

DRA

DrummeY Rosane Anderson, Inc.
225 Oakland Road
Studio 205
South Windsor, CT 06074

260 Charles Street
Studio 300
Waltham, MA 02453

Planning | Architecture | Interior Design
Tel: 817.864.1100
www.drainc.com

**Northeast
Metropolitan
Regional
Vocational High
School**

100 Hemlock Road,
Wakefield, MA 01880

PARTITION TYPE ABBREVIATIONS

ARGB ABUSE RESISTANT GYPSUM BOARD
GBB GLAZED BLOCK BASE
CMU CONCRETE MASONRY UNIT
CT CERAMIC TILE
FRP FIBERGLASS REINFORCED PANELS
GYWB GYPSUM WALL BOARD
GYP GYPSUM
LGMF LIGHT GAUGE METAL FRAMING
NA NOT APPLICABLE
UL UNDERWRITERS LABORATORIES
WD HARDWOOD

TYPICAL PARTITION TYPES

GWB PARTITIONS: *GWB UNLESS NOTED OTHERWISE, STUD SPACING 16" O.C. MAX U.N.O.

04E UL DESIGN NA NON-BEARING PARTITION 0-HOUR RATED 8" GWB ON 3 5/8" METAL STUDS WITH 5" ACOUSTICAL BATT 5/8" GWB SEE DETAIL 1A/1-0-0	04B UL DESIGN NA NON-BEARING PARTITION 0-HOUR RATED (2) LAYERS OF 5/8" GWB ON 3 5/8" METAL STUDS WITH 5" ACOUSTICAL BATT (2) LAYERS OF 5/8" GWB SEE DETAIL 4A/1-0-0	04E UL DESIGN NA NON-BEARING PARTITION 0-HOUR RATED 8" GWB ON 3 5/8" METAL STUDS WITH 5" ACOUSTICAL BATT 5/8" GWB SEE DETAIL 1A/1-0-0
06B UL DESIGN NA NON-BEARING PARTITION 0-HOUR RATED (2) LAYERS OF 5/8" GWB ON 6" METAL STUDS WITH 6" ACOUSTICAL BATT 5/8" GWB SEE DETAIL 4A/1-0-0	06B UL DESIGN NA NON-BEARING PARTITION 0-HOUR RATED (2) LAYERS OF 5/8" GWB ON 6" METAL STUDS WITH 6" ACOUSTICAL BATT (2) LAYERS OF 5/8" GWB SEE DETAIL 4A/1-0-0	06E UL DESIGN U407 NON-BEARING PARTITION 1-HOUR RATED (2) LAYERS OF 5/8" GWB ON 6" METAL STUDS WITH 6" ACOUSTICAL BATT (2) LAYERS OF 5/8" GWB SEE DETAIL 1A/1-0-0
06C UL DESIGN NA NON-BEARING PARTITION 0-HOUR RATED (2) LAYERS OF 5/8" GWB ON 6" METAL STUDS STAGGERED IN 6" METAL TRACK 5" ACOUSTICAL BATT (2) LAYERS OF 5/8" GWB SEE DETAIL 10A/1-0-0	06C UL DESIGN U407 NON-BEARING PARTITION 1-HOUR RATED (2) LAYERS OF 5/8" GWB ON 6" METAL STUDS AT 16" OC 5" ACOUSTICAL BATT 5/8" GWB SEE DETAIL 2A/1-0-0	06A UL DESIGN U412 NON-BEARING PARTITION 2-HOUR RATED (2) LAYERS OF 5/8" GWB ON 6" METAL STUDS WITH 6" ACOUSTICAL BATT 5/8" GWB SEE DETAIL 2A/1-0-0
06E UL DESIGN U412 NON-BEARING PARTITION 2-HOUR RATED (2) LAYERS OF 5/8" GWB ON 6" METAL STUDS WITH 5" ACOUSTICAL BATT (2) LAYERS OF 5/8" GWB SEE DETAIL 3A/1-0-0	06E UL DESIGN U412 NON-BEARING PARTITION 2-HOUR RATED (2) LAYERS OF 5/8" GWB ON 3 5/8" METAL STUDS WITH 3 1/2" ACOUSTICAL BATT (2) LAYERS OF 5/8" GWB SEE DETAIL 3A/1-0-0	

FURRING PARTITIONS: *GWB UNLESS NOTED OTHERWISE, STUD SPACING 16" O.C. MAX U.N.O.

F1B UL DESIGN NA NON-BEARING PARTITION 0-HOUR RATED 5/8" GWB ON 7/8" METAL FURRING CHANNELS SEE DETAIL 9A/1-0-0	F2B UL DESIGN NA NON-BEARING PARTITION 0-HOUR RATED 5/8" GWB ON 1 5/8" METAL STUDS SEE DETAIL 9A/1-0-0	F1E UL DESIGN NA NON-BEARING PARTITION 0-HOUR RATED 5/8" GWB ON 2 1/2" METAL STUDS SEE DETAIL 9A/1-0-0
F4B UL DESIGN NA NON-BEARING PARTITION 0-HOUR RATED 5/8" GWB ON 3 5/8" METAL STUDS SEE DETAIL 9A/1-0-0	F4B UL DESIGN NA NON-BEARING PARTITION 0-HOUR RATED (2) LAYERS OF 5/8" GWB ON 3 5/8" METAL STUDS SEE DETAIL 9A/1-0-0	F1E UL DESIGN NA NON-BEARING PARTITION 0-HOUR RATED 5/8" GWB ON 6" METAL STUDS SEE DETAIL 9A/1-0-0
F14A UL DESIGN NA NON-BEARING PARTITION 0-HOUR RATED (2) LAYERS OF 5/8" GWB ON 8" METAL STUDS SEE DETAIL 9A/1-0-0		

MASONRY PARTITIONS:


1B UL DESIGN NA NON-BEARING PARTITION 0-HOUR RATED 1 5/8" UNRATED CMU SEE DETAIL 5A/1-0-0	4B UL DESIGN NA NON-BEARING PARTITION 0-HOUR RATED 3 5/8" UNRATED CMU SEE DETAIL 5A/1-0-0	4B UL DESIGN NA NON-BEARING PARTITION 0-HOUR RATED 5 5/8" UNRATED CMU SEE DETAIL 5A/1-0-0
4B UL DESIGN NA NON-BEARING PARTITION 0-HOUR RATED 7 5/8" UNRATED CMU SEE DETAIL 5A/1-0-4	4B UL DESIGN NA NON-BEARING PARTITION 0-HOUR RATED 7 5/8" UNRATED CMU GROUT SOLID SEE DETAIL 5A/1-0-4	4B UL DESIGN U905 (REF. 2-HOURS) NON-BEARING PARTITION OR BEARING PARTITION 1-HOUR RATED 7 5/8" CMU, RATED D-2 SEE DETAIL 6A/1-0-4
4B UL DESIGN U905 NON-BEARING PARTITION OR BEARING PARTITION 2-HOUR RATED 7 5/8" CMU, RATED D-2 SEE DETAIL 6A/1-0-4	4B UL DESIGN NA NON-BEARING PARTITION 0-HOUR RATED 11 5/8" UNRATED CMU SEE DETAIL 5A/1-0-4	4B UL DESIGN U905 (REF. 2-HOURS) NON-BEARING PARTITION OR BEARING PARTITION 1-HOUR RATED 11 5/8" CMU, RATED D-2 SEE DETAIL 6A/1-0-4

SHAFT WALL PARTITIONS:


0A1 UL DESIGN U415 1-HOUR RATED 1" GYPSUM LINER PANEL 4" CH TYPE STUD 28 GA 4" ACOUSTICAL BATT 1 LAYER 5/8" GWB SEE DETAIL 7A/1-0-0	0A2 UL DESIGN U415 2-HOUR RATED 1" GYPSUM LINER PANEL 6" CH TYPE STUD 28 GA 5 1/2" ACOUSTICAL BATT 2 LAYERS OF 5/8" GWB SEE DETAIL 7A/1-0-0
---	---

GENERAL NOTES - PARTITION TYPES:


ALL PARTITION TO BE TYPE 90.0 UNLESS NOTED OTHERWISE OR WHERE FIRE RATING CONSTRUCTION IS INDICATED.
PROVIDE CEMENTITIOUS TILE BACKER BOARD AT ALL TILED WALLS UNLESS NOTED OTHERWISE.
PROVIDE RUBBER WALL BASE TRIM AT ALL PARTITIONS UNLESS NOTED OTHERWISE.
PROVIDE STEEL ANGLE RESTRAINTS AND ASSOCIATED STEEL CHANNELS AT TOP OF ALL INTERIOR CMU PARTITION AND WALLS. ALL ANGLES AND CHANNELS ARE TO BE FURNISHED AND INSTALLED BY METAL FABRICATORS (SUB-CONTRACTOR). SEE STRUCTURAL DRAWINGS FOR SIZE AND DETAILS.
RATED WALLS WITH U.L. DESIGN NUMBERS INCLUDE REQUIREMENTS INDICATED THE U.L. DIRECTORY AND IN THE PROJECT MANUAL, WHICH MAY NOT BE REPRESENTED IN THE PARTITION TYPE DETAILS WHICH MAY SHOW ONLY PRINCIPLE COMPONENTS AND REQUIREMENTS.
RATED PARTITIONS SHALL HAVE U.L. HEAD DESIGN, SEALANT AND FILL MATERIAL OF THE SAME RATING.
FINISHES APPLIED TO PARTITIONS ARE INDICATED IN THE ROOM FINISH SCHEDULE, INTERIOR ELEVATIONS, WALL FINISHES PLANS, AND ELSEWHERE.
TERMINATE RATED AND UNRATED GWB PARTITIONS AT UNDERSIDE OF FLOOR DECKS AND ROOF DECKS.
ALL MATERIALS AND COMPONENTS SHOWN IN PARTITION DETAILS OR INDICATED IN SCHEDULES OCCUR ON ALL SIDES OF PARTITIONS UNLESS INDICATED OTHERWISE.
SEE STRUCTURAL DRAWINGS FOR LOCATIONS OF BEARING PARTITIONS, SHEAR WALLS, AND OTHER MASONRY PARTITIONS AND WALLS WITH REINFORCING AND OTHER SPECIAL REQUIREMENTS.
SEE STRUCTURAL DRAWINGS AND PROJECT MANUAL FOR REINFORCING DETAILS AND REINFORCING REQUIREMENTS.
AT ALL STEEL STUD AND LGMF PARTITIONS PROVIDE FRAMING MEMBERS AT 16" O.C. MAXIMUM.
AT ALL STEEL STUD AND LGMF PARTITIONS PROVIDE FRAMING TRACK AS REQUIRED AT HEADS AND SILLS.
AT ALL STEEL STUD AND LGMF PARTITIONS PROVIDE DEFLECTION TRACK AT EXTERIOR WALLS, ROOF TERMINATIONS AND AS INDICATED ON PARTITION TYPE DETAILS.
AT ALL STEEL STUD AND LGMF PARTITIONS PROVIDE REQUIRED FASTENERS.
AT ALL STEEL STUD AND LGMF PARTITIONS PROVIDE BRACING AND FILL MATERIAL OF THE SAME RATING.
AT ALL STEEL STUD AND LGMF PARTITIONS PROVIDE ALL OTHER FRAMING ACCESSORIES AS SHOWN, AND AS REQUIRED.
COORDINATE STUD SPACING WITH MODULAR WALL FINISH MATERIAL FASTENING REQUIREMENTS.
GWB AND WALL FINISH TO BE OMITTED ON UNEXPOSED SIDE OF UNRATED GYPSUM WALLBOARD PARTITIONS USED FOR CHASES, DUCTWORK ENCLOSURES, ETC.
PROVIDE BLOCKING AS REQUIRED. COORDINATE BLOCKING REQUIREMENTS WITH ALL TRADES PRIOR TO CLOSING WALLS.
PROVIDE GWB FIRE PROTECTION AT STRUCTURAL STEEL AS INDICATED IN THE ARCHITECTURAL DRAWINGS.

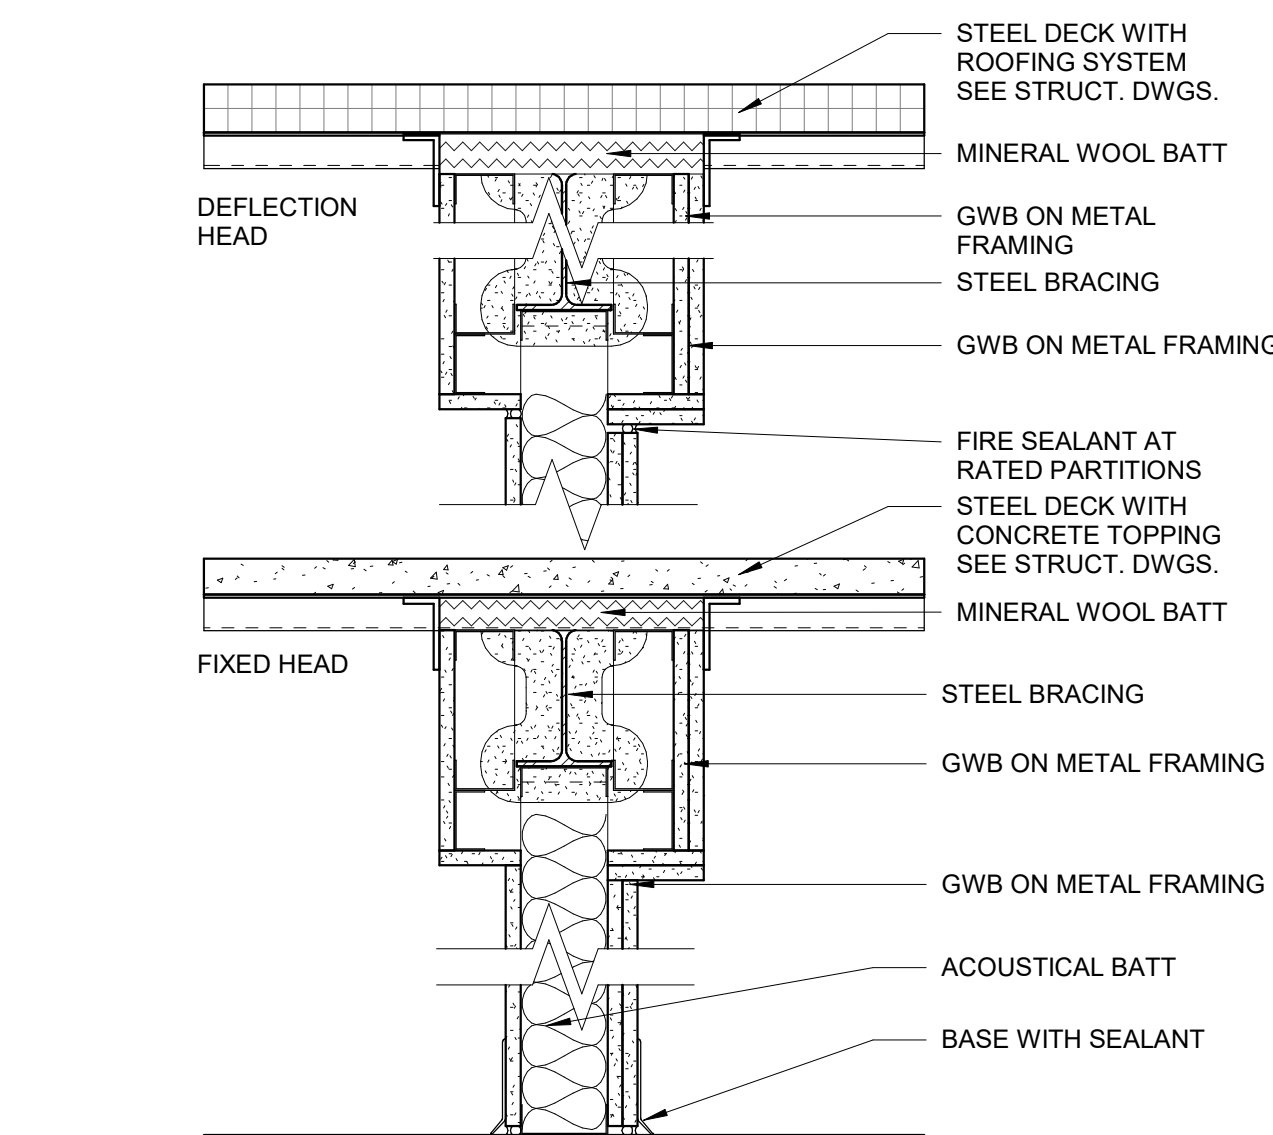


8 **GWB - 0,1 & 2-HOUR**
1 1/2" = 1'-0"

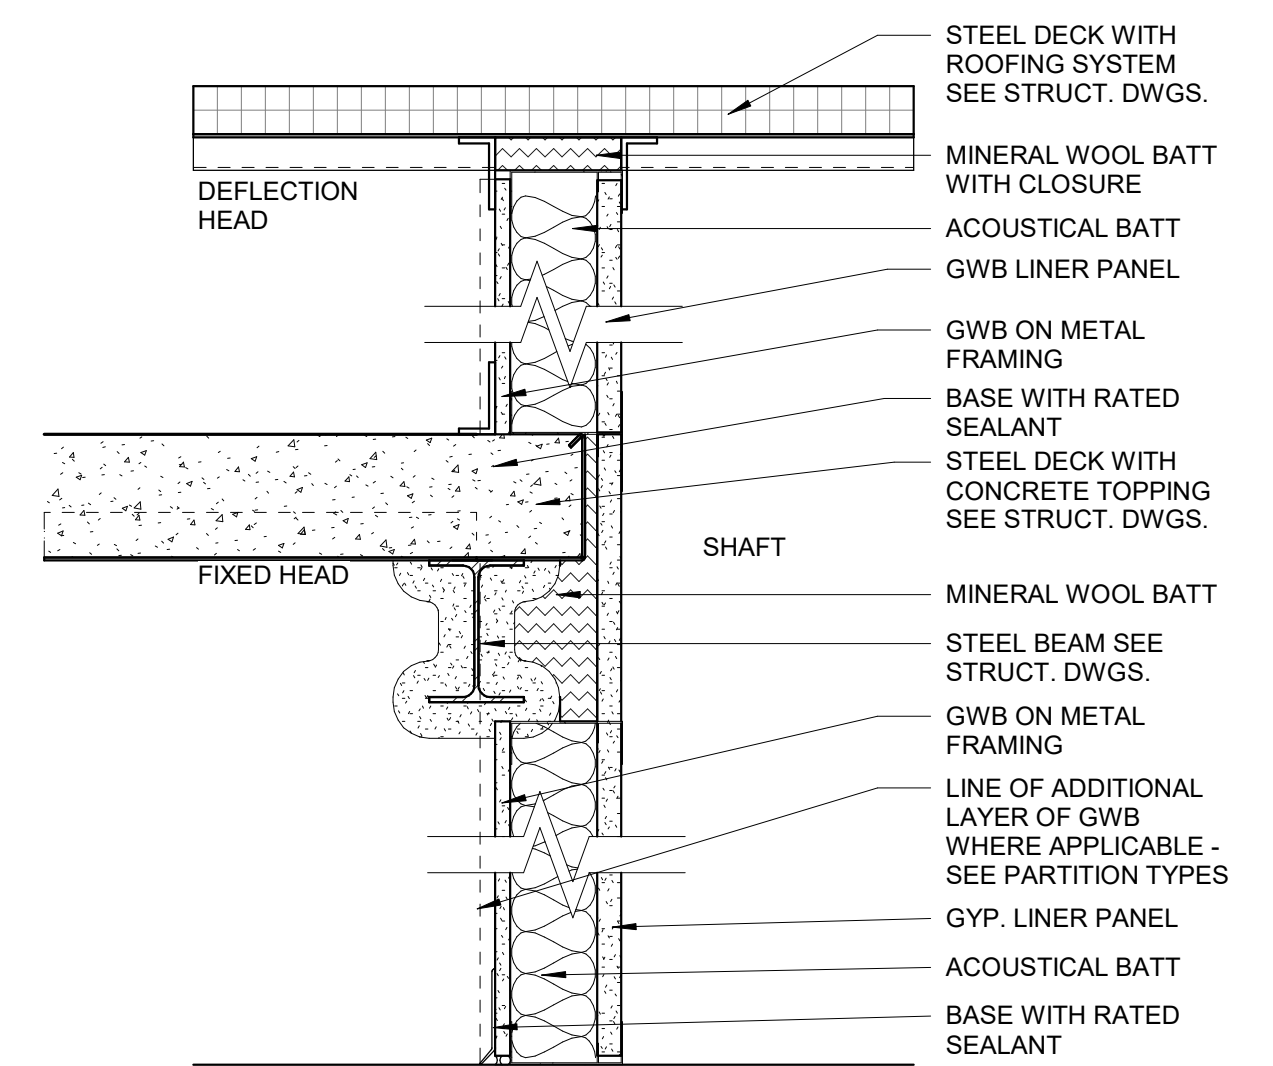


7 **SHAFTWALL - 1,2&3 HR**
1 1/2" = 1'-0"

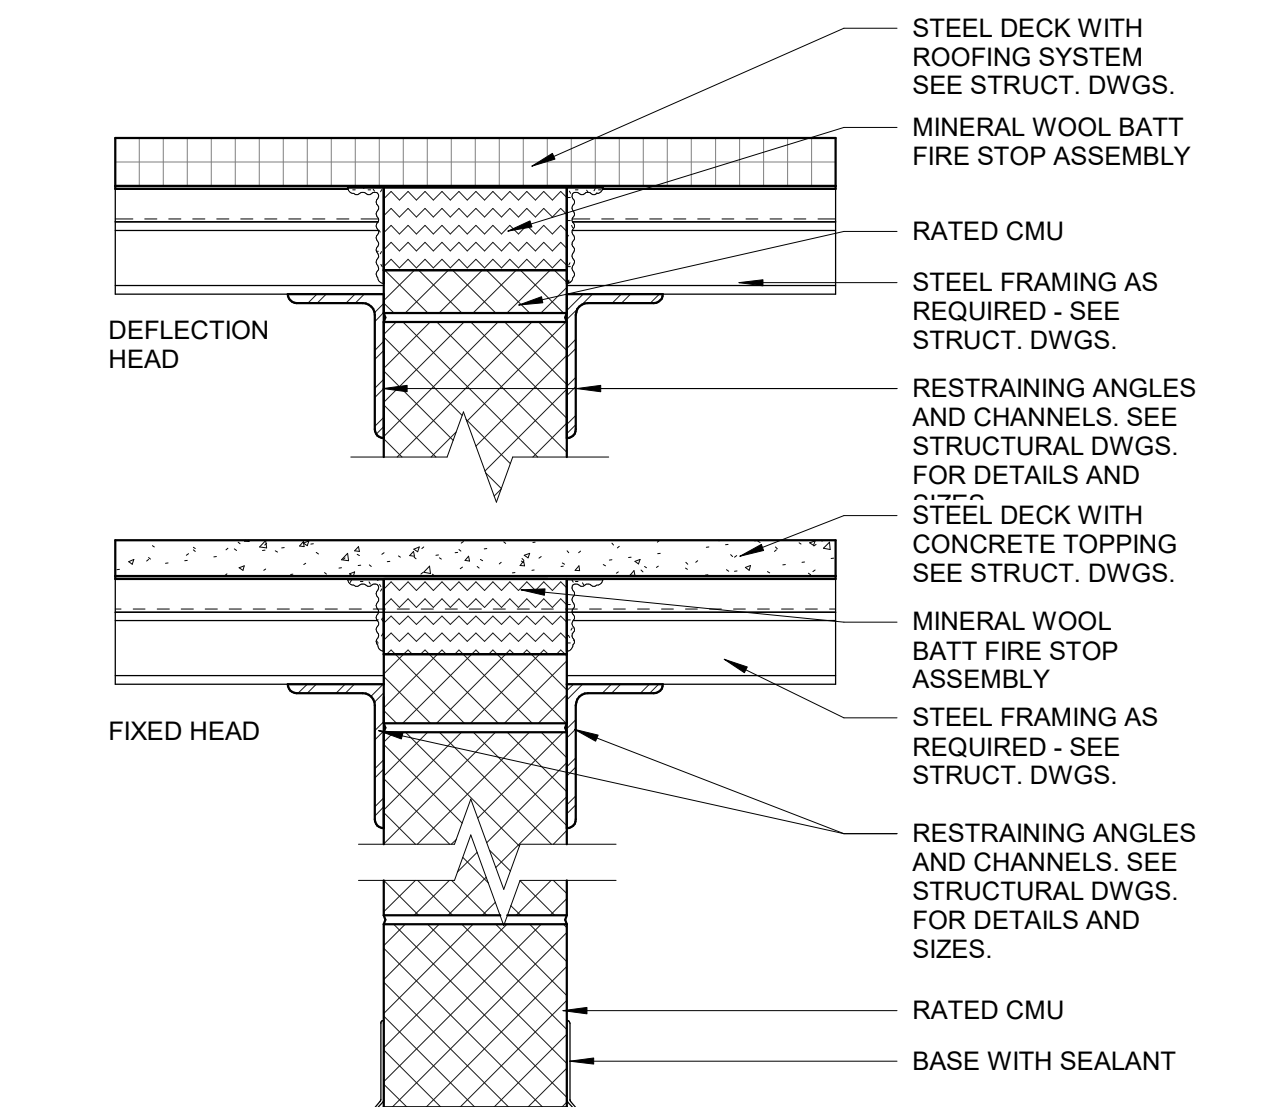


6 **CMU - 1,2&3 HR**
1 1/2" = 1'-0"

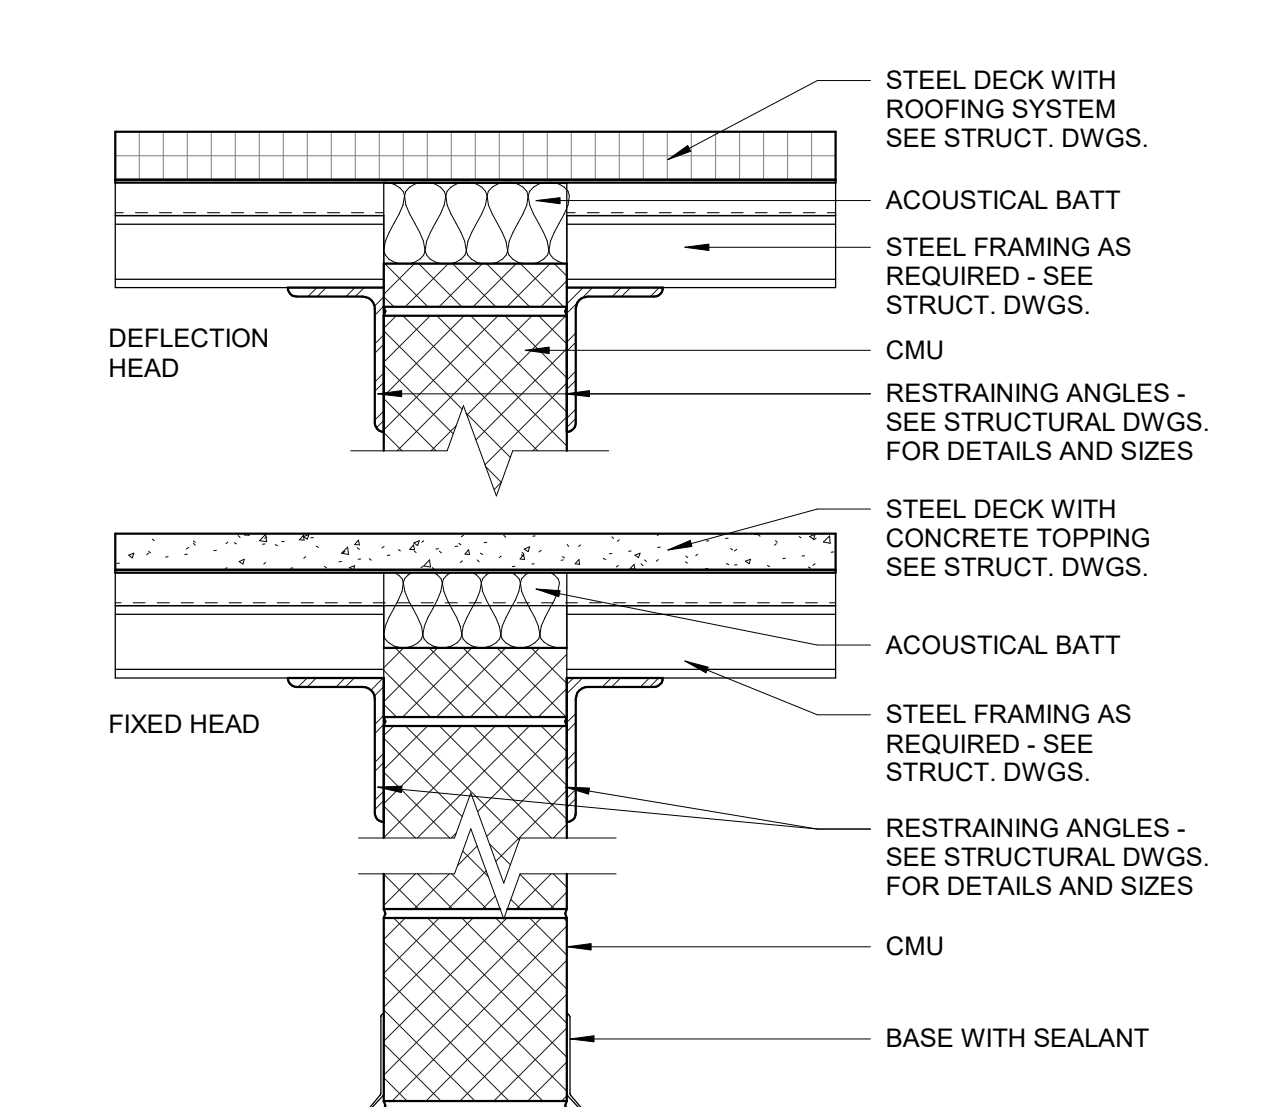


5 **CMU - 0 HR**
1 1/2" = 1'-0"

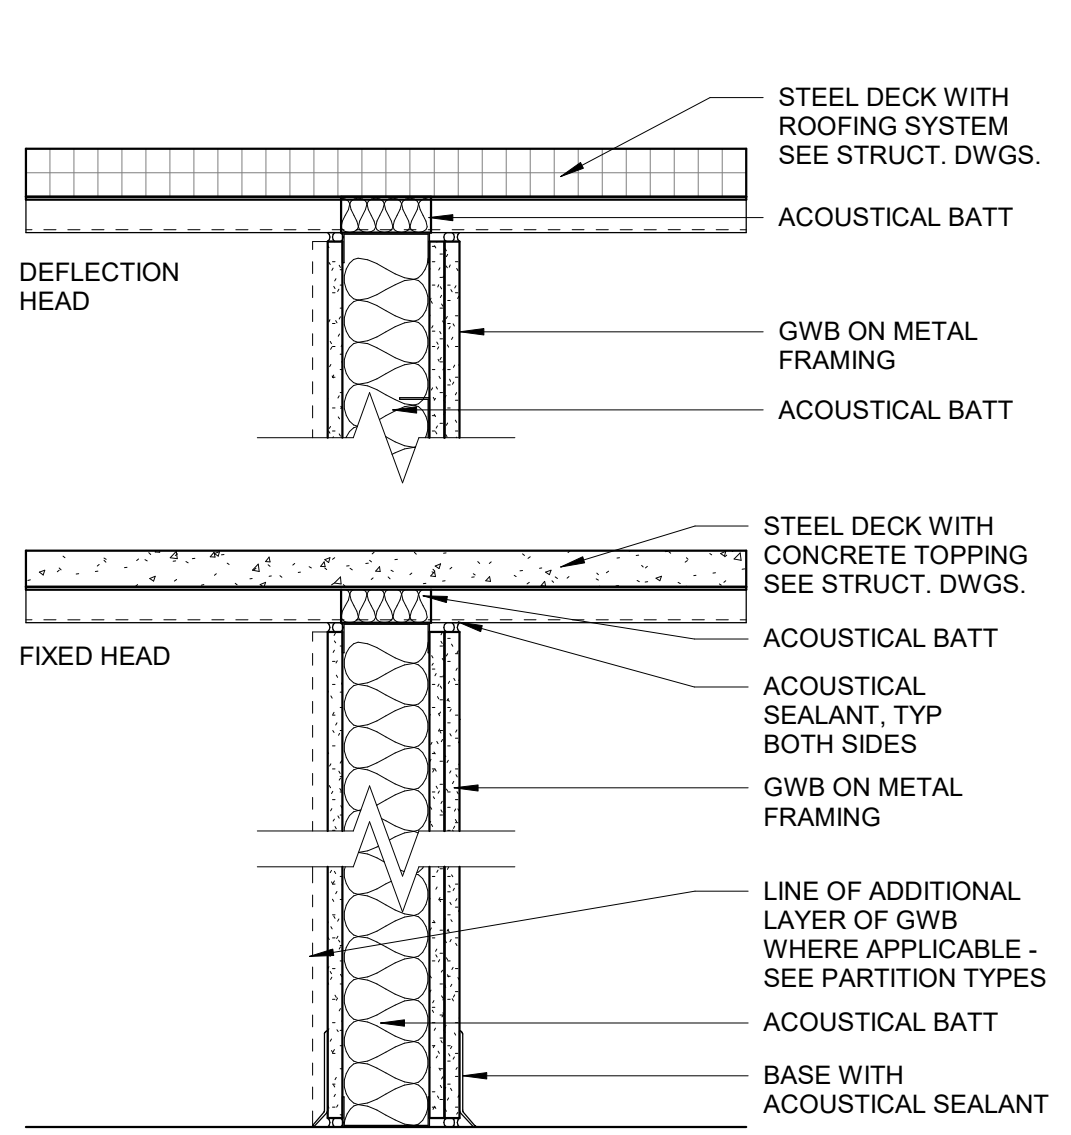


4 **GWB - 0-HOUR**
1 1/2" = 1'-0"

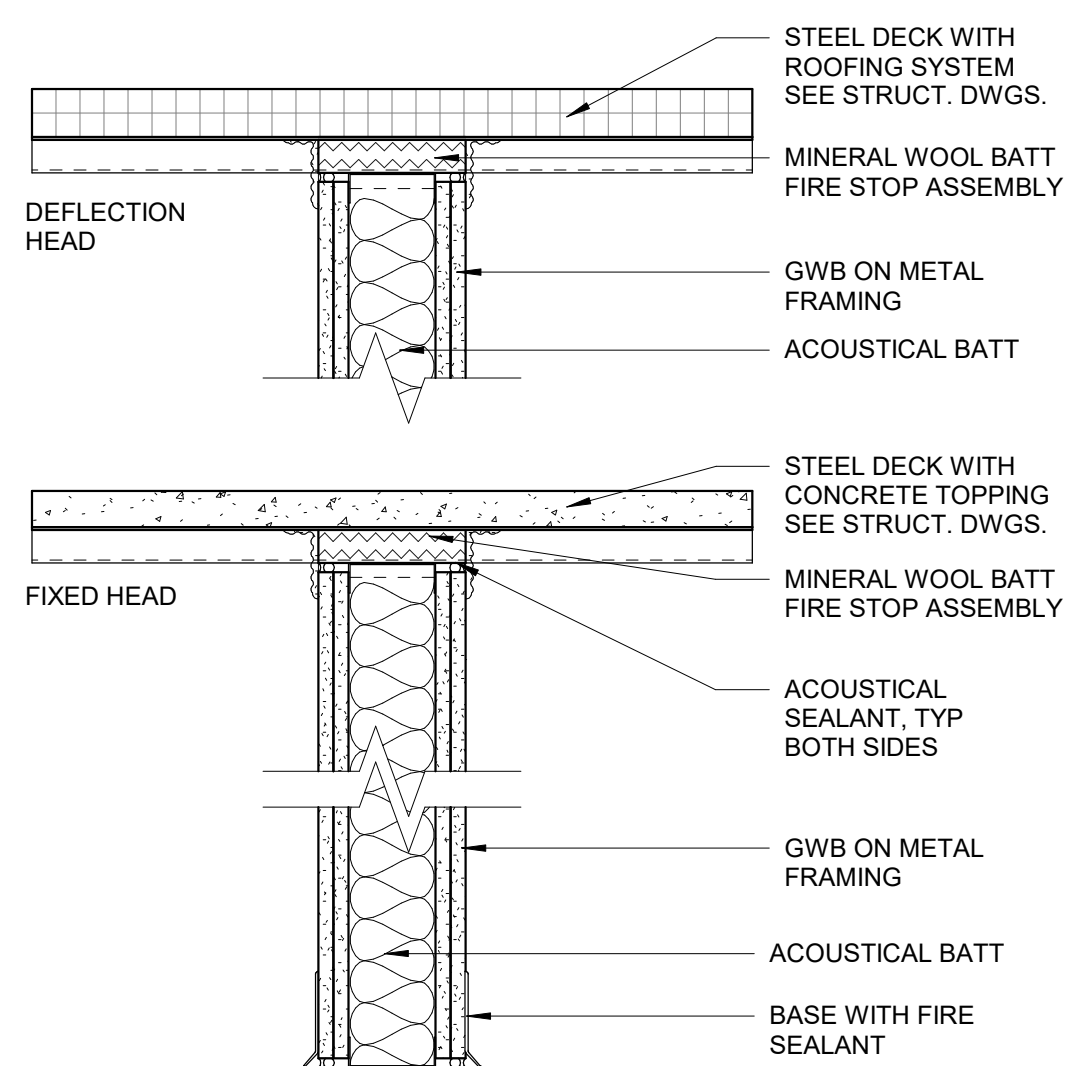


3 **GWB - 2-HOUR**
1 1/2" = 1'-0"

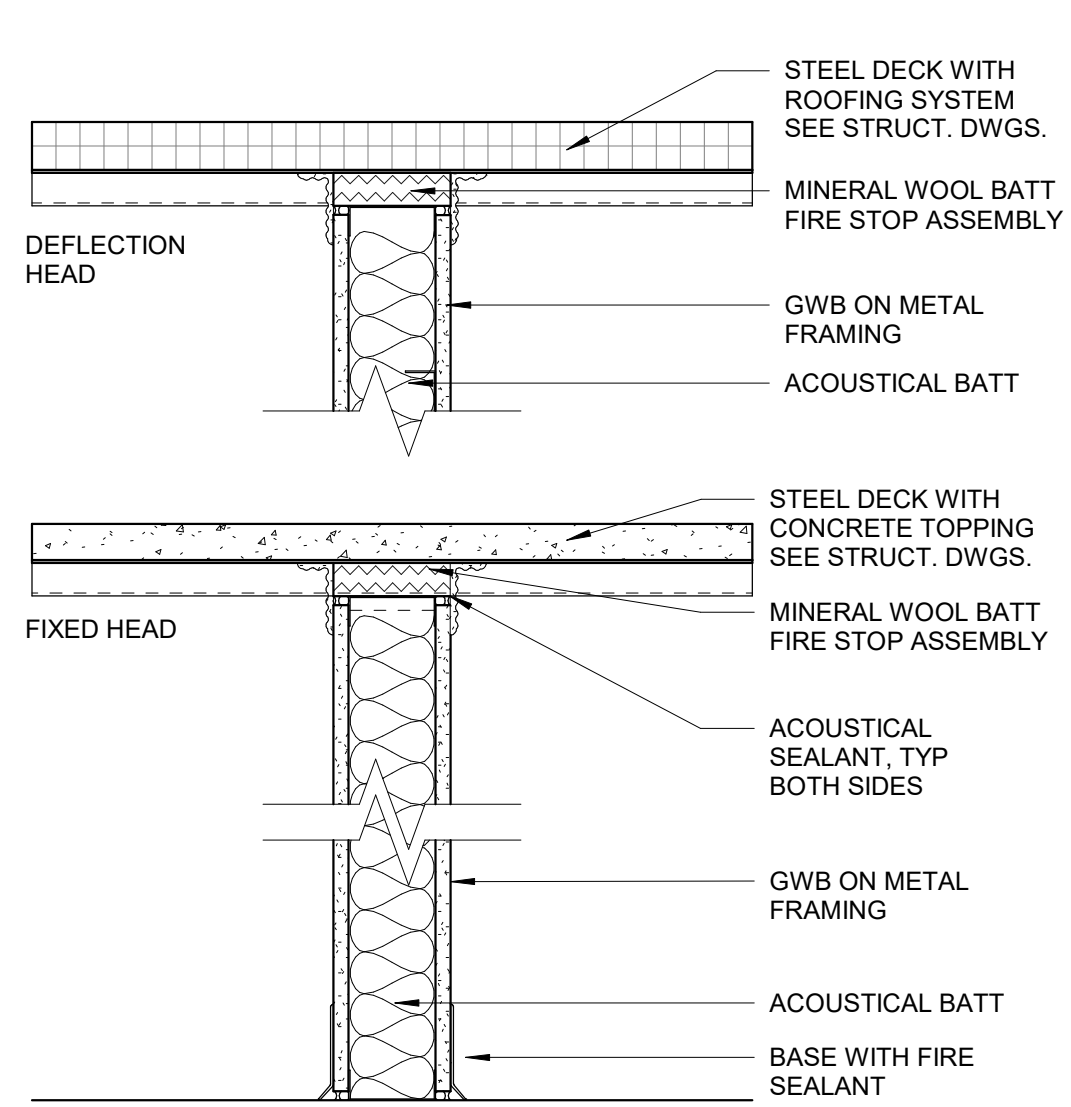


2 **GWB - 1-HOUR**
1 1/2" = 1'-0"

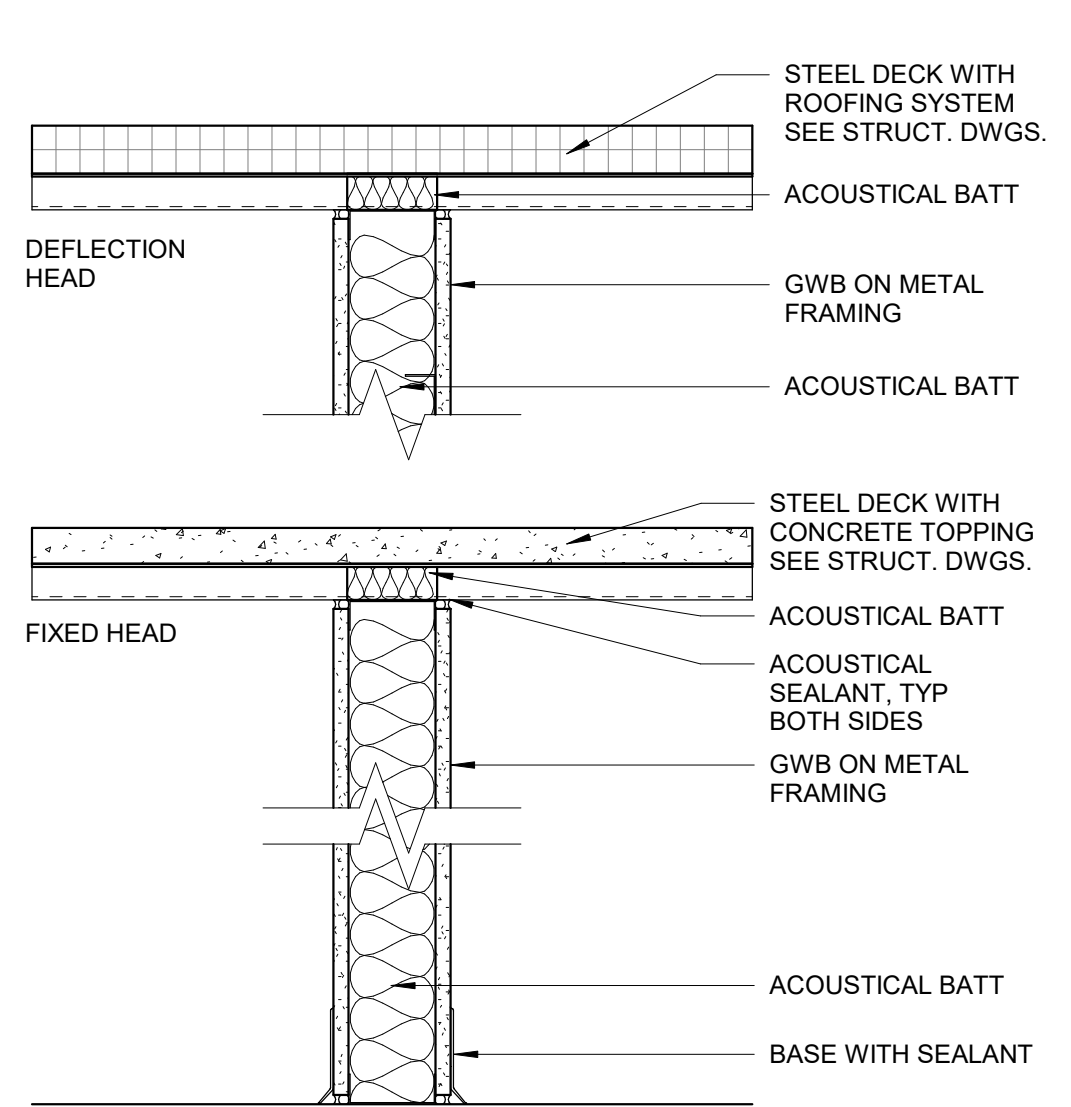

1 **GWB - 0-HOUR**
1 1/2" = 1'-0"

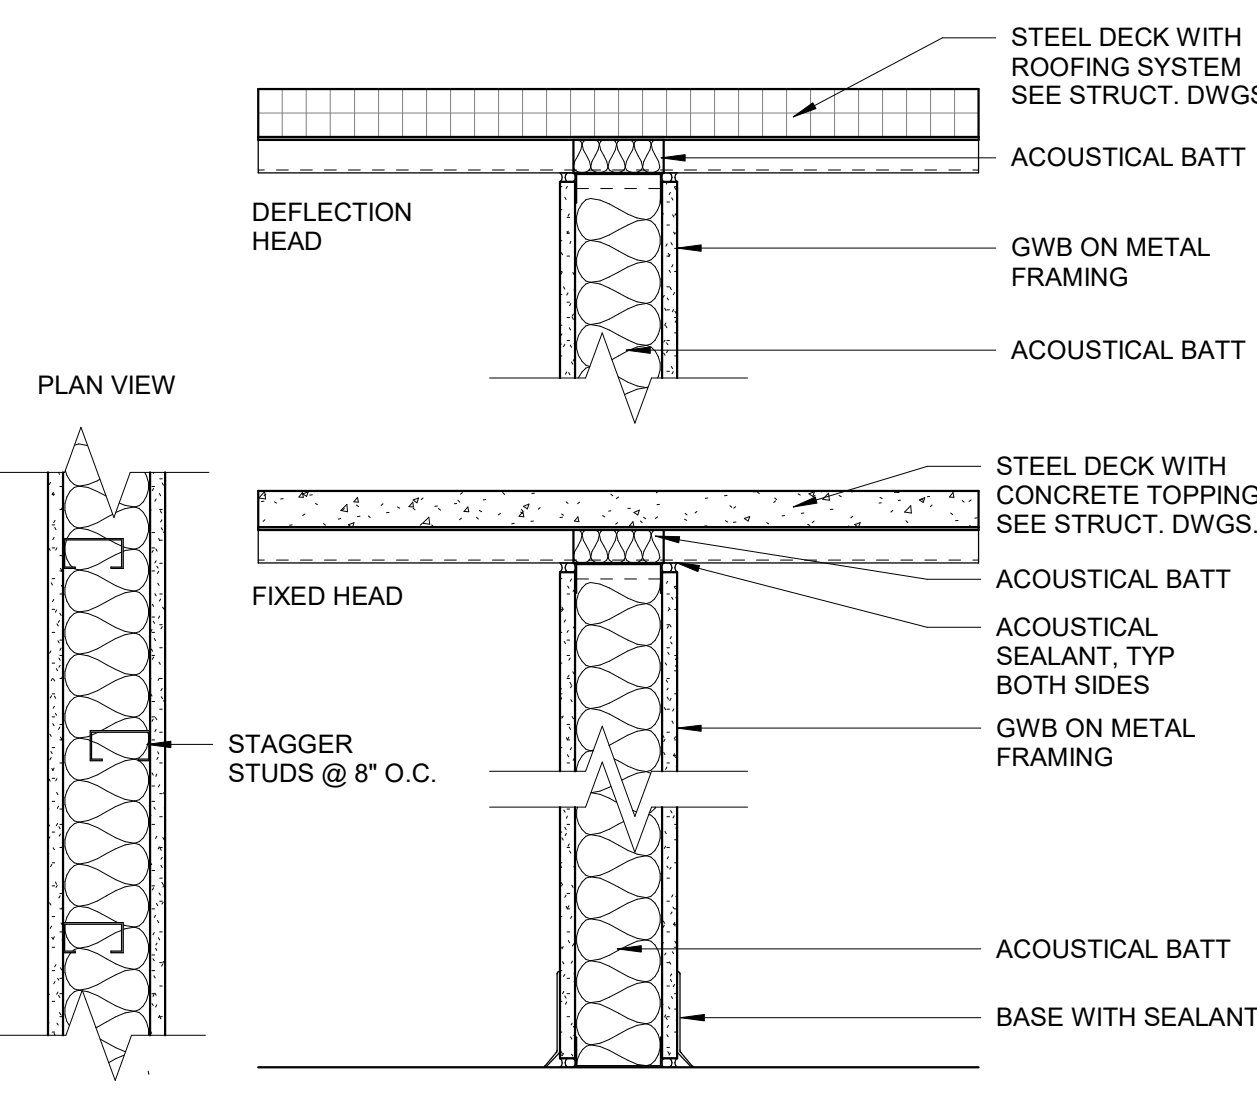


9 **GWB - 0-HOUR**
1 1/2" = 1'-0"

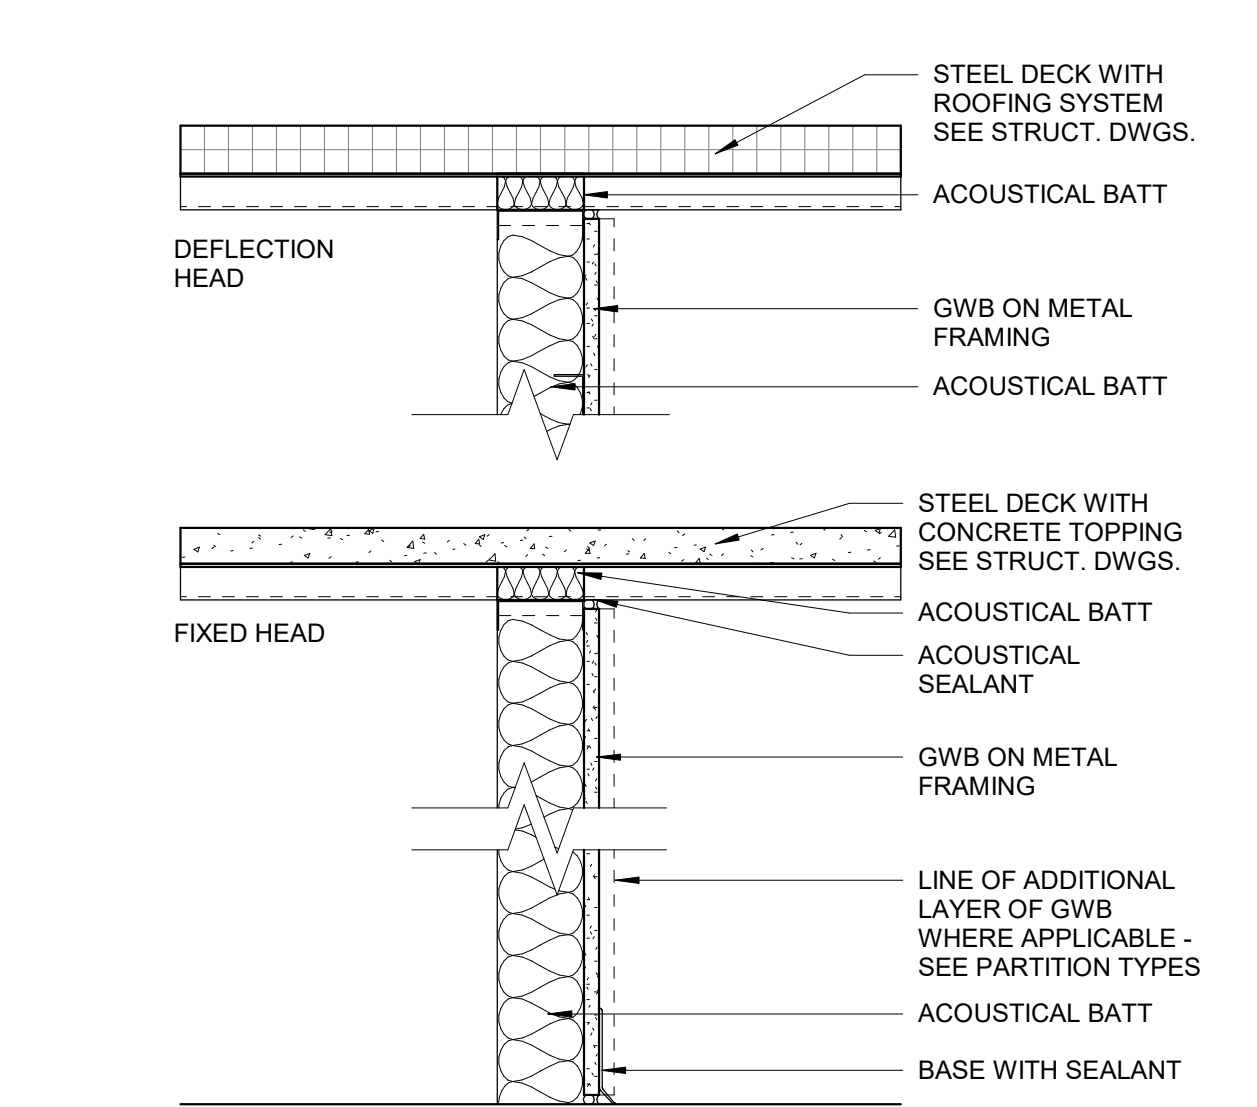

10 **GWB - 0-HOUR**
1 1/2" = 1'-0"


**MSBA DESIGN
DEVELOPMENT
SUBMISSION**

August 4th, 2022

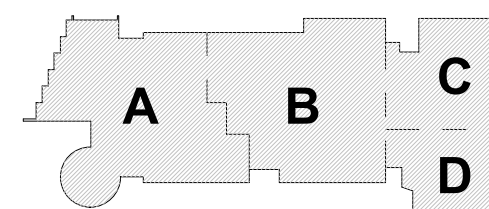

KEY PLAN

PROJECT NORTH MAGNETIC NORTH

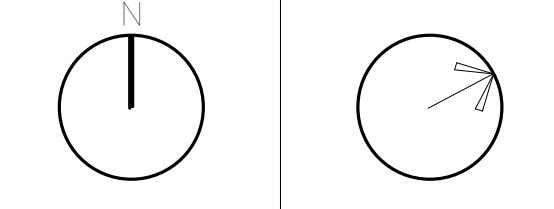

**PARTITION
TYPES**

Scale: As indicated

Job No.: 20202

Drawn By: DRA

Date: August 4th, 2022

A1-0-0

© COPYRIGHT 2021 DRUMMEY ROSANE ANDERSON, INC.

DRA


Drumme Rosane Anderson, Inc.
225 Oakland Road
Studio 205
South Windsor, CT 06074
260 Charles Street
Studio 300
Waltham, MA 02453
Planning | Architecture | Interior Design
Tel: 817.864.1000
www.drainc.com

Northeast
Metropolitan
Regional
Vocational High
School

100 Hemlock Road,
Wakefield, MA 01880


© COPYRIGHT 2021 DRUMMEY ROSANE ANDERSON, INC.

MSBA DESIGN
DEVELOPMENT
SUBMISSION
August 4th, 2022

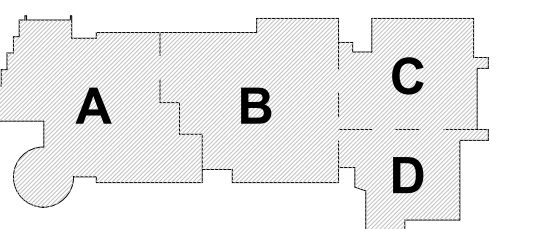

KEY PLAN

PROJECT NORTH MAGNETIC NORTH

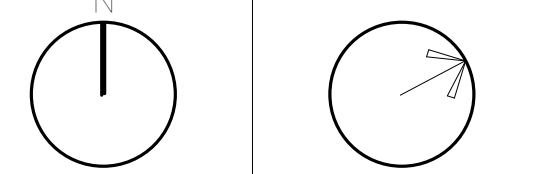

OVERALL
LOWER LEVEL &
FIRST FLOOR
PLANS

Scale: 1" = 20'-0"
Job No.: 20202
Drawn By: DRA
Date: August 4th, 2022
A1-0-1

2 LOWER LEVEL - AREA A
1" = 20'-0"

1 FIRST FLOOR SHOPS
1" = 20'-0"

DRA


Drumme Rosane Anderson, Inc.
225 Oakland Road
Studio 205
South Windsor, CT
06074
Tel: 817.864.1000
www.dra-inc.com

260 Charles Street
Studio 300
Waltham, MA
02453

Planning | Architecture | Interior Design

**Northeast
Metropolitan
Regional
Vocational High
School**


100 Hemlock Road,
Wakefield, MA 01880

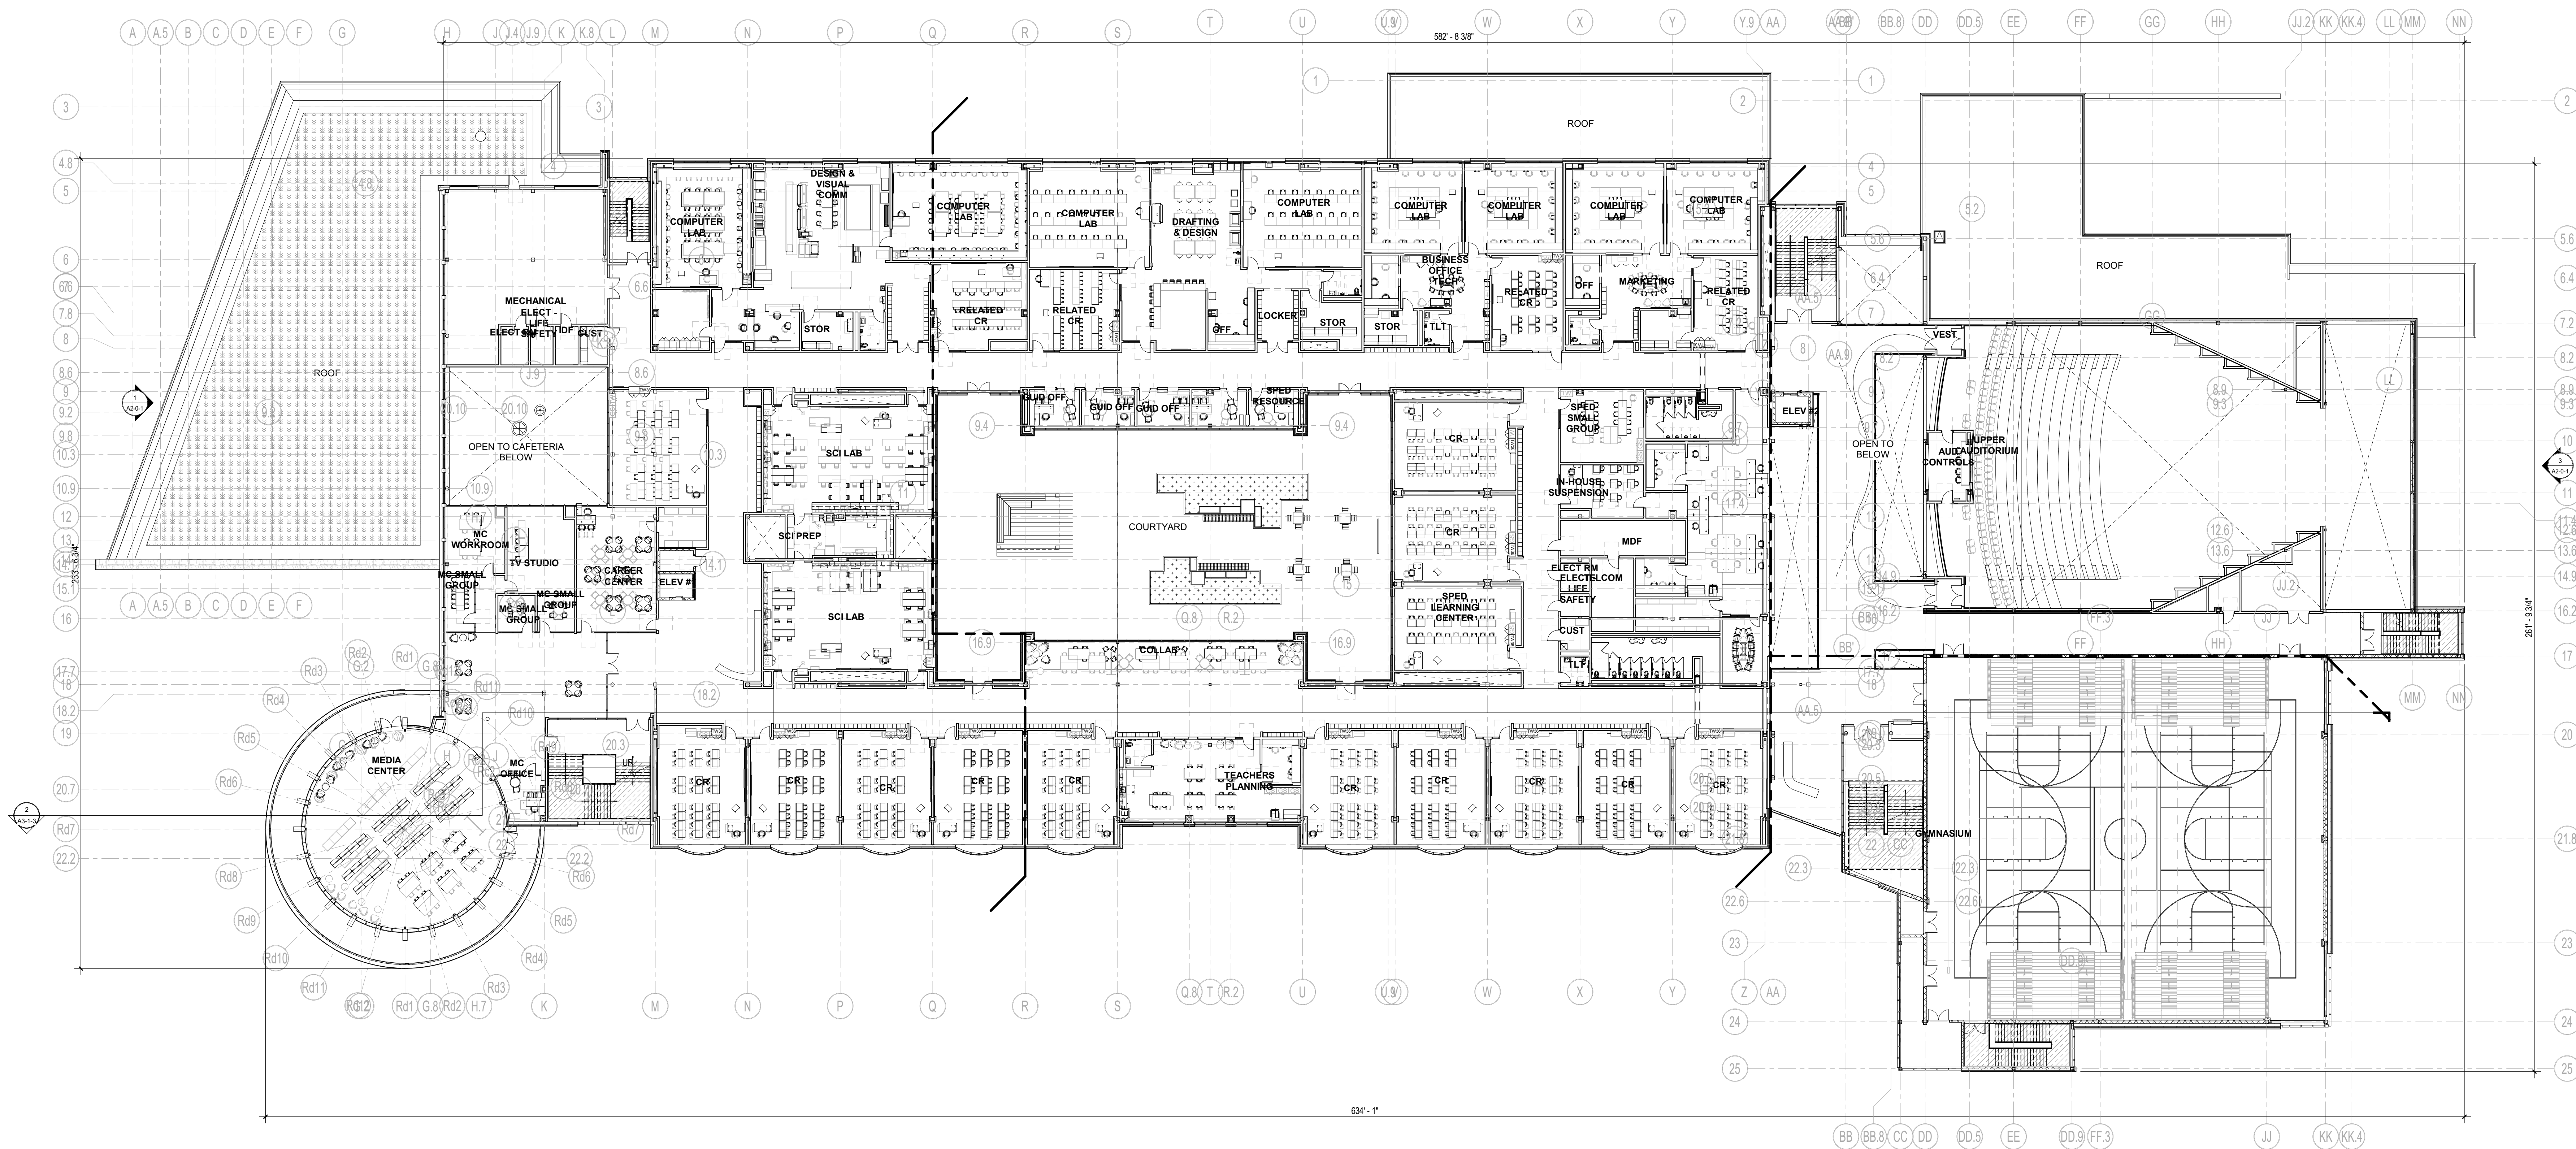

1 SECOND FLOOR PLAN
1" = 20'-0"


© COPYRIGHT 2021 DRUMME ROSANE ANDERSON, INC.

MSBA DESIGN
DEVELOPMENT
SUBMISSION
August 4th, 2022

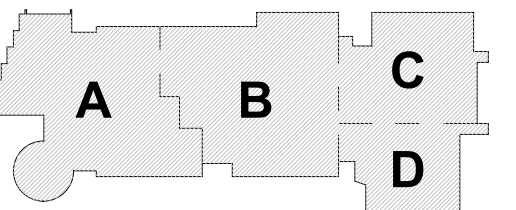


KEY PLAN

PROJECT NORTH

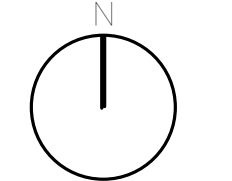

MAGNETIC NORTH

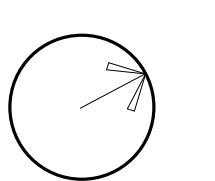


**OVERALL
SECOND FLOOR
PLAN**

Scale: 1" = 20'-0"
Job No.: 20202
Drawn By: DRA
Date: August 4th, 2022

A1-0-2

**Northeast
Metropolitan
Regional
Vocational High
School**


100 Hemlock Road,
Wakefield, MA 01880

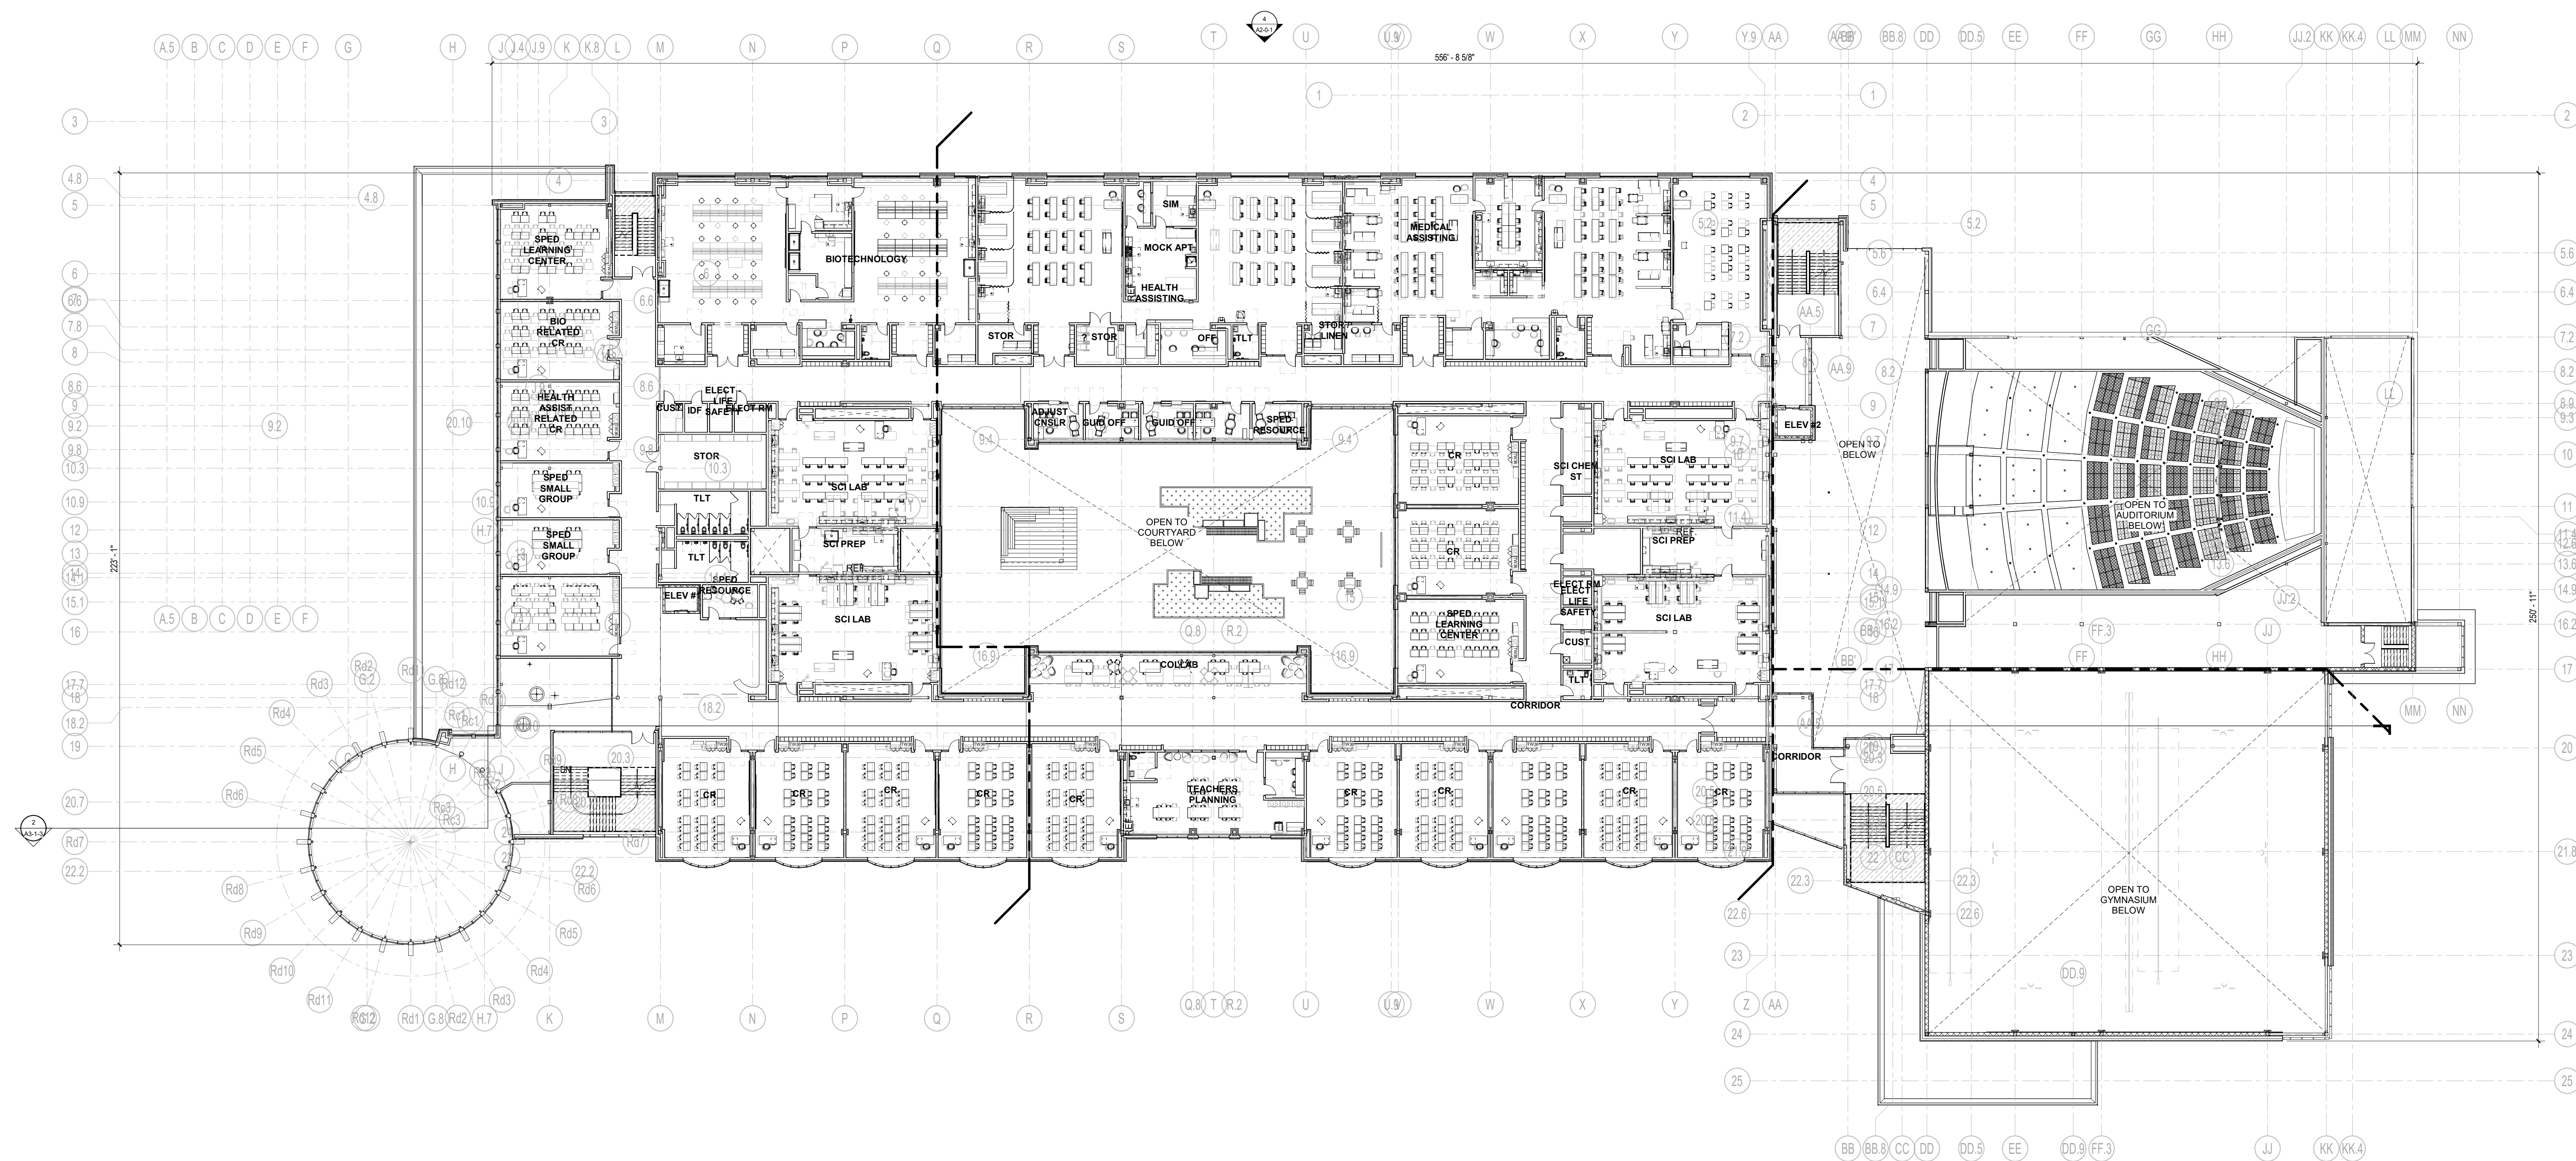

1 THIRD FLOOR PLAN
1" = 20'-0"


© COPYRIGHT 2021 DRUMMEYS ROSANE ANDERSON, INC.

MSBA DESIGN
DEVELOPMENT
SUBMISSION
August 4th, 2022

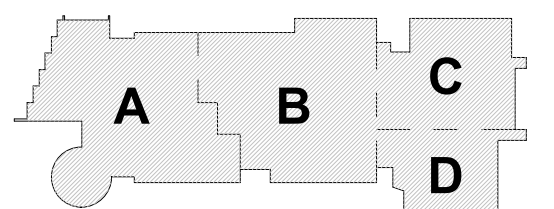

KEY PLAN

PROJECT NORTH MAGNETIC NORTH

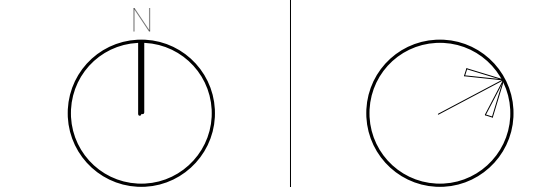


**OVERALL THIRD
FLOOR PLAN**

Scale: 1" = 20'-0"
Job No.: 20202
Drawn By: DRA
Date: August 4th, 2022

A1-0-3

**Northeast
Metropolitan
Regional
Vocational High
School**


100 Hemlock Road,
Wakefield, MA 01880

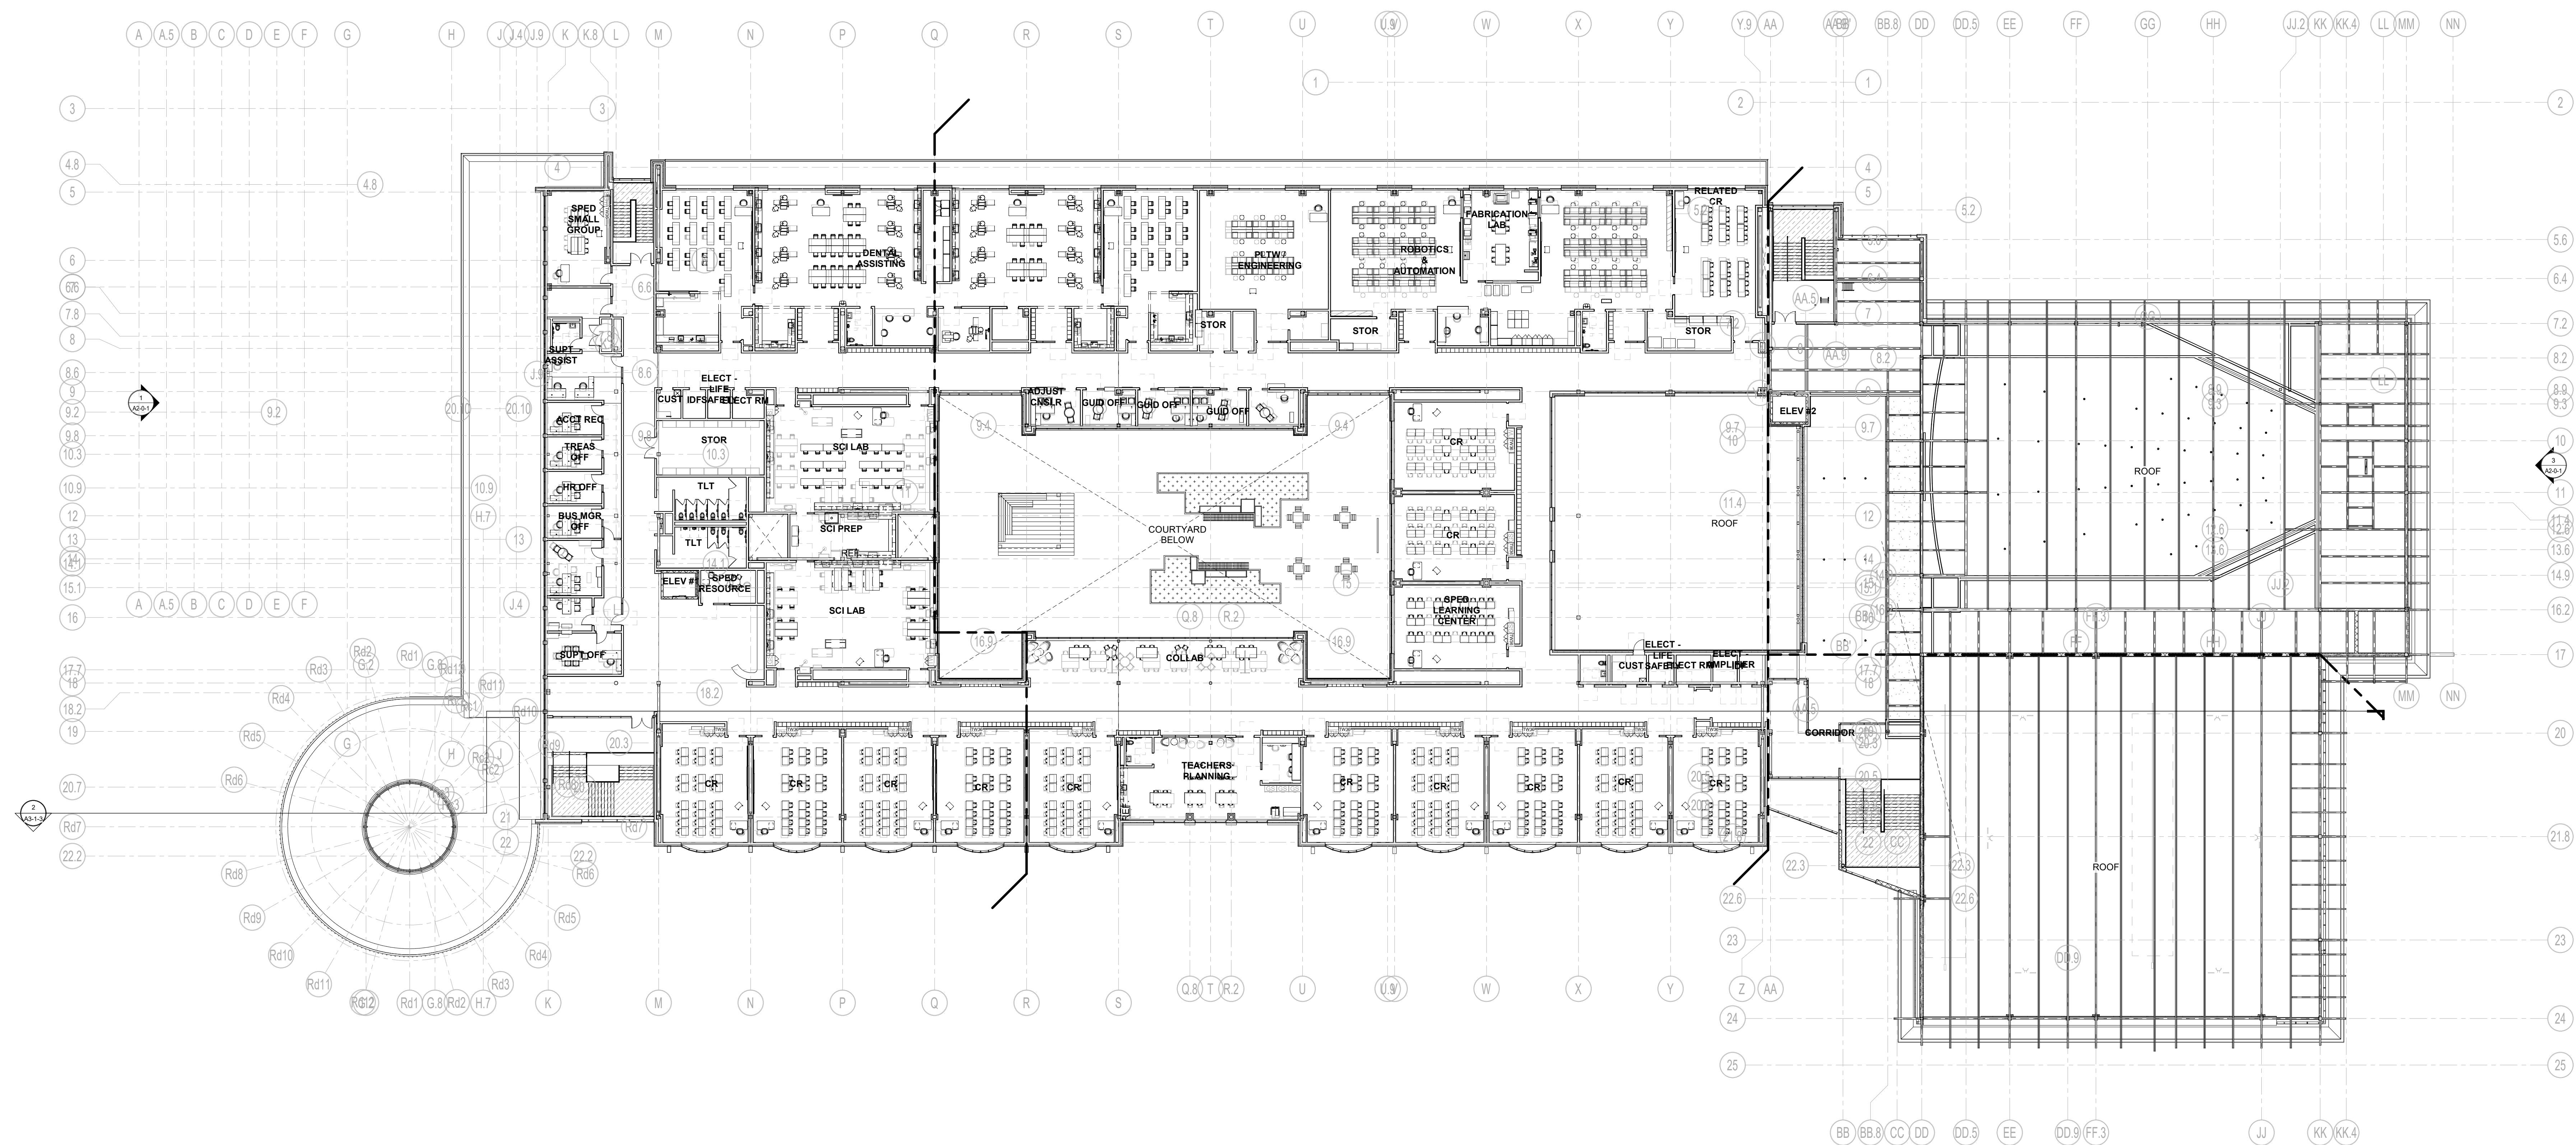

1 4-Overall Fourth Floor Plan
1" = 20'-0"


© COPYRIGHT 2021 DRUMME ROSANE ANDERSON, INC.

MSBA DESIGN
DEVELOPMENT
SUBMISSION
August 4th, 2022

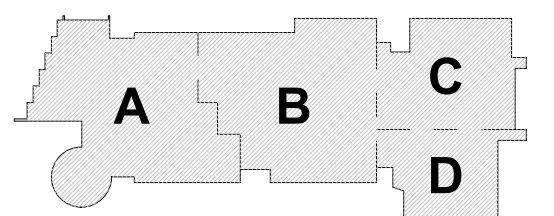

KEY PLAN


PROJECT NORTH MAGNETIC NORTH

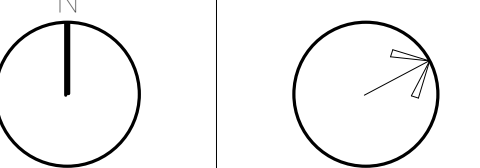

**OVERALL
FOURTH FLOOR
PLAN**

Scale: 1" = 20'-0"
Job No.: 20202
Drawn By: DRA
Date: August 4th, 2022

A1-0-4

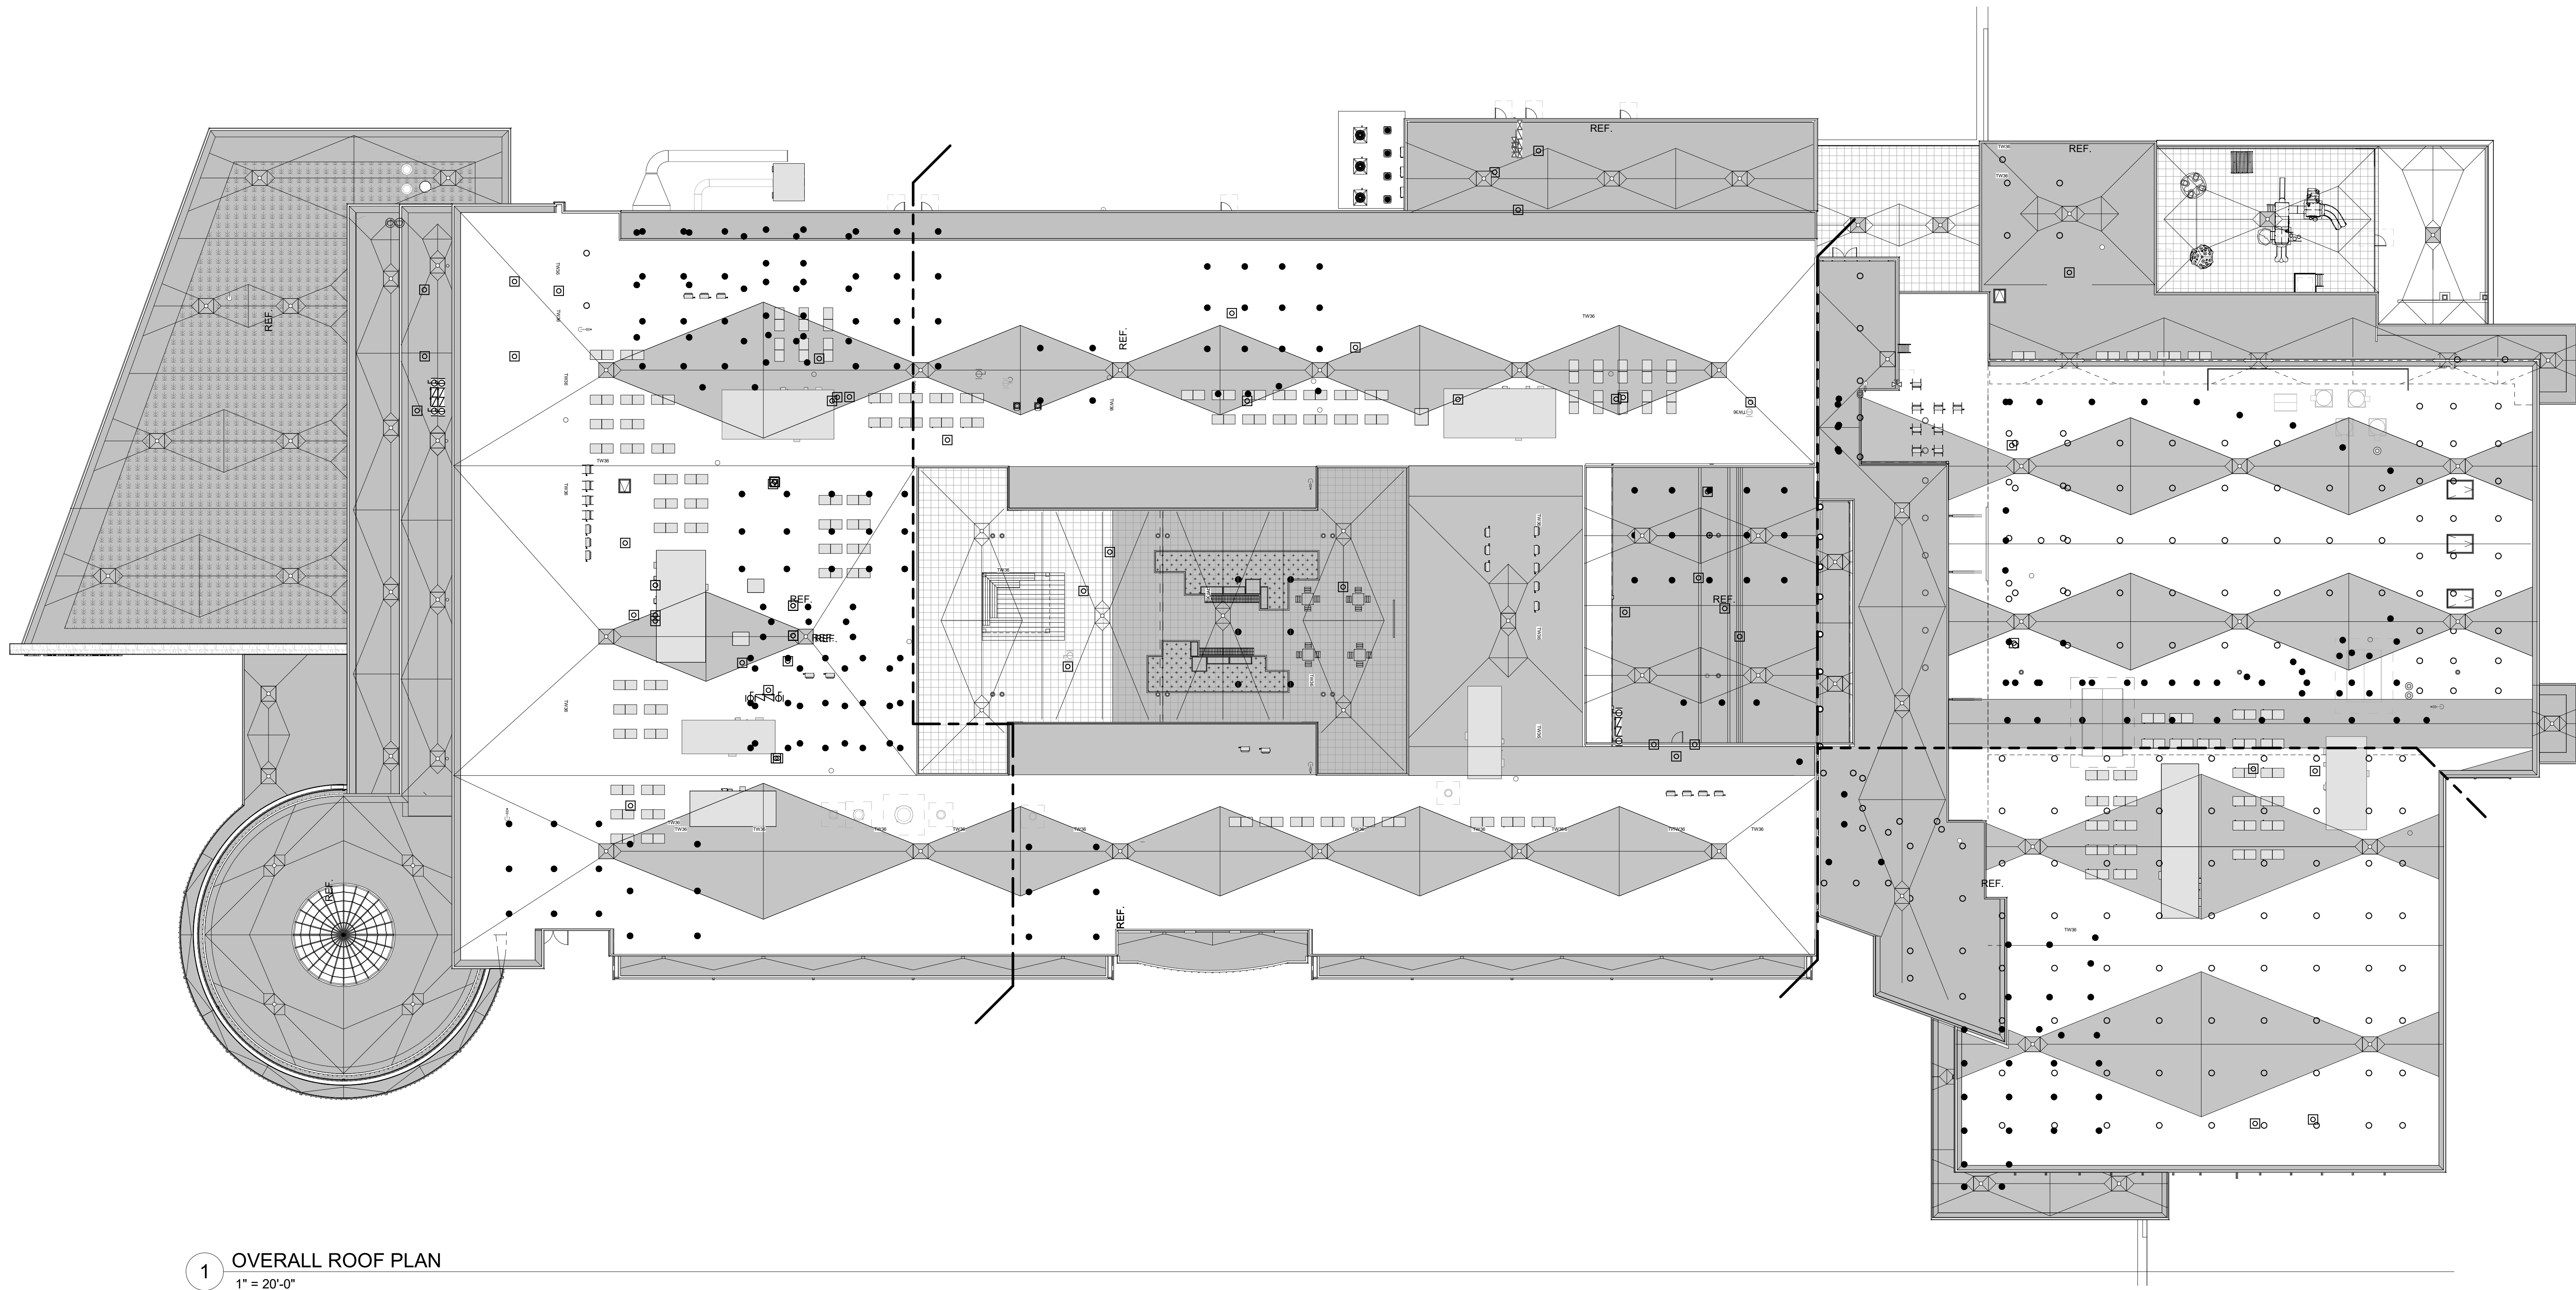


1 OVERALL ROOF PLAN
1" = 20'-0"

ROOF LEGEND

- ROOF SYSTEM A:
SINGLE PLY MEMBRANE
ROOF OVER COVER
BOARD ON 6 1/2" MIN.
ROOF INSULATION
APPLIED IN MAX. 2"
LAYERS WITH
STAGGERED SEAMS
OVER METAL DECKING
- THEORETICAL
VALEY LINE (TYP.)
- ROOF DRAIN
& SUMP -
TYPICAL
- ROOF SYSTEM B:
SINGLE PLY MEMBRANE
ROOF OVER COVER
BOARD ON 4 1/2" MIN.
TAPERED ROOF
INSULATION OVER
METAL DECKING
- ROOF DRAIN
& SUMP -
TYPICAL
- WALKABLE ROOF
ROOF OF PAVERS ON
ADJUSTABLE
PEDESTALS
- TAPERED INSULATION:
CRACK-ILL
SINGLE PLY MEMBRANE
ROOF OVER COVER
BOARD TAPERED ROOF
INSULATION OVER ROOF
SYSTEM A COVER
BOARD OMITTED - MIN.
1/2" PER FOOT SLOPE
- PRE-VEGETATED ROOF
GARDEN SYSTEM
- FUTURE PHOTOVOLTAIC
ARRAYS

MSBA DESIGN
DEVELOPMENT
SUBMISSION
August 4th, 2022

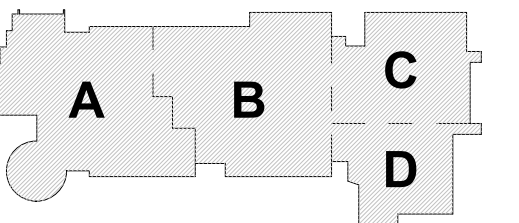


PROJECT NORTH
MAGNETIC NORTH

OVERALL ROOF
PLAN

Scale: As indicated
Job No.: 20202
Drawn By: DRA
Date: August 4th, 2022

A1-0-5

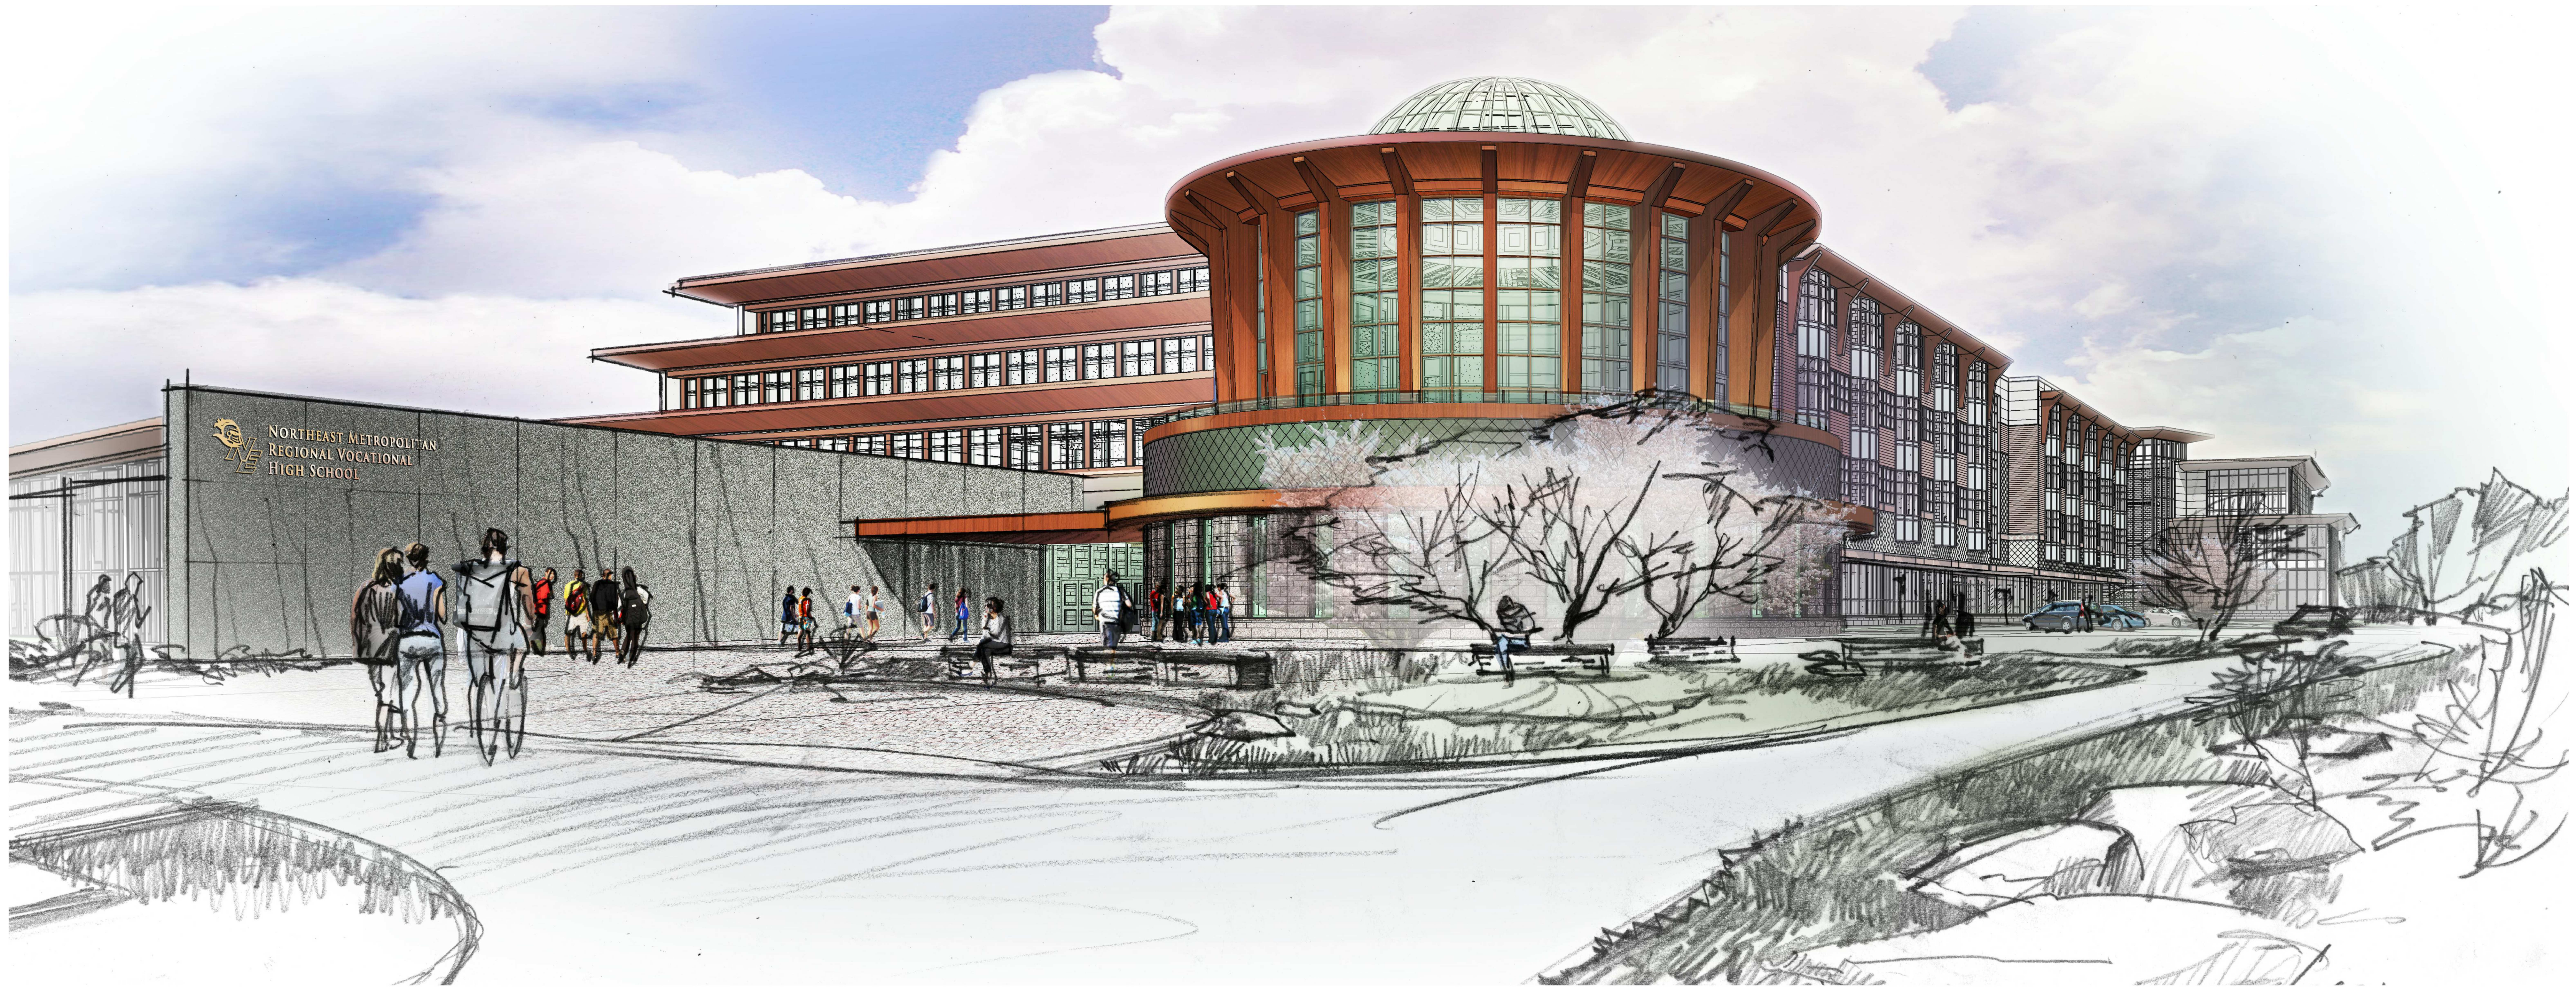

FRONT ENTRY



CLASSROOMS AND EAST ELEVATION

DRA


DrummeY Rosane Anderson, Inc.
225 Oakland Road
Studio 205
South Windsor, CT 06074
Tel: 817.864.1000
www.dra-inc.com

260 Charles Street
Studio 300
Waltham, MA 02453

Planning | Architecture | Interior Design
100 Hemlock Road,
Wakefield, MA 01880


© COPYRIGHT 2021 DRUMMEY ROSANE ANDERSON, INC.

MSBA DESIGN
DEVELOPMENT
SUBMISSION
August 4th, 2022

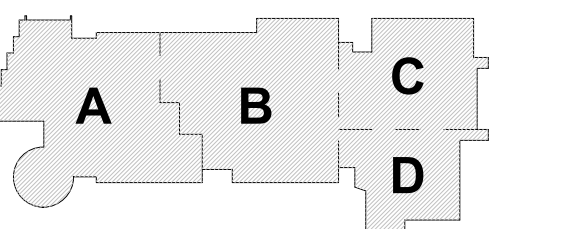

KEY PLAN


PROJECT NORTH MAGNETIC NORTH

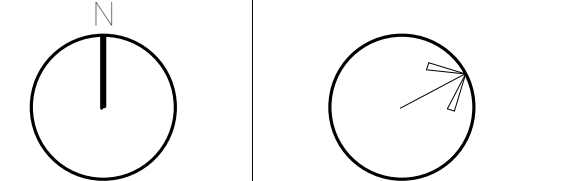


EXTERIOR
RENDERINGS

Scale:
Job No.: 20202
Drawn By: DRA
Date: August 4th, 2022

A1-0-6

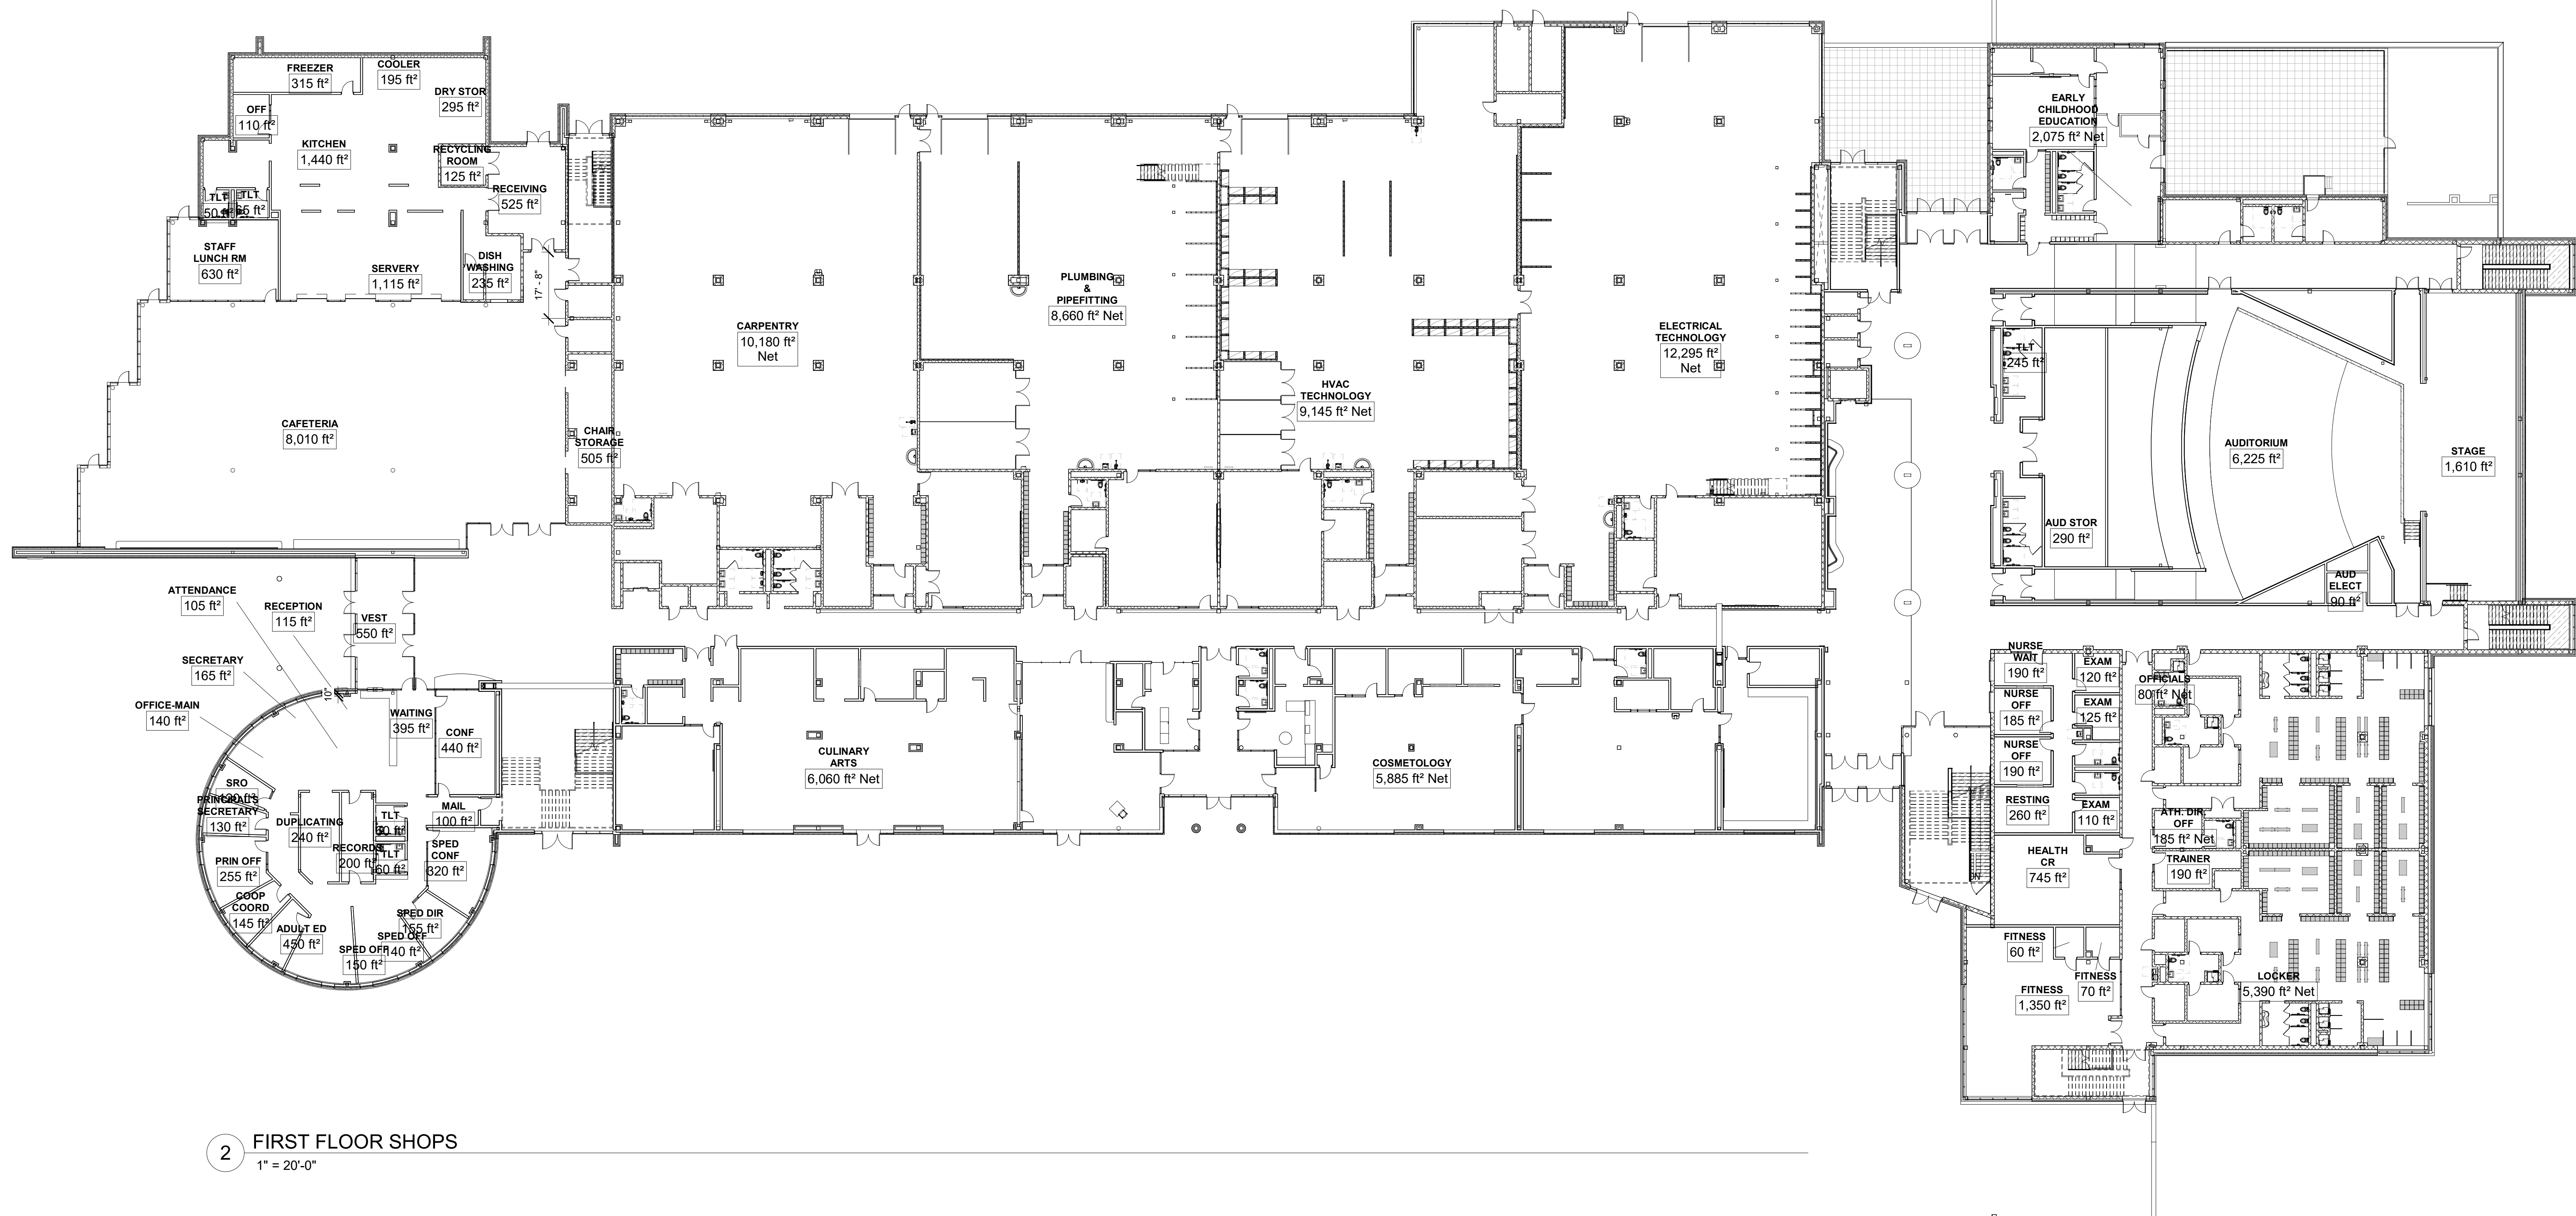

2 FIRST FLOOR SHOPS
1" = 20'-0"

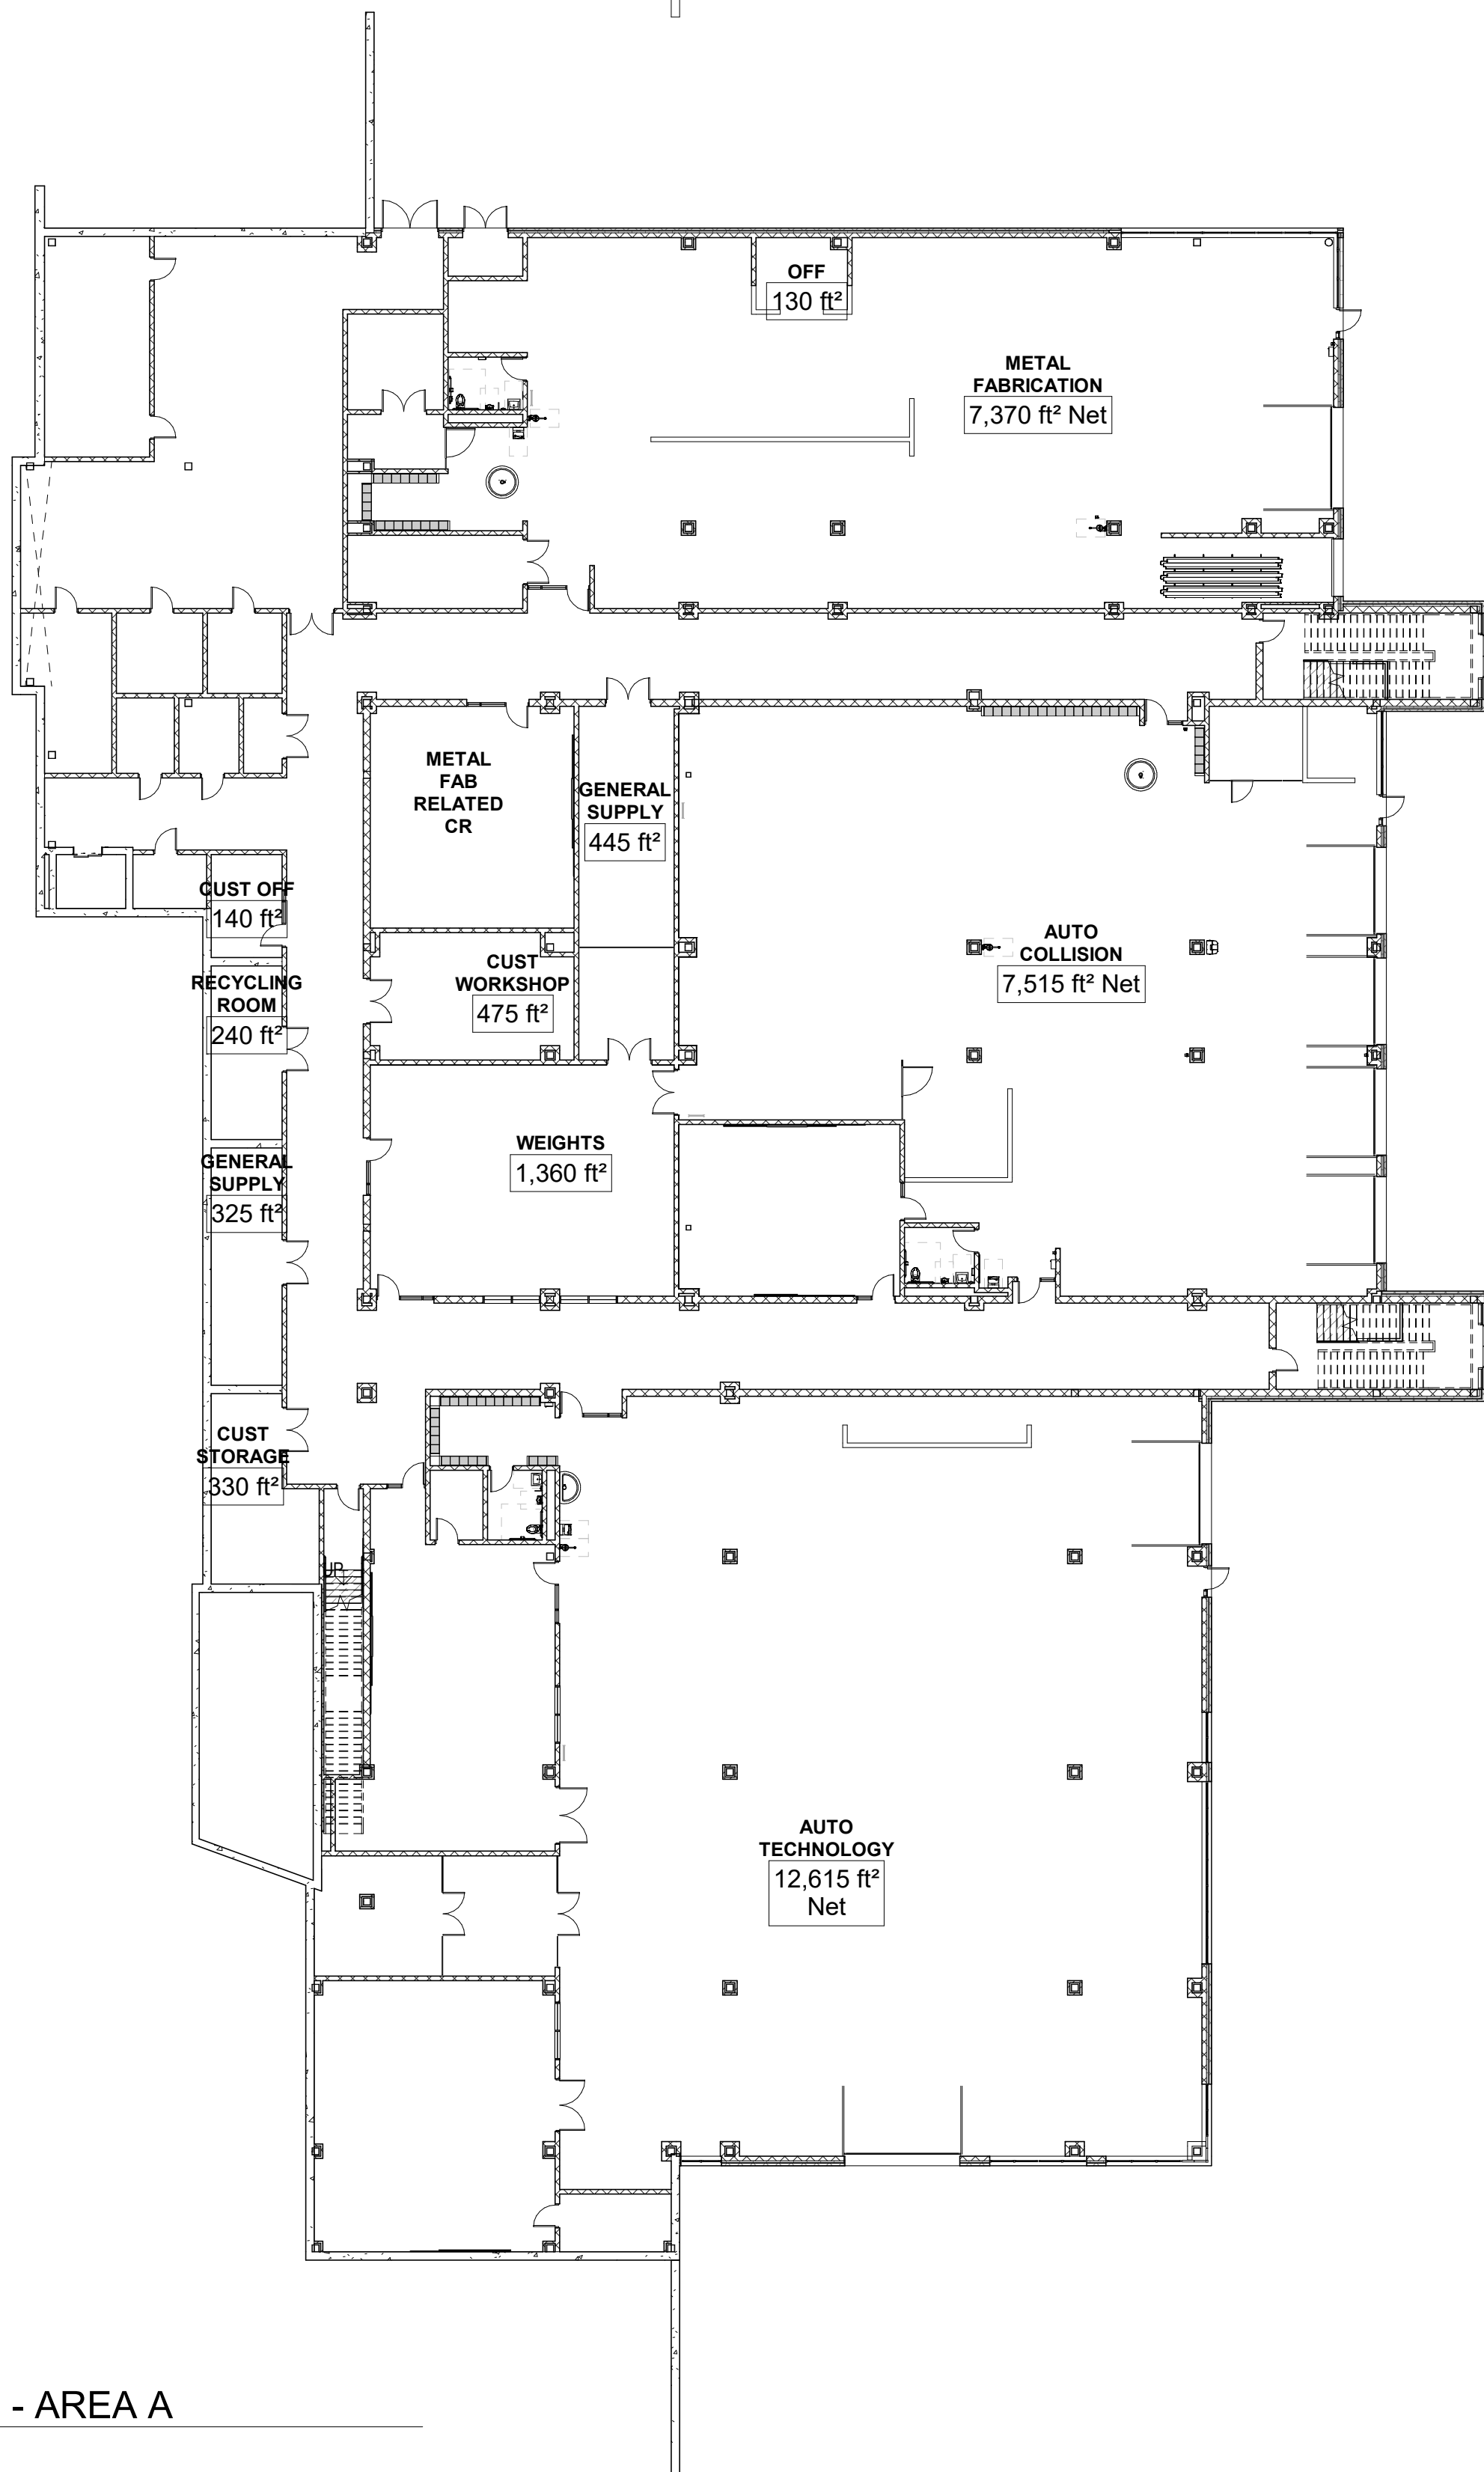

1 LOWER LEVEL - AREA A
1" = 20'-0"

DRA


Drumme Rosane Anderson, Inc.
225 Oakland Road
Studio 205
South Windsor, CT 06074
Tel: 817.964.1000
www.dra-inc.com

260 Charles Street
Studio 300
Waltham, MA 02453
Tel: 817.964.1000
www.dra-inc.com

Northeast
Metropolitan
Regional
Vocational High
School
100 Hemlock Road,
Wakefield, MA 01880


© COPYRIGHT 2021 DRUMME ROSANE ANDERSON, INC.

MSBA DESIGN
DEVELOPMENT
SUBMISSION
August 4th, 2022

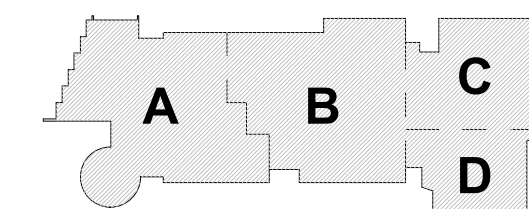

KEY PLAN

PROJECT NORTH MAGNETIC NORTH

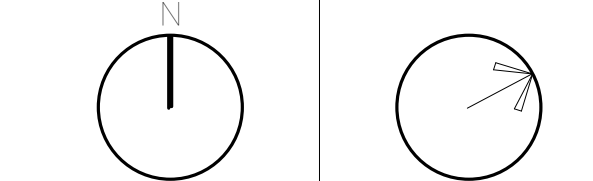

LOWER & FIRST
FLOOR NET
AREA PLANS


Scale: 1" = 20'-0"
Job No.: 20202
Drawn By: DRA
Date: August 4th, 2022

A1-0-8

100 Hemlock Road,
Wakefield, MA 01880




PROJECT NORTH	MAGNETIC NORTH
---------------	----------------

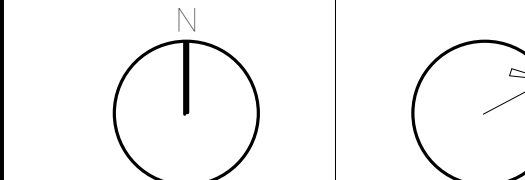


SECOND & THIRD FLOOR NET AREA PLANS


Scale: 1" = 20'-0"
Job No.: 20202
Drawn By: DRA
Date: August 4th, 2022

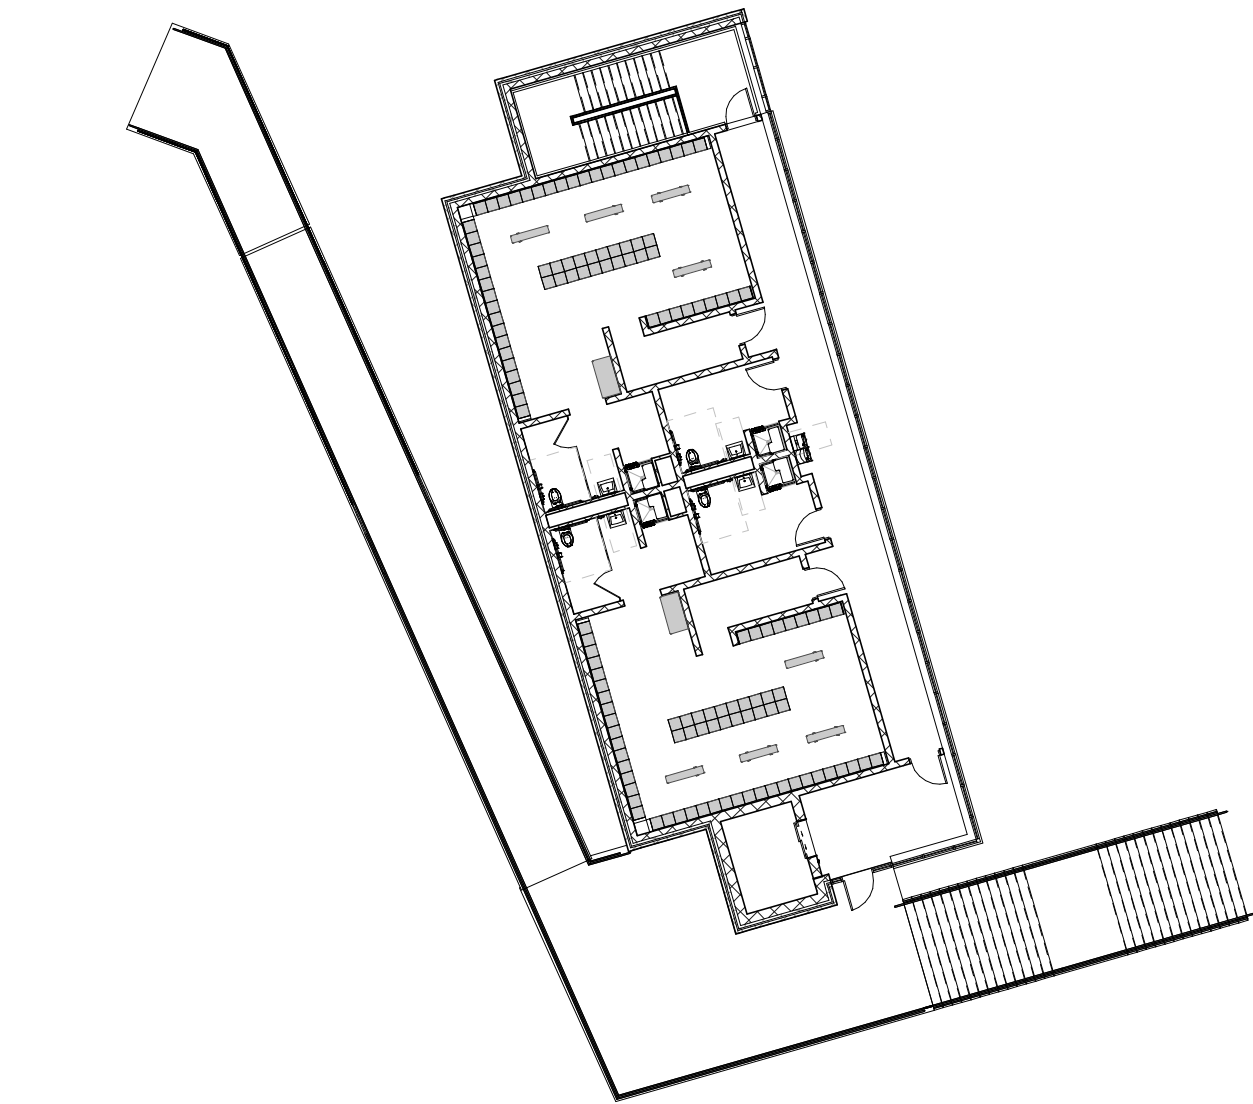

3 LOCKER BUILDING SECOND FLOOR PLAN
1" = 20'-0"

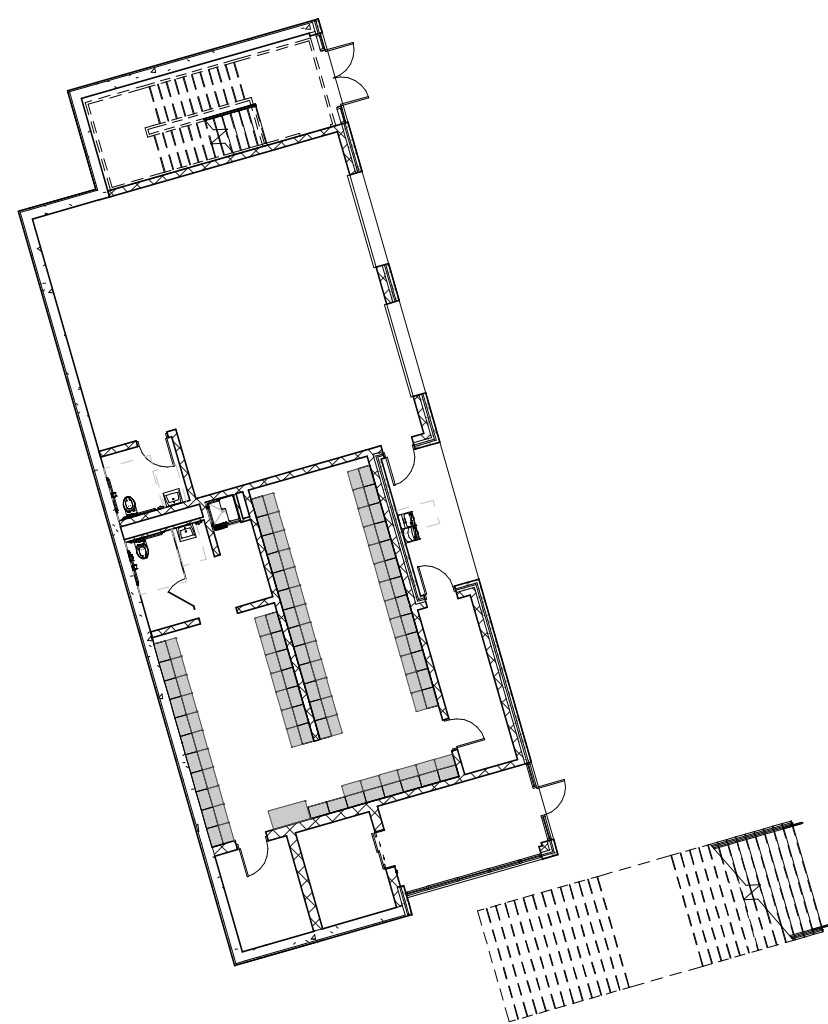


2 LOCKER BUILDING FIRST FLOOR PLAN
1" = 20'-0"

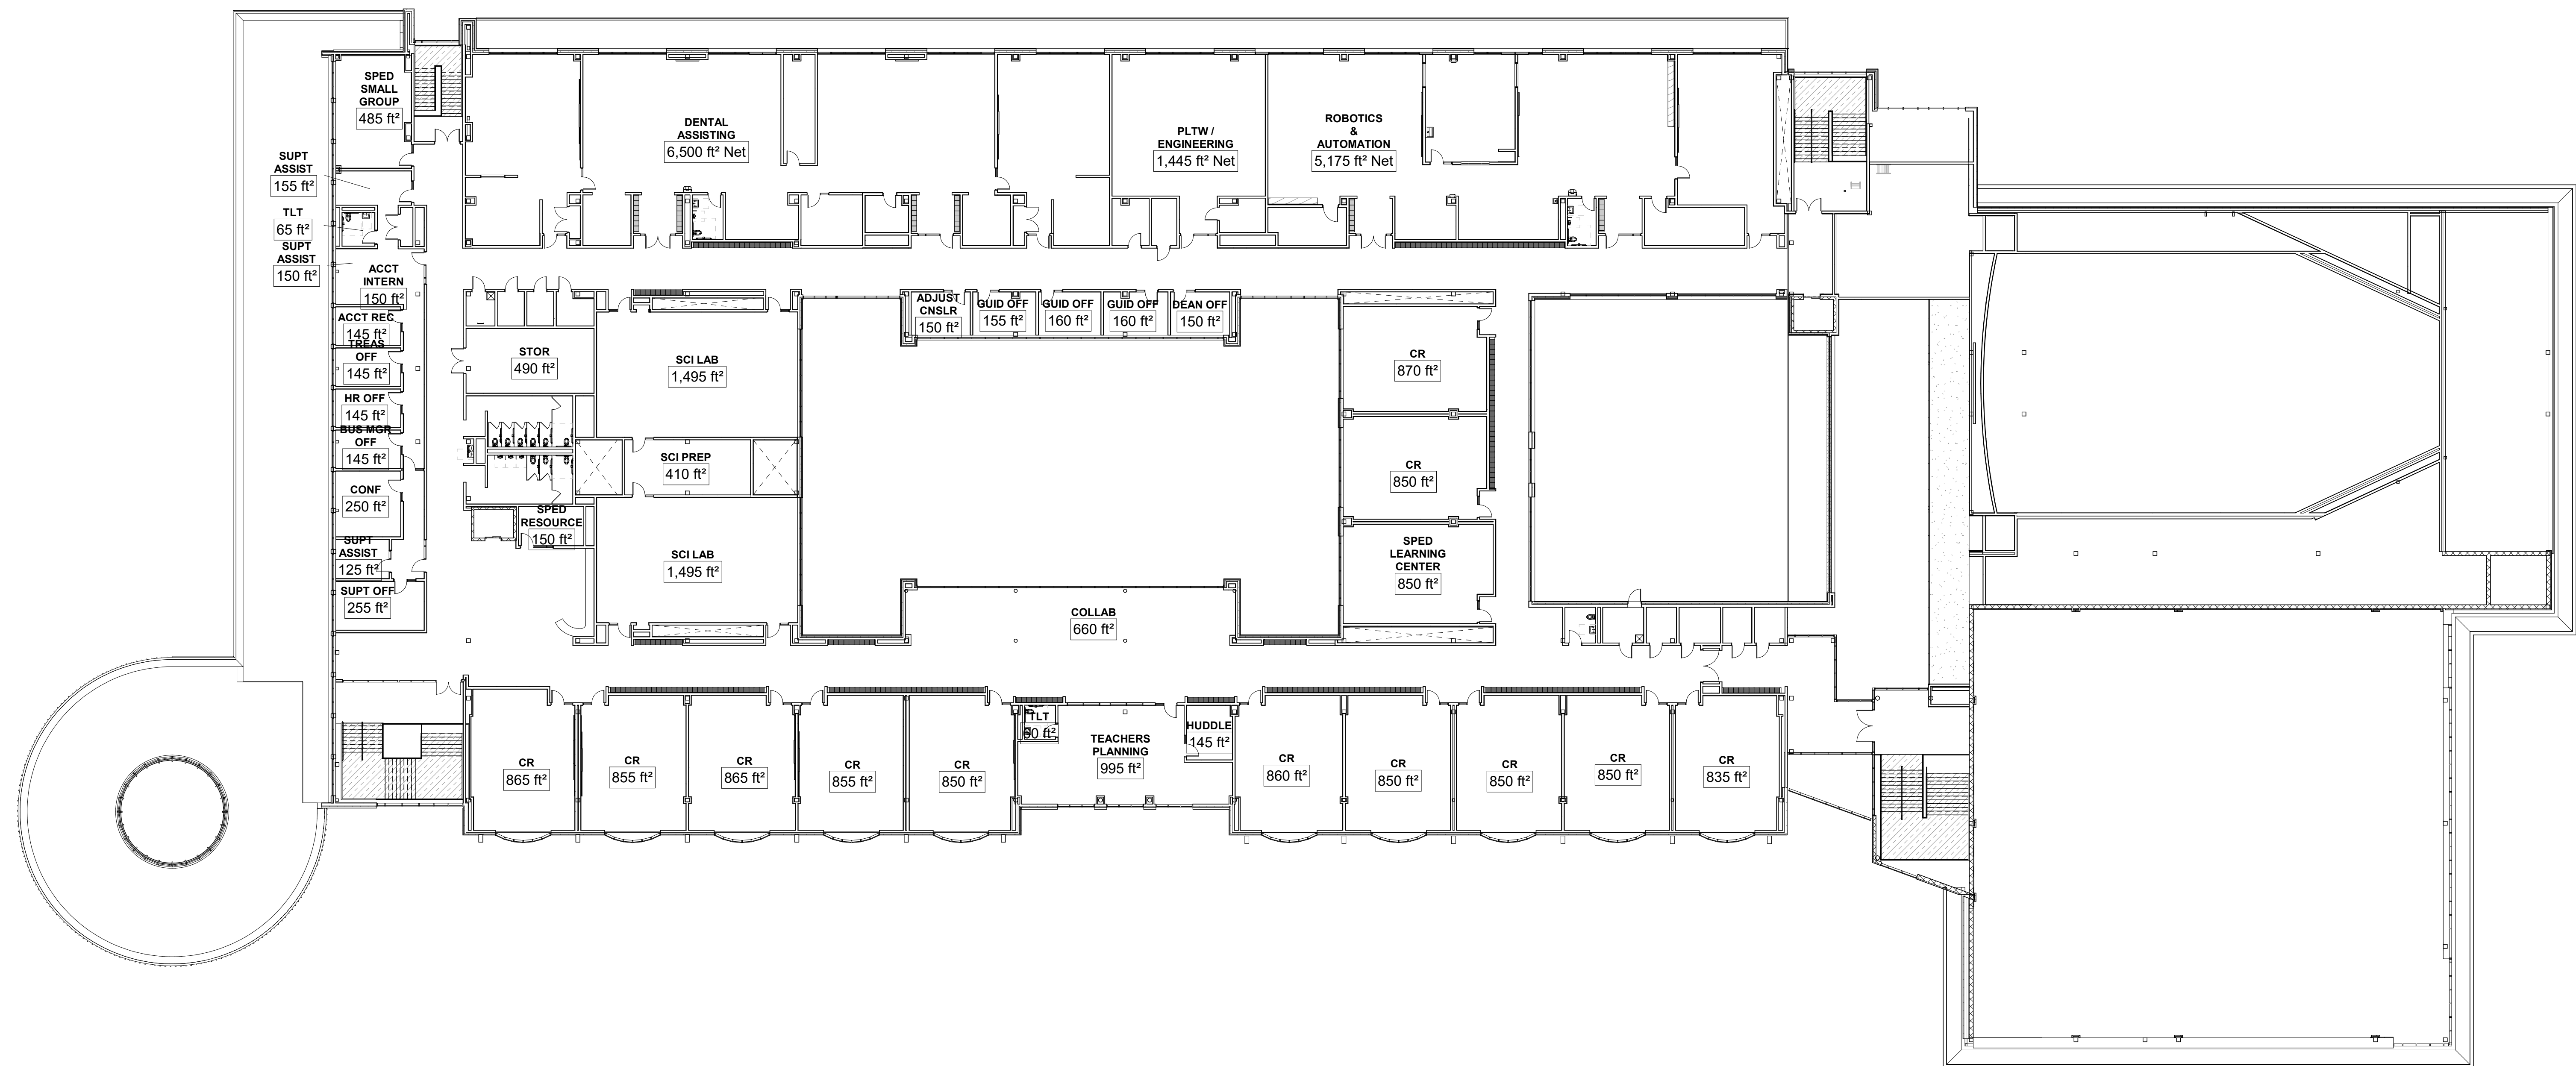

1 4-Overall Fourth Floor Plan - Net Area
1" = 20'-0"


© COPYRIGHT 2021 DRUMMEYS ROSANE ANDERSON, INC.

MSBA DESIGN
DEVELOPMENT
SUBMISSION
August 4th, 2022

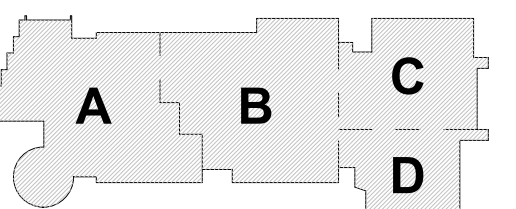

KEY PLAN

PROJECT NORTH MAGNETIC NORTH

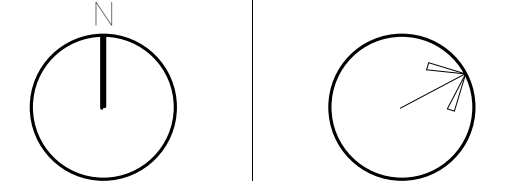

FOURTH FLOOR
& SATELLITE
LOCKERS NET
AREA PLANS

Scale: 1" = 20'-0"
Job No.: 20202
Drawn By: DRA
Date: August 4th, 2022

A1-0-10

DRA

Drummeys Rosane Anderson, Inc.
225 Oakland Road
Studio 205
South Windsor, CT 06074
Tel: 817.864.1100
www.dra-inc.com

260 Charles Street
Studio 300
Waltham, MA 02453
Tel: 817.864.1100
www.dra-inc.com

Planning | Architecture | Interior Design

Northeast Metropolitan Regional Vocational High School

100 Hemlock Road,
Wakefield, MA 01880


FLOOR PLAN GENERAL NOTES:

- FIRST FLOOR FINISHED FLOOR DATUM ELEVATION OF 100'-0" CORRESPONDS TO 1.165' MEAN SEA LEVEL, AS SHOWN ON SITE AND CIVIL DRAWINGS.
- ALL MASONRY PARTITIONS SHALL BE 8" CMU (8.0 WALL TYPE) UNLESS OTHERWISE NOTED ON THE FLOOR PLANS.
- ALL GWB INTERIOR PARTITIONS PROVIDE G8.0 WALL TYPE UNLESS OTHERWISE NOTED ON THE FLOOR PLANS.
- FURNISH AND INSTALL BOND BEAM UNITS BY MASONRY (TRADE-BID CONTRACTOR) AT ALL MASONRY OPENINGS UNLESS INDICATED OTHERWISE. REFER TO PLANS, ELEVATIONS, SECTIONS, DOOR SCHEDULES AND MECHANICAL (HVAC) DRAWINGS FOR INFORMATION. REFER TO MASONRY UNITS SCHEDULE ON STRUCTURAL DRAWINGS FOR DETAILS AND INFORMATION.
- FURNISH AND INSTALL SEISMIC RESTRAINTS BY METAL FABRICATORS (TRADE-BID CONTRACTOR) AT ALL MASONRY PARTITIONS. REFER TO DETAILS ON STRUCTURAL DRAWINGS.
- INSTALL CMU ABOVE ALL OPENINGS IF ADJACENT WALL CONSTRUCTION IS CMU, UNLESS NOTED OTHERWISE.
- REFER TO STRUCTURAL DRAWINGS FOR ALL CMU REINFORCING REQUIREMENTS.
- PROVIDE 1" RADIUS BULL NOSE CMU TO THE UNDERSIDE OF THE CEILING AT ALL EXPOSED INTERIOR CORNER CONDITIONS, UNLESS NOTED OTHERWISE.
- FOR CONTROL JOINT LOCATIONS AT INTERIOR MASONRY WALLS REFER TO SPECIFICATIONS. SUBMIT PROPOSED CONTROL JOINT LAYOUT TO THE ARCHITECT FOR APPROVAL PRIOR TO INSTALLATION.
- FOR CONTROL JOINT LOCATION AT GWB PARTITIONS, SOFFITS AND CEILINGS REFER TO SPECIFICATIONS, AND/OR INTERIOR ELEVATIONS AND/OR REFLECTIVE CEILING PLANS. SUBMIT PROPOSED CONTROL JOINT LAYOUT TO THE ARCHITECT FOR APPROVAL PRIOR TO INSTALLATION.
- REFER TO CODE ANALYSIS CD 1-1, CD 1-2 FOR FIRE RATING REQUIREMENTS OF THE BUILDING COMPONENTS.
- REFER TO STRUCTURAL DRAWINGS FOR NOTES/DESCRIPTIONS OF THE SPRAY APPLIED FIREPROOFING EXTENTS AND INTUMESCENT MASTIC FIREPROOFING SCOPE REQUIRED AT THE STRUCTURAL STEEL COMPONENTS. SEE INTERIOR ELEVATIONS AND SECTIONS FOR ADDITIONAL INFORMATION.
- SEE FOODSERVICE AND EQUIPMENT DRAWINGS FOR ADDITIONAL INFORMATION.
- PROVIDE 20 GAUGE METAL STRAPPING BEHIND GWB (CONCEALED FROM VIEW) AS REQUIRED FOR MOUNTING OF THE MARKERBOARDS, TACKBOARDS, ACoustICAL PANELS, AND MARKER WALLS OCCURRING ON METAL STUD WALLS.
- PROVIDE 3/4" PLYWOOD BLOCKING (SIZES SHALL BE COORDINATED WITH TECHNOLOGY EQUIPMENT REQUIREMENTS) BEHIND GWB (CONCEALED FROM VIEW) AS REQUIRED FOR MOUNTING OF THE WALL MOUNTED PROJECTORS, INTERACTIVE FLAT PANELS, DISPLAYS, AND TV MONITORS OCCURRING ON METAL STUD WALLS.
- PROVIDE WOOD BLOCKING BEHIND GWB (CONCEALED FROM VIEW) AS REQUIRED FOR MOUNTING OF HANDRAILS, TOILET ACCESSORIES AND TOILET/SHOWER PARTITIONS, AND DIVIDER CURTAIN TRACKS OCCURRING ON METAL STUD WALLS AND CEILINGS.
- ALL DIMENSIONS AT METAL STUD PARTITIONS ARE TO THE FACE OF THE STUD UNLESS NOTED AS "CLEAR".
- AT WALL LOCATIONS WHERE PARTITIONS WITH MULTIPLE LAYERS OF 5/8" GWB TRANSITION TO THE PARTITION WITH SINGLE LAYER OF 5/8" GWB, ALIGN THE FACES OF THE FINISH WALL SURFACES. STUD FRAMING LOCATIONS SHALL BE ADJUSTED ACCORDINGLY. REFER TO THE PLAN DRAWINGS FOR PARTITION TYPES DESIGNATIONS.

NOTE A: AT METAL STUD PARTITIONS WITHIN THE SPACE PROVIDE ABUSE-RESISTANT Gypsum BOARD (ARGB) TO 8'-0" A.F.F. REFER TO PARTITION TYPES FOR WALL CONSTRUCTION REQUIREMENTS.


MSBA DESIGN DEVELOPMENT SUBMISSION

August 4th, 2022

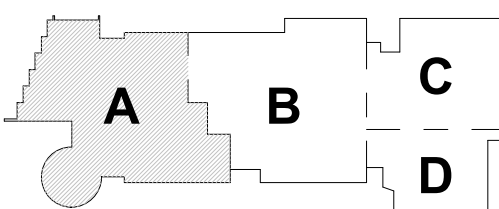

KEY PLAN

PROJECT NORTH
MAGNETIC NORTH

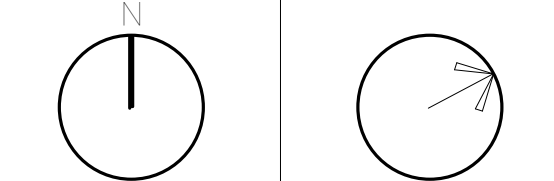

LOWER LEVEL FLOOR PLAN - AREA C


Scale: 1/8" = 1'-0"

Job No.: 20202

Drawn By: DRA

Date: August 4th, 2022

A1-1-0C

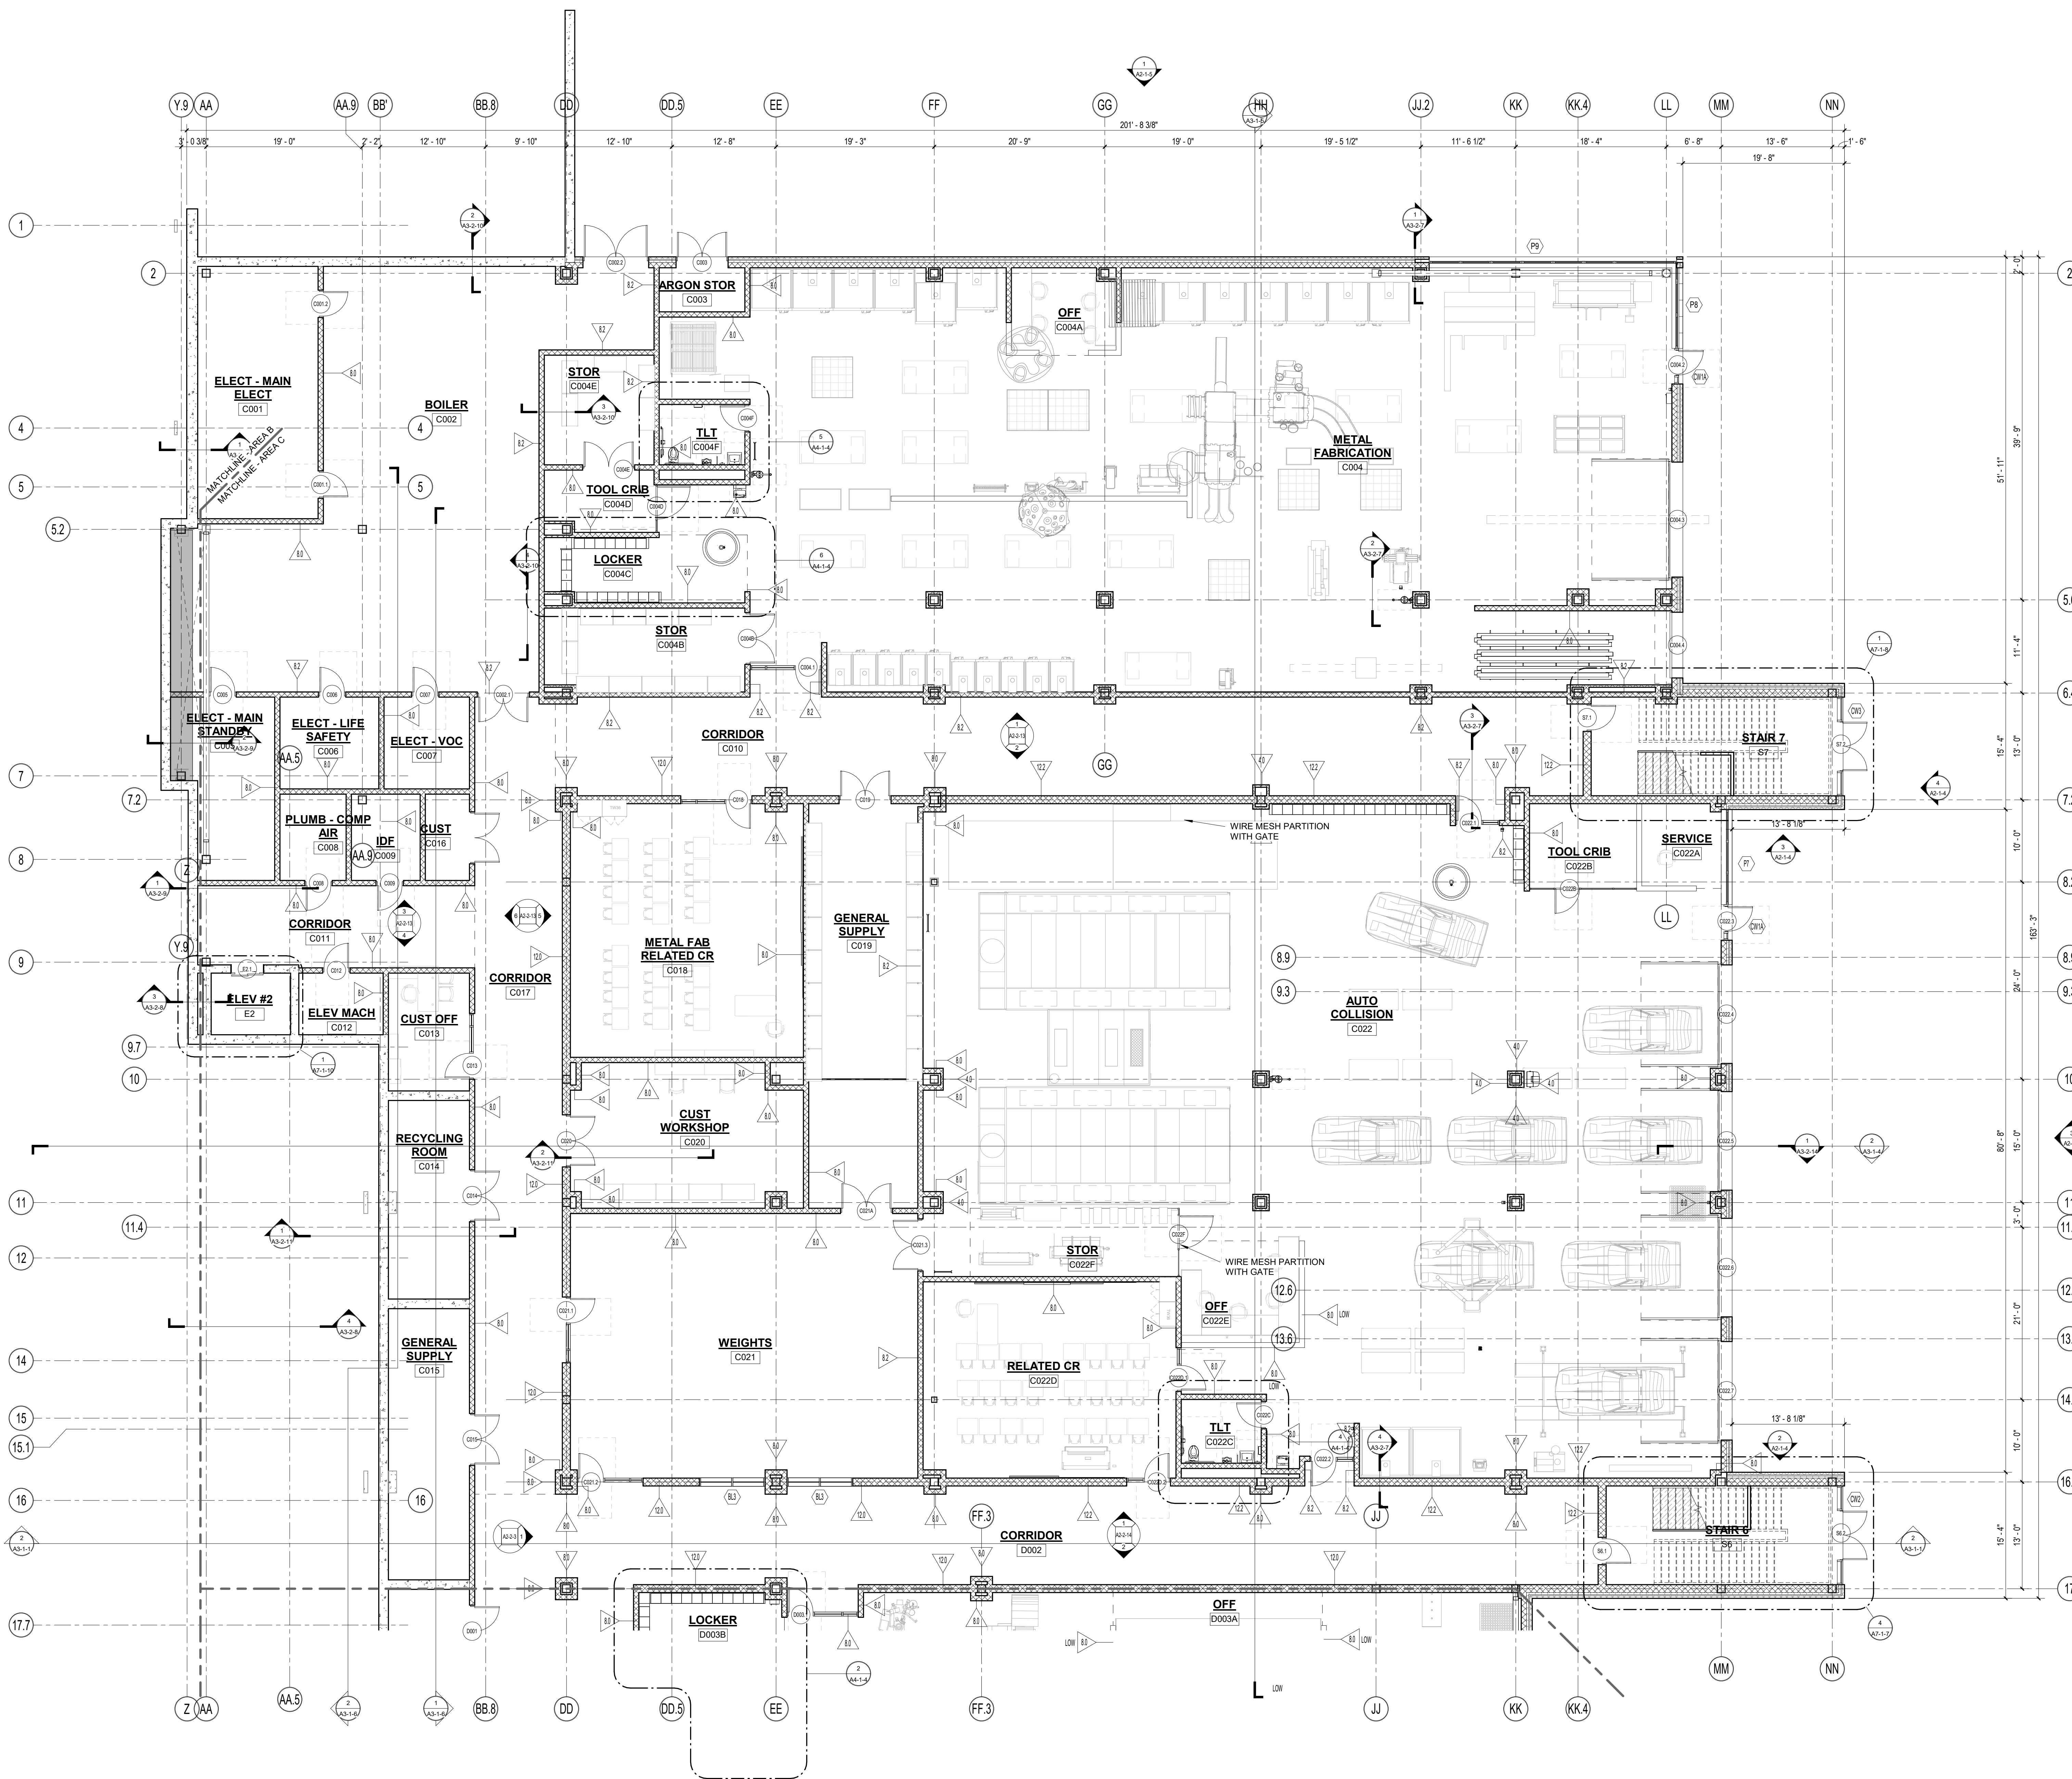

1 LOWER LEVEL PLAN - AREA A
1/8" = 1'-0"

DRA

Drummeys Rosane Anderson, Inc.

225 Oakland Road
Studio 205
South Windsor, CT 06074

260 Charles Street
Studio 300
Waltham, MA 02453

Planning | Architecture | Interior Design
Tel: 817.864.1100
www.dra-inc.com

**Northeast
Metropolitan
Regional
Vocational High
School**

100 Hemlock Road,
Wakefield, MA 01880


FLOOR PLAN GENERAL NOTES:

1. FIRST FLOOR FINISHED FLOOR DATUM ELEVATION OF 100'-0" CORRESPONDS TO 1.165' MEAN SEA LEVEL, AS SHOWN ON SITE AND CIVIL DRAWINGS.
2. ALL MASONRY PARTITIONS SHALL BE 8" CMU (8.0 WALL TYPE) UNLESS OTHERWISE NOTED ON THE FLOOR PLANS.
3. ALL GWB INTERIOR PARTITIONS PROVIDE G8.0 WALL TYPE UNLESS OTHERWISE NOTED ON THE FLOOR PLANS.
4. FURNISH AND INSTALL BOND BEAM UNTELS BY MASONRY (TRADE-BID CONTRACTORS) AT ALL MASONRY OPENINGS UNLESS INDICATED OTHERWISE. REFER TO PLANS ELEVATIONS, SECTIONS, DOOR SCHEDULES AND MECHANICAL (HVAC) DRAWINGS FOR INFORMATION. REFER TO MASONRY UNTEL SCHEDULE ON STRUCTURAL DRAWINGS FOR DETAILS AND INFORMATION.
5. FURNISH AND INSTALL SEISMIC RESTRAINTS BY METAL FABRICATIONS (TRADE-BID CONTRACTOR) AT ALL MASONRY PARTITIONS. REFER TO DETAILS ON STRUCTURAL DRAWINGS.
6. INSTALL CMU ABOVE ALL OPENINGS IF ADJACENT WALL CONSTRUCTION IS CMU, UNLESS NOTED OTHERWISE.
7. REFER TO STRUCTURAL DRAWINGS FOR ALL CMU REINFORCING REQUIREMENTS.
8. PROVIDE 1" RADIUS BULL NOSE CMU TO THE UNDERSIDE OF THE CEILING AT ALL EXPOSED INTERIOR CORNER CONDITIONS, UNLESS NOTED OTHERWISE.
9. FOR CONTROL JOINT LOCATIONS AT INTERIOR MASONRY WALLS REFER TO SPECIFICATIONS. SUBMIT PROPOSED CONTROL JOINT LAYOUT TO THE ARCHITECT FOR APPROVAL PRIOR TO INSTALLATION.
10. FOR CONTROL JOINT LOCATION AT GWB PARTITIONS, SOFFITS AND CEILINGS REFER TO SPECIFICATIONS, AND/OR INTERIOR ELEVATIONS AND/OR REFLECTIVE CEILING PLANS. SUBMIT PROPOSED CONTROL JOINT LAYOUT TO THE ARCHITECT FOR APPROVAL PRIOR TO INSTALLATION.
11. REFER TO CODE ANALYSIS CD 1-1, CD 1-2 FOR FIRE RATING REQUIREMENTS OF THE BUILDING COMPONENTS.
12. REFER TO STRUCTURAL DRAWINGS FOR NOTES/DESCRIPTIONS OF THE SPRAY APPLIED FIREPROOFING EXTENTS AND INTUMESCENT MASTIC FIREPROOFING SCOPE REQUIRED AT THE STRUCTURAL STEEL COMPONENTS. SEE INTERIOR ELEVATIONS AND SECTIONS FOR ADDITIONAL INFORMATION.
13. SEE FOODSERVICE AND EQUIPMENT DRAWINGS FOR ADDITIONAL INFORMATION.
14. PROVIDE 20 GAUGE METAL STRAPPING BEHIND GWB (CONCEALED FROM VIEW) AS REQUIRED FOR MOUNTING OF THE MARKERBOARDS, TACKBOARDS, ACoustICAL PANELS, AND MARKER WALLS OCCURRING ON METAL STUD WALLS.
15. PROVIDE 3/4" PLYWOOD BLOCKING (SIZES SHALL BE COORDINATED WITH TECHNOLOGY EQUIPMENT REQUIREMENTS) BEHIND GWB (CONCEALED FROM VIEW) AS REQUIRED FOR MOUNTING OF HANDRAILS, TOILET ACCESSORIES AND TOILET/SHOWER PARTITIONS, AND DIVIDER CURTAIN TRACKS OCCURRING ON METAL STUD WALLS AND CEILINGS.
16. PROVIDE WOOD BLOCKING BEHIND GWB (CONCEALED FROM VIEW) AS REQUIRED FOR MOUNTING OF HANDRAILS, TOILET ACCESSORIES AND TOILET/SHOWER PARTITIONS, AND DIVIDER CURTAIN TRACKS OCCURRING ON METAL STUD WALLS AND CEILINGS.
17. ALL DIMENSIONS AT METAL STUD PARTITIONS ARE TO THE FACE OF THE STUD UNLESS NOTED AS "CLEAR".
18. AT WALL LOCATIONS WHERE PARTITIONS WITH MULTIPLE LAYERS OF 5/8" GWB TRANSITION TO THE PARTITION WITH SINGLE LAYER OF 5/8" GWB, ALIGN THE FACES OF THE FINISH WALL SURFACES. STUD FRAMING LOCATIONS SHALL BE ADJUSTED ACCORDINGLY. REFER TO THE PLAN DRAWINGS FOR PARTITION TYPES DESIGNATIONS.

NOTE A: AT METAL STUD PARTITIONS WITHIN THE SPACE PROVIDE ABUSE RESISTANT GYPSUM BOARD (ARGB) TO 8'-0" A.F.F. REFER TO PARTITION TYPES FOR WALL CONSTRUCTION REQUIREMENTS.

**MSBA DESIGN
DEVELOPMENT
SUBMISSION**



August 4th, 2022

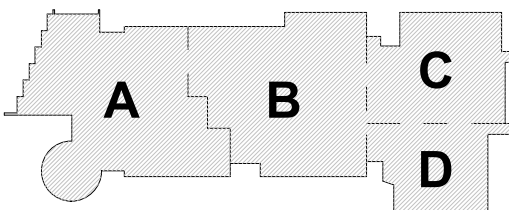

KEY PLAN

PROJECT NORTH

MAGNETIC NORTH

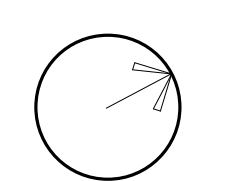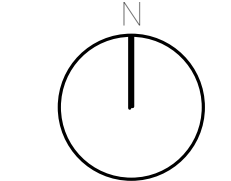

**LOWER LEVEL
FLOOR PLAN -
AREA D**


Scale: 1/8" = 1'-0"

Job No.: 20202

Drawn By: DRA

Date: August 4th, 2022

A1-1-0D

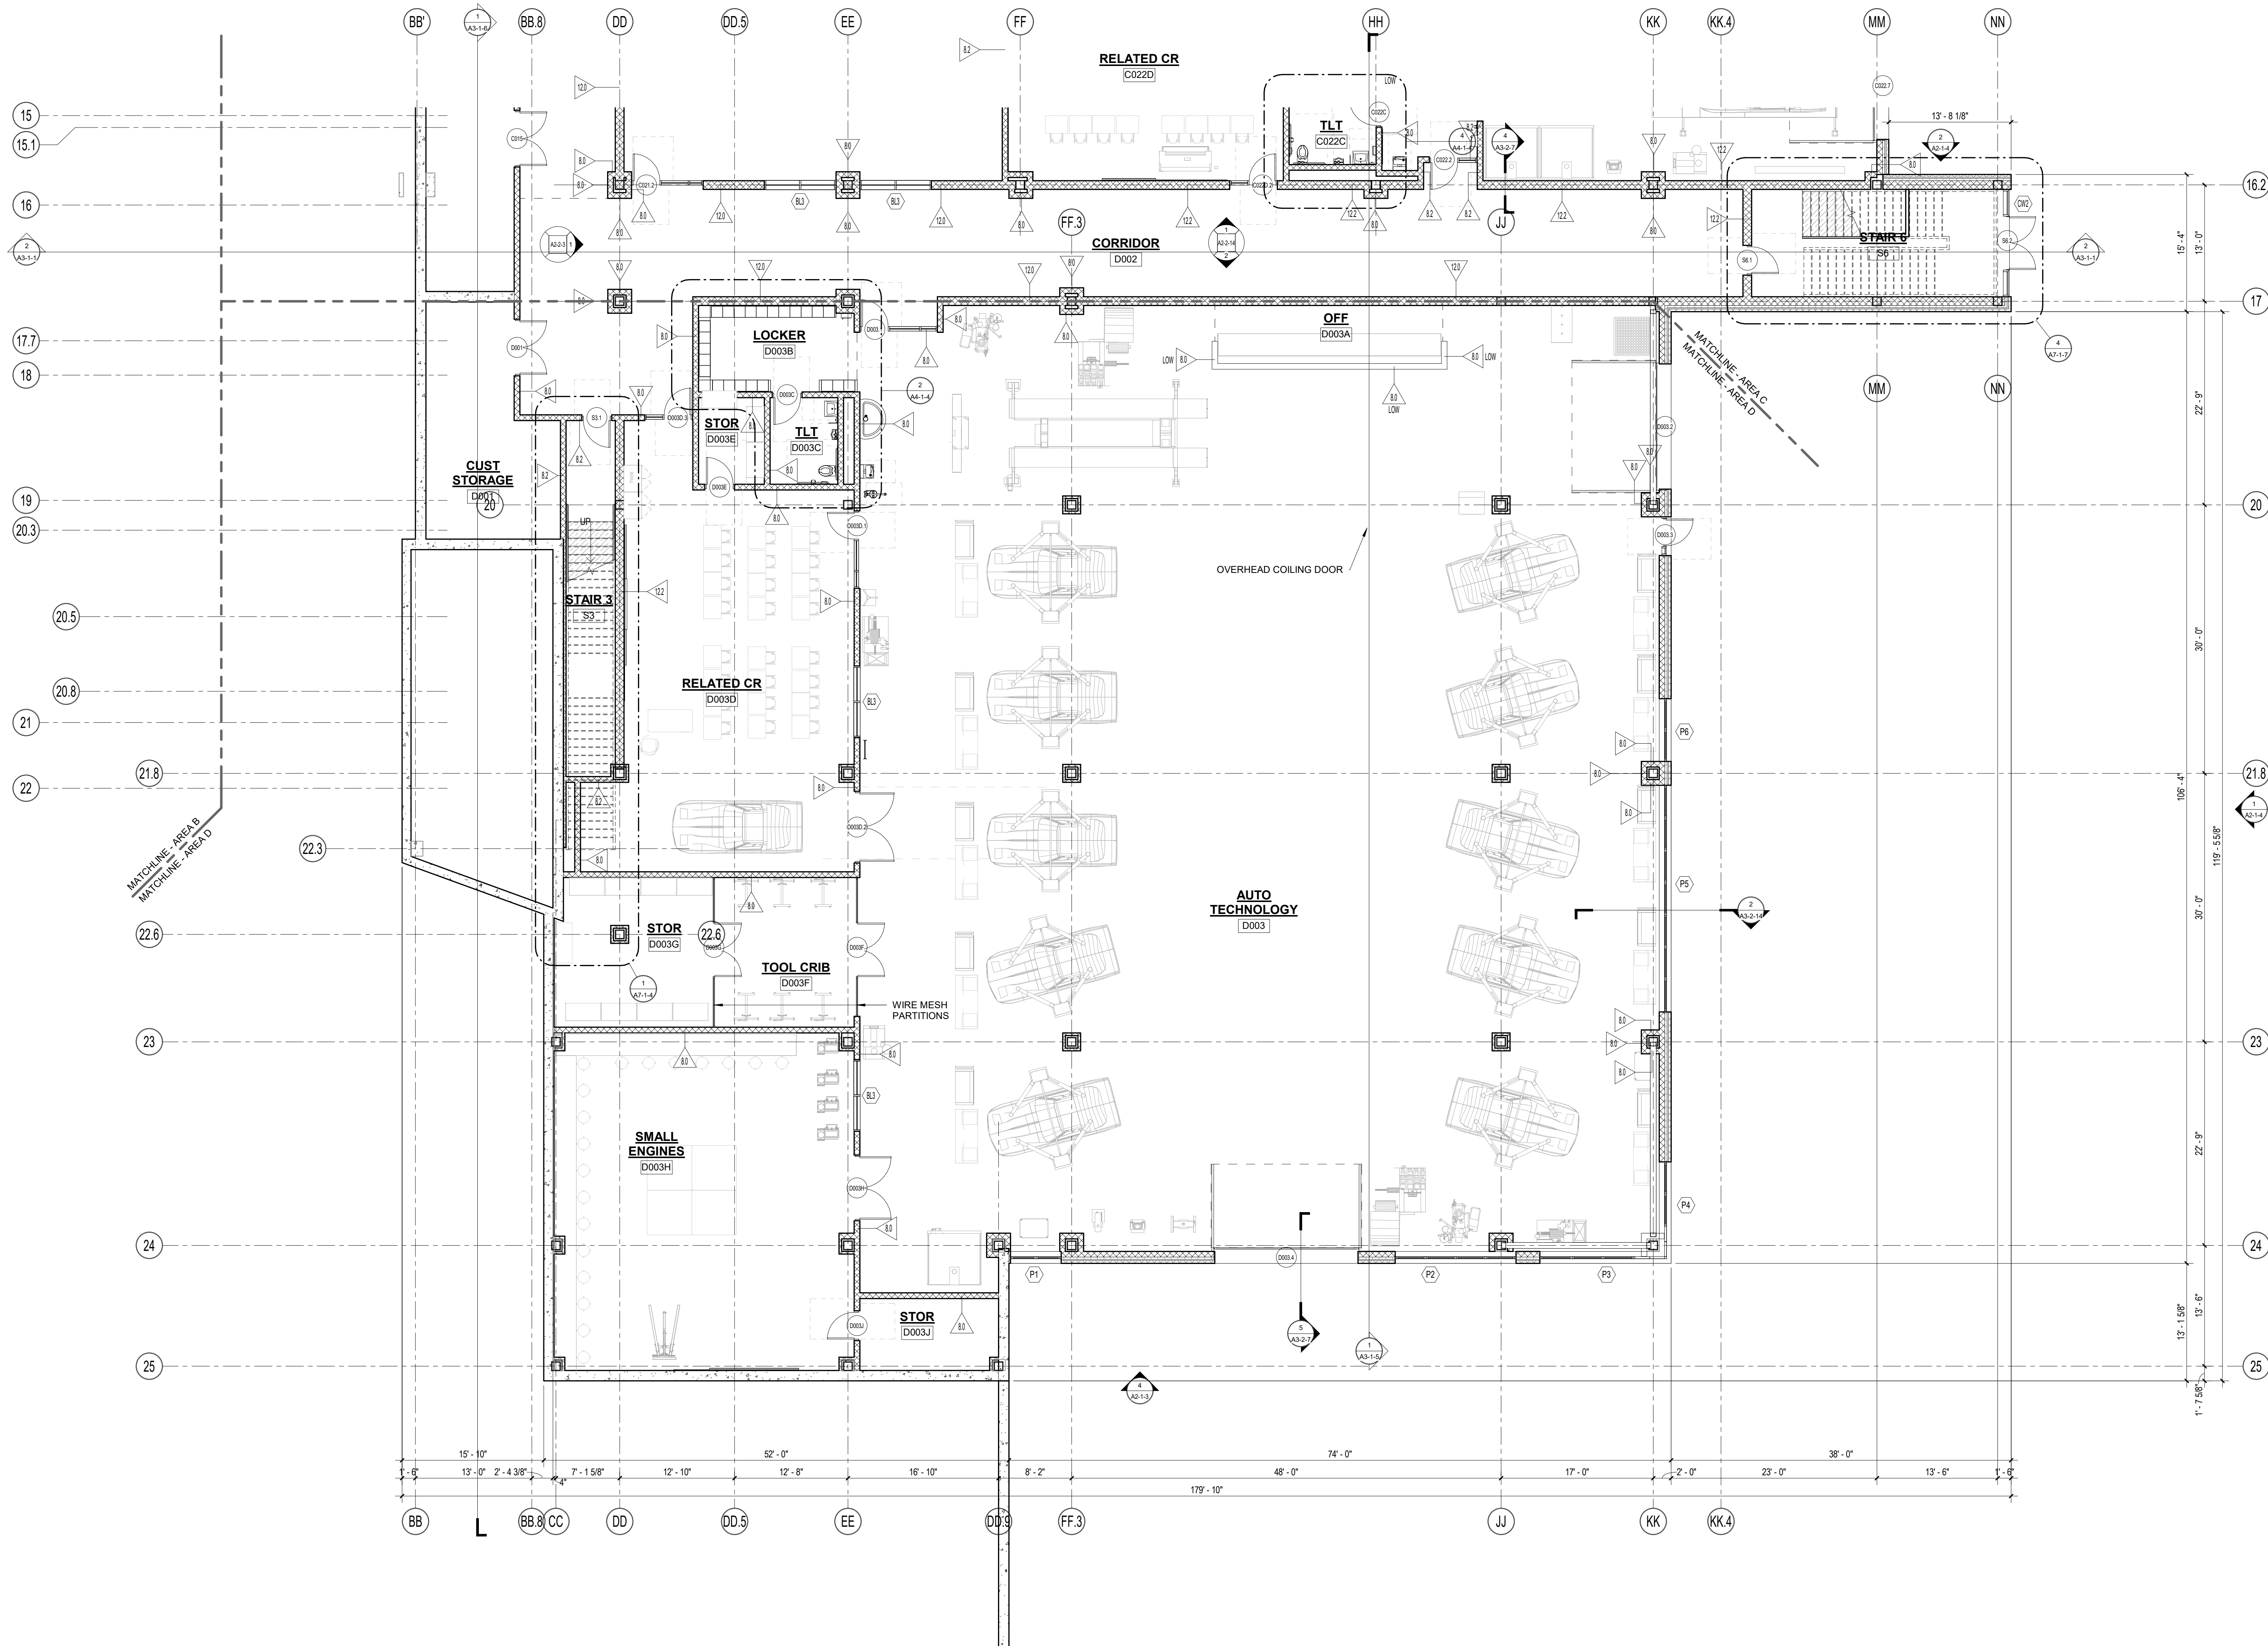

1 LOWER LEVEL PLAN - AREA A
1/8" = 1'-0"

DRA

DrummeY Rosane Anderson, Inc.
225 Oakland Road
Studio 205
South Windsor, CT 06074
Tel: 817.864.1100
www.dra-inc.com

260 Charles Street
Studio 300
Waltham, MA 02453
Tel: 817.864.1100
www.dra-inc.com

Planning | Architecture | Interior Design

**Northeast
Metropolitan
Regional
Vocational High
School**

100 Hemlock Road,
Wakefield, MA 01880

FLOOR PLAN GENERAL NOTES:


1. FIRST FLOOR FINISHED FLOOR DATUM ELEVATION OF 100'-0" CORRESPONDS TO 1.165' MEAN SEA LEVEL, AS SHOWN ON SITE AND CIVIL DRAWINGS.
 2. ALL MASONRY PARTITIONS SHALL BE 8" CMU (8.0 WALL TYPE) UNLESS OTHERWISE NOTED ON THE FLOOR PLANS.
 3. ALL GWB INTERIOR PARTITIONS PROVIDE G8.0 WALL TYPE UNLESS OTHERWISE NOTED ON THE FLOOR PLANS.
 4. FURNISH AND INSTALL BOND BEAM LINTELS BY MASONRY (TRADE-BID CONTRACTORS) AT ALL MASONRY OPENINGS UNLESS INDICATED OTHERWISE. REFER TO PLANS ELEVATIONS, SECTIONS, DOOR SCHEDULES AND MECHANICAL (HVAC) DRAWINGS FOR INFORMATION. REFER TO MASONRY LINTEL SCHEDULE ON STRUCTURAL DRAWINGS FOR DETAILS AND INFORMATION.
 5. FURNISH AND INSTALL SEISMIC RESTRAINTS BY METAL FABRICATIONS (TRADE-BID CONTRACTORS) AT ALL MASONRY PARTITIONS. REFER TO DETAILS ON STRUCTURAL DRAWINGS.
 6. INSTALL CMU ABOVE ALL OPENINGS IF ADJACENT WALL CONSTRUCTION IS CMU, UNLESS NOTED OTHERWISE.
 7. REFER TO STRUCTURAL DRAWINGS FOR ALL CMU REINFORCING REQUIREMENTS.
 8. PROVIDE 1" RADIUS BULL NOSE CMU TO THE UNDERSIDE OF THE CEILING AT ALL EXPOSED INTERIOR CORNER CONDITIONS, UNLESS NOTED OTHERWISE.
 9. FOR CONTROL JOINT LOCATIONS AT INTERIOR MASONRY WALLS REFER TO SPECIFICATIONS. SUBMIT PROPOSED CONTROL JOINT LAYOUT TO THE ARCHITECT FOR APPROVAL PRIOR TO INSTALLATION.
 10. FOR CONTROL JOINT LOCATION AT GWB PARTITIONS, SOFFITS AND CEILINGS REFER TO SPECIFICATIONS, AND/OR INTERIOR ELEVATIONS AND/OR REFLECTIVE CEILING PLANS. SUBMIT PROPOSED CONTROL JOINT LAYOUT TO THE ARCHITECT FOR APPROVAL PRIOR TO INSTALLATION.
 11. REFER TO CODE ANALYSIS CD 1-1, CD 1-2 FOR FIRE RATING REQUIREMENTS OF THE BUILDING COMPONENTS.
 12. REFER TO STRUCTURAL DRAWINGS FOR NOTES/DESCRIPTIONS OF THE SPRAY APPLIED FIREPROOFING EXTENTS AND INTUMESCENT MASTIC FIREPROOFING SCOPE REQUIRED AT THE STRUCTURAL STEEL COMPONENTS. SEE INTERIOR ELEVATIONS AND SECTIONS FOR ADDITIONAL INFORMATION.
 13. SEE FOODSERVICE AND EQUIPMENT DRAWINGS FOR ADDITIONAL INFORMATION.
 14. PROVIDE 20 GAUGE METAL STRAPPING BEHIND GWB (CONCEALED FROM VIEW) AS REQUIRED FOR MOUNTING OF THE MARKERBOARDS, TACKBOARDS, ACOUSTICAL PANELS, AND MARKER WALLS OCCURRING ON METAL STUD WALLS.
 15. PROVIDE 3/4" PLYWOOD BLOCKING (SIZES SHALL BE COORDINATED WITH TECHNOLOGY EQUIPMENT REQUIREMENTS) BEHIND GWB (CONCEALED FROM VIEW) AS REQUIRED FOR MOUNTING OF THE WALL MOUNTED PROJECTORS, INTERACTIVE FLAT PANELS, DISPLAYS, AND TV MONITORS OCCURRING ON METAL STUD WALLS.
 16. PROVIDE WOOD BLOCKING BEHIND GWB (CONCEALED FROM VIEW) AS REQUIRED FOR MOUNTING OF HANDRAILS, TOILET ACCESSORIES AND TOILET/SHOWER PARTITIONS, AND DIVIDER CURTAIN TRACKS OCCURRING ON METAL STUD WALLS AND CEILINGS.
 17. ALL DIMENSIONS AT METAL STUD PARTITIONS ARE TO THE FACE OF THE STUD UNLESS NOTED AS "CLEAR".
 18. AT WALL LOCATIONS WHERE PARTITIONS WITH MULTIPLE LAYERS OF 5/8" GWB TRANSITION TO THE PARTITION WITH SINGLE LAYER OF 5/8" GWB, ALIGN THE FACES OF THE FINISH WALL SURFACES. STUD FRAMING LOCATIONS SHALL BE ADJUSTED ACCORDINGLY. REFER TO THE PLAN DRAWINGS FOR PARTITION TYPES DESIGNATIONS.
- NOTE A: AT METAL STUD PARTITIONS WITHIN THE SPACE PROVIDE ABUSE RESISTANT GYPSUM BOARD (ARGB) TO 8'-0" A.F.F. REFER TO PARTITION TYPES FOR WALL CONSTRUCTION REQUIREMENTS.

© COPYRIGHT 2021 DRUMMEY ROSANE ANDERSON, INC.




1 LOWER LEVEL MEZZANINE PLAN - AREA C
1/8" = 1'-0"

**MSBA DESIGN
DEVELOPMENT
SUBMISSION**
August 4th, 2022

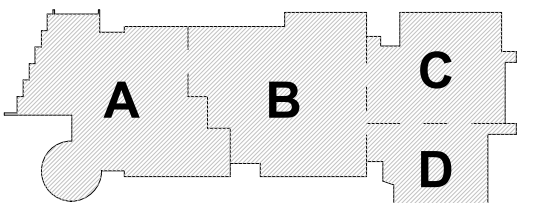

KEY PLAN

PROJECT NORTH
MAGNETIC NORTH

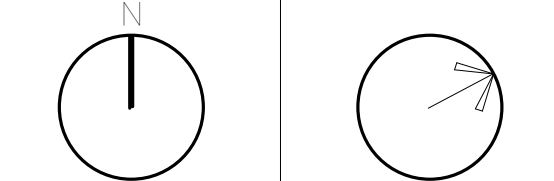

**LOWER LEVEL
MEZZANINE
PLAN - AREA C**

Scale: 1/8" = 1'-0"

Job No.: 20202


Drawn By: DRA

Date: August 4th, 2022

A1-1-0MC

**Northeast
Metropolitan
Regional
Vocational High
School**


100 Hemlock Road,
Wakefield, MA 01880

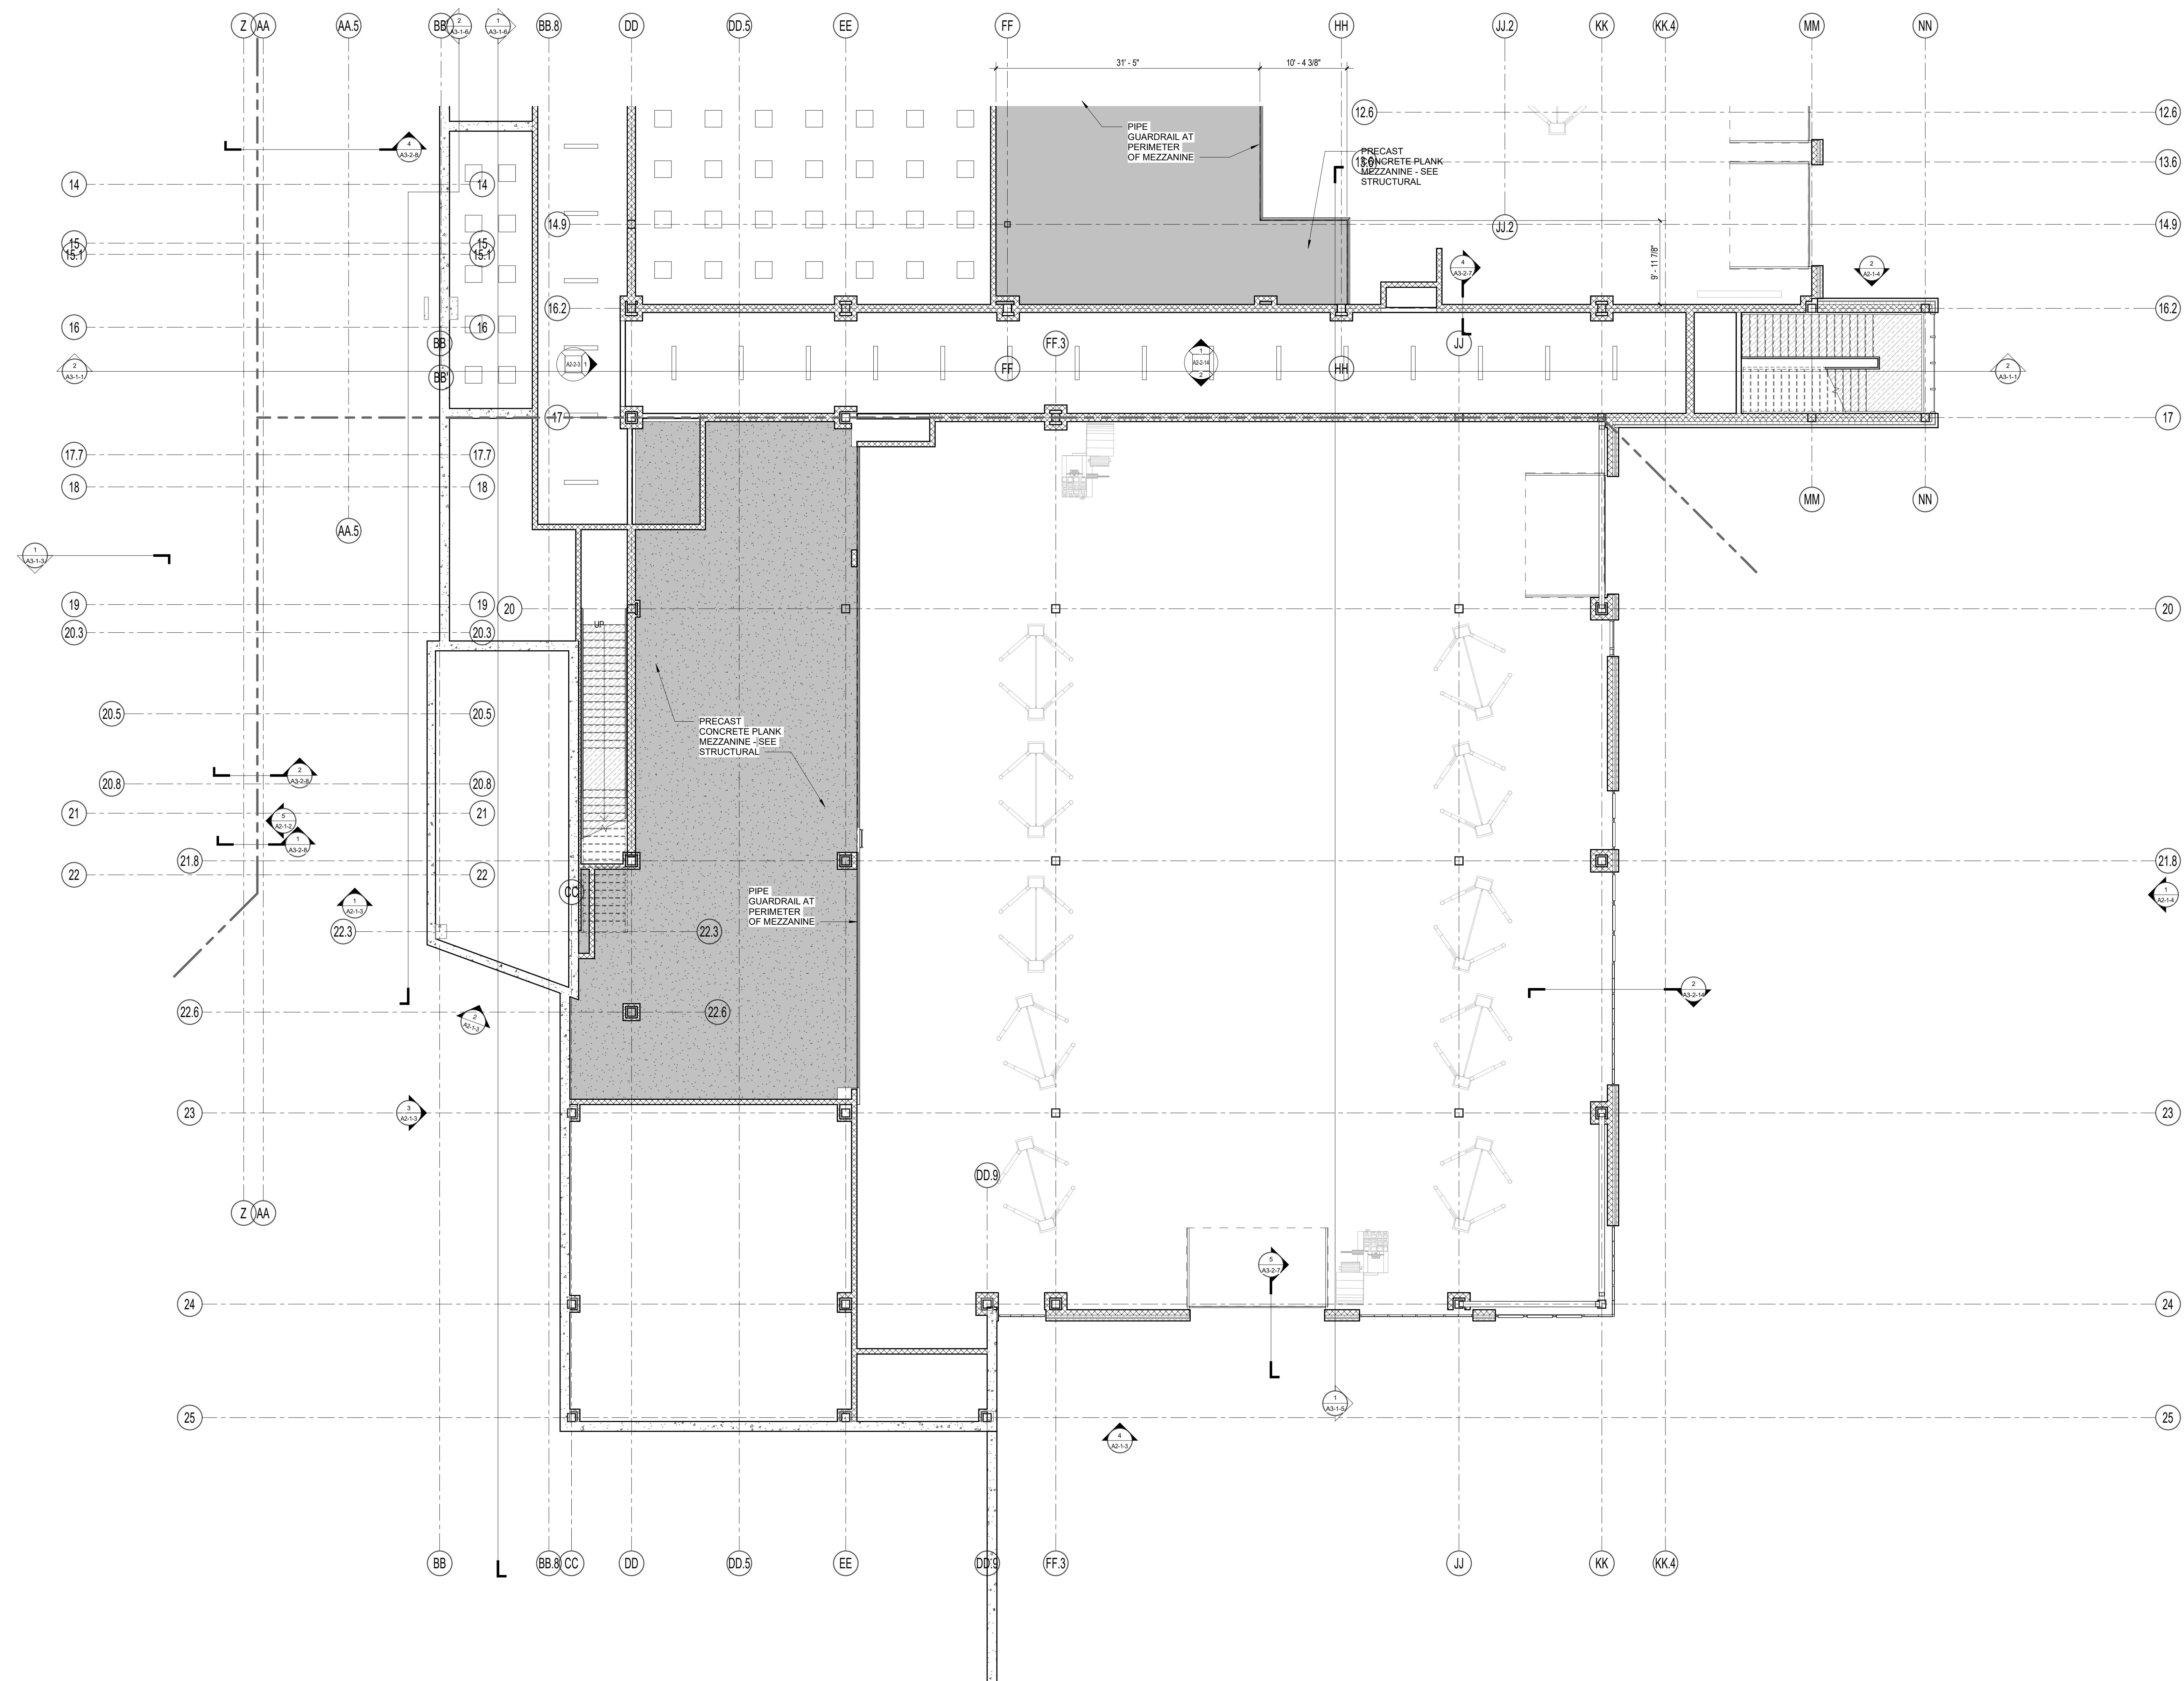


1 LOWER LEVEL MEZZANINE PLAN - AREA D
1/8" = 1'-0"

© COPYRIGHT 2021 DRUMMEYS ROSANE ANDERSON, INC.

MSBA DESIGN
DEVELOPMENT
SUBMISSION
August 4th, 2022

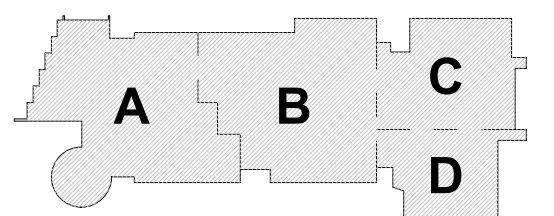


KEY PLAN

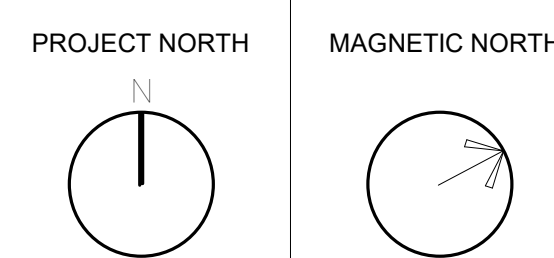

**LOWER LEVEL
MEZZANINE
PLAN - AREA D**

Scale: 1/8" = 1'-0"
Job No.: 20202
Drawn By: DRA
Date: August 4th, 2022

A1-1-0MD

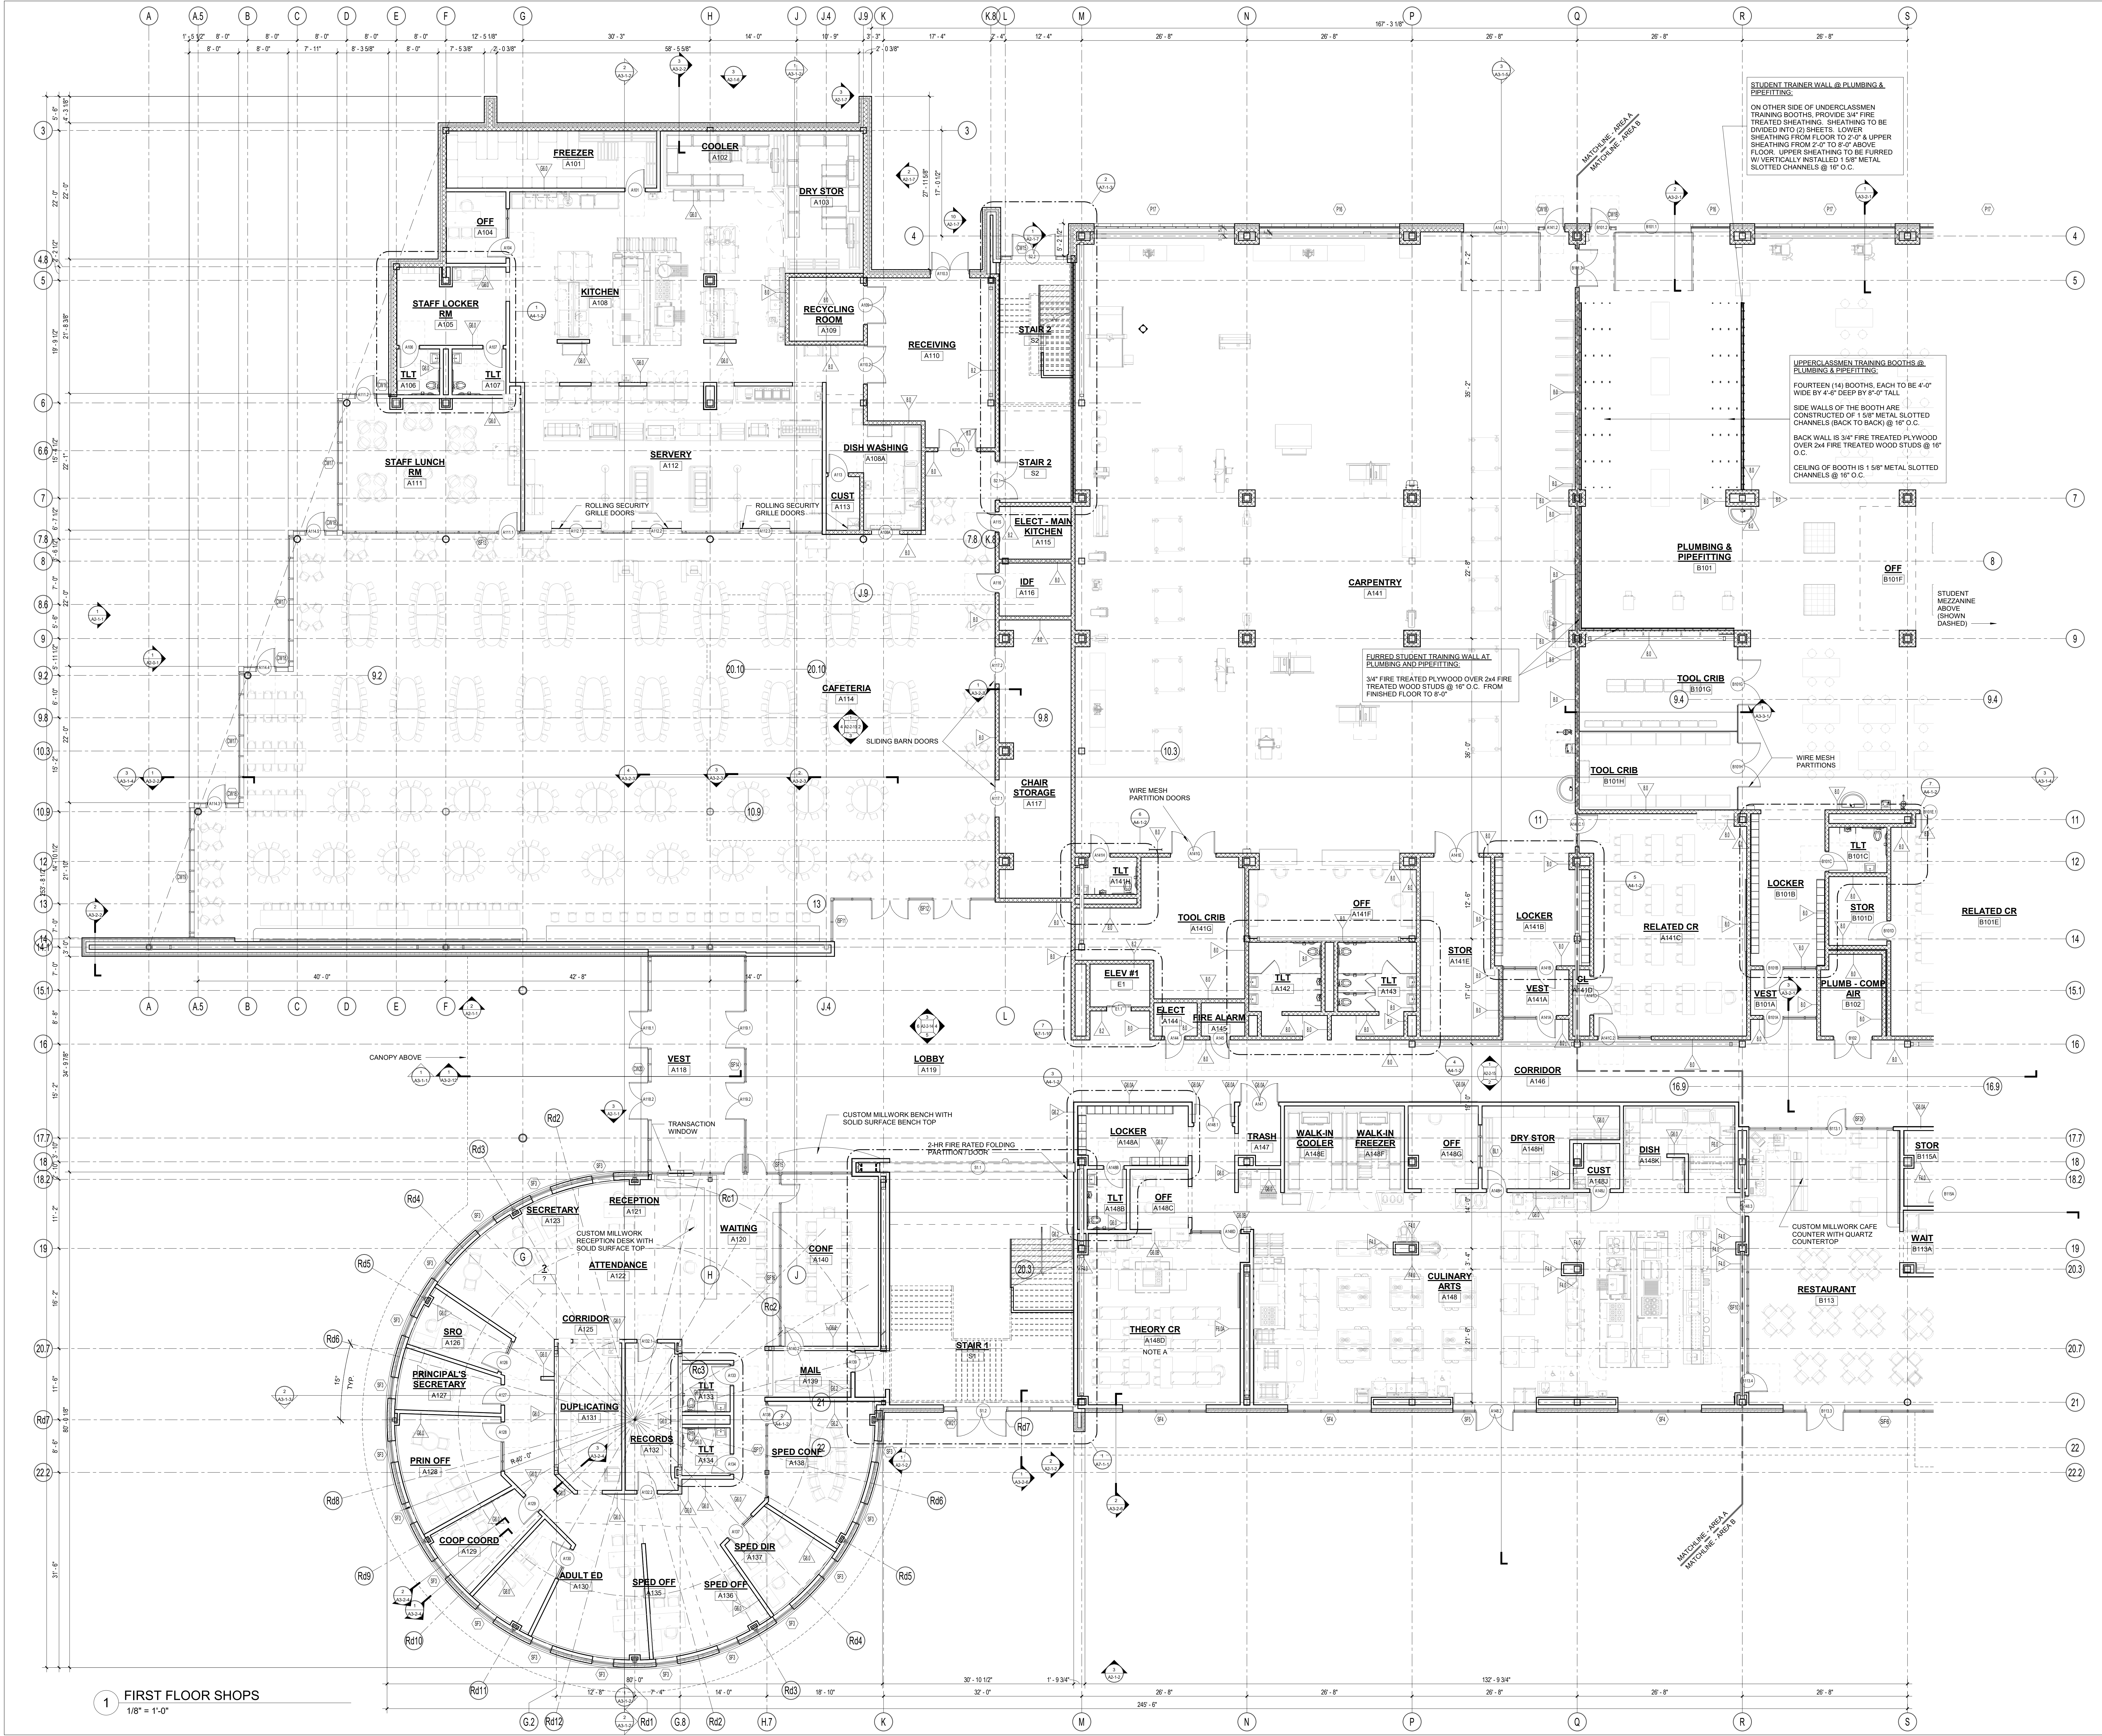

DRA

Drumme Rosane Anderson, Inc.
225 Oakland Road
Studio 205
South Windsor, CT 06074
Tel: 878.94.1000
www.dra.com

260 Charles Street
Studio 300
Waltham, MA 02453
02453
Planning | Architecture | Interior Design

Northeast
Metropolitan
Regional
Vocational High
School

100 Hemlock Road,
Wakefield, MA 01880

FLOOR PLAN GENERAL NOTES:

1. FIRST FLOOR FINISHED FLOOR DATUM
ELEVATION OF 100'-0" CORRESPONDS TO 1.165'
MEAN SEA LEVEL, AS SHOWN ON SITE AND CIVIL
DRAWINGS.

2. ALL MASONRY PARTITIONS SHALL BE 8" CMU
(10" WALL TYPE) UNLESS OTHERWISE NOTED ON
THE FLOOR PLANS.

3. ALL GWB INTERIOR PARTITIONS PROVIDE G8.0
WALL TYPE UNLESS OTHERWISE NOTED ON THE
FLOOR PLANS.

4. FURNISH AND INSTALL BOND BEAM UNITS BY
MASONRY (TRADE-BID CONTRACTOR) AT ALL
MASONRY OPENINGS UNLESS INDICATED
OTHERWISE. REFER TO PLANS ELEVATIONS
SECTIONS, DOOR SCHEDULES AND MECHANICAL
HVAC DRAWINGS FOR INFORMATION. REFER TO
MASONRY UNITS SCHEDULE ON STRUCTURAL
DRAWINGS FOR DETAILS AND INFORMATION.

5. FURNISH AND INSTALL SEISMIC RESTRAINTS BY
METAL FABRICATORS (TRADE-BID CONTRACTOR)
AT ALL MASONRY PARTITIONS. REFER TO
DETAILS ON STRUCTURAL DRAWINGS.

6. INSTALL CMU ABOVE ALL OPENINGS IF
ADJACENT WALL CONSTRUCTION IS CMU,
UNLESS NOTED OTHERWISE.

7. REFER TO STRUCTURAL DRAWINGS FOR ALL
CMU PARTITIONING REQUIREMENTS.

8. PROVIDE 1" RADIUS BULL NOSE CMU TO THE
UNDERSIDE OF THE CEILING AT ALL EXPOSED
INTERIOR CORNER CONDITIONS, UNLESS NOTED
OTHERWISE.

9. FOR CONTROL JOINT LOCATIONS AT INTERIOR
MASONRY WALLS REFER TO SPECIFICATIONS.
SUBMIT PROPOSED CONTROL JOINT LAYOUT TO
THE ARCHITECT FOR APPROVAL PRIOR TO
INSTALLATION.

10. FOR CONTROL JOINT LOCATION AT GWB
PARTITIONS, SOFFITS AND CEILINGS REFER TO
SPECIFICATIONS, AND/OR INTERIOR ELEVATIONS
AND/OR REFLECTIVE CEILING PLANS. SUBMIT
PROPOSED CONTROL JOINT LAYOUT TO THE
ARCHITECT FOR APPROVAL PRIOR TO
INSTALLATION.

11. REFER TO CODE ANALYSIS CD 1-1, CD 1-2 FOR
FIRE RATING REQUIREMENTS OF THE BUILDING
COMPONENTS.

12. REFER TO STRUCTURAL DRAWINGS FOR
NOTES/DESCRIPTIONS OF THE SPRAY APPLIED
FIREPROOFING EXTENTS AND INTUMESCENT
MASTIC FIREPROOFING SCOPE REQUIRED AT THE
STRUCTURAL STEEL COMPONENTS. SEE
INTERIOR ELEVATIONS AND SECTIONS FOR
ADDITIONAL INFORMATION.

13. SEE FOODSERVICE AND EQUIPMENT
DRAWINGS FOR ADDITIONAL INFORMATION.

14. PROVIDE 20 GAUGE METAL STRAPPING
BEHIND GWB CONCEALED FROM VIEW) AS
REQUIRED FOR MOUNTING OF THE
MARKERBOARDS, TACKBOARD, ACoustICAL
PANELS, AND MARKER WALLS OCCURRING ON
METAL STUD WALLS.

15. PROVIDE 3/4" PLYWOOD BLOCKING (SIZES
SHALL BE COORDINATED WITH TECHNOLOGY
EQUIPMENT REQUIREMENTS) BEHIND GWB
(CONCEALED FROM VIEW) AS REQUIRED FOR
MOUNTING OF HANDRAILS, TOILET ACCESSORIES
AND TOILET SHOWER PARTITIONS, AND DIVIDER
CURTAIN TRACKS OCCURRING ON METAL STUD
WALLS AND CEILINGS.

16. PROVIDE WOOD BLOCKING BEHIND GWB
(CONCEALED FROM VIEW) AS REQUIRED FOR
MOUNTING OF HANDRAILS, TOILET ACCESSORIES
AND TOILET SHOWER PARTITIONS, AND DIVIDER
CURTAIN TRACKS OCCURRING ON METAL STUD
WALLS AND CEILINGS.

17. ALL DIMENSIONS AT METAL STUD PARTITIONS
ARE TO THE FACE OF THE STUD UNLESS NOTED
AS "CLEAR".

18. AT WALL LOCATIONS WHERE PARTITIONS
WITH MULTIPLE LAYERS OF 5/8" GWB TRANSITION
TO THE PARTITION WITH SINGLE LAYER OF 5/8"
GWB, ALONG THE FACES OF THE FINISH WALL
SURFACES, STUD FRAMING LOCATIONS SHALL BE
ADJUSTED ACCORDINGLY. REFER TO THE PLAN
DRAWINGS FOR PARTITION TYPES.

NOTE A: AT METAL STUD PARTITIONS WITHIN THE
BOARD (ARGB) TO 8'-0" A.F.F. REFER TO
PARTITION TYPES FOR WALL CONSTRUCTION
REQUIREMENTS.

MSBA DESIGN
DEVELOPMENT
SUBMISSION

August 4th, 2022

A B C D

KEY PLAN

PROJECT NORTH
MAGNETIC NORTH

FIRST FLOOR
PLAN - AREA A

Scale: 1/8" = 1'-0"

Job No.: 20202

Drawn By: DRA

Date: August 4th, 2022

A1-1-1A

DRA

Drummeys Rosane Anderson, Inc.
225 Oakland Road
Studio 205
South Windsor, CT
06074

260 Charles Street
Studio 300
Waltham, MA
02453

Planning | Architecture | Interior Design
Tel: 817.864.1000
www.dra-inc.com

Northeast Metropolitan Regional Vocational High School

100 Hemlock Road,
Wakefield, MA 01880


FLOOR PLAN GENERAL NOTES:

1. FIRST FLOOR FINISHED FLOOR DATUM ELEVATION OF 100'-0" CORRESPONDS TO 1.165' MEAN SEA LEVEL, AS SHOWN ON SITE AND CIVIL DRAWINGS.
2. ALL MASONRY PARTITIONS SHALL BE 8" CMU (10" WALL TYPE) UNLESS OTHERWISE NOTED ON THE FLOOR PLANS.
3. ALL GWB INTERIOR PARTITIONS PROVIDE 0.80 WALL TYPE UNLESS OTHERWISE NOTED ON THE FLOOR PLANS.
4. FURNISH AND INSTALL BOND BEAM UNITS BY MASONRY (TRADE-BID CONTRACTOR) AT ALL MASONRY OPENINGS UNLESS INDICATED OTHERWISE. REFER TO PLANS ELEVATIONS, SECTIONS, DOOR SCHEDULES AND MECHANICAL (HVAC) DRAWINGS FOR INFORMATION. REFER TO MASONRY UNITS SCHEDULE ON STRUCTURAL DRAWINGS FOR DETAILS AND INFORMATION.
5. FURNISH AND INSTALL SEISMIC RESTRAINTS BY METAL FABRICATIONS (TRADE-BID CONTRACTOR) AT ALL MASONRY PARTITIONS. REFER TO DETAILS ON STRUCTURAL DRAWINGS.
6. INSTALL CMU ABOVE ALL OPENINGS IF ADJACENT WALL CONSTRUCTION IS CMU, UNLESS NOTED OTHERWISE.
7. REFER TO STRUCTURAL DRAWINGS FOR ALL CMU REINFORCING REQUIREMENTS.
8. PROVIDE 1" RADIUS BULL NOSE CMU TO THE UNDERSIDE OF THE CEILING AT ALL EXPOSED INTERIOR CORNER CONDITIONS, UNLESS NOTED OTHERWISE.
9. FOR CONTROL JOINT LOCATIONS AT INTERIOR MASONRY WALLS REFER TO SPECIFICATIONS. SUBMIT PROPOSED CONTROL JOINT LAYOUT TO THE ARCHITECT FOR APPROVAL PRIOR TO INSTALLATION.
10. FOR CONTROL JOINT LOCATION AT GWB PARTITIONS, SOFFITS AND CEILINGS REFER TO SPECIFICATIONS, AND/OR INTERIOR ELEVATIONS AND/OR REFLECTIVE CEILING PLANS. SUBMIT PROPOSED CONTROL JOINT LAYOUT TO THE ARCHITECT FOR APPROVAL PRIOR TO INSTALLATION.
11. REFER TO CODE ANALYSIS CD 1-1, CD 1-2 FOR FIRE RATING REQUIREMENTS OF THE BUILDING COMPONENTS.
12. REFER TO STRUCTURAL DRAWINGS FOR NOTES/DESCRIPTIONS OF THE SPRAY APPLIED FIREPROOFING EXTENTS AND INTUMESCENT MASTIC FIREPROOFING SCOPE REQUIRED AT THE STRUCTURAL STEEL COMPONENTS. SEE INTERIOR ELEVATIONS AND SECTIONS FOR ADDITIONAL INFORMATION.
13. SEE FOODSERVICE AND EQUIPMENT DRAWINGS FOR ADDITIONAL INFORMATION.
14. PROVIDE 20 GAUGE METAL STAPPLING BEHIND GWB CONCEALED FROM VIEW) AS REQUIRED FOR MOUNTING OF THE MARKERBOARDS, TACKBOARDS, ACUSTICAL PANELS, AND MARKER WALLS OCCURRING ON METAL STUD WALLS.
15. PROVIDE 3/4" PLYWOOD BLOCKING (SIZES SHALL BE COORDINATED WITH TECHNOLOGY EQUIPMENT REQUIREMENTS) BEHIND GWB (CONCEALED FROM VIEW) AS REQUIRED FOR MOUNTING OF THE WALL MOUNTED PROJECTORS, INTERACTIVE FLAT PANELS, DISPLAYS, AND TV MONITORS OCCURRING ON METAL STUD WALLS.
16. PROVIDE WOOD BLOCKING BEHIND GWB (CONCEALED FROM VIEW) AS REQUIRED FOR MOUNTING OF HANDRAILS, TOILET ACCESSORIES AND TOILET/SHOWER PARTITIONS, AND DIVIDER CURTAIN TRACKS OCCURRING ON METAL STUD WALLS AND CEILINGS.
17. ALL DIMENSIONS AT METAL STUD PARTITIONS ARE TO THE FACE OF THE STUD UNLESS NOTED AS "CLEAR".
18. AT WALL LOCATIONS WHERE PARTITIONS WITH MULTIPLE LAYERS OF GWB TRANSITION TO THE PARTITION WITH SINGLE LAYER OF GWB, ALONG THE FACES OF THE FINISH WALL SURFACES, STUD FRAMING LOCATIONS SHALL BE ADJUSTED ACCORDINGLY. REFER TO THE PLAN DRAWINGS FOR PARTITION TYPES DESIGNATIONS.


NOTE A: AT METAL STUD PARTITIONS WITHIN THE SPACE PROVIDE ABUSE RESISTANT GIBBS BOARD (ARGB) TO 8'-0" A.F.F. REFER TO PARTITION TYPES FOR WALL CONSTRUCTION REQUIREMENTS.

MSBA DESIGN DEVELOPMENT SUBMISSION

August 4th, 2022

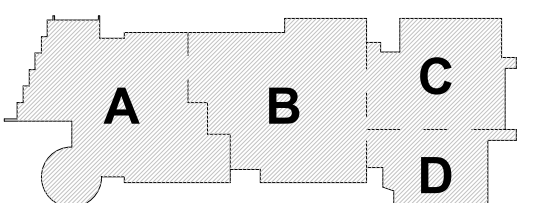


PROJECT NORTH
MAGNETIC NORTH

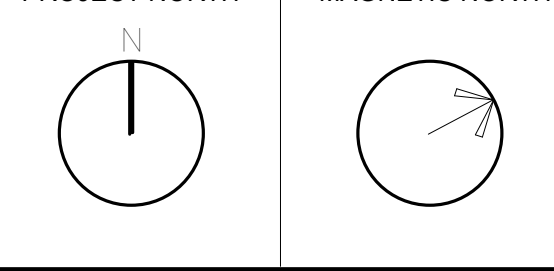

FIRST FLOOR PLAN - AREA B

Scale: 1/8" = 1'-0"
Job No.: 20202
Drawn By: DRA
Date: August 4th, 2022

A1-1-B

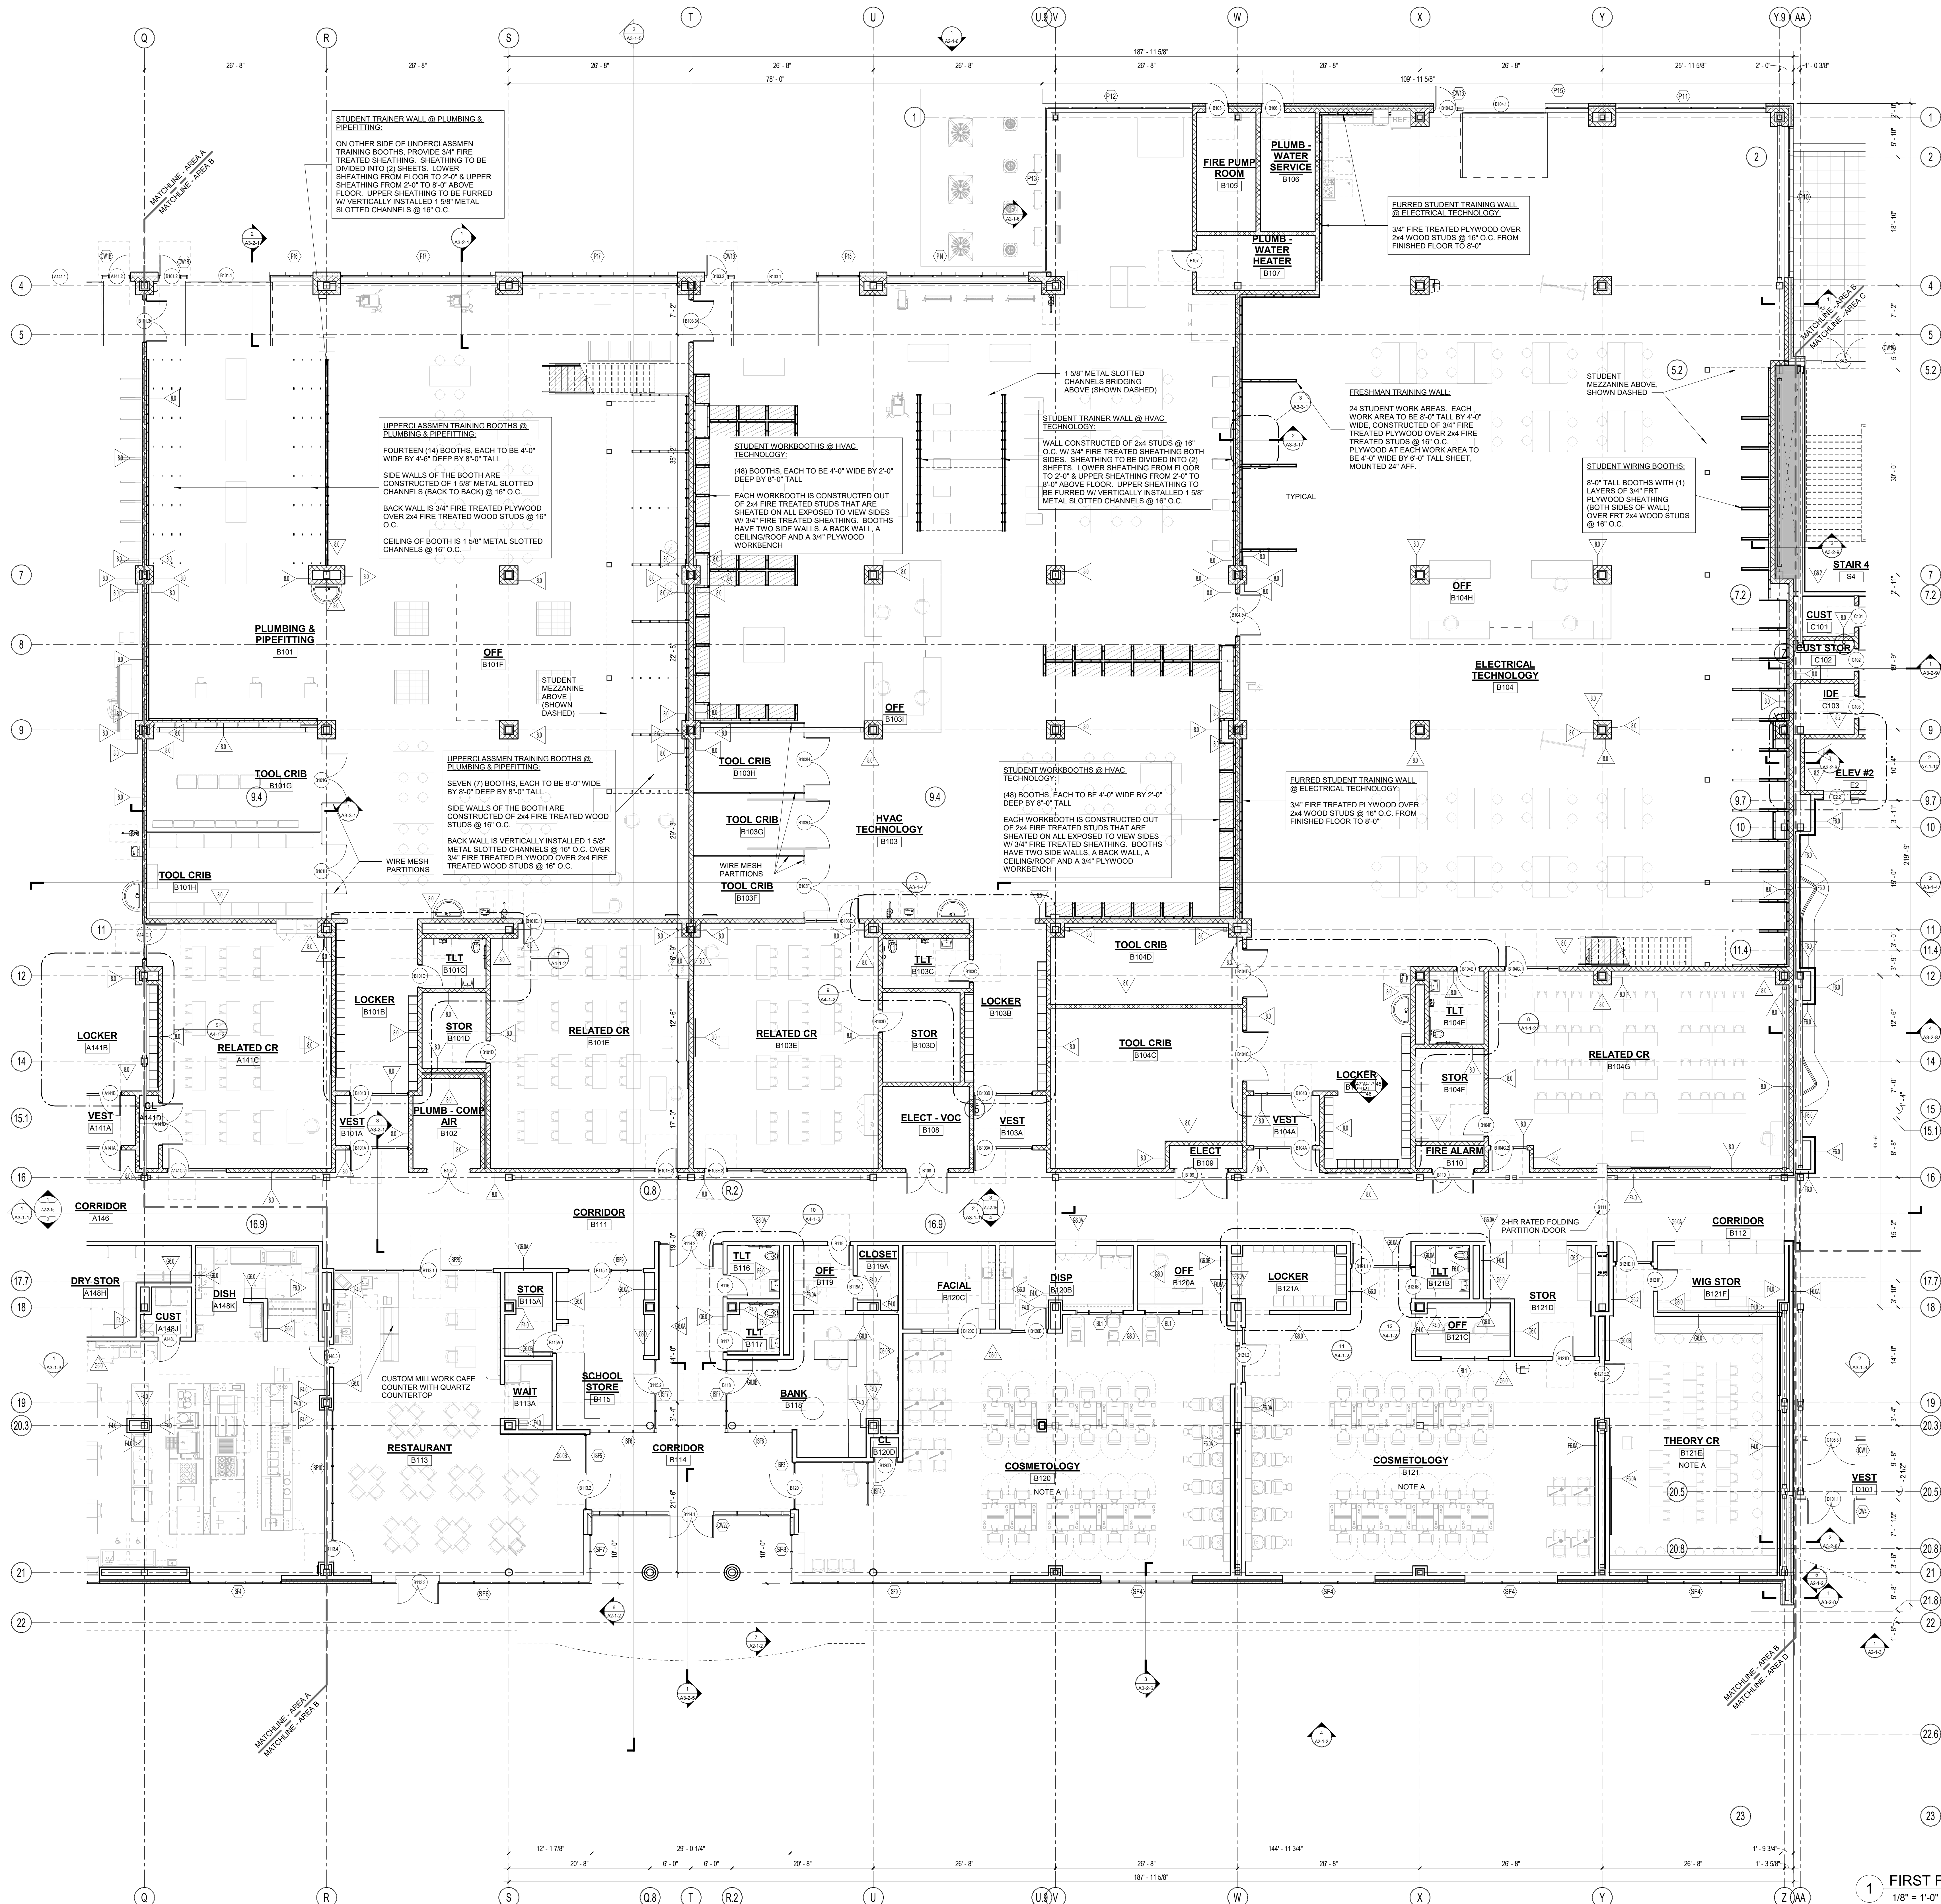

1 FIRST FLOOR SHOPS
1/8" = 1'-0"

DRA

Drummeys Rosane Anderson, Inc.
225 Oakland Road
Studio 205
South Windsor, CT 06074
Tel: 878.964.1000
www.dra-inc.com

260 Charles Street
Studio 300
Waltham, MA 02453

Planning | Architecture | Interior Design

**Northeast
Metropolitan
Regional
Vocational High
School**


100 Hemlock Road,
Wakefield, MA 01880

- FLOOR PLAN GENERAL NOTES:**
1. FIRST FLOOR FINISHED FLOOR DATUM ELEVATION OF 100'-0" CORRESPONDS TO 1.165' MEAN SEA LEVEL, AS SHOWN ON SITE AND CIVIL DRAWINGS.
 2. ALL MASONRY PARTITIONS SHALL BE 8" CMU (8.0 WALL TYPE) UNLESS OTHERWISE NOTED ON THE FLOOR PLANS.
 3. ALL GWS INTERIOR PARTITIONS PROVIDE 08.0 WALL TYPE UNLESS OTHERWISE NOTED ON THE FLOOR PLANS.
 4. FURNISH AND INSTALL BOND BEAM LINTELS BY MASONRY (TRADE-BID CONTRACTOR) AT ALL MASONRY OPENINGS UNLESS INDICATED OTHERWISE. REFER TO PLANS, ELEVATIONS, SECTIONS, DOOR SCHEDULES AND MECHANICAL (HVAC) DRAWINGS FOR INFORMATION. REFER TO MASONRY LINTEL SCHEDULE ON STRUCTURAL DRAWINGS FOR DETAILS AND INFORMATION.
 5. FURNISH AND INSTALL SEISMIC RESTRAINTS BY METAL FABRICATIONS (TRADE-BID CONTRACTOR) AT ALL MASONRY PARTITIONS. REFER TO DETAILS ON STRUCTURAL DRAWINGS.
 6. INSTALL CMU ABOVE ALL OPENINGS IF ADJACENT WALL CONSTRUCTION IS CMU, UNLESS NOTED OTHERWISE.
 7. REFER TO STRUCTURAL DRAWINGS FOR ALL CMU REINFORCING REQUIREMENTS.
 8. PROVIDE 1" RADIUS BULL NOSE CMU TO THE UNDERSIDE OF THE CEILING AT ALL EXPOSED INTERIOR CORNER CONDITIONS, UNLESS NOTED OTHERWISE.
 9. FOR CONTROL JOINT LOCATIONS AT INTERIOR MASONRY WALLS REFER TO SPECIFICATIONS. SUBMIT PROPOSED CONTROL JOINT LAYOUT TO THE ARCHITECT FOR APPROVAL PRIOR TO INSTALLATION.
 10. FOR CONTROL JOINT LOCATION AT GWS PARTITIONS, SOFFITS AND CEILINGS REFER TO SPECIFICATIONS, AND/OR INTERIOR ELEVATIONS AND/OR REFLECTIVE CEILING PLANS. SUBMIT PROPOSED CONTROL JOINT LAYOUT TO THE ARCHITECT FOR APPROVAL PRIOR TO INSTALLATION.
 11. REFER TO CODE ANALYSIS CD 1-1, CD 1-2 FOR FIRE RATING REQUIREMENTS OF THE BUILDING COMPONENTS.
 12. REFER TO STRUCTURAL DRAWINGS FOR NOTES/DESCRIPTIONS OF THE SPRAY APPLIED FIREPROOFING EXTENTS AND INTUMESCENT MASTIC FIREPROOFING SCOPE REQUIRED AT THE STRUCTURAL STEEL COMPONENTS. SEE INTERIOR ELEVATIONS AND SECTIONS FOR ADDITIONAL INFORMATION.
 13. SEE FOODSERVICE AND EQUIPMENT DRAWINGS FOR ADDITIONAL INFORMATION.
 14. PROVIDE 20 GAUGE METAL STRAPPING BEHIND GWS (CONCEALED FROM VIEW) AS REQUIRED FOR MOUNTING OF THE WALL MOUNTED PROJECTORS, INTERACTIVE FLAT PANELS, DISPLAYS, AND TV MONITORS OCCURRING ON METAL STUD WALLS.
 15. PROVIDE 3/4" PLYWOOD BLOCKING (SIZES SHALL BE COORDINATED WITH TECHNOLOGY EQUIPMENT REQUIREMENTS) BEHIND GWS (CONCEALED FROM VIEW) AS REQUIRED FOR MOUNTING OF HANDRAILS, TOILET ACCESSORIES AND TOILET SHOWER PARTITIONS, AND DIVIDER CURTAIN TRACKS OCCURRING ON METAL STUD WALLS AND CEILINGS.
 16. PROVIDE WOOD BLOCKING BEHIND GWS (CONCEALED FROM VIEW) AS REQUIRED FOR MOUNTING OF HANDRAILS, TOILET ACCESSORIES AND TOILET SHOWER PARTITIONS, AND DIVIDER CURTAIN TRACKS OCCURRING ON METAL STUD WALLS AND CEILINGS.
 17. ALL DIMENSIONS AT METAL STUD PARTITIONS ARE TO THE FACE OF THE STUD UNLESS NOTED AS "CLEAR".
 18. AT WALL LOCATIONS WHERE PARTITIONS WITH MULTIPLE LAYERS OF 5/8" GWS TRANSITION TO THE PARTITION WITH SINGLE LAYER OF 5/8" GWS, ALONG THE FACES OF THE FINISH WALL SURFACES, STUD FRAMING LOCATIONS SHALL BE ADJUSTED ACCORDINGLY. REFER TO THE PLAN DRAWINGS FOR PARTITION TYPES DESIGNATIONS.
- NOTE A: AT METAL STUD PARTITIONS WITHIN THE SPACE PROVIDE ABUSE RESISTANT GYPSUM BOARD (ARGB) TO 8'-0" A.F.F. REFER TO PARTITION TYPES FOR WALL CONSTRUCTION REQUIREMENTS.

© COPYRIGHT 2021 DRUMMEYS ROSANE ANDERSON, INC.


**MSBA DESIGN
DEVELOPMENT
SUBMISSION**

August 4th, 2022

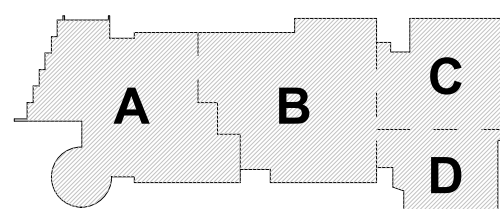

KEY PLAN

PROJECT NORTH MAGNETIC NORTH

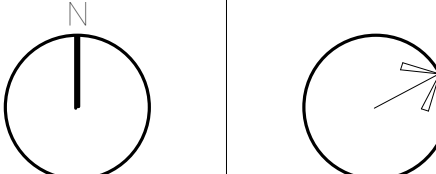

**FIRST FLOOR
PLAN - AREA C**


Scale: 1/8" = 1'-0"

Job No.: 20202

Drawn By: DRA

Date: August 4th, 2022

A1-1-1C

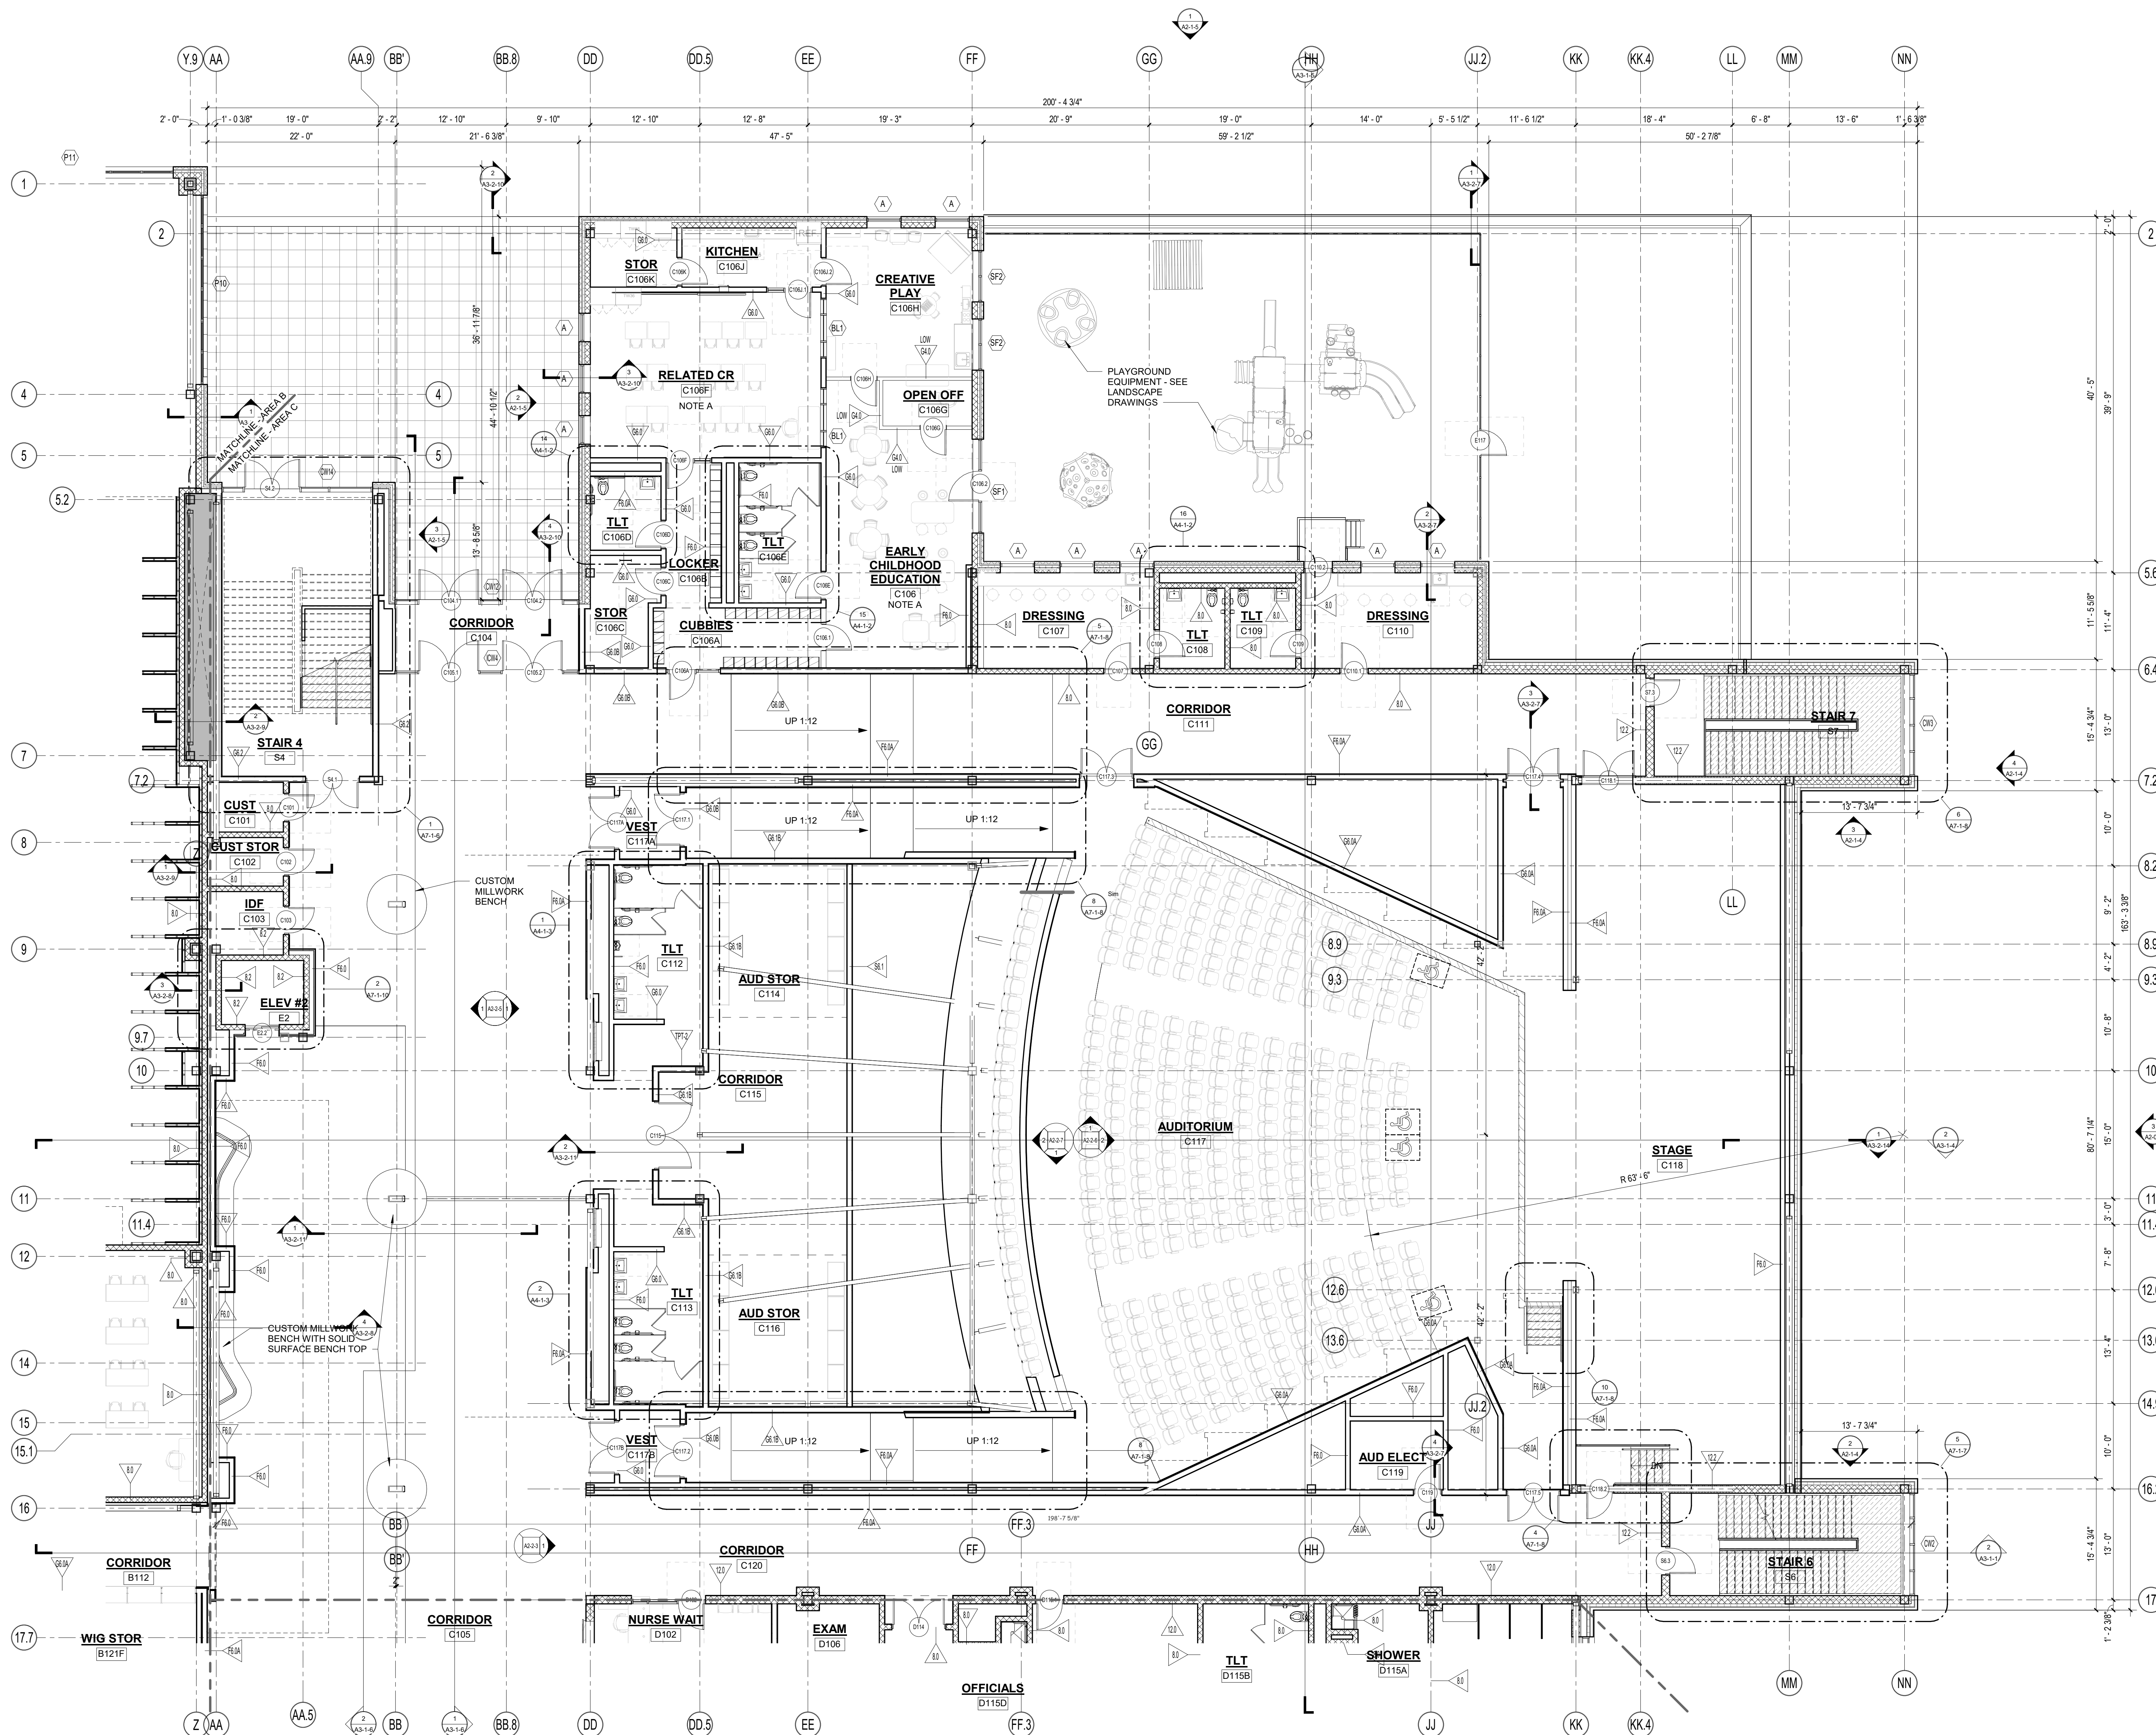

DRA

Drummeys Rosane Anderson, Inc.
225 Oakland Road
Studio 205
South Windsor, CT 06074
Tel: 878.964.1000
www.dra-inc.com

260 Charles Street
Studio 300
Waltham, MA 02453
Tel: 878.964.1000
www.dra-inc.com


Planning | Architecture | Interior Design

**Northeast
Metropolitan
Regional
Vocational High
School**

100 Hemlock Road,
Wakefield, MA 01880



- FLOOR PLAN GENERAL NOTES:**
1. FIRST FLOOR FINISHED FLOOR DATUM ELEVATION OF 100'-0" CORRESPONDS TO 1.165' MEAN SEA LEVEL, AS SHOWN ON SITE AND CIVIL DRAWINGS.
 2. ALL MASONRY PARTITIONS SHALL BE 8" CMU (8.0 WALL TYPE) UNLESS OTHERWISE NOTED ON THE FLOOR PLANS.
 3. ALL GWS INTERIOR PARTITIONS PROVIDE G8.0 WALL TYPE UNLESS OTHERWISE NOTED ON THE FLOOR PLANS.
 4. FURNISH AND INSTALL BOND BEAM UNTELS BY MASONRY (TRADE-BID CONTRACTOR) AT ALL MASONRY OPENINGS UNLESS INDICATED OTHERWISE. REFER TO PLANS AND ELEVATIONS SECTIONS, DOOR SCHEDULES AND MECHANICAL (HVAC) DRAWINGS FOR INFORMATION. REFER TO MASONRY UNTEL SCHEDULE ON STRUCTURAL DRAWINGS FOR DETAILS AND INFORMATION.
 5. FURNISH AND INSTALL SEISMIC RESTRAINTS BY METAL FABRICATIONS (TRADE-BID CONTRACTOR) AT ALL MASONRY PARTITIONS. REFER TO DETAILS ON STRUCTURAL DRAWINGS.
 6. INSTALL CMU ABOVE ALL OPENINGS IF ADJACENT WALL CONSTRUCTION IS CMU, UNLESS NOTED OTHERWISE.
 7. REFER TO STRUCTURAL DRAWINGS FOR ALL CMU REINFORCING REQUIREMENTS.
 8. PROVIDE 1" RADIUS BULL NOSE CMU TO THE UNDERSIDE OF THE CEILING AT ALL EXPOSED INTERIOR CORNER CONDITIONS, UNLESS NOTED OTHERWISE.
 9. FOR CONTROL JOINT LOCATIONS AT INTERIOR MASONRY WALLS REFER TO SPECIFICATIONS. SUBMIT PROPOSED CONTROL JOINT LAYOUT TO THE ARCHITECT FOR APPROVAL PRIOR TO INSTALLATION.
 10. FOR CONTROL JOINT LOCATION AT GWS PARTITIONS, SOFFITS AND CEILINGS REFER TO SPECIFICATIONS, AND/OR INTERIOR ELEVATIONS AND/OR REFLECTIVE CEILING PLANS. SUBMIT PROPOSED CONTROL JOINT LAYOUT TO THE ARCHITECT FOR APPROVAL PRIOR TO INSTALLATION.
 11. REFER TO CODE ANALYSIS CD 1-1, CD 1-2 FOR FIRE RATING REQUIREMENTS OF THE BUILDING COMPONENTS.
 12. REFER TO STRUCTURAL DRAWINGS FOR NOTES/DESCRIPTIONS OF THE SPRAY APPLIED FIREPROOFING EXTENTS AND INTUMESCENT MASTIC FIREPROOFING SCOPE REQUIRED AT THE STRUCTURAL STEEL COMPONENTS. SEE INTERIOR ELEVATIONS AND SECTIONS FOR ADDITIONAL INFORMATION.
 13. SEE FOODSERVICE AND EQUIPMENT DRAWINGS FOR ADDITIONAL INFORMATION.
 14. PROVIDE 20 GAUGE METAL STRAPPING BEHIND GWS (CONCEALED FROM VIEW) AS REQUIRED FOR MOUNTING OF THE MARKERBOARDS, TACKBOARDS, ACoustICAL PANELS, AND MARKER WALLS OCCURRING ON METAL STUD WALLS.
 15. PROVIDE 3/4" PLYWOOD BLOCKING (SIZES SHALL BE COORDINATED WITH TECHNOLOGY EQUIPMENT REQUIREMENTS) BEHIND GWS (CONCEALED FROM VIEW) AS REQUIRED FOR MOUNTING OF HANDRAILS, TOILET ACCESSORIES AND TOILET/SHOWER PARTITIONS, AND DIVIDER CURTAIN TRACKS OCCURRING ON METAL STUD WALLS AND CEILINGS.
 16. PROVIDE WOOD BLOCKING BEHIND GWS (CONCEALED FROM VIEW) AS REQUIRED FOR MOUNTING OF HANDRAILS, TOILET ACCESSORIES AND TOILET/SHOWER PARTITIONS, AND DIVIDER CURTAIN TRACKS OCCURRING ON METAL STUD WALLS AND CEILINGS.
 17. ALL DIMENSIONS AT METAL STUD PARTITIONS ARE TO THE FACE OF THE STUD UNLESS NOTED AS "CLEAR".
 18. AT WALL LOCATIONS WHERE PARTITIONS WITH MULTIPLE LAYERS OF 5/8" GWS TRANSITION TO THE PARTITION WITH SINGLE LAYER OF 5/8" GWS, ALIGN THE FACES OF THE FINISH WALL SURFACES. STUD FRAMING LOCATIONS SHALL BE ADJUSTED ACCORDINGLY. REFER TO THE PLAN DRAWINGS FOR PARTITION TYPES DESIGNATIONS.
- NOTE A: AT METAL STUD PARTITIONS WITHIN THE SPACE PROVIDE ABUSE RESISTANT GYPSUM BOARD (ARGB) TO 8'-0" A.F.F. REFER TO PARTITION TYPES FOR WALL CONSTRUCTION REQUIREMENTS.

© COPYRIGHT 2021 DRUMMEYS ROSANE ANDERSON, INC.

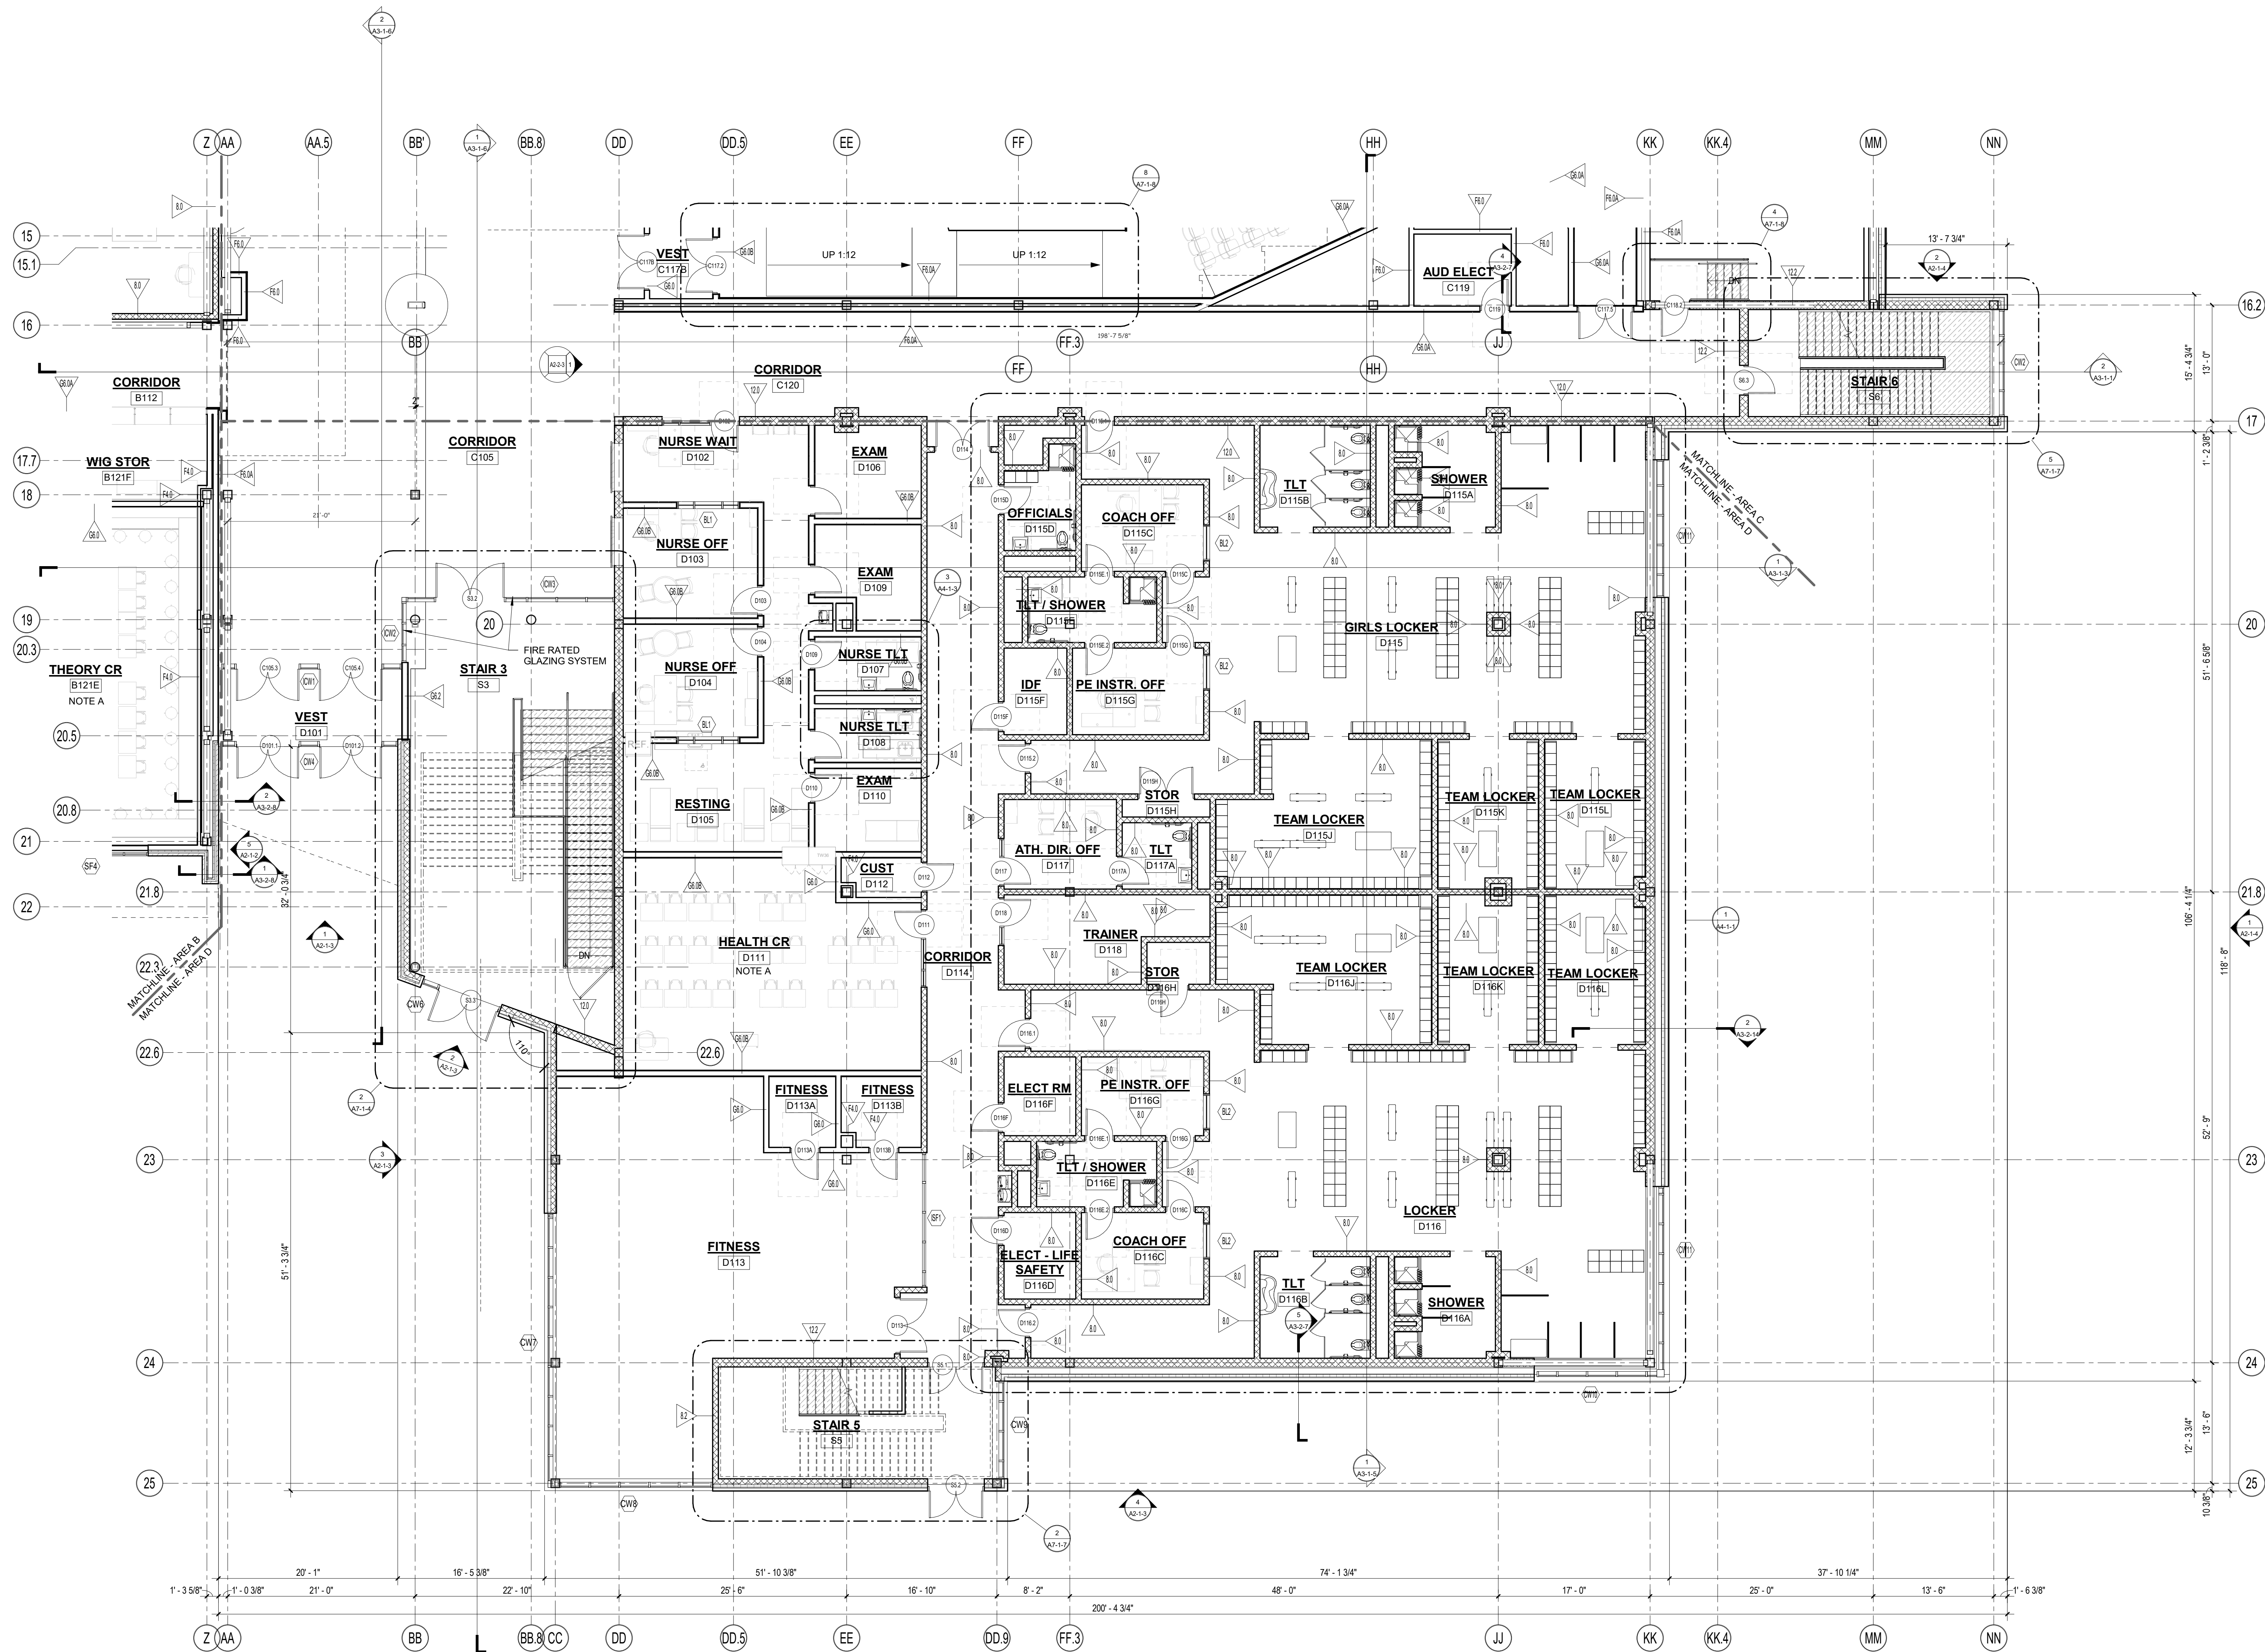

1 FIRST FLOOR SHOPS
1/8" = 1'-0"


**MSBA DESIGN
DEVELOPMENT
SUBMISSION**
August 4th, 2022

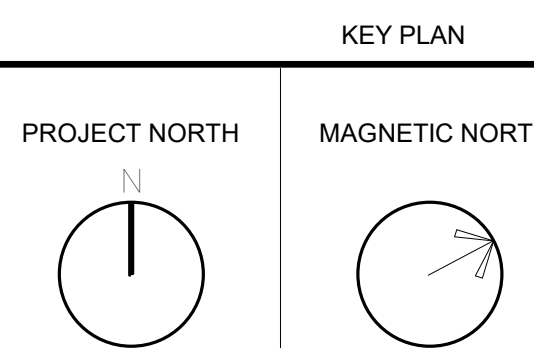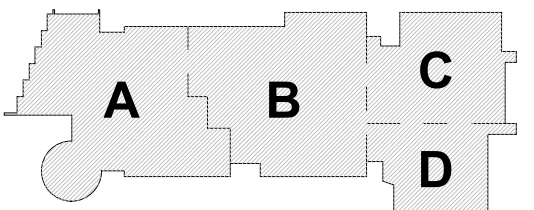

**FIRST FLOOR
PLAN - AREA D**

Scale: 1/8" = 1'-0"
Job No.: 20202
Drawn By: DRA
Date: August 4th, 2022

A1-1-1D

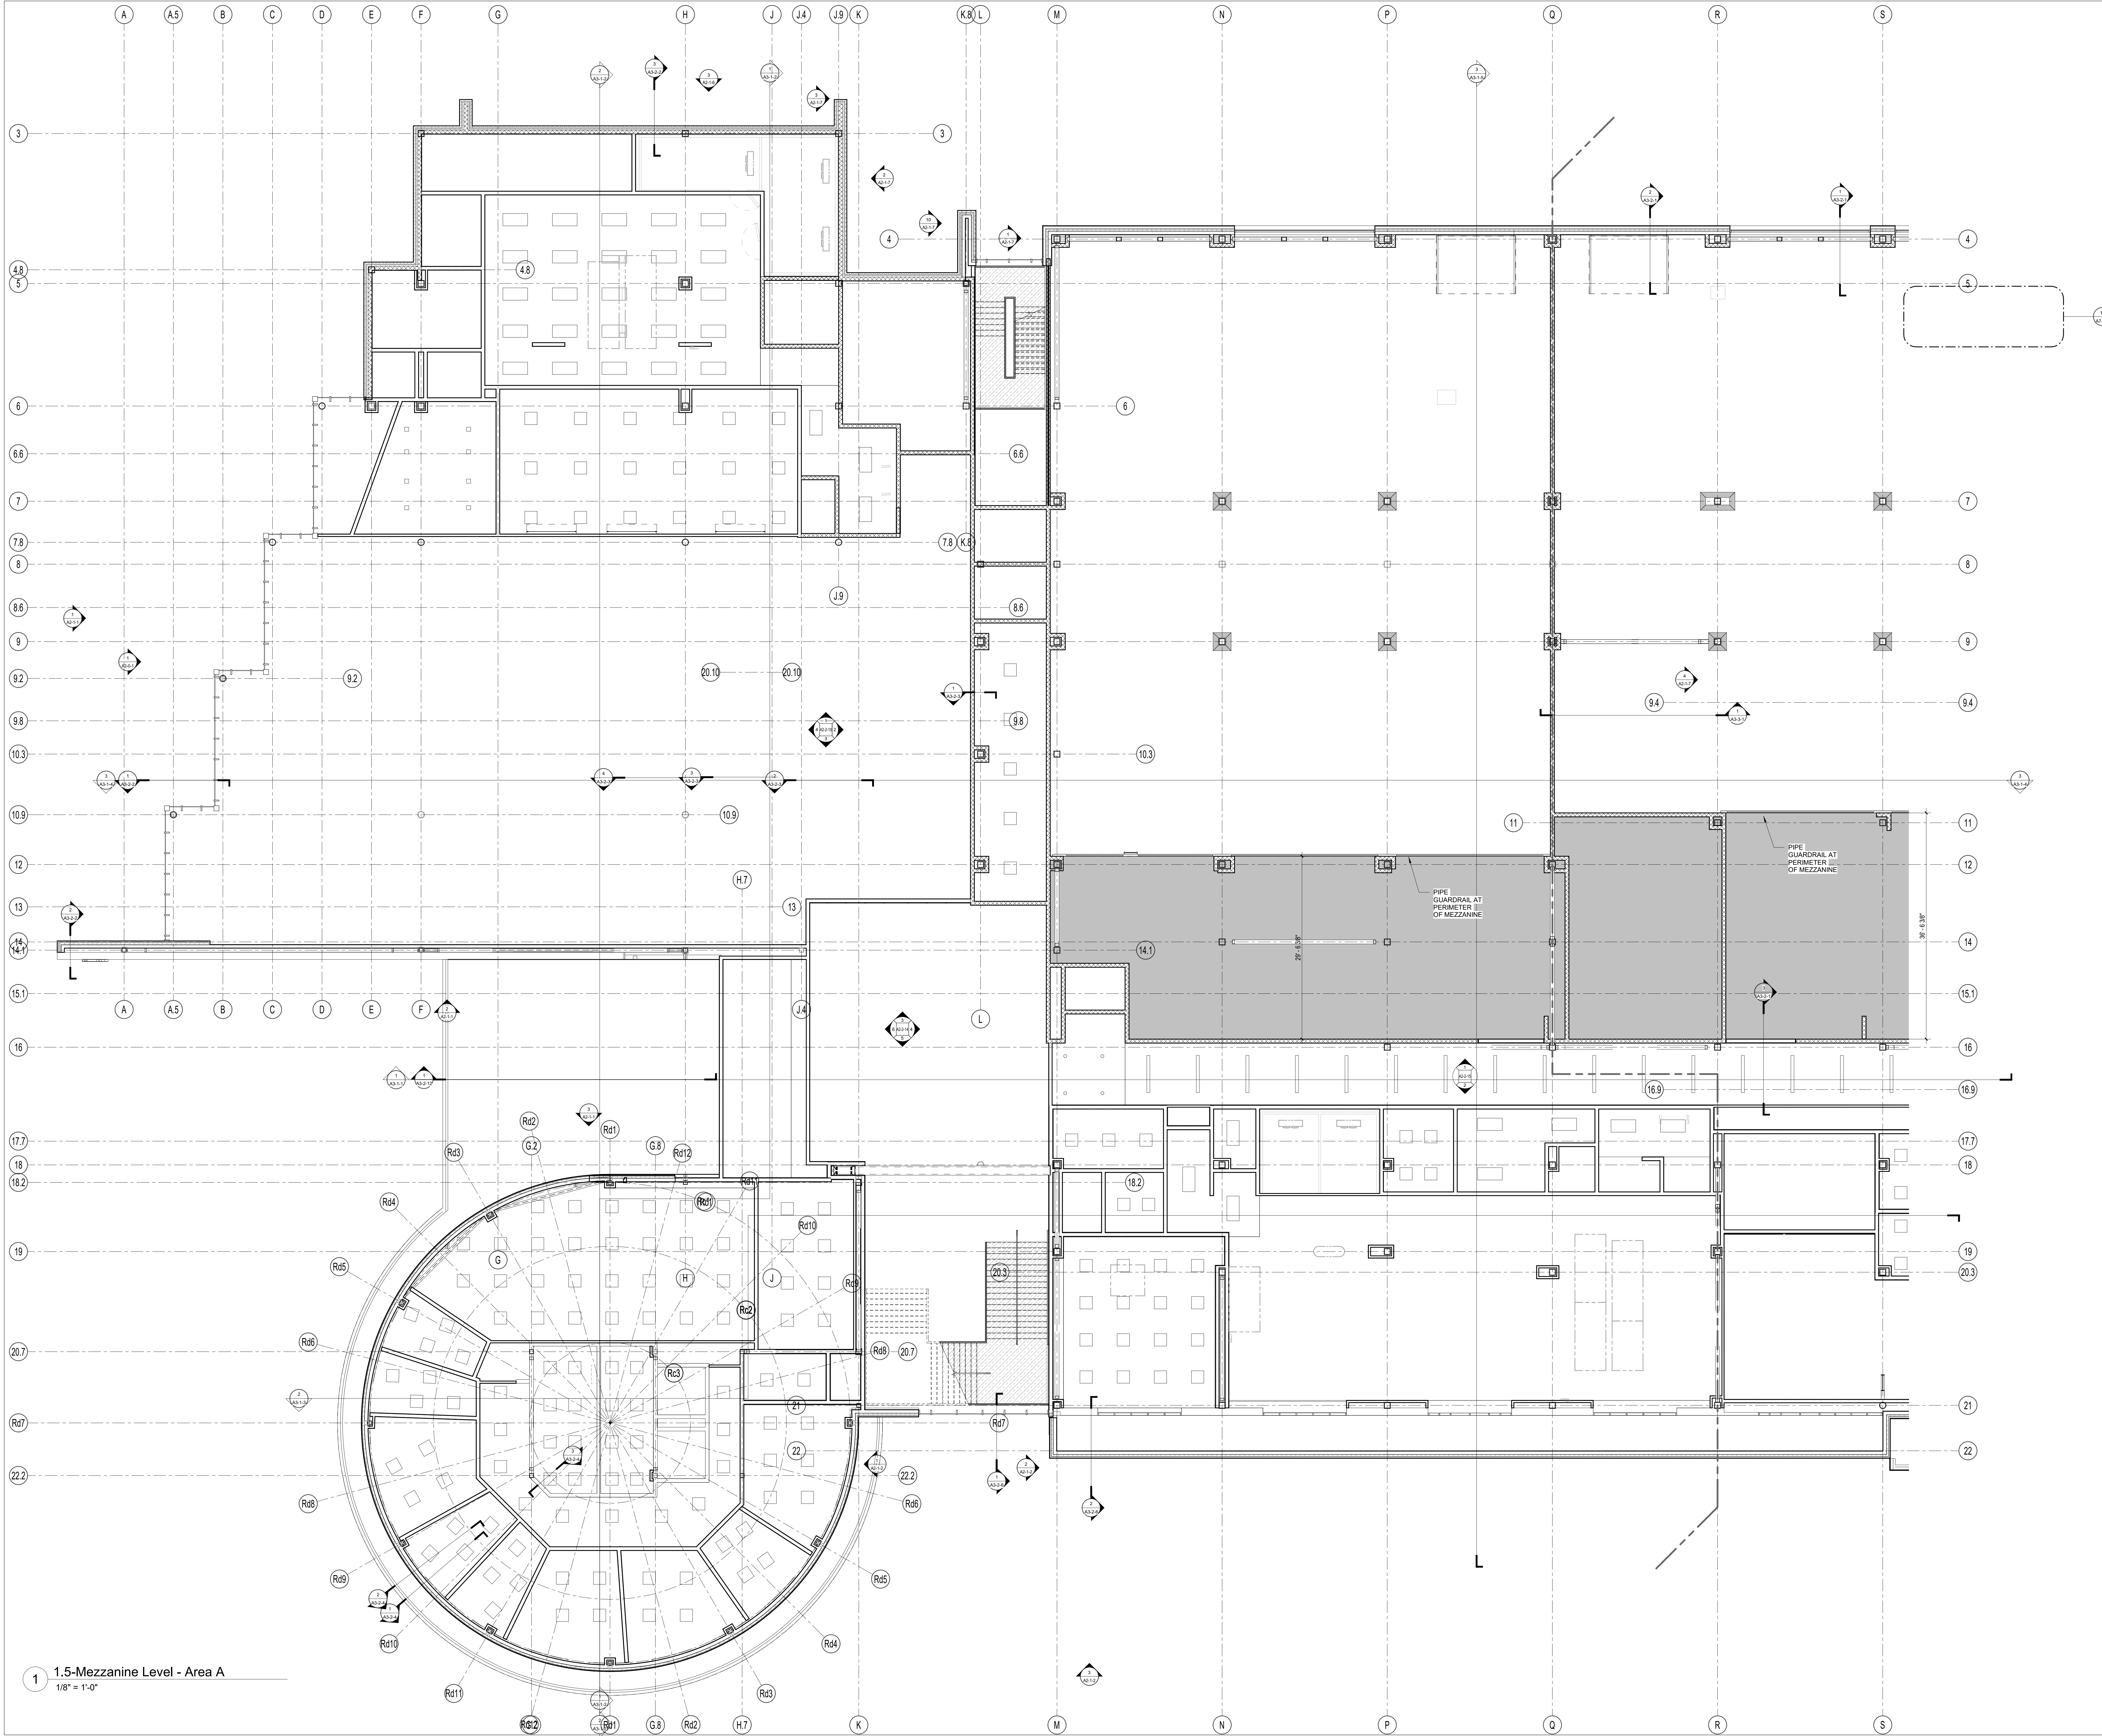

DRA

Drumme Rosane Anderson, Inc.
225 Oakland Road
Studio 205
South Windsor, CT 06074
Tel: 878.96.1000
www.dra.com

260 Charles Street
Studio 300
Waltham, MA 02453

Planning | Architecture | Interior Design

Northeast
Metropolitan
Regional
Vocational High
School

100 Hemlock Road,
Wakefield, MA 01880

FLOOR PLAN GENERAL NOTES:

1. FIRST FLOOR FINISHED FLOOR DATUM ELEVATION OF 100'-0" CORRESPONDS TO 1.165' MEAN SEA LEVEL, AS SHOWN ON SITE AND CIVIL DRAWINGS.

2. ALL MASONRY PARTITIONS SHALL BE 8" CMU (8.0 WALL TYPE) UNLESS OTHERWISE NOTED ON THE FLOOR PLANS.

3. ALL GWB INTERIOR PARTITIONS PROVIDE G8.0 WALL TYPE UNLESS OTHERWISE NOTED ON THE FLOOR PLANS.

4. FURNISH AND INSTALL BOND BEAM UNTELS BY MASONRY (TRADE-BID CONTRACTOR) AT ALL MASONRY OPENINGS UNLESS INDICATED OTHERWISE. REFER TO PLANS ELEVATIONS, SECTIONS, DOOR SCHEDULES AND MECHANICAL (HVAC) DRAWINGS FOR INFORMATION. REFER TO MASONRY UNTEL SCHEDULE ON STRUCTURAL DRAWINGS FOR DETAILS AND INFORMATION.

5. FURNISH AND INSTALL SEISMIC RESTRAINTS BY METAL FABRICATIONS (TRADE-BID CONTRACTOR) AT ALL MASONRY PARTITIONS. REFER TO DETAILS ON STRUCTURAL DRAWINGS.

6. INSTALL CMU ABOVE ALL OPENINGS IF ADJACENT WALL CONSTRUCTION IS CMU, UNLESS NOTED OTHERWISE.

7. REFER TO STRUCTURAL DRAWINGS FOR ALL CMU REINFORCING REQUIREMENTS.

8. PROVIDE 1" RADIUS BULL NOSE CMU TO THE UNDERSIDE OF THE CEILING AT ALL EXPOSED INTERIOR CORNER CONDITIONS, UNLESS NOTED OTHERWISE.

9. FOR CONTROL JOINT LOCATIONS AT INTERIOR MASONRY WALLS REFER TO SPECIFICATIONS. SUBMIT PROPOSED CONTROL JOINT LAYOUT TO THE ARCHITECT FOR APPROVAL PRIOR TO INSTALLATION.

10. FOR CONTROL JOINT LOCATION AT GWB PARTITIONS, SOFFITS AND CEILINGS REFER TO SPECIFICATIONS, AND/OR INTERIOR ELEVATIONS AND/OR REFLECTIVE CEILING PLANS. SUBMIT PROPOSED CONTROL JOINT LAYOUT TO THE ARCHITECT FOR APPROVAL PRIOR TO INSTALLATION.

11. REFER TO CODE ANALYSIS CD 1-1, CD 1-2 FOR FIRE RATING REQUIREMENTS OF THE BUILDING COMPONENTS.

12. REFER TO STRUCTURAL DRAWINGS FOR NOTES/DESCRIPTIONS OF THE SPRAY APPLIED FIREPROOFING EXTENTS AND INTUMESCENT MASTIC FIREPROOFING SCOPE REQUIRED AT THE STRUCTURAL STEEL COMPONENTS. SEE INTERIOR ELEVATIONS AND SECTIONS FOR ADDITIONAL INFORMATION.

13. SEE FOODSERVICE AND EQUIPMENT DRAWINGS FOR ADDITIONAL INFORMATION.

14. PROVIDE 20 GAUGE METAL STRAPPING BEHIND GWB (CONCEALED FROM VIEW) AS REQUIRED FOR MOUNTING OF THE MARKERBOARDS, TACKBOARDS, ACOUSTICAL PANELS, AND MARKER WALLS OCCURRING ON METAL STUD WALLS.

15. PROVIDE 3/4" PLYWOOD BLOCKING (SIZES SHALL BE COORDINATED WITH TECHNOLOGY EQUIPMENT REQUIREMENTS) BEHIND GWB (CONCEALED FROM VIEW) AS REQUIRED FOR MOUNTING OF HANDRAILS, TOILET ACCESSORIES AND TOILET/SHOWER PARTITIONS, AND DIVIDER CURTAIN TRACKS OCCURRING ON METAL STUD WALLS AND CEILINGS.

16. PROVIDE WOOD BLOCKING BEHIND GWB (CONCEALED FROM VIEW) AS REQUIRED FOR MOUNTING OF HANDRAILS, TOILET ACCESSORIES AND TOILET/SHOWER PARTITIONS, AND DIVIDER CURTAIN TRACKS OCCURRING ON METAL STUD WALLS AND CEILINGS.

17. ALL DIMENSIONS AT METAL STUD PARTITIONS ARE TO THE FACE OF THE STUD UNLESS NOTED AS "CLEAR".

18. AT WALL LOCATIONS WHERE PARTITIONS WITH MULTIPLE LAYERS OF 5/8" GWB TRANSITION TO THE PARTITION WITH SINGLE LAYER OF 5/8" GWB, ALIGN THE FACES OF THE FINISH WALL SURFACES. STUD FRAMING LOCATIONS SHALL BE ADJUSTED ACCORDINGLY. REFER TO THE PLAN DRAWINGS FOR PARTITION TYPES DESIGNATIONS.

NOTE A: AT METAL STUD PARTITIONS WITHIN THE SPACE PROVIDE ABUSE RESISTANT GYPSUM BOARD (ARGB) TO 8'-0" A.F.F. REFER TO PARTITION TYPES FOR WALL CONSTRUCTION REQUIREMENTS.

MSBA DESIGN
DEVELOPMENT
SUBMISSION

August 4th, 2022

A B C D

KEY PLAN

PROJECT NORTH

MAGNETIC NORTH

FIRST FLOOR
MEZZANINE
PLAN - AREA A

Scale: 1/8" = 1'-0"
Job No.: 20202
Drawn By: DRA
Date: August 4th, 2022

A1-1-1MA

100 Hemlock Road,
Wakefield, MA 01880

FLOOR PLAN GENERAL NOTES:

1. FIRST FLOOR FINISHED FLOOR DATUM
ELEVATION OF 100'-0" CORRESPONDS TO 1,165'
MEAN SEA LEVEL, AS SHOWN ON SITE AND CIVIL
DRAWINGS.

2. ALL MASONRY PARTITIONS SHALL BE 8" CMU (8.0 WALL TYPE) UNLESS OTHERWISE NOTED ON THE FLOOR PLANS.

3. ALL GWB INTERIOR PARTITIONS PROVIDE G6.0 WALL TYPE UNLESS OTHERWISE NOTED ON THE FLOOR PLANS.

4. FURNISH AND INSTALL BOND BEAM LINTELS BY MASONRY (TRADE-BID CONTRACTOR) AT ALL MASONRY OPENINGS UNLESS INDICATED OTHERWISE. REFER TO PLANS, ELEVATIONS, SECTIONS, DOOR SCHEDULES AND MECHANICAL (HVAC) DRAWINGS FOR INFORMATION. REFER TO MASONRY LINTEL SCHEDULE ON STRUCTURAL DRAWINGS FOR DETAILS AND INFORMATION.

5. FURNISH AND INSTALL SEISMIC RESTRAINTS BY METAL FABRICATIONS (TRADE-BID CONTRACTOR) AT ALL MASONRY PARTITIONS. REFER TO DETAILS ON STRUCTURAL DRAWINGS.

6. INSTALL CMU ABOVE ALL OPENINGS IF ADJACENT WALL CONSTRUCTION IS CMU, UNLESS NOTED OTHERWISE.

8. PROVIDE 1" RADIUS BULL NOSE CMU TO THE UNDERSIDE OF THE CEILING AT ALL EXPOSED

INTERIOR CORNER CONDITIONS, UNLESS NOTED OTHERWISE.

9. FOR CONTROL JOINT LOCATIONS AT INTERIOR MASONRY WALLS REFER TO SPECIFICATIONS. SUBMIT PROPOSED CONTROL JOINT LAYOUT TO THE ARCHITECT FOR APPROVAL PRIOR TO INSTALLATION.

10. FOR CONTROL JOINT LOCATION AT GWB PARTITIONS, SOFFITS AND CEILINGS REFER TO SPECIFICATIONS, AND/OR INTERIOR ELEVATIONS AND/OR REFLECTIVE CEILING PLANS. SUBMIT PROPOSED CONTROL JOINT LAYOUT TO THE ARCHITECT FOR APPROVAL PRIOR TO INSTALLATION.

11. REFER TO CODE ANALYSIS CD 1-1, CD 1-2 FOR FIRE RATING REQUIREMENTS OF THE BUILDING COMPONENTS.

12. REFER TO STRUCTURAL DRAWINGS FOR NOTES/DESCRIPTIONS OF THE SPRAY APPLIED FIREPROOFING EXTENTS AND INTUMESCENT MASTIC FIREPROOFING SCOPE REQUIRED AT THE STRUCTURAL STEEL COMPONENTS. SEE INTERIOR ELEVATIONS AND SECTIONS FOR ADDITIONAL INFORMATION.

13. SEE FOODSERVICE AND EQUIPMENT DRAWINGS FOR ADDITIONAL INFORMATION.

14. PROVIDE 20 GAUGE METAL STRAPPING BEHIND GWB (CONCEALED FROM VIEW) AS

REQUIRED FOR MOUNTING OF THE
MARKERBOARDS, TACKBOARDS, ACOUSTICAL
PANELS, AND MARKER WALLS OCCURRING ON
METAL STUD WALLS.

15. PROVIDE 3/4" PLYWOOD BLOCKING (SIZES SHALL BE COORDINATED WITH TECHNOLOGY EQUIPMENT REQUIREMENTS) BEHIND GWB (CONCEALED FROM VIEW) AS REQUIRED FOR MOUNTING OF THE WALL MOUNTED PROJECTORS, INTERACTIVE FLAT PANELS DISPLAYS, AND TV MONITORS OCCURRING ON METAL STUD WALLS.

16. PROVIDE WOOD BLOCKING BEHIND GWB (CONCEALED FROM VIEW) AS REQUIRED FOR MOUNTING OF HANDRAILS, TOILET ACCESSORIES AND TOILET/SHOWER PARTITIONS, AND DIVIDER CURTAIN TRACKS OCCURRING ON METAL STUD WALLS AND CEILINGS.

17. ALL DIMENSIONS AT METAL STUD PARTITIONS ARE TO THE FACE OF THE STUD UNLESS NOTED AS "CLEAR"

18. AT WALL LOCATIONS WHERE PARTITIONS WITH MULTIPLE LAYERS OF 5/8" GWB TRANSITION TO THE PARTITION WITH SINGLE LAYER OF 5/8" GWB, ALIGN THE FACES OF THE FINISH WALL SURFACES. STUD FRAMING LOCATIONS SHALL BE ADJUSTED ACCORDINGLY. REFER TO THE PLAN DRAWINGS FOR PARTITION TYPES DESIGNATIONS.



NOTE A: AT METAL STUD PARTITIONS WITHIN THE SPACE PROVIDE ABUSE RESISTANT GYPSUM BOARD (ARGB) TO 8'-0" A.F.F. REFER TO PARTITION TYPES FOR WALL CONSTRUCTION REQUIREMENTS.

August 4th, 2022



PROJECT NORTH

MAGNETIC NORTH

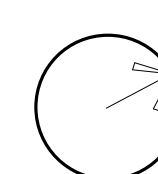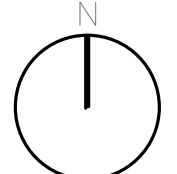

Scale: $1/8" = 1'$

Job No : 20202


Date: August 15, 1994

Solo: *Major 4th*

A1-1-1MB

FIRST FLOOR MEZZANINE PLAN - AREA B

$$\frac{1}{8}'' = 1'-0''$$

DRA

Drummeys Rosane Anderson, Inc.
225 Oakland Road
Studio 205
South Windsor, CT 06074
Tel: 878.964.1000
www.dra.com

260 Charles Street
Studio 300
Waltham, MA 02453
Tel: 878.964.1000
www.dra.com

Planning | Architecture | Interior Design


**Northeast
Metropolitan
Regional
Vocational High
School**

100 Hemlock Road,
Wakefield, MA 01880

- FLOOR PLAN GENERAL NOTES:**
1. FIRST FLOOR FINISHED FLOOR DATUM ELEVATION OF 100'-0" CORRESPONDS TO 1.165' MEAN SEA LEVEL, AS SHOWN ON SITE AND CIVIL DRAWINGS.
 2. ALL MASONRY PARTITIONS SHALL BE 8" CMU (8.0 WALL TYPE) UNLESS OTHERWISE NOTED ON THE FLOOR PLANS.
 3. ALL GWB INTERIOR PARTITIONS PROVIDE G8.0 WALL TYPE UNLESS OTHERWISE NOTED ON THE FLOOR PLANS.
 4. FURNISH AND INSTALL BOND BEAM UNITS BY MASONRY (TRADE-BID CONTRACTOR) AT ALL MASONRY OPENINGS UNLESS INDICATED OTHERWISE. REFER TO PLANS, ELEVATIONS, SECTIONS, DOOR SCHEDULES AND MECHANICAL (HVAC) DRAWINGS FOR INFORMATION. REFER TO MASONRY UNITS SCHEDULE ON STRUCTURAL DRAWINGS FOR DETAILS AND INFORMATION.
 5. FURNISH AND INSTALL SEISMIC RESTRAINTS BY METAL FABRICATIONS (TRADE-BID CONTRACTOR) AT ALL MASONRY PARTITIONS. REFER TO DETAILS ON STRUCTURAL DRAWINGS.
 6. INSTALL CMU ABOVE ALL OPENINGS IF ADJACENT WALL CONSTRUCTION IS CMU, UNLESS NOTED OTHERWISE.
 7. REFER TO STRUCTURAL DRAWINGS FOR ALL CMU REINFORCING REQUIREMENTS.
 8. PROVIDE 1" RADIUS BULL NOSE CMU TO THE UNDERSIDE OF THE CEILING AT ALL EXPOSED INTERIOR CORNER CONDITIONS, UNLESS NOTED OTHERWISE.
 9. FOR CONTROL JOINT LOCATIONS AT INTERIOR MASONRY WALLS REFER TO SPECIFICATIONS. SUBMIT PROPOSED CONTROL JOINT LAYOUT TO THE ARCHITECT FOR APPROVAL PRIOR TO INSTALLATION.
 10. FOR CONTROL JOINT LOCATION AT GWB PARTITIONS, SOFFITS AND CEILINGS REFER TO SPECIFICATIONS, AND/OR INTERIOR ELEVATIONS AND/OR REFLECTIVE CEILING PLANS. SUBMIT PROPOSED CONTROL JOINT LAYOUT TO THE ARCHITECT FOR APPROVAL PRIOR TO INSTALLATION.
 11. REFER TO CODE ANALYSIS CD 1-1, CD 1-2 FOR FIRE RATING REQUIREMENTS OF THE BUILDING COMPONENTS.
 12. REFER TO STRUCTURAL DRAWINGS FOR NOTES/DESCRIPTIONS OF THE SPRAY APPLIED FIREPROOFING EXTENTS AND INTUMESCENT MASTIC FIREPROOFING SCOPE REQUIRED AT THE STRUCTURAL STEEL COMPONENTS. SEE INTERIOR ELEVATIONS AND SECTIONS FOR ADDITIONAL INFORMATION.
 13. SEE FOODSERVICE AND EQUIPMENT DRAWINGS FOR ADDITIONAL INFORMATION.
 14. PROVIDE 20 GAUGE METAL STAIRING BEHIND GWB CONCEALED FROM VIEW) AS REQUIRED FOR MOUNTING OF THE MARKERBOARDS, TACKBOARDS, ACUSTICAL PANELS, AND MARKER WALLS OCCURRING ON METAL STUD WALLS.
 15. PROVIDE 3/4" PLYWOOD BLOCKING (SIZES SHALL BE COORDINATED WITH TECHNOLOGY EQUIPMENT REQUIREMENTS) BEHIND GWB (CONCEALED FROM VIEW) AS REQUIRED FOR MOUNTING OF THE WALL MOUNTED PROJECTORS, INTERACTIVE FLAT PANELS, DISPLAYS, AND TV MONITORS OCCURRING ON METAL STUD WALLS.
 16. PROVIDE WOOD BLOCKING BEHIND GWB (CONCEALED FROM VIEW) AS REQUIRED FOR MOUNTING OF HANDRAILS, TOILET ACCESSORIES AND TOILET SHOWER PARTITIONS, AND DIVIDER CURTAIN TRACKS OCCURRING ON METAL STUD WALLS AND CEILINGS.
 17. ALL DIMENSIONS AT METAL STUD PARTITIONS ARE TO THE FACE OF THE STUD UNLESS NOTED AS "CLEAR".
 18. AT WALL LOCATIONS WHERE PARTITIONS WITH MULTIPLE LAYERS OF 5/8" GWB TRANSITION TO THE PARTITION WITH SINGLE LAYER OF 5/8" GWB ALONG THE FACES OF THE FINISH WALL SURFACES. STUD FRAMING LOCATIONS SHALL BE ADJUSTED ACCORDINGLY. REFER TO THE PLAN DRAWINGS FOR PARTITION TYPES.
- NOTE A: AT METAL STUD PARTITIONS WITHIN THE SPACE PROVIDE ABUSE RESISTANT COPPOLUM BOARD (ARGB) TO 8'-0" A.F.F. REFER TO PARTITION TYPES FOR WALL CONSTRUCTION REQUIREMENTS.


**MSBA DESIGN
DEVELOPMENT
SUBMISSION**

August 4th, 2022

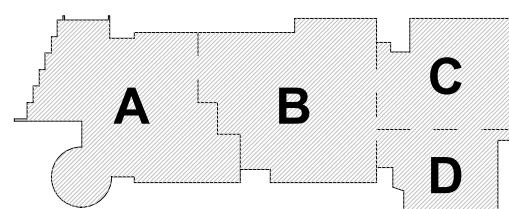

KEY PLAN


PROJECT NORTH MAGNETIC NORTH

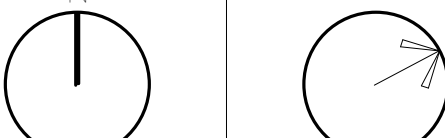

**SECOND FLOOR
PLAN - AREA A**

Scale: 1/8" = 1'-0"
Job No.: 20202
Drawn By: DRA
Date: August 4th, 2022

A1-1-2A

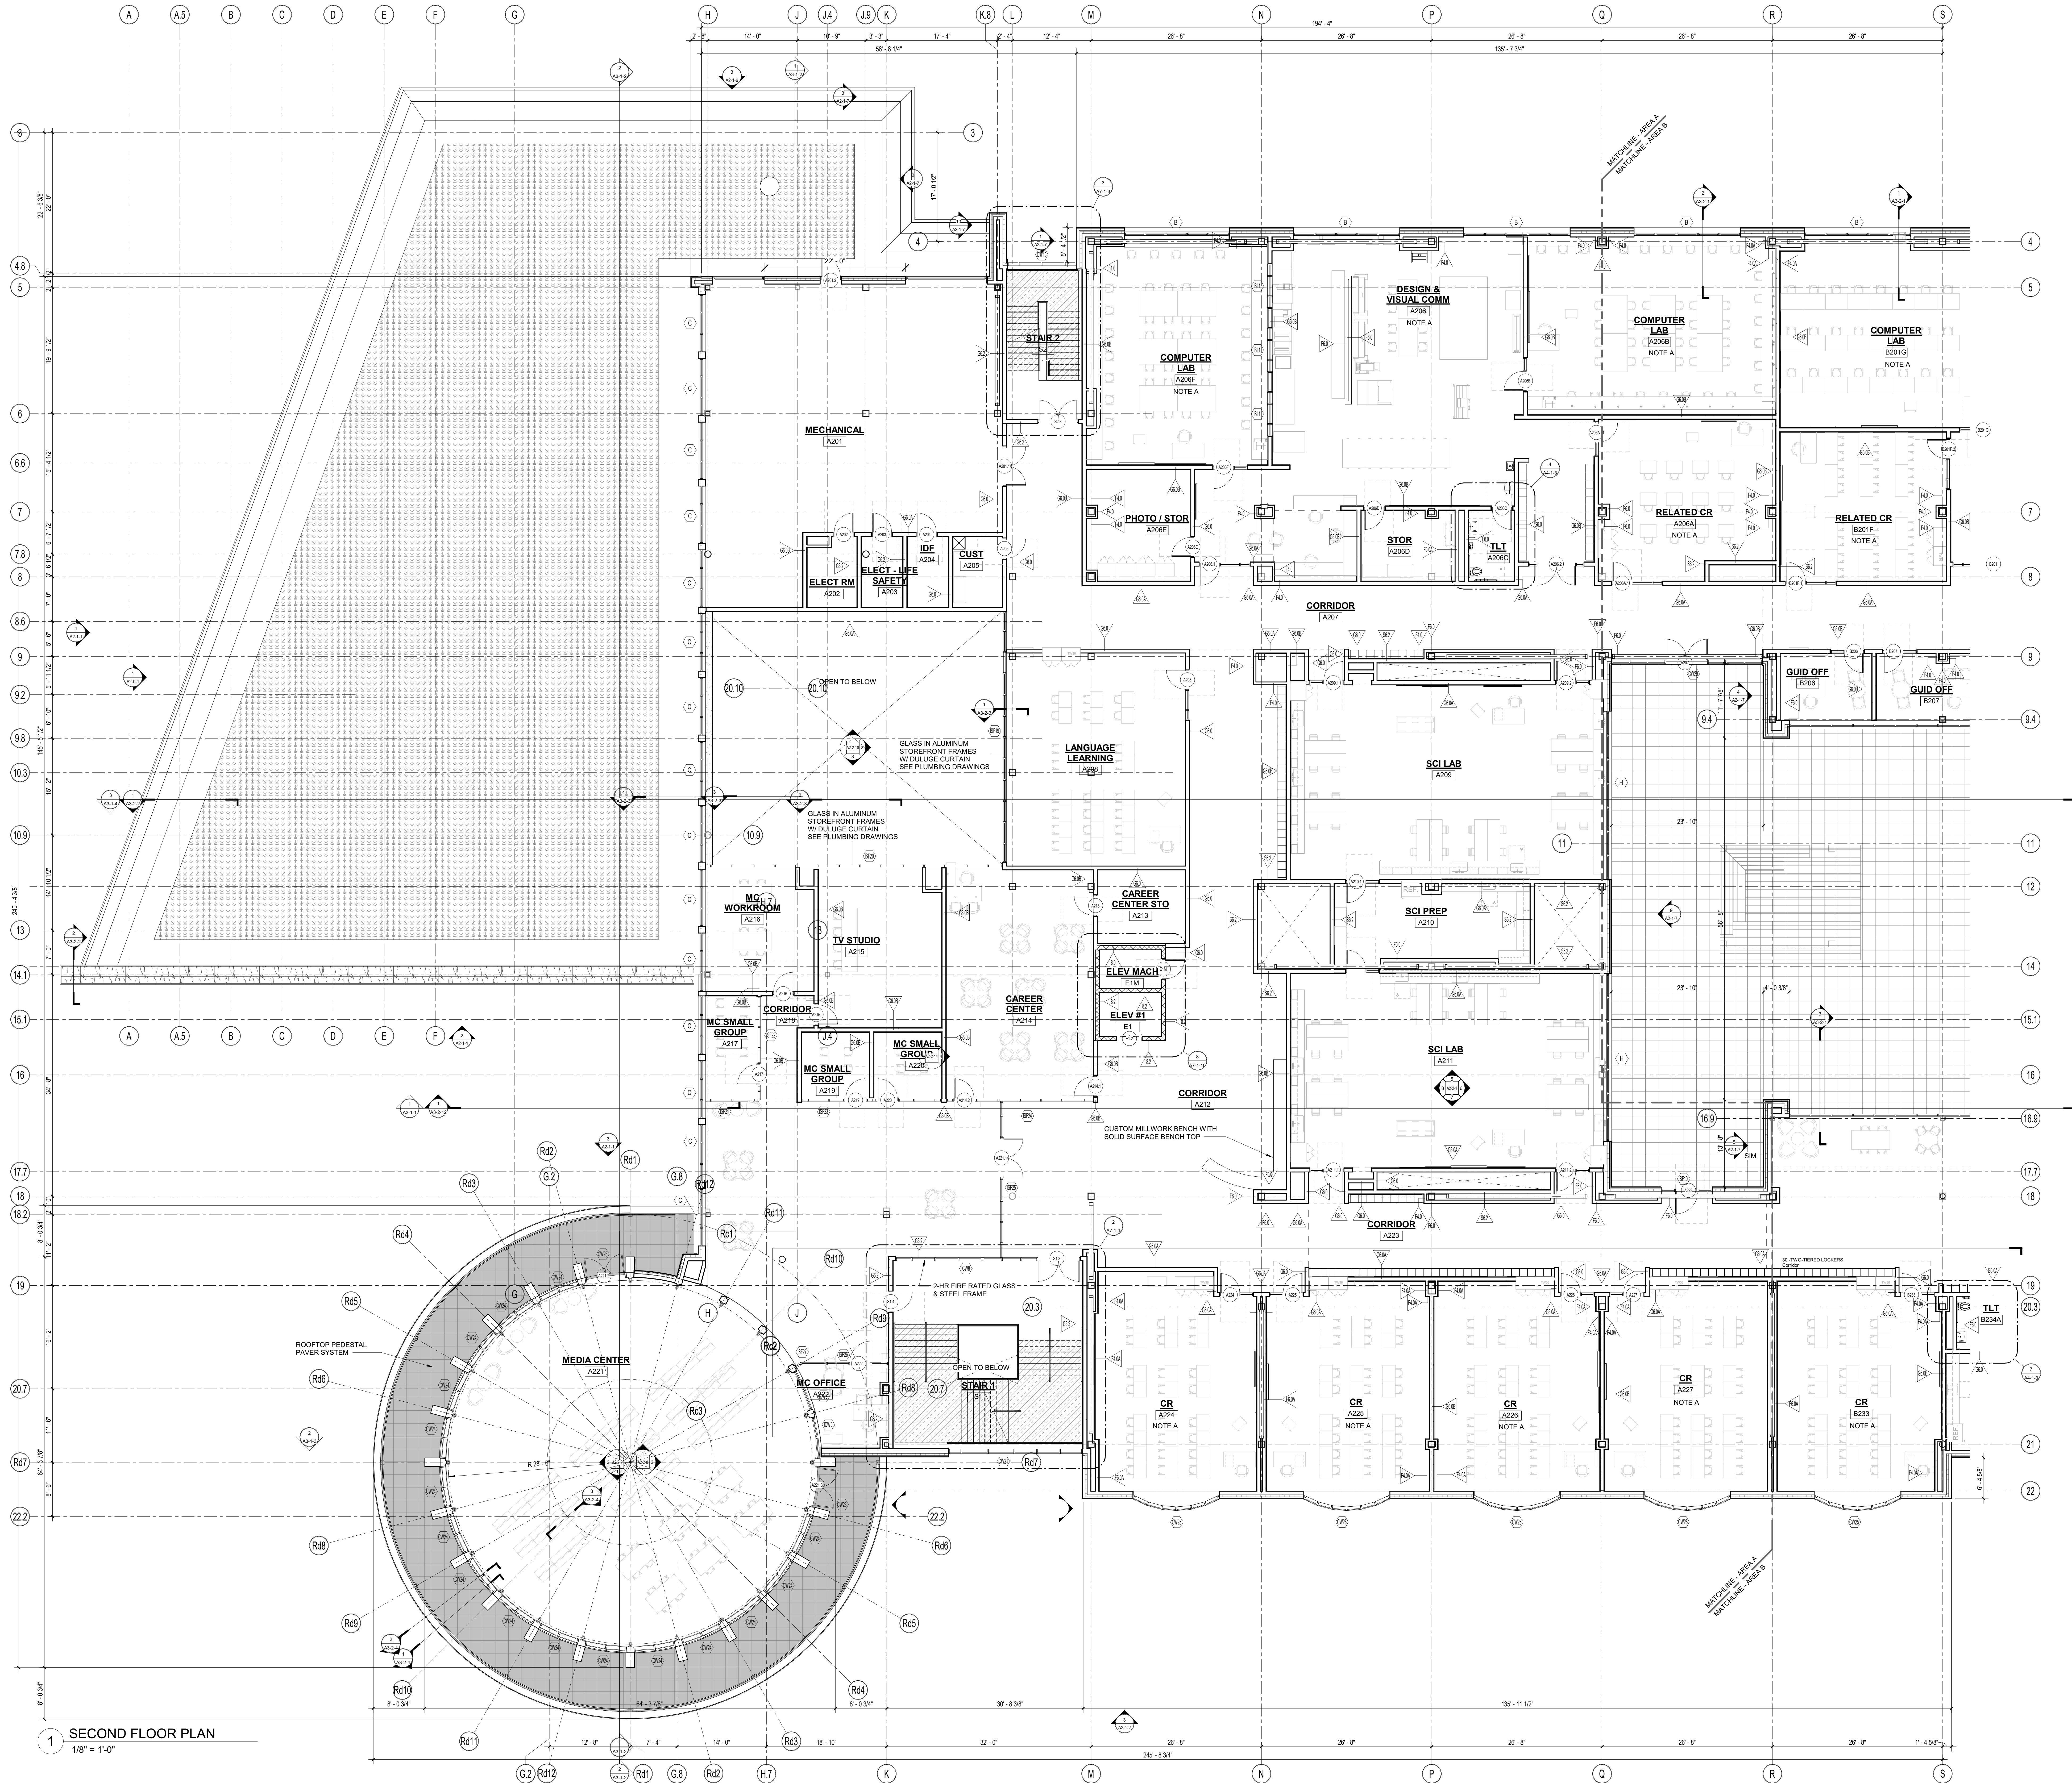

SECOND FLOOR PLAN
1/8" = 1'-0"

DRA

DrummeY Rosane Anderson, Inc.
225 Oakland Road
Studio 205
South Windsor, CT 06074
Tel: 817.864.1100
www.drainc.com

260 Charles Street
Studio 300
Waltham, MA 02453


Planning | Architecture | Interior Design

**Northeast
Metropolitan
Regional
Vocational High
School**

100 Hemlock Road,
Wakefield, MA 01880

- FLOOR PLAN GENERAL NOTES:**
1. FIRST FLOOR FINISHED FLOOR DATUM ELEVATION OF 100'-0" CORRESPONDS TO 1.165' MEAN SEA LEVEL, AS SHOWN ON SITE AND CIVIL DRAWINGS.
 2. ALL MASONRY PARTITIONS SHALL BE 8" CMU (8.0 WALL TYPE) UNLESS OTHERWISE NOTED ON THE FLOOR PLANS.
 3. ALL GWB INTERIOR PARTITIONS PROVIDE G8.0 WALL TYPE UNLESS OTHERWISE NOTED ON THE FLOOR PLANS.
 4. FURNISH AND INSTALL BOND BEAM LINTELS BY MASONRY (TRADE-BID CONTRACTORS) AT ALL MASONRY OPENINGS UNLESS INDICATED OTHERWISE. REFER TO PLANS ELEVATIONS, SECTIONS, DOOR SCHEDULES AND MECHANICAL (HVAC) DRAWINGS FOR INFORMATION. REFER TO MASONRY Lintel SCHEDULE ON STRUCTURAL DRAWINGS FOR DETAILS AND INFORMATION.
 5. FURNISH AND INSTALL SEISMIC RESTRAINTS BY METAL FABRICATIONS (TRADE-BID CONTRACTORS) AT ALL MASONRY PARTITIONS. REFER TO DETAILS ON STRUCTURAL DRAWINGS.
 6. INSTALL CMU ABOVE ALL OPENINGS IF ADJACENT WALL CONSTRUCTION IS CMU, UNLESS NOTED OTHERWISE.
 7. REFER TO STRUCTURAL DRAWINGS FOR ALL CMU REINFORCING REQUIREMENTS.
 8. PROVIDE 1" RADIUS BULL NOSE CMU TO THE UNDERSIDE OF THE CEILING AT ALL EXPOSED INTERIOR CORNER CONDITIONS, UNLESS NOTED OTHERWISE.
 9. FOR CONTROL JOINT LOCATIONS AT INTERIOR MASONRY WALLS REFER TO SPECIFICATIONS. SUBMIT PROPOSED CONTROL JOINT LAYOUT TO THE ARCHITECT FOR APPROVAL PRIOR TO INSTALLATION.
 10. FOR CONTROL JOINT LOCATION AT GWB PARTITIONS, SOFFITS AND CEILINGS REFER TO SPECIFICATIONS, AND/OR INTERIOR ELEVATIONS AND/OR REFLECTIVE CEILING PLANS. SUBMIT PROPOSED CONTROL JOINT LAYOUT TO THE ARCHITECT FOR APPROVAL PRIOR TO INSTALLATION.
 11. REFER TO CODE ANALYSIS CD 1-1, CD 1-2 FOR FIRE RATING REQUIREMENTS OF THE BUILDING COMPONENTS.
 12. REFER TO STRUCTURAL DRAWINGS FOR NOTES/DESCRIPTIONS OF THE SPRAY APPLIED FIREPROOFING EXTENTS AND INTUMESCENT MASTIC FIREPROOFING SCOPE REQUIRED AT THE STRUCTURAL STEEL COMPONENTS. SEE INTERIOR ELEVATIONS AND SECTIONS FOR ADDITIONAL INFORMATION.
 13. SEE FOODSERVICE AND EQUIPMENT DRAWINGS FOR ADDITIONAL INFORMATION.
 14. PROVIDE 20 GAUGE METAL STRAPPING BEHIND GWB (CONCEALED FROM VIEW) AS REQUIRED FOR MOUNTING OF THE WALL MOUNTED PROJECTORS, INTERACTIVE FLAT PANELS, DISPLAYS, AND TV MONITORS OCCURRING ON METAL STUD WALLS.
 15. PROVIDE 3/4" PLYWOOD BLOCKING (SIZES SHALL BE COORDINATED WITH TECHNOLOGY EQUIPMENT REQUIREMENTS) BEHIND GWB (CONCEALED FROM VIEW) AS REQUIRED FOR MOUNTING OF HANDRAILS, TOILET ACCESSORIES AND TOILET SHOWER PARTITIONS, AND DIVIDER CURTAIN TRACKS OCCURRING ON METAL STUD WALLS AND CEILINGS.
 16. PROVIDE WOOD BLOCKING BEHIND GWB (CONCEALED FROM VIEW) AS REQUIRED FOR MOUNTING OF HANDRAILS, TOILET ACCESSORIES AND TOILET SHOWER PARTITIONS, AND DIVIDER CURTAIN TRACKS OCCURRING ON METAL STUD WALLS AND CEILINGS.
 17. ALL DIMENSIONS AT METAL STUD PARTITIONS ARE TO THE FACE OF THE STUD UNLESS NOTED AS "CLEAR".
 18. AT WALL LOCATIONS WHERE PARTITIONS WITH MULTIPLE LAYERS OF 5/8" GWB TRANSITION TO THE PARTITION WITH SINGLE LAYER OF 5/8" GWB, ALONG THE FACES OF THE FINISH WALL SURFACES, STUD FRAMING LOCATIONS SHALL BE ADJUSTED ACCORDINGLY. REFER TO THE PLAN DRAWINGS FOR PARTITION TYPES DESIGNATIONS.
- NOTE A: AT METAL STUD PARTITIONS WITHIN THE SPACE PROVIDE ABUSE RESISTANT CORUSIM BOARD (ARGB) TO 8'-0" A.F.F. REFER TO PARTITION TYPES FOR WALL CONSTRUCTION REQUIREMENTS.

© COPYRIGHT 2021 DRUMMEY ROSANE ANDERSON, INC.

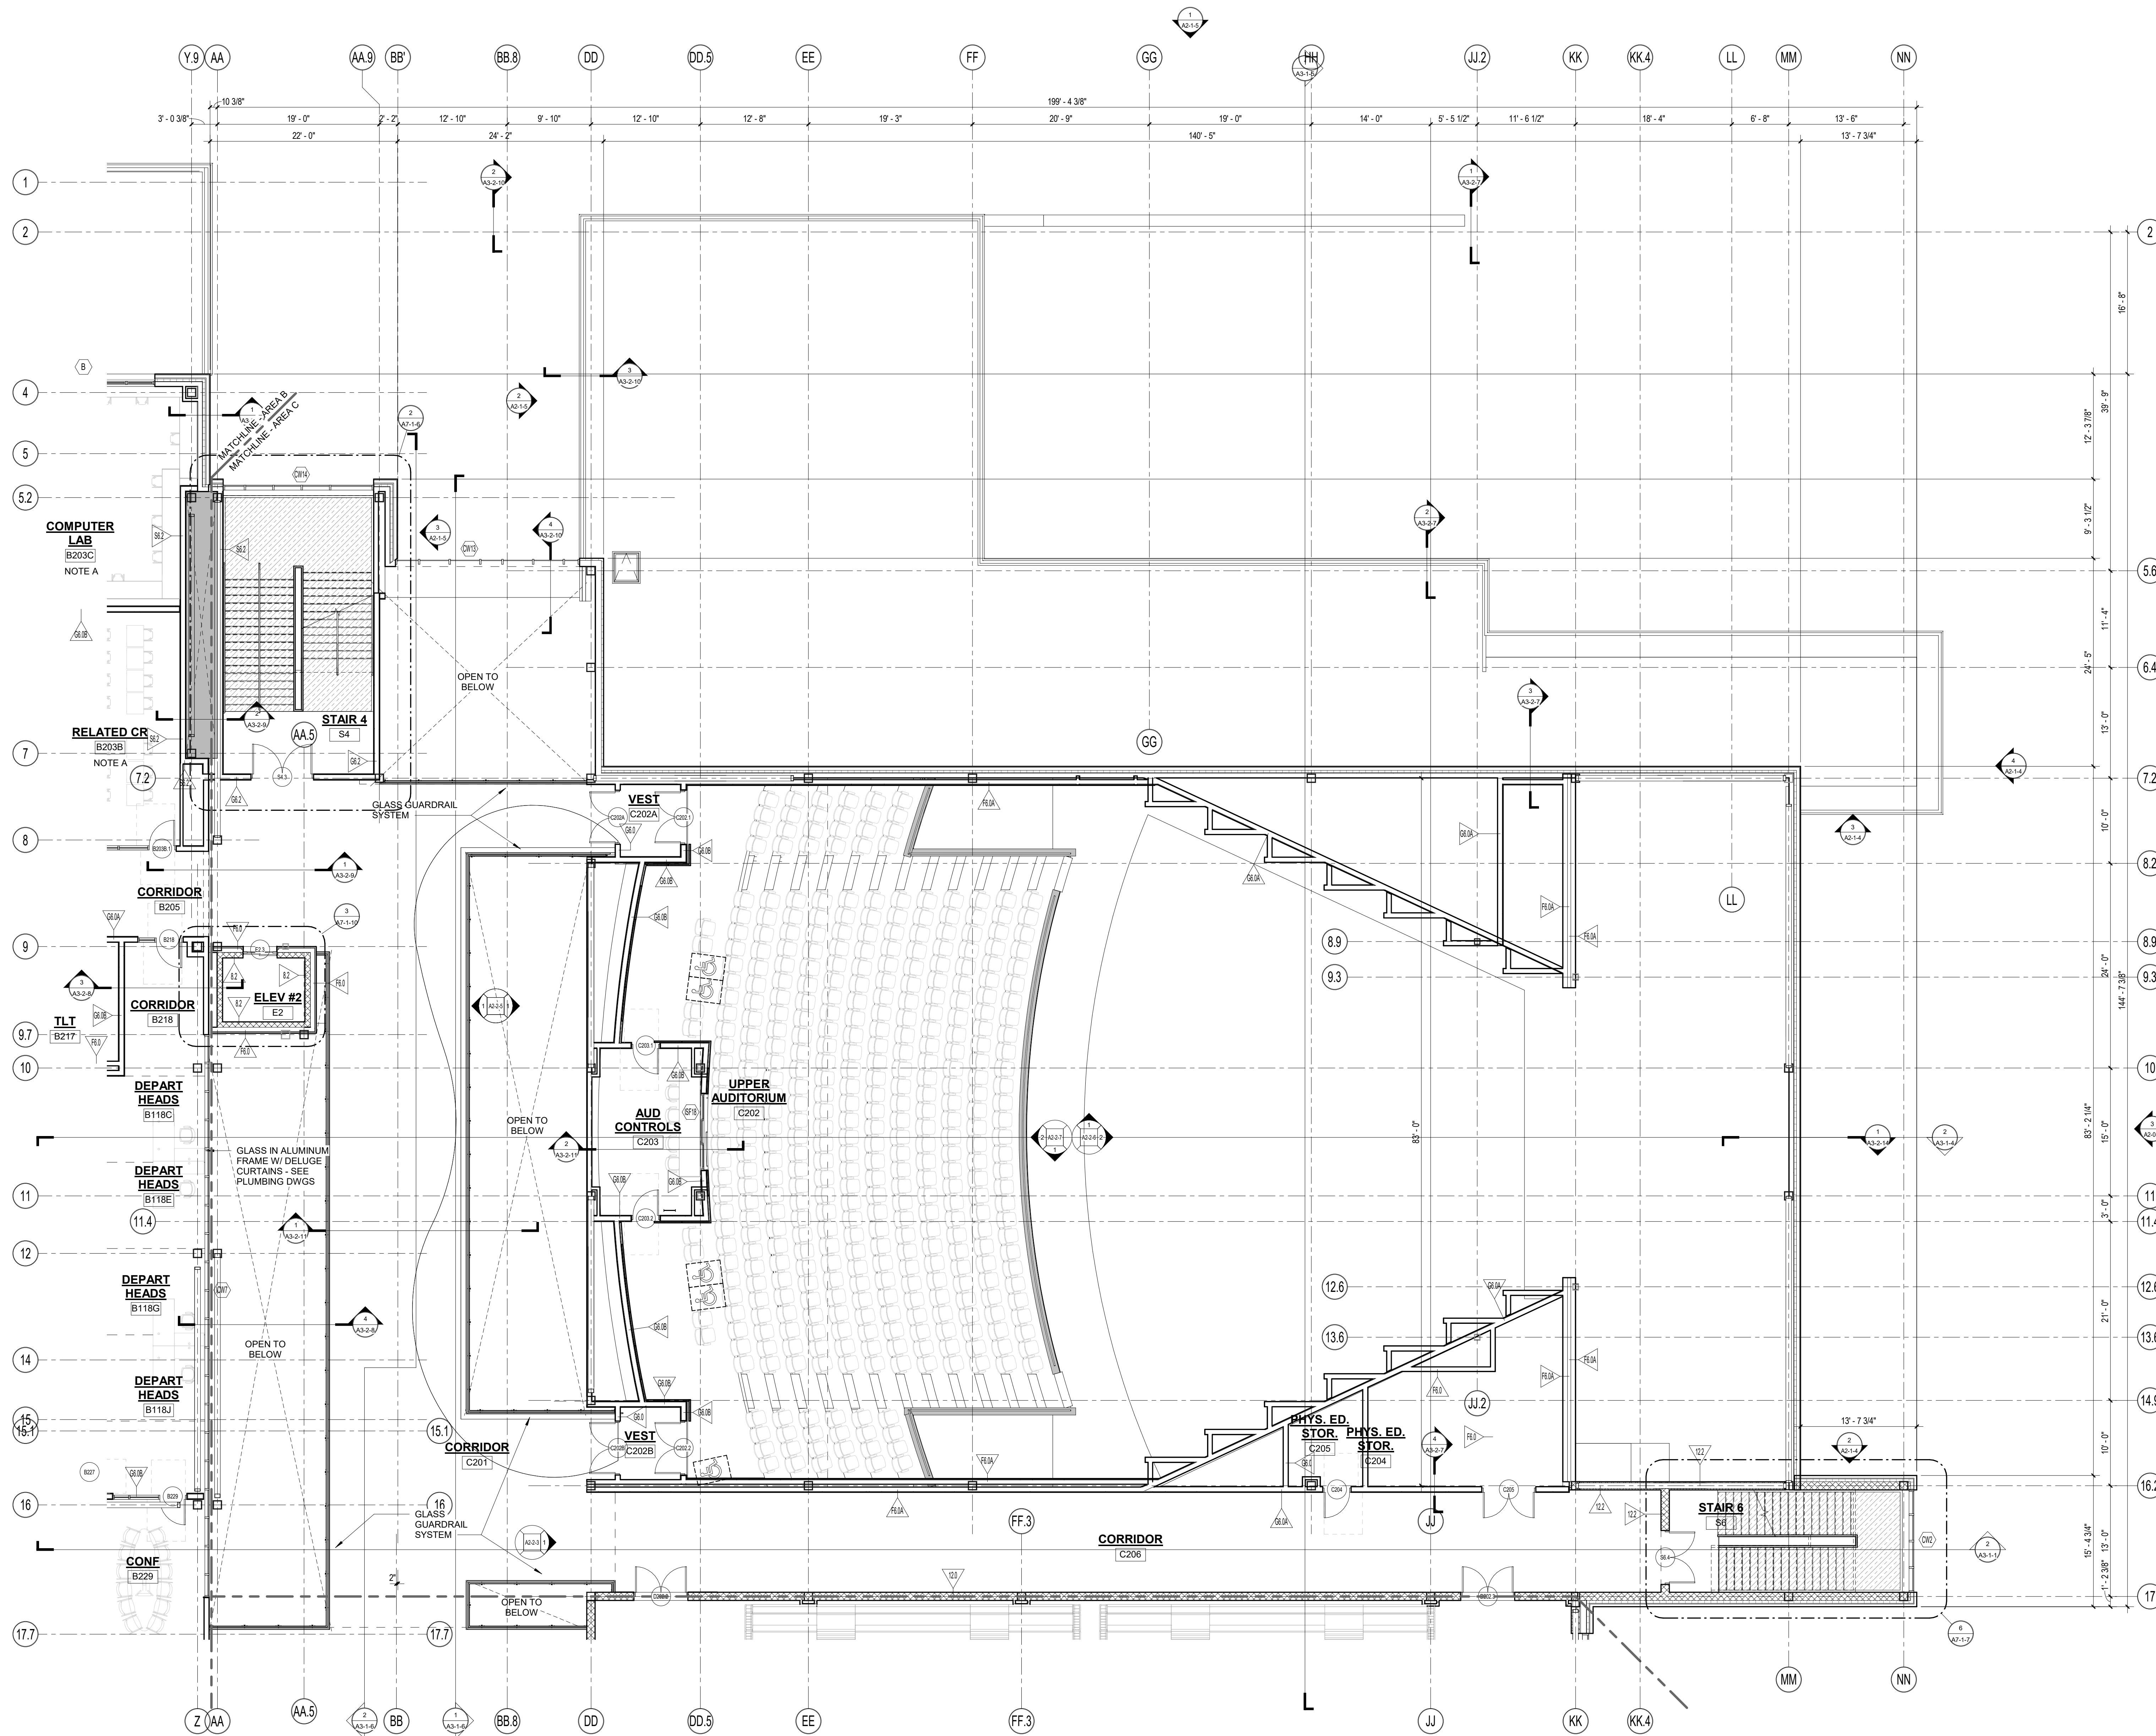

DRA

DrummeY Rosane Anderson, Inc.
225 Oakland Road
Studio 205
South Windsor, CT 06074
Tel: 817.864.1000
www.drainc.com

260 Charles Street
Studio 300
Waltham, MA 02453
Planning | Architecture | Interior Design

**Northeast
Metropolitan
Regional
Vocational High
School**
100 Hemlock Road,
Wakefield, MA 01880

FLOOR PLAN GENERAL NOTES:
1. FIRST FLOOR FINISHED FLOOR DATUM
ELEVATION OF 100'-0" CORRESPONDS TO 1.165'
MEAN SEA LEVEL, AS SHOWN ON SITE AND CIVIL
DRAWINGS.

2. ALL MASONRY PARTITIONS SHALL BE 8" CMU
(8.0 WALL TYPE) UNLESS OTHERWISE NOTED ON
THE FLOOR PLANS.

3. ALL GWS INTERIOR PARTITIONS PROVIDE G8.0
WALL TYPE UNLESS OTHERWISE NOTED ON THE
FLOOR PLANS.

4. FURNISH AND INSTALL BOND BEAM UNTELS BY
MASONRY (TRADE-BID CONTRACTOR) AT ALL
MASONRY OPENINGS UNLESS INDICATED
OTHERWISE. REFER TO PLANS ELEVATIONS
SECTIONS, DOOR SCHEDULES AND MECHANICAL
HVAC DRAWINGS FOR INFORMATION. REFER TO
MASONRY UNTEL SCHEDULE ON STRUCTURAL
DRAWINGS FOR DETAILS AND INFORMATION.

5. FURNISH AND INSTALL SEISMIC RESTRAINTS BY
METAL FABRICATIONS (TRADE-BID CONTRACTOR)
AT ALL MASONRY PARTITIONS. REFER TO
DETAILS ON STRUCTURAL DRAWINGS.

6. INSTALL CMU ABOVE ALL OPENINGS IF
ADJACENT WALL CONSTRUCTION IS CMU,
UNLESS NOTED OTHERWISE.

7. REFER TO STRUCTURAL DRAWINGS FOR ALL
CMU REINFORCING REQUIREMENTS.

8. PROVIDE 1" RADIUS BULL NOSE CMU TO THE
UNDERSIDE OF THE CEILING AT ALL EXPOSED
INTERIOR CORNER CONDITIONS, UNLESS NOTED
OTHERWISE.

9. FOR CONTROL JOINT LOCATIONS AT INTERIOR
MASONRY WALLS REFER TO SPECIFICATIONS.
SUBMIT PROPOSED CONTROL JOINT LAYOUT TO
THE ARCHITECT FOR APPROVAL PRIOR TO
INSTALLATION.

10. FOR CONTROL JOINT LOCATION AT GWS
PARTITIONS, SOFFITS AND CEILINGS REFER TO
SPECIFICATIONS, AND/OR INTERIOR ELEVATIONS
AND/OR REFLECTIVE CEILING PLANS. SUBMIT
PROPOSED CONTROL JOINT LAYOUT TO THE
ARCHITECT FOR APPROVAL PRIOR TO
INSTALLATION.

11. REFER TO CODE ANALYSIS CD 1-1, CD 1-2 FOR
FIRE RATING REQUIREMENTS OF THE BUILDING
COMPONENTS.

12. REFER TO STRUCTURAL DRAWINGS FOR
NOTES/DESCRIPTIONS OF THE SPRAY APPLIED
FIREPROOFING EXTENTS AND INTUMESCENT
MASTIC FIREPROOFING SCOPE REQUIRED AT THE
STRUCTURAL STEEL COMPONENTS. SEE
INTERIOR ELEVATIONS AND SECTIONS FOR
ADDITIONAL INFORMATION.

13. SEE FOODSERVICE AND EQUIPMENT
DRAWINGS FOR ADDITIONAL INFORMATION.

14. PROVIDE 20 GAUGE METAL STRAPPING
BEHIND GWS CONCEALED FROM VIEW) AS
REQUIRED FOR MOUNTING OF THE
MARKERBOARDS, TACKBOARDS, ACOUSTICAL
PANELS, AND MARKER WALLS OCCURRING ON
METAL STUD WALLS.

15. PROVIDE 3/4" PLYWOOD BLOCKING (SIZES
SHALL BE COORDINATED WITH TECHNOLOGY
EQUIPMENT REQUIREMENTS) BEHIND GWS
(CONCEALED FROM VIEW) AS REQUIRED FOR
MOUNTING OF THE WALL MOUNTED
PROJECTORS, INTERACTIVE FLAT PANELS
DISPALYS, AND TV MONITORS OCCURRING ON
METAL STUD WALLS.


16. PROVIDE WOOD BLOCKING BEHIND GWS
(CONCEALED FROM VIEW) AS REQUIRED FOR
MOUNTING OF HANDRAILS, TOILET ACCESSORIES
AND TOILET/SHOWER PARTITIONS, AND DIVIDER
CURTAIN TRACKS OCCURRING ON METAL STUD
WALLS AND CEILINGS.

17. ALL DIMENSIONS AT METAL STUD PARTITIONS
ARE TO THE FACE OF THE STUD UNLESS NOTED
AS "CLEAR".

18. AT WALL LOCATIONS WHERE PARTITIONS
WITH MULTIPLE LAYERS OF 5/8" GWS TRANSITION
TO THE PARTITION WITH SINGLE LAYER OF 5/8"
GWS, ALONG THE FACES OF THE FINISH WALL
SURFACES, STUD FRAMING LOCATIONS SHALL BE
ADJUSTED ACCORDINGLY. REFER TO THE PLAN
DRAWINGS FOR PARTITION TYPES
DESIGNATIONS.


NOTE A: AT METAL STUD PARTITIONS WITHIN THE
SPACE PROVIDE ABUSE RESISTANT GYPSUM
BOARD (ARGB) TO 8'-0" A.F.F. REFER TO
PARTITION TYPES FOR WALL CONSTRUCTION
REQUIREMENTS.

**MSBA DESIGN
DEVELOPMENT
SUBMISSION**
August 4th, 2022

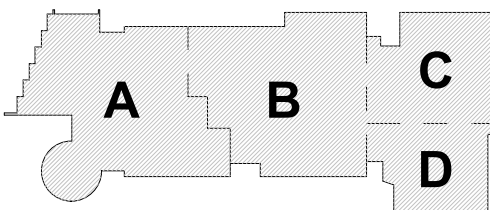

KEY PLAN


PROJECT NORTH
MAGNETIC NORTH

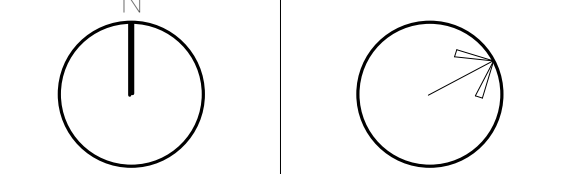

**SECOND FLOOR
PLAN - AREA D**

Scale: 1/8" = 1'-0"
Job No.: 20202
Drawn By: DRA
Date: August 4th, 2022

A1-1-2D

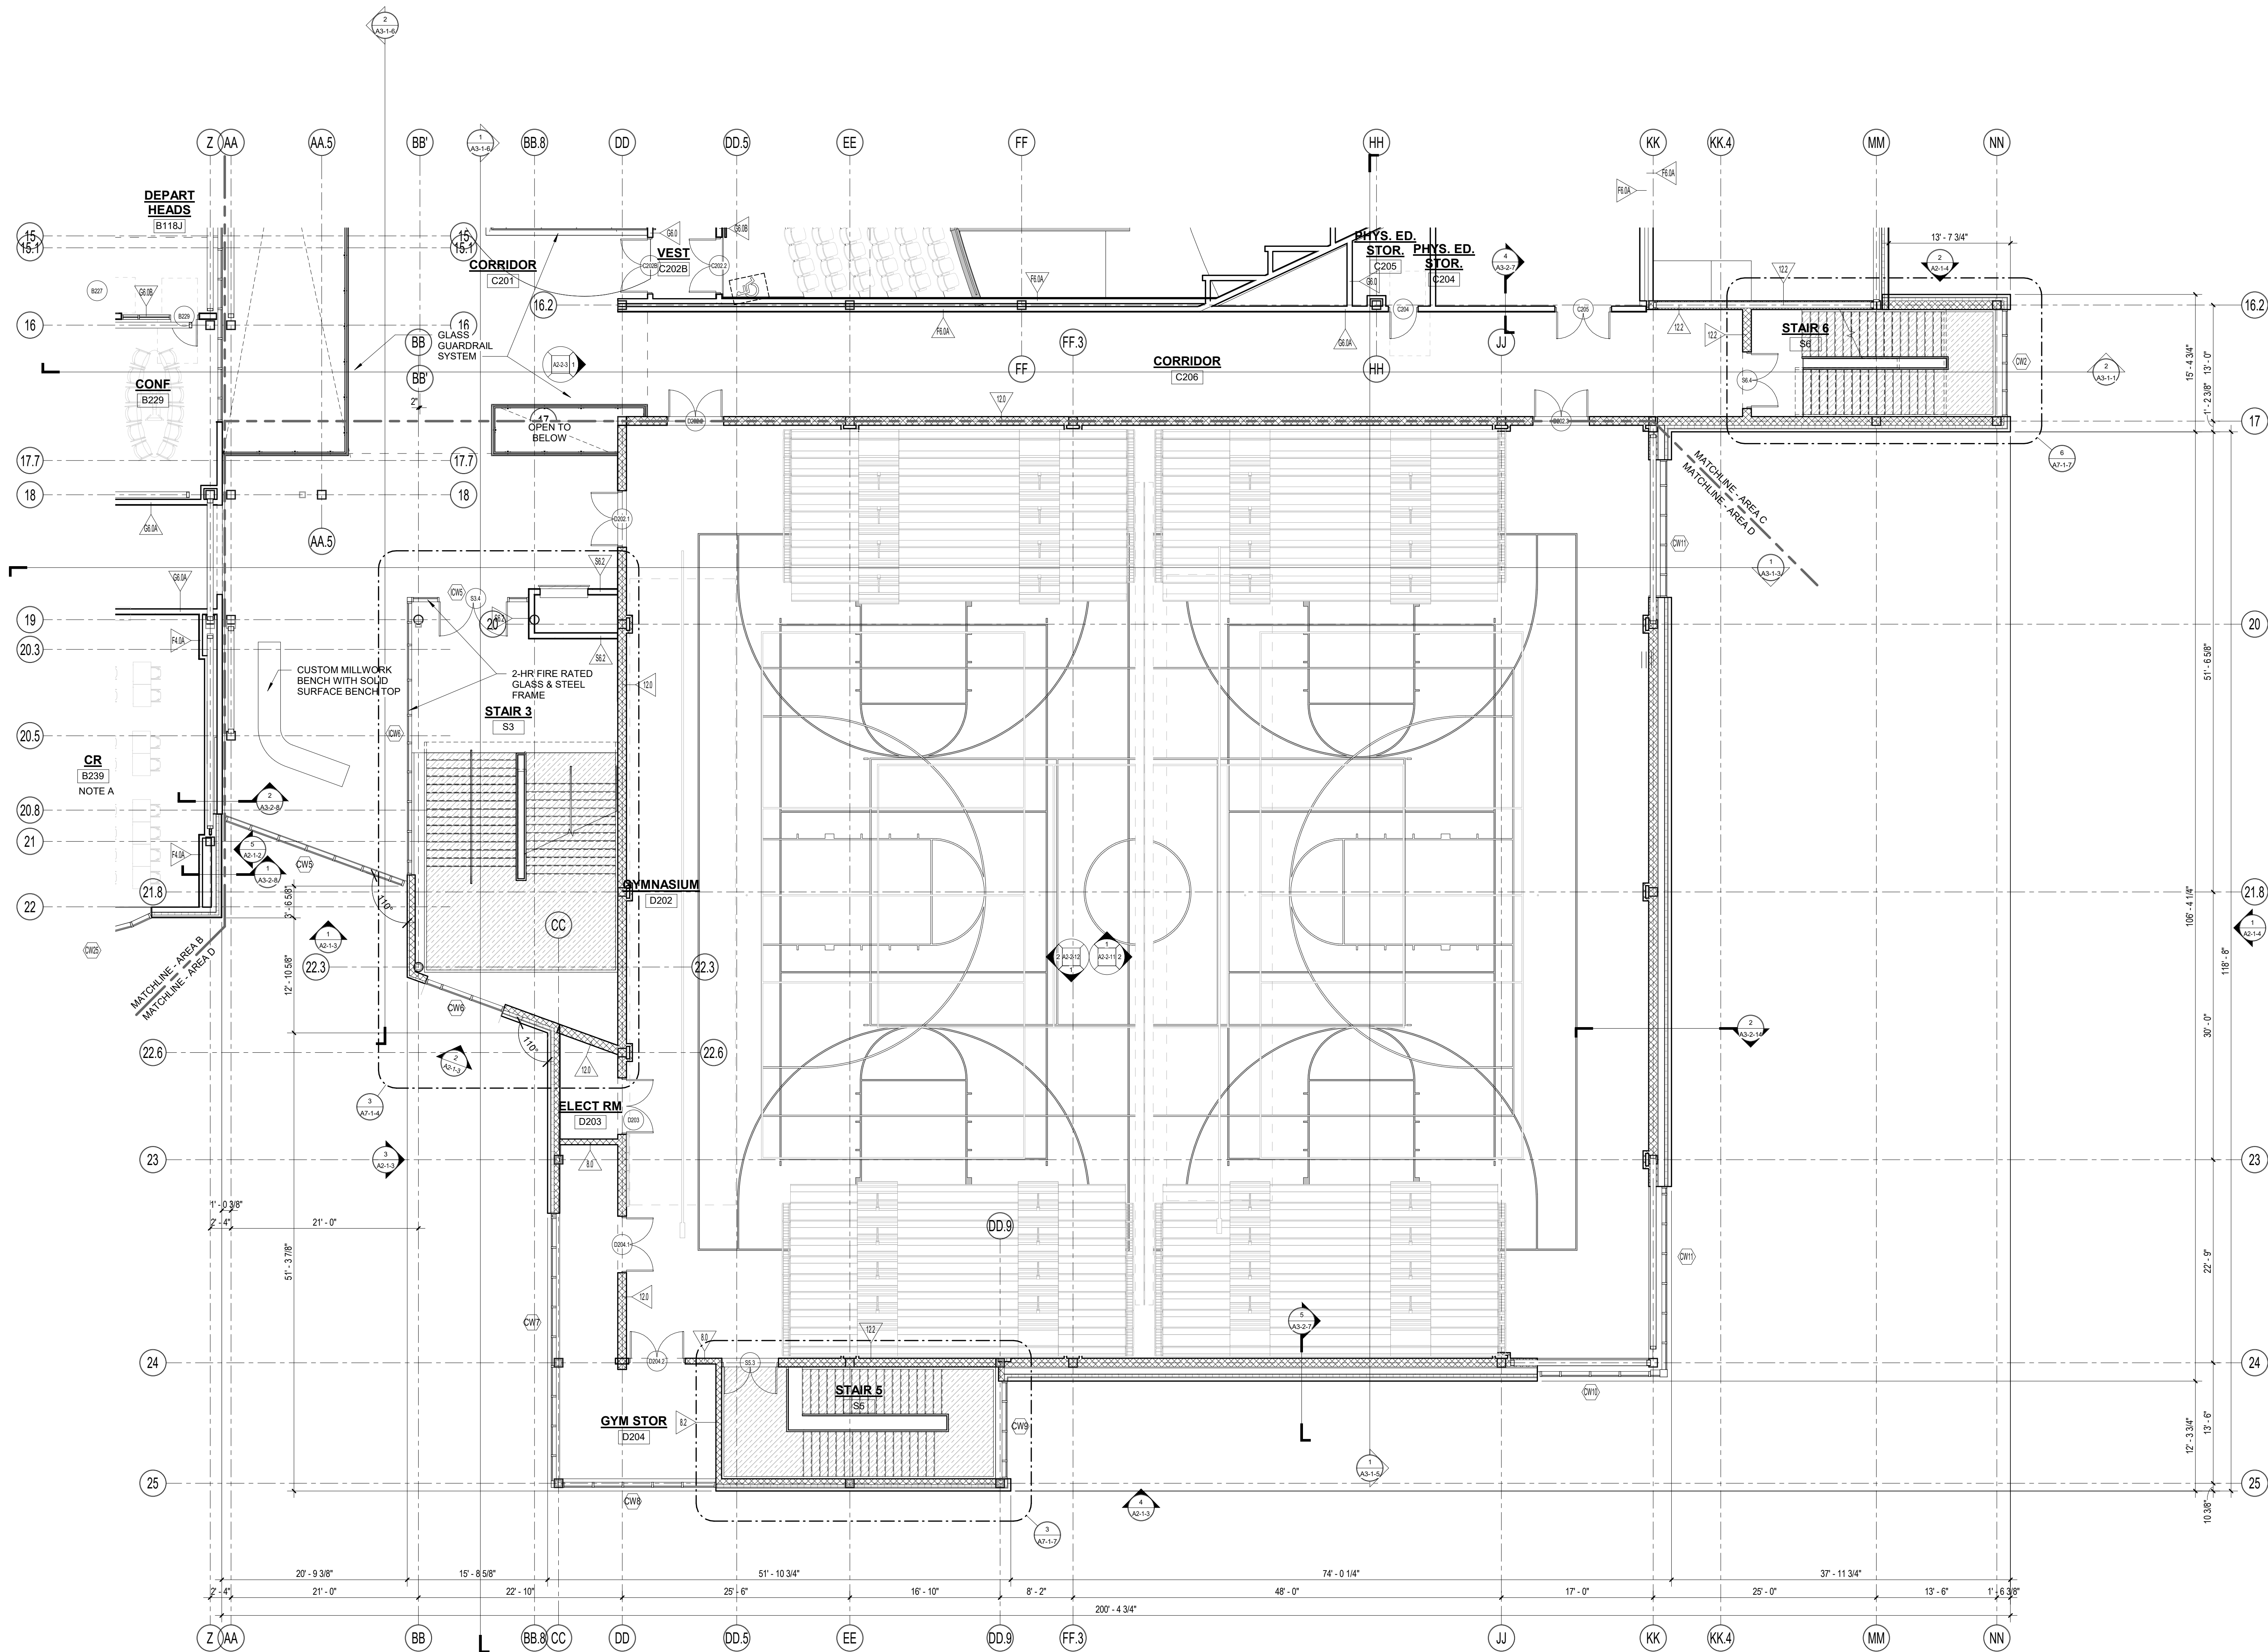

1 SECOND FLOOR PLAN
1/8" = 1'-0"

DRA

Drummeys Rosane Anderson, Inc.
225 Oakland Road
Studio 205
South Windsor, CT 06074
Tel: 878.964.1000
www.dra.com


260 Charles Street
Studio 300
Waltham, MA 02453
Tel: 878.964.1000
www.dra.com

**Northeast
Metropolitan
Regional
Vocational High
School**
100 Hemlock Road,
Wakefield, MA 01880

- FLOOR PLAN GENERAL NOTES:**
1. FIRST FLOOR FINISHED FLOOR DATUM ELEVATION OF 100'-0" CORRESPONDS TO 1.165' MEAN SEA LEVEL, AS SHOWN ON SITE AND CIVIL DRAWINGS.
 2. ALL MASONRY PARTITIONS SHALL BE 8" CMU (10" WALL TYPE) UNLESS OTHERWISE NOTED ON THE FLOOR PLANS.
 3. ALL GWB INTERIOR PARTITIONS PROVIDE 08.0 WALL TYPE UNLESS OTHERWISE NOTED ON THE FLOOR PLANS.
 4. FURNISH AND INSTALL BOND BEAM UNITS BY MASONRY (TRADE-BID CONTRACTOR) AT ALL MASONRY OPENINGS UNLESS INDICATED OTHERWISE. REFER TO PLANS ELEVATIONS, SECTIONS, DOOR SCHEDULES AND MECHANICAL (HVAC) DRAWINGS FOR INFORMATION. REFER TO MASONRY UNITS SCHEDULE ON STRUCTURAL DRAWINGS FOR DETAILS AND INFORMATION.
 5. FURNISH AND INSTALL SEISMIC RESTRAINTS BY METAL FABRICATIONS (TRADE-BID CONTRACTOR) AT ALL MASONRY PARTITIONS. REFER TO DETAILS ON STRUCTURAL DRAWINGS.
 6. INSTALL CMU ABOVE ALL OPENINGS IF ADJACENT WALL CONSTRUCTION IS CMU, UNLESS NOTED OTHERWISE.
 7. REFER TO STRUCTURAL DRAWINGS FOR ALL CMU REINFORCING REQUIREMENTS.
 8. PROVIDE 1" RADIUS BULL NOSE CMU TO THE UNDERSIDE OF THE CEILING AT ALL EXPOSED INTERIOR CORNER CONDITIONS, UNLESS NOTED OTHERWISE.
 9. FOR CONTROL JOINT LOCATIONS AT INTERIOR MASONRY WALLS REFER TO SPECIFICATIONS. SUBMIT PROPOSED CONTROL JOINT LAYOUT TO THE ARCHITECT FOR APPROVAL PRIOR TO INSTALLATION.
 10. FOR CONTROL JOINT LOCATION AT GWB PARTITIONS, SOFFITS AND CEILINGS REFER TO SPECIFICATIONS, AND/OR INTERIOR ELEVATIONS AND/OR REFLECTIVE CEILING PLANS. SUBMIT PROPOSED CONTROL JOINT LAYOUT TO THE ARCHITECT FOR APPROVAL PRIOR TO INSTALLATION.
 11. REFER TO CODE ANALYSIS CD 1-1, CD 1-2 FOR FIRE RATING REQUIREMENTS OF THE BUILDING COMPONENTS.
 12. REFER TO STRUCTURAL DRAWINGS FOR NOTES/DESCRIPTIONS OF THE SPRAY APPLIED FIREPROOFING EXTENTS AND INTUMESCENT MASTIC FIREPROOFING SCOPE REQUIRED AT THE STRUCTURAL STEEL COMPONENTS. SEE INTERIOR ELEVATIONS AND SECTIONS FOR ADDITIONAL INFORMATION.
 13. SEE FOODSERVICE AND EQUIPMENT DRAWINGS FOR ADDITIONAL INFORMATION.
 14. PROVIDE 20 GAUGE METAL STRAPPING BEHIND GWB CONCEALED FROM VIEW) AS REQUIRED FOR MOUNTING OF THE WALL MOUNTED PROJECTORS, INTERACTIVE FLAT PANELS, DISPLAYS, AND TV MONITORS OCCURRING ON METAL STUD WALLS.
 15. PROVIDE 3/4" PLYWOOD BLOCKING (SIZES SHALL BE COORDINATED WITH TECHNOLOGY EQUIPMENT REQUIREMENTS) BEHIND GWB CONCEALED FROM VIEW) AS REQUIRED FOR MOUNTING OF HANDRAILS, TOILET ACCESSORIES AND TOILET SHOWER PARTITIONS, AND DIVIDER CURTAIN TRACKS OCCURRING ON METAL STUD WALLS AND CEILINGS.
 16. PROVIDE WOOD BLOCKING BEHIND GWB CONCEALED FROM VIEW) AS REQUIRED FOR MOUNTING OF HANDRAILS, TOILET ACCESSORIES AND TOILET SHOWER PARTITIONS, AND DIVIDER CURTAIN TRACKS OCCURRING ON METAL STUD WALLS AND CEILINGS.
 17. ALL DIMENSIONS AT METAL STUD PARTITIONS ARE TO THE FACE OF THE STUD UNLESS NOTED AS "CLEAR".
 18. AT WALL LOCATIONS WHERE PARTITIONS WITH MULTIPLE LAYERS OF 5/8" GWB TRANSITION TO THE PARTITION WITH SINGLE LAYER OF 5/8" GWB, ALIGN THE FACES OF THE FINISH WALL SURFACES. STUD FRAMING LOCATIONS SHALL BE ADJUSTED ACCORDINGLY. REFER TO THE PLAN DRAWINGS FOR PARTITION TYPES DESIGNATIONS.
- NOTE A: AT METAL STUD PARTITIONS WITHIN THE SPACE PROVIDE ABUSE RESISTANT COPPOLUM BOARD (ARGB) TO 8'-0" A.F.F. REFER TO PARTITION TYPES FOR WALL CONSTRUCTION REQUIREMENTS.


**MSBA DESIGN
DEVELOPMENT
SUBMISSION**

August 4th, 2022

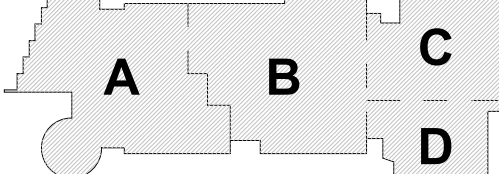

KEY PLAN


PROJECT NORTH MAGNETIC NORTH

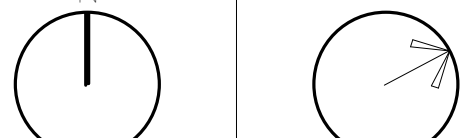

**THIRD FLOOR
PLAN - AREA A**

Scale: 1/8" = 1'-0"
Job No.: 20202
Drawn By: DRA
Date: August 4th, 2022

A1-1-3A

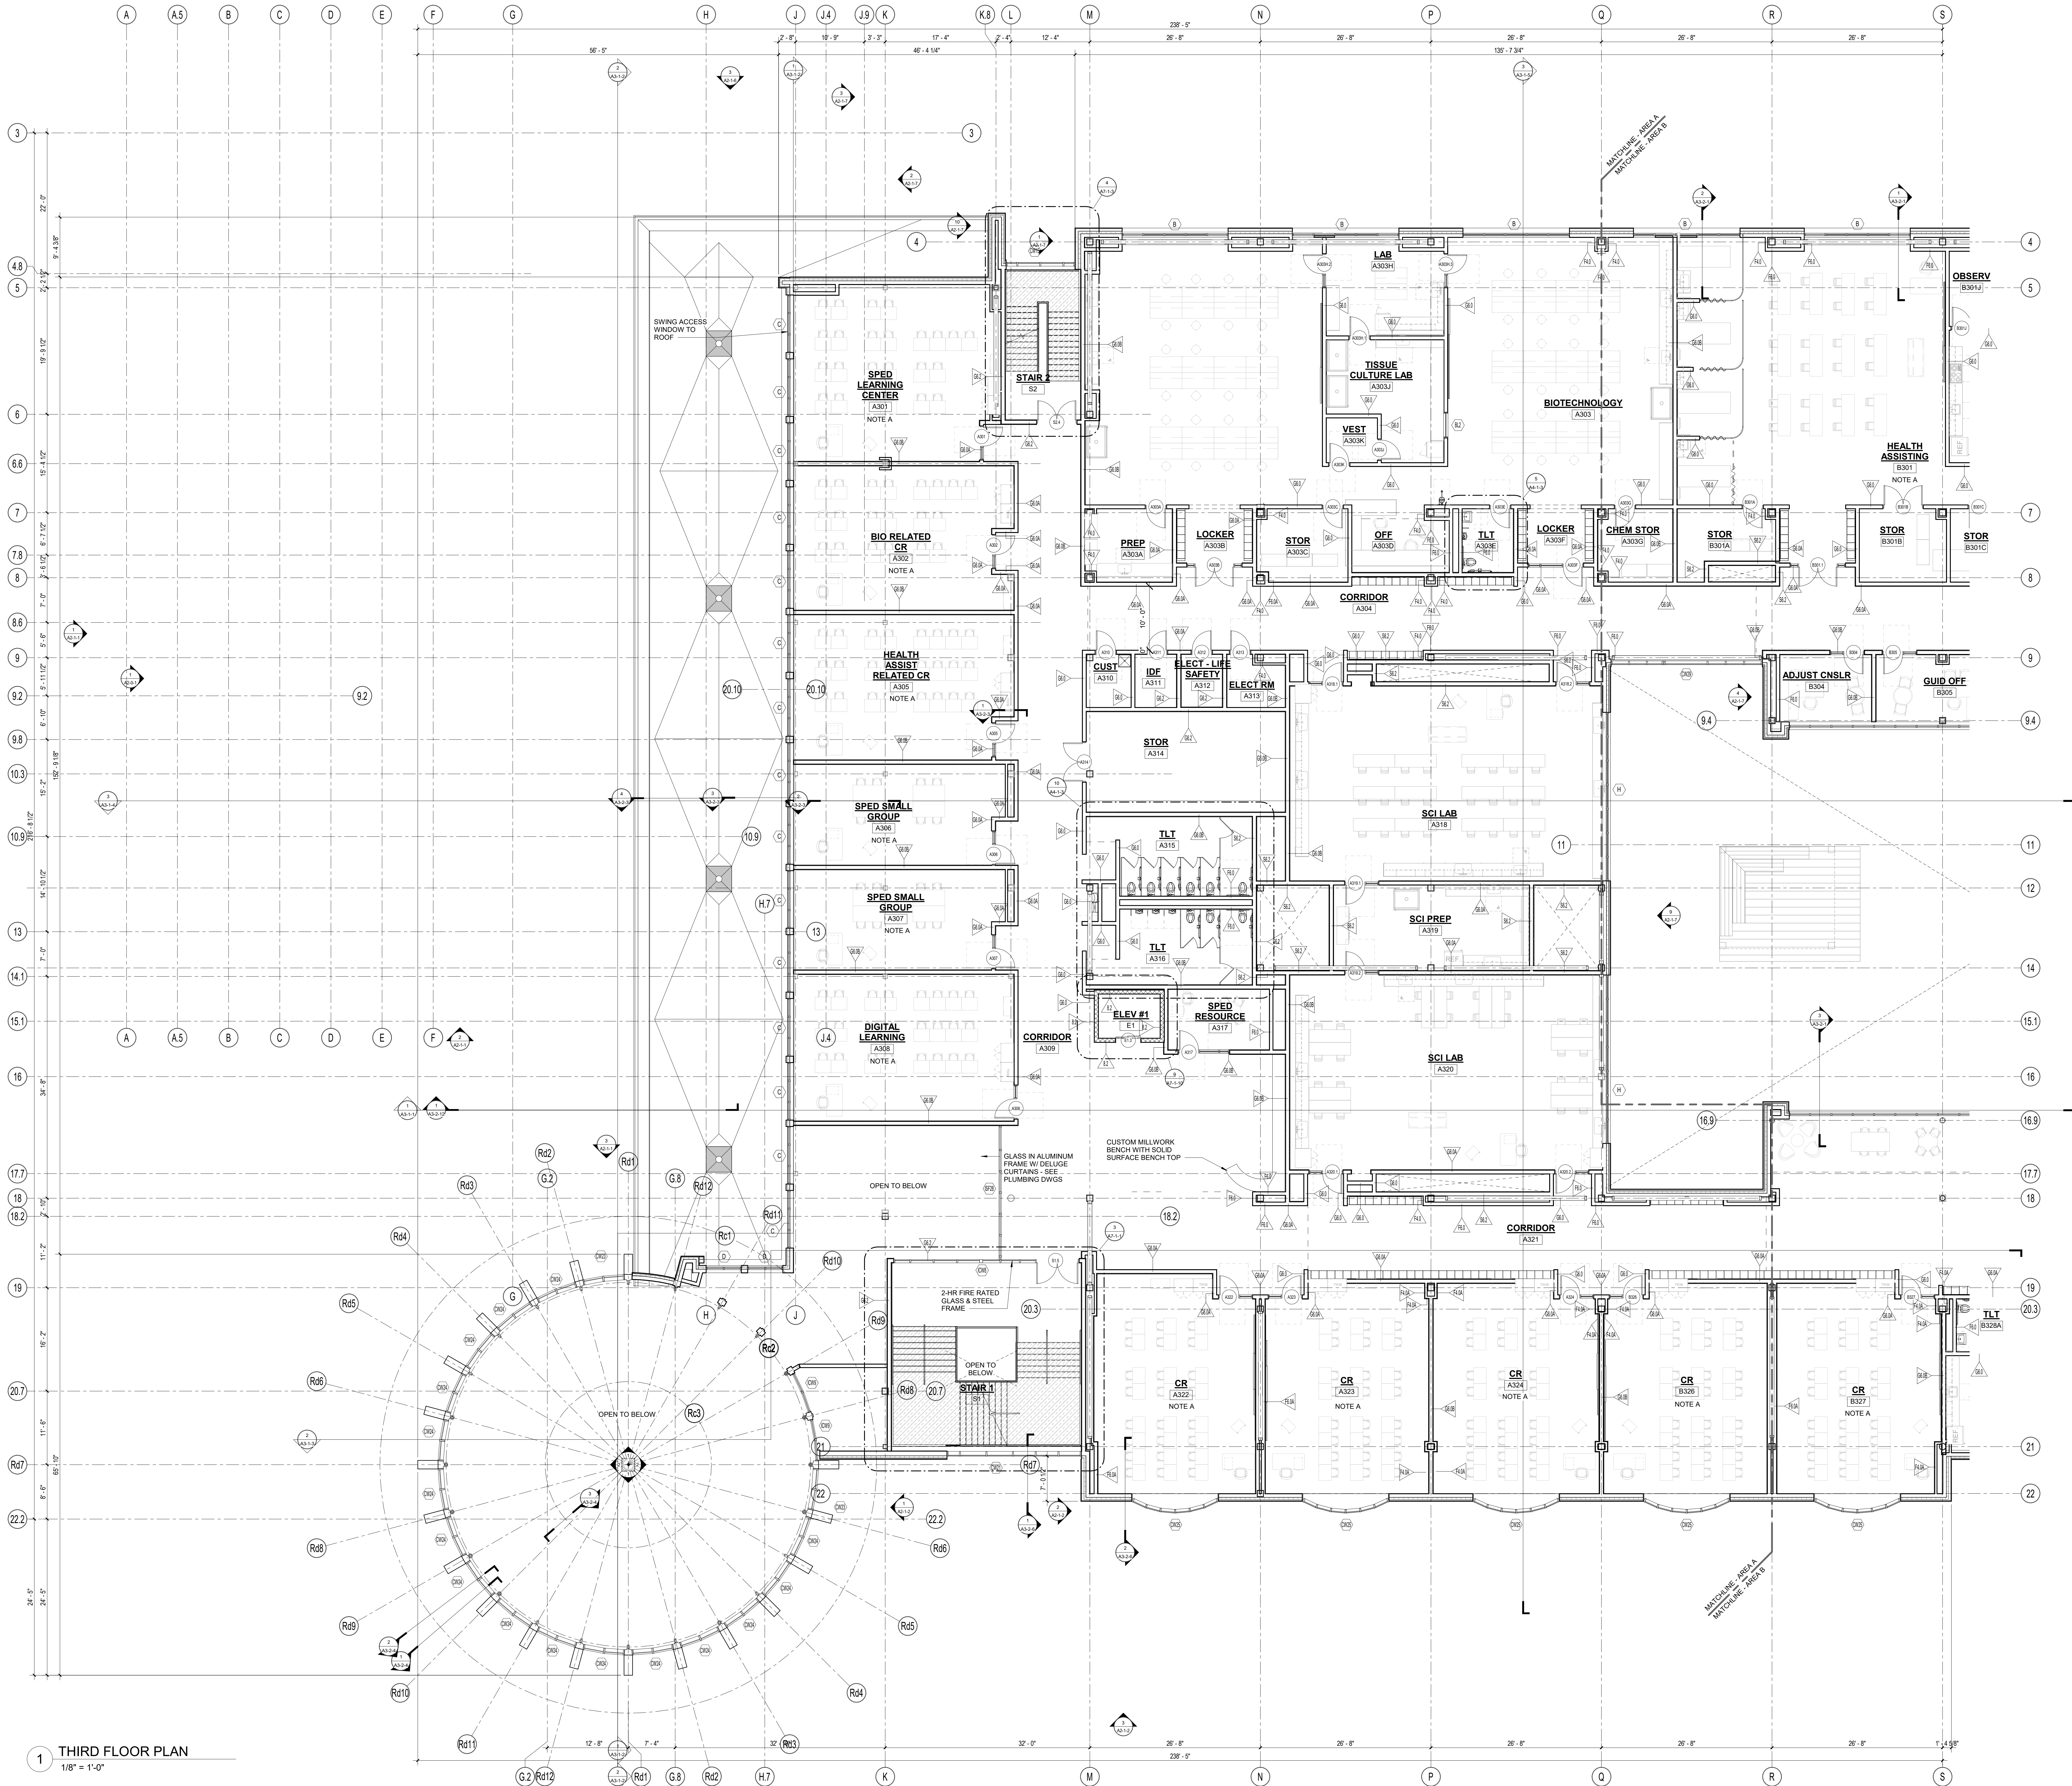

DRA

Drummeys Rosane Anderson, Inc.
225 Oakland Road
Studio 205
South Windsor, CT
06074
Tel: 817.964.1000
www.dra-inc.com

260 Charles Street
Studio 300
Waltham, MA
02453

Planning | Architecture | Interior Design

**Northeast
Metropolitan
Regional
Vocational High
School**

100 Hemlock Road,
Wakefield, MA 01880


FLOOR PLAN GENERAL NOTES:

1. FIRST FLOOR FINISHED FLOOR DATUM ELEVATION OF 100'-0" CORRESPONDS TO 1.165' MEAN SEA LEVEL, AS SHOWN ON SITE AND CIVIL DRAWINGS.
2. ALL MASONRY PARTITIONS SHALL BE 8" CMU (8.0 WALL TYPE) UNLESS OTHERWISE NOTED ON THE FLOOR PLANS.
3. ALL GWS INTERIOR PARTITIONS PROVIDE G8.0 WALL TYPE UNLESS OTHERWISE NOTED ON THE FLOOR PLANS.
4. FURNISH AND INSTALL BOND BEAM UNITS BY MASONRY (TRADE-BID CONTRACTOR) AT ALL MASONRY OPENINGS UNLESS INDICATED OTHERWISE. REFER TO PLANS AND ELEVATIONS FOR DETAILS. REFER TO MECHANICAL (HVAC) DRAWINGS FOR INFORMATION. REFER TO MASONRY UNITS SCHEDULE ON STRUCTURAL DRAWINGS FOR DETAILS AND INFORMATION.
5. FURNISH AND INSTALL SEISMIC RESTRAINTS BY METAL FABRICATIONS (TRADE-BID CONTRACTOR) AT ALL MASONRY PARTITIONS. REFER TO DETAILS ON STRUCTURAL DRAWINGS.
6. INSTALL CMU ABOVE ALL OPENINGS IF ADJACENT WALL CONSTRUCTION IS CMU, UNLESS NOTED OTHERWISE.
7. REFER TO STRUCTURAL DRAWINGS FOR ALL CMU REINFORCING REQUIREMENTS.
8. PROVIDE 1" RADIUS BULL NOSE CMU TO THE UNDERSIDE OF THE CEILING AT ALL EXPOSED INTERIOR CORNER CONDITIONS, UNLESS NOTED OTHERWISE.
9. FOR CONTROL JOINT LOCATIONS AT INTERIOR MASONRY WALLS REFER TO SPECIFICATIONS. SUBMIT PROPOSED CONTROL JOINT LAYOUT TO THE ARCHITECT FOR APPROVAL PRIOR TO INSTALLATION.
10. FOR CONTROL JOINT LOCATION AT GWS PARTITIONS, SOFFITS AND CEILINGS REFER TO SPECIFICATIONS, AND/OR INTERIOR ELEVATIONS AND/OR REFLECTIVE CEILING PLANS. SUBMIT PROPOSED CONTROL JOINT LAYOUT TO THE ARCHITECT FOR APPROVAL PRIOR TO INSTALLATION.
11. REFER TO CODE ANALYSIS CD 1-1, CD 1-2 FOR FIRE RATING REQUIREMENTS OF THE BUILDING COMPONENTS.
12. REFER TO STRUCTURAL DRAWINGS FOR NOTES/DESCRIPTIONS OF THE SPRAY APPLIED FIREPROOFING EXTENTS AND INTUMESCENT MASTIC FIREPROOFING SCOPE REQUIRED AT THE STRUCTURAL STEEL COMPONENTS. SEE INTERIOR ELEVATIONS AND SECTIONS FOR ADDITIONAL INFORMATION.
13. SEE FOODSERVICE AND EQUIPMENT DRAWINGS FOR ADDITIONAL INFORMATION.
14. PROVIDE 20 GAUGE METAL STRAPPING BEHIND GWS CONCEALED FROM VIEW) AS REQUIRED FOR MOUNTING OF THE WALL MOUNTED PROJECTORS, INTERACTIVE FLAT PANELS, DISPLAYS, AND TV MONITORS OCCURRING ON METAL STUD WALLS.
15. PROVIDE 3/4" PLYWOOD BLOCKING (SIZES SHALL BE COORDINATED WITH TECHNOLOGY EQUIPMENT REQUIREMENTS) BEHIND GWS (CONCEALED FROM VIEW) AS REQUIRED FOR MOUNTING OF HANDRAILS, TOILET ACCESSORIES AND TOILET/SHOWER PARTITIONS, AND DIVIDER CURTAIN TRACKS OCCURRING ON METAL STUD WALLS AND CEILINGS.
16. PROVIDE WOOD BLOCKING BEHIND GWS (CONCEALED FROM VIEW) AS REQUIRED FOR MOUNTING OF HANDRAILS, TOILET ACCESSORIES AND TOILET/SHOWER PARTITIONS, AND DIVIDER CURTAIN TRACKS OCCURRING ON METAL STUD WALLS AND CEILINGS.
17. ALL DIMENSIONS AT METAL STUD PARTITIONS ARE TO THE FACE OF THE STUD UNLESS NOTED AS "CLEAR".
18. AT WALL LOCATIONS WHERE PARTITIONS WITH MULTIPLE LAYERS OF GWS TRANSITION TO THE PARTITION WITH SINGLE LAYER OF 5/8" GWS, ALONG THE FACES OF THE FINISH WALL SURFACES, STUD FRAMING LOCATIONS SHALL BE ADJUSTED ACCORDINGLY. REFER TO THE PLAN DRAWINGS FOR PARTITION TYPES.


NOTE A: AT METAL STUD PARTITIONS WITHIN THE SPACE PROVIDE ABUSE RESISTANT Gypsum BOARD (ARGB) TO 8'-0" A.F.F. REFER TO PARTITION TYPES FOR WALL CONSTRUCTION REQUIREMENTS.

**MSBA DESIGN
DEVELOPMENT
SUBMISSION**

August 4th, 2022

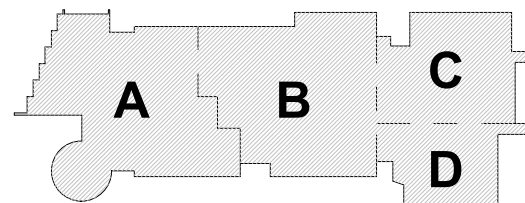

PROJECT NORTH
MAGNETIC NORTH

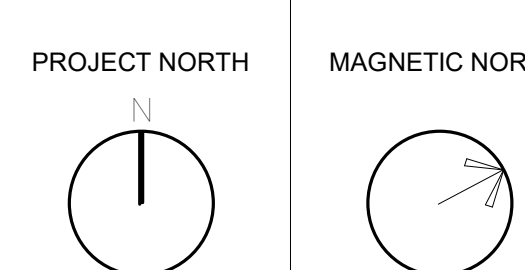

**THIRD FLOOR
PLAN - AREA B**


Scale: 1/8" = 1'-0"

Job No.: 20202

Drawn By: DRA

Date: August 4th, 2022

A1-1-3B

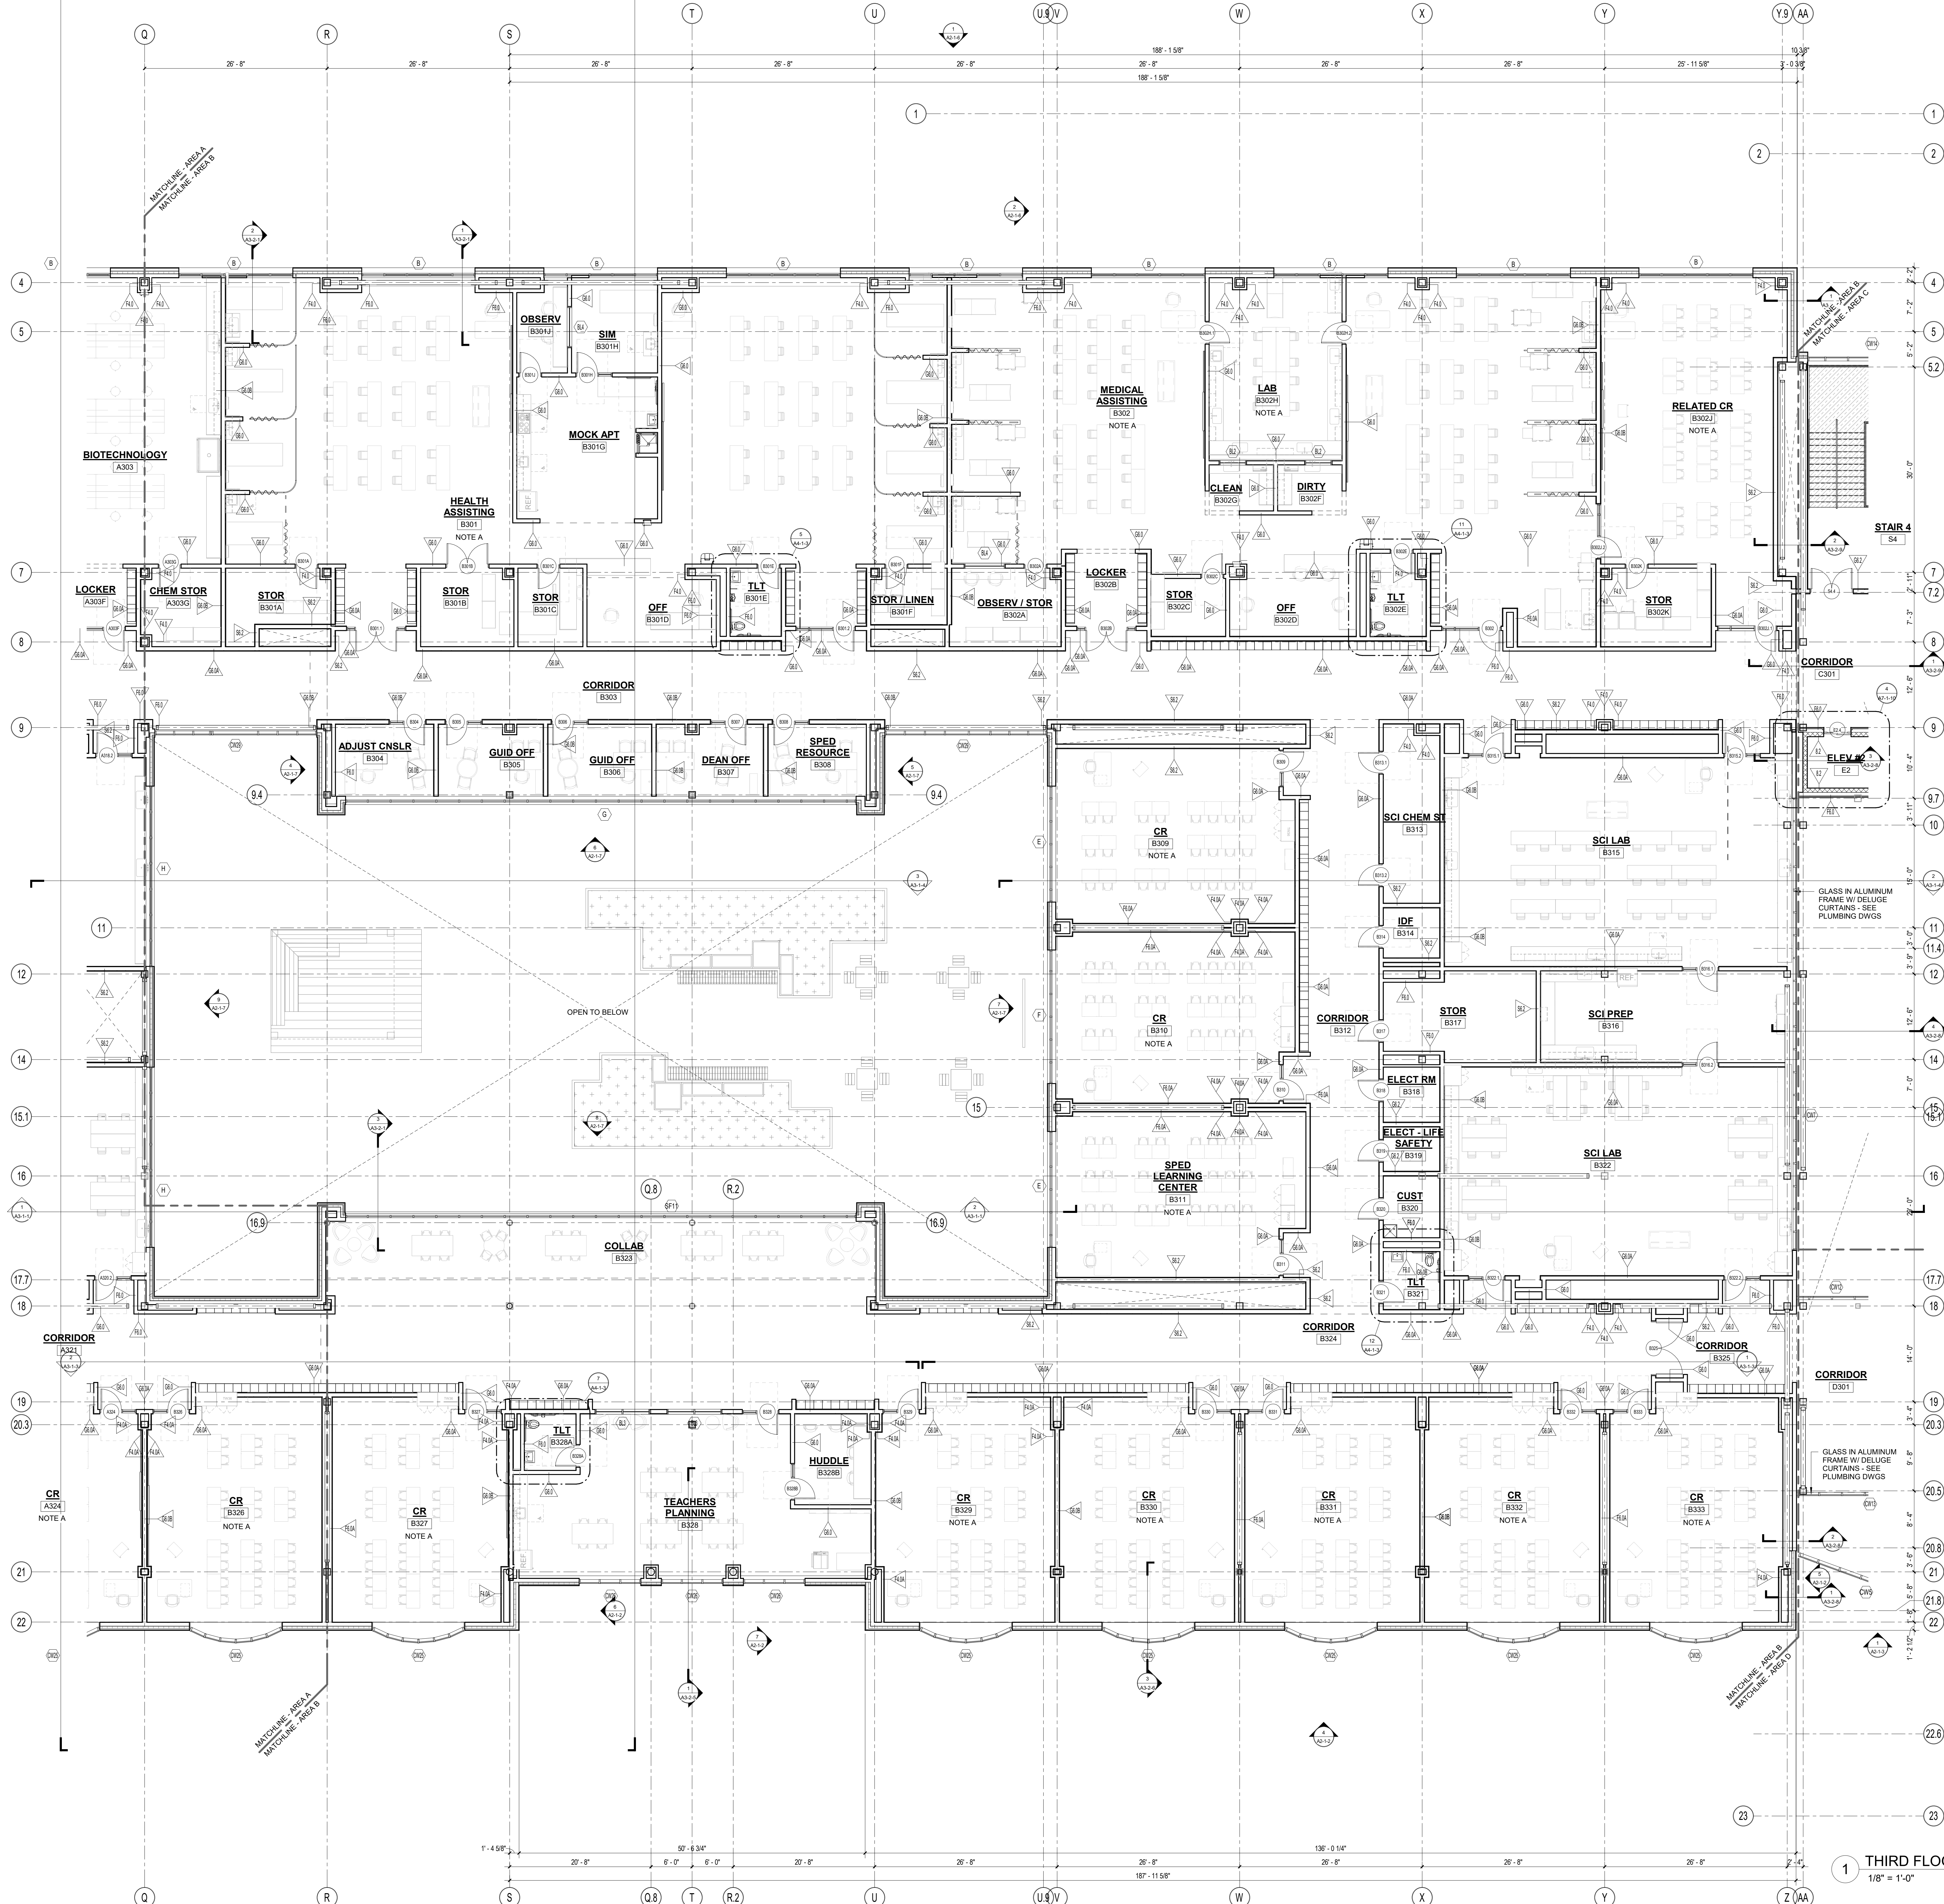



Drummeys Rosane Anderson, Inc.
225 Oakland Road
Studio 205
South Windsor, CT 06074
Tel: 877.864.1000
www.dra-inc.com

260 Charles Street
Studio 300
Waltham, MA 02453

Planning | Architecture | Interior Design

**Northeast
Metropolitan
Regional
Vocational High
School**

100 Hemlock Road,
Wakefield, MA 01880

FLOOR PLAN GENERAL NOTES:

1. FIRST FLOOR FINISHED FLOOR DATUM ELEVATION OF 100'-0" CORRESPONDS TO 1.165' MEAN SEA LEVEL, AS SHOWN ON SITE AND CIVIL DRAWINGS.

2. ALL MASONRY PARTITIONS SHALL BE 8" CMU (8.0 WALL TYPE) UNLESS OTHERWISE NOTED ON THE FLOOR PLANS.

3. ALL GWS INTERIOR PARTITIONS PROVIDE G6.0 WALL TYPE UNLESS OTHERWISE NOTED ON THE FLOOR PLANS.

4. FURNISH AND INSTALL BOND BEAM UNTELS BY MASONRY (TRADE-BID CONTRACTORS) AT ALL MASONRY OPENINGS UNLESS INDICATED OTHERWISE. REFER TO PLANS ELEVATIONS, SECTIONS, DOOR SCHEDULES AND MECHANICAL (HVAC) DRAWINGS FOR INFORMATION. REFER TO MASONRY UNTEL SCHEDULE ON STRUCTURAL DRAWINGS FOR DETAILS AND INFORMATION.

5. FURNISH AND INSTALL SEISMIC RESTRAINTS BY METAL FABRICATIONS (TRADE-BID CONTRACTORS) AT ALL MASONRY PARTITIONS. REFER TO DETAILS ON STRUCTURAL DRAWINGS.

6. INSTALL CMU ABOVE ALL OPENINGS IF ADJACENT WALL CONSTRUCTION IS CMU, UNLESS NOTED OTHERWISE.

7. REFER TO STRUCTURAL DRAWINGS FOR ALL CMU REINFORCING REQUIREMENTS.

8. PROVIDE 1" RADIUS BULL NOSE CMU TO THE UNDERSIDE OF THE CEILING AT ALL EXPOSED INTERIOR CORNER CONDITIONS, UNLESS NOTED OTHERWISE.

9. FOR CONTROL JOINT LOCATIONS AT INTERIOR MASONRY WALLS REFER TO SPECIFICATIONS. SUBMIT PROPOSED CONTROL JOINT LAYOUT TO THE ARCHITECT FOR APPROVAL PRIOR TO INSTALLATION.

10. FOR CONTROL JOINT LOCATION AT GWS PARTITIONS, SOFFITS AND CEILINGS REFER TO SPECIFICATIONS, AND/OR INTERIOR ELEVATIONS AND/OR REFLECTIVE CEILING PLANS. SUBMIT PROPOSED CONTROL JOINT LAYOUT TO THE ARCHITECT FOR APPROVAL PRIOR TO INSTALLATION.

11. REFER TO CODE ANALYSIS CD 1-1, CD 1-2 FOR FIRE RATING REQUIREMENTS OF THE BUILDING COMPONENTS.

12. REFER TO STRUCTURAL DRAWINGS FOR NOTES/DESCRIPTIONS OF THE SPRAY APPLIED FIREPROOFING EXTENTS AND INTUMESCENT MASTIC FIREPROOFING SCOPE REQUIRED AT THE STRUCTURAL STEEL COMPONENTS. SEE INTERIOR ELEVATIONS AND SECTIONS FOR ADDITIONAL INFORMATION.

13. SEE FOODSERVICE AND EQUIPMENT DRAWINGS FOR ADDITIONAL INFORMATION.

14. PROVIDE 20 GAUGE METAL STRAPPING BEHIND GWS (CONCEALED FROM VIEW) AS REQUIRED FOR MOUNTING OF THE MARKERBOARDS, TACKBOARDS, ACUSTICAL PANELS, AND MARKER WALLS OCCURRING ON METAL STUD WALLS.

15. PROVIDE 3/4" PLYWOOD BLOCKING (SIZES SHALL BE COORDINATED WITH TECHNOLOGY EQUIPMENT REQUIREMENTS) BEHIND GWS (CONCEALED FROM VIEW) AS REQUIRED FOR MOUNTING OF THE WALL MOUNTED PROJECTORS, INTERACTIVE FLAT PANELS, DISPLAYS, AND TV MONITORS OCCURRING ON METAL STUD WALLS.

16. PROVIDE WOOD BLOCKING BEHIND GWS (CONCEALED FROM VIEW) AS REQUIRED FOR MOUNTING OF HANDRAILS, TOILET ACCESSORIES AND TOILET/SHOWER PARTITIONS, AND DIVIDER CURTAIN TRACKS OCCURRING ON METAL STUD WALLS AND CEILINGS.


17. ALL DIMENSIONS AT METAL STUD PARTITIONS ARE TO THE FACE OF THE STUD UNLESS NOTED AS "CLEAR".

18. AT WALL LOCATIONS WHERE PARTITIONS WITH MULTIPLE LAYERS OF 5/8" GWS TRANSITION TO THE PARTITION WITH SINGLE LAYER OF 5/8" GWS, ALIGN THE FACES OF THE FINISH WALL SURFACES. STUD FRAMING LOCATIONS SHALL BE ADJUSTED ACCORDINGLY. REFER TO THE PLAN DRAWINGS FOR PARTITION TYPES DESIGNATIONS.

NOTE A: AT METAL STUD PARTITIONS WITHIN THE SPACE PROVIDE ABUSE RESISTANT Gypsum BOARD (ARGB) TO 8'-0" A.F.F. REFER TO PARTITION TYPES FOR WALL CONSTRUCTION REQUIREMENTS.


**MSBA DESIGN
DEVELOPMENT
SUBMISSION**

August 4th, 2022

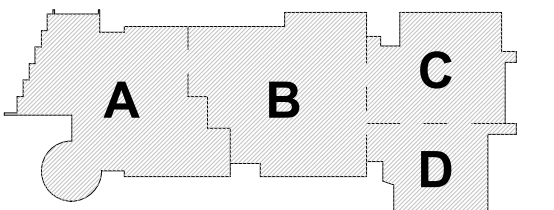

KEY PLAN


PROJECT NORTH
MAGNETIC NORTH

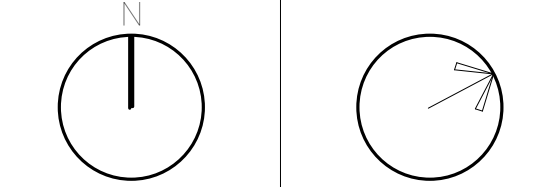

**THIRD FLOOR
PLAN - AREA C**

Scale: 1/8" = 1'-0"
Job No.: 20202
Drawn By: DRA
Date: August 4th, 2022

A1-1-3C

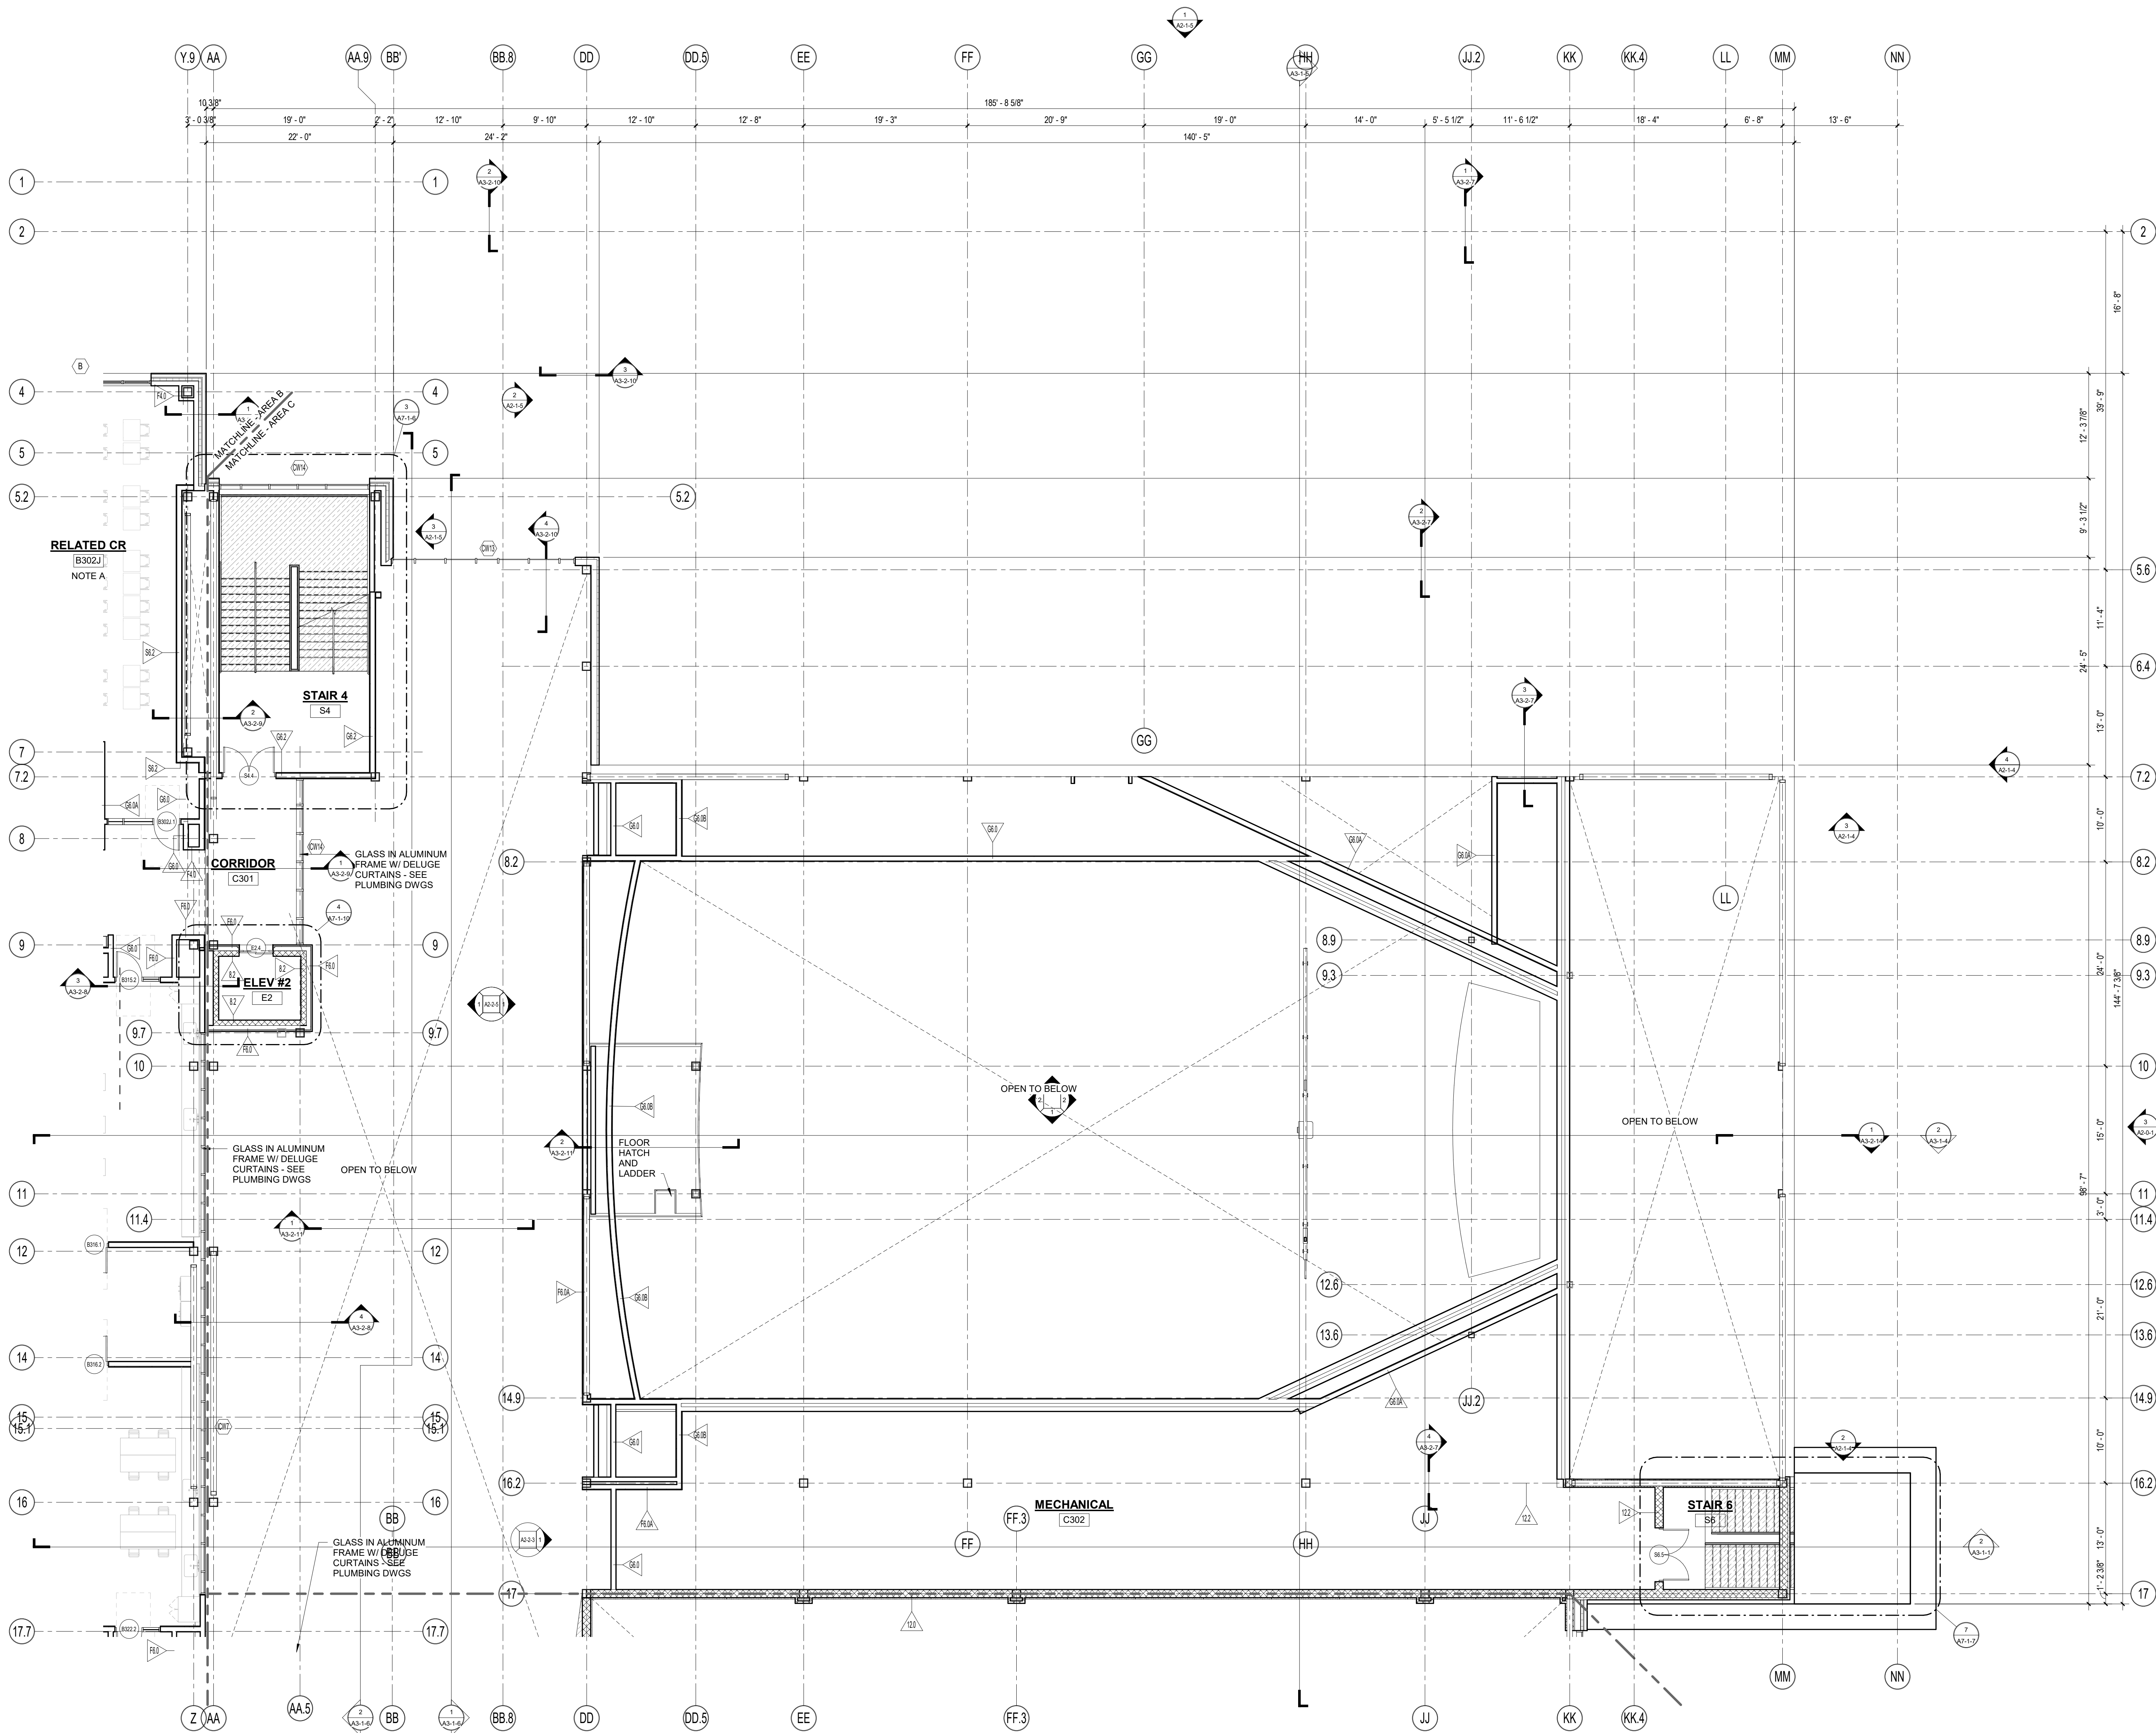

1 THIRD FLOOR PLAN
1/8" = 1'-0"

DRA

Drumme Rosane Anderson, Inc.
225 Oakland Road
Studio 205
South Windsor, CT 06074
Tel: 817.864.1100
www.dra-inc.com


260 Charles Street
Studio 300
Waltham, MA 02453
Tel: 817.864.1100
www.dra-inc.com

Planning | Architecture | Interior Design

**Northeast
Metropolitan
Regional
Vocational High
School**
100 Hemlock Road,
Wakefield, MA 01880


- FLOOR PLAN GENERAL NOTES:**
1. FIRST FLOOR FINISHED FLOOR DATUM ELEVATION OF 100'-0" CORRESPONDS TO 1.165' MEAN SEA LEVEL, AS SHOWN ON SITE AND CIVIL DRAWINGS.
 2. ALL MASONRY PARTITIONS SHALL BE 8" CMU (8.0 WALL TYPE) UNLESS OTHERWISE NOTED ON THE FLOOR PLANS.
 3. ALL GWB INTERIOR PARTITIONS PROVIDE G8.0 WALL TYPE UNLESS OTHERWISE NOTED ON THE FLOOR PLANS.
 4. FURNISH AND INSTALL BOND BEAM LINTELS BY MASONRY (TRADE-BID CONTRACTORS) AT ALL MASONRY OPENINGS UNLESS INDICATED OTHERWISE. REFER TO PLANS ELEVATIONS, SECTIONS, DOOR SCHEDULES AND MECHANICAL (HVAC) DRAWINGS FOR INFORMATION. REFER TO MASONRY LINTEL SCHEDULE ON STRUCTURAL DRAWINGS FOR DETAILS AND INFORMATION.
 5. FURNISH AND INSTALL SEISMIC RESTRAINTS BY METAL FABRICATIONS (TRADE-BID CONTRACTORS) AT ALL MASONRY PARTITIONS. REFER TO DETAILS ON STRUCTURAL DRAWINGS.
 6. INSTALL CMU ABOVE ALL OPENINGS IF ADJACENT WALL CONSTRUCTION IS CMU, UNLESS NOTED OTHERWISE.
 7. REFER TO STRUCTURAL DRAWINGS FOR ALL CMU REINFORCING REQUIREMENTS.
 8. PROVIDE 1" RADIUS BULL NOSE CMU TO THE UNDERSIDE OF THE CEILING AT ALL EXPOSED INTERIOR CORNER CONDITIONS, UNLESS NOTED OTHERWISE.
 9. FOR CONTROL JOINT LOCATIONS AT INTERIOR MASONRY WALLS REFER TO SPECIFICATIONS. SUBMIT PROPOSED CONTROL JOINT LAYOUT TO THE ARCHITECT FOR APPROVAL PRIOR TO INSTALLATION.
 10. FOR CONTROL JOINT LOCATION AT GWB PARTITIONS, SOFFITS AND CEILINGS REFER TO SPECIFICATIONS, AND/OR INTERIOR ELEVATIONS AND/OR REFLECTIVE CEILING PLANS. SUBMIT PROPOSED CONTROL JOINT LAYOUT TO THE ARCHITECT FOR APPROVAL PRIOR TO INSTALLATION.
 11. REFER TO CODE ANALYSIS CD 1-1, CD 1-2 FOR FIRE RATING REQUIREMENTS OF THE BUILDING COMPONENTS.
 12. REFER TO STRUCTURAL DRAWINGS FOR NOTES/DESCRIPTIONS OF THE SPRAY APPLIED FIREPROOFING EXTENTS AND INTUMESCENT MASTIC FIREPROOFING SCOPE REQUIRED AT THE STRUCTURAL STEEL COMPONENTS. SEE INTERIOR ELEVATIONS AND SECTIONS FOR ADDITIONAL INFORMATION.
 13. SEE FOODSERVICE AND EQUIPMENT DRAWINGS FOR ADDITIONAL INFORMATION.
 14. PROVIDE 20 GAUGE METAL STRAPPING BEHIND GWB (CONCEALED FROM VIEW) AS REQUIRED FOR MOUNTING OF THE MARKERBOARDS, TACKBOARDS, ACUSTICAL PANELS, AND MARKER WALLS OCCURRING ON METAL STUD WALLS.
 15. PROVIDE 3/4" PLYWOOD BLOCKING (SIZES SHALL BE COORDINATED WITH TECHNOLOGY EQUIPMENT REQUIREMENTS) BEHIND GWB (CONCEALED FROM VIEW) AS REQUIRED FOR MOUNTING OF THE WALL MOUNTED PROJECTORS, INTERACTIVE FLAT PANELS DISPLAYS, AND TV MONITORS OCCURRING ON METAL STUD WALLS.
 16. PROVIDE WOOD BLOCKING BEHIND GWB (CONCEALED FROM VIEW) AS REQUIRED FOR MOUNTING OF HANDRAILS, TOILET ACCESSORIES AND TOILET/SHOWER PARTITIONS, AND DIVIDER CURTAIN TRACKS OCCURRING ON METAL STUD WALLS AND CEILINGS.
 17. ALL DIMENSIONS AT METAL STUD PARTITIONS ARE TO THE FACE OF THE STUD UNLESS NOTED AS "CLEAR".
 18. AT WALL LOCATIONS WHERE PARTITIONS WITH MULTIPLE LAYERS OF 5/8" GWB TRANSITION TO THE PARTITION WITH SINGLE LAYER OF 5/8" GWB, ALIGN THE FACES OF THE FINISH WALL SURFACES. STUD FRAMING LOCATIONS SHALL BE ADJUSTED ACCORDINGLY. REFER TO THE PLAN DRAWINGS FOR PARTITION TYPES DESIGNATIONS.
- NOTE A: AT METAL STUD PARTITIONS WITHIN THE SPACE PROVIDE ABUSE RESISTANT GYPSUM BOARD (ARGB) TO 8'-0" A.F.F. REFER TO PARTITION TYPES FOR WALL CONSTRUCTION REQUIREMENTS.

© COPYRIGHT 2021 DRUMMEY ROSANE ANDERSON, INC.

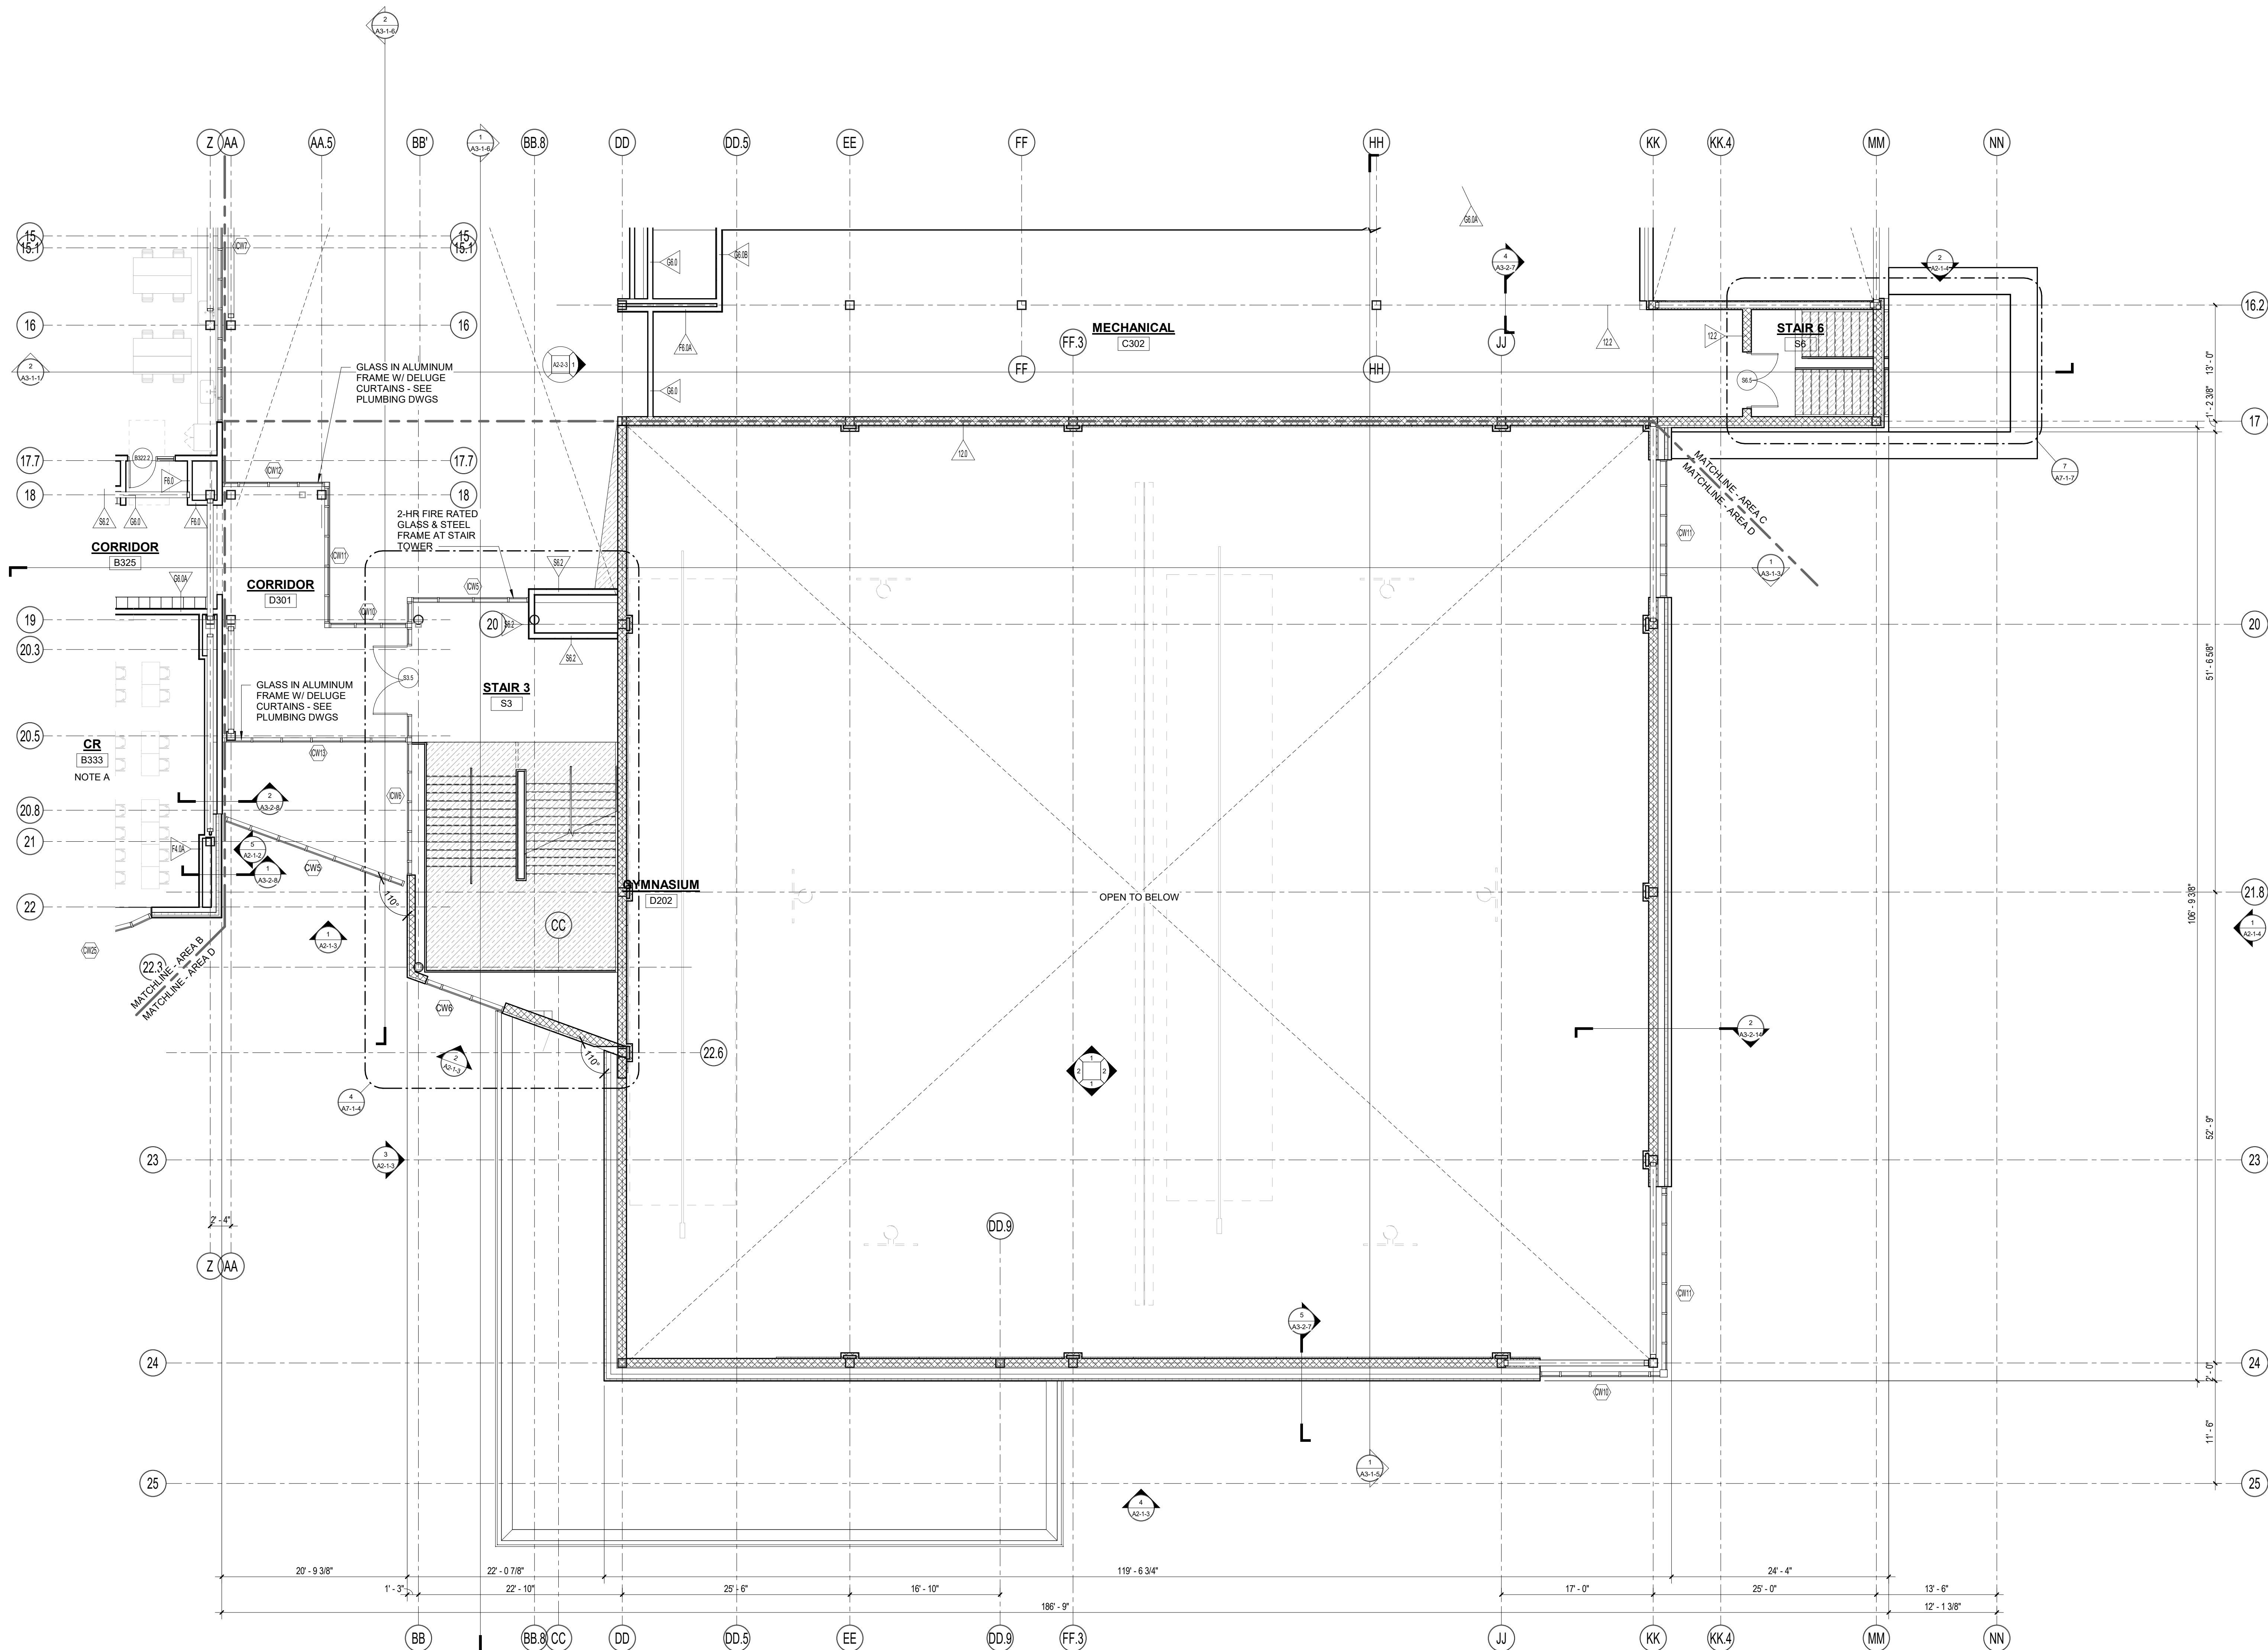


1 THIRD FLOOR PLAN
1/8" = 1'-0"

**MSBA DESIGN
DEVELOPMENT
SUBMISSION**
August 4th, 2022

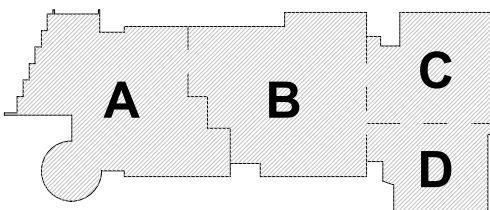

KEY PLAN

PROJECT NORTH MAGNETIC NORTH

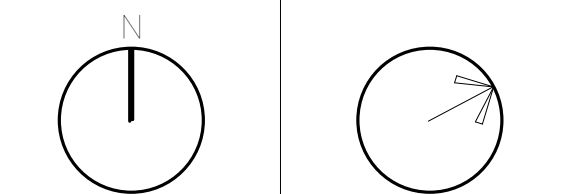

**THIRD FLOOR
PLAN - AREA D**

Scale: 1/8" = 1'-0"
Job No.: 20202
Drawn By: DRA
Date: August 4th, 2022

A1-1-3D

Drummeys Rosane Anderson, Inc.	
225 Oakland Road Studio 205 South Windsor, CT 06074	260 Charles Street Studio 300 Waltham, MA 02453

Planning | Architecture | Interior Design
Tel: 617.964.1700
www.draws.com

**Northeast
Metropolitan
Regional
Vocational High
School**

100 Hemlock Road,
Wakefield, MA 01880

FLOOR PLAN GENERAL NOTES:

1. FIRST FLOOR FINISHED FLOOR DATUM
ELEVATION OF 100'-0" CORRESPONDS TO 1,165'
MEAN SEA LEVEL, AS SHOWN ON SITE AND CIVIL
DRAWINGS.

2. ALL MASONRY PARTITIONS SHALL BE 8" CMU (8.0 WALL TYPE) UNLESS OTHERWISE NOTED ON THE FLOOR PLANS.

3. ALL GWB INTERIOR PARTITIONS PROVIDE G6.0 WALL TYPE UNLESS OTHERWISE NOTED ON THE FLOOR PLANS.

4. FURNISH AND INSTALL BOND BEAM LINTELS BY MASONRY (TRADE-BID CONTRACTOR) AT ALL MASONRY OPENINGS UNLESS INDICATED OTHERWISE. REFER TO PLANS, ELEVATIONS, SECTIONS, DOOR SCHEDULES AND MECHANICAL (HVAC) DRAWINGS FOR INFORMATION. REFER TO MASONRY LINTEL SCHEDULE ON STRUCTURAL DRAWINGS FOR DETAILS AND INFORMATION.

5. FURNISH AND INSTALL SEISMIC RESTRAINTS BY METAL FABRICATIONS (TRADE-BID CONTRACTOR) AT ALL MASONRY PARTITIONS. REFER TO DETAILS ON STRUCTURAL DRAWINGS.

6. INSTALL CMU ABOVE ALL OPENINGS IF ADJACENT WALL CONSTRUCTION IS CMU, UNLESS NOTED OTHERWISE.

7. REFER TO STRUCTURAL DRAWINGS FOR ALL CMU REINFORCING REQUIREMENTS

8. PROVIDE 1" RADIUS BULL NOSE CMU TO THE

9. FOR CONTROL JOINT LOCATIONS AT INTERIOR MASONRY WALLS REFER TO SPECIFICATIONS. SUBMIT PROPOSED CONTROL JOINT LAYOUT TO THE ARCHITECT FOR APPROVAL PRIOR TO INSTALLATION.

10. FOR CONTROL JOINT LOCATION AT GWB PARTITIONS, SOFFITS AND CEILINGS REFER TO SPECIFICATIONS, AND/OR INTERIOR ELEVATIONS AND/OR REFLECTIVE CEILING PLANS. SUBMIT PROPOSED CONTROL JOINT LAYOUT TO THE ARCHITECT FOR APPROVAL PRIOR TO INSTALLATION.

11. REFER TO CODE ANALYSIS CD 1-1, CD 1-2 FOR FIRE RATING REQUIREMENTS OF THE BUILDING COMPONENTS.

12. REFER TO STRUCTURAL DRAWINGS FOR NOTES/DESCRIPTIONS OF THE SPRAY APPLIED FIREPROOFING EXTENTS AND INTUMESCENT MASTIC FIREPROOFING SCOPE REQUIRED AT THE STRUCTURAL STEEL COMPONENTS. SEE INTERIOR ELEVATIONS AND SECTIONS FOR ADDITIONAL INFORMATION.

13. SEE FOODSERVICE AND EQUIPMENT DRAWINGS FOR ADDITIONAL INFORMATION.

14. PROVIDE 20 GAUGE METAL STRAPPING

BEHIND GWB (CONCEALED FROM VIEW) AS REQUIRED FOR MOUNTING OF THE MARKERBOARDS, TACKBOARDS, ACOUSTICAL PANELS, AND MARKER WALLS OCCURRING ON METAL STUD WALLS.

15. PROVIDE 3/4" PLYWOOD BLOCKING (SIZES SHALL BE COORDINATED WITH TECHNOLOGY EQUIPMENT REQUIREMENTS) BEHIND GWB

(CONCEALED FROM VIEW) AS REQUIRED FOR MOUNTING OF THE WALL MOUNTED PROJECTORS, INTERACTIVE FLAT PANELS DISPLAYS, AND TV MONITORS OCCURRING ON METAL STUD WALLS.

16. PROVIDE WOOD BLOCKING BEHIND GWB (CONCEALED FROM VIEW) AS REQUIRED FOR MOUNTING OF HANDRAILS, TOILET ACCESSORIES AND TOILET/SHOWER PARTITIONS, AND DIVIDES

17. ALL DIMENSIONS AT METAL STUD PARTITIONS

18. AT WALL LOCATIONS WHERE PARTITIONS WITH MULTIPLE LAYERS OF 5/8" GWB TRANSITION

TO THE PARTITION WITH SINGLE LAYER OF 5/8" GWB, ALIGN THE FACES OF THE FINISH WALL SURFACES. STUD FRAMING LOCATIONS SHALL BE ADJUSTED ACCORDINGLY. REFER TO THE PLAN DRAWINGS FOR PARTITION TYPES.

NOTE A: AT METAL STUD PARTITIONS WITHIN THE SPACE PROVIDE ABUSE RESISTANT GYPSUM

BOARD (ARGB) TO 8'-0" A.F.F. REFER TO
PARTITION TYPES FOR WALL CONSTRUCTION
REQUIREMENTS.

MSBA DESIGN
DEVELOPMENT

DEVELOPMENT
SUBMISSION
August 4th, 2022

August 4th, 2022

	A	B	C
1	10	10	10
2	10	10	10
KEY PLAN	
PROJECT NORTH	MAGNETIC NORTH

Page 10

FOURTH FLOOR

**FOURTH FLOOR
PLAN - AREA A**

--	--

Scale: $1/8" = 1'-0"$
Job No.: 20202
Drawn By: DBA

Date: August 4th, 2022



1 4-Fourth Floor Plan - Area A

DRA

Drumrey Rosane Anderson, Inc.
225 Oakland Road
Studio 205
South Windsor, CT
06074
Tel: 878.64.1000
www.dra-inc.com

260 Charles Street
Studio 300
Waltham, MA
02453
Tel: 878.64.1000
www.dra-inc.com

Planning | Architecture | Interior Design

**Northeast
Metropolitan
Regional
Vocational High
School**


100 Hemlock Road,
Wakefield, MA 01880

FLOOR PLAN GENERAL NOTES:


1. FIRST FLOOR FINISHED FLOOR DATUM ELEVATION OF 100'-0" CORRESPONDS TO 1.165' MEAN SEA LEVEL, AS SHOWN ON SITE AND CIVIL DRAWINGS.
 2. ALL MASONRY PARTITIONS SHALL BE 8" CMU (8.0 WALL TYPE) UNLESS OTHERWISE NOTED ON THE FLOOR PLANS.
 3. ALL GWB INTERIOR PARTITIONS PROVIDE 08.0 WALL TYPE UNLESS OTHERWISE NOTED ON THE FLOOR PLANS.
 4. FURNISH AND INSTALL BOND BEAM UNITS BY MASONRY (TRADE-BID CONTRACTOR) AT ALL MASONRY OPENINGS UNLESS INDICATED OTHERWISE. REFER TO PLANS AND ELEVATIONS, SECTIONS, DOOR SCHEDULES AND MECHANICAL (HVAC) DRAWINGS FOR INFORMATION. REFER TO MASONRY UNITS SCHEDULE ON STRUCTURAL DRAWINGS FOR DETAILS AND INFORMATION.
 5. FURNISH AND INSTALL SEISMIC RESTRAINTS BY METAL FABRICATIONS (TRADE-BID CONTRACTOR) AT ALL MASONRY PARTITIONS. REFER TO DETAILS ON STRUCTURAL DRAWINGS.
 6. INSTALL CMU ABOVE ALL OPENINGS IF ADJACENT WALL CONSTRUCTION IS CMU, UNLESS NOTED OTHERWISE.
 7. REFER TO STRUCTURAL DRAWINGS FOR ALL CMU REINFORCING REQUIREMENTS.
 8. PROVIDE 1" RADIUS BULL NOSE CMU TO THE UNDERSIDE OF THE CEILING AT ALL EXPOSED INTERIOR CORNER CONDITIONS, UNLESS NOTED OTHERWISE.
 9. FOR CONTROL JOINT LOCATIONS AT INTERIOR MASONRY WALLS REFER TO SPECIFICATIONS. SUBMIT PROPOSED CONTROL JOINT LAYOUT TO THE ARCHITECT FOR APPROVAL PRIOR TO INSTALLATION.
 10. FOR CONTROL JOINT LOCATION AT GWB PARTITIONS, SOFFITS AND CEILINGS REFER TO SPECIFICATIONS, AND/OR INTERIOR ELEVATIONS AND/OR REFLECTIVE CEILING PLANS. SUBMIT PROPOSED CONTROL JOINT LAYOUT TO THE ARCHITECT FOR APPROVAL PRIOR TO INSTALLATION.
 11. REFER TO CODE ANALYSIS CD 1-1, CD 1-2 FOR FIRE RATING REQUIREMENTS OF THE BUILDING COMPONENTS.
 12. REFER TO STRUCTURAL DRAWINGS FOR NOTES/DESCRIPTIONS OF THE SPRAY APPLIED FIREPROOFING EXTENTS AND INTUMESCENT MASTIC FIREPROOFING SCOPE REQUIRED AT THE STRUCTURAL STEEL COMPONENTS. SEE INTERIOR ELEVATIONS AND SECTIONS FOR ADDITIONAL INFORMATION.
 13. SEE FOODSERVICE AND EQUIPMENT DRAWINGS FOR ADDITIONAL INFORMATION.
 14. PROVIDE 20 GAUGE METAL STRAPPING BEHIND GWB CONCEALED FROM VIEW) AS REQUIRED FOR MOUNTING OF THE MARKERBOARDS, TACKBOARDS, ACUSTICAL PANELS, AND MARKER WALLS OCCURRING ON METAL STUD WALLS.
 15. PROVIDE 3/4" PLYWOOD BLOCKING (SIZES SHALL BE COORDINATED WITH TECHNOLOGY EQUIPMENT REQUIREMENTS) BEHIND GWB (CONCEALED FROM VIEW) AS REQUIRED FOR MOUNTING OF HANDRAILS, TOILET ACCESSORIES AND TOILET/SHOWER PARTITIONS, AND DIVIDER CURTAIN TRACKS OCCURRING ON METAL STUD WALLS AND CEILINGS.
 16. PROVIDE WOOD BLOCKING BEHIND GWB (CONCEALED FROM VIEW) AS REQUIRED FOR MOUNTING OF HANDRAILS, TOILET ACCESSORIES AND TOILET/SHOWER PARTITIONS, AND DIVIDER CURTAIN TRACKS OCCURRING ON METAL STUD WALLS AND CEILINGS.
 17. ALL DIMENSIONS AT METAL STUD PARTITIONS ARE TO THE FACE OF THE STUD UNLESS NOTED AS "CLEAR".
 18. AT WALL LOCATIONS WHERE PARTITIONS WITH MULTIPLE LAYERS OF 5/8" GWB TRANSITION TO THE PARTITION WITH SINGLE LAYER OF 5/8" GWB, ALONG THE FACES OF THE FINISH WALL SURFACES, STUD FRAMING LOCATIONS SHALL BE ADJUSTED ACCORDINGLY. REFER TO THE PLAN DRAWINGS FOR PARTITION TYPES DESIGNATIONS.
- NOTE A: AT METAL STUD PARTITIONS WITHIN THE SPACE PROVIDE ABUSE RESISTANT Gypsum BOARD (ARGB) TO 8'-0" A.F.F. REFER TO PARTITION TYPES FOR WALL CONSTRUCTION REQUIREMENTS.

© COPYRIGHT 2021 DRUMREY ROSANE ANDERSON, INC.

**MSBA DESIGN
SUBMISSION**
August 4th, 2022

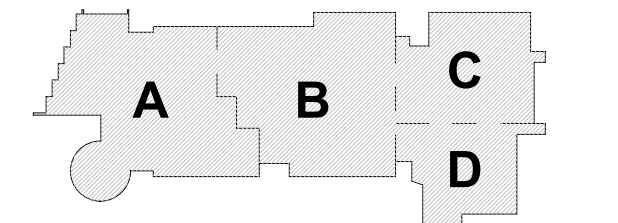


PROJECT NORTH
MAGNETIC NORTH

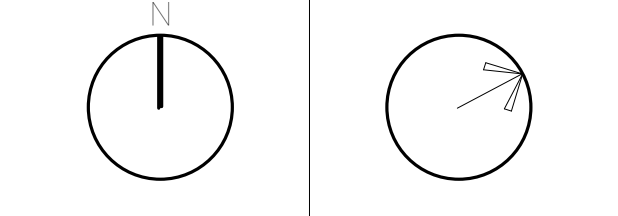

**FOURTH FLOOR
PLAN - AREA B**

Scale: 1/8" = 1'-0"
Job No.: 20202
Drawn By: DRA
Date: August 4th, 2022

A1-1-4B

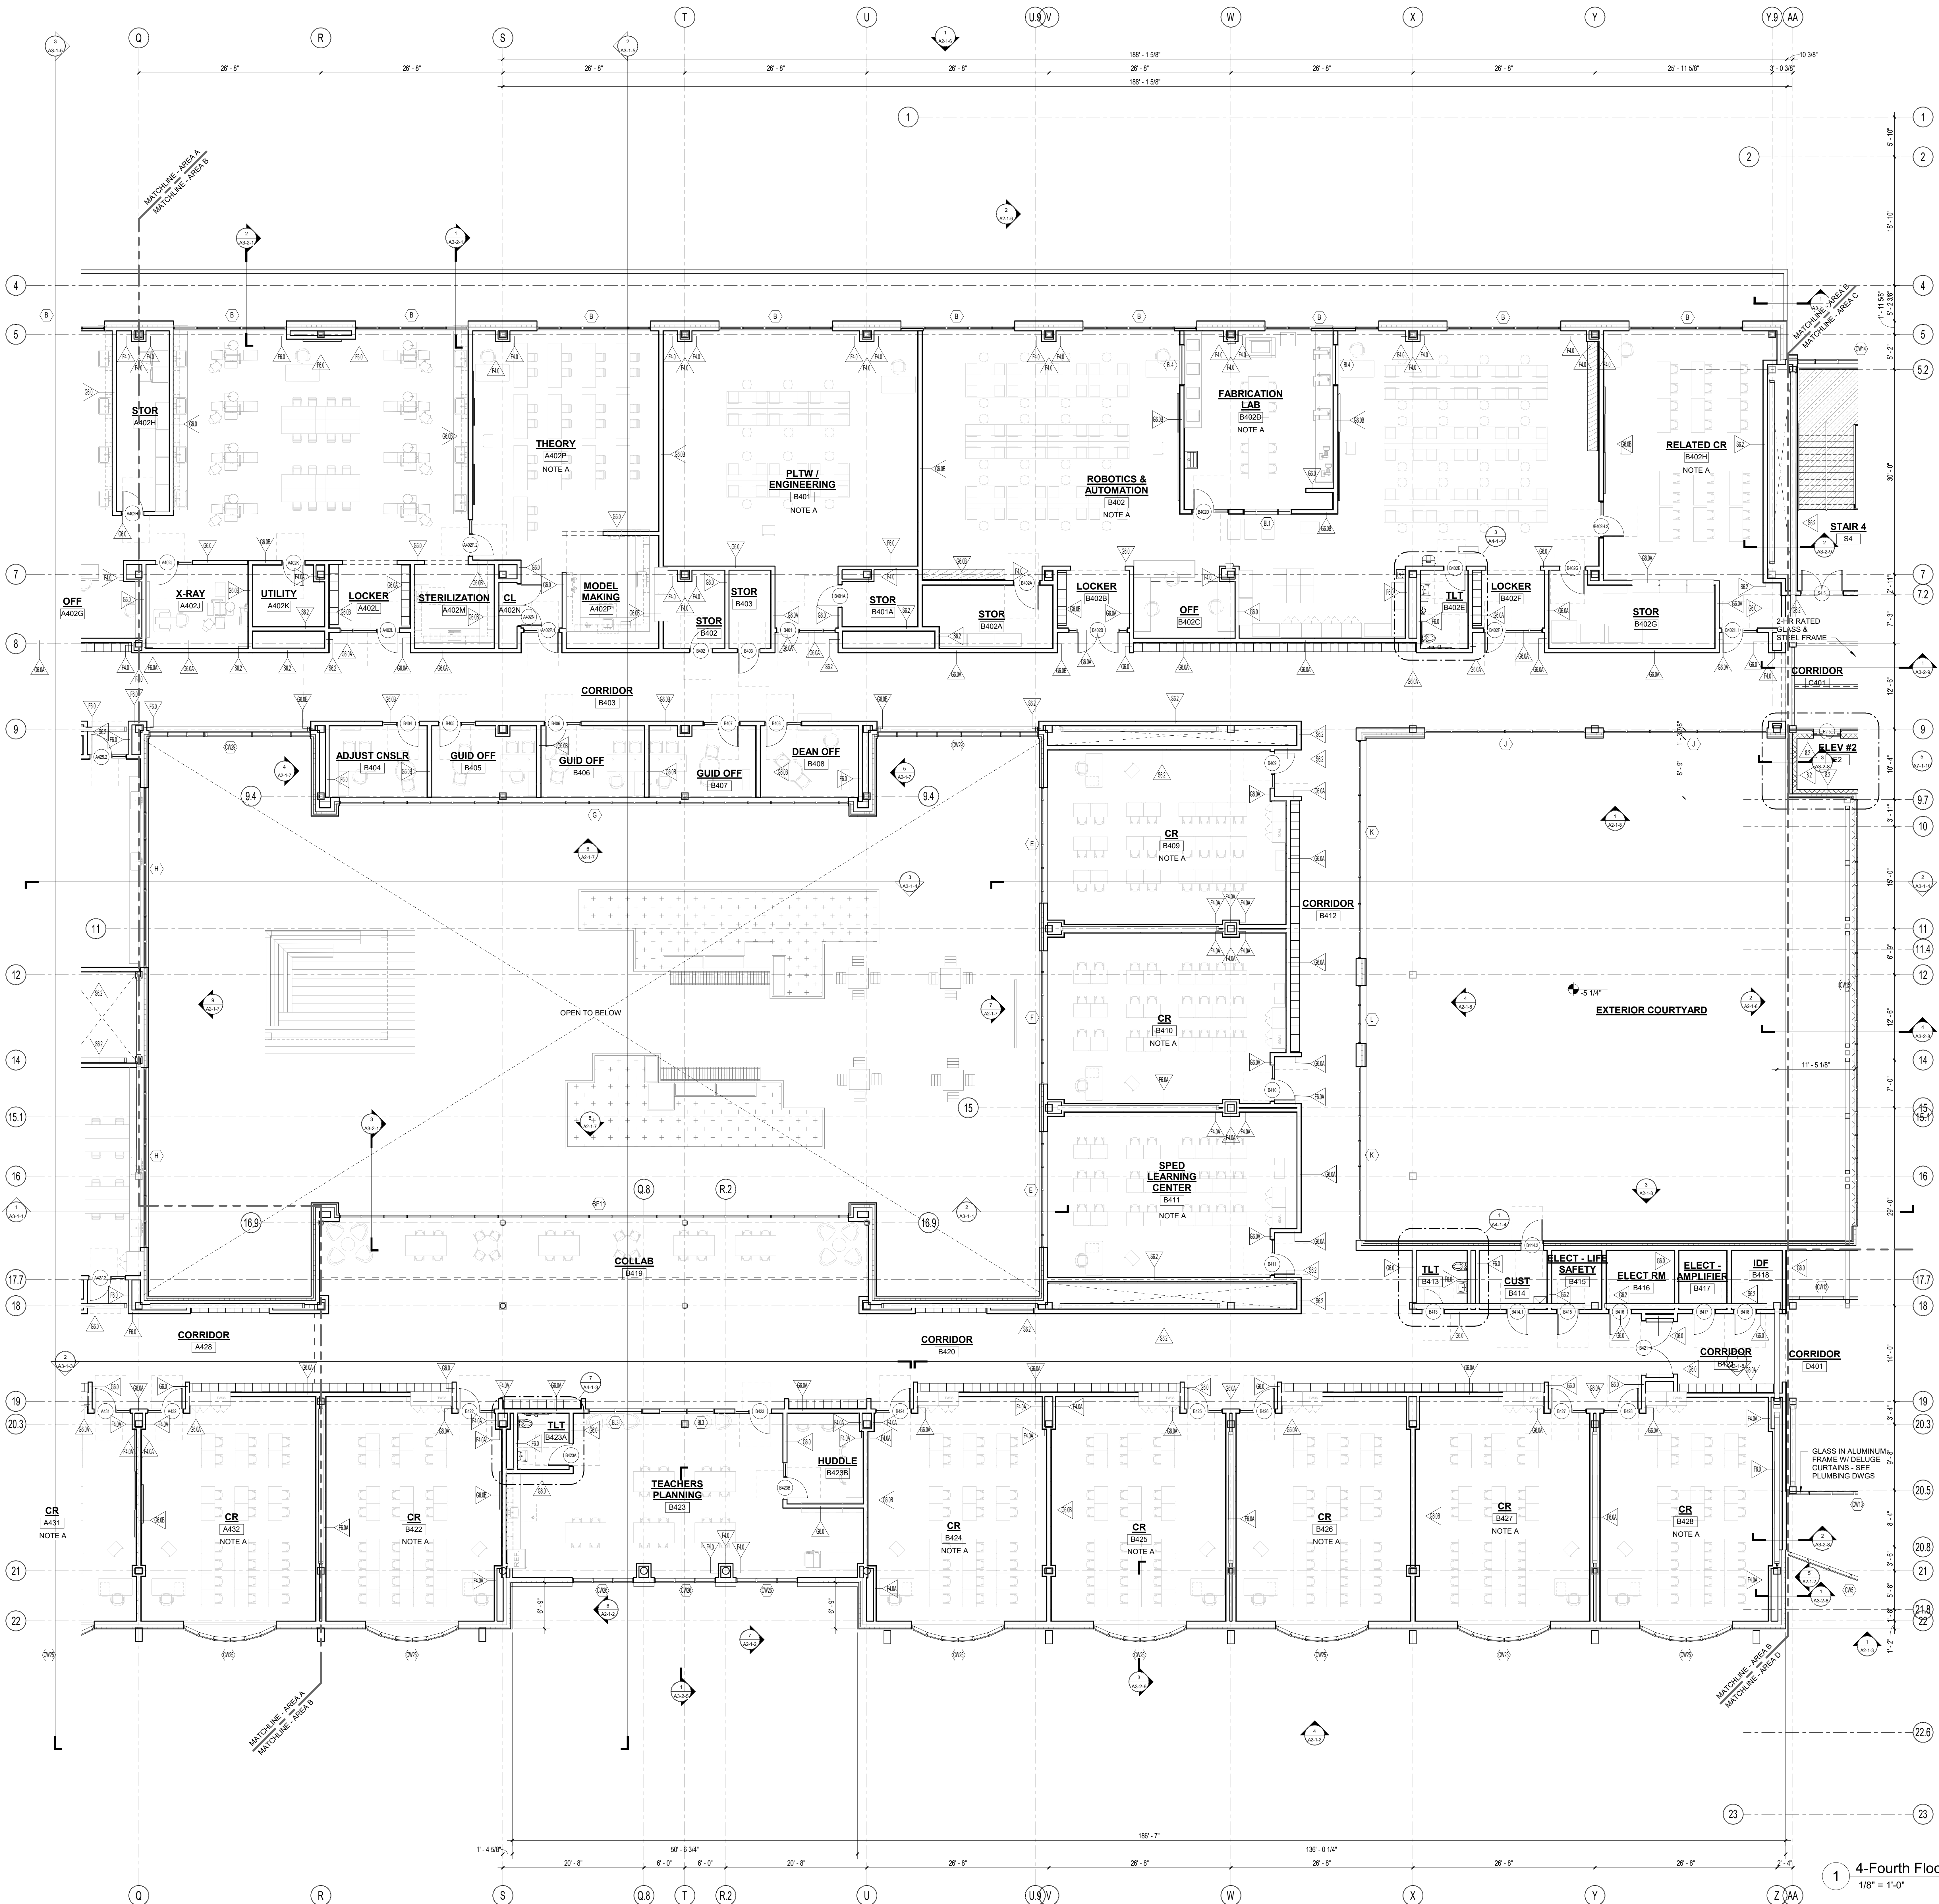

1 4-Fourth Floor Plan - Area B
1/8" = 1'-0"

Drummeys Rosane Anderson, Inc.

225 Oakland Road	260 Charles Street
Studio 205	Studio 300
South Windsor, CT	Waltham, MA
06074	02453

Planning | Architecture | Interior Design

Tel: 617.964.1700
www.draws.com

100 Hemlock Road,
Wakefield, MA 01880

FLOOR PLAN GENERAL NOTES:

1. FIRST FLOOR FINISHED FLOOR DATUM
ELEVATION OF 100'-0" CORRESPONDS TO 1,165'
MEAN SEA LEVEL, AS SHOWN ON SITE AND CIVIL
DRAWINGS.

2. ALL MASONRY PARTITIONS SHALL BE 8" CMU (8.0 WALL TYPE) UNLESS OTHERWISE NOTED ON THE FLOOR PLANS.

3. ALL GWB INTERIOR PARTITIONS PROVIDE G6.0 WALL TYPE UNLESS OTHERWISE NOTED ON THE FLOOR PLANS.

4. FURNISH AND INSTALL BOND BEAM LINTELS BY MASONRY (TRADE-BID CONTRACTOR) AT ALL MASONRY OPENINGS UNLESS INDICATED OTHERWISE. REFER TO PLANS, ELEVATIONS, SECTIONS, DOOR SCHEDULES AND MECHANICAL (HVAC) DRAWINGS FOR INFORMATION. REFER TO MASONRY LINTEL SCHEDULE ON STRUCTURAL DRAWINGS FOR DETAILS AND INFORMATION.

5. FURNISH AND INSTALL SEISMIC RESTRAINTS B
METAL FABRICATIONS (TRADE-BID CONTRACTOR)
AT ALL MASONRY PARTITIONS. REFER TO
DETAILS ON STRUCTURAL DRAWINGS.

6. INSTALL CMU ABOVE ALL OPENINGS IF ADJACENT WALL CONSTRUCTION IS CMU, UNLESS NOTED OTHERWISE.

7. REFER TO STRUCTURAL DRAWINGS FOR ALL CMU REINFORCING REQUIREMENTS

8. PROVIDE 1" RADIUS BULL NOSE CMU TO THE UNDERSIDE OF THE CEILING AT ALL EXPOSED INTERIOR CORNER CONDITIONS, UNLESS NOTED OTHERWISE.

9. FOR CONTROL JOINT LOCATIONS AT INTERIOR MASONRY WALLS REFER TO SPECIFICATIONS. SUBMIT PROPOSED CONTROL JOINT LAYOUT TO THE ARCHITECT FOR APPROVAL PRIOR TO INSTALLATION.

10. FOR CONTROL JOINT LOCATION AT GWB PARTITIONS, SOFFITS AND CEILINGS REFER TO SPECIFICATIONS, AND/OR INTERIOR ELEVATIONS AND/OR REFLECTIVE CEILING PLANS. SUBMIT PROPOSED CONTROL JOINT LAYOUT TO THE ARCHITECT FOR APPROVAL PRIOR TO INSTALLATION.

11. REFER TO CODE ANALYSIS CD 1-1, CD 1-2 FOR FIRE RATING REQUIREMENTS OF THE BUILDING COMPONENTS.

12. REFER TO STRUCTURAL DRAWINGS FOR NOTES/DESCRIPTIONS OF THE SPRAY APPLIED FIREPROOFING EXTENTS AND INTUMESCENT MASTIC FIREPROOFING SCOPE REQUIRED AT THE STRUCTURAL STEEL COMPONENTS. SEE INTERIOR ELEVATIONS AND SECTIONS FOR ADDITIONAL INFORMATION.

13. SEE FOODSERVICE AND EQUIPMENT DRAWINGS FOR ADDITIONAL INFORMATION.

14. PROVIDE 20 GAUGE METAL STRAPPING BEHIND GWB (CONCEALED FROM VIEW) AS REQUIRED FOR MOUNTING OF THE MARKERBOARDS, TACKBOARDS, ACOUSTICAL PANELS, AND MARKER WALLS OCCURRING ON METAL STUD WALLS.

15. PROVIDE 3/4" PLYWOOD BLOCKING (SIZES SHALL BE COORDINATED WITH TECHNOLOGY EQUIPMENT REQUIREMENTS) BEHIND GWB (CONCEALED FROM VIEW) AS REQUIRED FOR MOUNTING OF THE WALL MOUNTED PROJECTORS, INTERACTIVE FLAT PANELS DISPLAYS, AND TV MONITORS OCCURRING ON METAL STUD WALLS.


16. PROVIDE WOOD BLOCKING BEHIND GWB (CONCEALED FROM VIEW) AS REQUIRED FOR MOUNTING OF HANDRAILS, TOILET ACCESSORIE AND TOILET/SHOWER PARTITIONS, AND DIVIDER CURTAIN TRACKS OCCURRING ON METAL STUD WALLS AND CEILINGS.

17. ALL DIMENSIONS AT METAL STUD PARTITIONS ARE TO THE FACE OF THE STUD UNLESS NOTED AS "CLEAR"

18. AT WALL LOCATIONS WHERE PARTITIONS WITH MULTIPLE LAYERS OF 5/8" GWB TRANSITION TO THE PARTITION WITH SINGLE LAYER OF 5/8" GWB, ALIGN THE FACES OF THE FINISH WALL SURFACES. STUD FRAMING LOCATIONS SHALL BE ADJUSTED ACCORDINGLY. REFER TO THE PLAN DRAWINGS FOR PARTITION TYPES DESIGNATIONS.

NOTE A: AT METAL STUD PARTITIONS WITHIN THE SPACE PROVIDE ABUSE RESISTANT GYPSUM BOARD (ARGB) TO 8'-0" A.F.F. REFER TO PARTITION TYPES FOR WALL CONSTRUCTION REQUIREMENTS.



August 4th, 2022

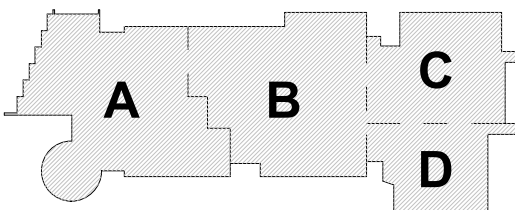

KEY PLAN

PROJECT NORTH

MAGNETIC NORTH

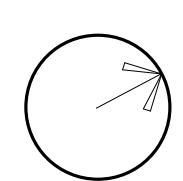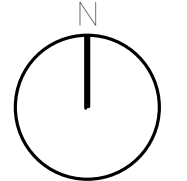

Scale: 1/8" = 1'-0"


Scale: 1/8" = 1'-0"

Job No. 30302

Abstract

Drawn By: DR

A1-1-4C

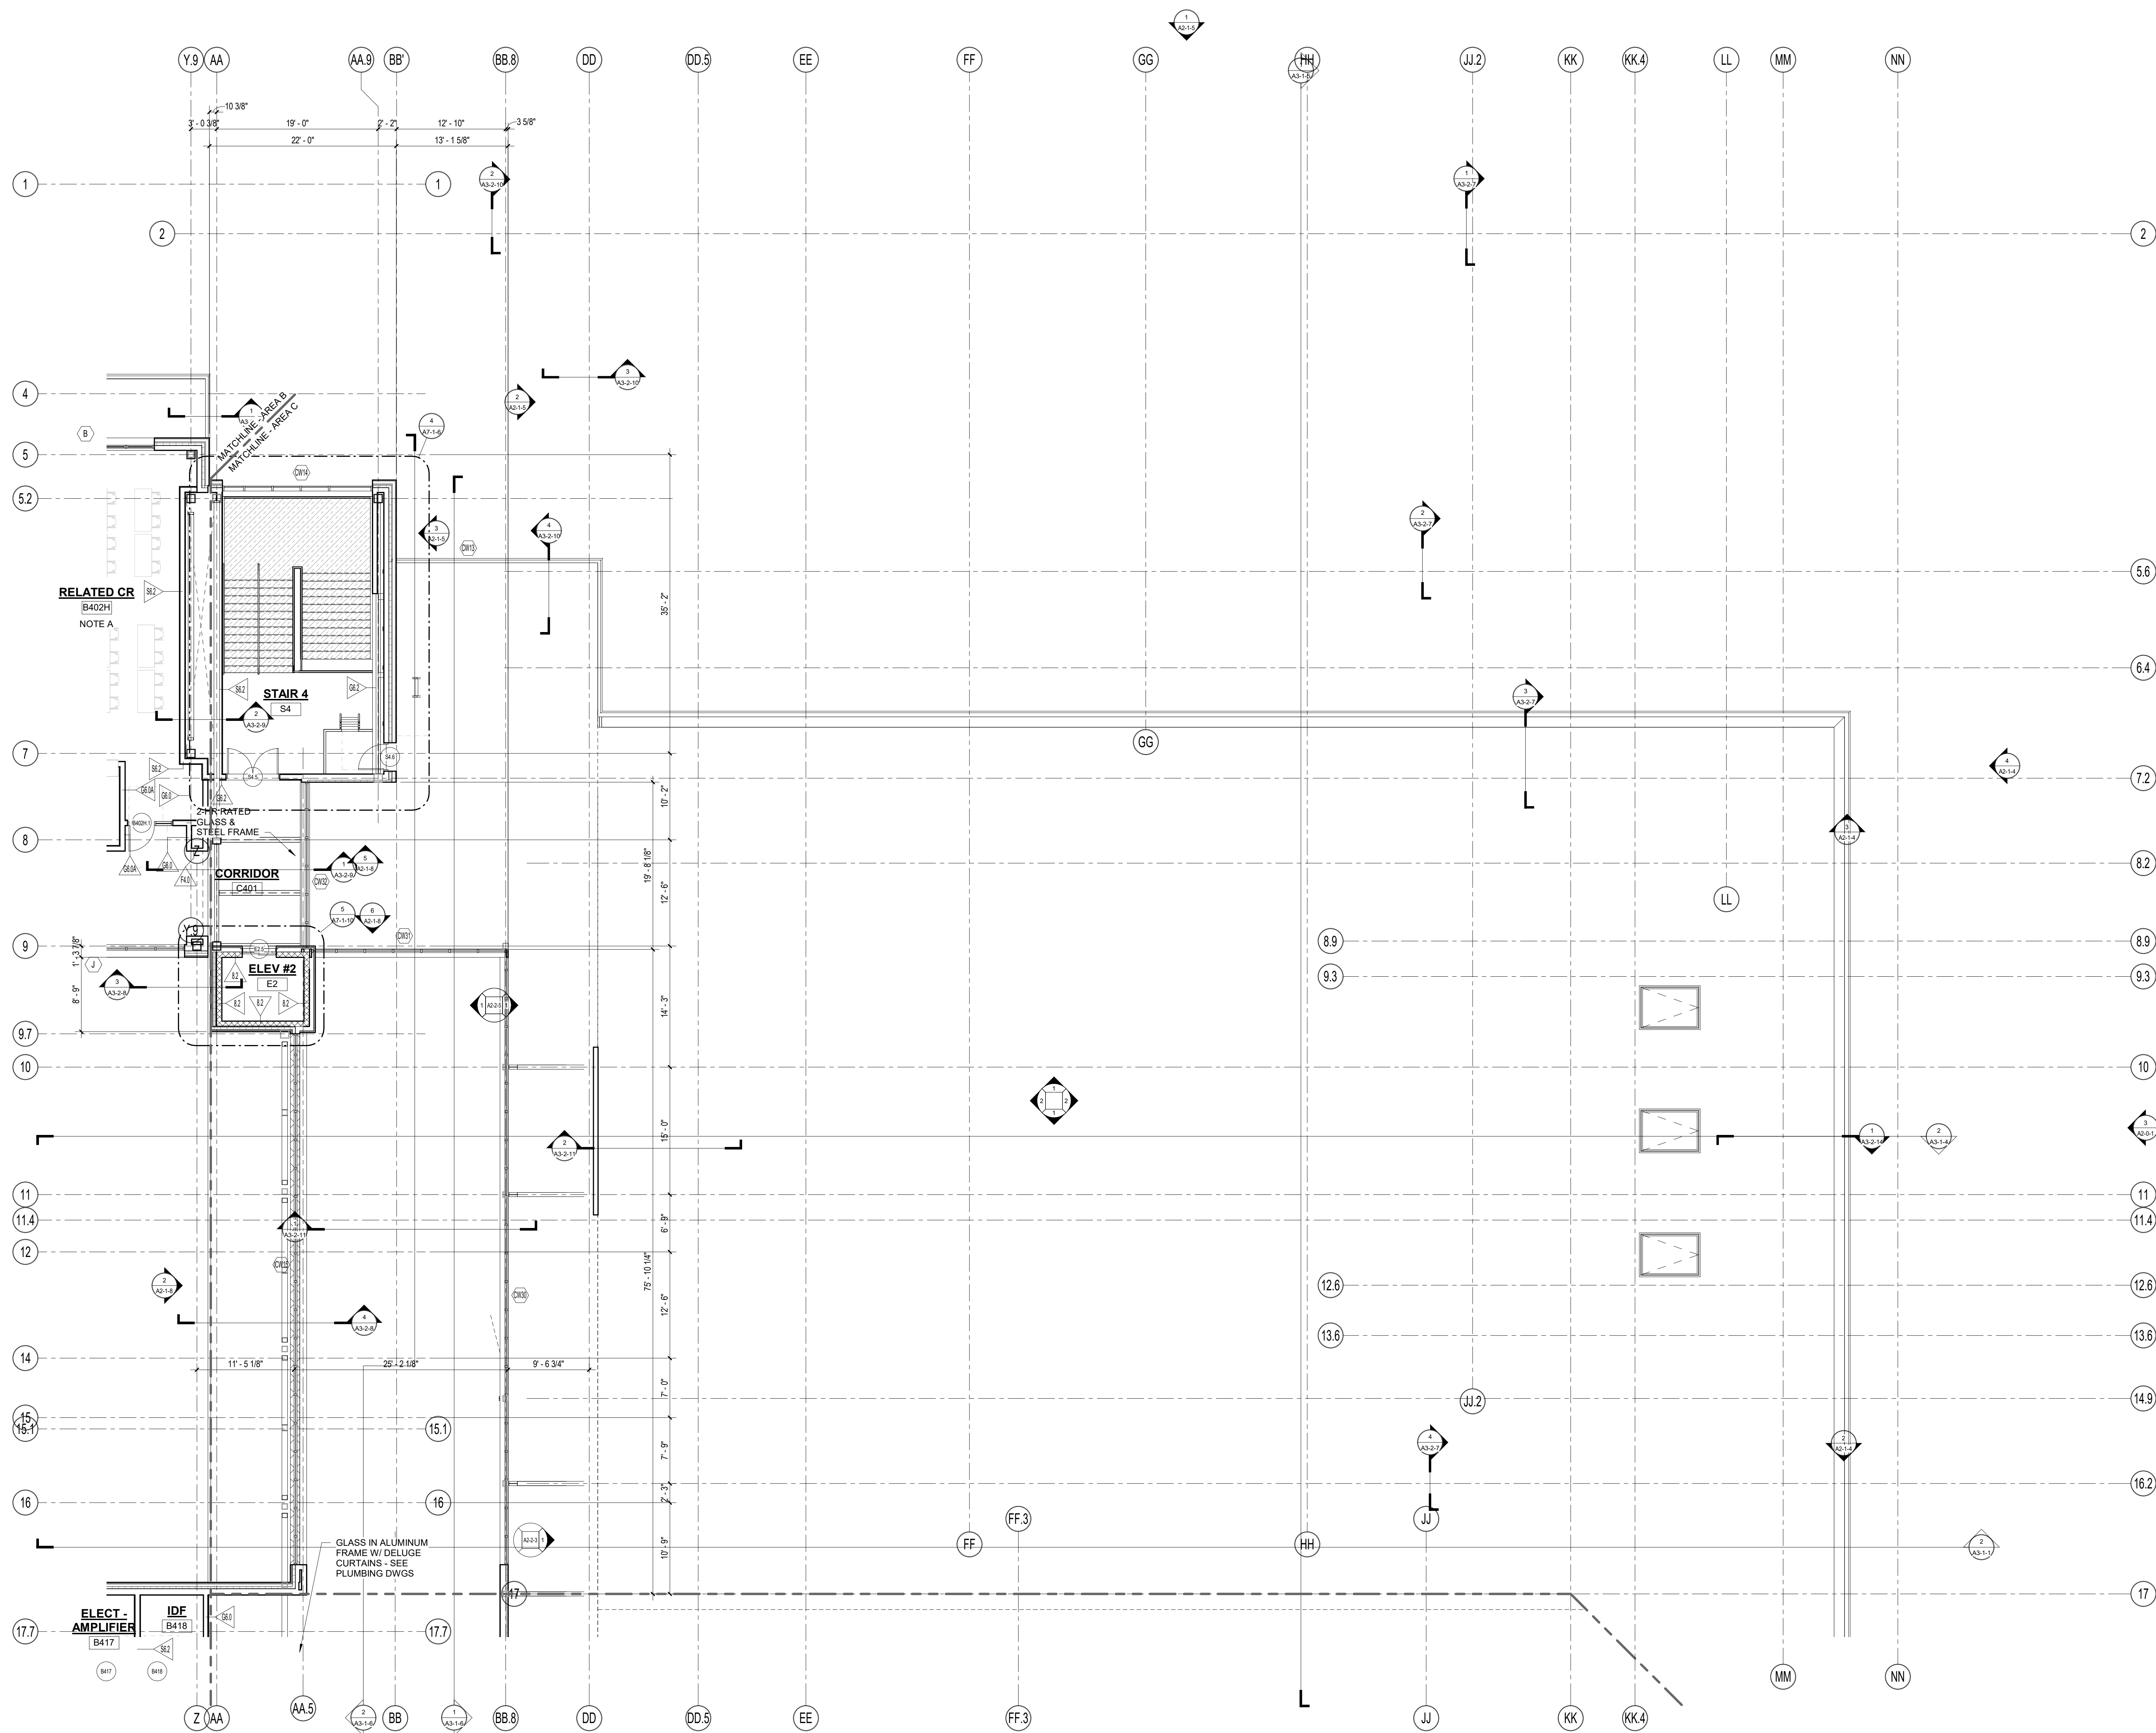

1 4-Fourth Floor Plan - Area C
1/8" = 1'-0"

DRA

Drumme Rosane Anderson, Inc.
225 Oakland Road
Studio 205
South Windsor, CT 06074
Tel: 817.864.1100
www.dra-inc.com


260 Charles Street
Studio 300
Waltham, MA 02453
Planning | Architecture | Interior Design

**Northeast
Metropolitan
Regional
Vocational High
School**
100 Hemlock Road,
Wakefield, MA 01880

- FLOOR PLAN GENERAL NOTES:**
- FIRST FLOOR FINISHED FLOOR DATUM ELEVATION OF 100'-0" CORRESPONDS TO 1.165' MEAN SEA LEVEL, AS SHOWN ON SITE AND CIVIL DRAWINGS.
 - ALL MASONRY PARTITIONS SHALL BE 8" CMU (8.0 WALL TYPE) UNLESS OTHERWISE NOTED ON THE FLOOR PLANS.
 - ALL GWB INTERIOR PARTITIONS PROVIDE G6.0 WALL TYPE UNLESS OTHERWISE NOTED ON THE FLOOR PLANS.
 - FURNISH AND INSTALL BOND BEAM UNTELS BY MASONRY (TRADE-BID CONTRACTOR) AT ALL MASONRY OPENINGS UNLESS INDICATED OTHERWISE. REFER TO PLANS ELEVATIONS SECTIONS, DOOR SCHEDULES AND MECHANICAL (HVAC) DRAWINGS FOR INFORMATION. REFER TO MASONRY UNTEL SCHEDULE ON STRUCTURAL DRAWINGS FOR DETAILS AND INFORMATION.
 - FURNISH AND INSTALL SEISMIC RESTRAINTS BY METAL FABRICATIONS (TRADE-BID CONTRACTOR) AT ALL MASONRY PARTITIONS. REFER TO DETAILS ON STRUCTURAL DRAWINGS.
 - INSTALL CMU ABOVE ALL OPENINGS IF ADJACENT WALL CONSTRUCTION IS CMU, UNLESS NOTED OTHERWISE.
 - REFER TO STRUCTURAL DRAWINGS FOR ALL CMU REINFORCING REQUIREMENTS.
 - PROVIDE 1" RADIUS BULL NOSE CMU TO THE UNDERSIDE OF THE CEILING AT ALL EXPOSED INTERIOR CORNER CONDITIONS, UNLESS NOTED OTHERWISE.
 - FOR CONTROL JOINT LOCATIONS AT INTERIOR MASONRY WALLS REFER TO SPECIFICATIONS. SUBMIT PROPOSED CONTROL JOINT LAYOUT TO THE ARCHITECT FOR APPROVAL PRIOR TO INSTALLATION.
 - FOR CONTROL JOINT LOCATION AT GWB PARTITIONS, SOFFITS AND CEILINGS REFER TO SPECIFICATIONS, AND/OR INTERIOR ELEVATIONS AND/OR REFLECTIVE CEILING PLANS. SUBMIT PROPOSED CONTROL JOINT LAYOUT TO THE ARCHITECT FOR APPROVAL PRIOR TO INSTALLATION.
 - REFER TO CODE ANALYSIS CD 1-1, CD 1-2 FOR FIRE RATING REQUIREMENTS OF THE BUILDING COMPONENTS.
 - SEE FOODSERVICE AND EQUIPMENT DRAWINGS FOR ADDITIONAL INFORMATION.
 - PROVIDE 20 GAUGE METAL STRAPPING BEHIND GWB (CONCEALED FROM VIEW) AS REQUIRED FOR MOUNTING OF THE MARKERBOARDS, TACKBOARDS, ACUSTICAL PANELS, AND MARKER WALLS OCCURRING ON METAL STUD WALLS.
 - PROVIDE 3/4" PLYWOOD BLOCKING (SIZES SHALL BE COORDINATED WITH TECHNOLOGY EQUIPMENT REQUIREMENTS) BEHIND GWB (CONCEALED FROM VIEW) AS REQUIRED FOR MOUNTING OF THE WALL MOUNTED PROJECTORS, INTERACTIVE FLAT PANELS DISPLAYS, AND TV MONITORS OCCURRING ON METAL STUD WALLS.
 - PROVIDE WOOD BLOCKING BEHIND GWB (CONCEALED FROM VIEW) AS REQUIRED FOR MOUNTING OF HANDRAILS, TOILET ACCESSORIES AND TOILET/SHOWER PARTITIONS, AND DIVIDER CURTAIN TRACKS OCCURRING ON METAL STUD WALLS AND CEILINGS.
 - ALL DIMENSIONS AT METAL STUD PARTITIONS ARE TO THE FACE OF THE STUD UNLESS NOTED AS "CLEAR".
 - AT WALL LOCATIONS WHERE PARTITIONS WITH MULTIPLE LAYERS OF 5/8" GWB TRANSITION TO THE PARTITION WITH SINGLE LAYER OF 5/8" GWB, ALIGN THE FACES OF THE FINISH WALL SURFACES. STUD FRAMING LOCATIONS SHALL BE ADJUSTED ACCORDINGLY. REFER TO THE PLAN DRAWINGS FOR PARTITION TYPES DESIGNATIONS.


NOTE A: AT METAL STUD PARTITIONS WITHIN THE SPACE PROVIDE ABUSE RESISTANT GYPSUM BOARD (ARGB) TO 8'-0" A.F.F. REFER TO PARTITION TYPES FOR WALL CONSTRUCTION REQUIREMENTS.

**MSBA DESIGN
DEVELOPMENT
SUBMISSION**
August 4th, 2022

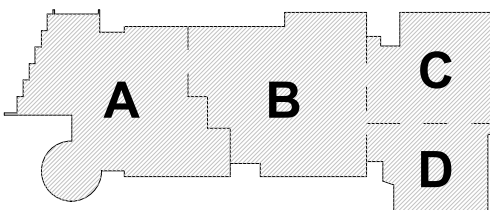

KEY PLAN


PROJECT NORTH
MAGNETIC NORTH

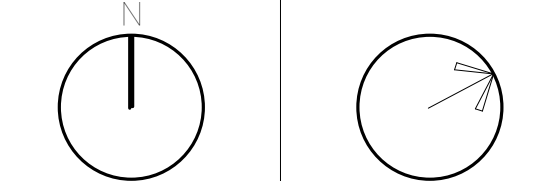

**FOURTH FLOOR
PLAN - AREA D**

Scale: 1/8" = 1'-0"
Job No.: 20202
Drawn By: DRA
Date: August 4th, 2022

A1-1-4D

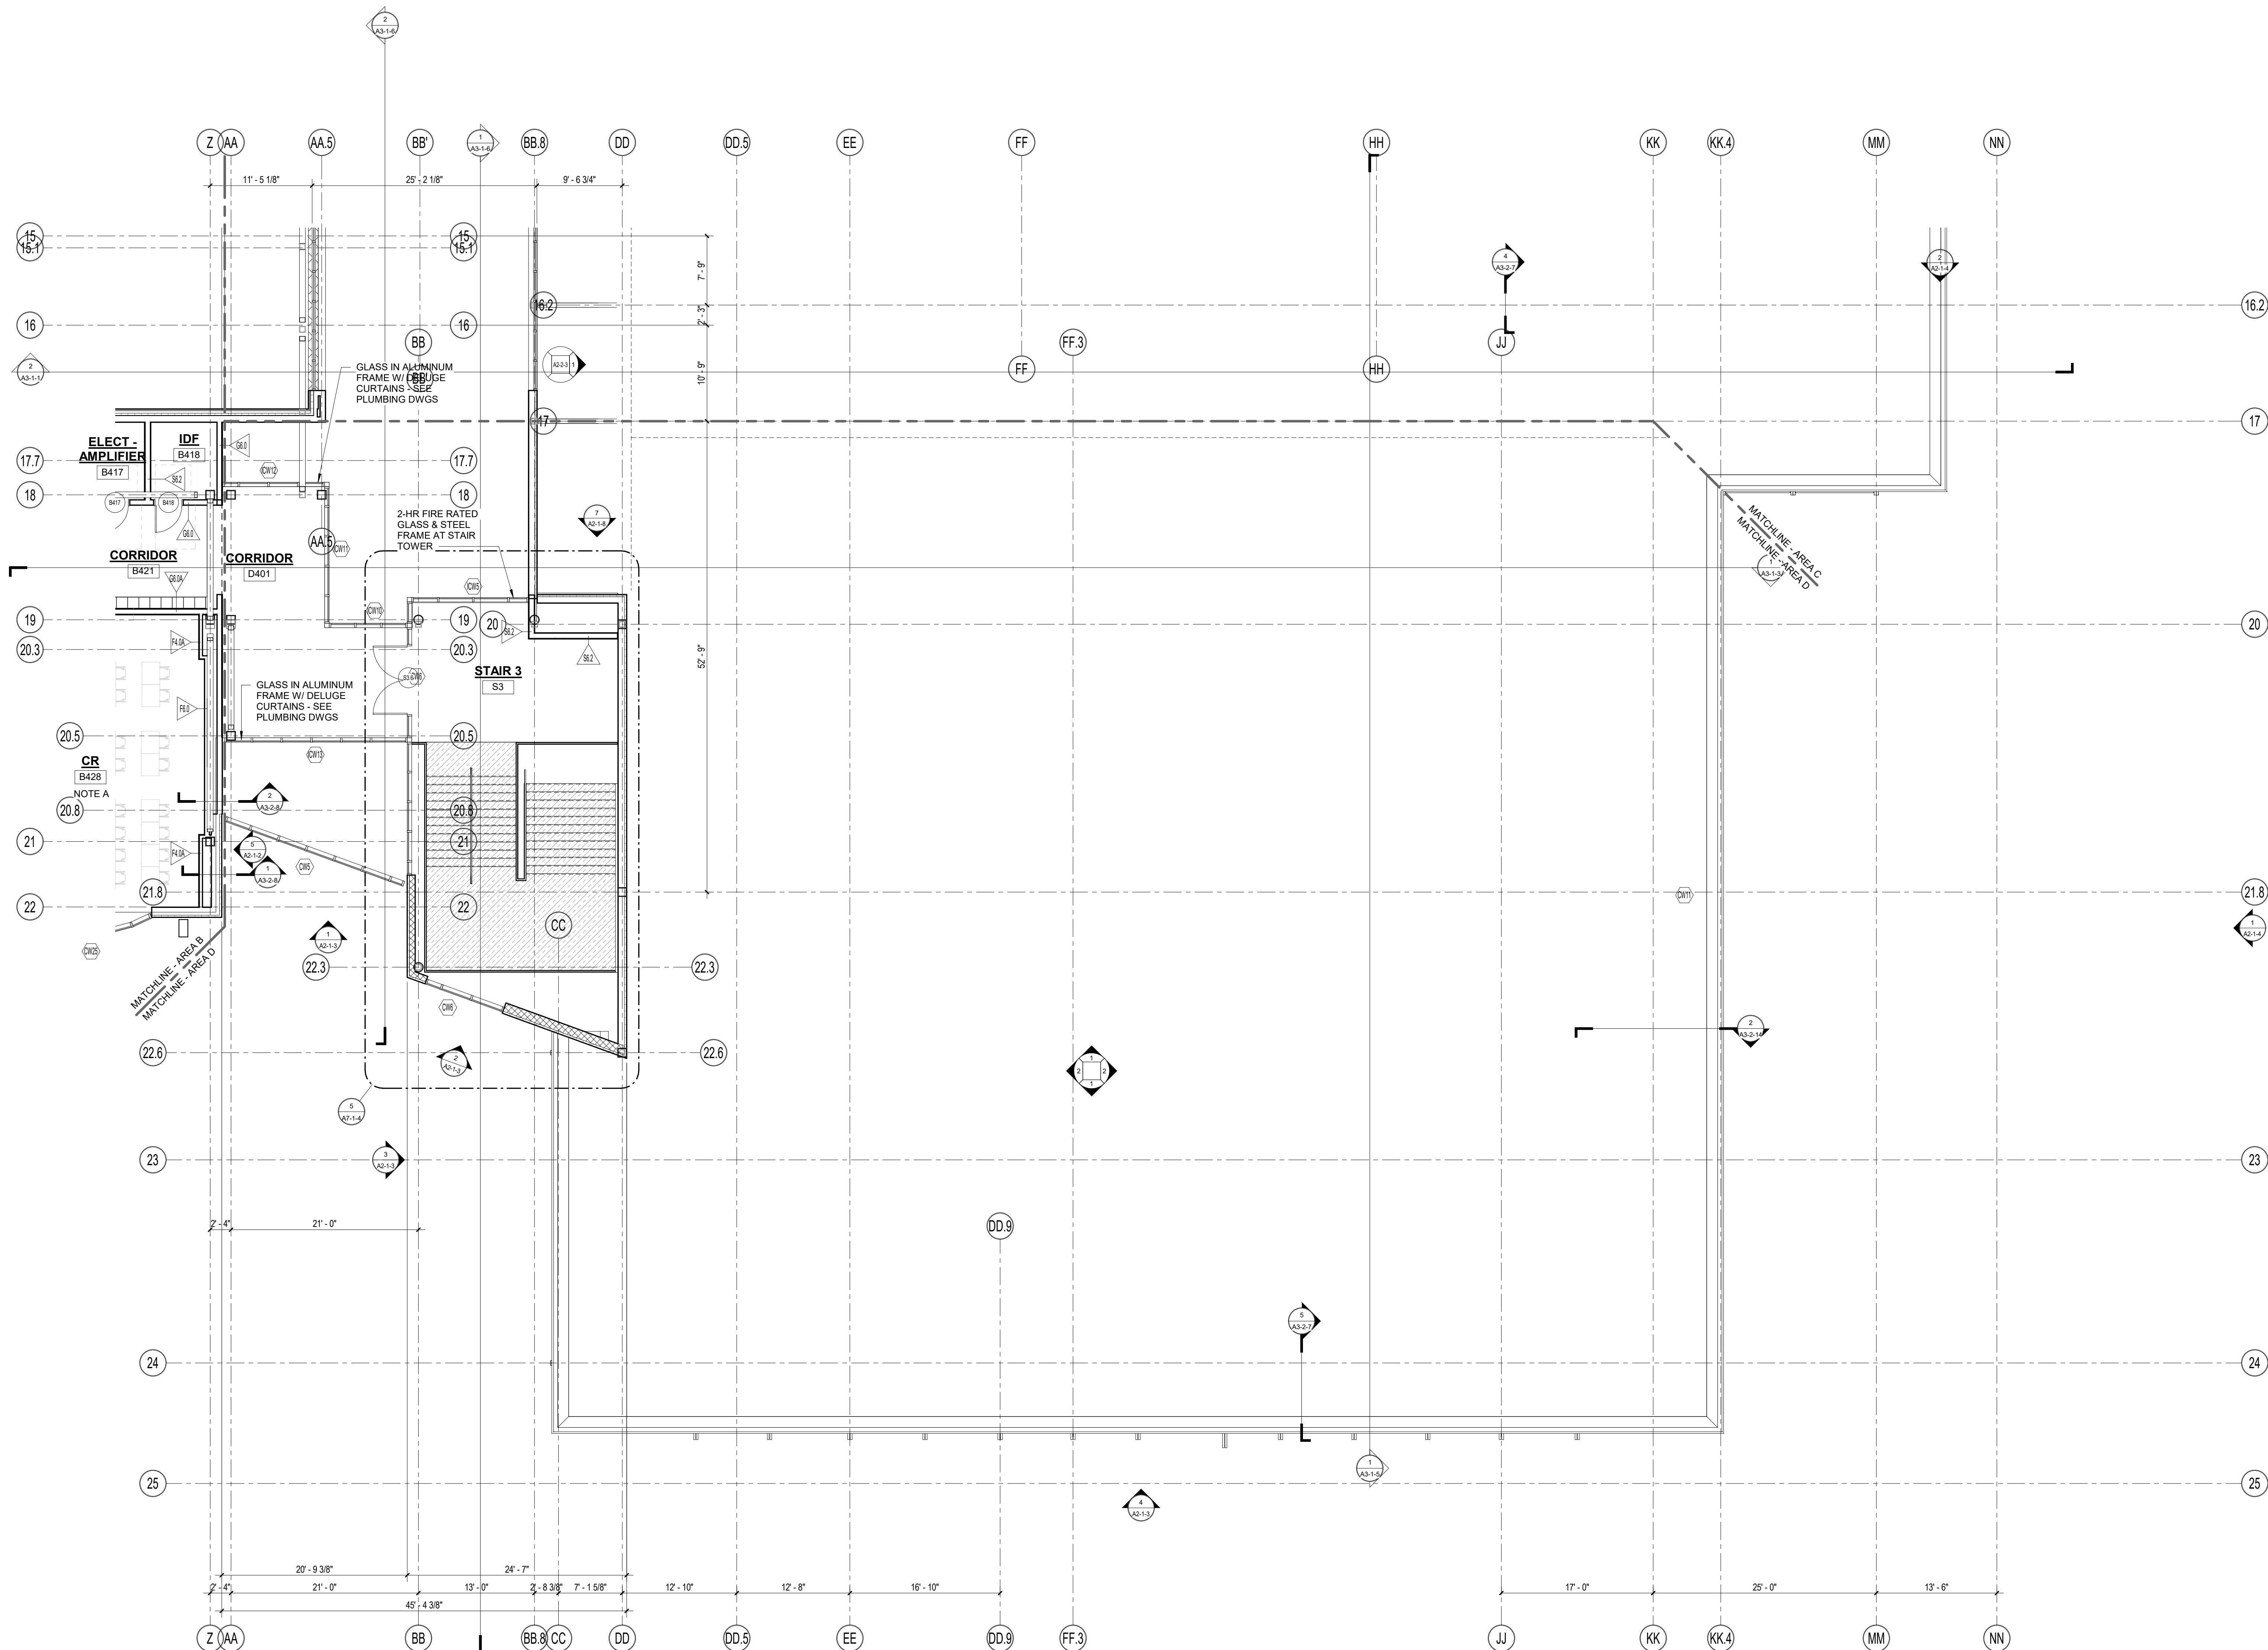

DRA

DrummeY Rosane Anderson, Inc.
225 Oakland Road
Studio 205
South Windsor, CT 06074
Tel: 878.96.1000
www.drainc.com










260 Charles Street
Studio 300
Waltham, MA 02453
Tel: 878.96.1000
www.drainc.com

Planning | Architecture | Interior Design

**Northeast
Metropolitan
Regional
Vocational High
School**

100 Hemlock Road,
Wakefield, MA 01880


ROOF LEGEND

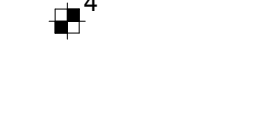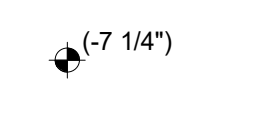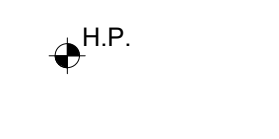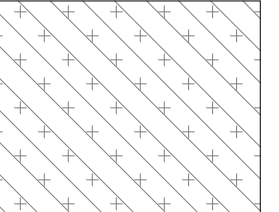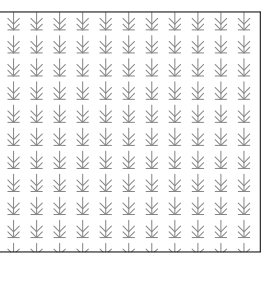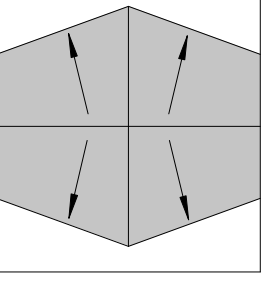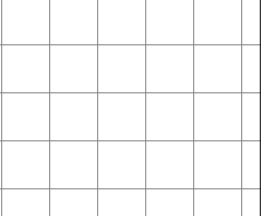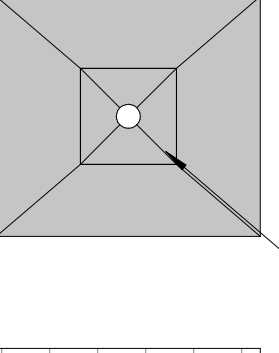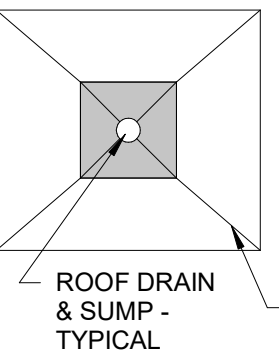

© COPYRIGHT 2021 DRUMMEY ROSANE ANDERSON, INC.


**MSBA DESIGN
DEVELOPMENT
SUBMISSION**

August 4th, 2022

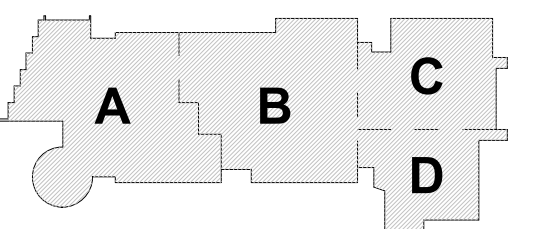

KEY PLAN

PROJECT NORTH MAGNETIC NORTH

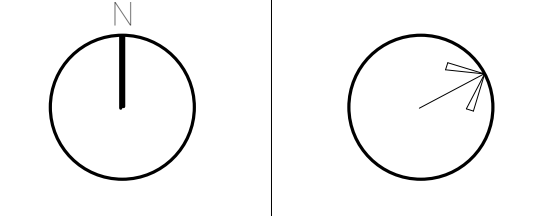

**ROOF PLAN -
AREA B**


Scale: 1/8" = 1'-0"

Job No.: 20202

Drawn By: DRA

Date: August 4th, 2022

A1-2-1B

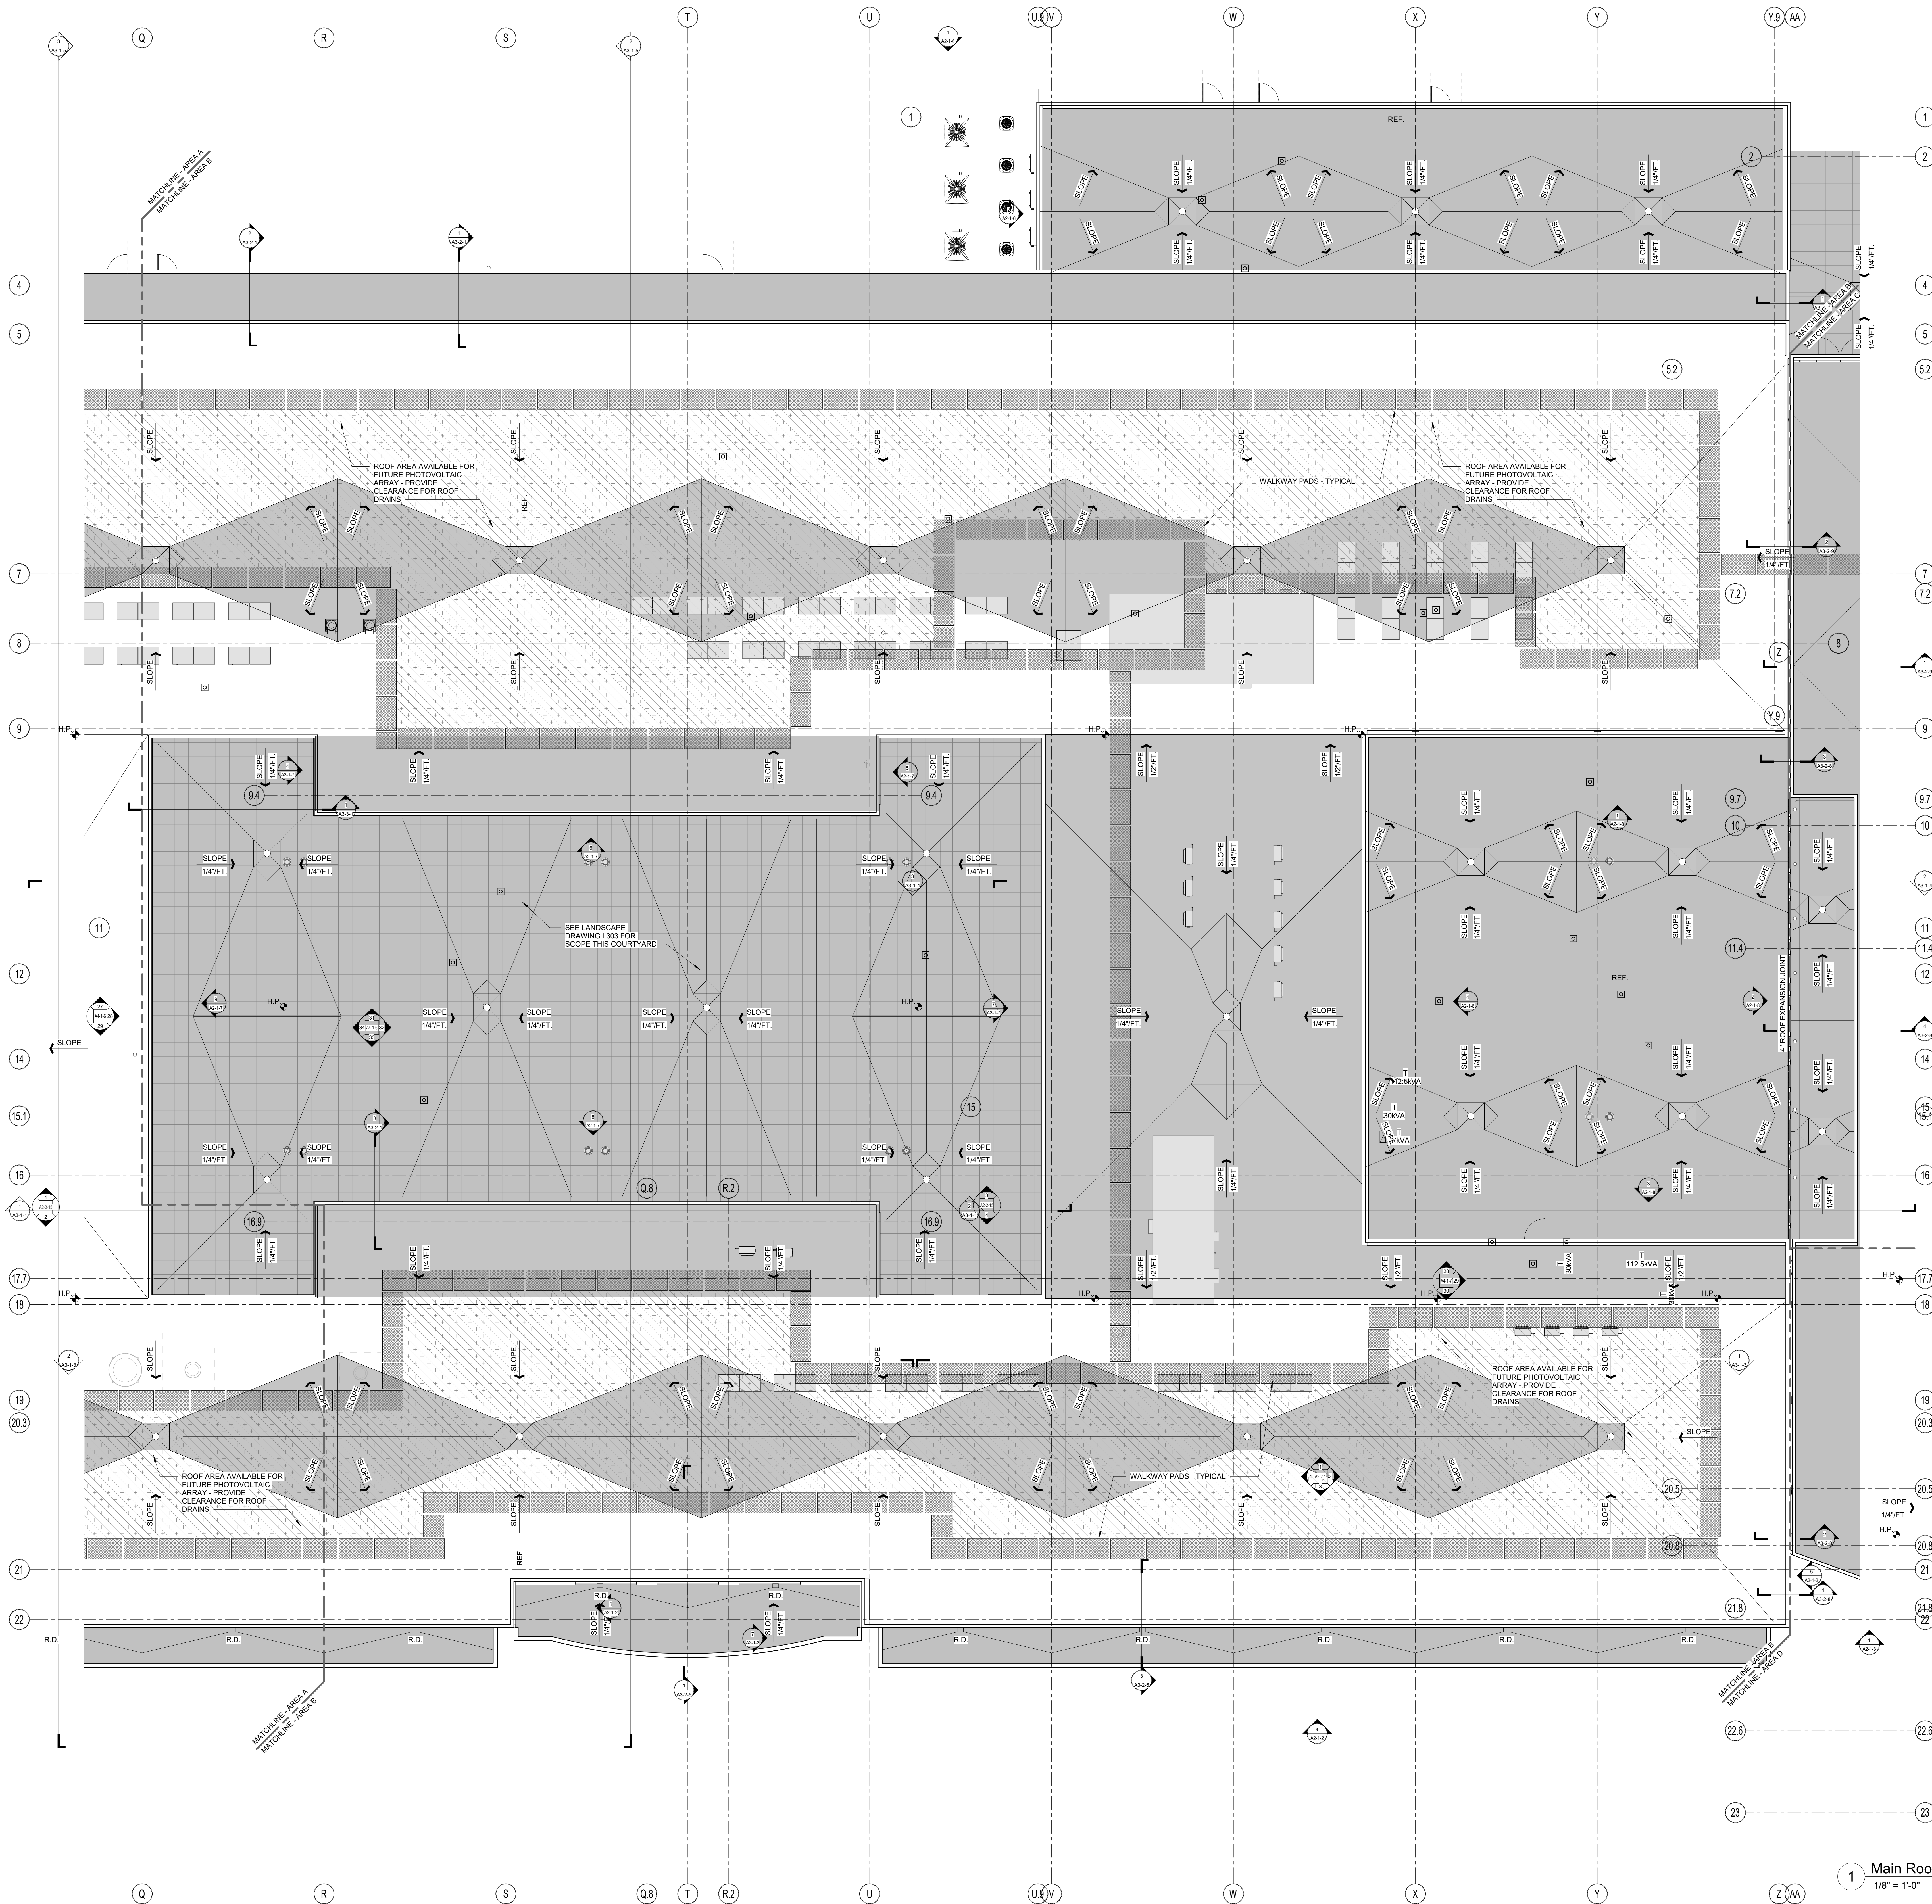

1 Main Roof Plan - Area B
1/8" = 1'-0"

DRA

Drumme Rosane Anderson, Inc.
225 Oakland Road
Studio 205
South Windsor, CT 06074
Tel: 817.864.1100
www.dra-inc.com

















260 Charles Street
Studio 300
Waltham, MA 02453
Tel: 817.864.1100
www.dra-inc.com

Planning | Architecture | Interior Design

**Northeast
Metropolitan
Regional
Vocational High
School**

100 Hemlock Road,
Wakefield, MA 01880






ROOF LEGEND

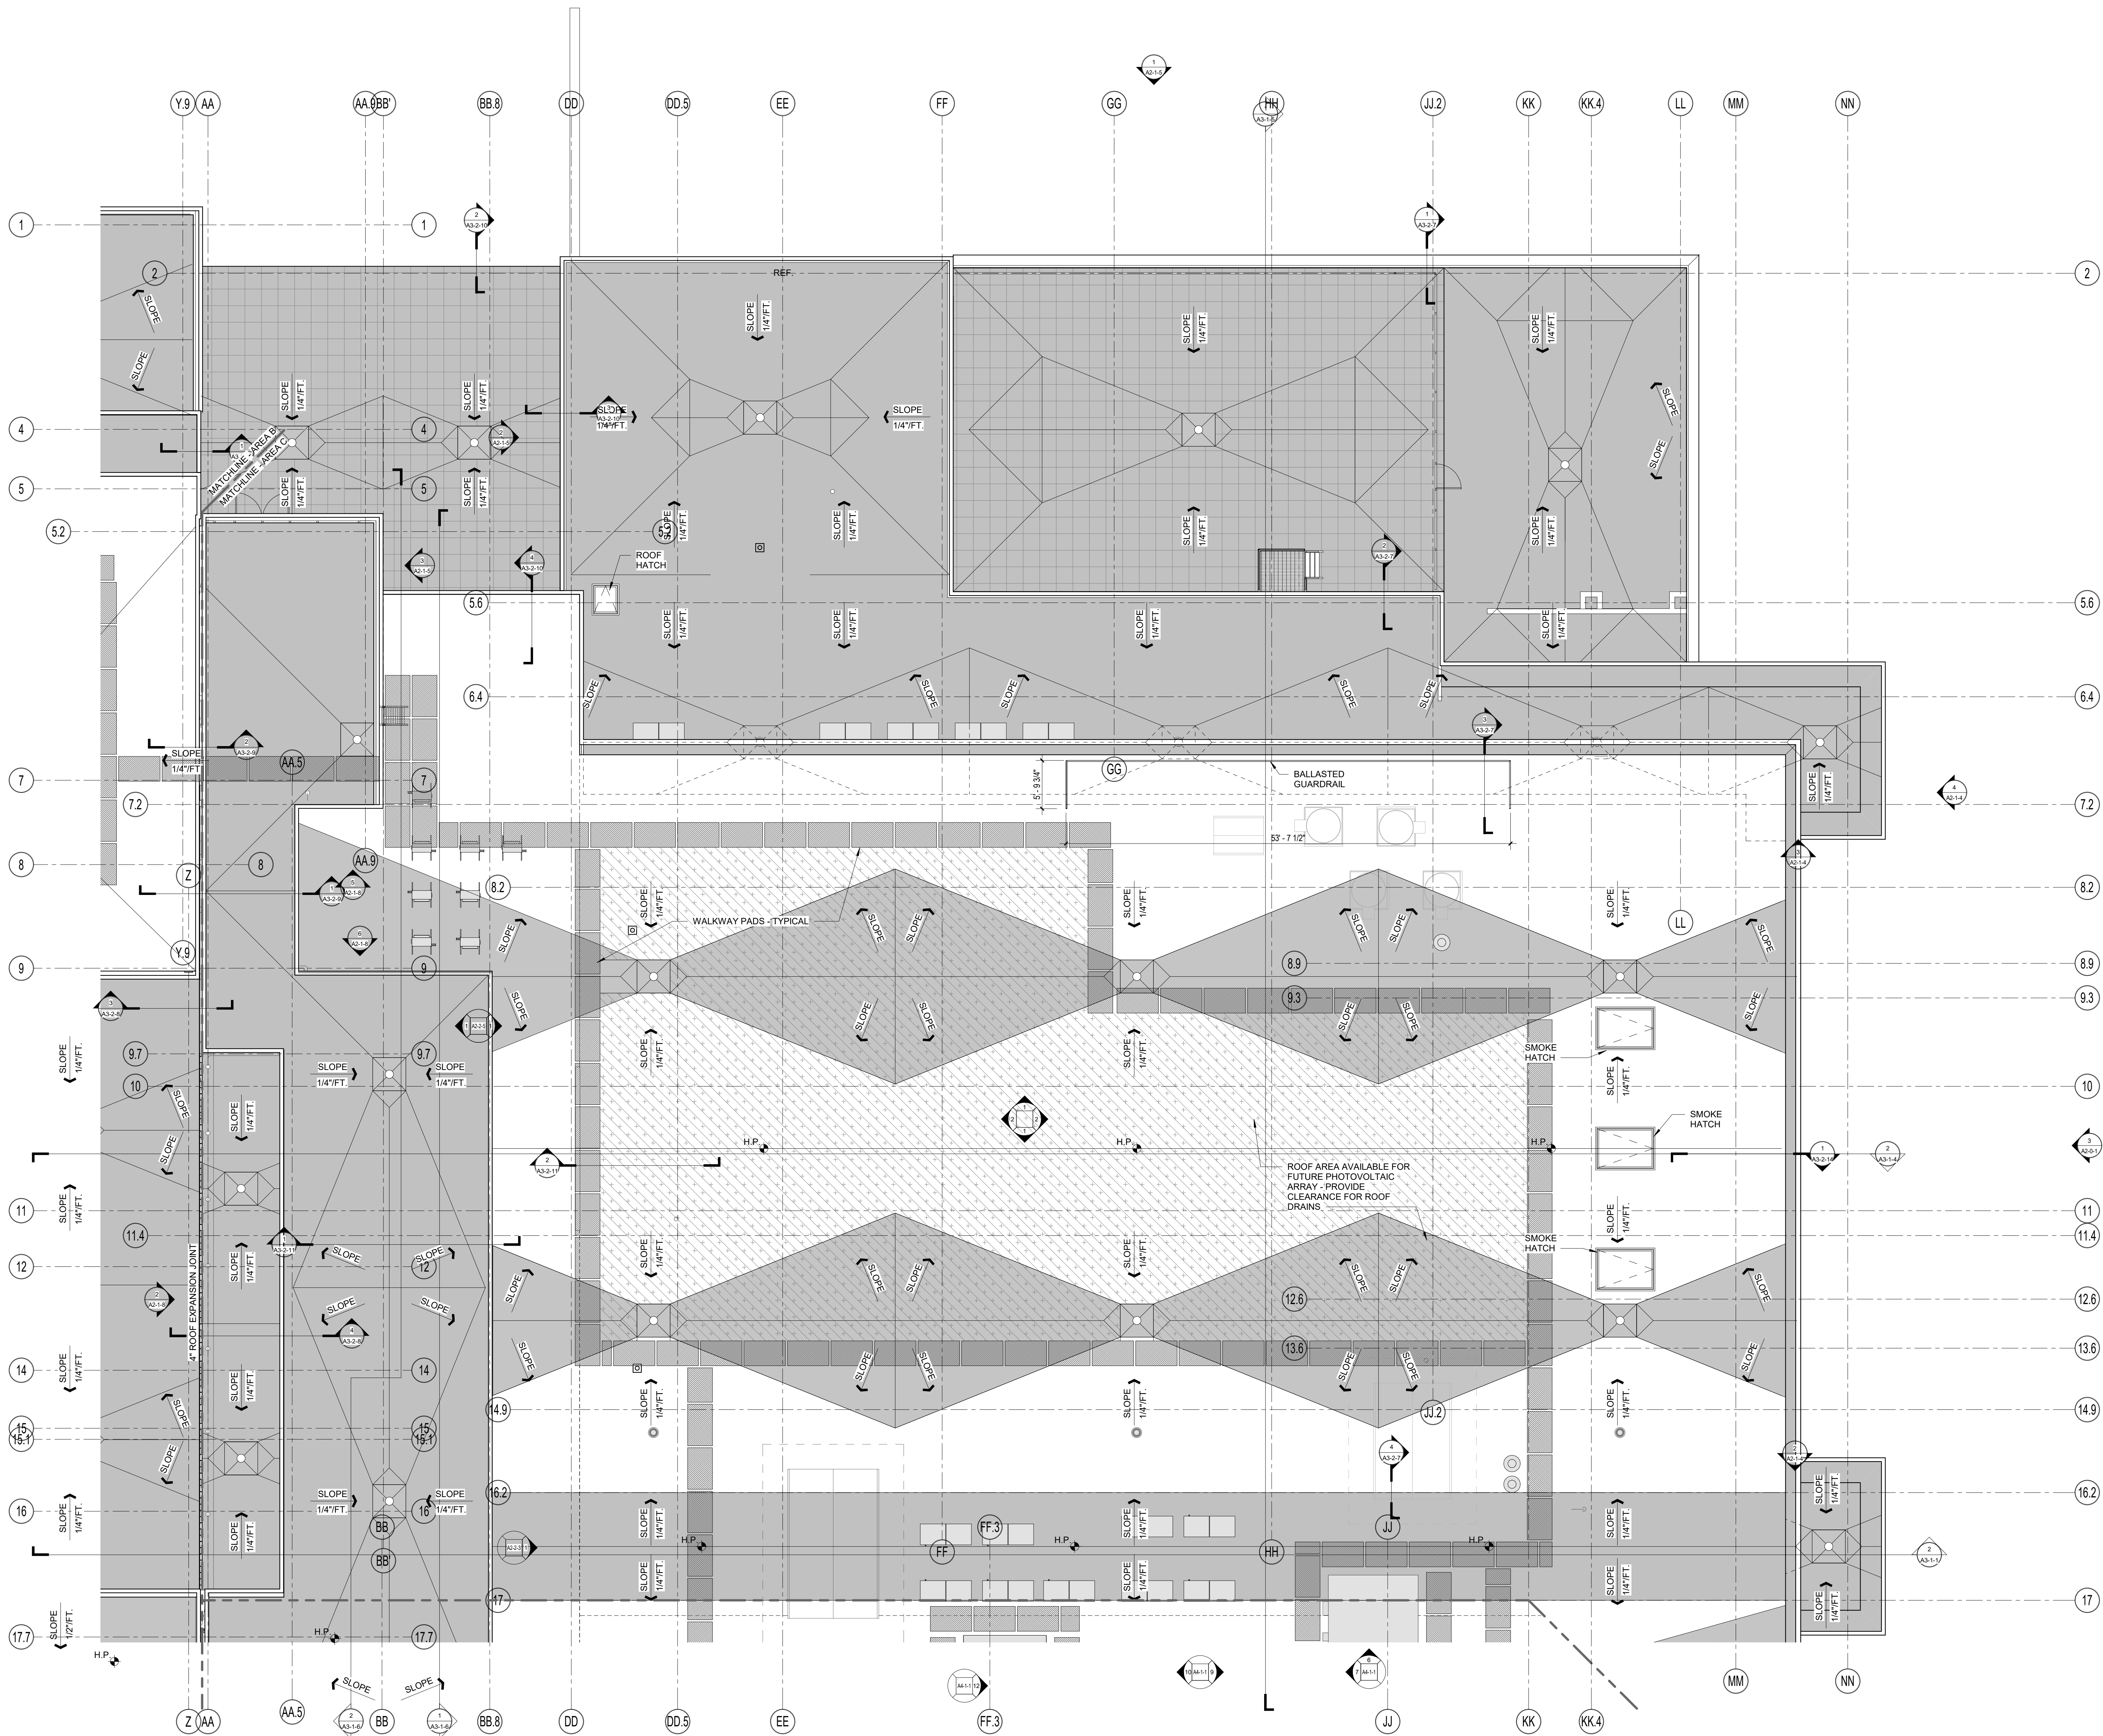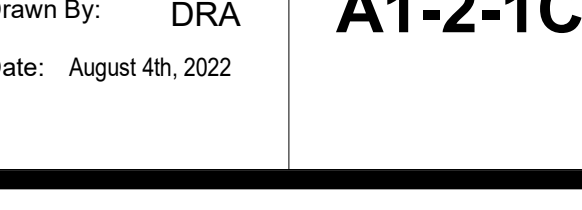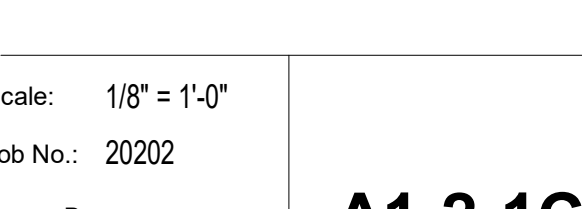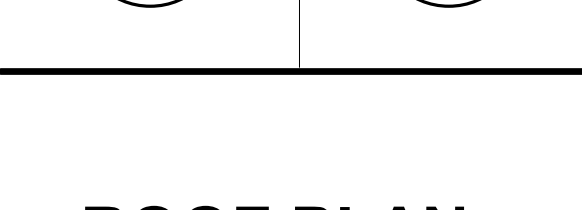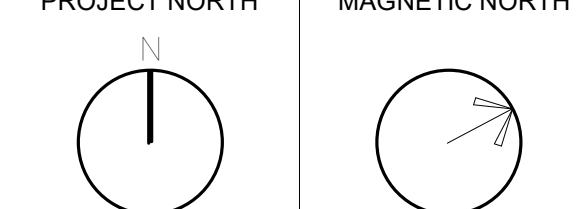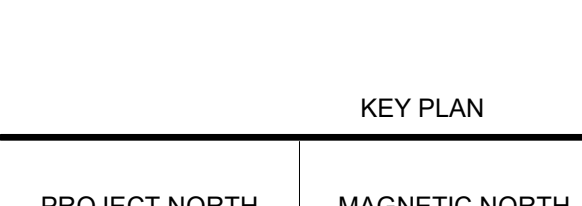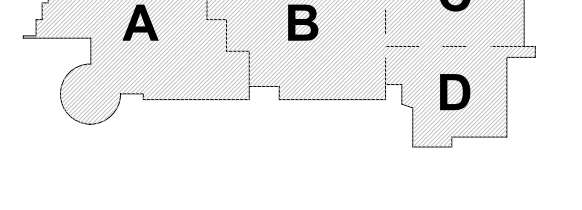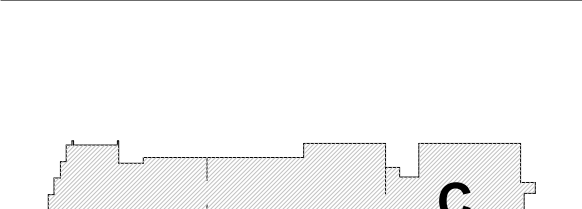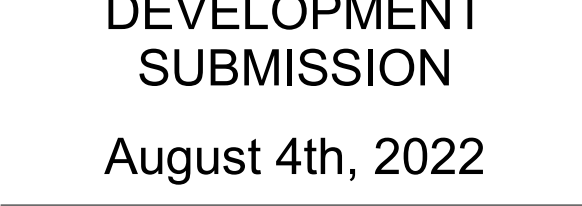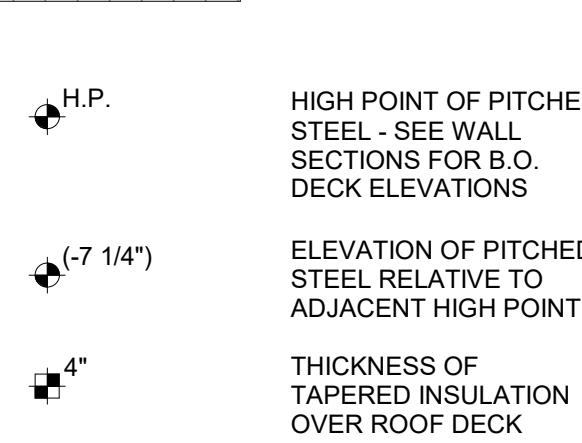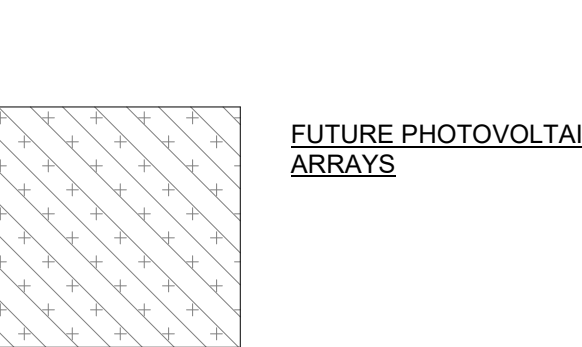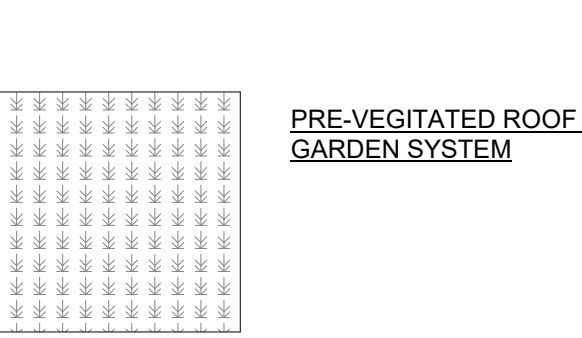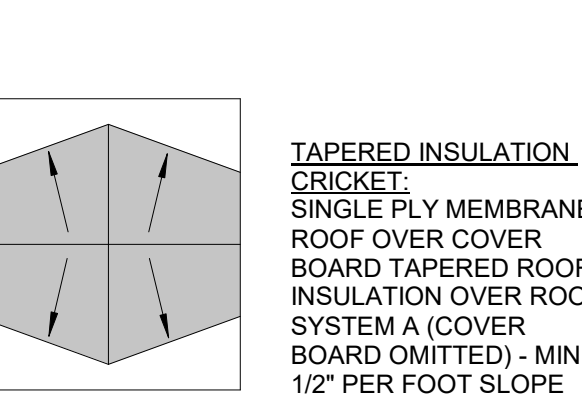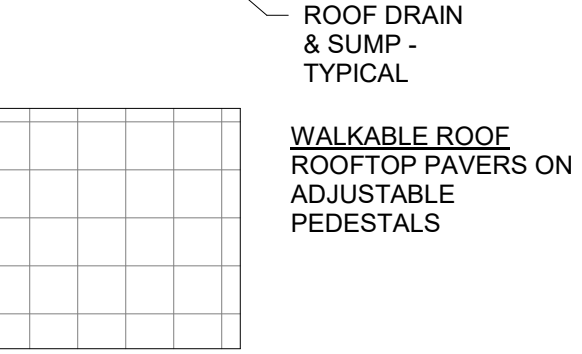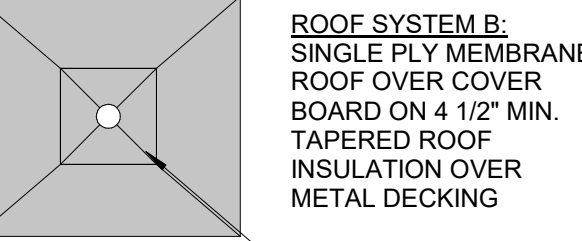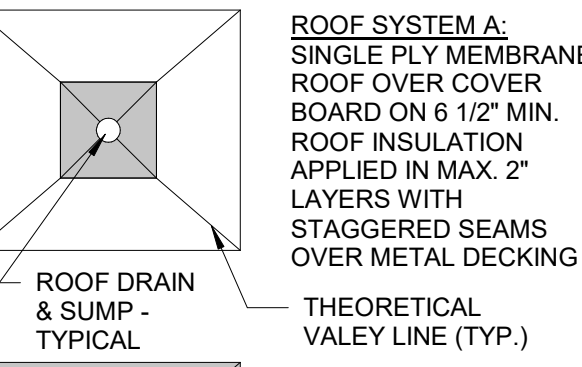

1 Main Roof Plan - Area C
1/8" = 1'-0"

© COPYRIGHT 2021 DRUMME ROSANE ANDERSON, INC.

MSBA DESIGN
DEVELOPMENT
SUBMISSION
August 4th, 2022

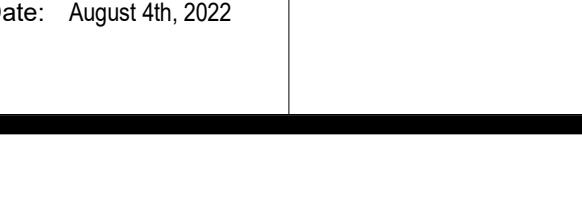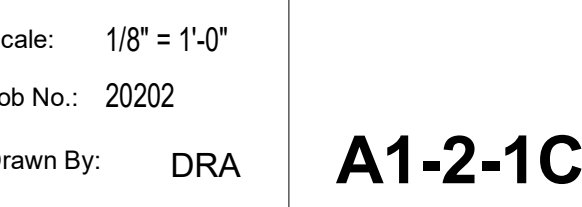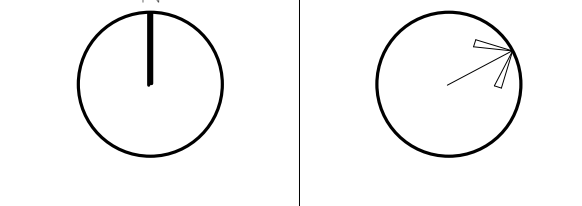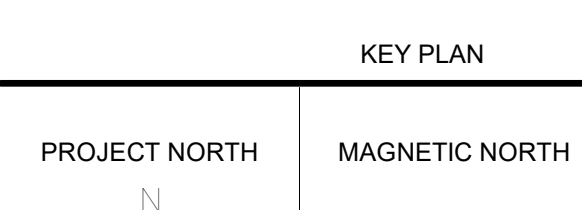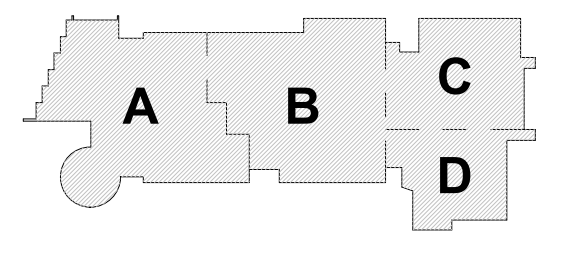








Scale: 1/8" = 1'-0"
Job No.: 20202
Drawn By: DRA
Date: August 4th, 2022

A1-2-1C

**Northeast
Metropolitan
Regional
Vocational High
School**

100 Hemlock Road,
Wakefield, MA 01880

ROOF LEGEND

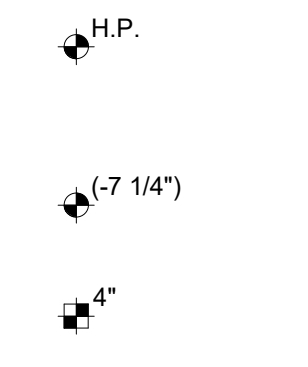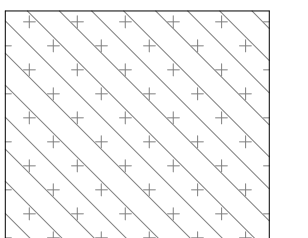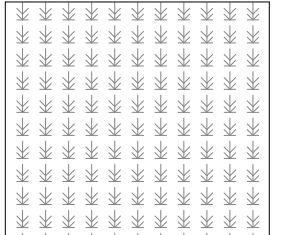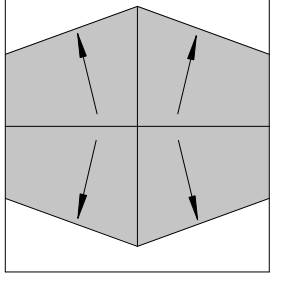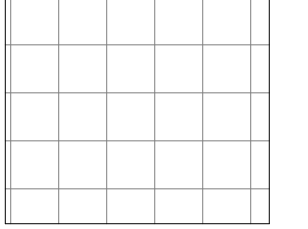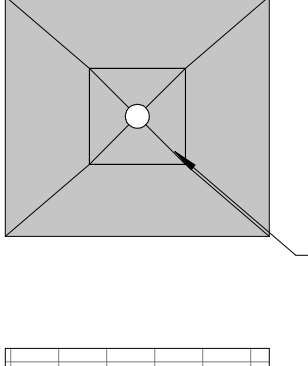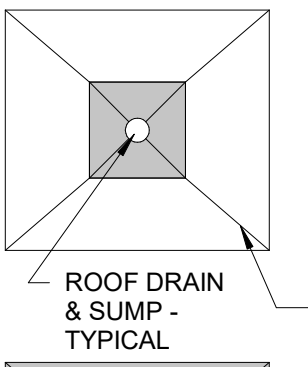

H.P.

(-7' 1/4")

4"

THICKNESS OF TAPERED INSULATION OVER ROOF DECK

© COPYRIGHT 2021 DRUMMEY ROSANE ANDERSON, INC.

MSBA DESIGN DEVELOPMENT SUBMISSION

August 4th, 2022

KEY PLAN

PROJECT NORTH

MAGNETIC NORTH

ROOF PLAN - AREA D


Scale: 1/8" = 1'-0"

Job No.: 20202




Drawn By: DRA

Date: August 4th, 2022


A1-2-1D

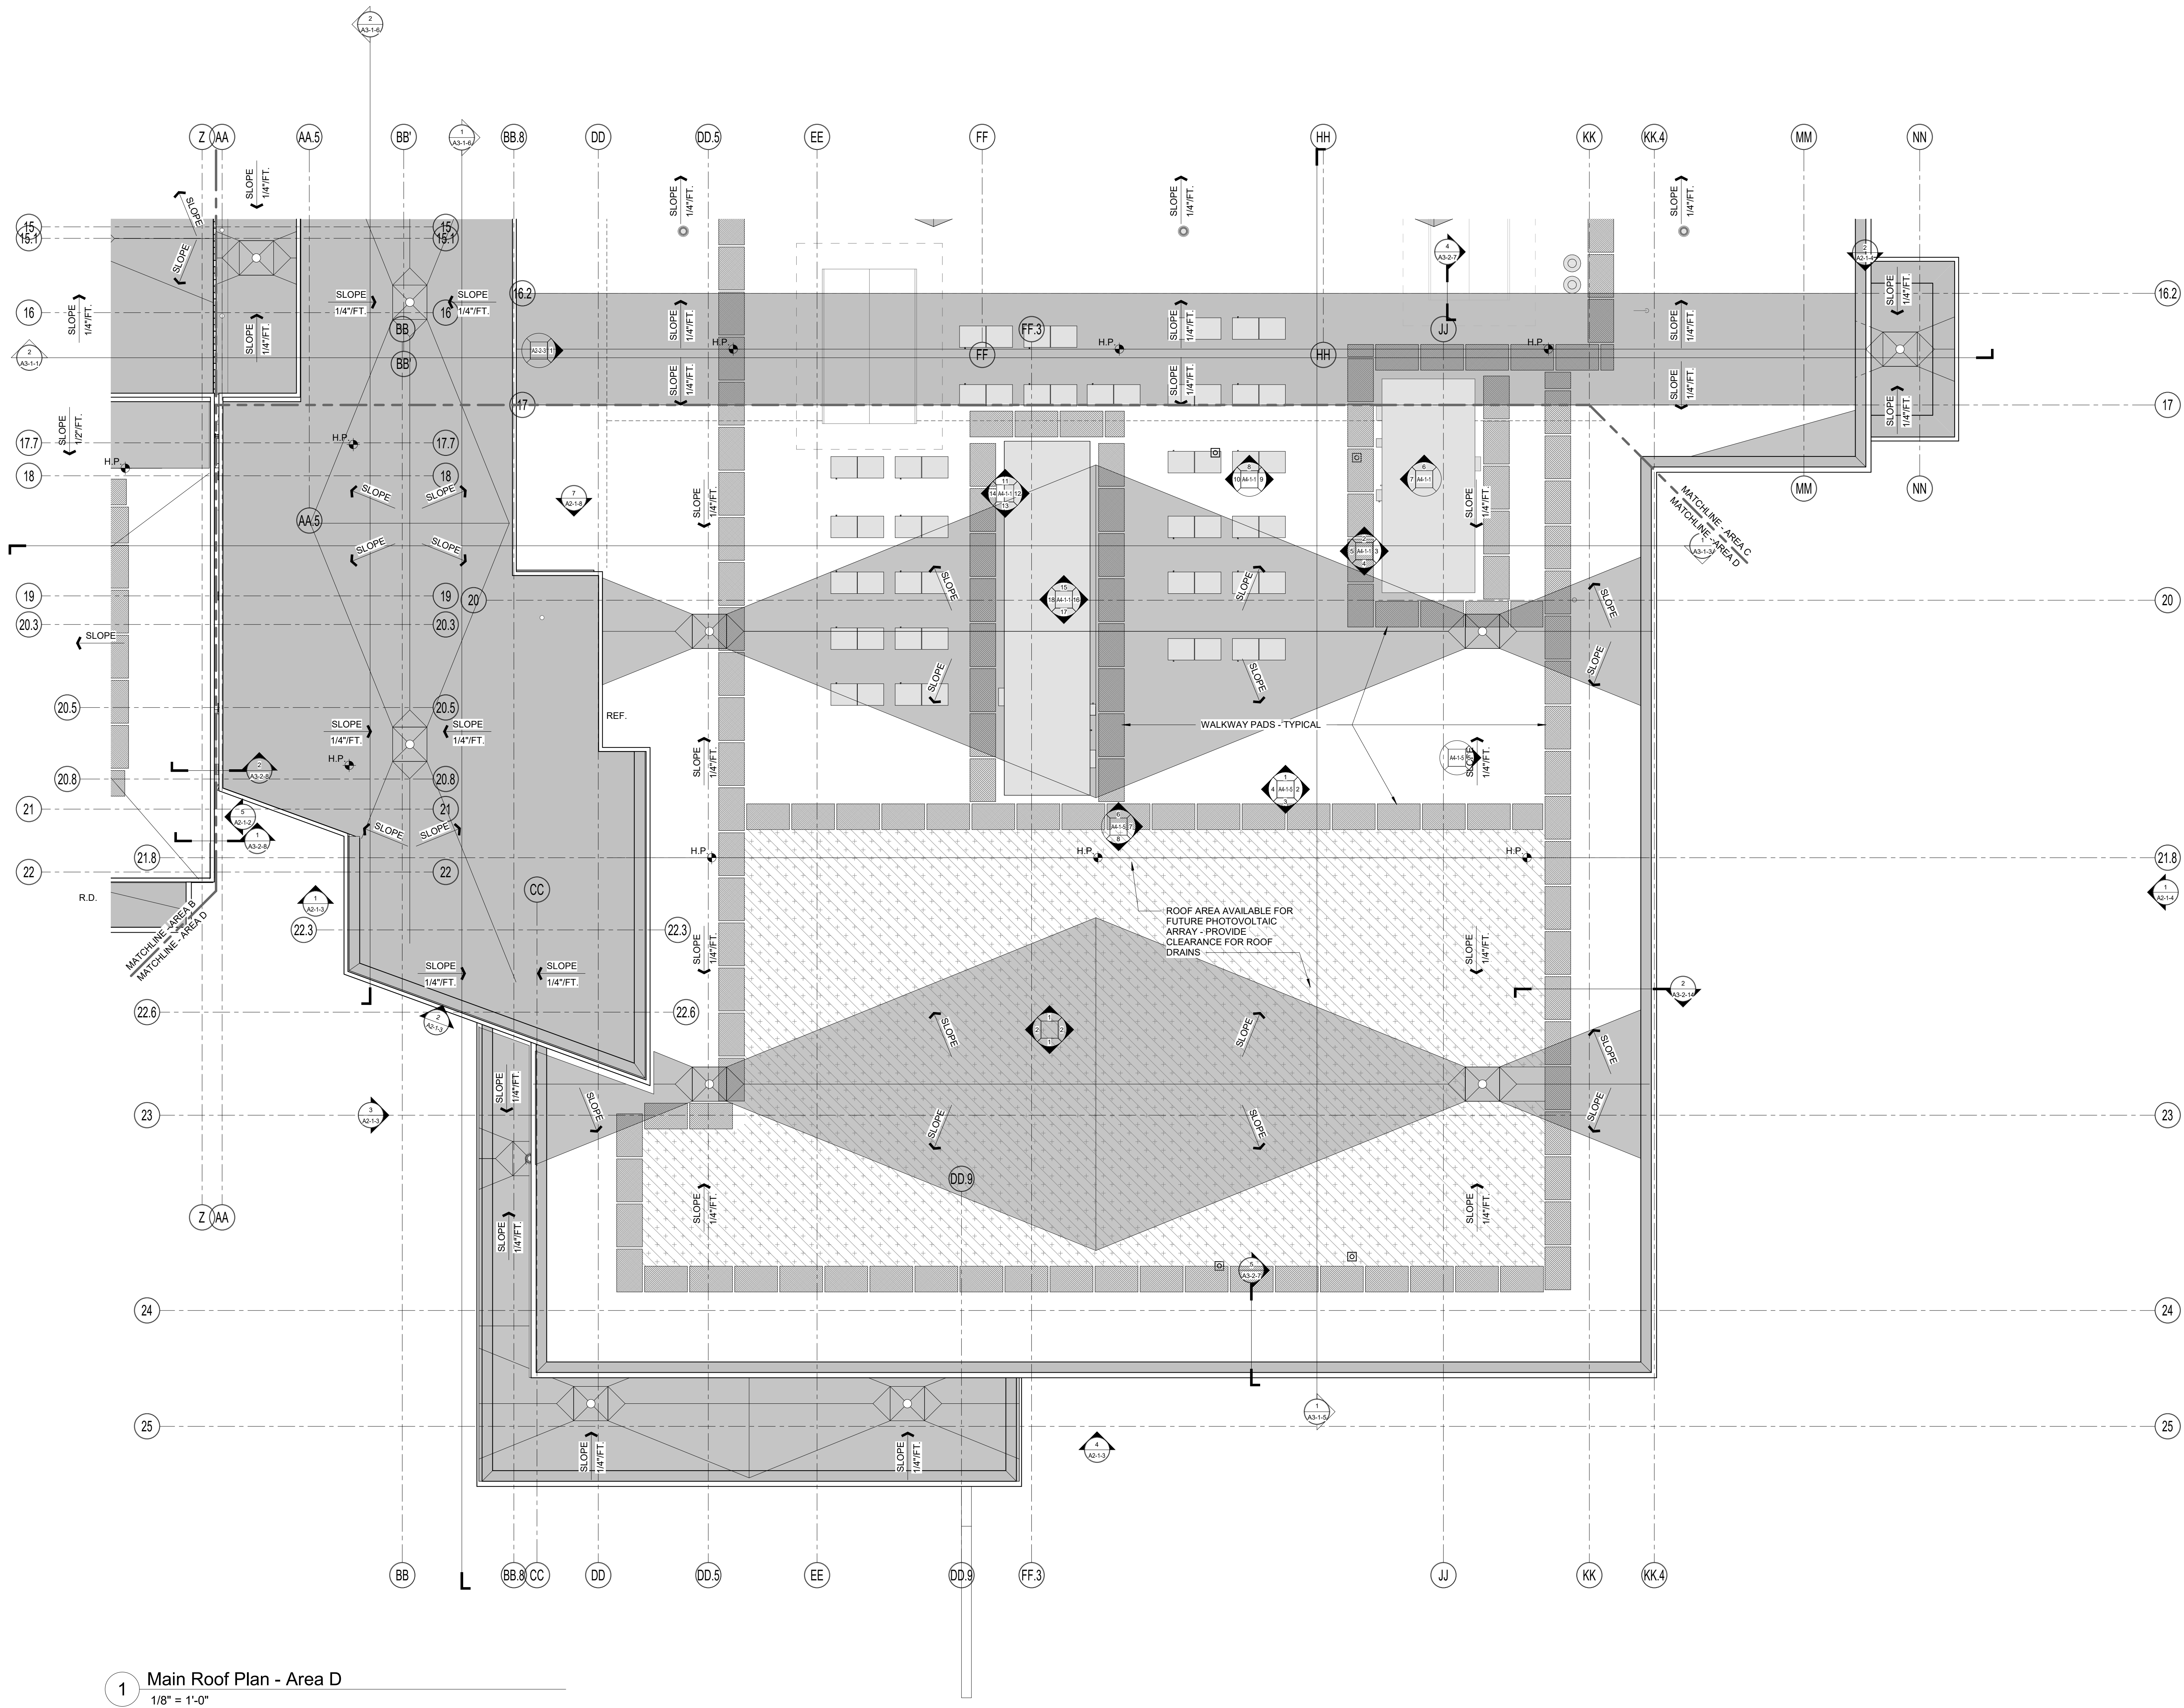

1 Main Roof Plan - Area D
1/8" = 1'-0"

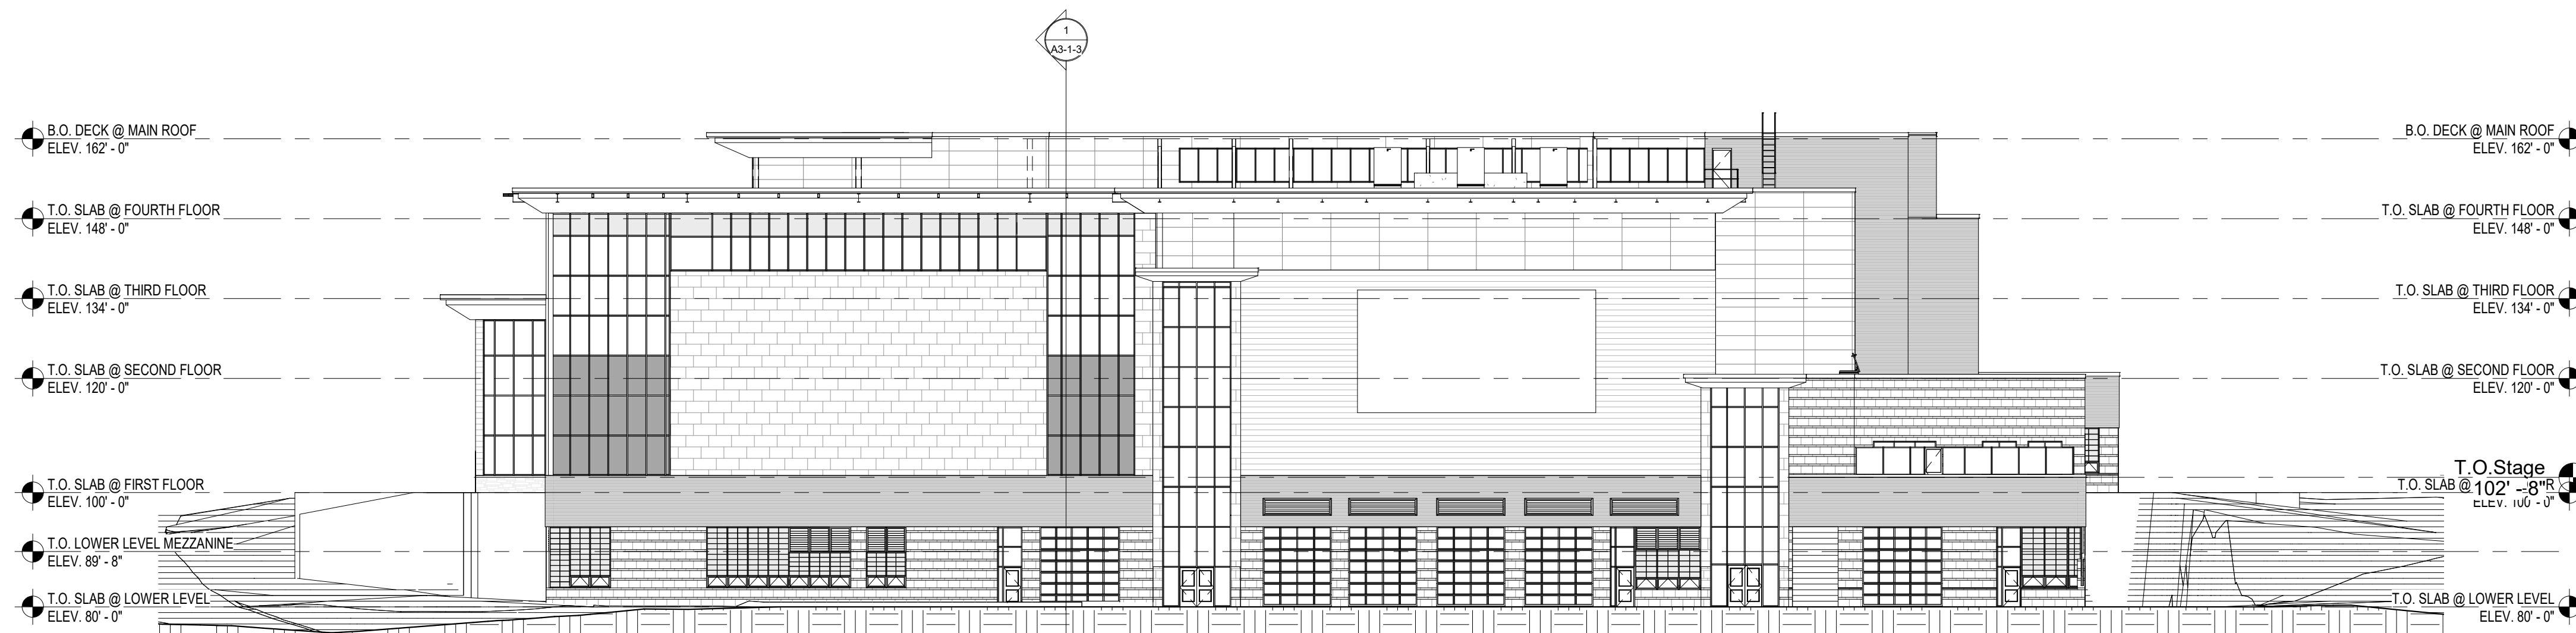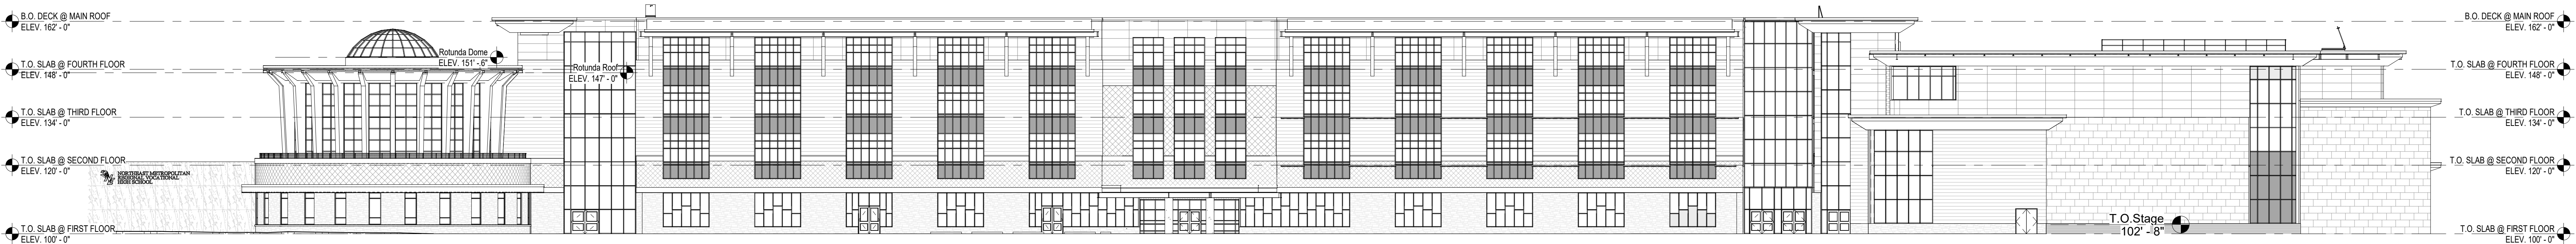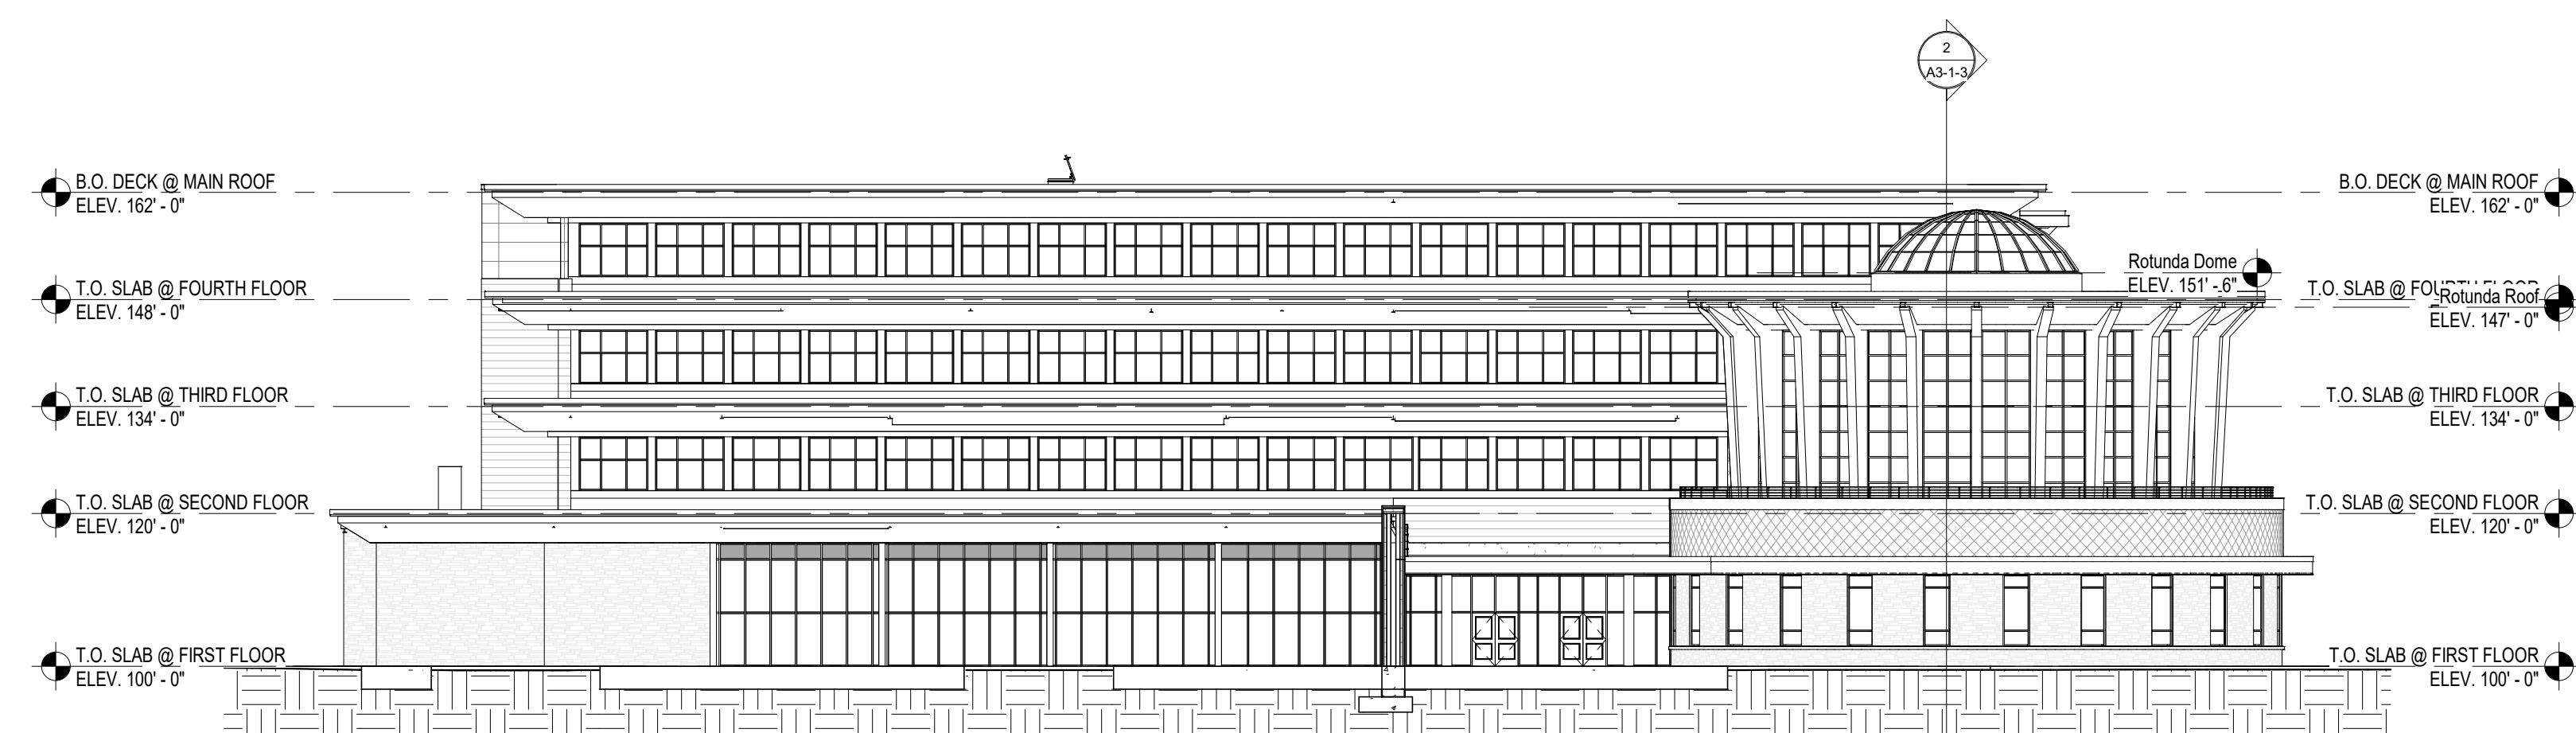
**Northeast
Metropolitan
Regional
Vocational High
School**100 Hemlock Road,
Wakefield, MA 01880**4 OVERALL NORTH ELEVATION**
1" = 20'-0"**3 OVERALL EAST ELEVATION**
1" = 20'-0"**2 OVERALL SOUTH ELEVATION**
1" = 20'-0"**1 OVERALL WEST ELEVATION**
1" = 20'-0"

© COPYRIGHT 2021 DRUMMEY ROSANE ANDERSON, INC.

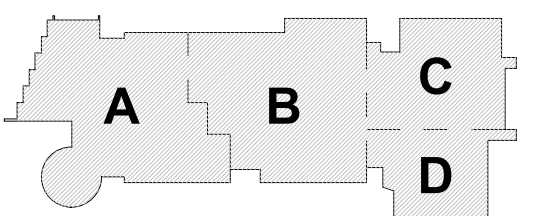
MSBA DESIGN
DEVELOPMENT
SUBMISSION
August 4th, 2022

KEY PLAN

PROJECT NORTH

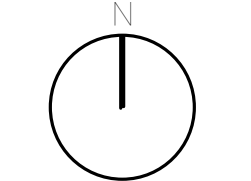

MAGNETIC NORTH

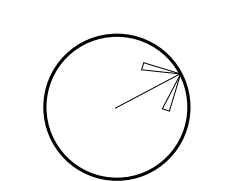**OVERALL
BUILDING
ELEVATIONS**


Scale: 1" = 20'-0"

Job No.: 20202


Drawn By: DRA

Date: August 4th, 2022


A2-0-1

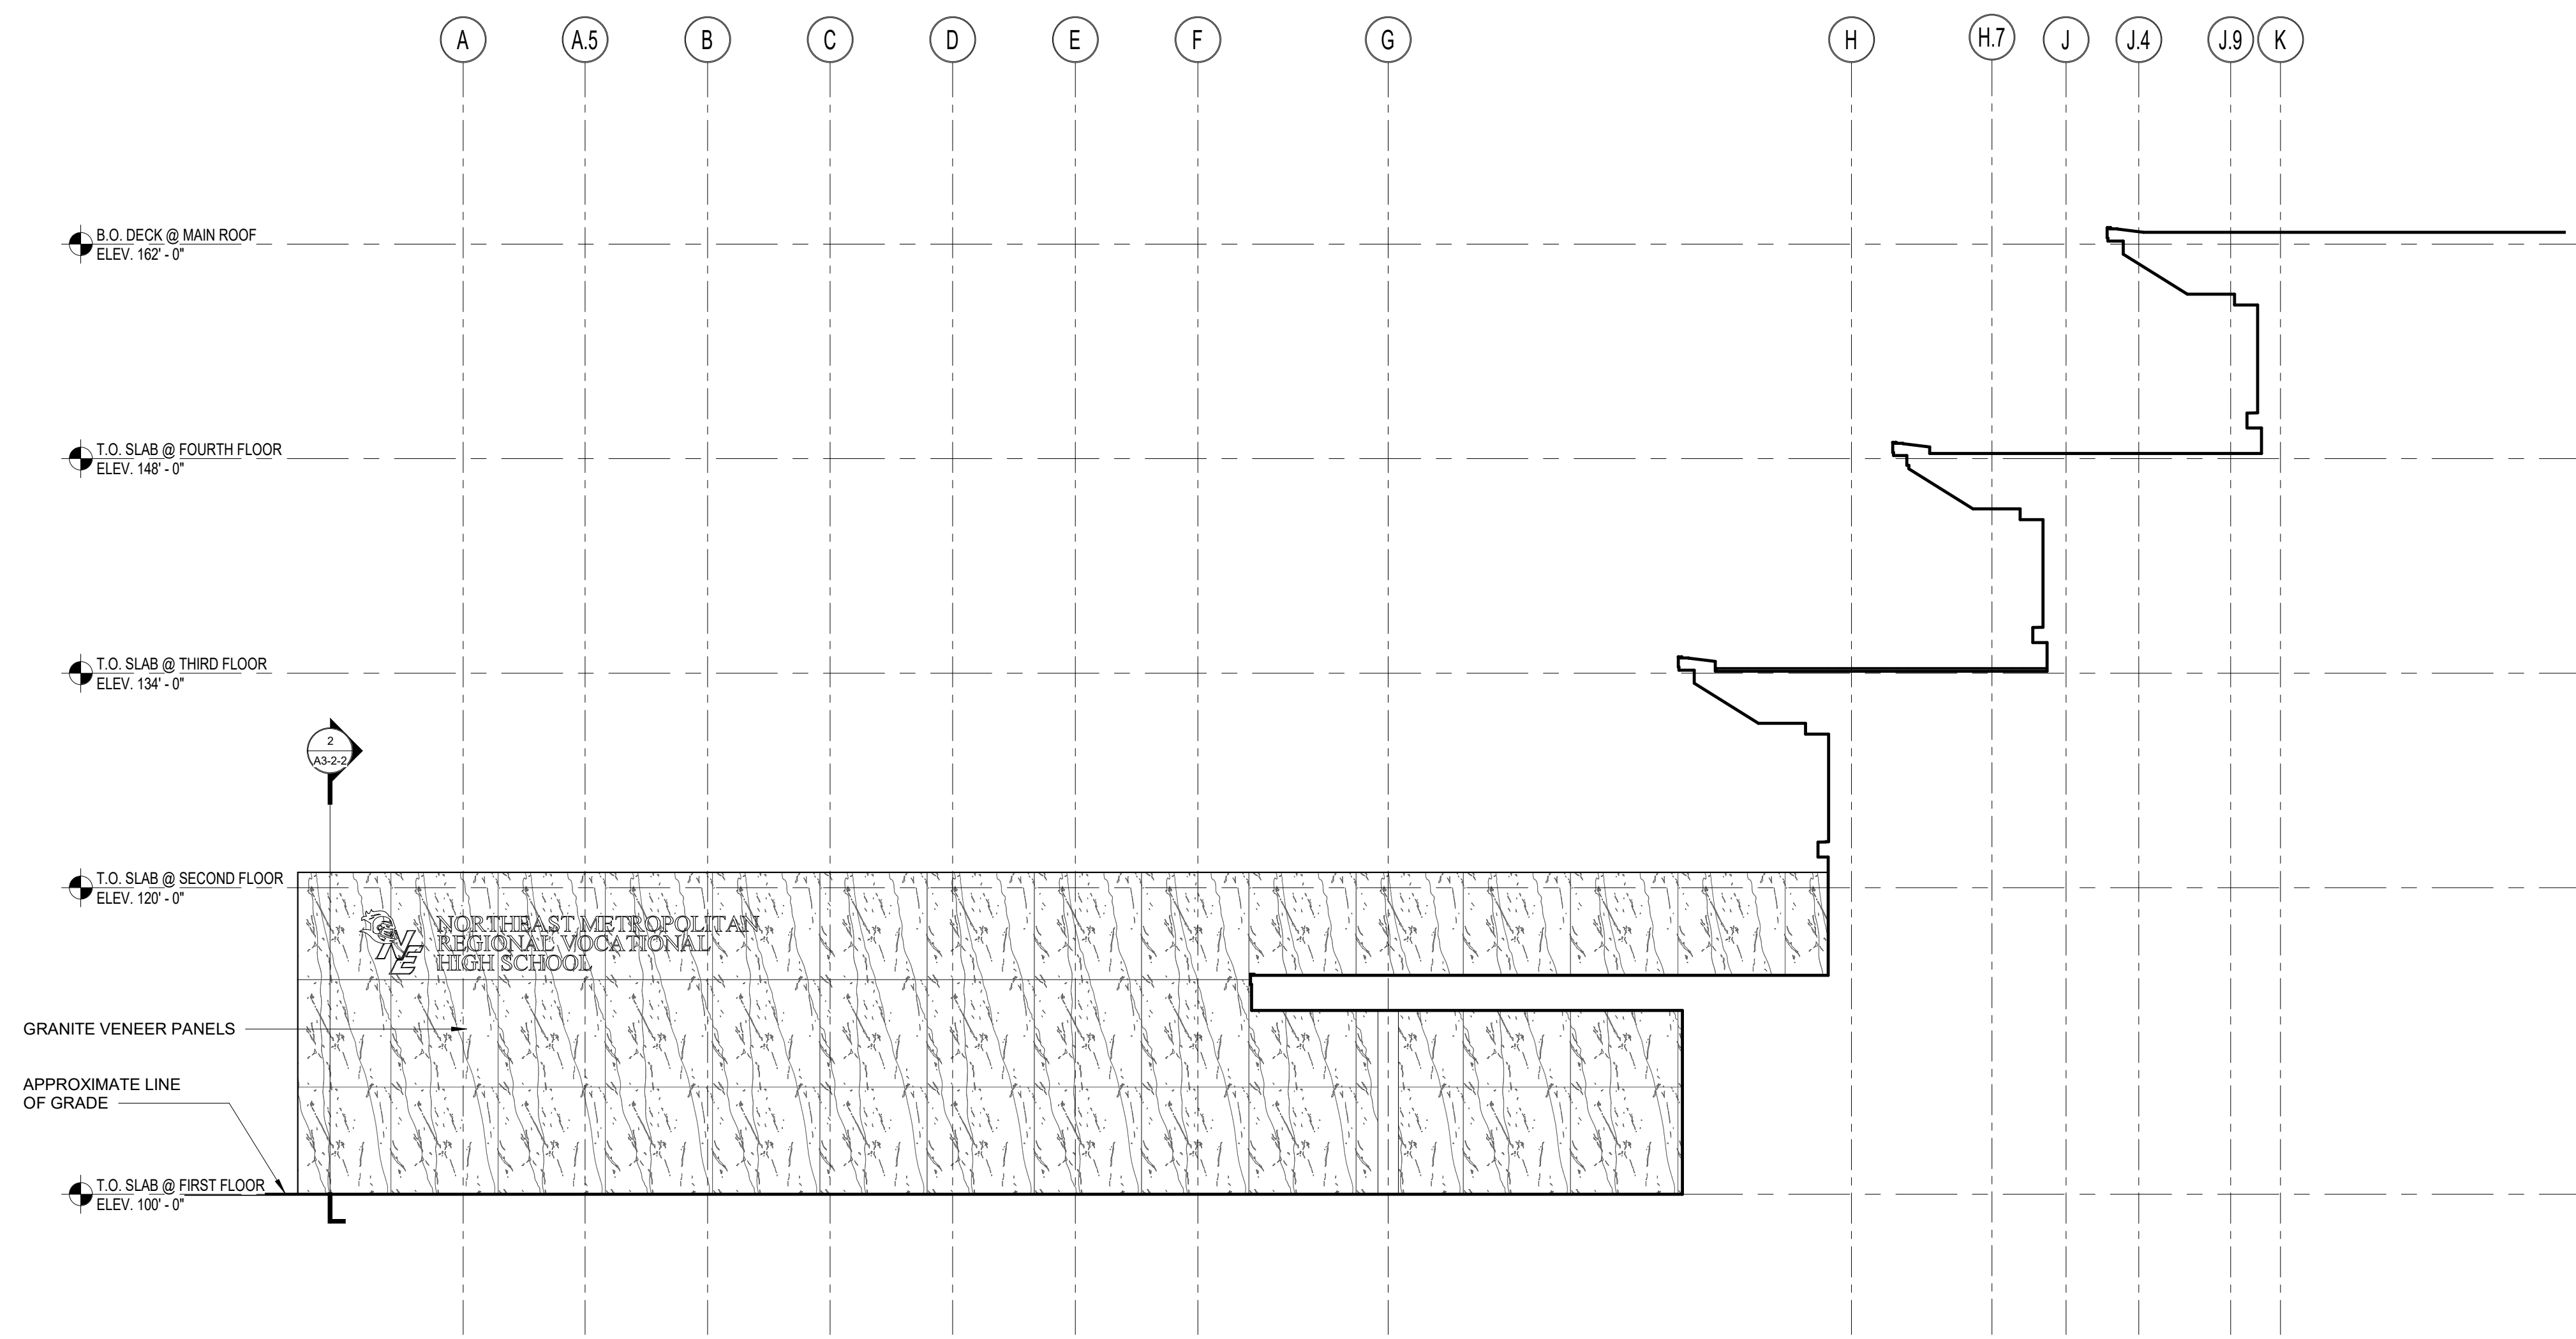

2 SOUTH ELEVATION
1/8" = 1'-0"

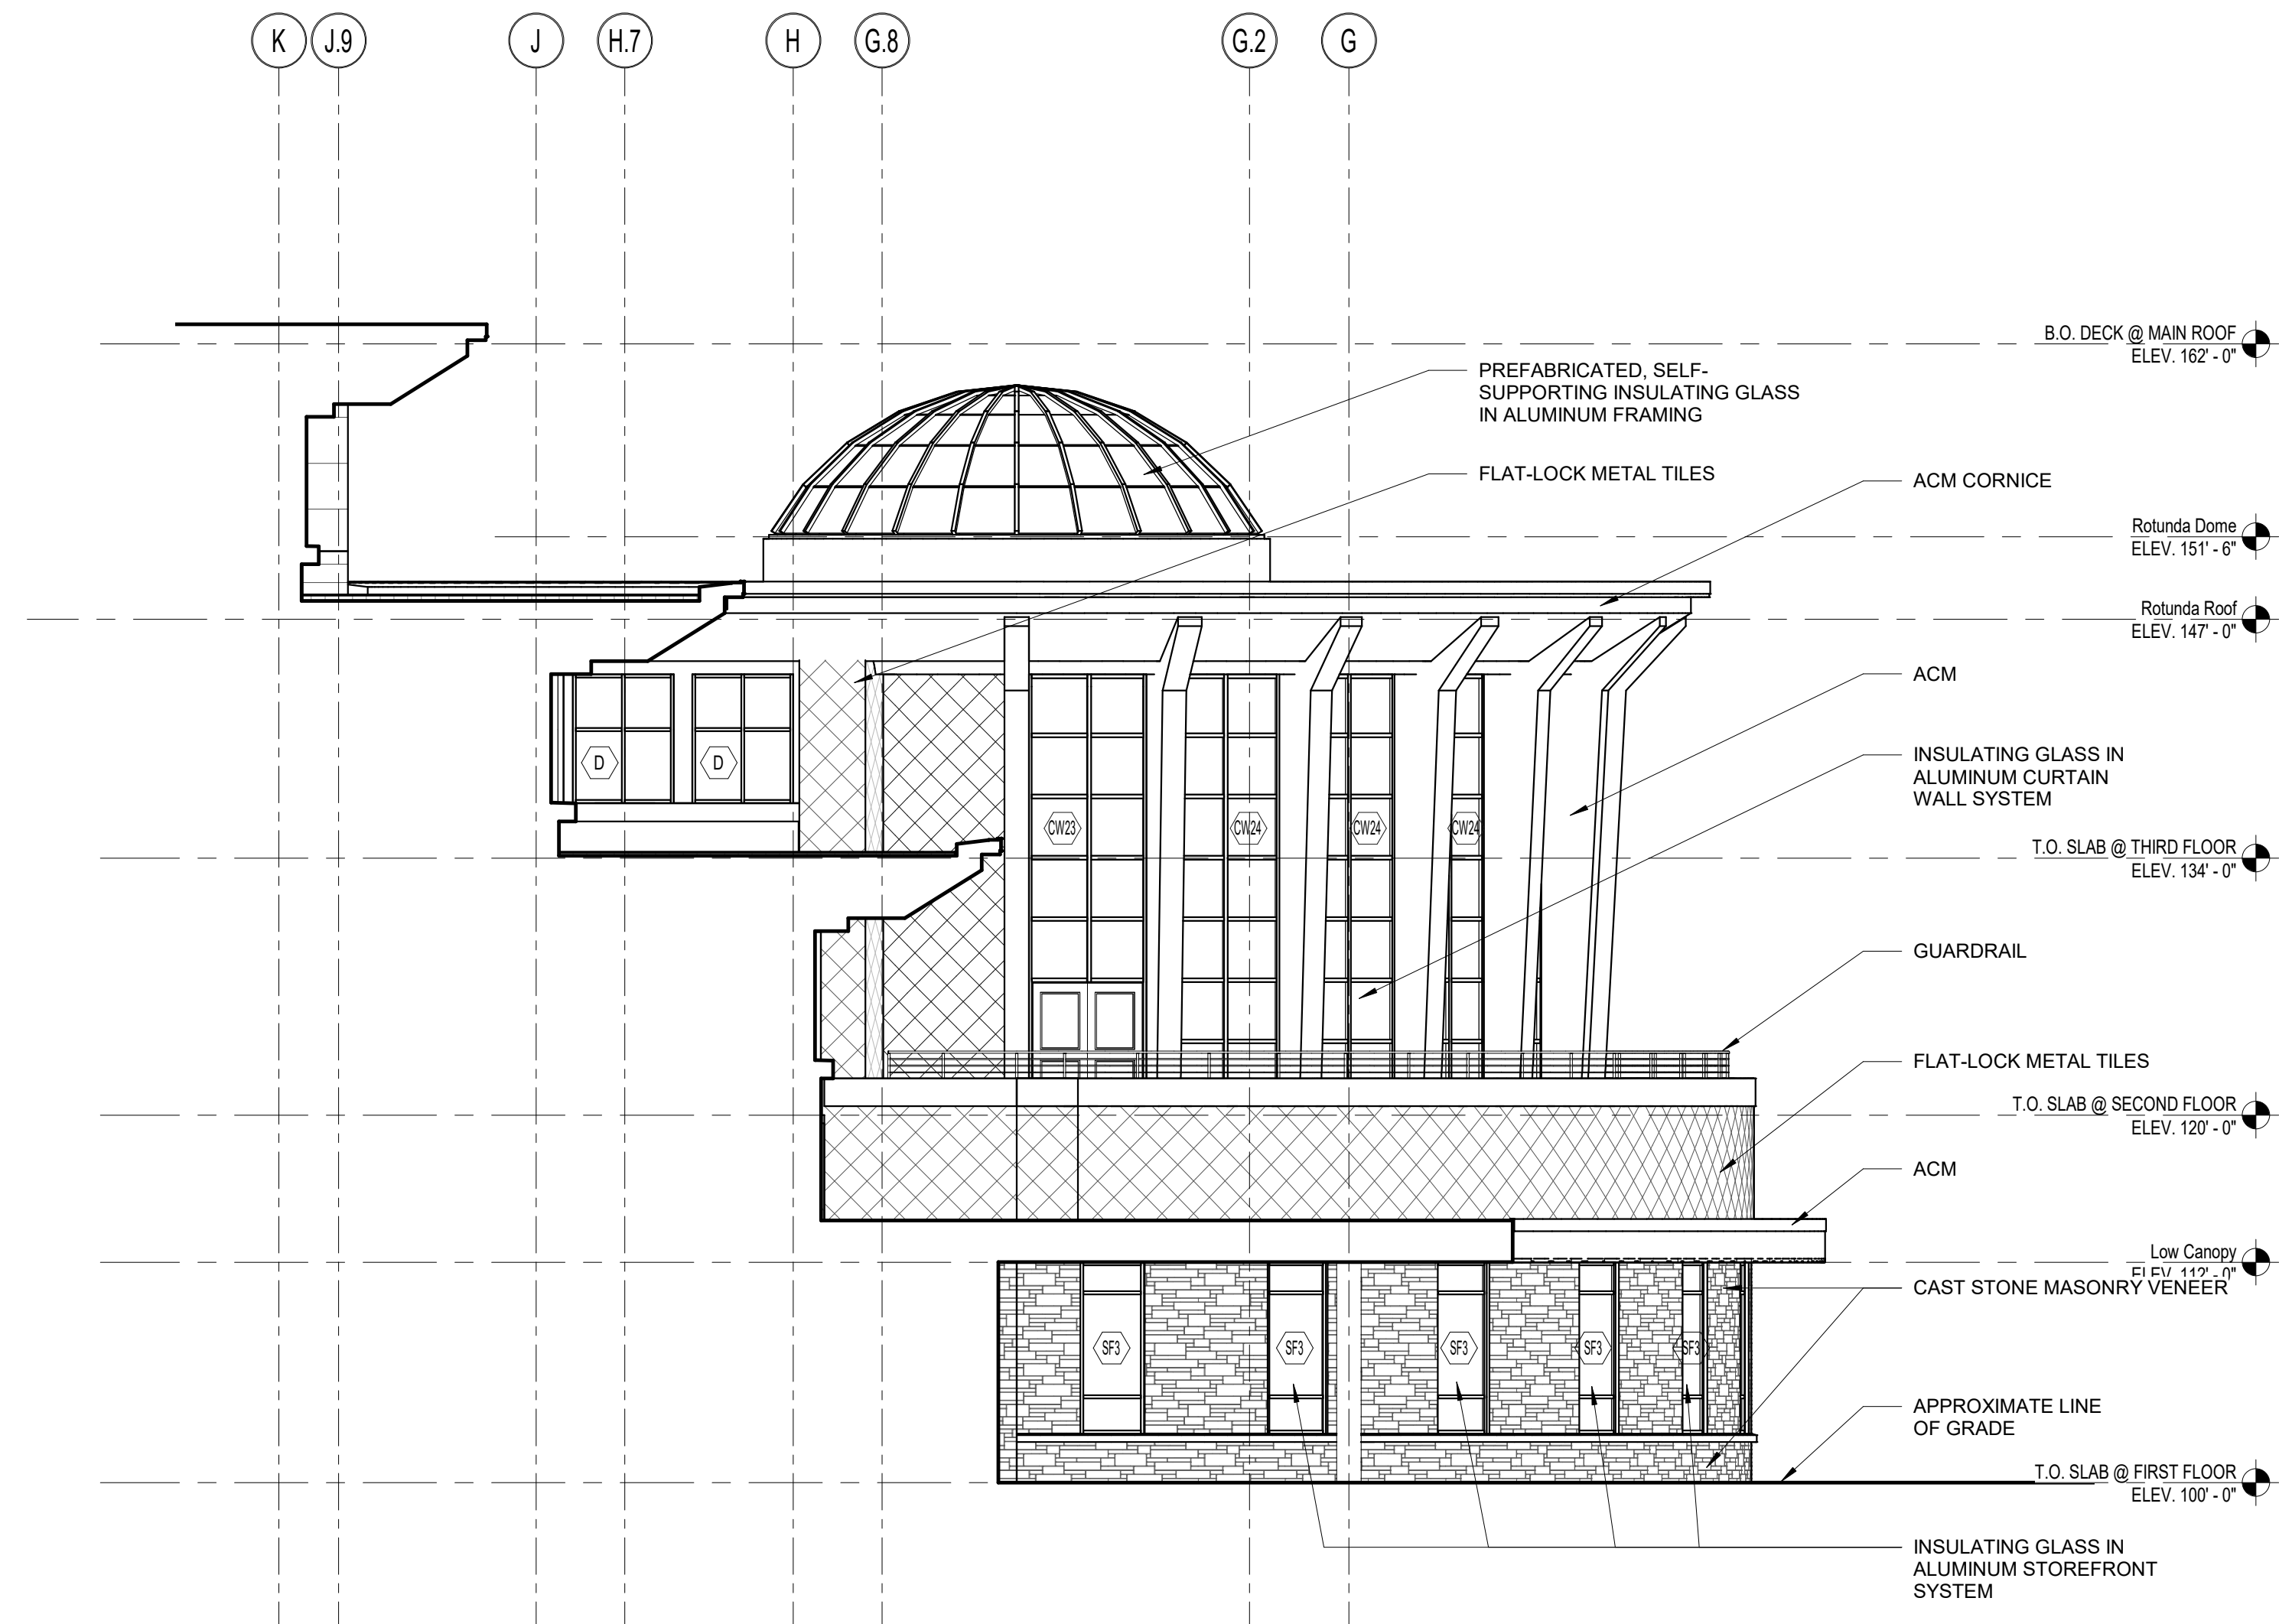

3 NORTH ELEVATION
1/8" = 1'-0"

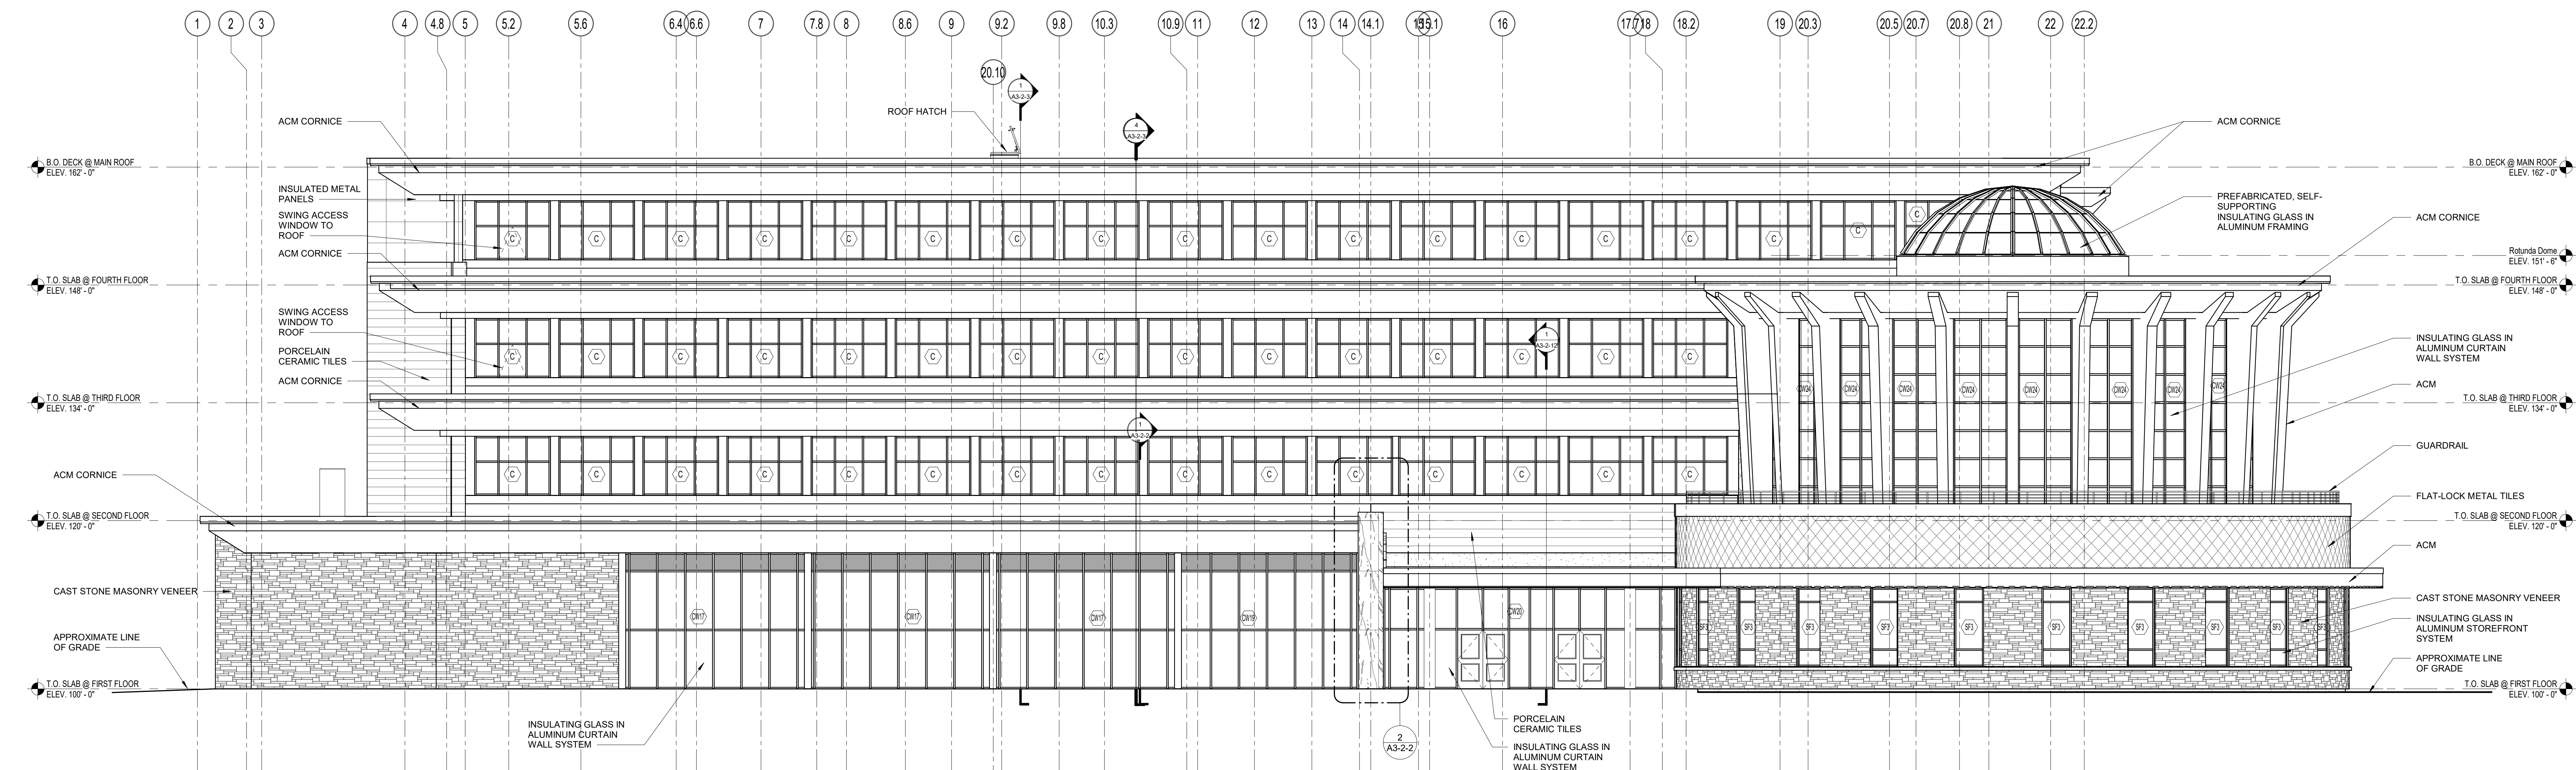

1 WEST ELEVATION
1/8" = 1'-0"


DRA

Drumme Rosane Anderson, Inc.
225 Oakland Road
Studio 205
South Windsor, CT
06074
Tel: 878.66.1000
www.dra-inc.com

Northeast
Metropolitan
Regional
Vocational High
School
100 Hemlock Road,
Wakefield, MA 01880

© COPYRIGHT 2021 DRUMMEY ROSANE ANDERSON, INC.

MSBA DESIGN
DEVELOPMENT
SUBMISSION
August 4th, 2022

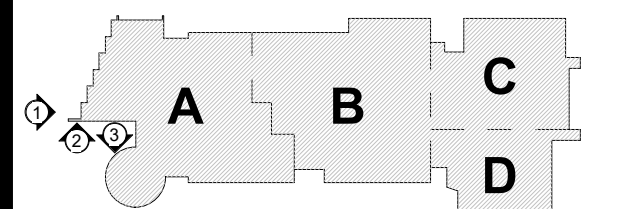

KEY PLAN

PROJECT NORTH MAGNETIC NORTH

BUILDING
ELEVATIONS

Scale: 1/8" = 1'-0"
Job No.: 20202
Drawn By: DRA
Date: August 4th, 2022

A2-1-1

DRA

Drummeys Rosane Anderson, Inc.
225 Oakland Road
Studio 205
South Windsor, CT
06074
Tel: 817.864.1000
www.dra-inc.com


260 Charles Street
Studio 300
Waltham, MA
02453

Planning | Architecture | Interior Design

**Northeast
Metropolitan
Regional
Vocational High
School**
100 Hemlock Road,
Wakefield, MA 01880


© COPYRIGHT 2021 DRUMMEYS ROSANE ANDERSON, INC.

MSBA DESIGN
DEVELOPMENT
SUBMISSION
August 4th, 2022

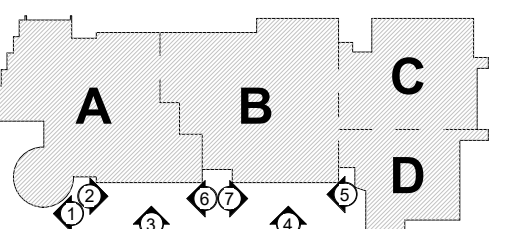

KEY PLAN

PROJECT NORTH

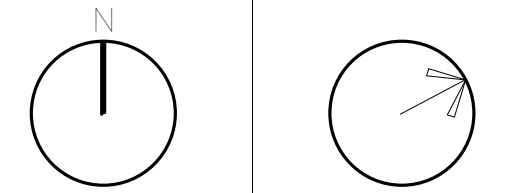

**BUILDING
ELEVATIONS**


Scale: 1/8" = 1'-0"

Job No.: 20202


Drawn By: DRA

Date: August 4th, 2022


A2-1-2

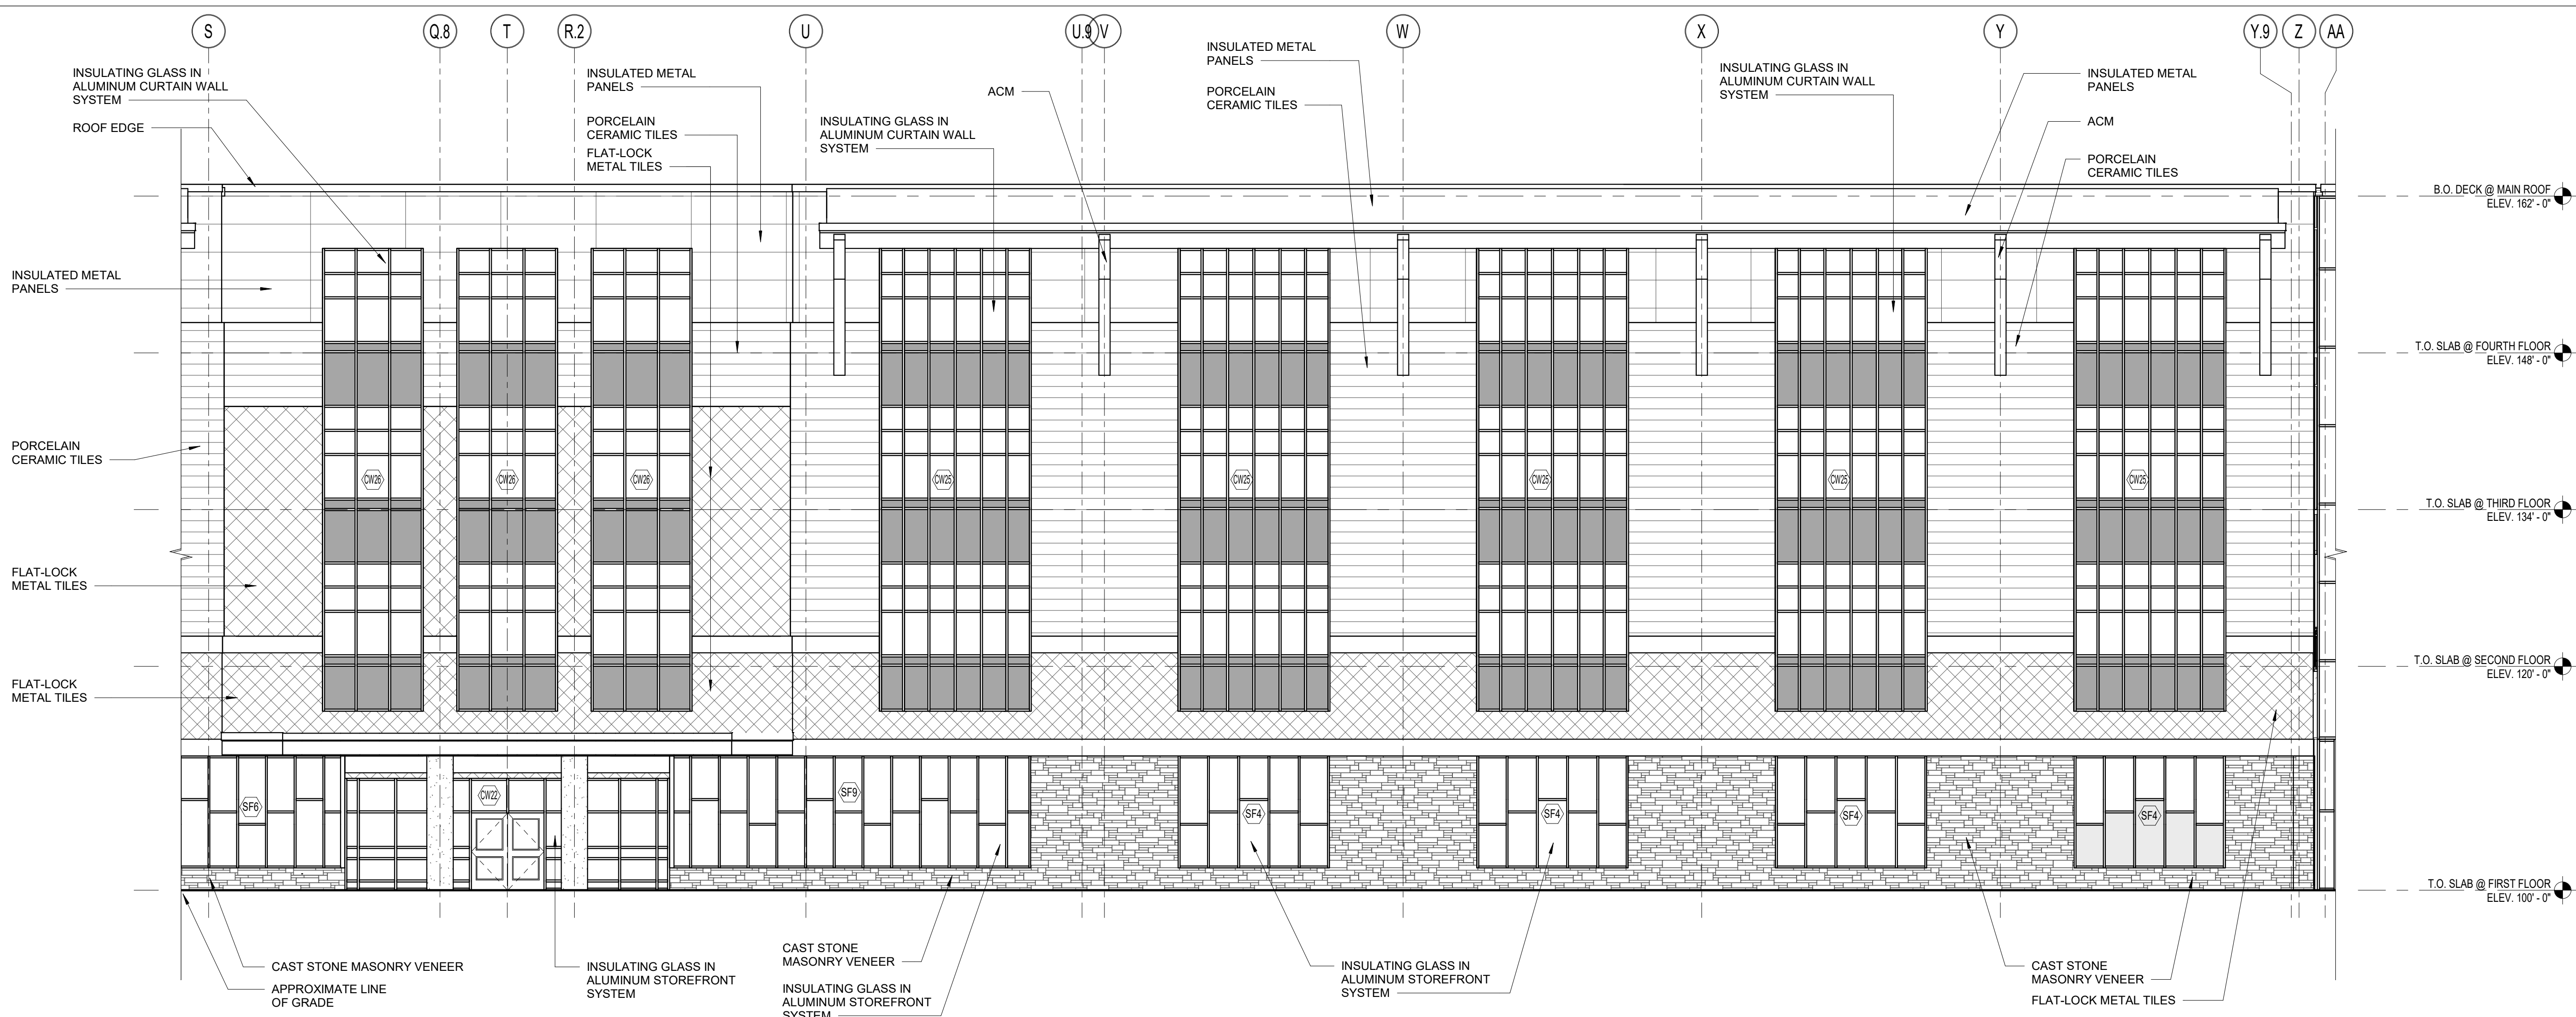


4 SOUTH ELEVATION
1/8" = 1'-0"

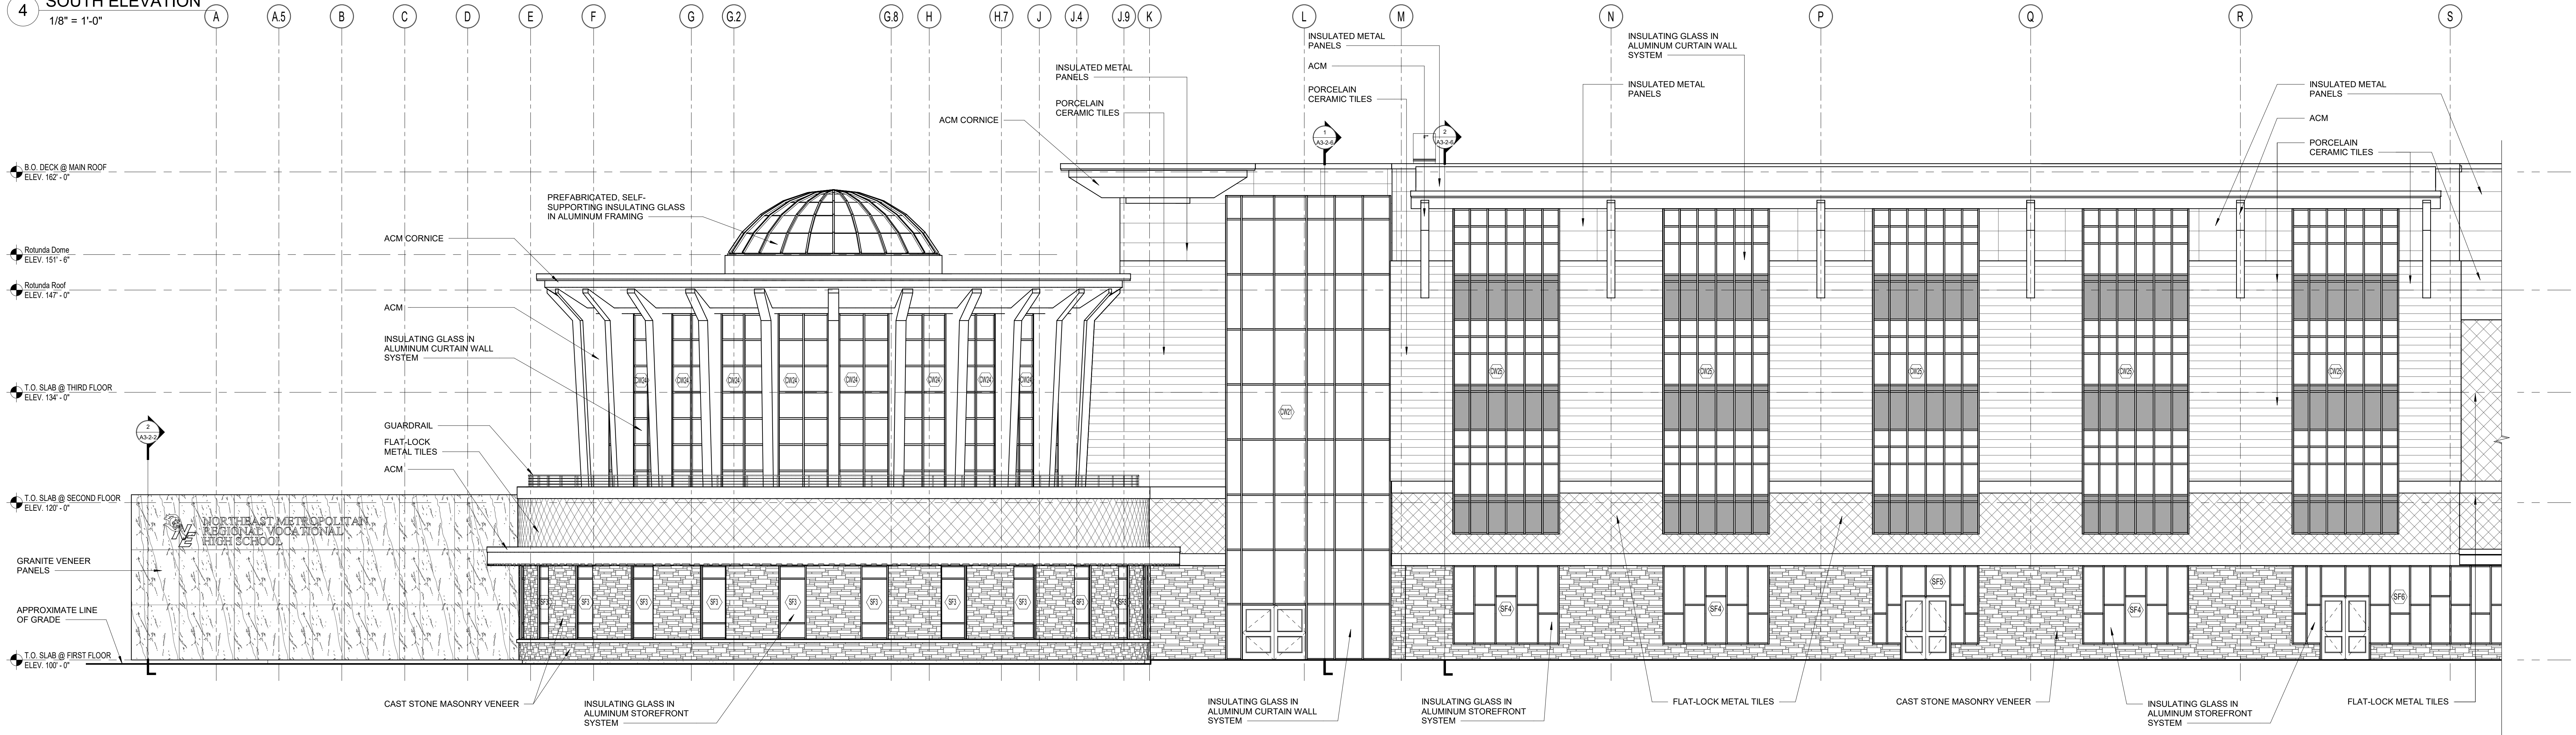


3 SOUTH ELEVATION
1/8" = 1'-0"

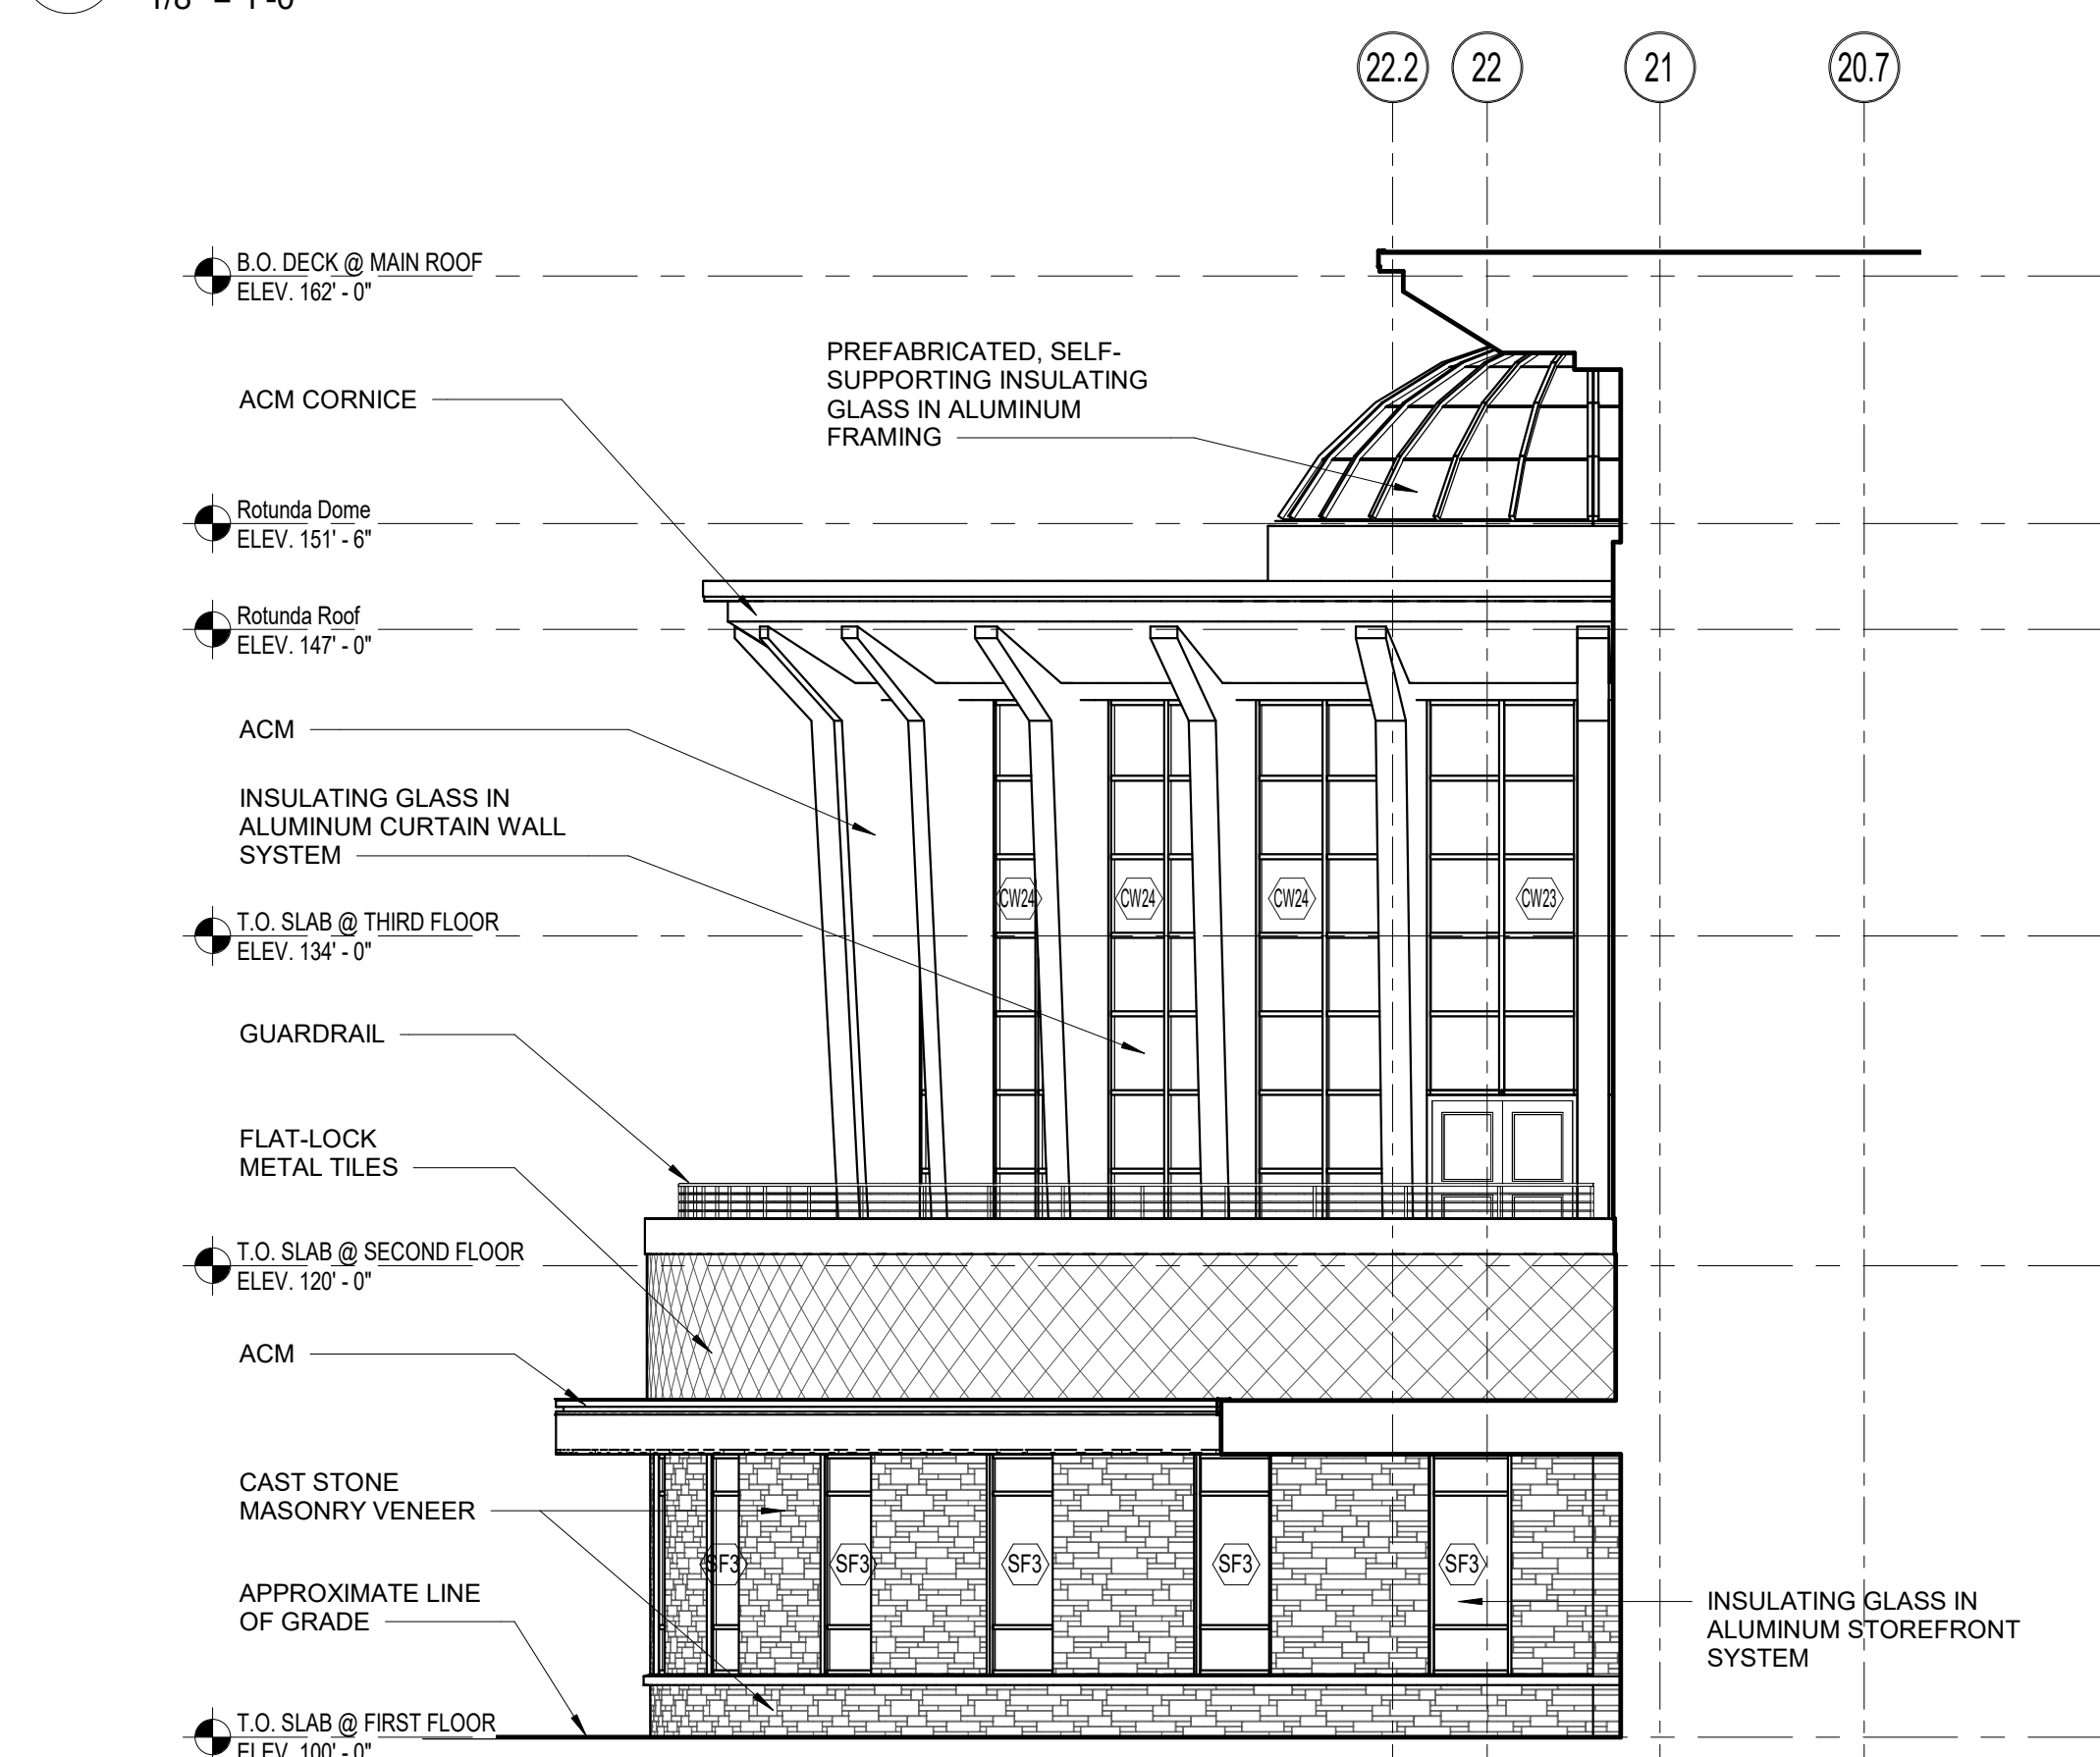


1 EAST ELEVATION
1/8" = 1'-0"

 

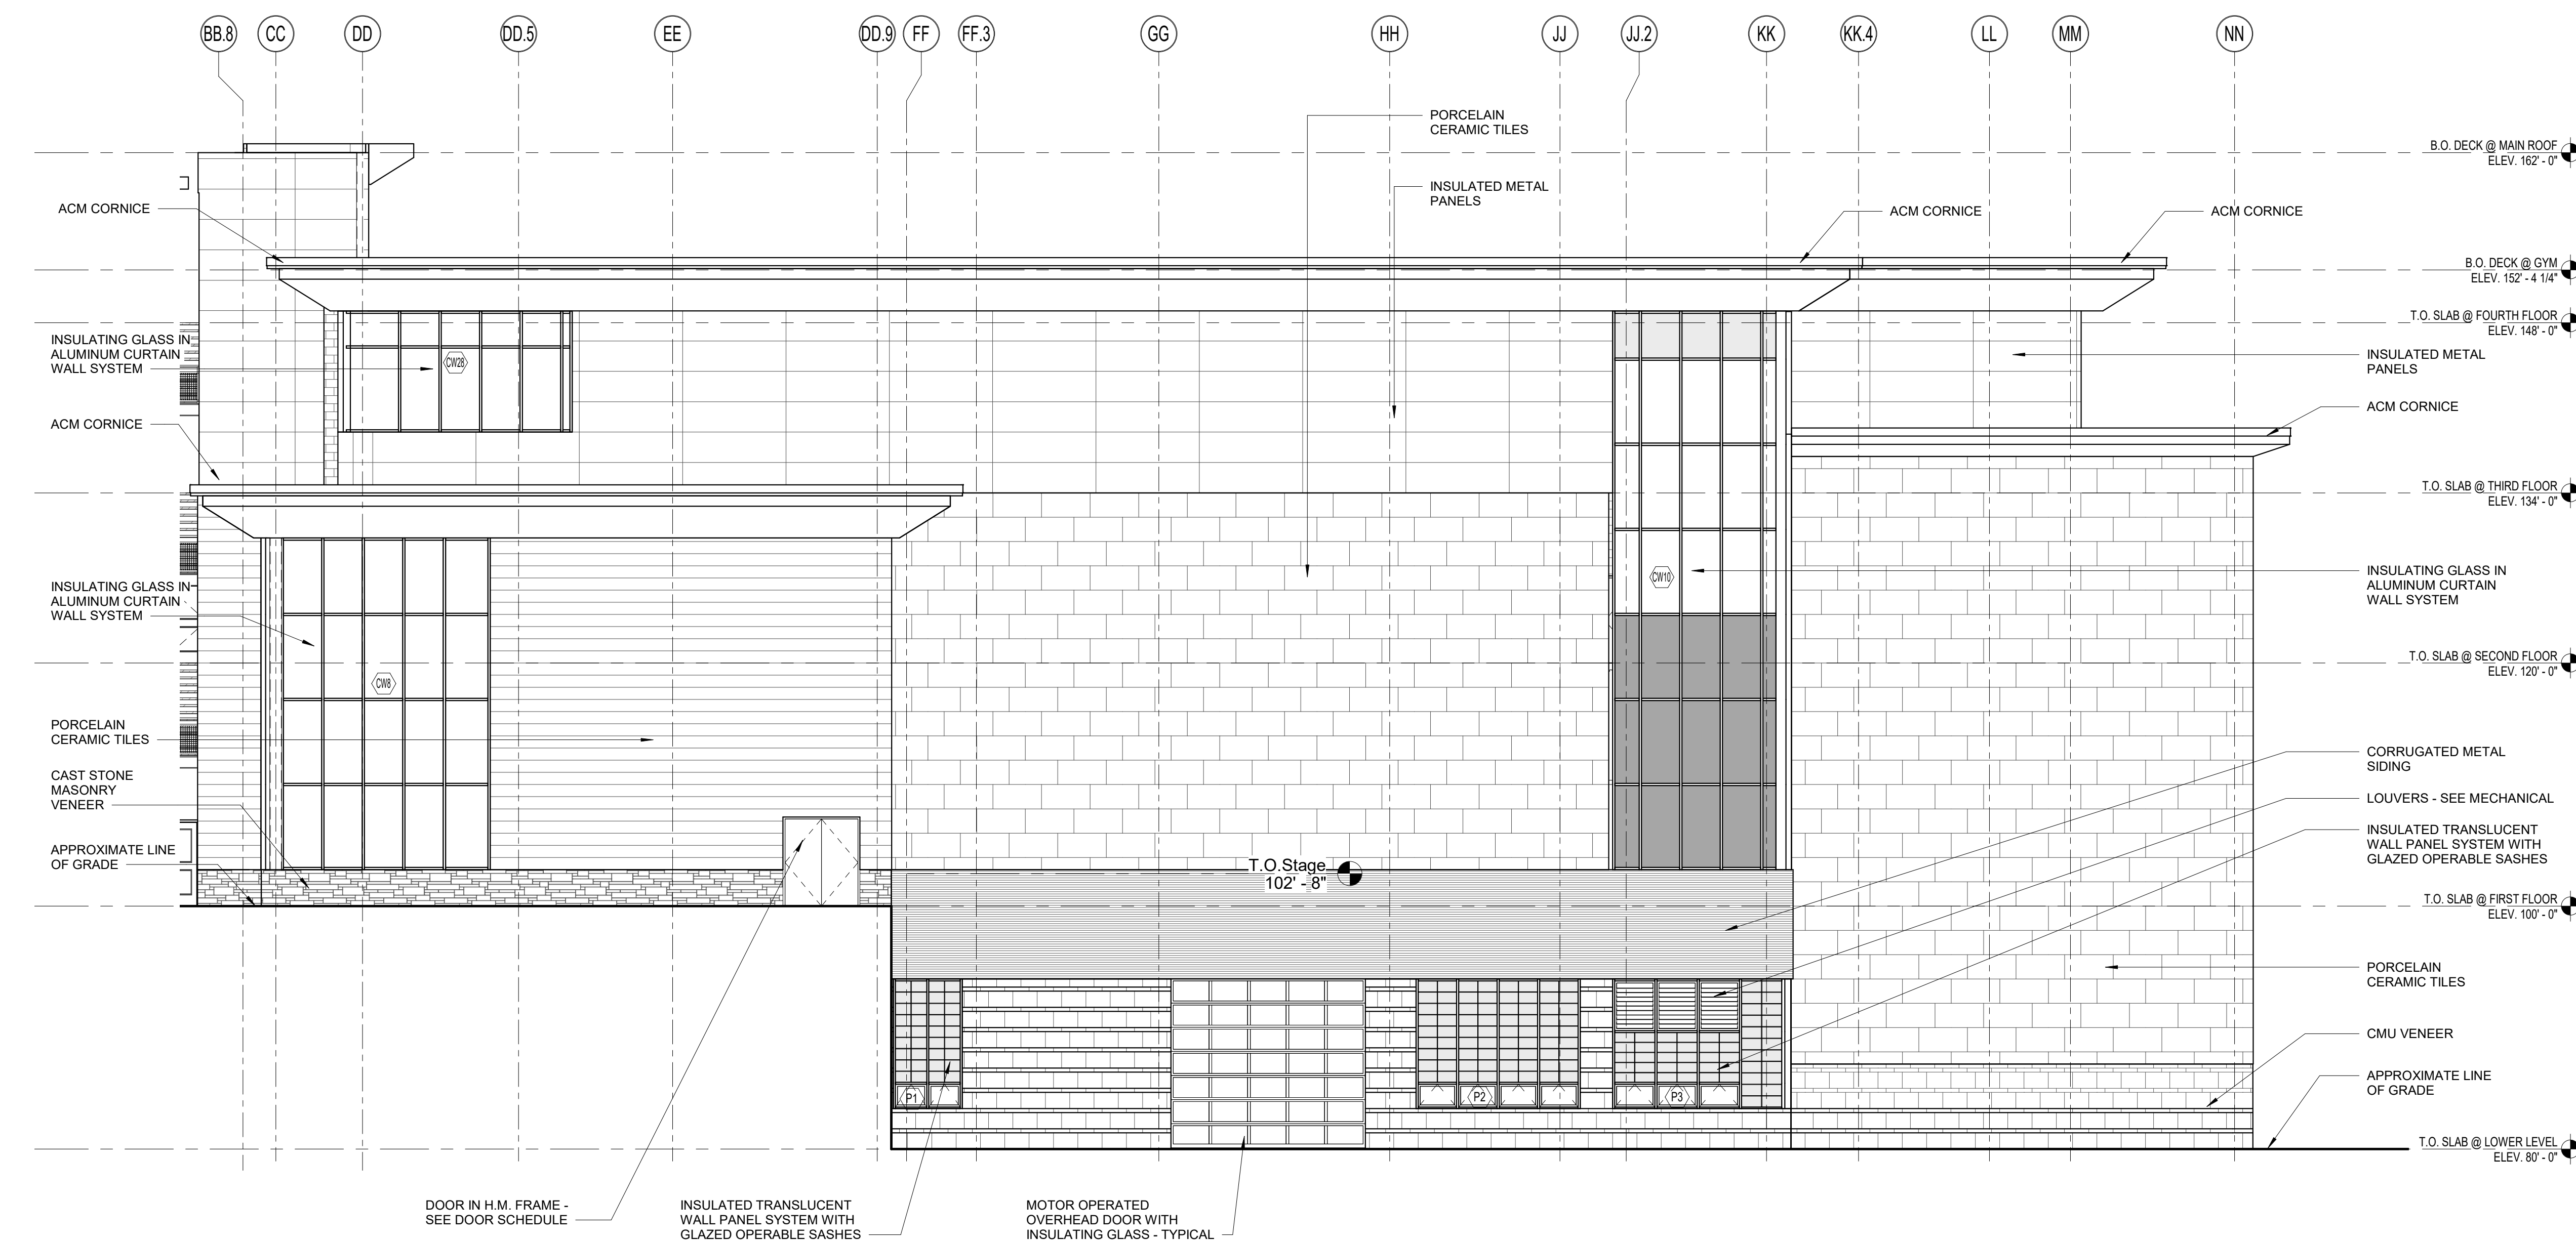


4 SOUTH ELEVATION
1/8" = 1'-0"


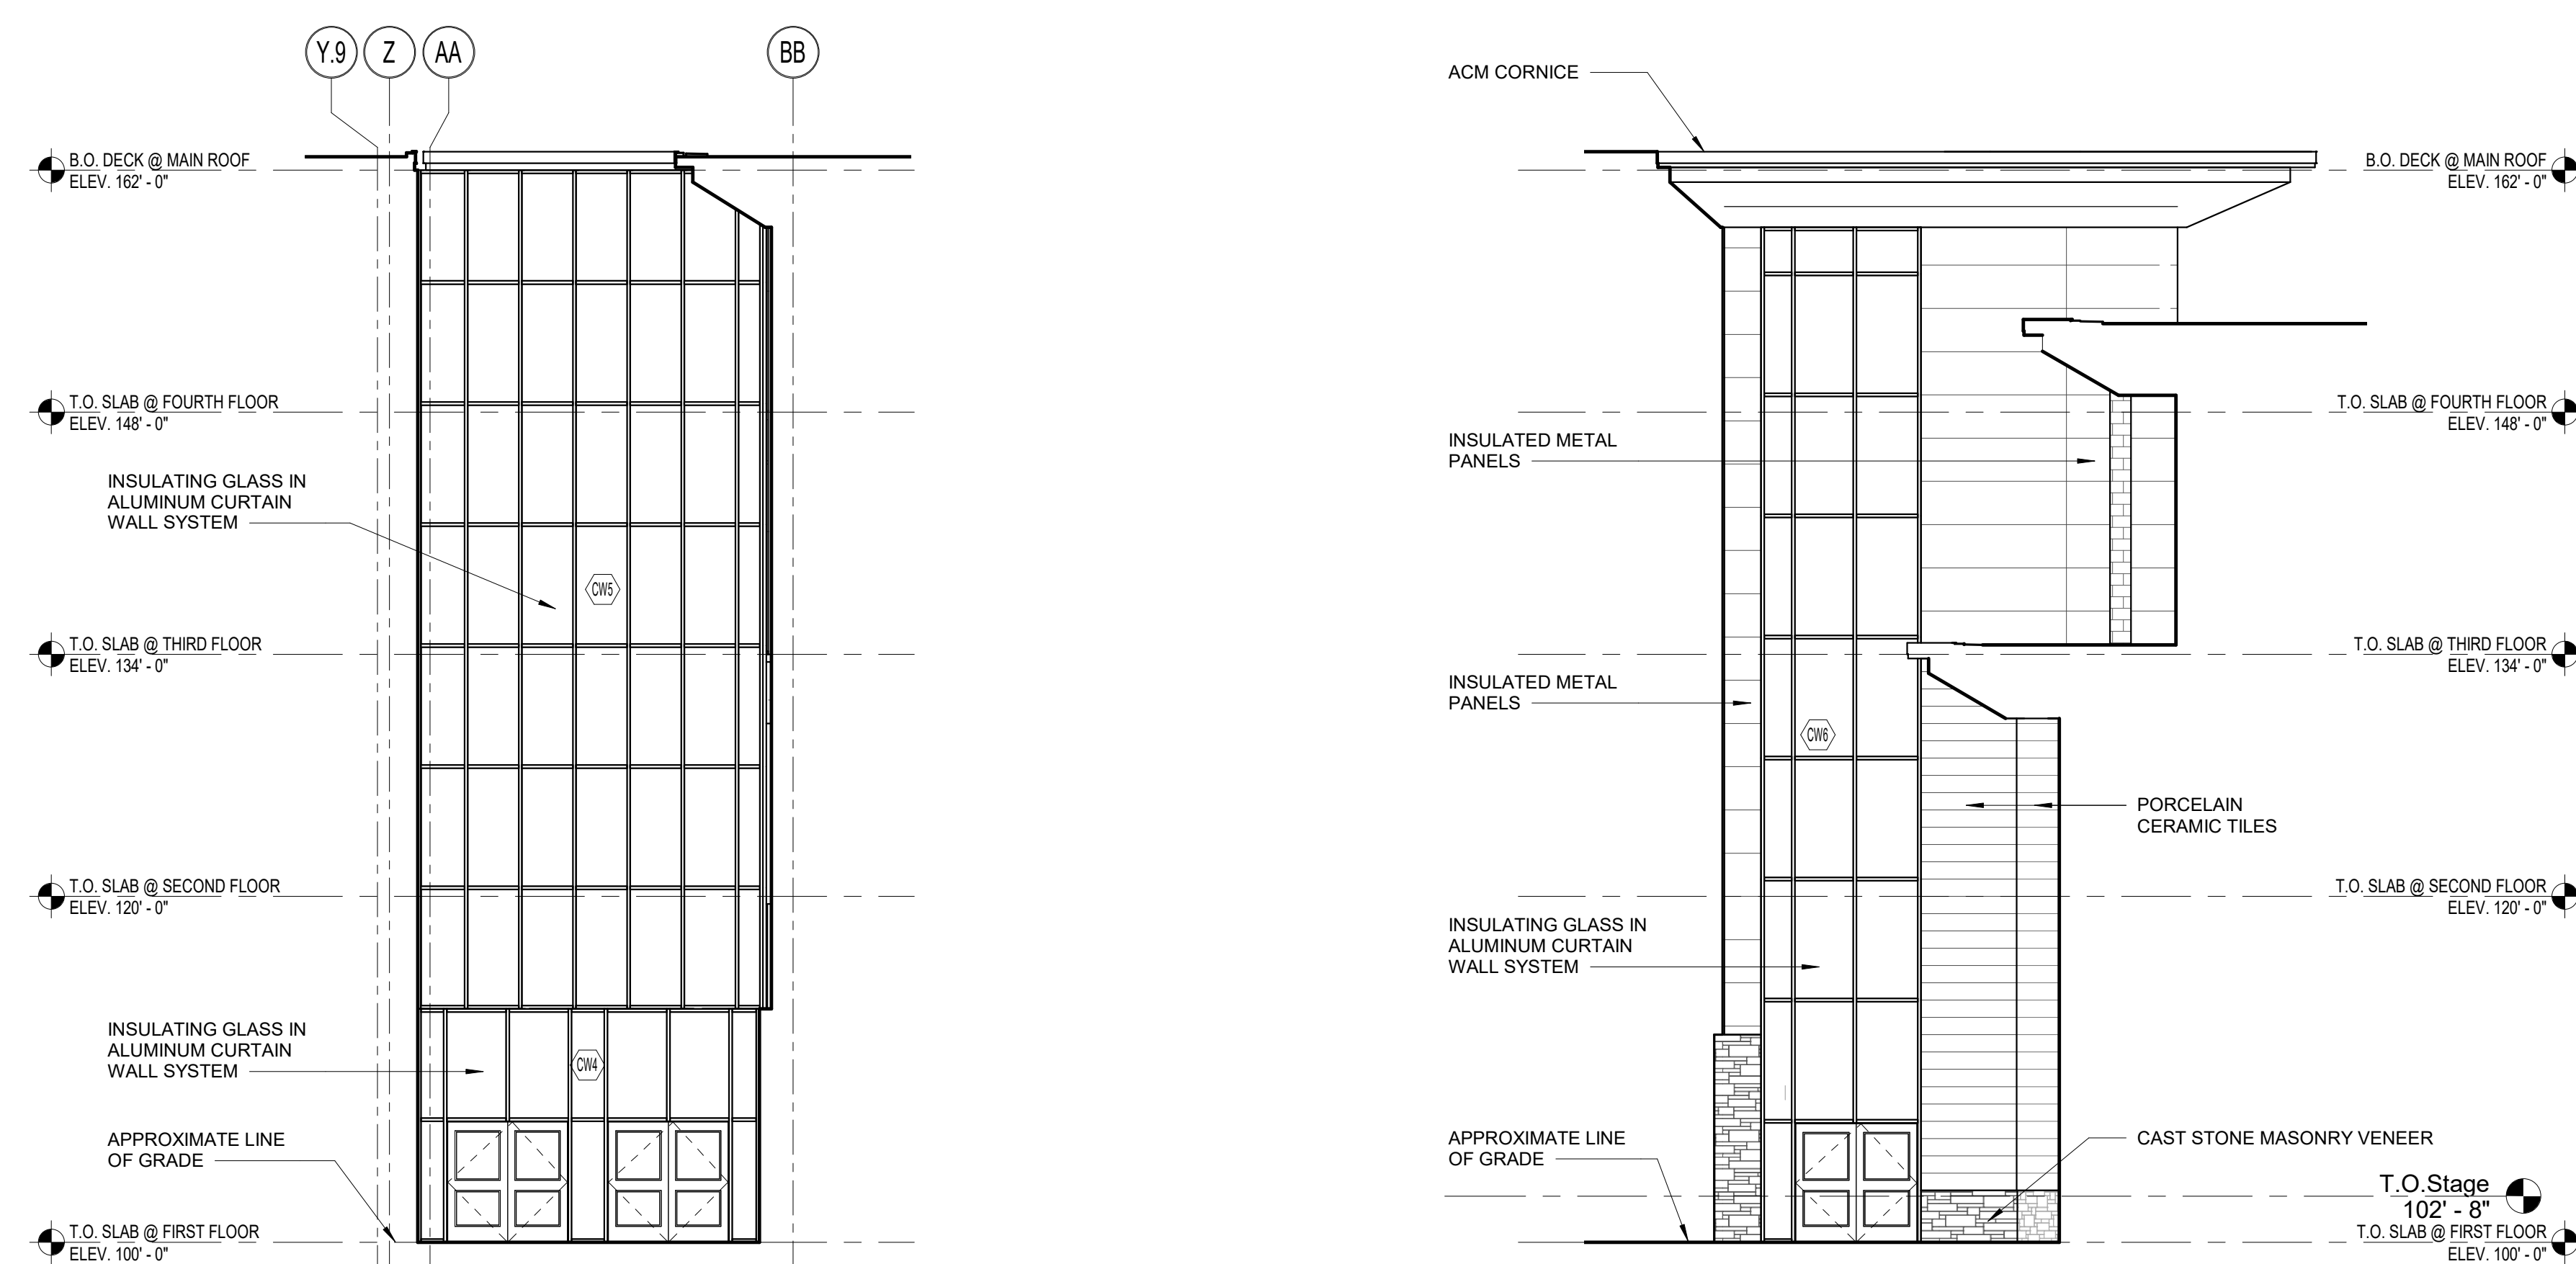




1 SOUTH ELEVATION
1/8" = 1'-0"


2 SOUTHWEST ELEVATION
1/8" = 1'-0"

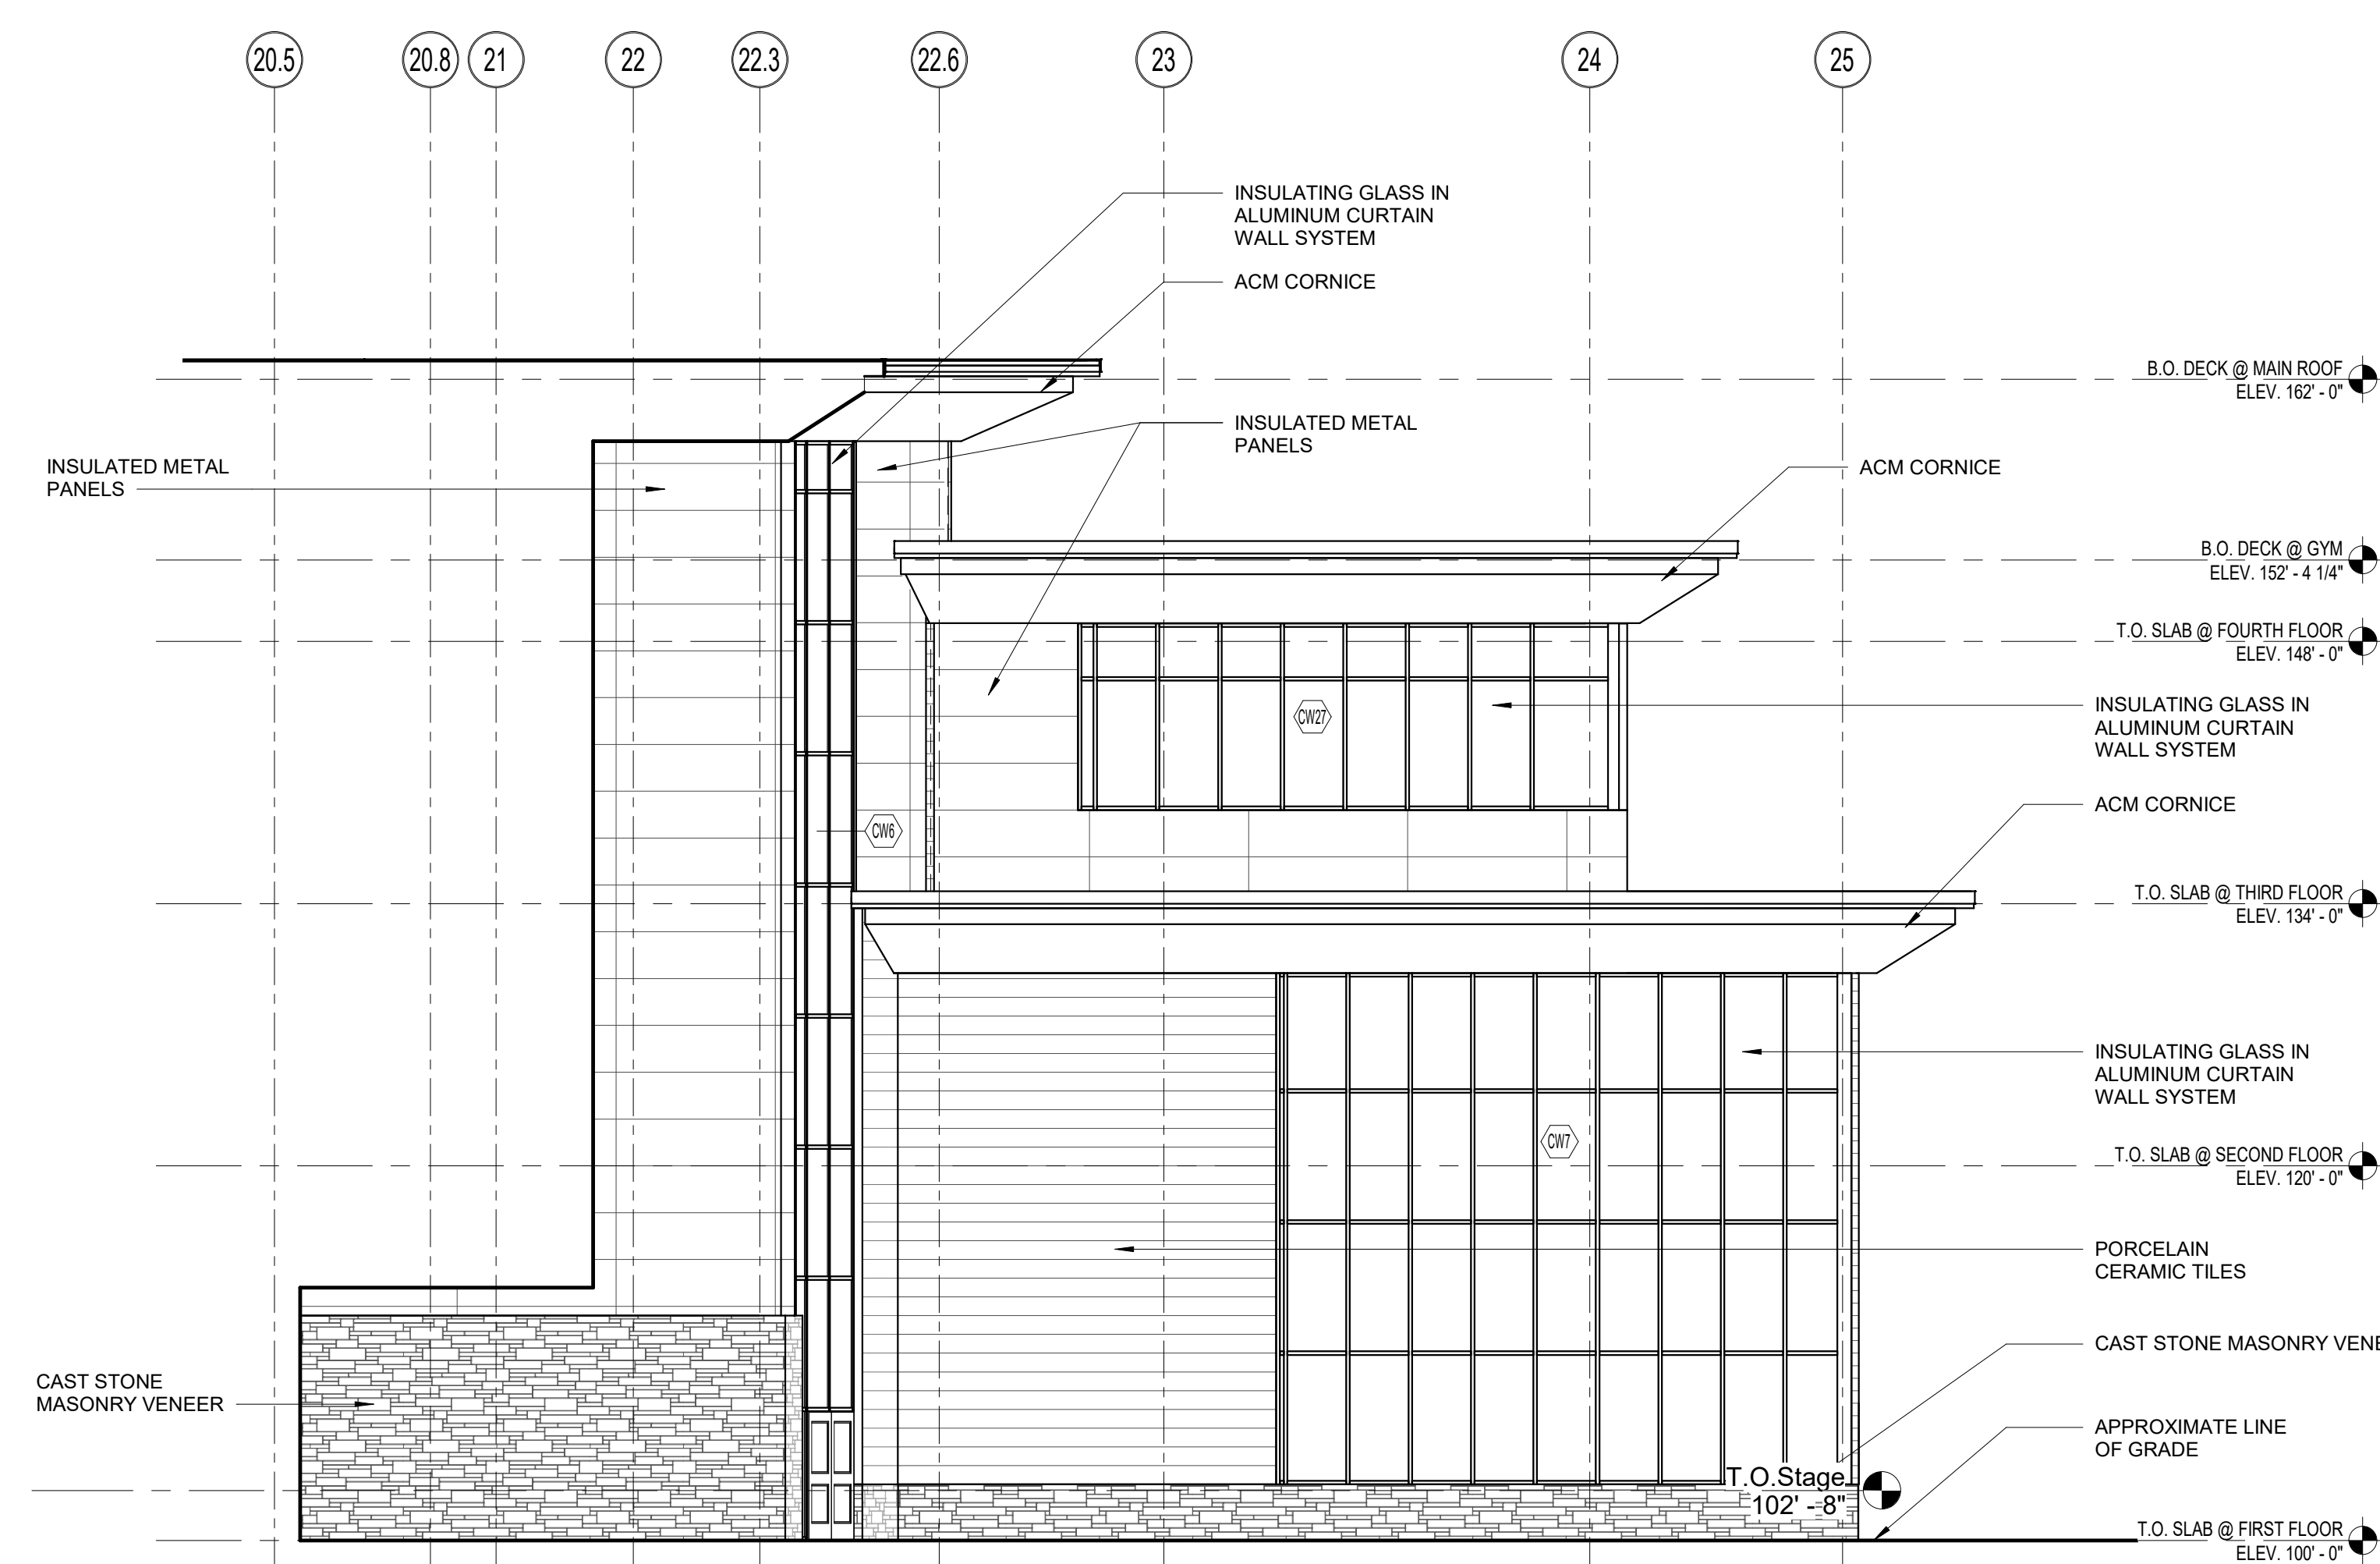


3 WEST ELEVATION
1/8" = 1'-0"

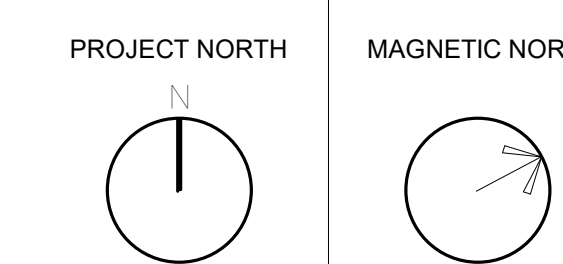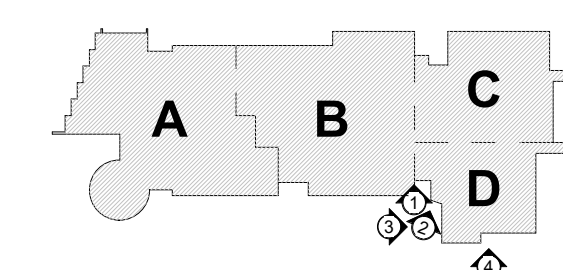

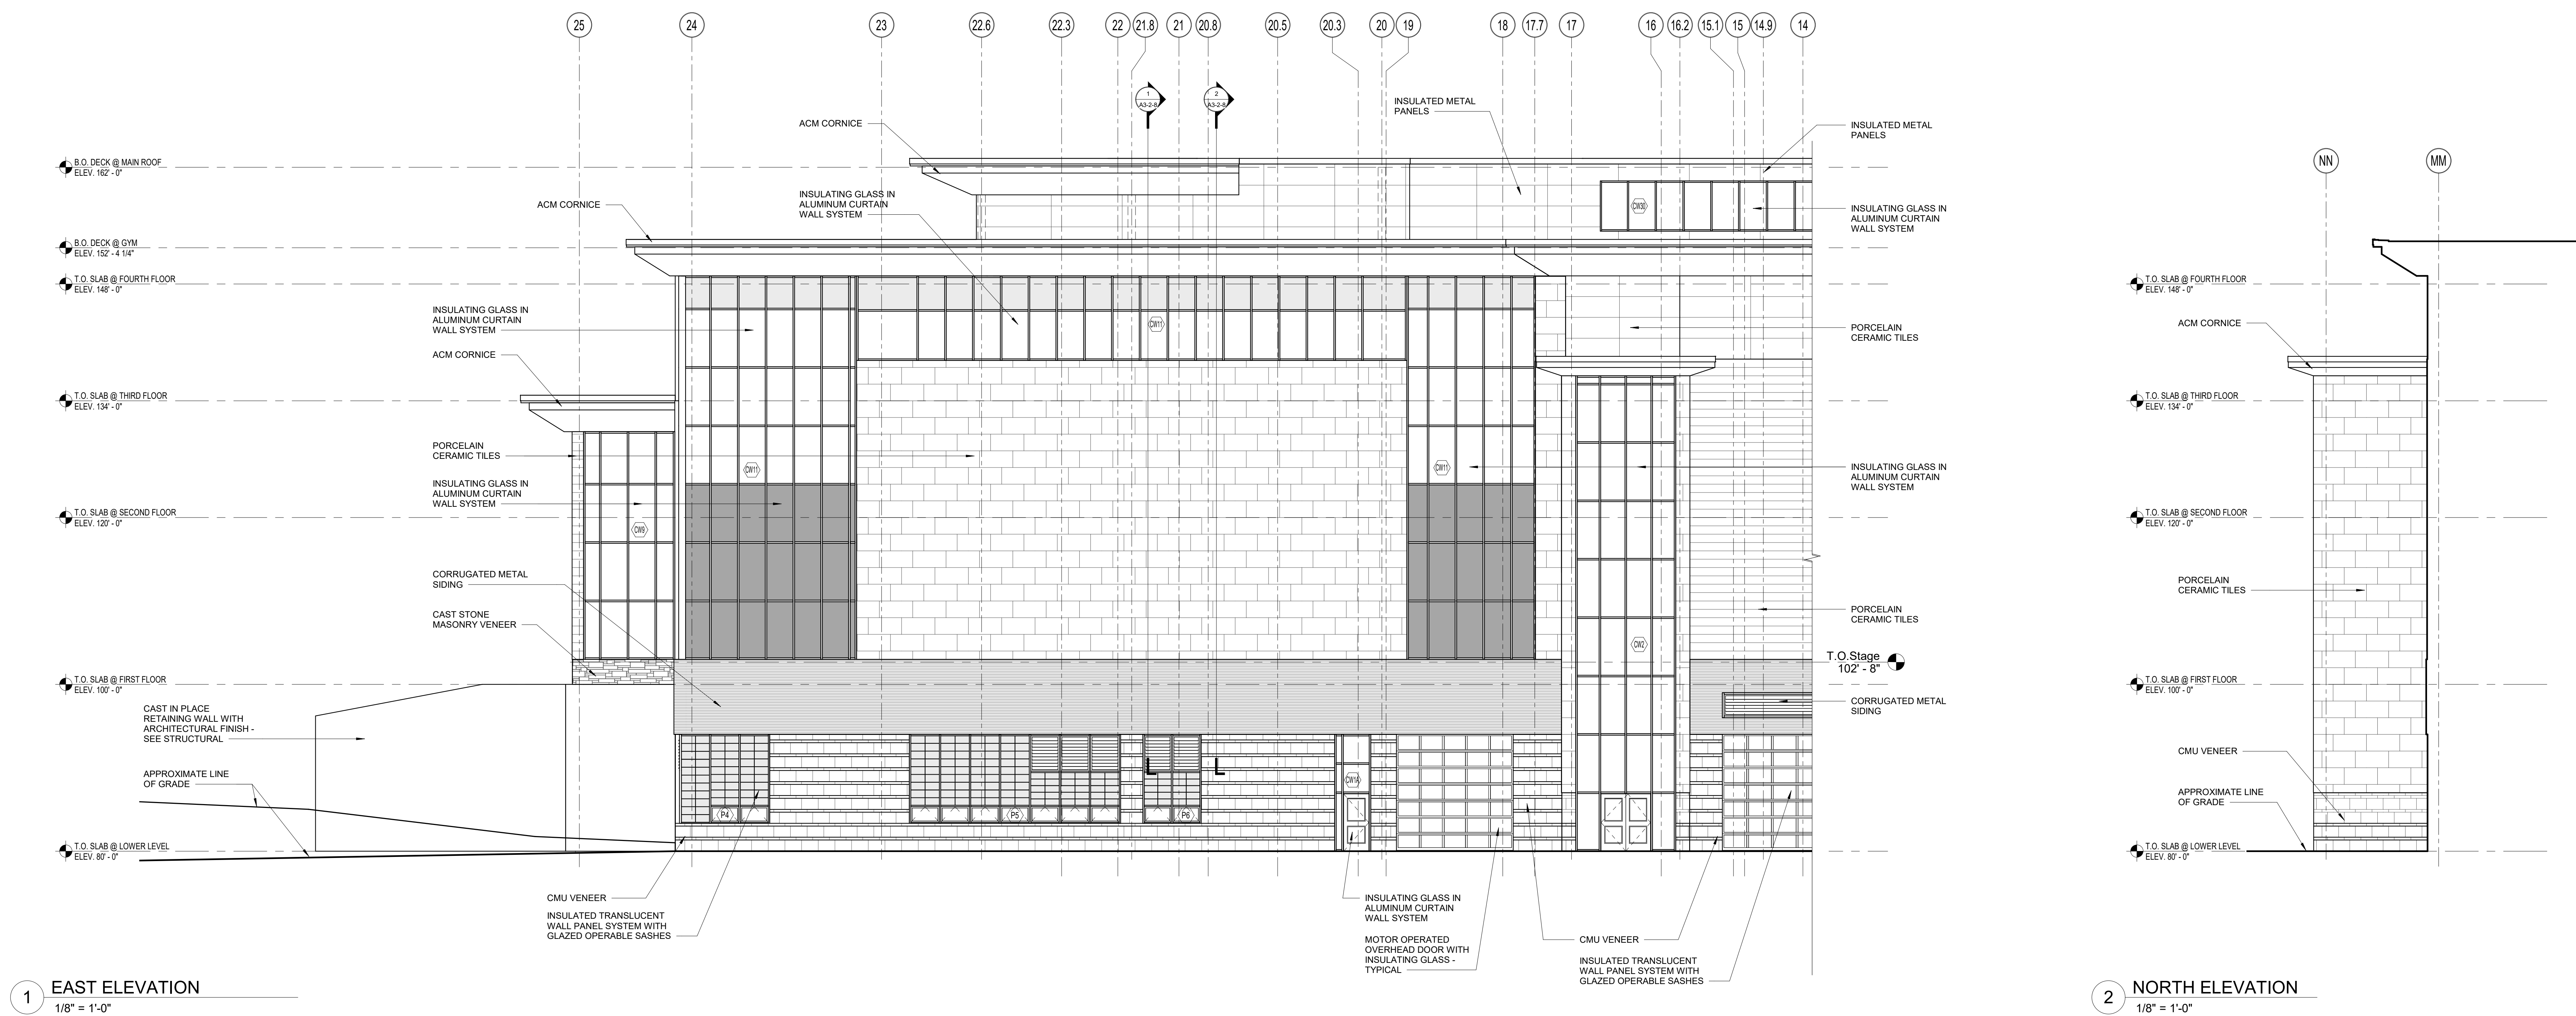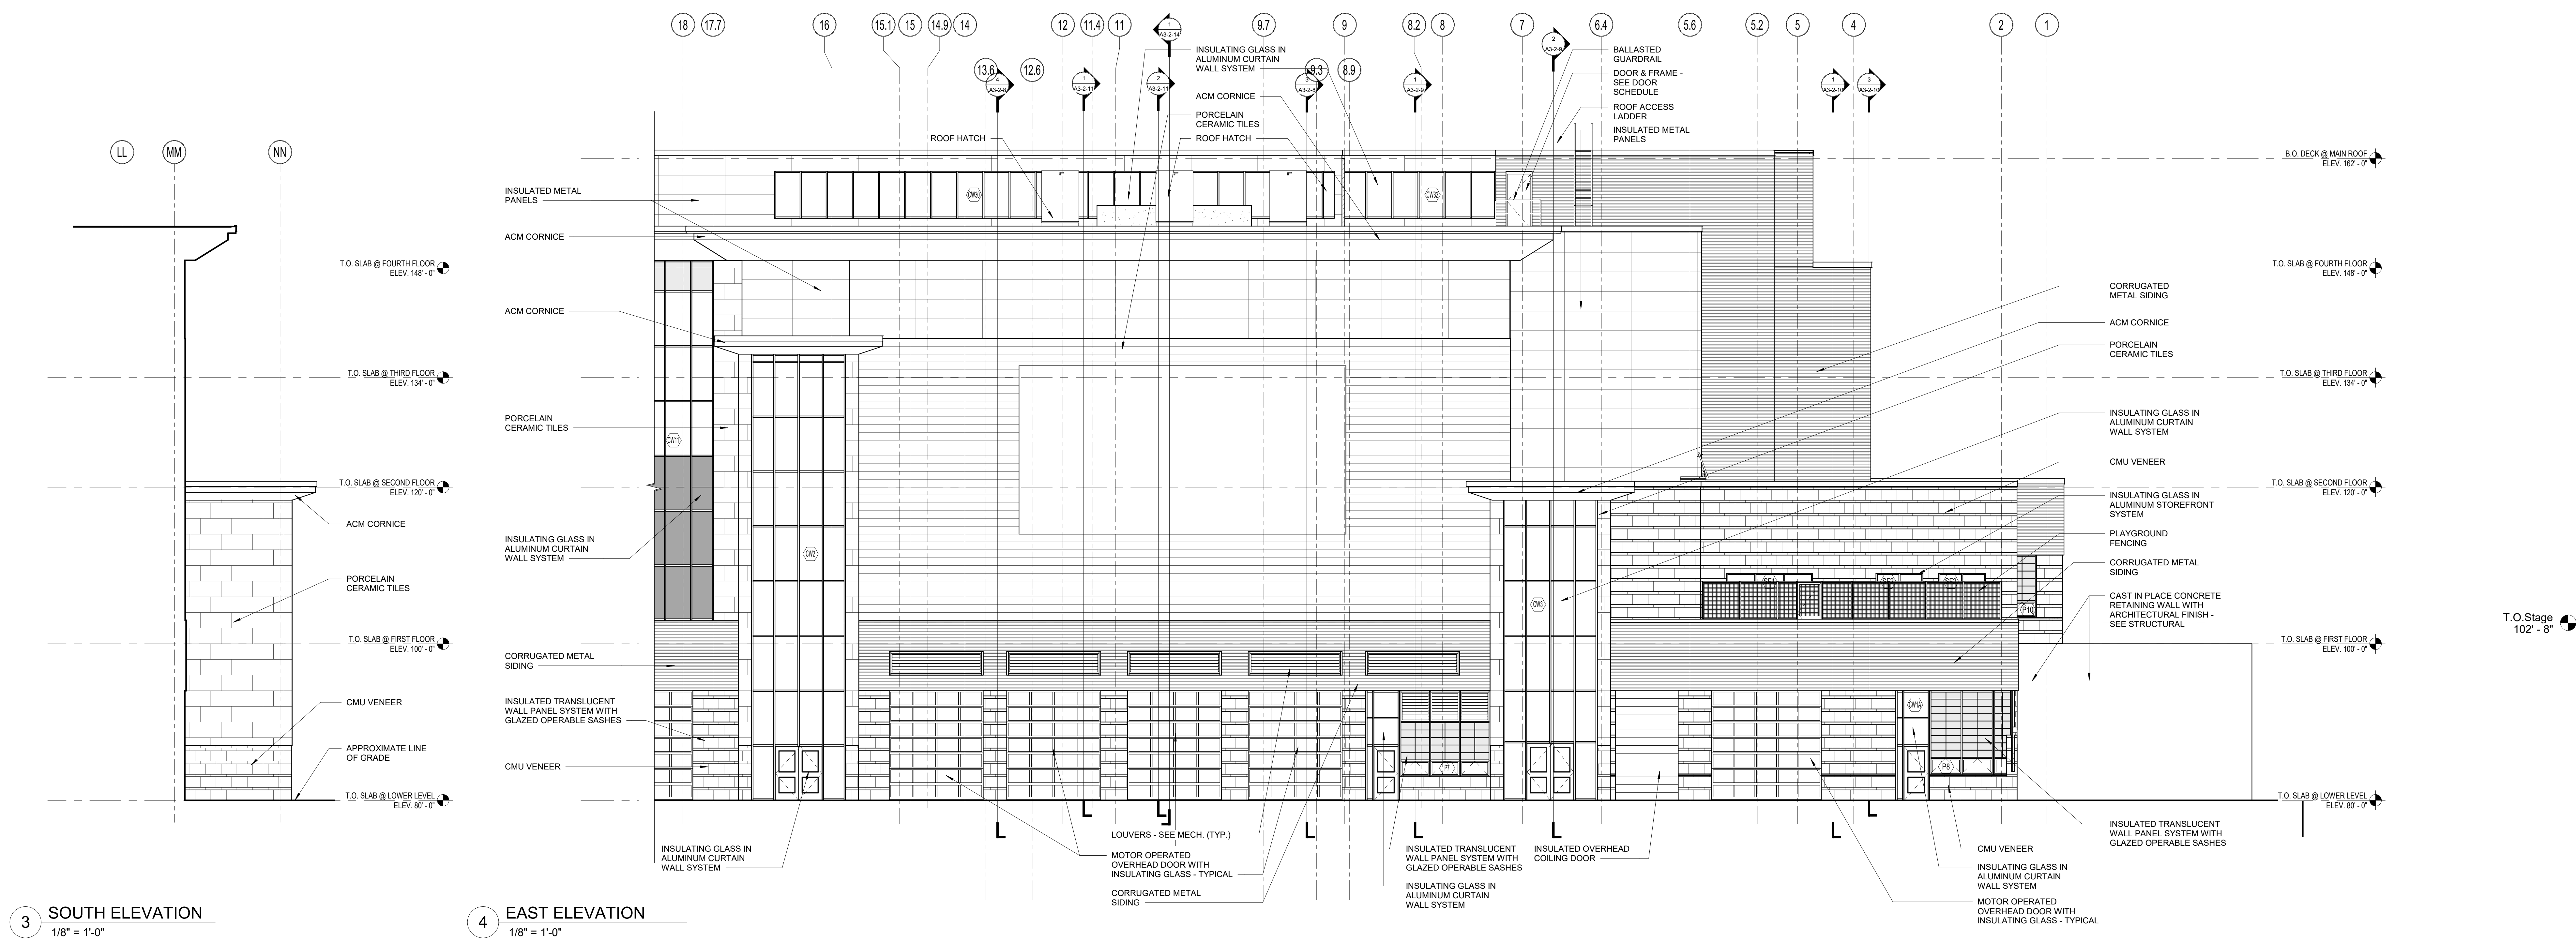


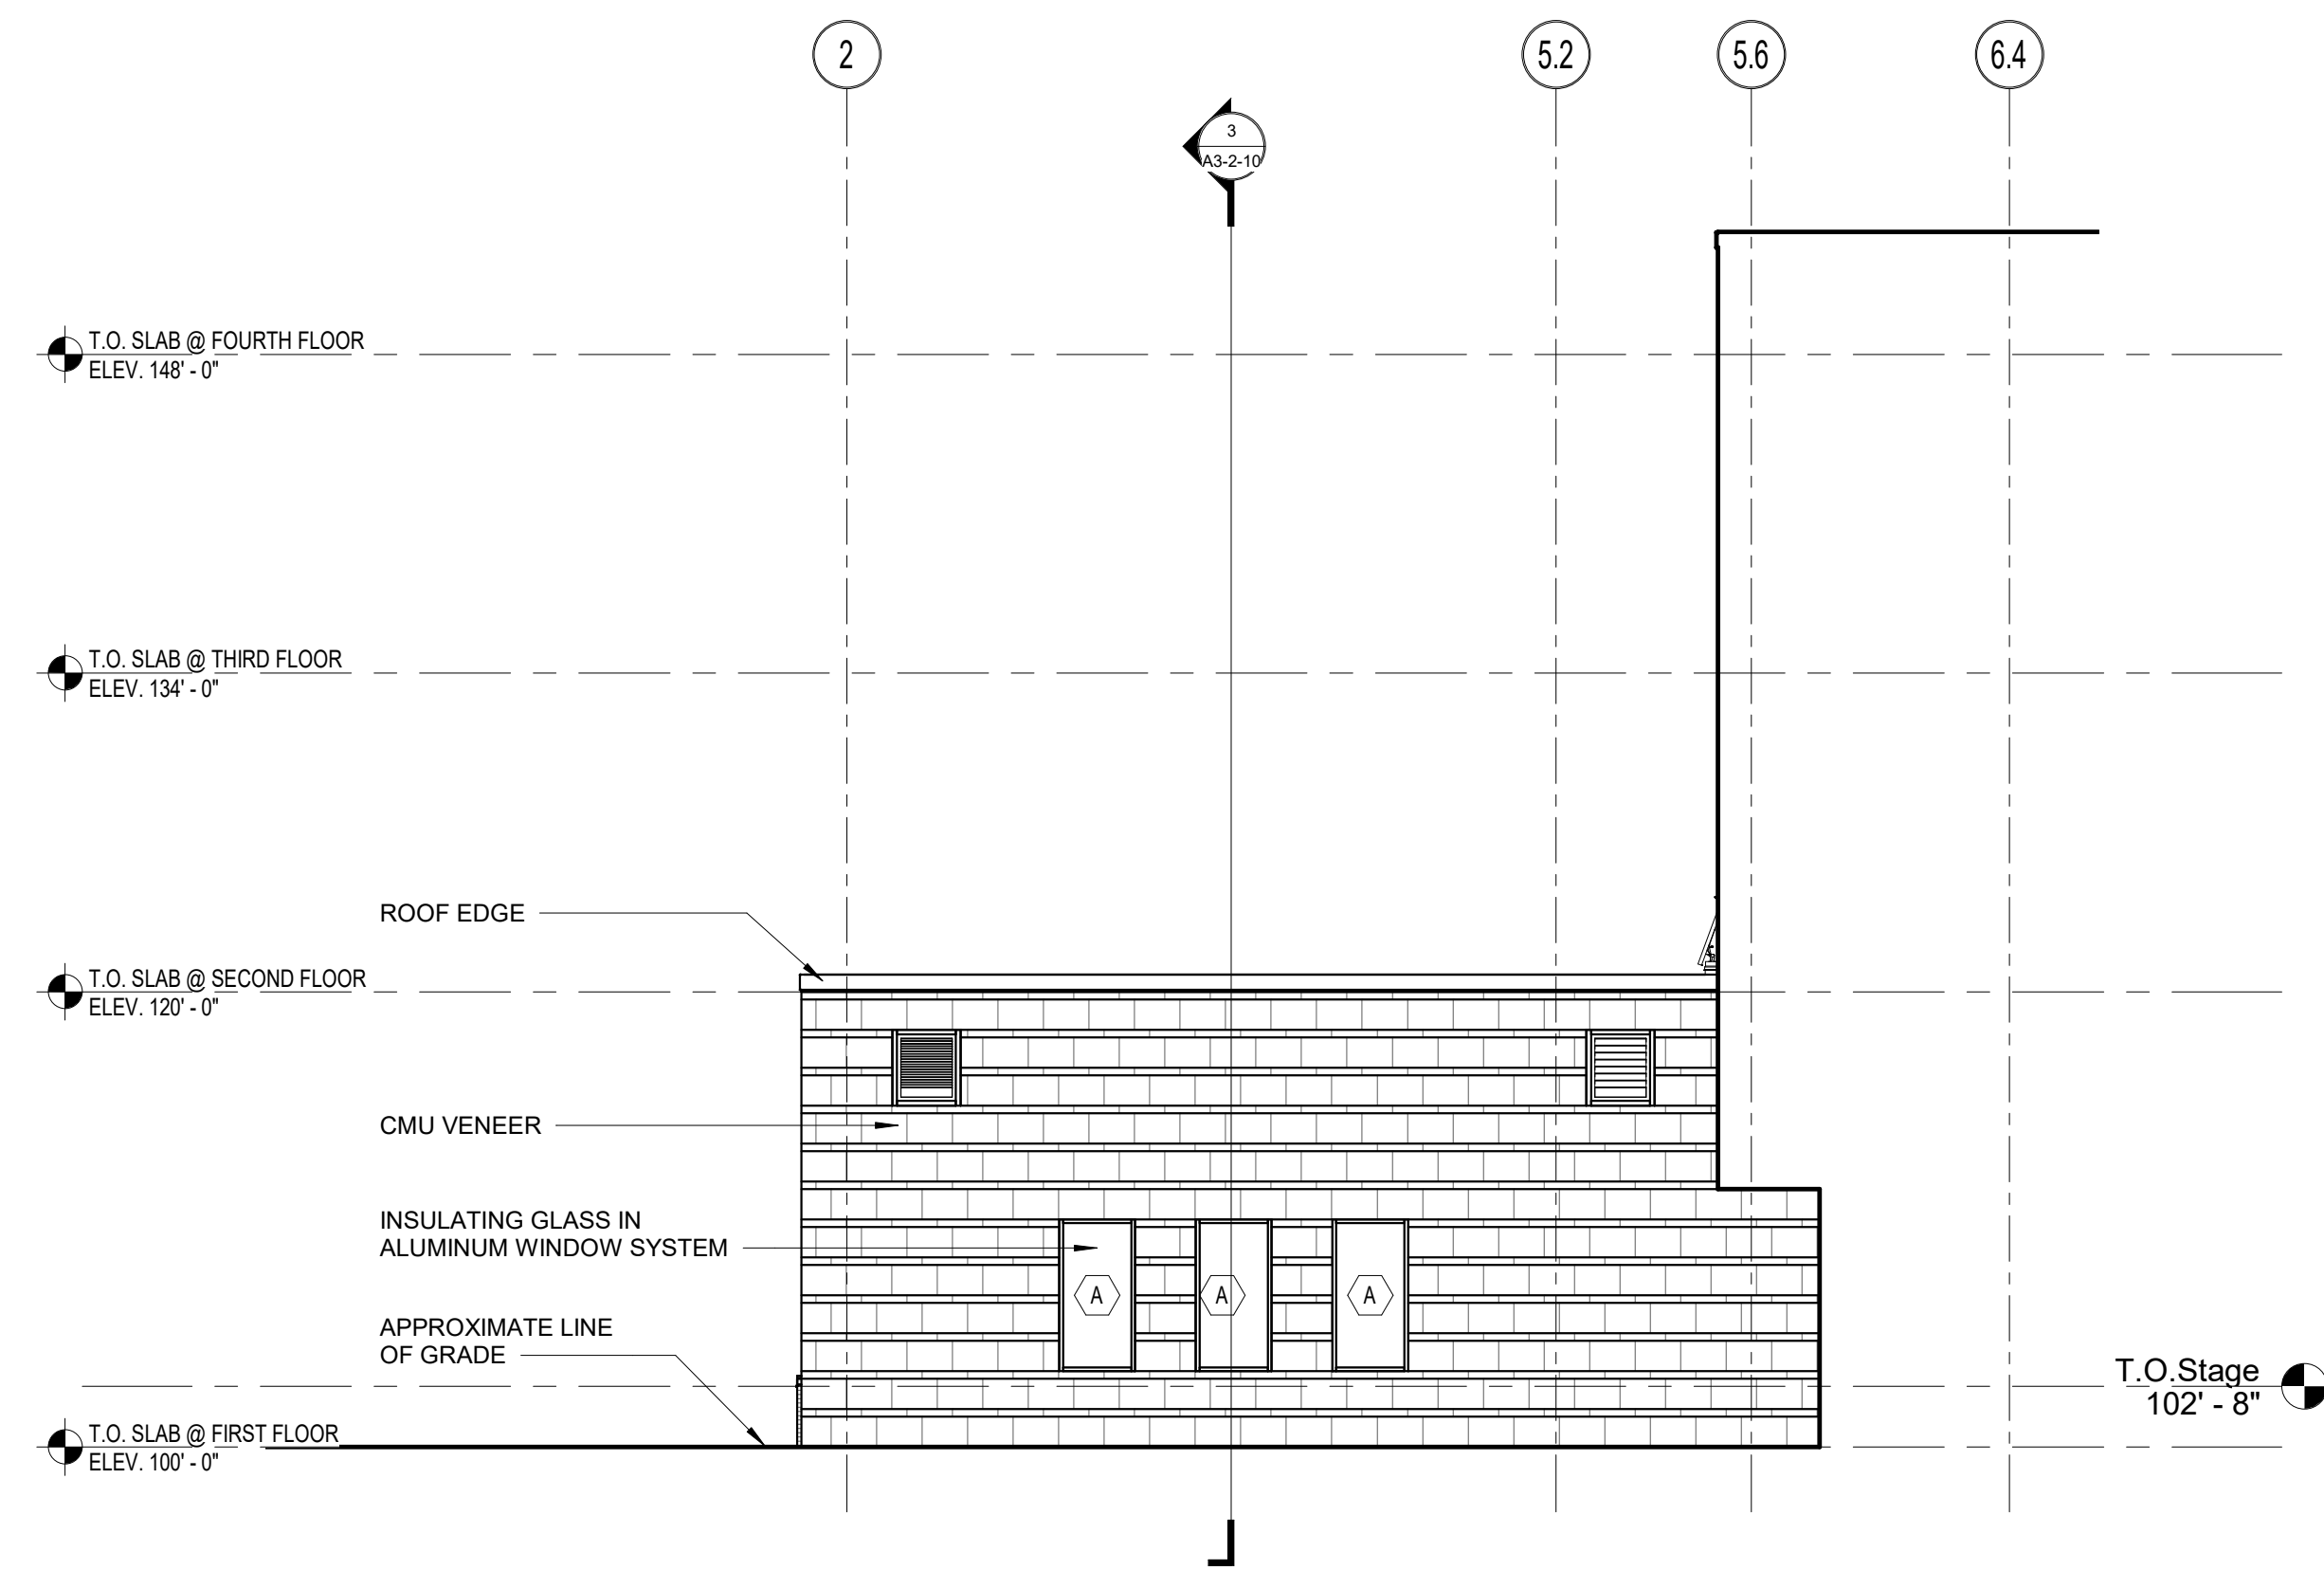




2 WEST ELEVATION
1/8" = 1'-0"

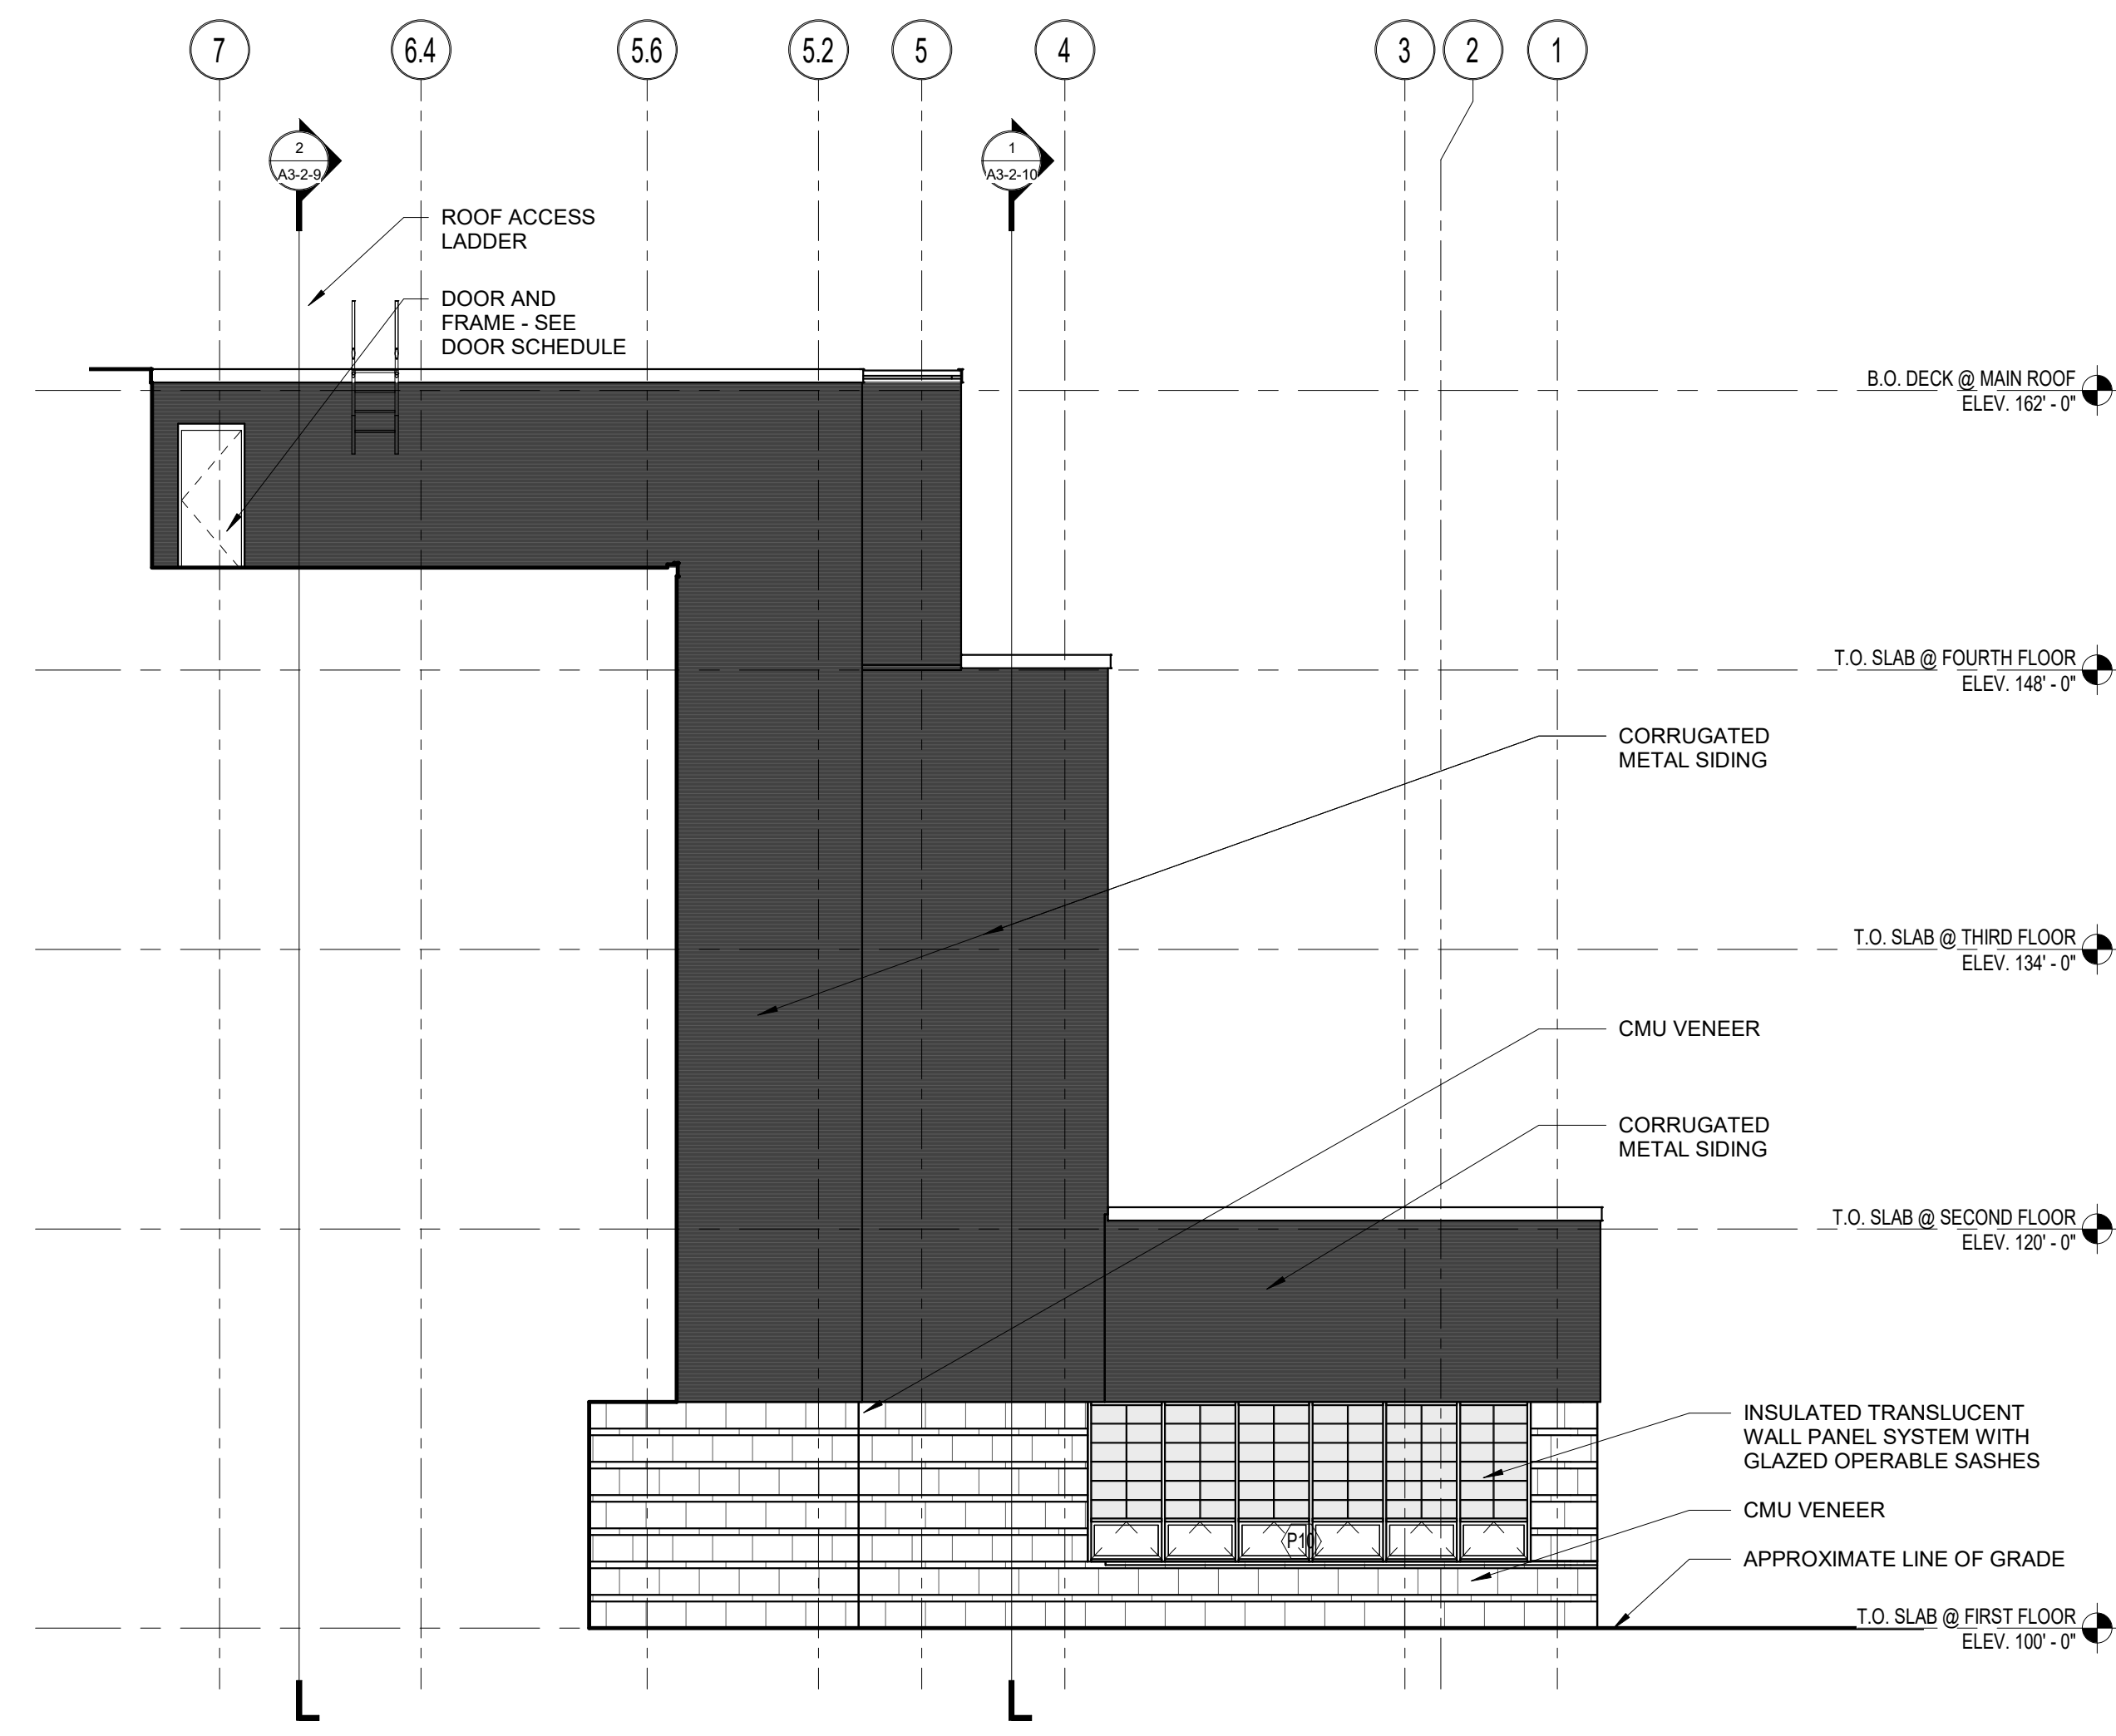

3 EAST ELEVATION
1/8" = 1'-0"


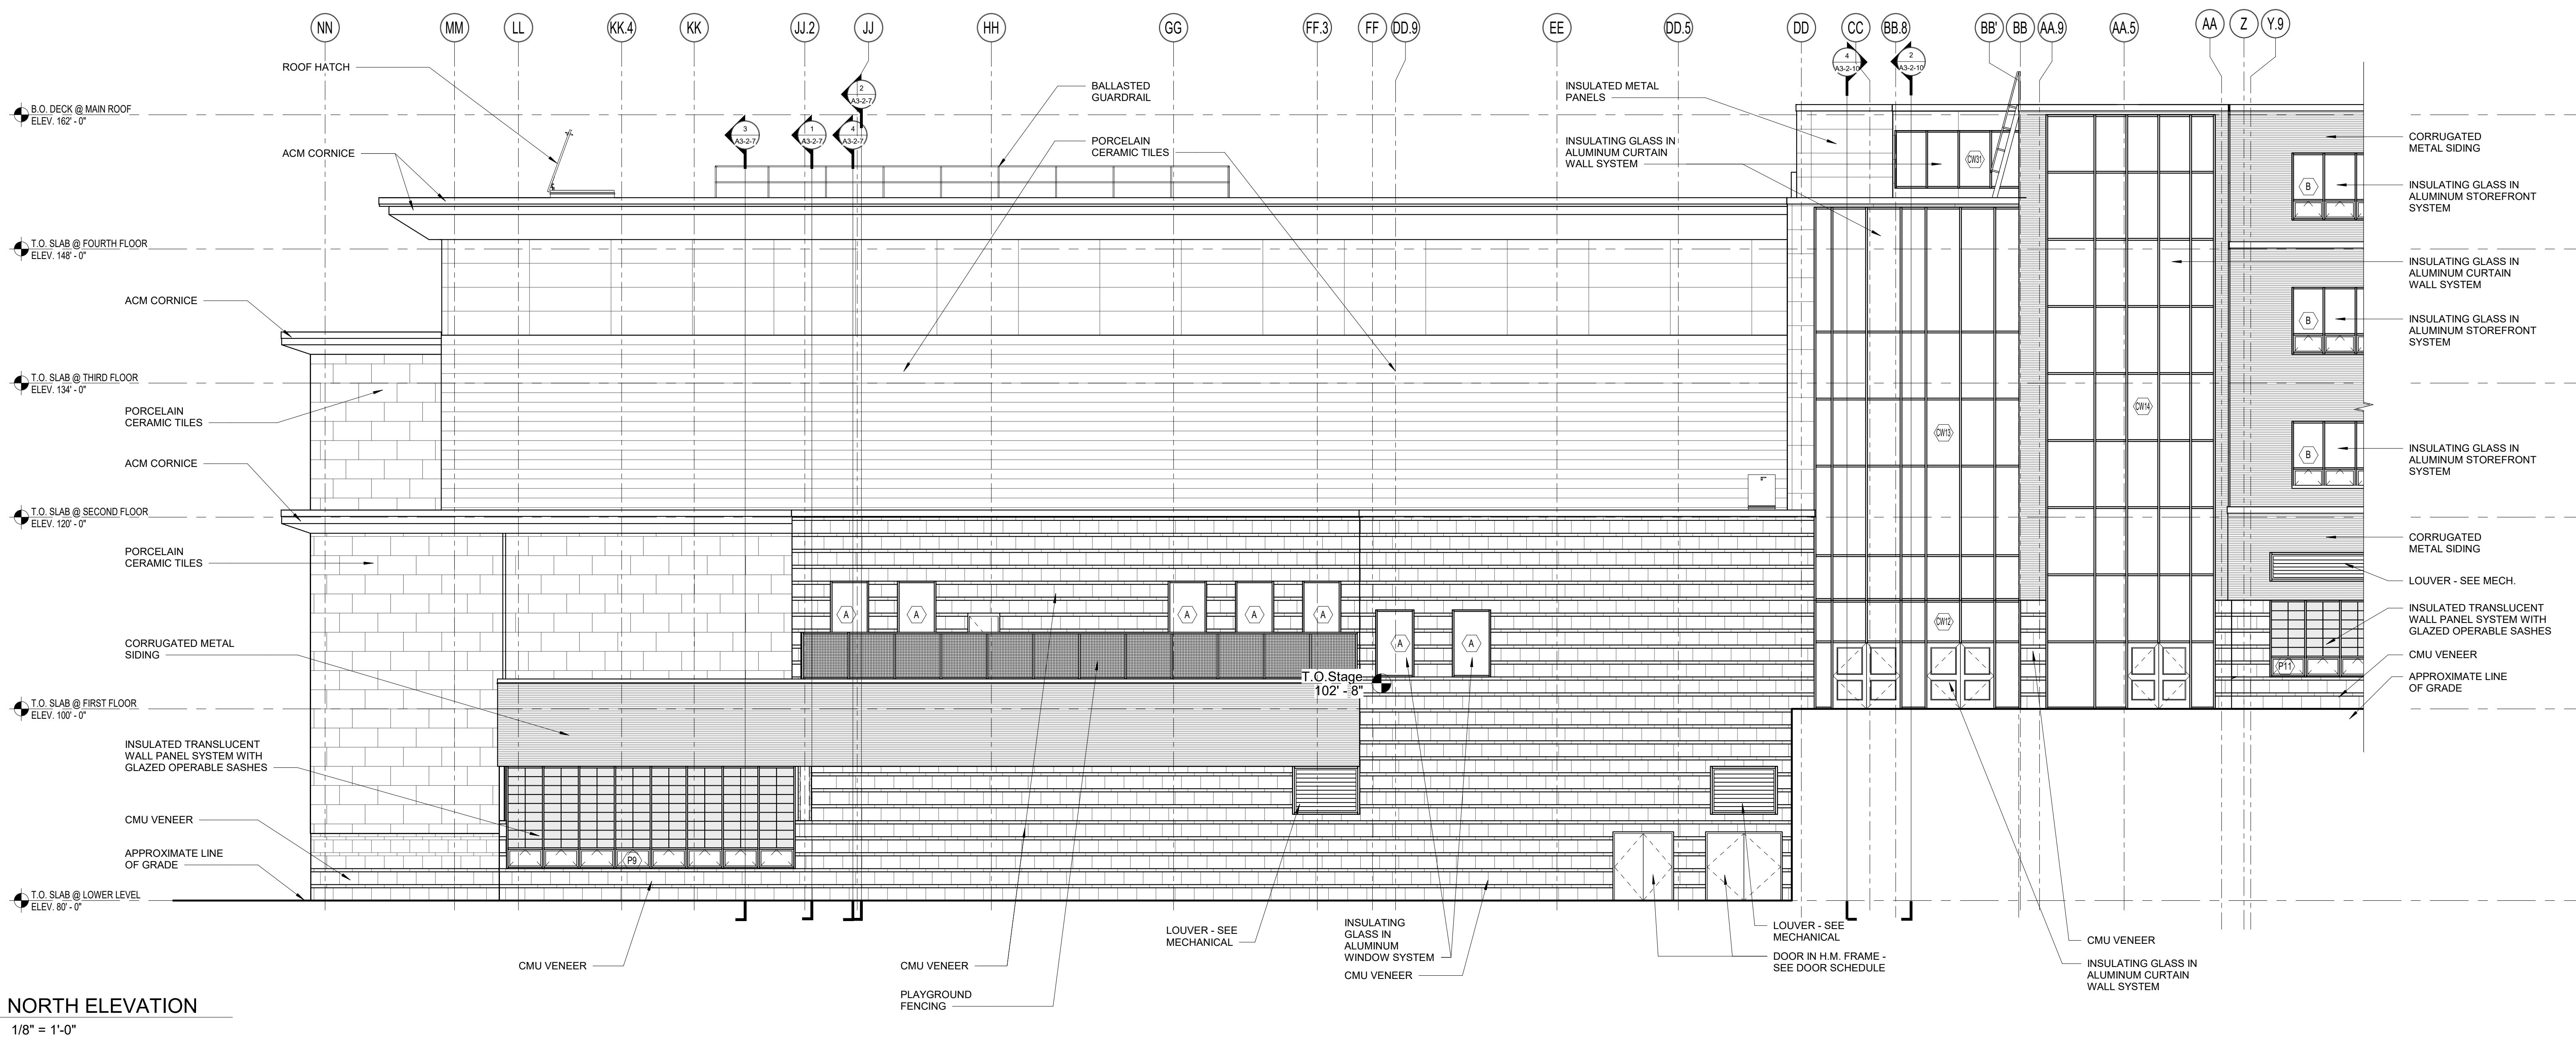


1 NORTH ELEVATION
1/8" = 1'-0"

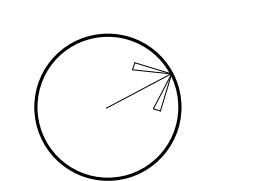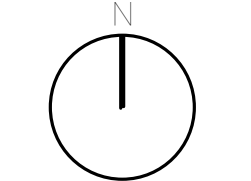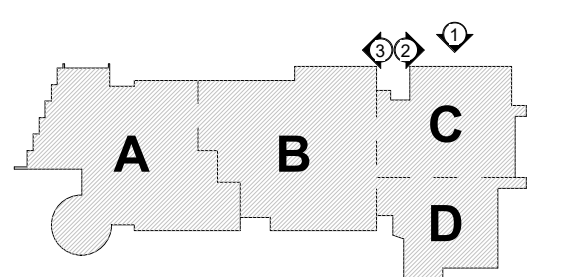

**Northeast
Metropolitan
Regional
Vocational High
School**


100 Hemlock Road,
Wakefield, MA 01880

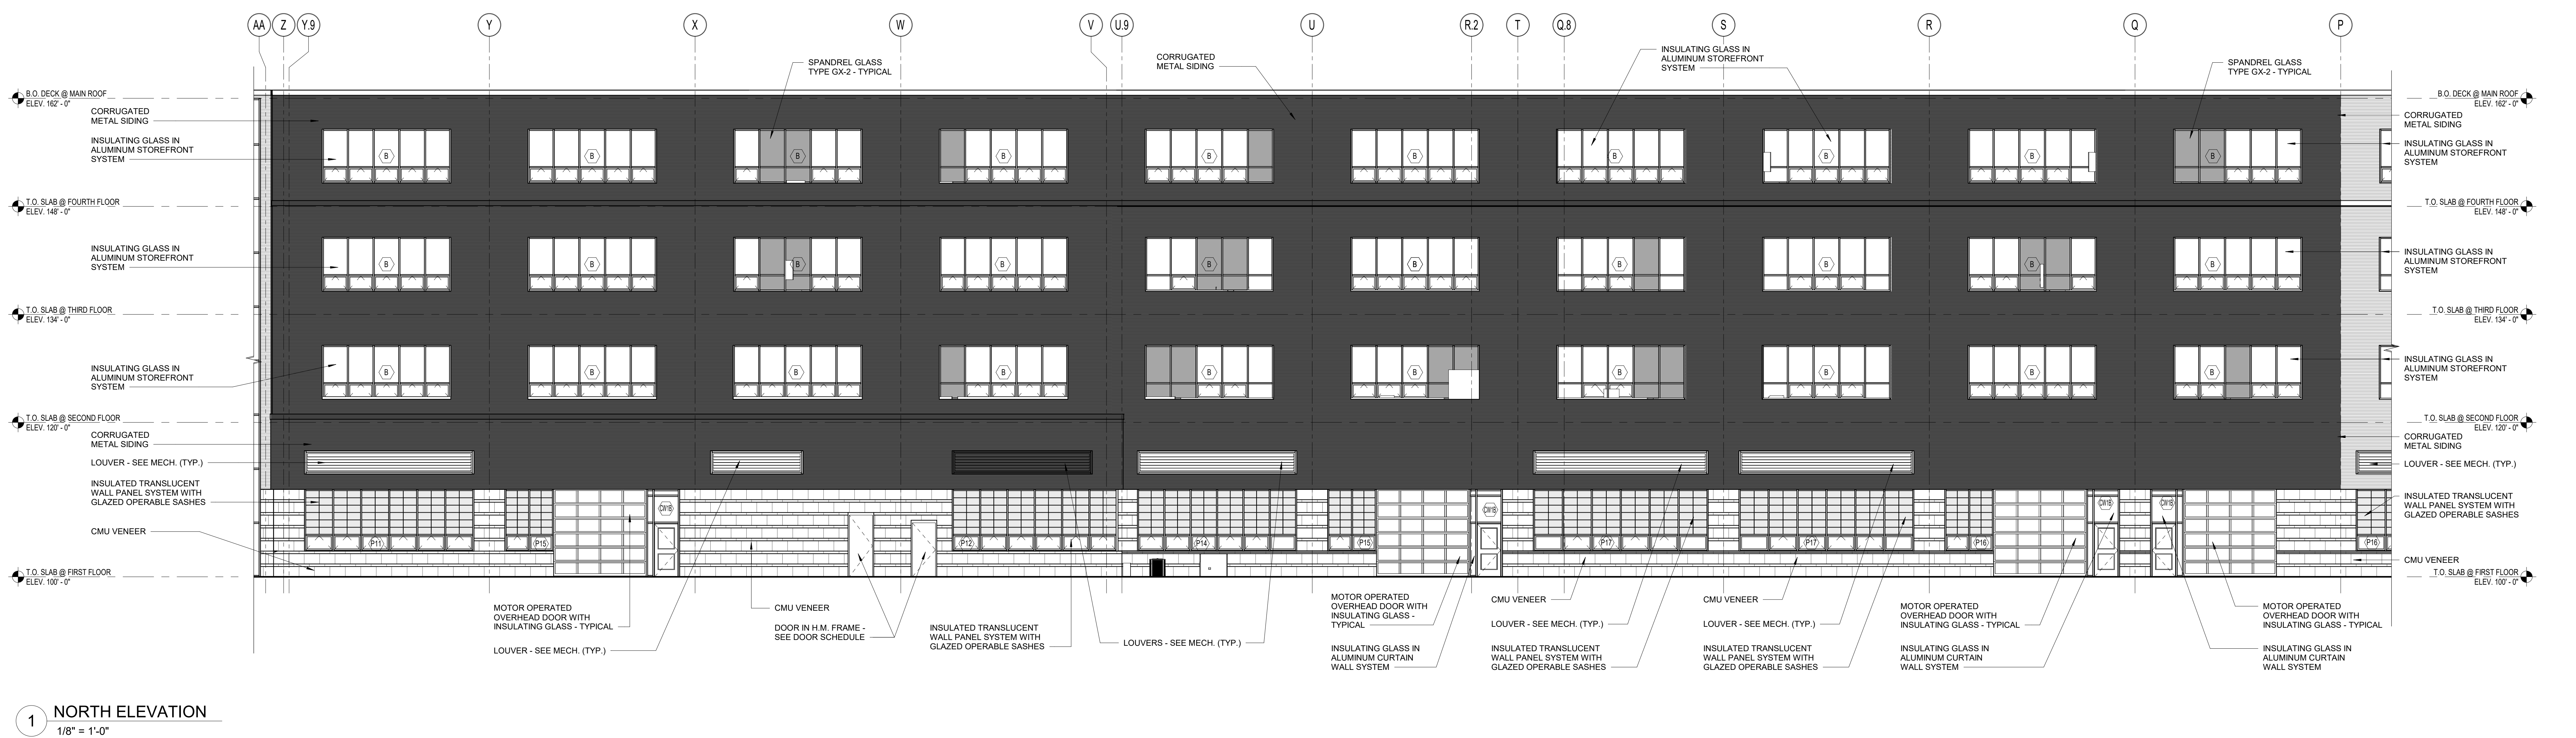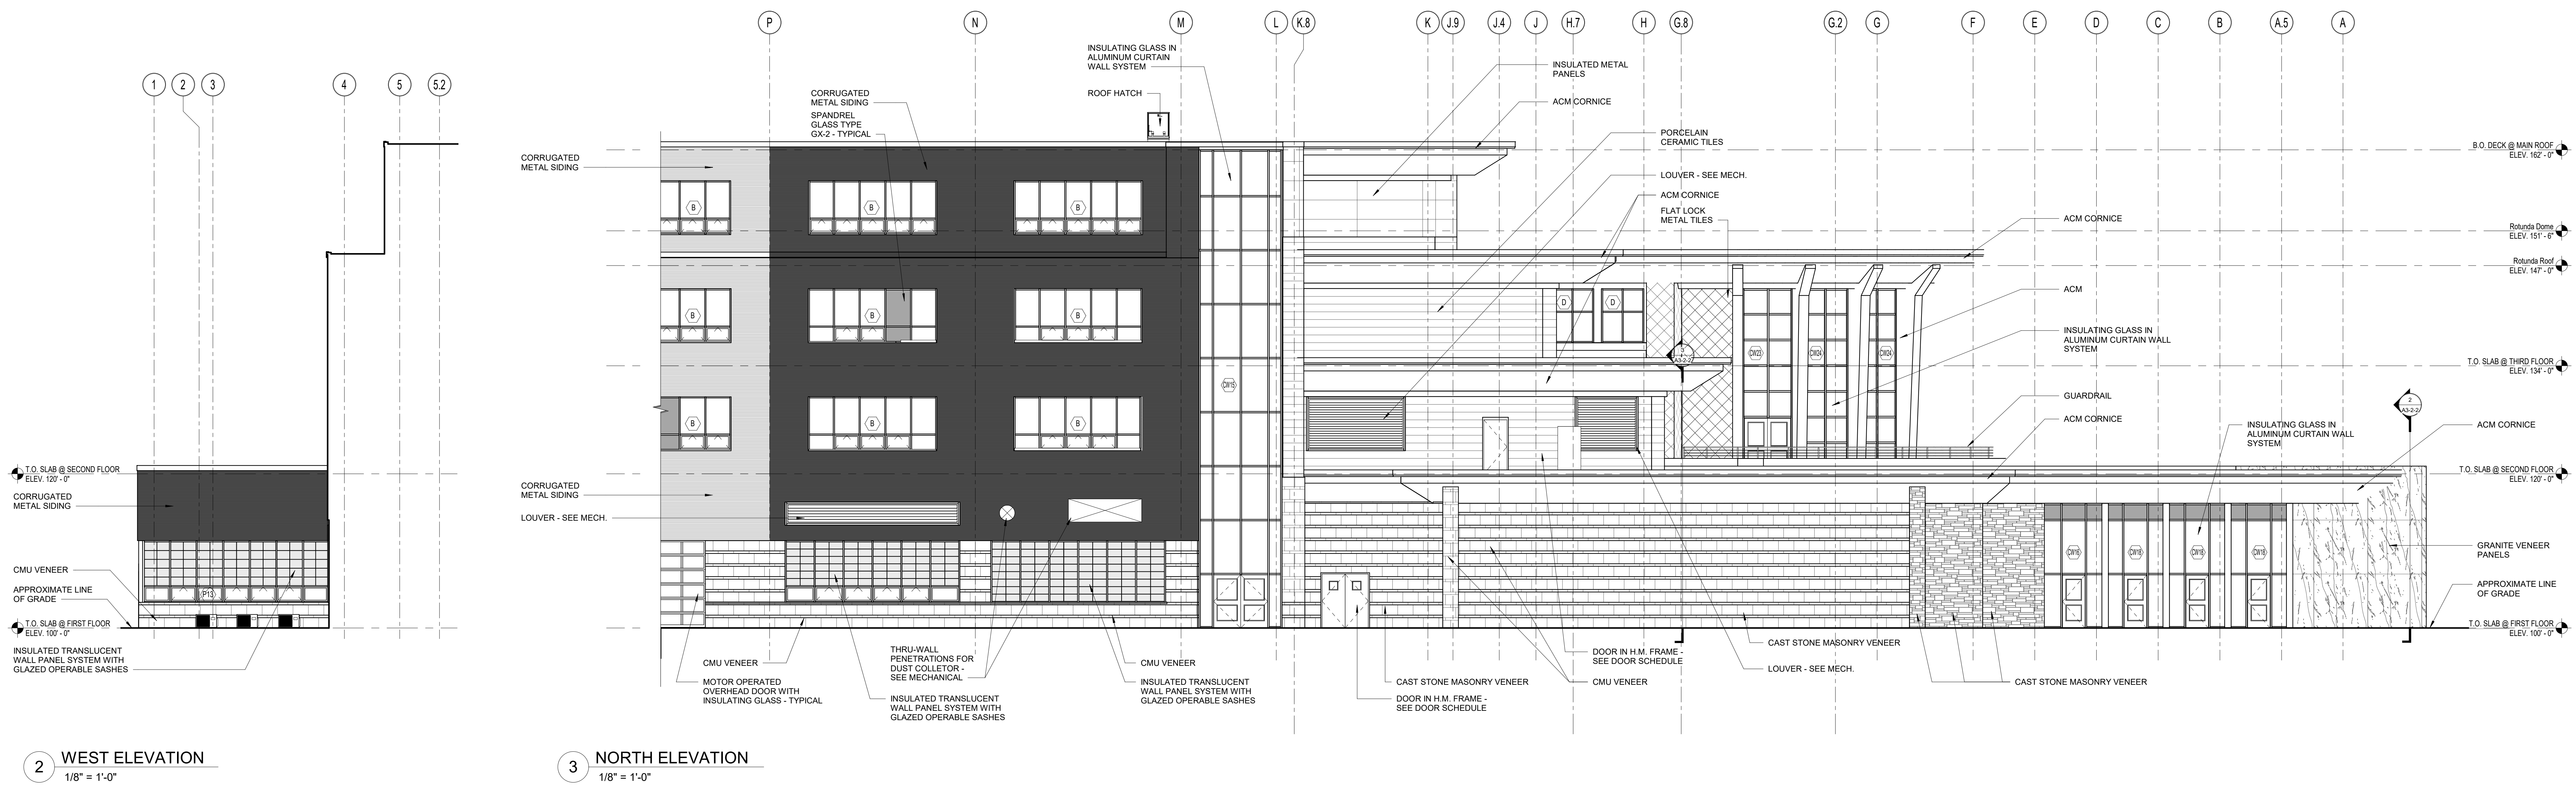

© COPYRIGHT 2021 DRUMMEY ROSANE ANDERSON, INC.


**MSBA DESIGN
DEVELOPMENT
SUBMISSION**

August 4th, 2022

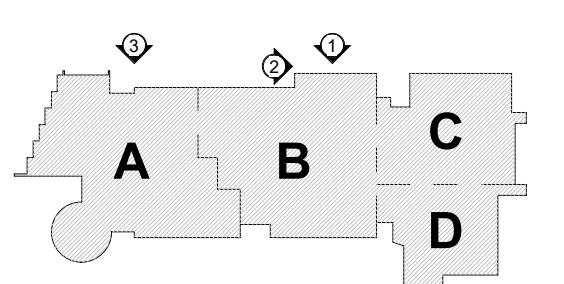

KEY PLAN

PROJECT NORTH MAGNETIC NORTH

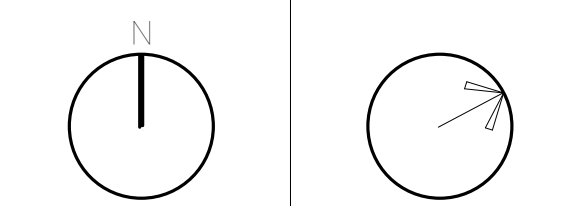

**BUILDING
ELEVATIONS**

Scale: 1/8" = 1'-0"

Job No.: 20202


Drawn By: DRA

Date: August 4th, 2022


A2-1-6

**Northeast
Metropolitan
Regional
Vocational High
School**100 Hemlock Road,
Wakefield, MA 01880

© COPYRIGHT 2021 DRUMMEY ROSANE ANDERSON, INC.

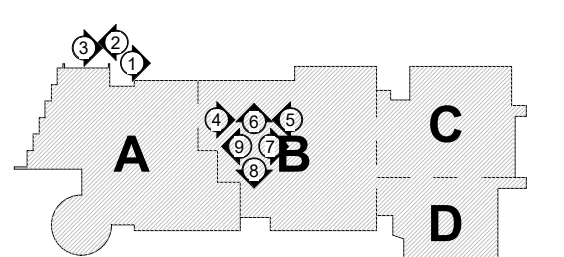**MSBA DESIGN
DEVELOPMENT
SUBMISSION**
August 4th, 2022

KEY PLAN






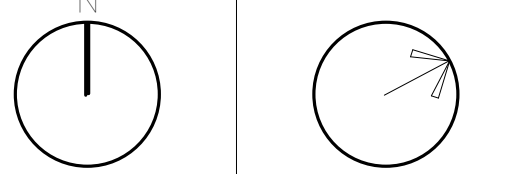
PROJECT NORTH
MAGNETIC NORTH**BUILDING
ELEVATIONS**

Scale: 1/8" = 1'-0"

Job No.: 20202

Drawn By: DRA

Date: August 4th, 2022

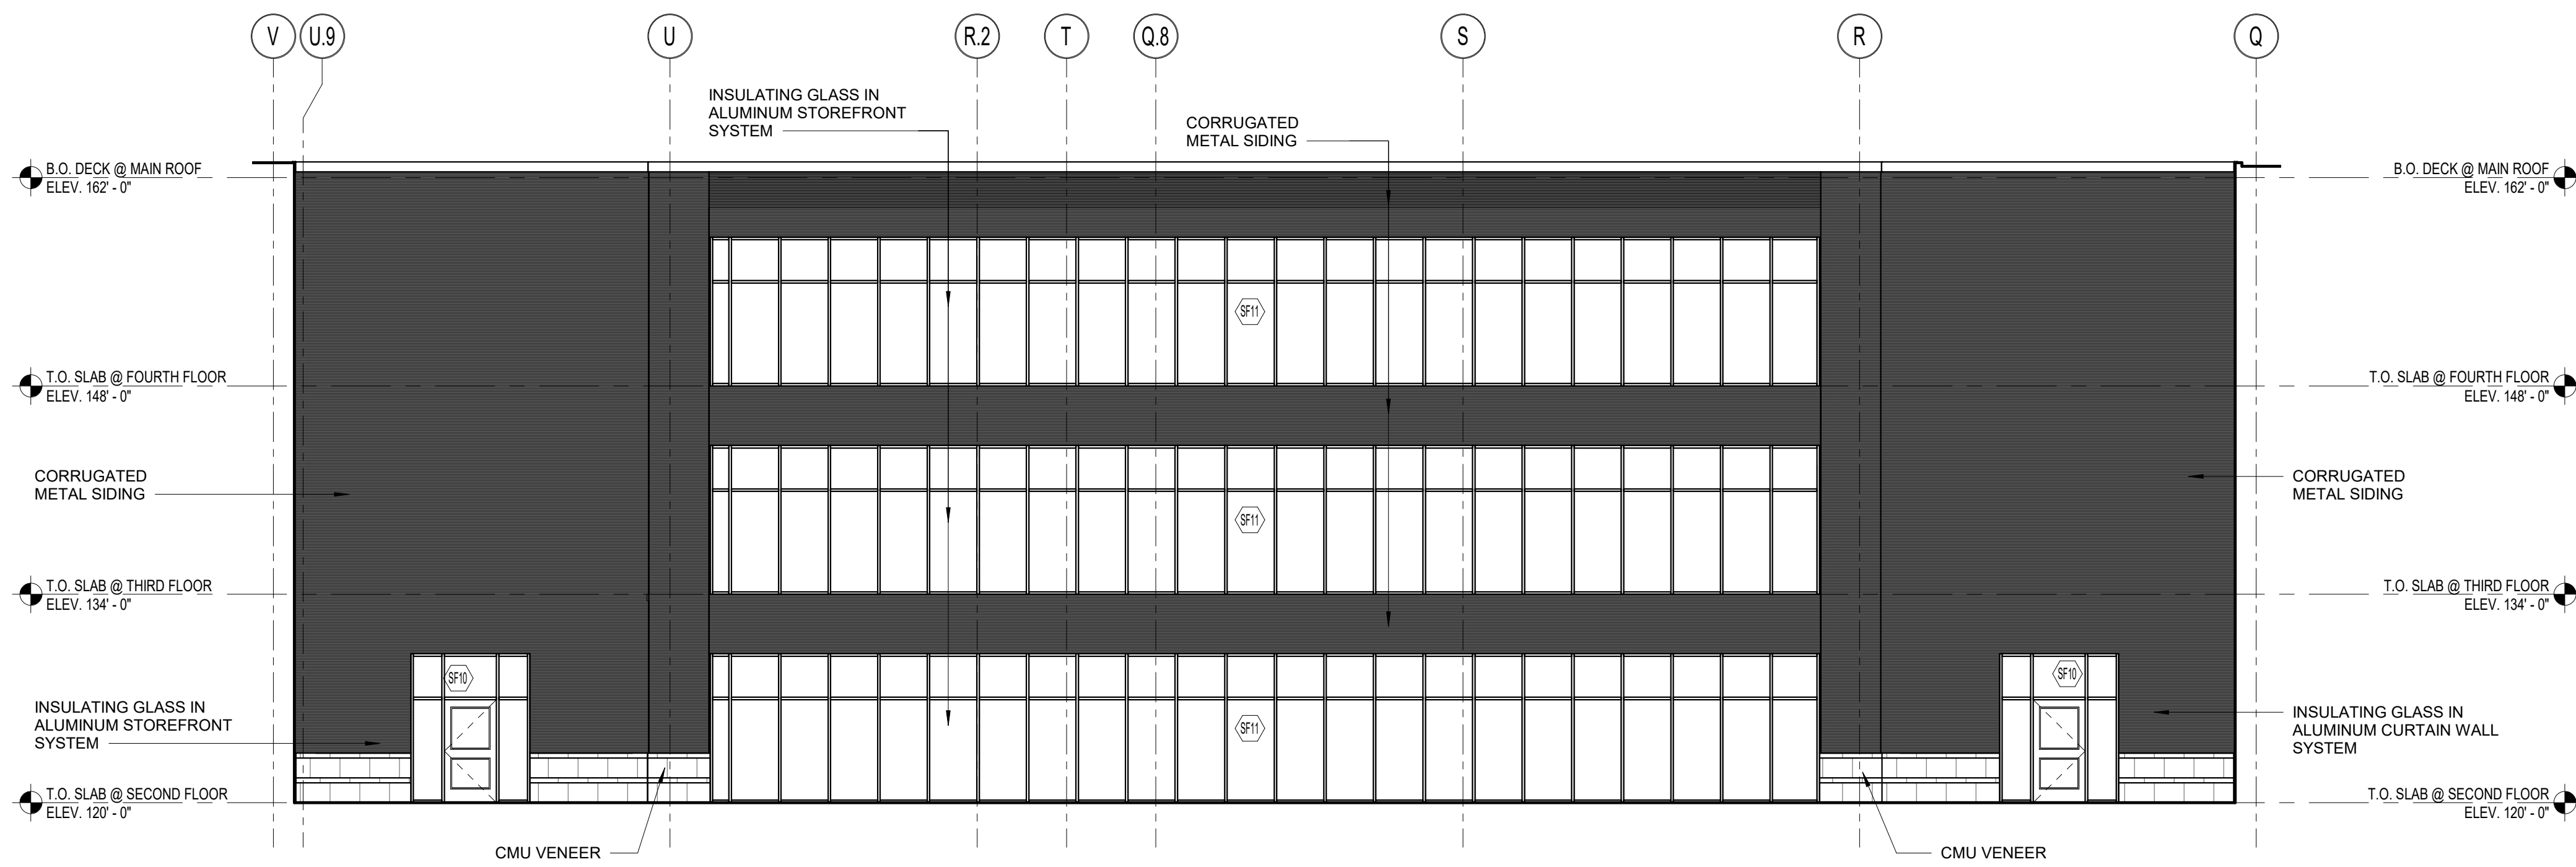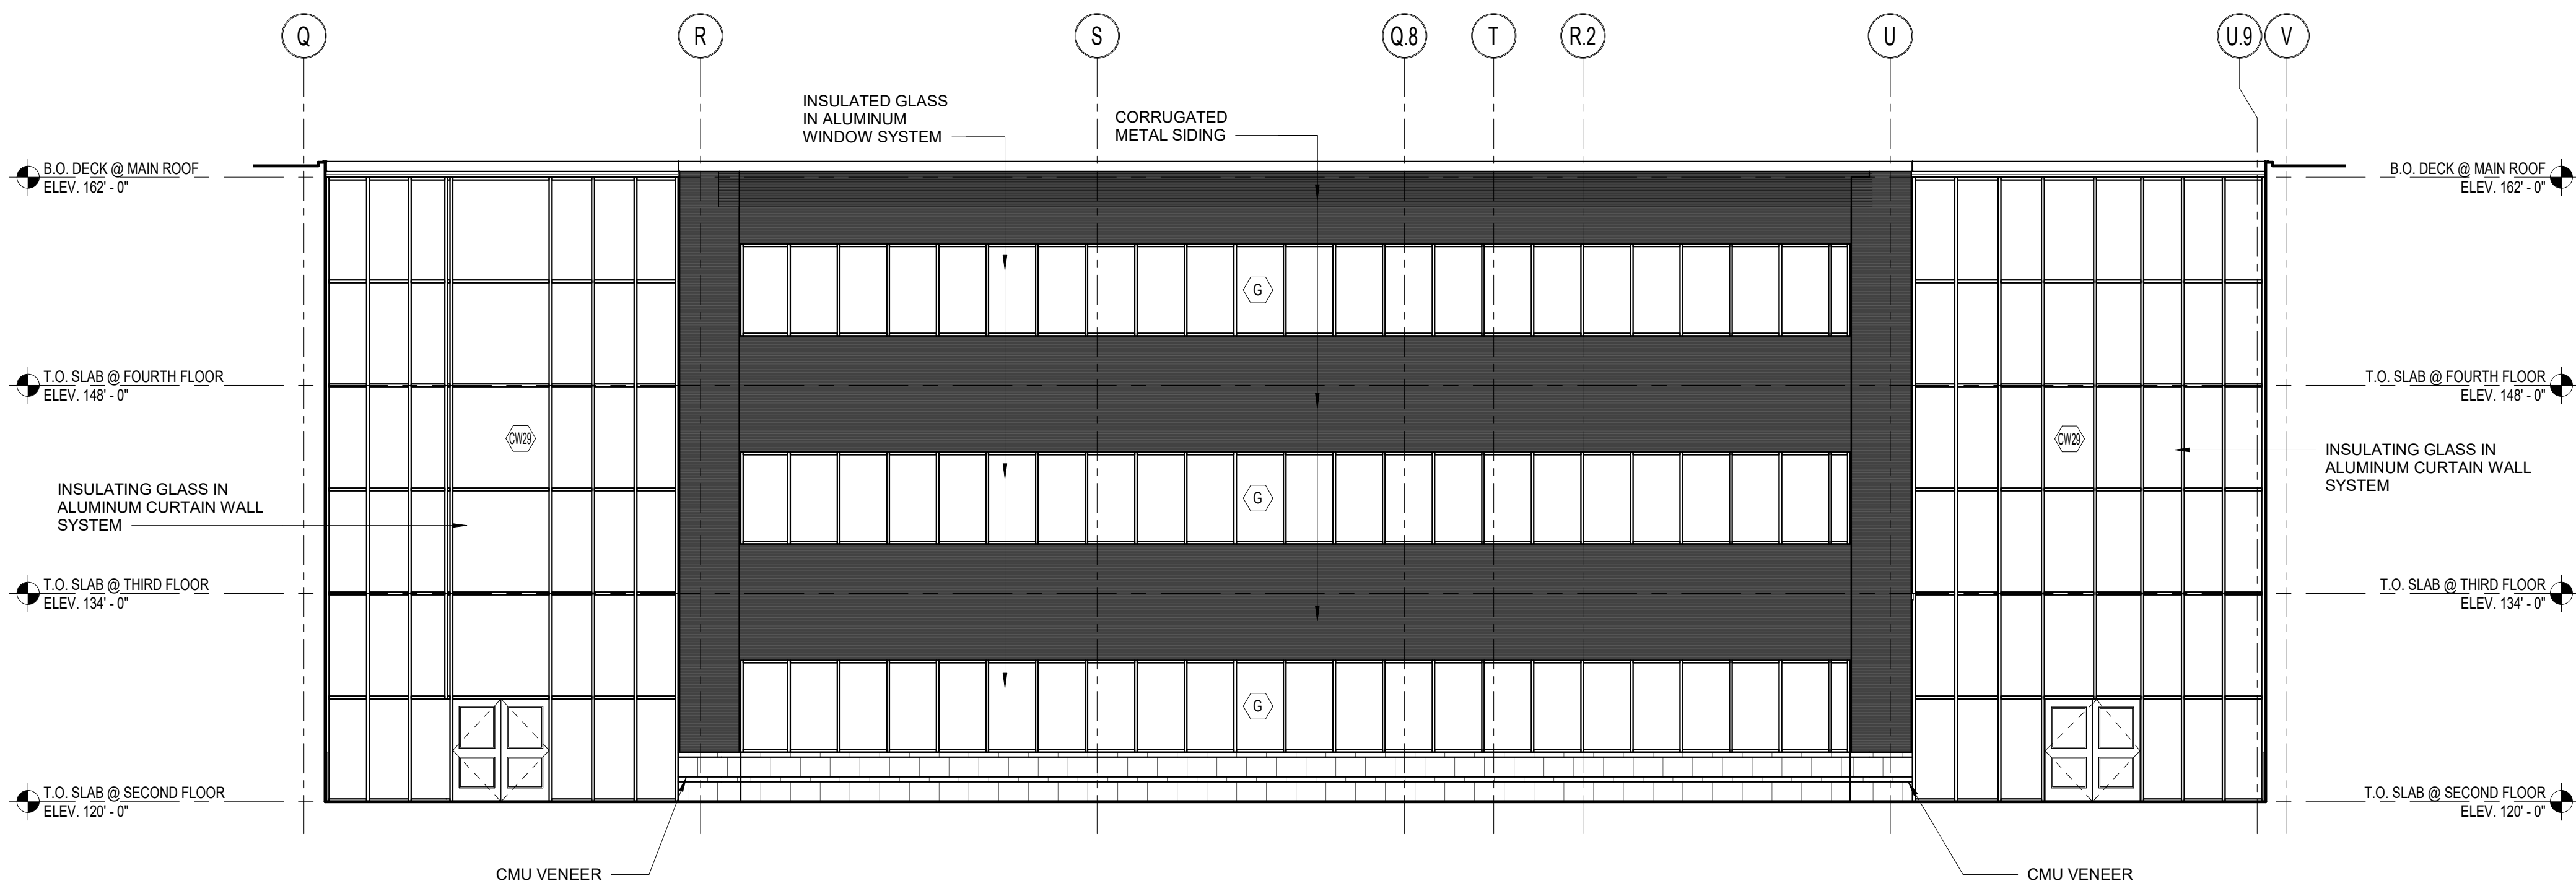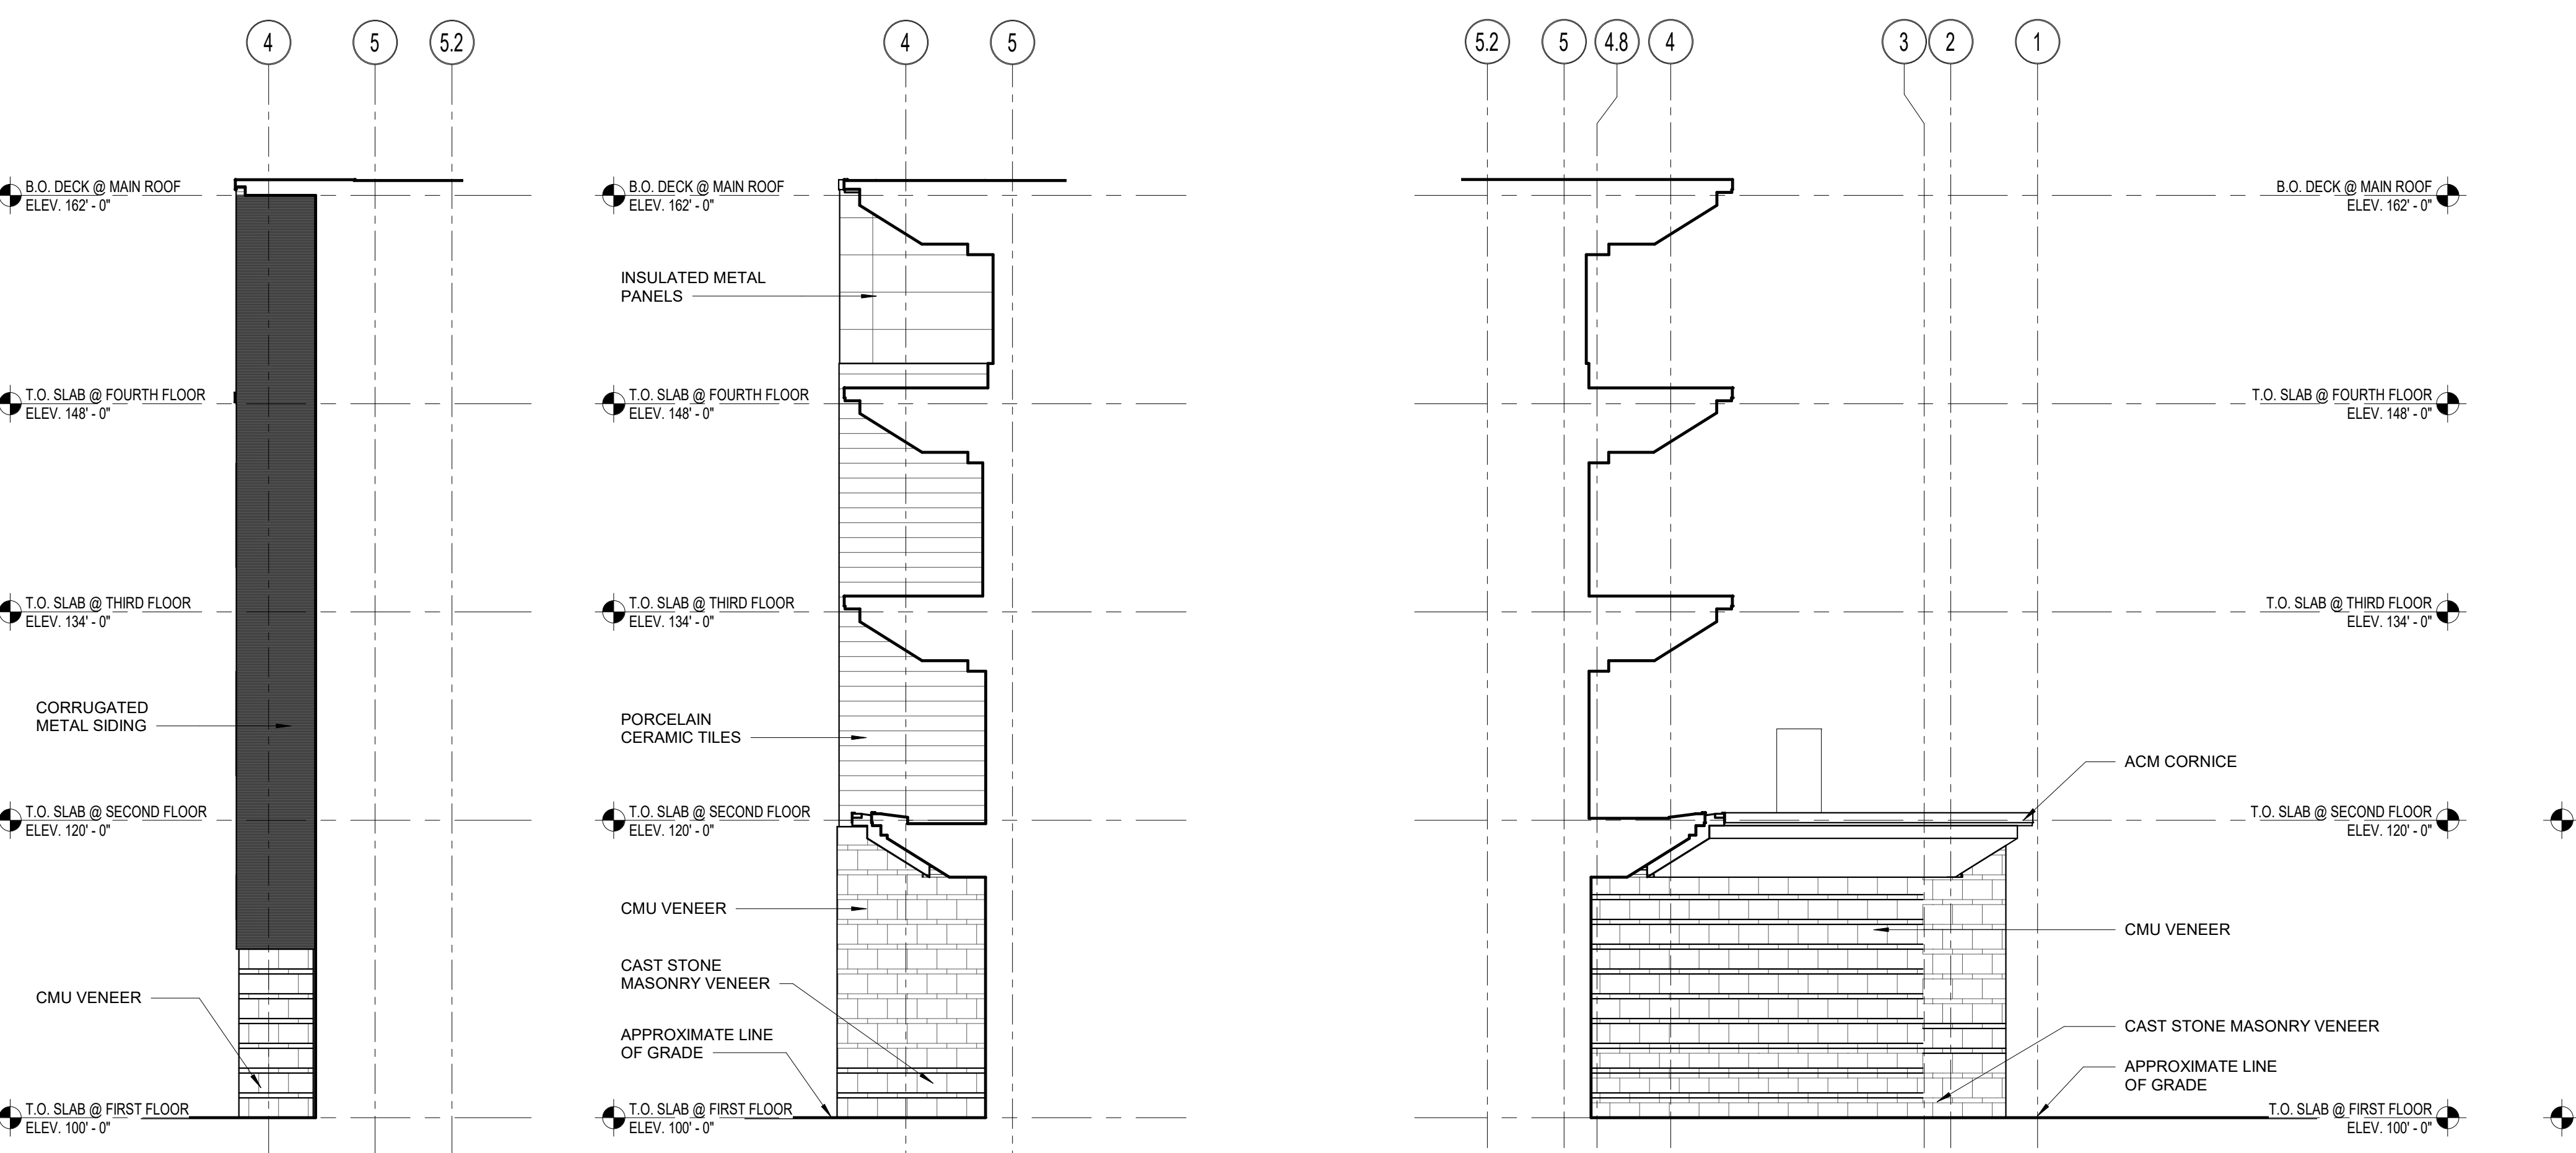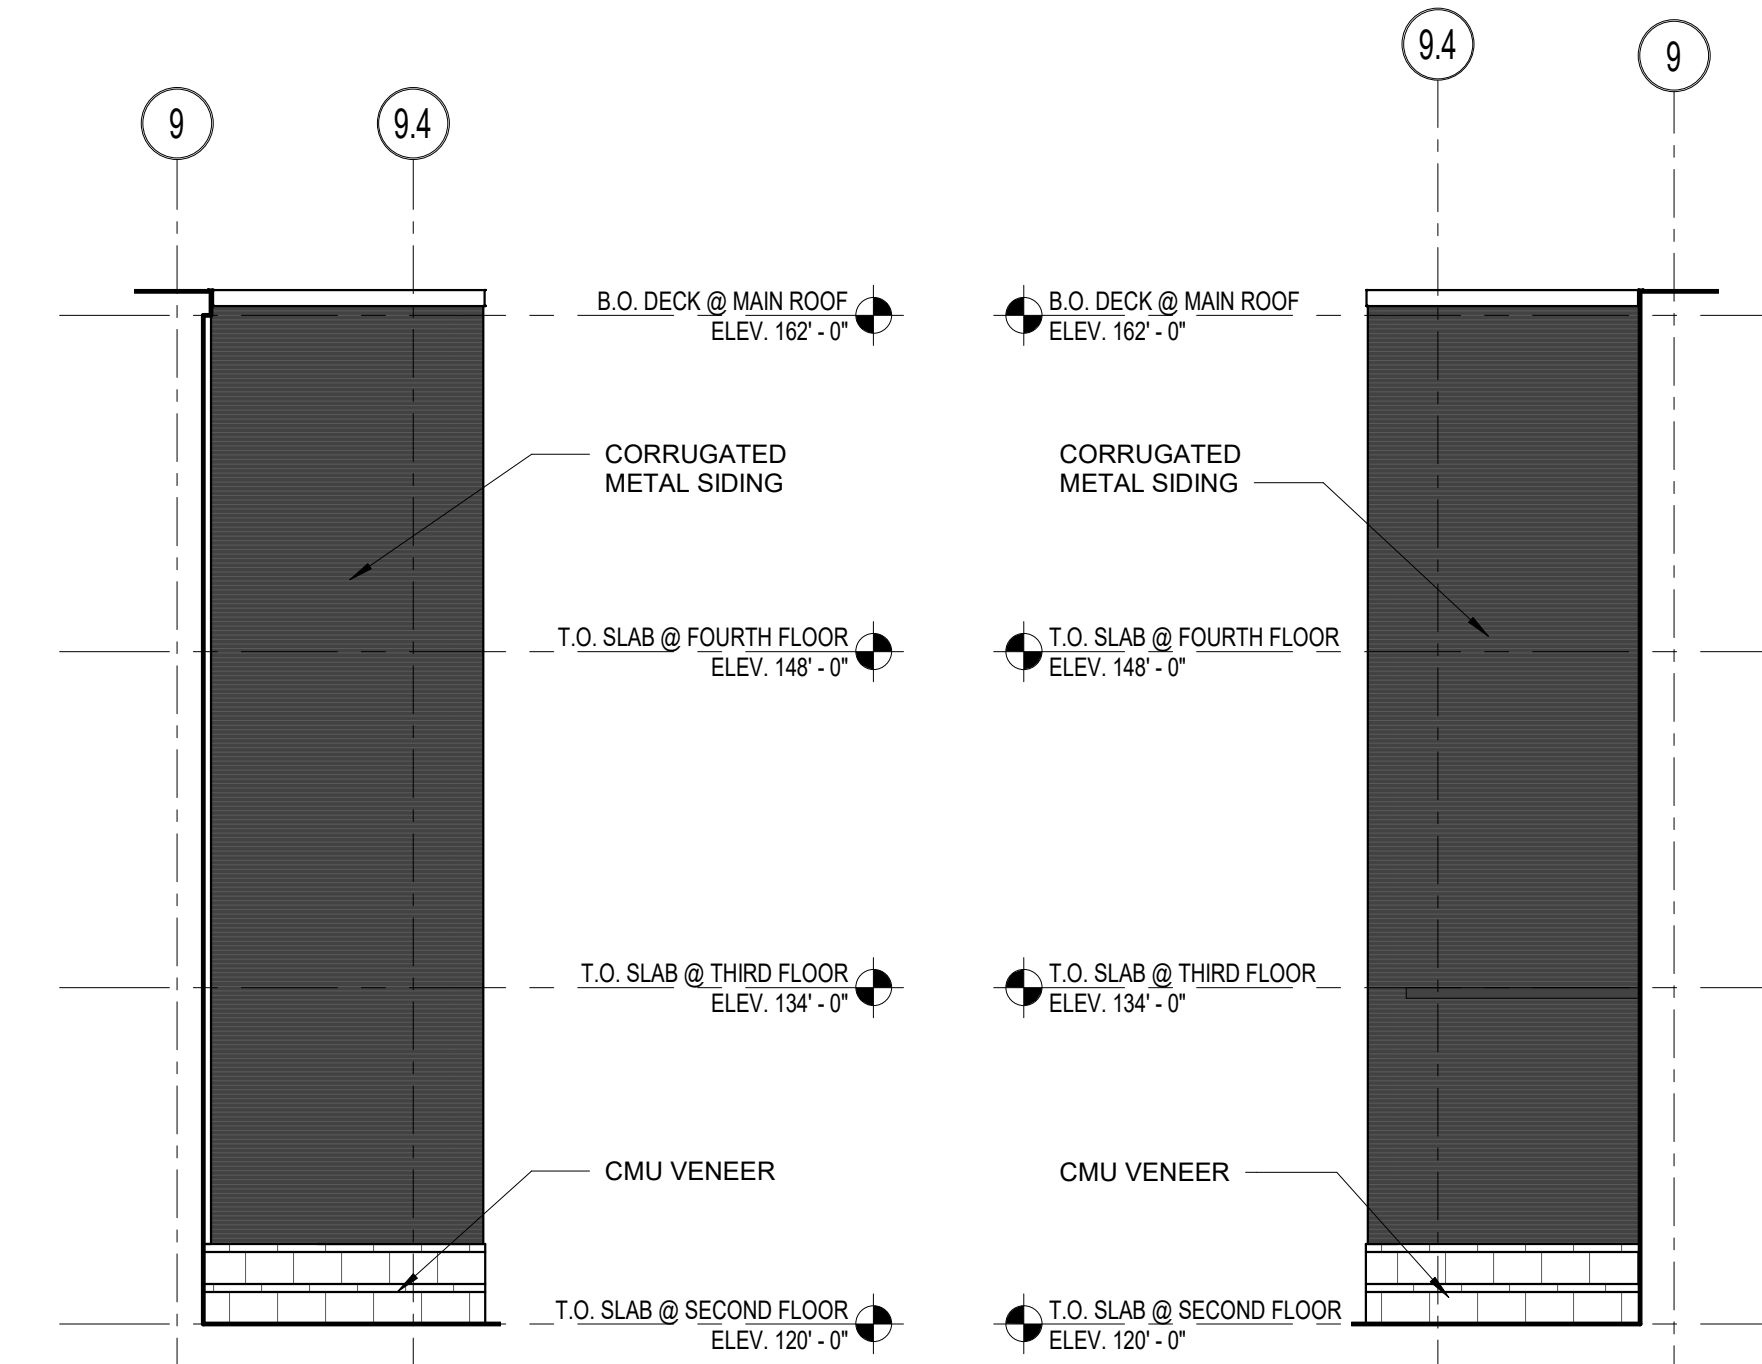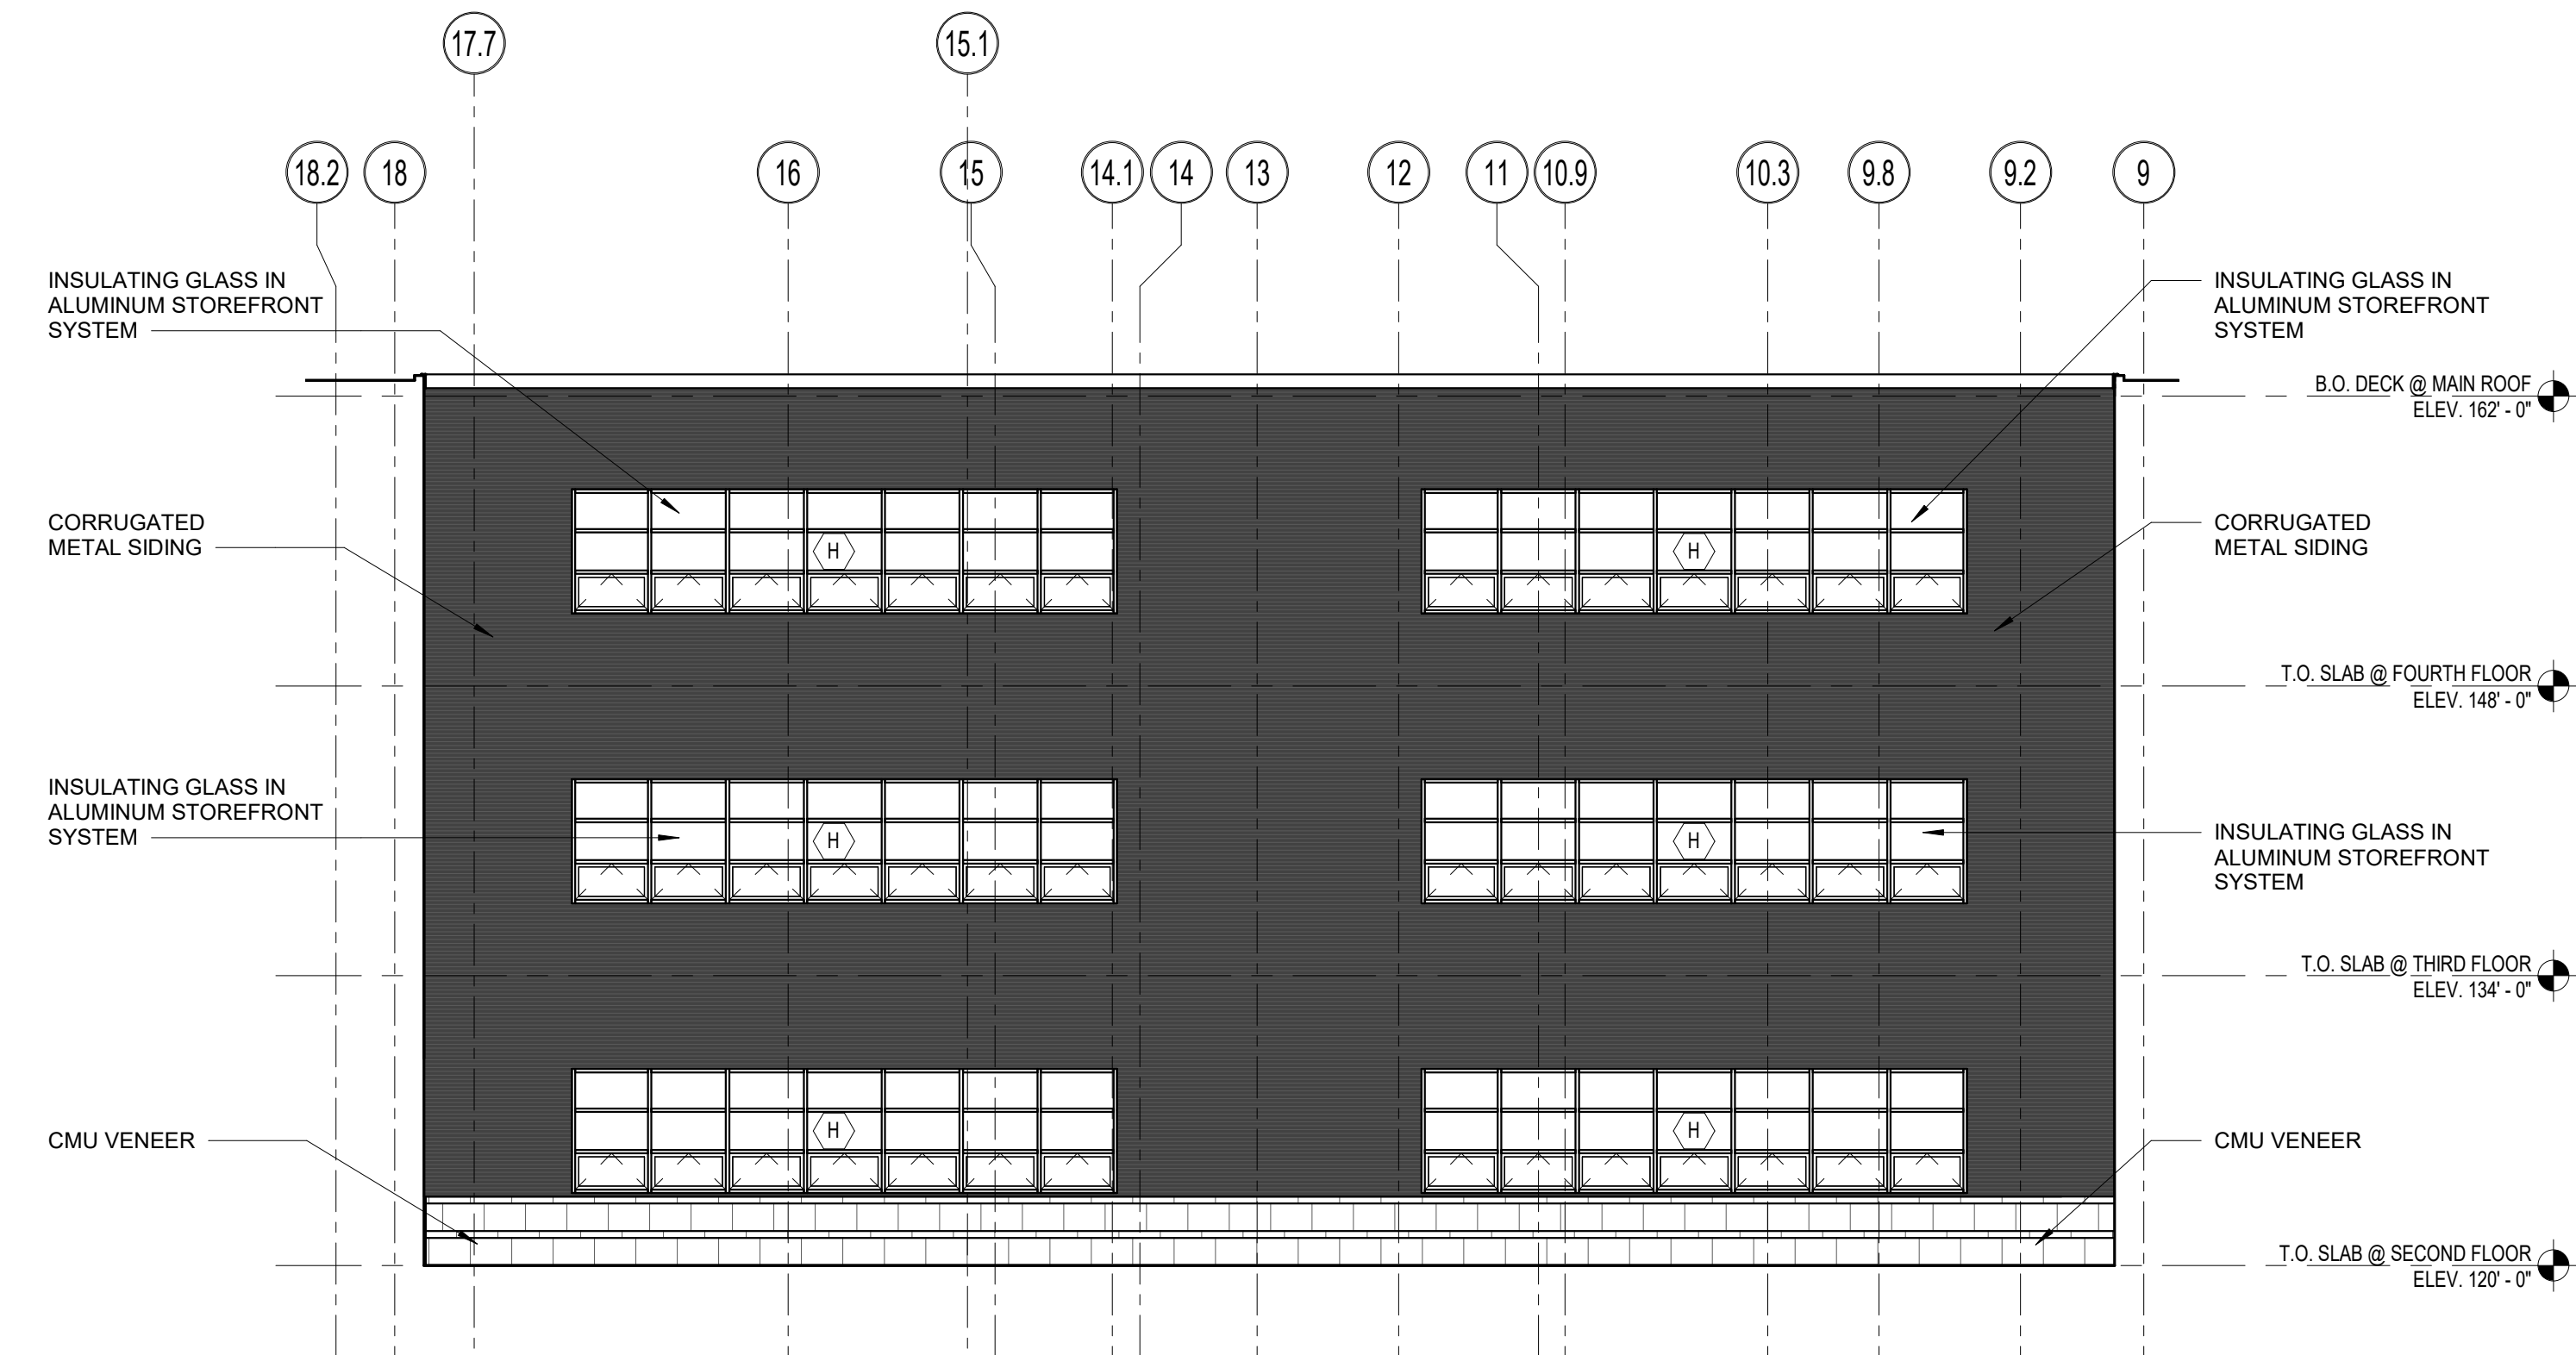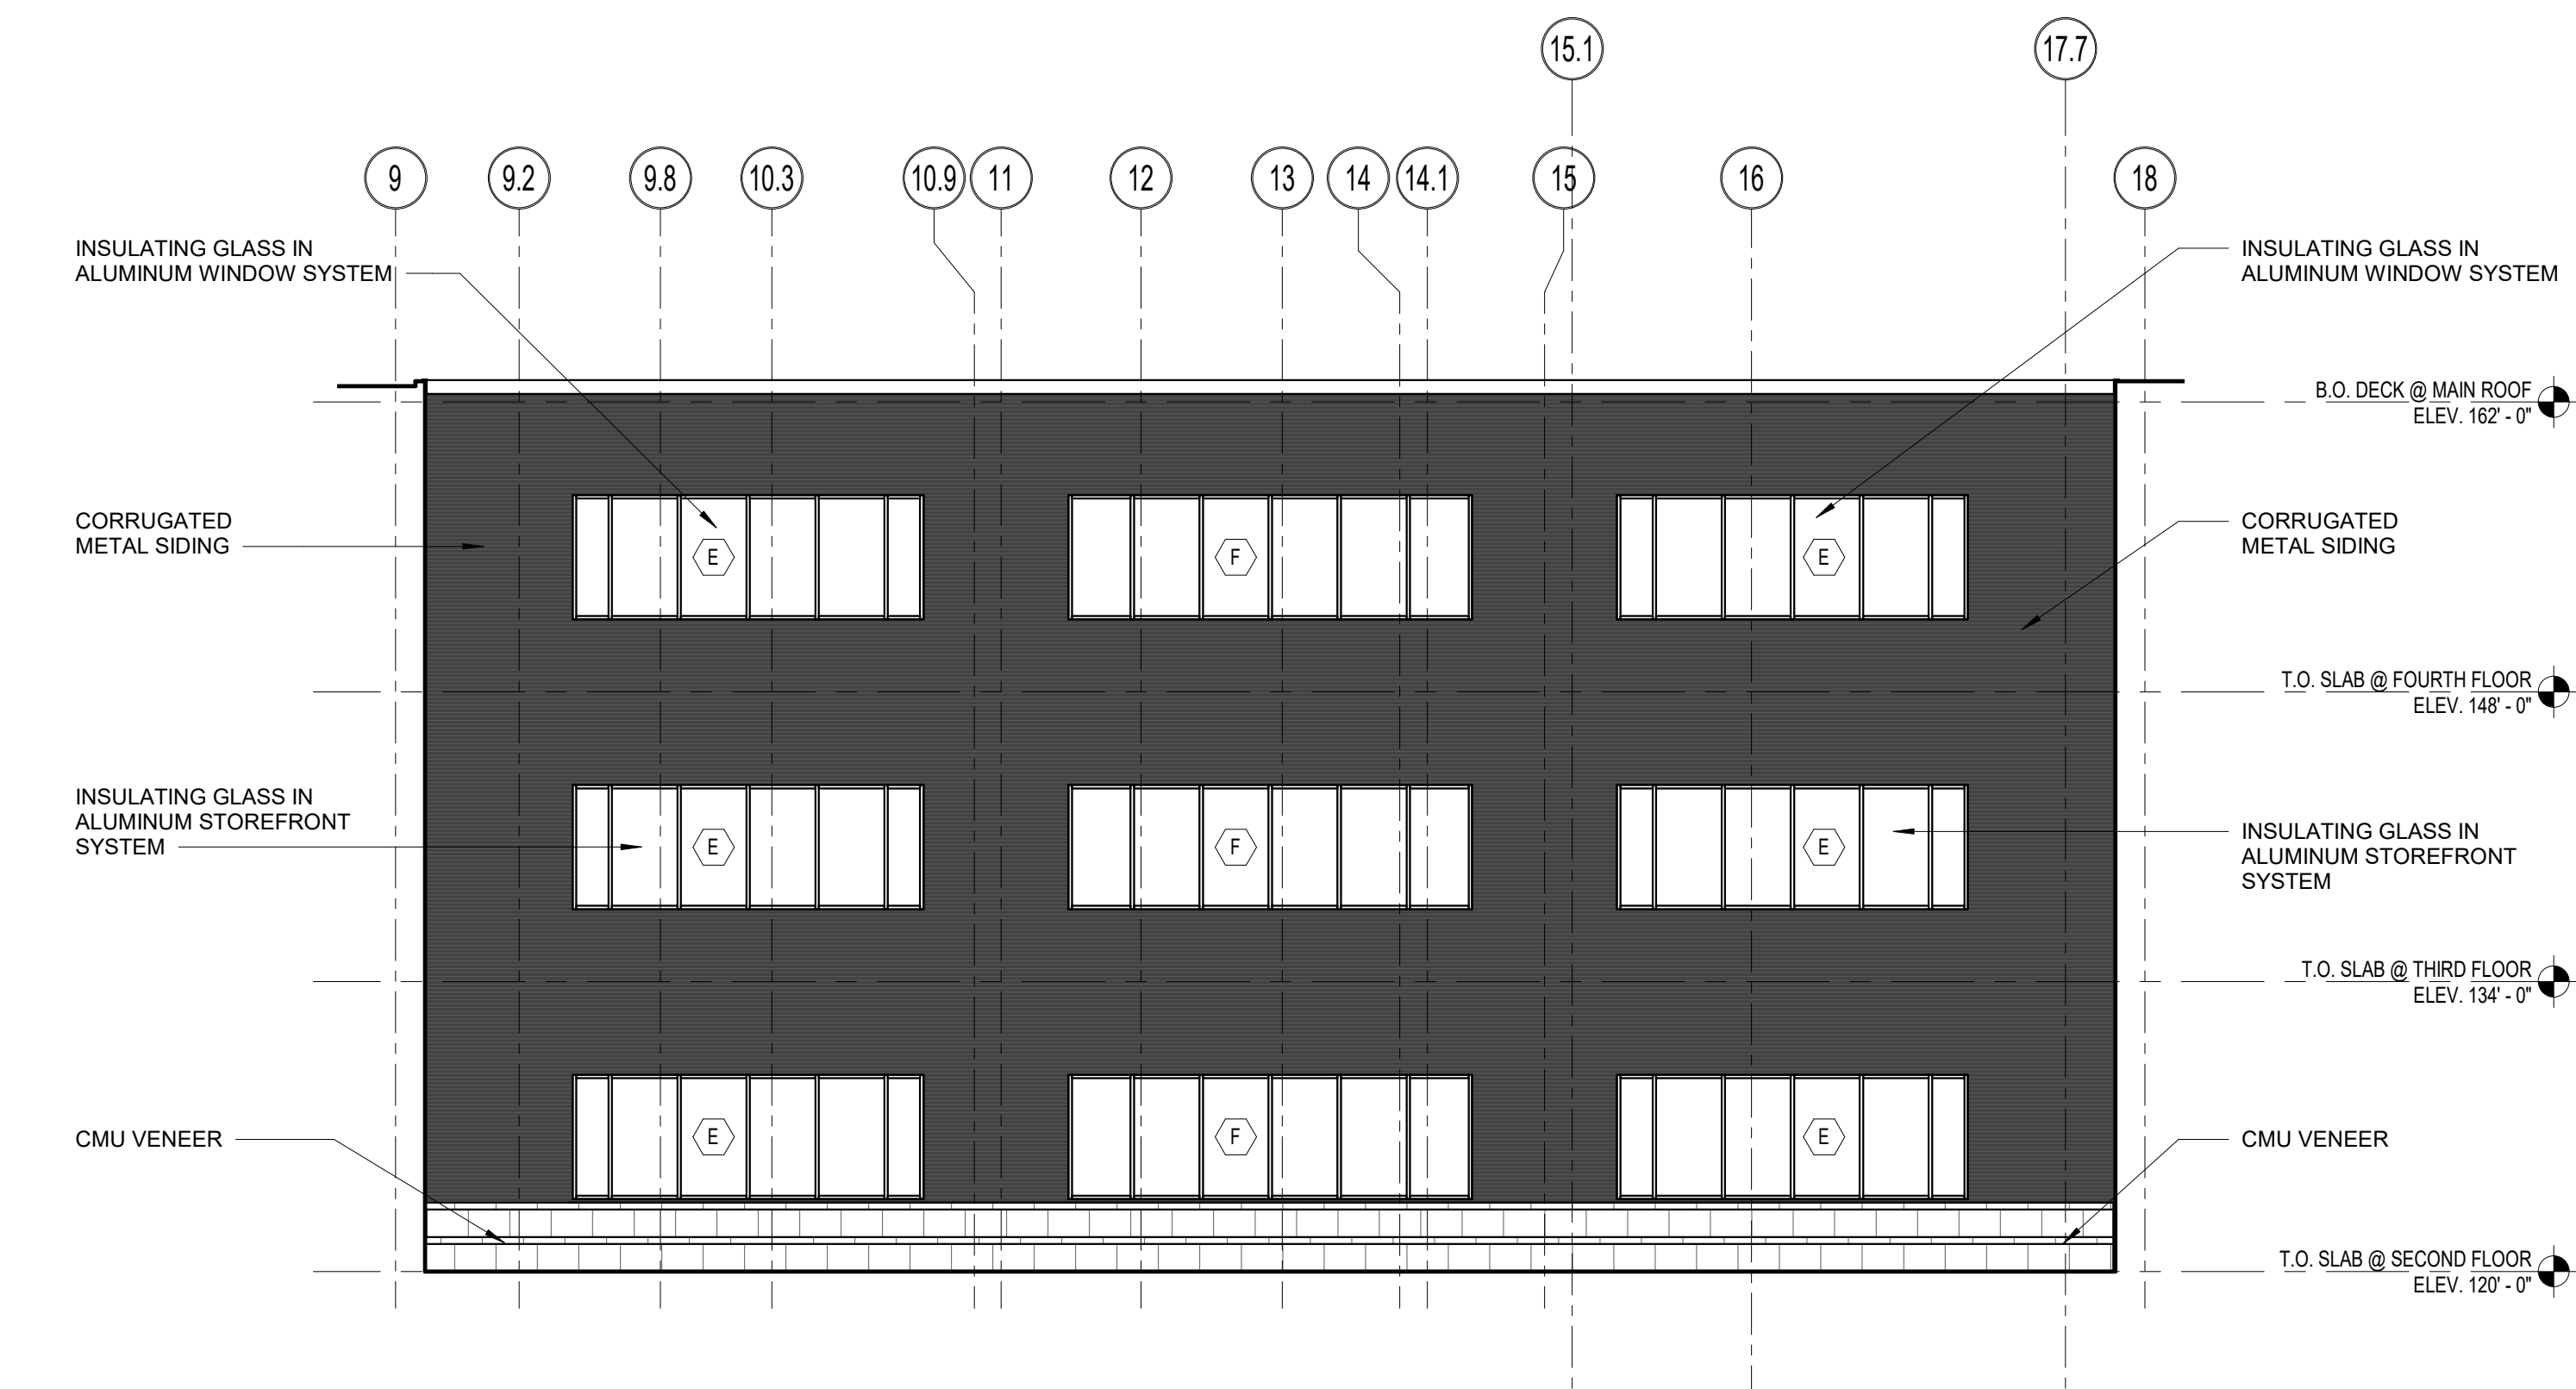
A2-1-7**8 NORTH ELEVATION**
1/8" = 1'-0"**6 SOUTH ELEVATION**
1/8" = 1'-0"**1 WEST ELEVATION**
1/8" = 1'-0"**10 WEST ELEVATION**
1/8" = 1'-0"**2 EAST ELEVATION**
1/8" = 1'-0"**3 EAST ELEVATION**
1/8" = 1'-0"**4 WEST ELEVATION**
1/8" = 1'-0"**5 EAST ELEVATION**
1/8" = 1'-0"**9 EAST ELEVATION**
1/8" = 1'-0"**7 WEST ELEVATION**
1/8" = 1'-0"

**Northeast
Metropolitan
Regional
Vocational High
School**

100 Hemlock Road,
Wakefield, MA 01880


© COPYRIGHT 2021 DRUMMEY ROSANE ANDERSON, INC.

MSBA DESIGN
DEVELOPMENT
SUBMISSION
August 4th, 2022

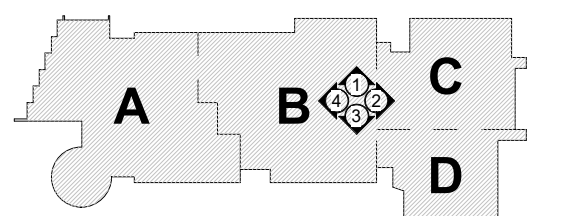

KEY PLAN


PROJECT NORTH MAGNETIC NORTH

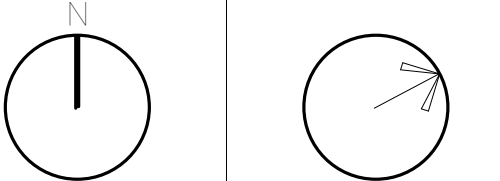


**BUILDING
ELEVATIONS**

Scale: 1/8" = 1'-0"
Job No.: 20202
Drawn By: DRA
Date: August 4th, 2022


A2-1-8

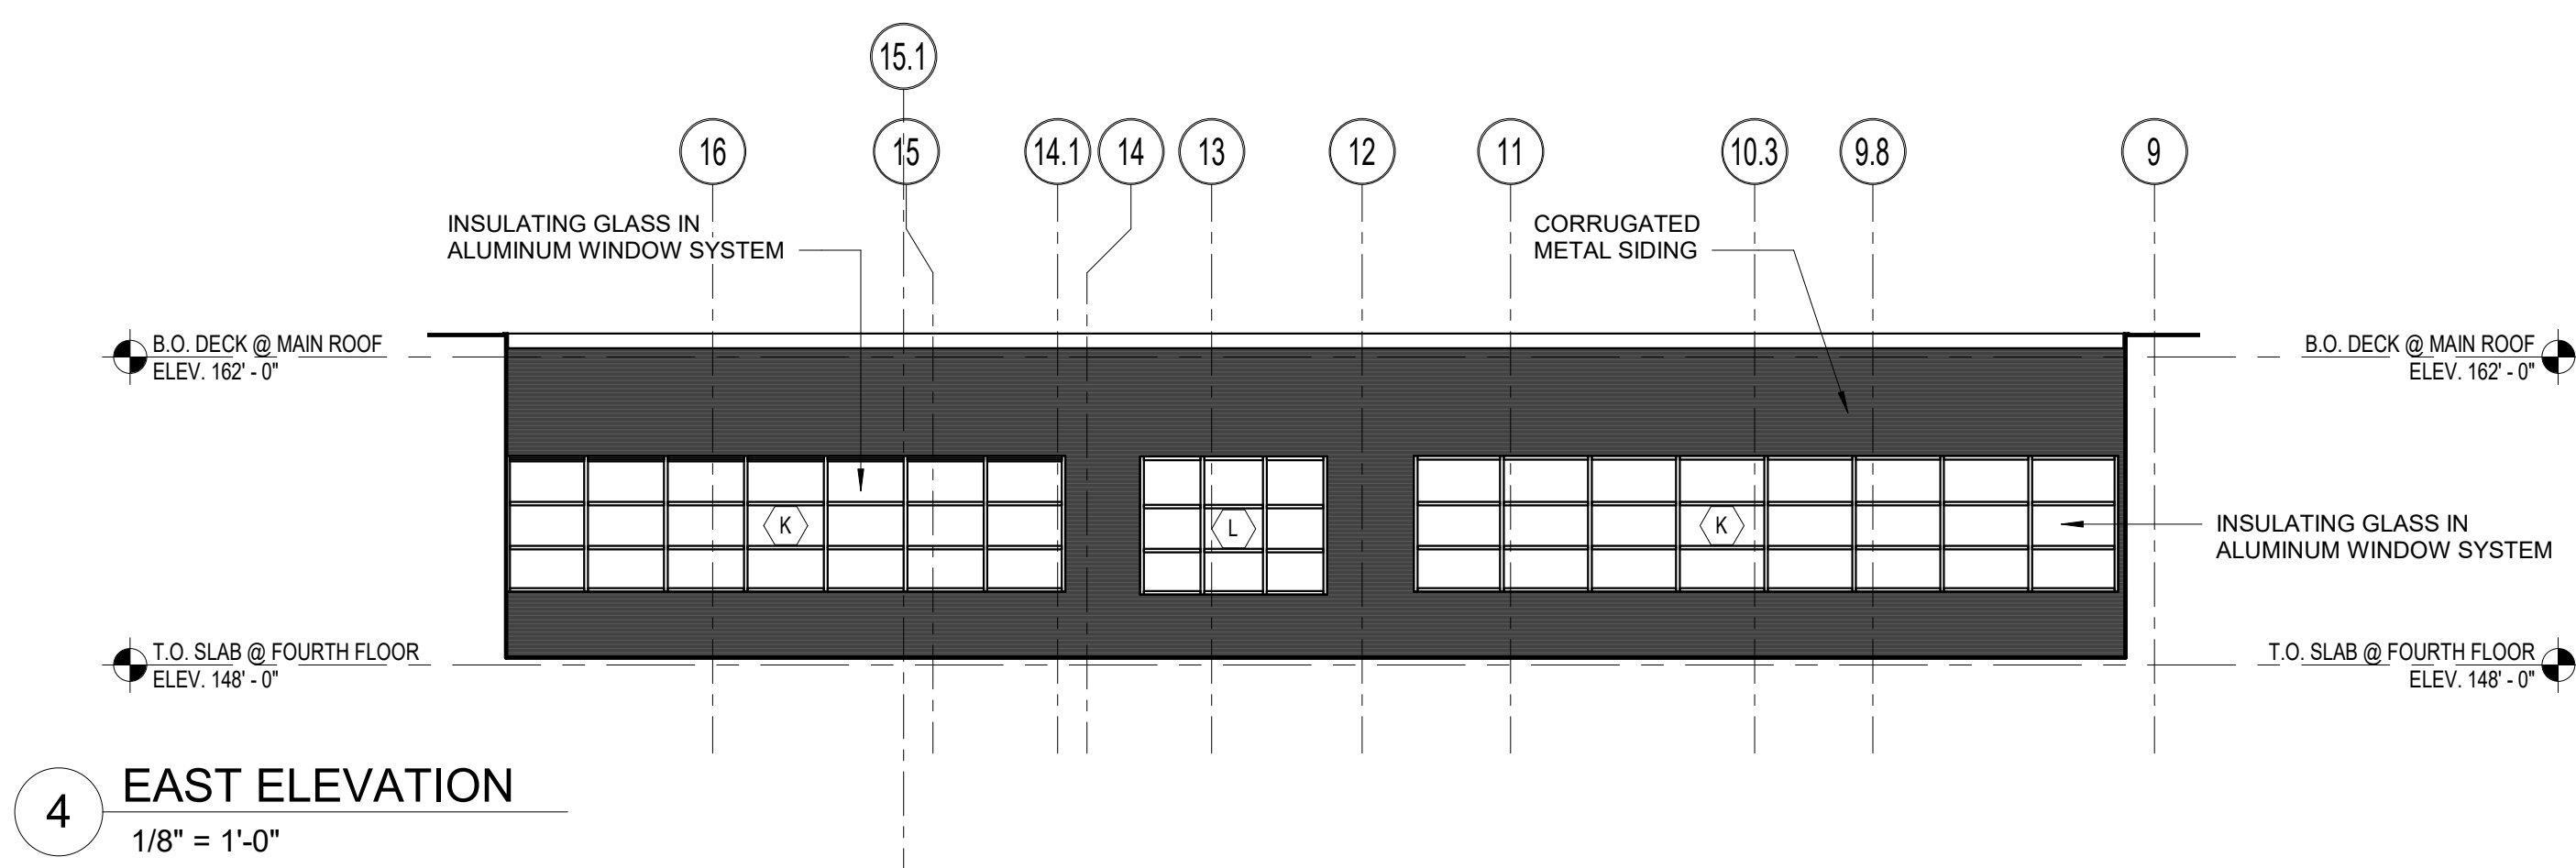


4 EAST ELEVATION
1/8" = 1'-0"

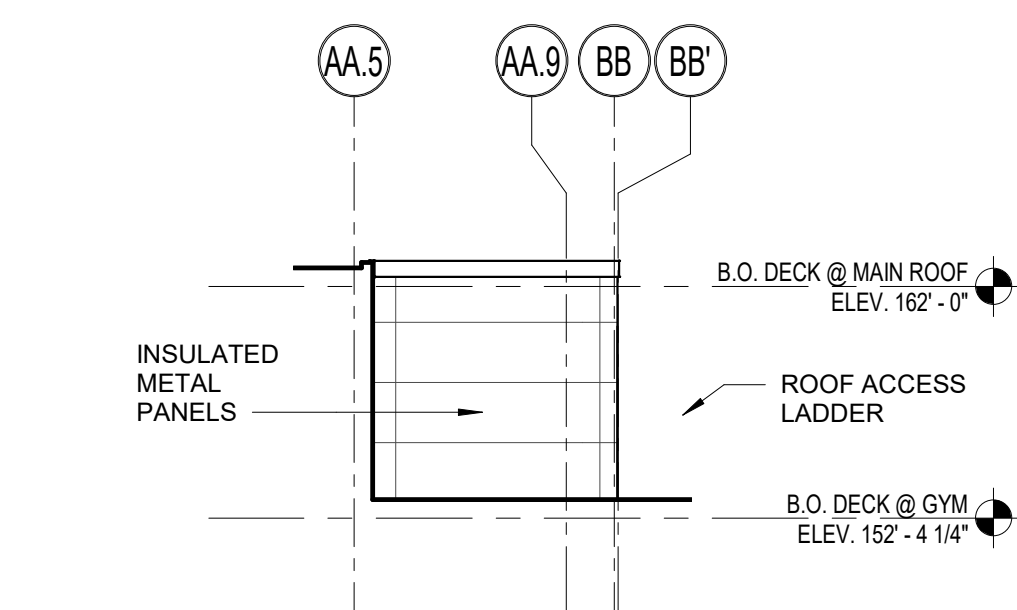


5 SOUTH ELEVATION
1/8" = 1'-0"

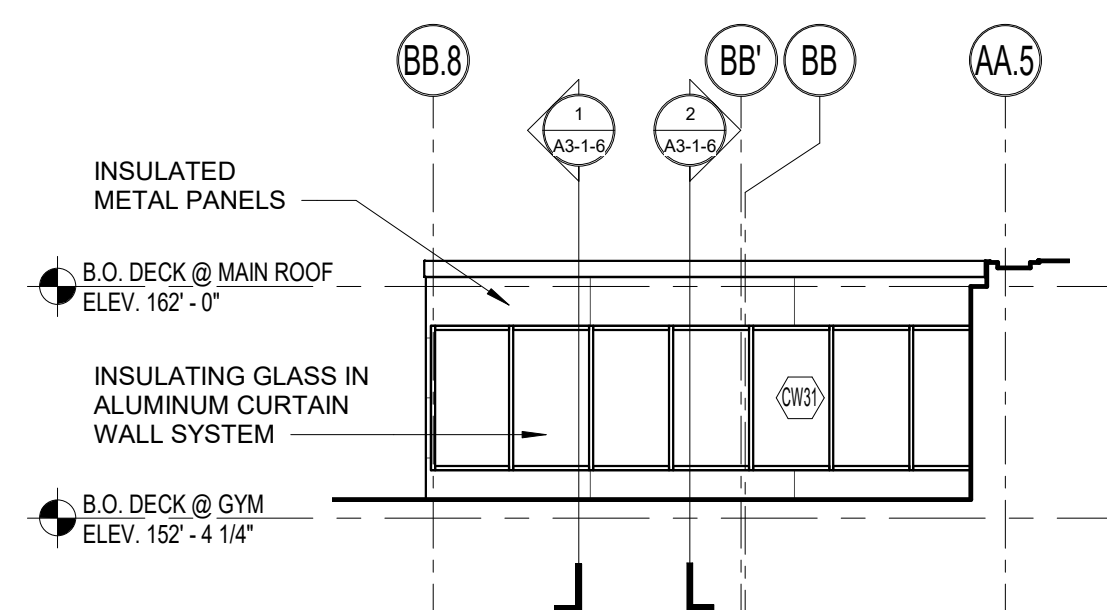


6 NORTH ELEVATION
1/8" = 1'-0"

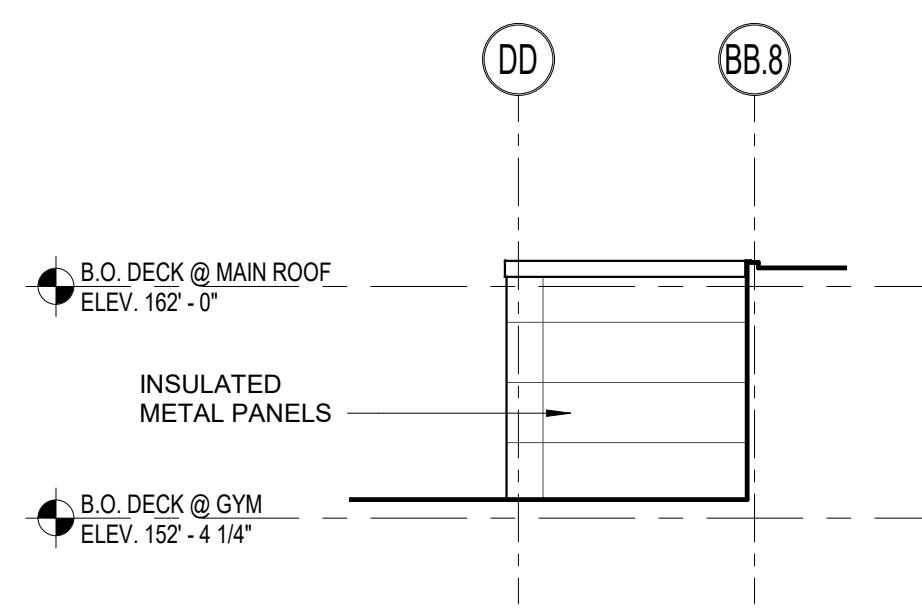


7 NORTH ELEVATION
1/8" = 1'-0"

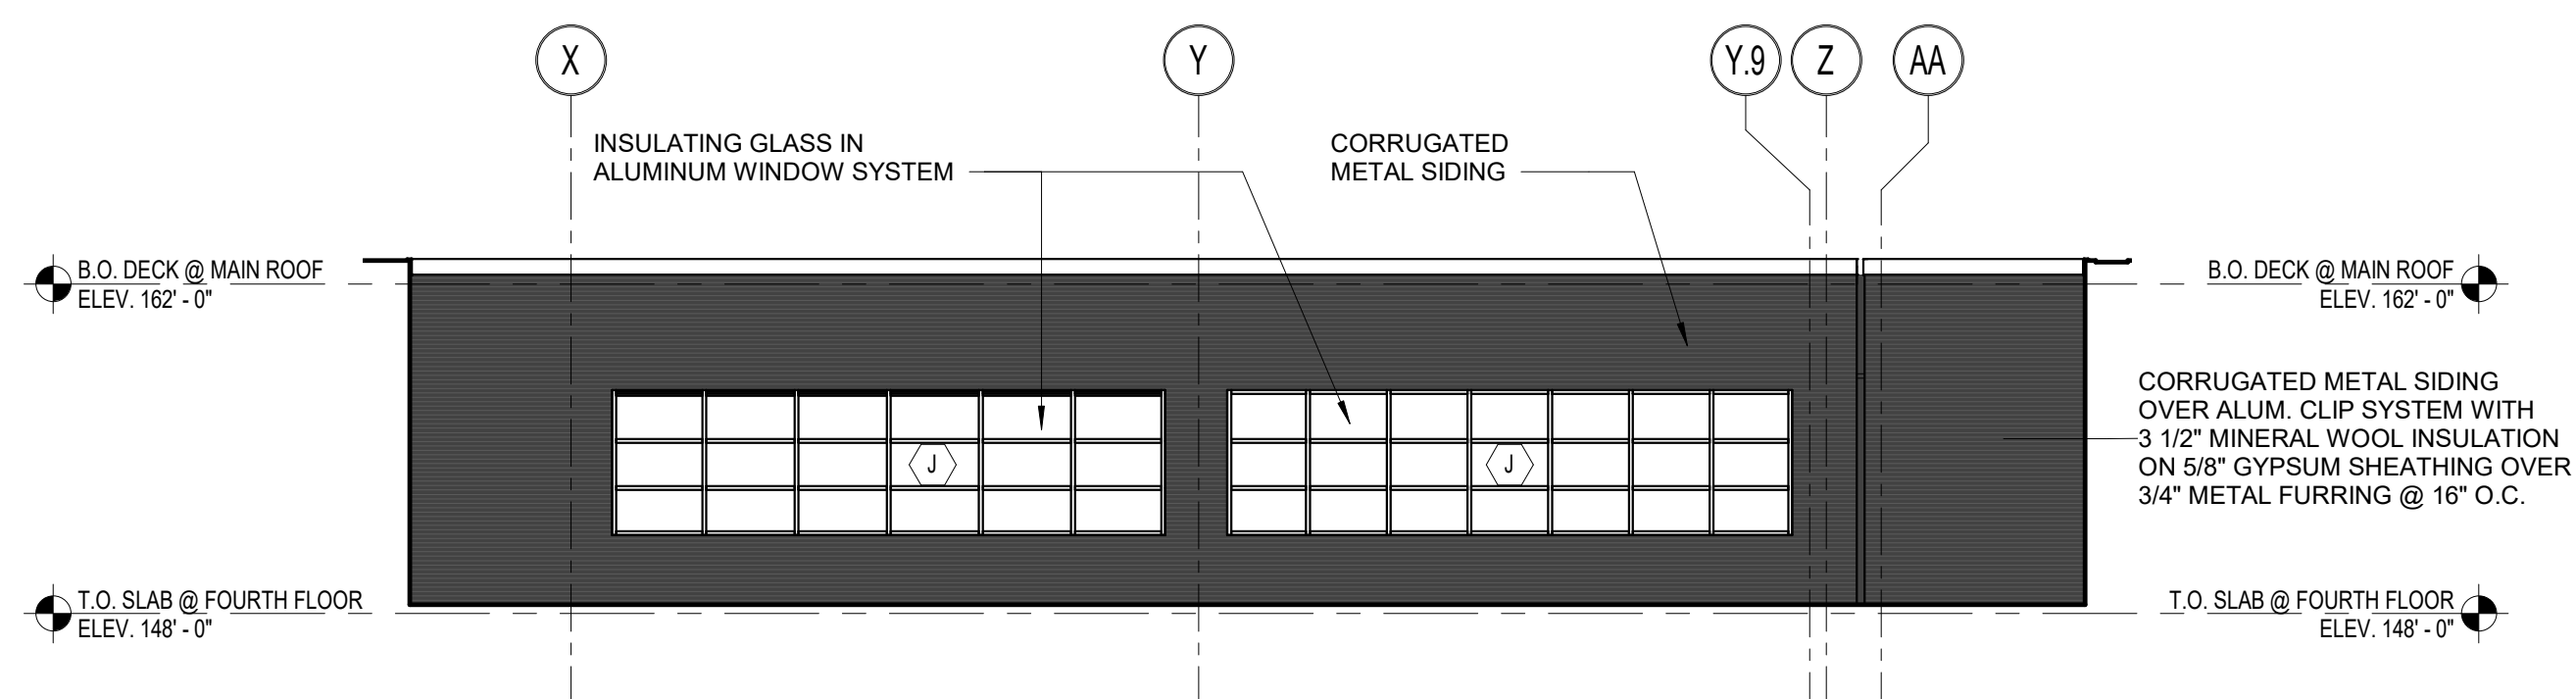

1 SOUTH ELEVATION
1/8" = 1'-0"

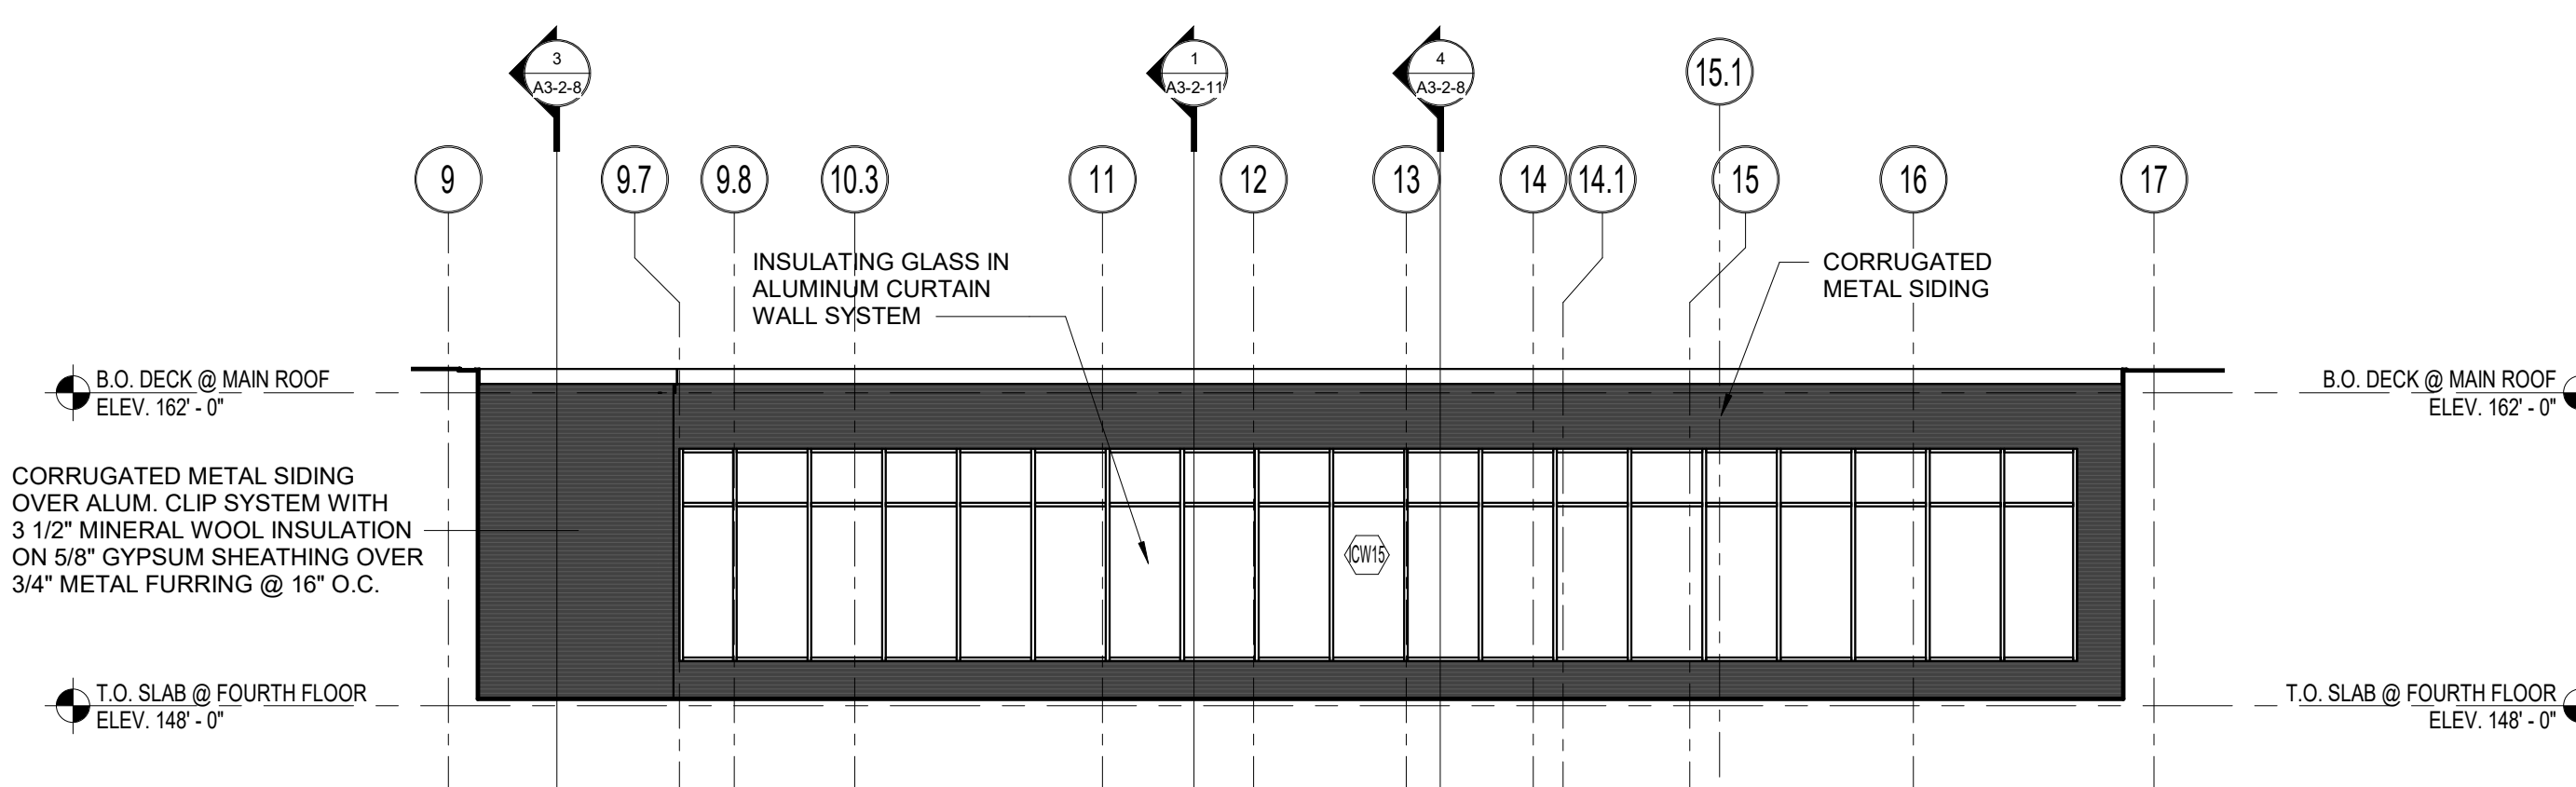

2 WEST ELEVATION
1/8" = 1'-0"

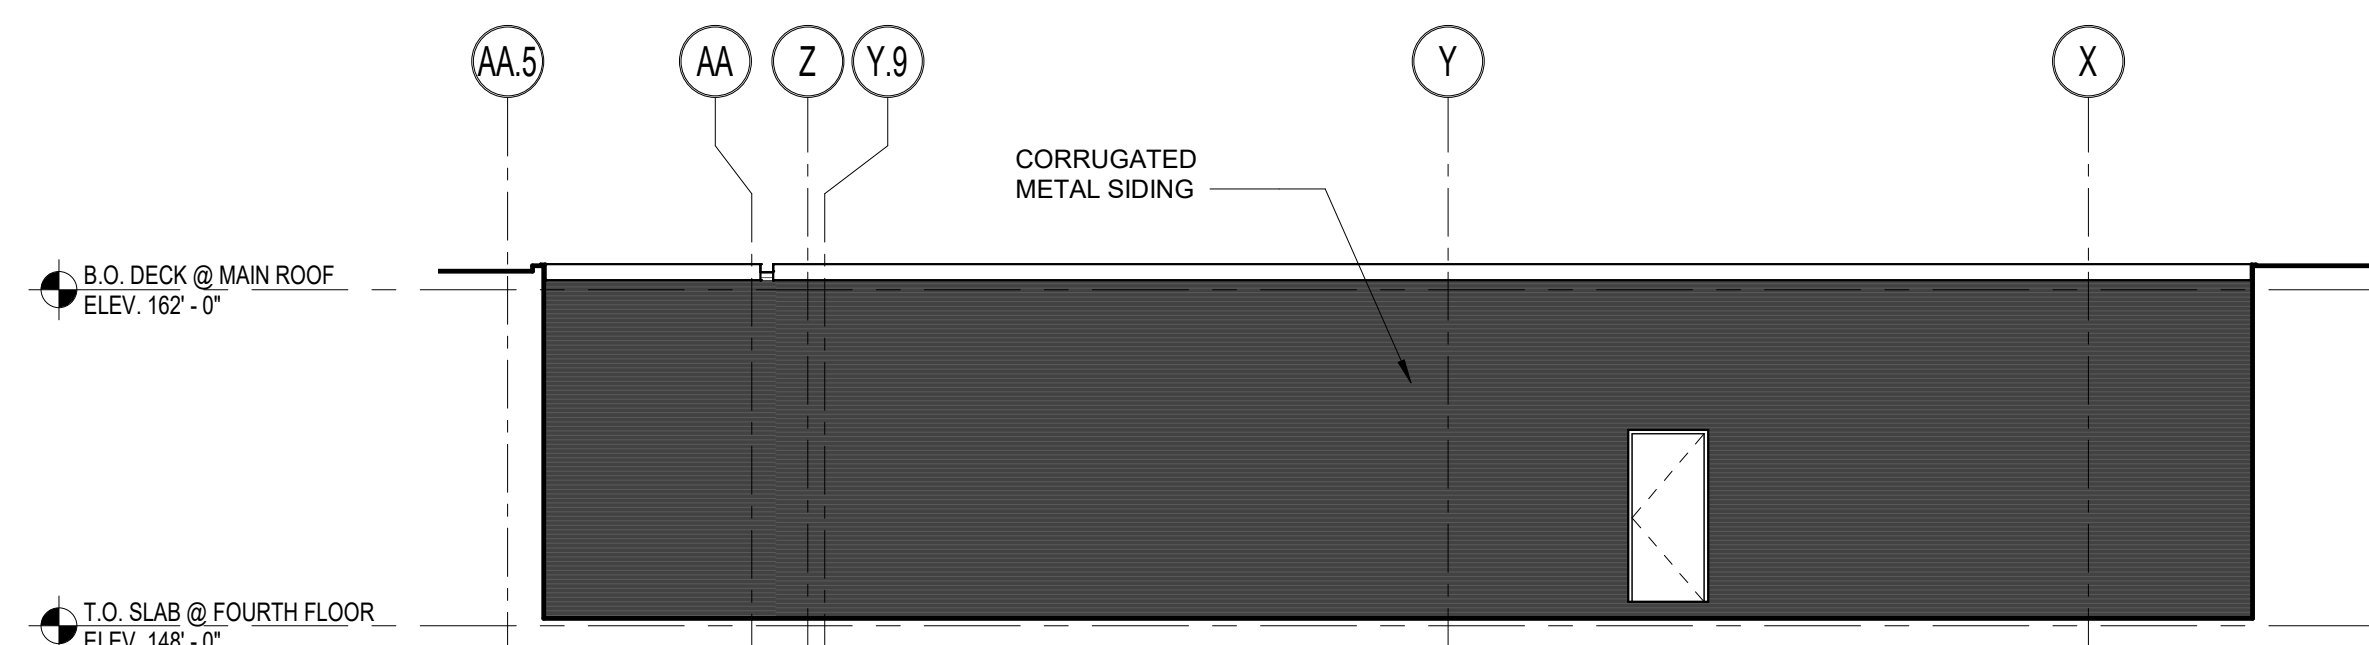


3 NORTH ELEVATION
1/8" = 1'-0"


DRA

Drumme Rosane Anderson, Inc.
225 Oakland Road
Studio 205
South Windsor, CT
06074
Planning | Architecture | Interior Design
Tel: 817.965.1000
www.drainc.com


Northeast
Metropolitan
Regional
Vocational High
School
100 Hemlock Road,
Wakefield, MA 01880

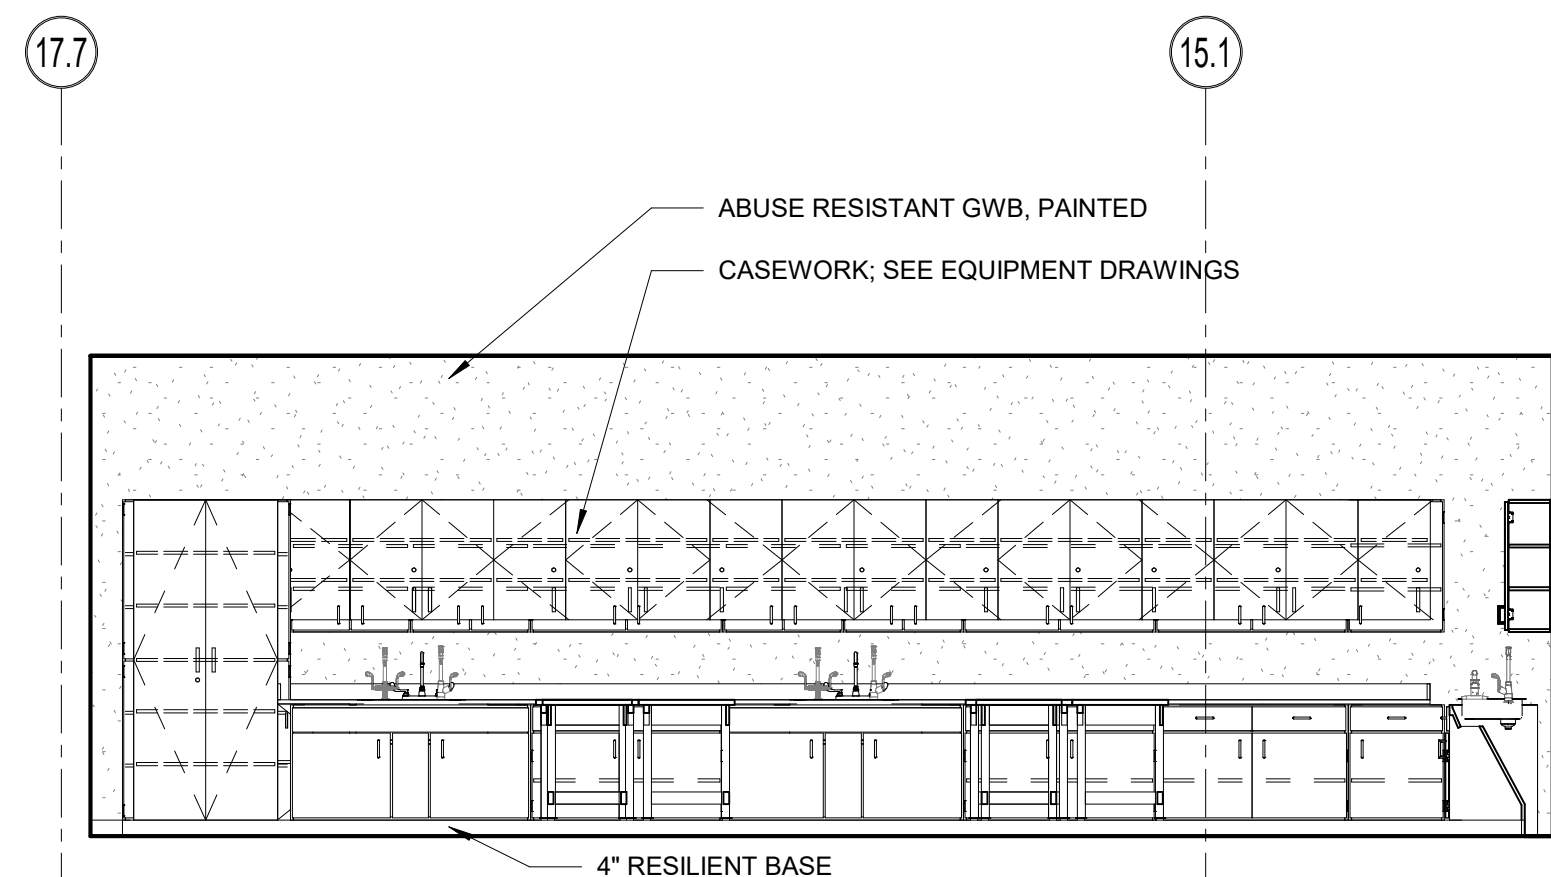


8 TYPICAL SCIENCE LAB ELEVATION
1/4" = 1'-0"

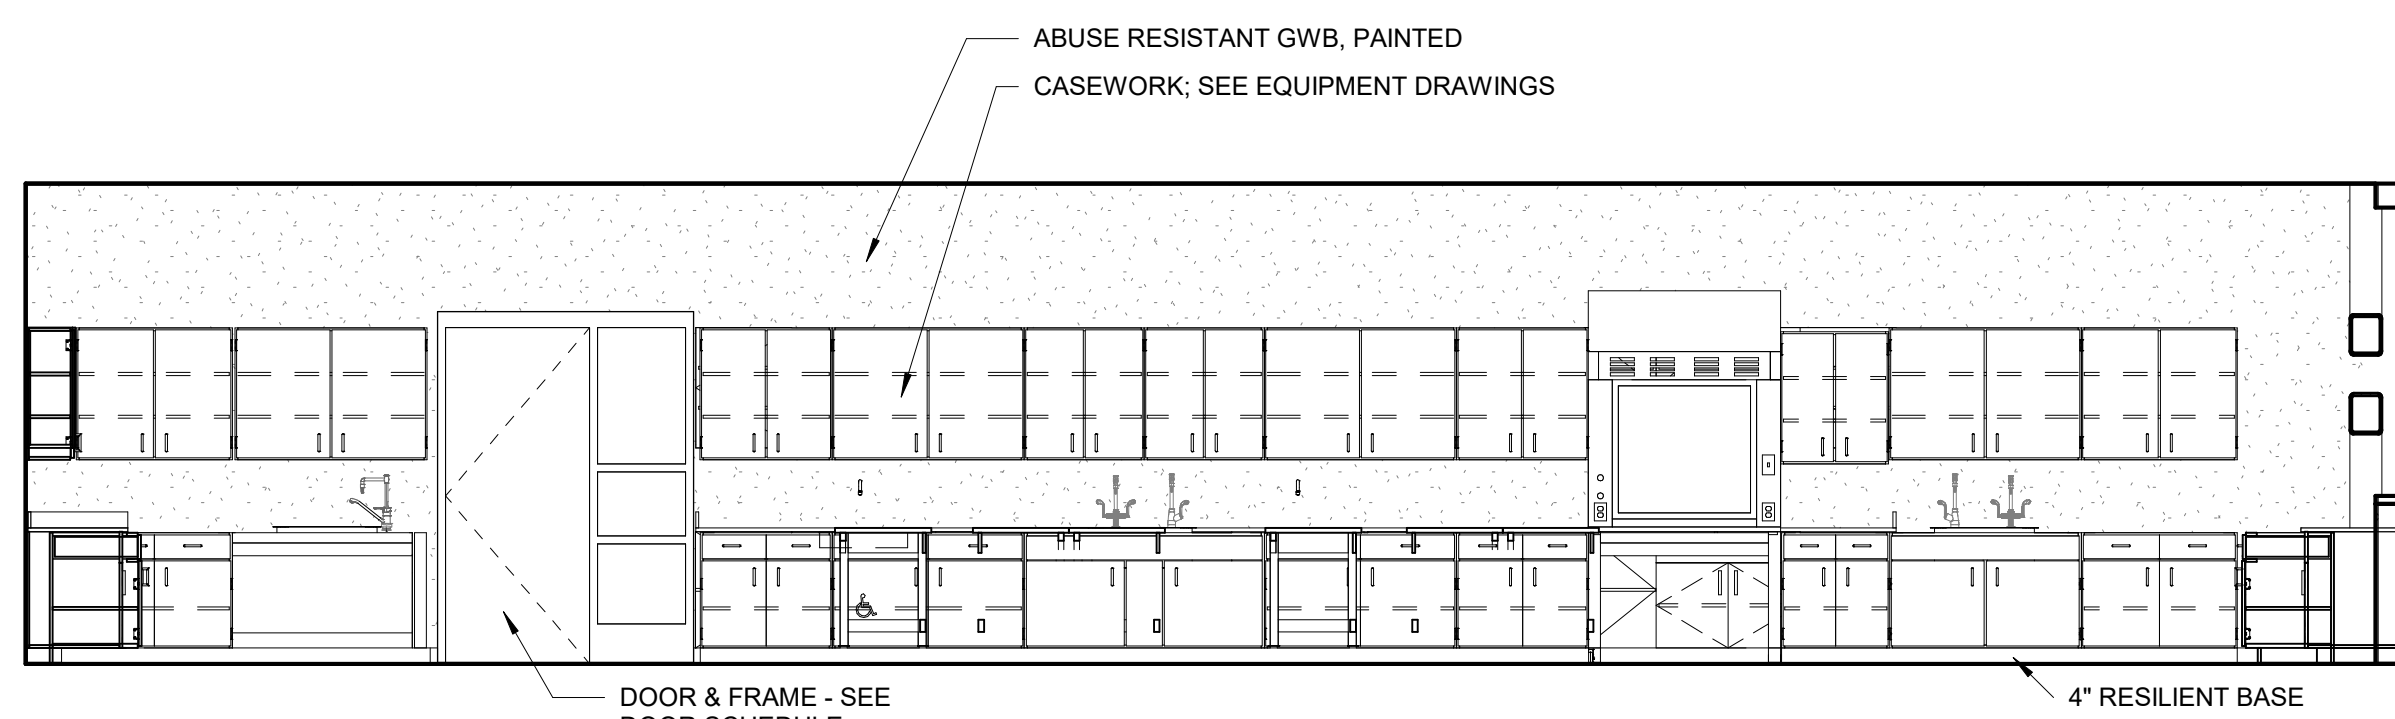


5 TYPICAL SCIENCE LAB ELEVATION
1/4" = 1'-0"

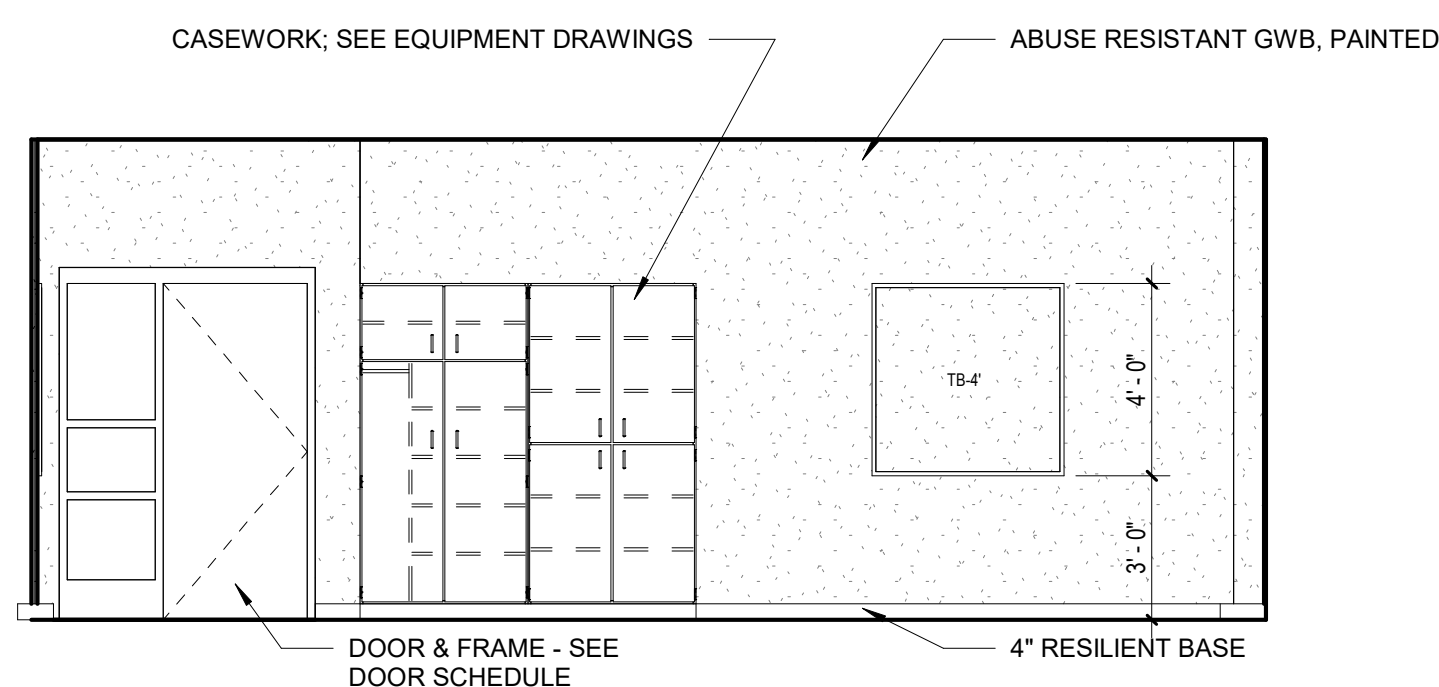


1 TYPICAL CLASSROOM ELEVATION
1/4" = 1'-0"

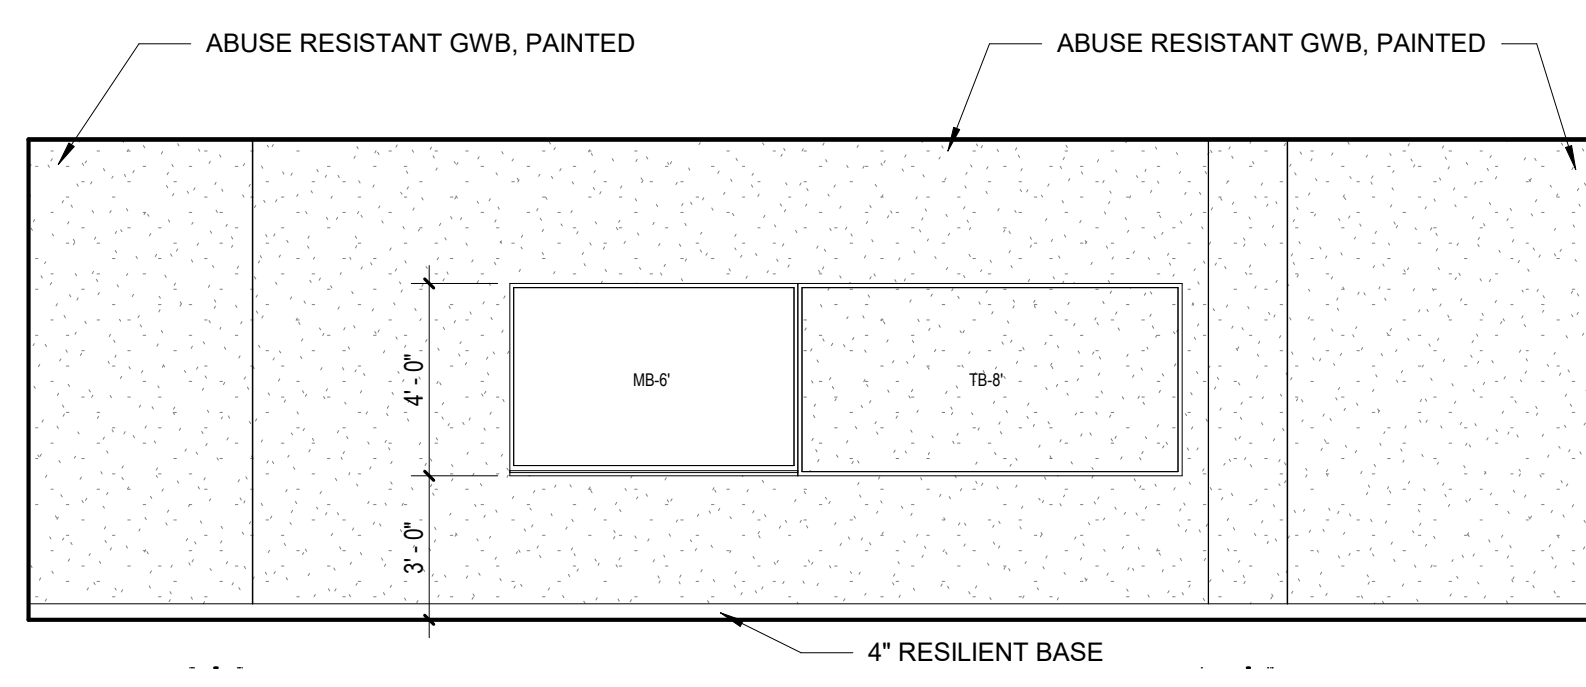


2 TYPICAL CLASSROOM ELEVATION
1/4" = 1'-0"

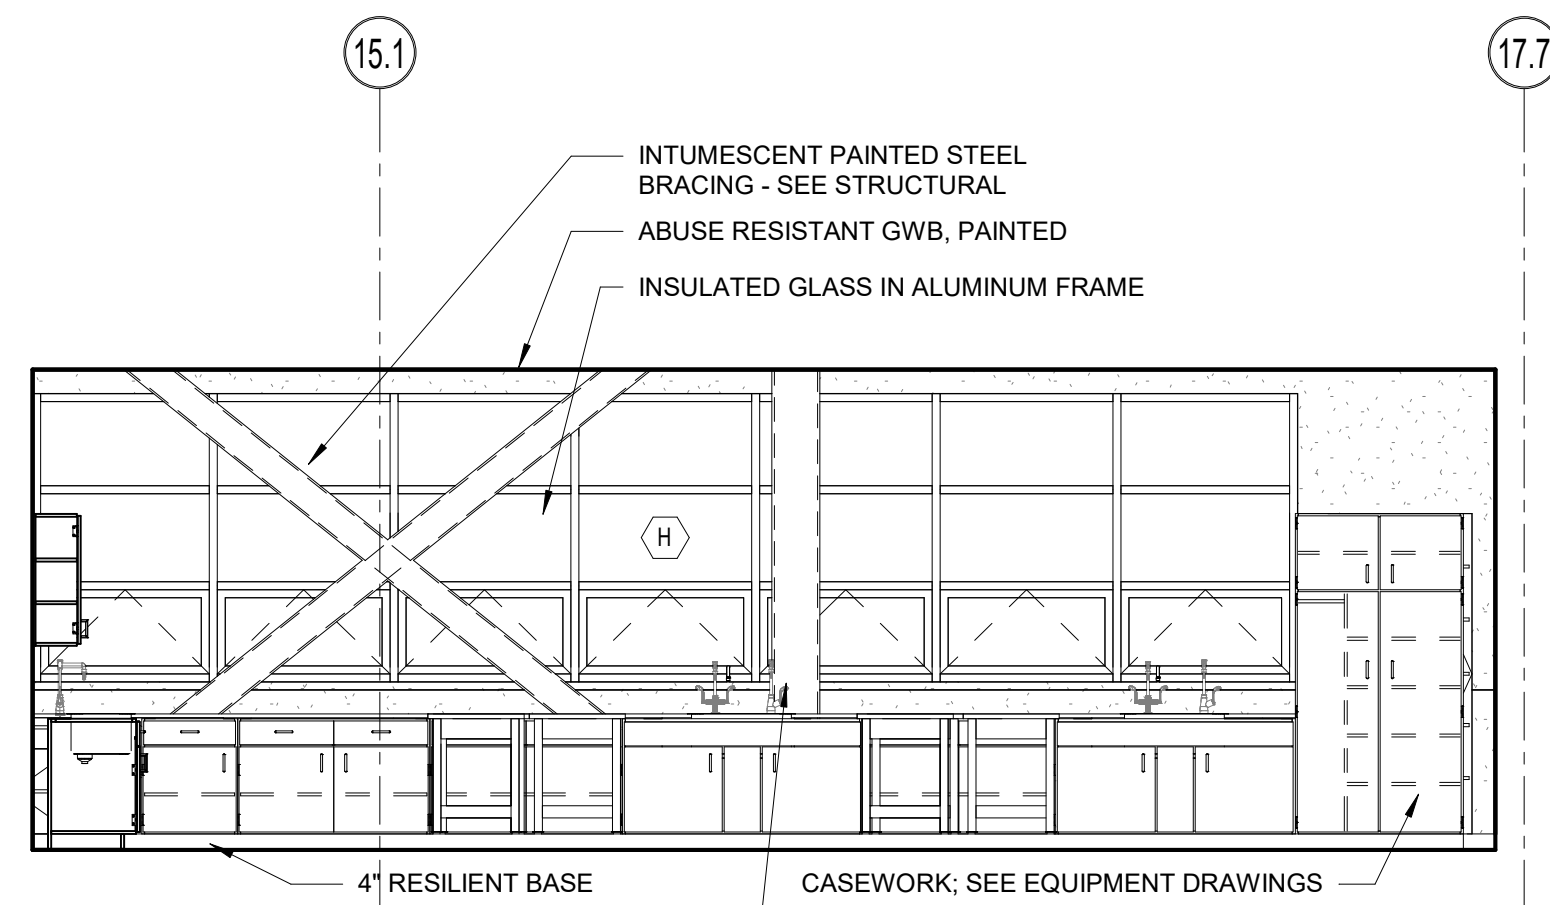


6 TYPICAL SCIENCE LAB ELEVATION
1/4" = 1'-0"

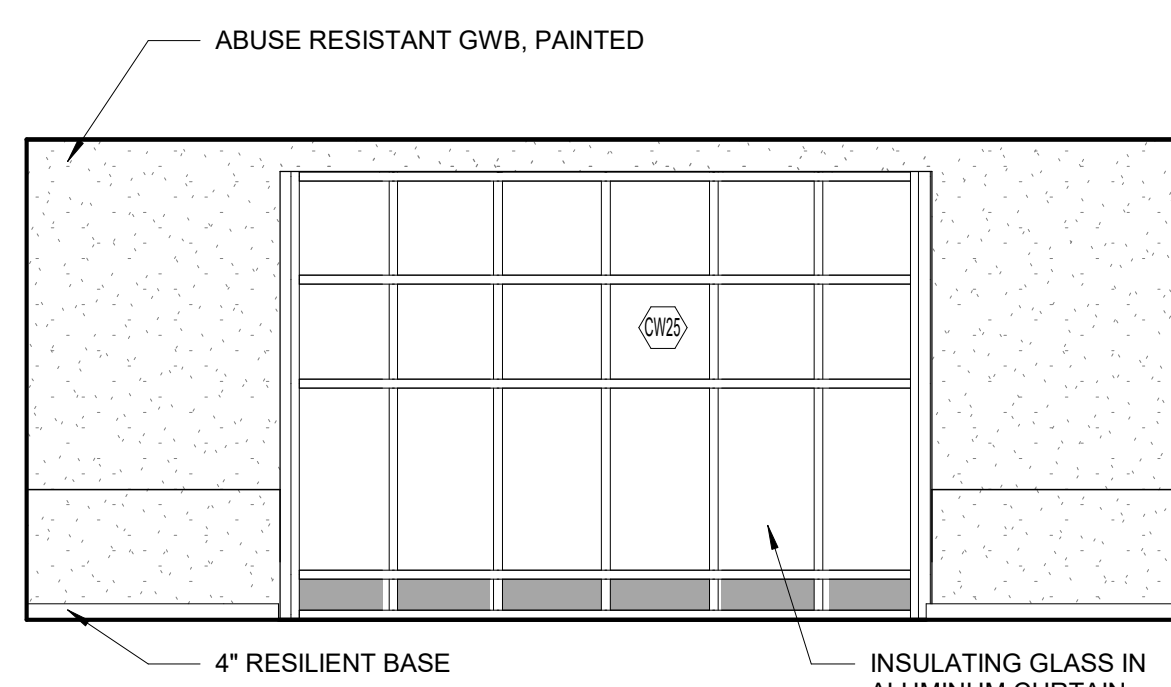

3 TYPICAL CLASSROOM ELEVATION
1/4" = 1'-0"

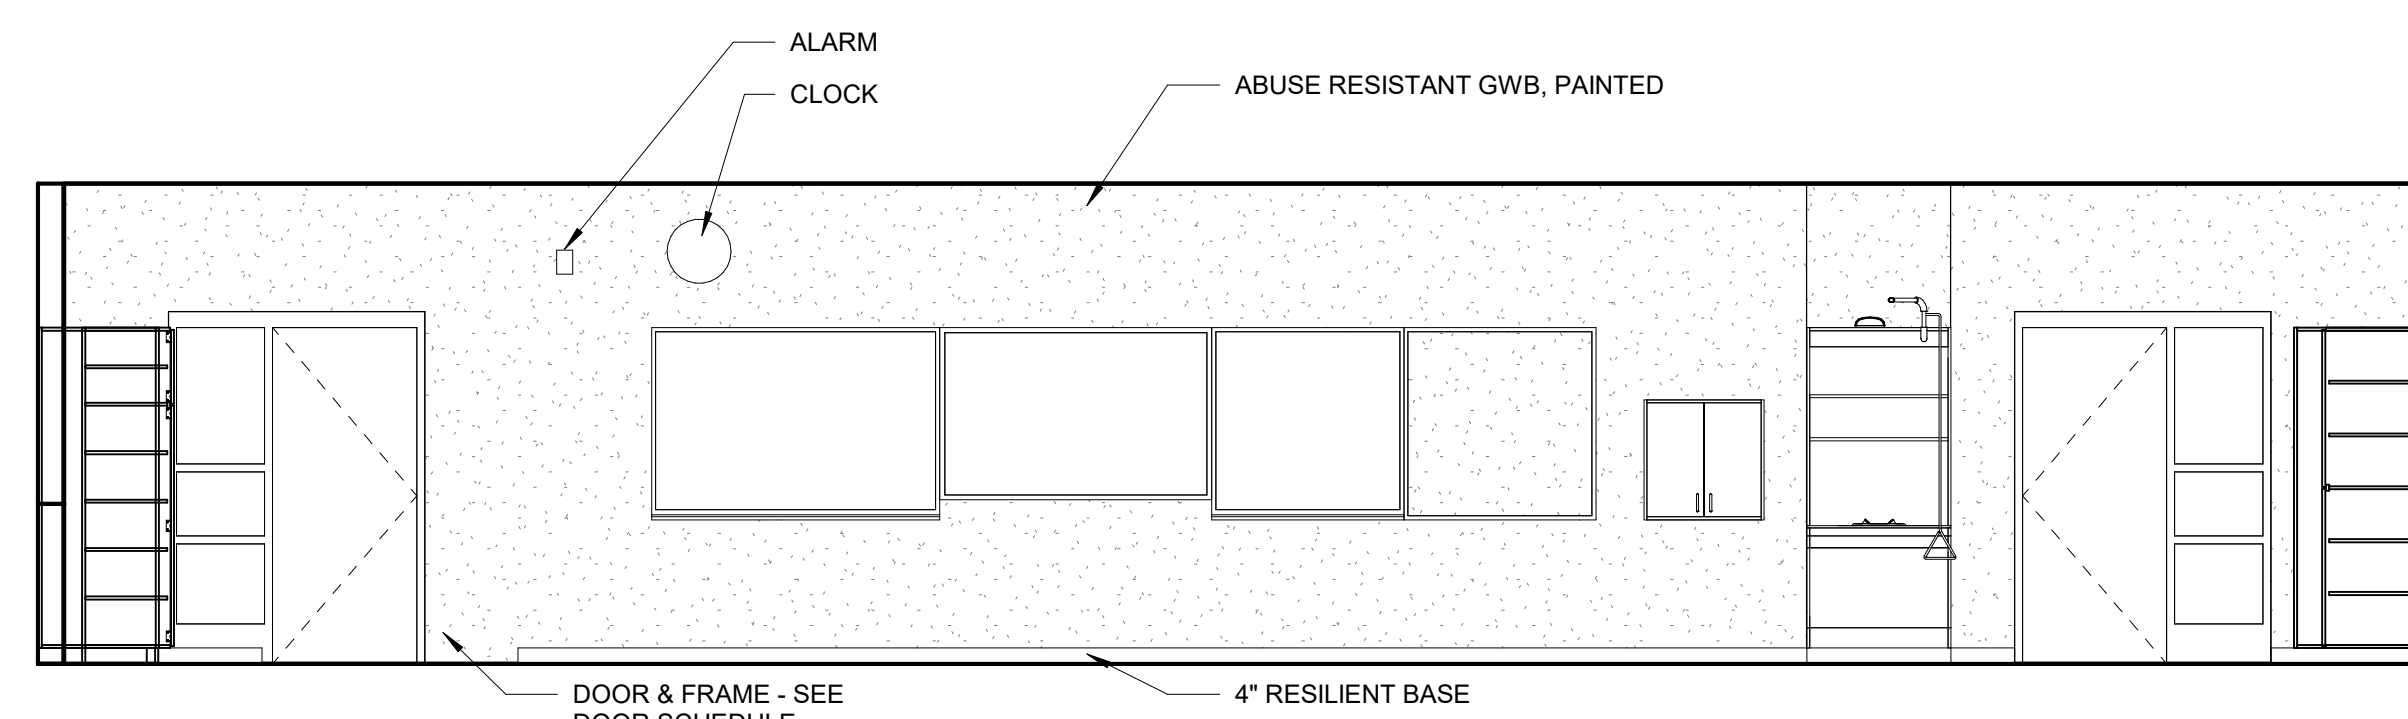


7 TYPICAL SCIENCE LAB ELEVATION
1/4" = 1'-0"

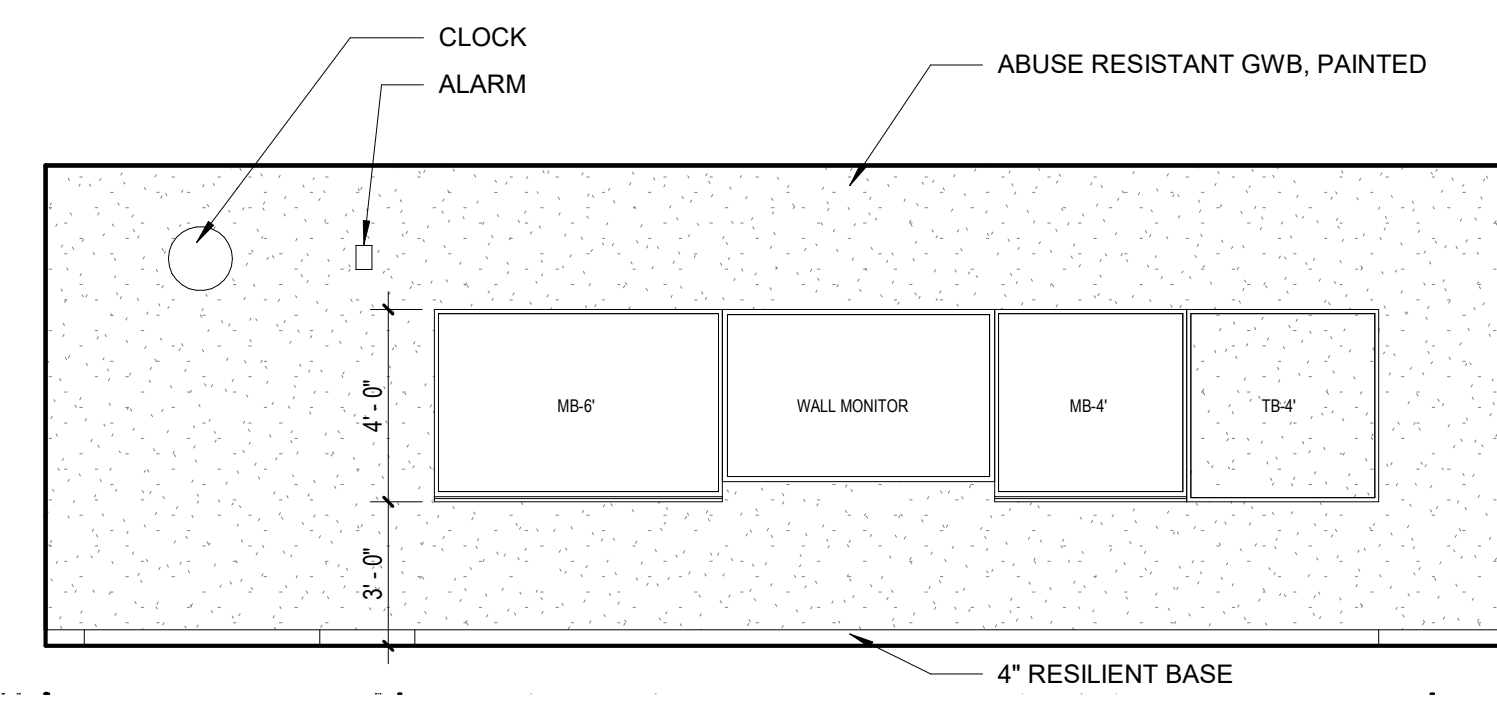

4 TYPICAL CLASSROOM ELEVATION
1/4" = 1'-0"


© COPYRIGHT 2021 DRUMMEY ROSANE ANDERSON, INC.

MSBA DESIGN
DEVELOPMENT
SUBMISSION
August 4th, 2022

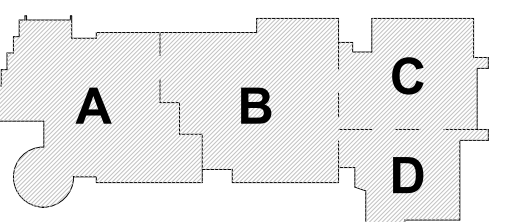

KEY PLAN

PROJECT NORTH MAGNETIC NORTH

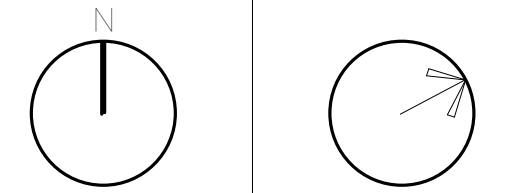


INTERIOR
ELEVATIONS

Scale: 1/4" = 1'-0"
Job No.: 20202
Drawn By: DRA
Date: August 4th, 2022

A2-2-1

**Northeast
Metropolitan
Regional
Vocational High
School**


100 Hemlock Road,
Wakefield, MA 01880

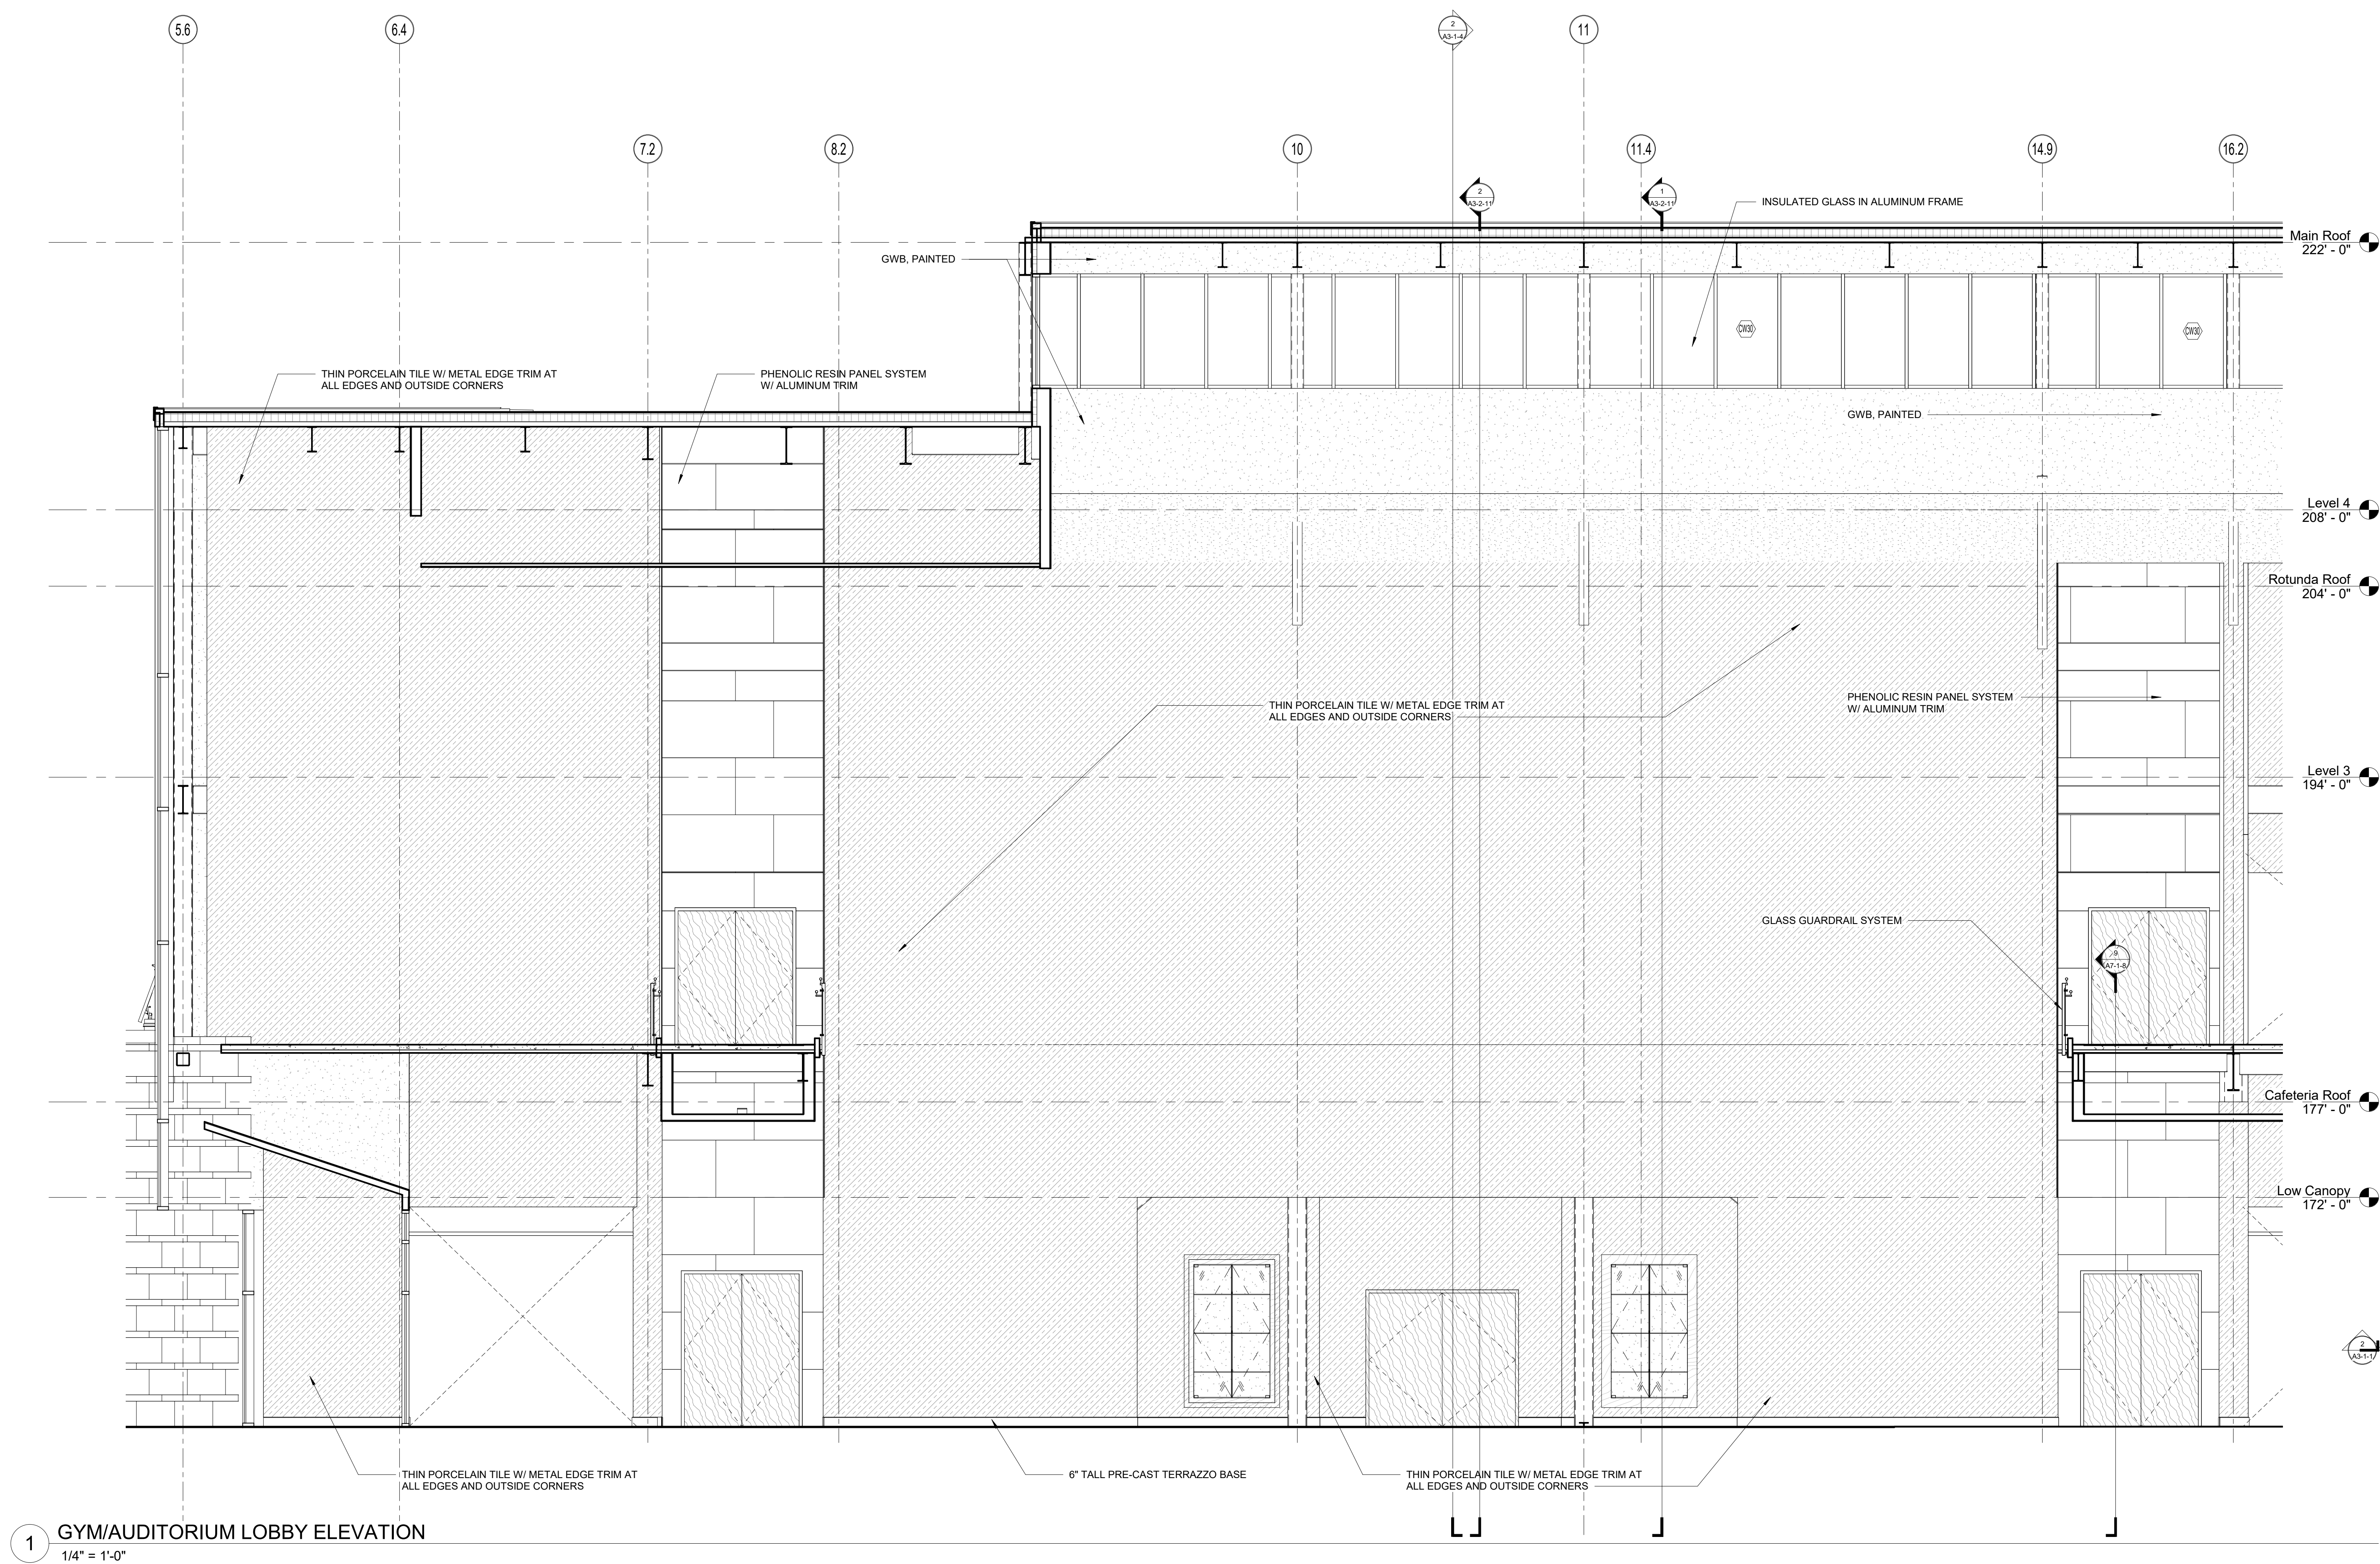

1 GYM/AUDITORIUM LOBBY ELEVATION
1/4" = 1'-0"


© COPYRIGHT 2021 DRUMMEYS ROSANE ANDERSON, INC.

MSBA DESIGN
DEVELOPMENT
SUBMISSION
August 4th, 2022

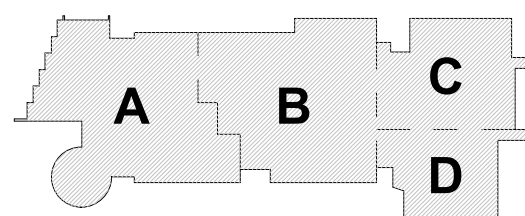


KEY PLAN

PROJECT NORTH

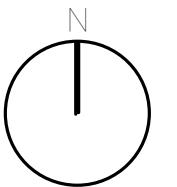

MAGNETIC NORTH

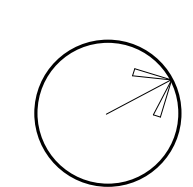

**INTERIOR
ELEVATIONS**

Scale: 1/4" = 1'-0"

Job No.: 20202


Drawn By: DRA

Date: August 4th, 2022

A2-2-2

**Northeast
Metropolitan
Regional
Vocational High
School**


100 Hemlock Road,
Wakefield, MA 01880

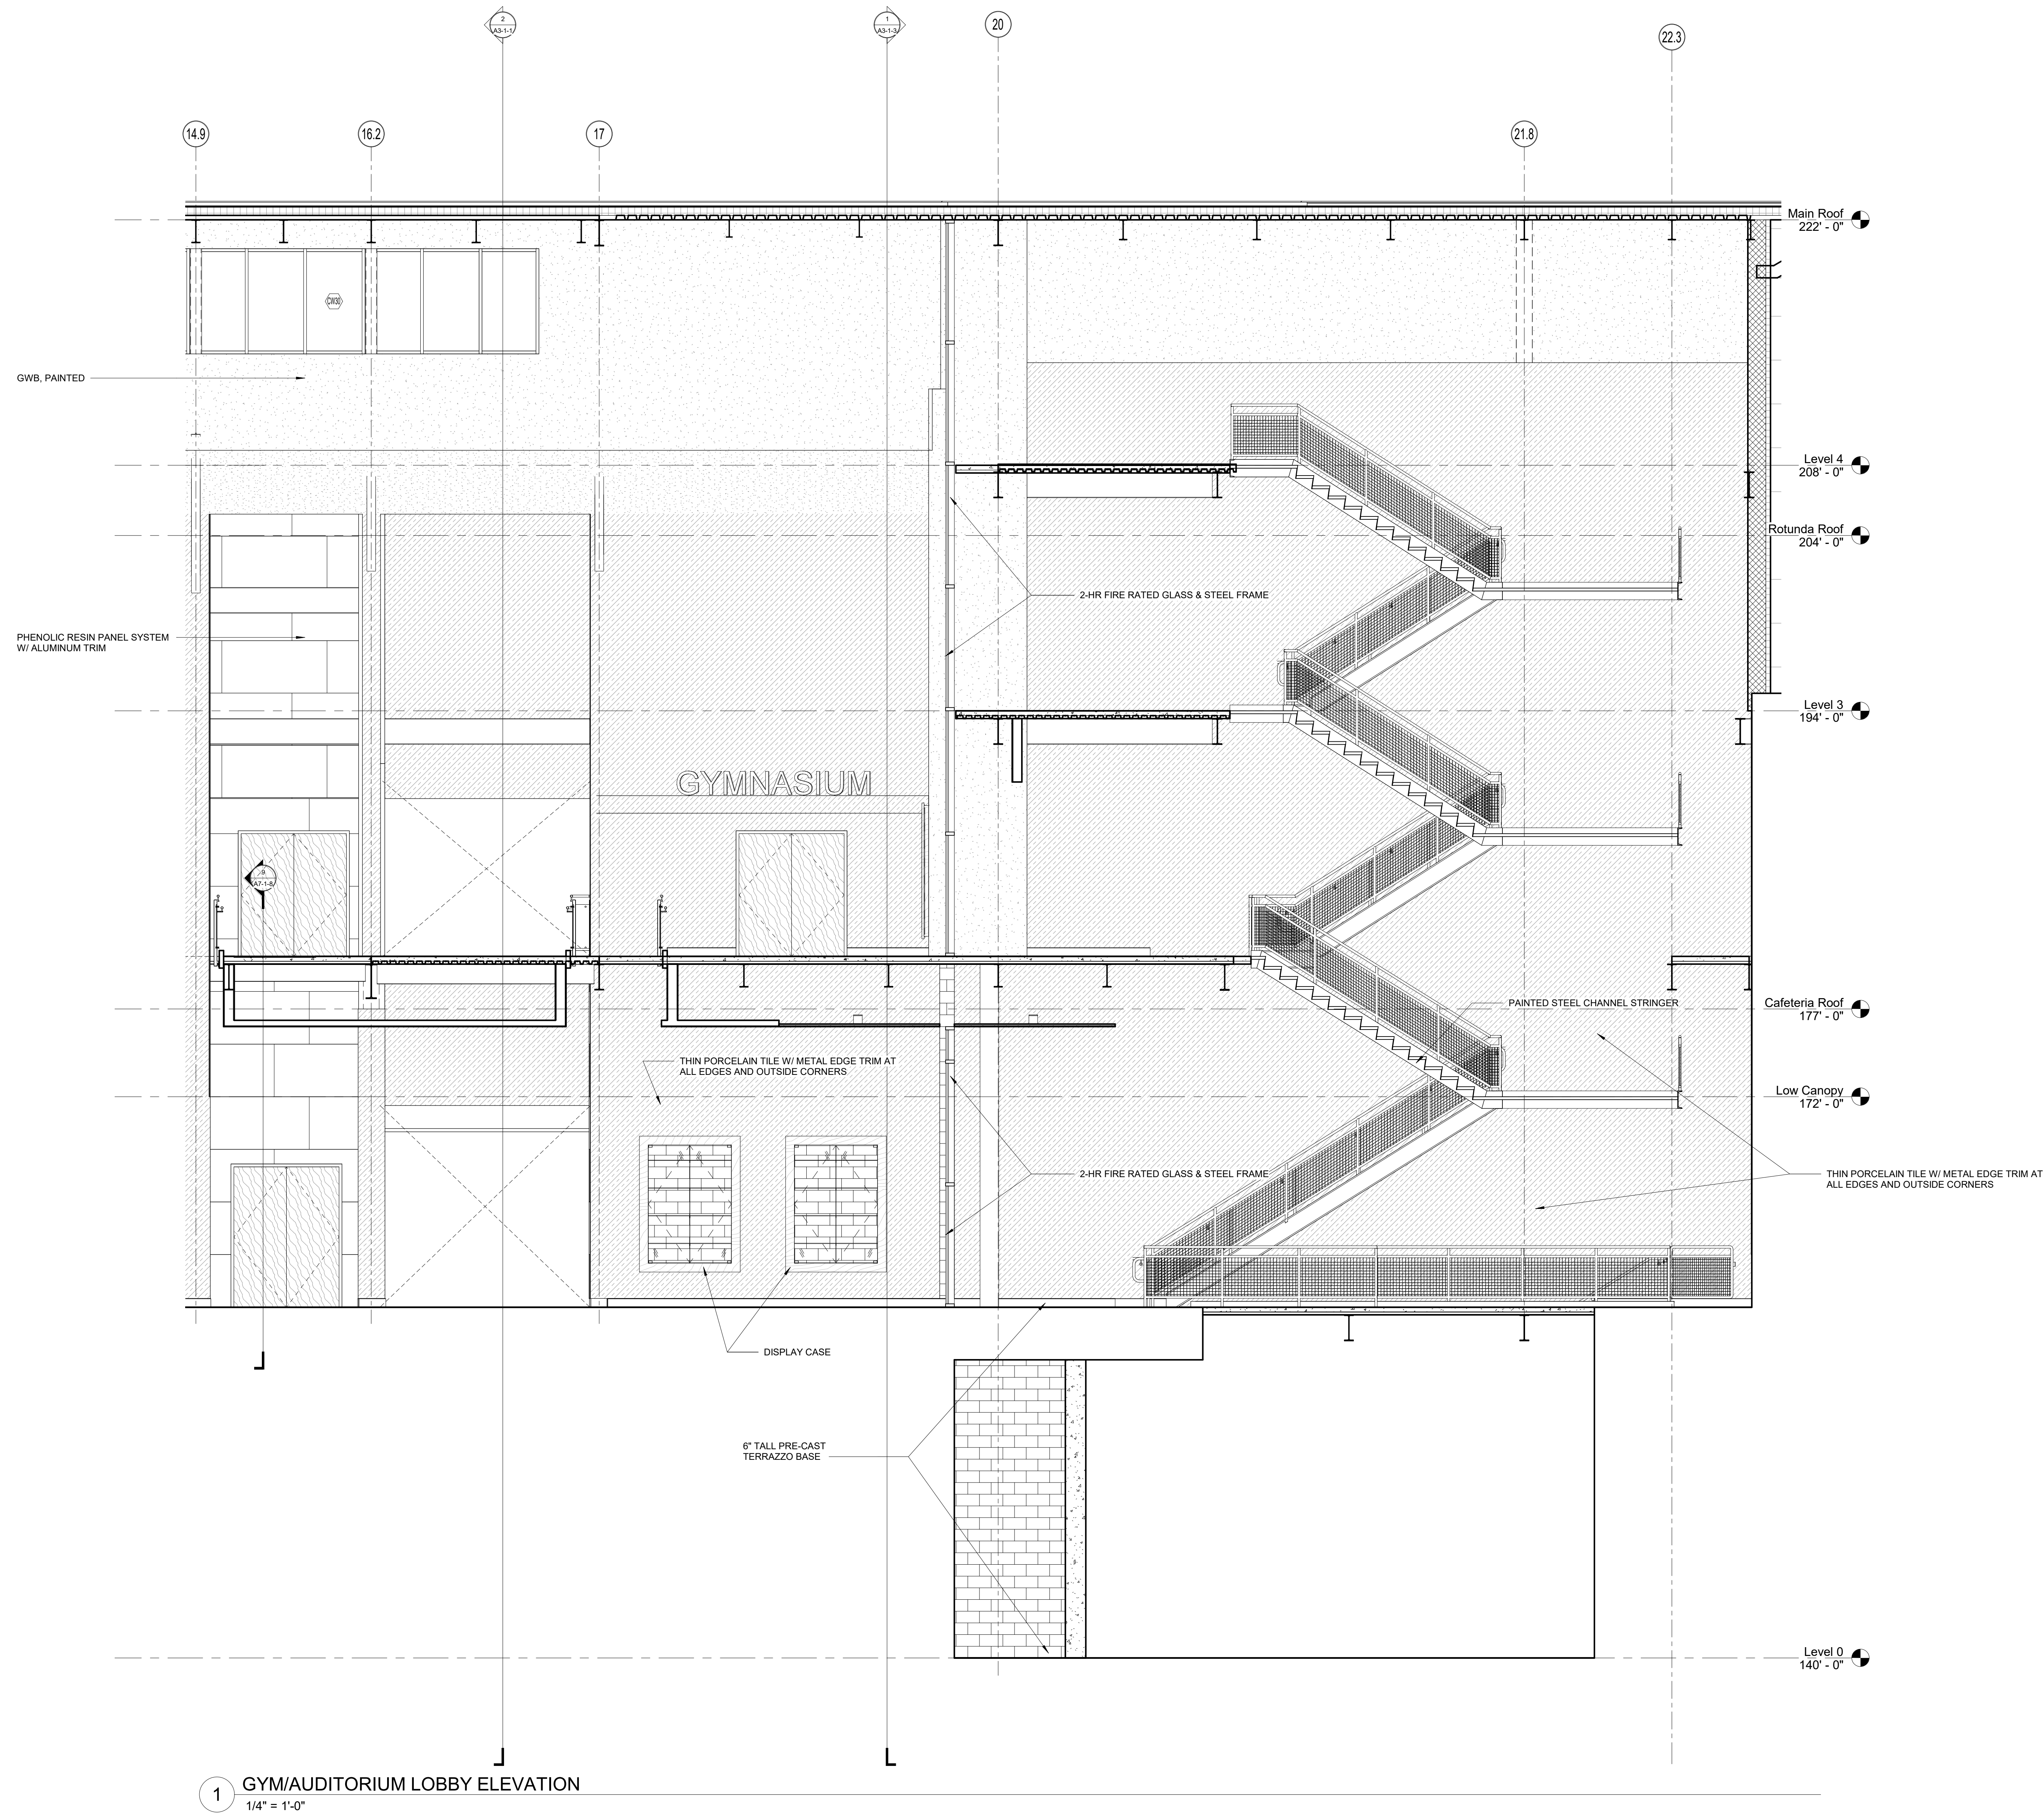

1 GYM/AUDITORIUM LOBBY ELEVATION
1/4" = 1'-0"


© COPYRIGHT 2021 DRUMMEYS ROSANE ANDERSON, INC.

MSBA DESIGN
DEVELOPMENT
SUBMISSION
August 4th, 2022

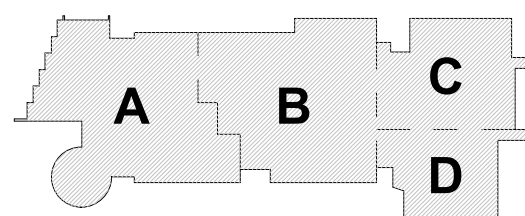


KEY PLAN

PROJECT NORTH

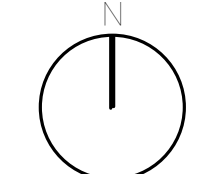

MAGNETIC NORTH

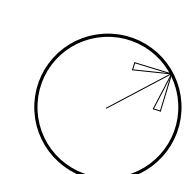

**INTERIOR
ELEVATIONS**


Scale: 1/4" = 1'-0"

Job No.: 20202

Drawn By: DRA


Date: August 4th, 2022

A2-2-3

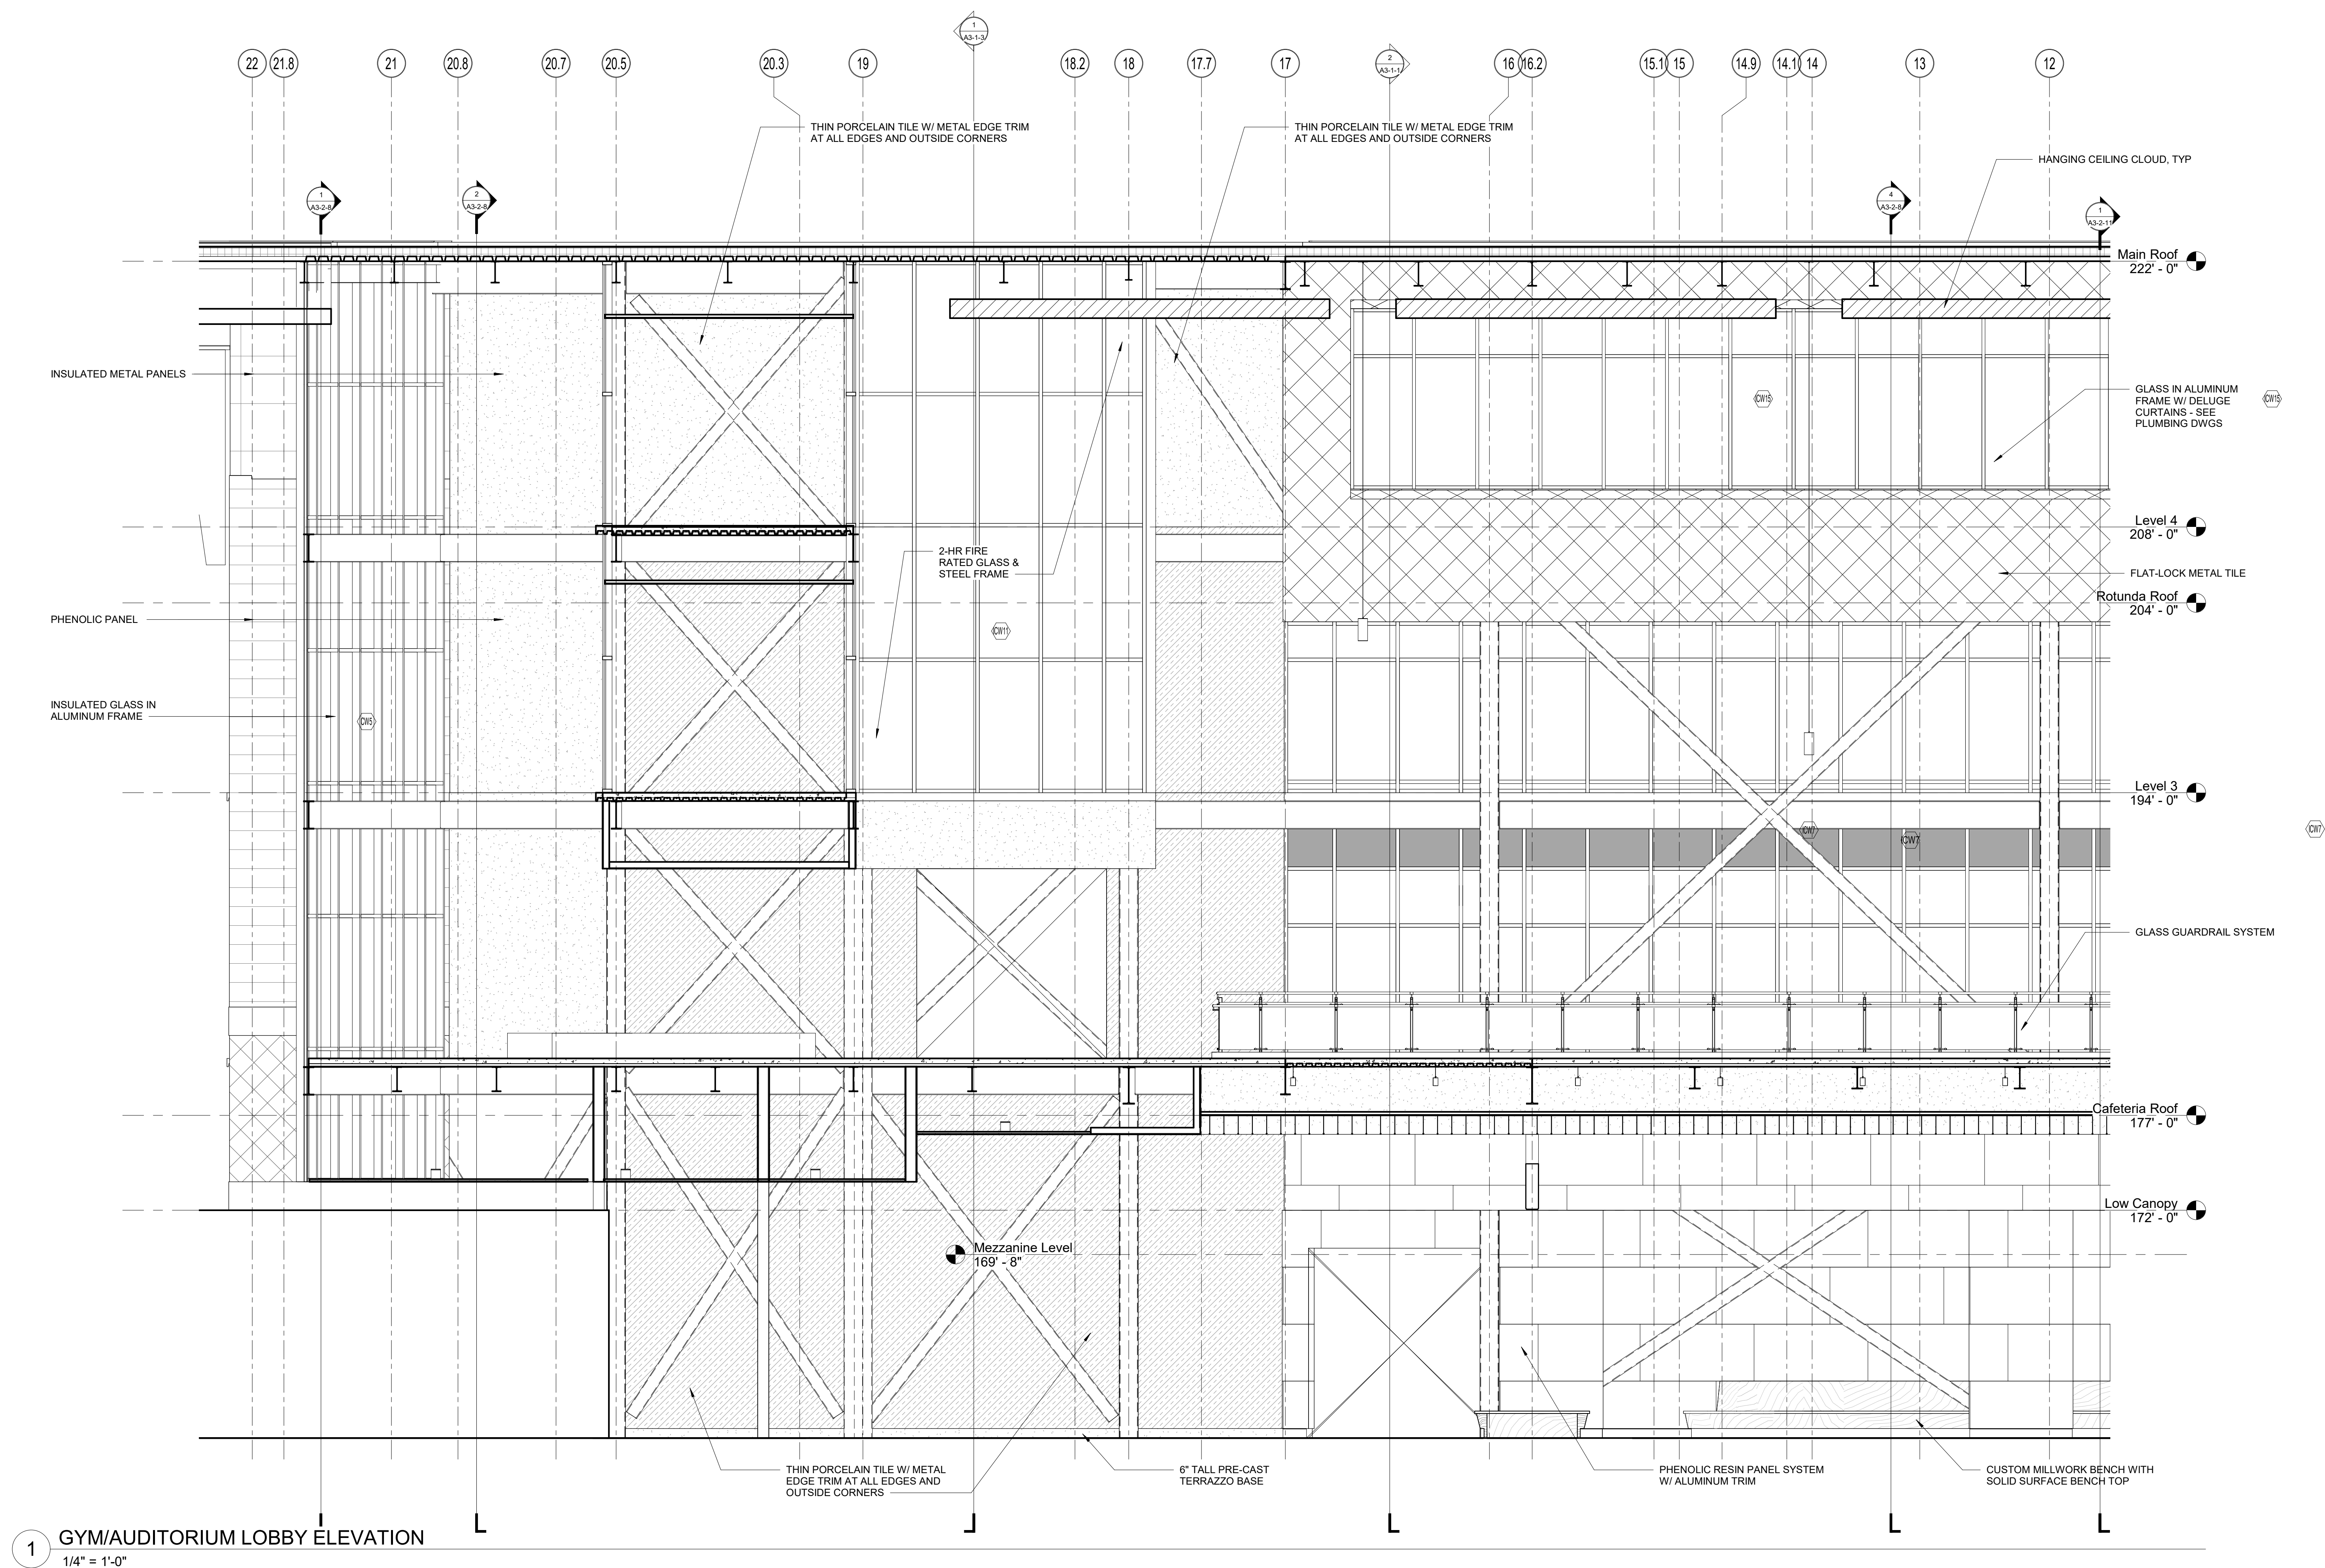

**Northeast
Metropolitan
Regional
Vocational High
School**


100 Hemlock Road,
Wakefield, MA 01880

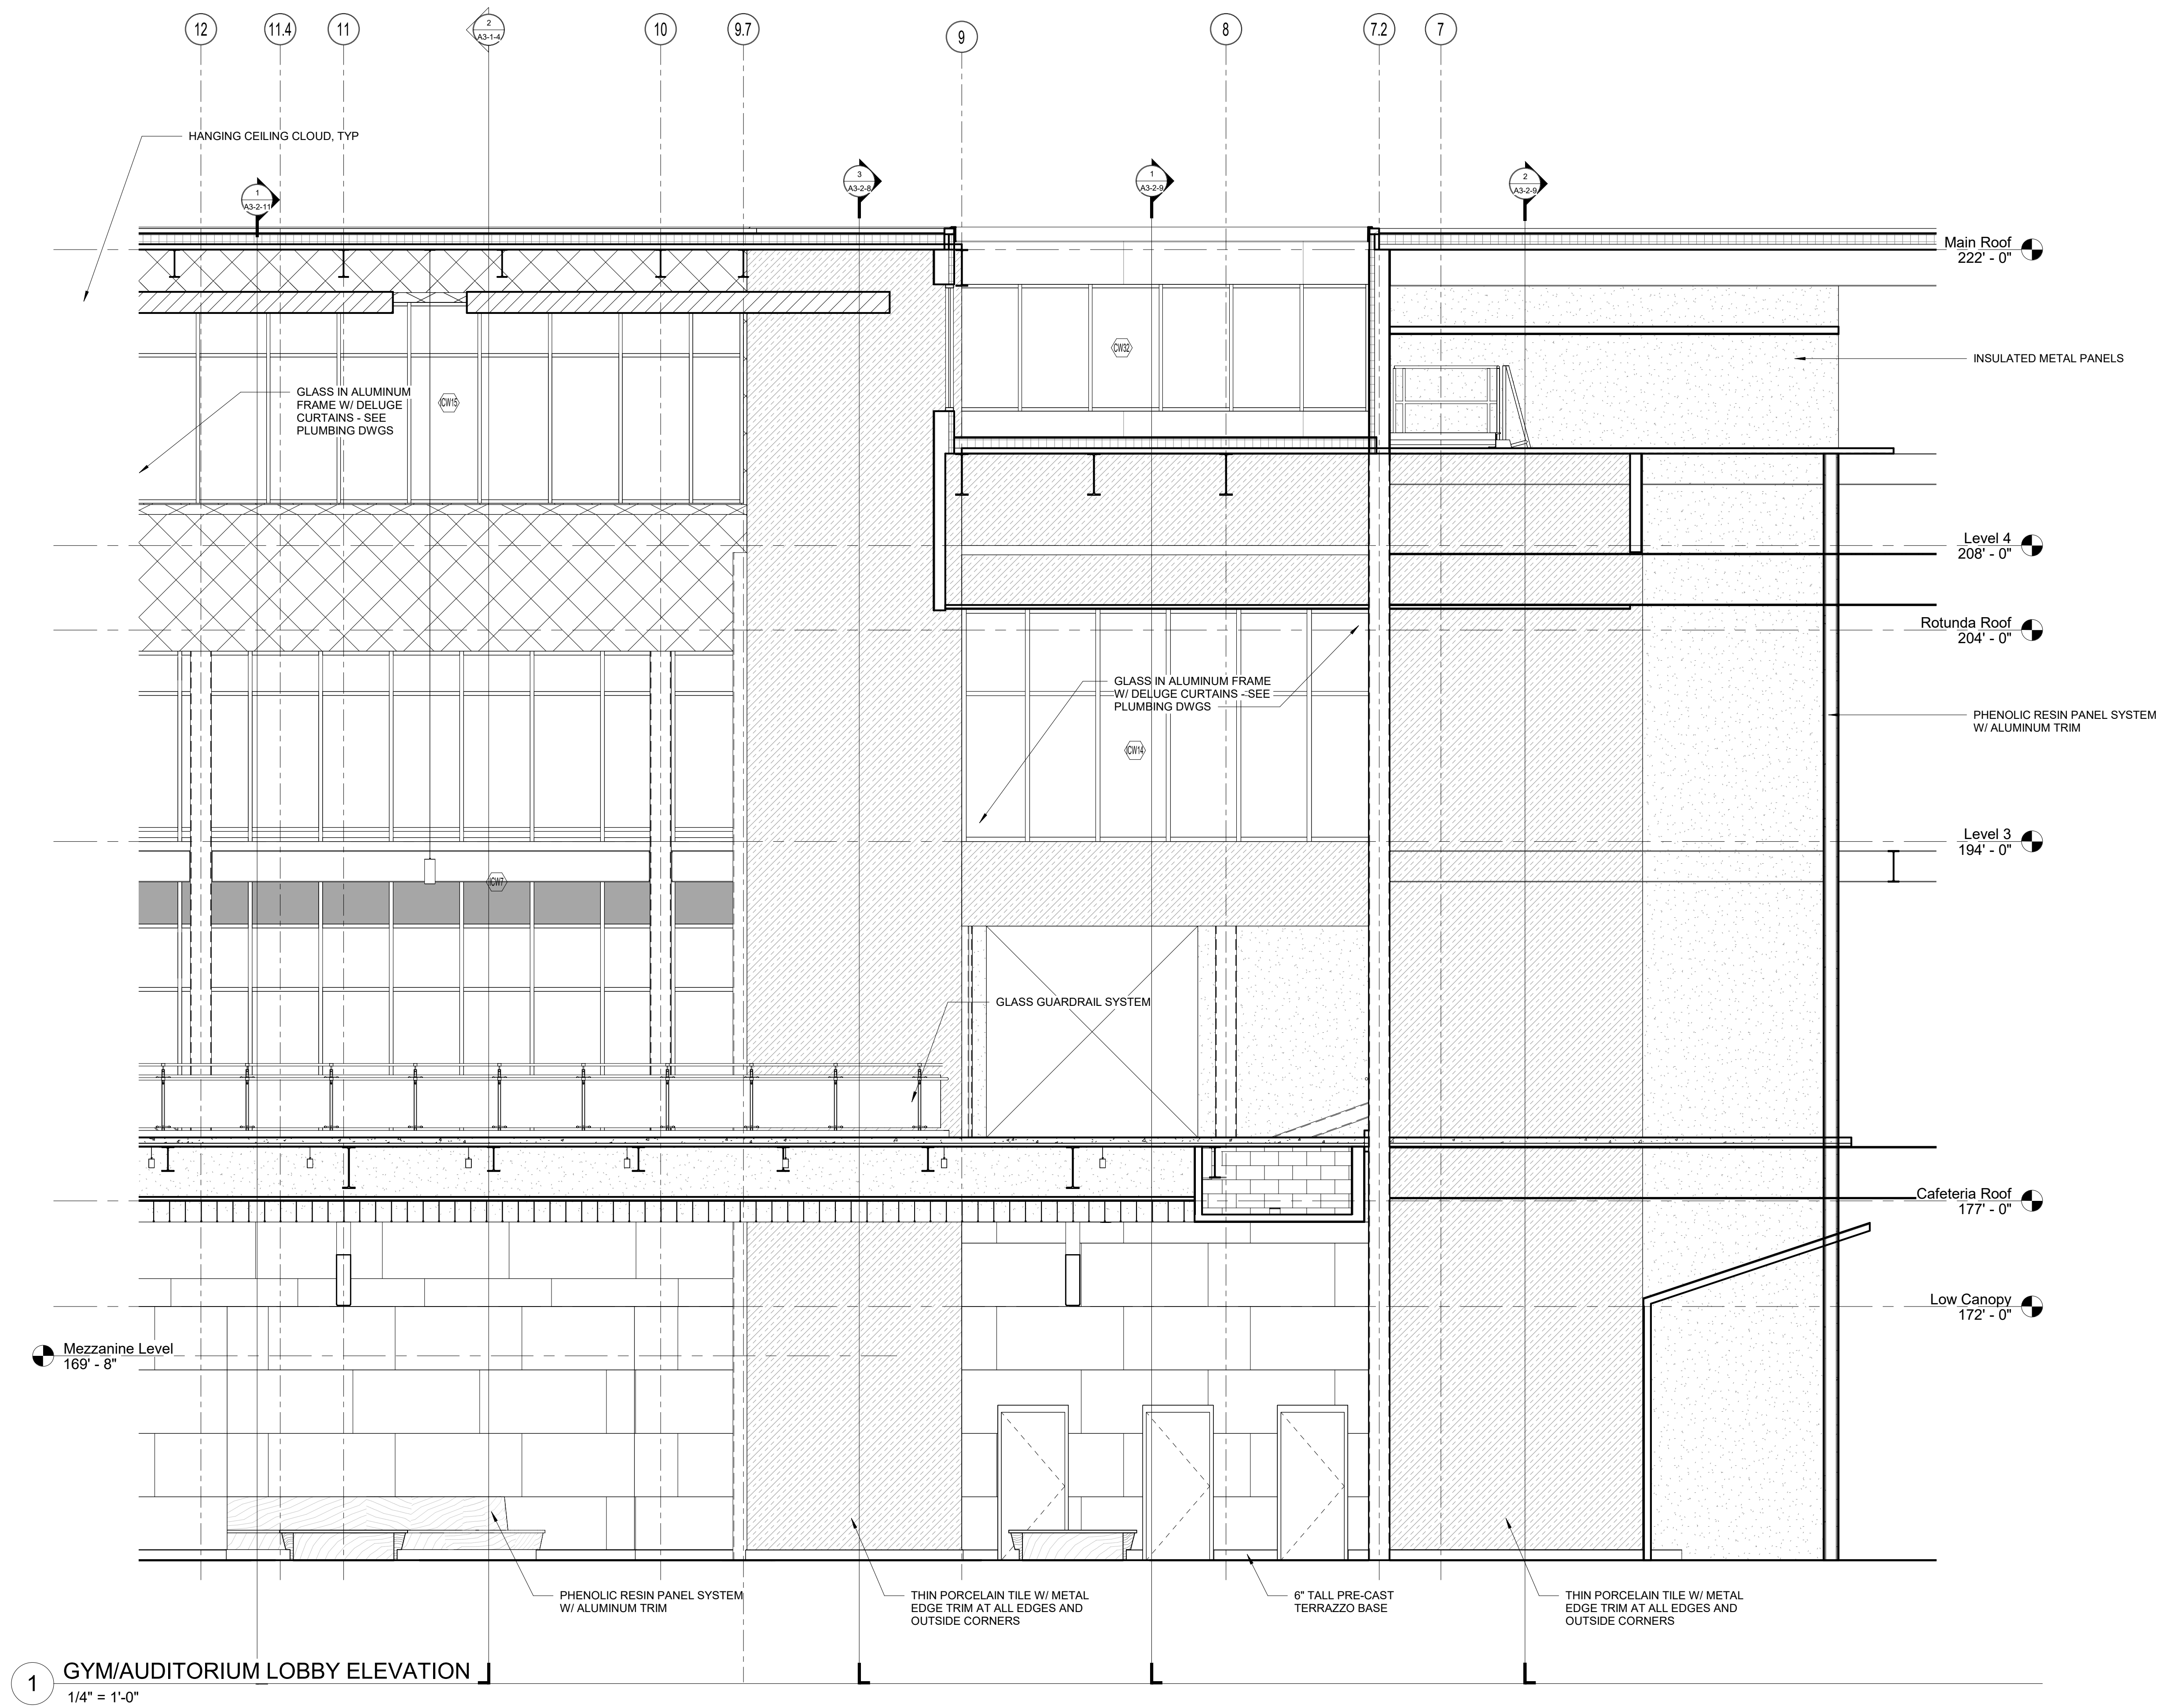

© COPYRIGHT 2021 DRUMMEY ROSANE ANDERSON, INC.


MSBA DESIGN
DEVELOPMENT
SUBMISSION

August 4th, 2022

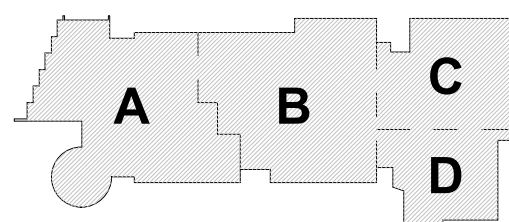


KEY PLAN

PROJECT NORTH

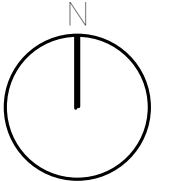

MAGNETIC NORTH

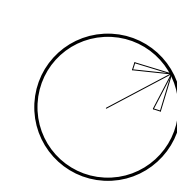

**INTERIOR
ELEVATIONS**


Scale: 1/4" = 1'-0"

Job No.: 20202


Drawn By: DRA

Date: August 4th, 2022


A2-2-5

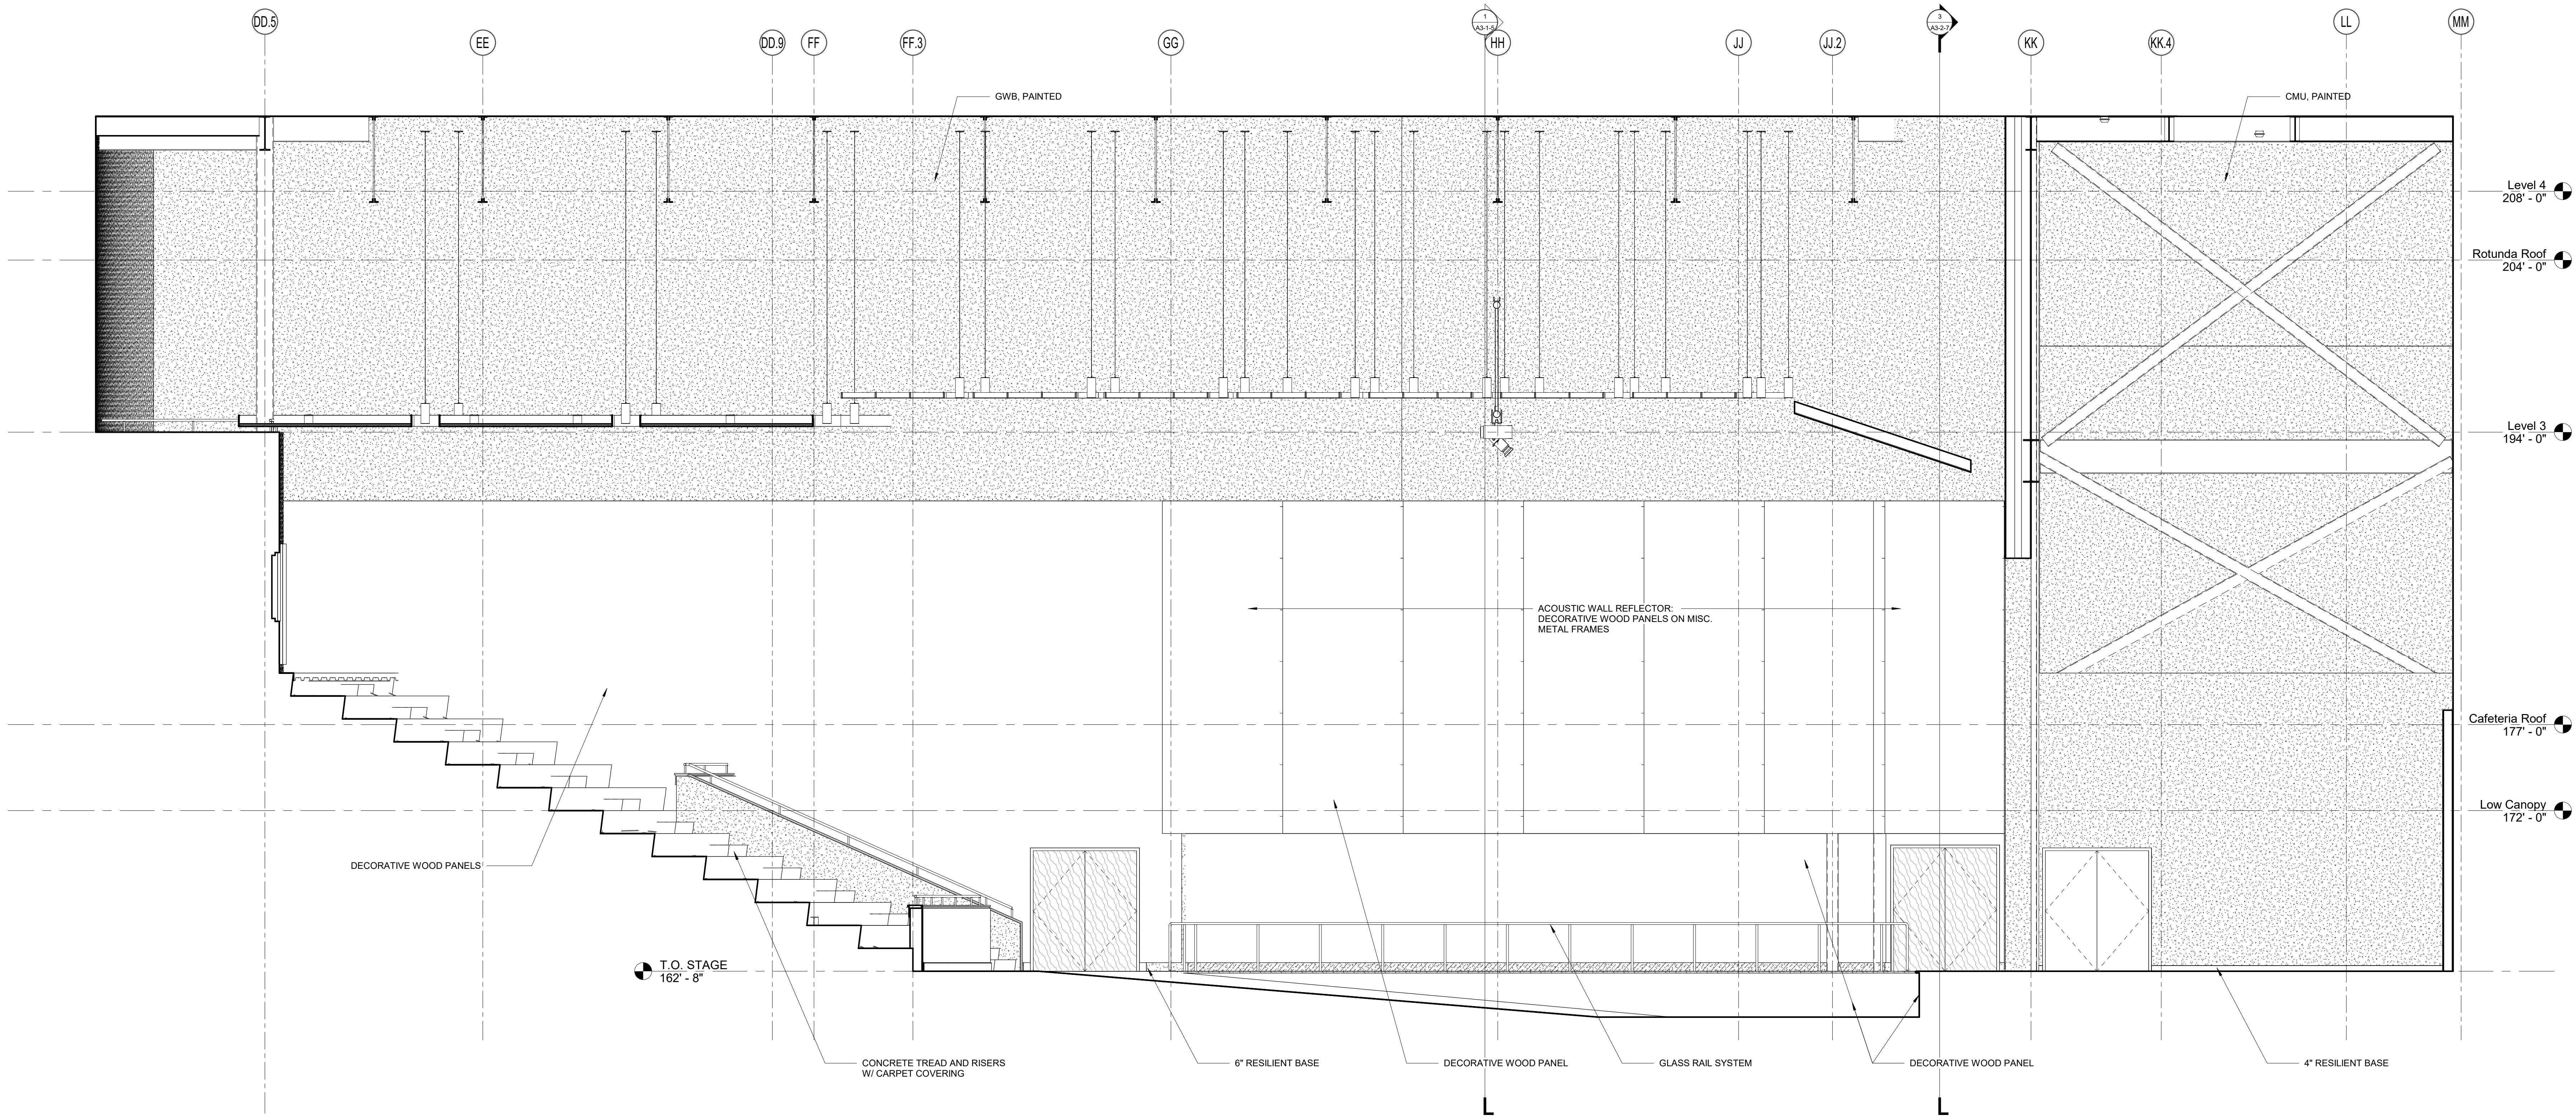


1 AUDITORIUM INTERIOR ELEVATION
1/4" = 1'-0"

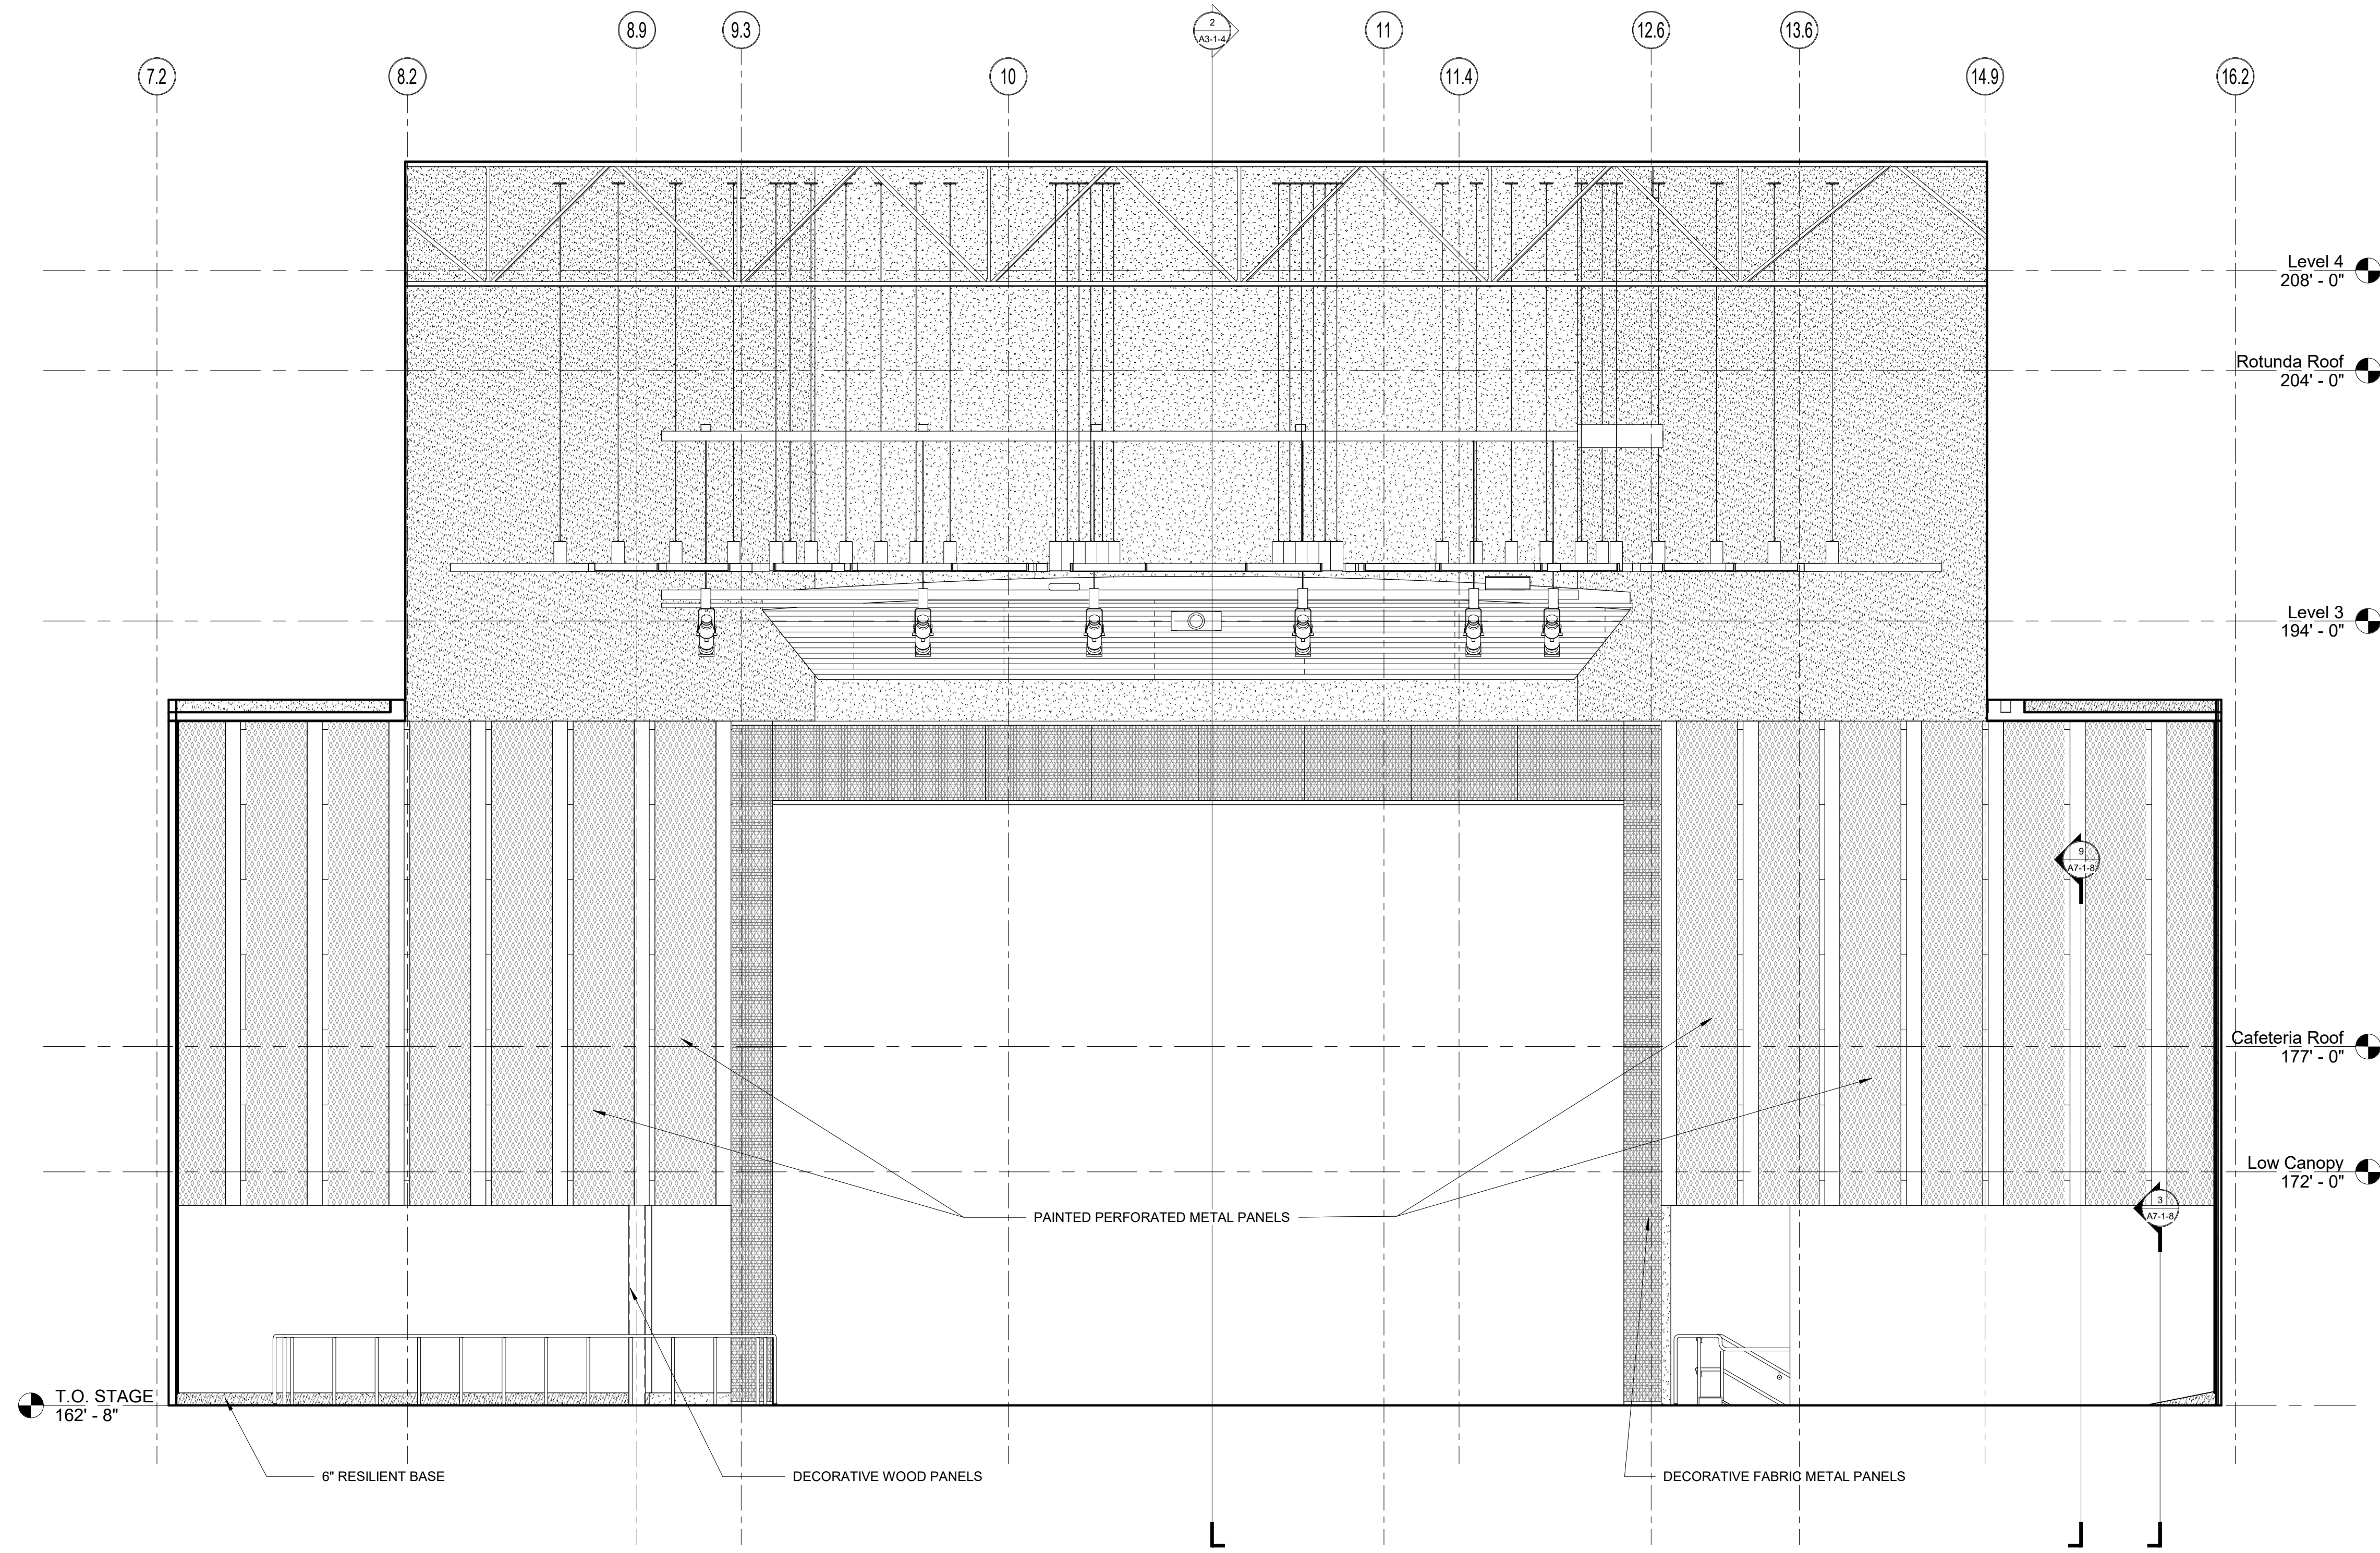

2 AUDITORIUM INTERIOR ELEVATION
1/4" = 1'-0"

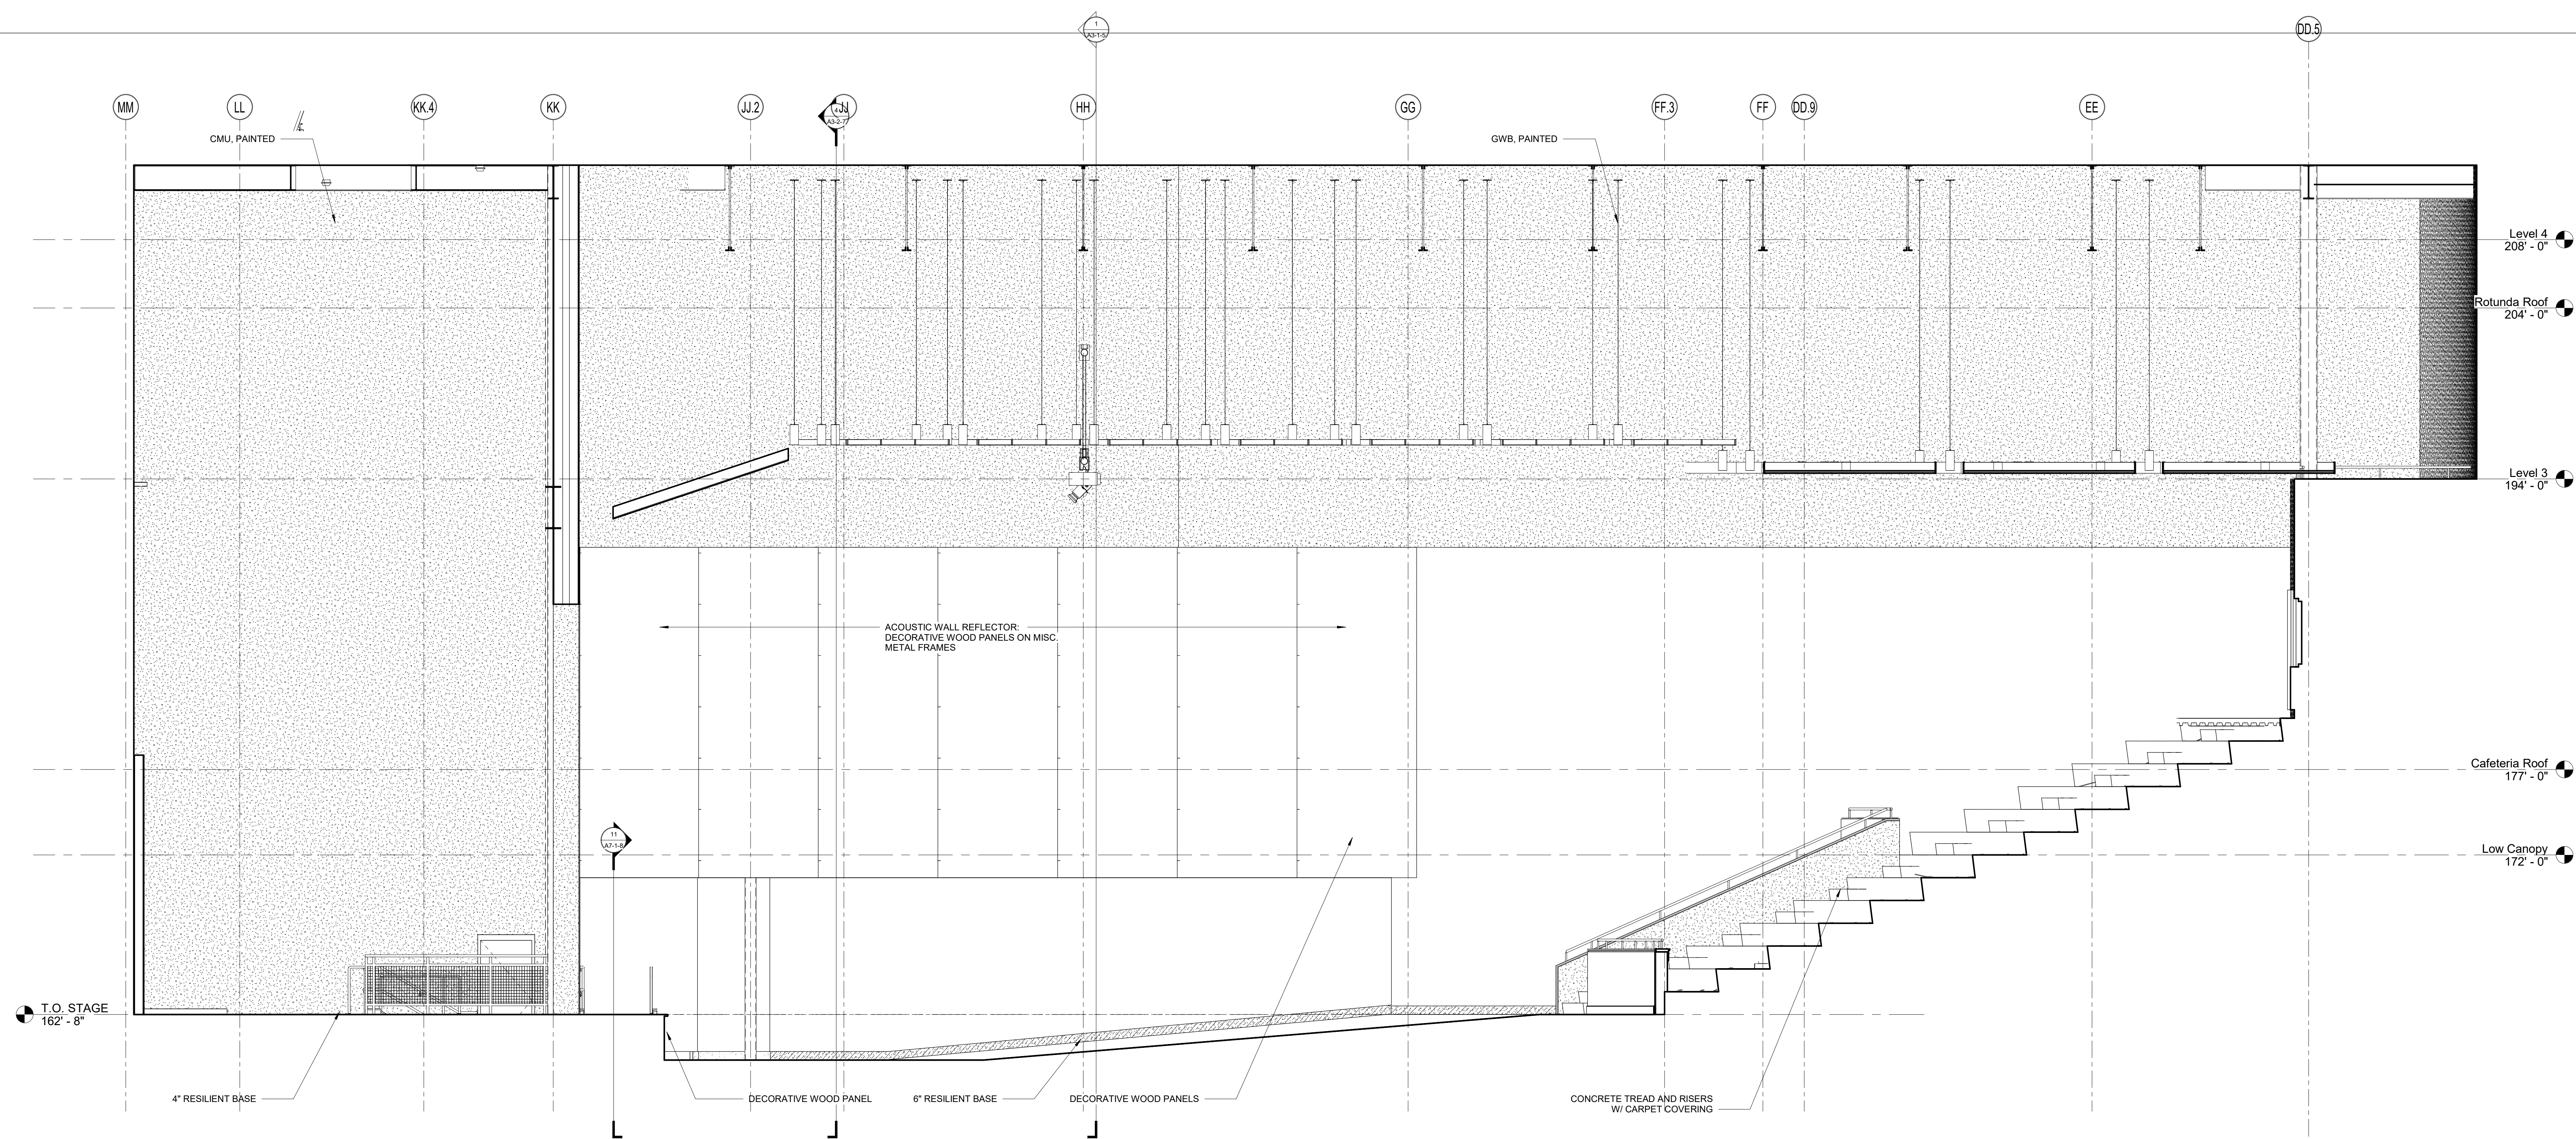

1 AUDITORIUM INTERIOR ELEVATION
1/4" = 1'-0"

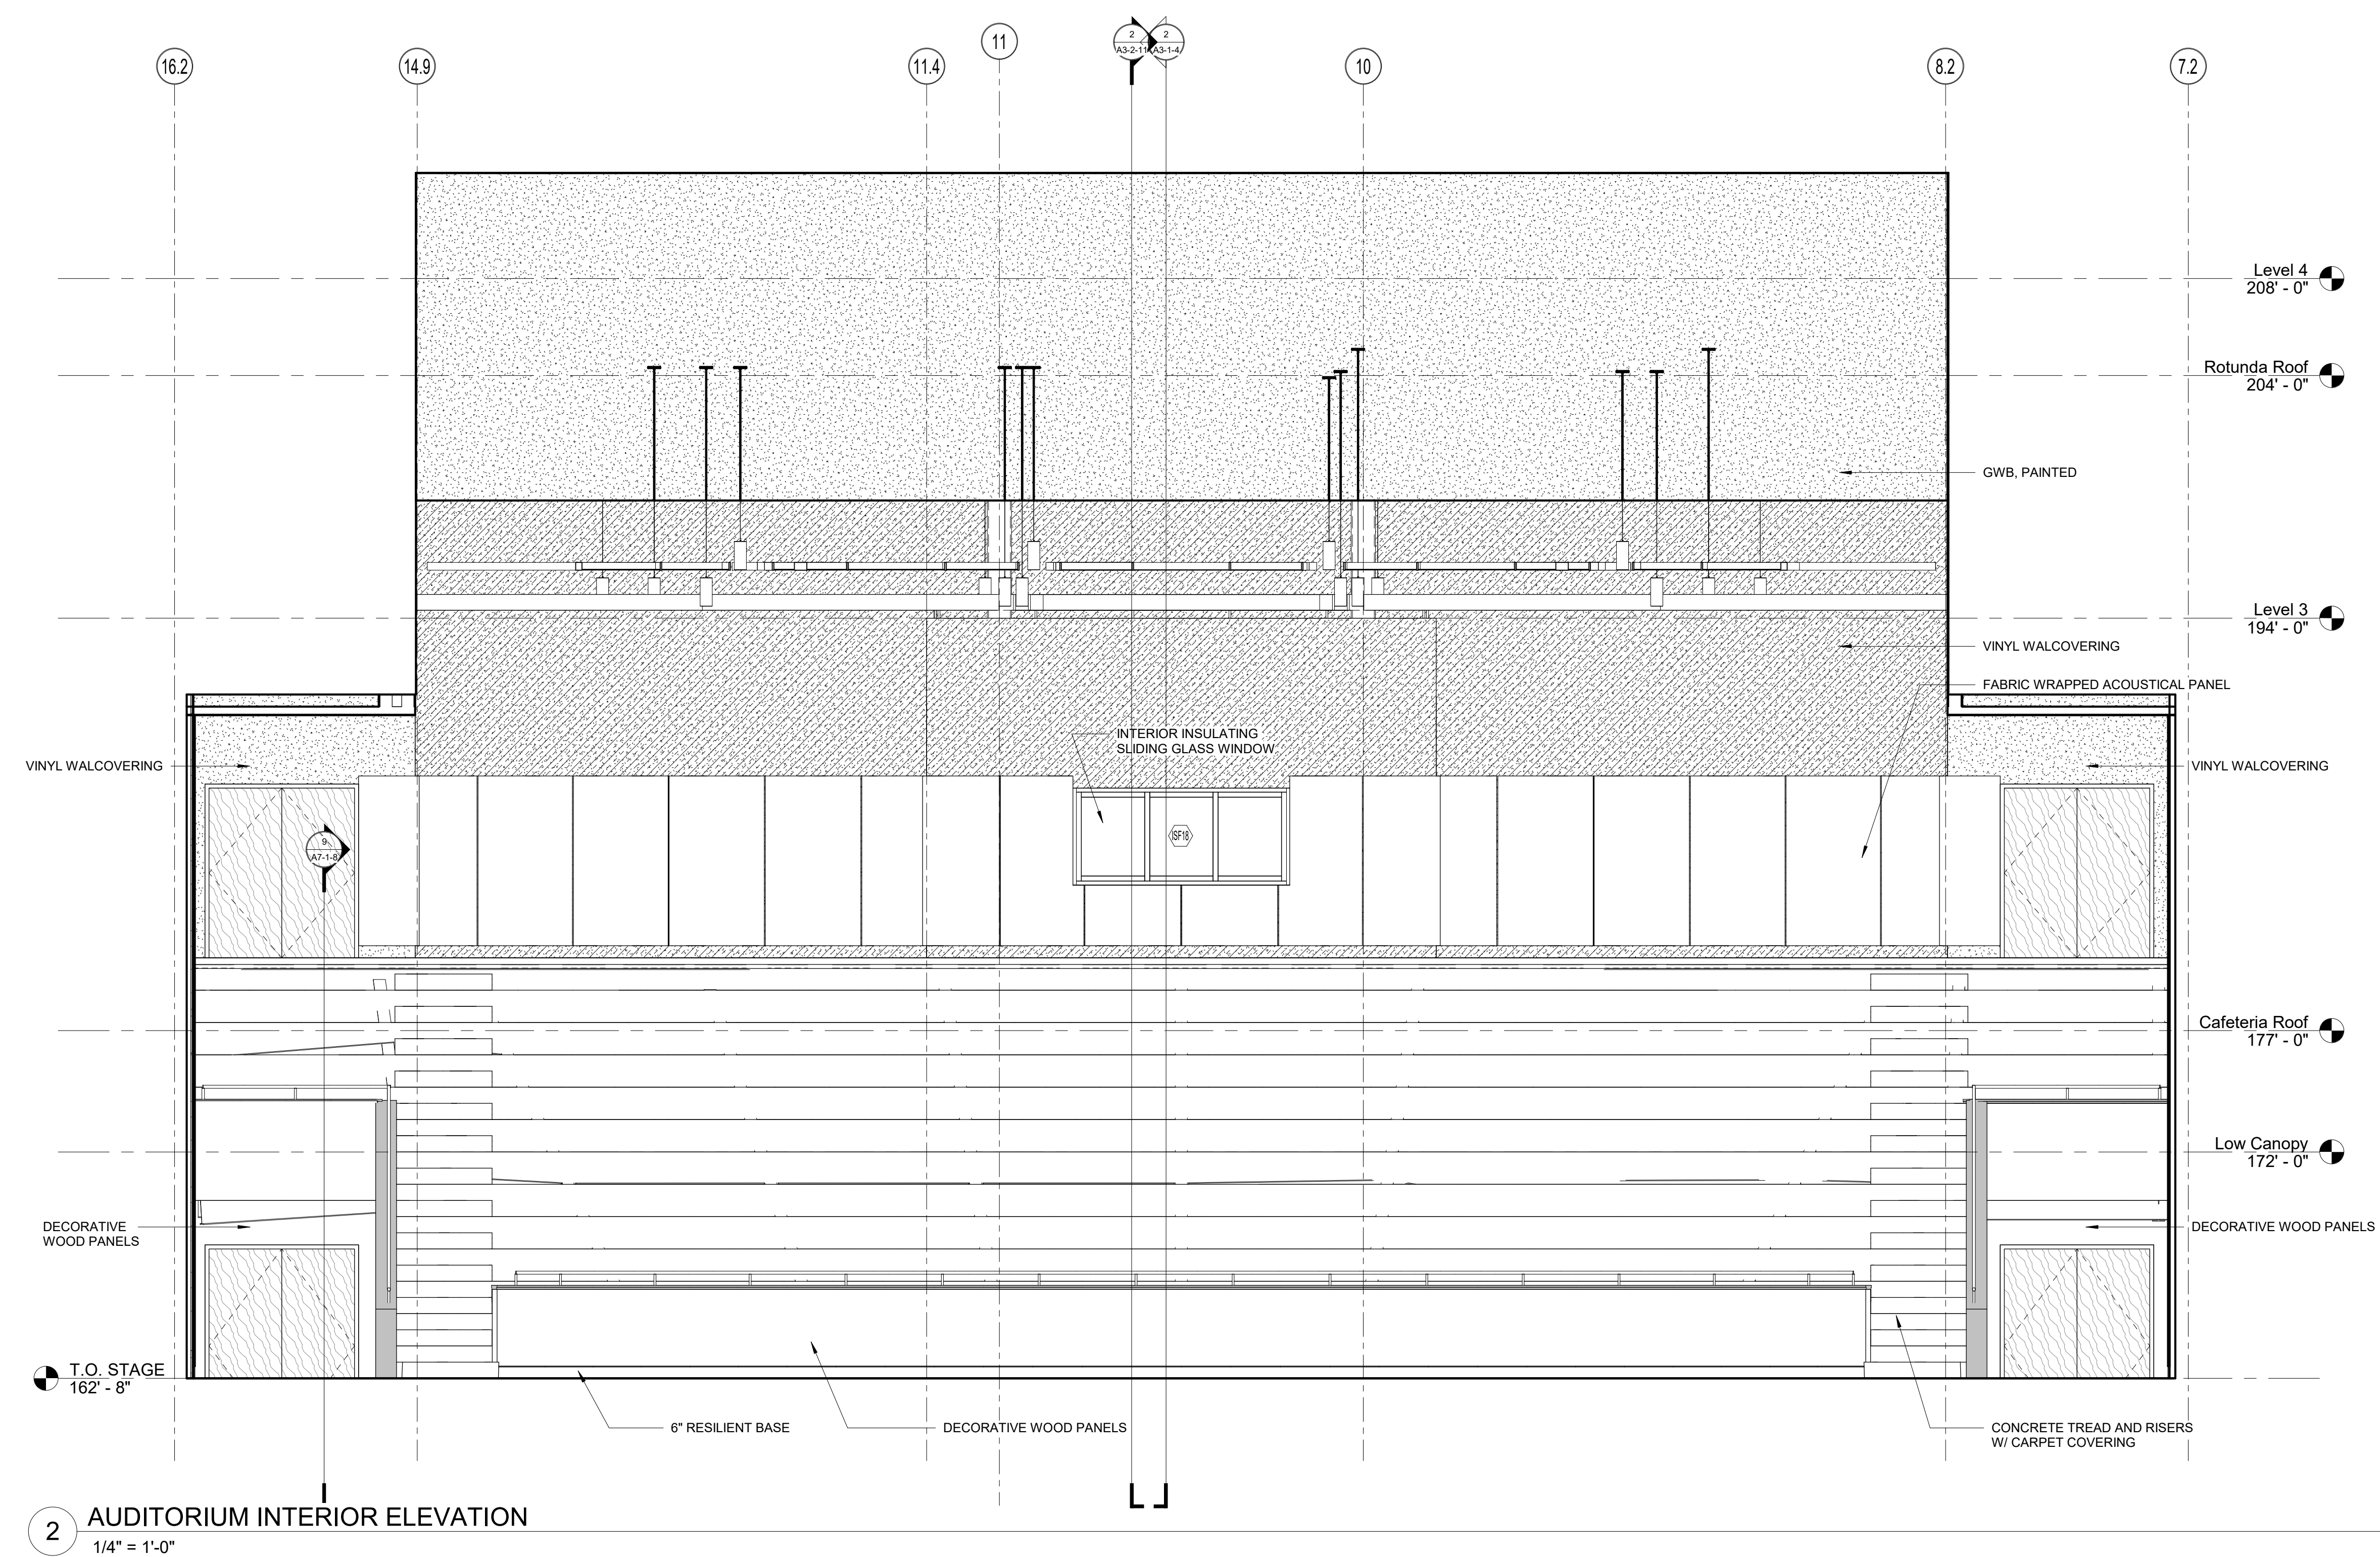

2 AUDITORIUM INTERIOR ELEVATION
1/4" = 1'-0"




Drumme Rosane Anderson, Inc.
225 Oakland Road
Studio 205
South Windsor, CT 06074
260 Charles Street
Studio 300
Waltham, MA 02453
Planning | Architecture | Interior Design
Tel: 817.865.1000
www.dra-inc.com

**Northeast
Metropolitan
Regional
Vocational High
School**
100 Hemlock Road,
Wakefield, MA 01880


© COPYRIGHT 2021 DRUMMEY ROSANE ANDERSON, INC.

MSBA DESIGN
DEVELOPMENT
SUBMISSION
August 4th, 2022

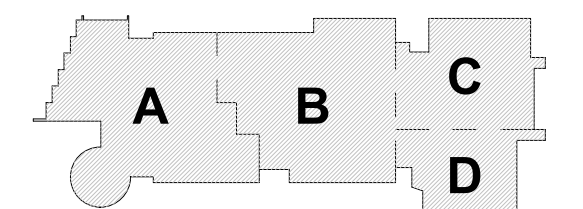


KEY PLAN

PROJECT NORTH MAGNETIC NORTH

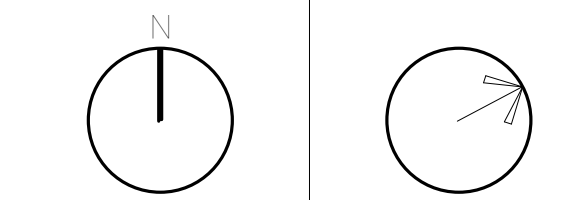


**INTERIOR
ELEVATIONS**

Scale: 1/4" = 1'-0"
Job No.: 20202
Drawn By: DRA
Date: August 4th, 2022
A2-2-7

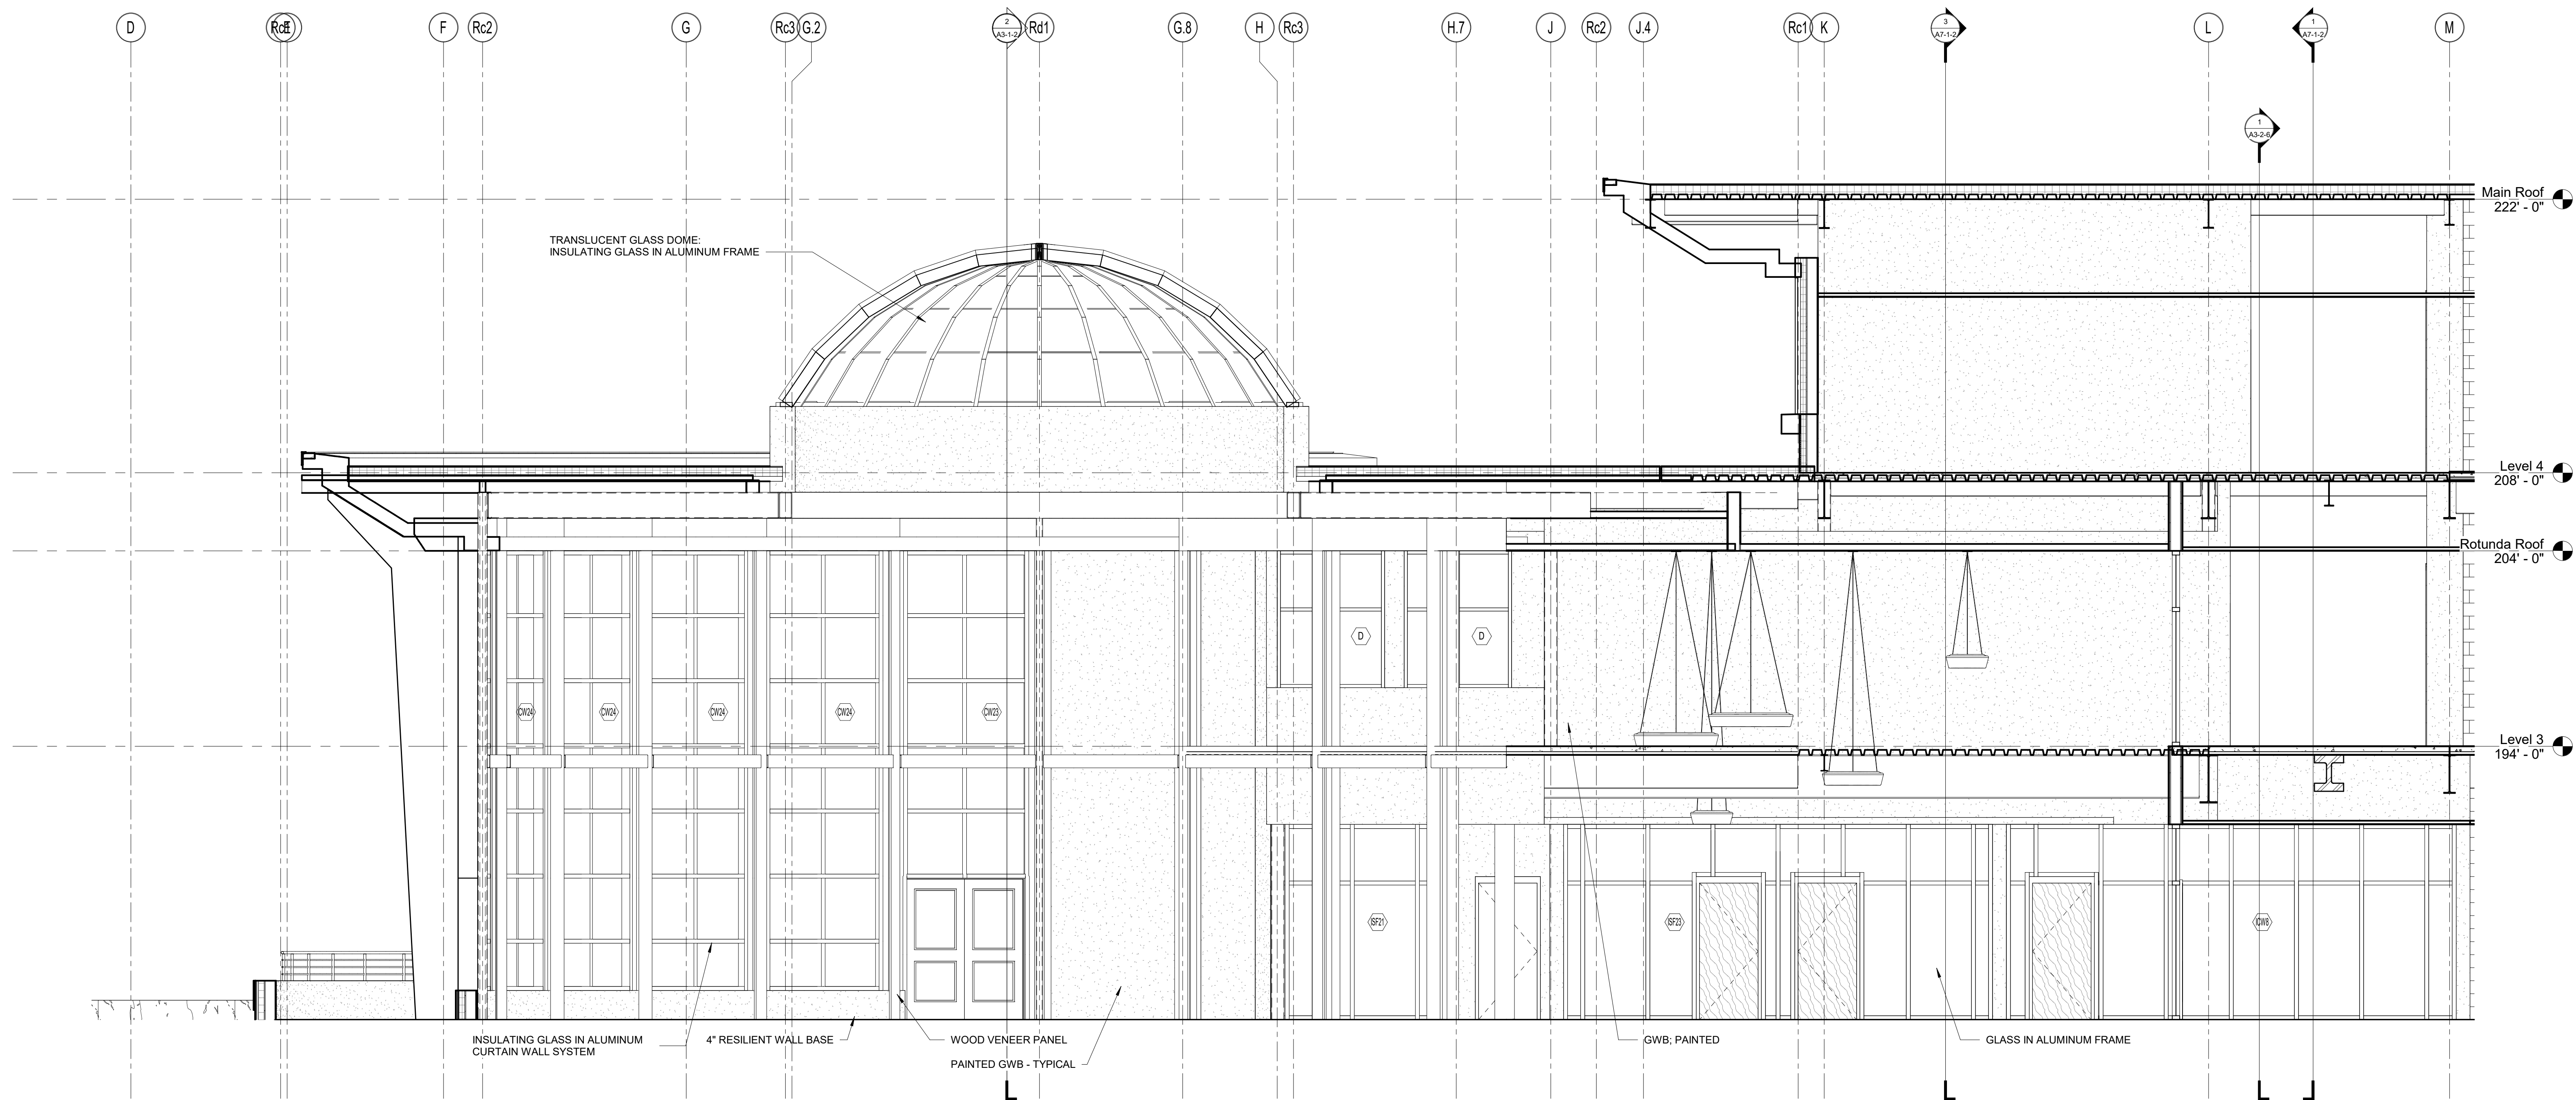

1 MEDIA CENTER ELEVATION
1/4" = 1'-0"

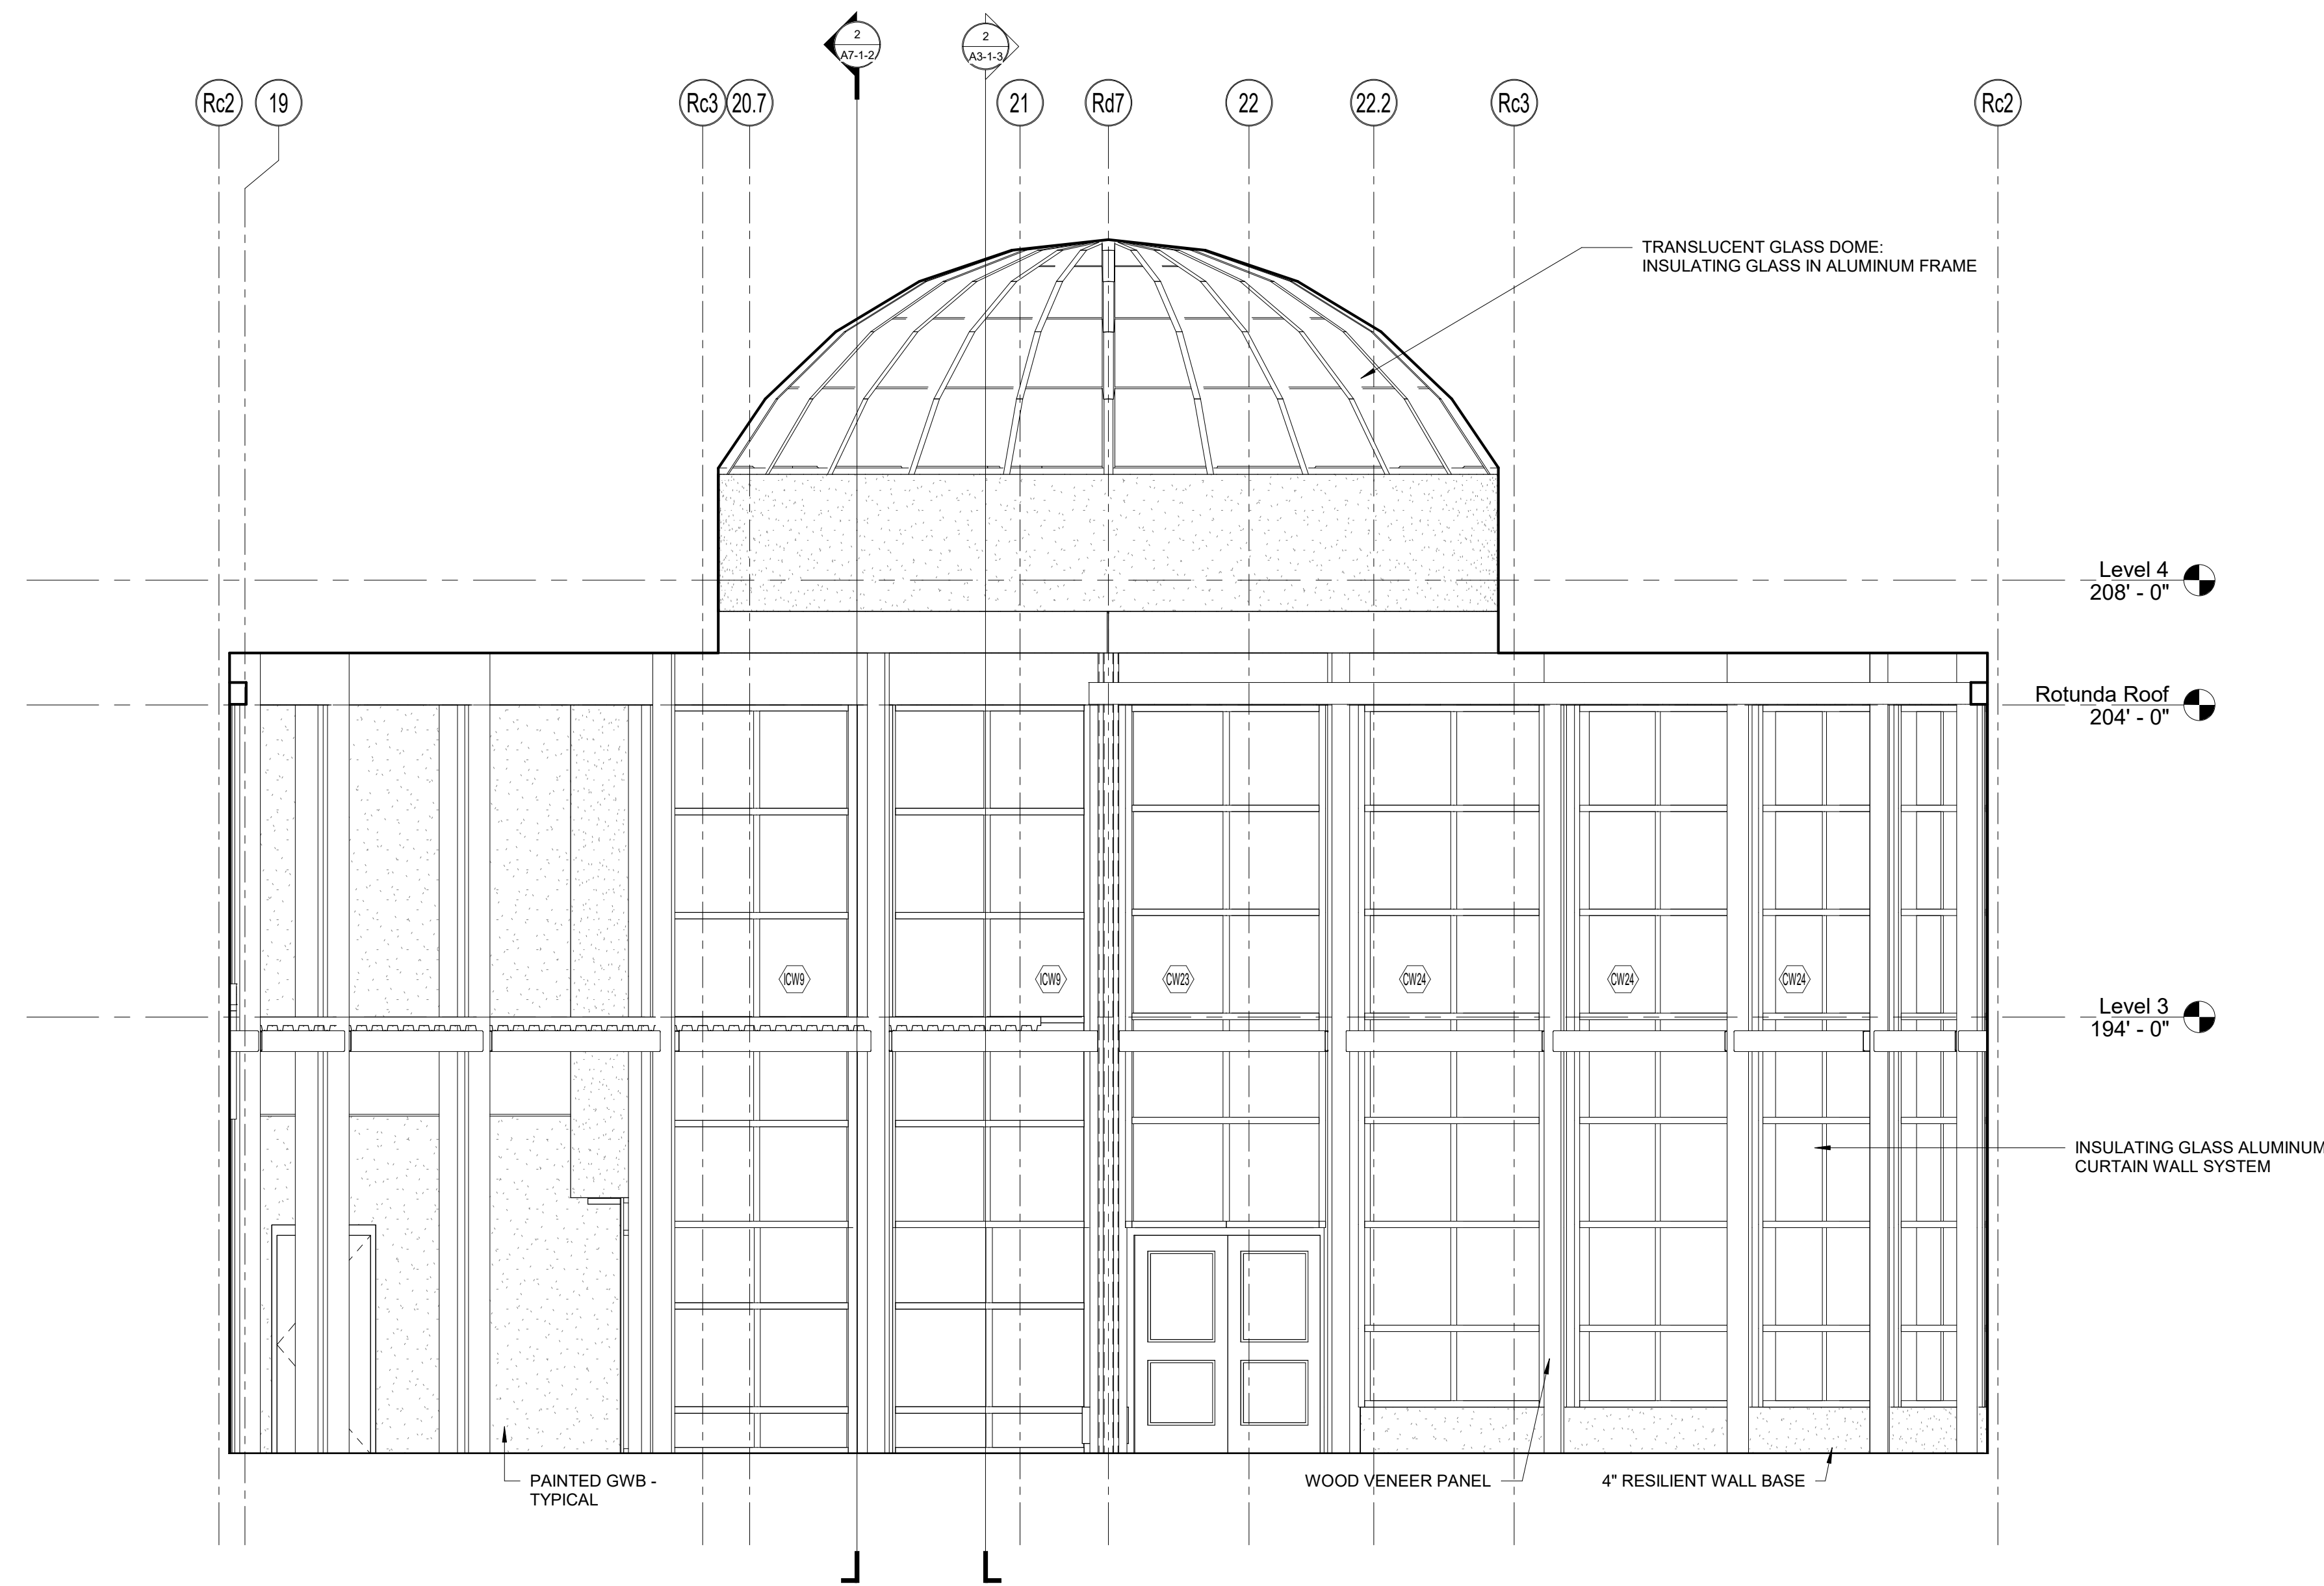

2 MEDIA CENTER ELEVATION
1/4" = 1'-0"



DRA

Drummeys Rosane Anderson, Inc.
225 Oakland Road
Studio 205
South Windsor, CT
06074
Tel: 817.865.1000
www.dra-inc.com

Northeast
Metropolitan
Regional
Vocational High
School
100 Hemlock Road,
Wakefield, MA 01880

© COPYRIGHT 2021 DRUMMEYS ROSANE ANDERSON, INC.


MSBA DESIGN
DEVELOPMENT
SUBMISSION
August 4th, 2022

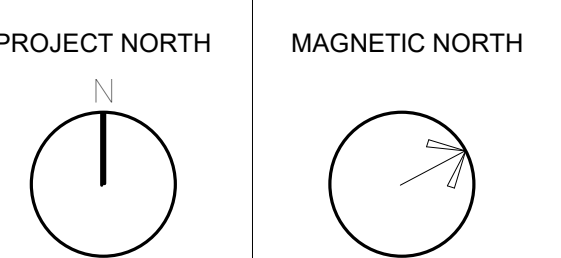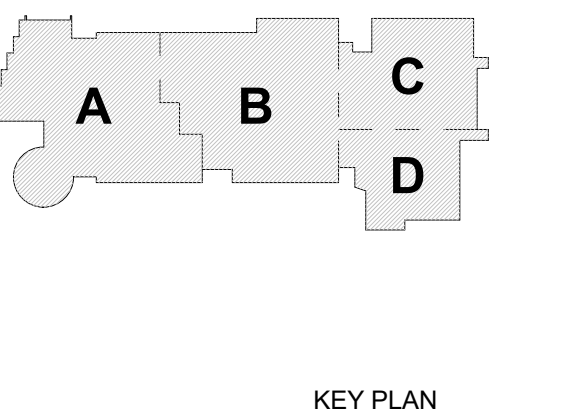


INTERIOR
ELEVATIONS

Scale: 1/4" = 1'-0"
Job No.: 20202
Drawn By: DRA
Date: August 4th, 2022

A2-2-8

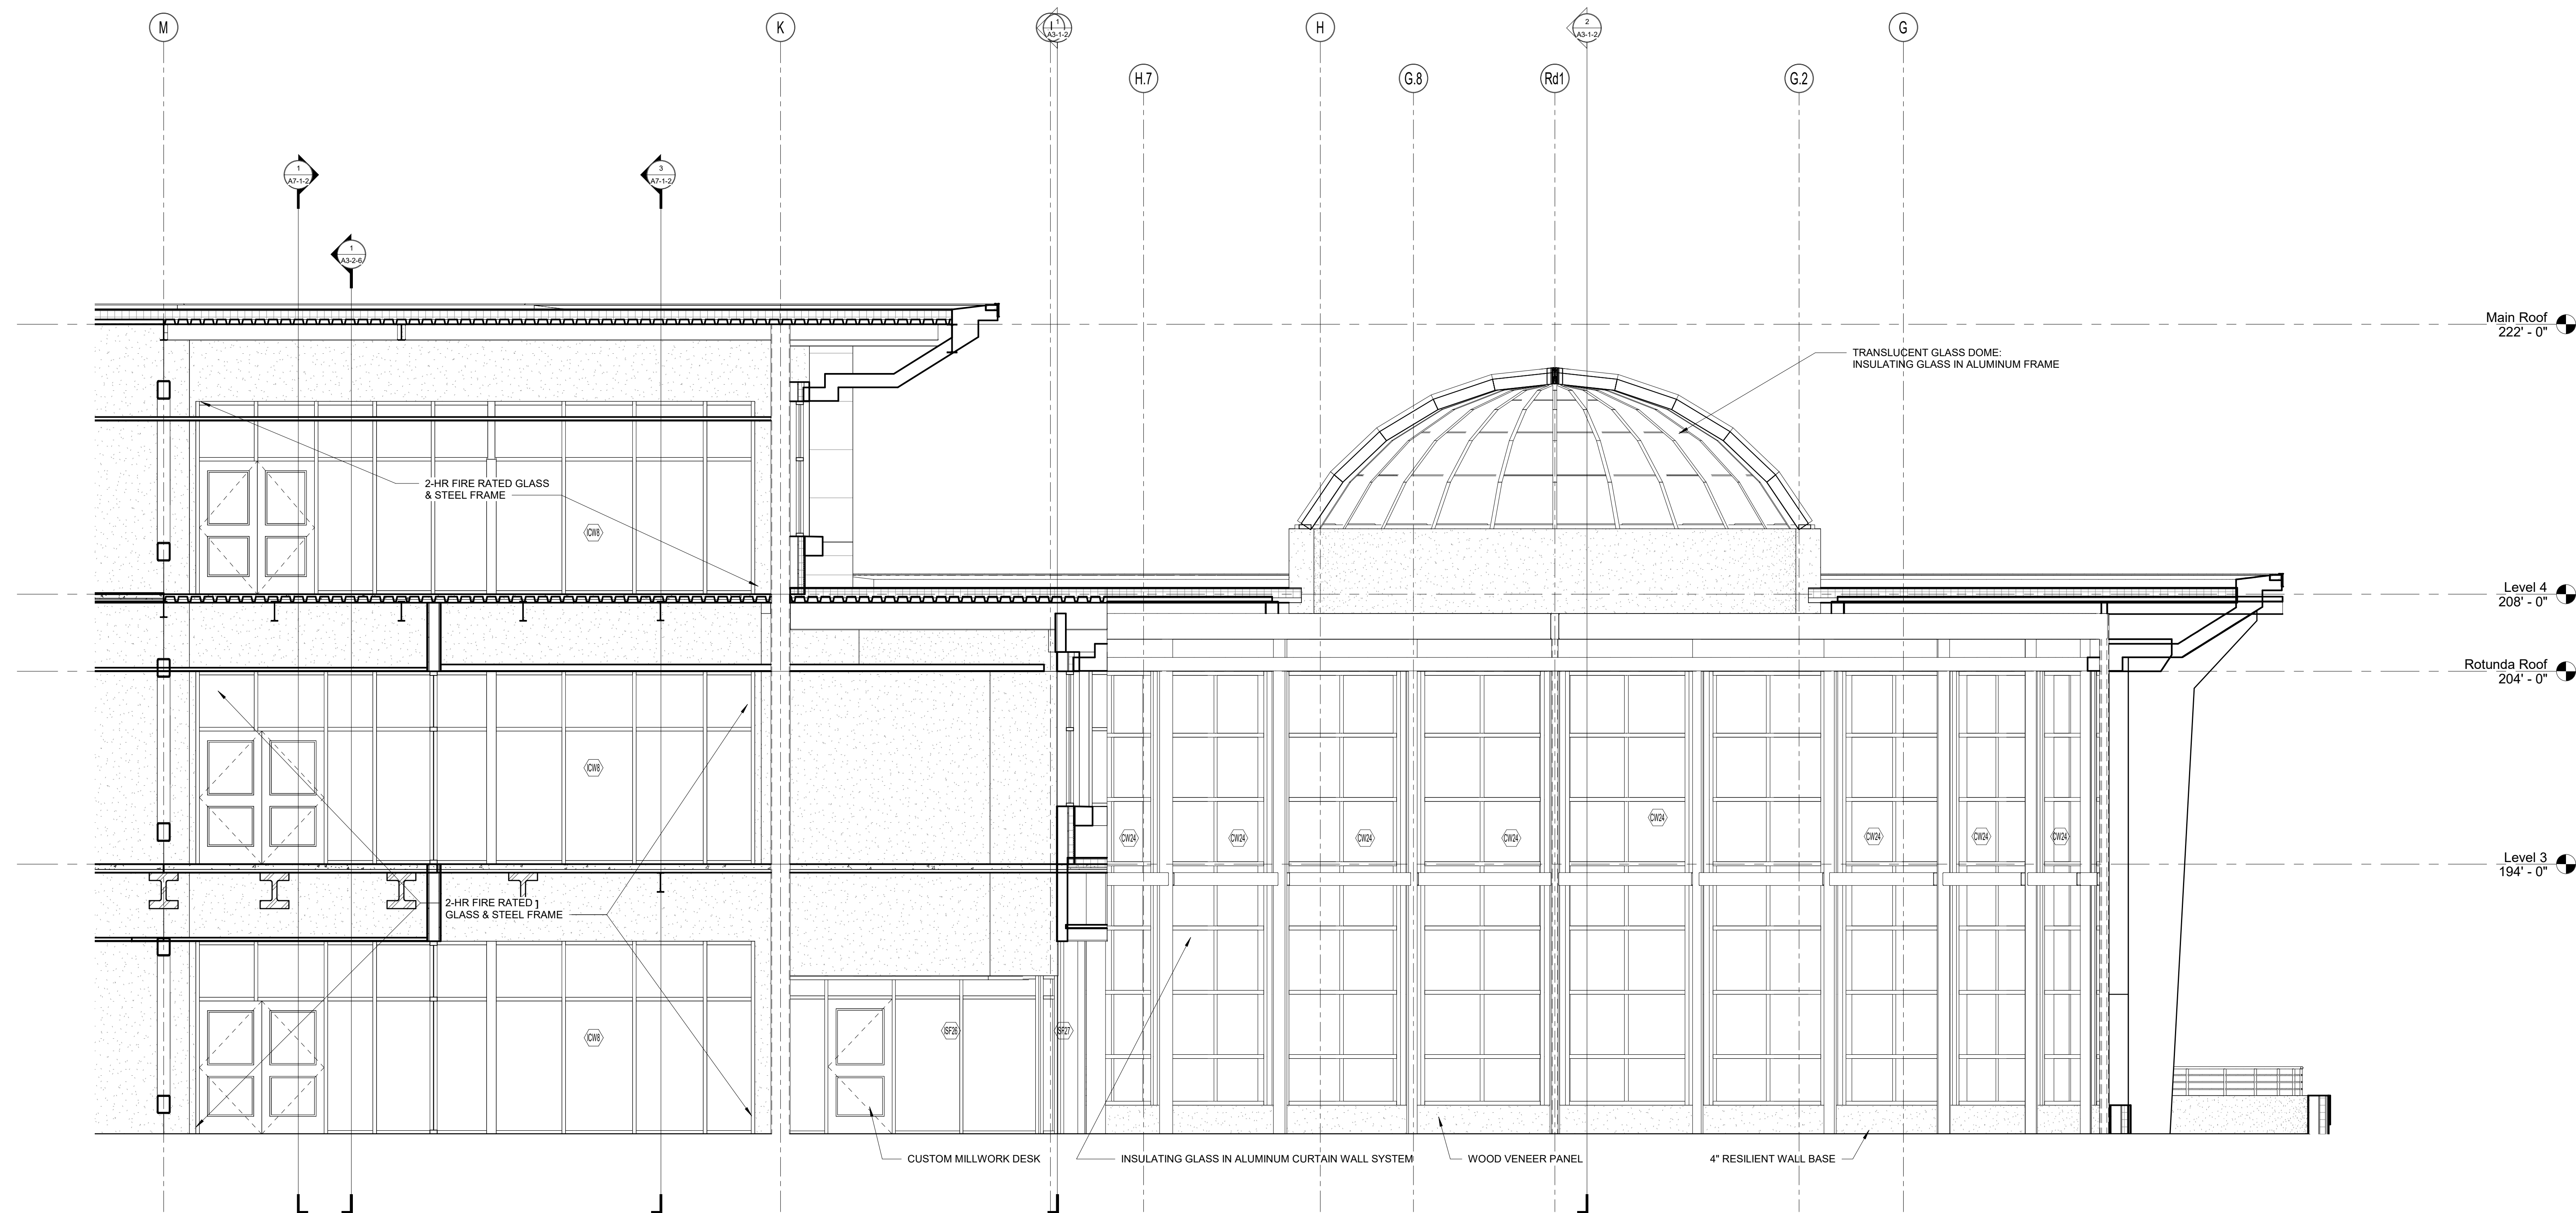

1 MEDIA CENTER ELEVATION
1/4" = 1'-0"

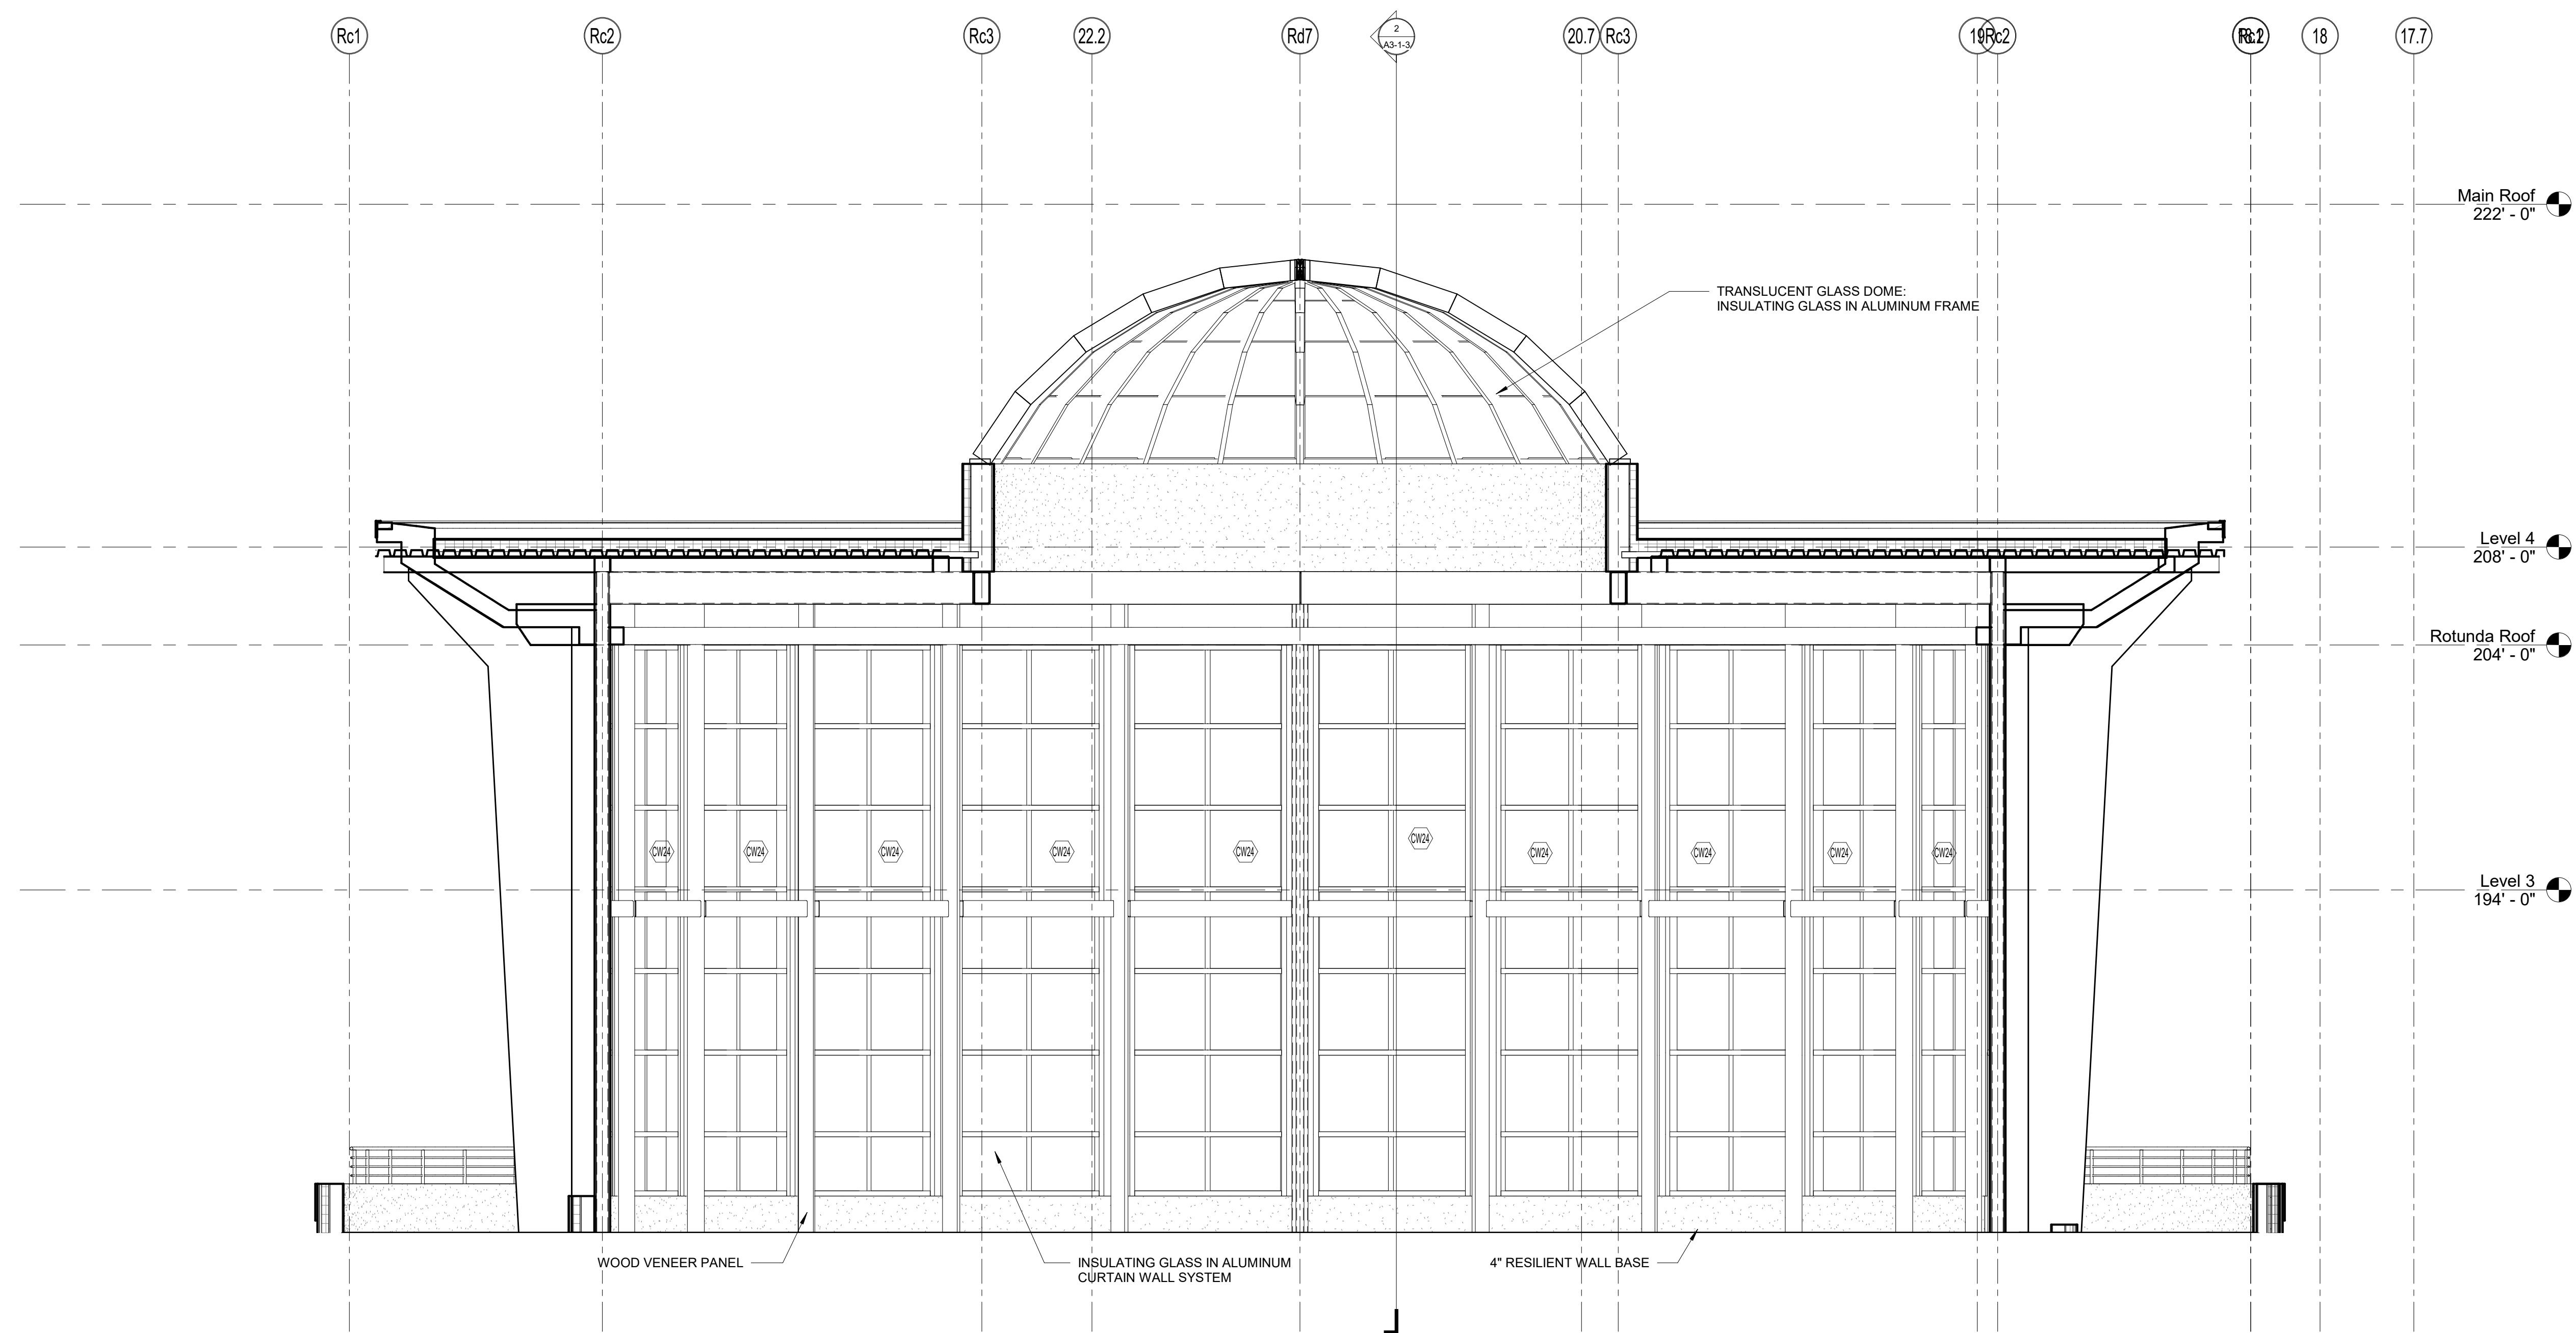

2 MEDIA CENTER ELEVATION
1/4" = 1'-0"


DRA

DrummeY Rosane Anderson, Inc.
225 Oakland Road
South Windsor, CT 06074
260 Charles Street
Studio 300
Waltham, MA 02453
Tel: 617.865.1000
www.drainc.com


**Northeast
Metropolitan
Regional
Vocational High
School**
100 Hemlock Road,
Wakefield, MA 01880

© COPYRIGHT 2021 DRUMMEY ROSANE ANDERSON, INC.

MSBA DESIGN
DEVELOPMENT
SUBMISSION
August 4th, 2022

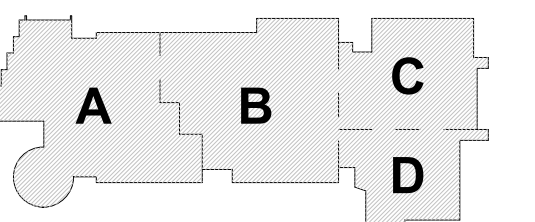

KEY PLAN

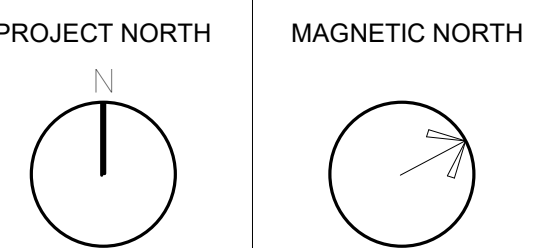


**INTERIOR
ELEVATIONS**

Scale: 1/4" = 1'-0"
Job No.: 20202
Drawn By: DRA
Date: August 4th, 2022


A2-2-9

**Northeast
Metropolitan
Regional
Vocational High
School**

100 Hemlock Road,
Wakefield, MA 01880

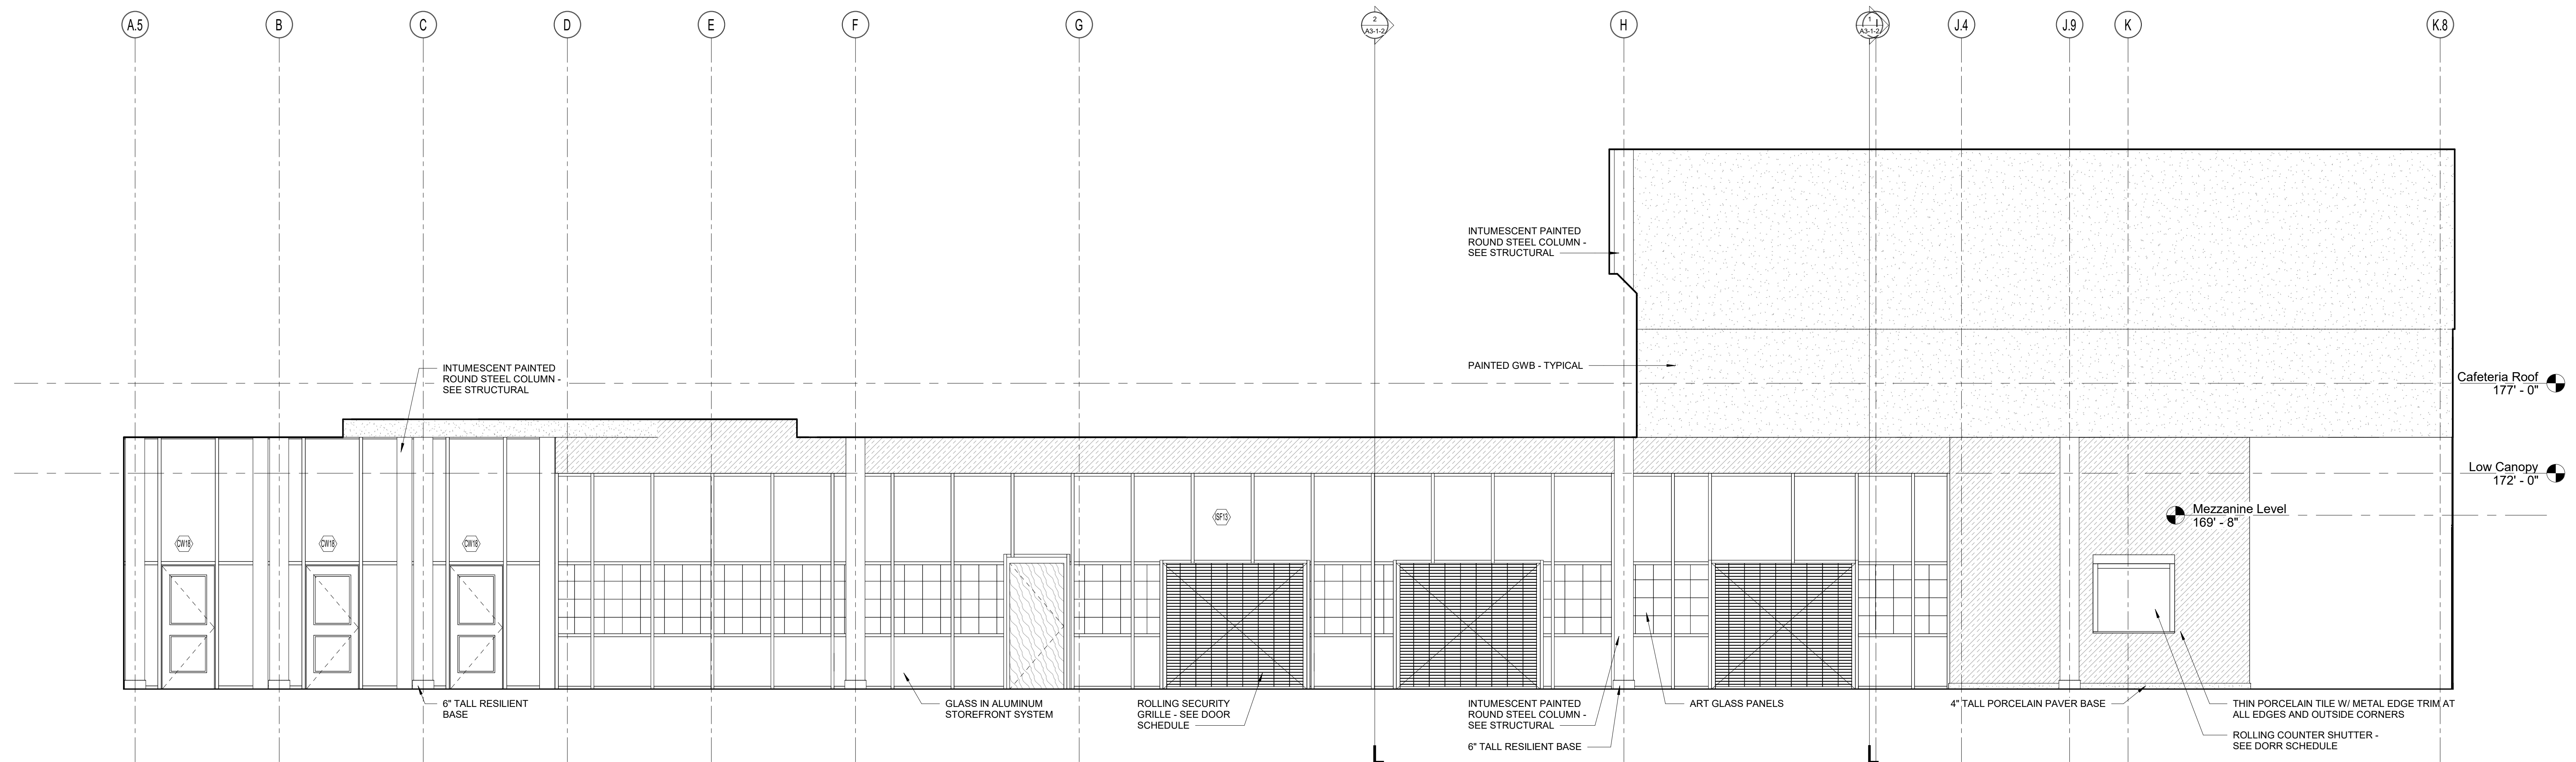


1 CAFETERIA ELEVATION - NORTH
1/4" = 1'-0"

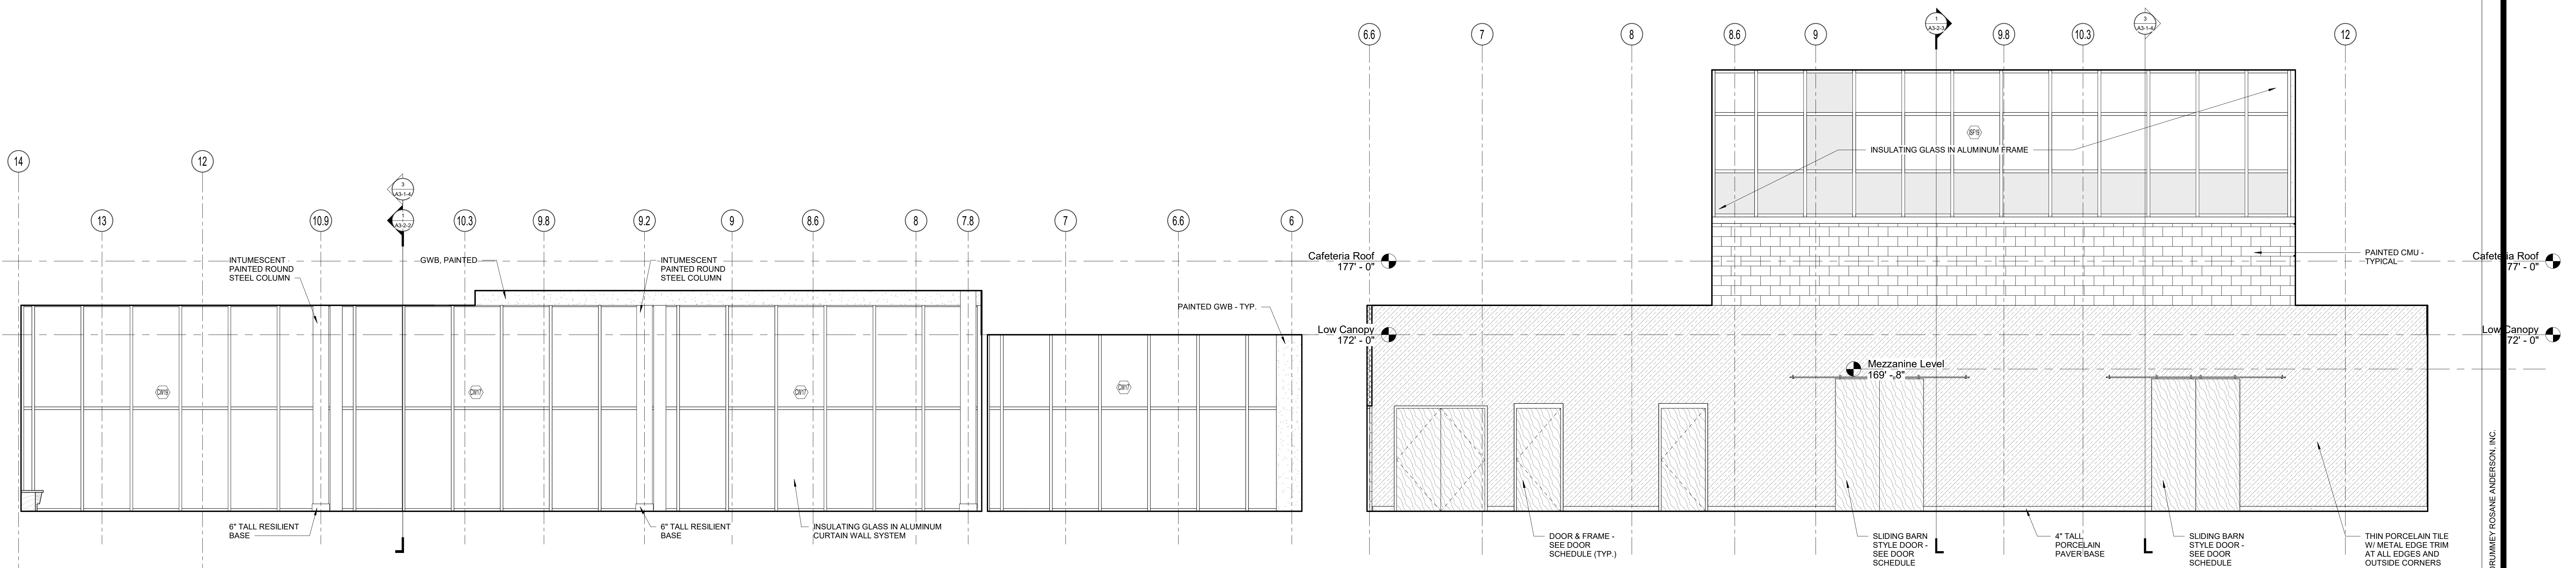

4 CAFETERIA ELEVATION - WEST
1/4" = 1'-0"


2 CAFETERIA ELEVATION - EAST
1/4" = 1'-0"

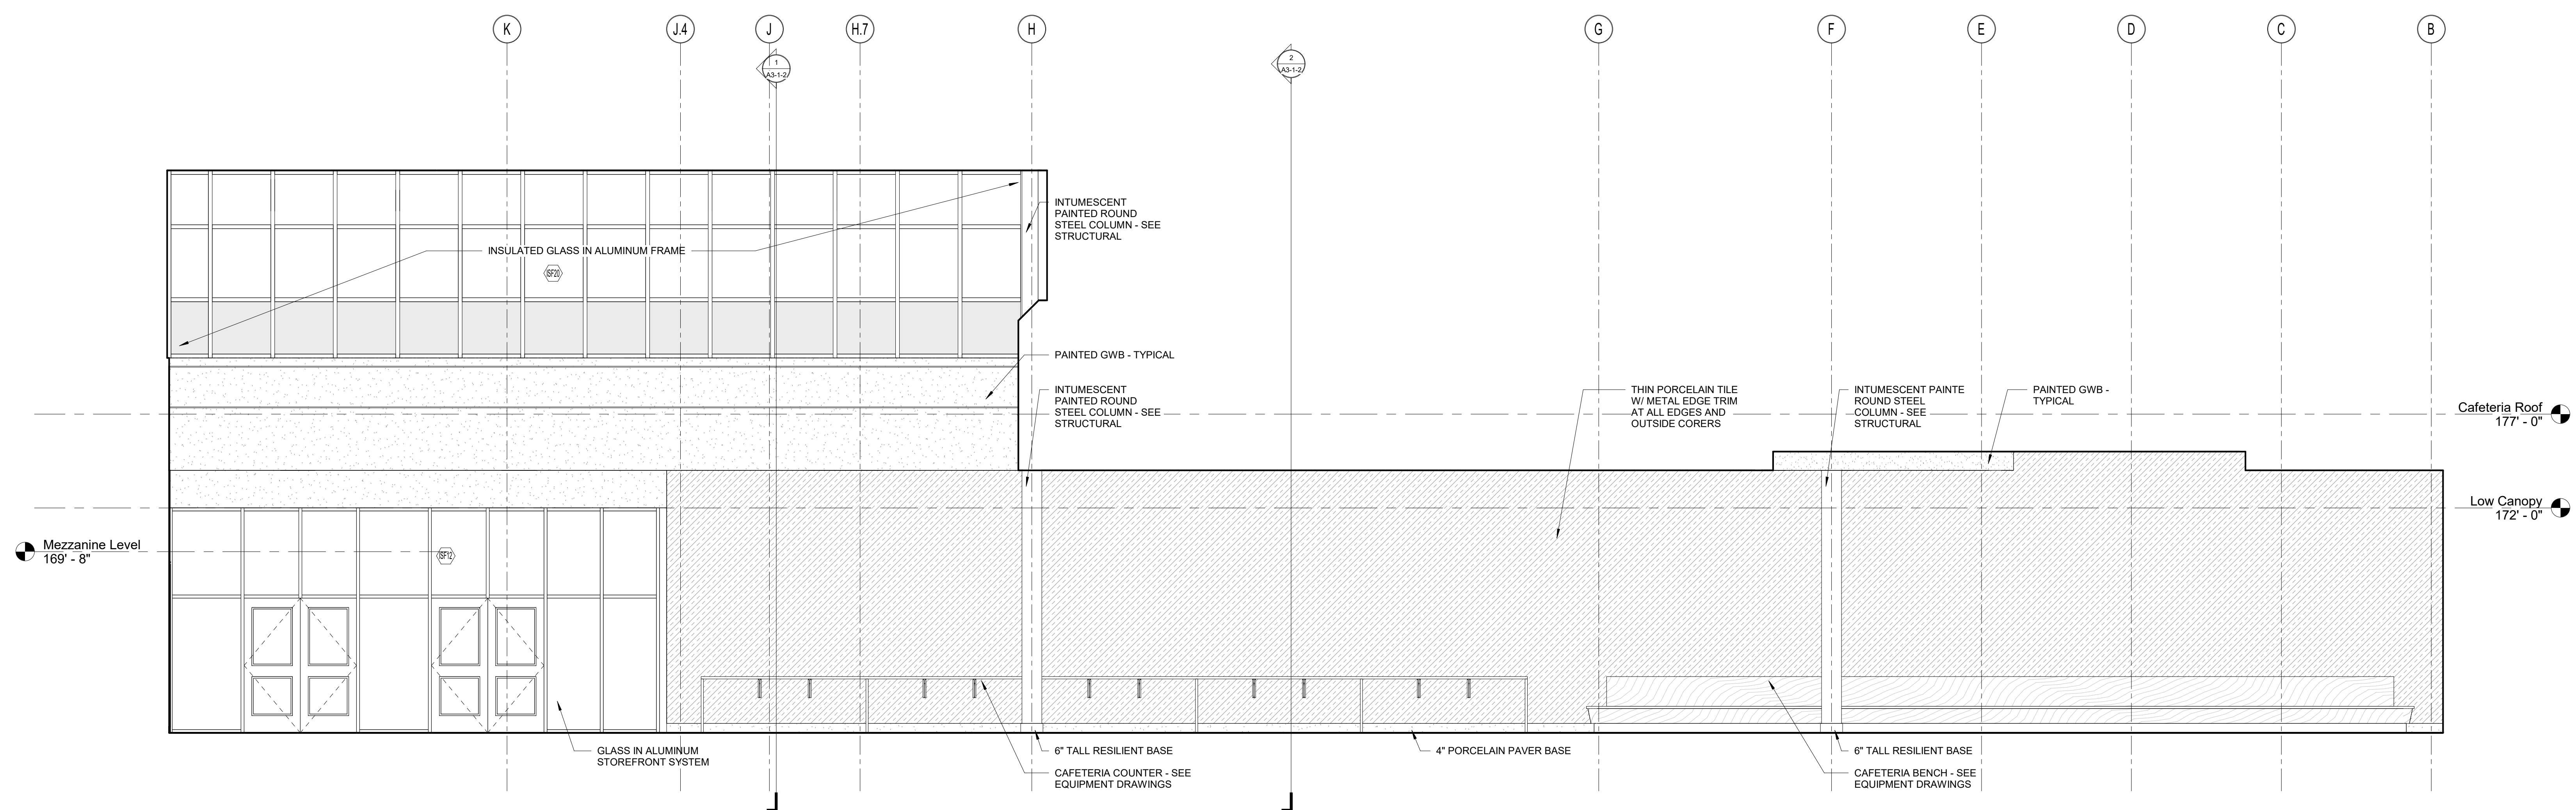

3 CAFETERIA ELEVATION - SOUTH
1/4" = 1'-0"


© COPYRIGHT 2021 DRUMMEY ROSANE ANDERSON, INC.

MSBA DESIGN
DEVELOPMENT
SUBMISSION
August 4th, 2022

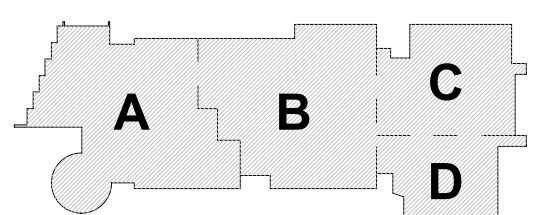

KEY PLAN

PROJECT NORTH MAGNETIC NORTH

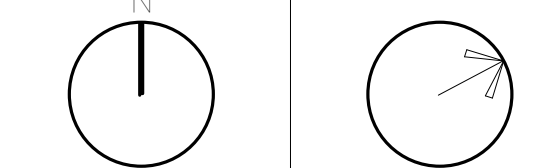



**INTERIOR
ELEVATIONS**

Scale: 1/4" = 1'-0"
Job No.: 20202
Drawn By: DRA
Date: August 4th, 2022

A2-2-10


**Northeast
Metropolitan
Regional
Vocational High School**

100 Hemlock Road,
Wakefield, MA 01880

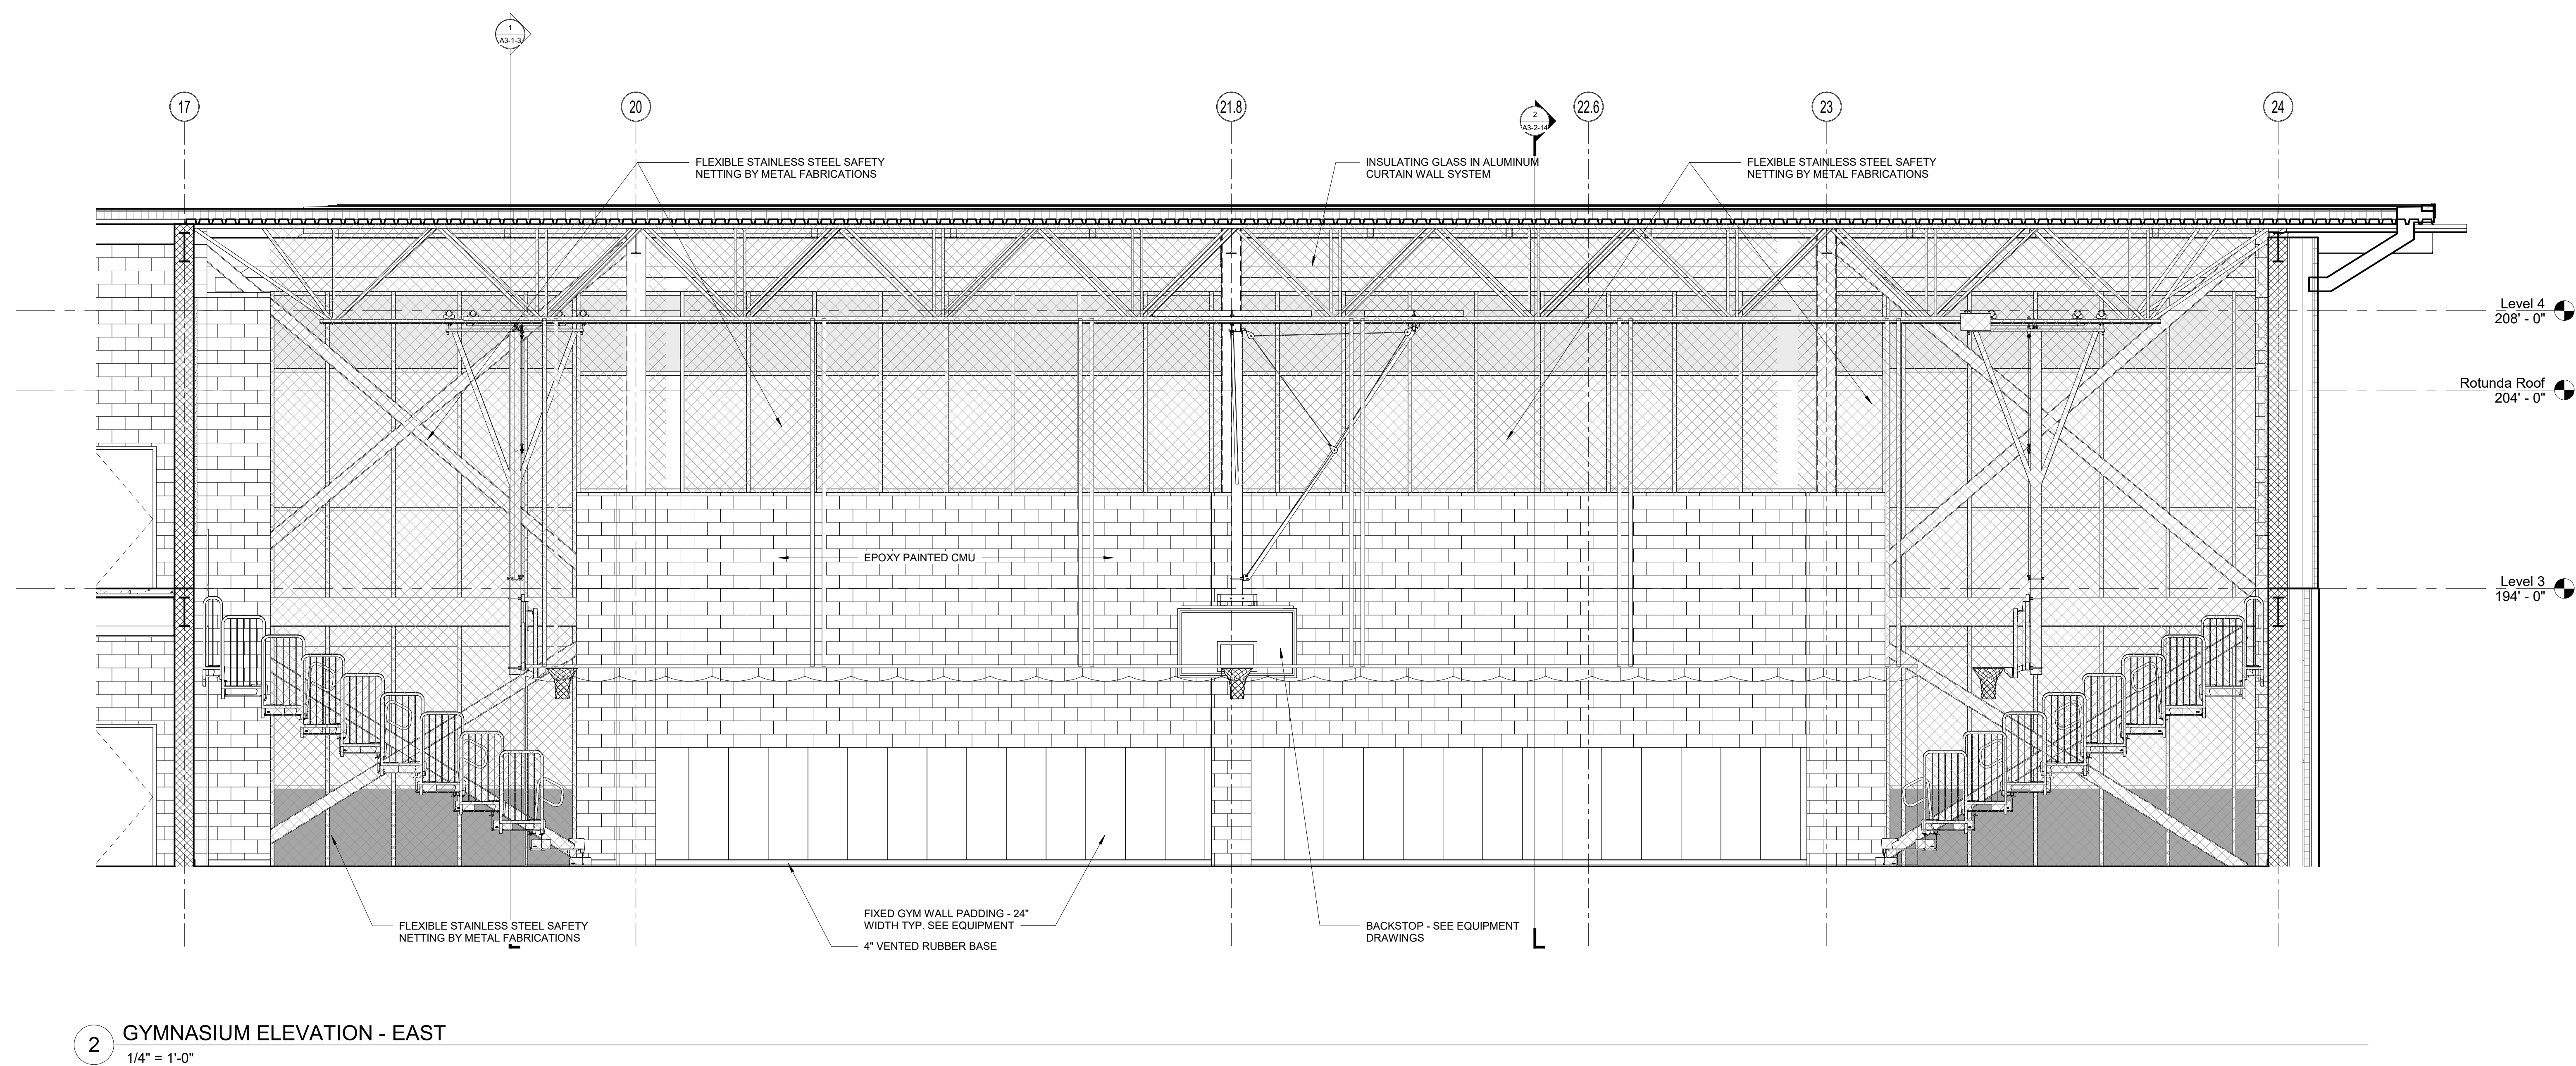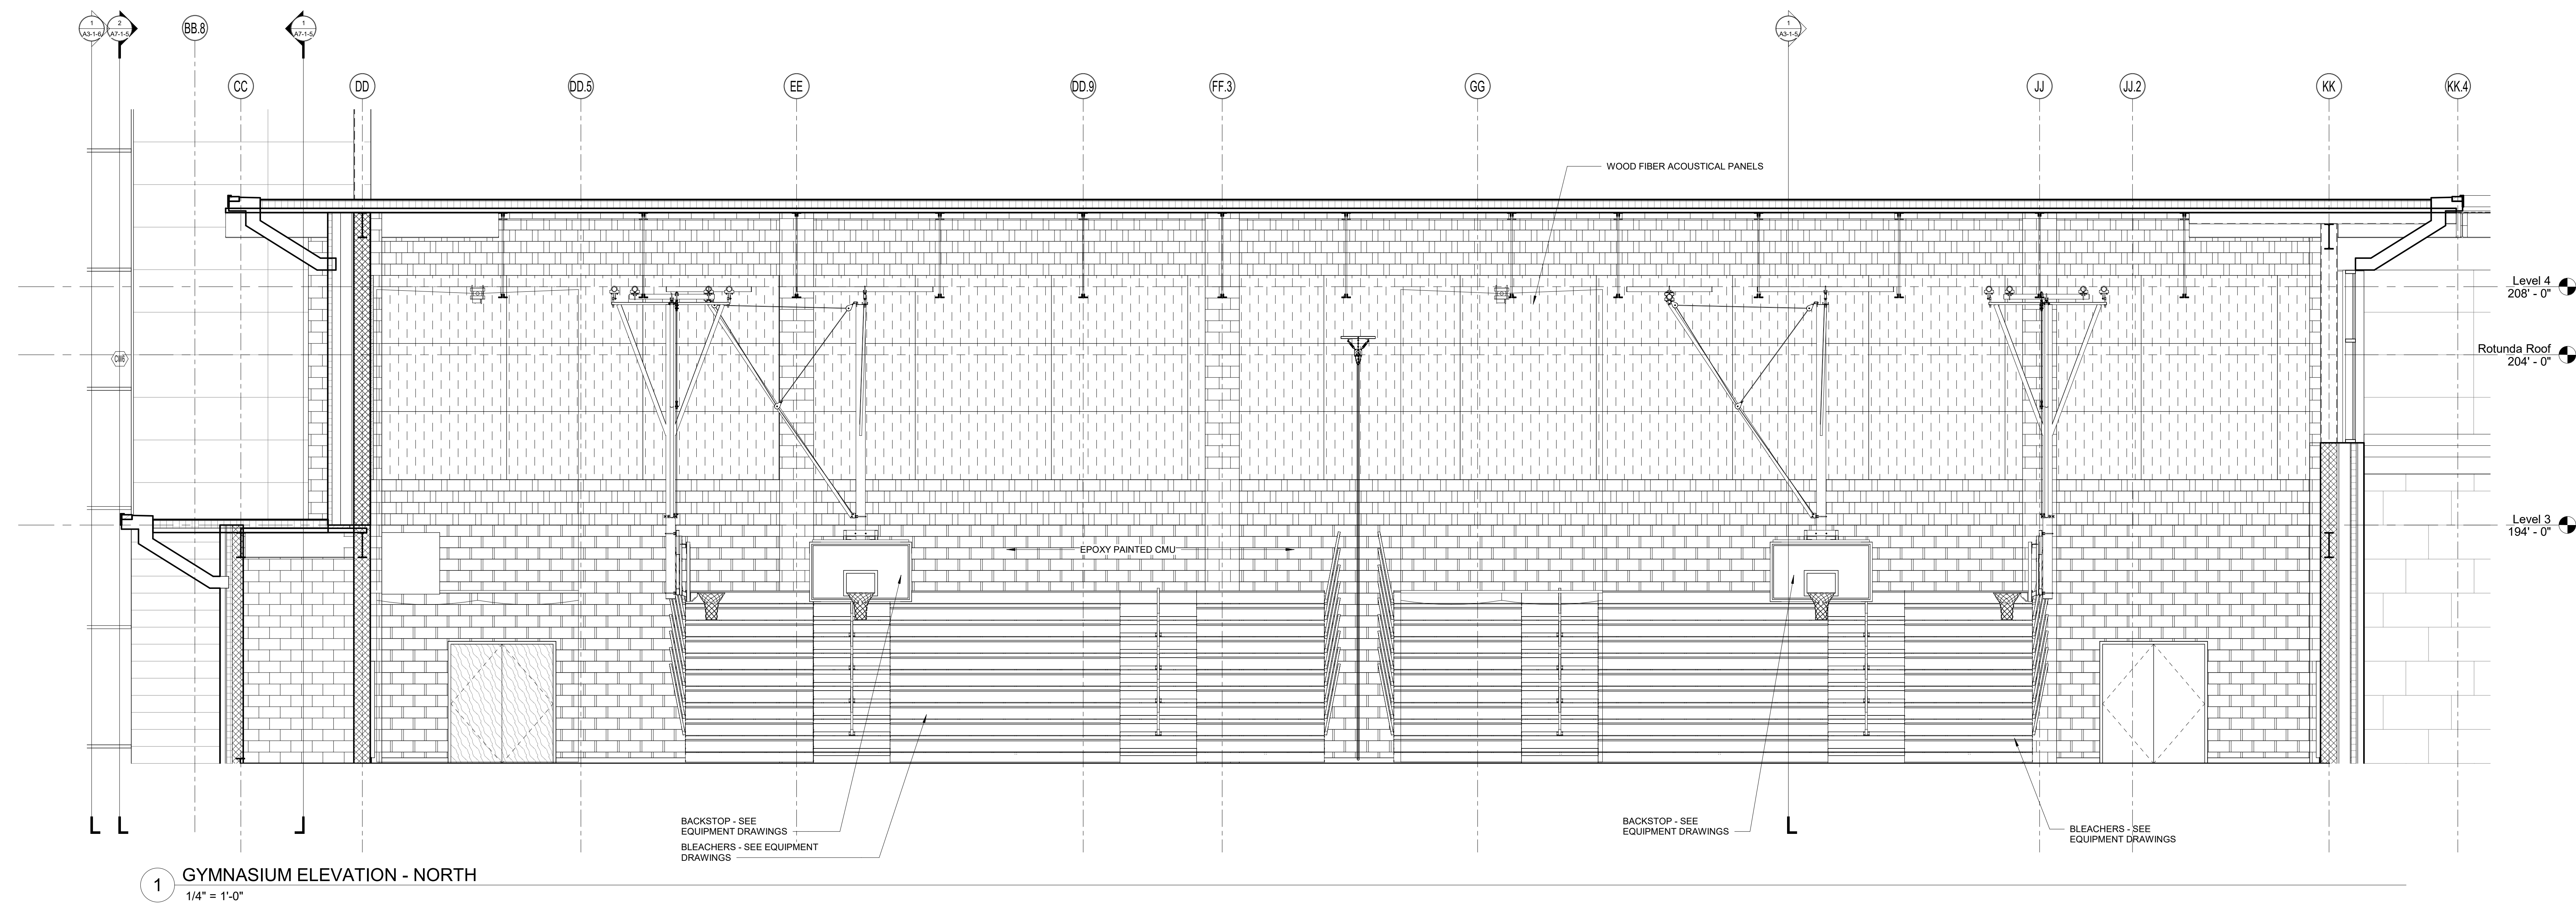


© COPYRIGHT 2021 DRUMMEY ROSANE ANDERSON, INC.

MSBA DESIGN
DEVELOPMENT
SUBMISSION
August 4th, 2022

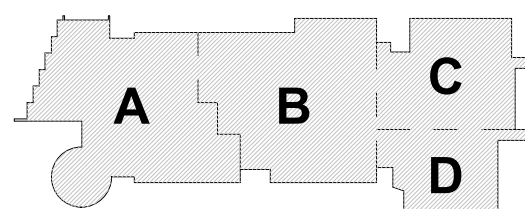

KEY PLAN

PROJECT NORTH MAGNETIC NORTH

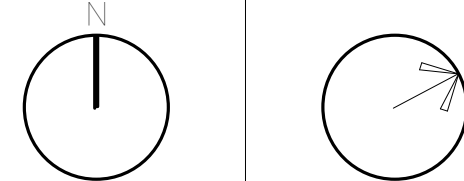


**INTERIOR
ELEVATIONS**

Scale: 1/4" = 1'-0"
Job No.: 20202
Drawn By: DRA
Date: August 4th, 2022


A2-2-11

**Northeast
Metropolitan
Regional
Vocational High
School**

100 Hemlock Road,
Wakefield, MA 01880

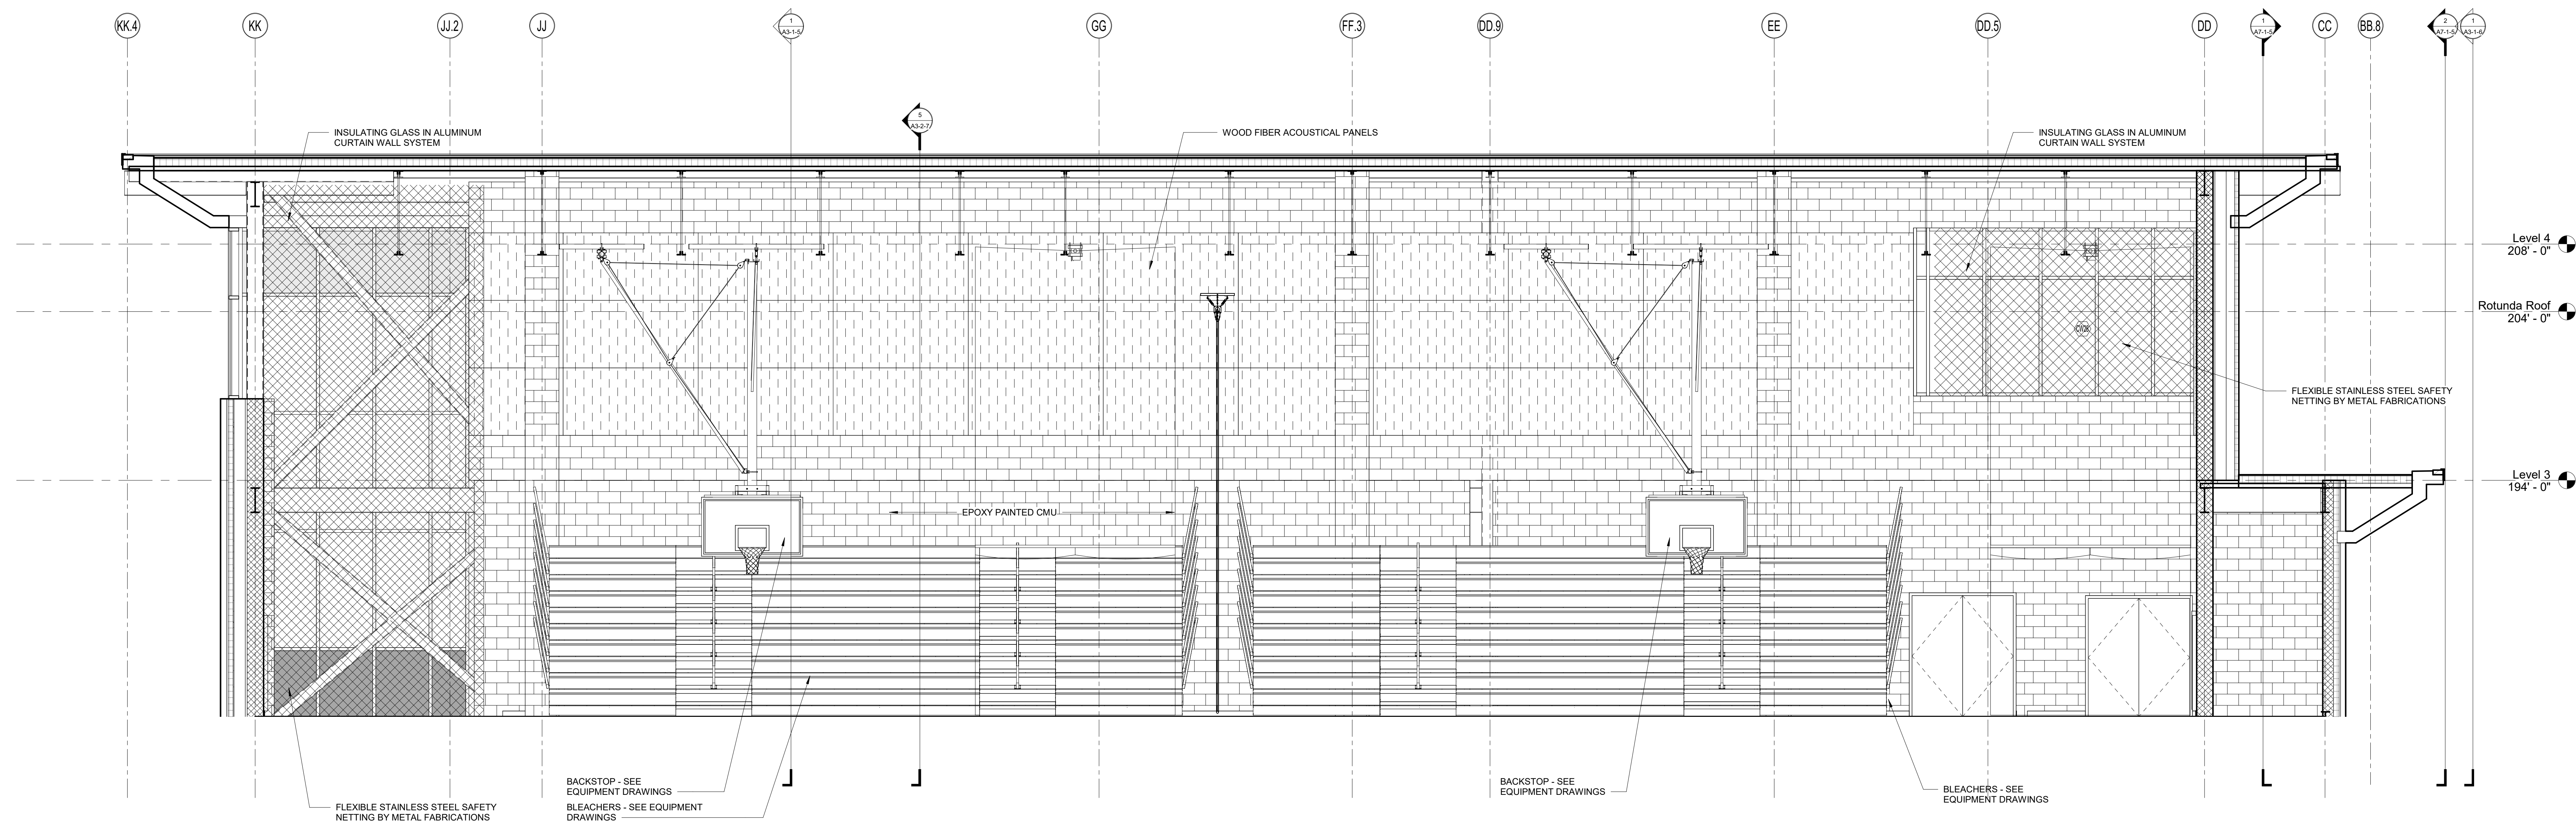


1 GYMNASIUM ELEVATION - SOUTH
1/4" = 1'-0"

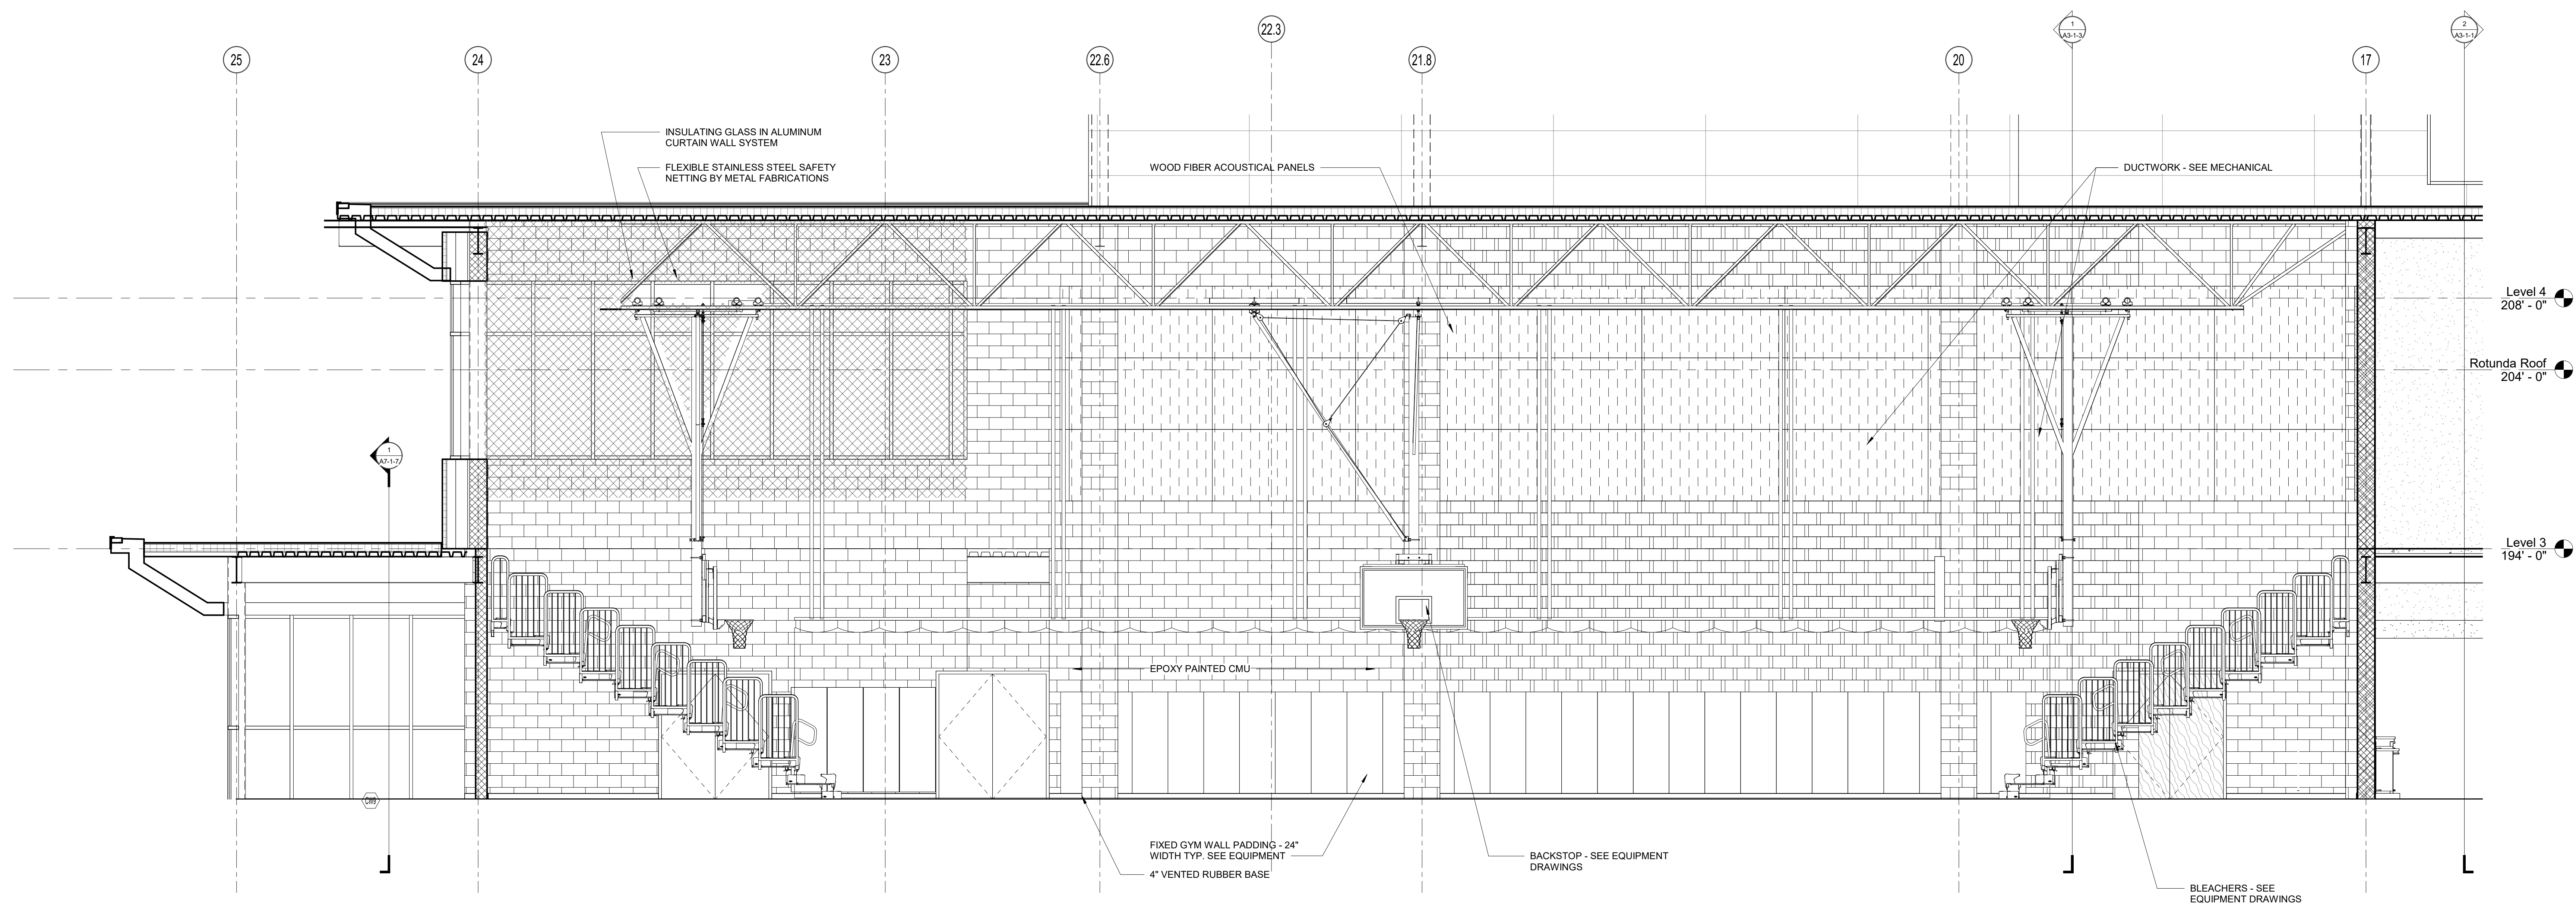

2 GYMNASIUM ELEVATION - WEST
1/4" = 1'-0"


© COPYRIGHT 2021 DRUMMEY ROSANE ANDERSON, INC.

MSBA DESIGN
DEVELOPMENT
SUBMISSION
August 4th, 2022

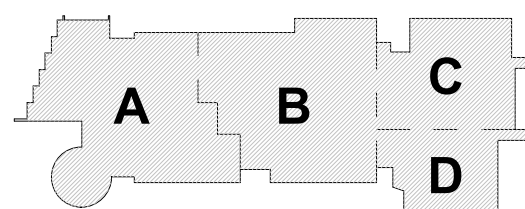


KEY PLAN

PROJECT NORTH

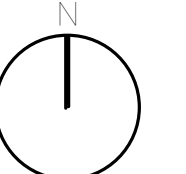

MAGNETIC NORTH

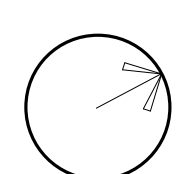

**INTERIOR
ELEVATIONS**

Scale: 1/4" = 1'-0"

Job No.: 20202

Drawn By: DRA

Date: August 4th, 2022

A2-2-12




Drumme Rosane Anderson, Inc.
225 Oakland Road
Studio 205
South Windsor, CT 06074
Tel: 817.964.1000
www.drainc.com

260 Charles Street
Studio 300
Waltham, MA 02453
Planning | Architecture | Interior Design


**Northeast
Metropolitan
Regional
Vocational High
School**
100 Hemlock Road,
Wakefield, MA 01880

© COPYRIGHT 2021 DRUMMEY ROSANE ANDERSON, INC.

MSBA DESIGN
DEVELOPMENT
SUBMISSION
August 4th, 2022

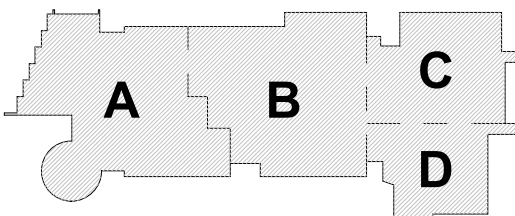


KEY PLAN

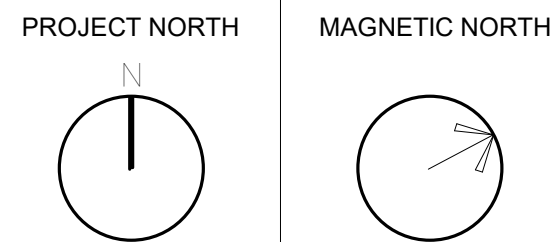


**INTERIOR
ELEVATIONS**

Scale: 1/4" = 1'-0"
Job No.: 20202
Drawn By: DRA
Date: August 4th, 2022


A2-2-13

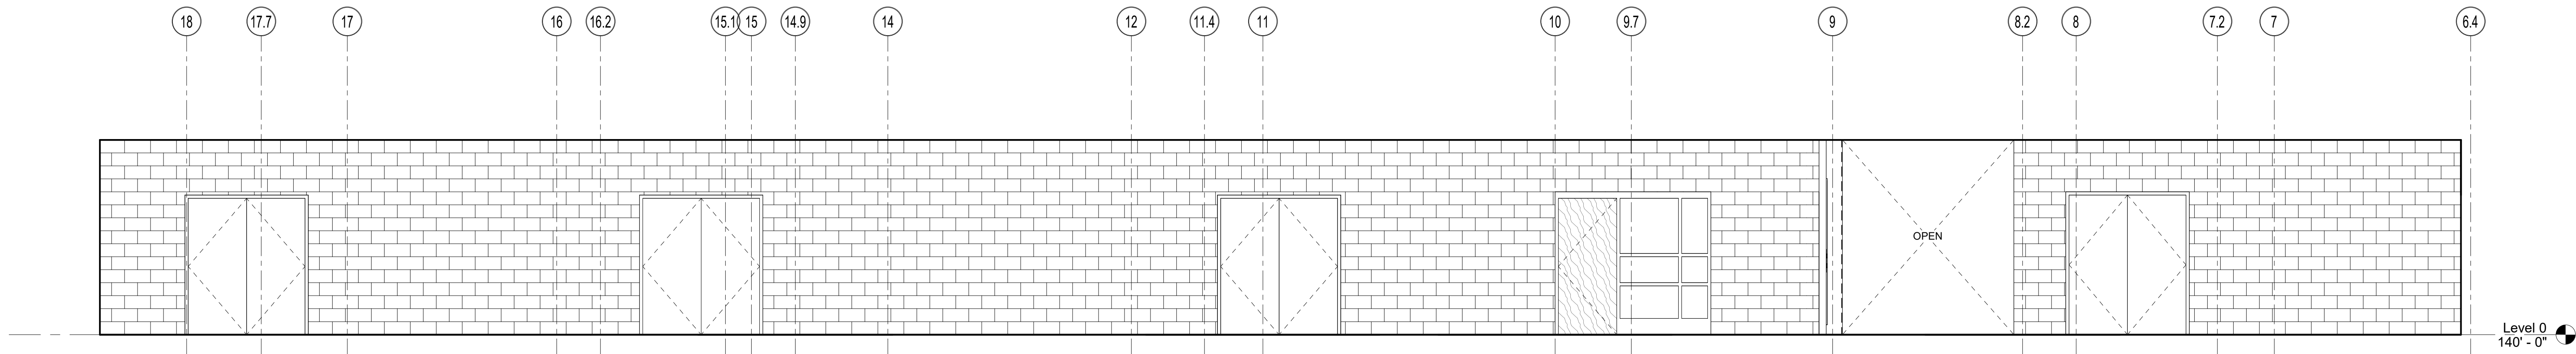


6 CORRIDOR C017 - WEST
1/4" = 1'-0"

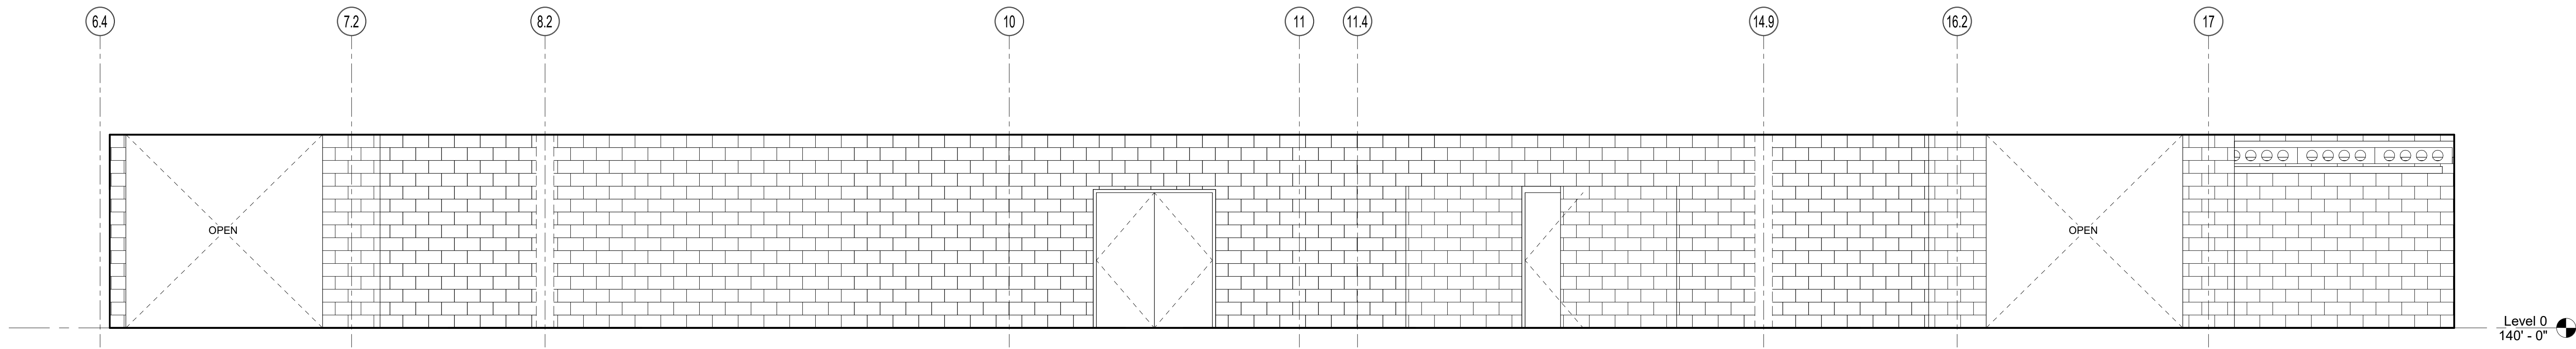


5 CORRIDOR C017 - EAST (LOWER LEVEL)
1/4" = 1'-0"

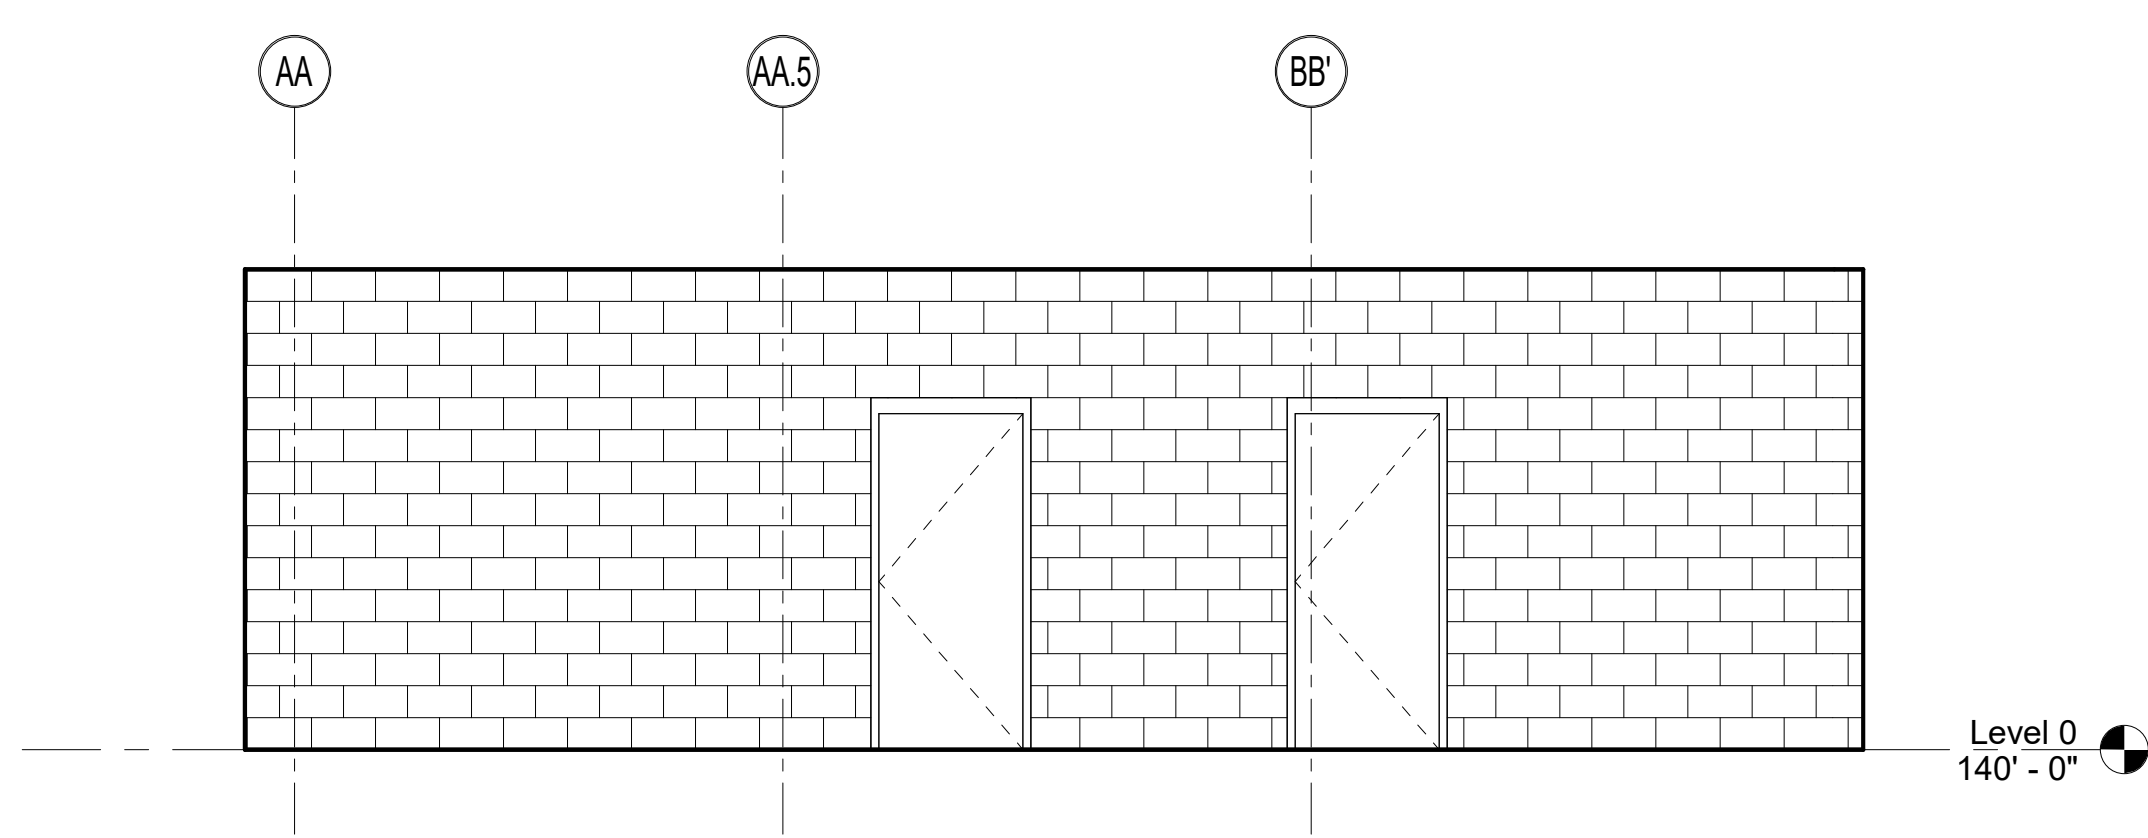


3 CORRIDOR C011 - NORTH
1/4" = 1'-0"

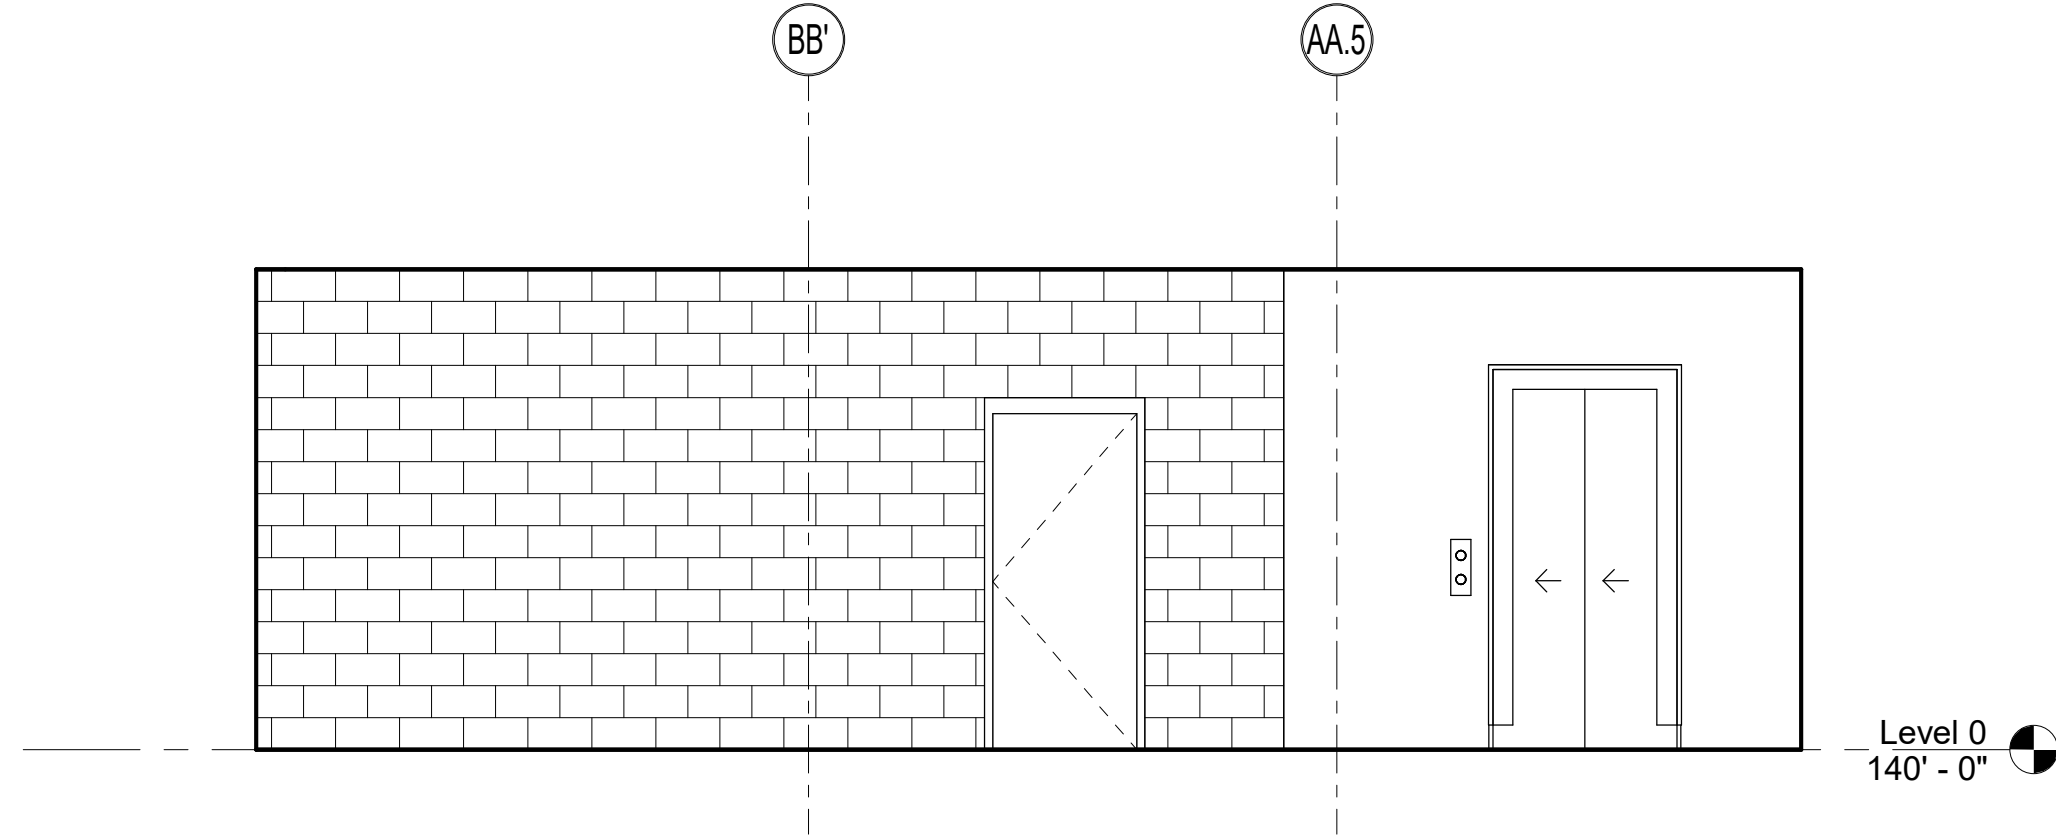

4 CORRIDOR C011 - SOUTH
1/4" = 1'-0"

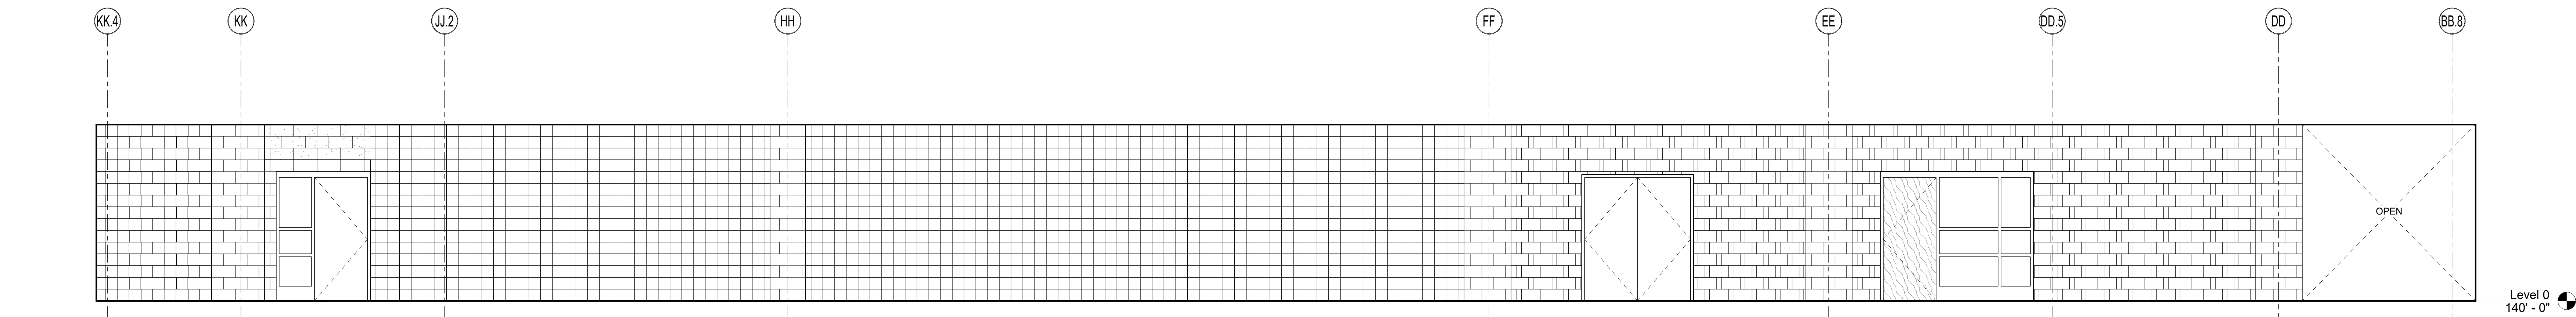


2 CORRIDOR C010 / C111 - SOUTH
1/4" = 1'-0"

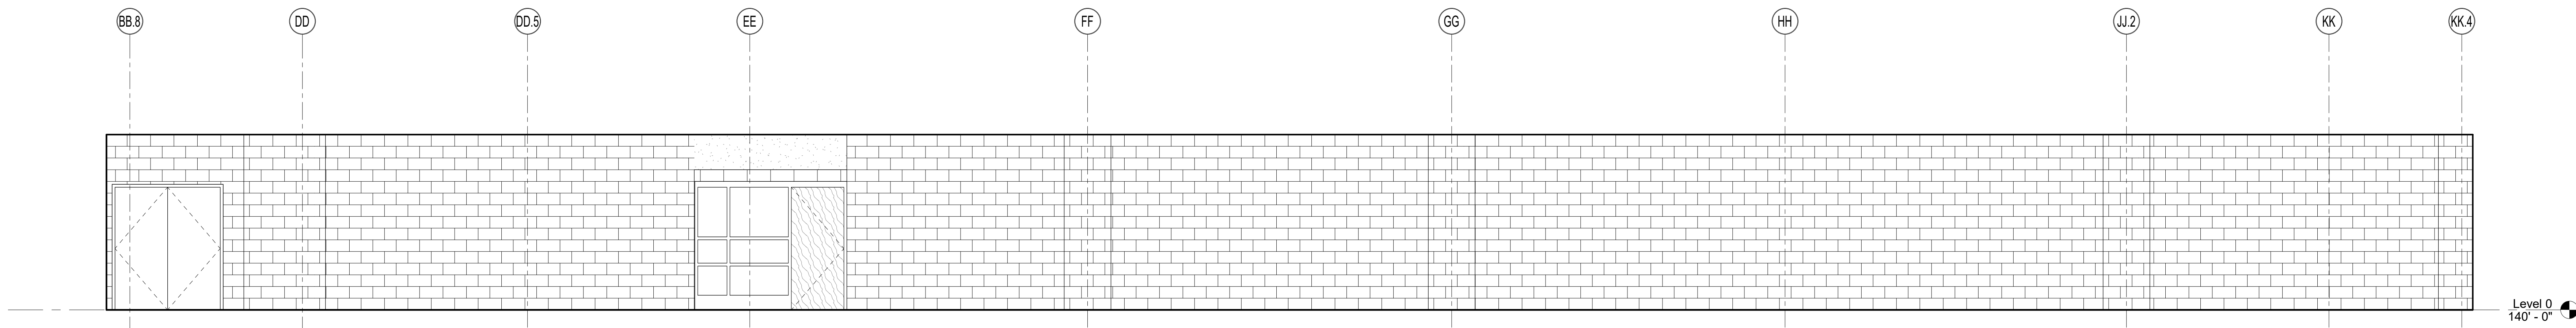


1 CORRIDOR C010 / C111 - NORTH
1/4" = 1'-0"

**Northeast
Metropolitan
Regional
Vocational High
School**


100 Hemlock Road,
Wakefield, MA 01880

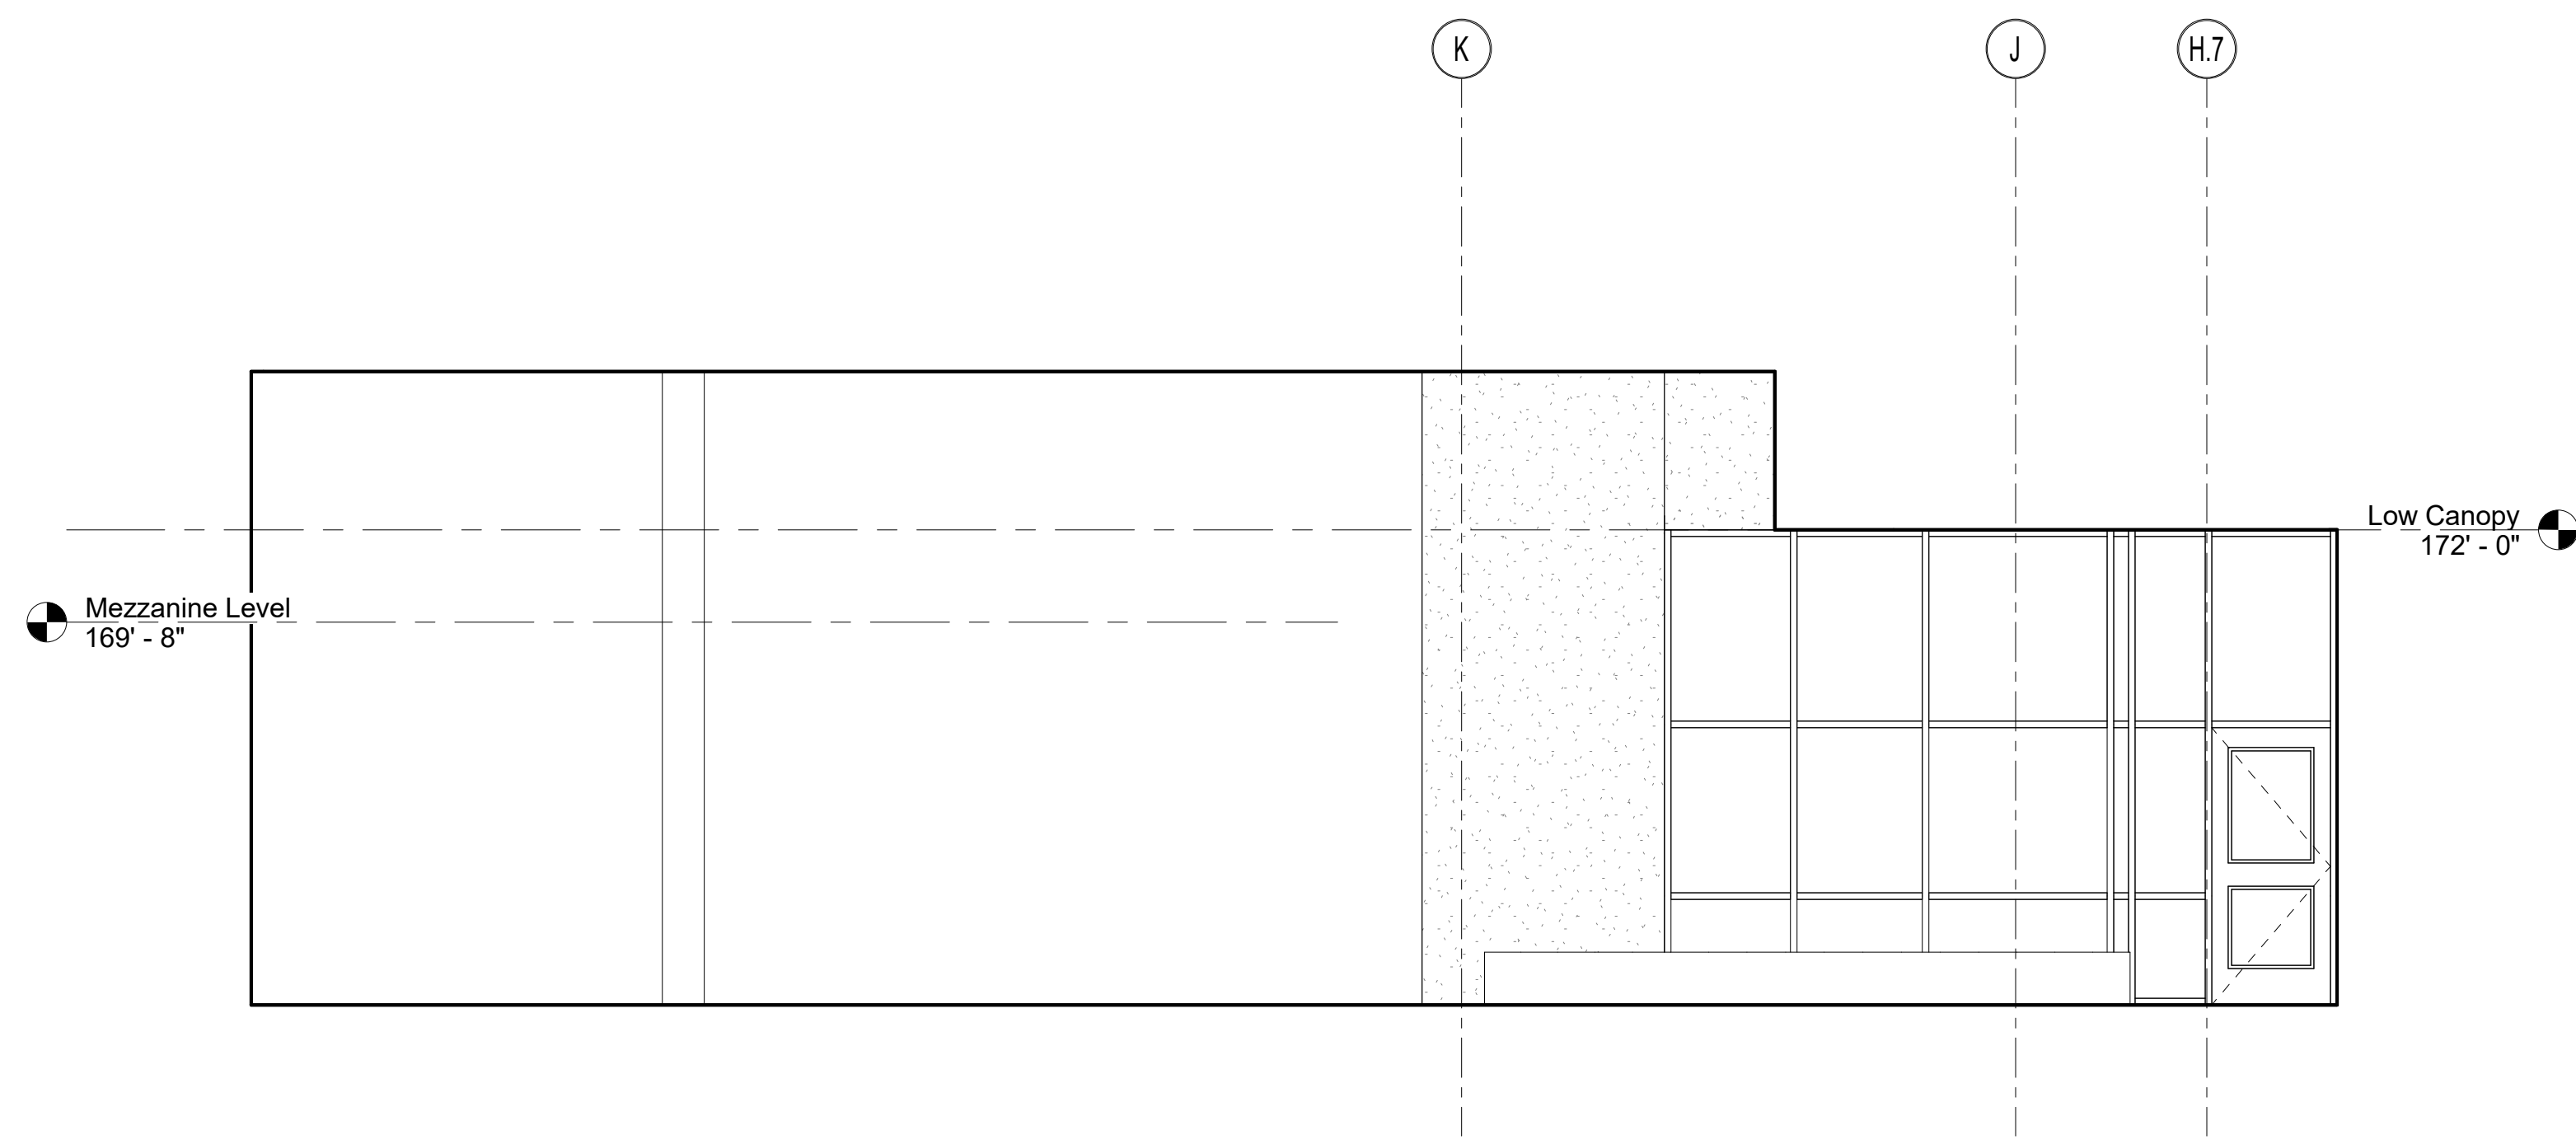


5 LOBBY A119 - SOUTH
1/4" = 1'-0"

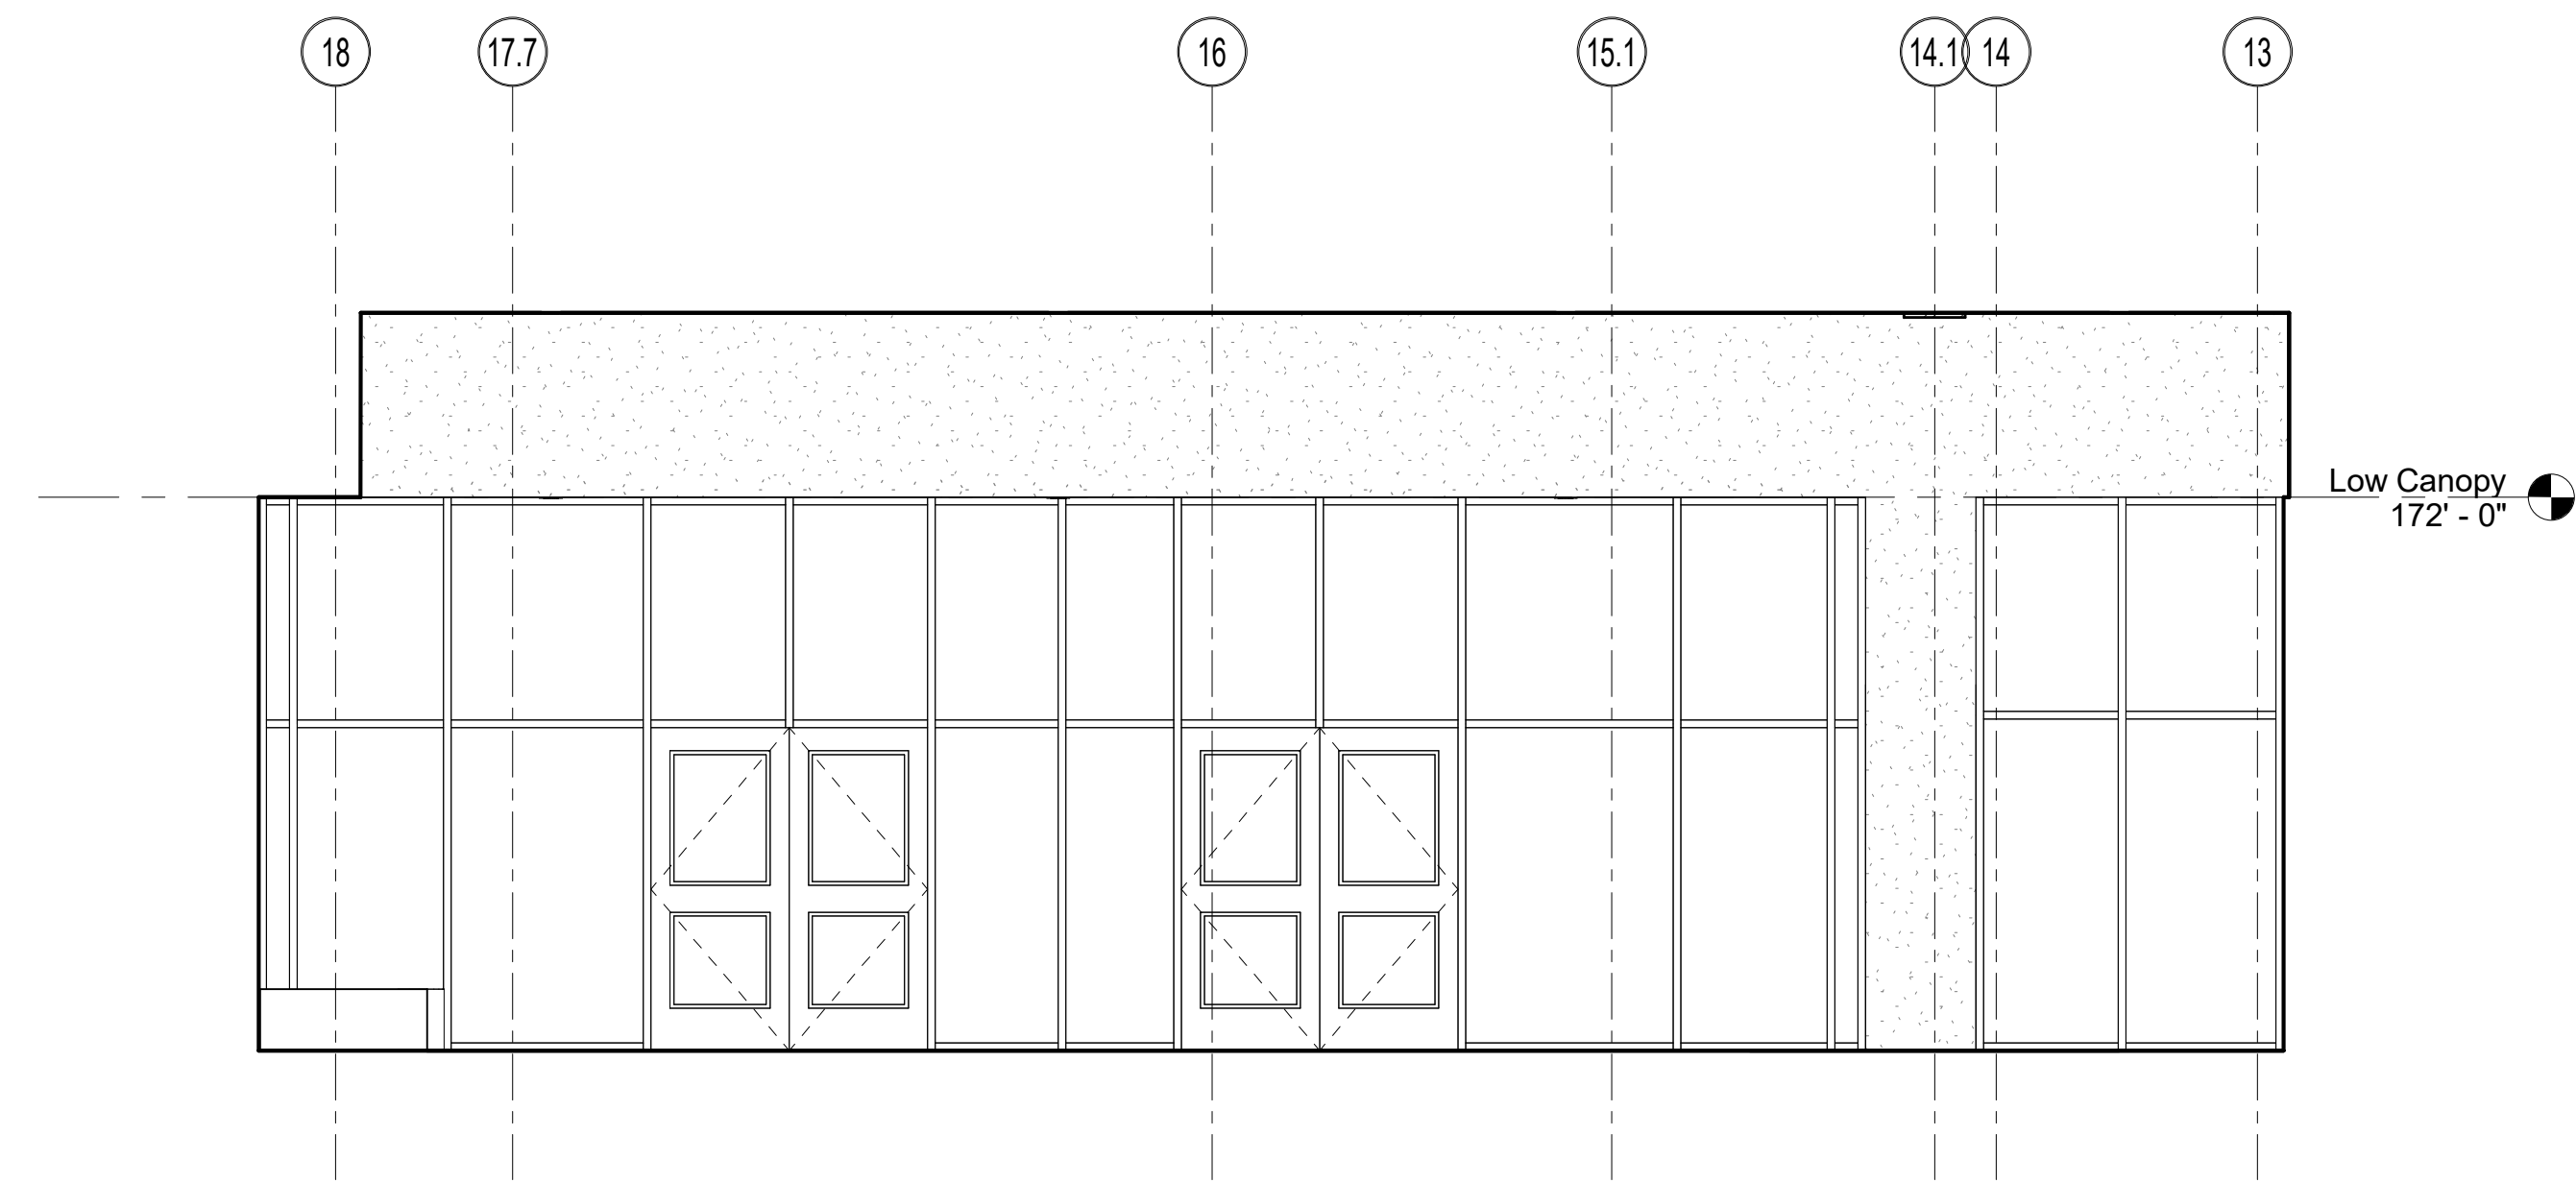


6 LOBBY A119 - WEST
1/4" = 1'-0"

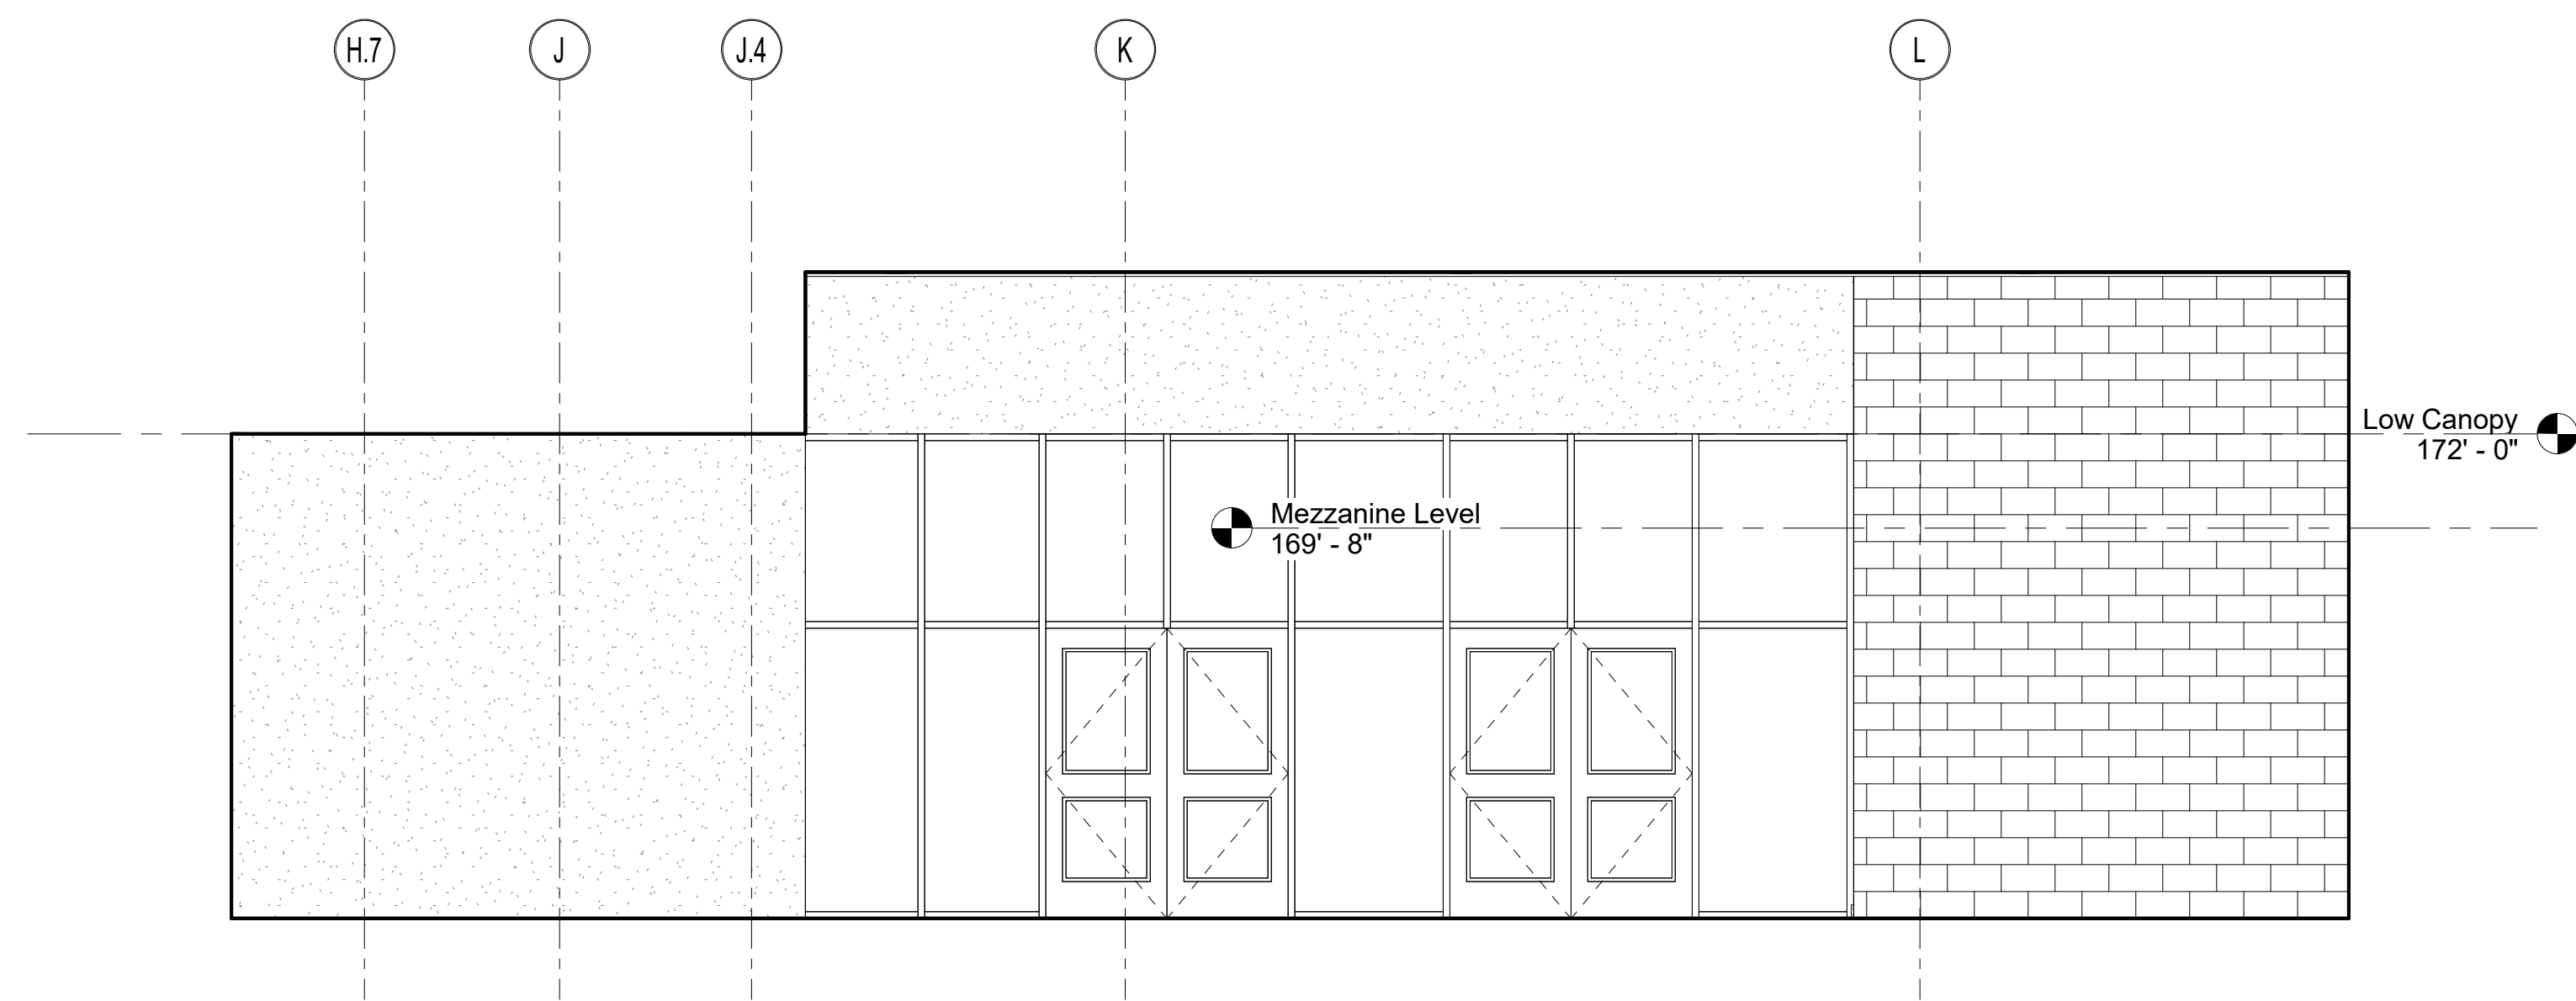


3 LOBBY A119 - NORTH
1/4" = 1'-0"

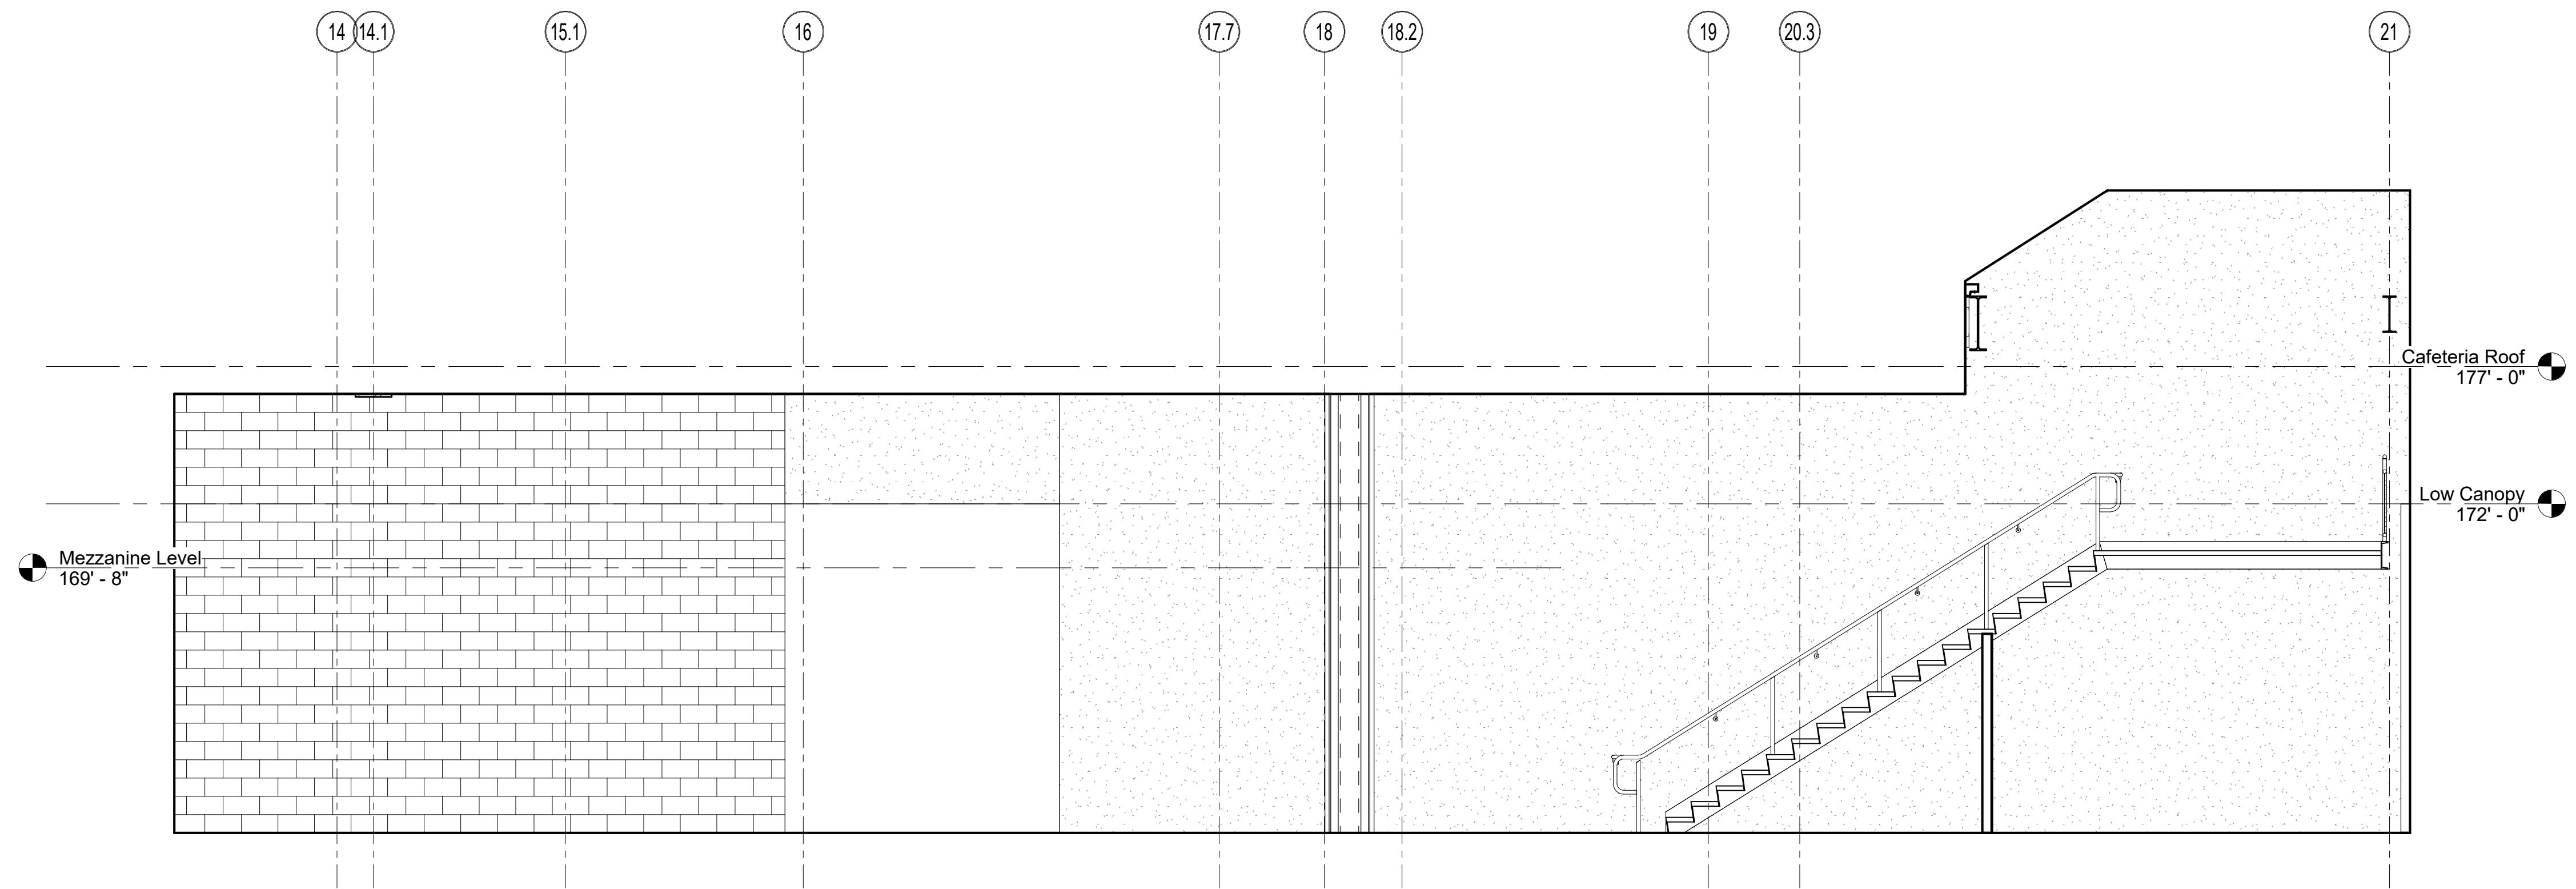

4 LOBBY A119 - EAST
1/4" = 1'-0"

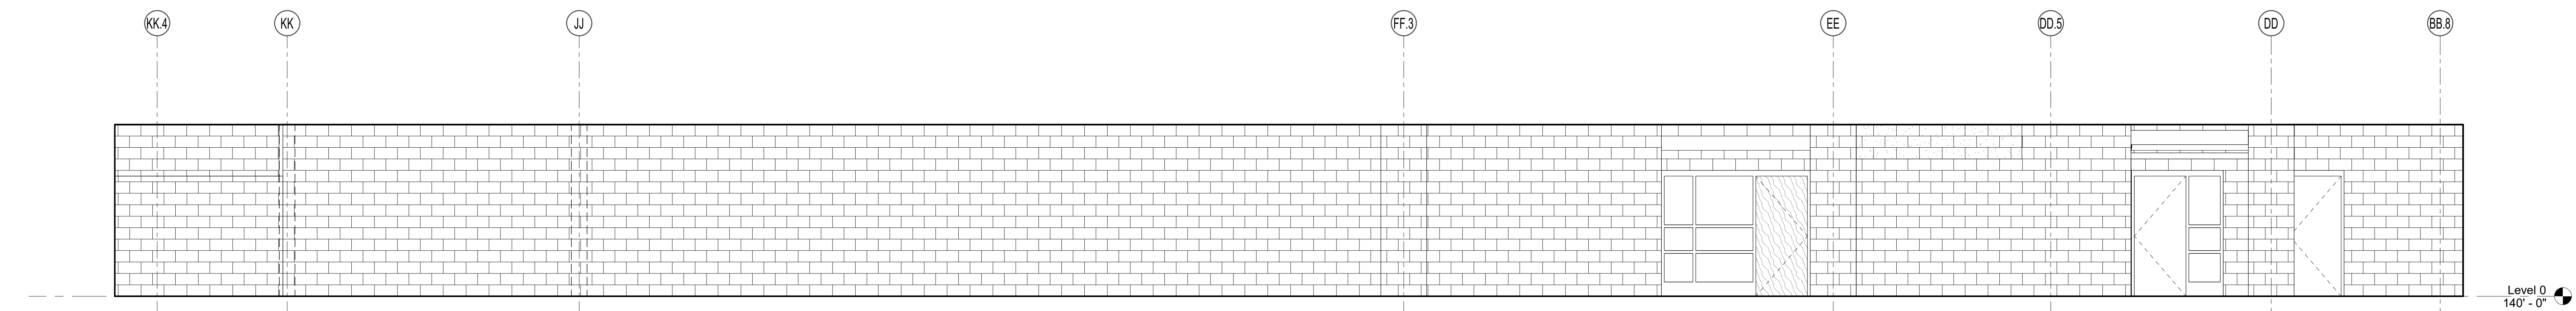


2 CORRIDOR D002 - SOUTH
1/4" = 1'-0"

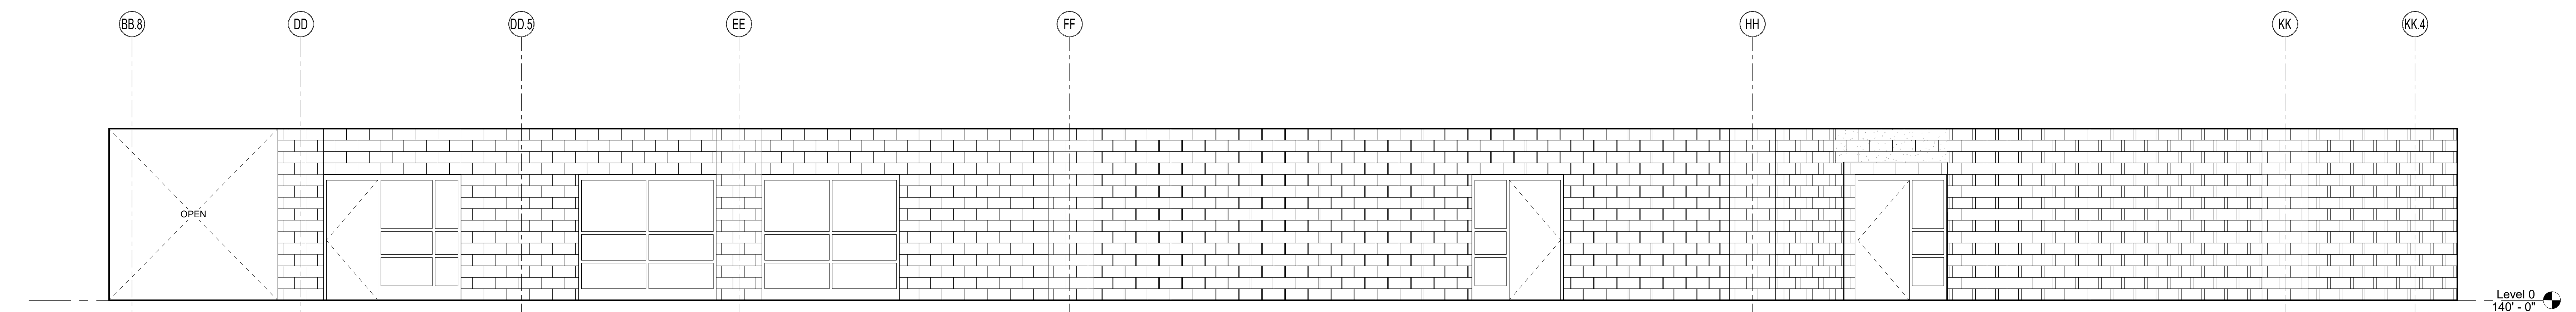

1 CORRIDOR D002 - NORTH
1/4" = 1'-0"


© COPYRIGHT 2021 DRUMMEY ROSANE ANDERSON, INC.

MSBA DESIGN
DEVELOPMENT
SUBMISSION
August 4th, 2022

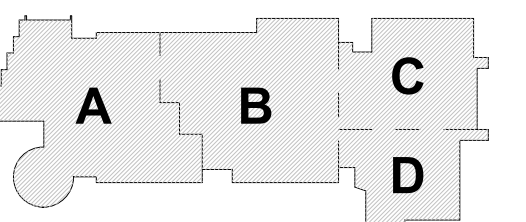


KEY PLAN

PROJECT NORTH

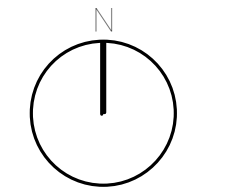


MAGNETIC NORTH

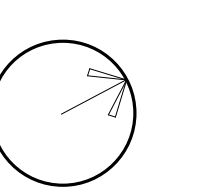


**INTERIOR
ELEVATIONS**

Scale: 1/4" = 1'-0"
Job No.: 20202
Drawn By: DRA
Date: August 4th, 2022


A2-2-14

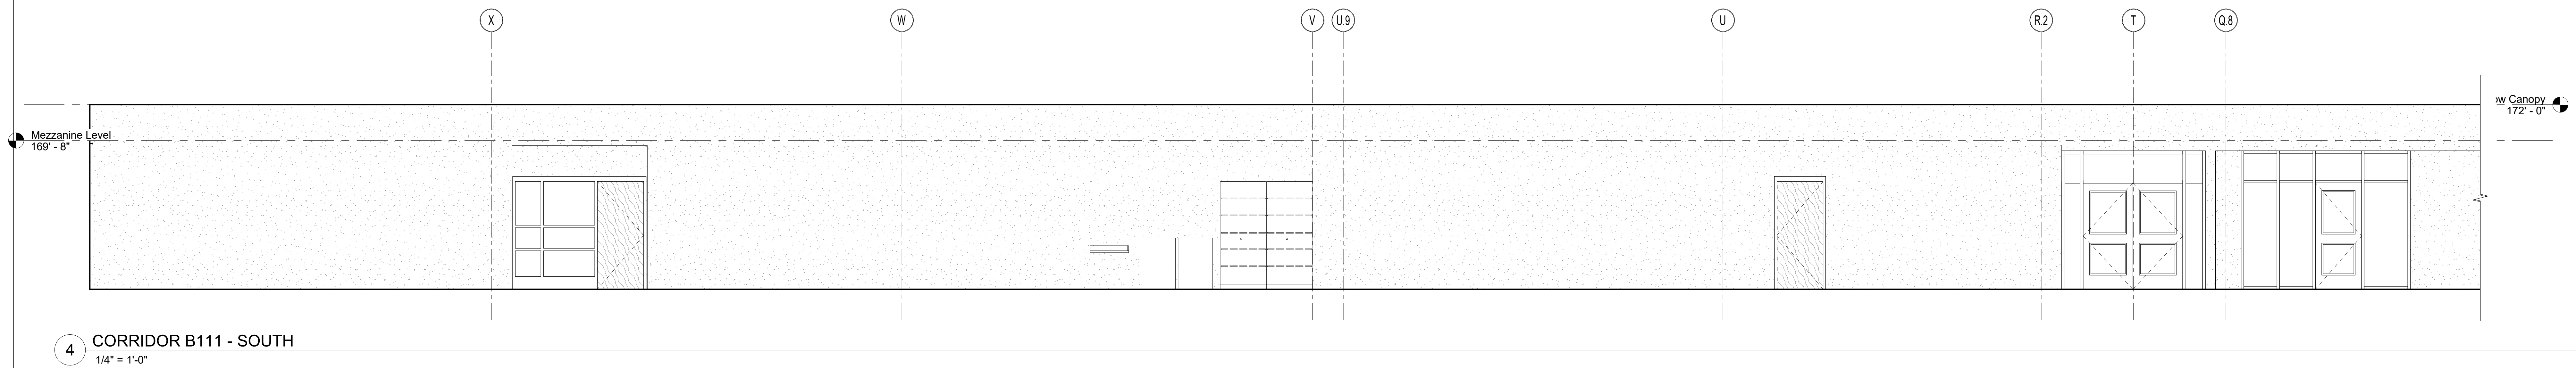


4 CORRIDOR B111 - SOUTH
1/4" = 1'-0"

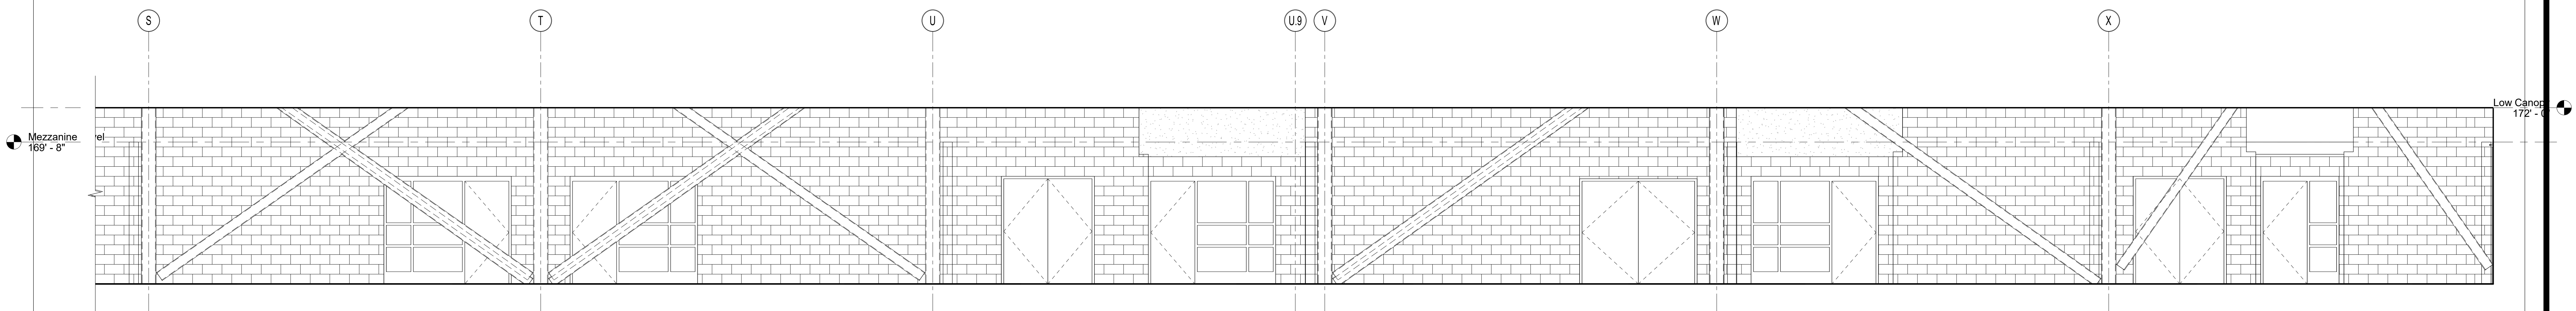

3 CORRIDOR B111 - NORTH
1/4" = 1'-0"

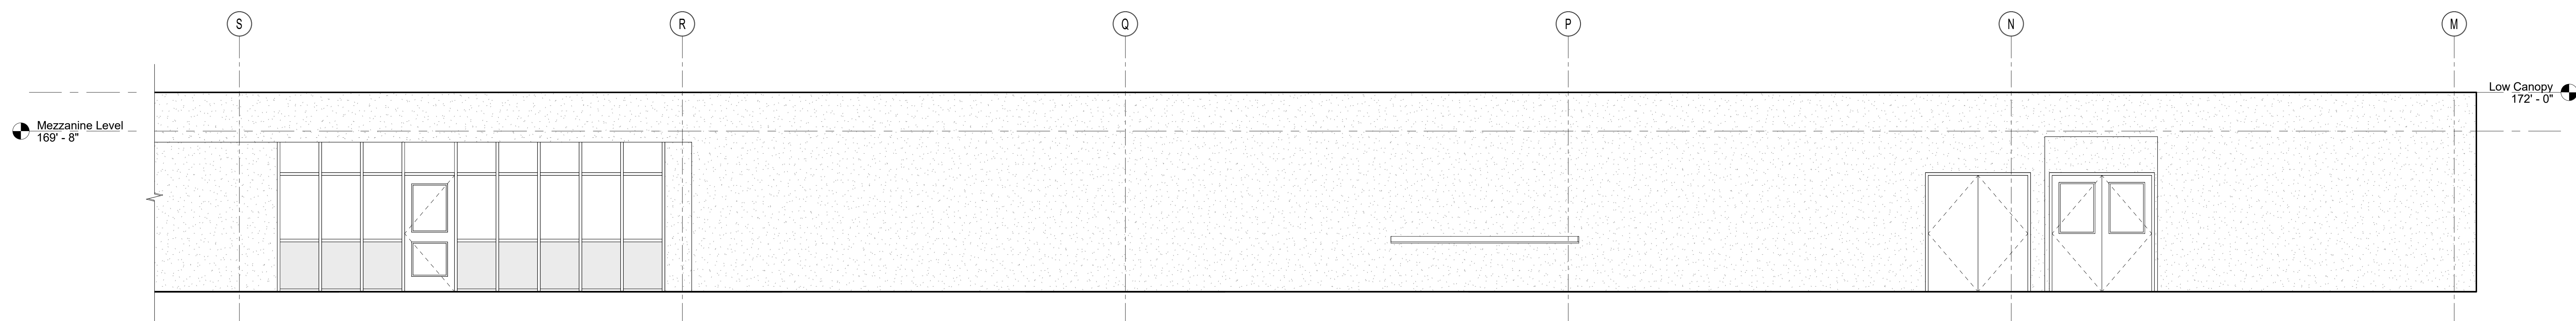


2 CORRIDOR A146 - SOUTH
1/4" = 1'-0"

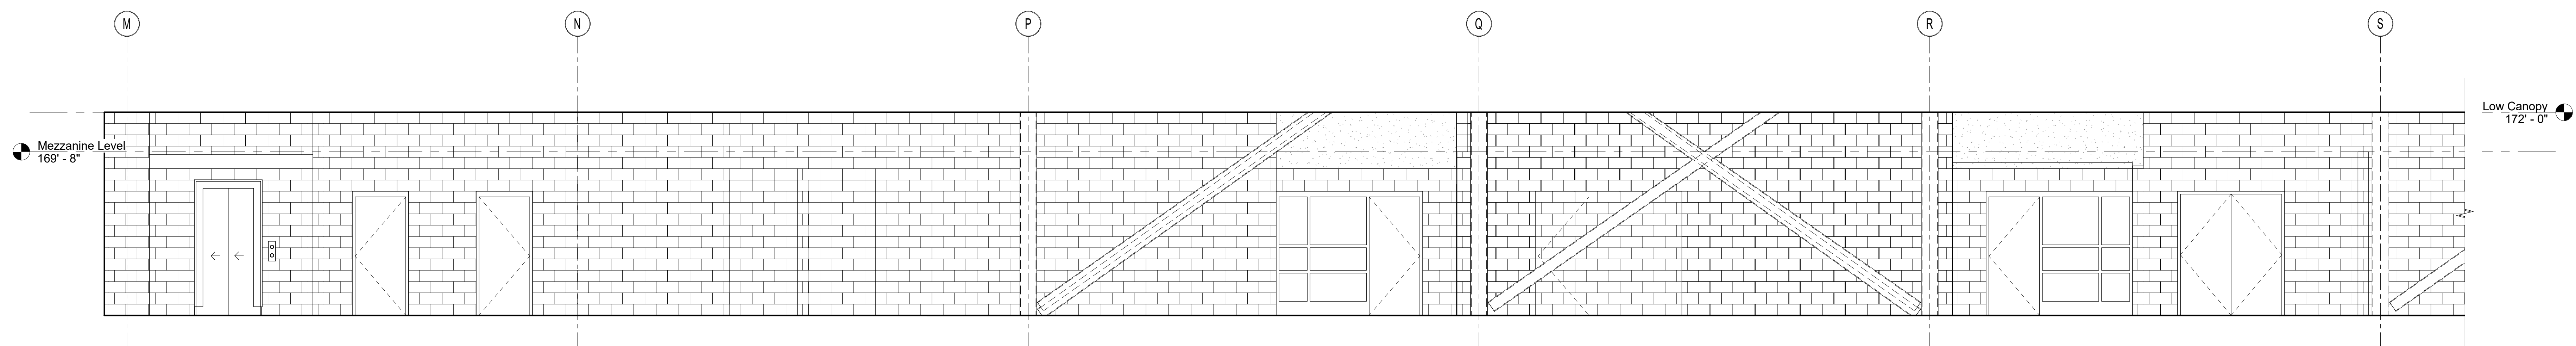

1 CORRIDOR A146 - NORTH
1/4" = 1'-0"


© COPYRIGHT 2021 DRUMMEY ROSANE ANDERSON, INC.

MSBA DESIGN
DEVELOPMENT
SUBMISSION
August 4th, 2022

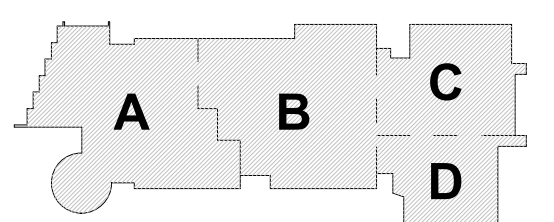

KEY PLAN

PROJECT NORTH MAGNETIC NORTH

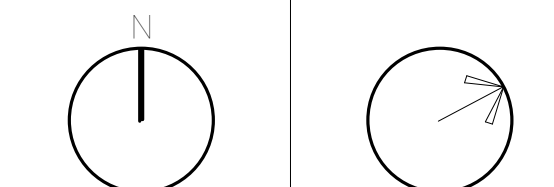


**INTERIOR
ELEVATIONS**

Scale: 1/4" = 1'-0"
Job No.: 20202
Drawn By: DRA
Date: August 4th, 2022


A2-2-15

**Northeast
Metropolitan
Regional
Vocational High
School**

100 Hemlock Road,
Wakefield, MA 01880

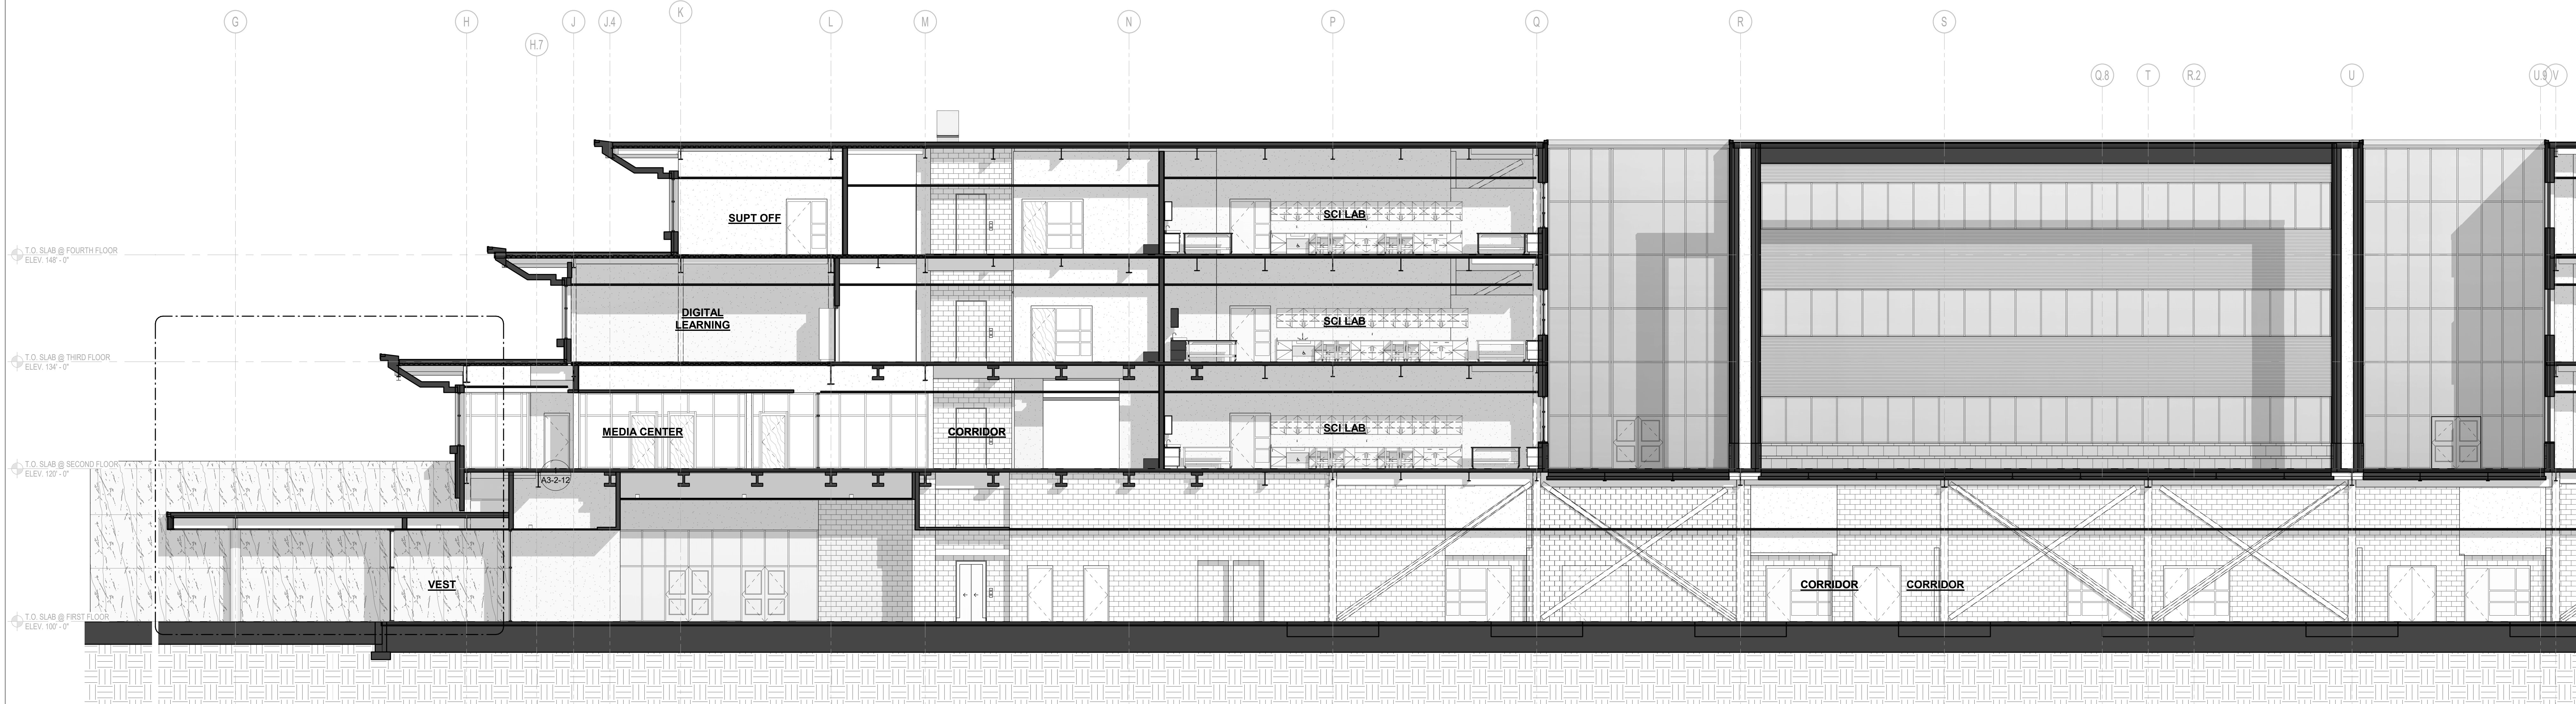


1 BUILDING SECTION - MAIN ENTRANCE
1/8" = 1'-0"

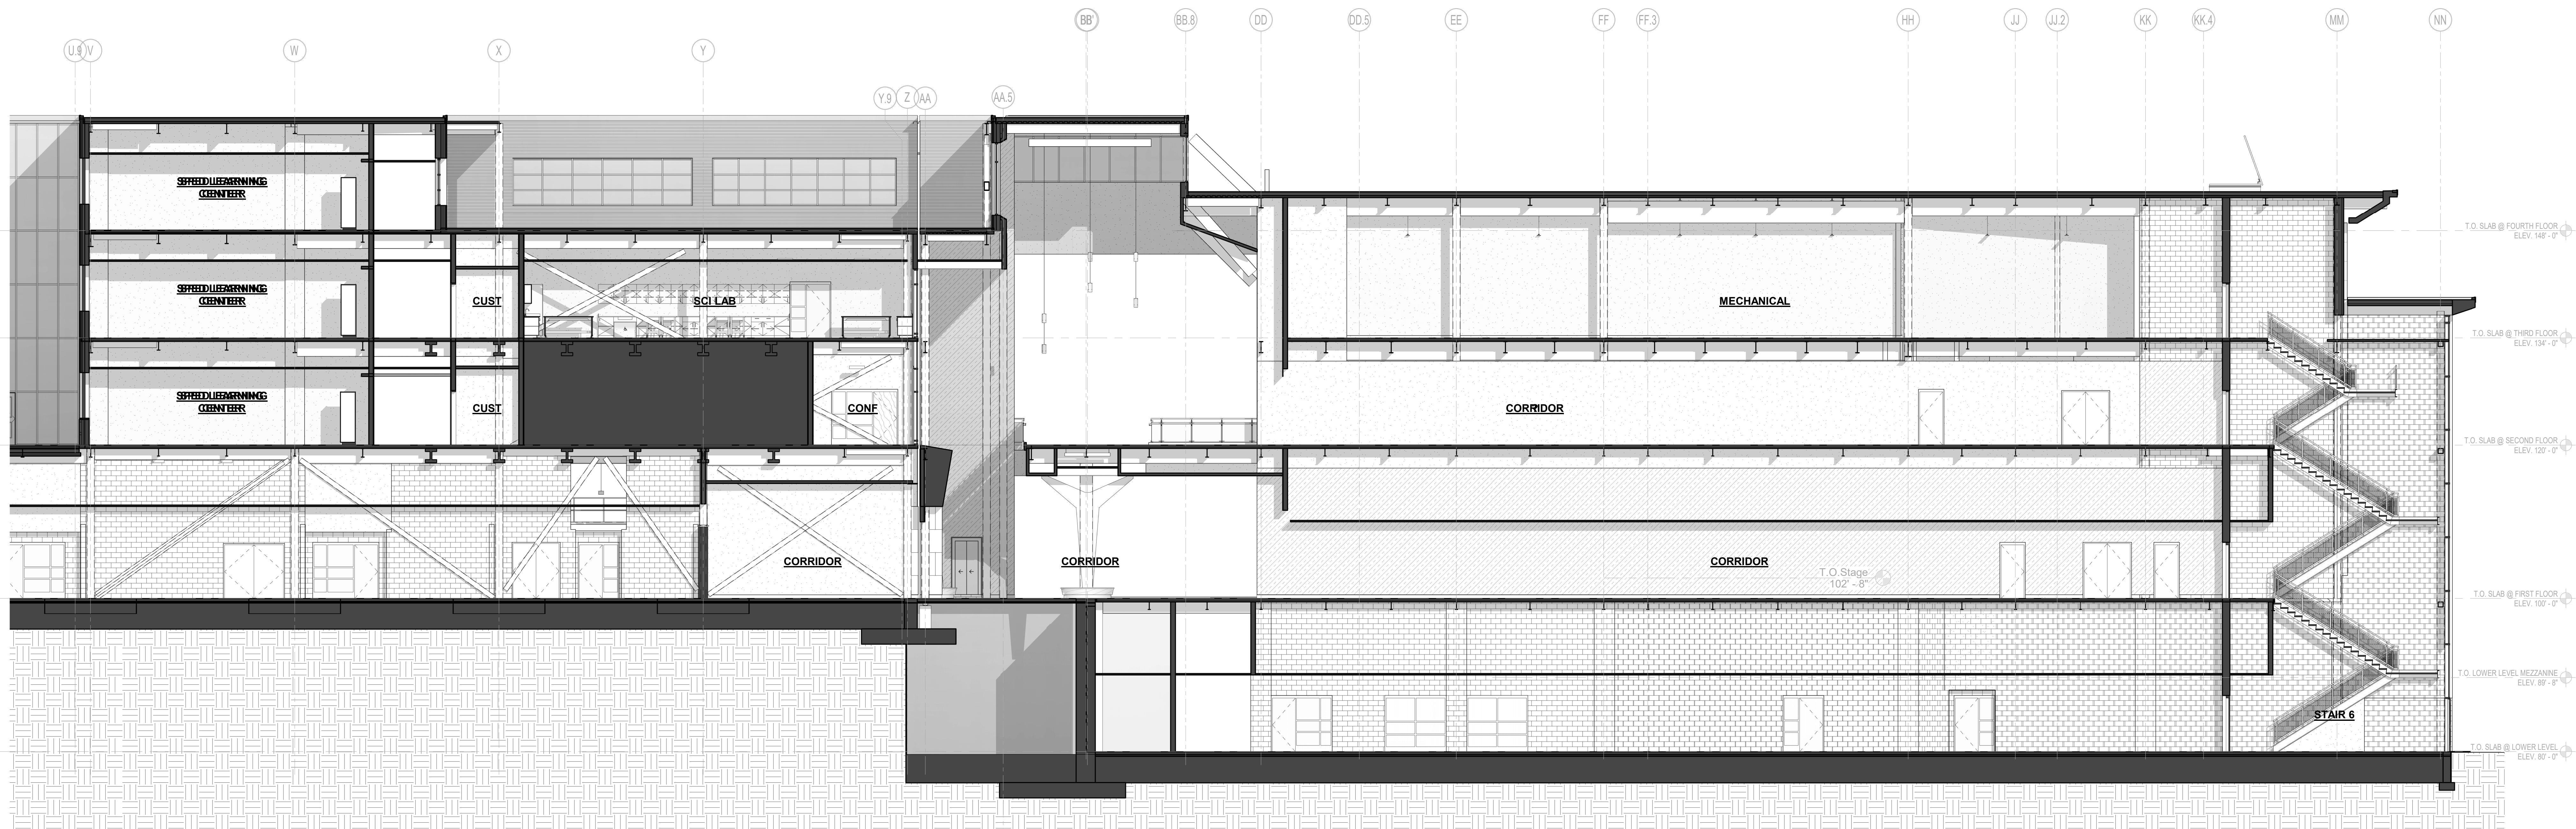

2 BUILDING SECTION - ATRIUM NEAR GYM/AUDITORIUM
1/8" = 1'-0"


© COPYRIGHT 2021 DRUMME ROSANE ANDERSON, INC.

MSBA DESIGN
DEVELOPMENT
SUBMISSION
August 4th, 2022

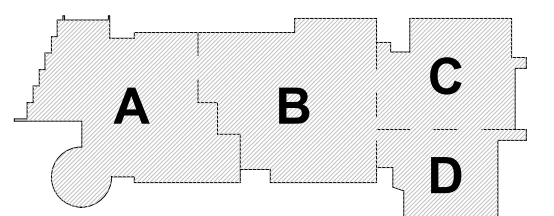


KEY PLAN

PROJECT NORTH

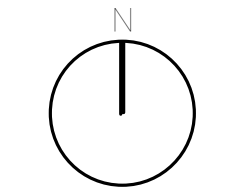

MAGNETIC NORTH

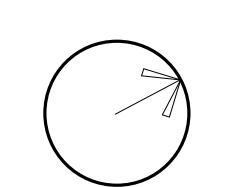


**BUILDING
SECTIONS**

Scale: 1/8" = 1'-0"
Job No.: 20202
Drawn By: DRA
Date: August 4th, 2022


A3-1-1

**Northeast
Metropolitan
Regional
Vocational High
School**

100 Hemlock Road,
Wakefield, MA 01880

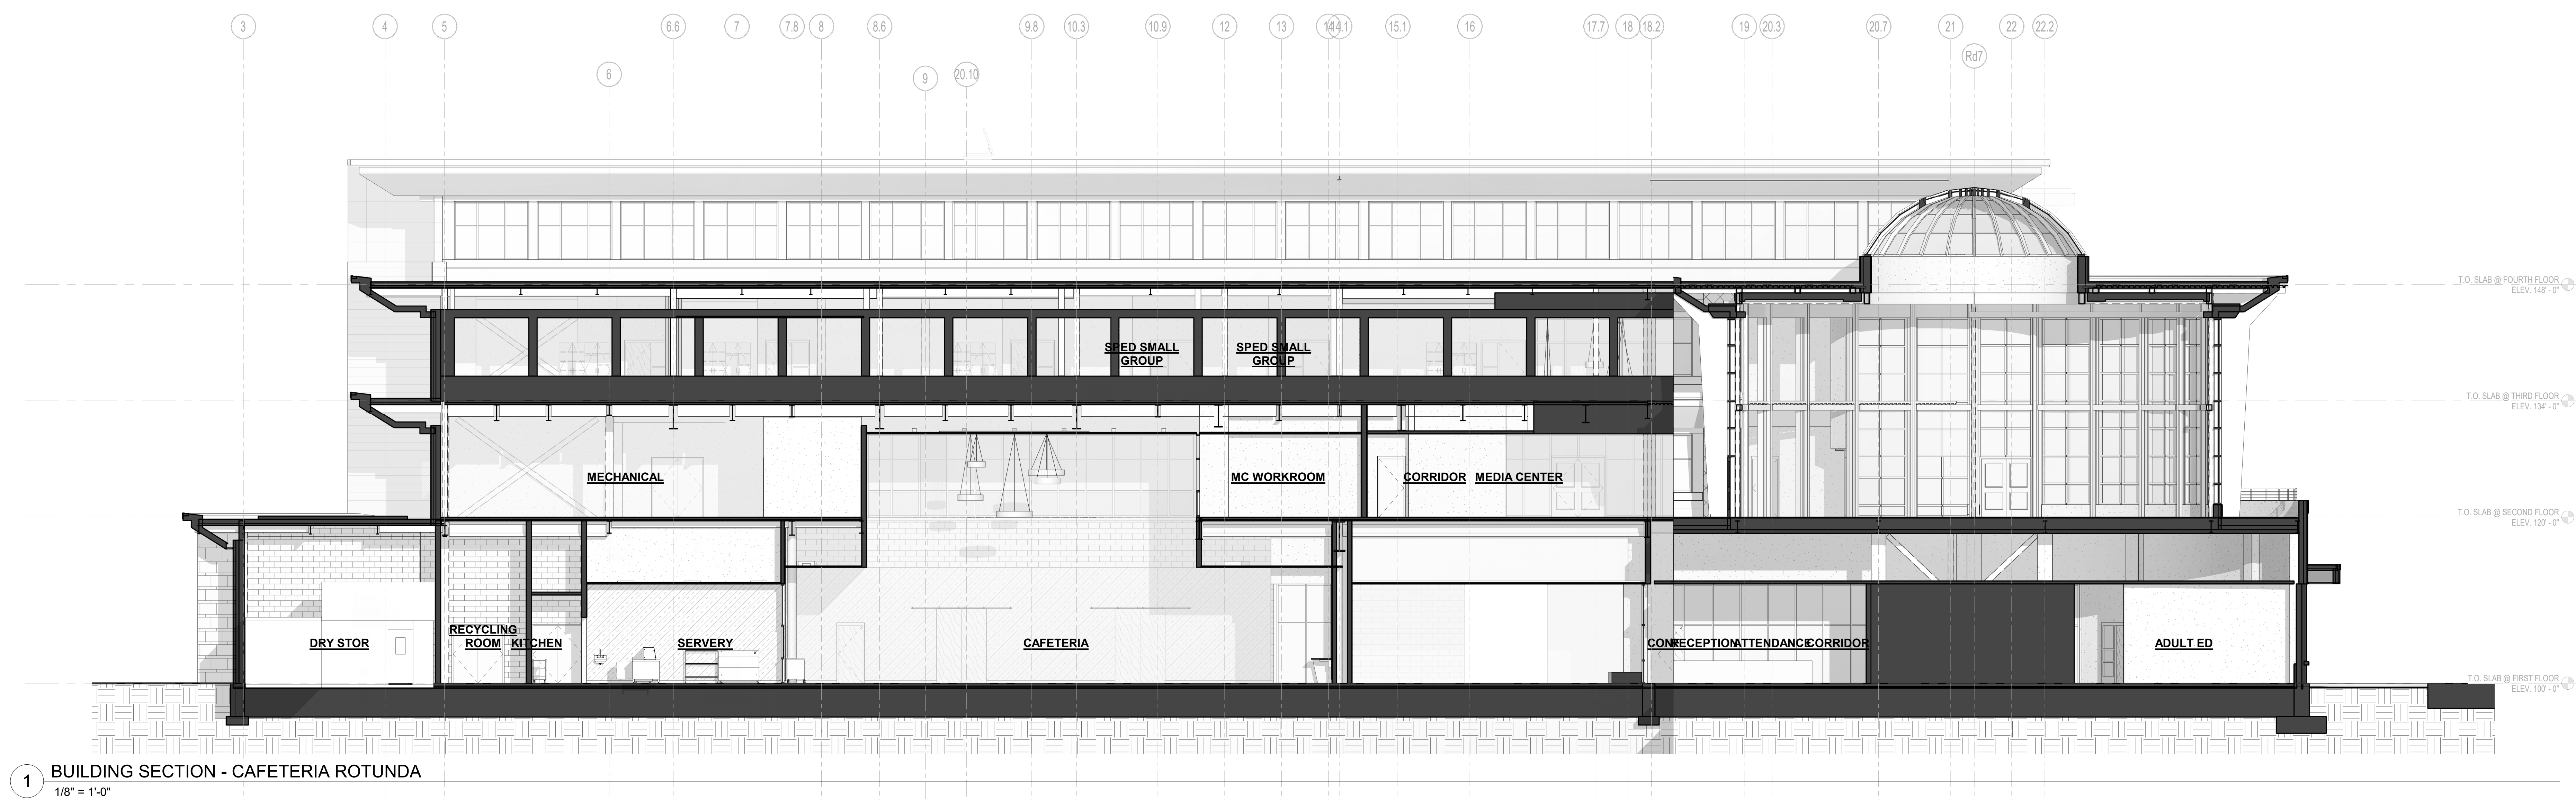


1 BUILDING SECTION - CAFETERIA ROTUNDA
1/8" = 1'-0"

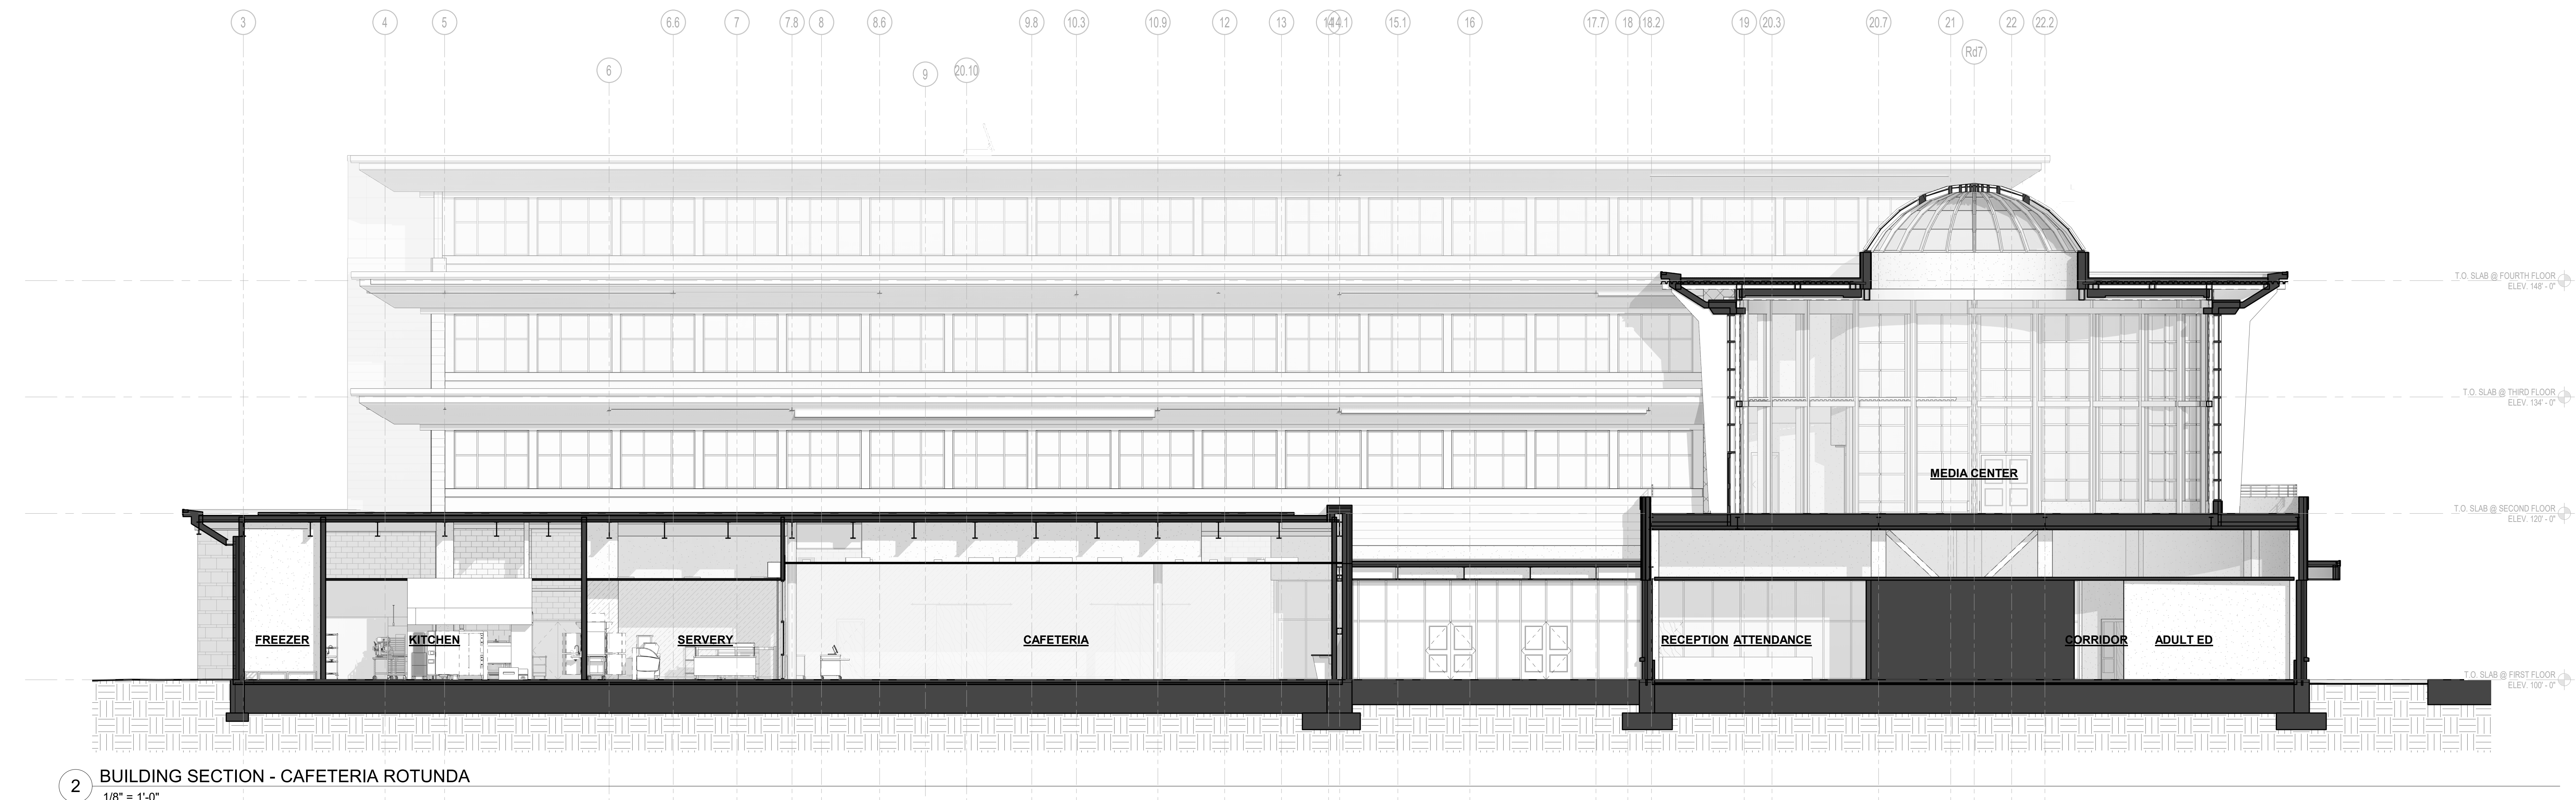

2 BUILDING SECTION - CAFETERIA ROTUNDA
1/8" = 1'-0"


© COPYRIGHT 2021 DRUMMEY ROSANE ANDERSON, INC.

MSBA DESIGN
DEVELOPMENT
SUBMISSION
August 4th, 2022

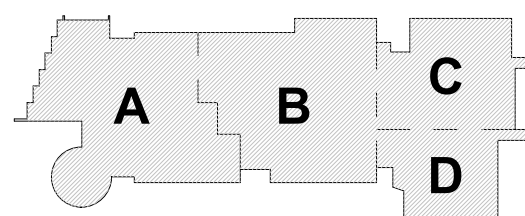

KEY PLAN

PROJECT NORTH MAGNETIC NORTH

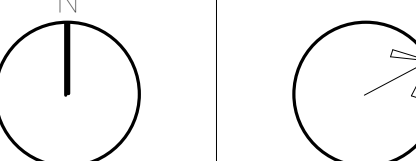

**BUILDING
SECTIONS**

Scale: 1/8" = 1'-0"
Job No.: 20202
Drawn By: DRA
Date: August 4th, 2022


A3-1-2

DRA


Drummeys Rosane Anderson, Inc.
225 Oakland Road
Studio 205
South Windsor, CT
06074
Planning | Architecture | Interior Design
Tel: 878.864.1000
www.dra-inc.com

**Northeast
Metropolitan
Regional
Vocational High
School**

100 Hemlock Road,
Wakefield, MA 01880

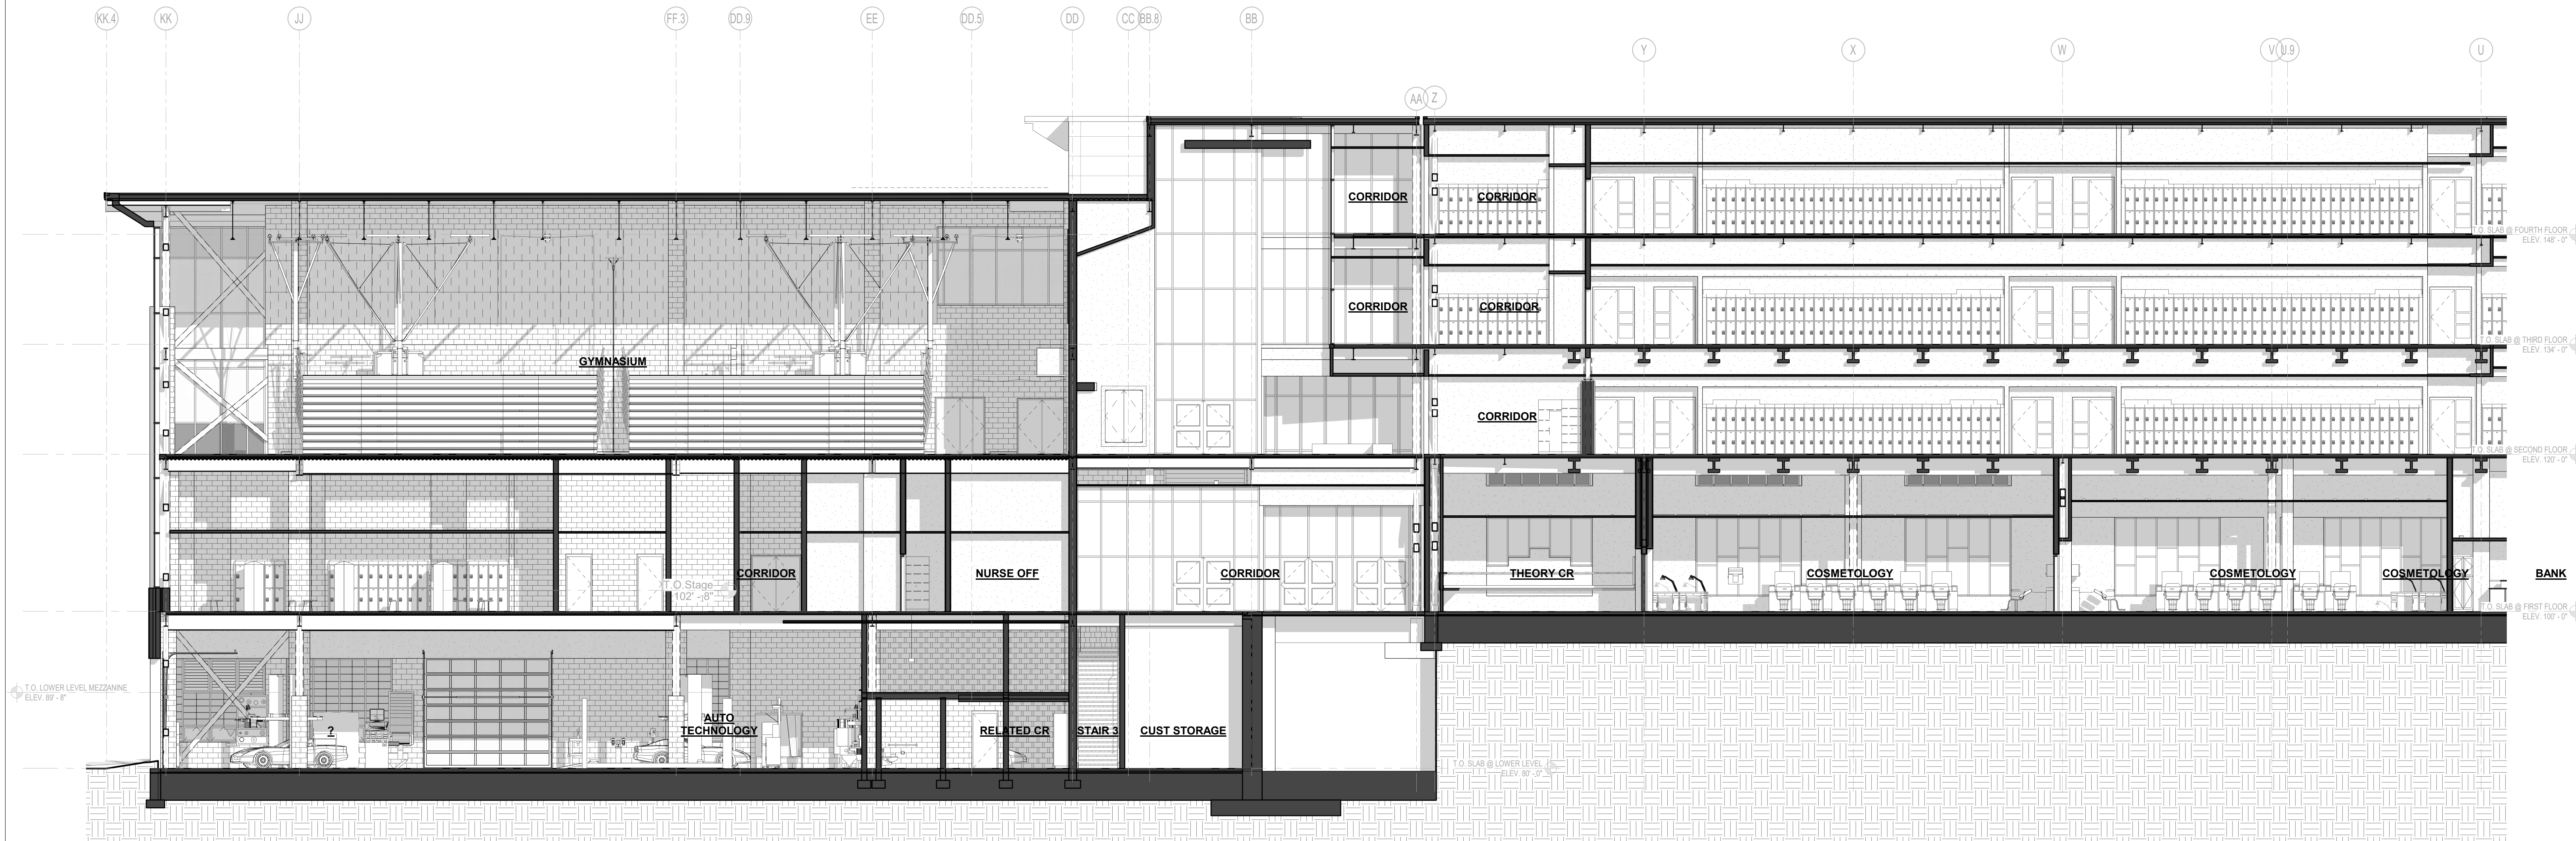


1 BUILDING SECTION - GYM
1/8" = 1'-0"

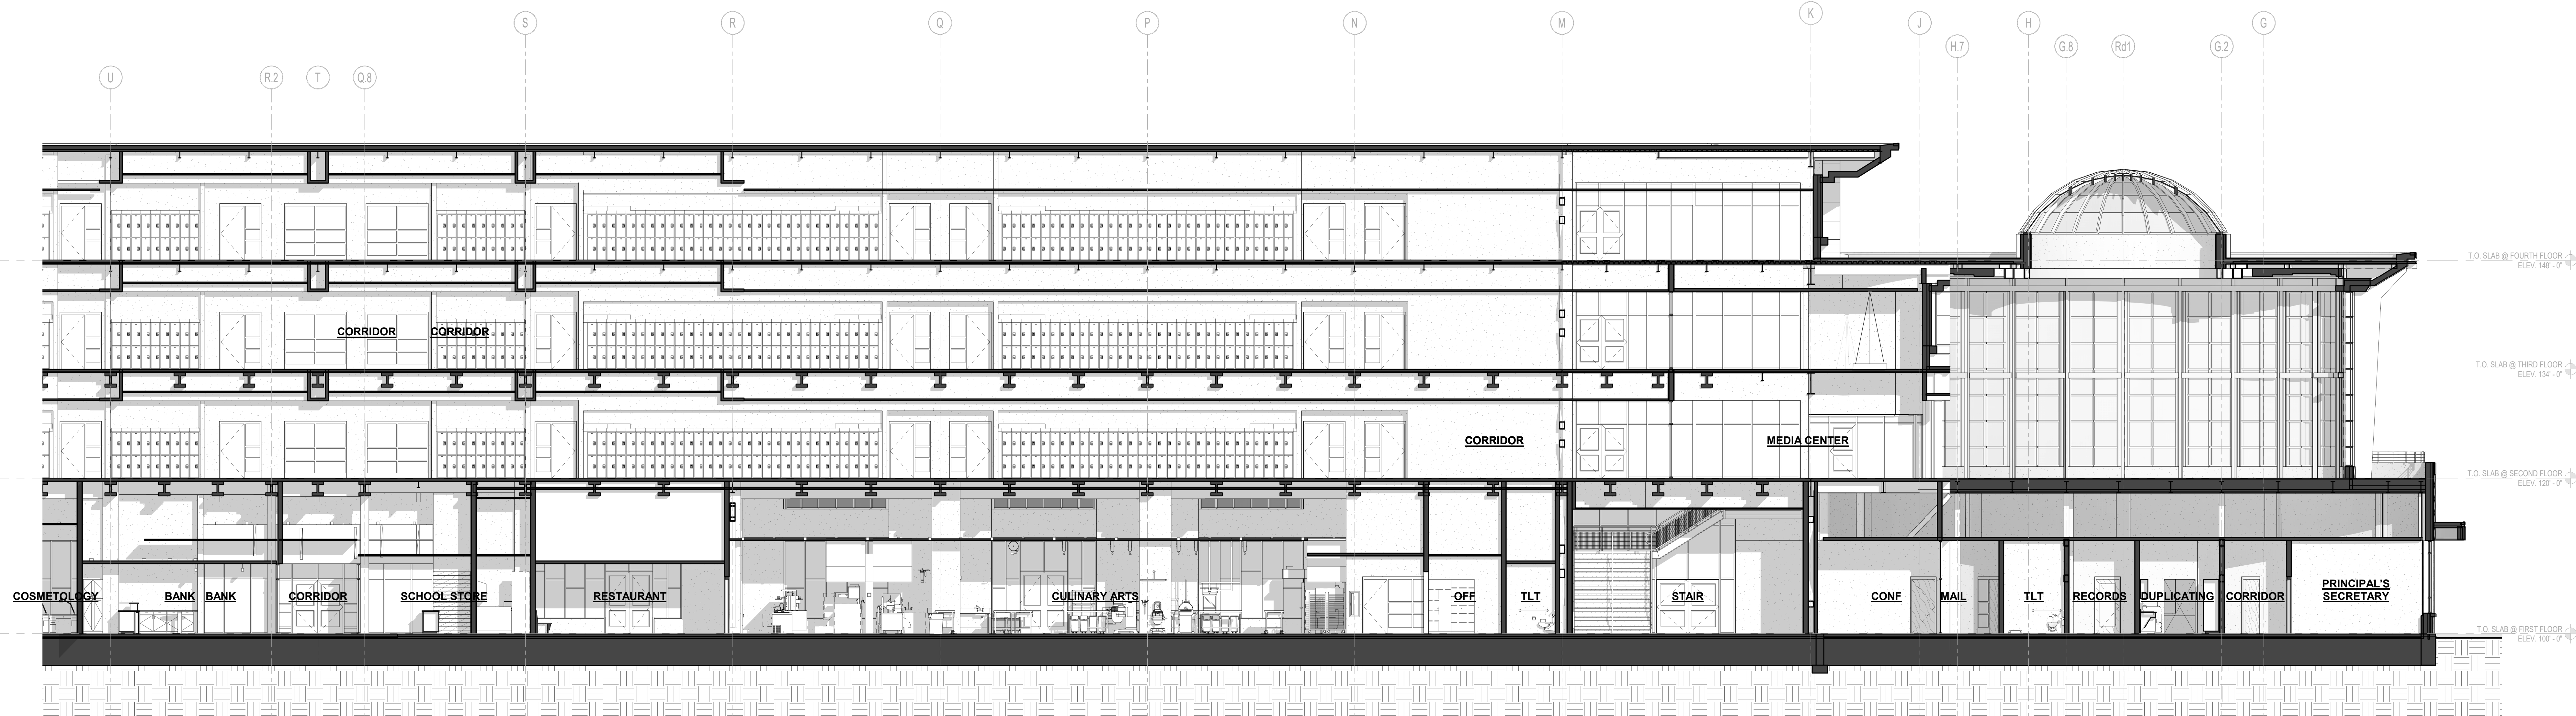

2 BUILDING SECTION - ROTUNDA
1/8" = 1'-0"


© COPYRIGHT 2021 DRUMMEYS ROSANE ANDERSON, INC.

MSBA DESIGN
DEVELOPMENT
SUBMISSION
August 4th, 2022

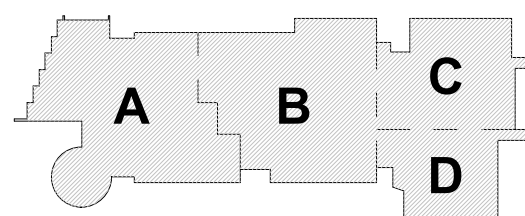

KEY PLAN

PROJECT NORTH MAGNETIC NORTH

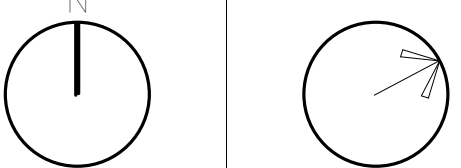

**BUILDING
SECTIONS**

Scale: 1/8" = 1'-0"
Job No.: 20202
Drawn By: DRA
Date: August 4th, 2022

A3-1-3


DRA

Drumme Rosane Anderson, Inc.
225 Oakland Road
Studio 205
South Windsor, CT
06074
Tel: 878.96.1000
www.dra-inc.com


260 Charles Street
Studio 300
Waltham, MA
02453

Planning | Architecture | Interior Design

**Northeast
Metropolitan
Regional
Vocational High
School**
100 Hemlock Road,
Wakefield, MA 01880

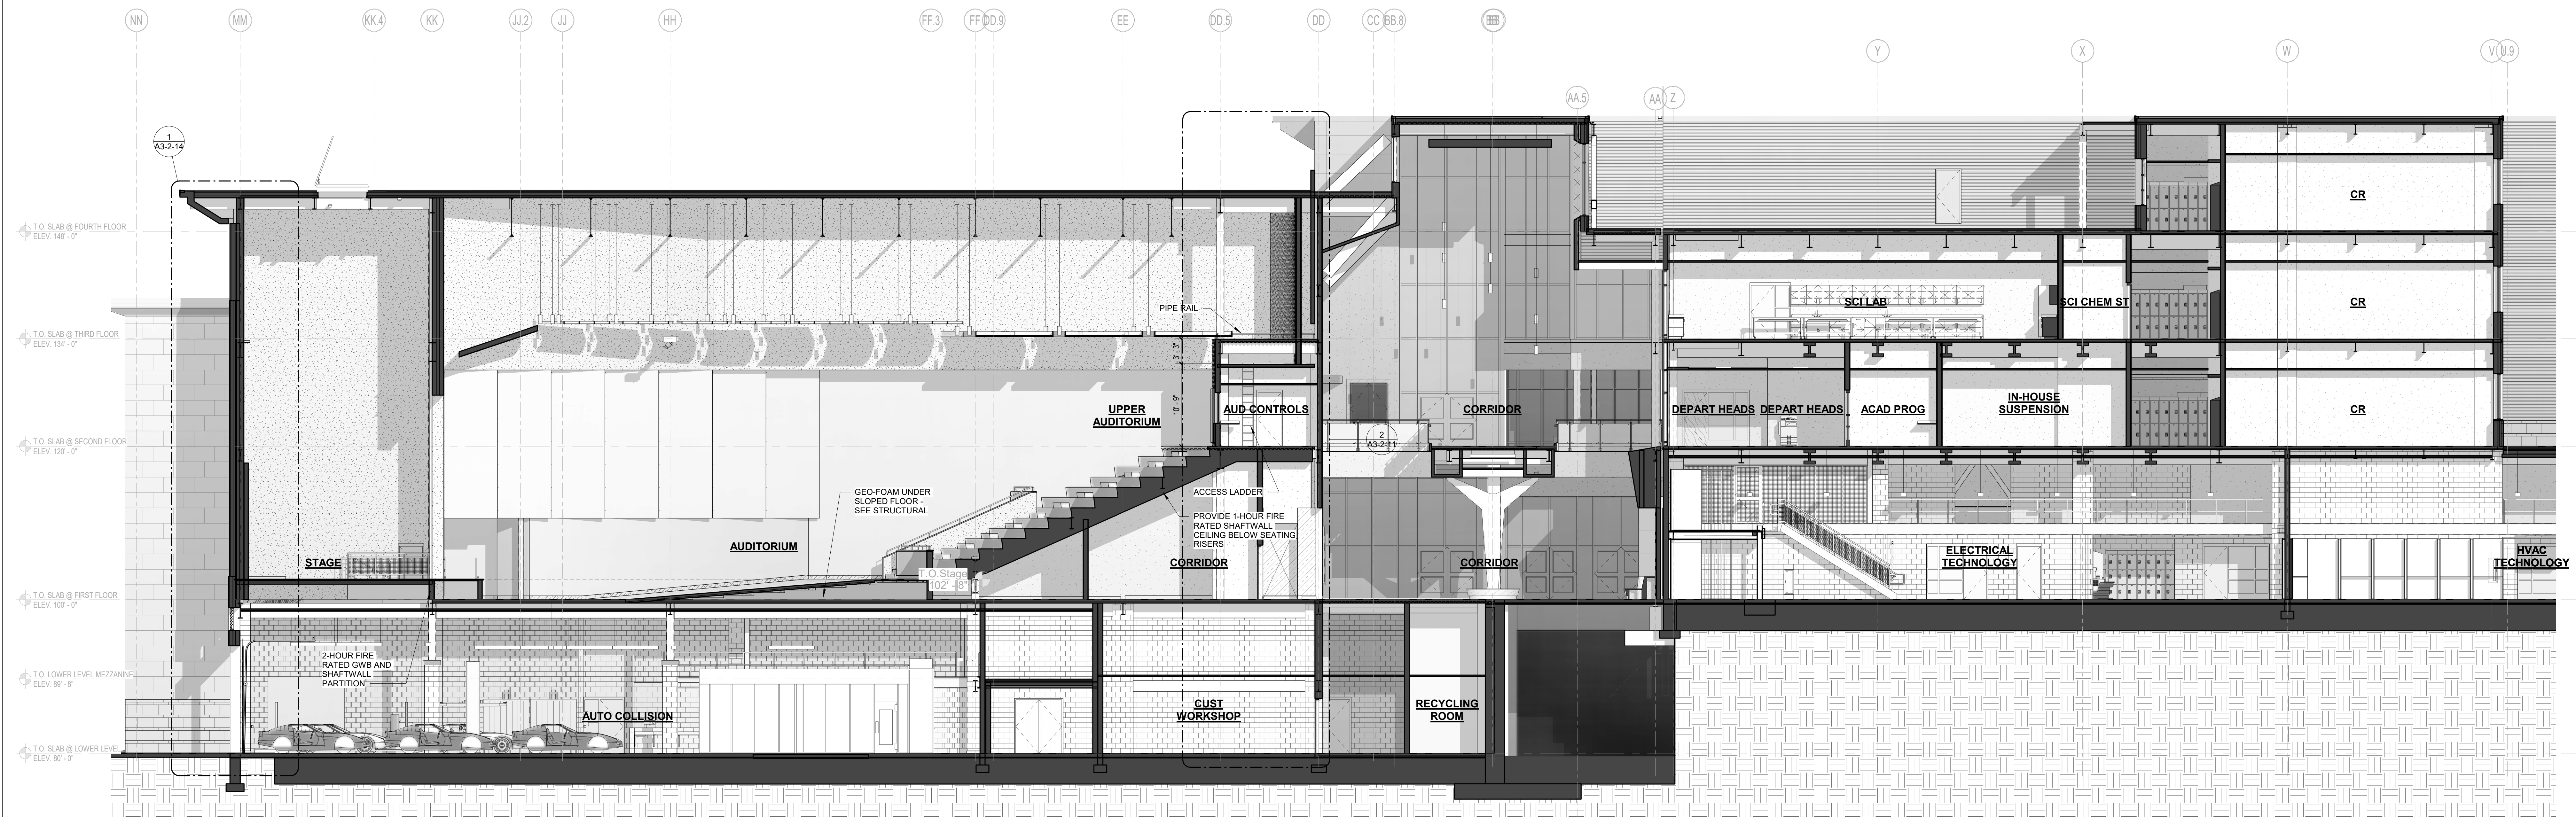


2 BUILDING SECTION - AUDITORIUM
1/8" = 1'-0"

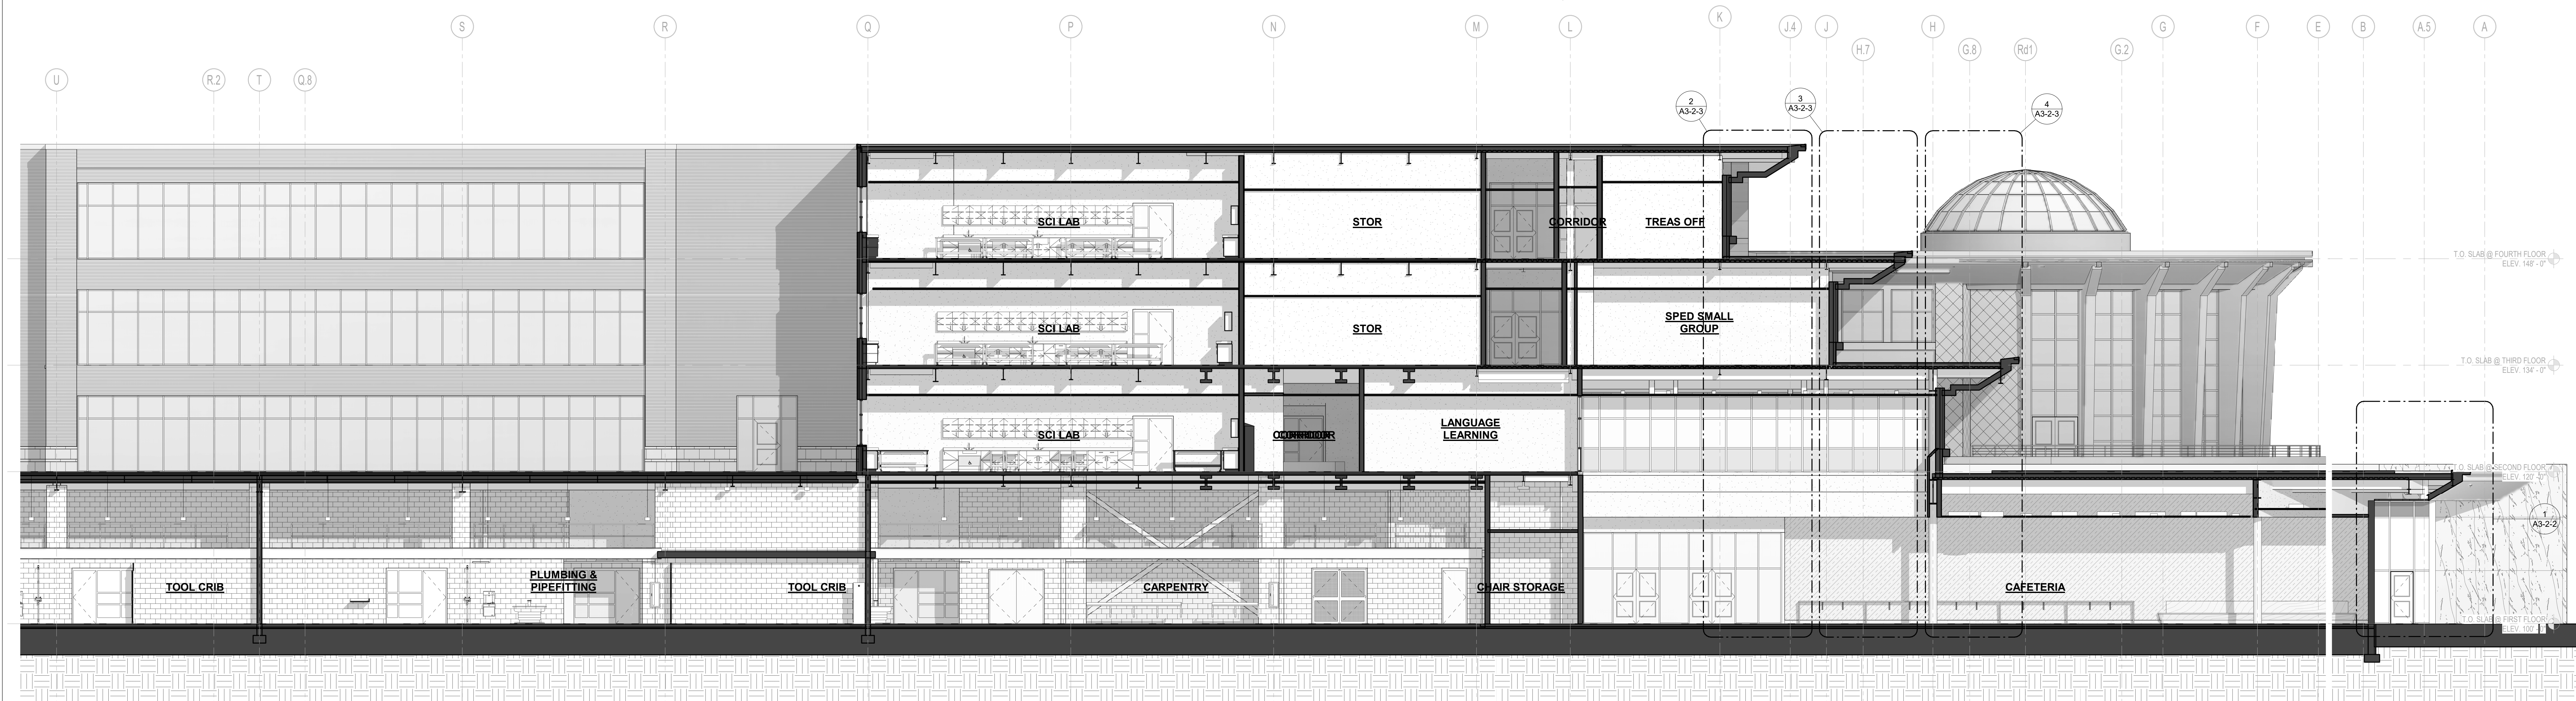

3 BUILDING SECTION - CAFETERIA
1/8" = 1'-0"


© COPYRIGHT 2021 DRUMMEY ROSANE ANDERSON, INC.

MSBA DESIGN
DEVELOPMENT
SUBMISSION
August 4th, 2022

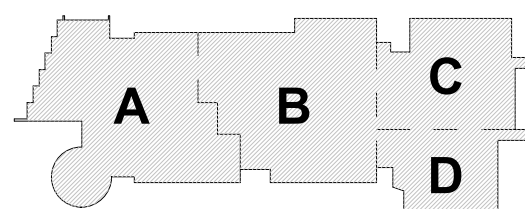

KEY PLAN

PROJECT NORTH MAGNETIC NORTH

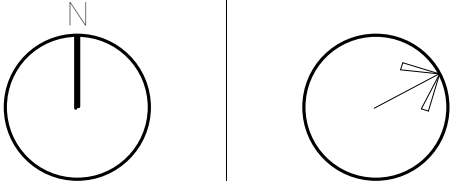

**BUILDING
SECTIONS**

Scale: 1/8" = 1'-0"
Job No.: 20202
Drawn By: DRA
Date: August 4th, 2022

A3-1-4

DRA

Drumme Rosane Anderson, Inc.
225 Oakland Road
Studio 205
South Windsor, CT
06074
Tel: 817.964.1000
www.dra-inc.com

260 Charles Street
Studio 300
Waltham, MA
02453


Planning | Architecture | Interior Design

**Northeast
Metropolitan
Regional
Vocational High
School**

100 Hemlock Road,
Wakefield, MA 01880


© COPYRIGHT 2021 DRUMMEY ROSANE ANDERSON, INC.

MSBA DESIGN
DEVELOPMENT
SUBMISSION
August 4th, 2022

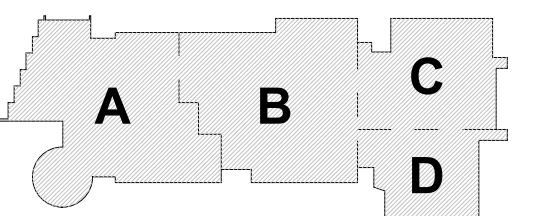


KEY PLAN

PROJECT NORTH

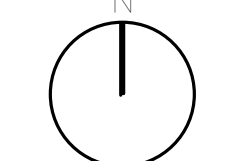

MAGNETIC NORTH

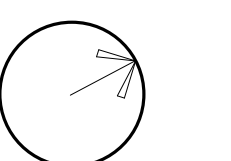


**BUILDING
SECTIONS**

Scale: 1/8" = 1'-0"
Job No.: 20202
Drawn By: DRA
Date: August 4th, 2022

A3-1-5


1 BUILDING SECTION - AUDITORIUM TO GYM
1/8" = 1'-0"

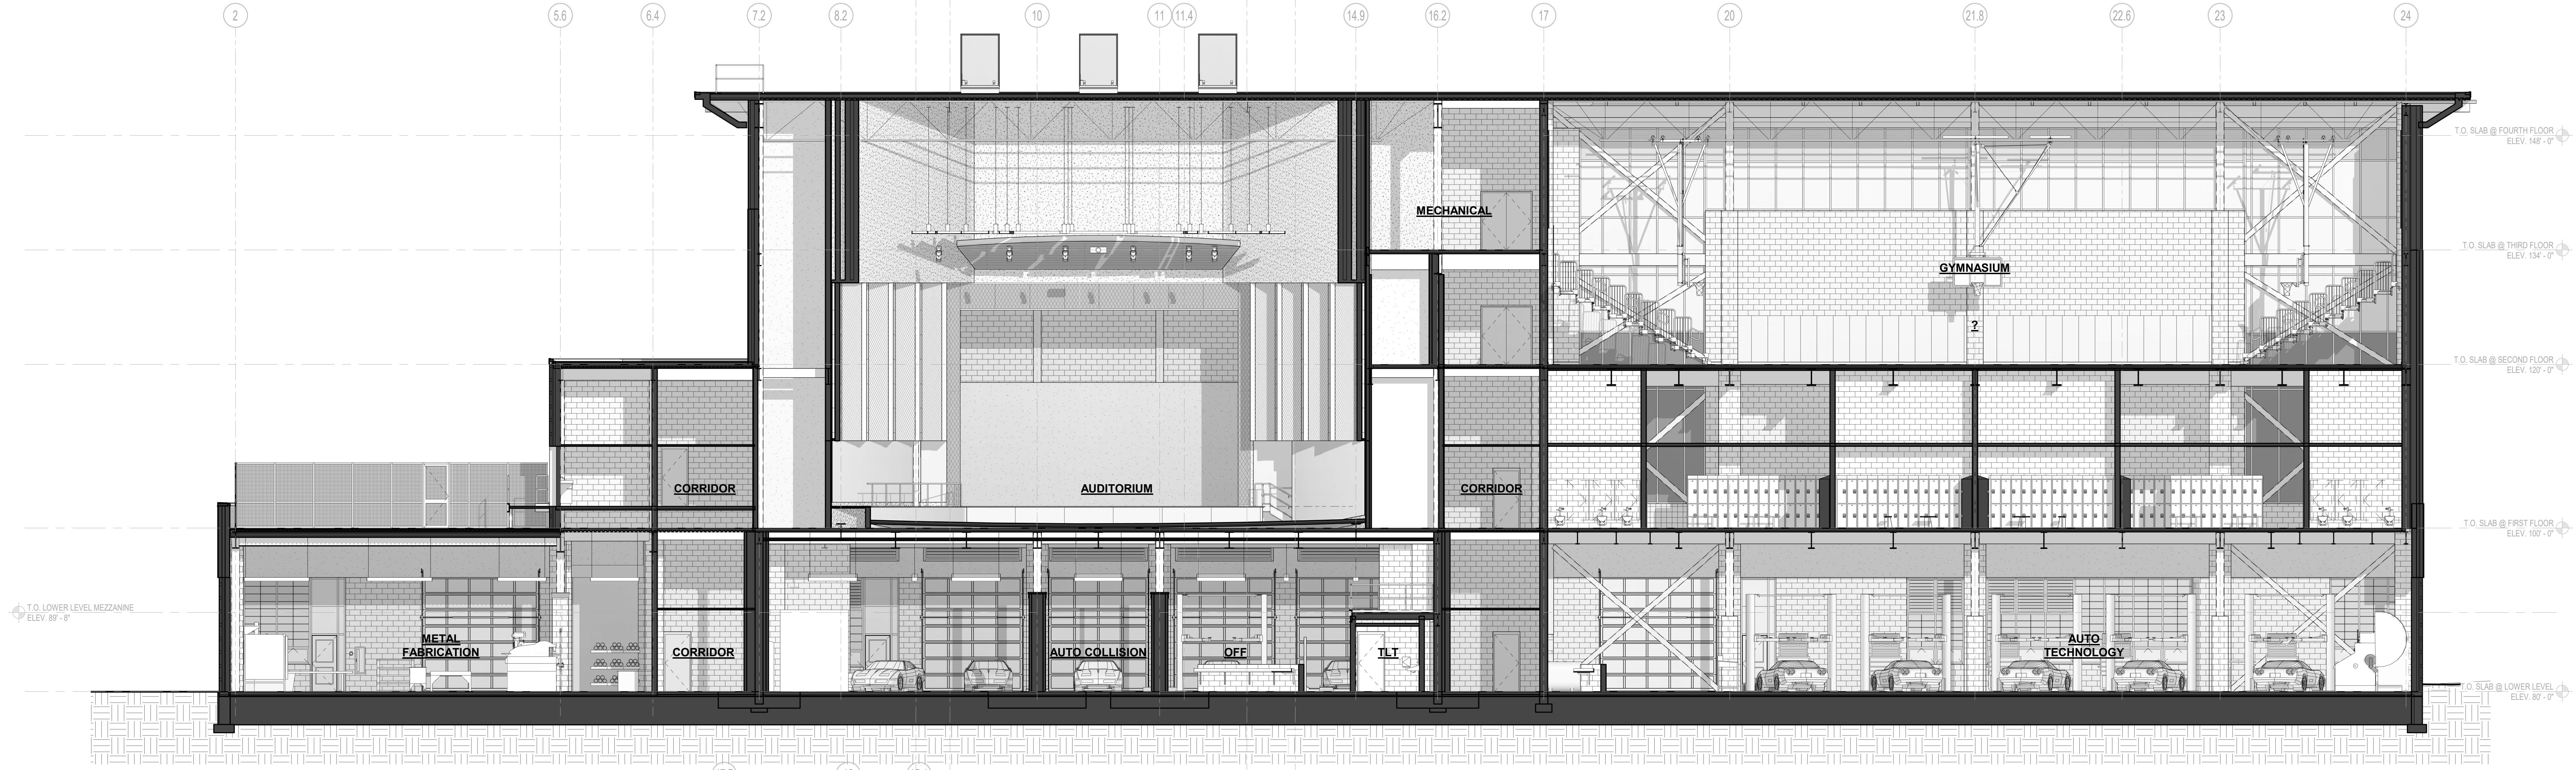

2 BUILDING SECTION - PUBLIC ENTRANCE
1/8" = 1'-0"




3 BUILDING SECTION - CLASSROOMS AND SHOPS
1/8" = 1'-0"

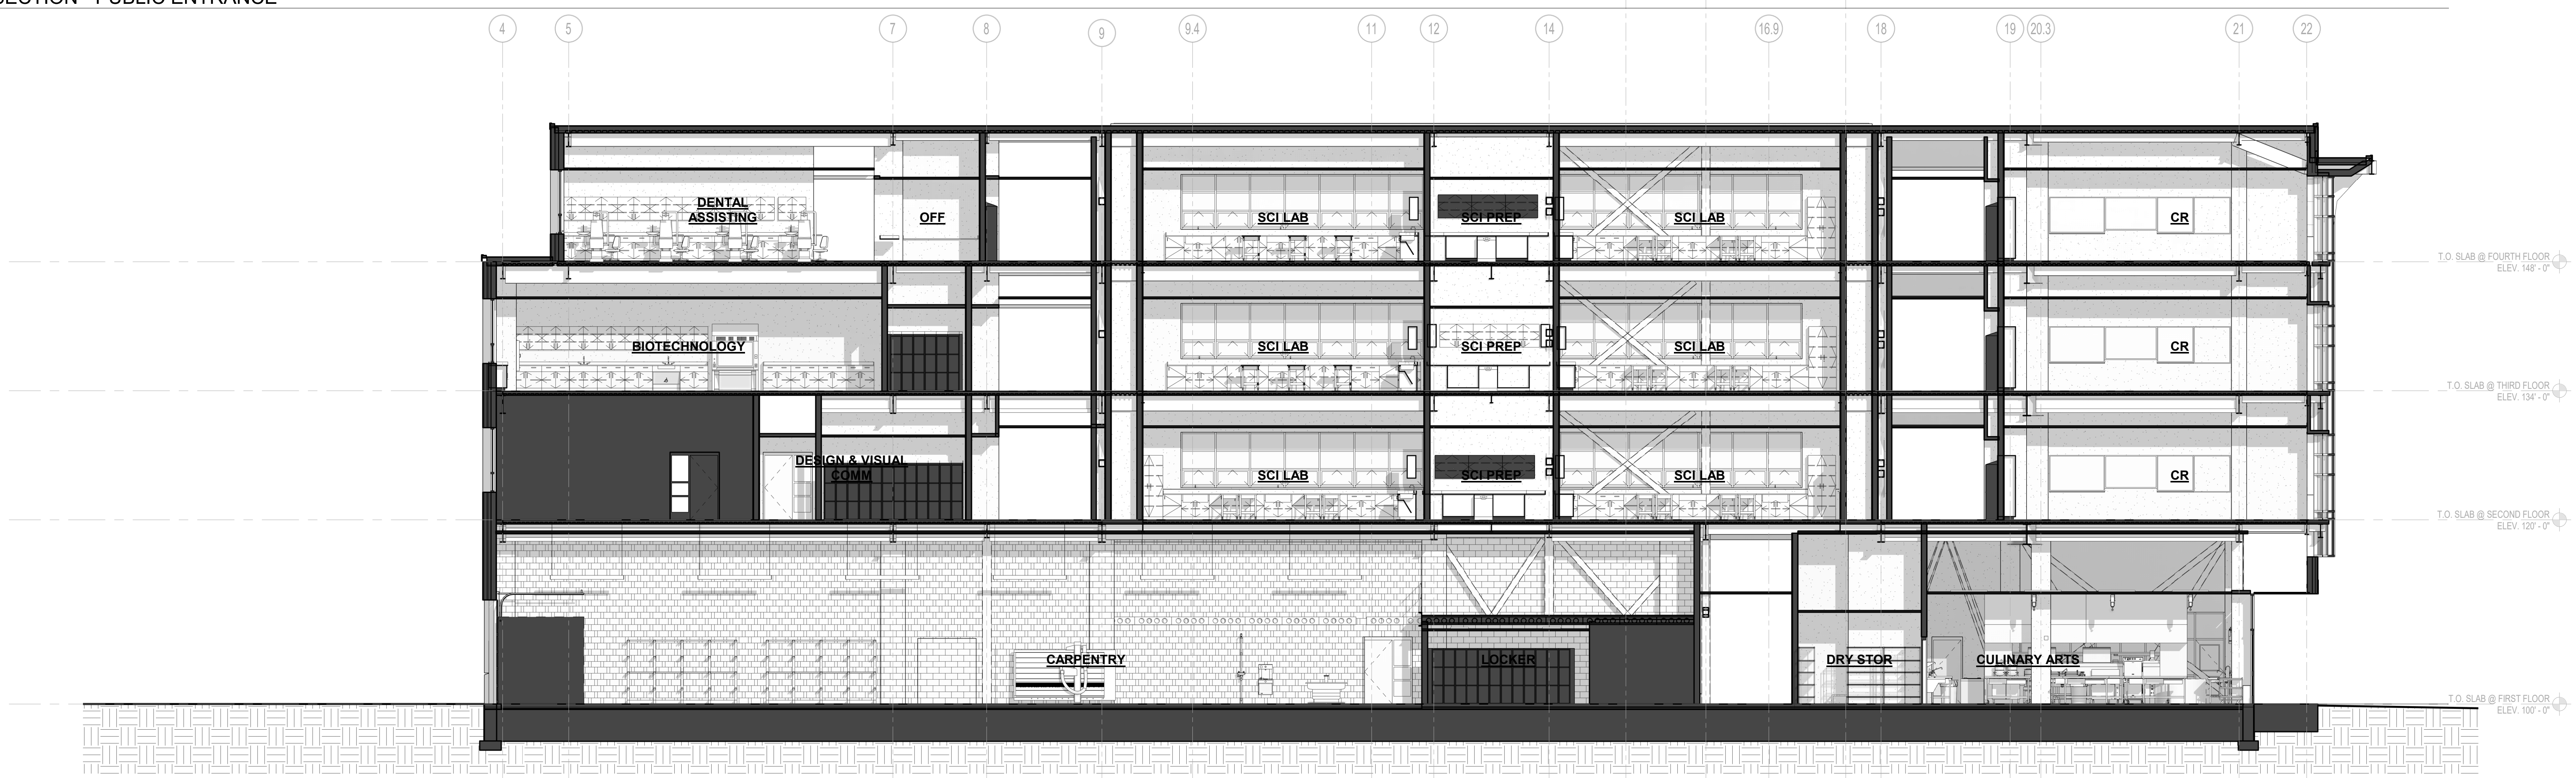


**Northeast
Metropolitan
Regional
Vocational High School**

100 Hemlock Road,
Wakefield, MA 01880

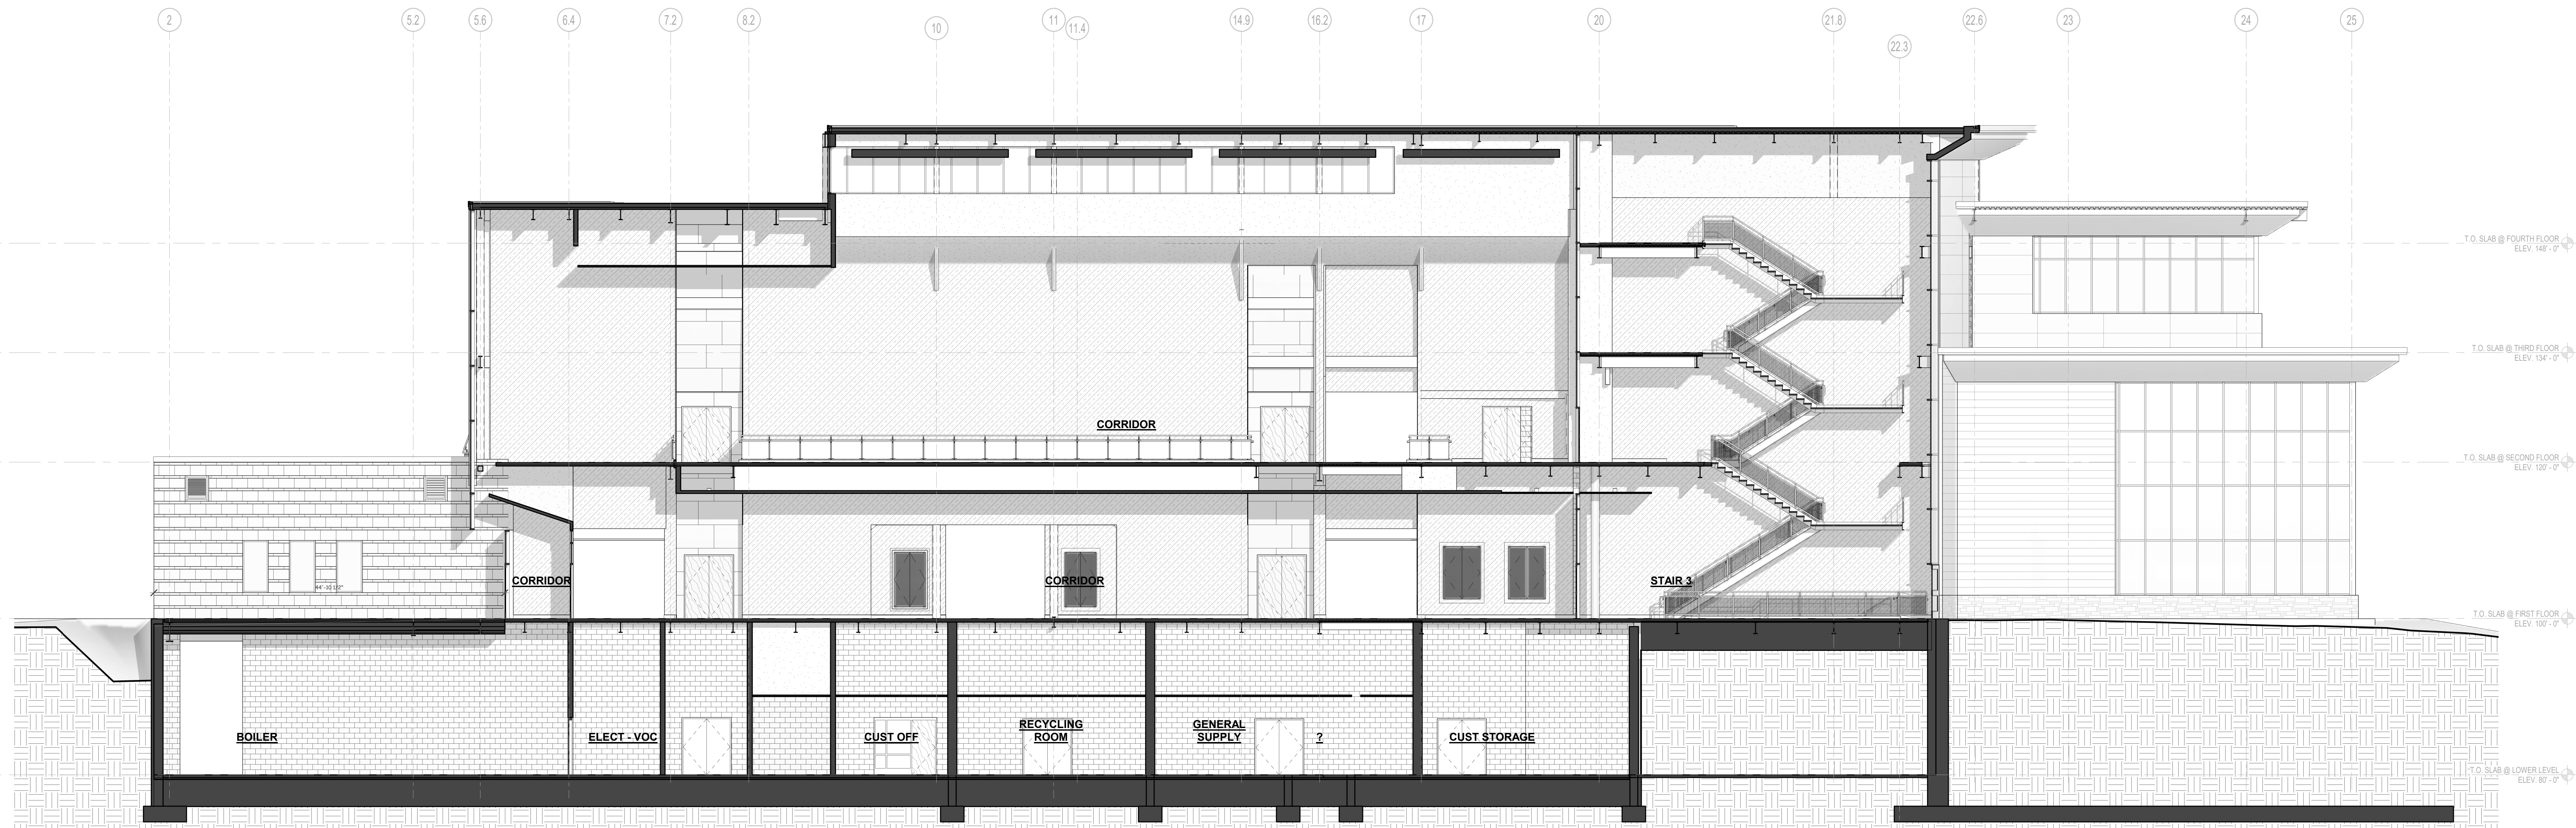


1 BUILDING SECTION - MAIN STREET
1/8" = 1'-0"

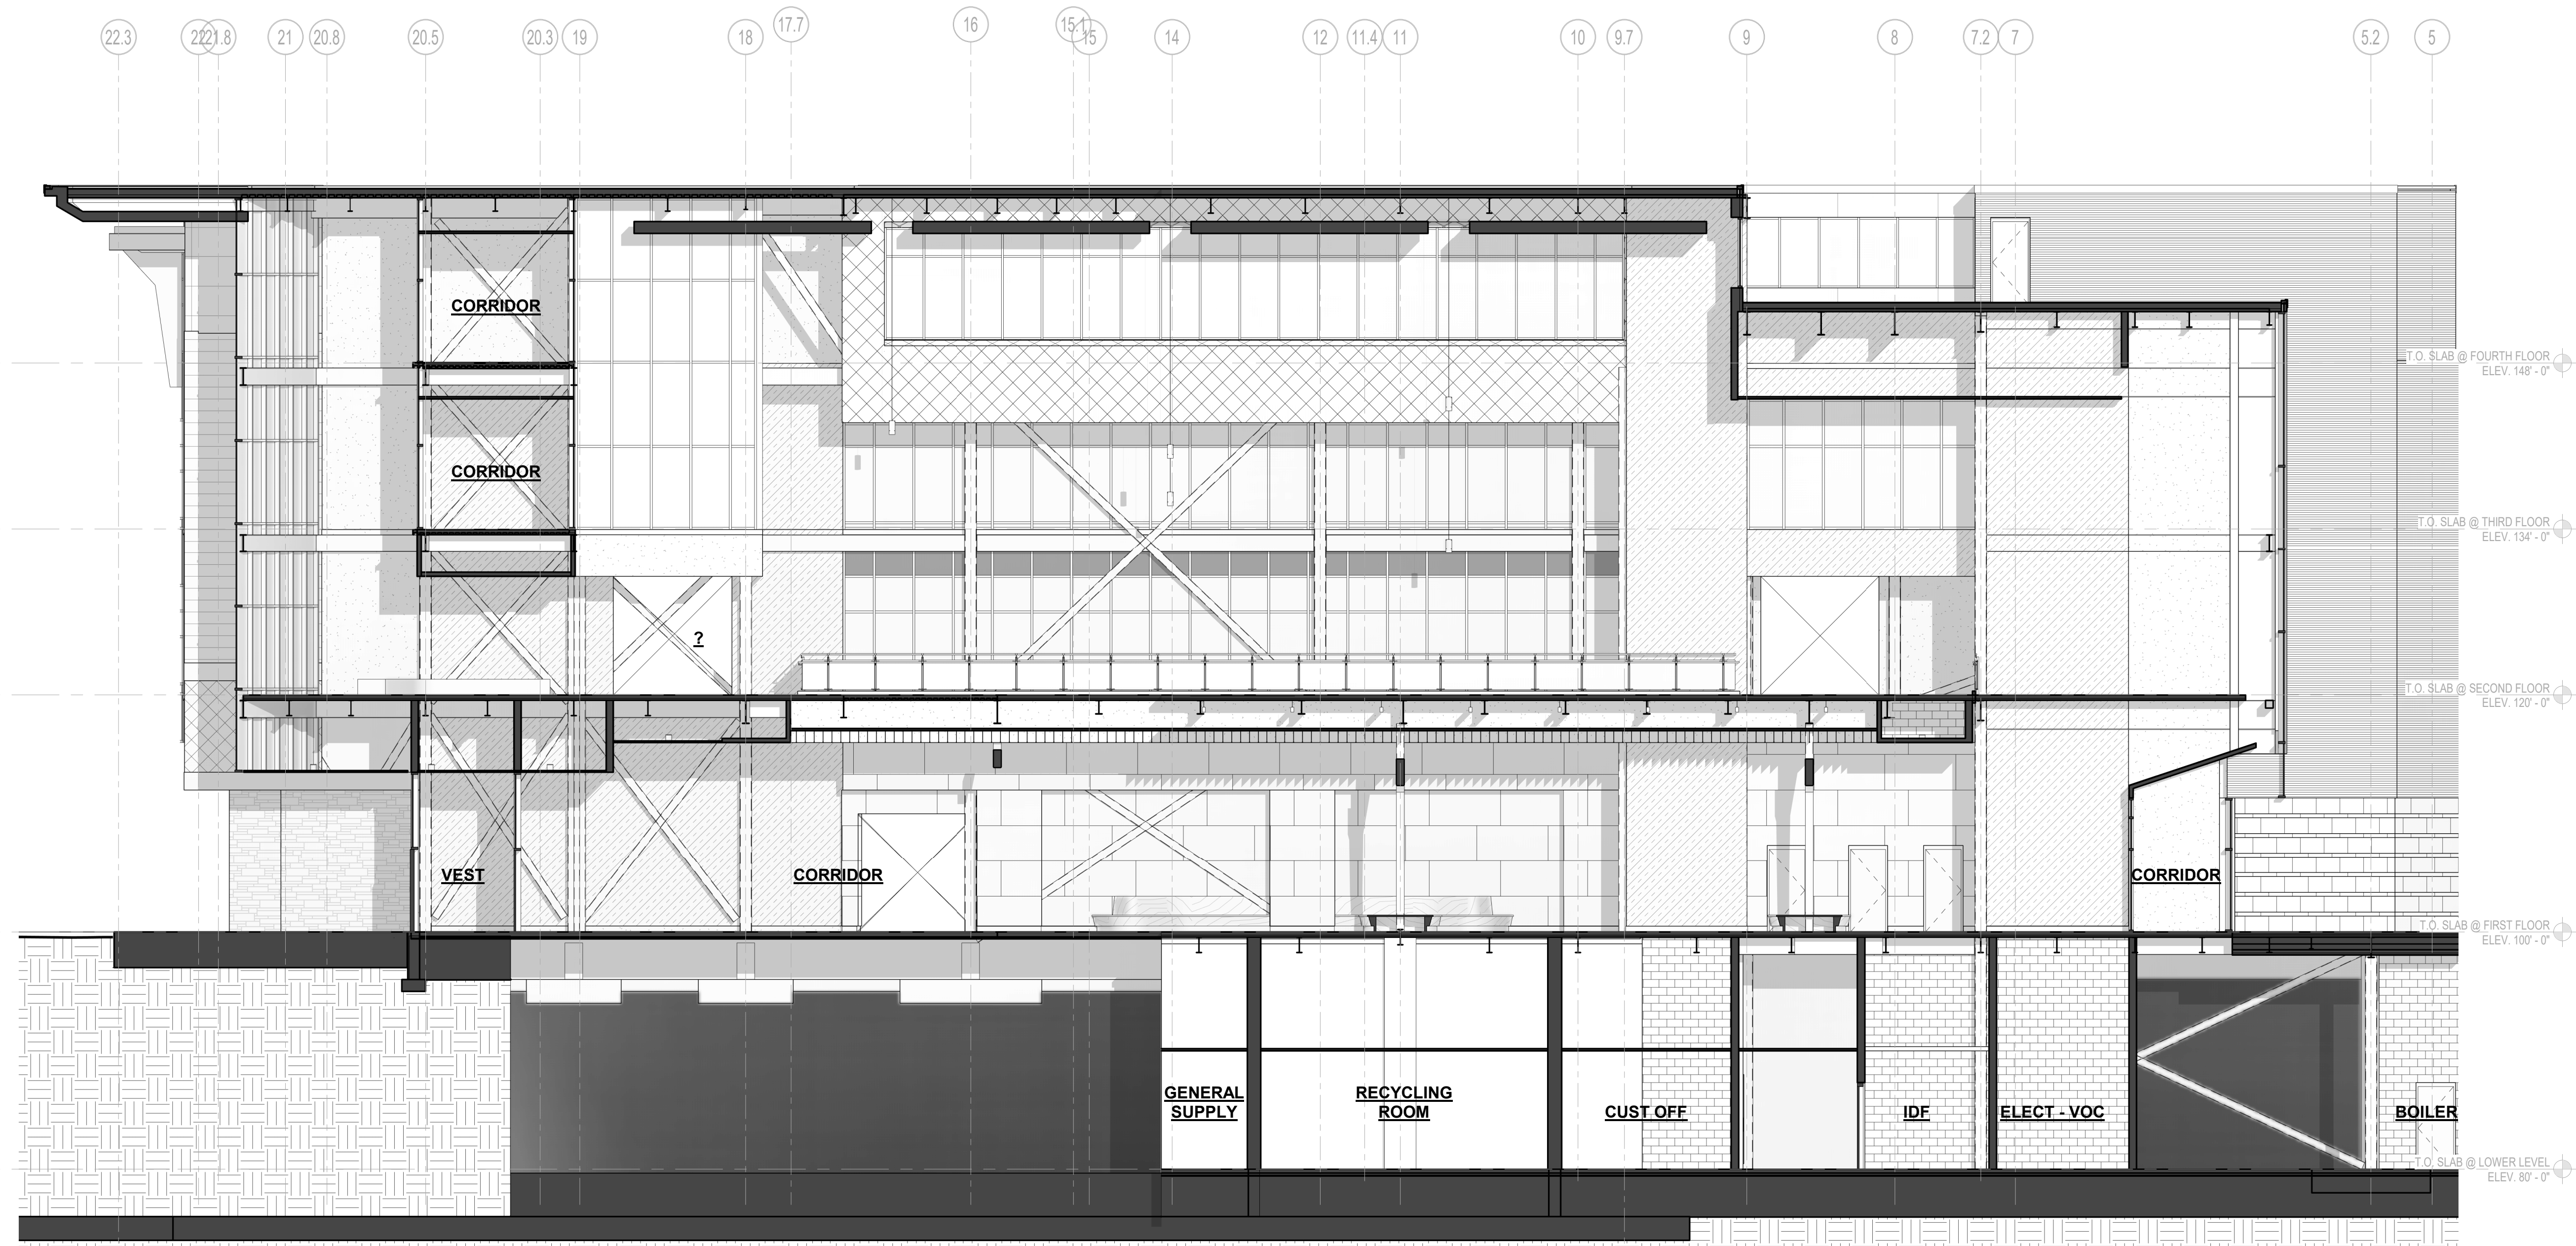

2 BUILDING SECTION - GYM/AUDITORIUM ENTRANCE
1/8" = 1'-0"


© COPYRIGHT 2021 DRUMMEY ROSANE ANDERSON, INC.

MSBA DESIGN
DEVELOPMENT
SUBMISSION
August 4th, 2022

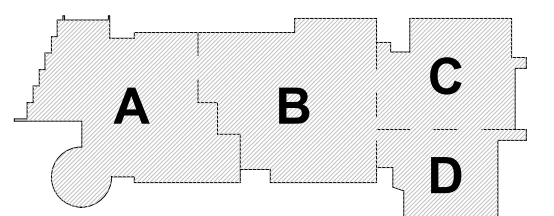


KEY PLAN

PROJECT NORTH

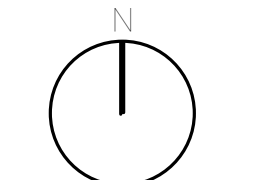


MAGNETIC NORTH

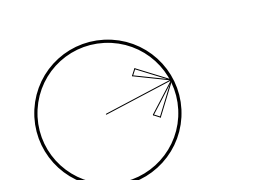

**BUILDING
SECTIONS**

Scale: 1/8" = 1'-0"
Job No.: 20202
Drawn By: DRA
Date: August 4th, 2022

A3-1-6

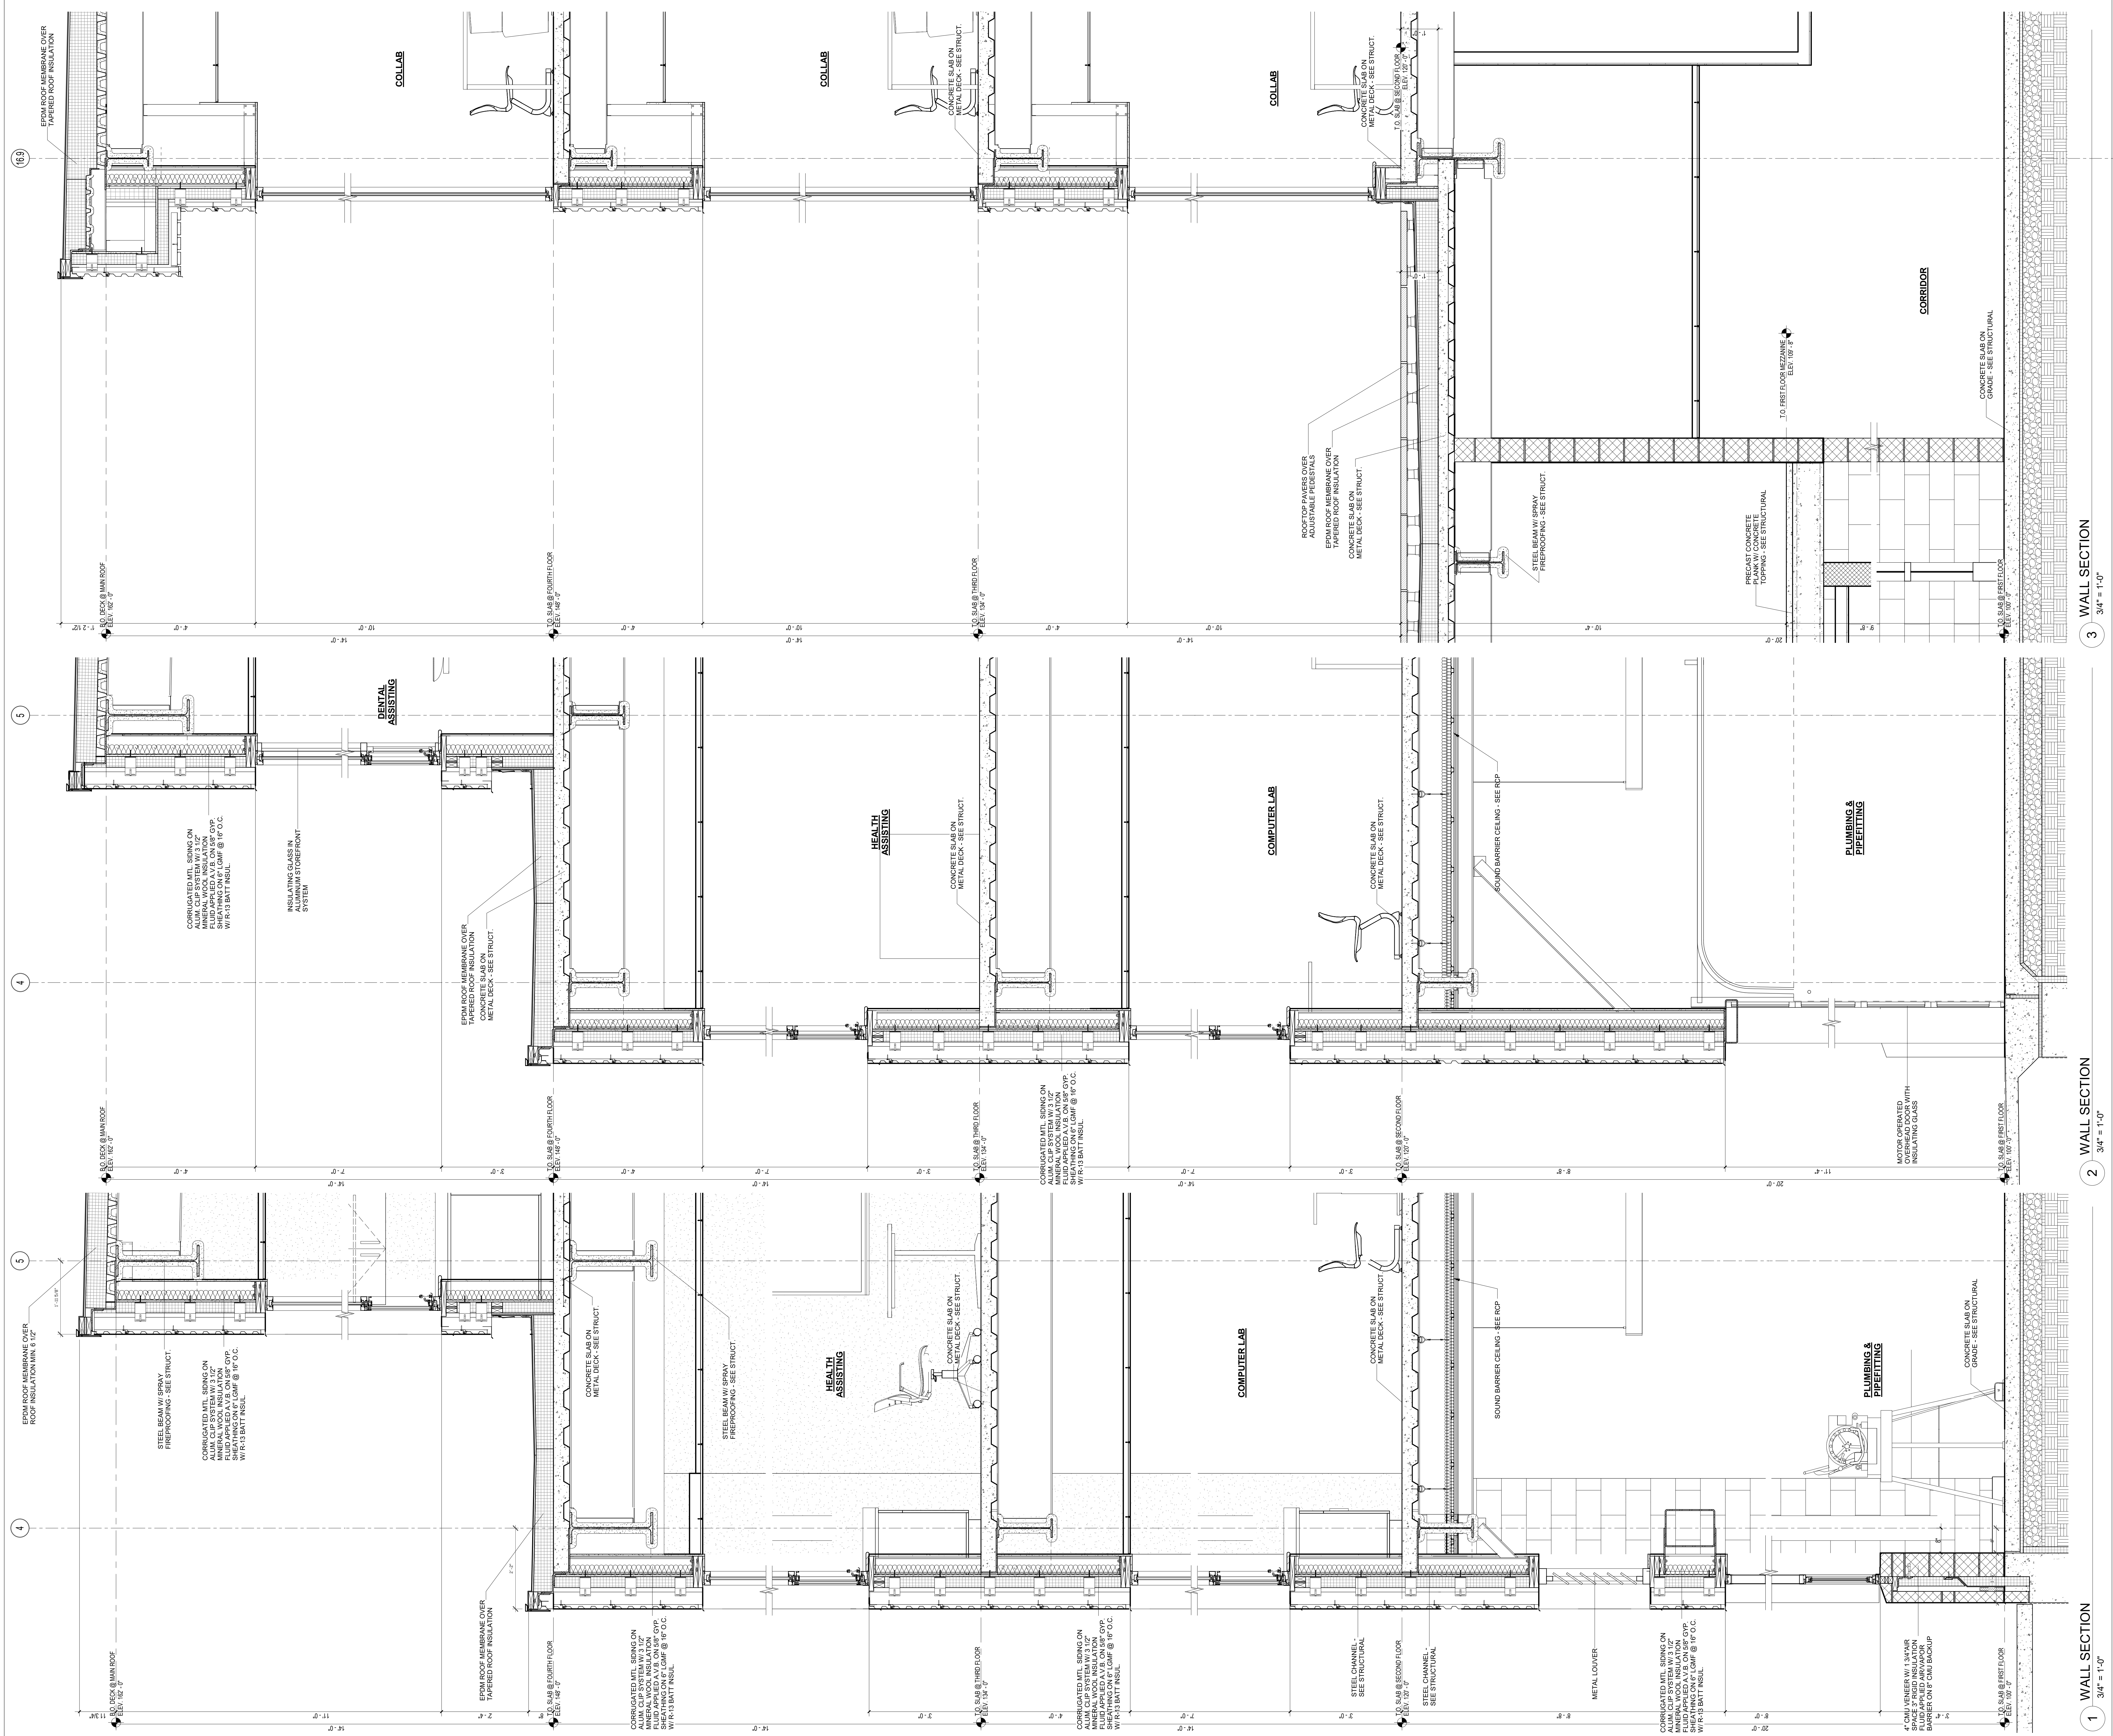

DRA

Drumme Rosane Anderson, Inc.

225 Oakland Road
Studio 205
South Windsor, CT
06074

260 Charles Street
Studio 300
Waltham, MA
02453

Tel: 617.965.1100
www.drainc.com

Planning | Architecture | Interior Design

Northeast
Metropolitan
Regional
Vocational High
School

100 Hemlock Road,
Wakefield, MA 01880

MSBA DESIGN
DEVELOPMENT
SUBMISSION

August 4th, 2022

PROJECT NORTH

MAGNETIC NORTH

KEY PLAN

A B C D

WALL SECTIONS

Scale: 3/4" = 1'-0"
Job No.: 20202
Drawn By: DRA
Date: August 4th, 2022

A3-2-1


DRA

Drumme Rosane Anderson, Inc.
225 Oakland Road
Studio 205
South Windsor, CT
06074
Planning | Architecture | Interior Design
Tel: 817.965.1000
www.dra-inc.com

Northeast
Metropolitan
Regional
Vocational High
School
100 Hemlock Road,
Wakefield, MA 01880


© COPYRIGHT 2021 DRUMMEY ROSANE ANDERSON, INC.

MSBA DESIGN
DEVELOPMENT
SUBMISSION
August 4th, 2022

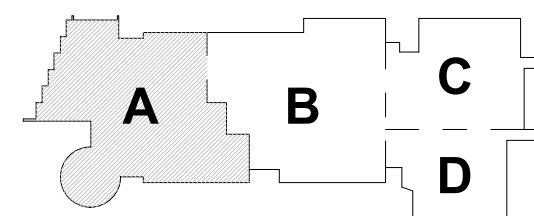


KEY PLAN

PROJECT NORTH

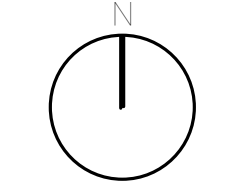


MAGNETIC NORTH

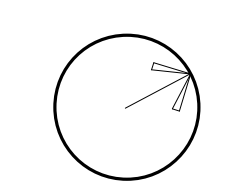


WALL SECTIONS

Scale: 3/4" = 1'-0"
Job No.: 20202
Drawn By: DRA
Date: August 4th, 2022

A3-2-2

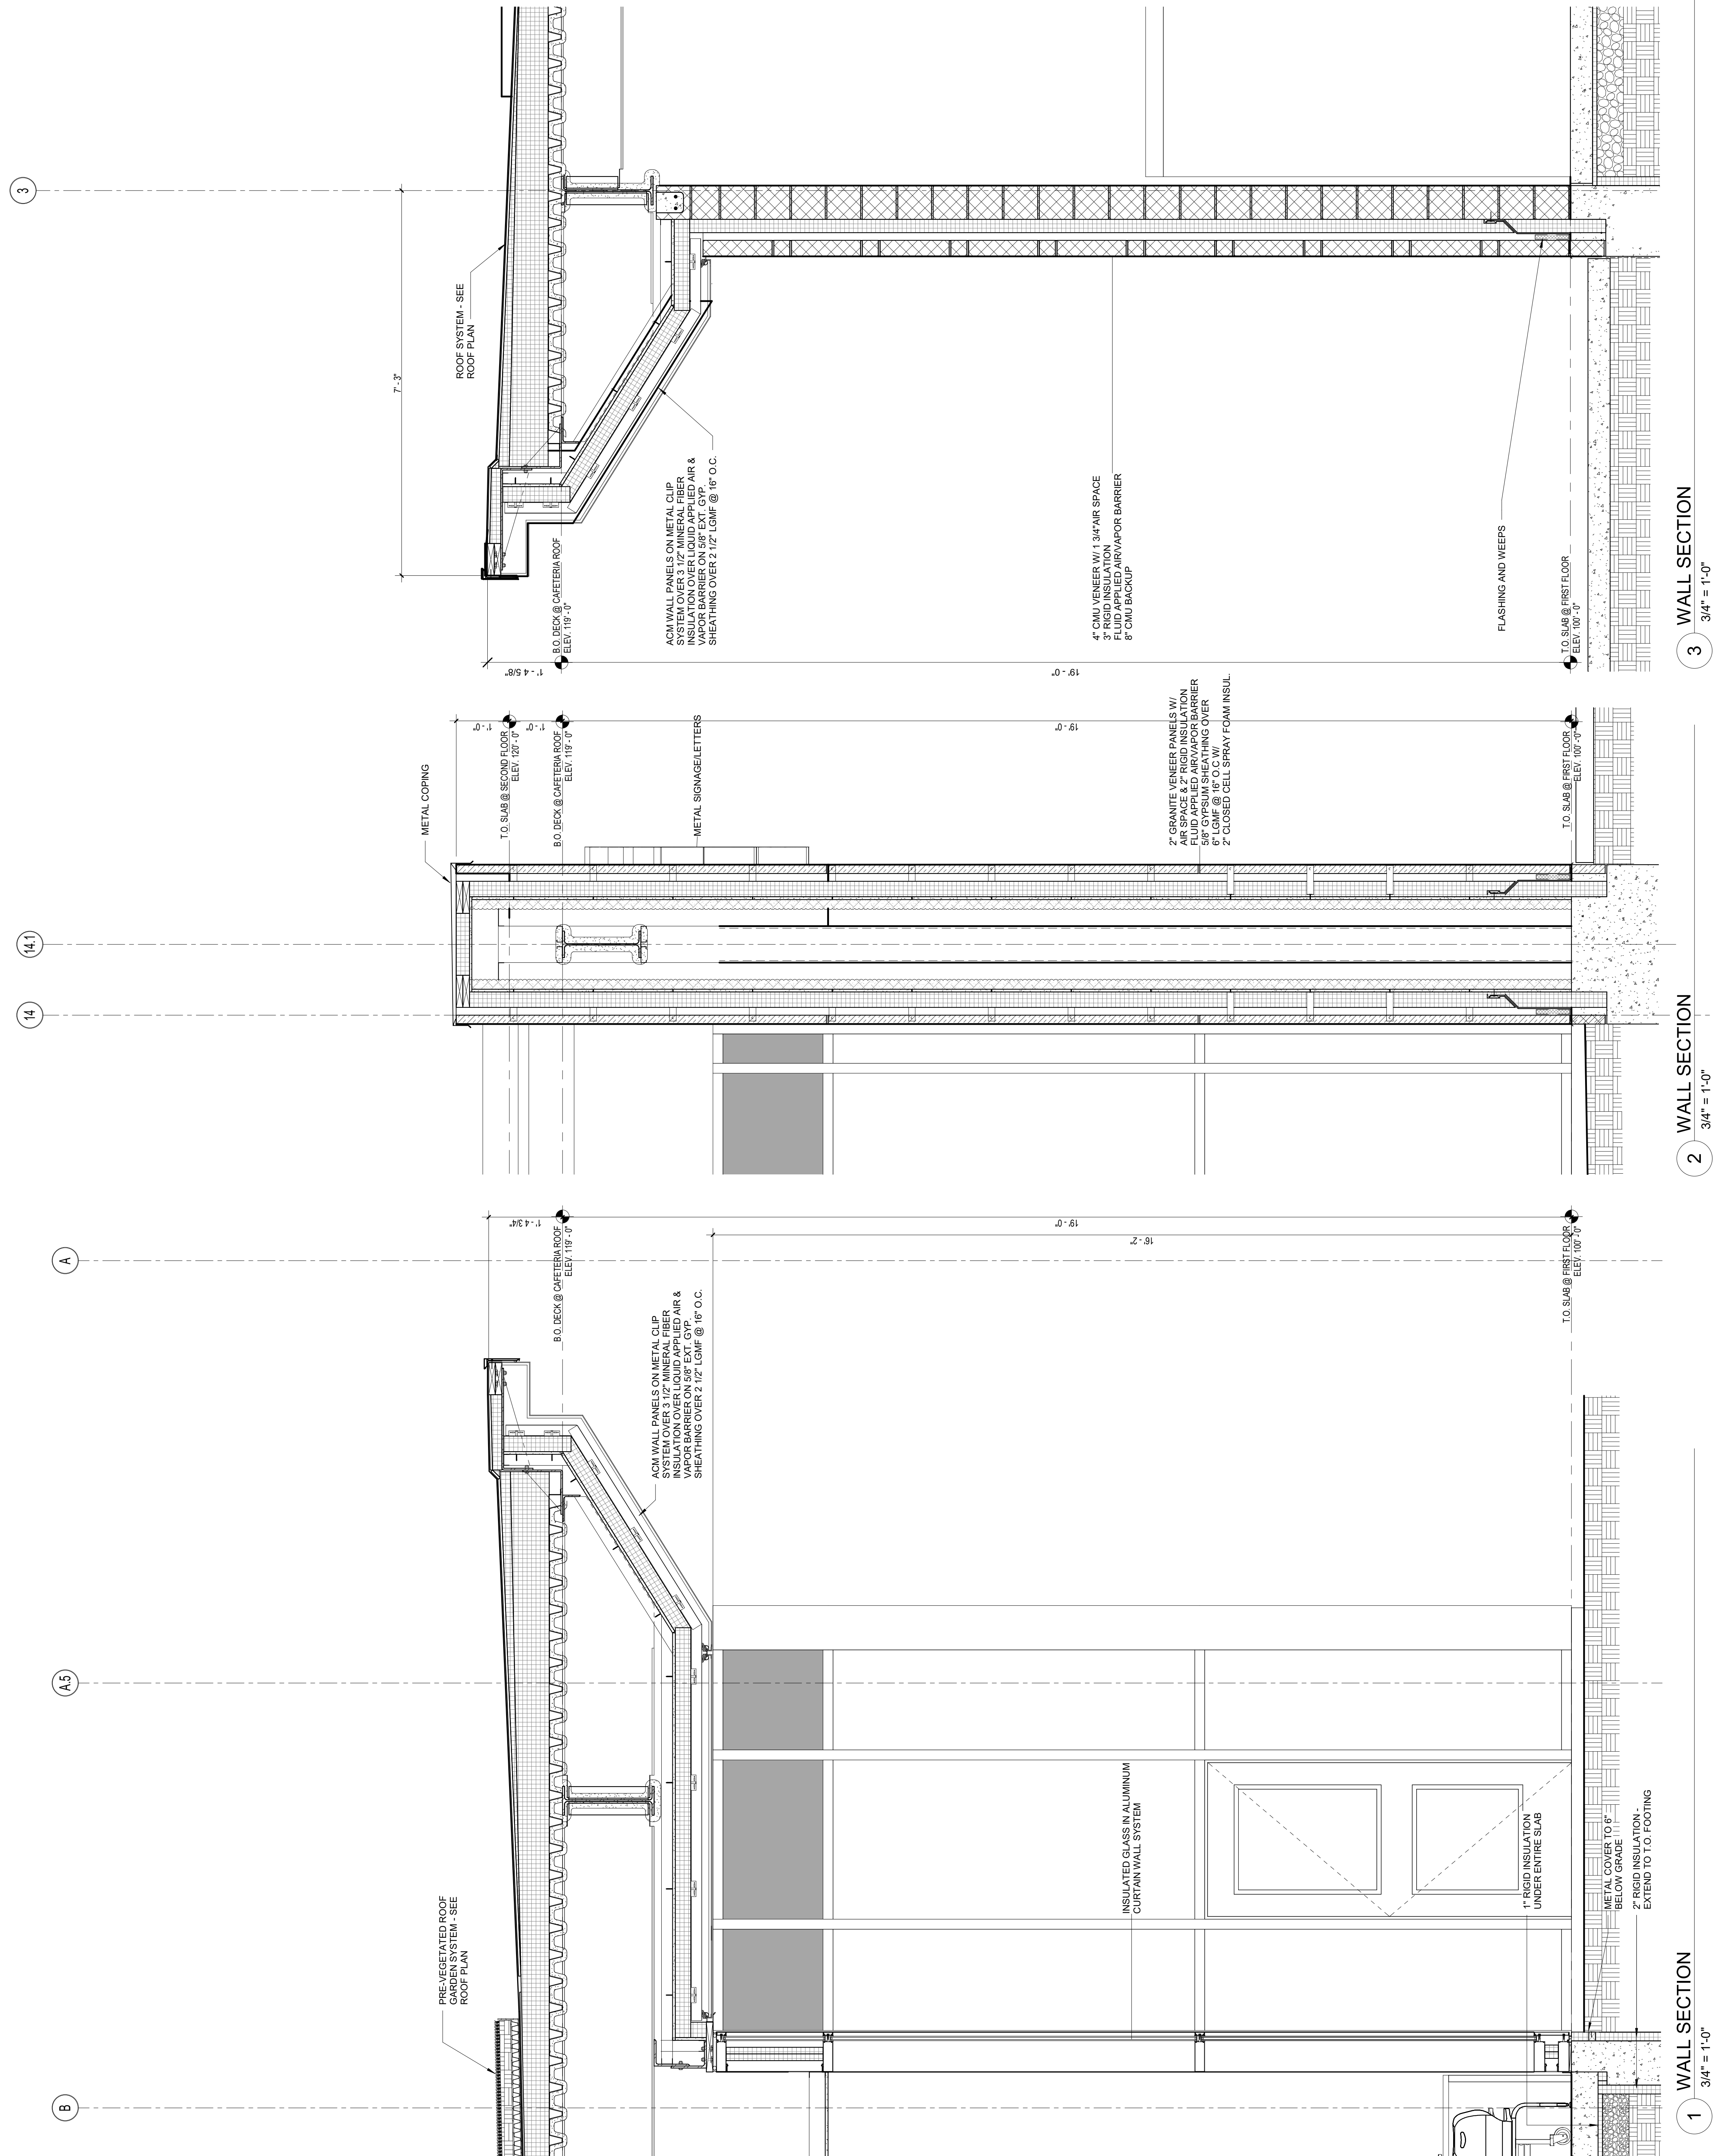

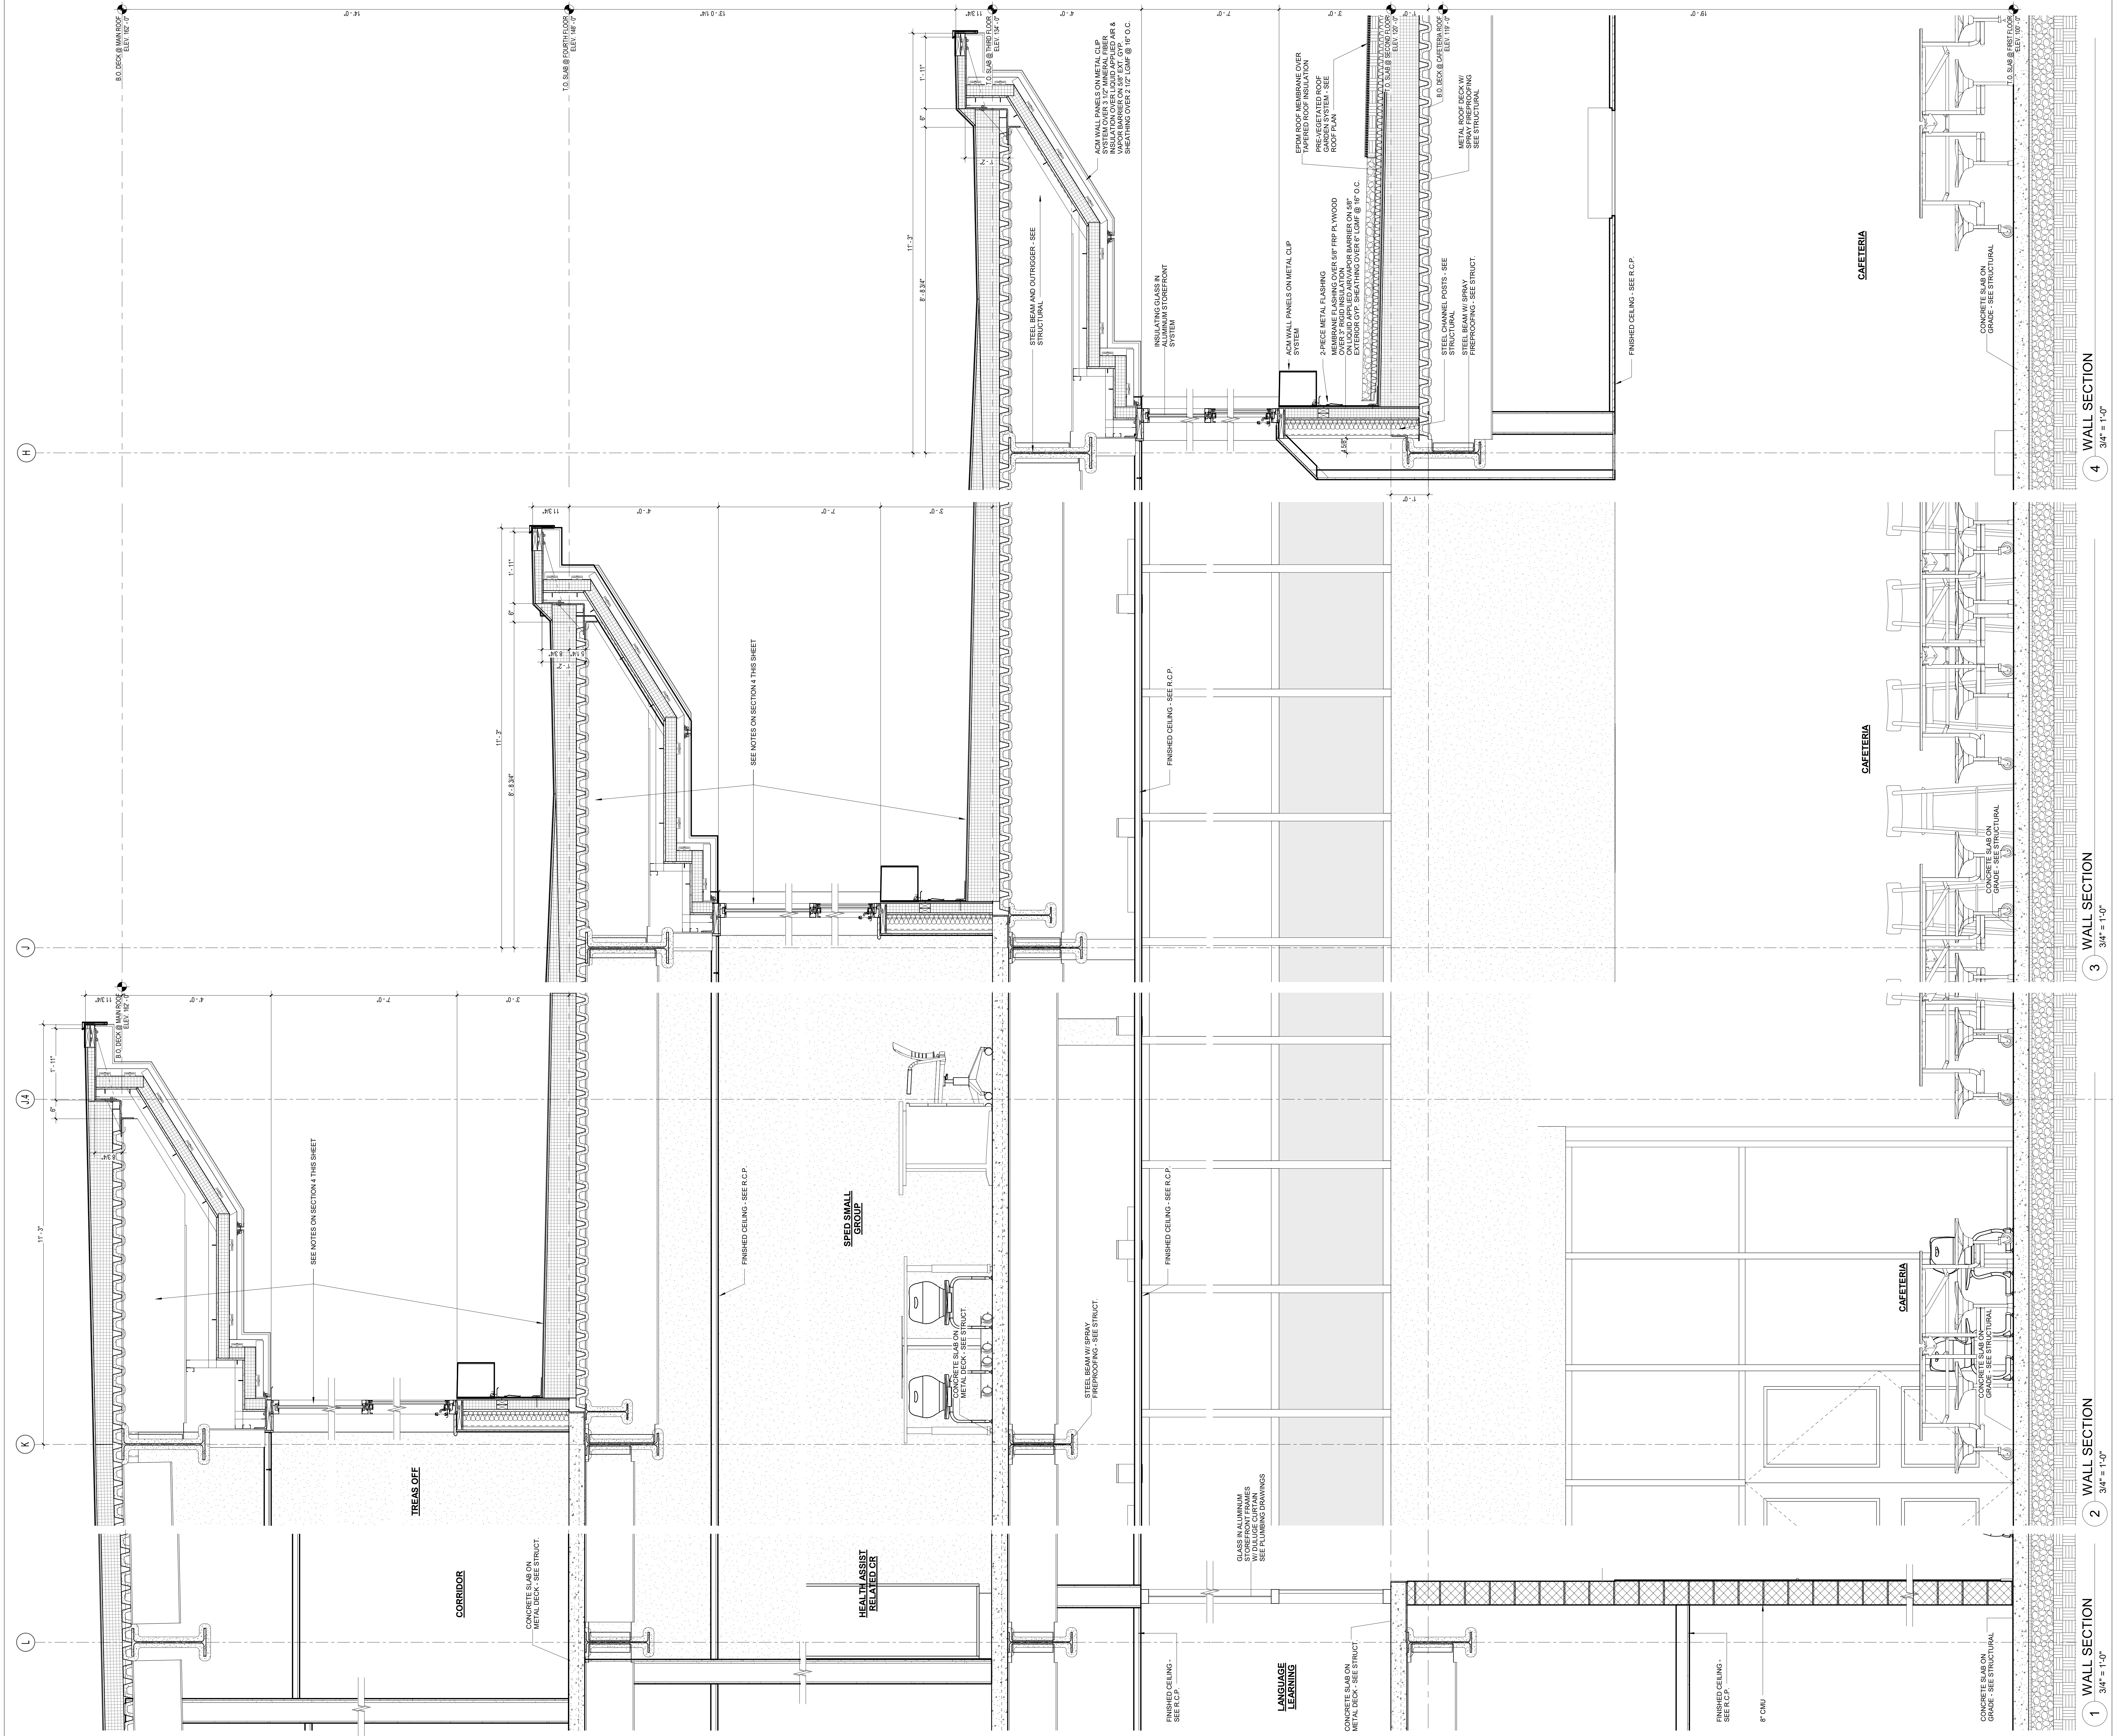

DRA

DrummeY Rosane Anderson, Inc.
225 Oakland Road
Studio 205
South Windsor, CT 06074
Tel: 872.964.1000
www.drainc.com

260 Charles Street
Studio 300
Waltham, MA 02453

Planning | Architecture | Interior Design

Northeast Metropolitan Regional Vocational High School

100 Hemlock Road,
Wakefield, MA 01880

PROJECT NORTH

MAGNETIC NORTH

KEY PLAN

A B C D

MSBA DESIGN DEVELOPMENT SUBMISSION

August 4th, 2022


WALL SECTIONS

Scale: 3/4" = 1'-0"
Job No.: 20202
Drawn By: DRA
Date: August 4th, 2022



A3-2-3

100 Hemlock Road,
Wakefield, MA 01880

MSBA DESIGN
DEVELOPMENT
SUBMISSION
August 4th, 2022

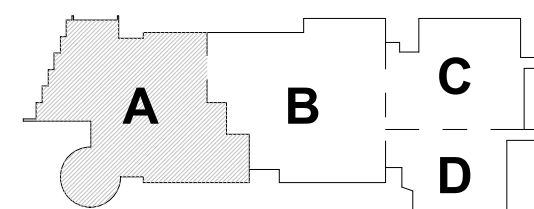


KEY PLAN

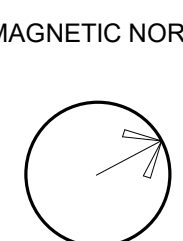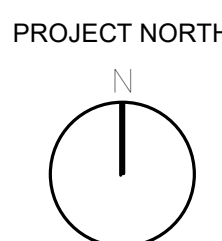

Scale: $3/4" = 1'-0"$
Job No.: 20202
Drawn By: DRA
Date: August 4th, 2022

A3-2-4

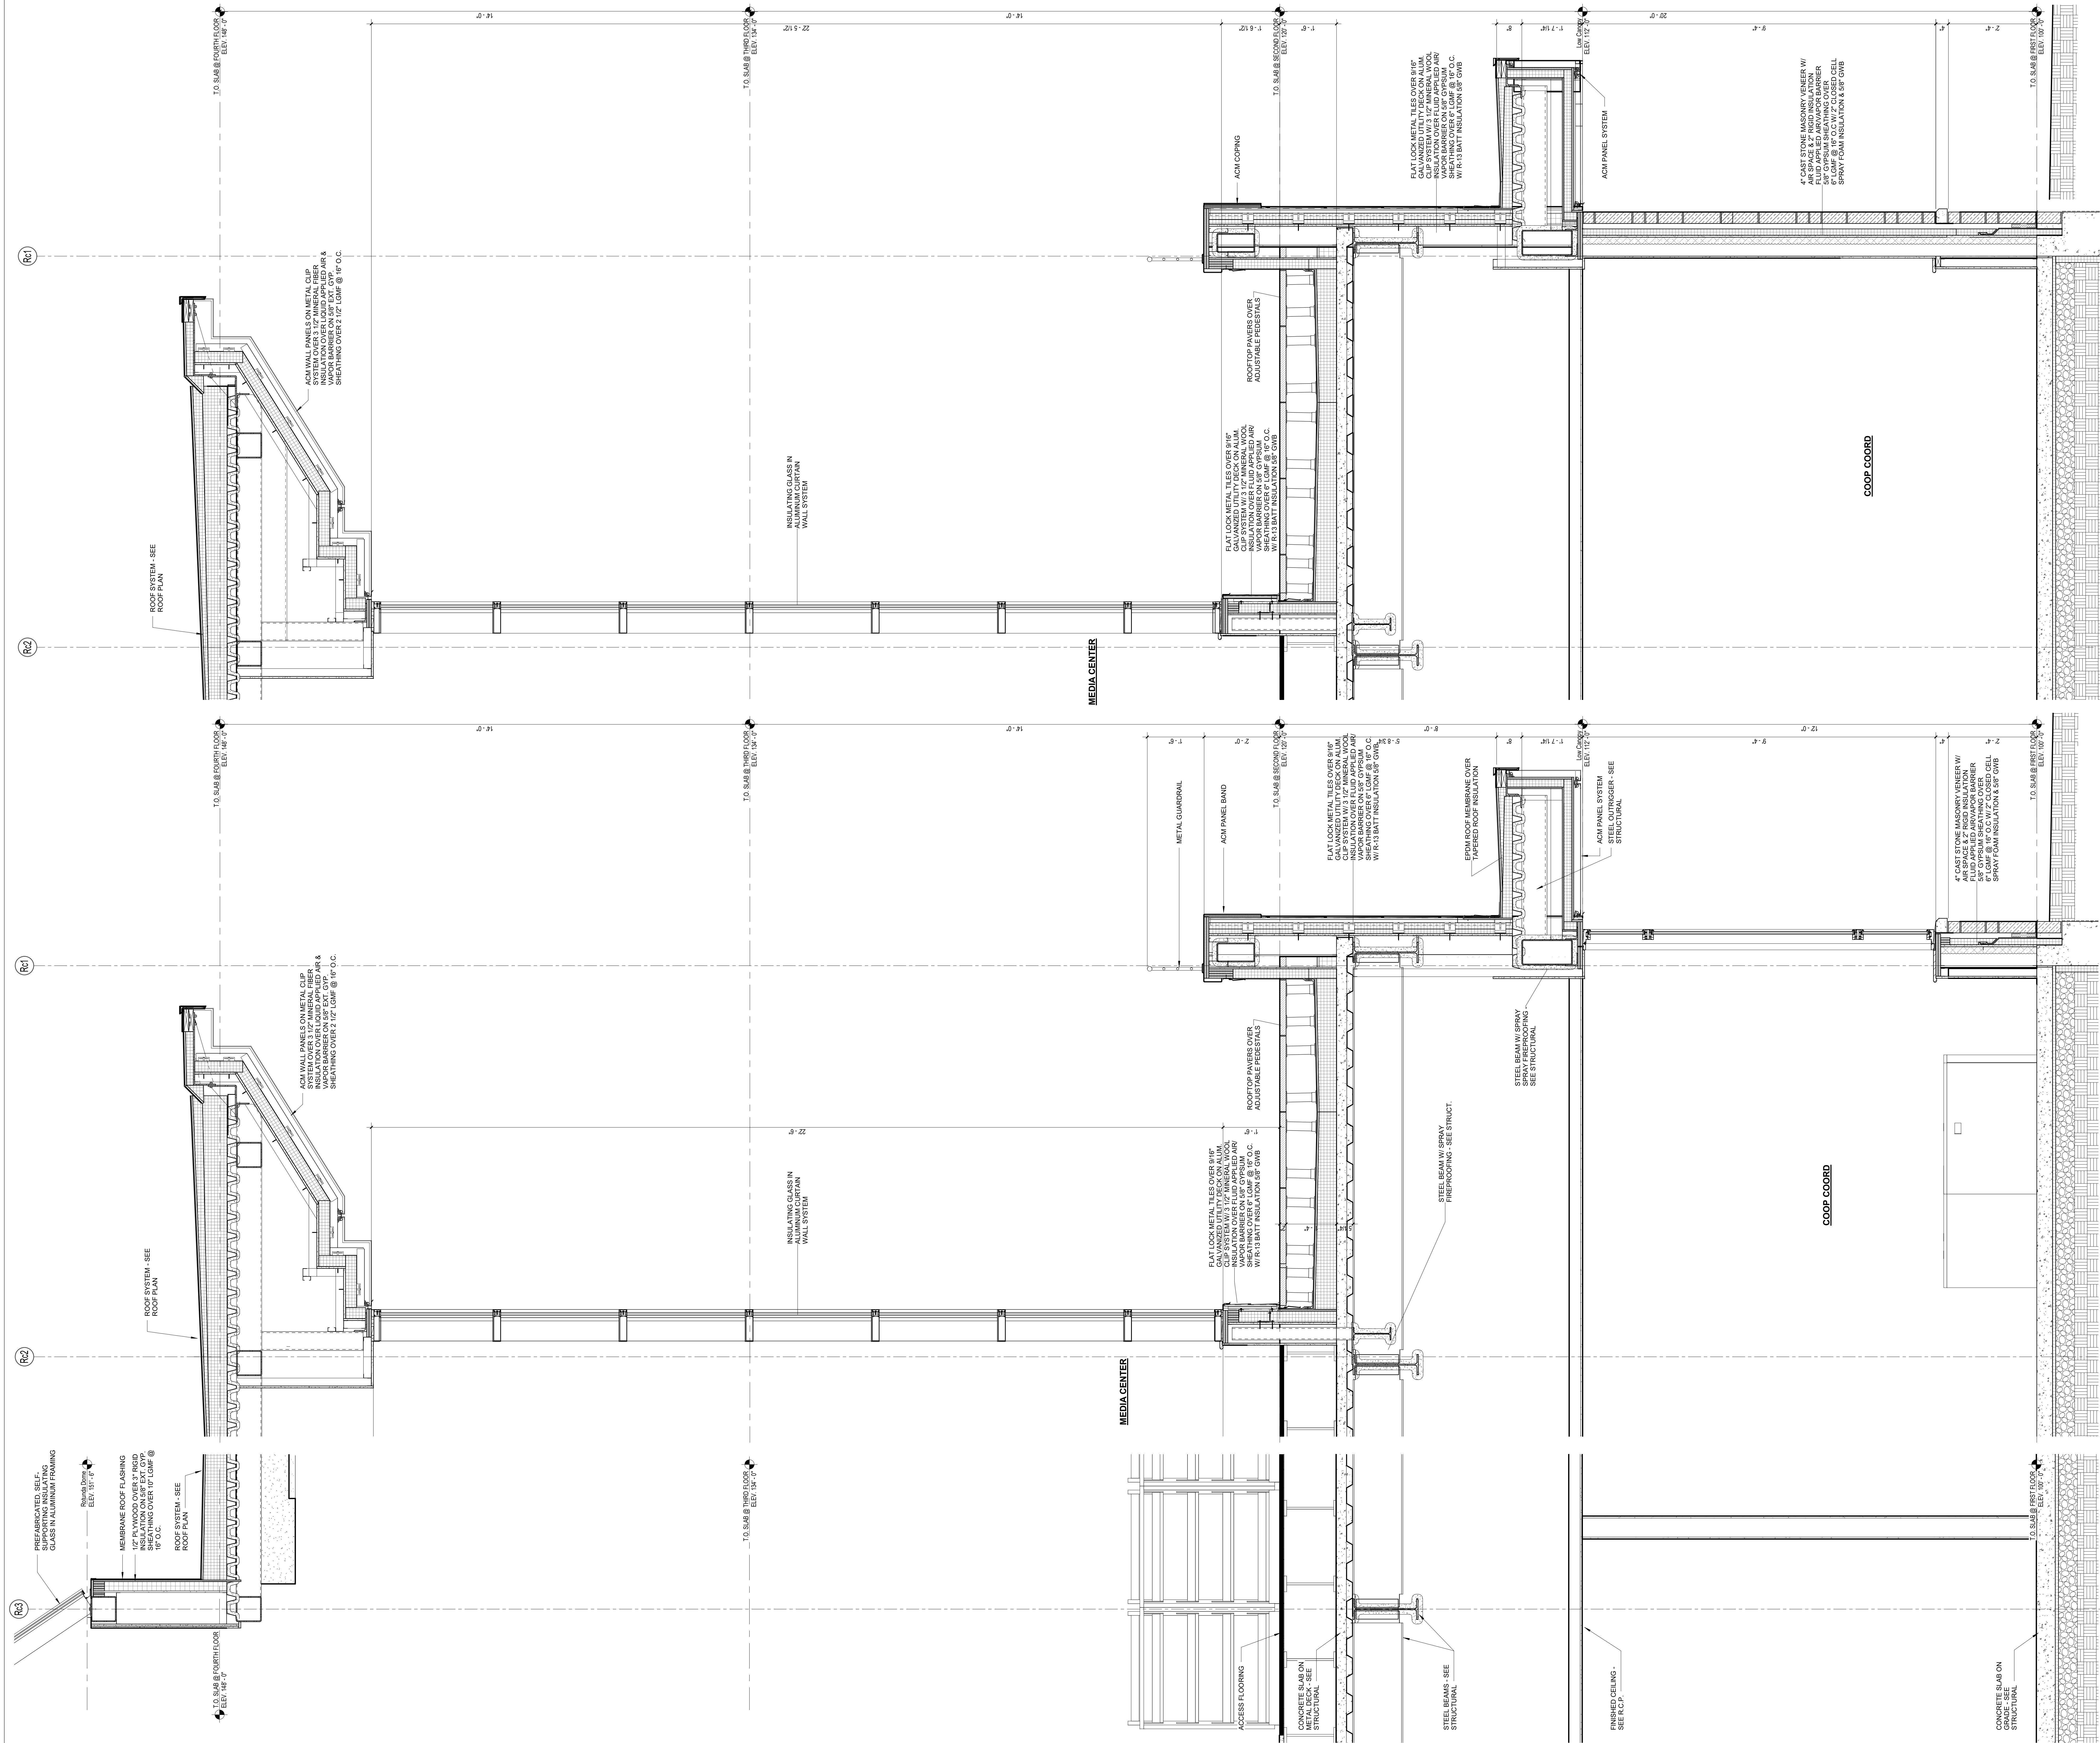


DRA

Drumme Rosane Anderson, Inc.
225 Oakland Road
Studio 205
South Windsor, CT
06074
Planning | Architecture | Interior Design
Tel: 817.965.1100
www.drainc.com

Northeast
Metropolitan
Regional
Vocational High
School
100 Hemlock Road,
Wakefield, MA 01880


© COPYRIGHT 2021 DRUMMEY ROSANE ANDERSON, INC.

MSBA DESIGN
DEVELOPMENT
SUBMISSION
August 4th, 2022

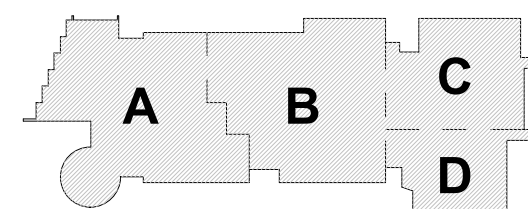

KEY PLAN


PROJECT NORTH MAGNETIC NORTH

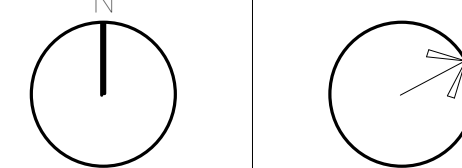


WALL SECTIONS

Scale: 3/4" = 1'-0"
Job No.: 20202
Drawn By: DRA
Date: August 4th, 2022

A3-2-5

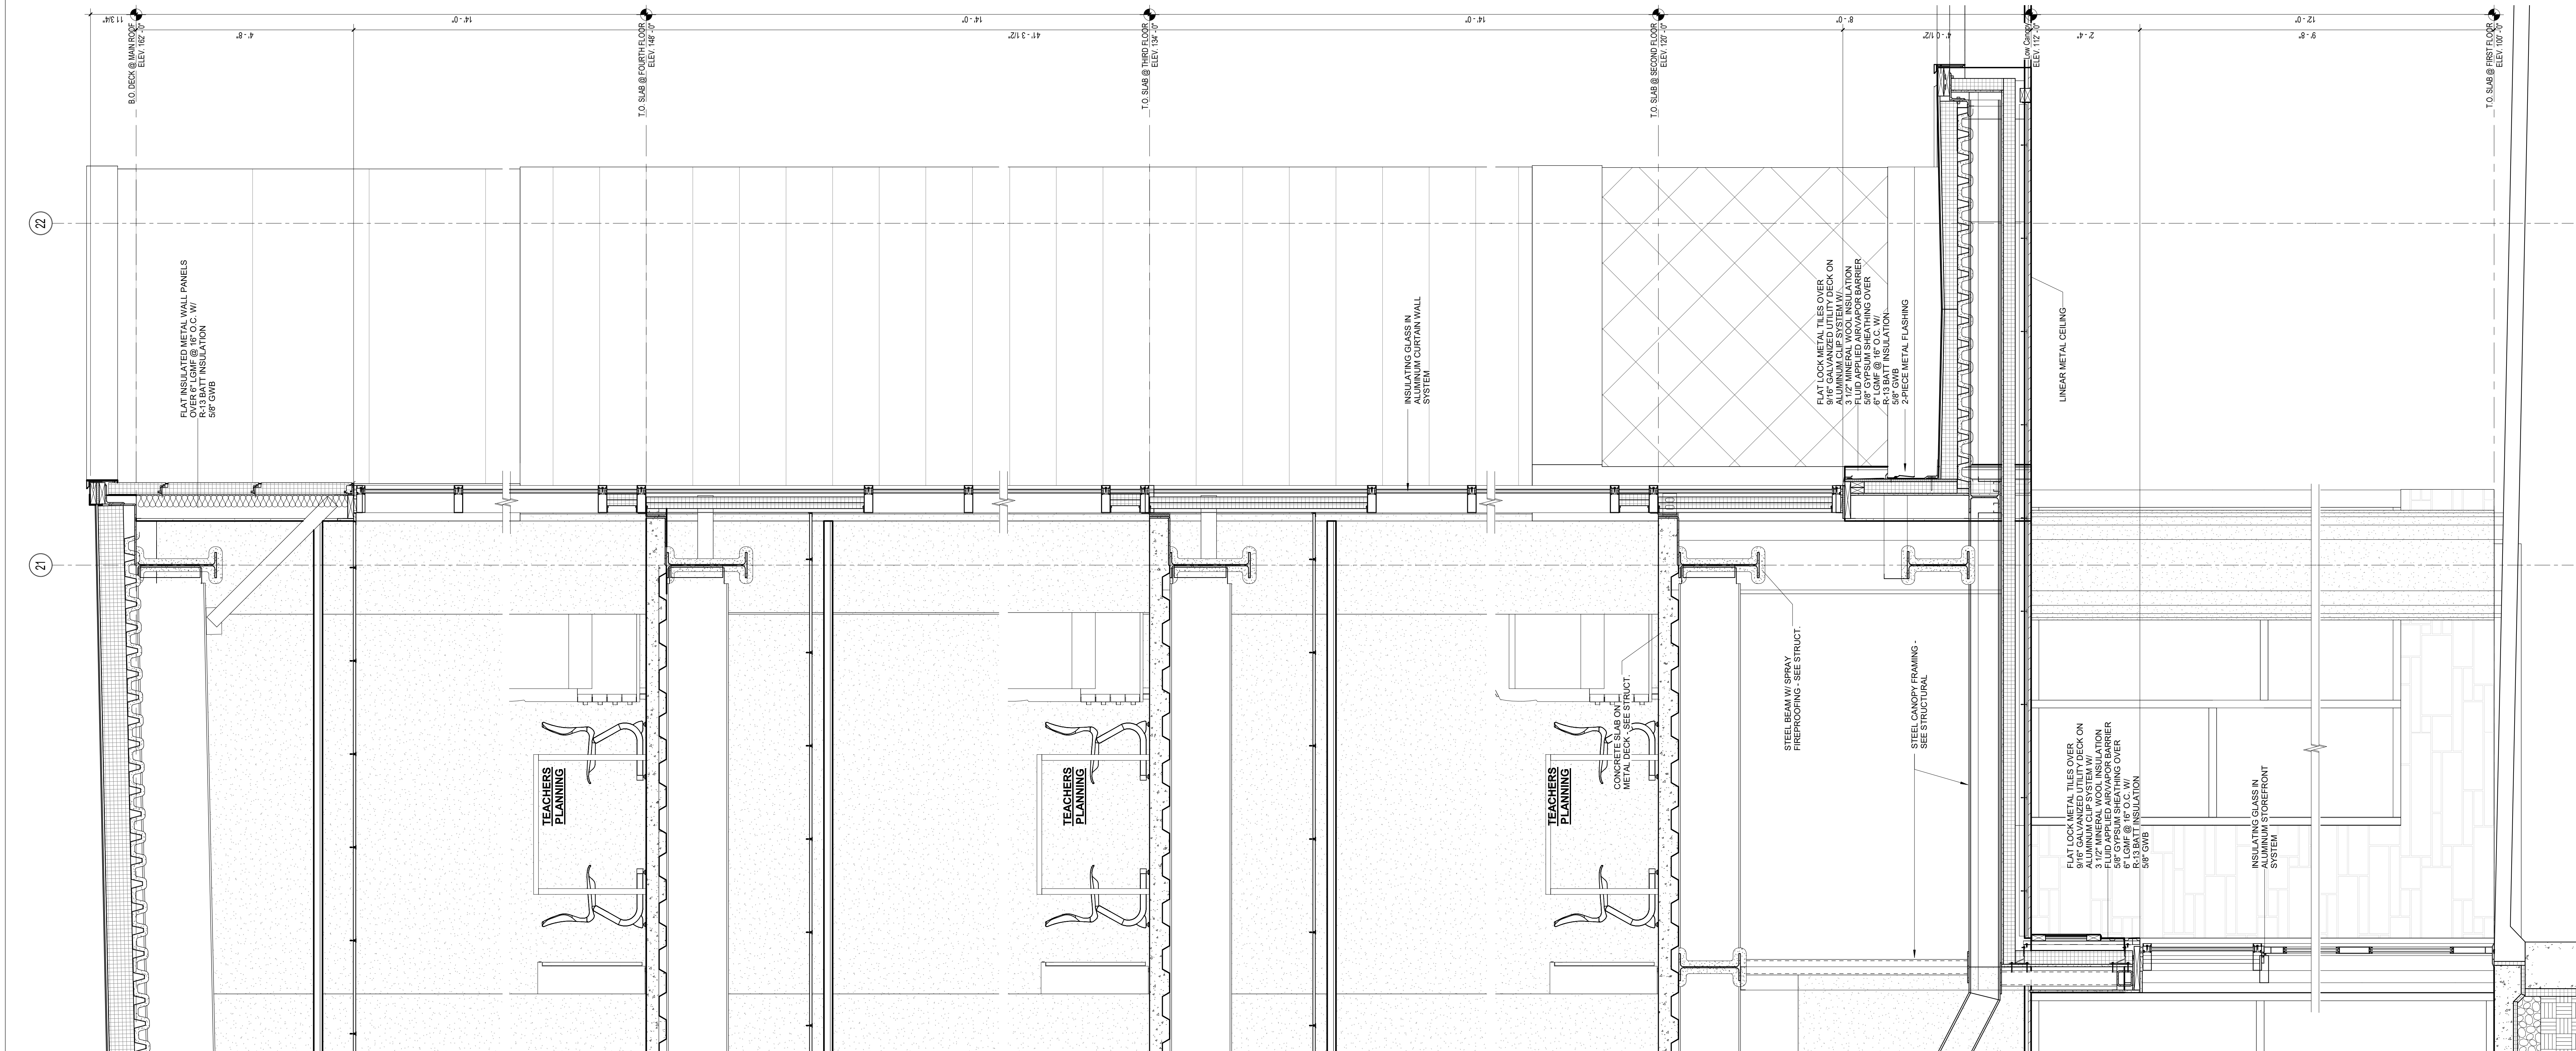

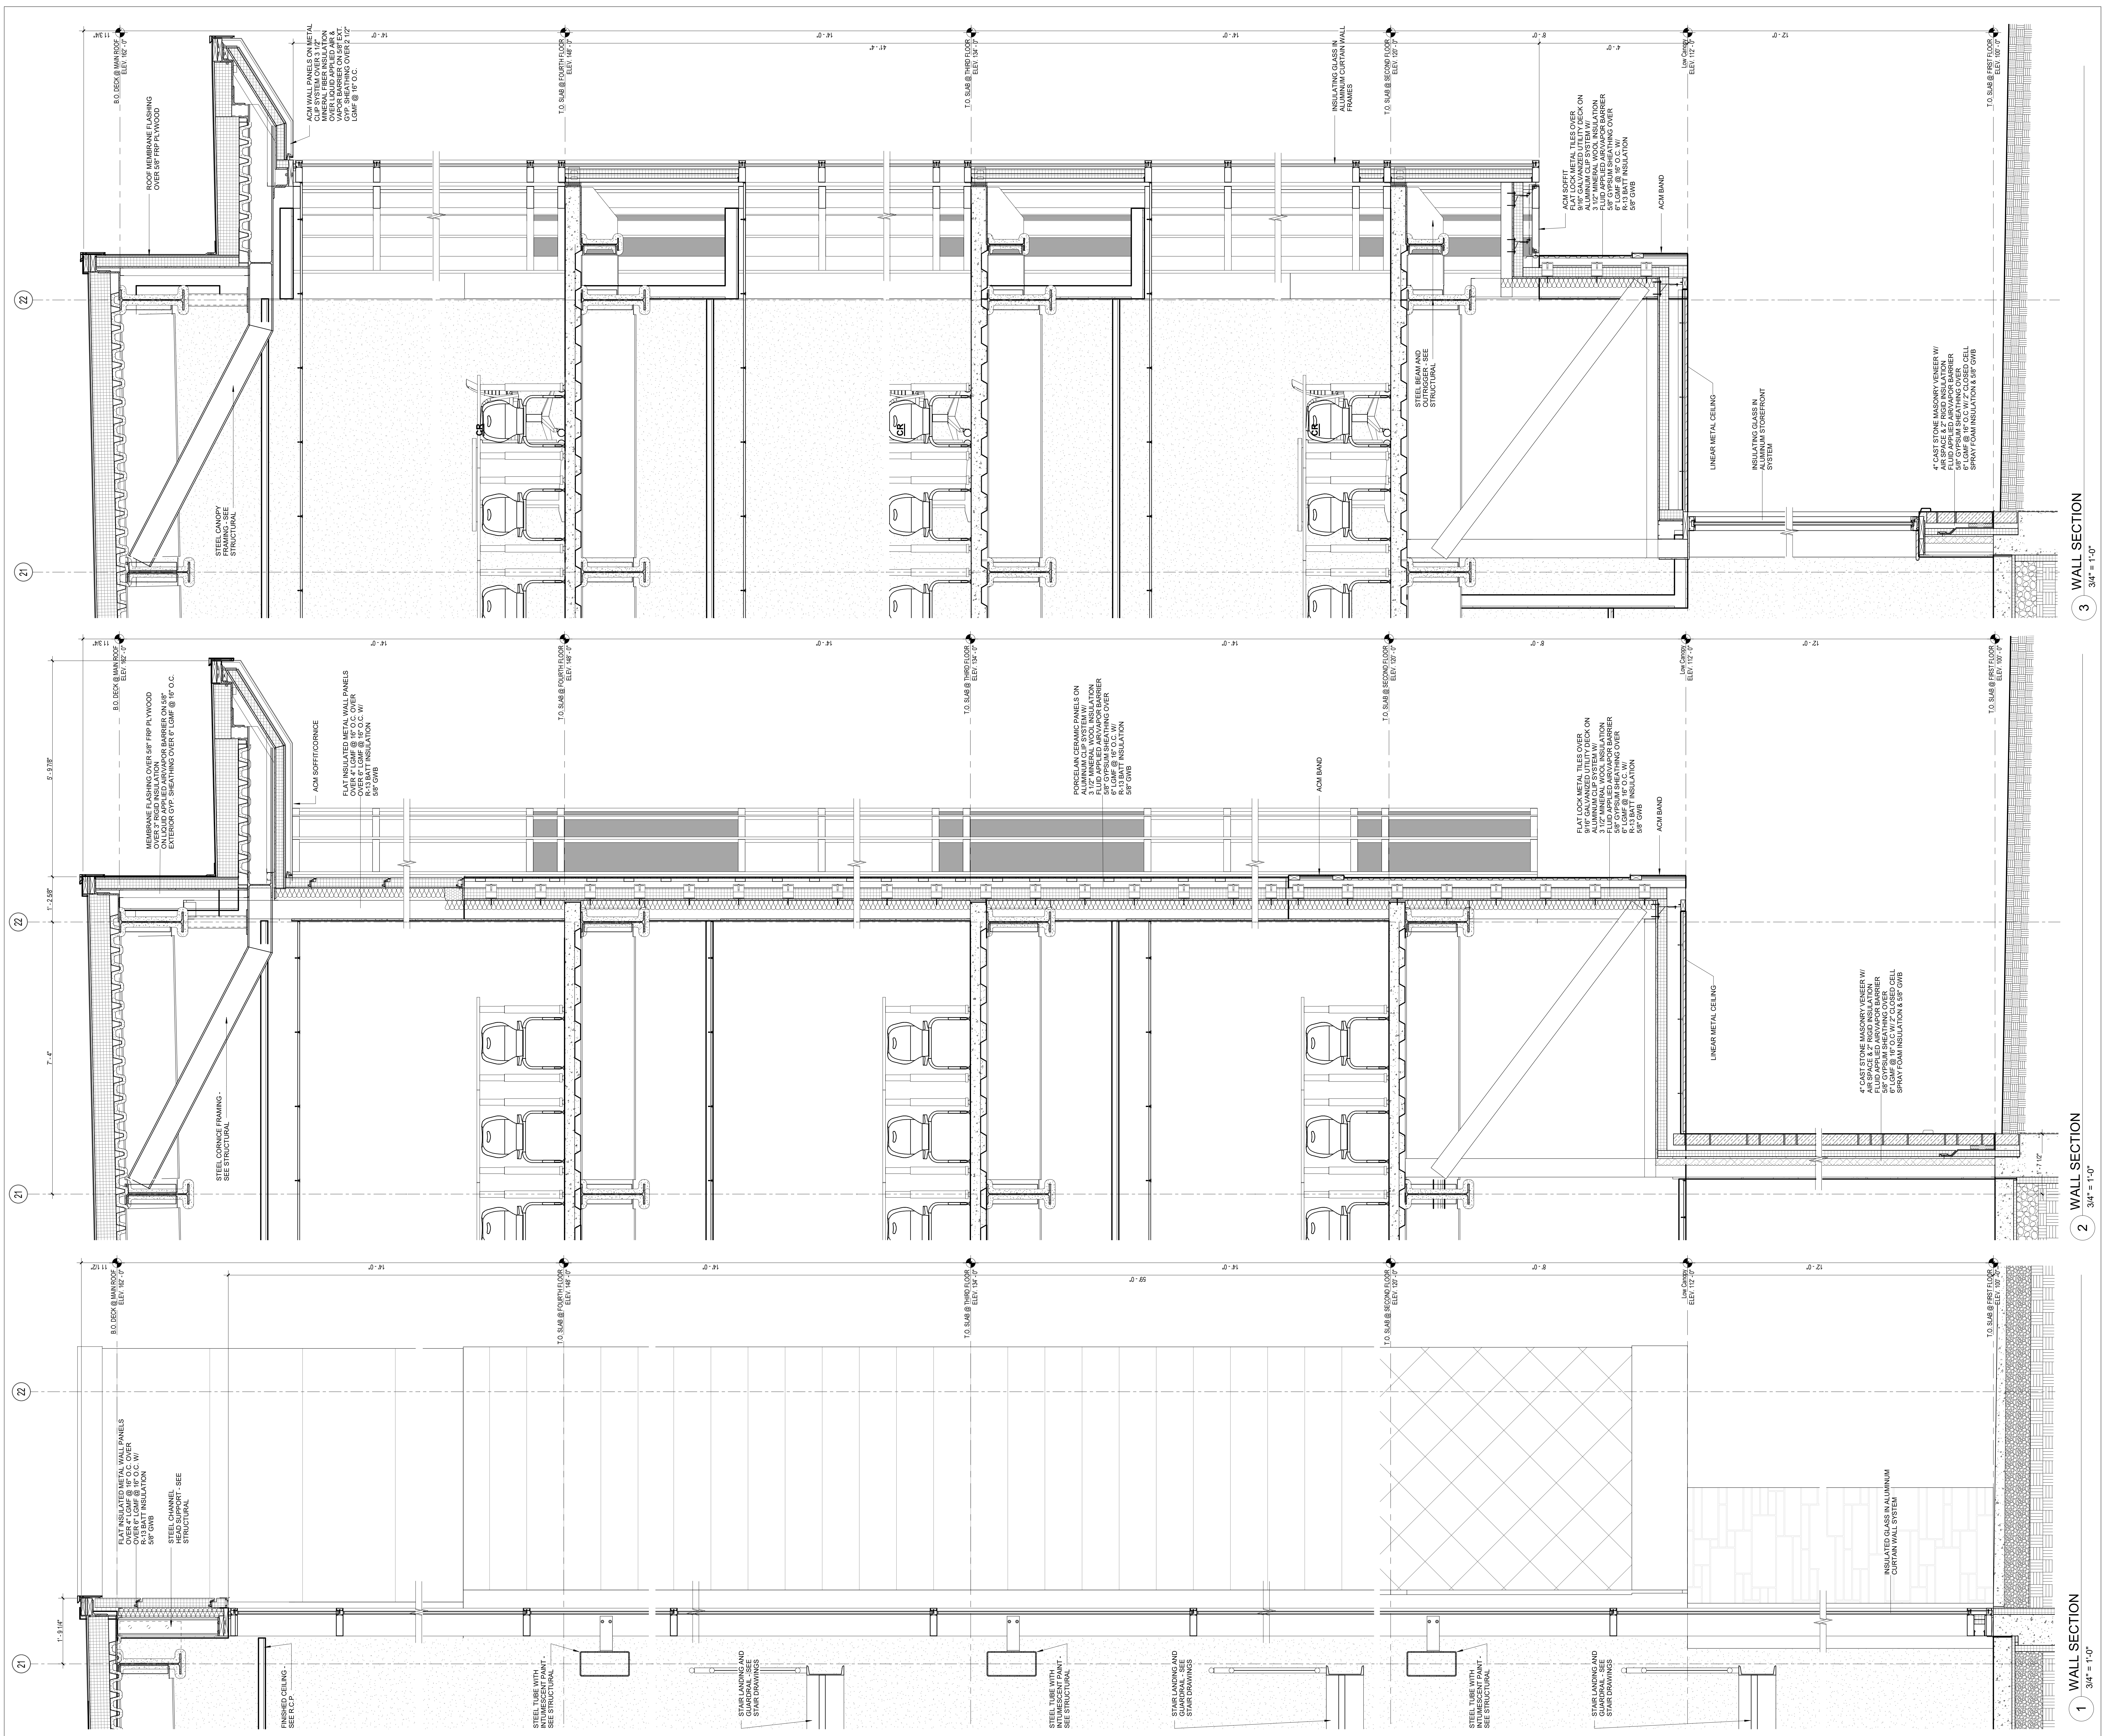

DRA

DrummeY Rosane Anderson, Inc.
225 Oakland Road
Studio 205
South Windsor, CT 06074
Tel: 872.964.1000
www.drainc.com

260 Charles Street
Studio 300
Waltham, MA 02453
Tel: 872.964.1000
www.drainc.com

Northeast
Metropolitan
Regional
Vocational High
School

100 Hemlock Road,
Wakefield, MA 01880

MSBA DESIGN
DEVELOPMENT
SUBMISSION

August 4th, 2022

KEY PLAN

PROJECT NORTH

MAGNETIC NORTH

1 WALL SECTION
3/4" = 1'-0"

2 WALL SECTION
3/4" = 1'-0"

3 WALL SECTION
3/4" = 1'-0"

Scale: 3/4" = 1'-0"

Job No.: 20202


Drawn By: DRA

Date: August 4th, 2022

A3-2-6


© COPYRIGHT 2021 DRUMMEY ROSANE ANDERSON, INC.

MSBA DESIGN
DEVELOPMENT
SUBMISSION
August 4th, 2022

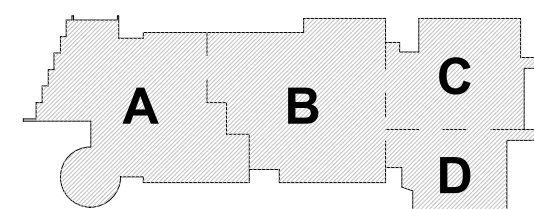

KEY PLAN


PROJECT NORTH
MAGNETIC NORTH

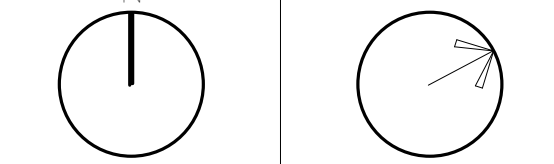


WALL SECTIONS

Scale: 3/4" = 1'-0"
Job No.: 20202
Drawn By: DRA
Date: August 4th, 2022

A3-2-7

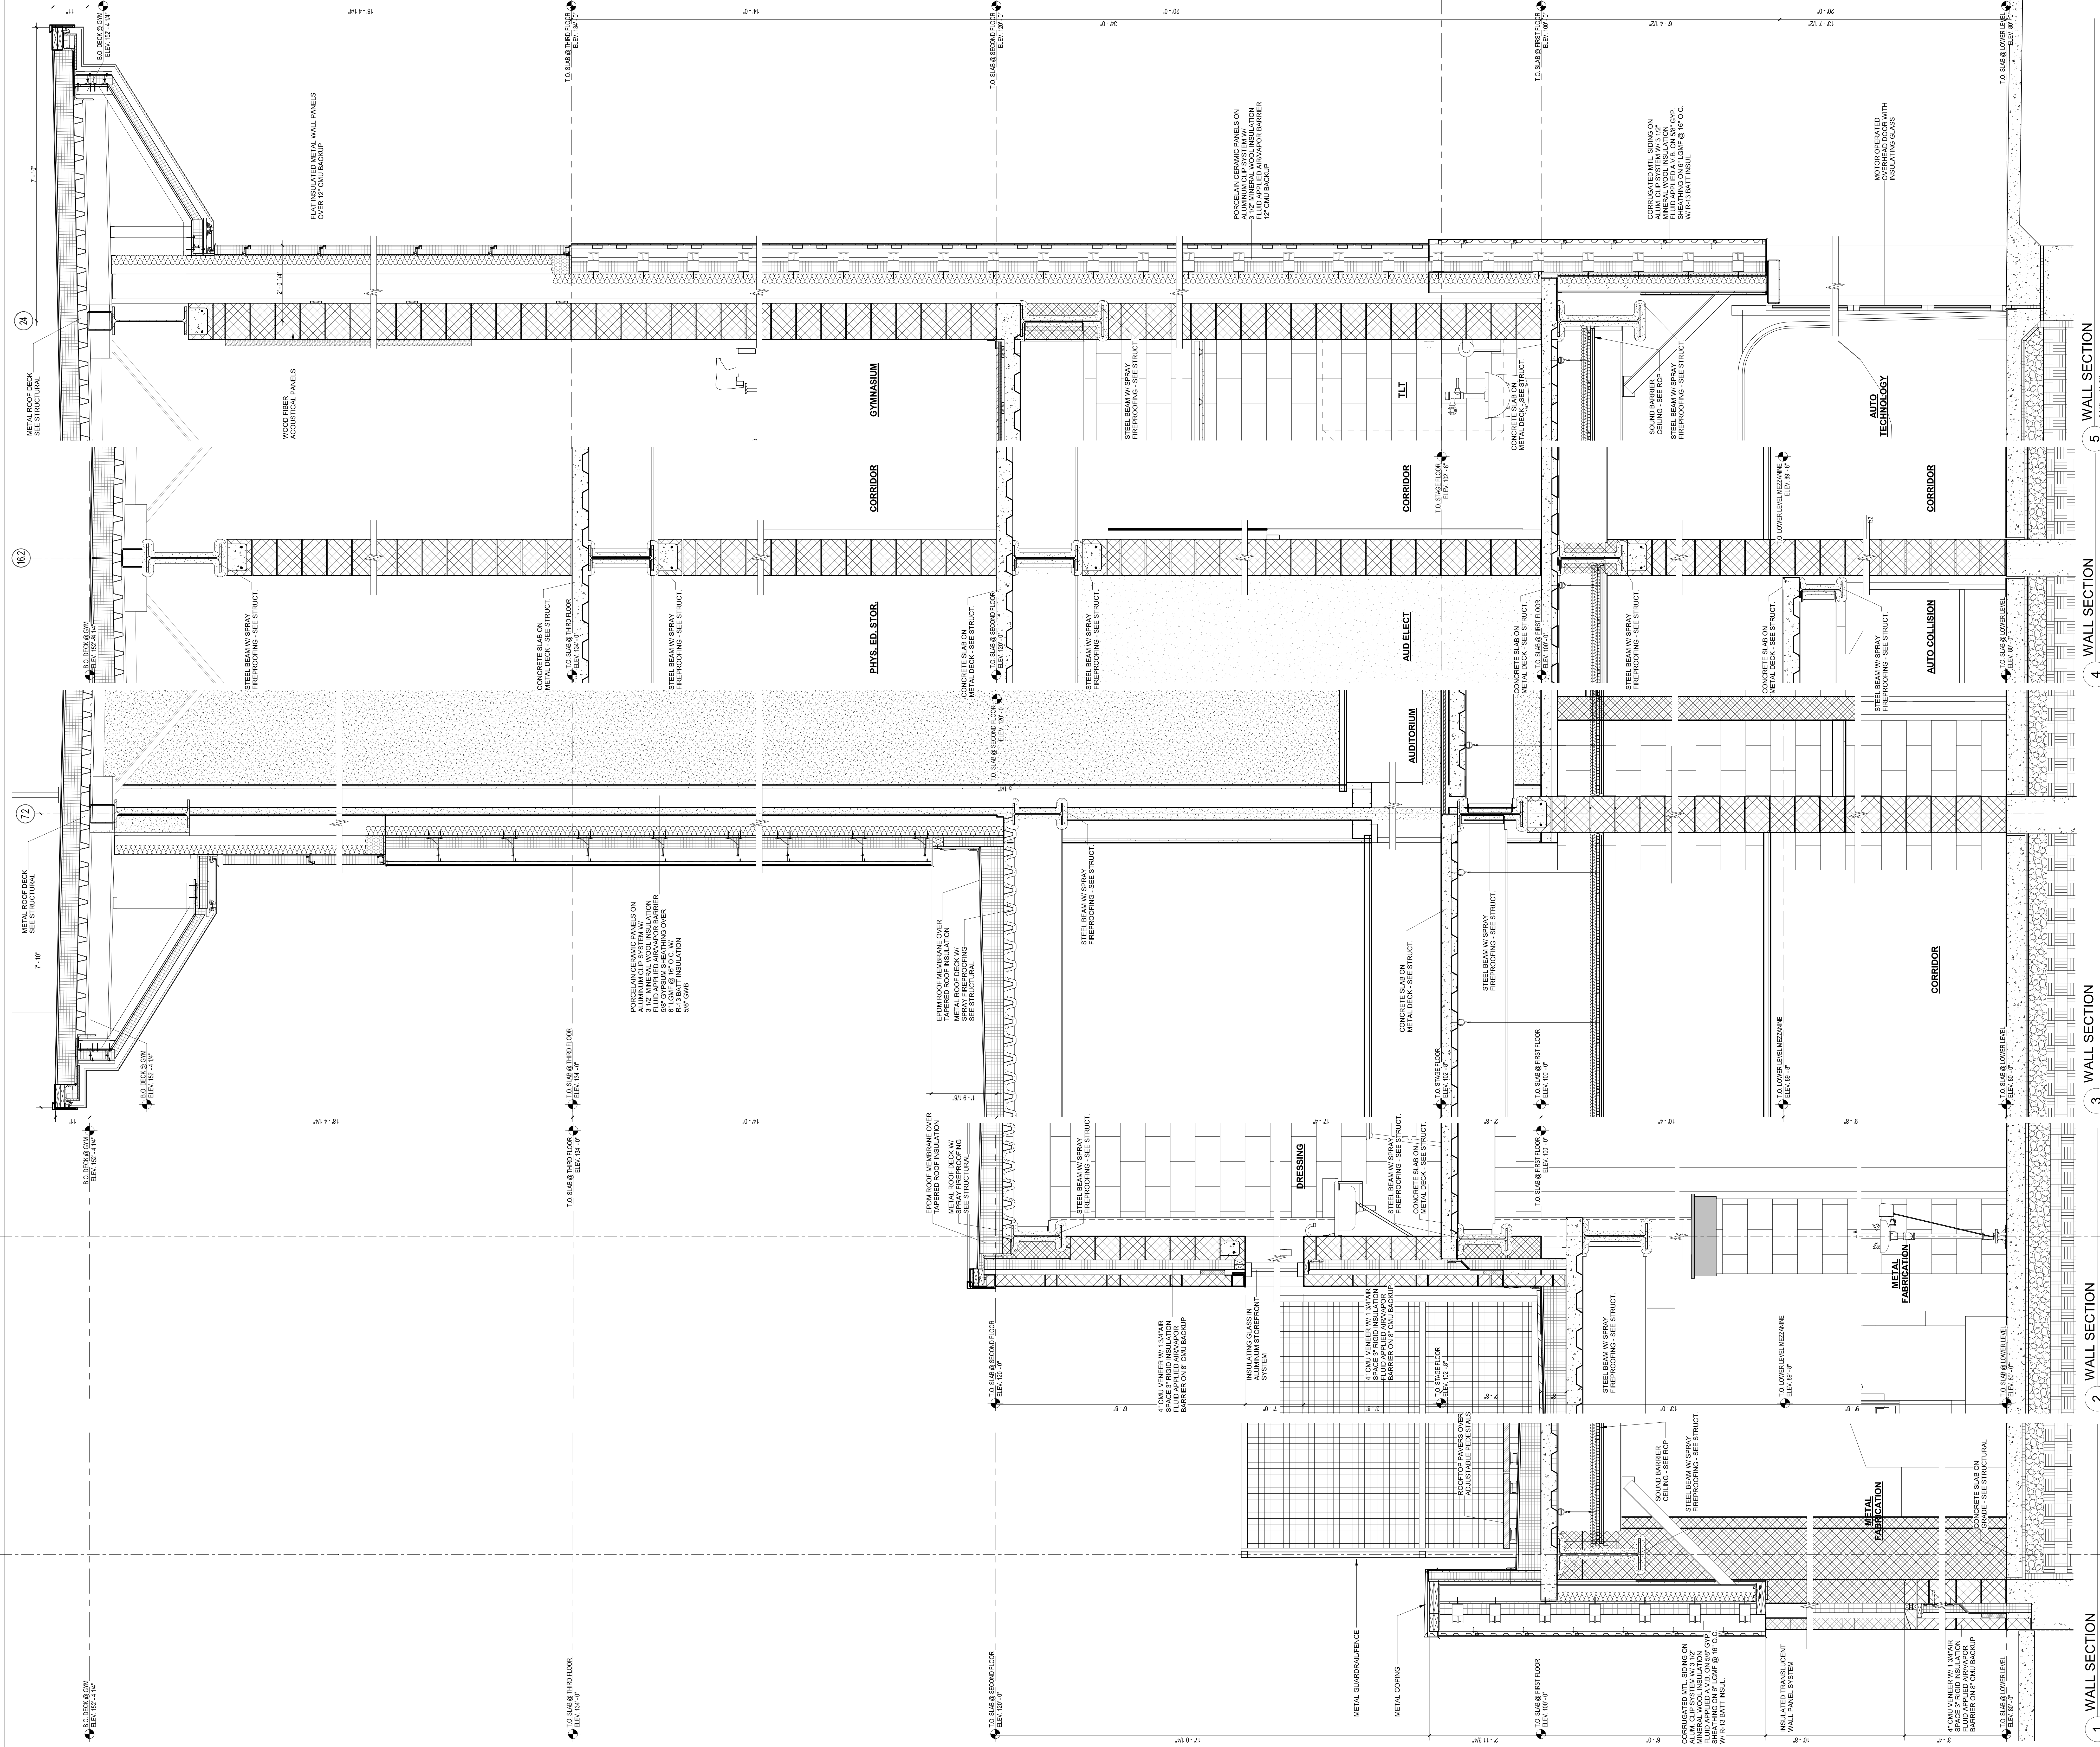

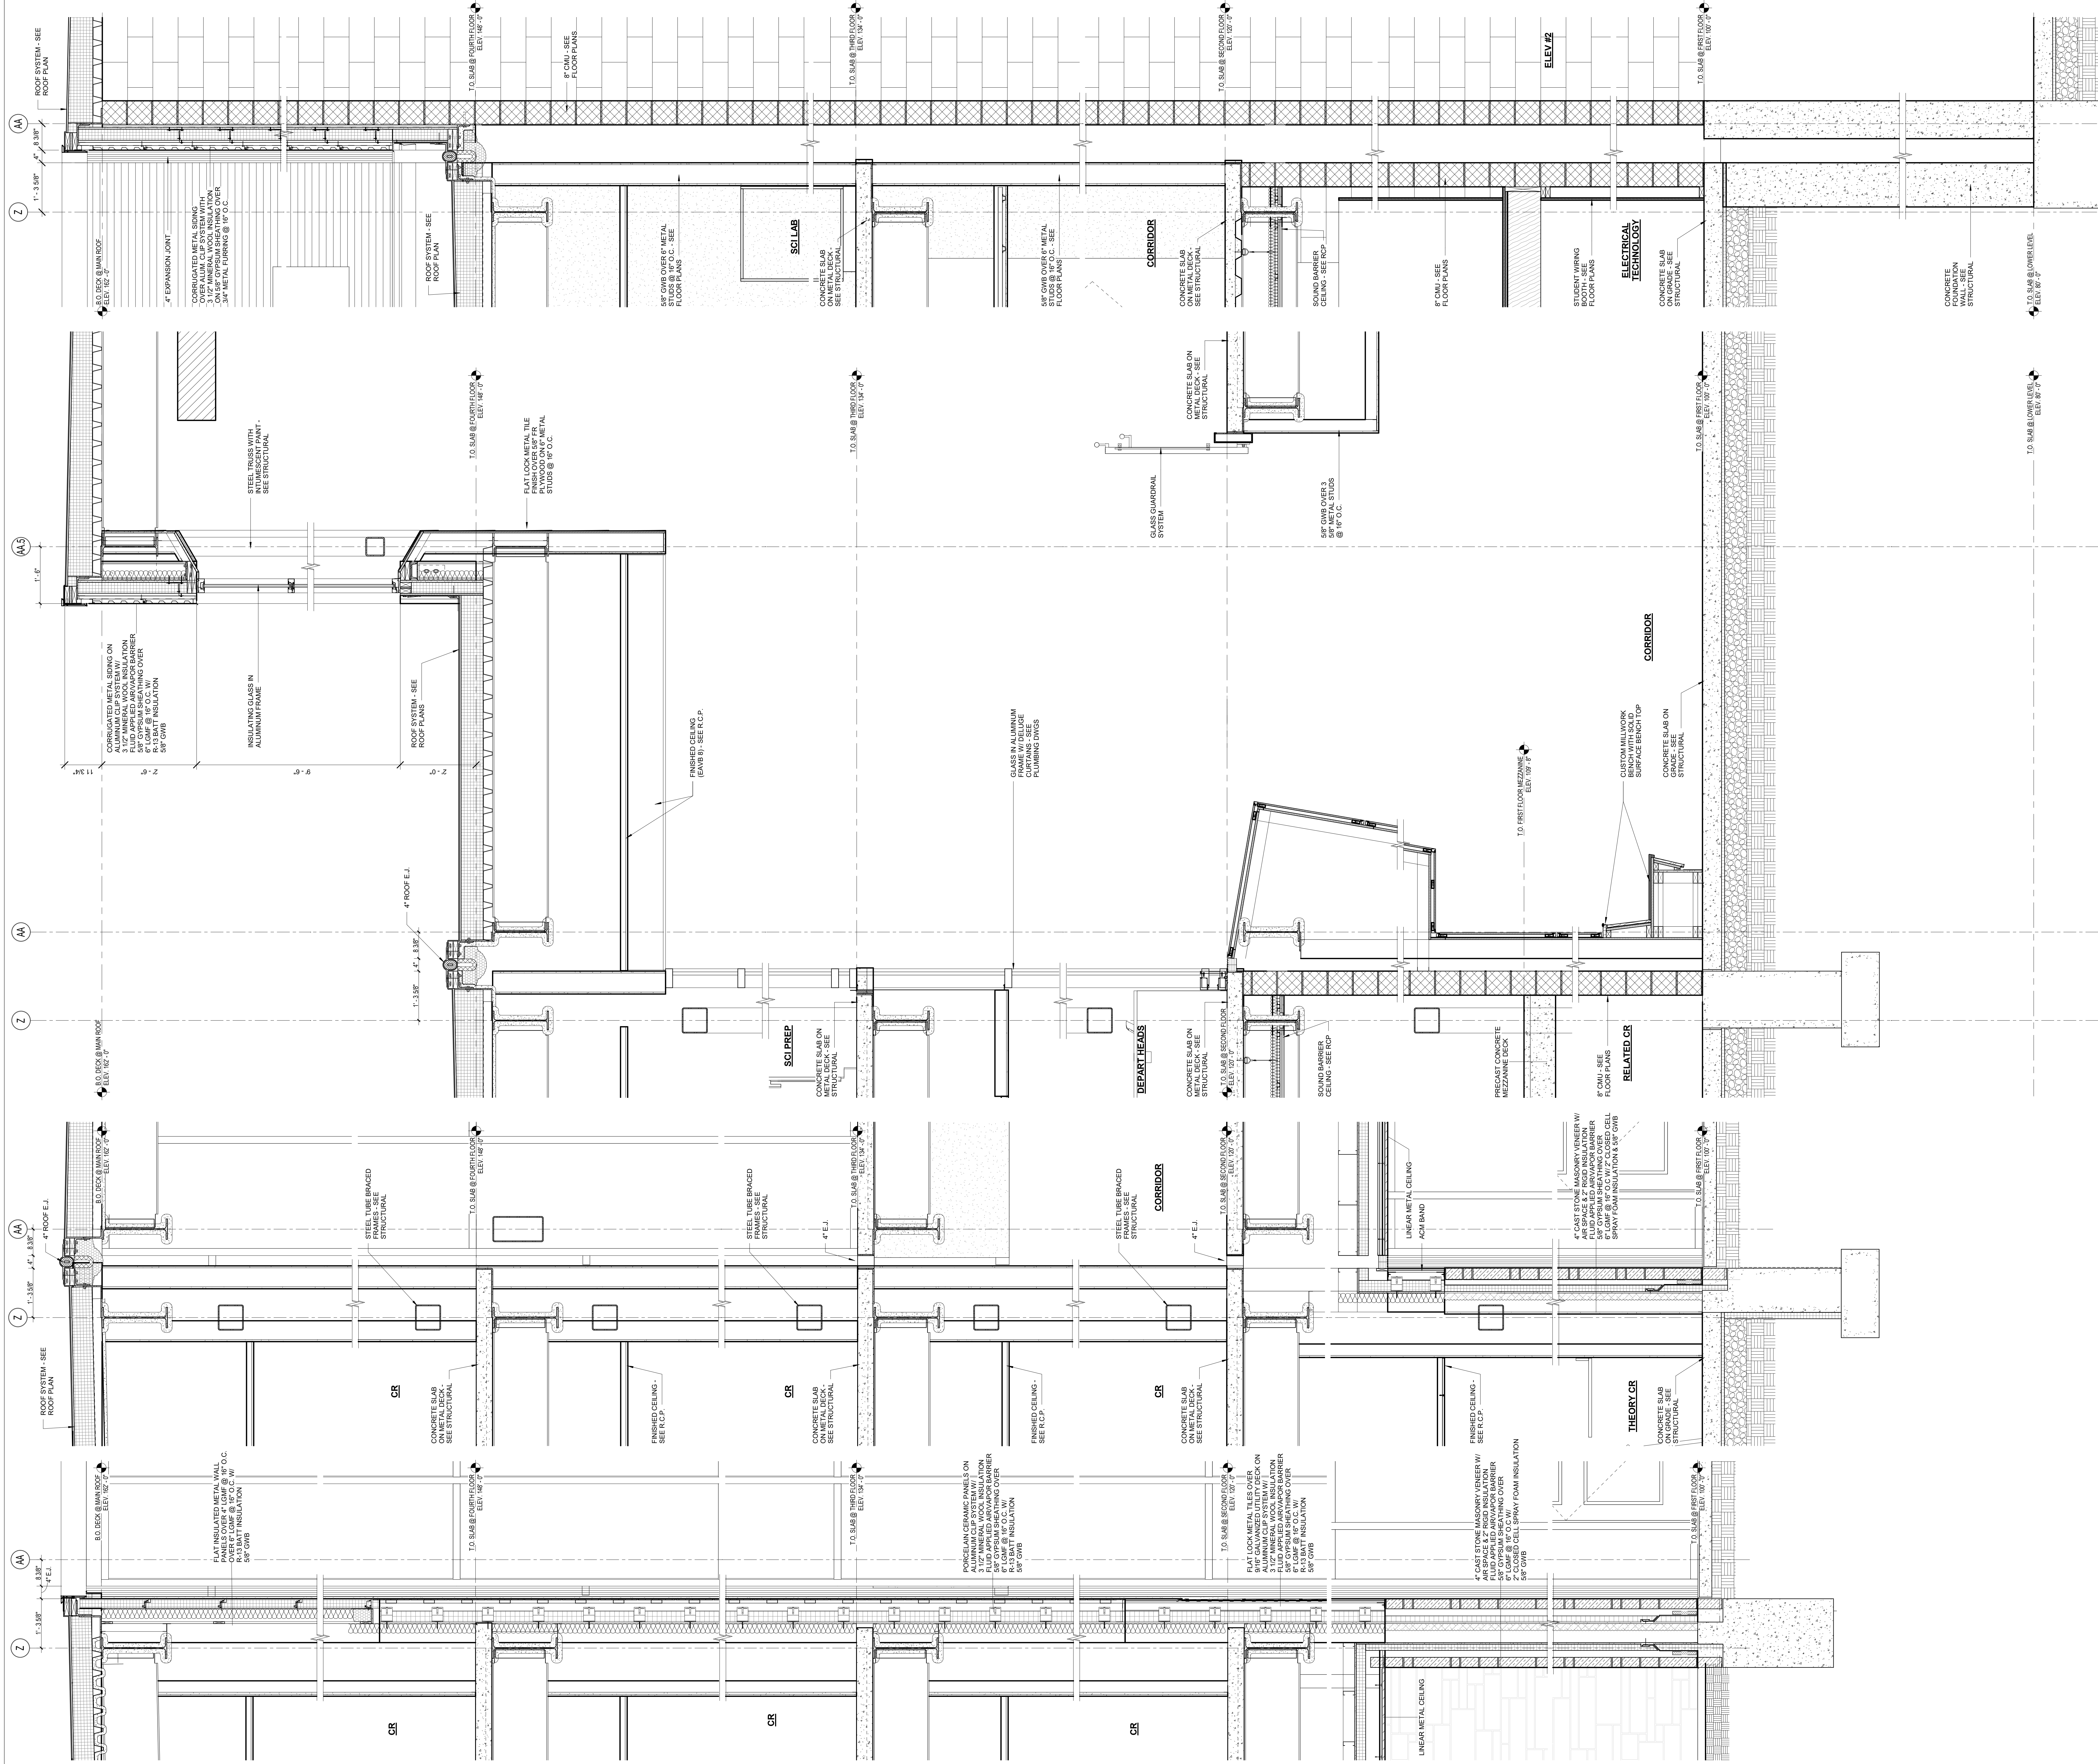

DRA

Drumme Rosane Anderson, Inc.

225 Oakland Road
Studio 205
South Windsor, CT
06074

260 Charles Street
Studio 300
Waltham, MA
02453

Planning | Architecture | Interior Design

Tel: 617.964.1000
www.dra-inc.com

Northeast
Metropolitan
Regional
Vocational High
School

100 Hemlock Road,
Wakefield, MA 01880

PROJECT NORTH

MAGNETIC NORTH

Scale: 3/4" = 1'-0"

Job No.: 20202

Drawn By: DRA

Date: August 4th, 2022

KEY PLAN

A B C D

MSBA DESIGN
DEVELOPMENT
SUBMISSION

August 4th, 2022

WALL SECTIONS

A3-2-8

1 WALL SECTION
3/4" = 1'-0"

2 WALL SECTION
3/4" = 1'-0"

3 WALL SECTION
3/4" = 1'-0"

4 WALL SECTION
3/4" = 1'-0"

© COPYRIGHT 2021

DRUMMEY ROSANE ANDERSON, INC.


DRA

DrummeY Rosane Anderson, Inc.
225 Oakland Road
Studio 205
South Windsor, CT
06074
Tel: 878.965.1000
www.drainc.com

260 Charles Street
Studio 300
Waltham, MA
02453



Planning | Architecture | Interior Design

Northeast
Metropolitan
Regional
Vocational High
School
100 Hemlock Road,
Wakefield, MA 01880

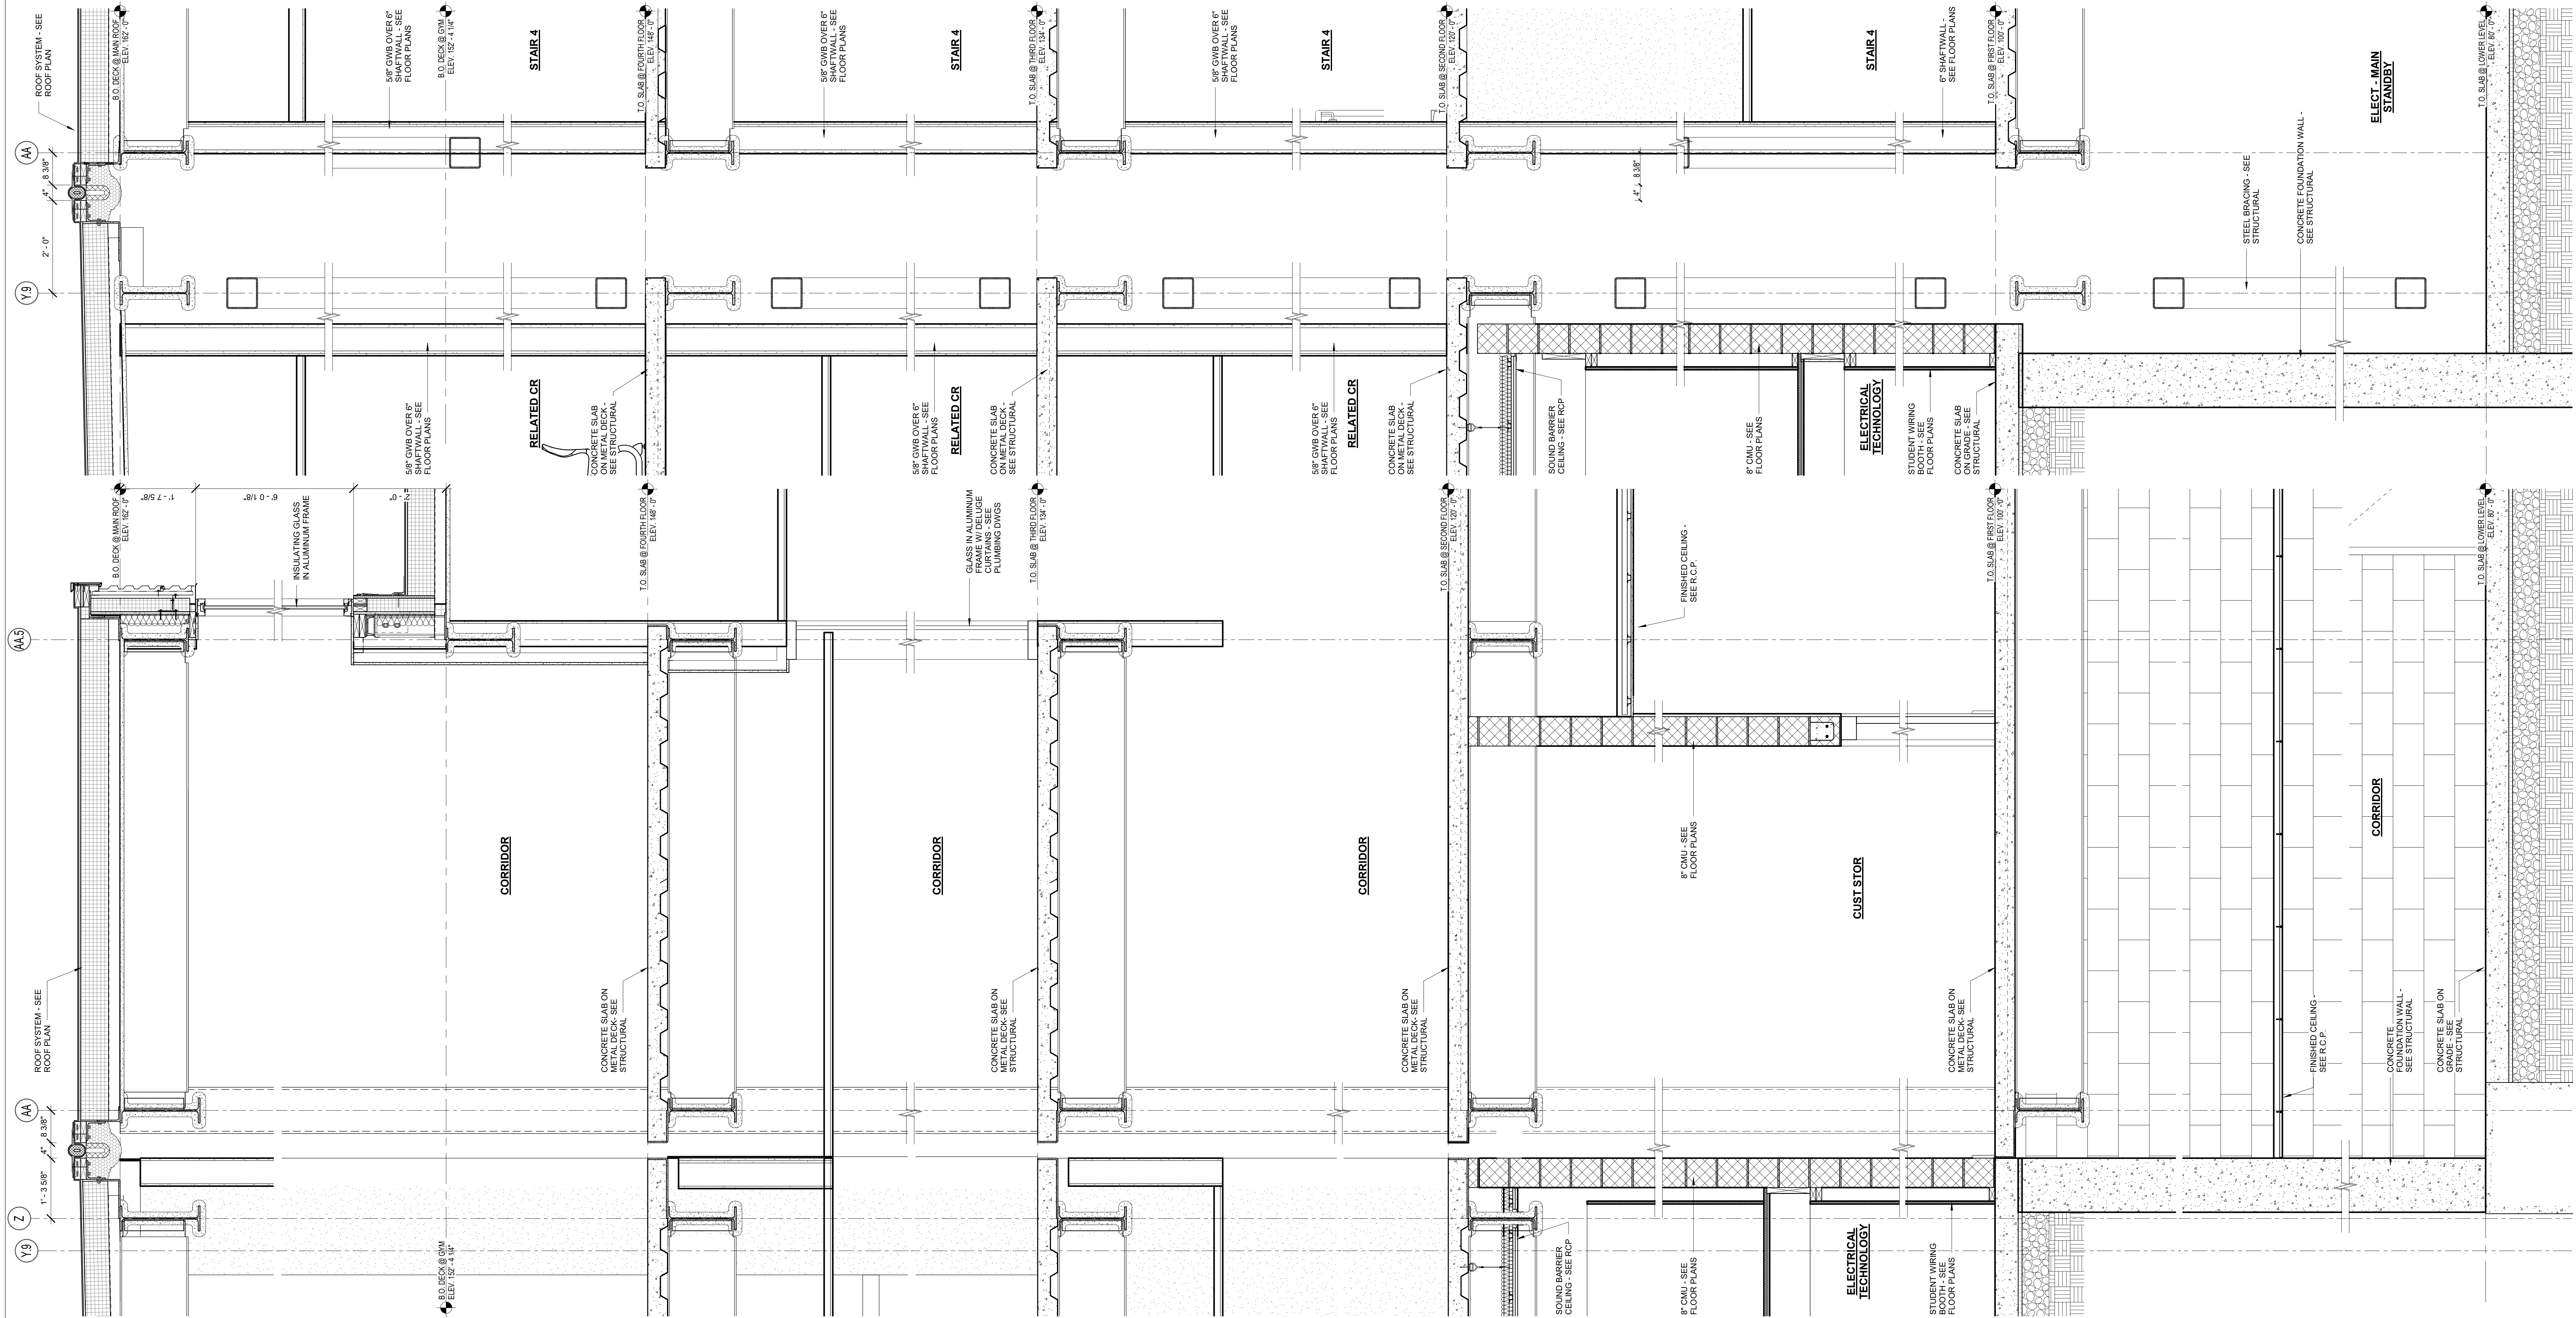

© COPYRIGHT 2021 DRUMMEY ROSANE ANDERSON, INC.

MSBA DESIGN
DEVELOPMENT
SUBMISSION
August 4th, 2022

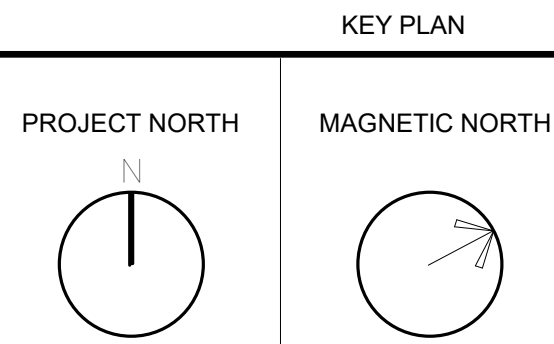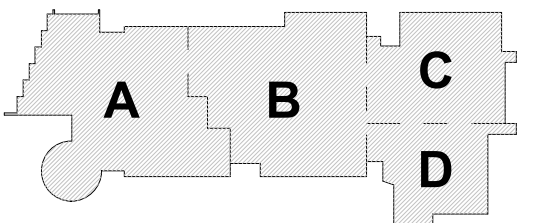

WALL SECTIONS


Scale: 3/4" = 1'-0"
Job No.: 20202
Drawn By: DRA
Date: August 4th, 2022

A3-2-9



100 Hemlock Road,
Wakefield, MA 01880



MSBA DESIGN
DEVELOPMENT
SUBMISSION
August 4th, 2022

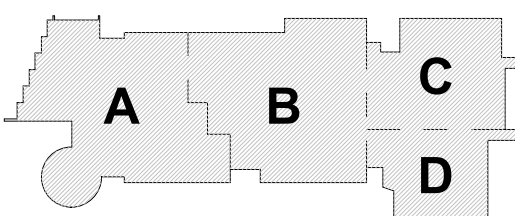


KEY PLAN

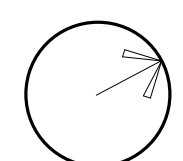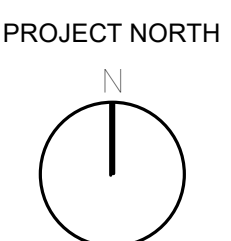

WALL SECTIONS

Scale: 3/4" = 1'-0"
Job No.: 20202
Drawn By: DRA
Date: August 4th, 2022

A3-2-10

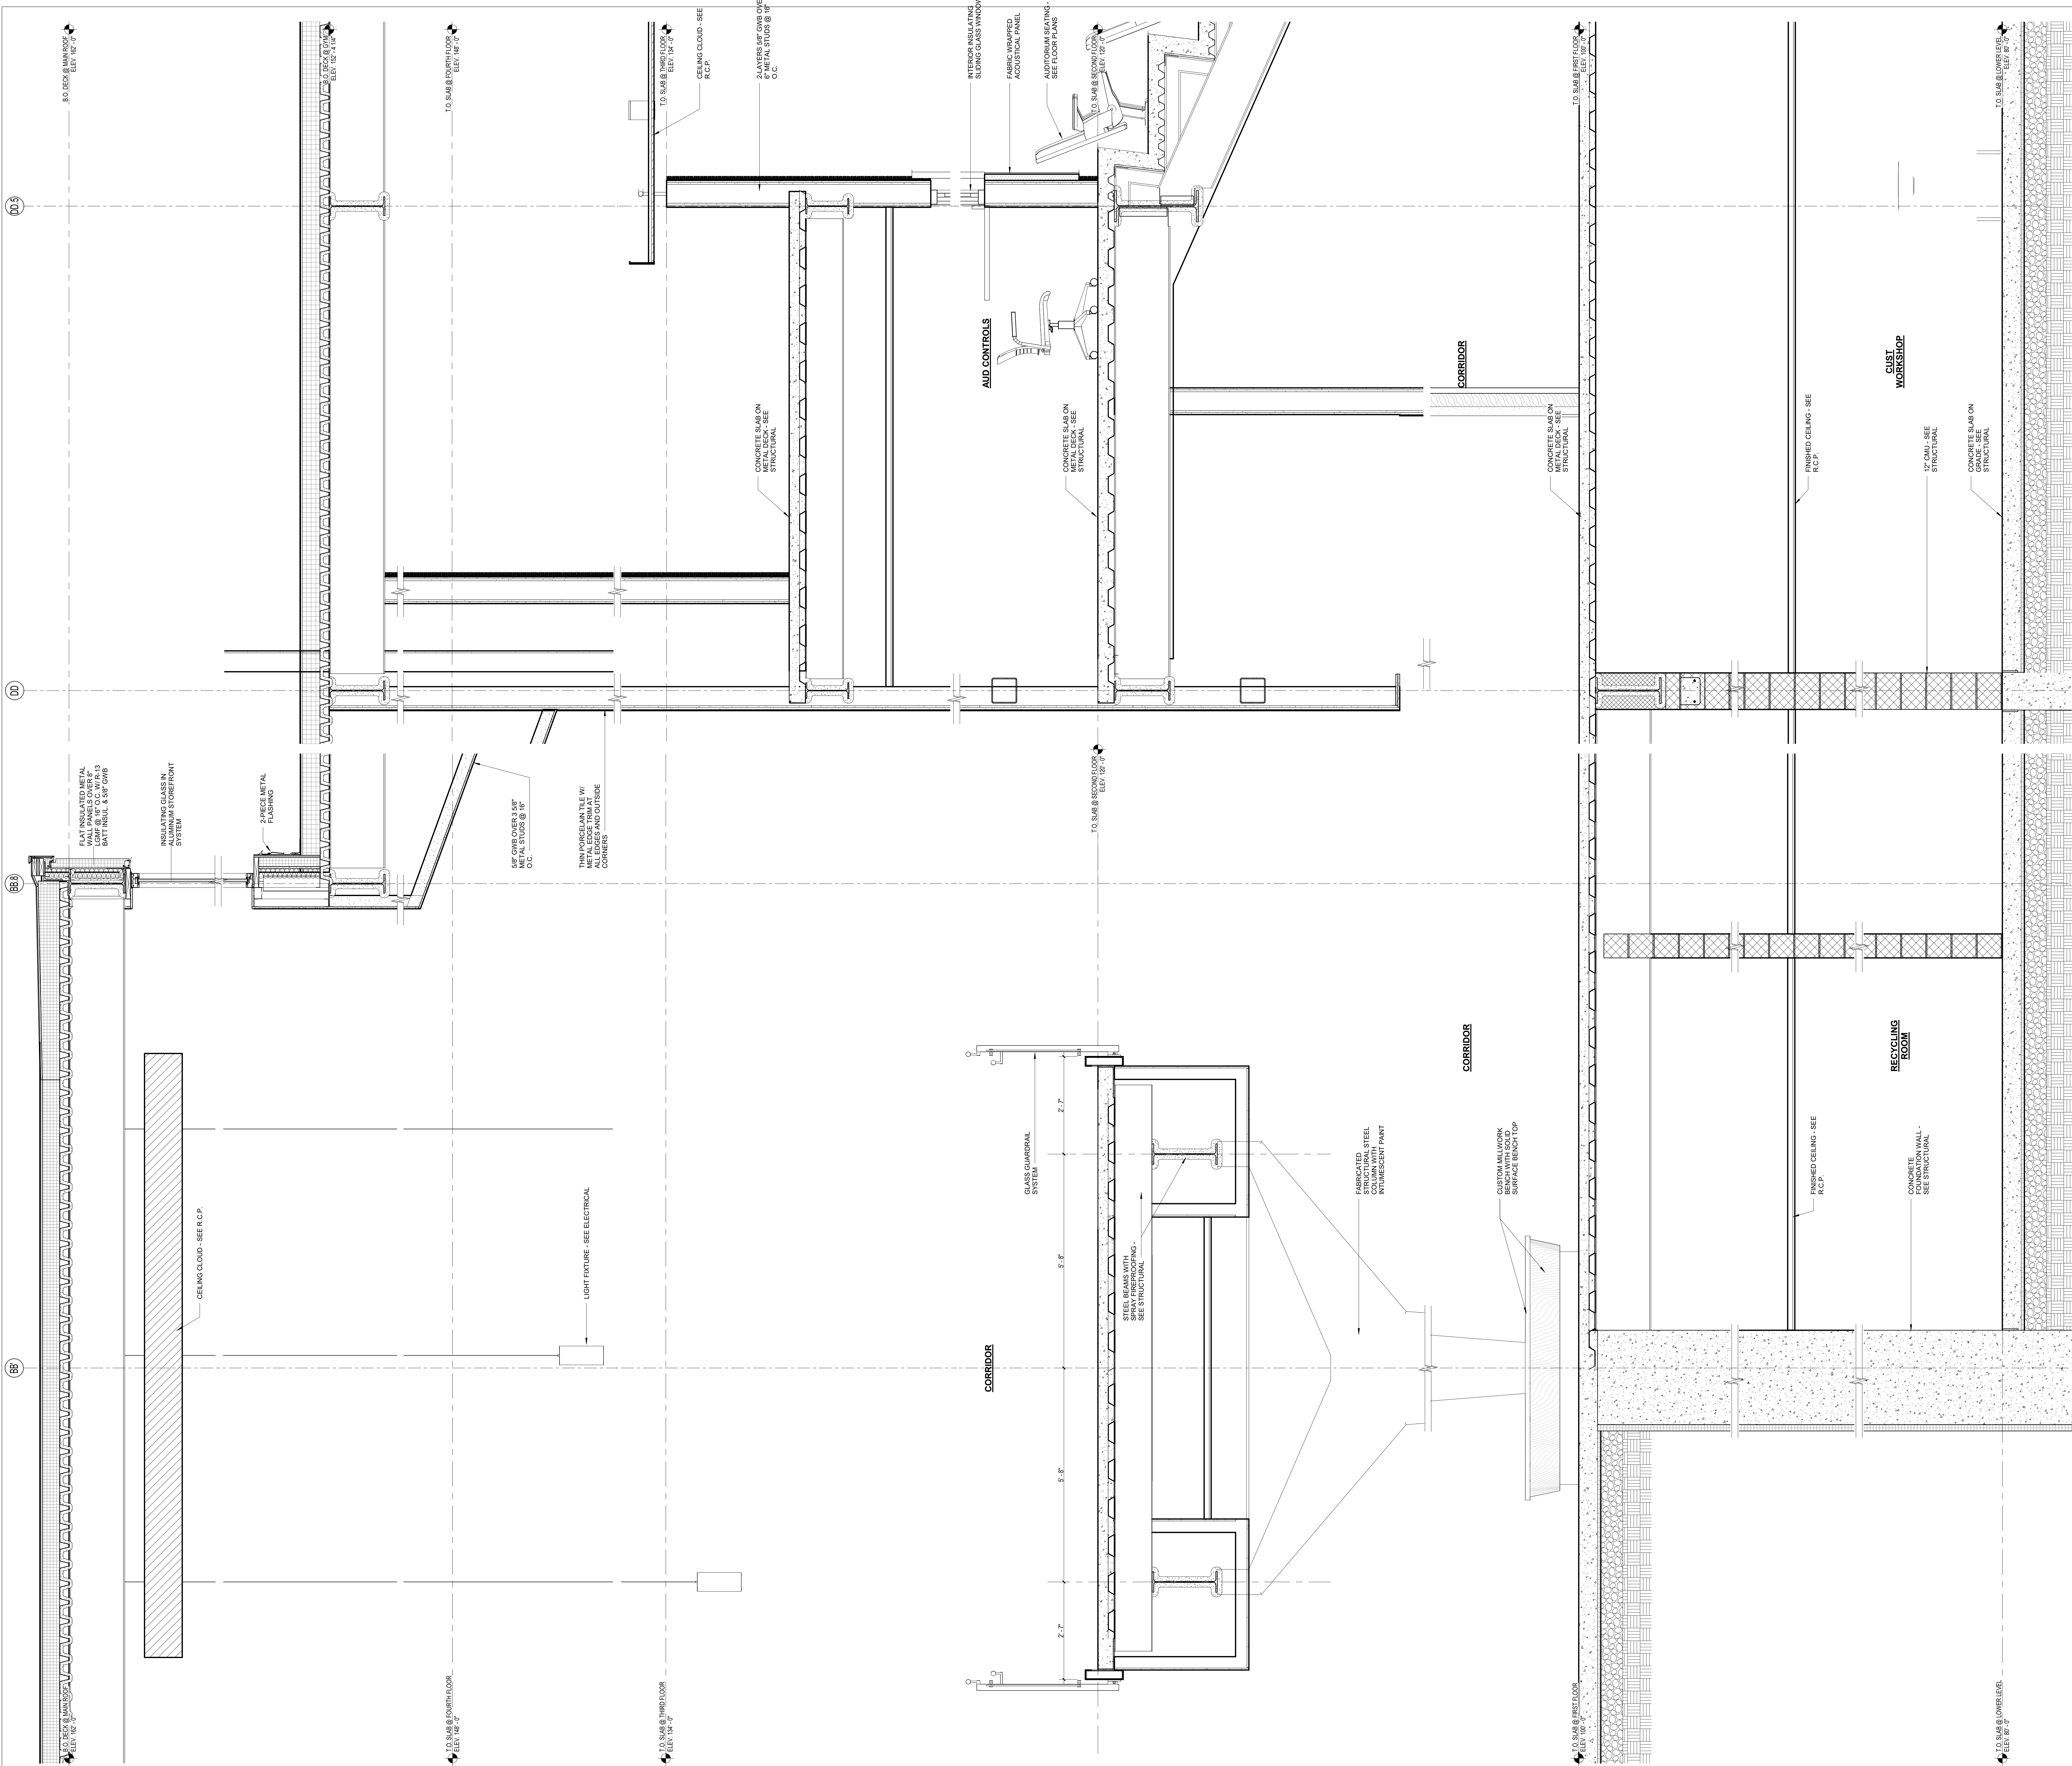

DRA

Drummey Rosane Anderson, Inc.

225 Oakland Road
Studio 205
South Windsor, CT 06074

260 Charles Street
Studio 300
Waltham, MA 02453

Planning | Architecture | Interior Design

Tel: 872.965.1000
www.drainc.com

Northeast Metropolitan Regional Vocational High School

100 Hemlock Road,
Wakefield, MA 01880

MSBA DESIGN DEVELOPMENT SUBMISSION

August 4th, 2022

A B C D

KEY PLAN

PROJECT NORTH

MAGNETIC NORTH

WALL SECTIONS

Scale: 3/4" = 1'-0"
Job No.: 20202
Drawn By: DRA
Date: August 4th, 2022

A3-2-11


DRA

Drumme Rosane Anderson, Inc.
225 Oakland Road
Studio 205
South Windsor, CT 06074
Tel: 817.965.1000
www.drainc.com

260 Charles Street
Studio 300
Waltham, MA 02453
Planning | Architecture | Interior Design


**Northeast
Metropolitan
Regional
Vocational High
School**
100 Hemlock Road,
Wakefield, MA 01880

MSBA DESIGN
DEVELOPMENT
SUBMISSION
August 4th, 2022

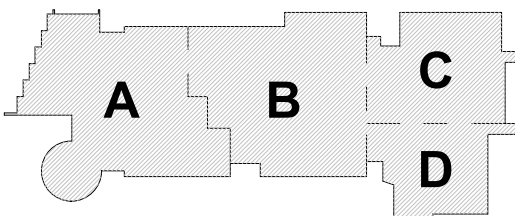

KEY PLAN

PROJECT NORTH MAGNETIC NORTH

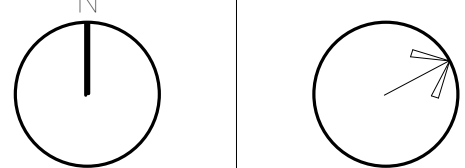


WALL SECTIONS


Scale: 3/4" = 1'-0"
Job No.: 20202
Drawn By: DRA
Date: August 4th, 2022


A3-2-12


© COPYRIGHT 2021 DRUMMEY ROSANE ANDERSON, INC.

1 WALL SECTION
3/4" = 1'-0"

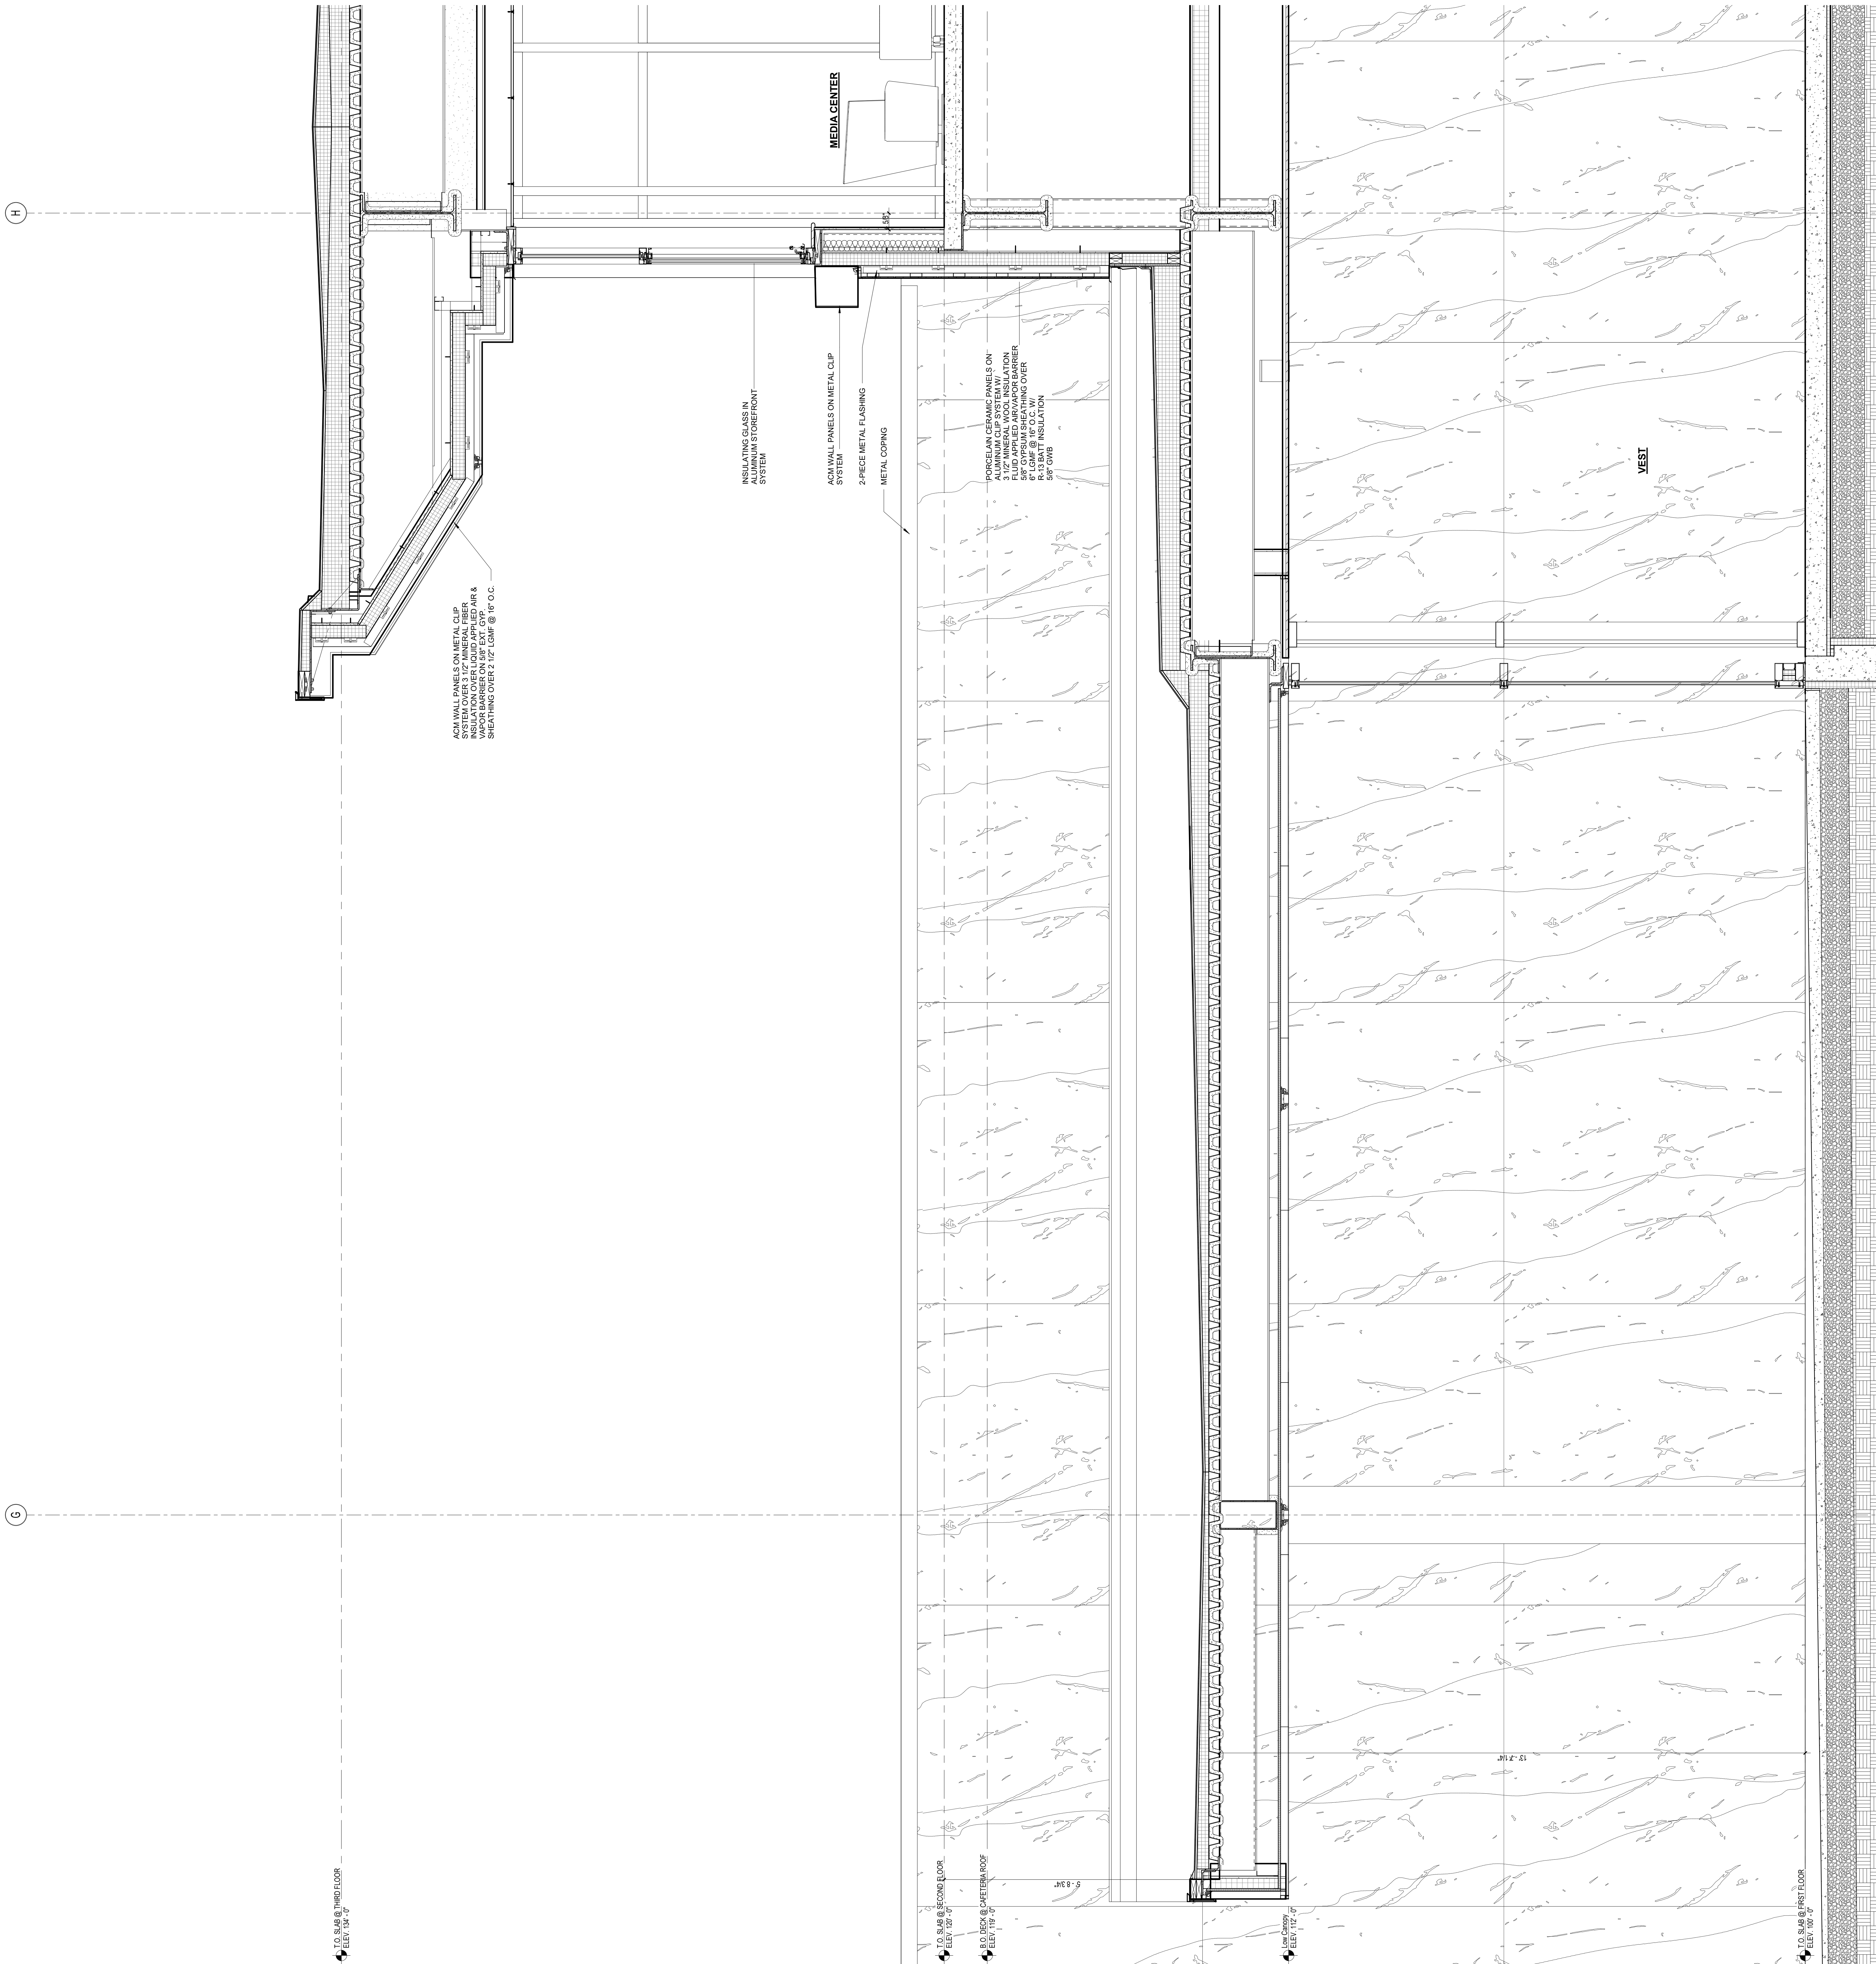

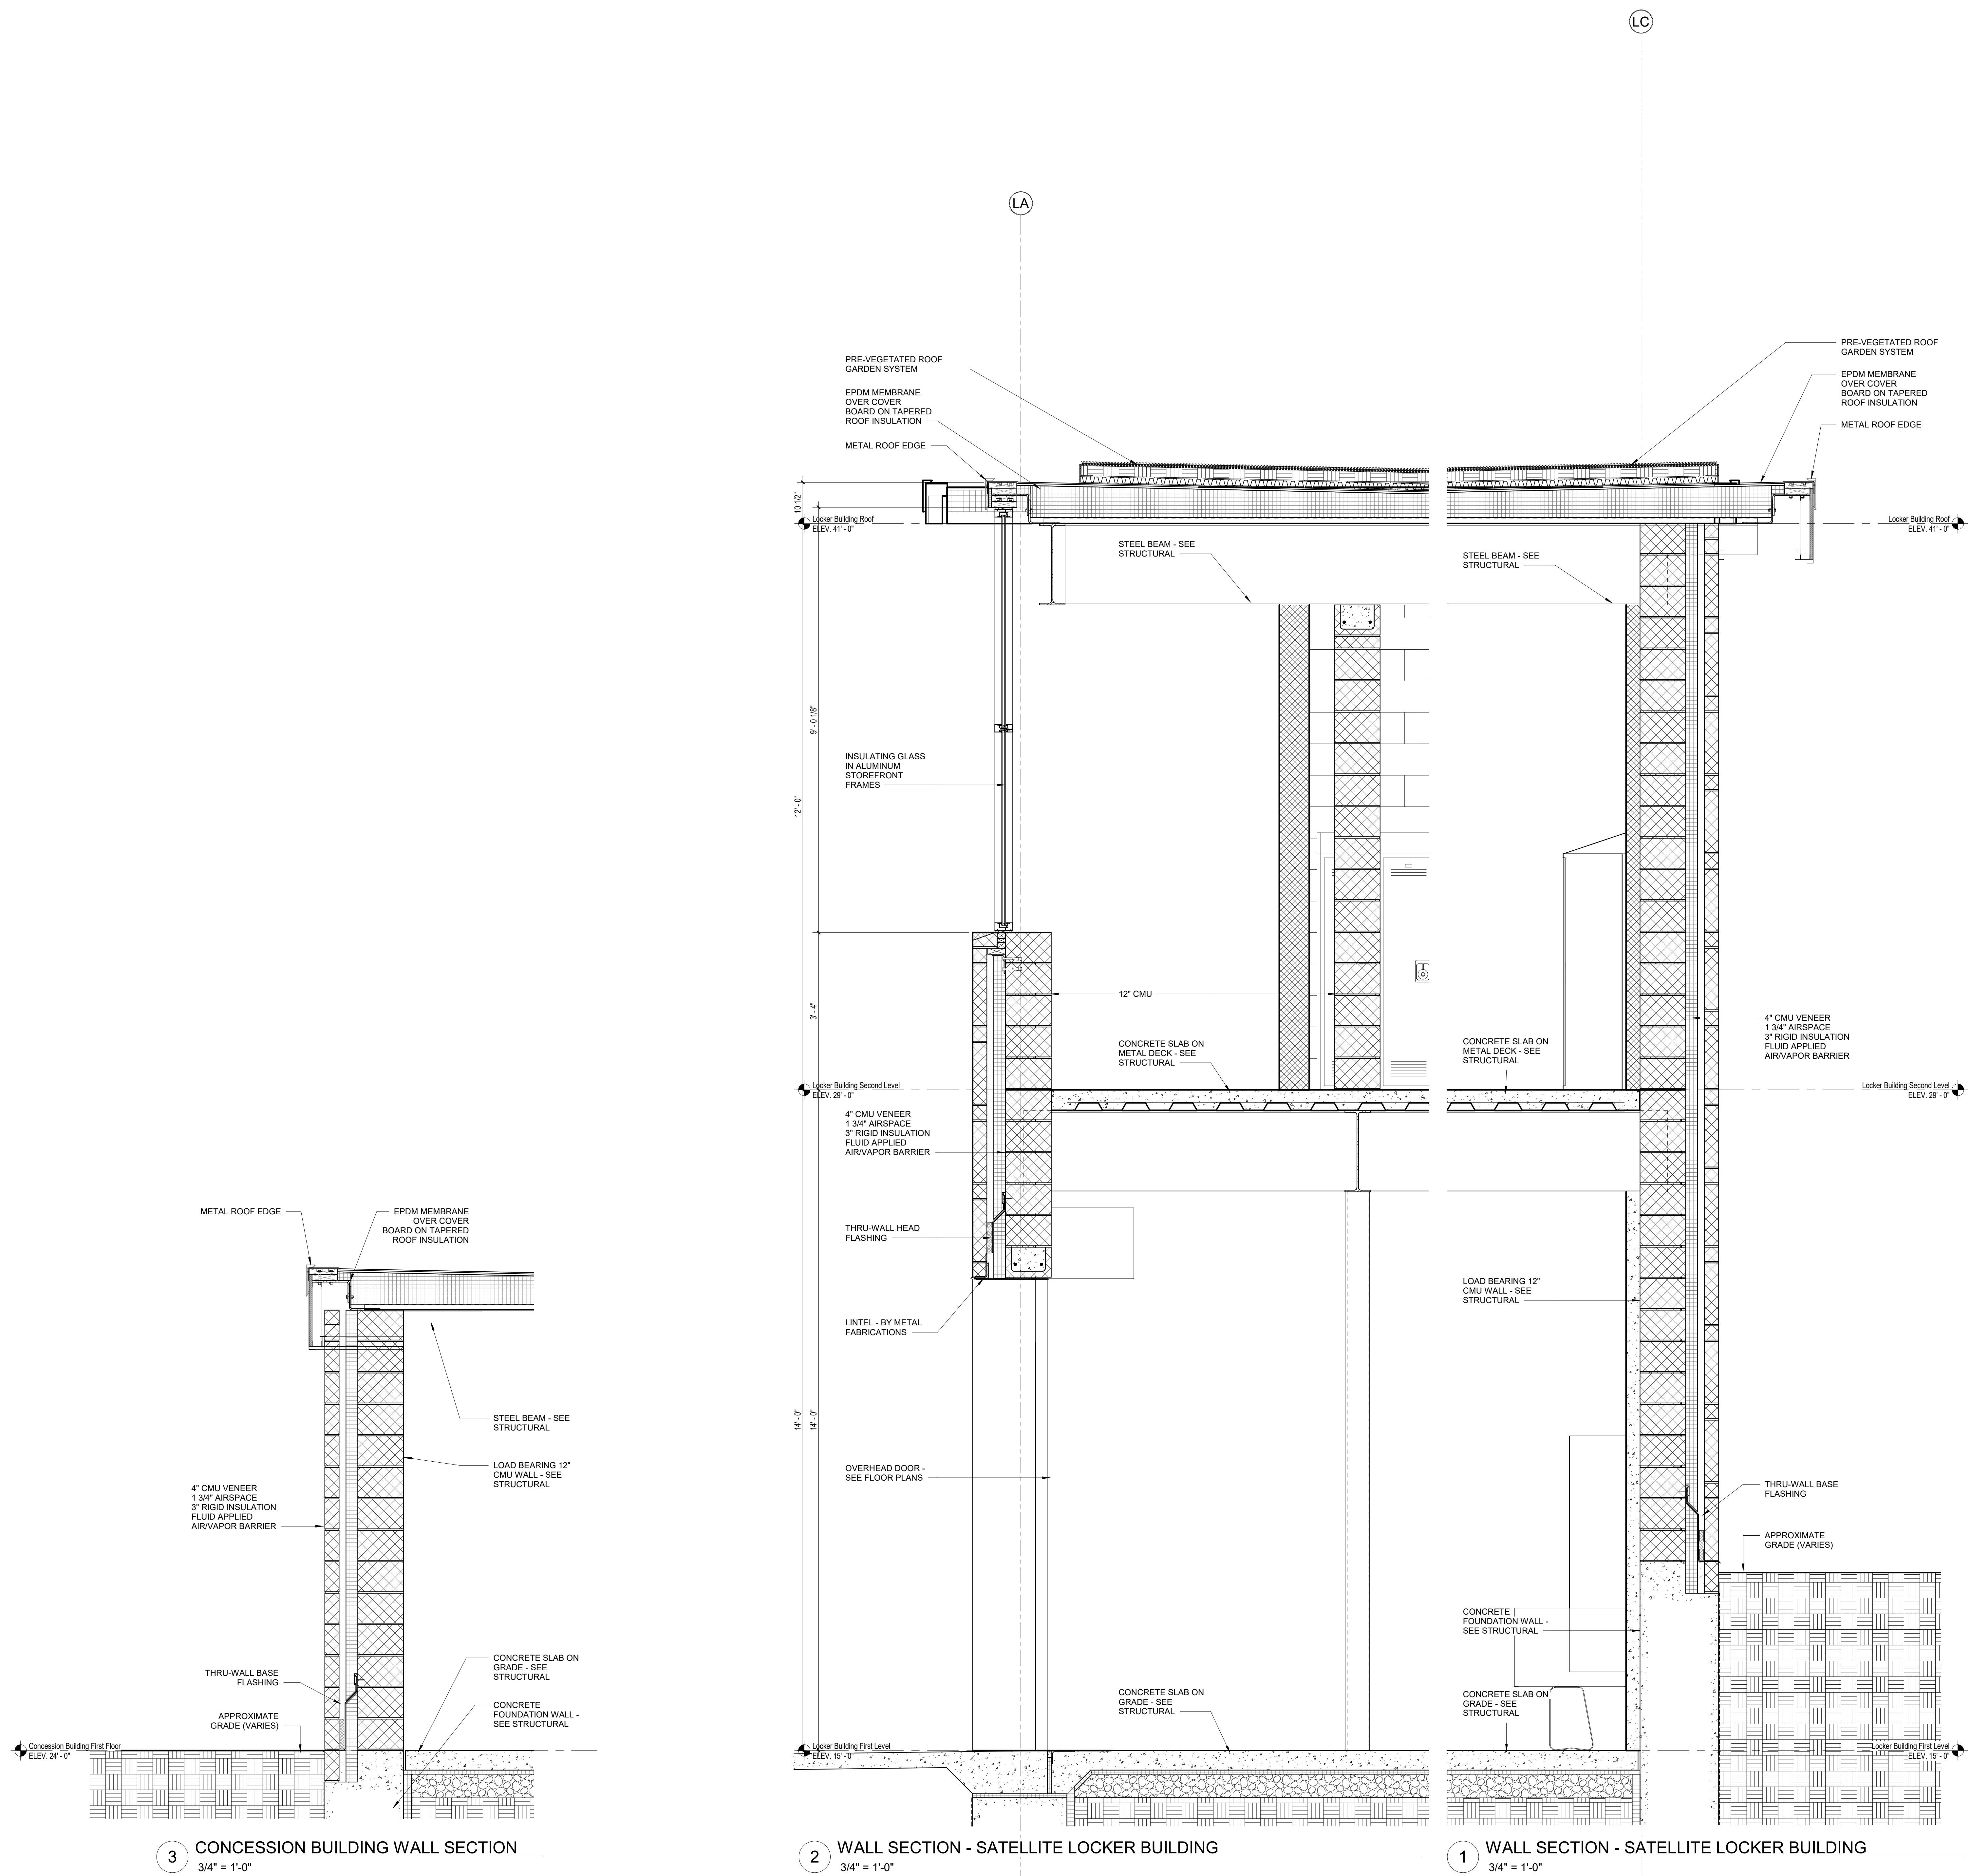

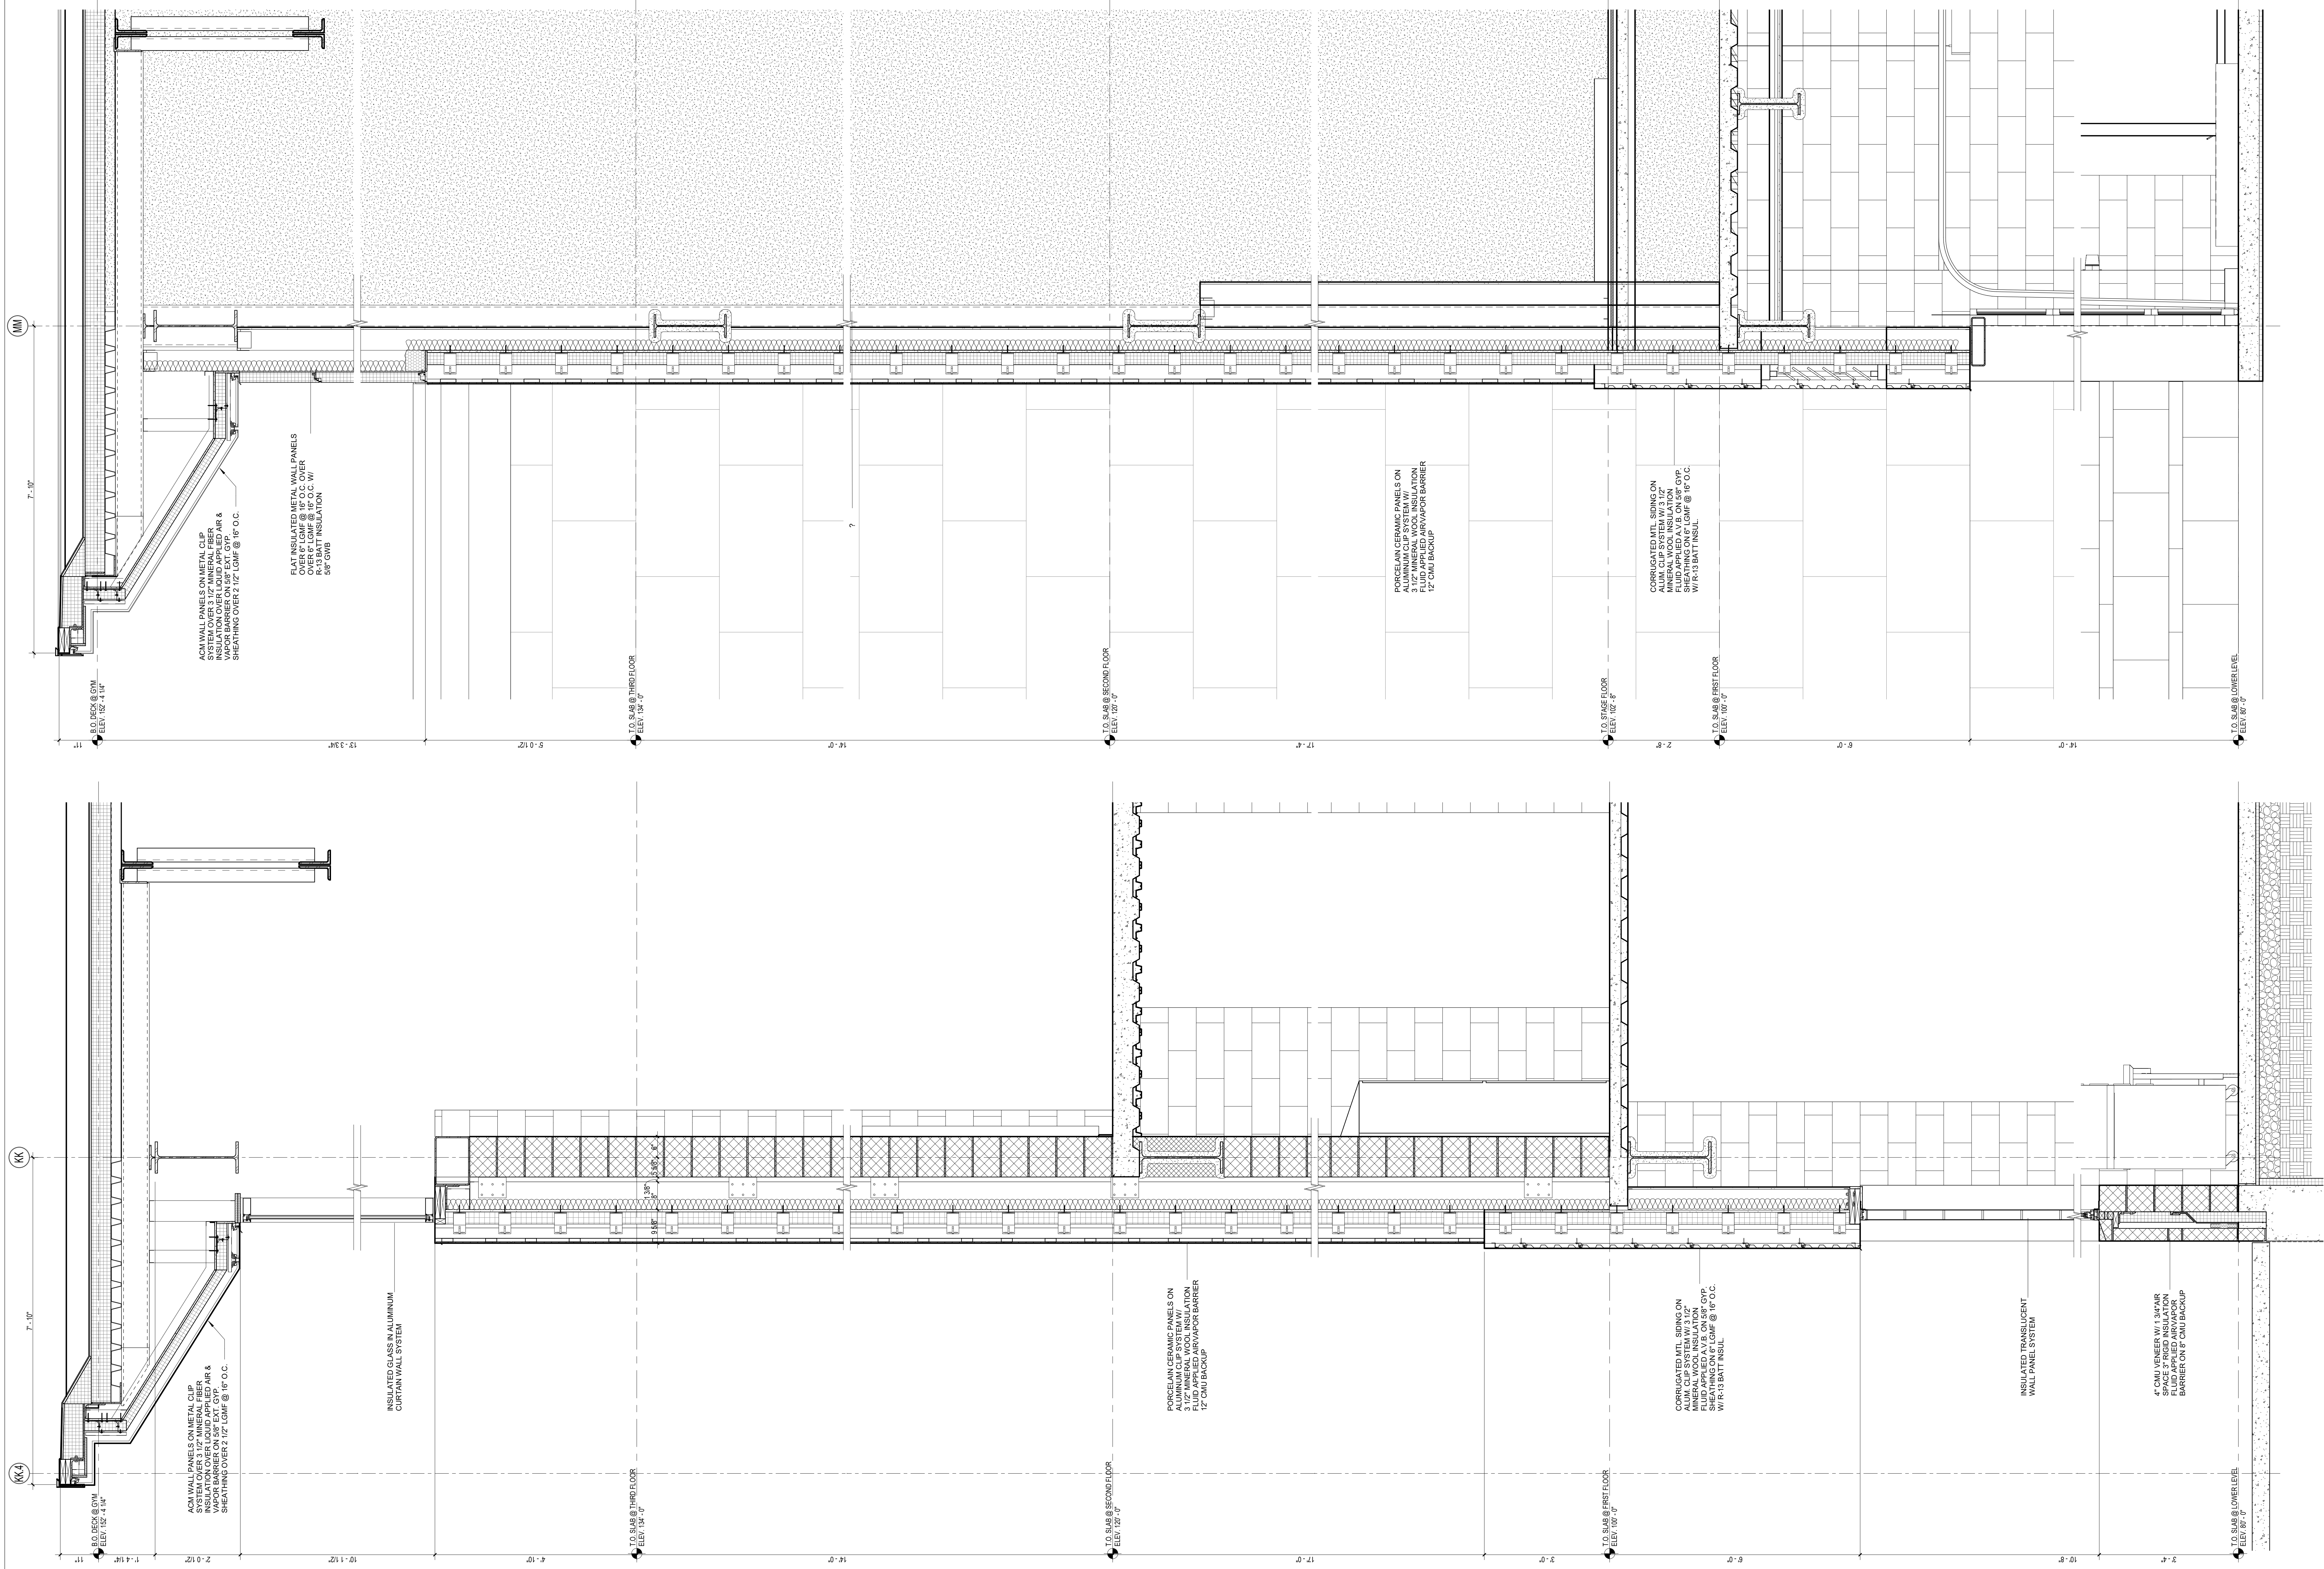


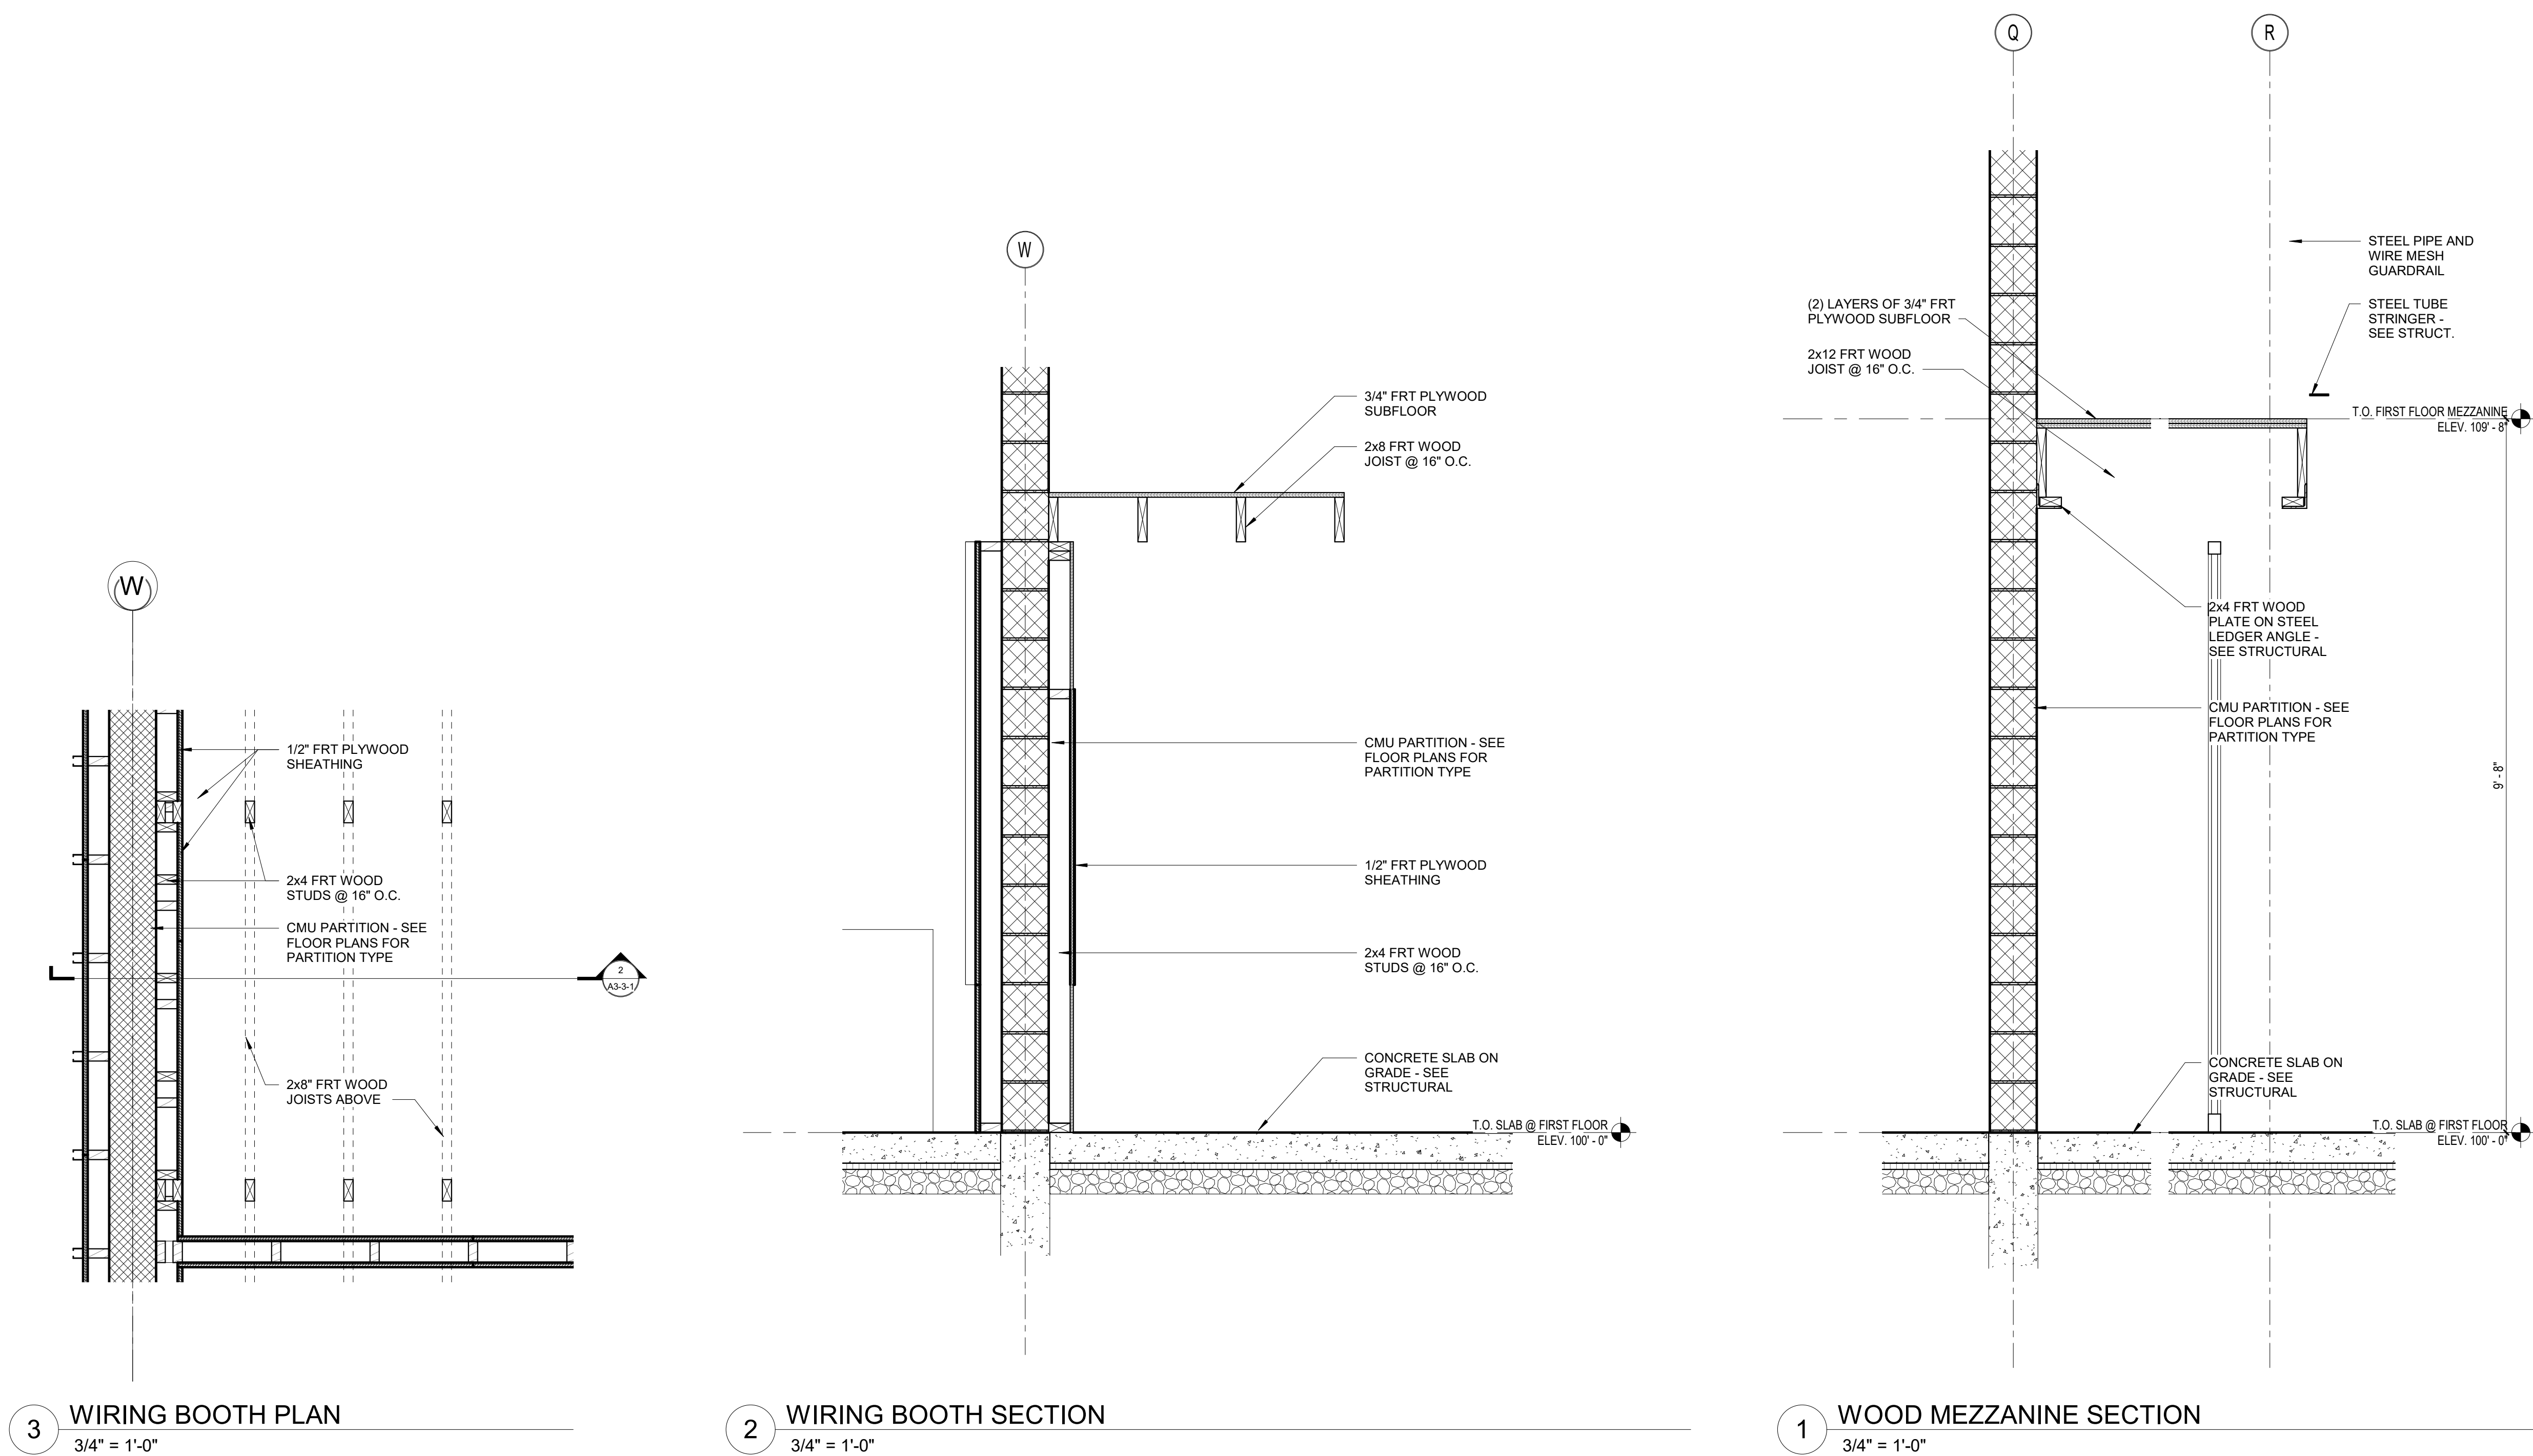

100 Hemlock Road,
Wakefield, MA 01880




PROJECT NORTH	MAGNETIC NORTH
---------------	----------------

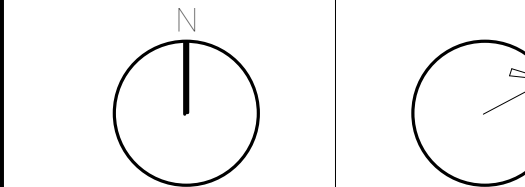


LOCKER ROOM PLANS


Scale: 1/4" = 1'-0"
Job No.: 20202
Drawn By: DRA
Date: August 4th, 2022

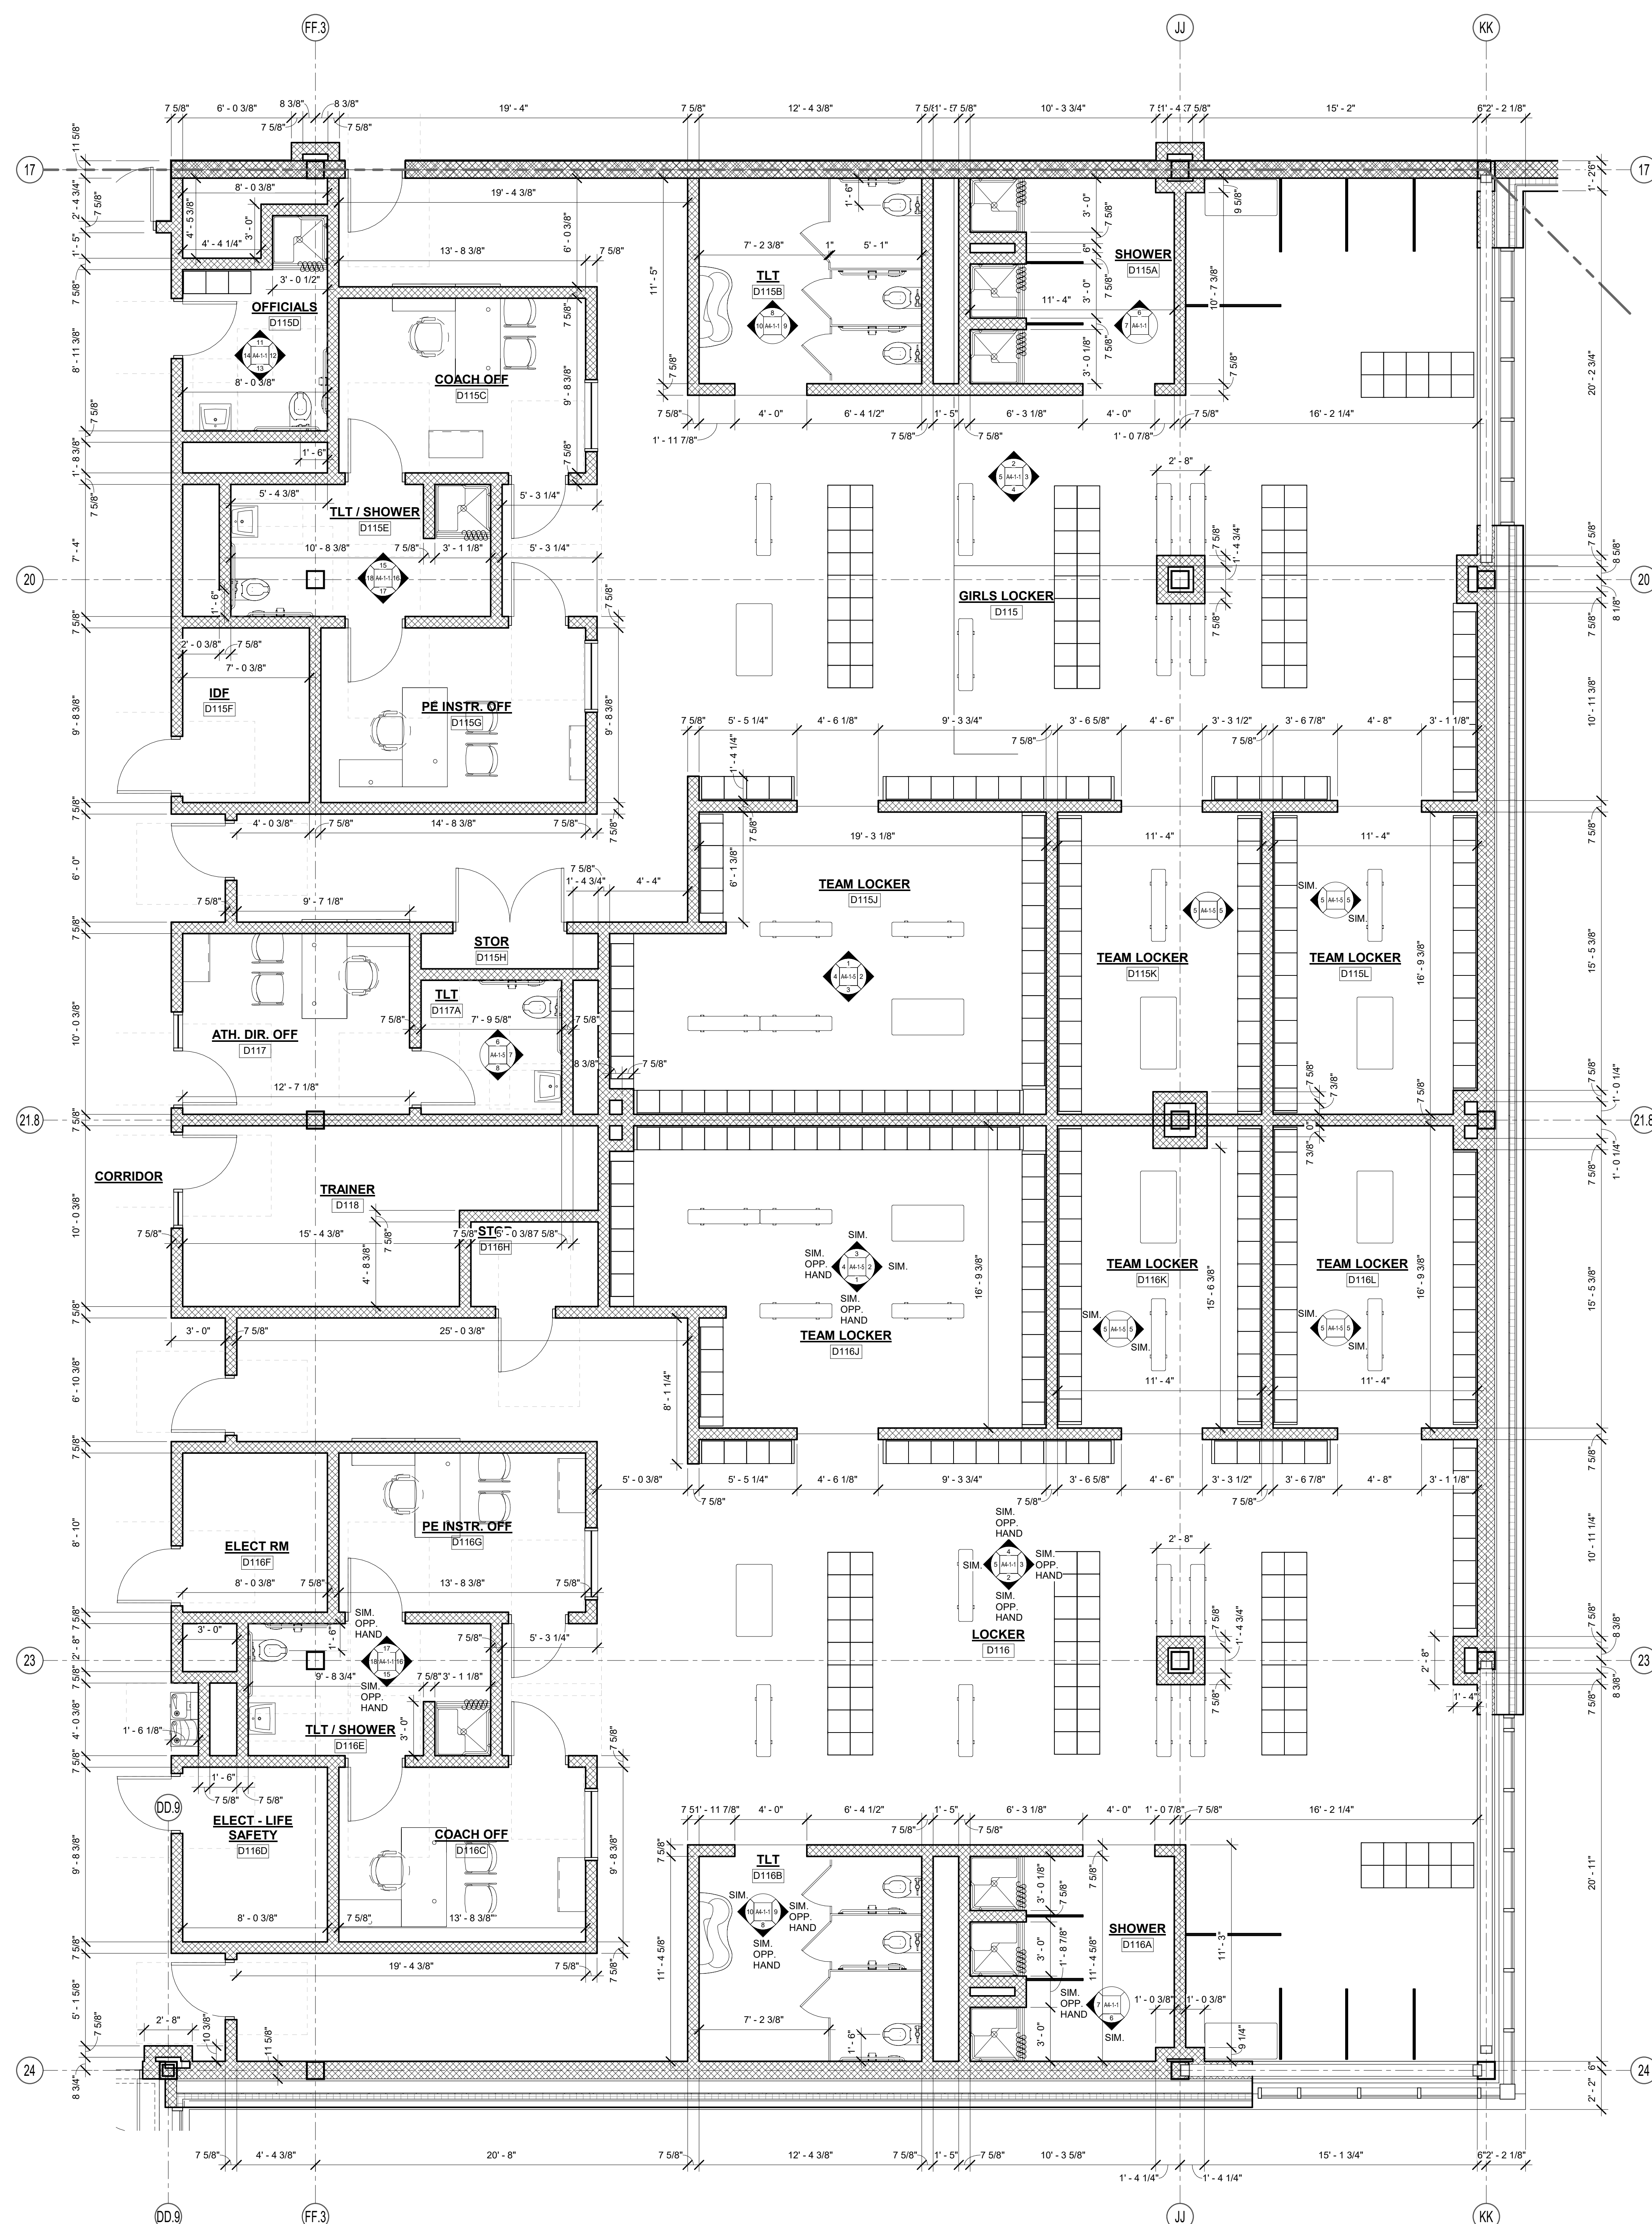


1 GIRLS LOCKER D115 AND BOYS LOCKER D116
1/4" = 1'-0"

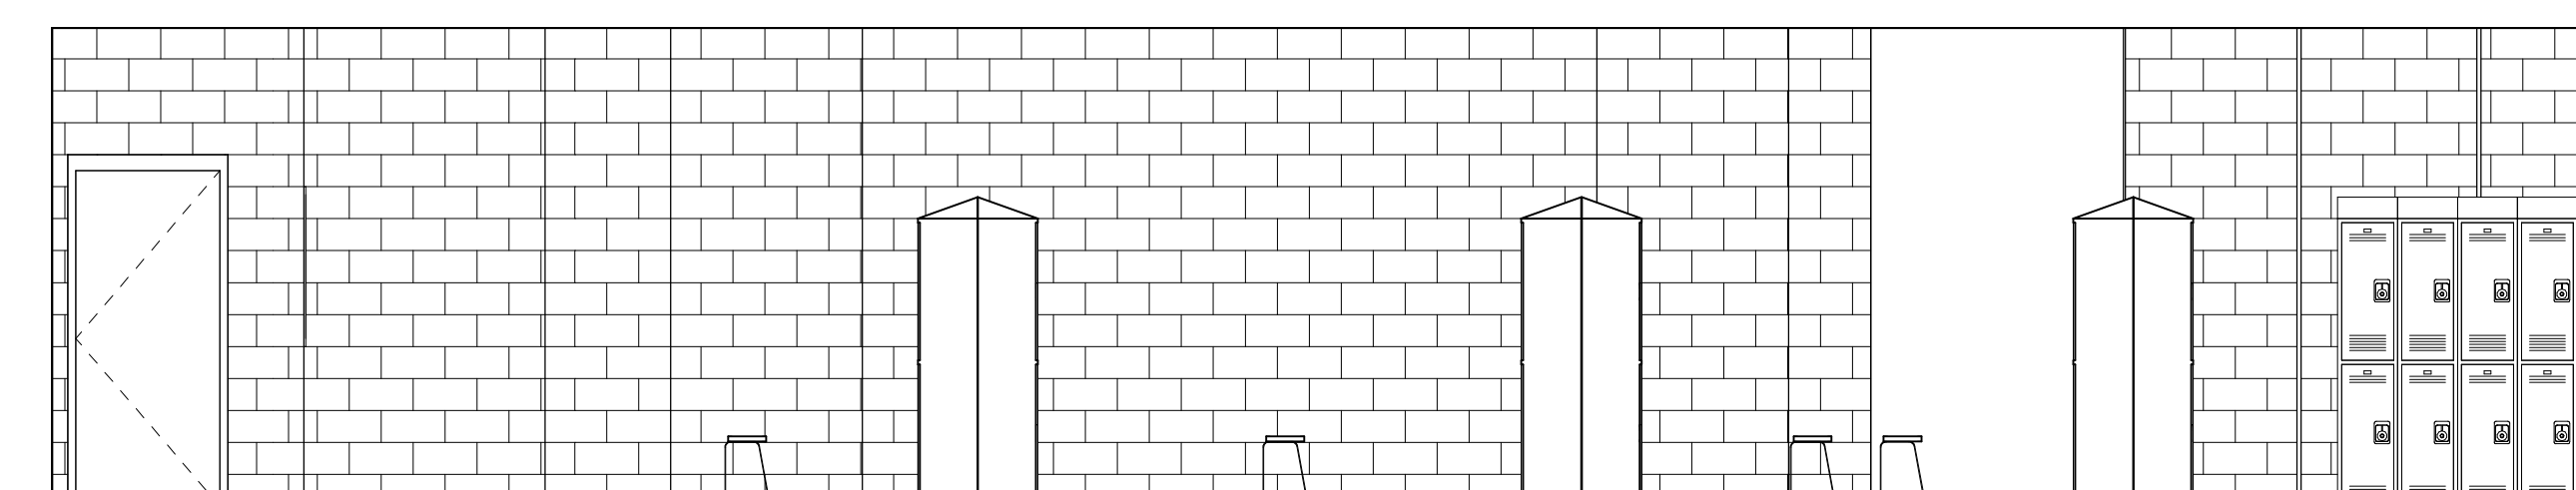


2 GIRLS LOCKER D115 - NORTH
1/4" = 1'-0"

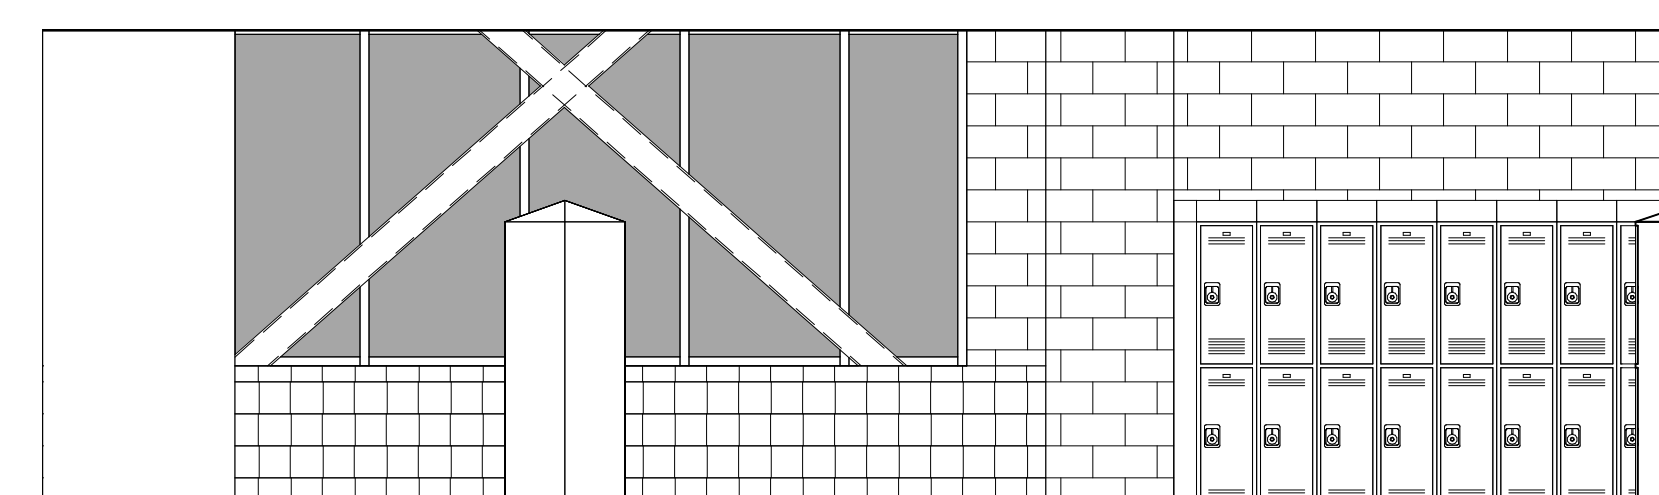


3 GIRLS LOCKER D115 - EAST
1/4" = 1'-0"

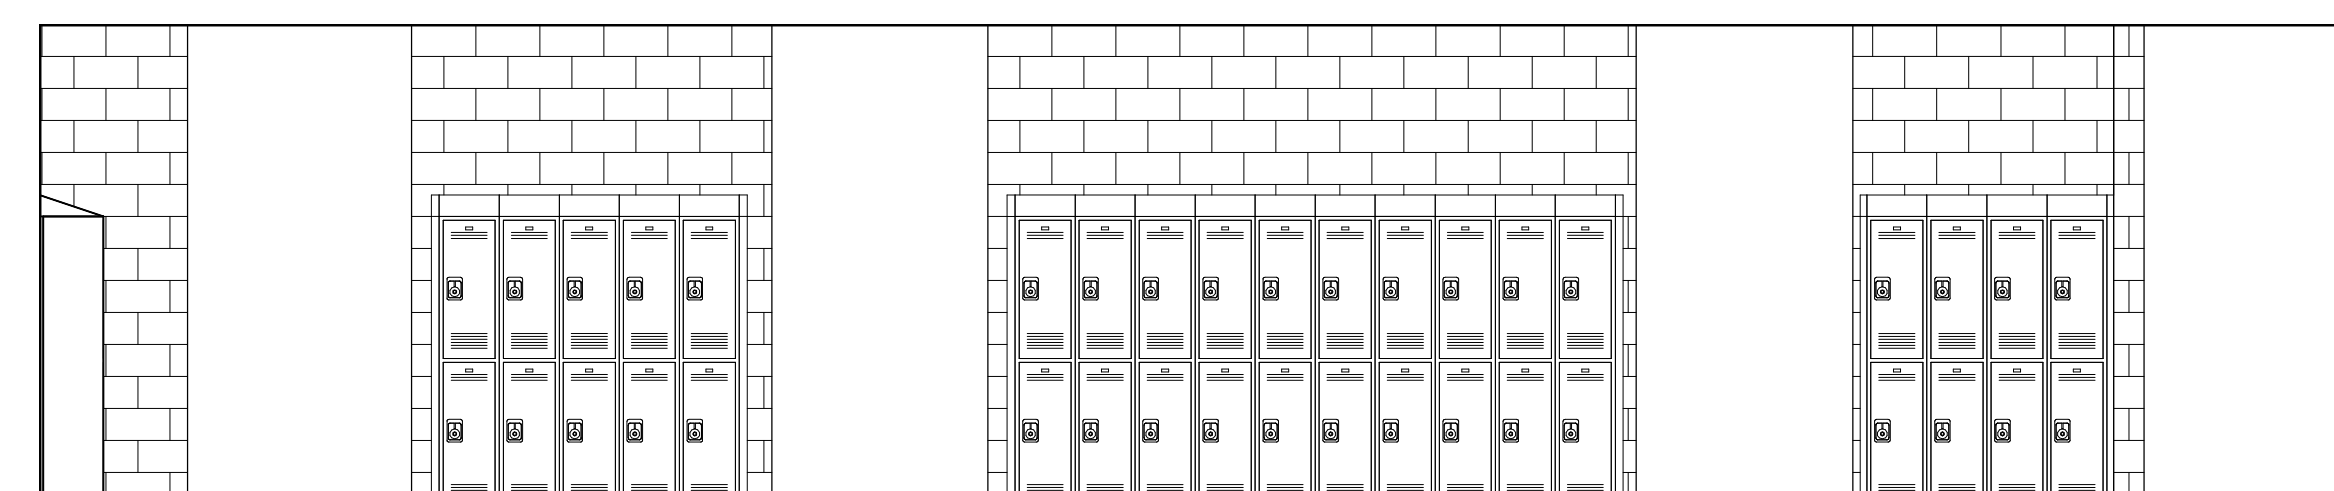


4 GIRLS LOCKER D115 - SOUTH
1/4" = 1'-0"

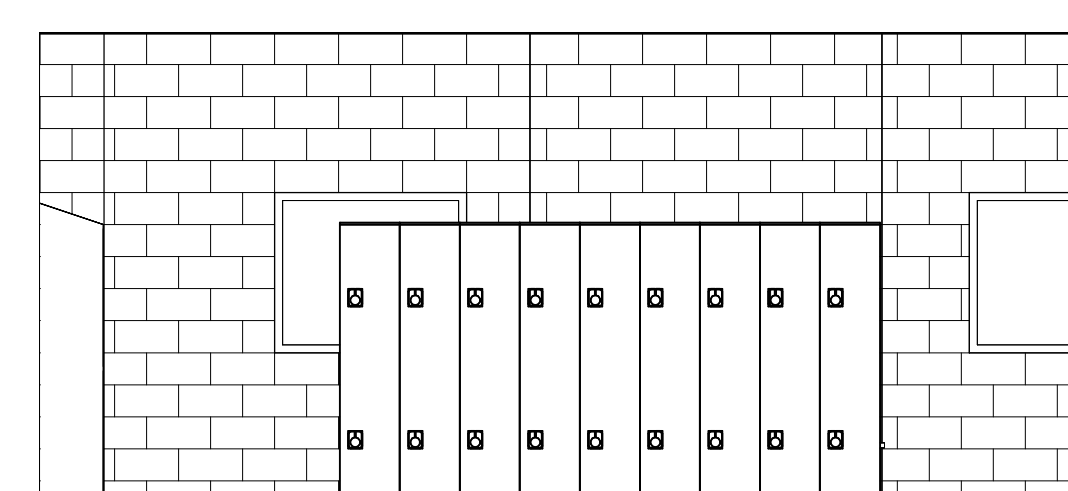


5 GIRLS LOCKER D115 - WEST
1/4" = 1'-0"

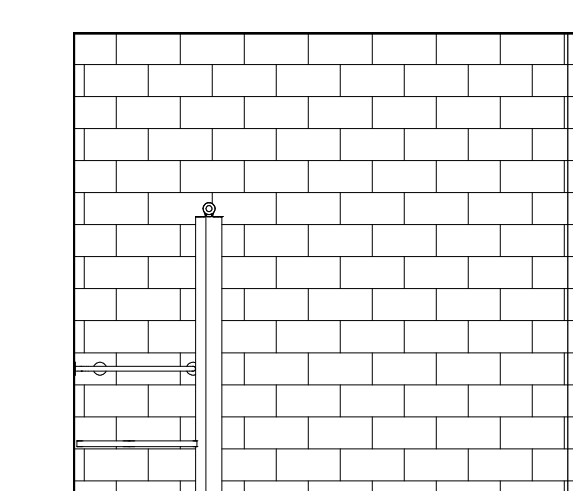


6 SHOWER D115A - NORTH
1/4" = 1'-0"

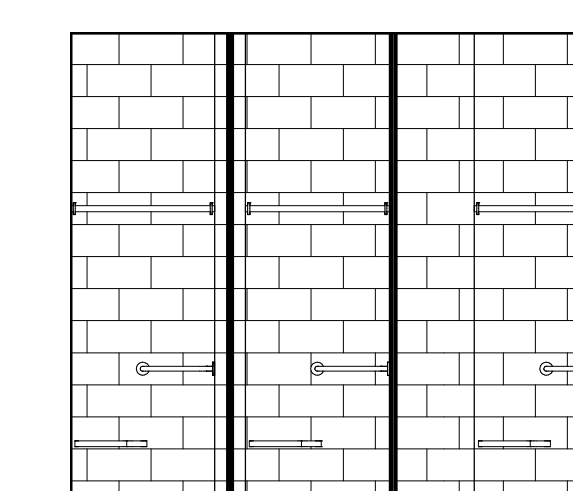


7 SHOWER D115A - WEST
1/4" = 1'-0"

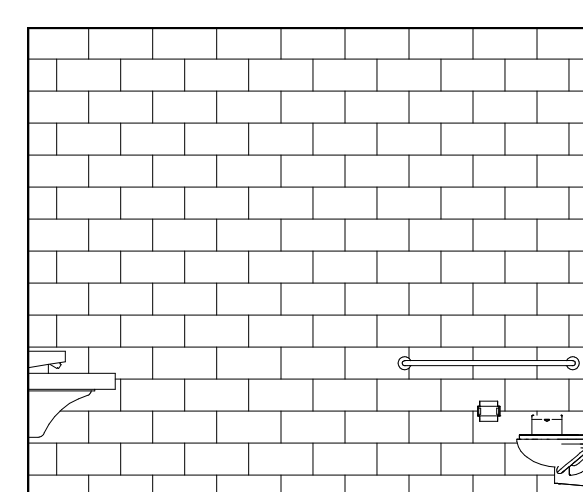


8 TOILET D115B - NORTH
1/4" = 1'-0"

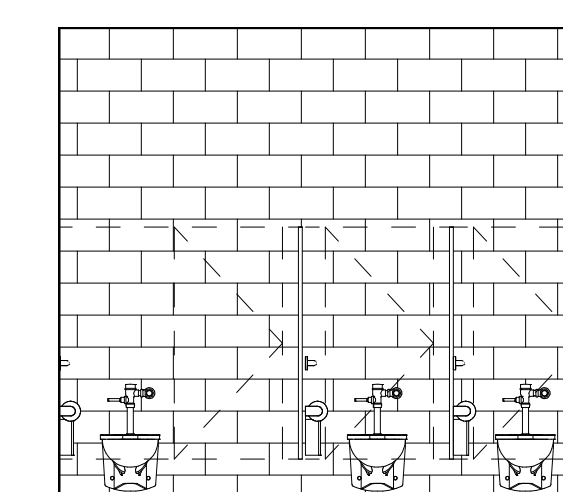


9 TOILET D115 - EAST
1/4" = 1'-0"

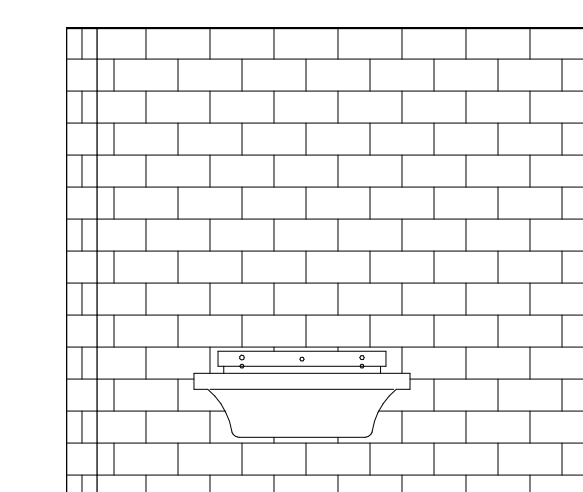


10 TOILET D115B - WEST
1/4" = 1'-0"

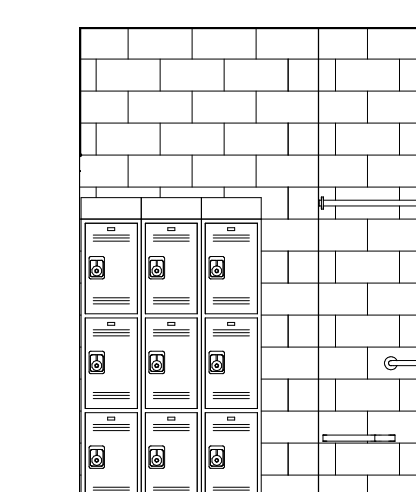


11 OFFICIALS D115D - NORTH
1/4" = 1'-0"

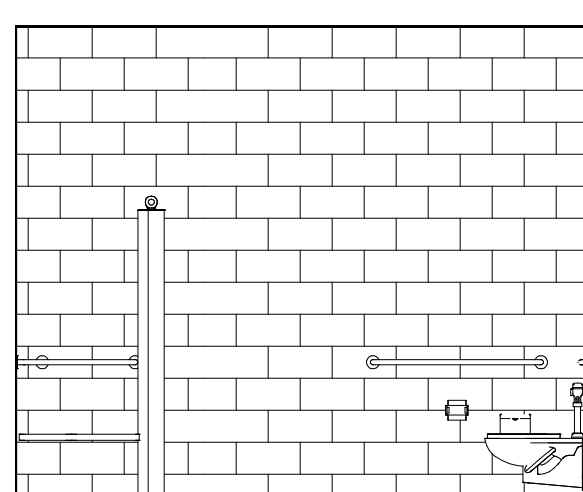


12 OFFICIALS D115D - EAST
1/4" = 1'-0"

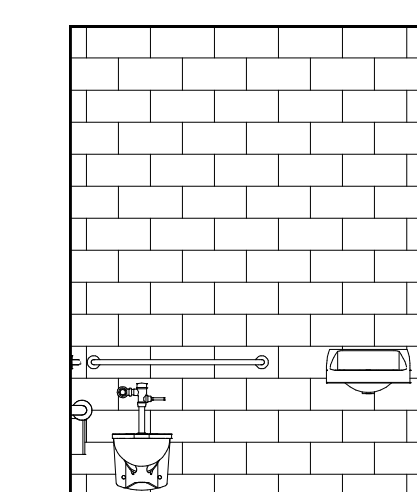


13 OFFICIALS D115D - SOUTH
1/4" = 1'-0"

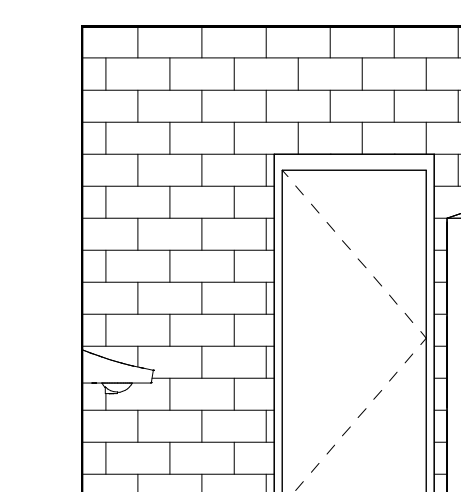


14 OFFICIALS D115D - WEST
1/4" = 1'-0"

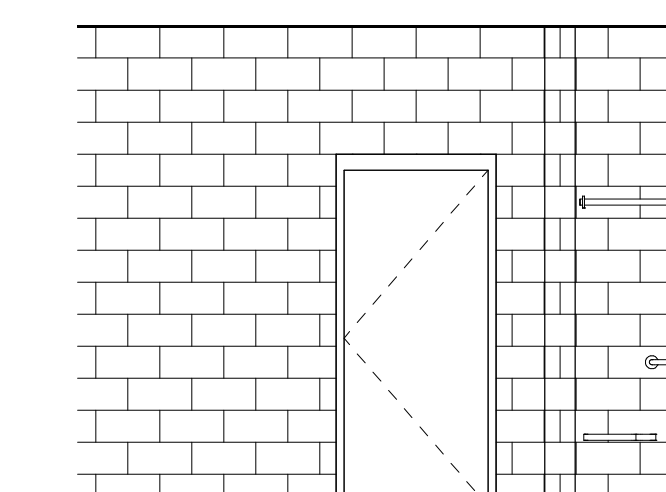


15 TOILET D115E - NORTH
1/4" = 1'-0"

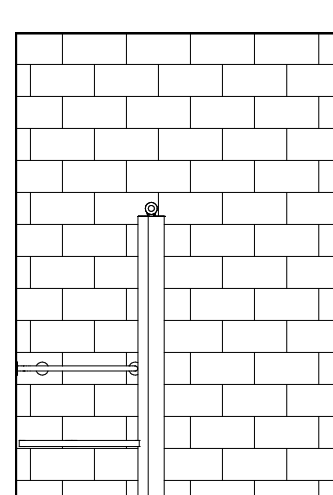


16 TOILET D115E - EAST
1/4" = 1'-0"

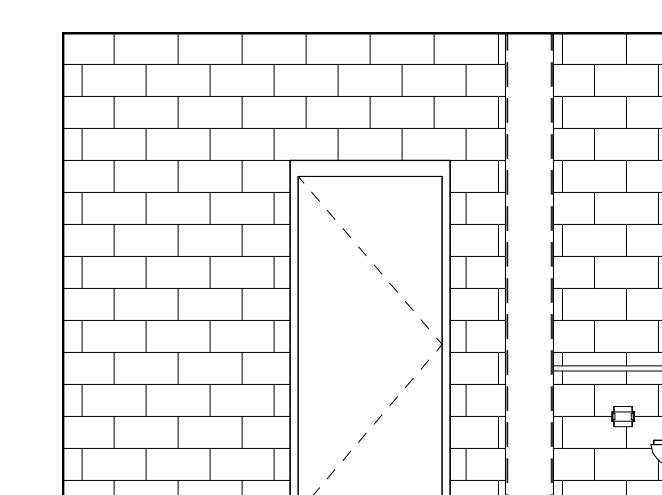


17 TOILET D115E - SOUTH
1/4" = 1'-0"

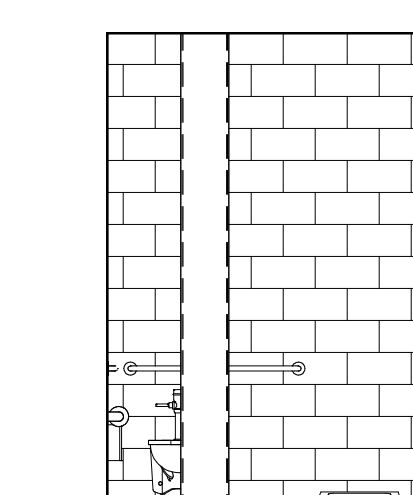


18 TOILET D115E - WEST
1/4" = 1'-0"

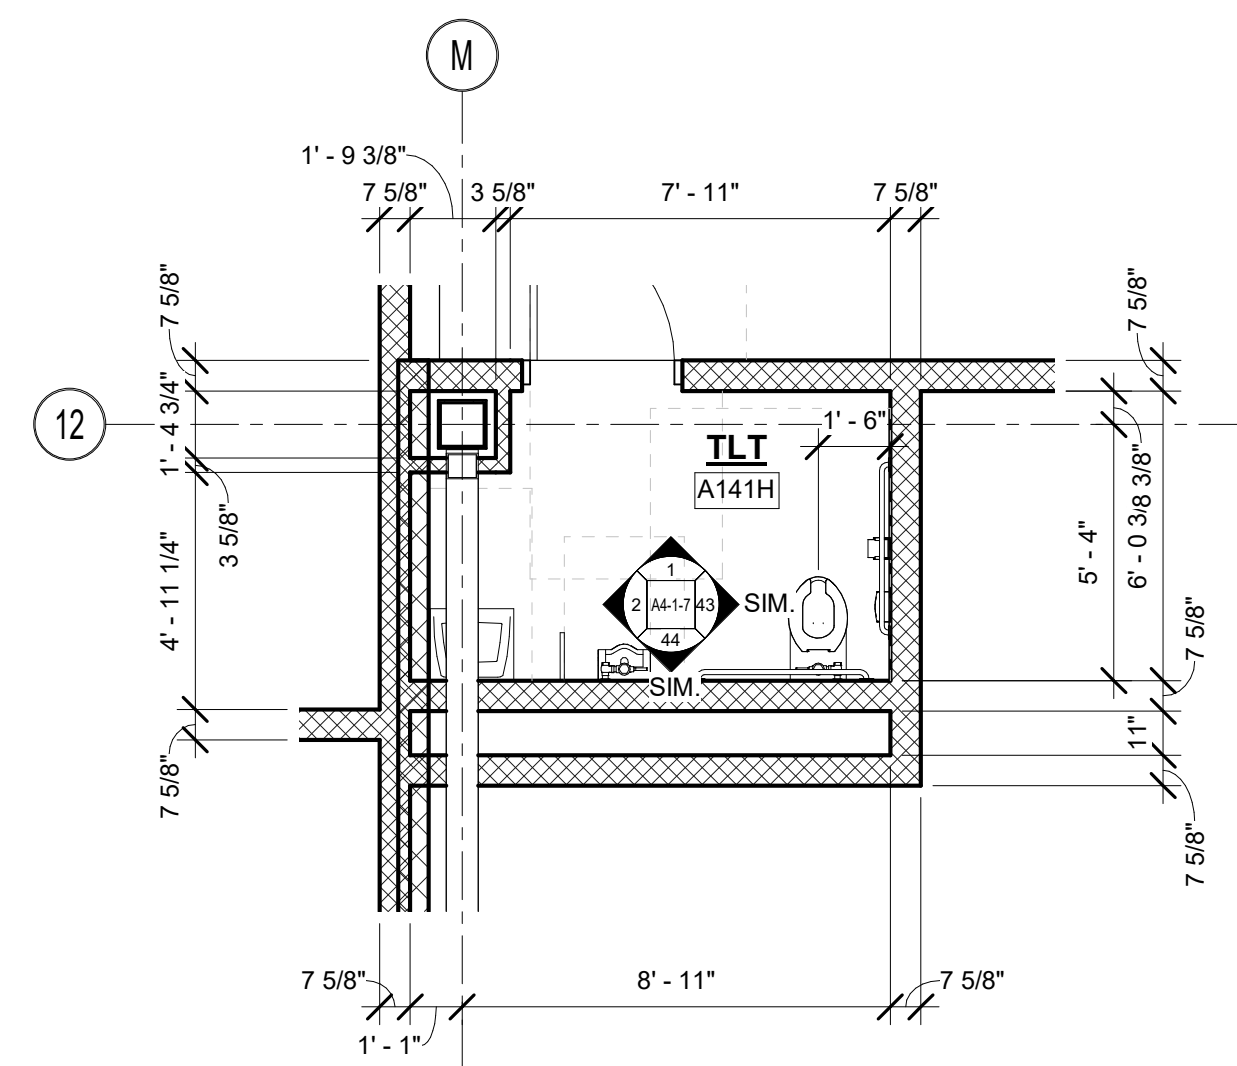


14 TOILET PLAN A141H
1/4" = 1'-0"

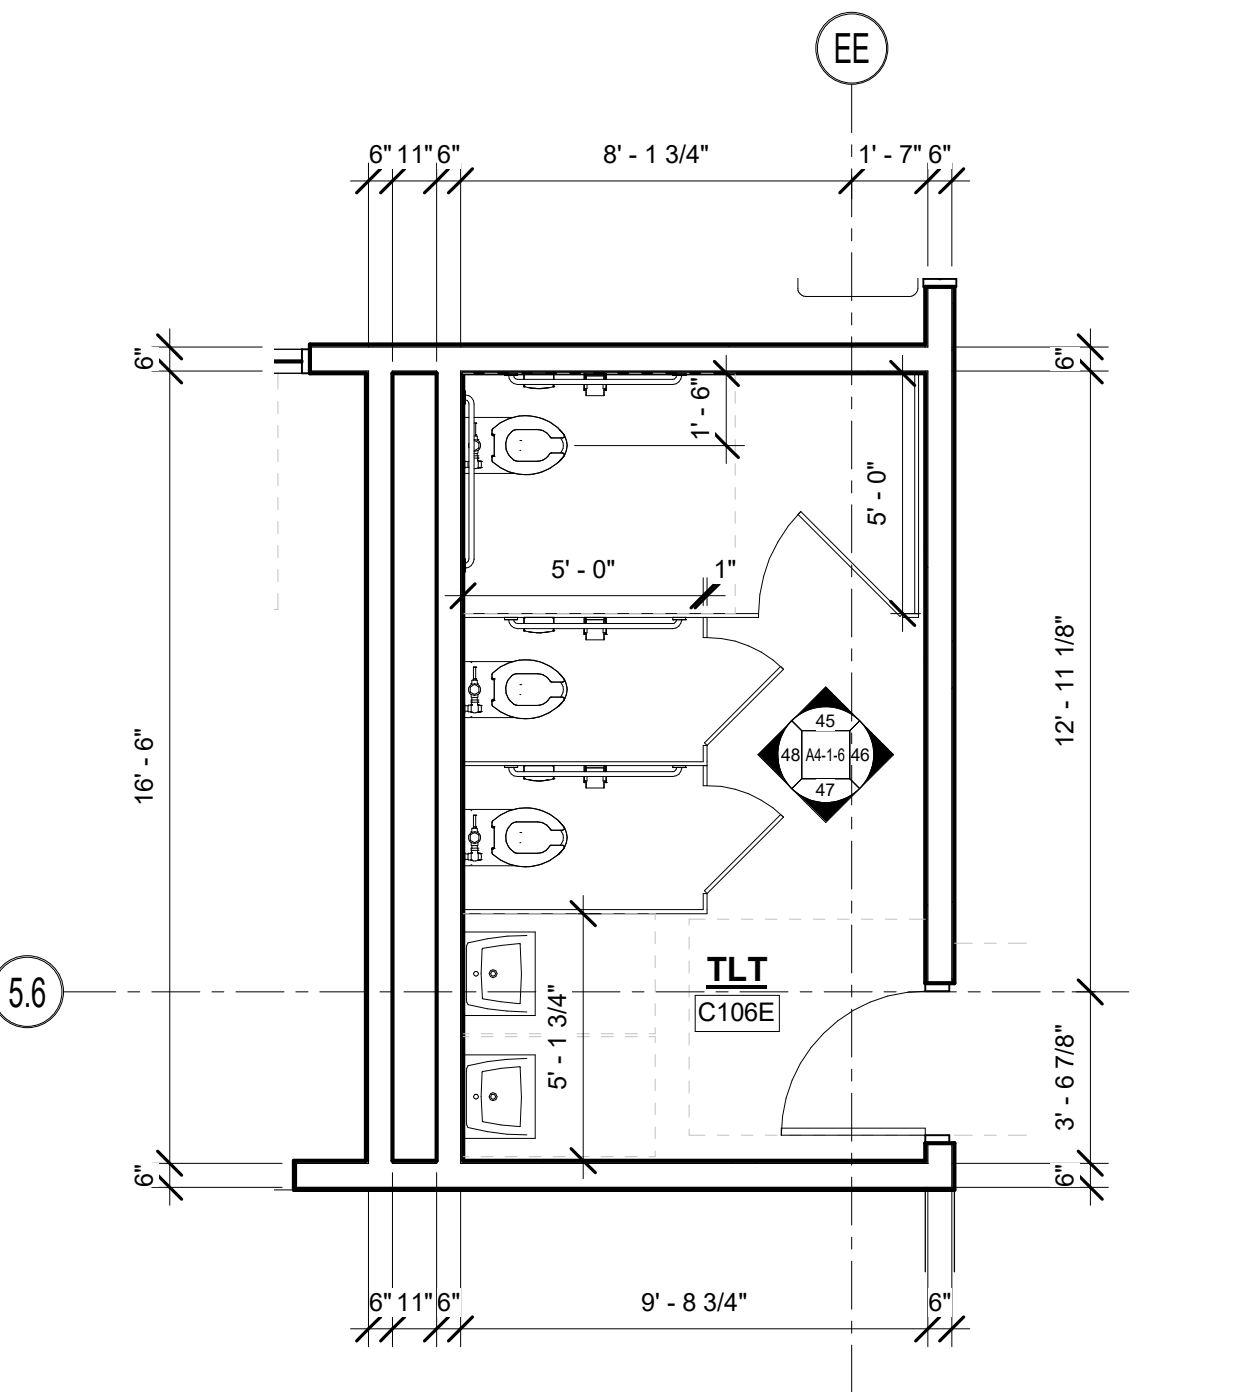


9 TOILET PLAN C106E
1/4" = 1'-0"

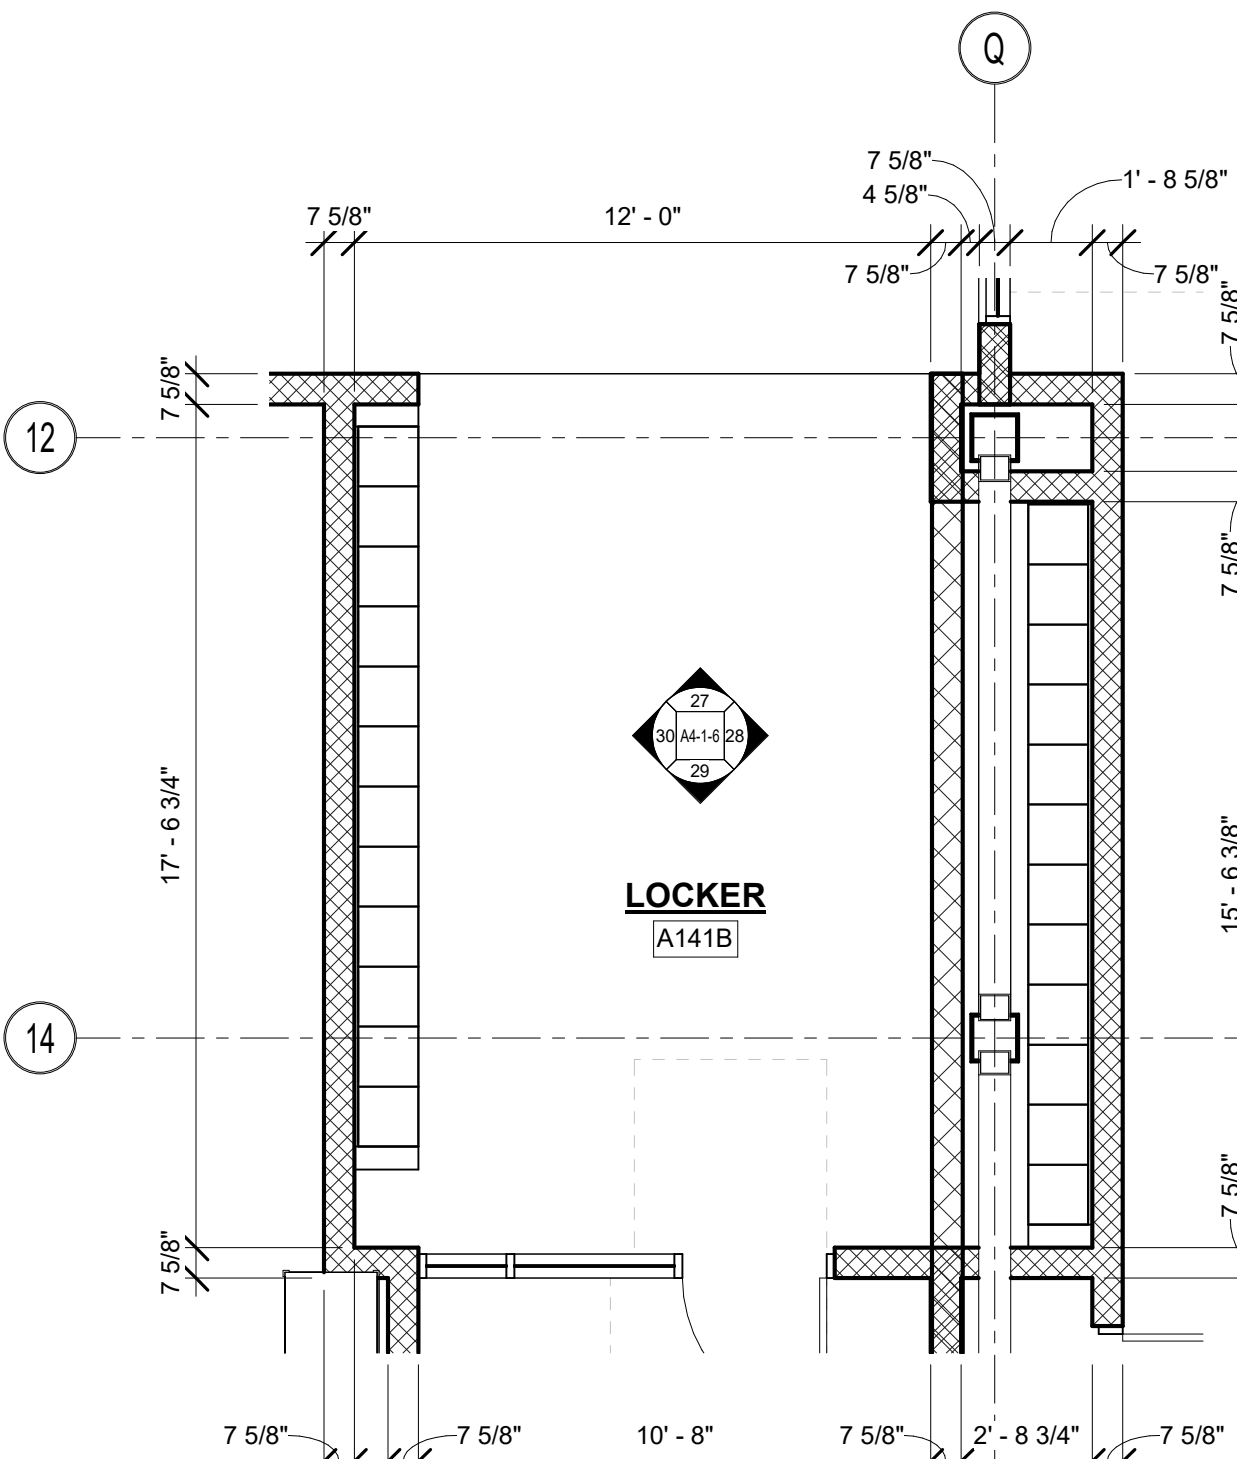


16 LOCKER A141B
1/4" = 1'-0"

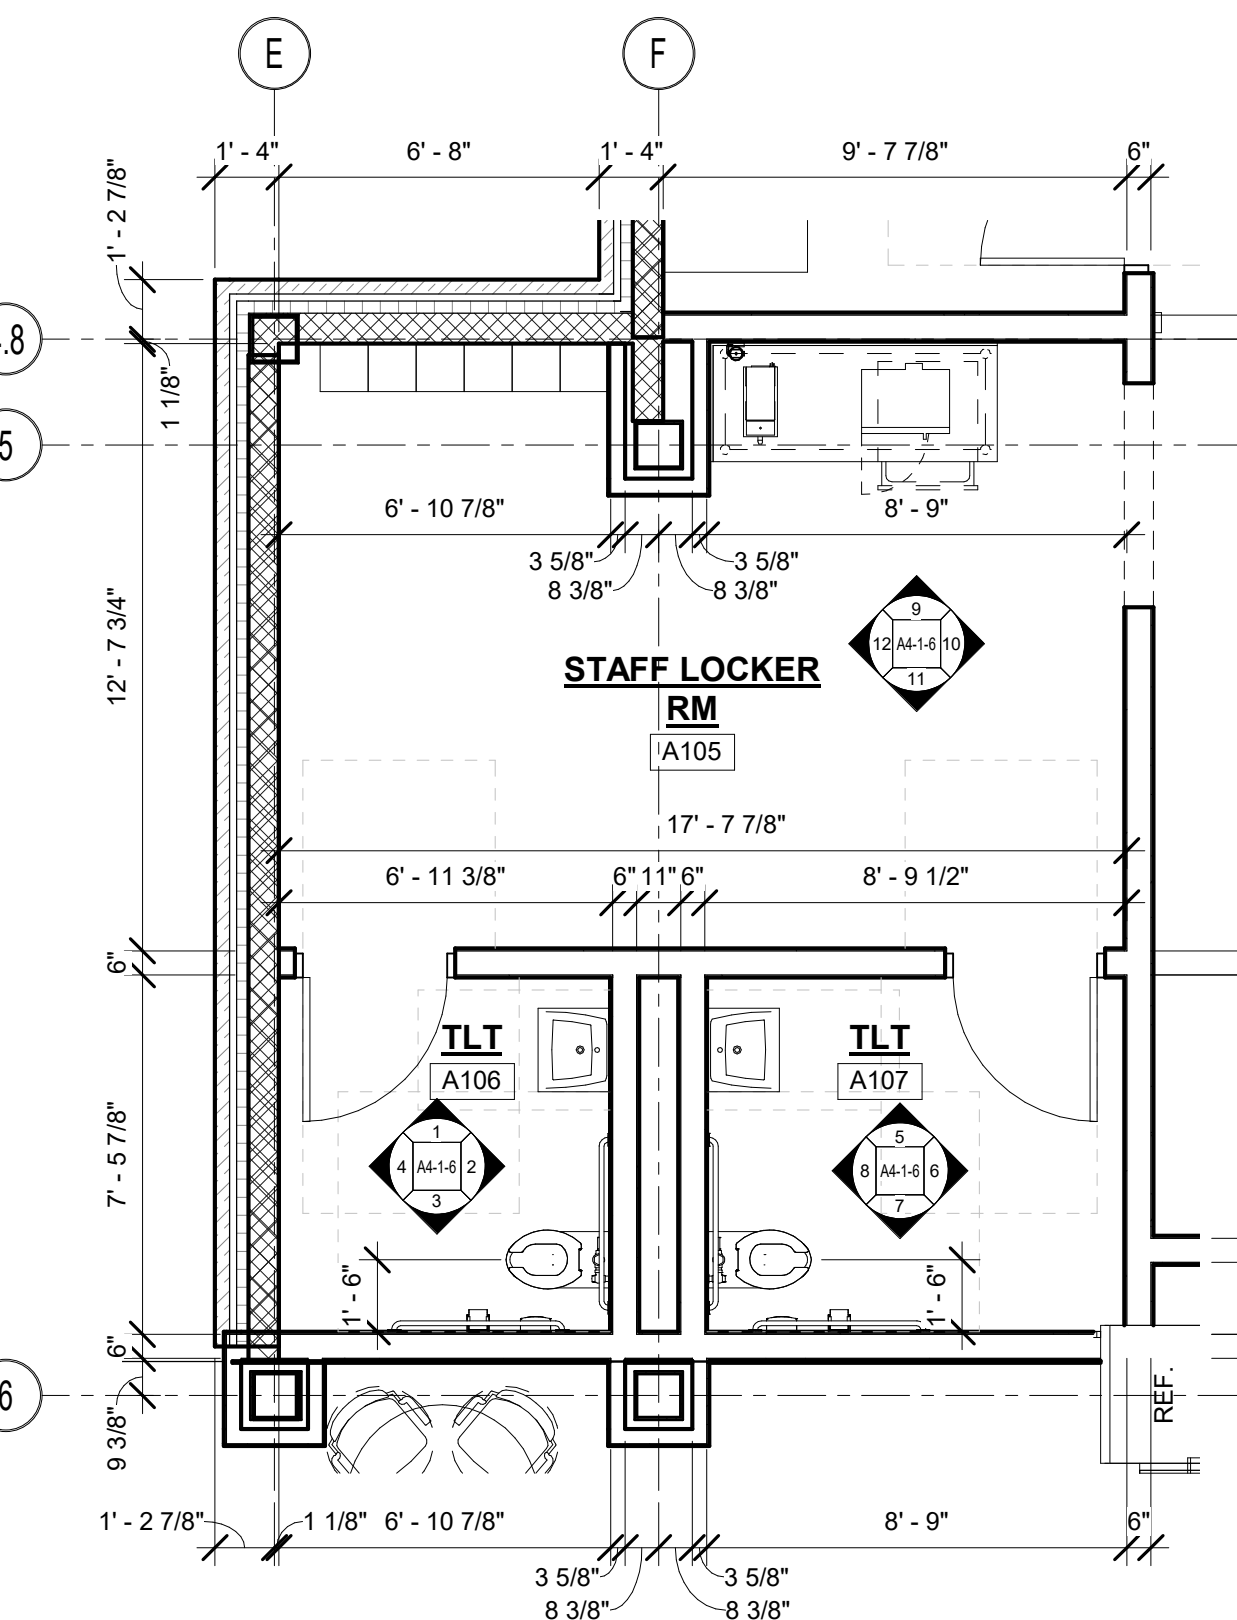


1 TOILET PLAN A106, A107 AND STAFF LOCKER RM A105
1/4" = 1'-0"

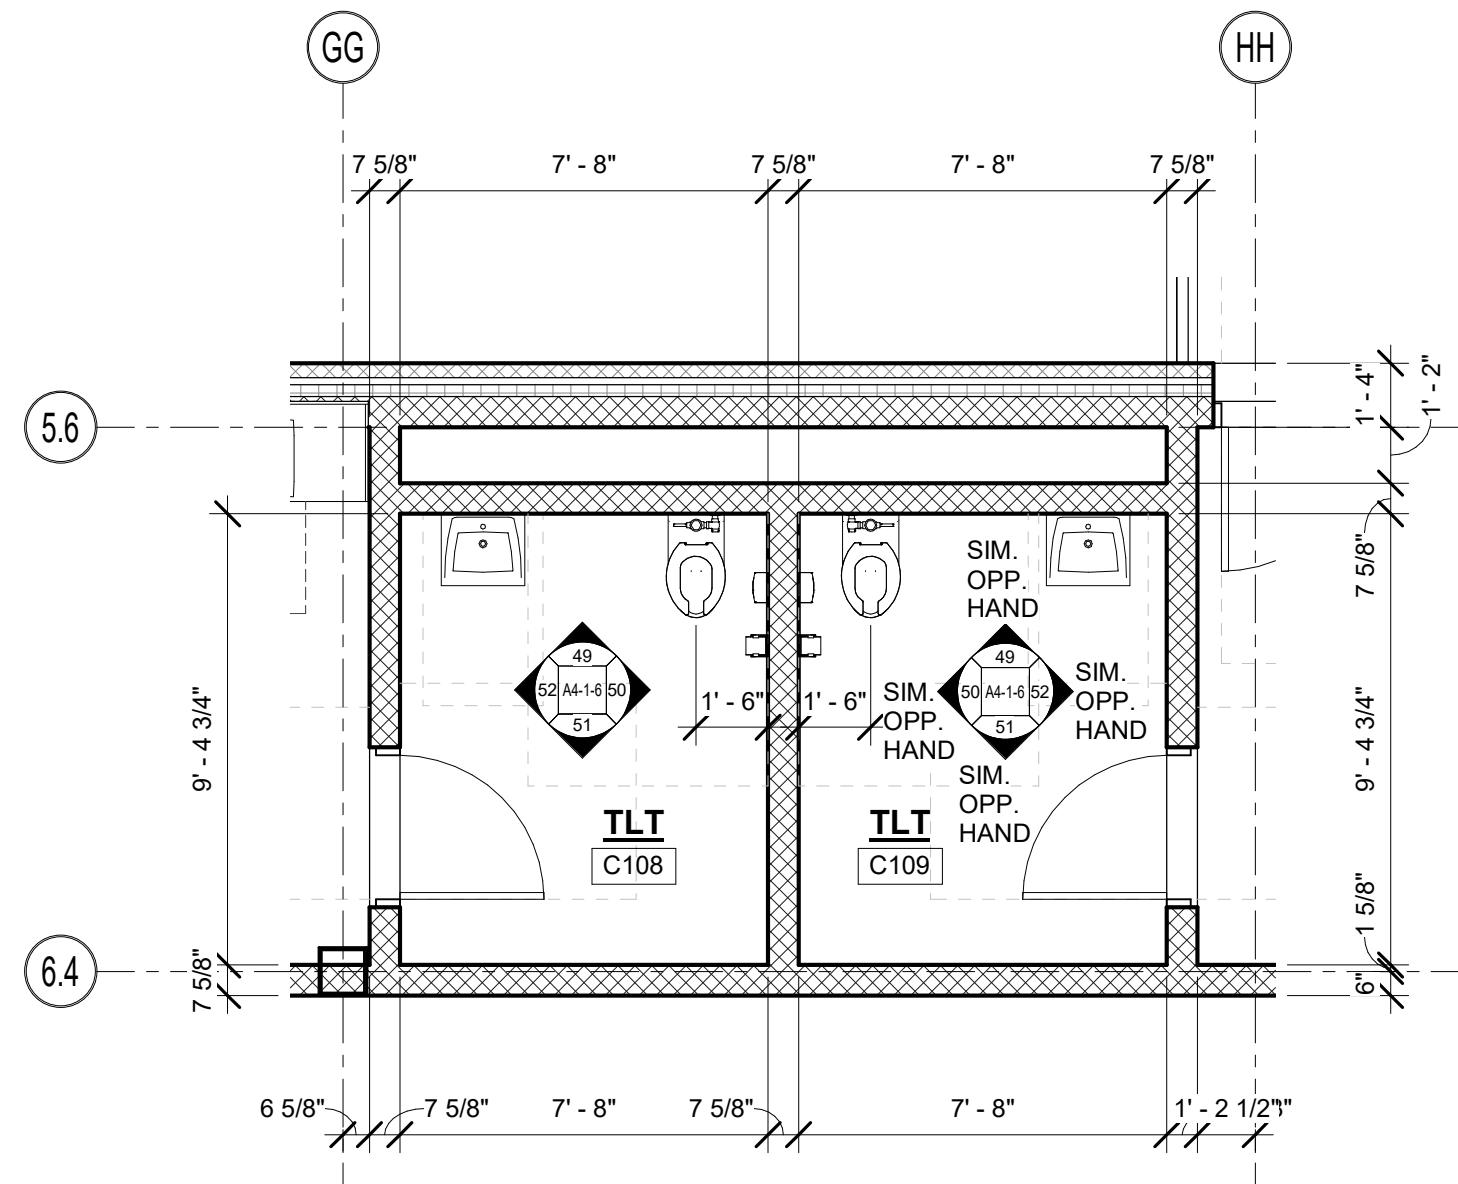


10 TOILET PLAN C108 AND C109
1/4" = 1'-0"

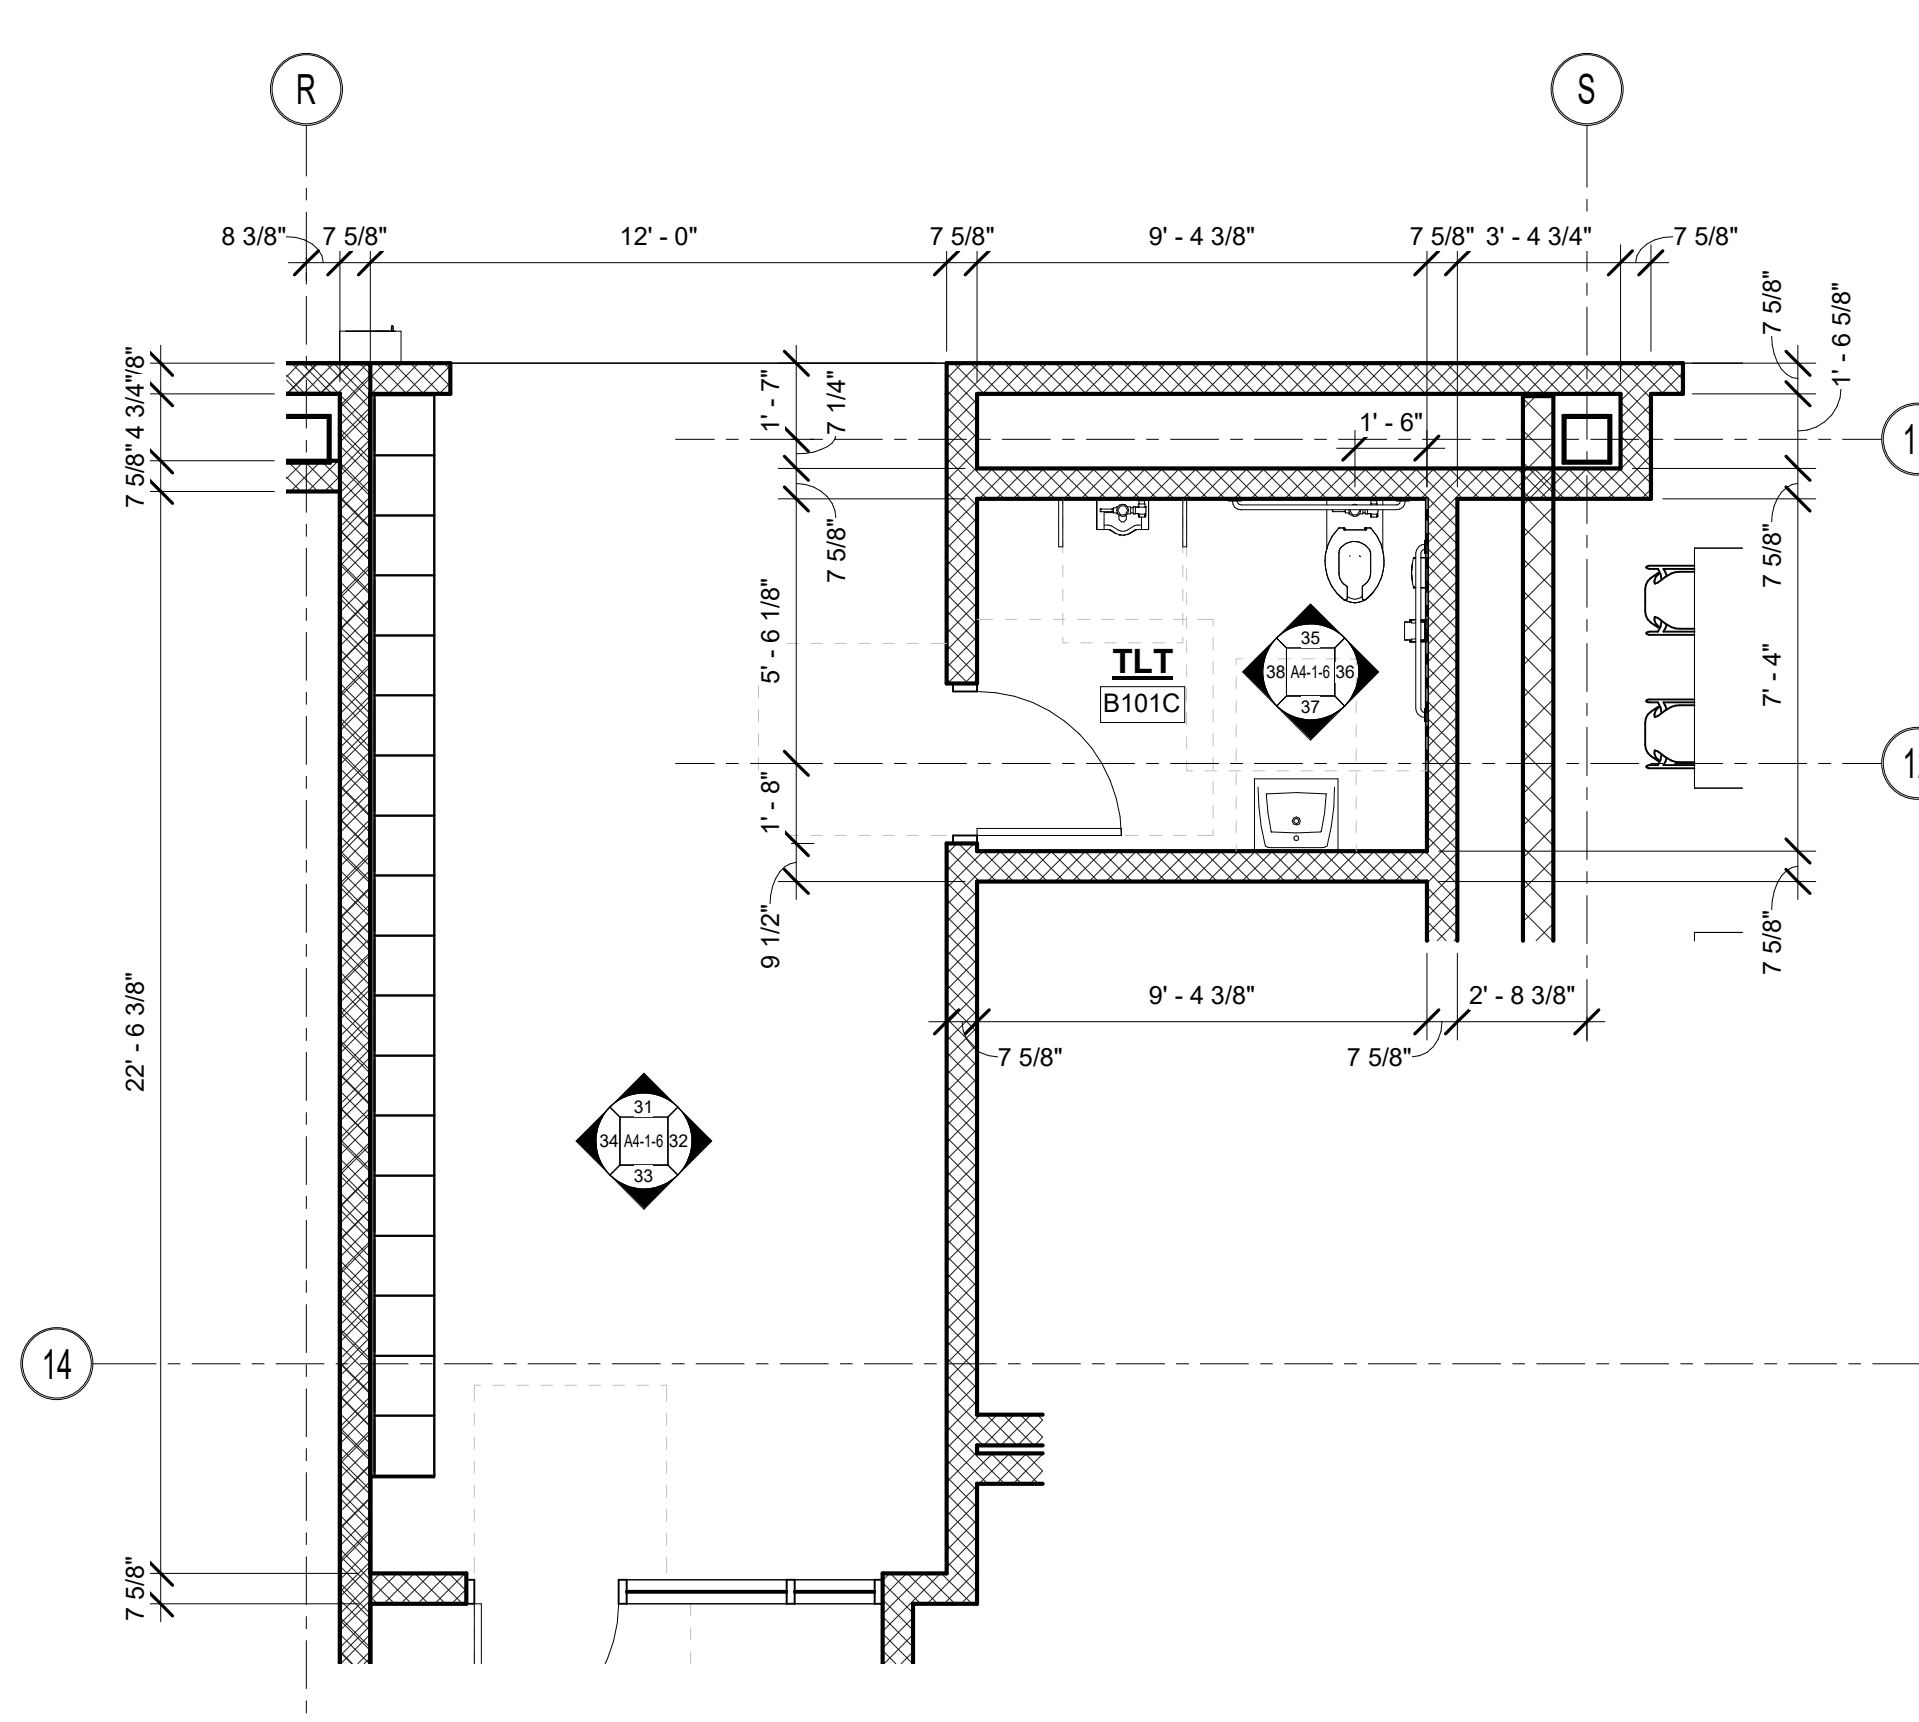


5 TOILET PLAN B101C
1/4" = 1'-0"

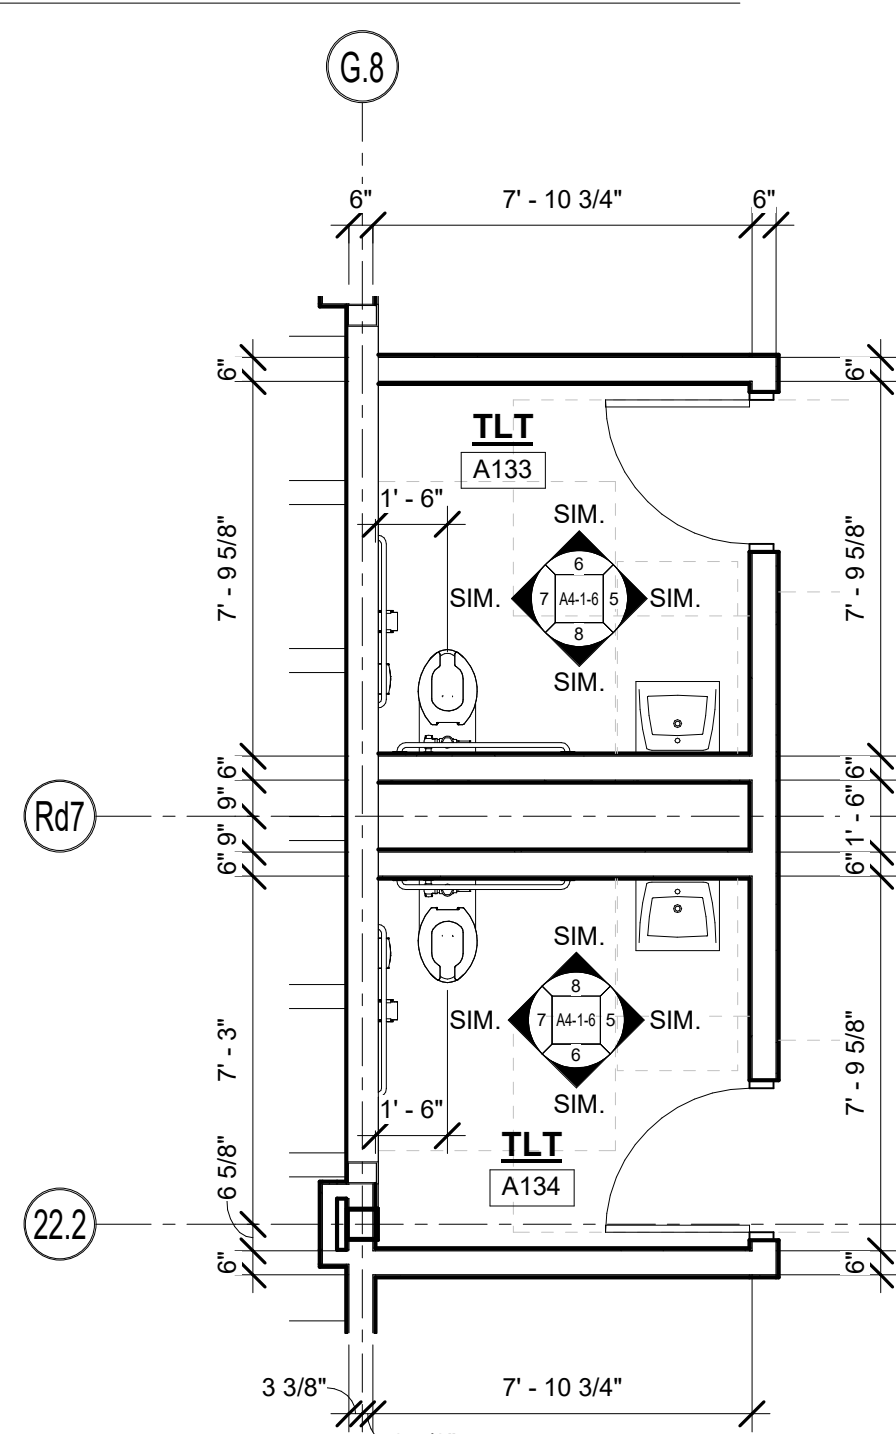


2 TOILET PLAN A133 AND A134
1/4" = 1'-0"

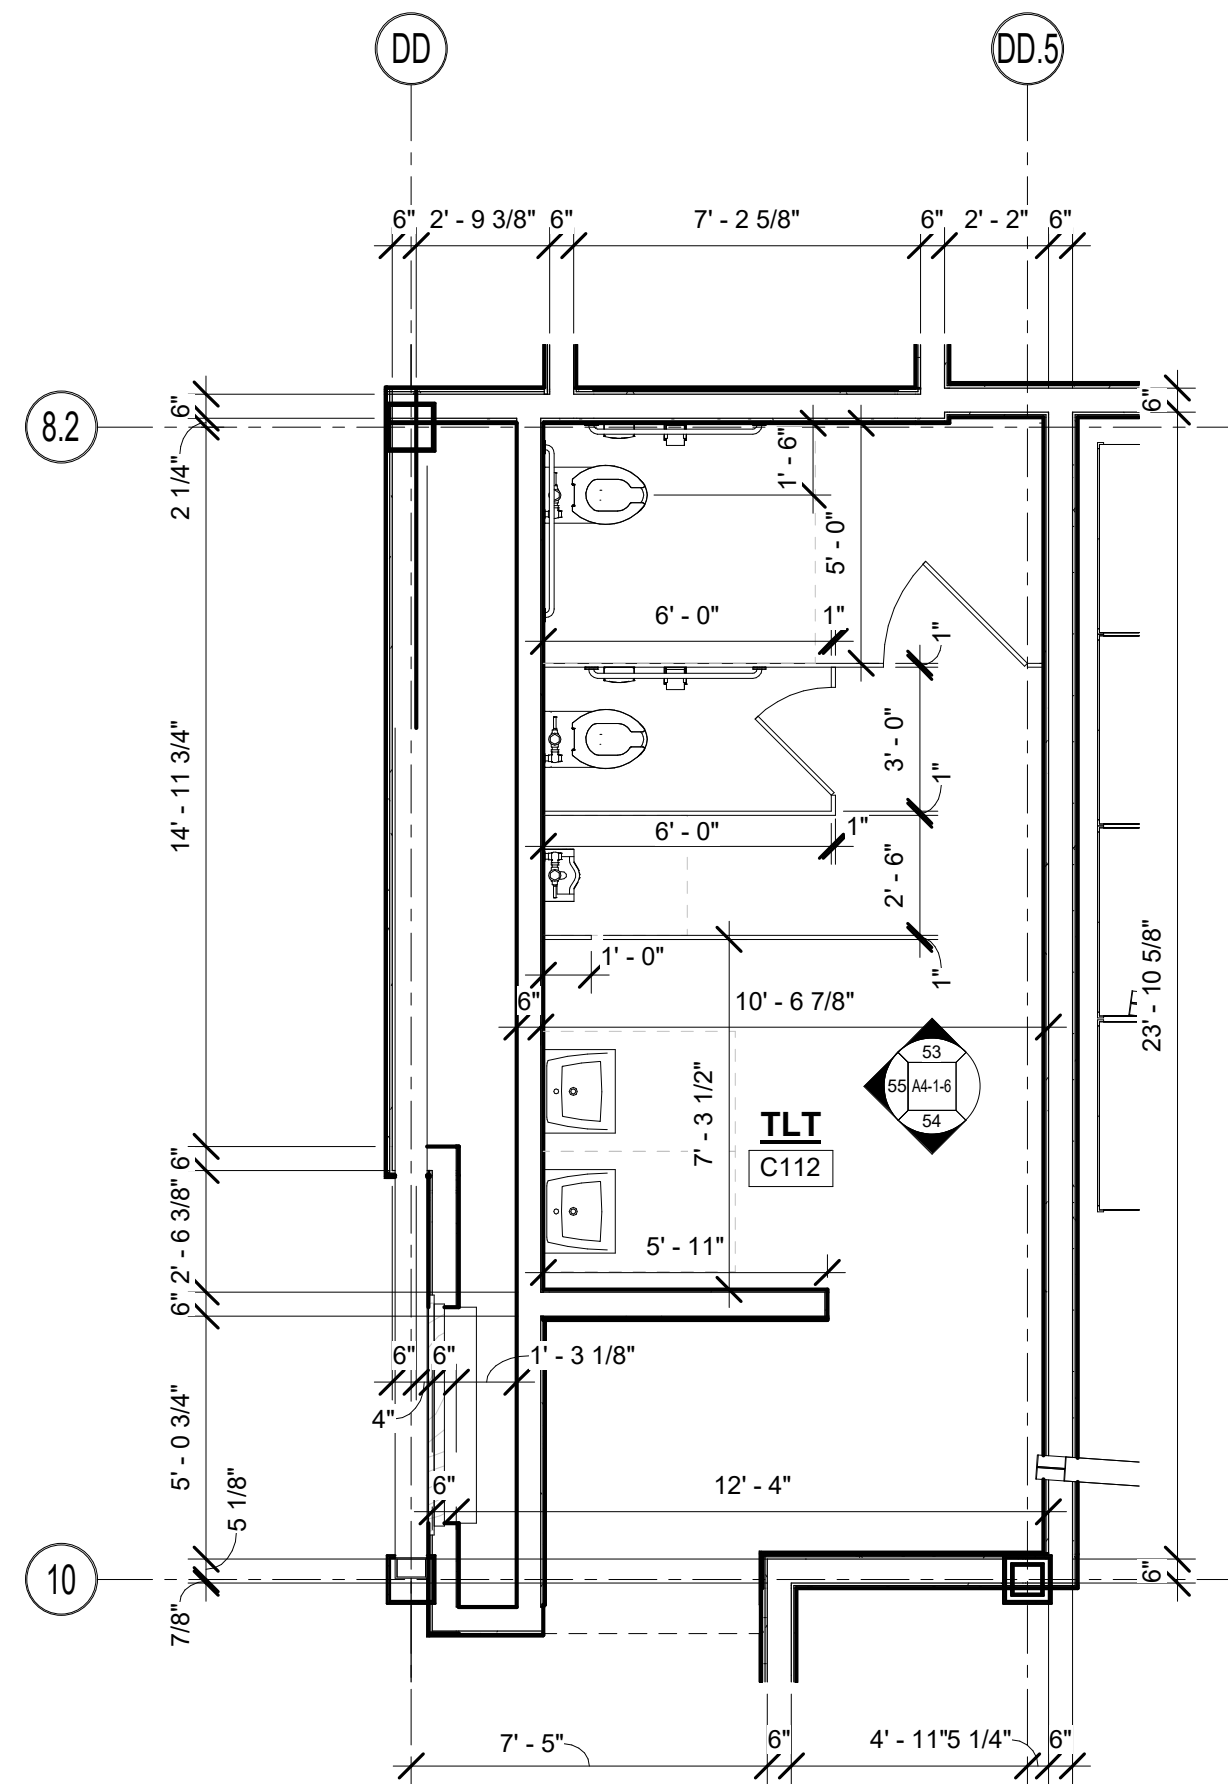


11 TOILET PLAN C112
1/4" = 1'-0"

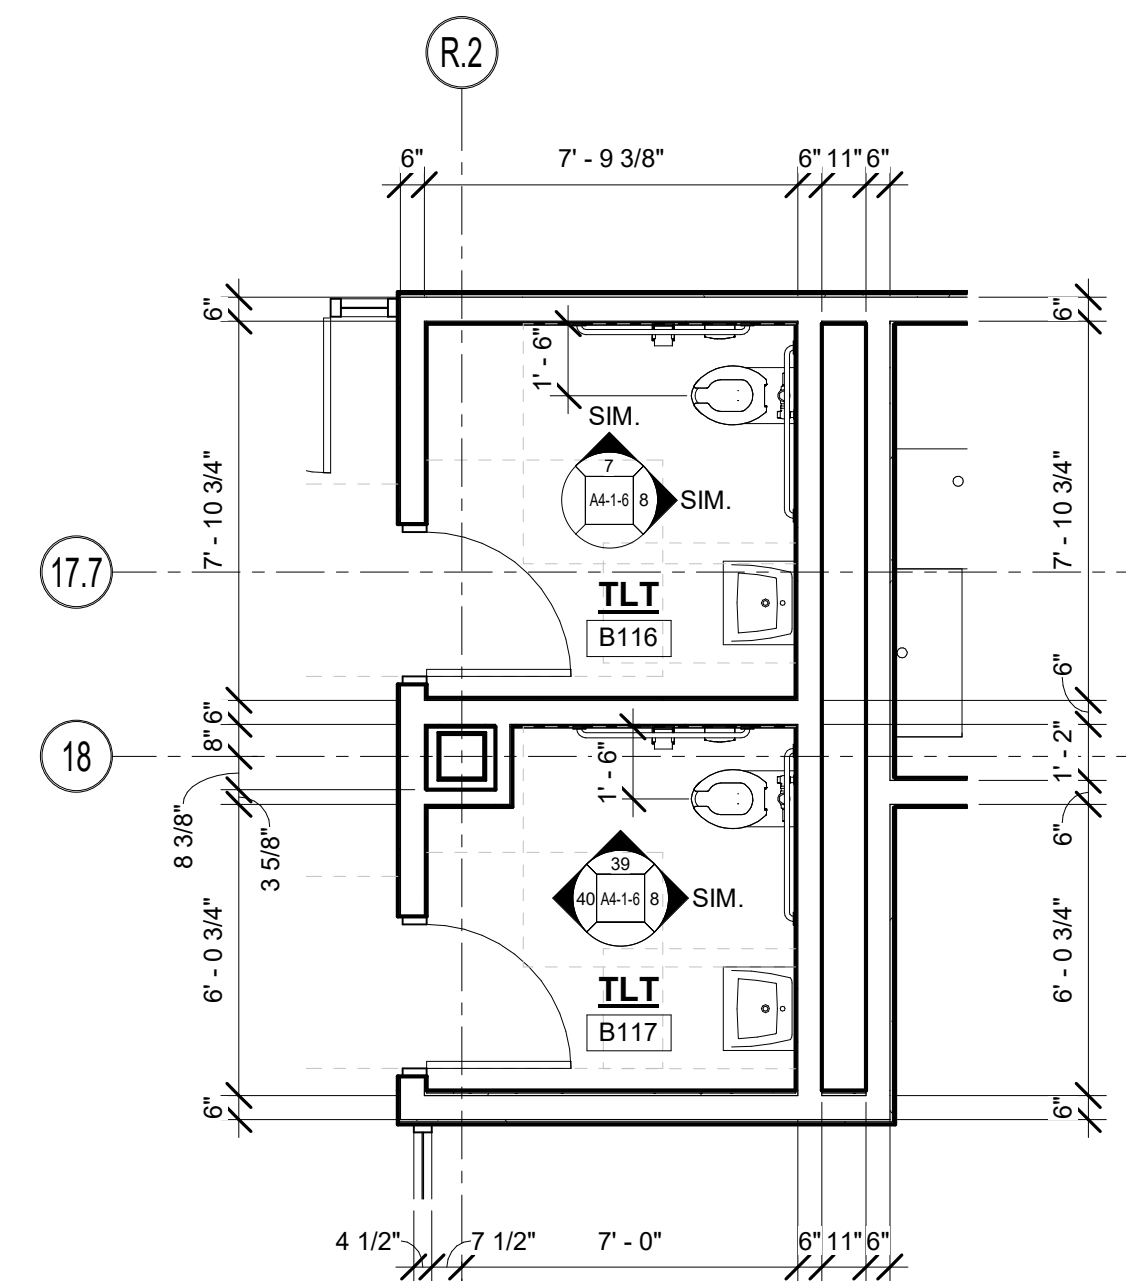


6 TOILET PLAN B116 AND B117
1/4" = 1'-0"

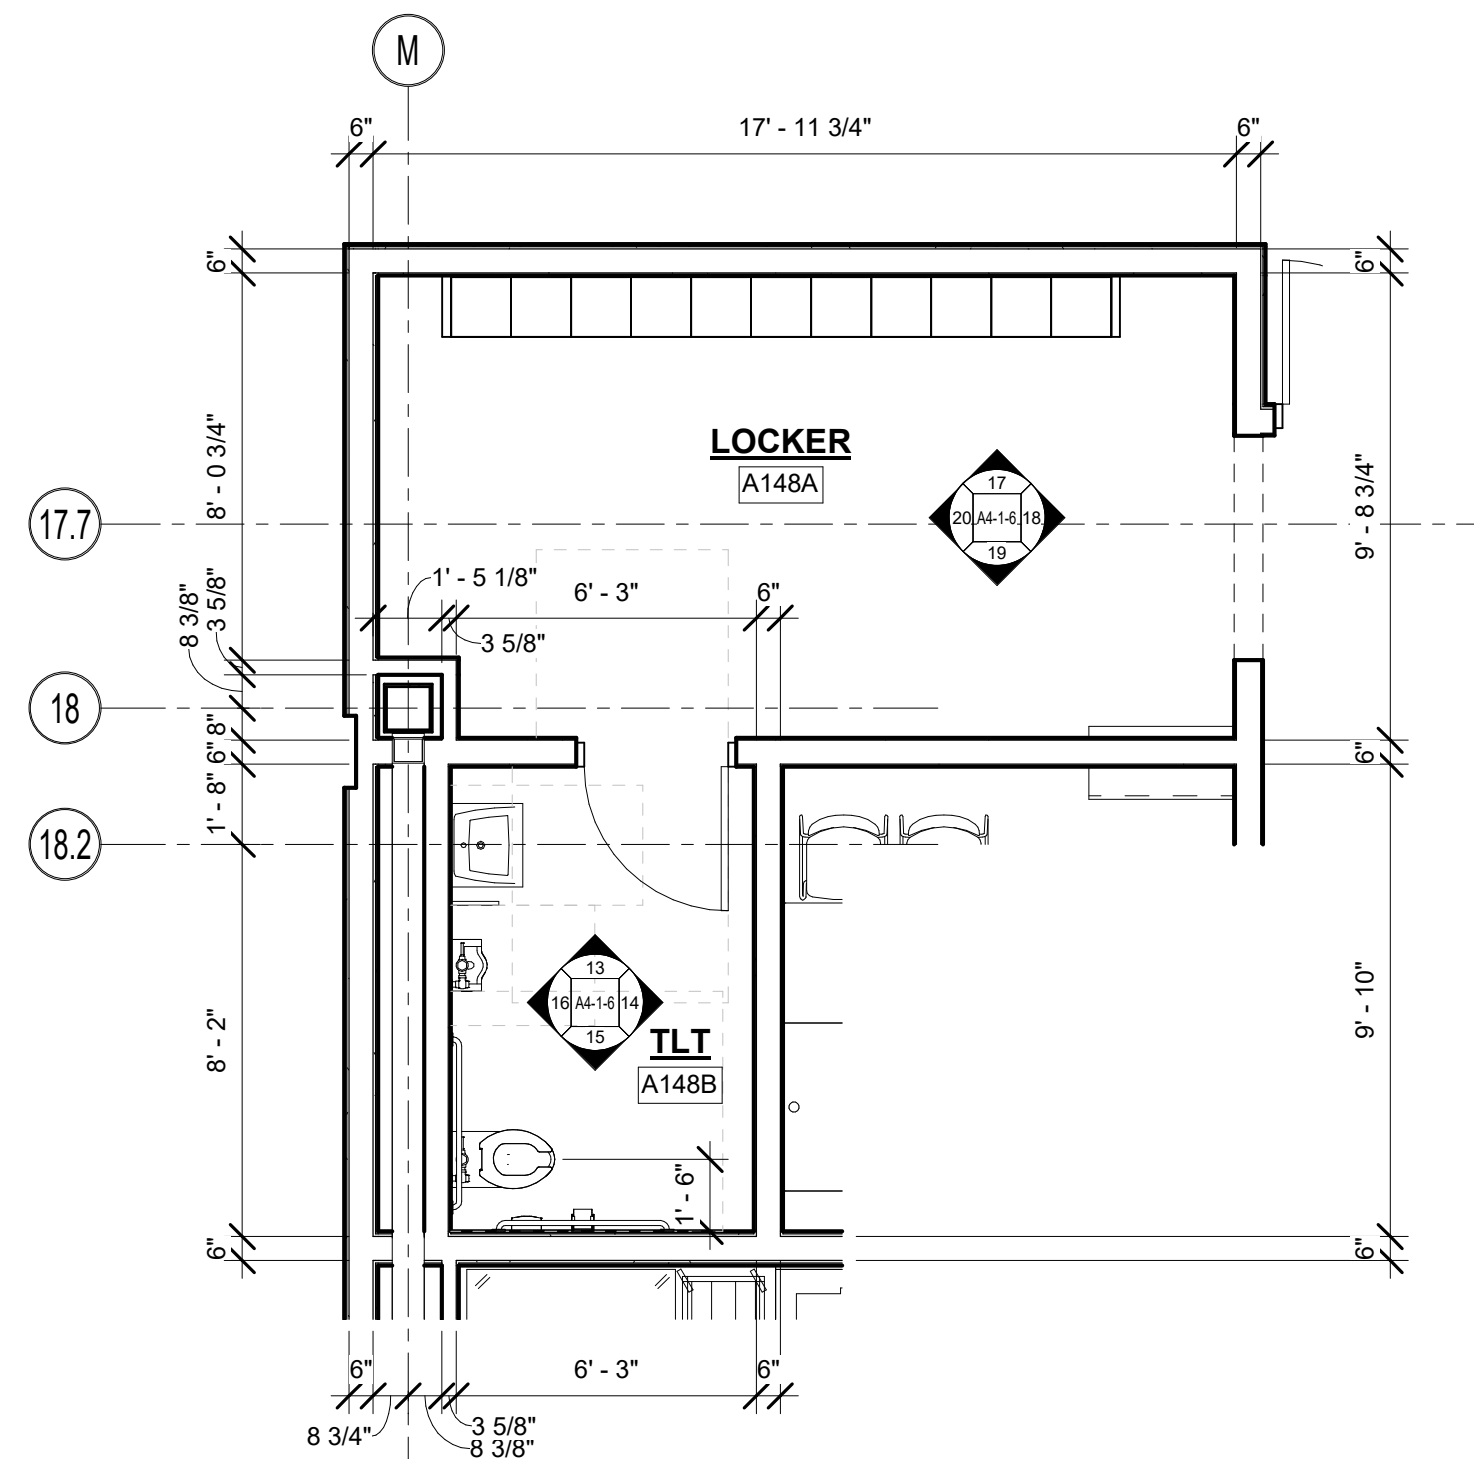


3 TOILET PLAN A148B AND LOCKER A148A
1/4" = 1'-0"

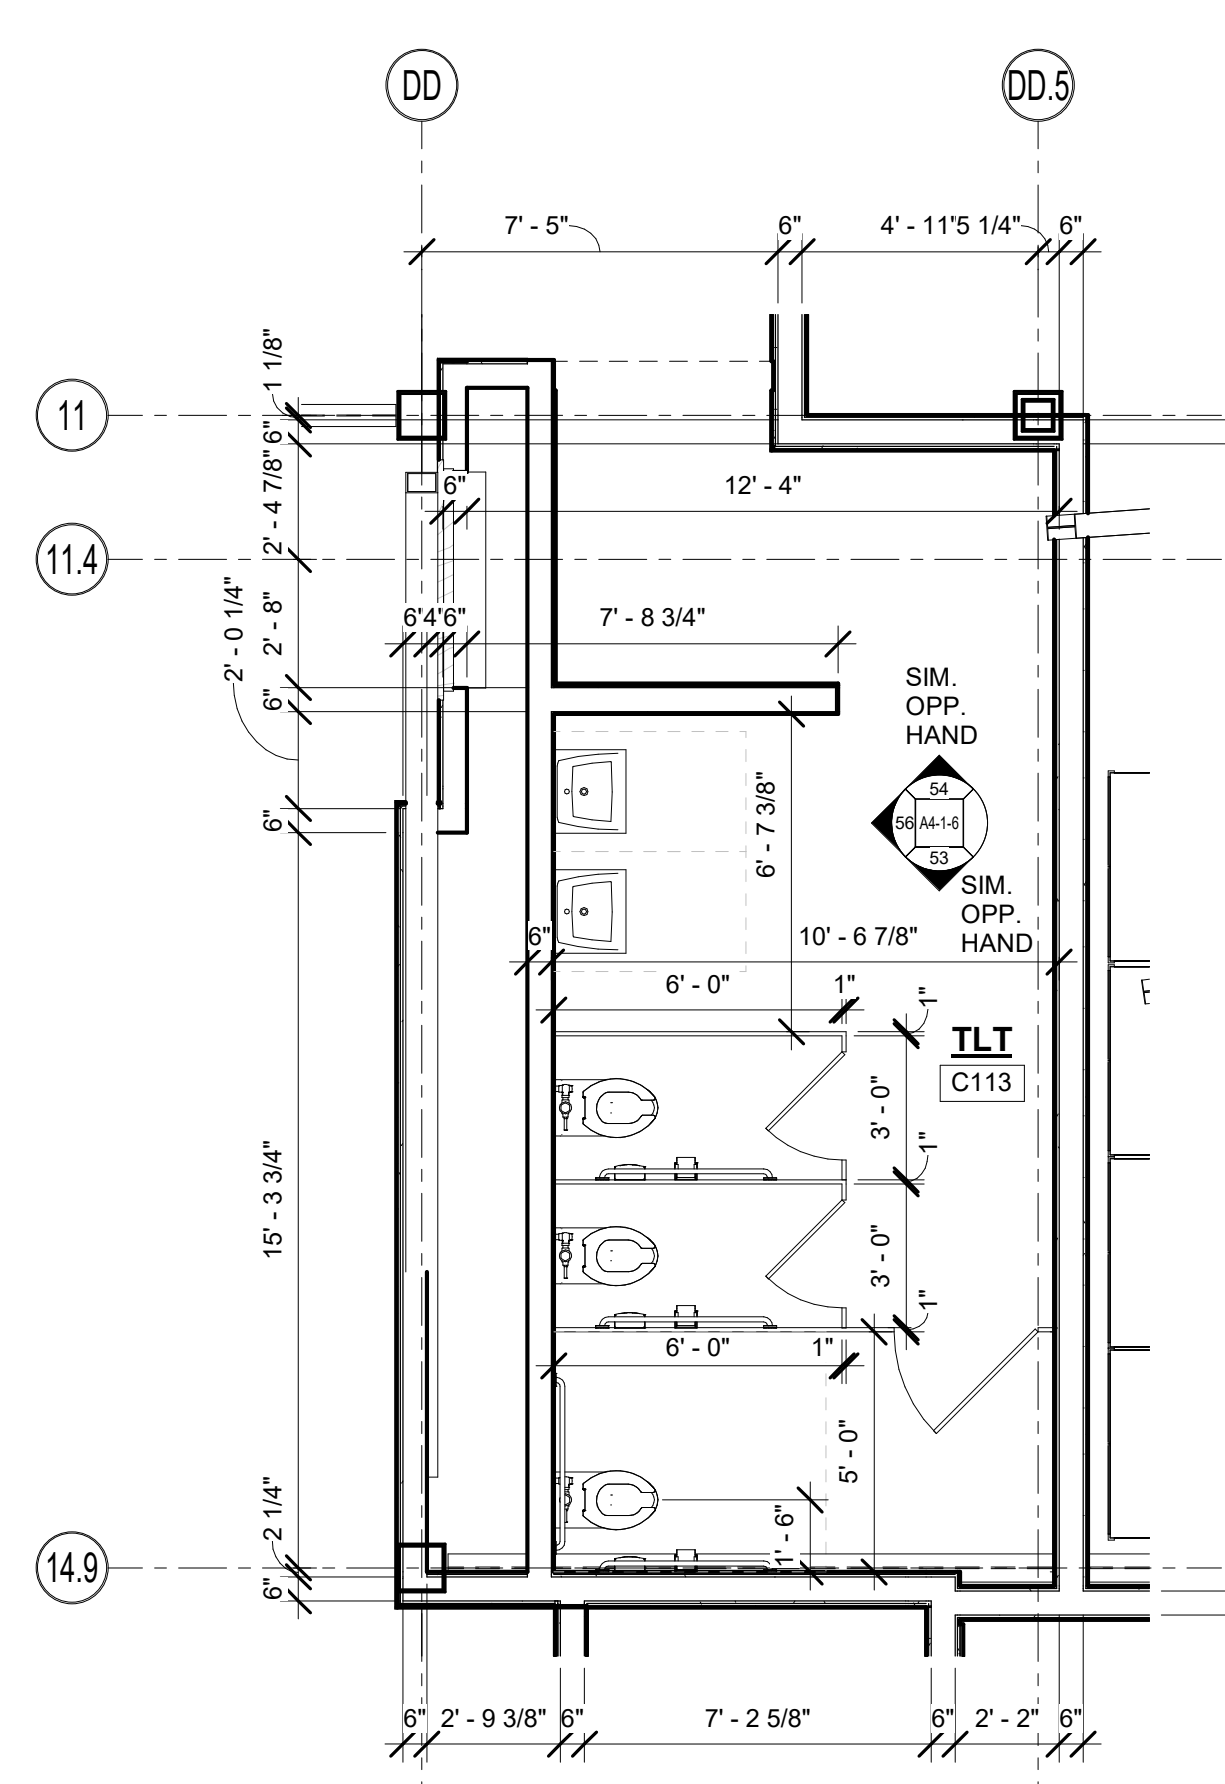


12 TOILET PLAN C113
1/4" = 1'-0"

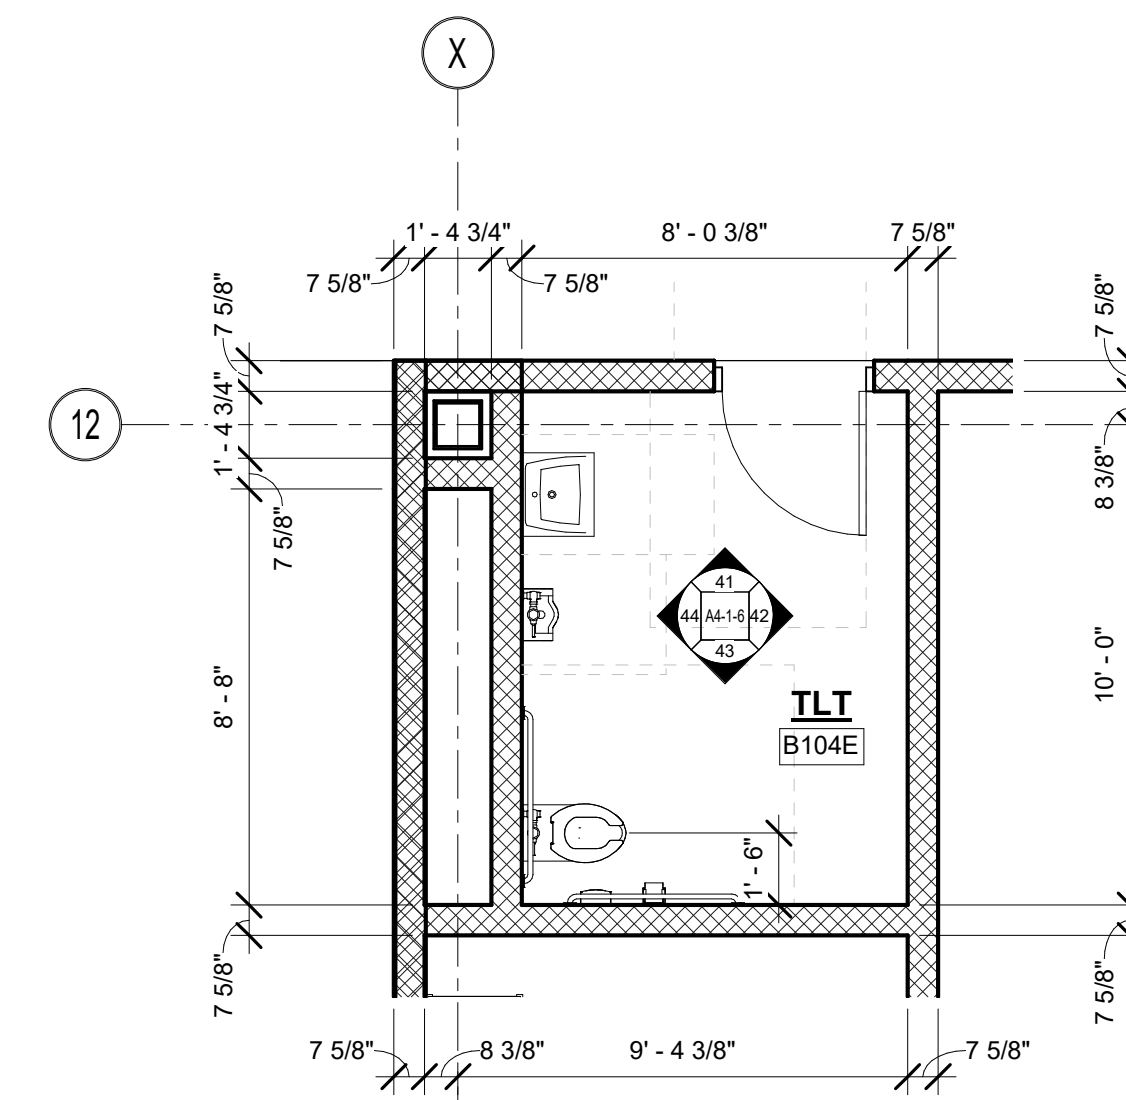


7 TOILET PLAN B104E
1/4" = 1'-0"

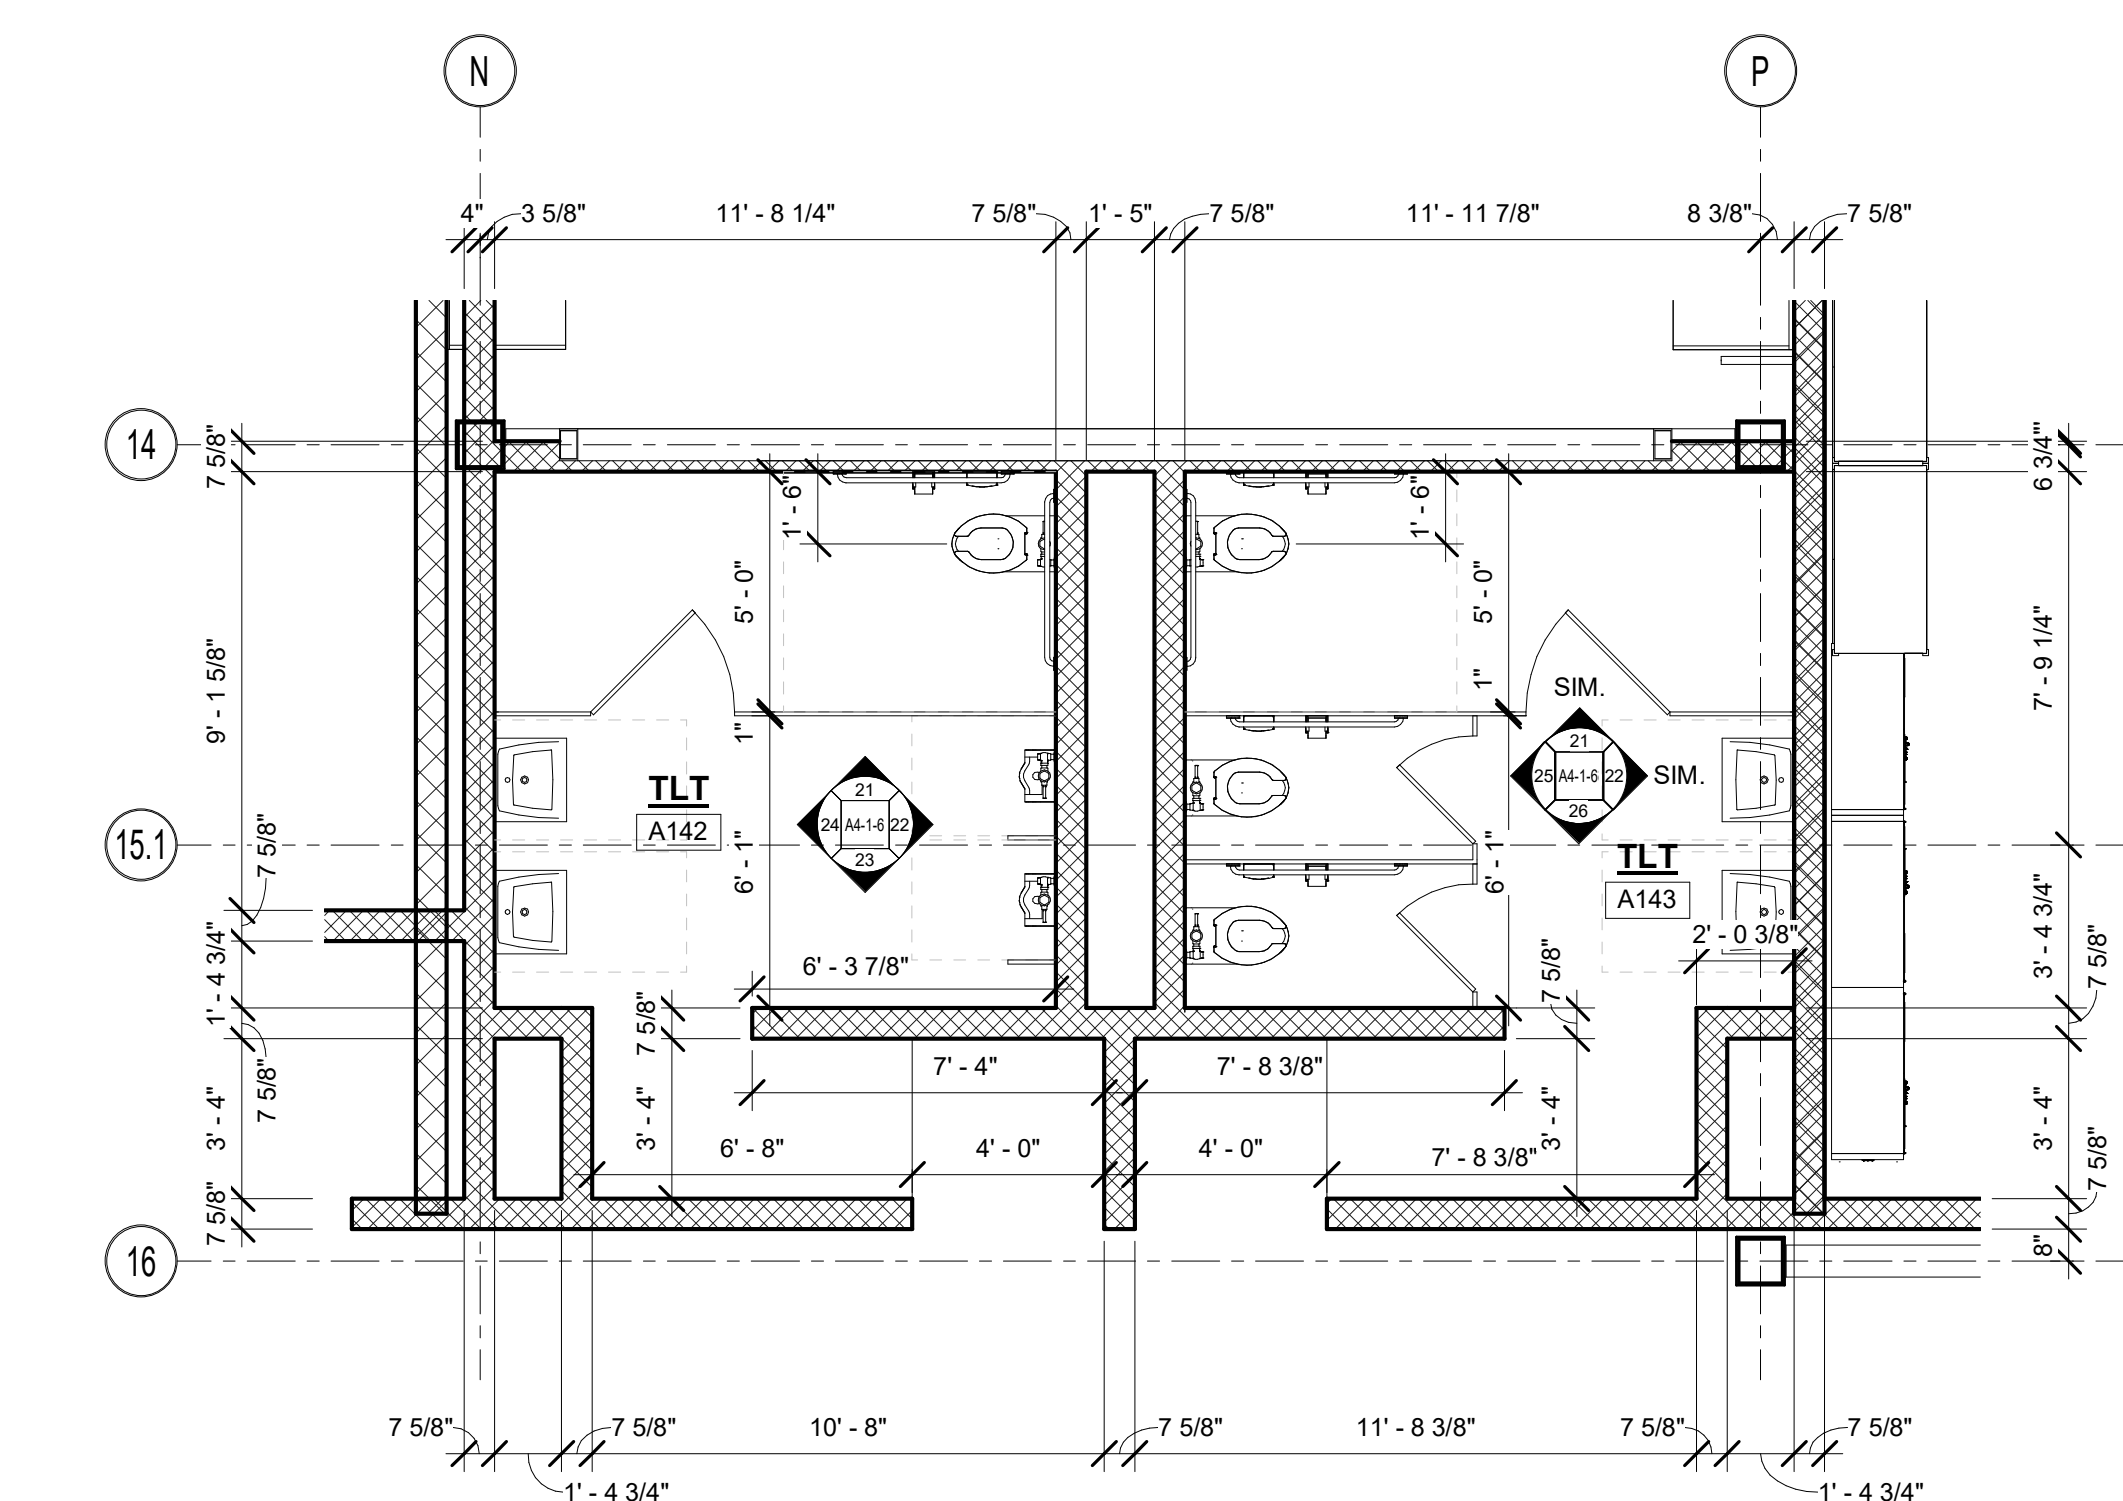


4 TOILET PLAN A142 AND A143
1/4" = 1'-0"

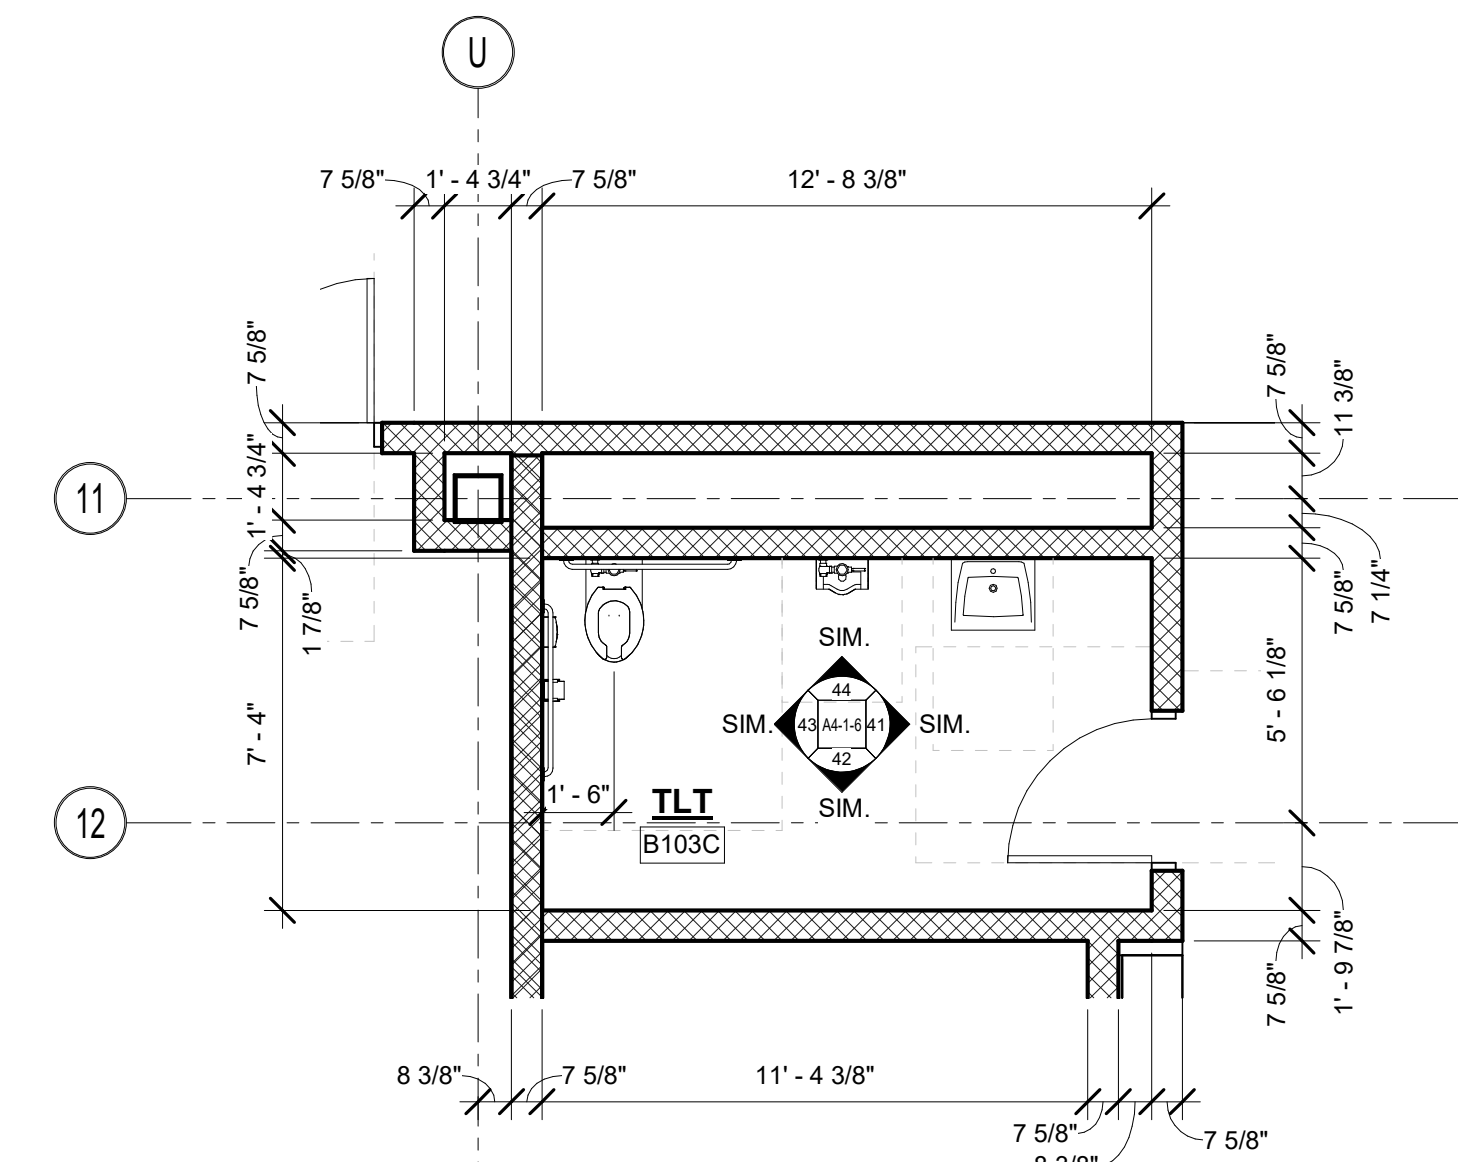


15 TOILET PLAN B103C
1/4" = 1'-0"

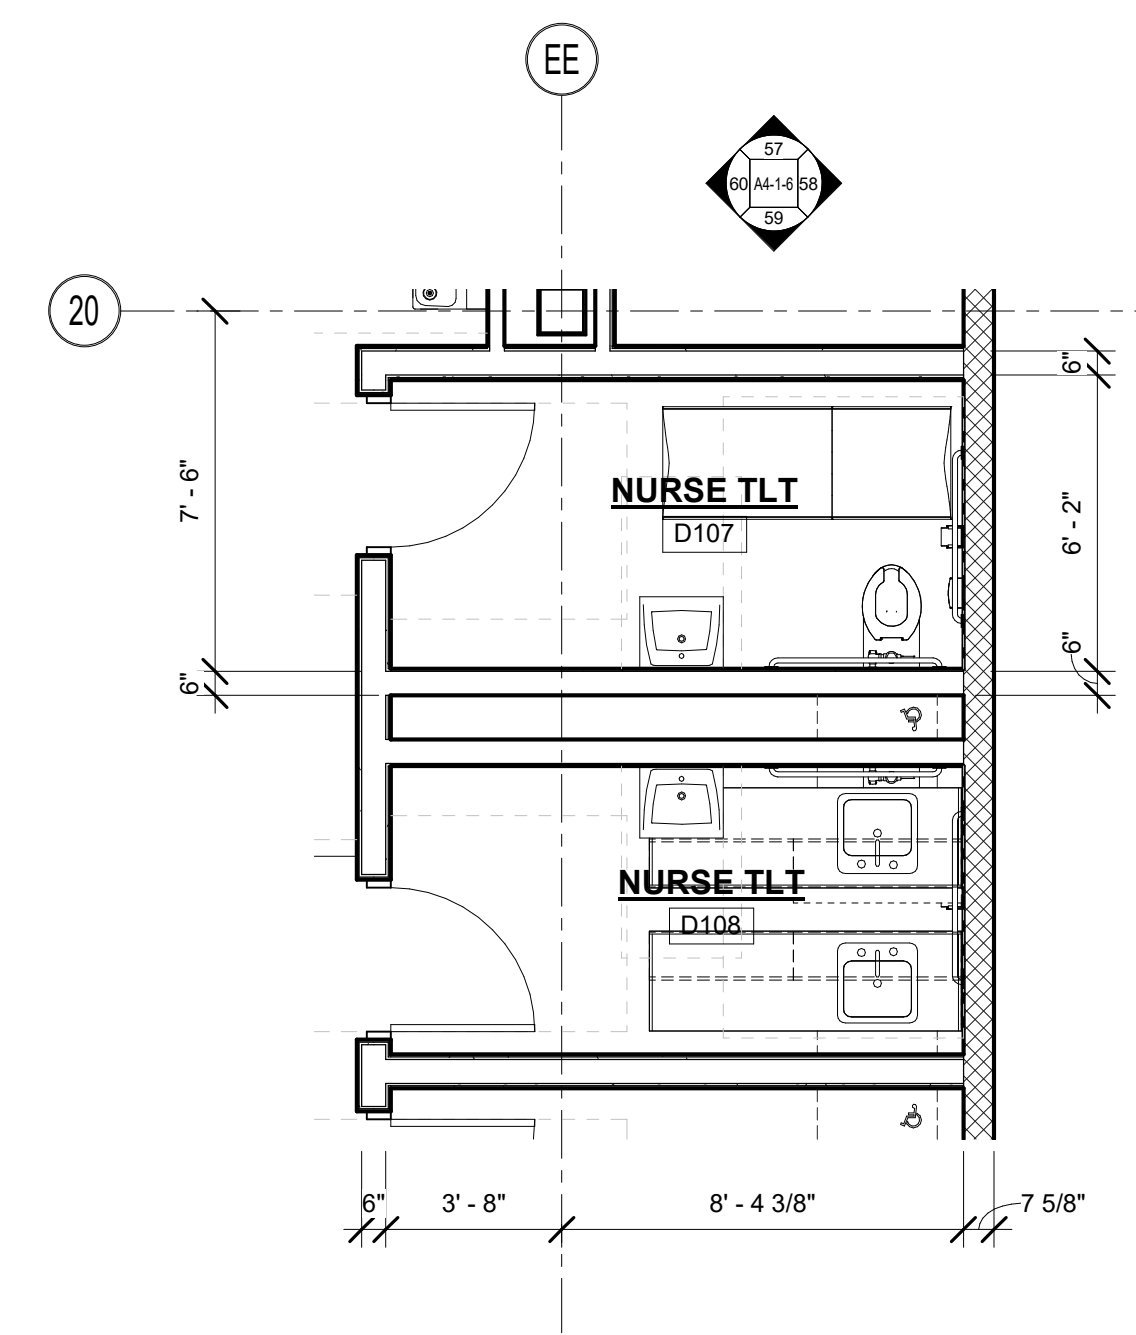


13 TOILET PLAN - NURSE D107 AND D108
1/4" = 1'-0"

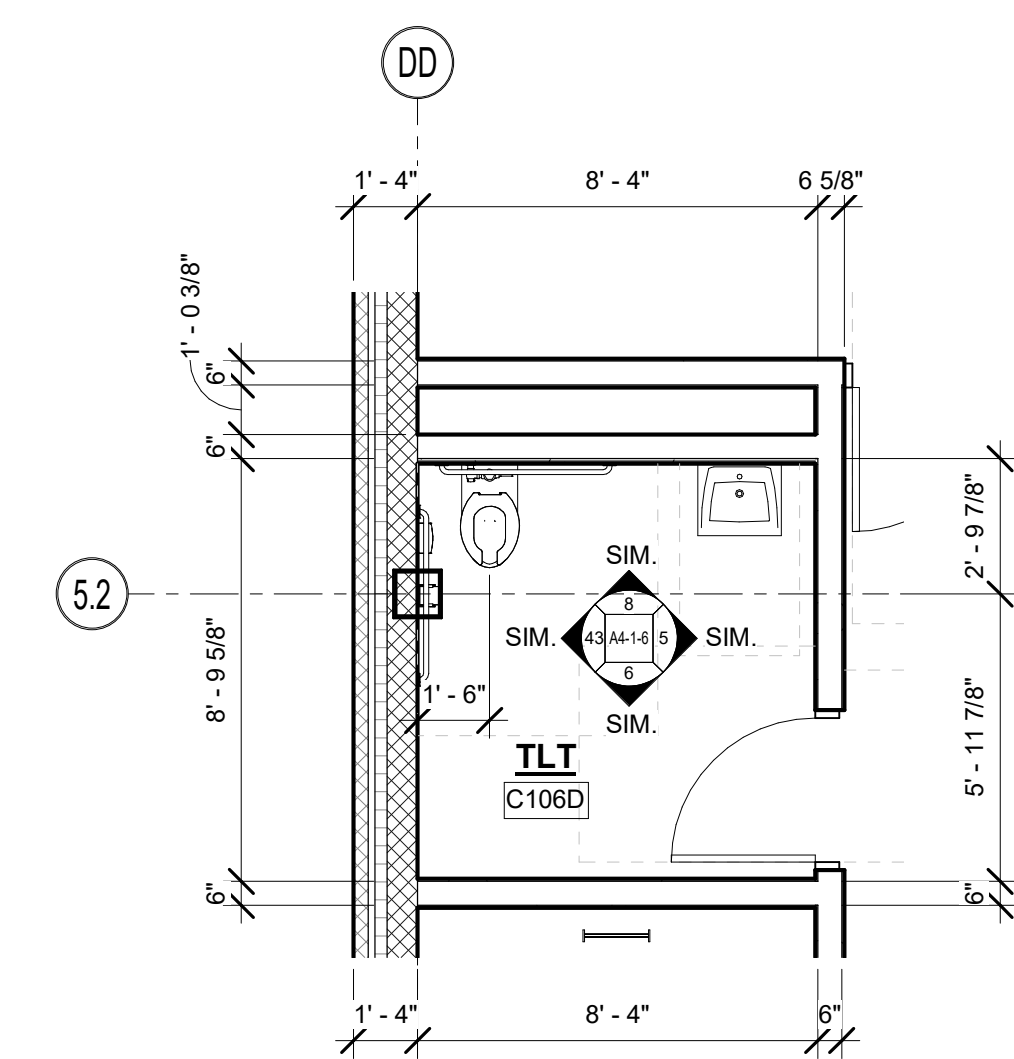


8 TOILET PLAN C106D
1/4" = 1'-0"

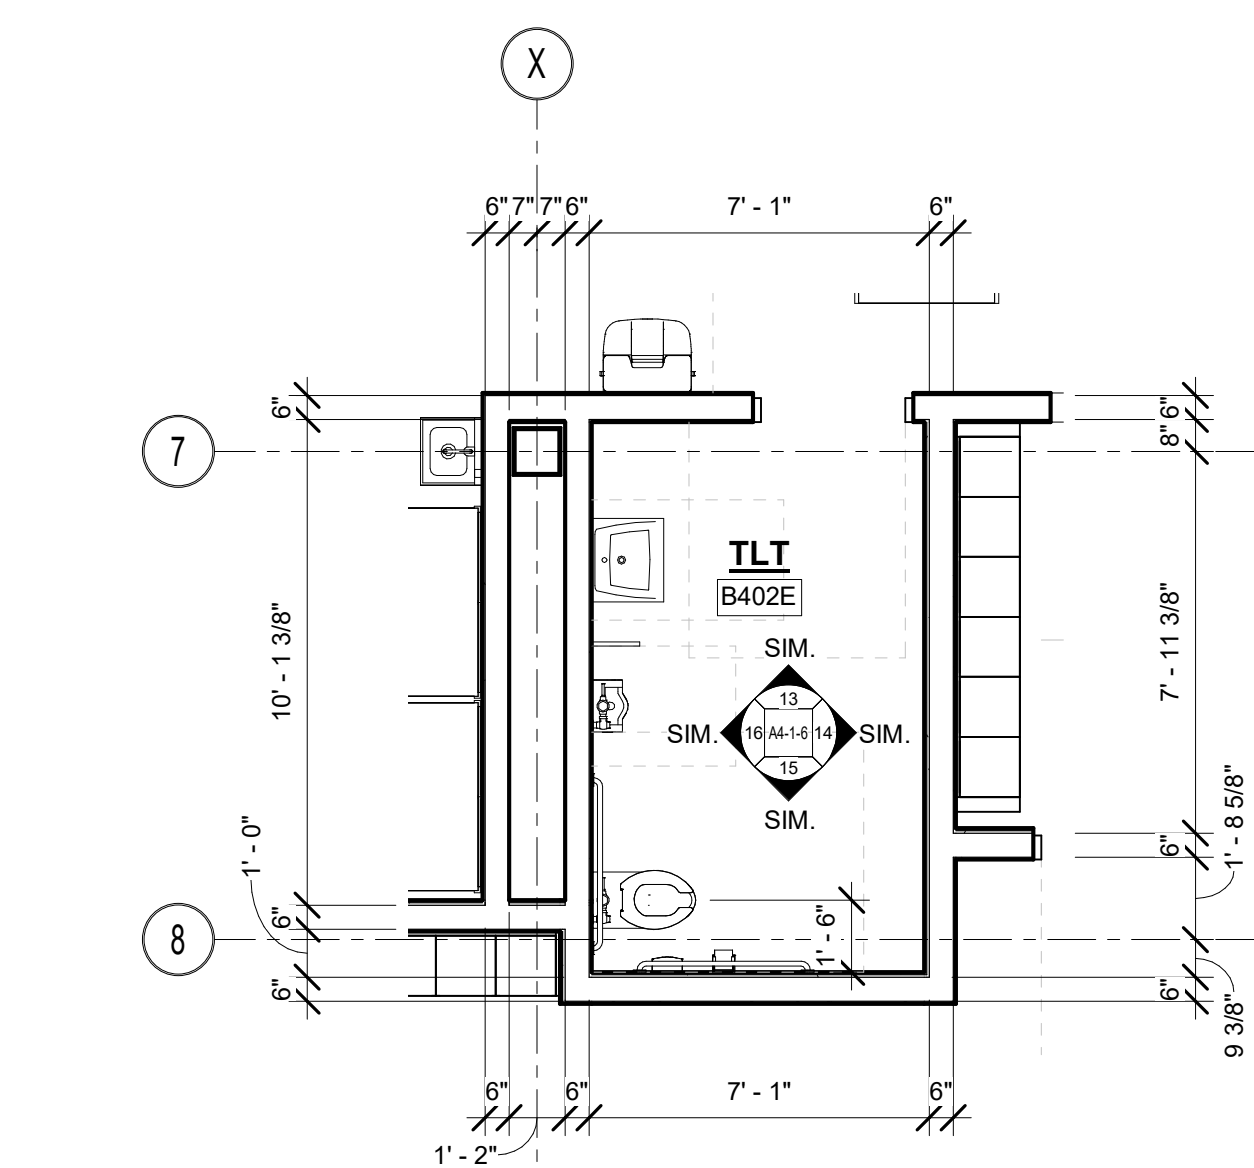


12 TOILET PLAN B402E
1/4" = 1'-0"

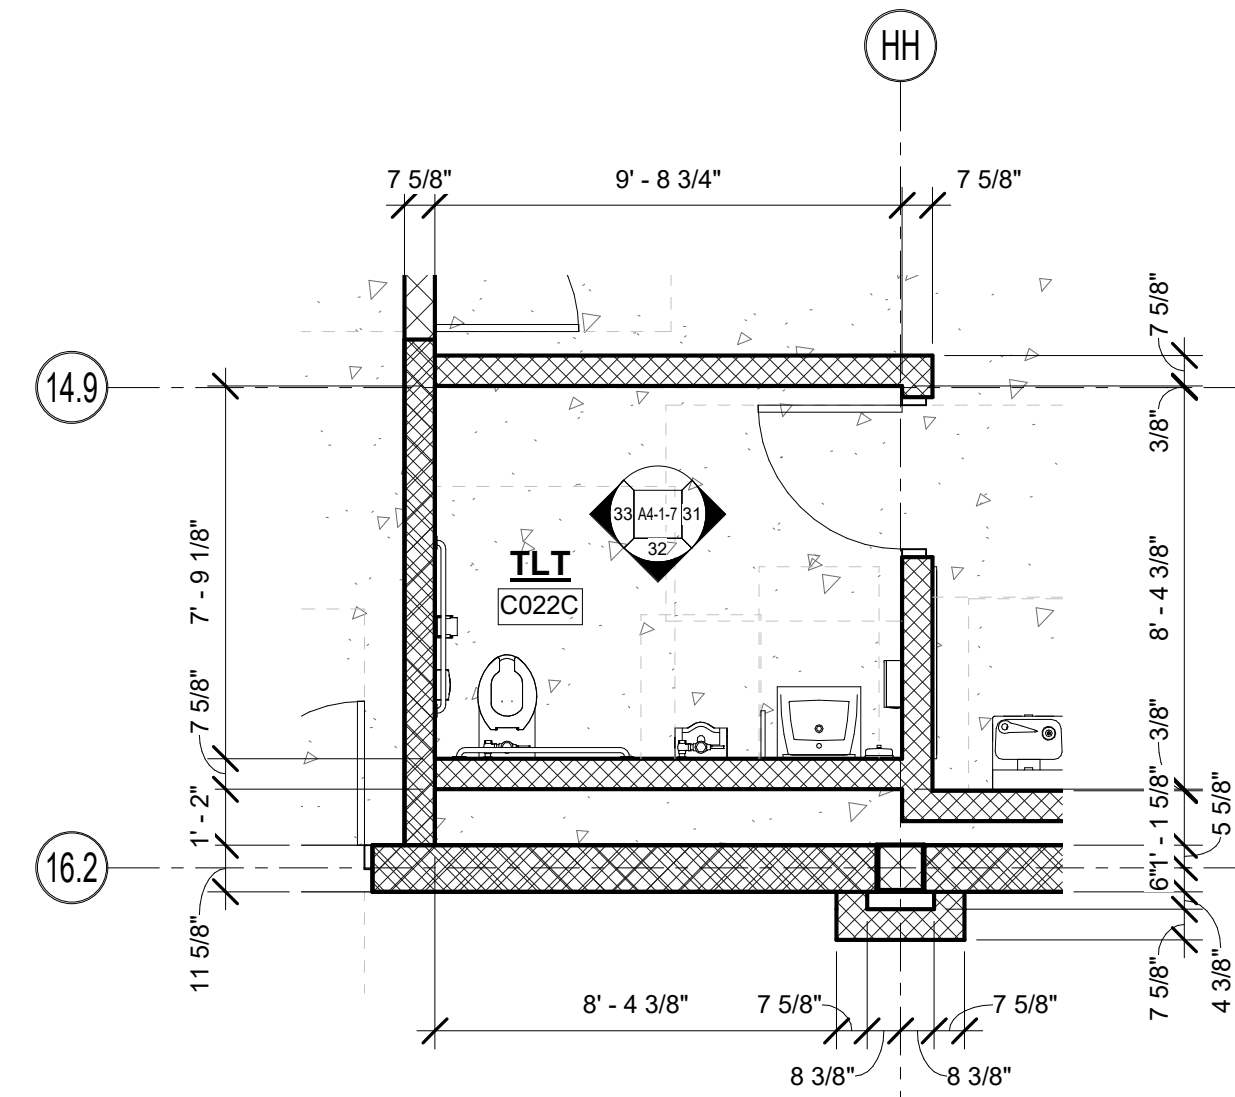


13 TOILET PLAN C022C
1/4" = 1'-0"

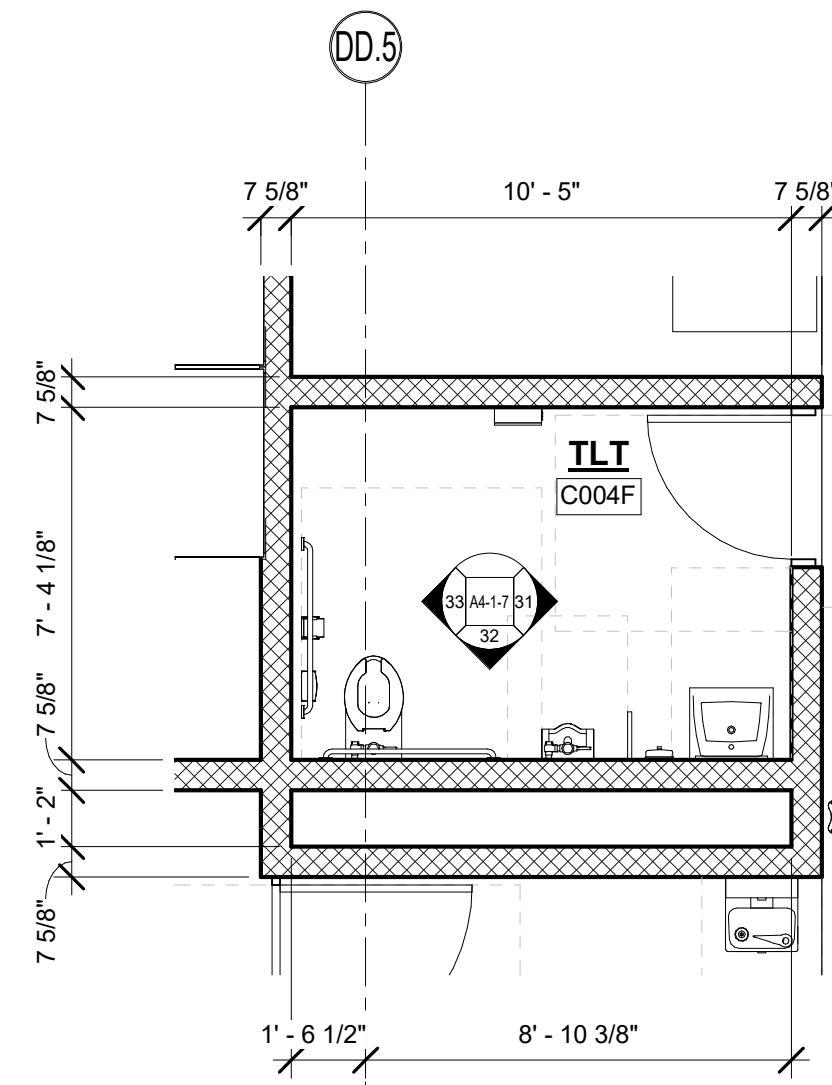


14 TOILET PLAN C004F
1/4" = 1'-0"

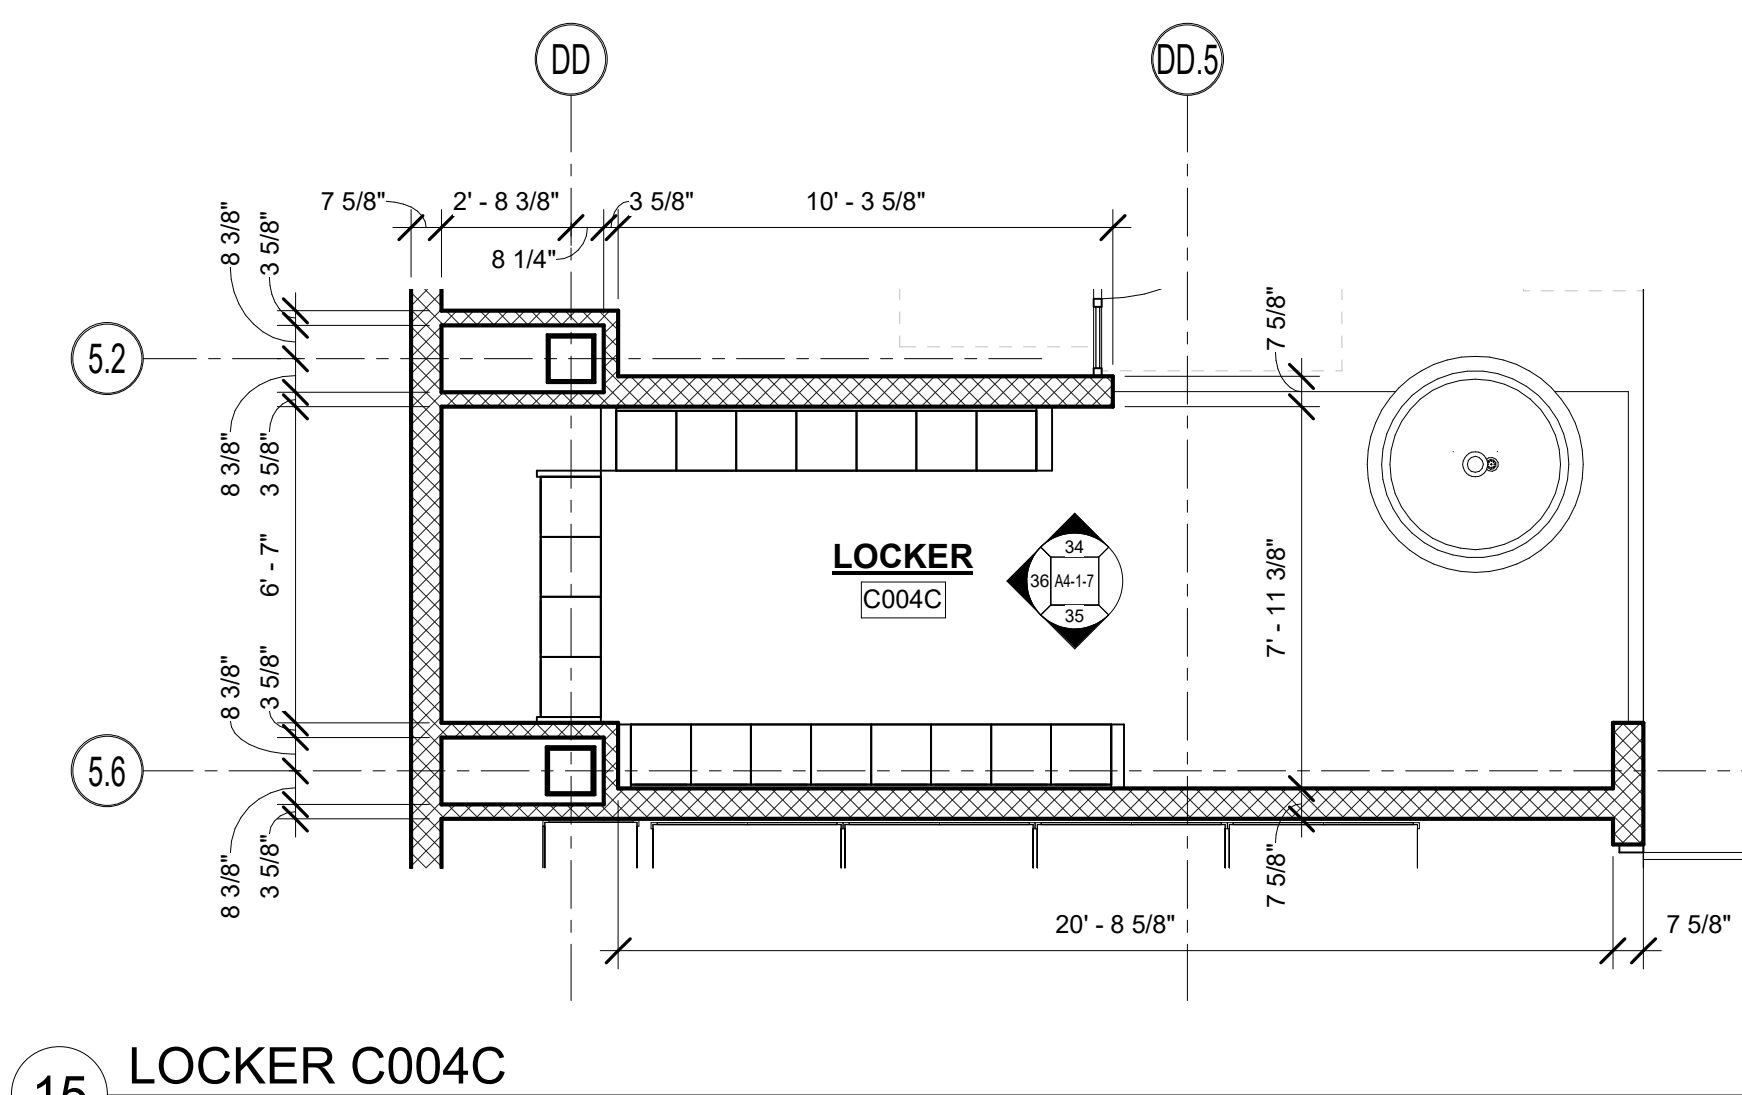


15 LOCKER C004C
1/4" = 1'-0"

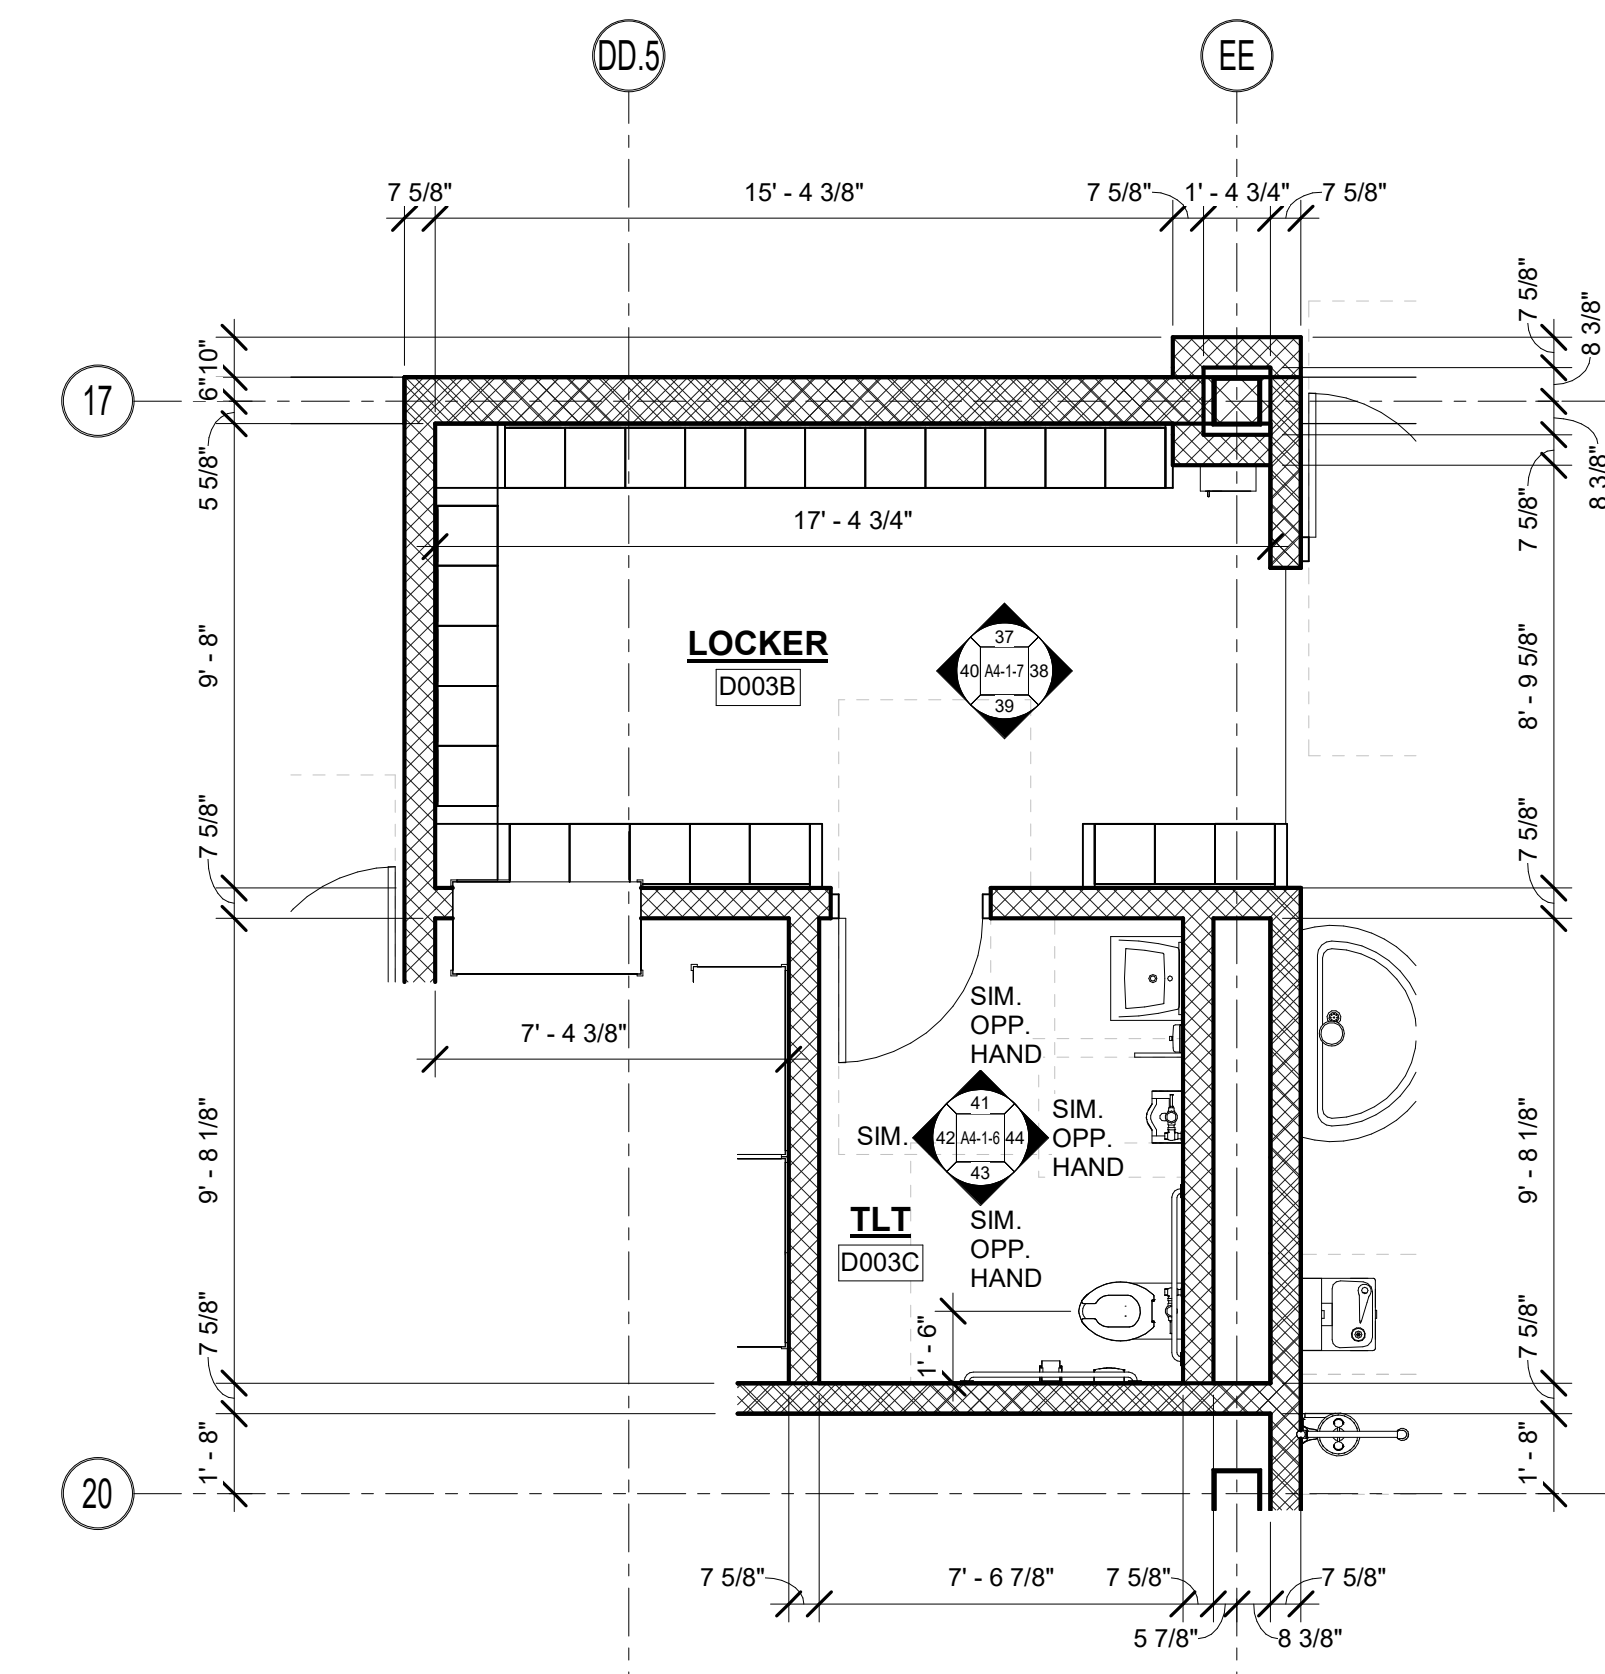


16 TOILET PLAN D003C AND LOCKER D003B
1/4" = 1'-0"

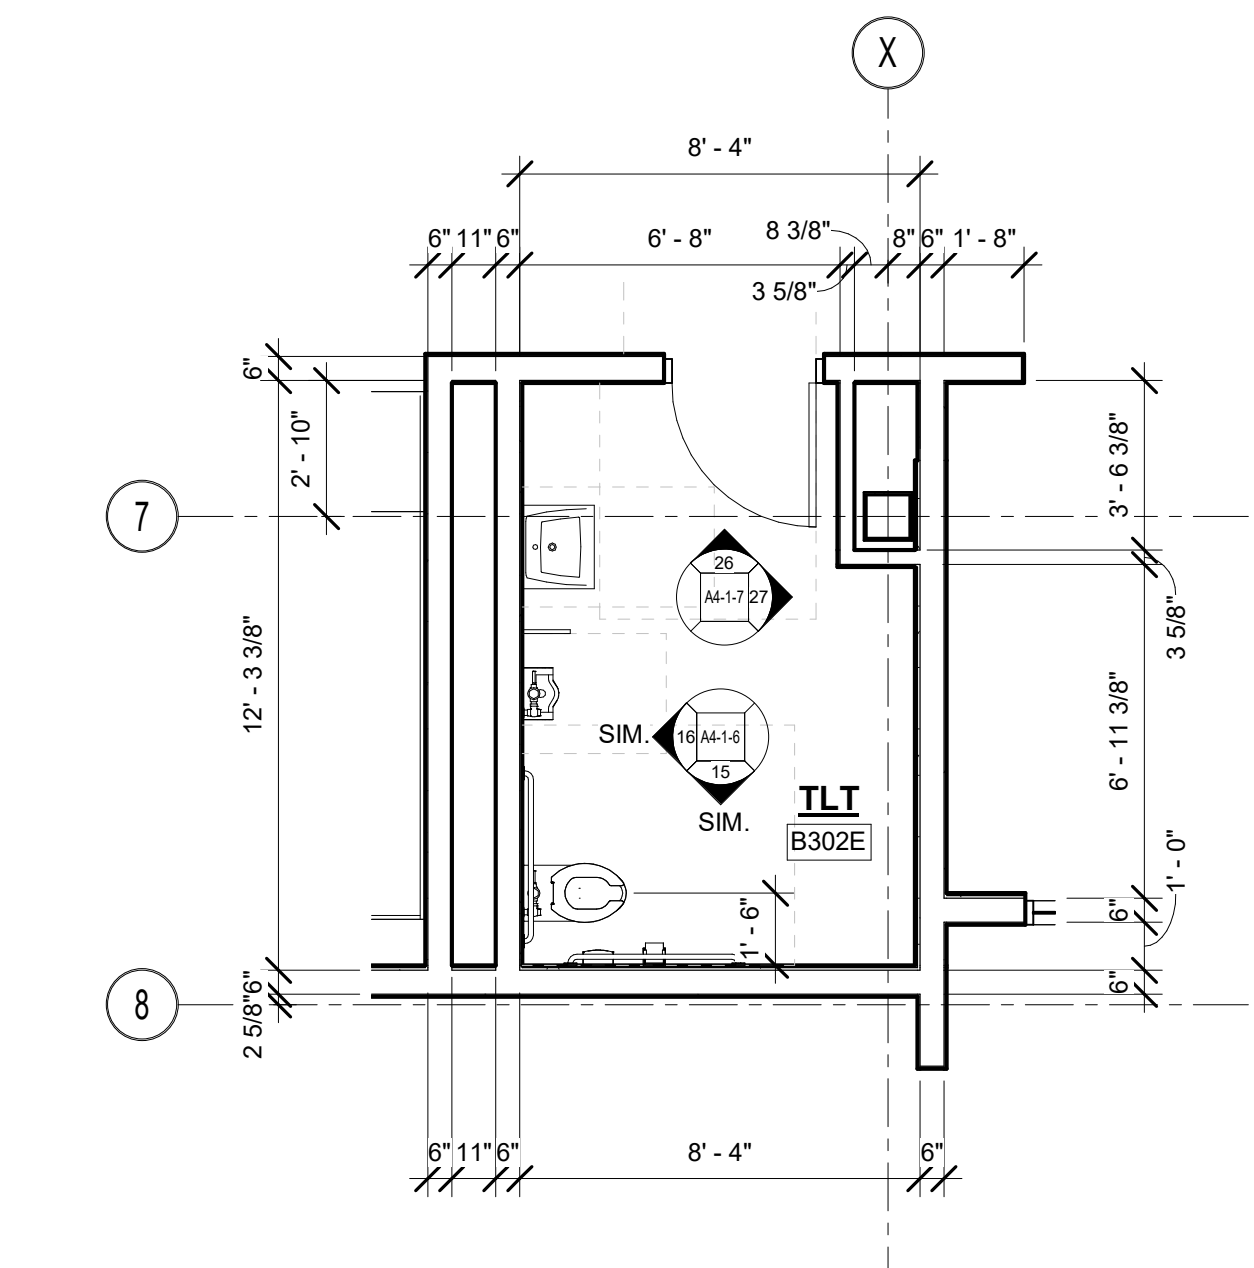


8 TOILET PLAN B302E
1/4" = 1'-0"

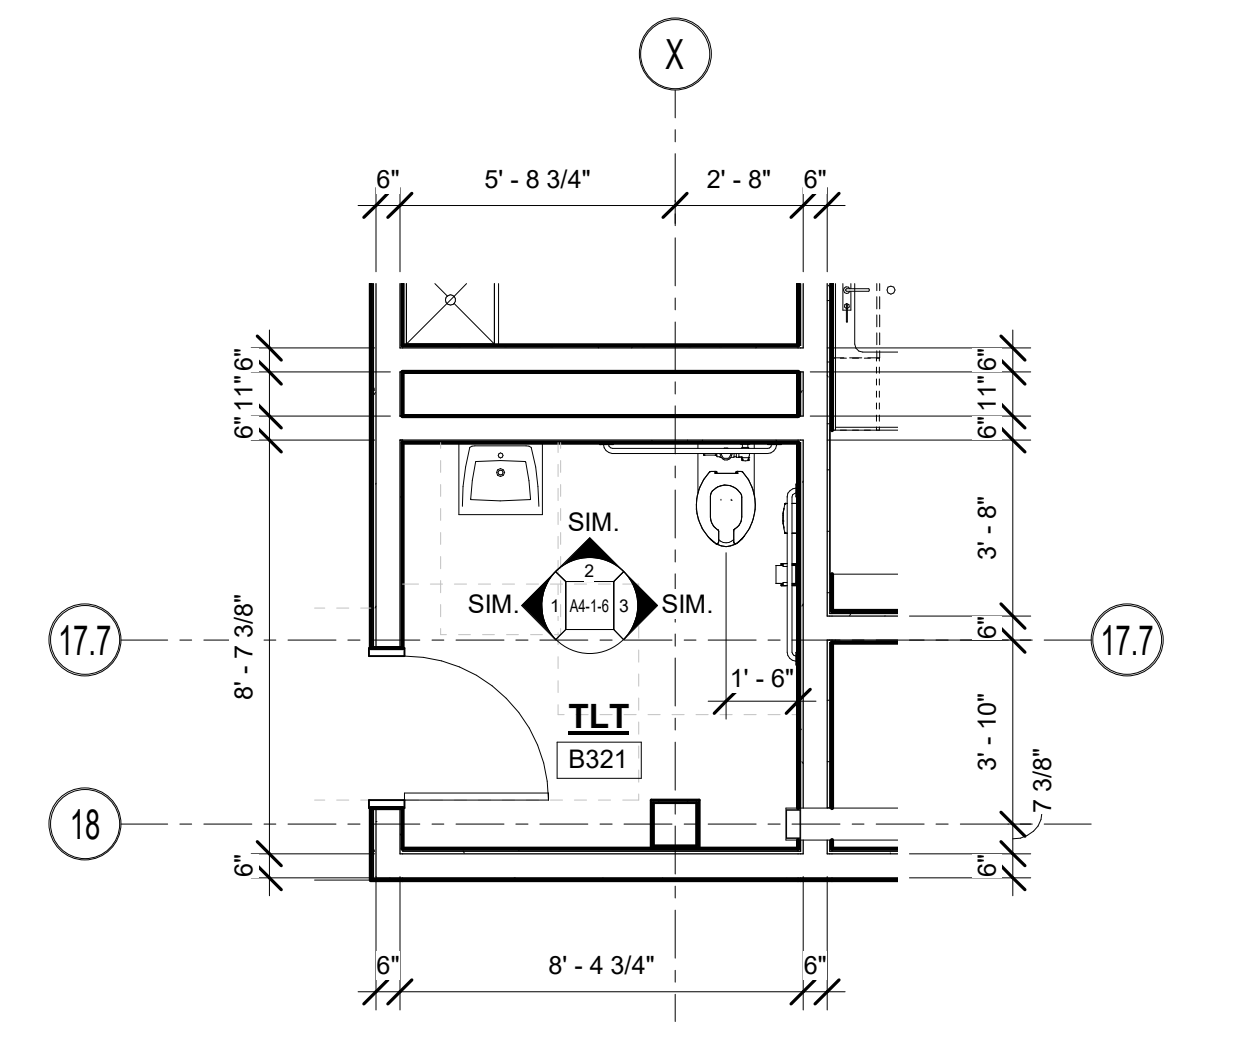


9 TOILET PLAN B321
1/4" = 1'-0"

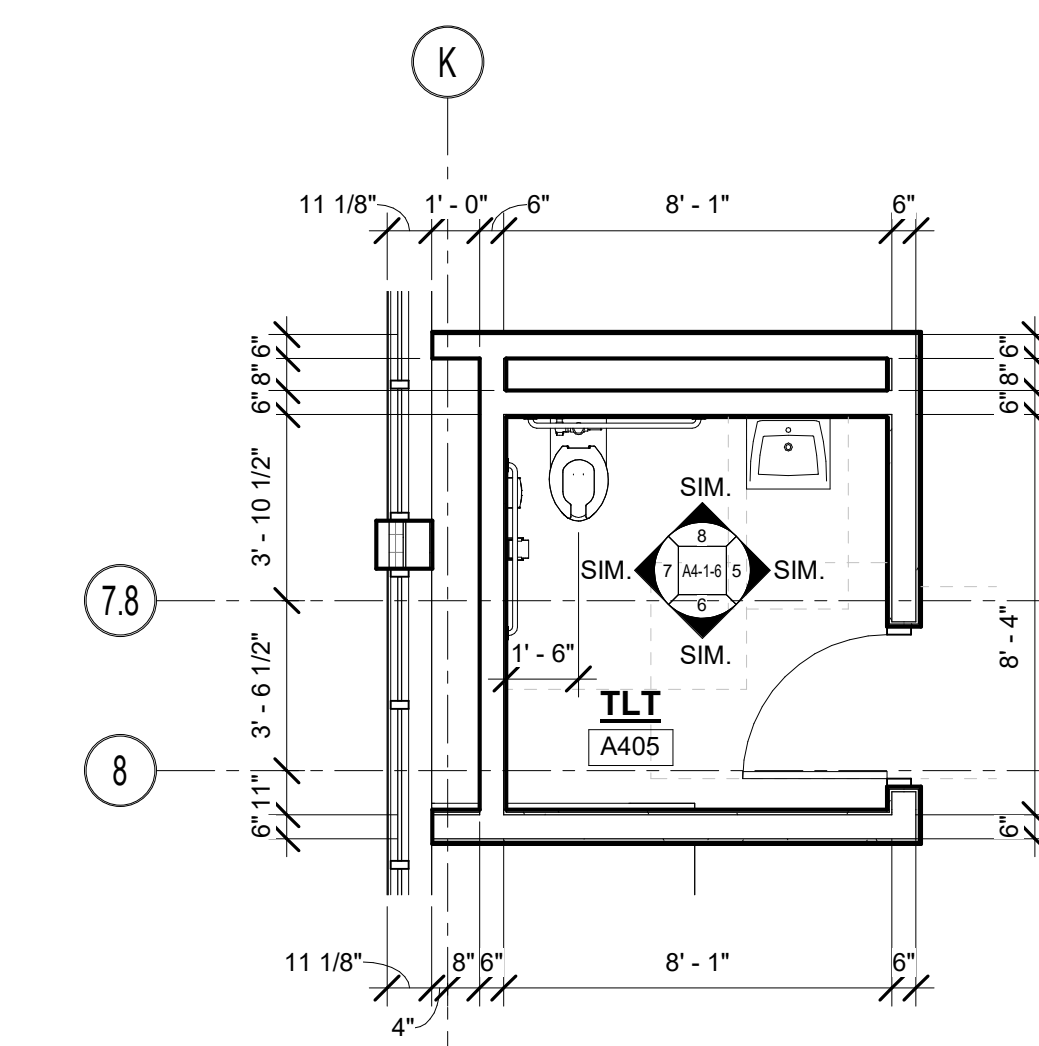


10 TOILET PLAN A405
1/4" = 1'-0"

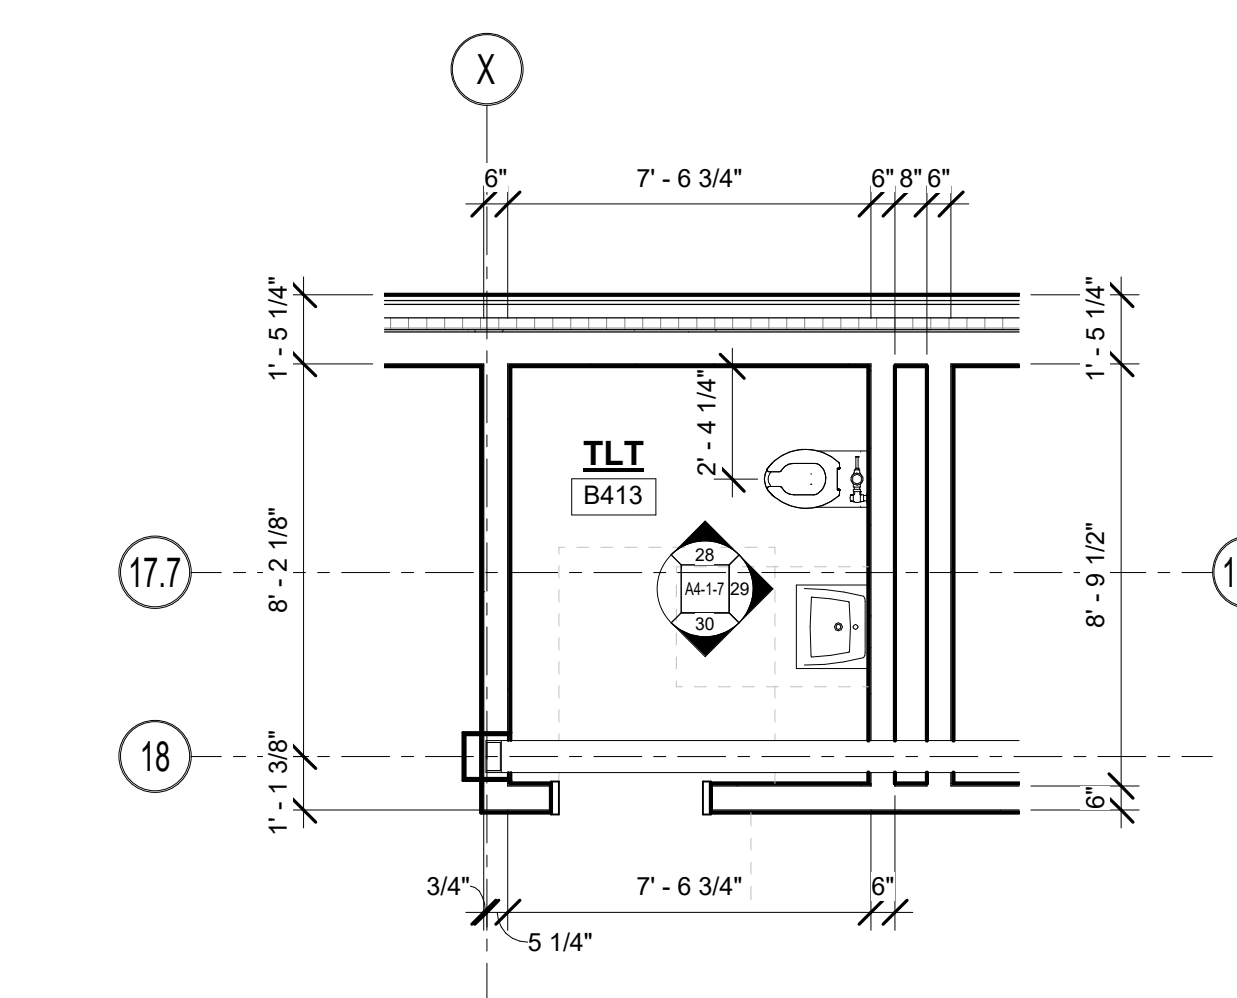


11 TOILET PLAN B413
1/4" = 1'-0"

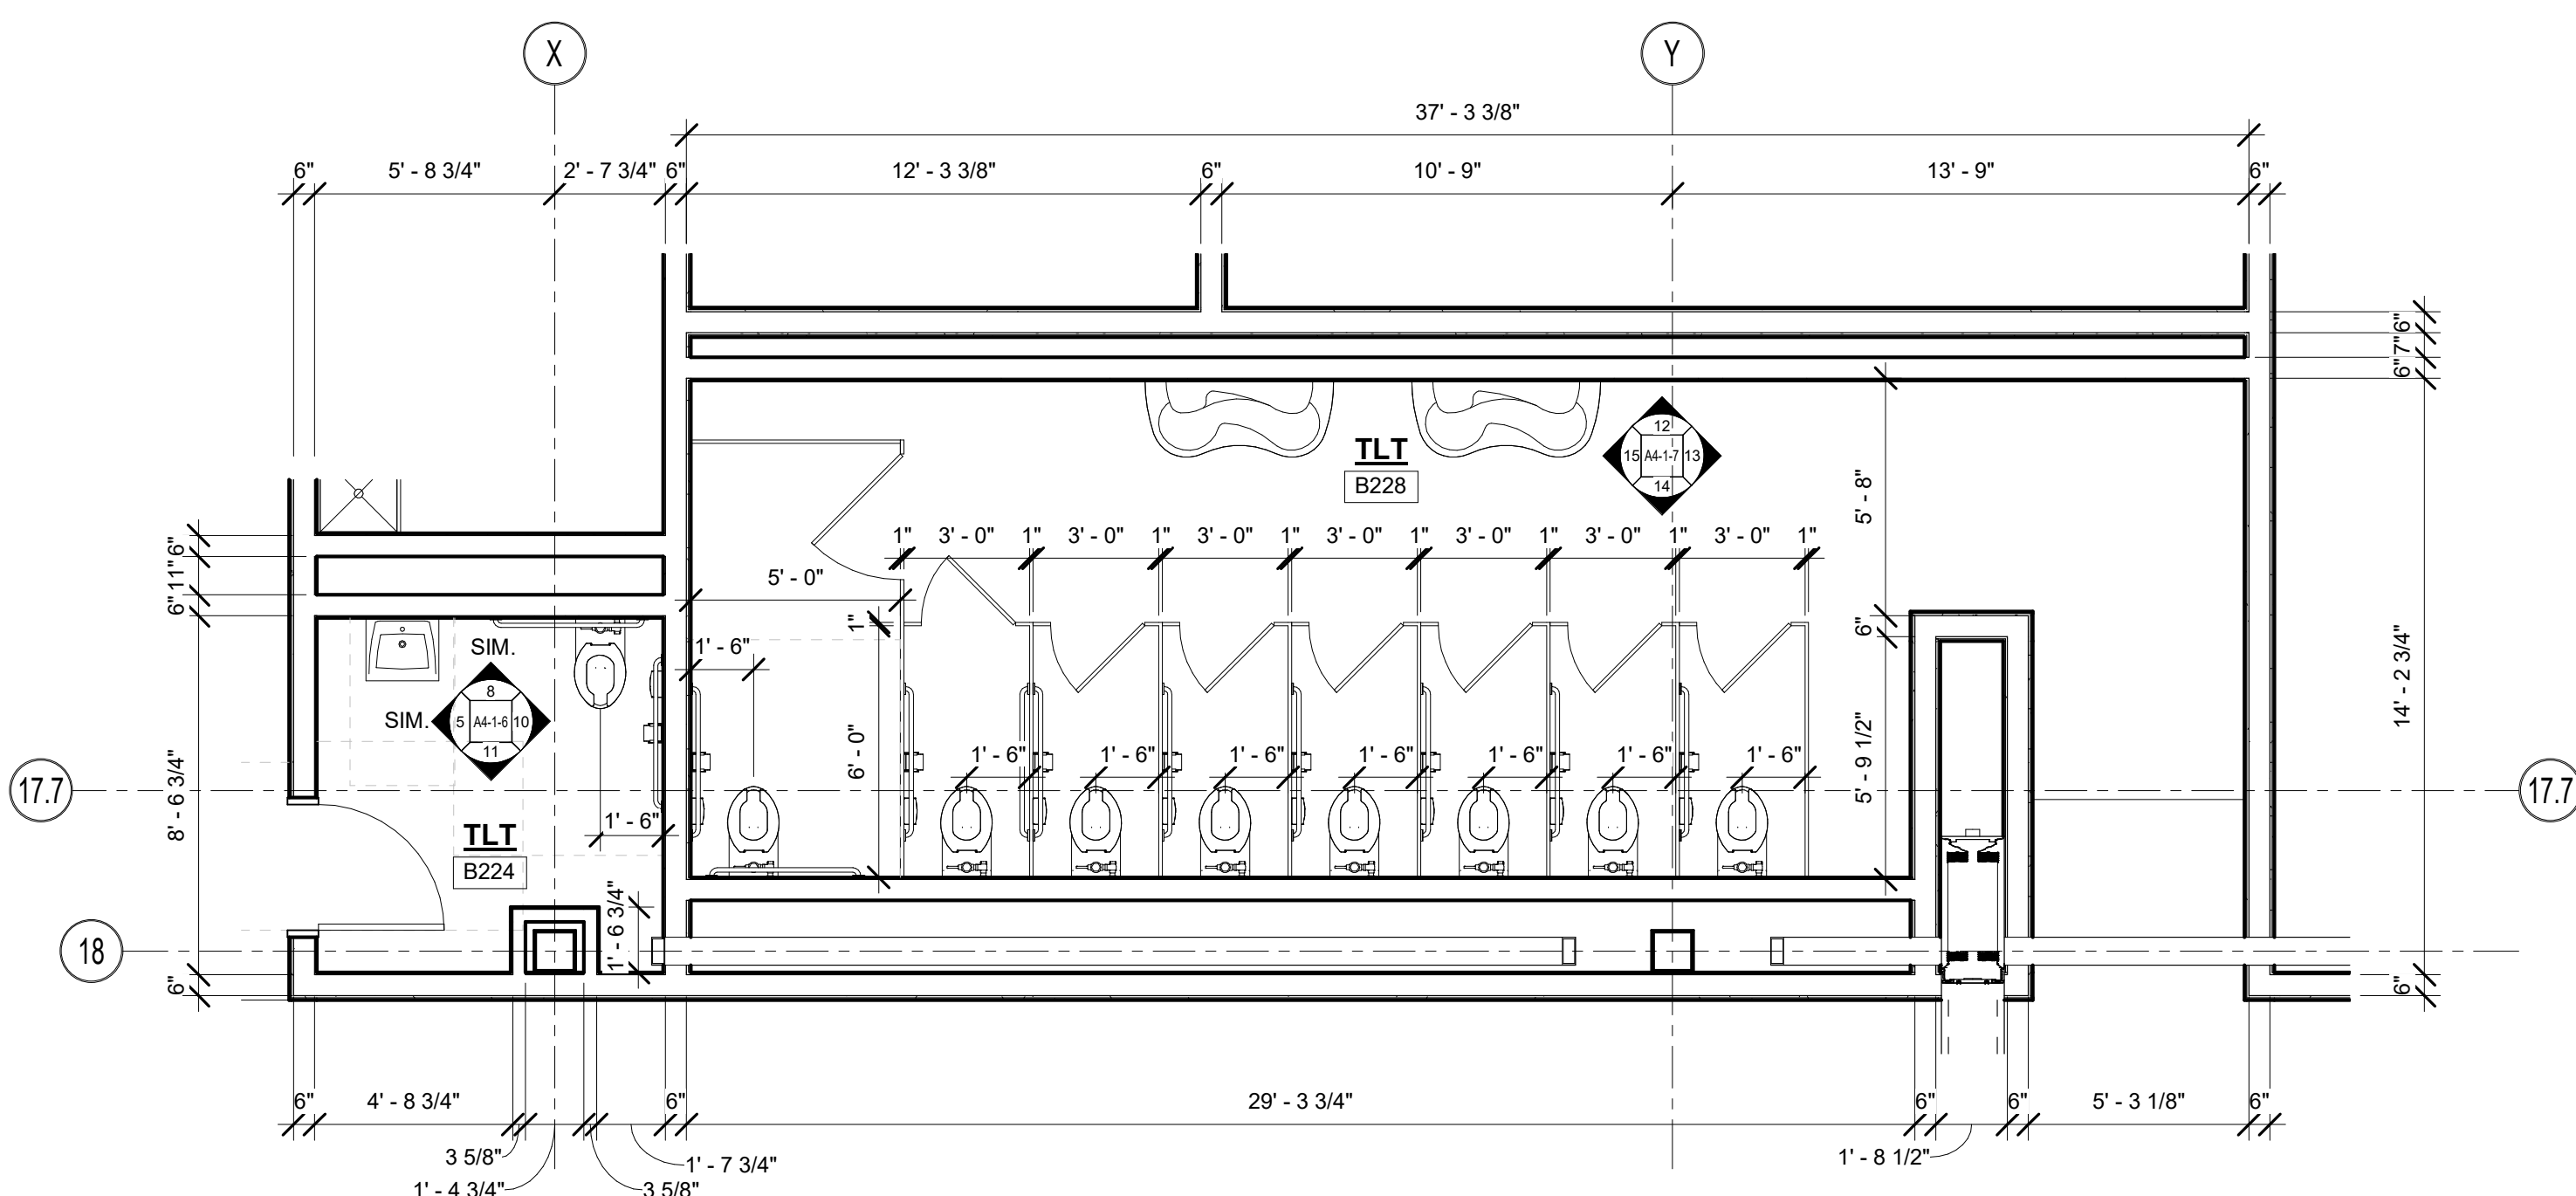


5 TOILET PLAN B228
1/4" = 1'-0"

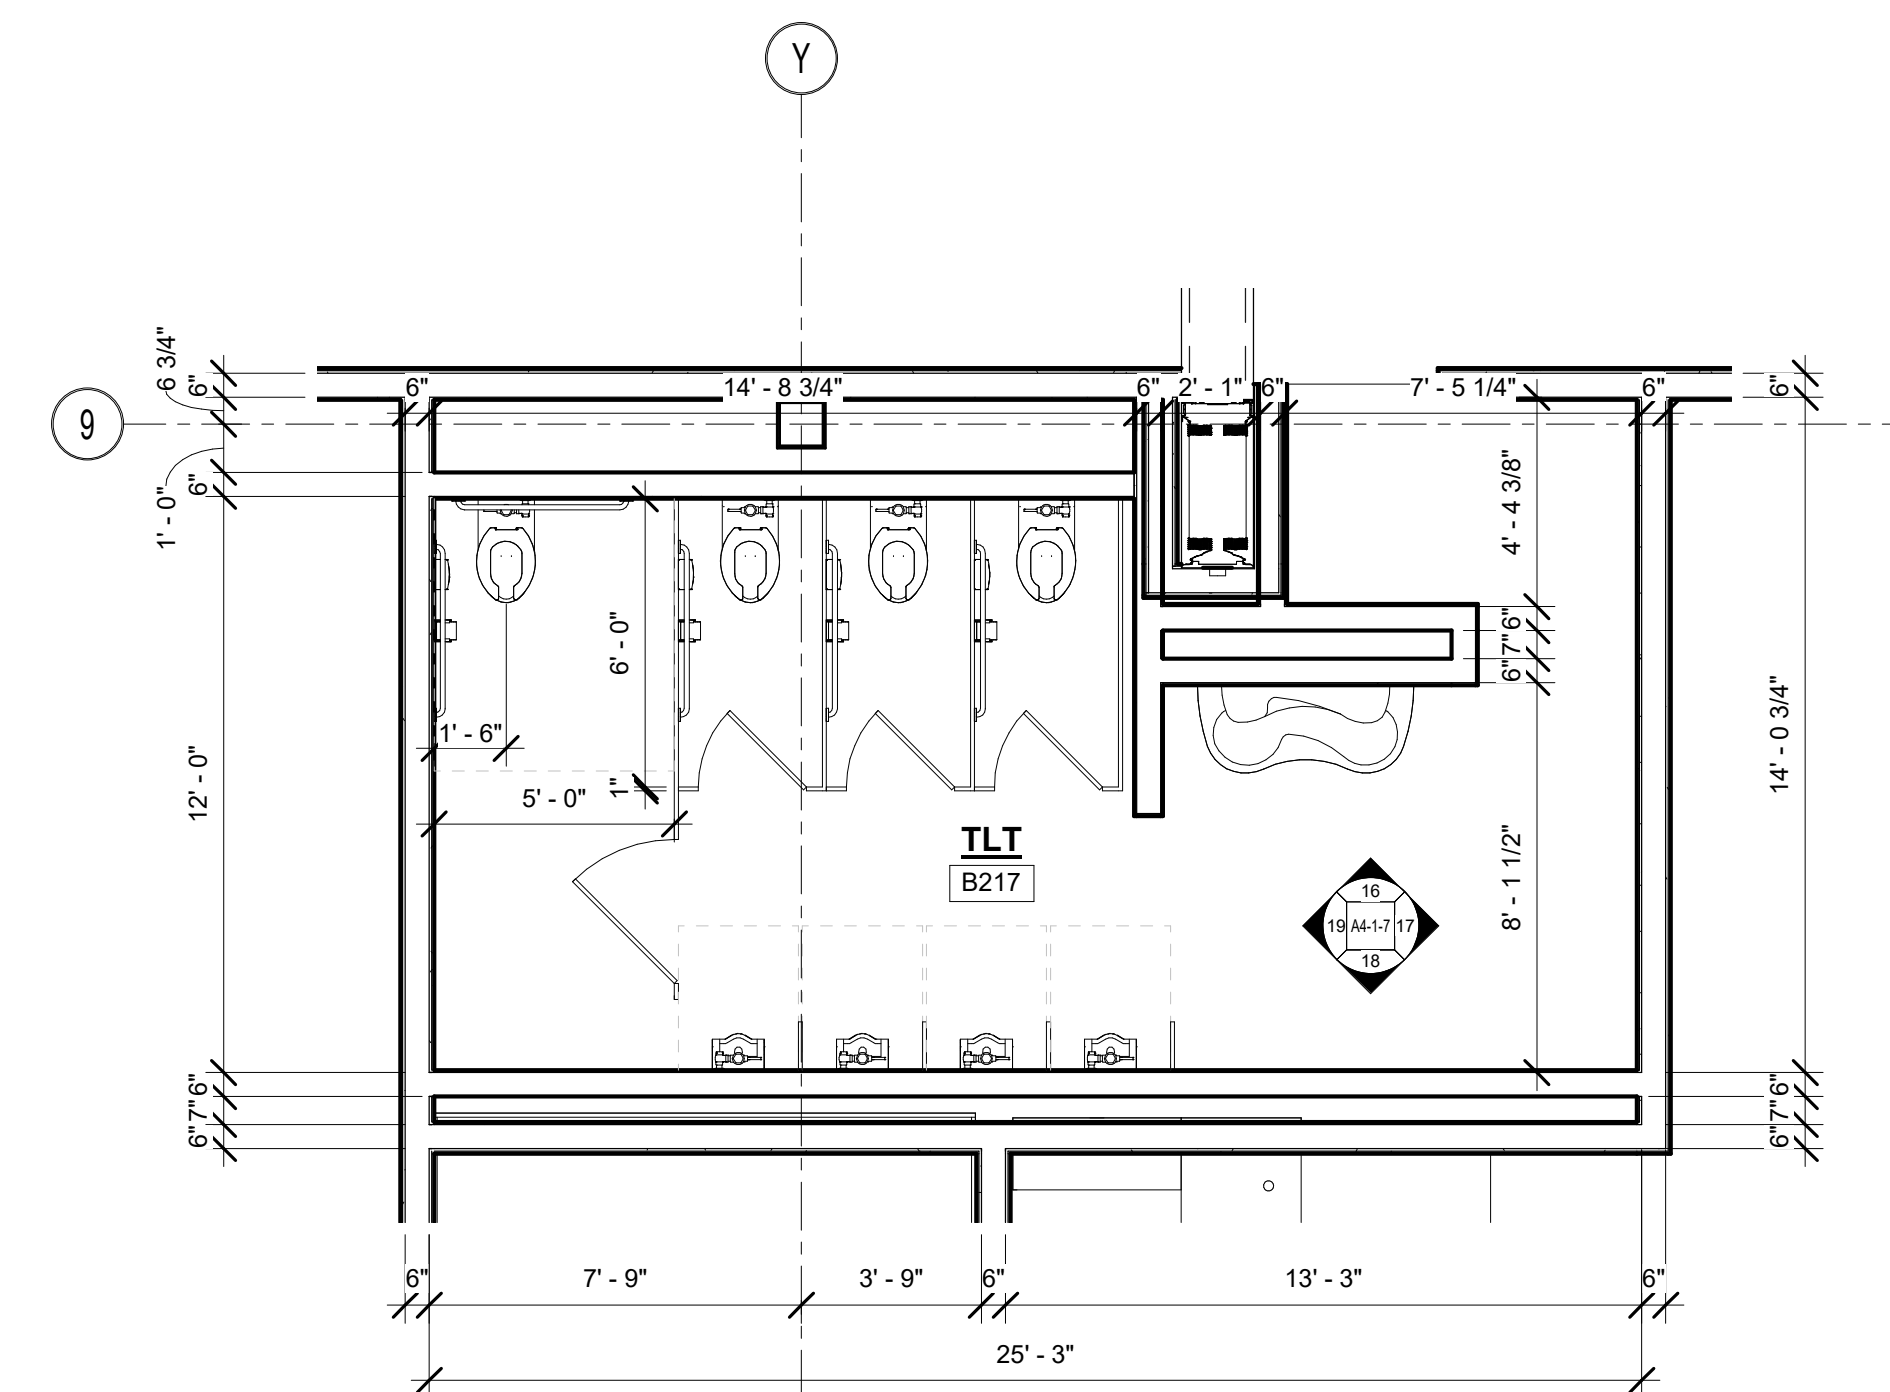


6 TOILET PLAN B217
1/4" = 1'-0"

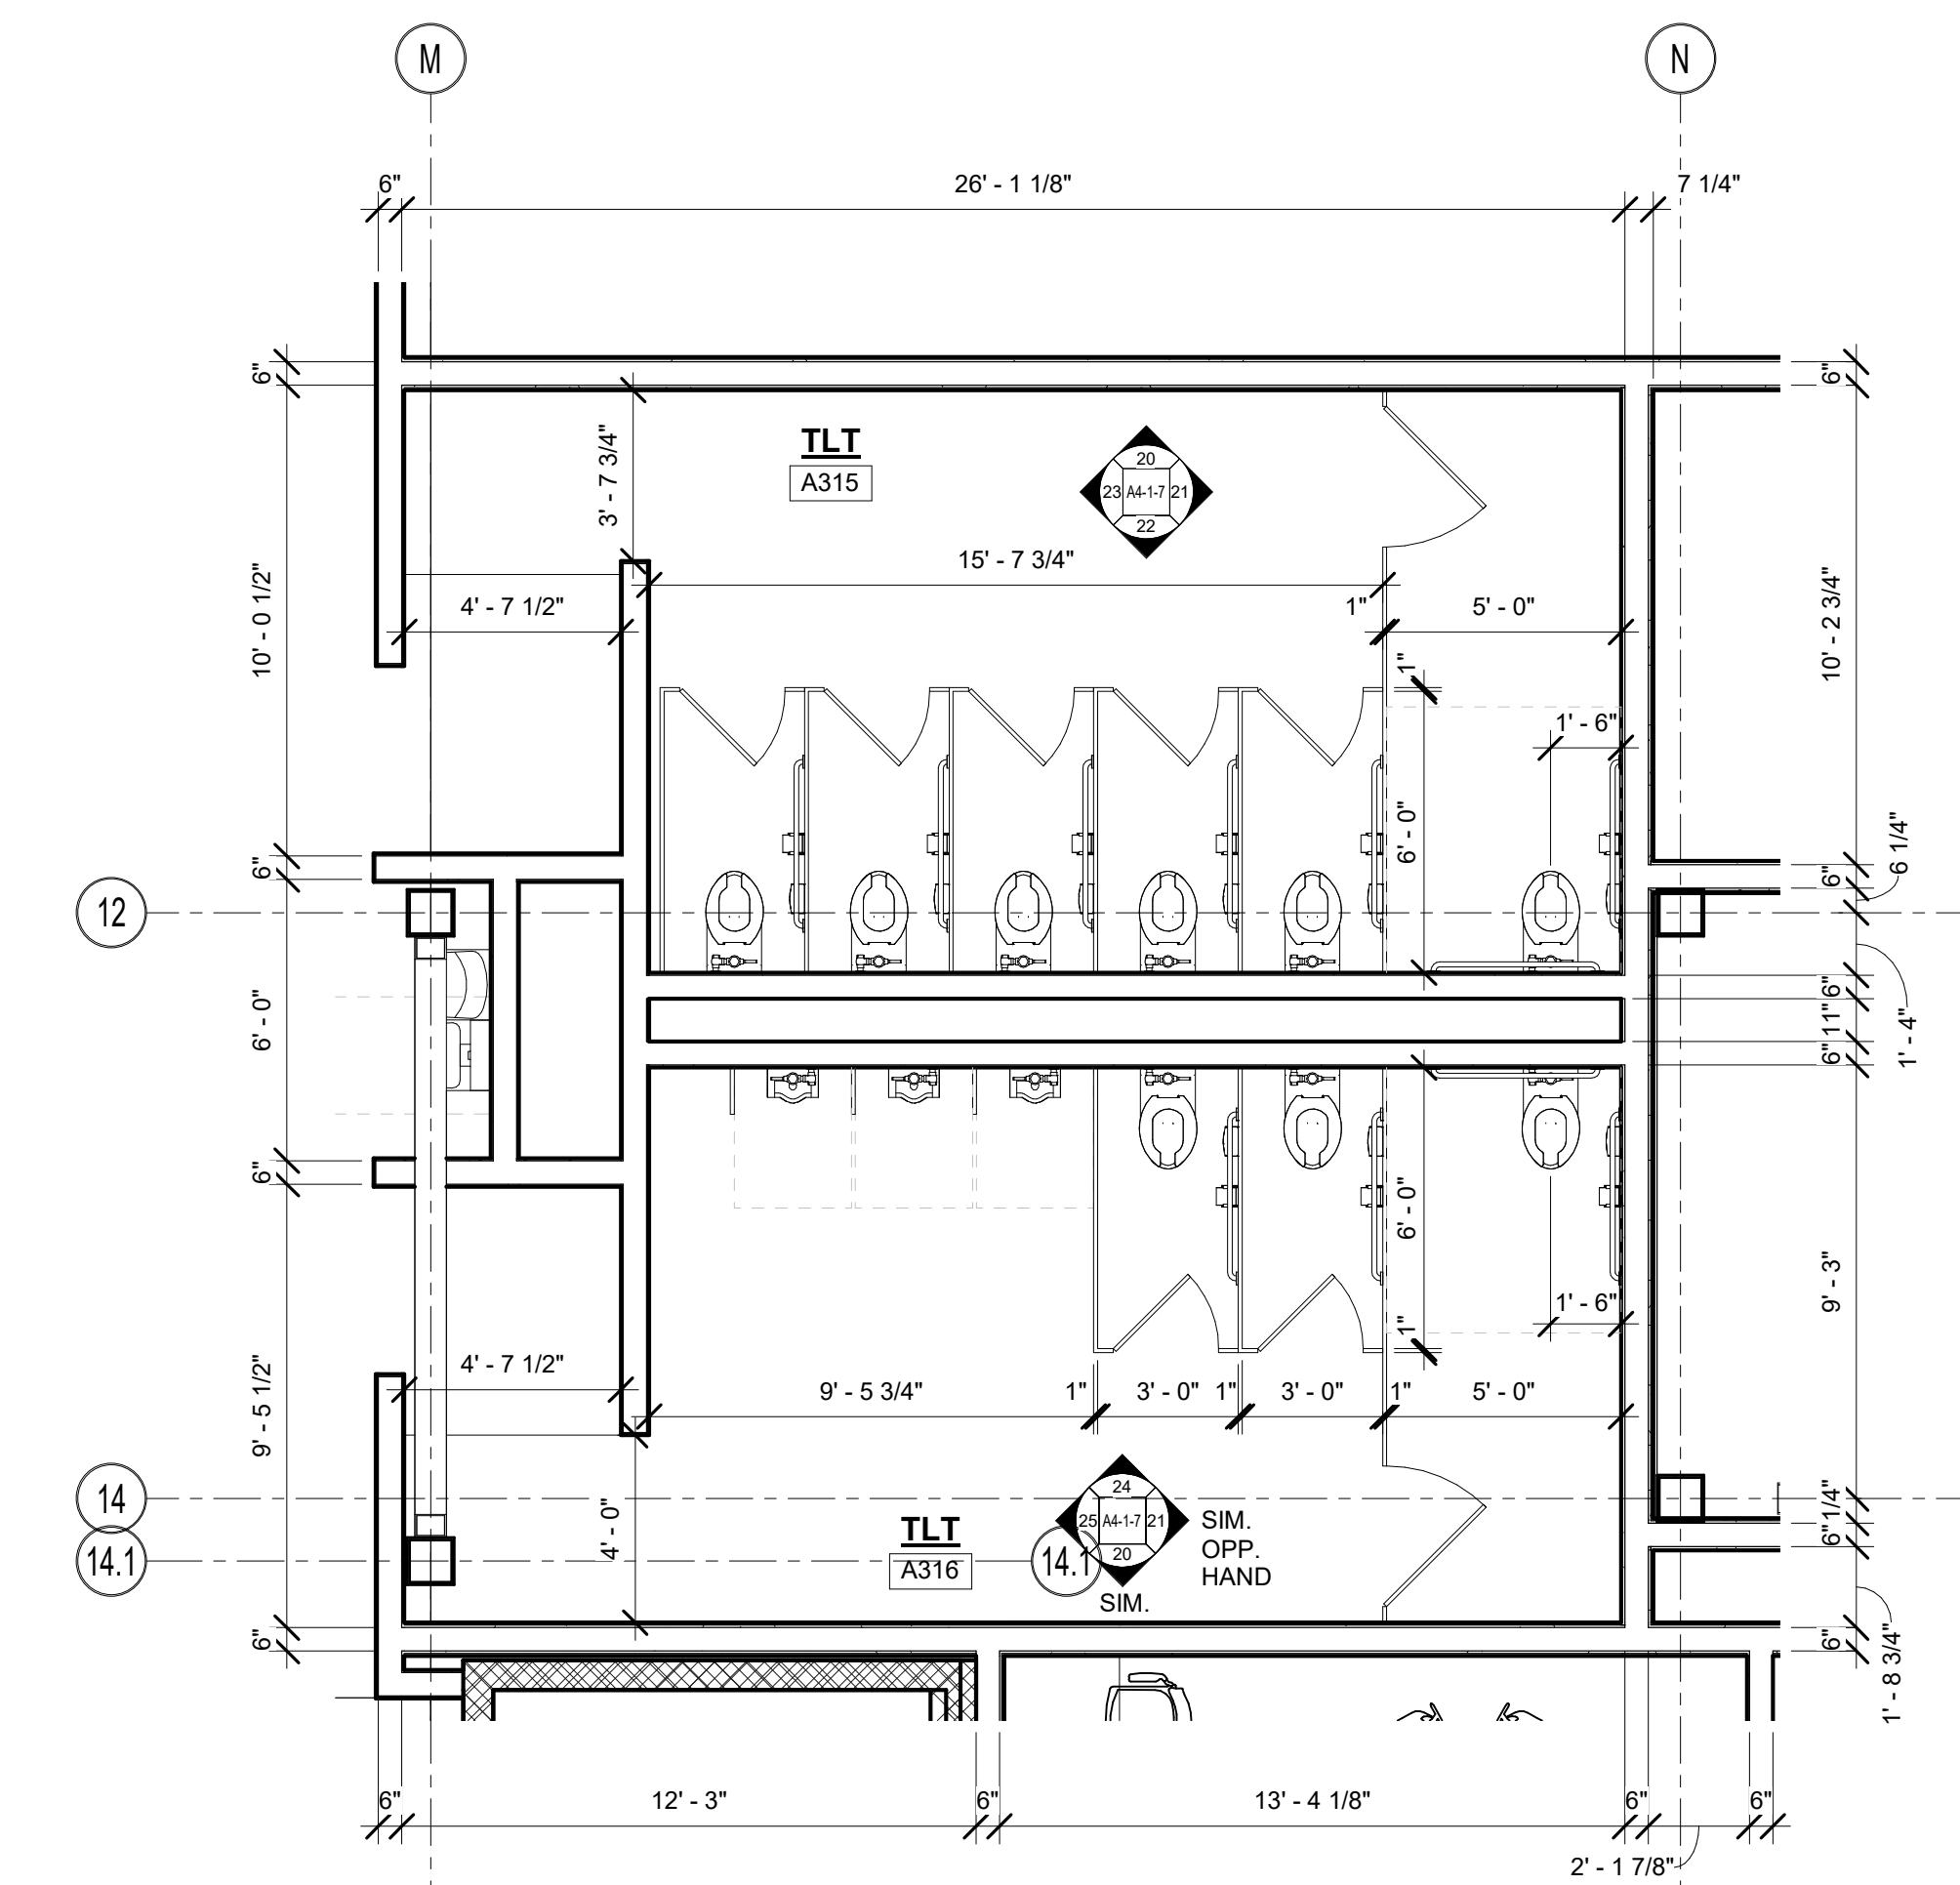


7 TOILET PLAN A315 AND A316
1/4" = 1'-0"

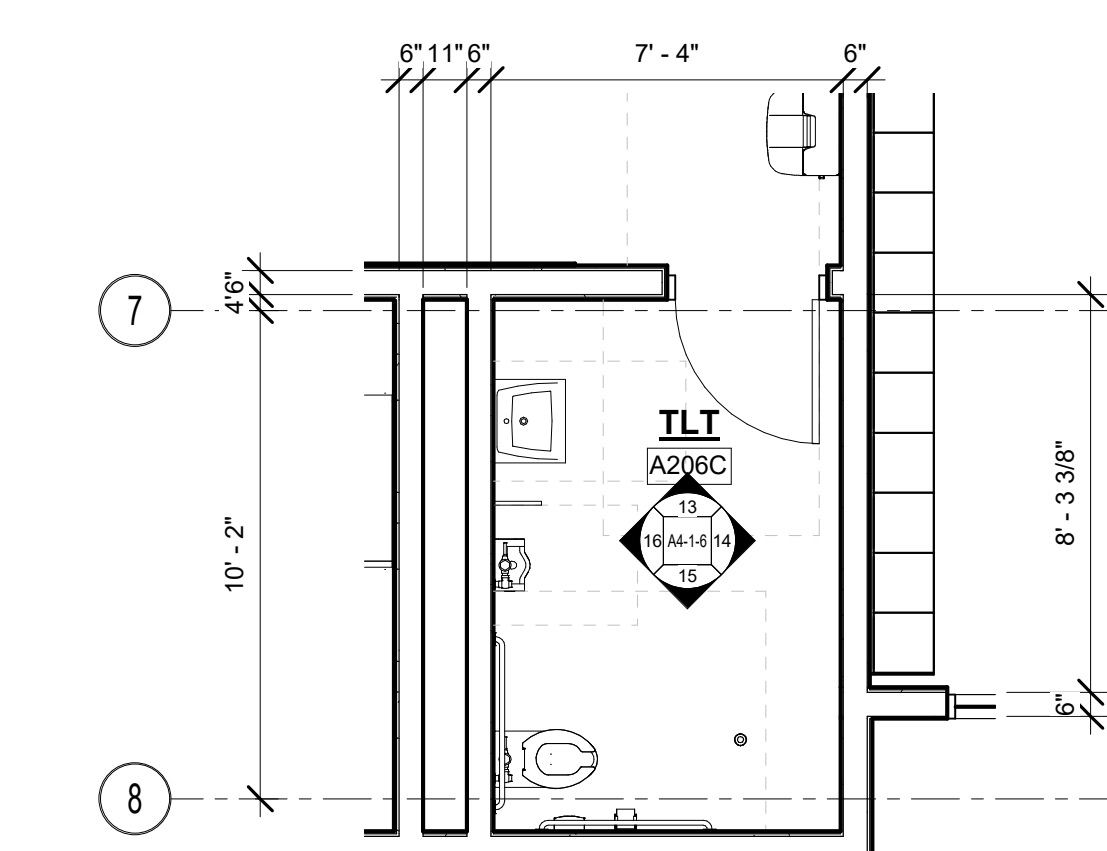


1 TOILET PLAN A206C
1/4" = 1'-0"

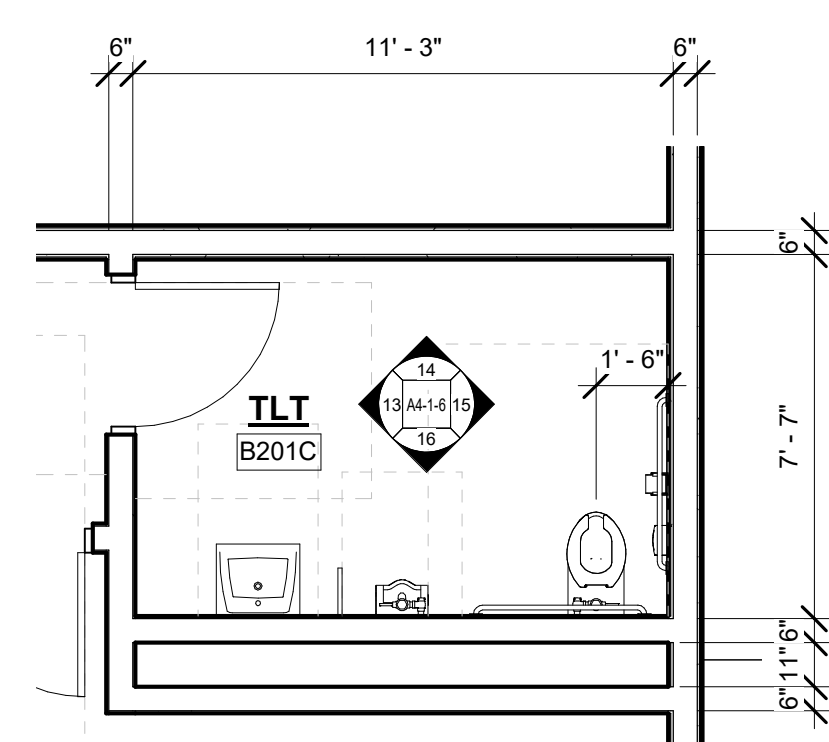


2 TOILET PLAN B201C
1/4" = 1'-0"

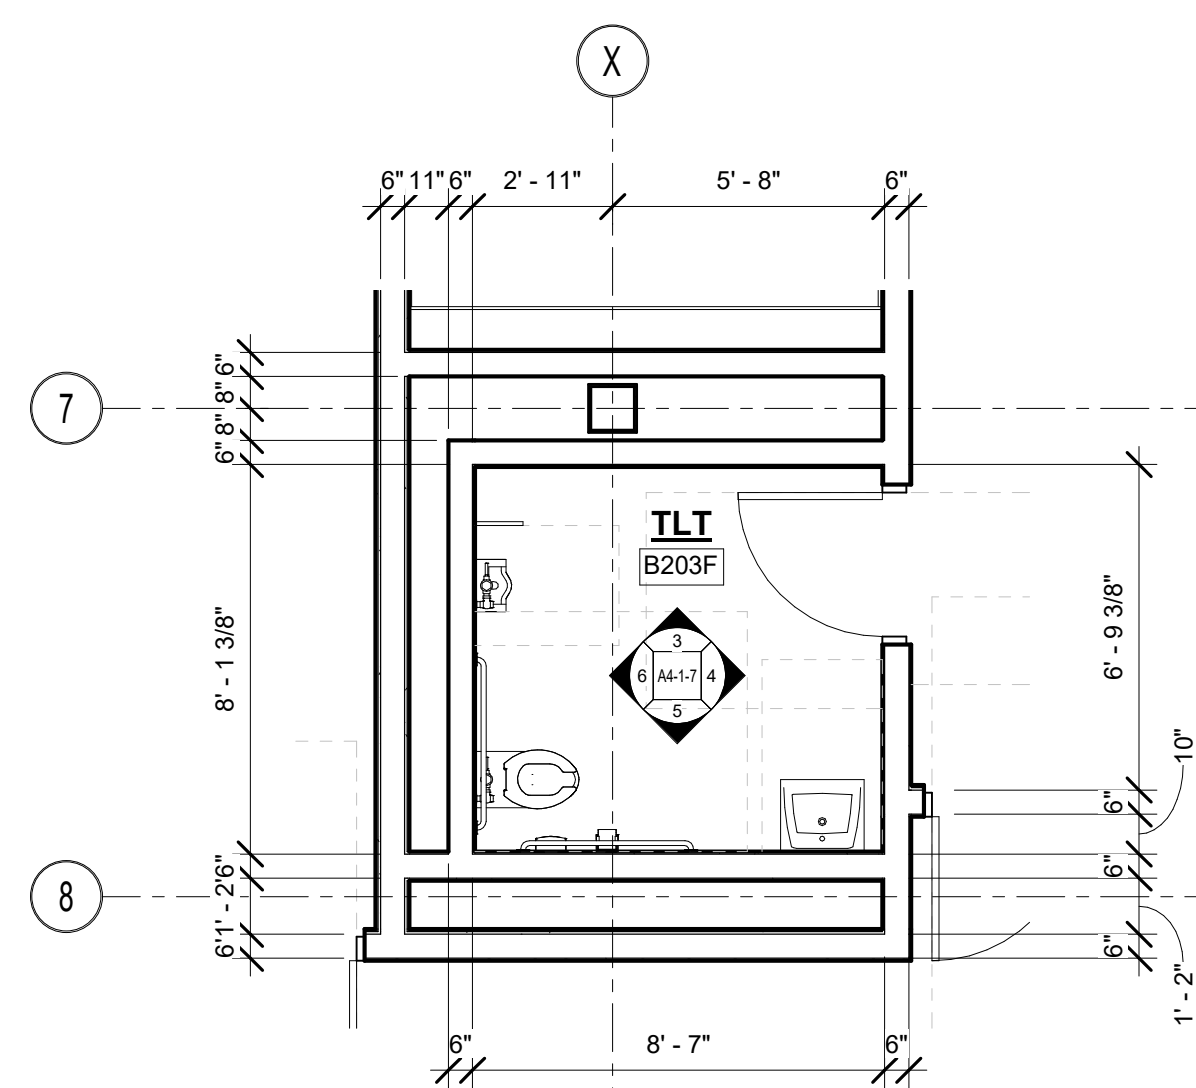


3 TOILET PLAN B203F
1/4" = 1'-0"

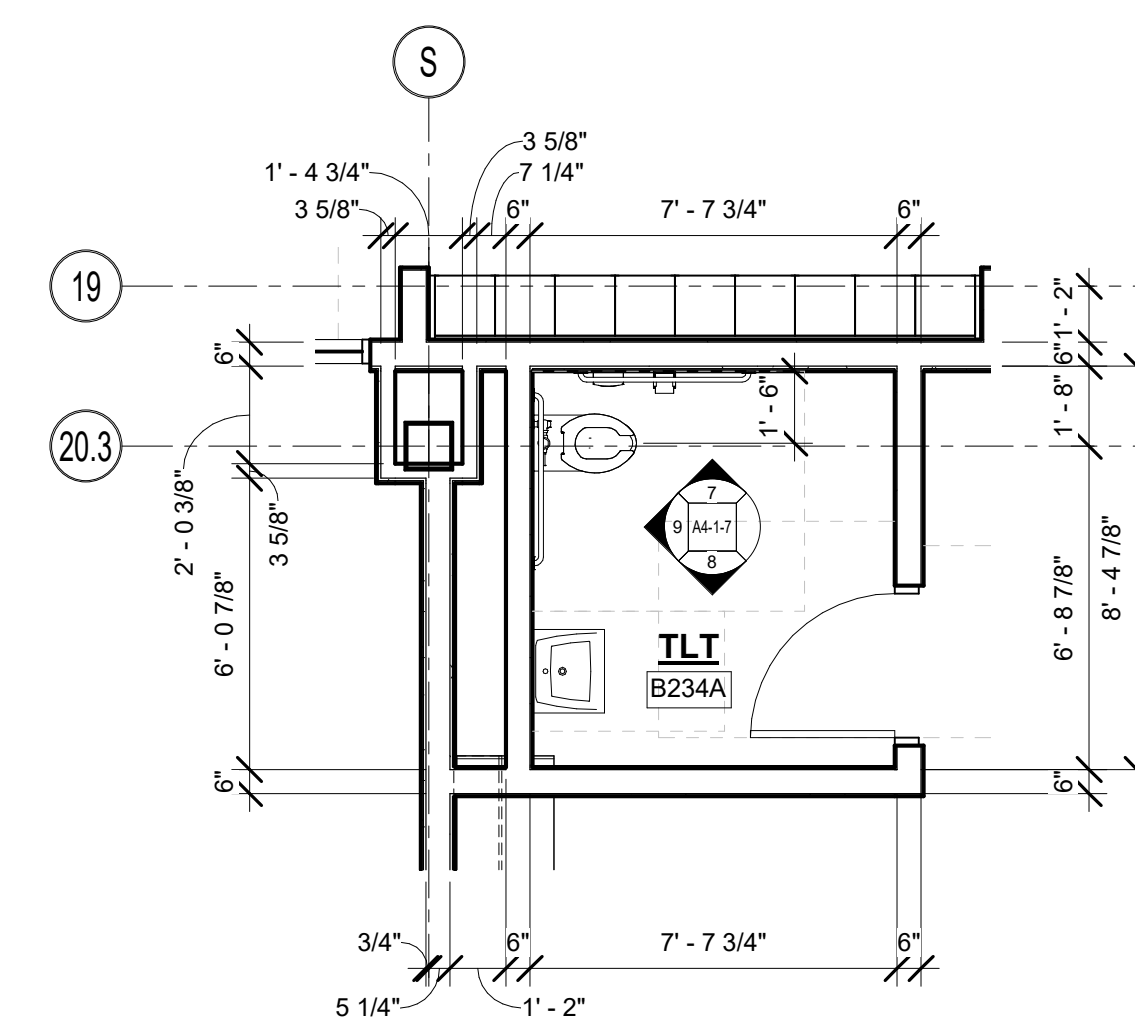


4 TOILET PLAN B234A
1/4" = 1'-0"

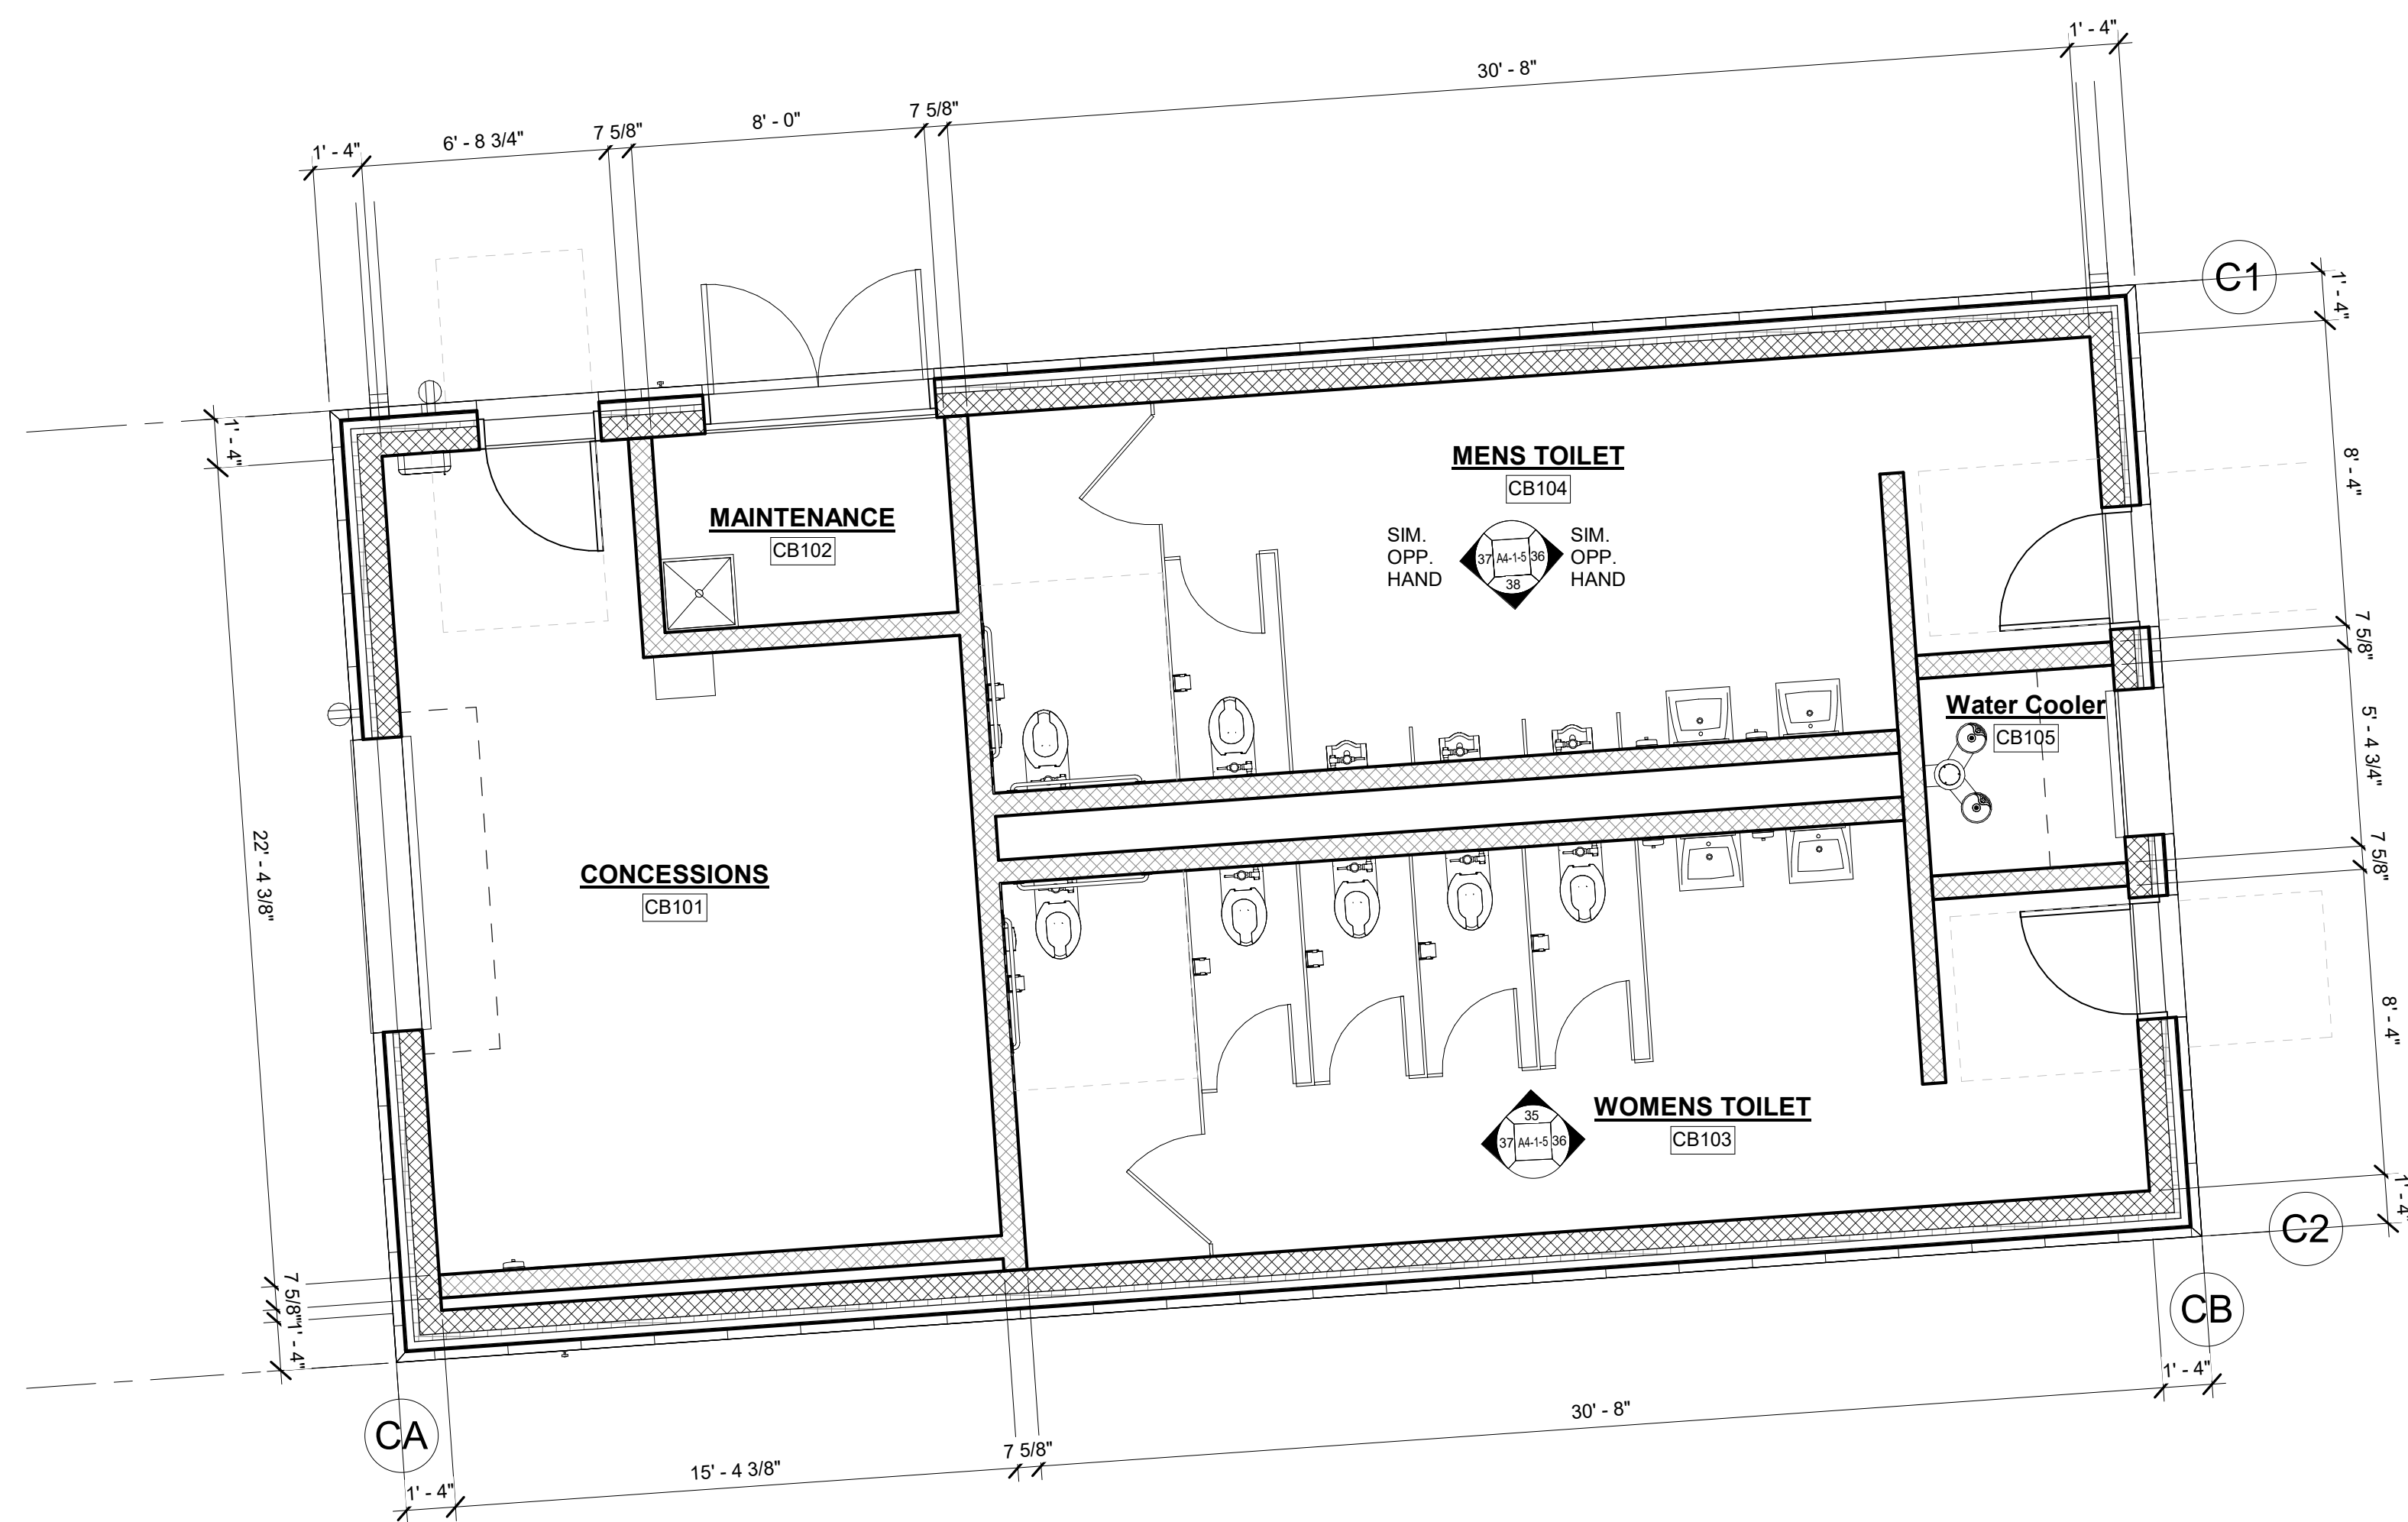


3 TOILET PLAN - CONCESSIONS
1/4" = 1'-0"

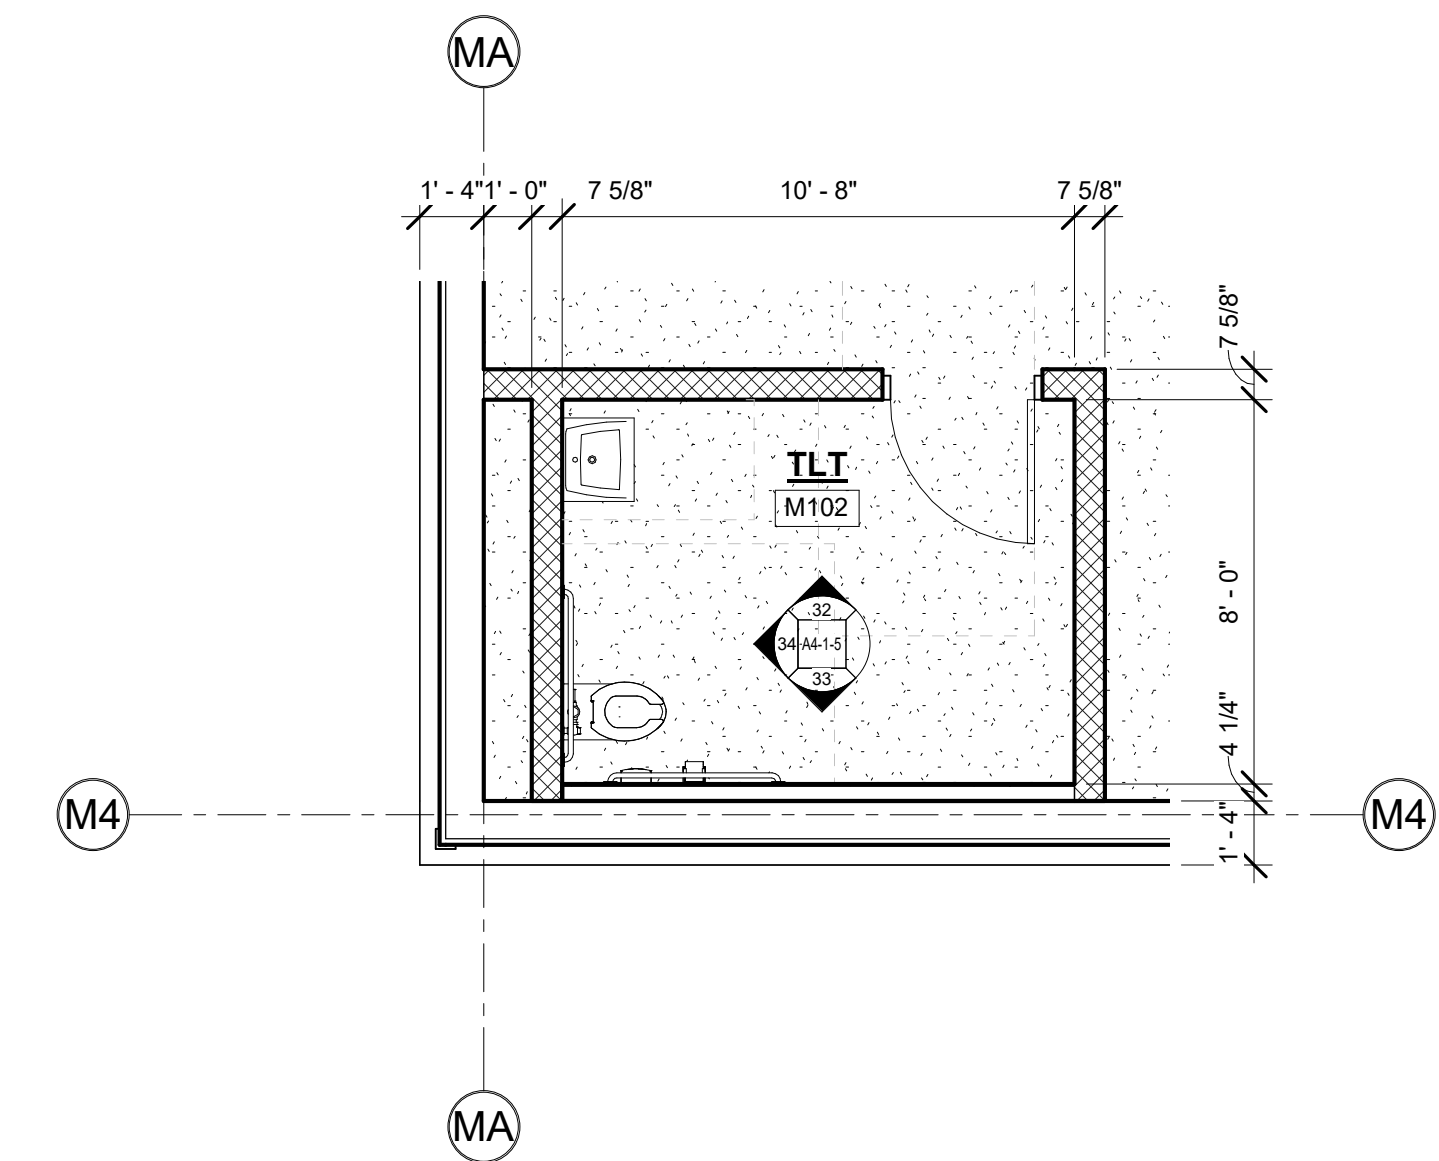

4 TOILET PLAN - MAINTENANCE GARAGE
1/4" = 1'-0"

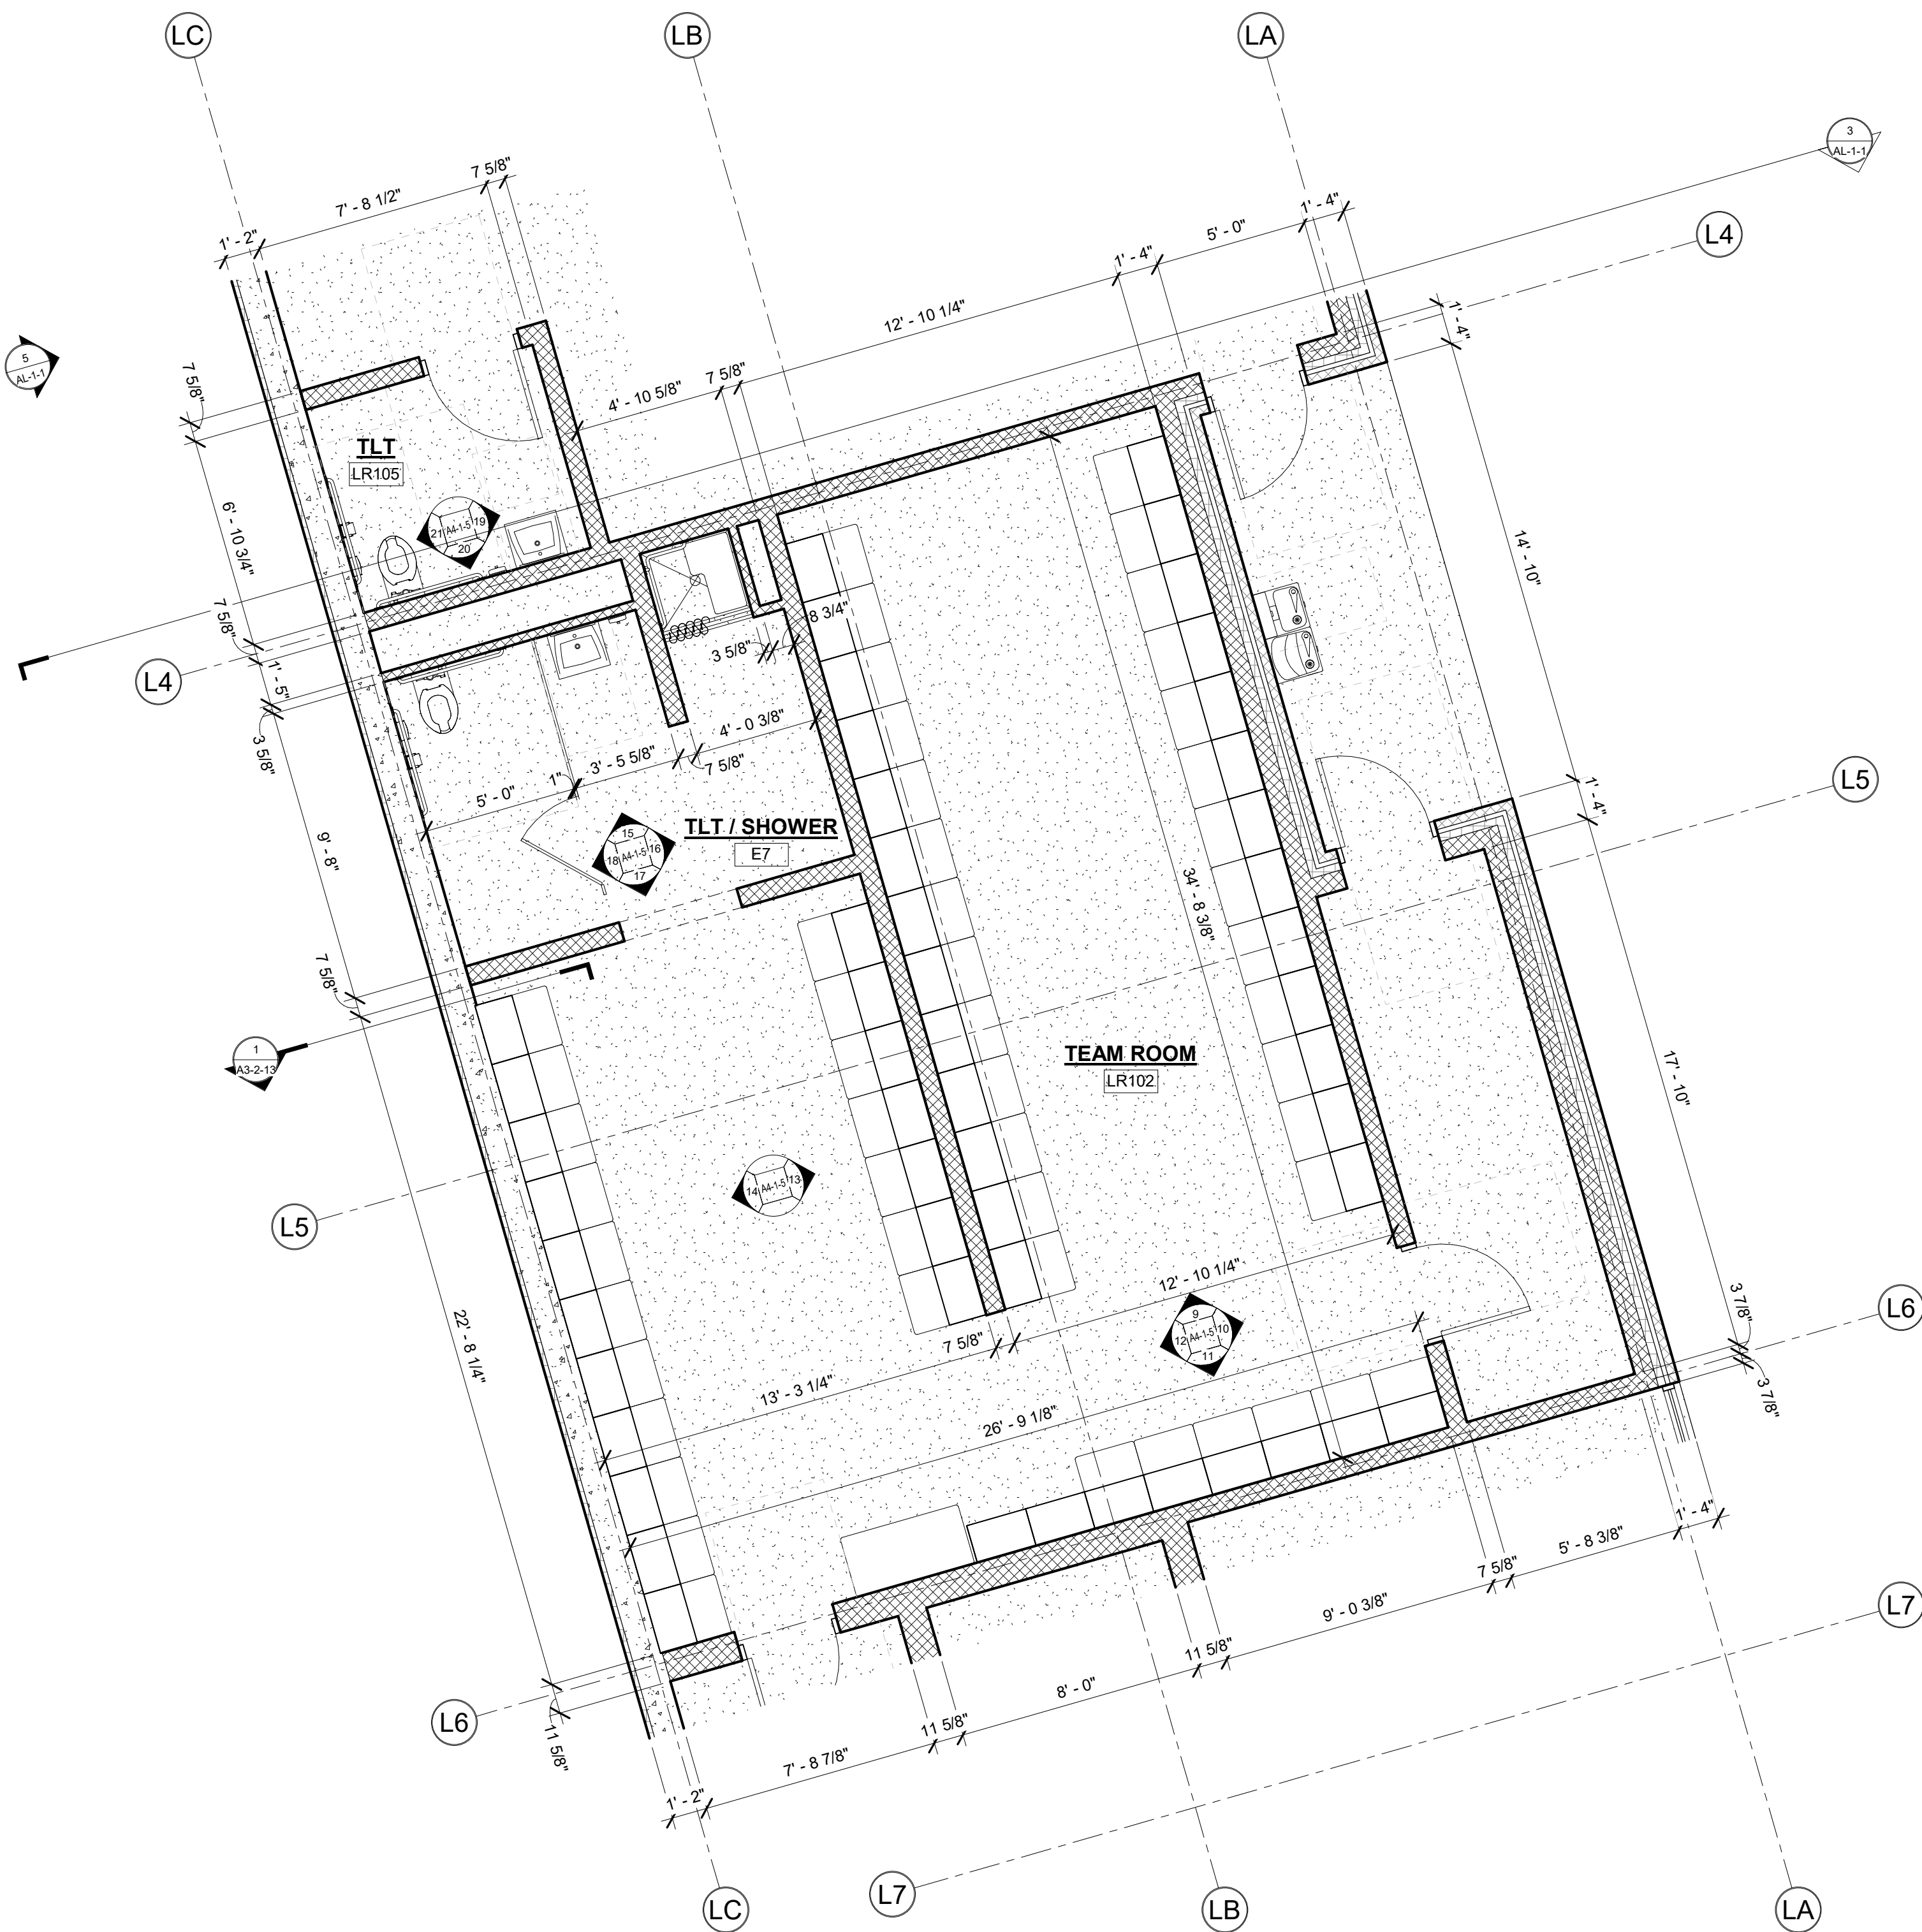

1 LOCKER ROOM LR102 - FIRST FLOOR LOCKER BUILDING
1/4" = 1'-0"

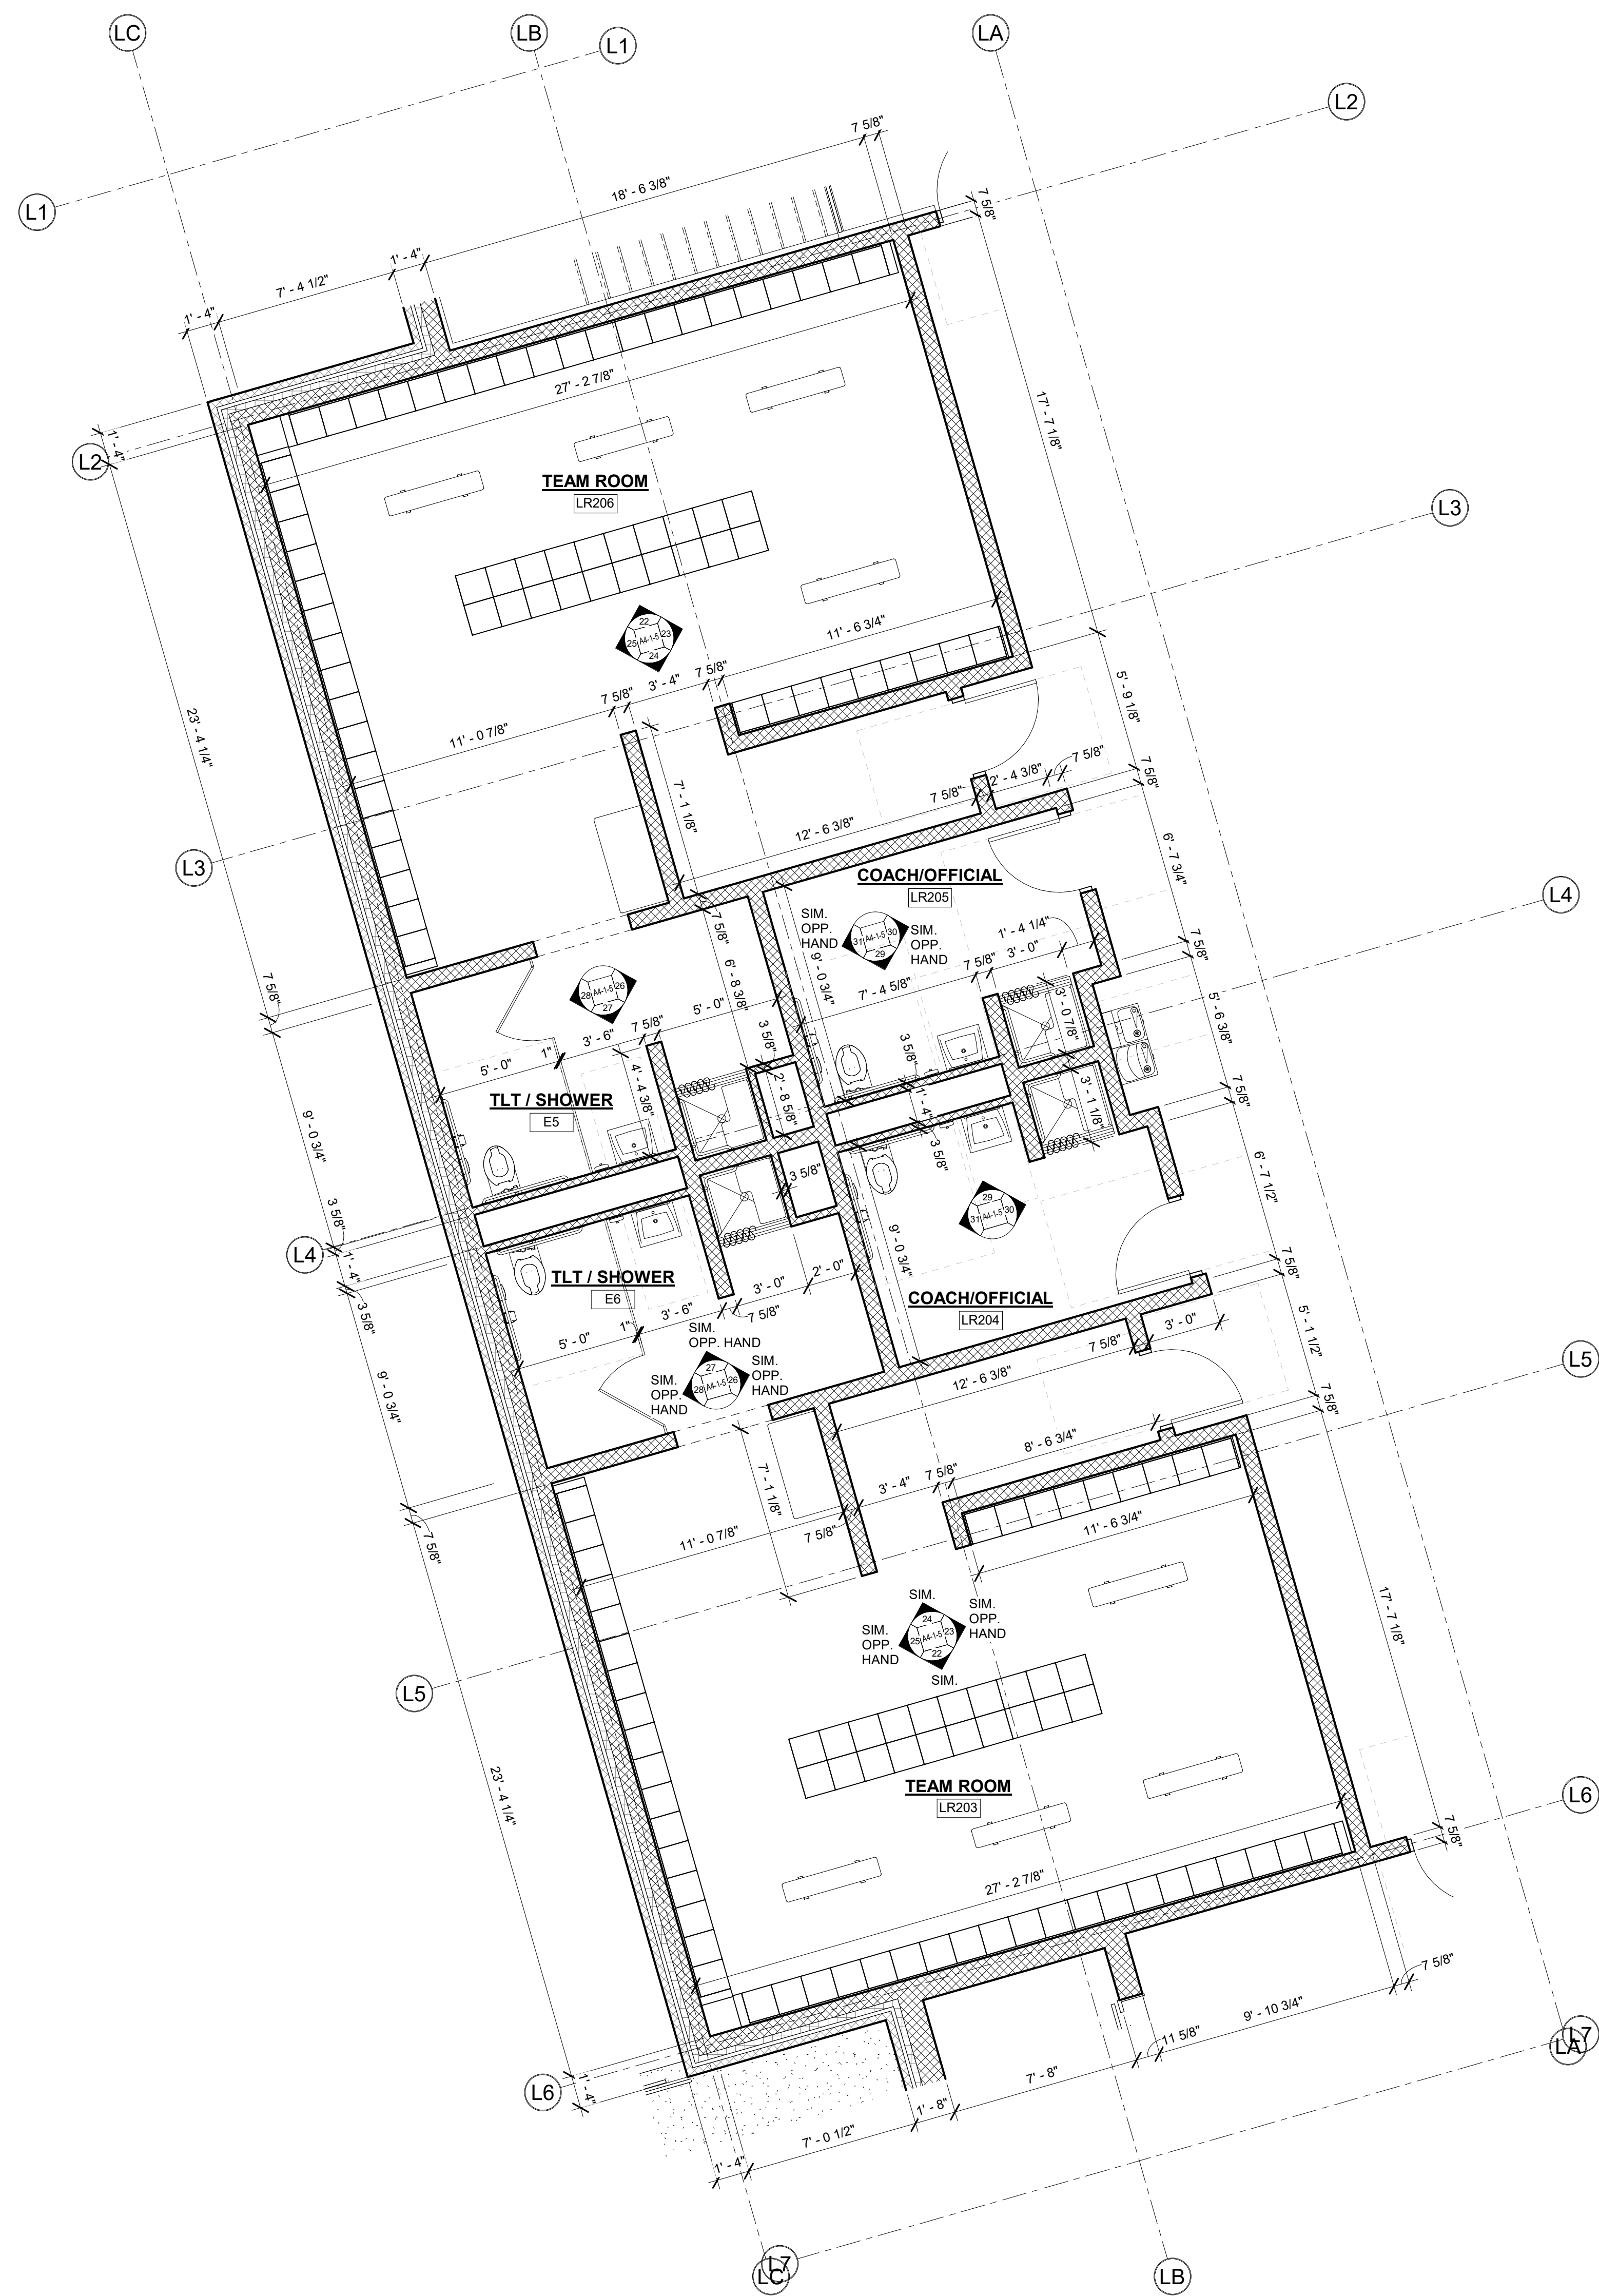

2 LOCKER ROOM LR203 - SECOND FLOOR LOCKER BUILDING
1/4" = 1'-0"

DRA

Drumme Rosane Anderson, Inc.
225 Oakland Road
Studio 205
South Windsor, CT 06074
Tel: 817.864.1000
www.dra-inc.com

Northeast
Metropolitan
Regional
Vocational High
School
100 Hemlock Road,
Wakefield, MA 01880


© COPYRIGHT 2021 DRUMMEY ROSANE ANDERSON, INC.

MSBA DESIGN
DEVELOPMENT
SUBMISSION
August 4th, 2022


KEY PLAN
PROJECT NORTH
MAGNETIC NORTH

TOILET AND
LOCKER ROOM
PLANS


Scale: 1/4" = 1'-0"
Job No.: 20202
Drawn By: DRA
Date: August 4th, 2022
A4-1-4

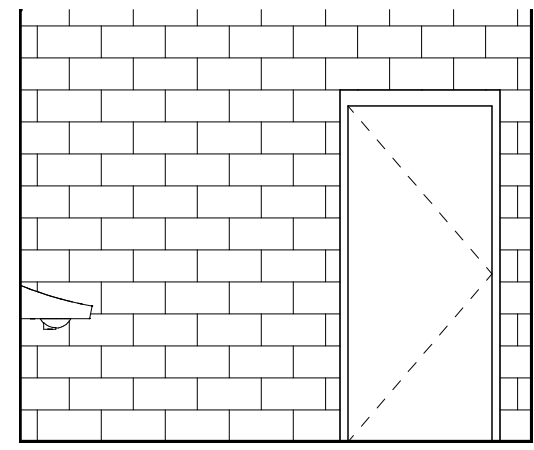


32 TL T M102 - NORTH
1/4" = 1'-0"

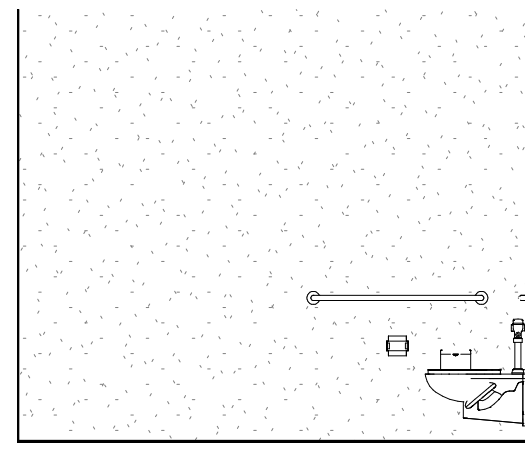


33 TL T M102 - SOUTH
1/4" = 1'-0"

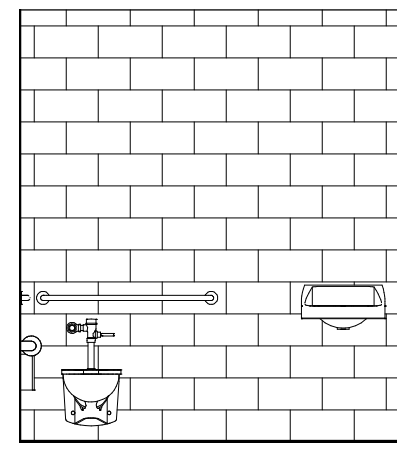


34 TL T M102 - WEST
1/4" = 1'-0"

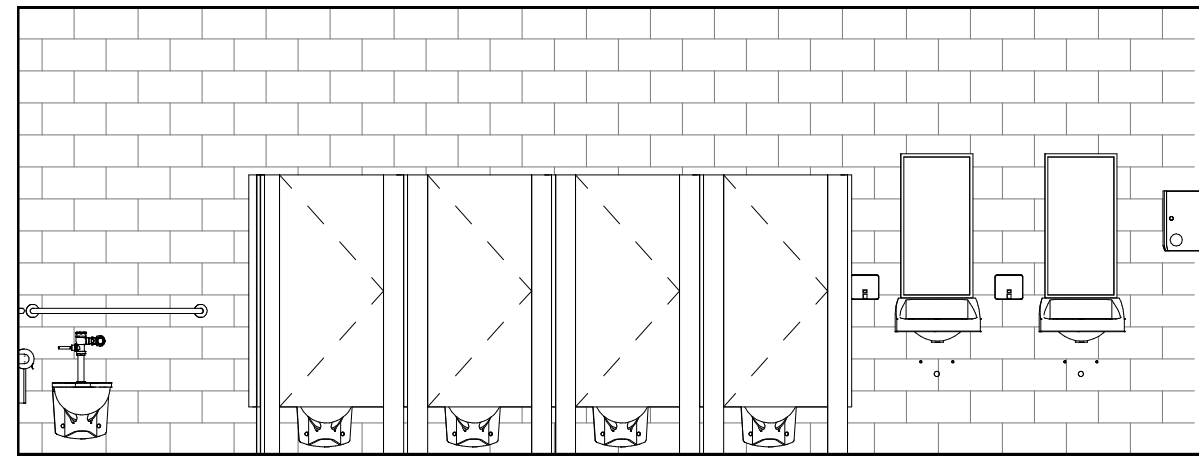


35 WOMENS TOILET CB103 - NORTH
1/4" = 1'-0"

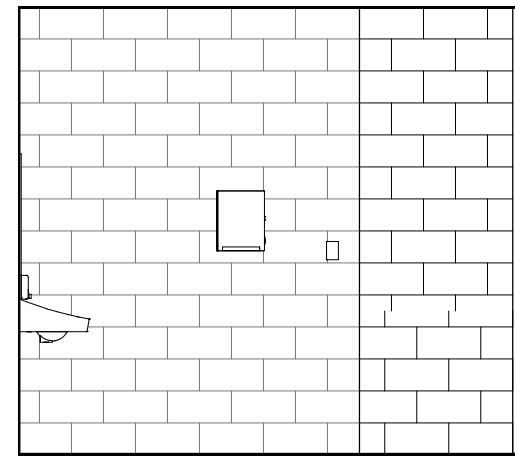


36 WOMENS TOILET CB103 - EAST
1/4" = 1'-0"

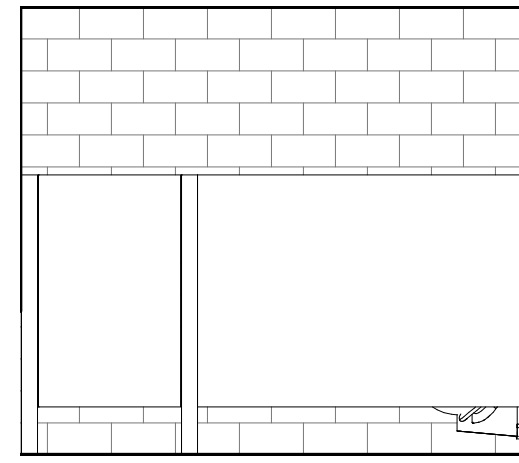


37 WOMENS TOILET CB103 - WEST
1/4" = 1'-0"

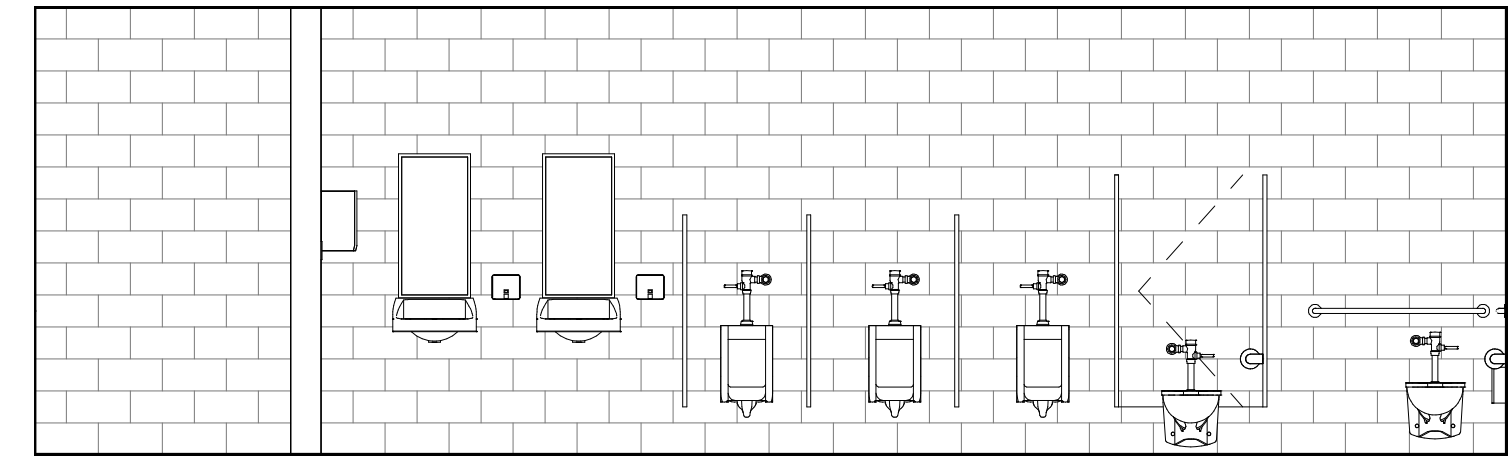


38 MENS TOILET CB104 - SOUTH
1/4" = 1'-0"

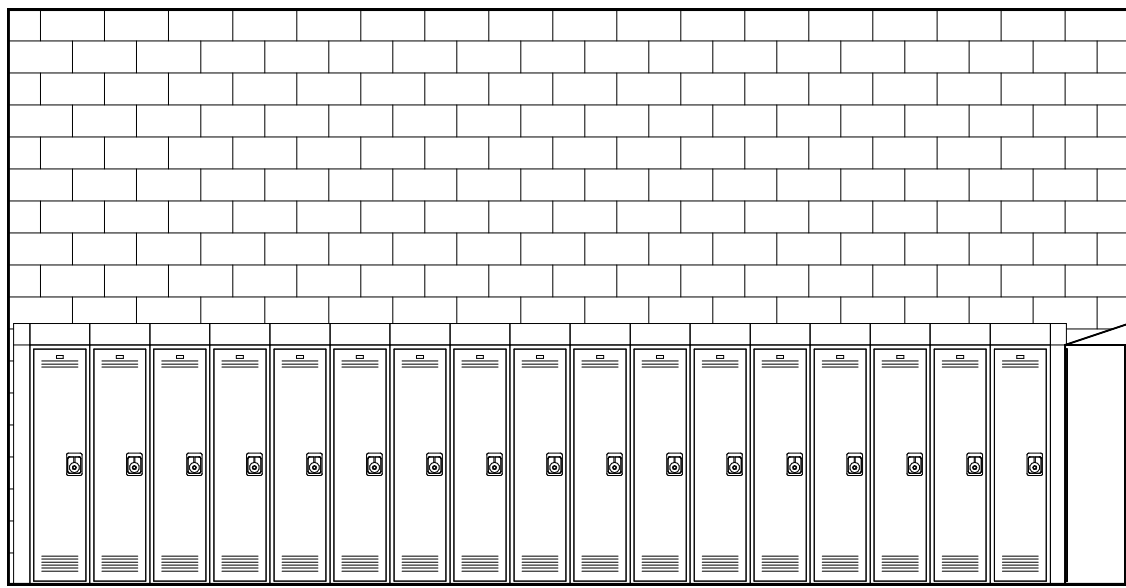


25 TEAM ROOM LR206 - WEST
1/4" = 1'-0"

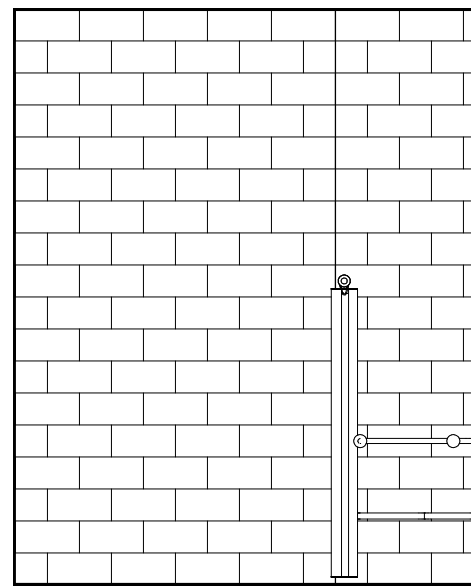


26 TLT / SHOWER E5 - EAST
1/4" = 1'-0"

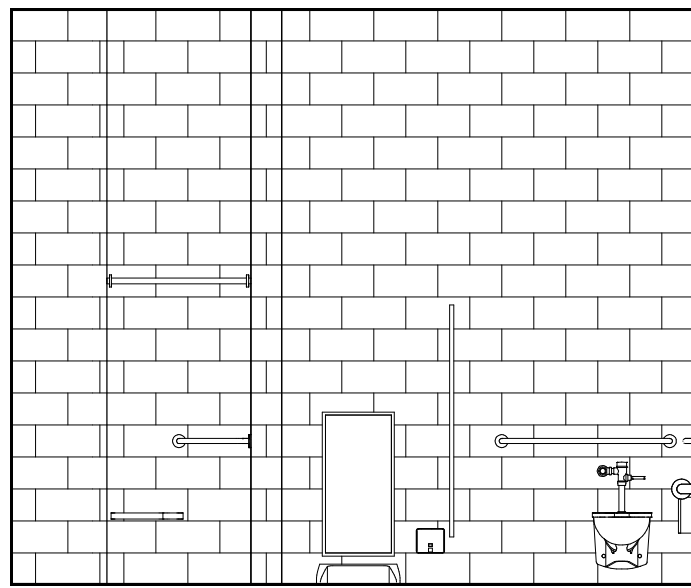


27 TLT / SHOWER E5 - SOUTH
1/4" = 1'-0"

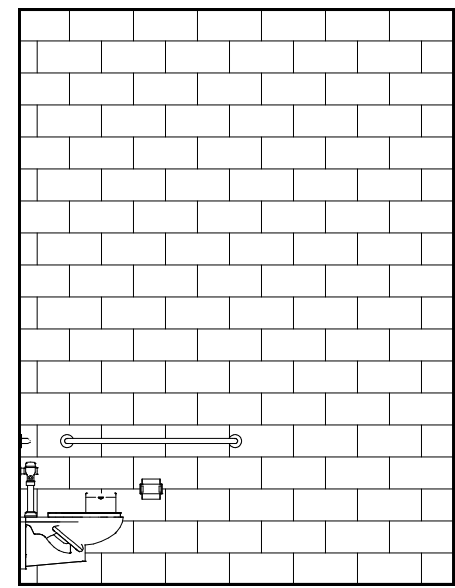


28 TLT / SHOWER E5 - EAST
1/4" = 1'-0"

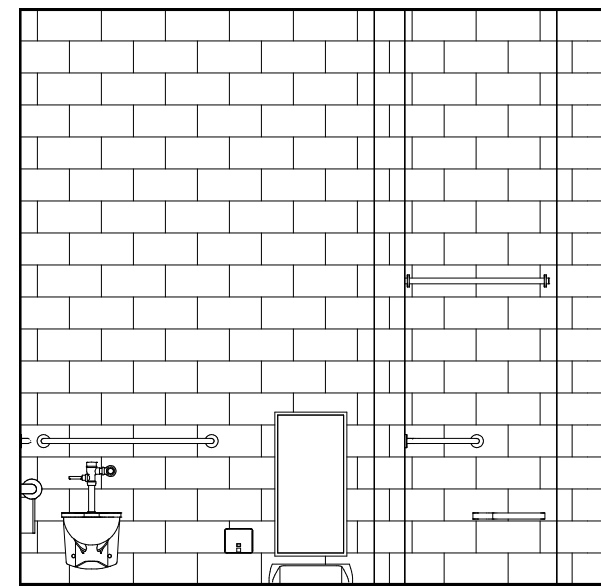


29 COACH / OFFICIAL LR204 - NORTH
1/4" = 1'-0"

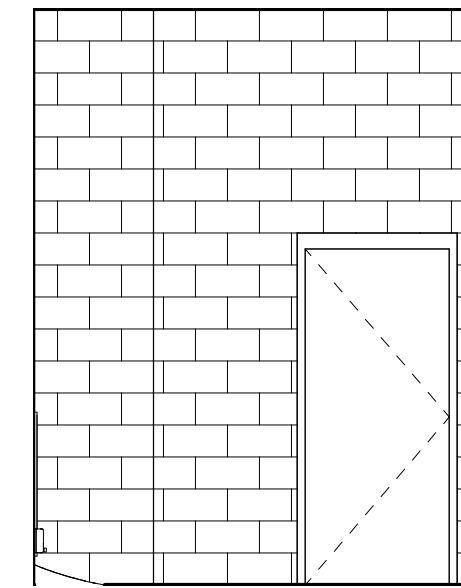


30 COACH / OFFICIAL LR204 - EAST
1/4" = 1'-0"

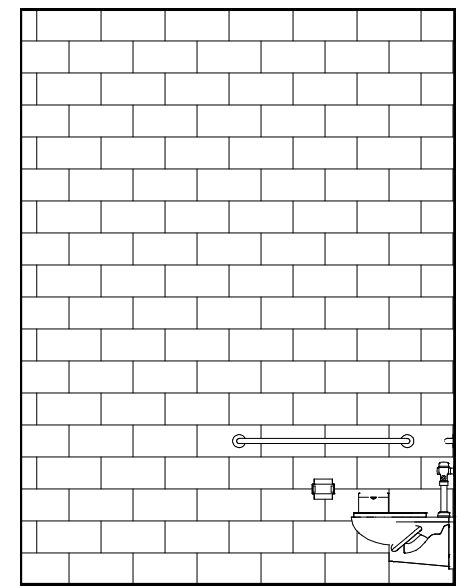


31 COACH / OFFICIAL LR204 - WEST
1/4" = 1'-0"

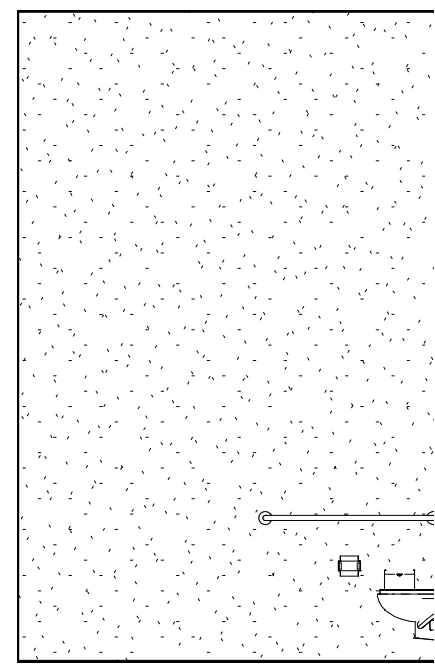


18 TLT / SHOWER E7 - WEST
1/4" = 1'-0"

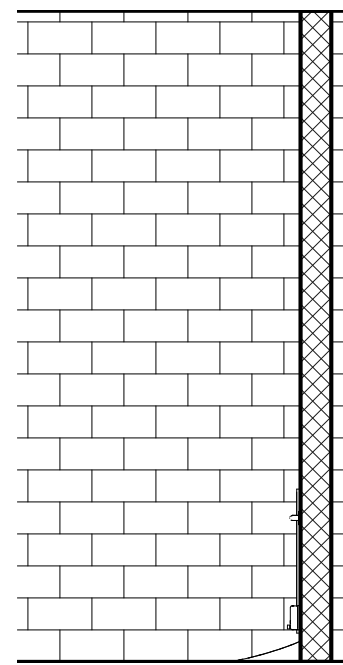


19 TLT LR105 - EAST
1/4" = 1'-0"

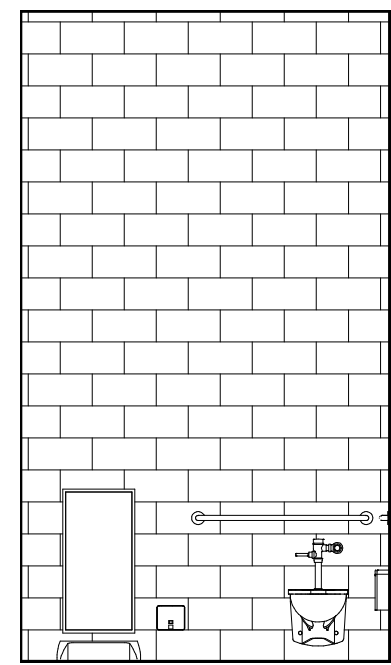


20 TLT LR105 - SOUTH
1/4" = 1'-0"

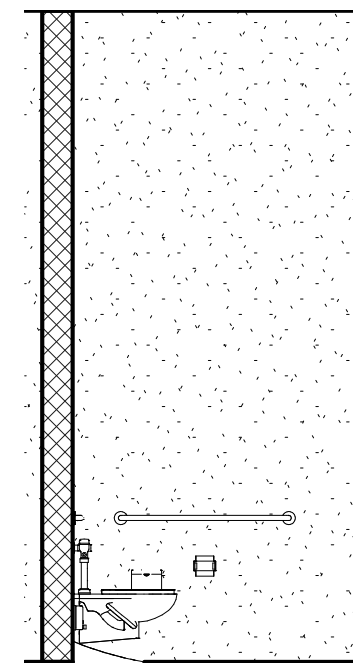


21 TLT LR105 - WEST
1/4" = 1'-0"

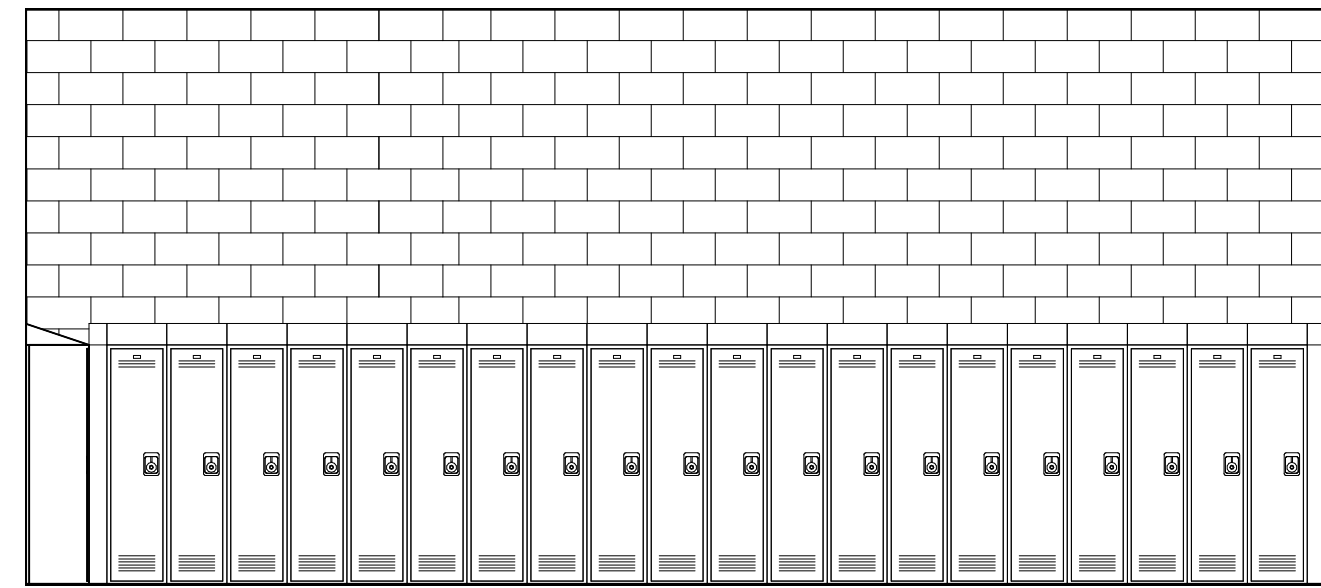


22 TEAM ROOM LR206 - NORTH
1/4" = 1'-0"

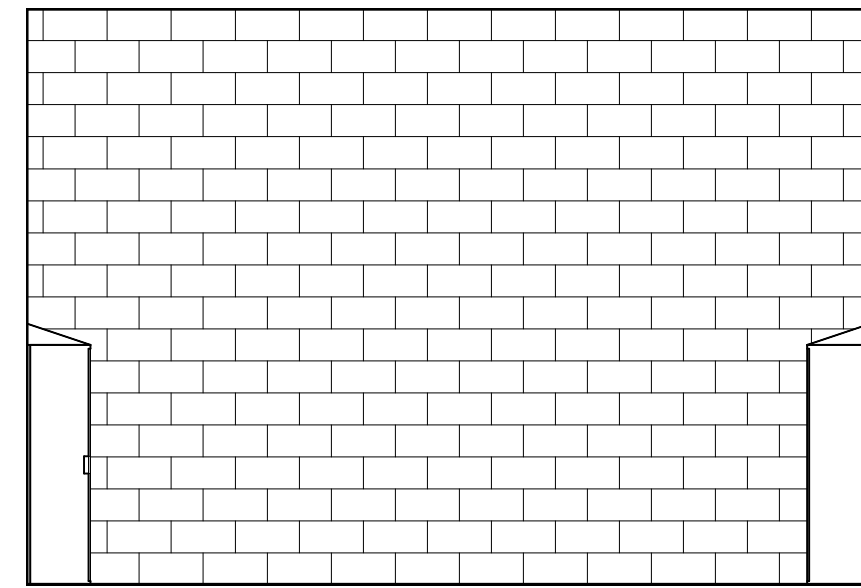


23 TEAM ROOM LR206 - EAST
1/4" = 1'-0"

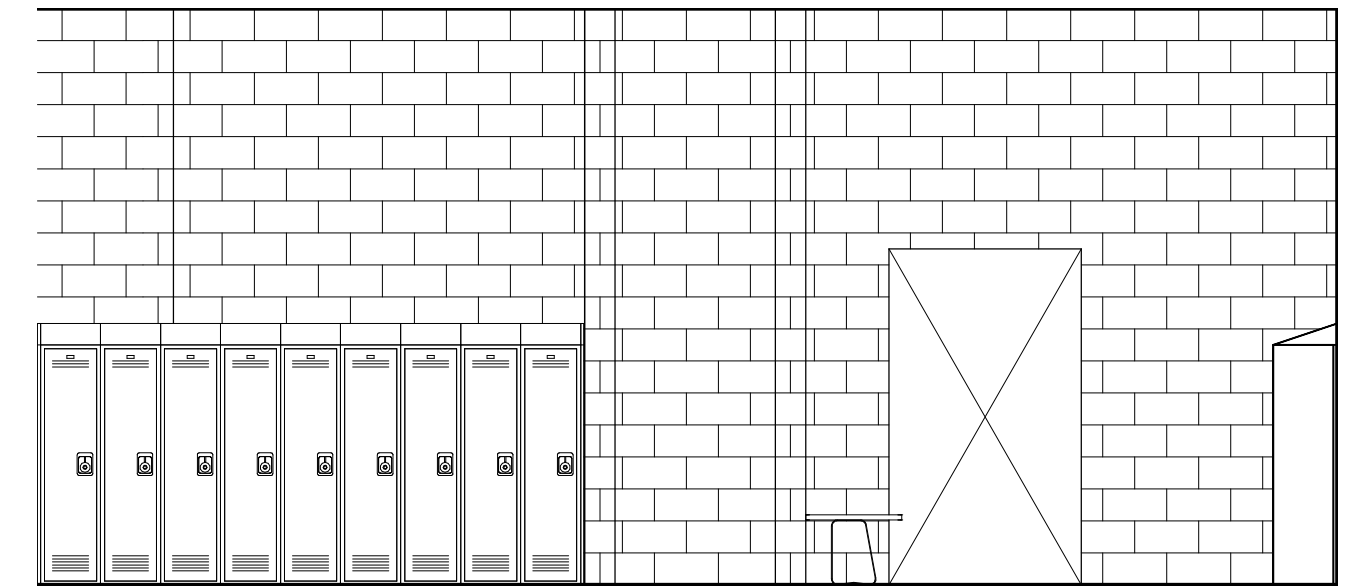


24 TEAM ROOM LR206 - SOUTH
1/4" = 1'-0"

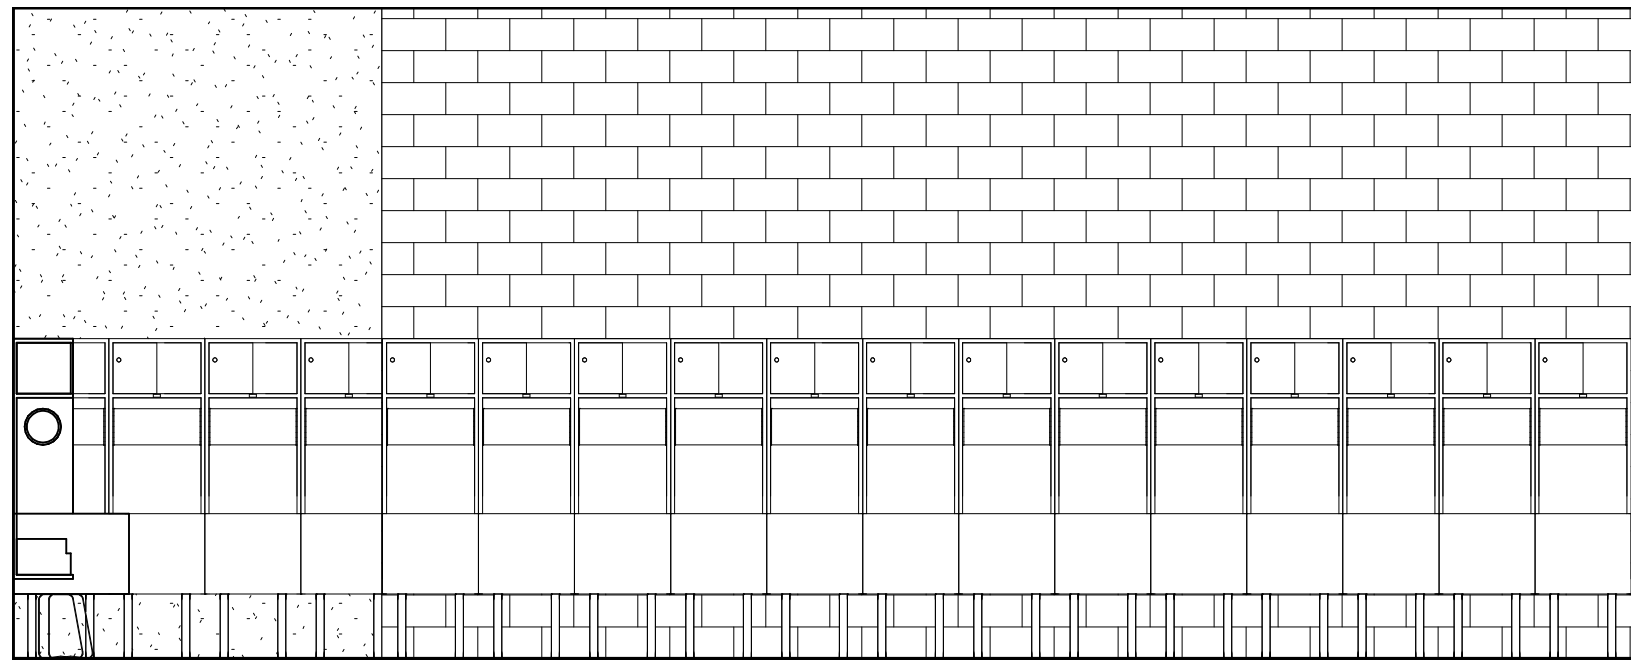


12 TEAM ROOM LR102 - WEST
1/4" = 1'-0"

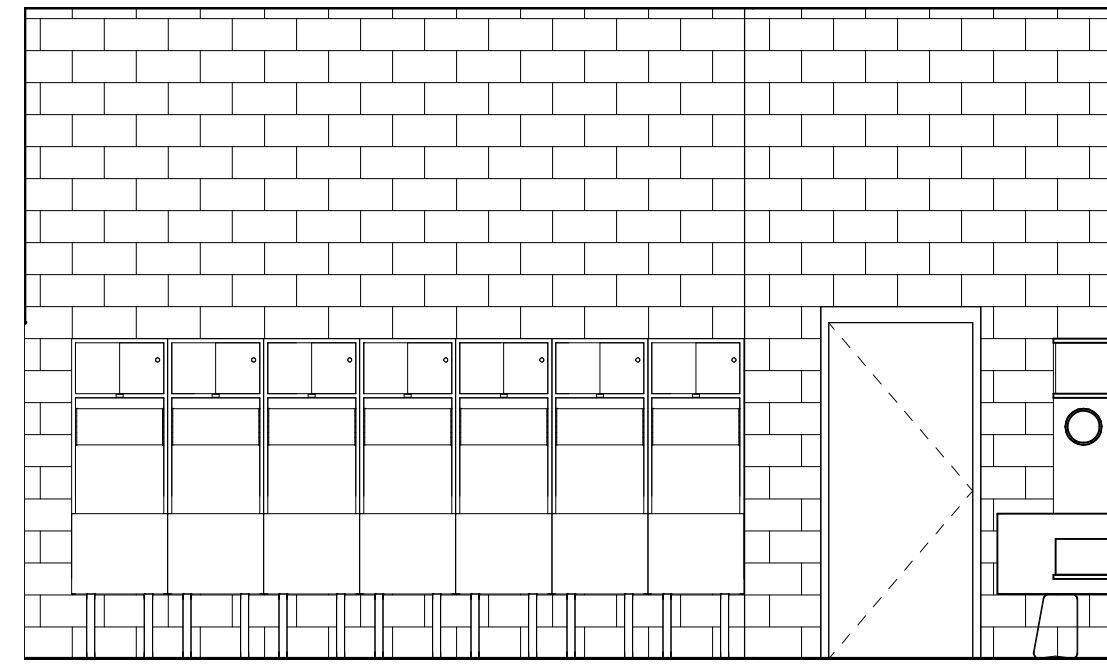


13 TEAM ROOM LR102 - EAST
1/4" = 1'-0"

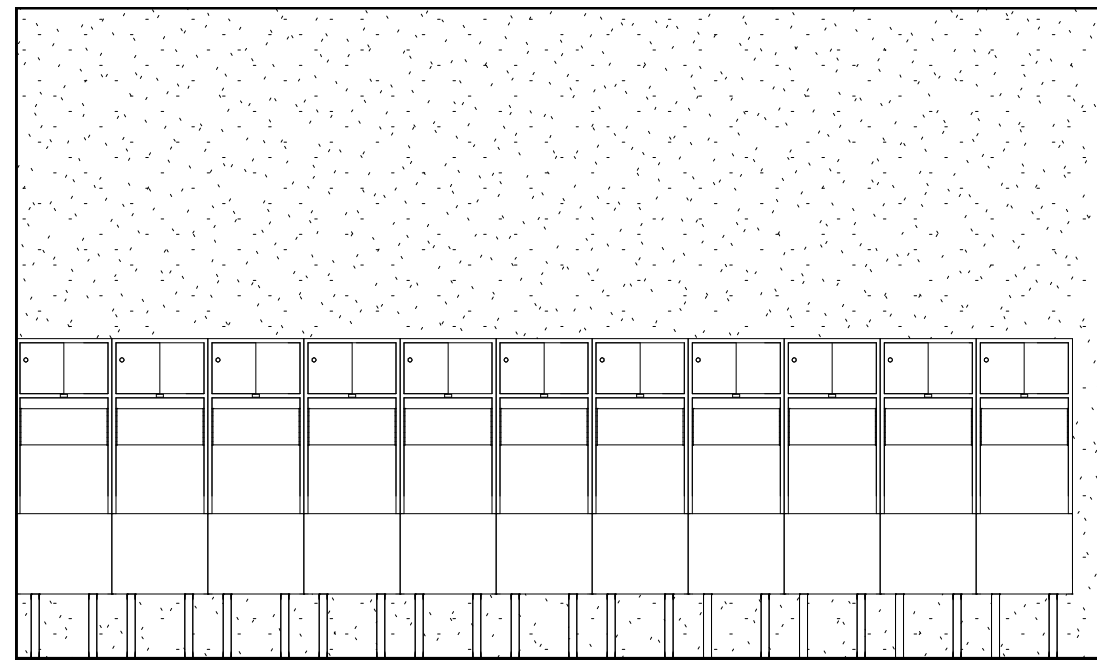


14 TEAM ROOM LR102 - WEST
1/4" = 1'-0"

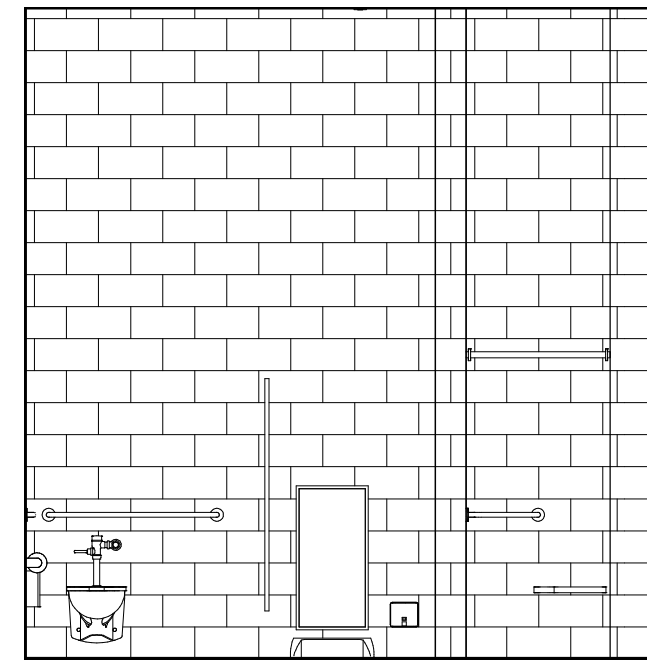


15 TLT / SHOWER E7 - NORTH
1/4" = 1'-0"

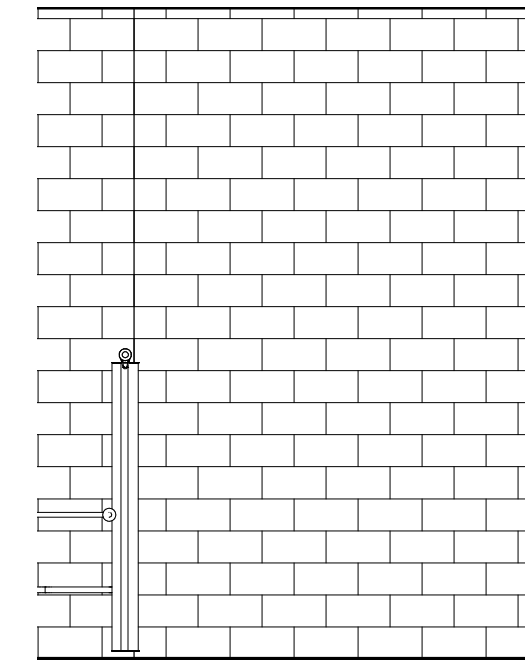


16 TLT / SHOWER E7 - EAST
1/4" = 1'-0"

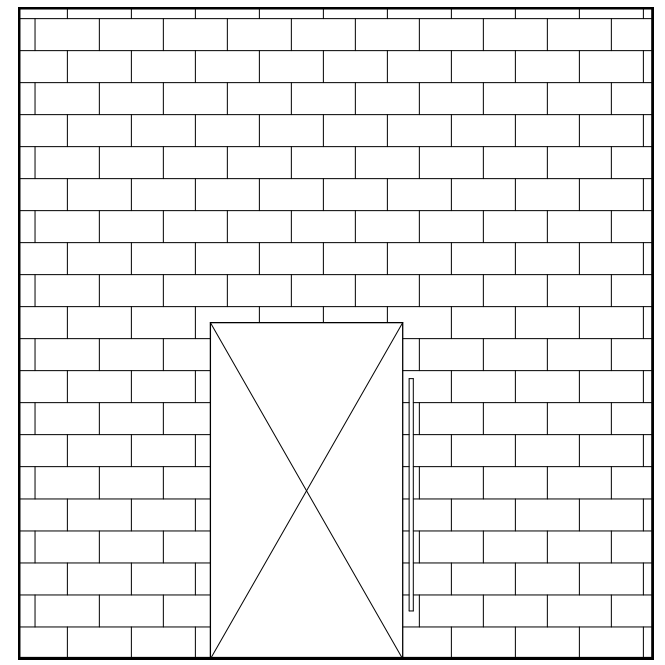


17 TLT / SHOWER E7 - SOUTH
1/4" = 1'-0"

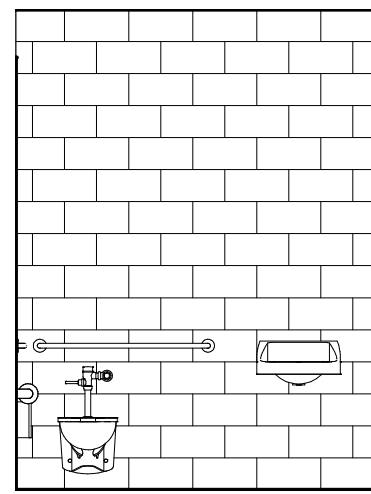


7 TOILET D117A - EAST
1/4" = 1'-0"

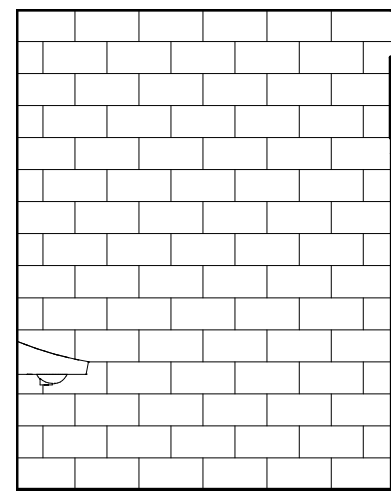


8 TOILET D117A - SOUTH
1/4" = 1'-0"

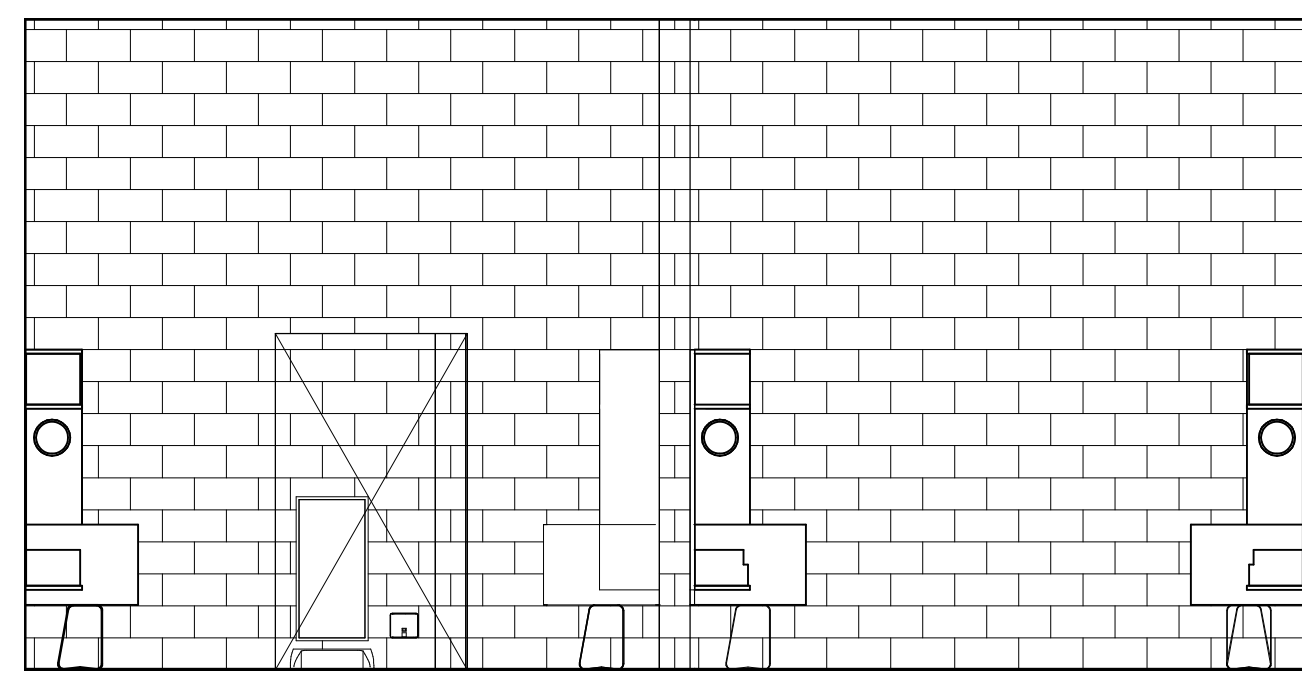


9 TEAM ROOM LR102 - NORTH
1/4" = 1'-0"

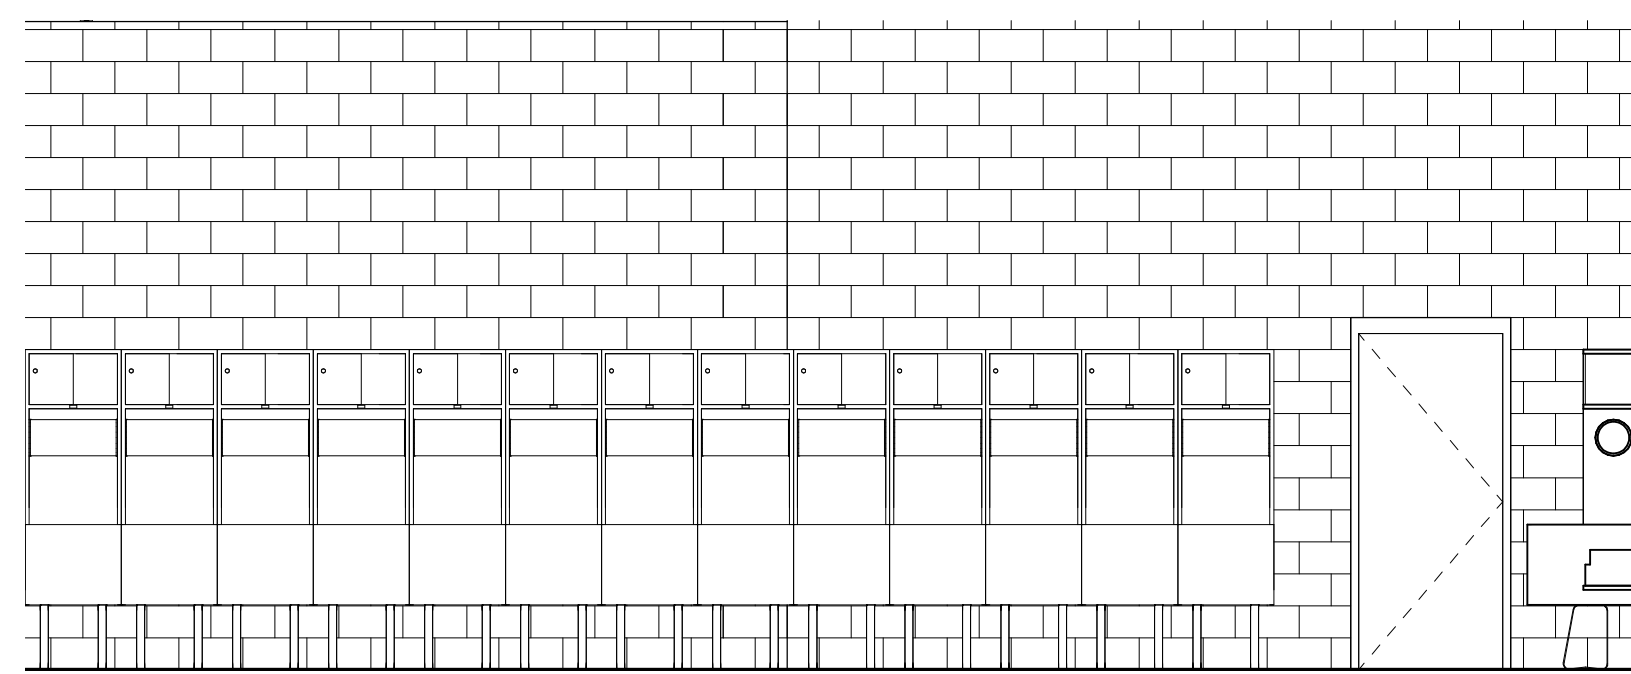


10 TEAM ROOM LR102 - EAST
1/4" = 1'-0"

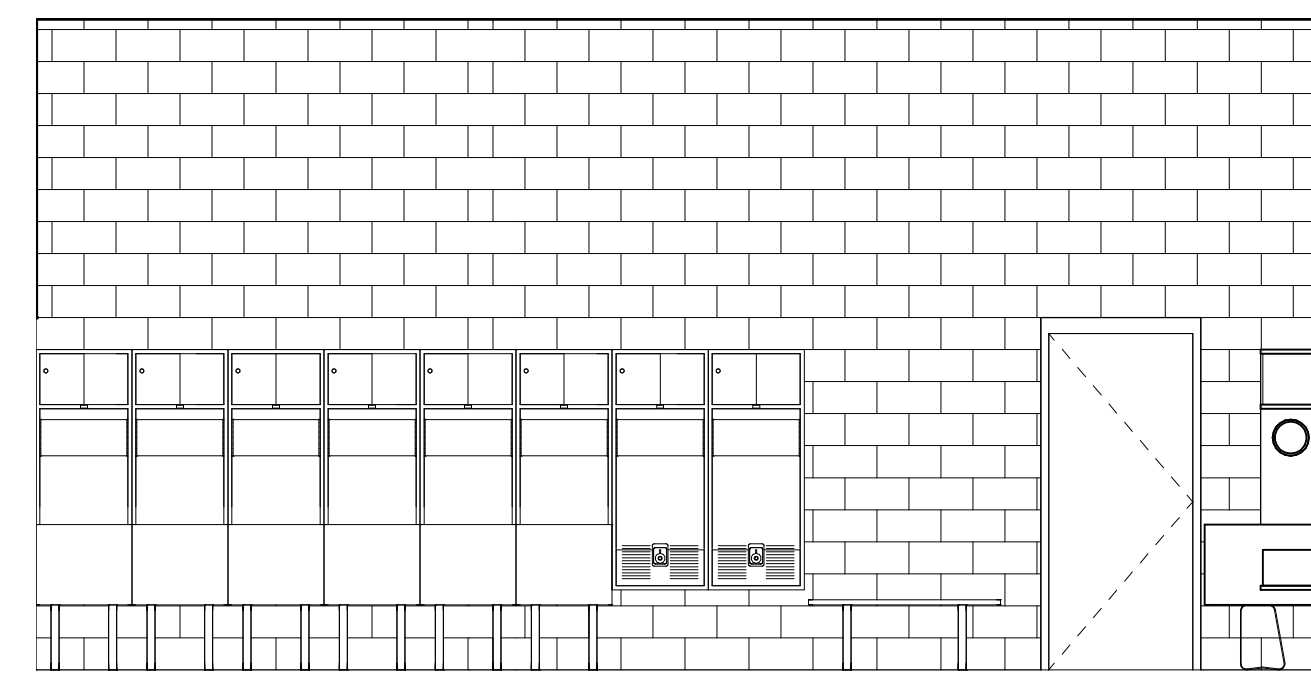


11 TEAM ROOM LR102 - SOUTH
1/4" = 1'-0"

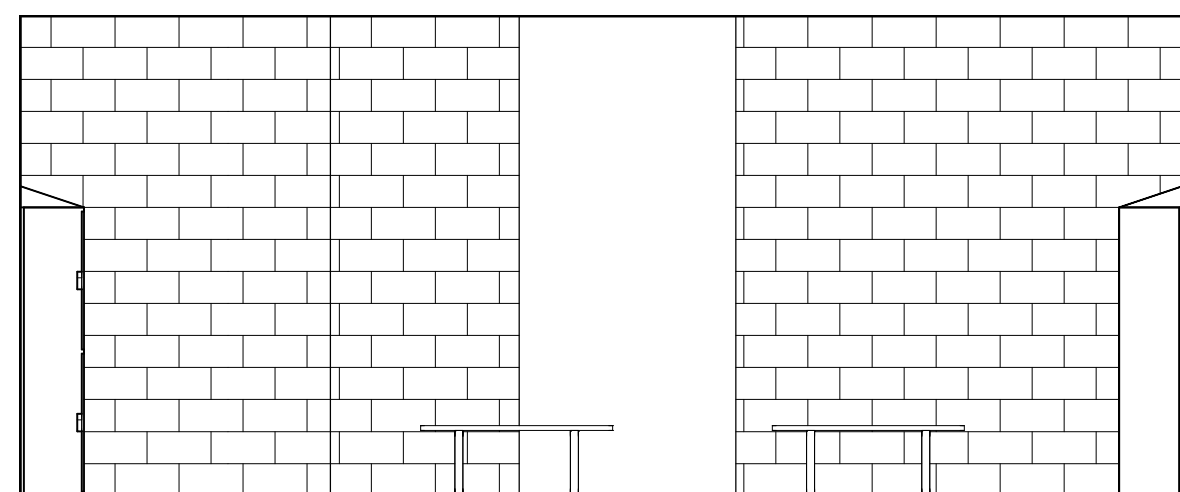


1 TEAM LOCKER D115J - NORTH
1/4" = 1'-0"

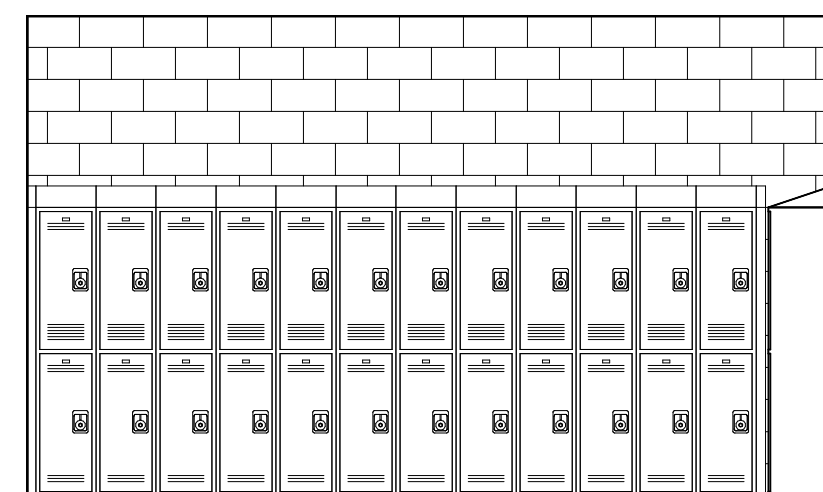


2 TEAM LOCKER D115J - EAST
1/4" = 1'-0"

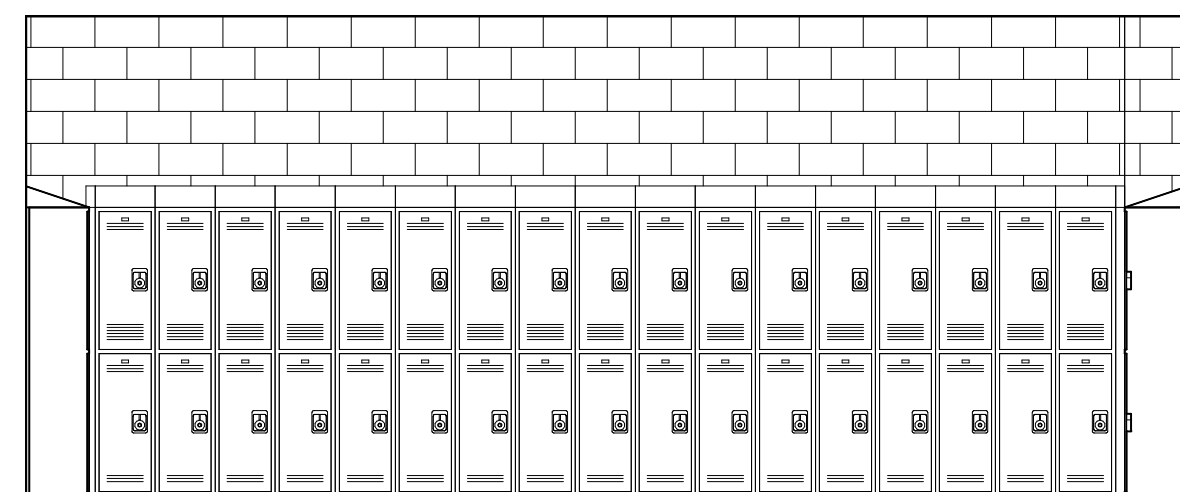


3 TEAM LOCKER D115J - SOUTH
1/4" = 1'-0"

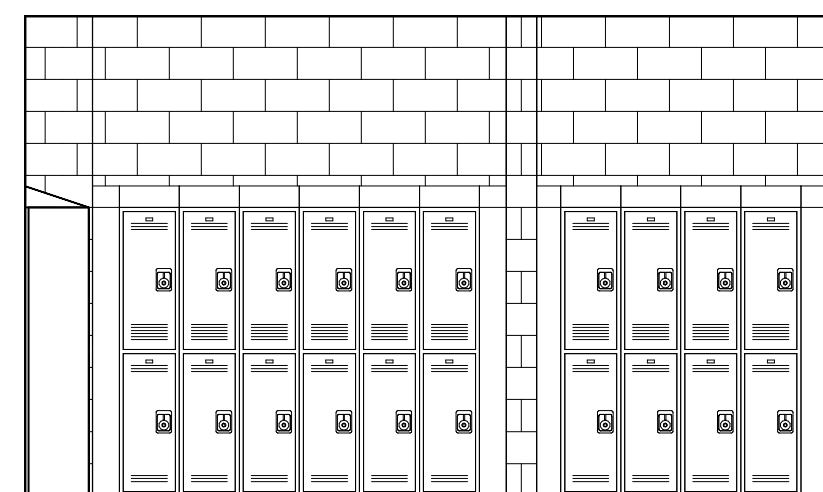

4 TEAM LOCKER D115J - WEST
1/4" = 1'-0"

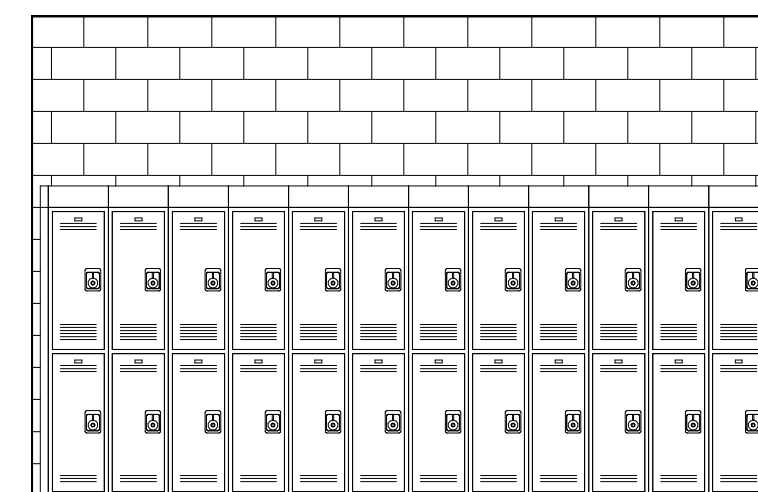

5 TEAM LOCKER D115K - EAST
1/4" = 1'-0"

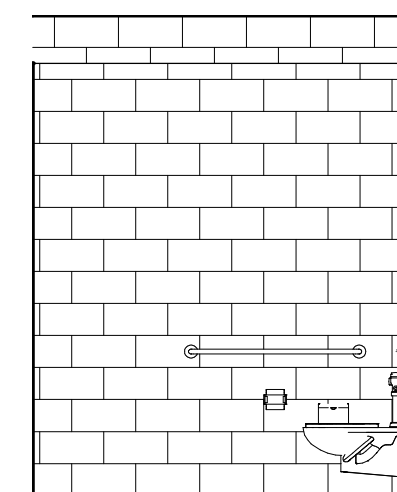

6 TOILET D117A - NORTH
1/4" = 1'-0"

DRA

Drumme Rosane Anderson, Inc.

225 Oakland Road
Studio 205
South Windsor, CT
06074

260 Charles Street
Studio 300
Waltham, MA
02453

Planning | Architecture | Interior Design


Tel: 617.965.1010
www.drainc.com

**Northeast
Metropolitan
Regional
Vocational High
School**

100 Hemlock Road,
Wakefield, MA 01880


© COPYRIGHT 2021 DRUMMEY ROSANE ANDERSON, INC.

MSBA DESIGN
DEVELOPMENT
SUBMISSION
August 4th, 2022

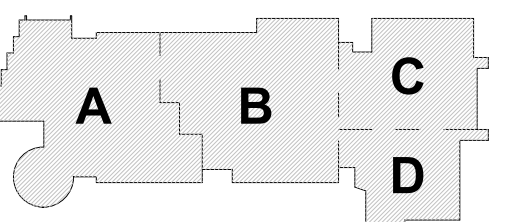

KEY PLAN

PROJECT NORTH MAGNETIC NORTH

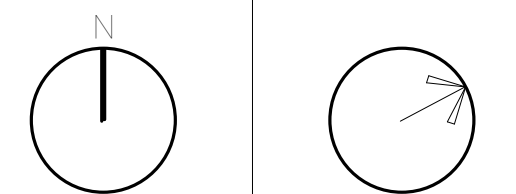

**LOCKER ROOM
AND TOILET
ELEVATIONS**


Scale: 1/4" = 1'-0"

Job No.: 20202


Drawn By: DRA

Date: August 4th, 2022


A4-1-5

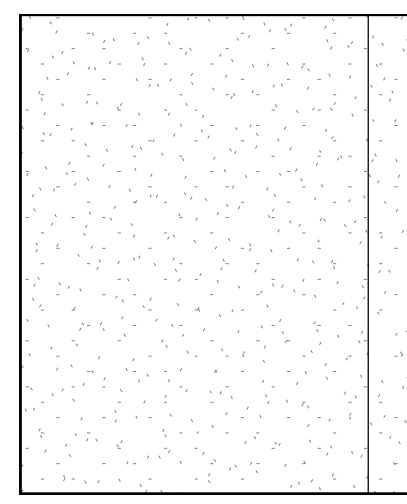


59 TOILET D107 - SOUTH
1/4" = 1'-0"

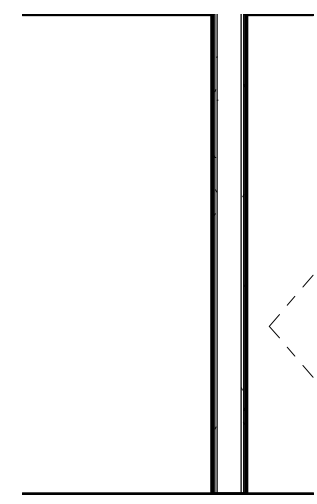


60 TOILET D107 - WEST
1/4" = 1'-0"

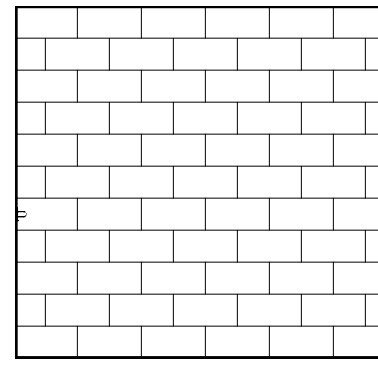


51 TOILET C108 - SOUTH
1/4" = 1'-0"

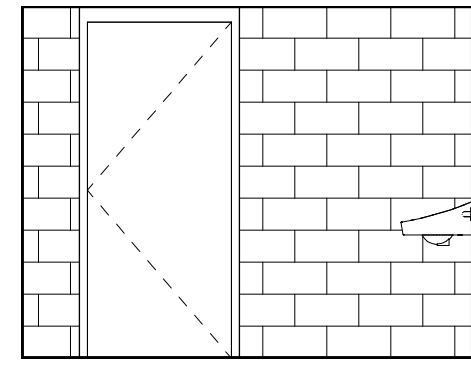


52 TOILET C108 - WEST
1/4" = 1'-0"

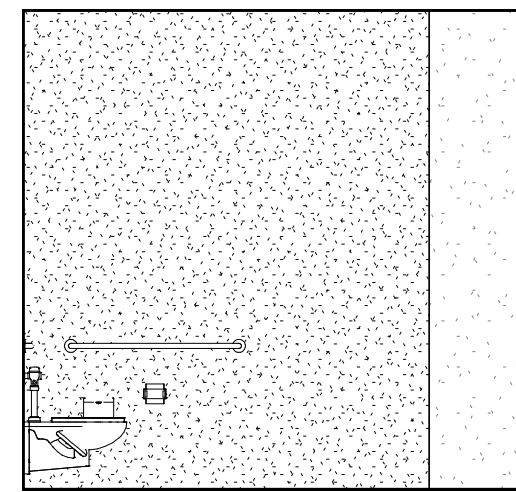


53 TOILET C112 - NORTH
1/4" = 1'-0"

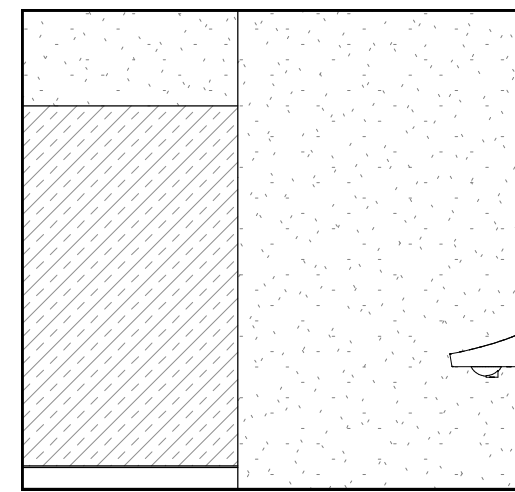


54 TOILET C112 - SOUTH
1/4" = 1'-0"

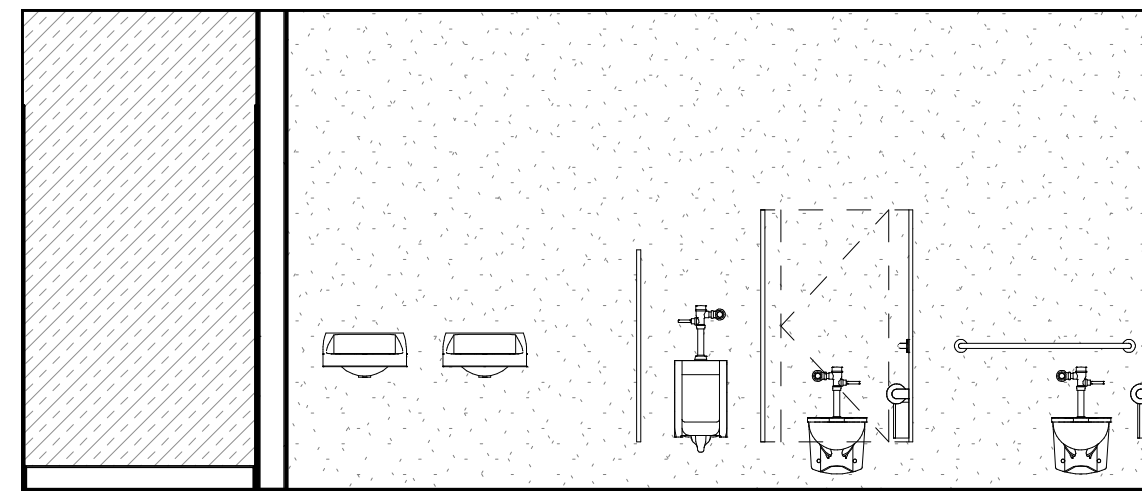


55 TOILET C112 - WEST
1/4" = 1'-0"

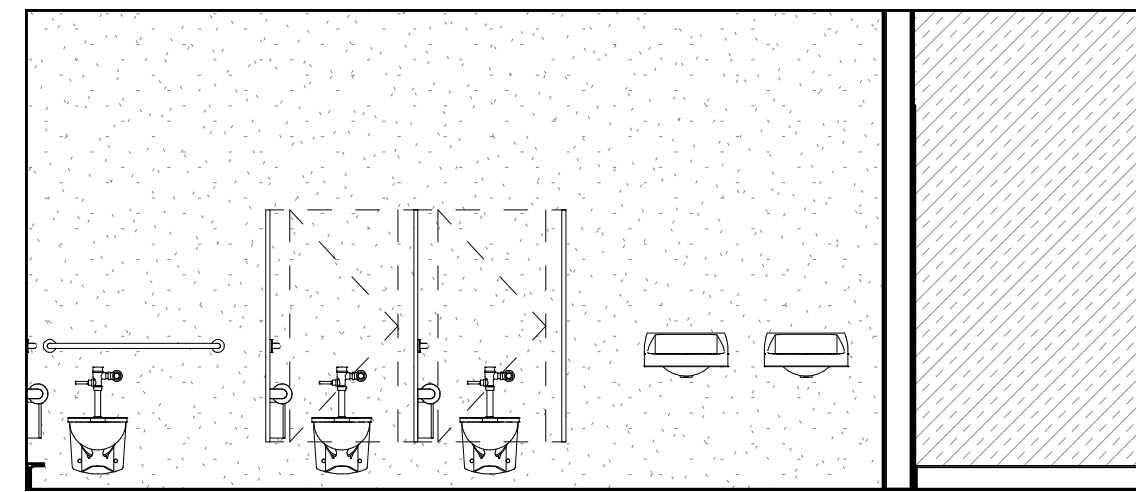


56 TOILET C113 - WEST
1/4" = 1'-0"

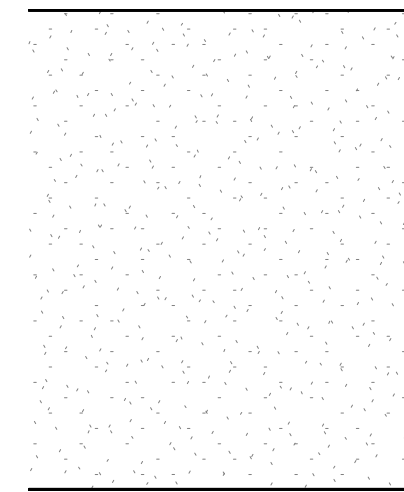


57 TOILET D107 - NORTH
1/4" = 1'-0"

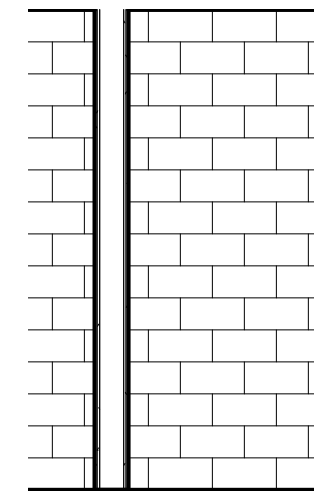


58 TOILET D107 - EAST
1/4" = 1'-0"

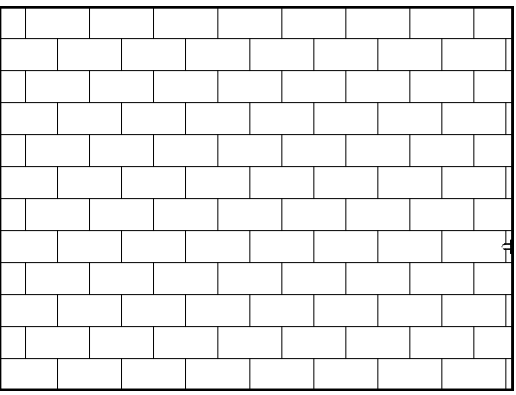


42 TOILET B104E - EAST
1/4" = 1'-0"

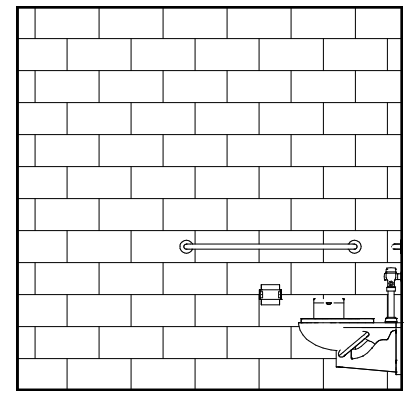


43 TOILET B104E - SOUTH
1/4" = 1'-0"

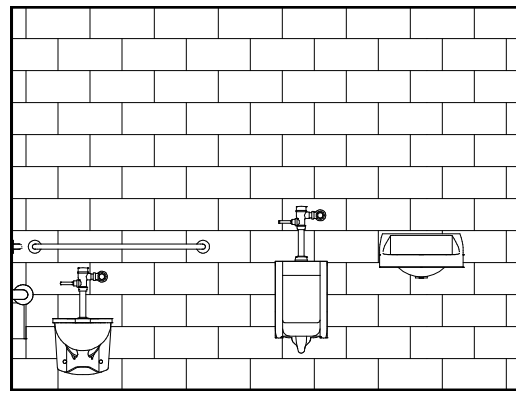


44 TOILET B104E - WEST
1/4" = 1'-0"

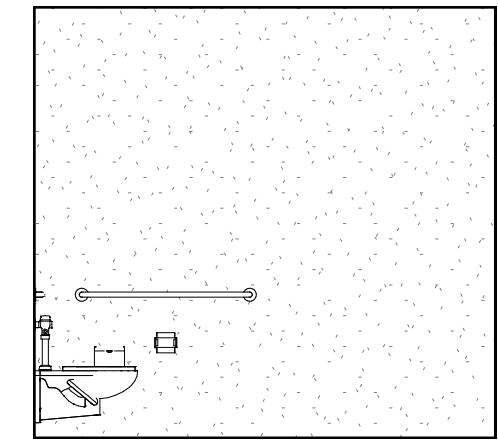


45 TOILET C106E - NORTH
1/4" = 1'-0"

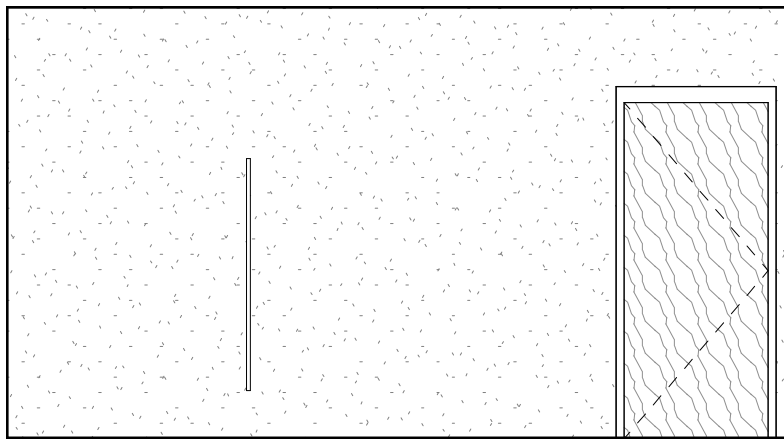


46 TOILET C106E - EAST
1/4" = 1'-0"

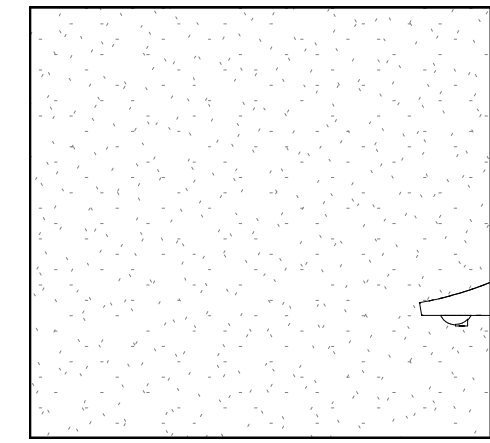


47 TOILET C106E - SOUTH
1/4" = 1'-0"

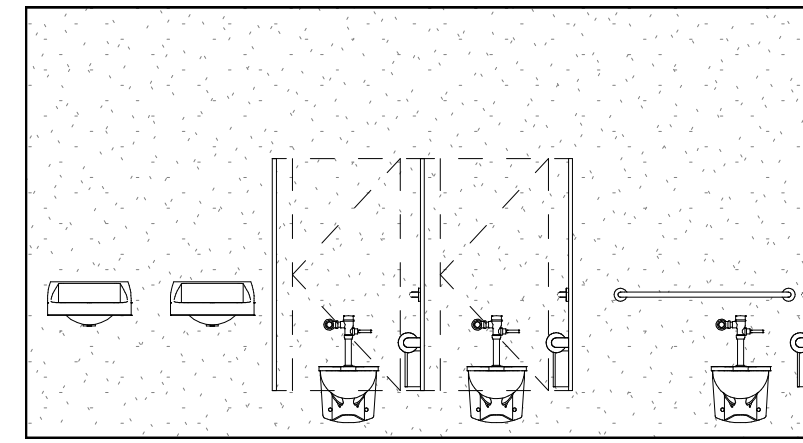


48 TOILET C106E - WEST
1/4" = 1'-0"

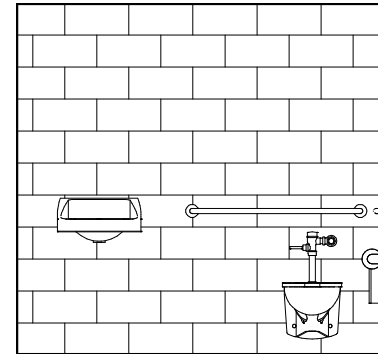


49 TOILET C108 - NORTH
1/4" = 1'-0"

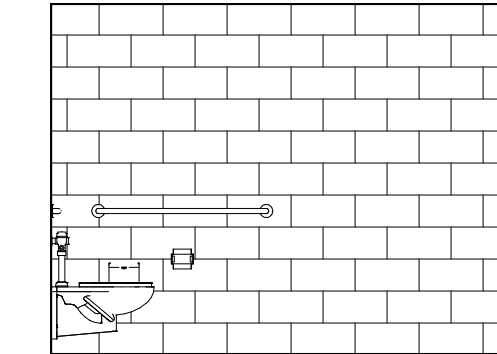


50 TOILET C108 - EAST
1/4" = 1'-0"

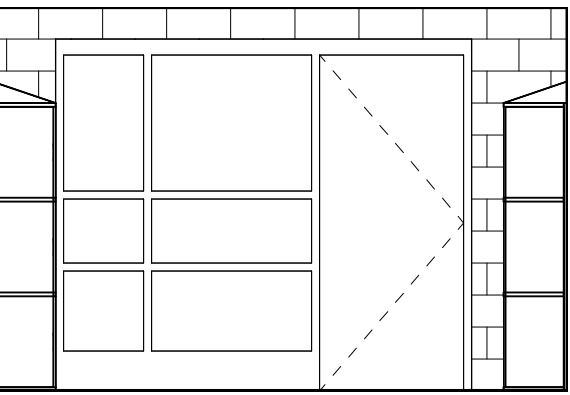


33 LOCKER B101B - SOUTH
1/4" = 1'-0"

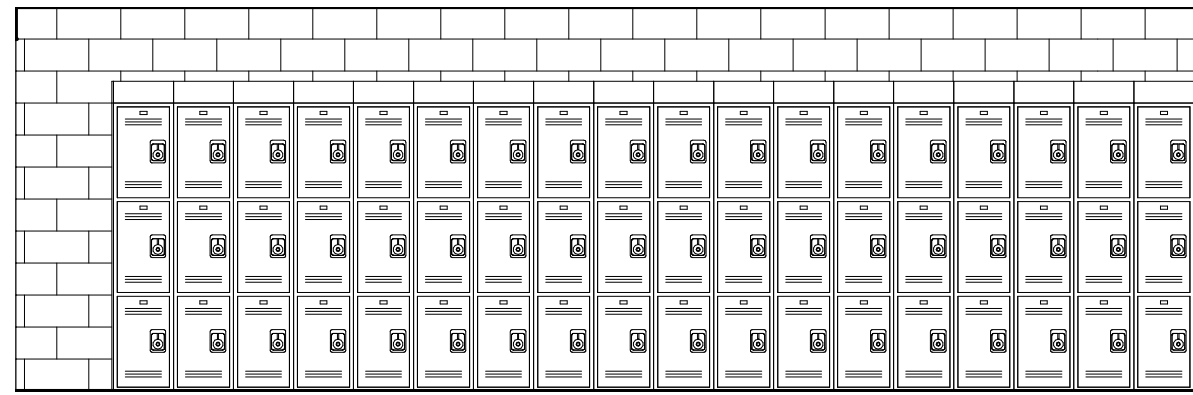


34 LOCKER B101B - WEST
1/4" = 1'-0"

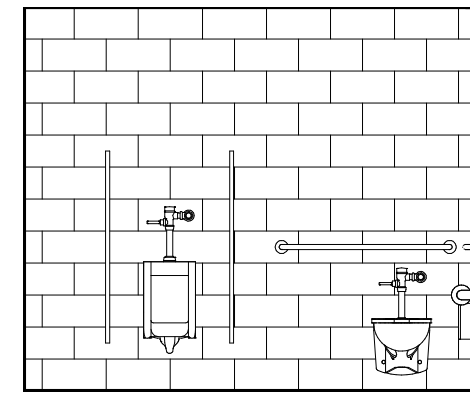


35 TOILET B101C - NORTH
1/4" = 1'-0"

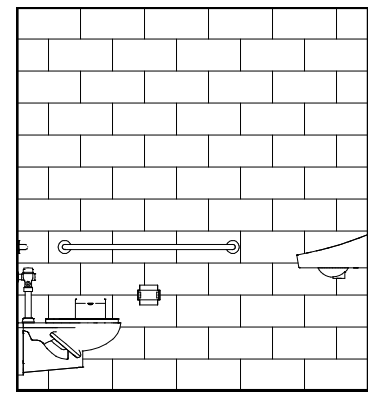


36 TOILET B101C - EAST
1/4" = 1'-0"

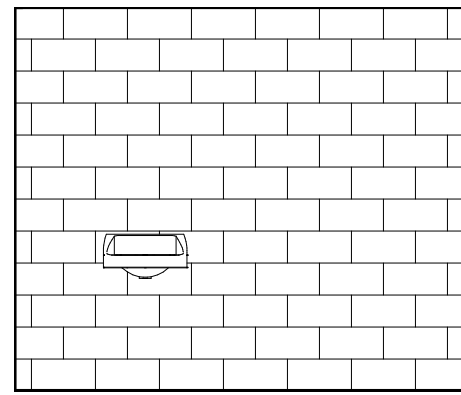


37 TOILET B101C - SOUTH
1/4" = 1'-0"

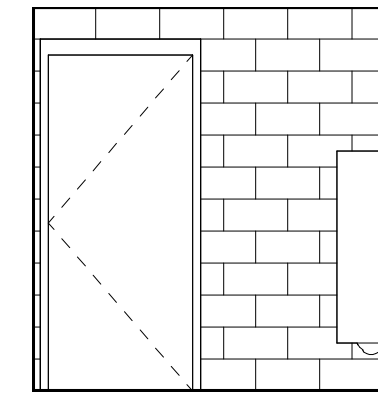


38 TOILET B101C - WEST
1/4" = 1'-0"

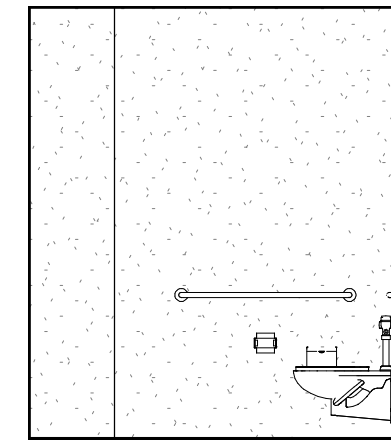


39 TOILET B117 - NORTH
1/4" = 1'-0"

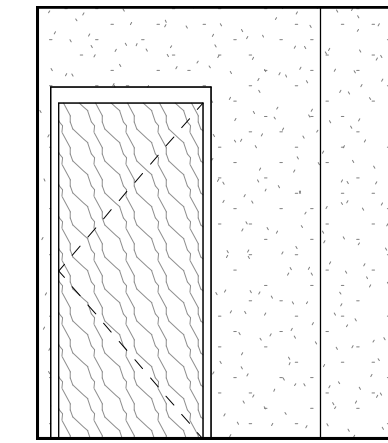


40 TOILET B117 - WEST
1/4" = 1'-0"

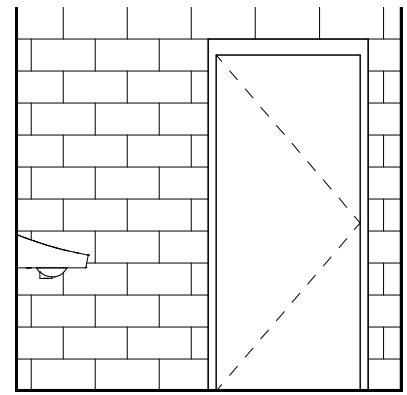


41 TOILET B104E - NORTH
1/4" = 1'-0"

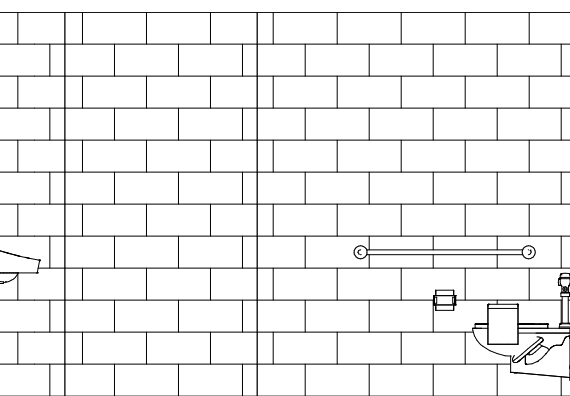


26 TOILET A143 - SOUTH
1/4" = 1'-0"

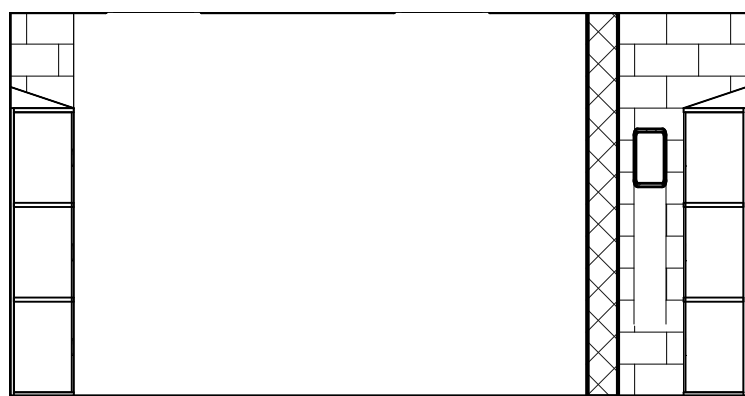


27 LOCKER A141B - NORTH
1/4" = 1'-0"

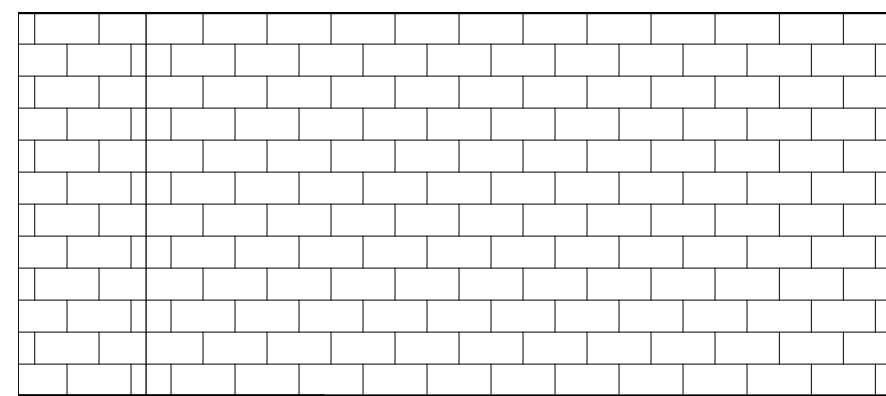


28 LOCKER A141B - EAST
1/4" = 1'-0"

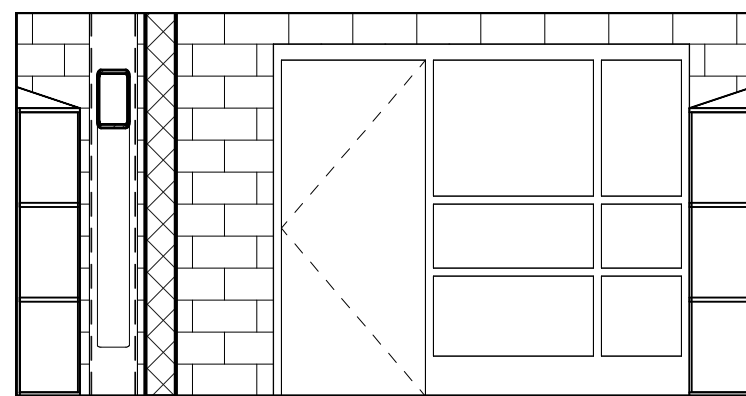


29 LOCKER A141B - SOUTH
1/4" = 1'-0"

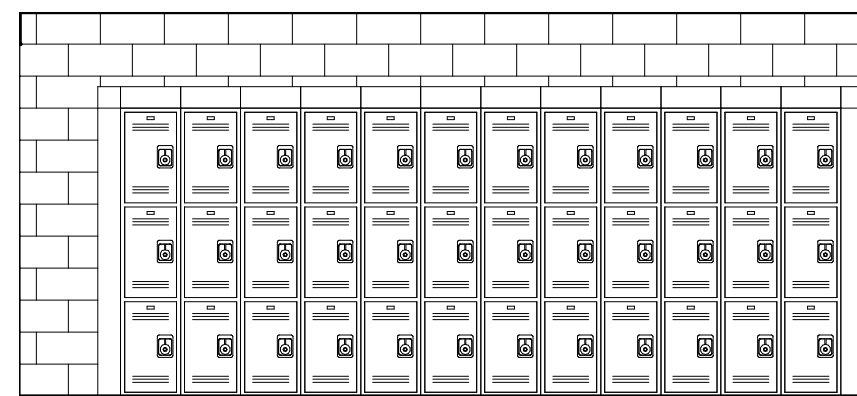


30 LOCKER A141B - WEST
1/4" = 1'-0"

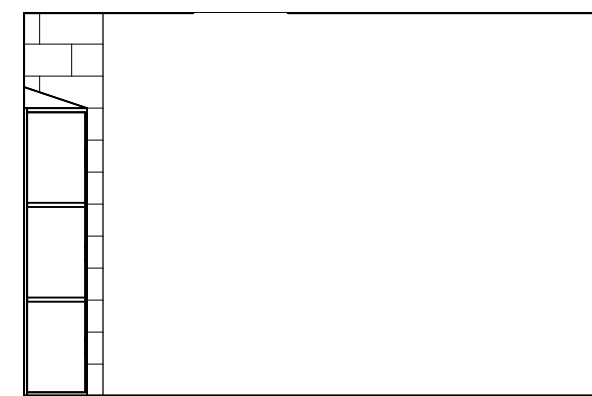


31 LOCKER B101B - NORTH
1/4" = 1'-0"

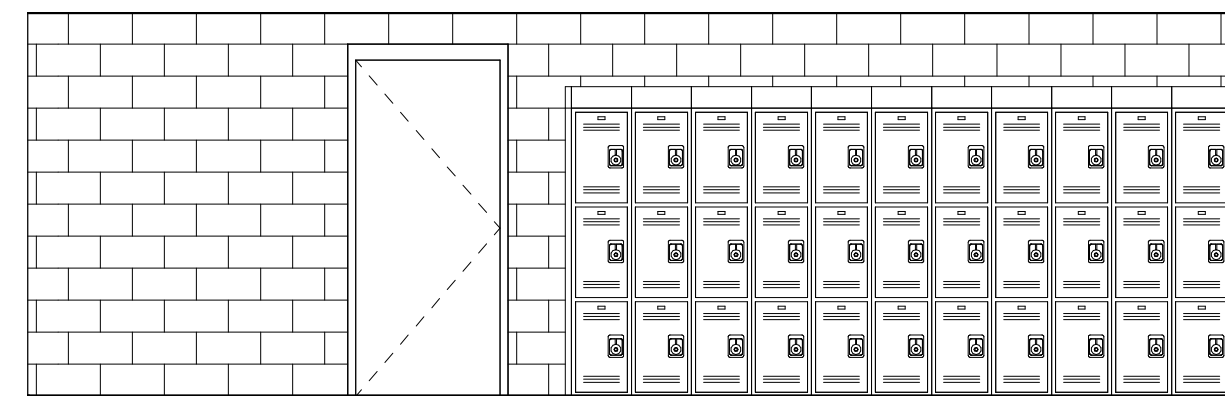


32 LOCKER B101B - NORTH
1/4" = 1'-0"

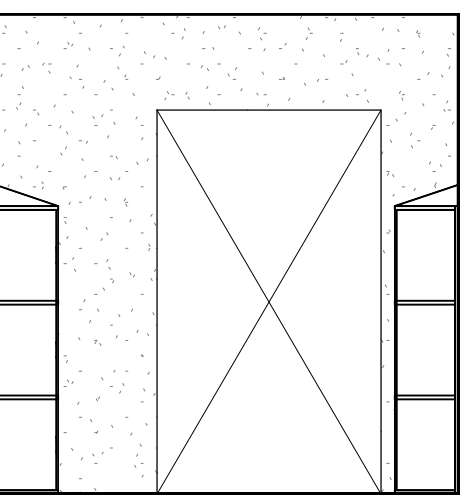


18 LOCKER A148A - EAST
1/4" = 1'-0"

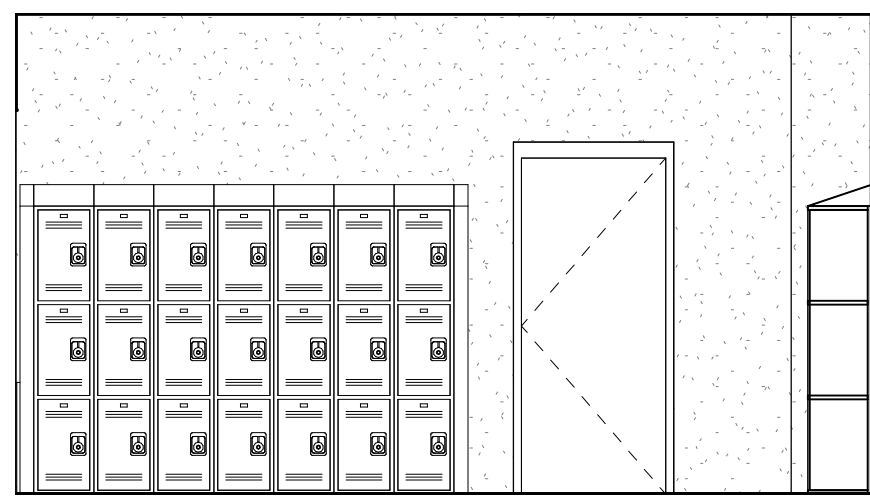


19 LOCKER A148A - SOUTH
1/4" = 1'-0"

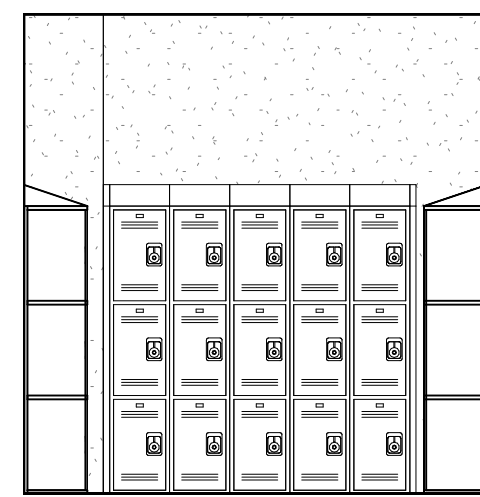


20 LOCKER A148A - WEST
1/4" = 1'-0"

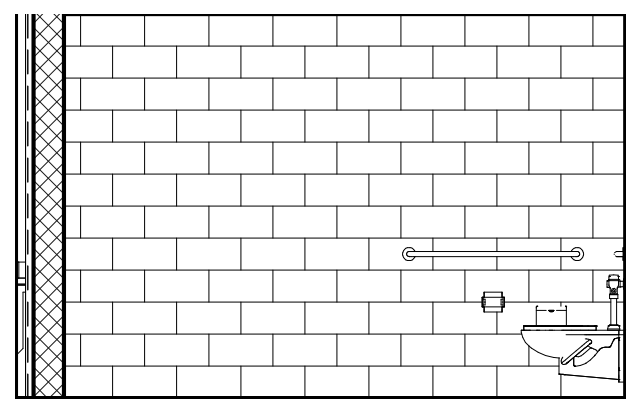


21 TOILET A142 - NORTH
1/4" = 1'-0"

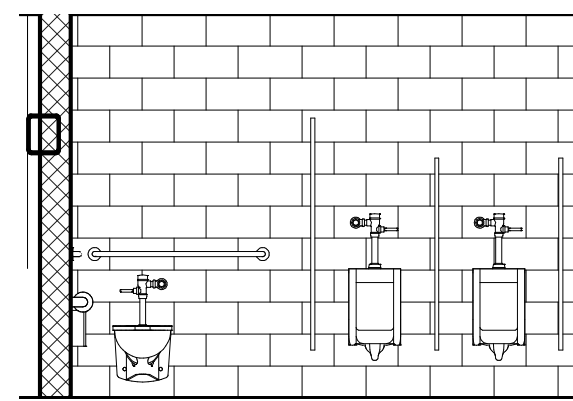


22 TOILET A142 - EAST
1/4" = 1'-0"

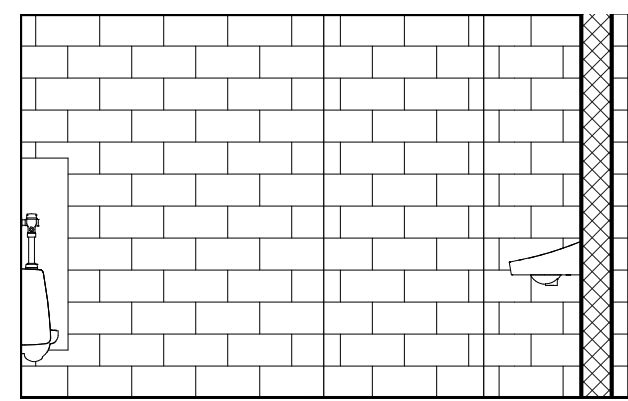


23 TOILET A142 - SOUTH
1/4" = 1'-0"

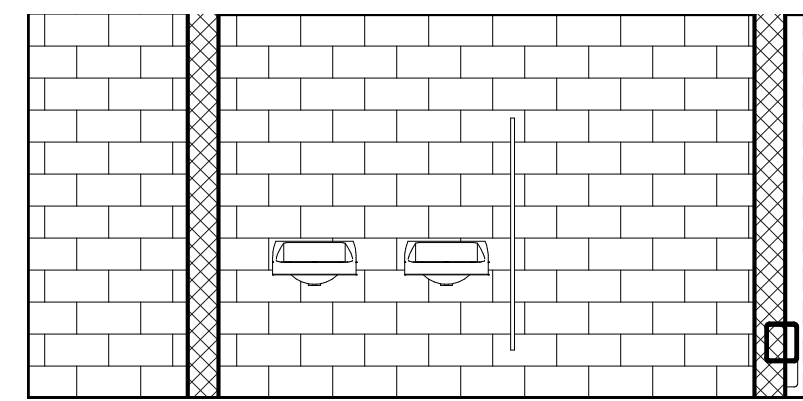


24 TOILET A142 - WEST
1/4" = 1'-0"

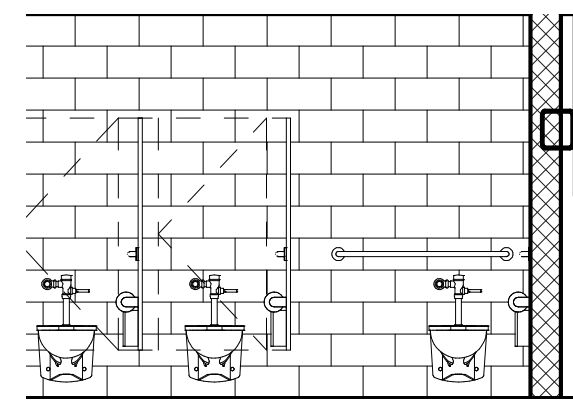


25 TOILET A143 - WEST
1/4" = 1'-0"

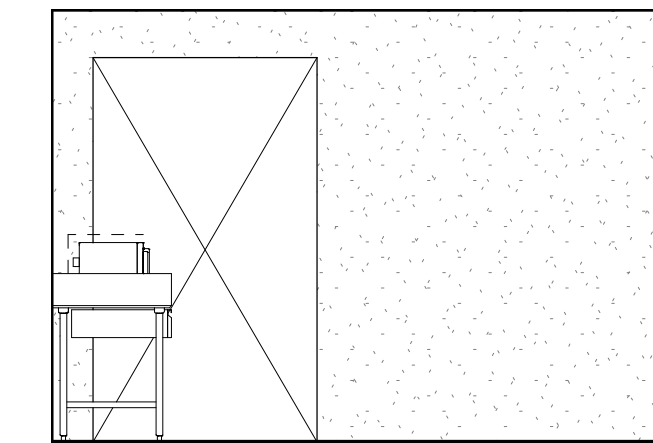


10 STAFF LOCKER RM A105 - NORTH
1/4" = 1'-0"

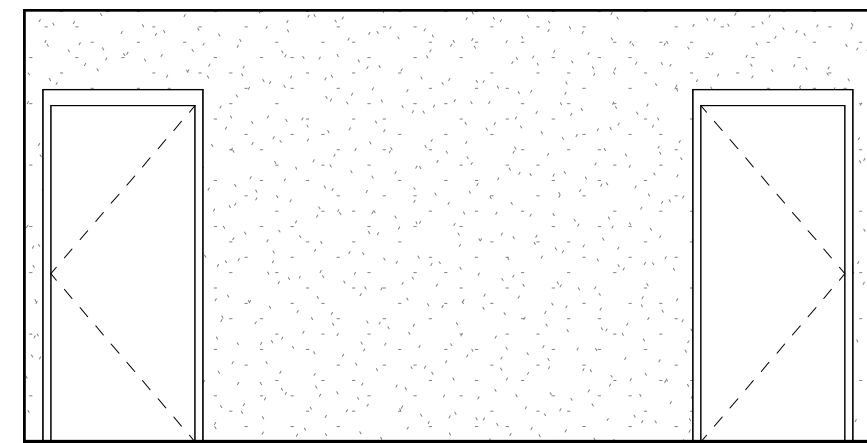


11 STAFF LOCKER RM A105 - SOUTH
1/4" = 1'-0"

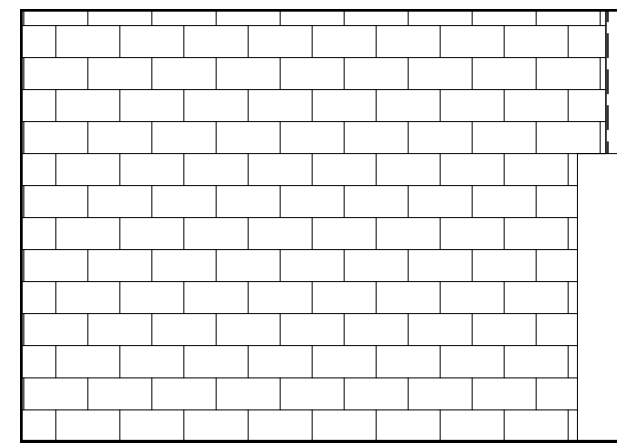


12 STAFF LOCKER RM A105 - WEST
1/4" = 1'-0"

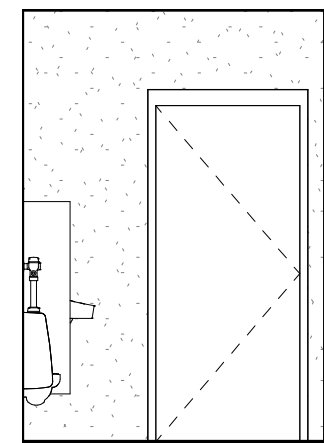


13 TOILET 148B - NORTH
1/4" = 1'-0"

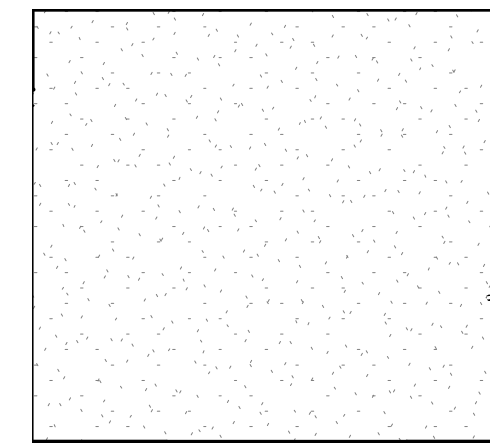


14 TOILET A148B - EAST
1/4" = 1'-0"

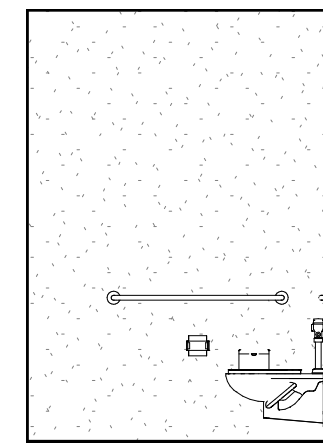


15 TOILET 148B - SOUTH
1/4" = 1'-0"

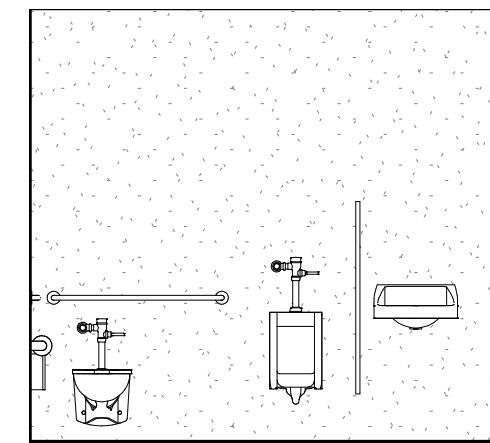


16 TOILET 148B - WEST
1/4" = 1'-0"

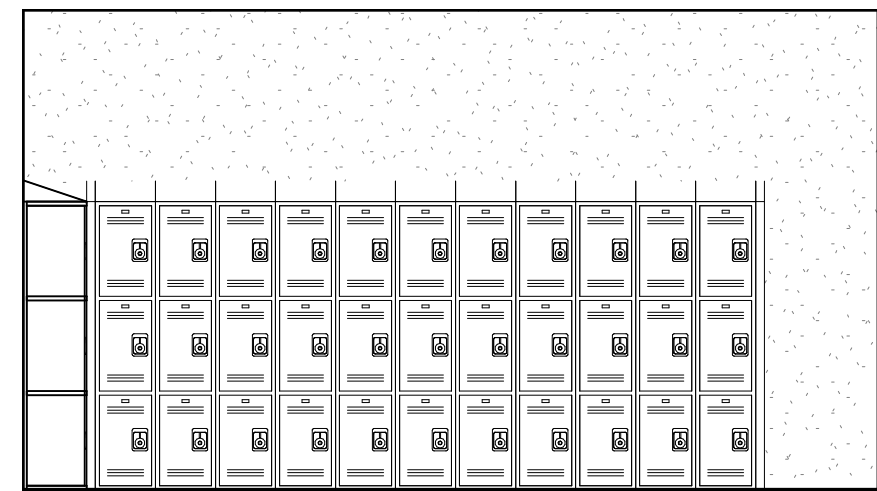


17 LOCKER A148A - NORTH
1/4" = 1'-0"

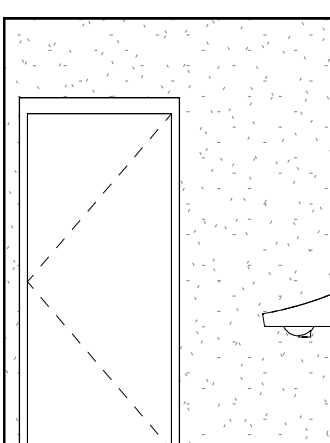


1 TOILET A106 - NORTH
1/4" = 1'-0"

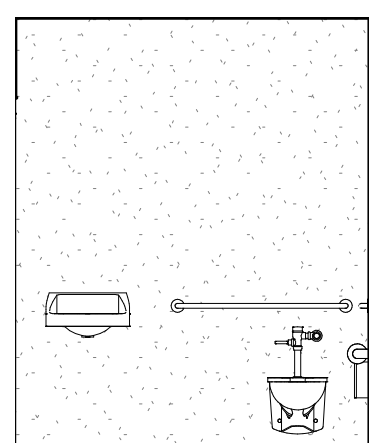


2 TOILET A106 - EAST
1/4" = 1'-0"

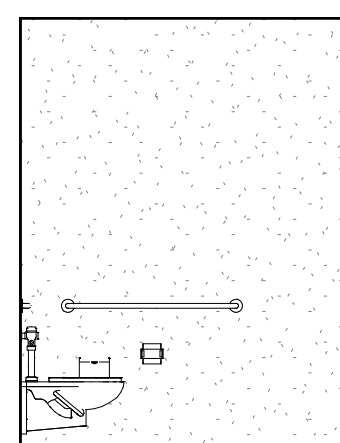


3 TOILET A106 - SOUTH
1/4" = 1'-0"

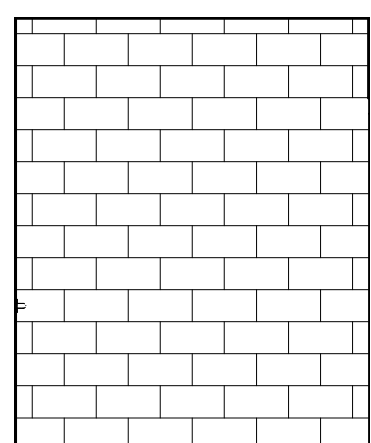


4 TOILET A106 - WEST
1/4" = 1'-0"

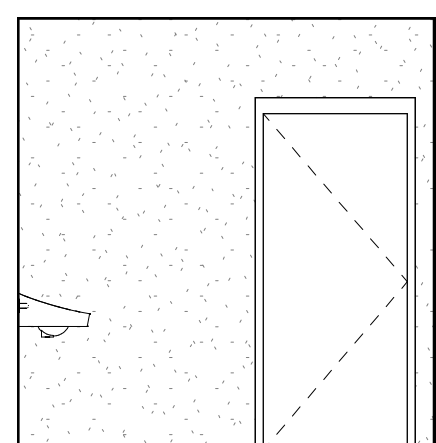


5 TOILET A107 - NORTH
1/4" = 1'-0"

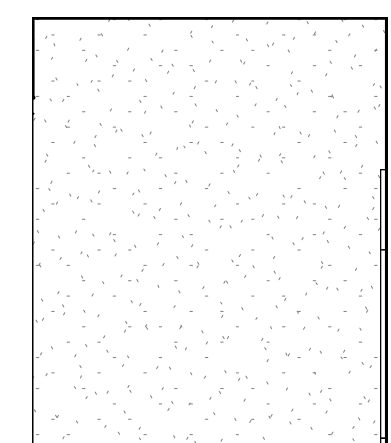


6 TOILET A107 - EAST
1/4" = 1'-0"

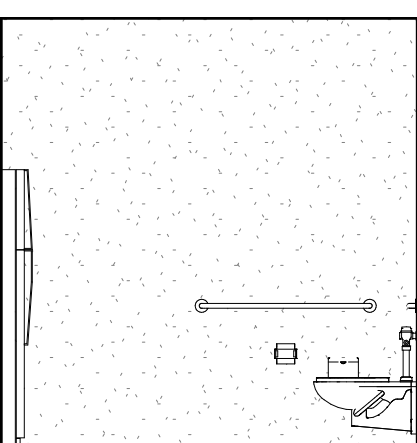

7 TOILET A107 - SOUTH
1/4" = 1'-0"

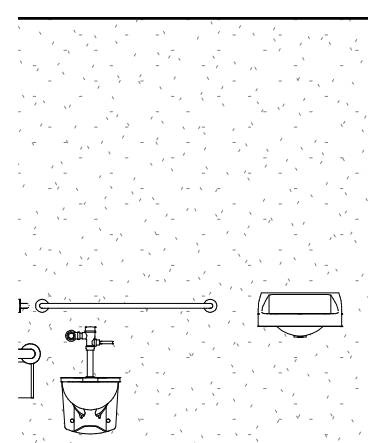

8 TOILET A107 - WEST
1/4" = 1'-0"

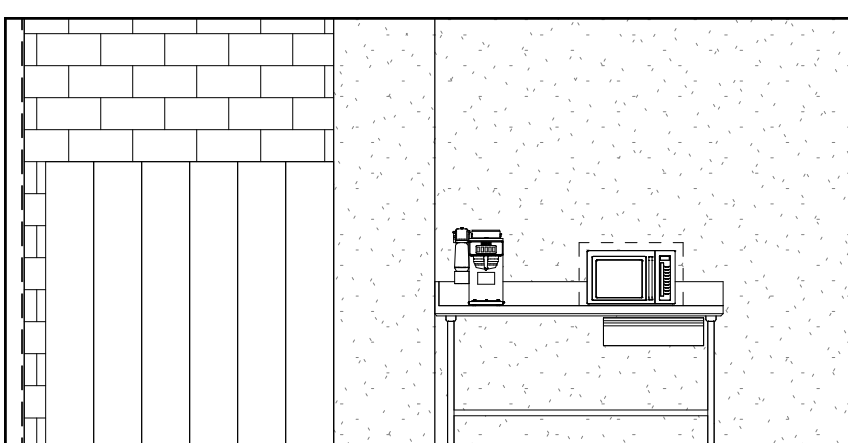

9 STAFF LOCKER RM A105 - NORTH
1/4" = 1'-0"

DRA

Drumme Rosane Anderson, Inc.
225 Oakland Road
Studio 205
South Windsor, CT
06074
Planning | Architecture | Interior Design
Tel: 817.865.1000
www.dra-inc.com


Northeast
Metropolitan
Regional
Vocational High
School

100 Hemlock Road,
Wakefield, MA 01880

© COPYRIGHT 2021 DRUMMEY ROSANE ANDERSON, INC.


MSBA DESIGN
DEVELOPMENT
SUBMISSION

August 4th, 2022

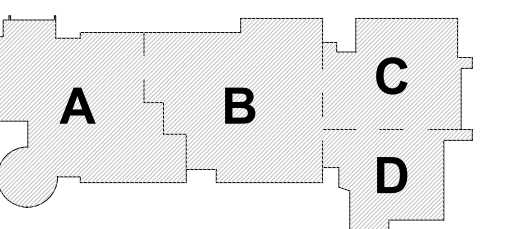

KEY PLAN

PROJECT NORTH MAGNETIC NORTH

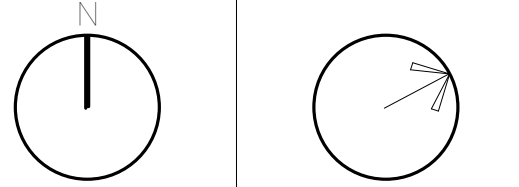


LOCKER ROOM
AND TOILET
ELEVATIONS

Scale: 1/4" = 1'-0"
Job No.: 20202
Drawn By: DRA
Date: August 4th, 2022


A4-1-6

**Northeast
Metropolitan
Regional
Vocational High
School**


100 Hemlock Road,
Wakefield, MA 01880

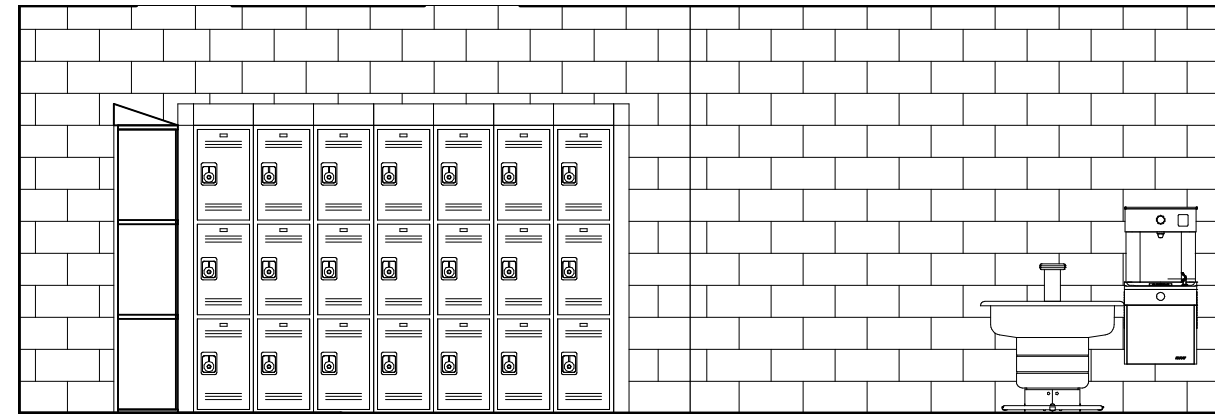


34 LOCKER C004C - NORTH
1/4" = 1'-0"

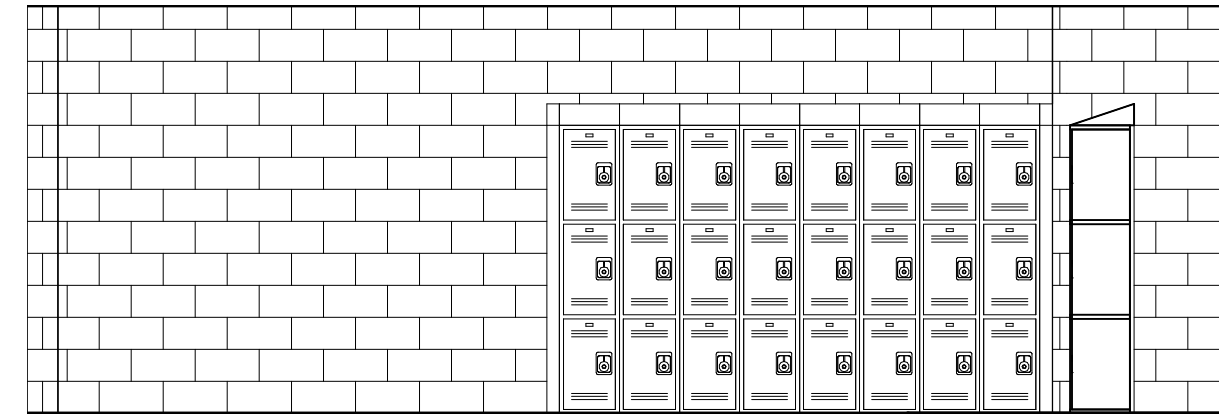


35 LOCKER C004C - SOUTH
1/4" = 1'-0"

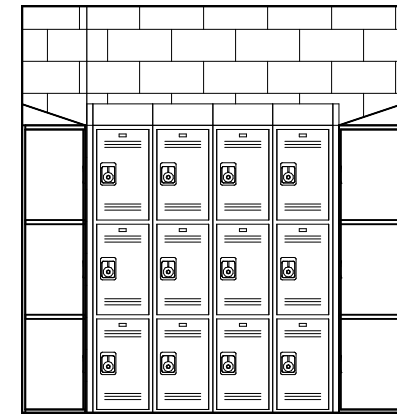


36 LOCKER C004C - EAST
1/4" = 1'-0"

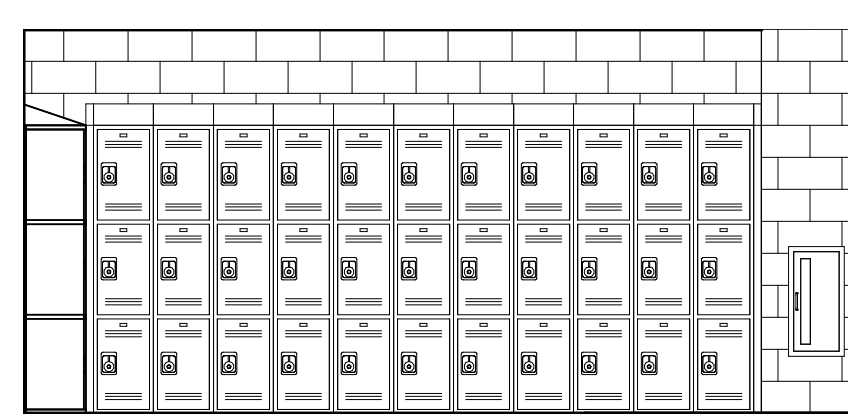


37 LOCKER D003B - NORTH
1/4" = 1'-0"

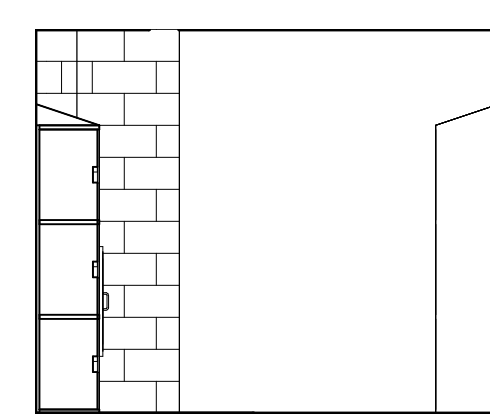


38 LOCKER D003B - EAST
1/4" = 1'-0"

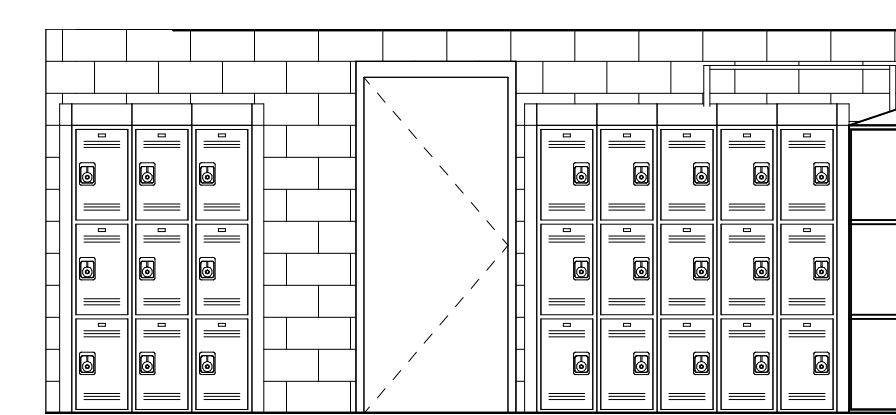


39 LOCKER D003B - SOUTH
1/4" = 1'-0"

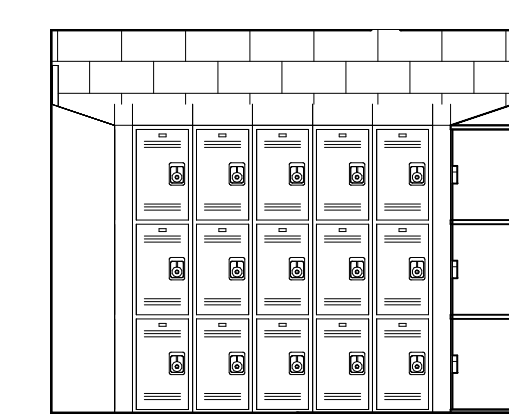


40 LOCKER D003B - WEST
1/4" = 1'-0"

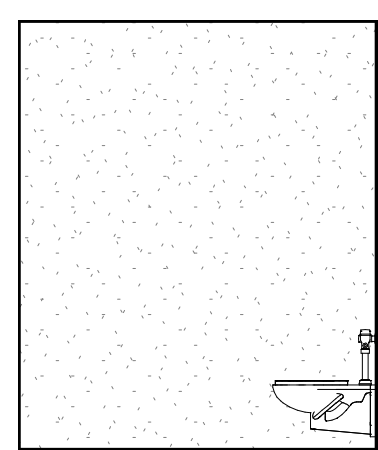


28 TOILET B413 - NORTH
1/4" = 1'-0"

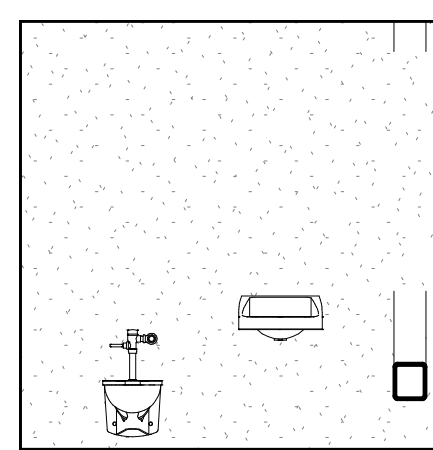


29 TOILET B413 - EAST
1/4" = 1'-0"

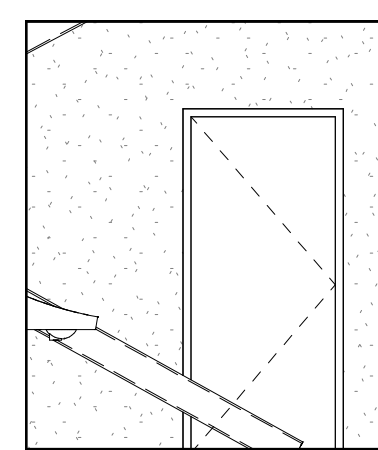


30 TOILET B413 - SOUTH
1/4" = 1'-0"

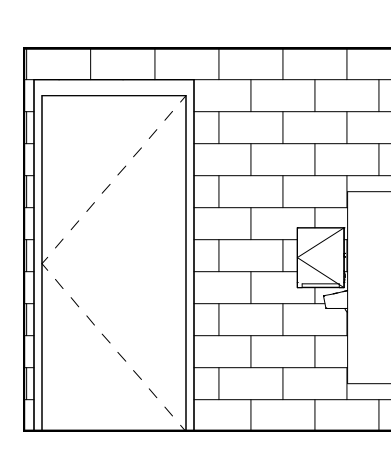


31 TOILET C022C - EAST
1/4" = 1'-0"

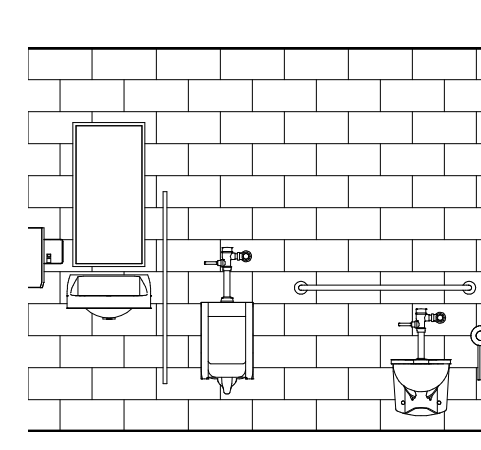


32 TOILET C022C - SOUTH
1/4" = 1'-0"

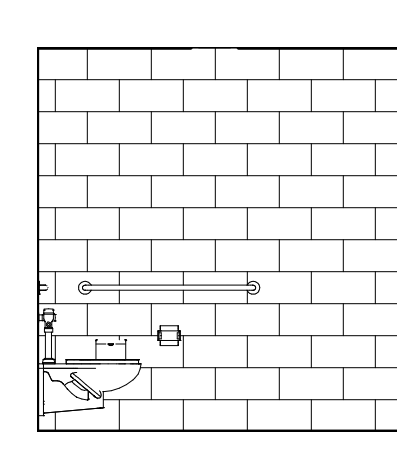


33 TOILET C022C - WEST
1/4" = 1'-0"

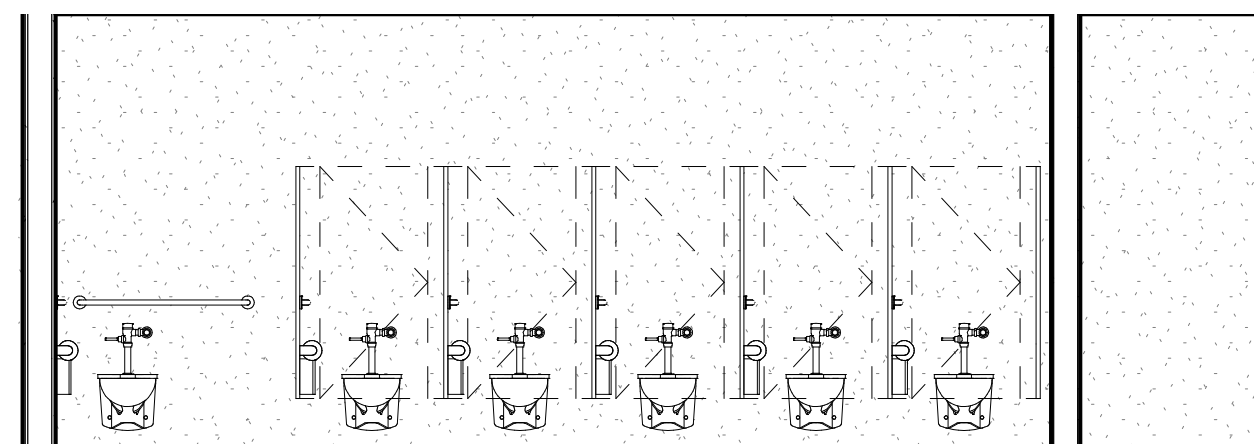


22 TOILET A315 - SOUTH
1/4" = 1'-0"

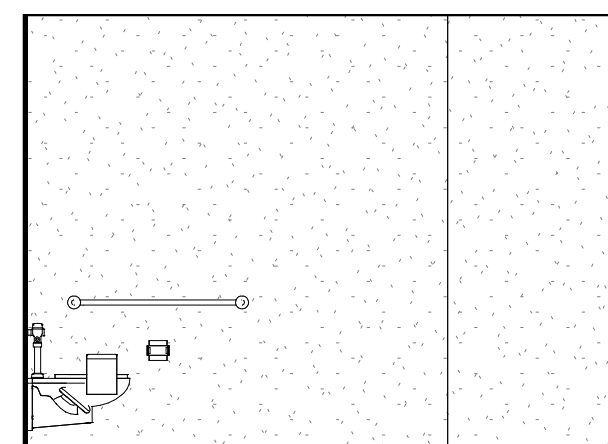


23 TOILET A315 - WEST
1/4" = 1'-0"

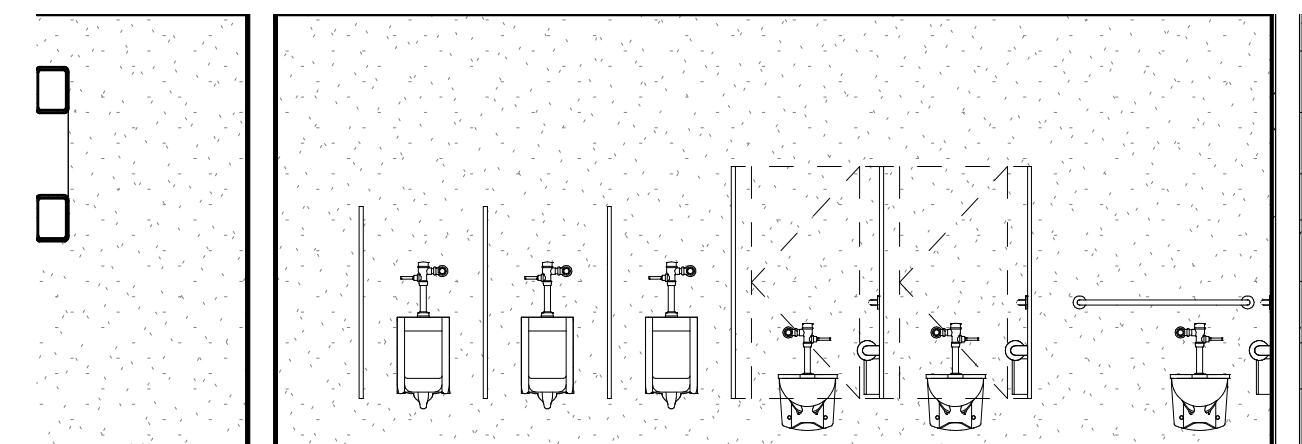


24 TOILET A316 - NORTH
1/4" = 1'-0"

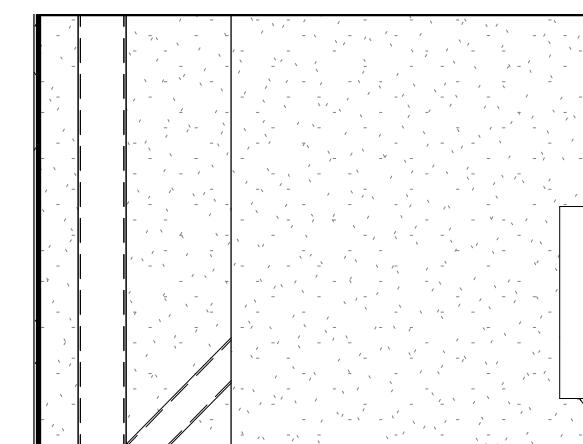


25 TOILET A316 - WEST
1/4" = 1'-0"

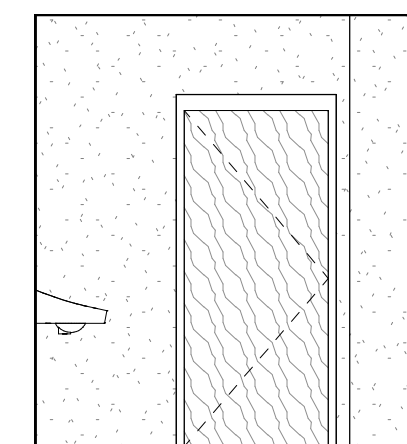


26 TOILET B302E - NORTH
1/4" = 1'-0"

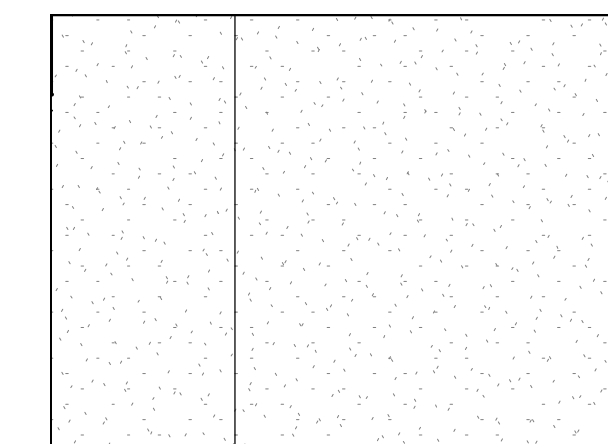


27 TOILET B302E - EAST
1/4" = 1'-0"

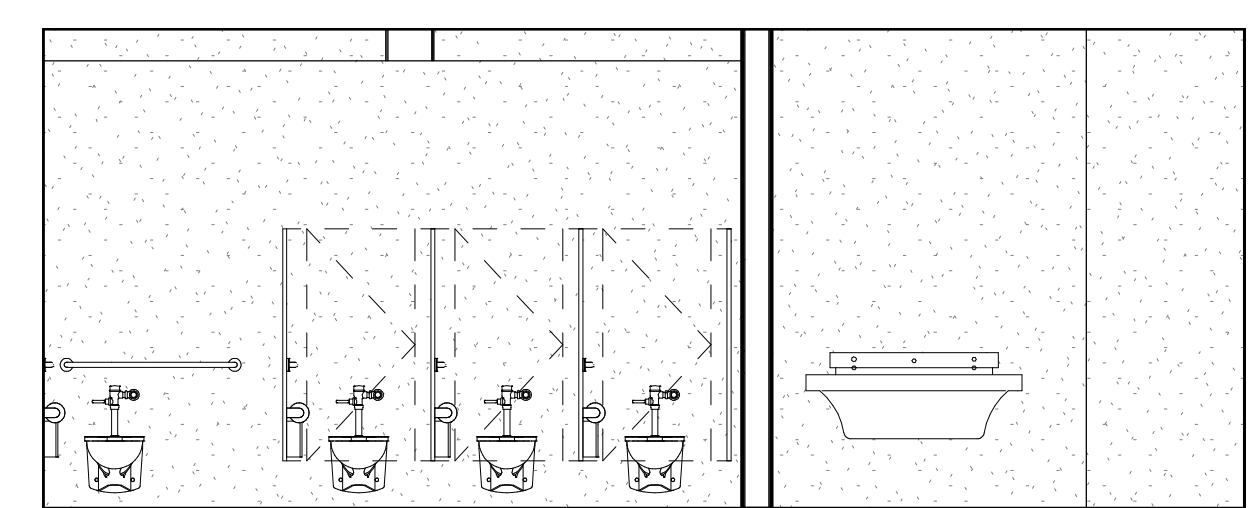


16 TOILET B217 - NORTH
1/4" = 1'-0"

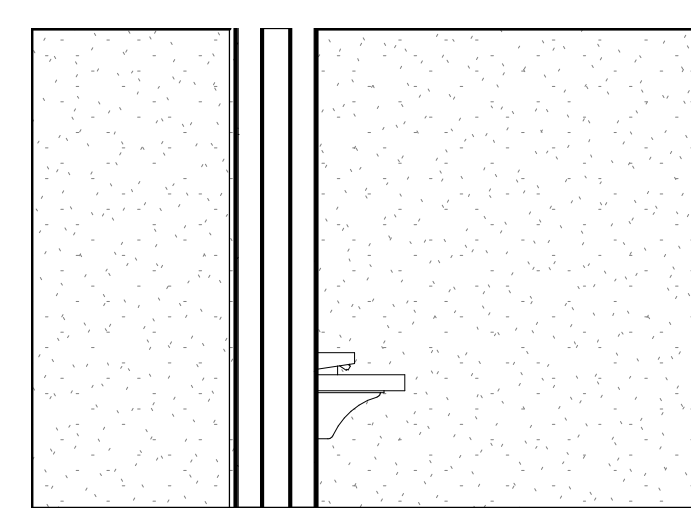


17 TOILET B217 - EAST
1/4" = 1'-0"

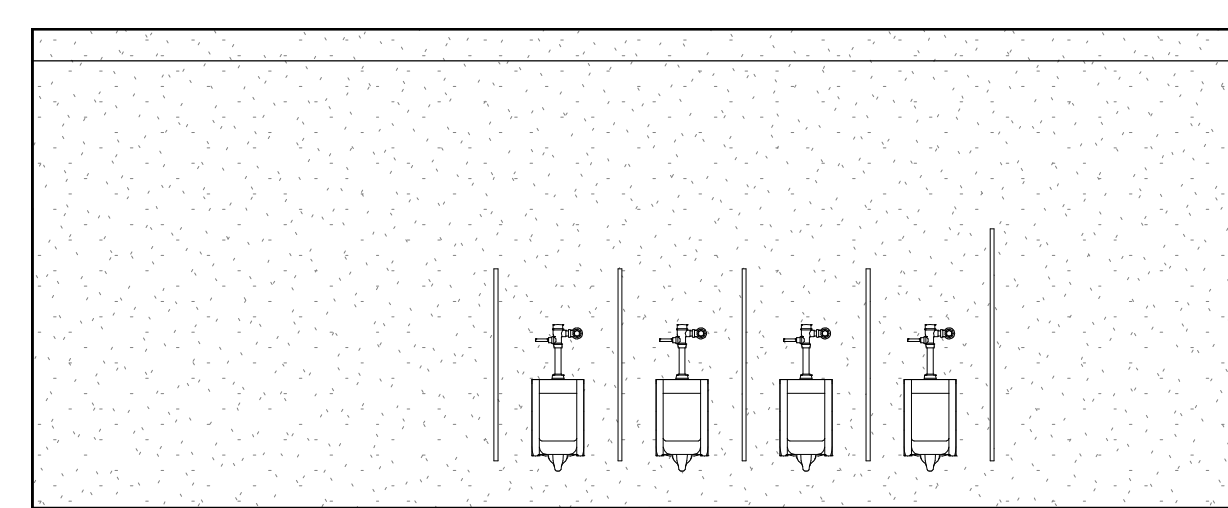


18 TOILET B217 - SOUTH
1/4" = 1'-0"

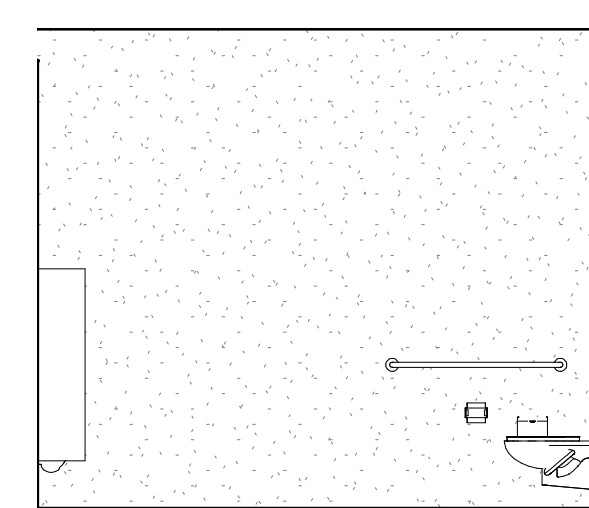


19 TOILET B217 - WEST
1/4" = 1'-0"

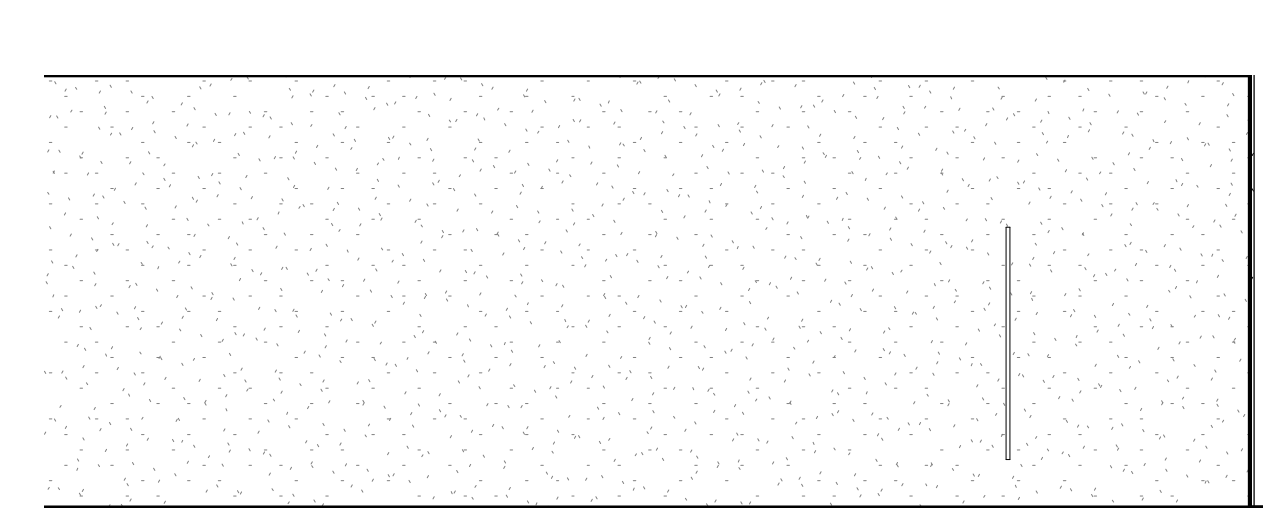


20 TOILET A315 - NORTH
1/4" = 1'-0"

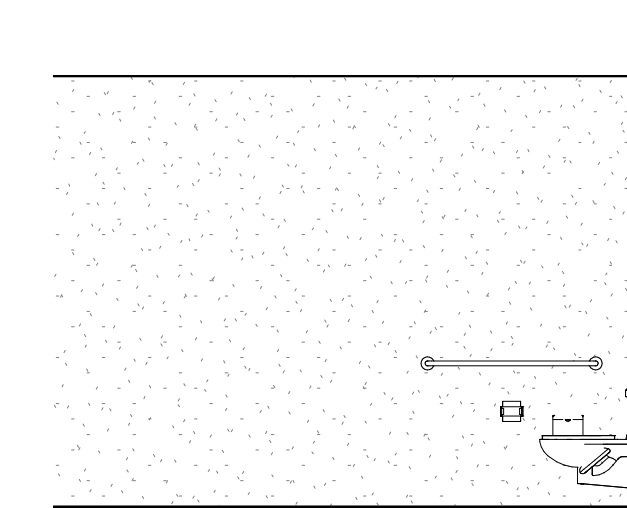


21 TOILET A315 - EAST
1/4" = 1'-0"

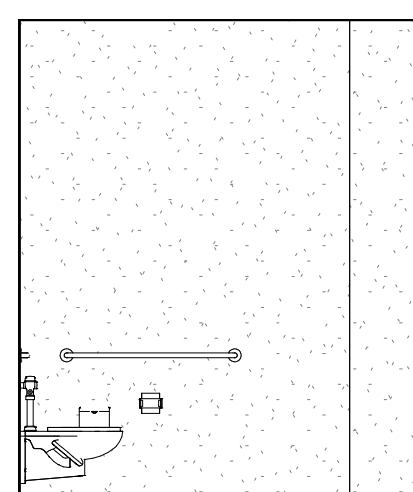


10 TOILET B224 - EAST
1/4" = 1'-0"

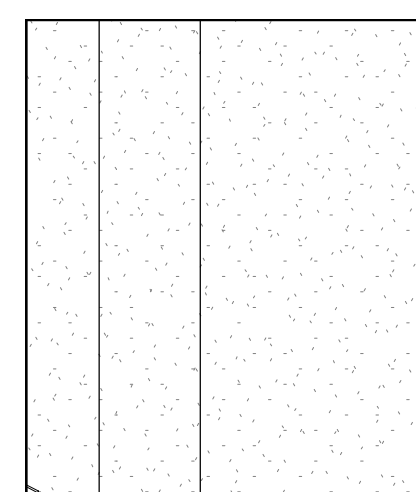


11 TOILET B224 - SOUTH
1/4" = 1'-0"

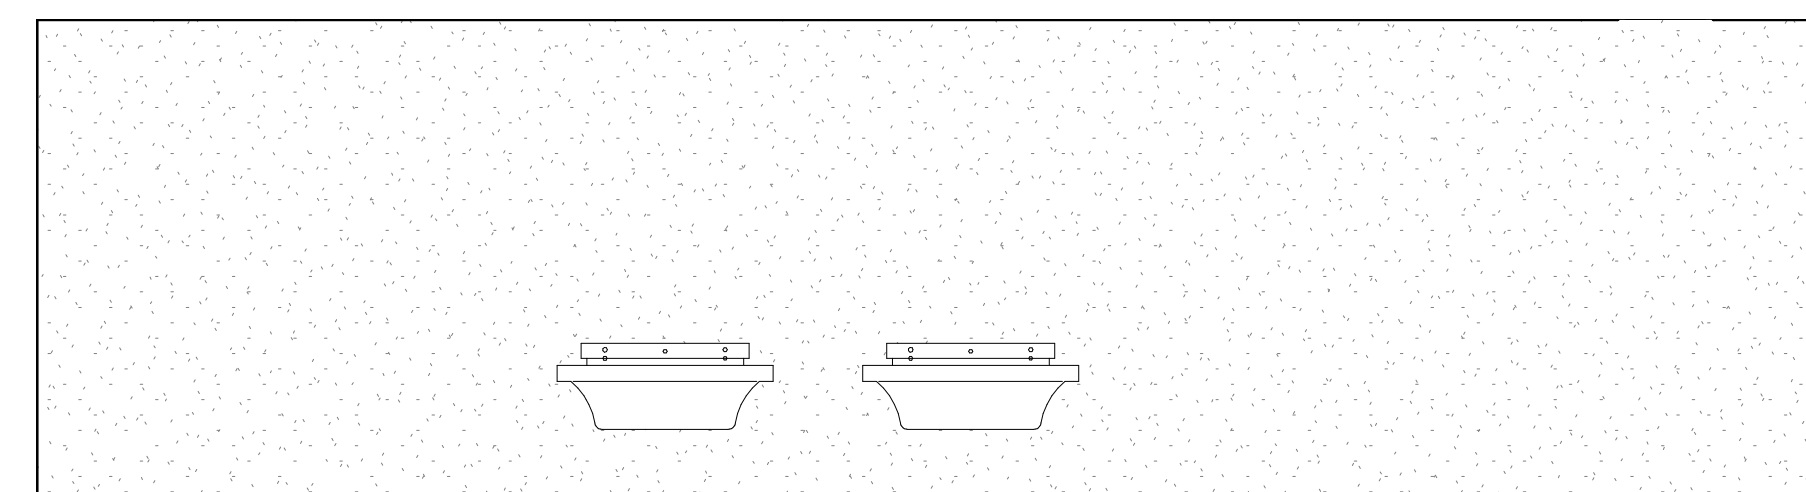


12 TOILET B228 - NORTH
1/4" = 1'-0"

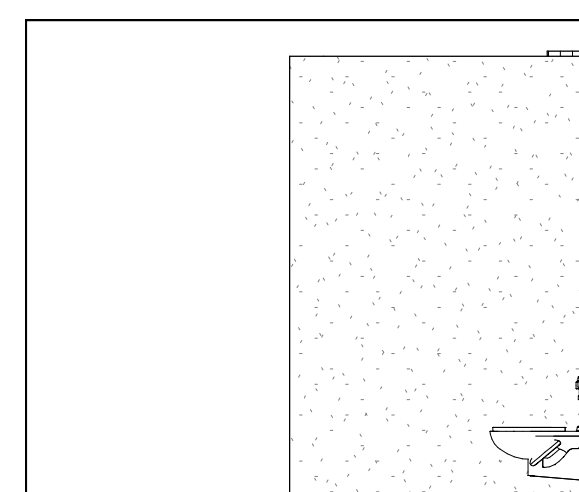


13 TOILET B228 - EAST
1/4" = 1'-0"

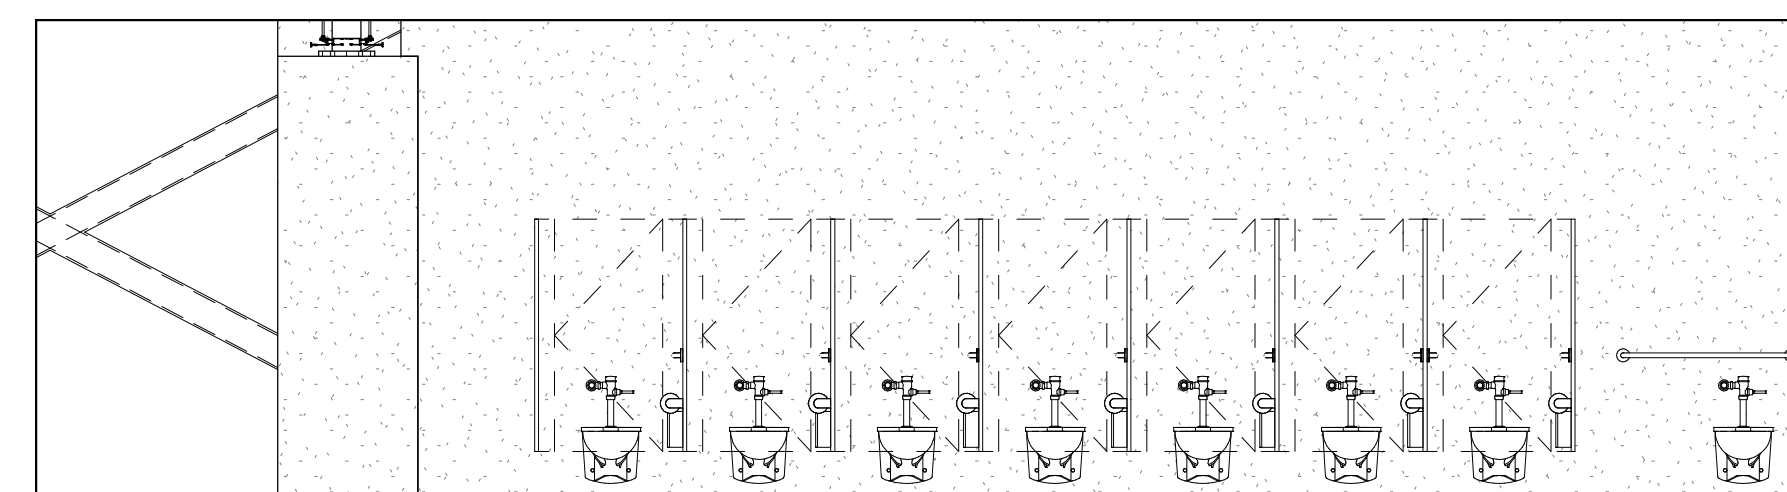


14 TOILET B228 - SOUTH
1/4" = 1'-0"

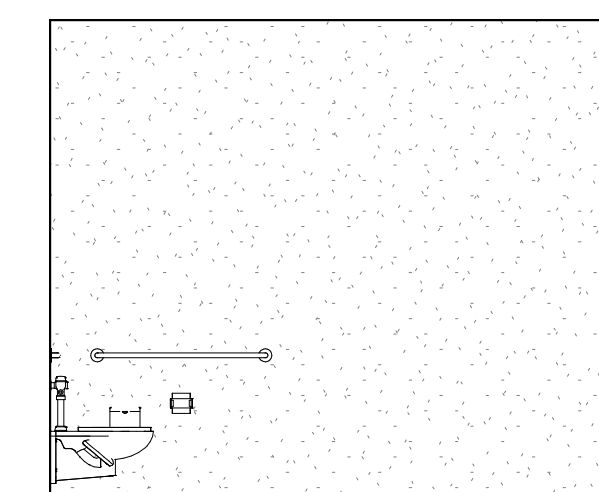


15 TOILET B228 - WEST
1/4" = 1'-0"

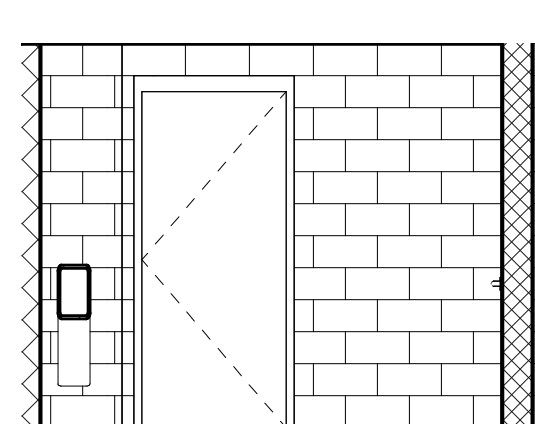


1 TOILET A141H - NORTH
1/4" = 1'-0"

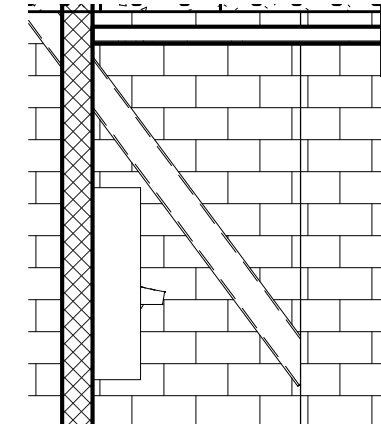


2 TOILET A141H - WEST
1/4" = 1'-0"

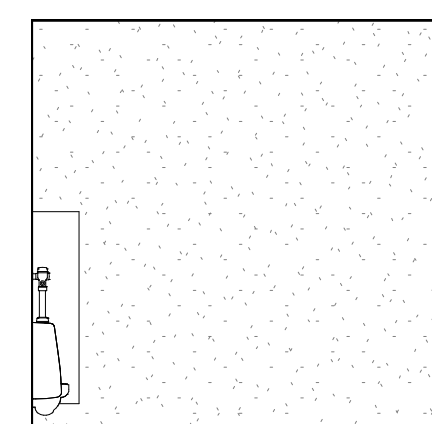


3 TOILET B203F - NORTH
1/4" = 1'-0"

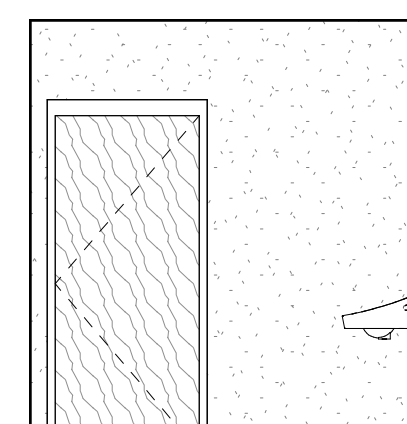


4 TOILET B203F - EAST
1/4" = 1'-0"

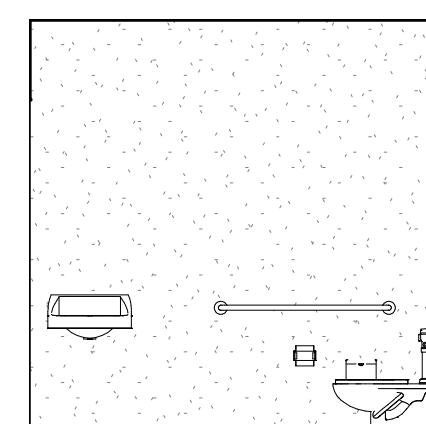


5 TOILET B203F - SOUTH
1/4" = 1'-0"

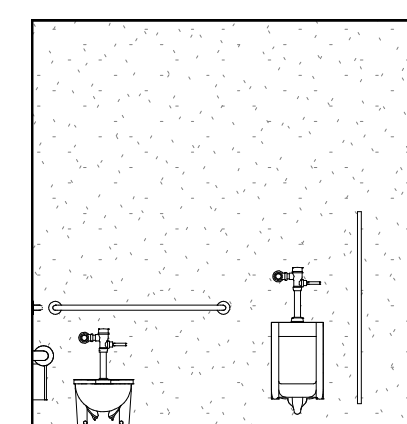


6 TOILET 203F - WEST
1/4" = 1'-0"

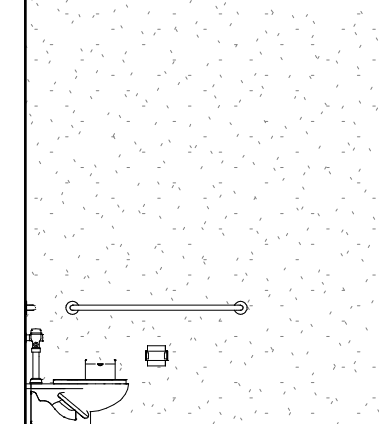

7 TOILET B234A - NORTH
1/4" = 1'-0"

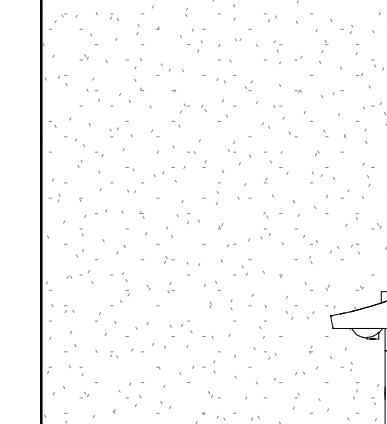


8 TOILET B234A - SOUTH
1/4" = 1'-0"

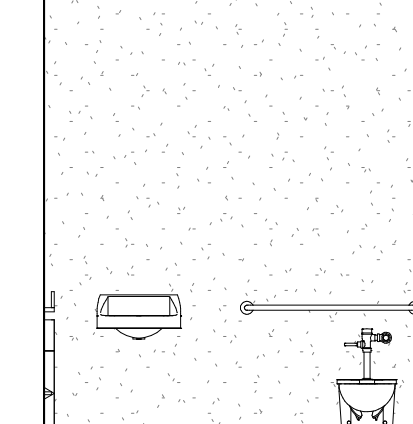

9 TOILET B234A - WEST
1/4" = 1'-0"


© COPYRIGHT 2021 DRUMMEY ROSANE ANDERSON, INC.

MSBA DESIGN
DEVELOPMENT
SUBMISSION
August 4th, 2022

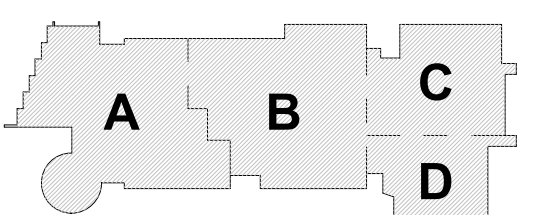


KEY PLAN

PROJECT NORTH

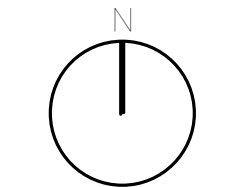

MAGNETIC NORTH

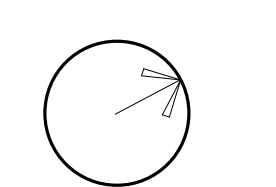

**LOCKER ROOM
AND TOILET
ELEVATIONS**

Scale: 1/4" = 1'-0"

Job No.: 20202

Drawn By: DRA

Date: August 4th, 2022


A4-1-7

100 Hemlock Road,
Wakefield, MA 01880



MSBA DESIGN
DEVELOPMENT
SUBMISSION

August 4th, 2022

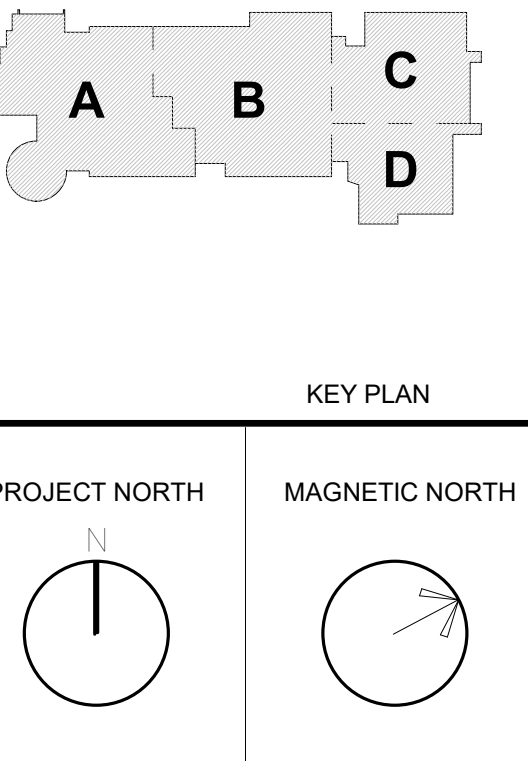


ROOF DETAILS

Scale: As indicated
Job No.: 20202
Drawn By: DRA
Date: August 4th, 2022


SATELLITE BUILDINGS DOOR SCHEDULE

		DOORS				DOORS				FRAMES				SADDLE			HARD			
		FROM						SIZE												
TO	NO.	NO.	NAME	NAME	WIDTH	WIDTH	DOOR	THICK.	TYPE	MAT.	LOUVER	TYPE	MAT.	JAMB DTL.	HEAD DTL.	FIRE RTNG.	DETAIL	MAT.	WARE	REMARKS
FLOOR LEVEL																				
1	CB101	CONCESSIONS			3'-0"			134"	F	SS			1	SS						
2	CB101	CONCESSIONS			8'-0"			3"	R	SS				SS						
CB102			CB102 MAINTENANCE		3'-0"	3'-0"	7'-0"	134"	F	SS			1	SS						
CB103			CB103 WOMENS TOILET		3'-0"			134"	F	SS			1	SS						
CB104	CB104	MENS TOILET			3'-0"			134"	F	SS			1	SS						
CB105	CB105	Water Cooler			4'-0"			3"	R	SS				SS						
GRAND STANDS - GROUND LEVEL																				
E4.1		E4	ELEV		3'-0"			118"	F	MTL			1	MTL						
E4M		E4M	ELEV MACH		3'-0"		7'-0"	134"	F	MTL			1	MTL						
GRAND STANDS - PRESS BOOTH																				
E4.2		E4	ELEV		3'-0"			118"	F	MTL			1	MTL						
G201		G201	PRESS BOOTH		3'-0"		7'-0"	134"	F	MTL			1	MTL						
S Building 1																				
LR1	LR1	STAIR			3'-0"	3'-0"		134"	AL2	ALUM				ALUM						
LR101	LR101	VEST			3'-0"		7'-0"	134"	AL2	ALUM				ALUM						
A141.2					3'-0"		7'-0"	134"	AL2	ALUM				ALUM						
B101.2					3'-0"		6'-10 1/4"	134"	AL2	ALUM				ALUM						
B103.2					3'-0"		6'-10 1/4"	134"	AL2	ALUM				ALUM						
E3.1	E3	ELEV			3'-0"			118"	F	MTL			1	MTL						
LR102	LR102	TEAM ROOM			3'-0"		7'-0"	134"	F	MTL			1	MTL						
LR102	LR102	TEAM ROOM			3'-0"		7'-0"	134"	F	WD			1	MTL						
LR103	LR103	ELEV MANT			3'-0"		7'-0"	134"	F	WD			1	MTL						
LR104	LR104	FIELD MAINT. GARAGE & STO			3'-0"		7'-0"	134"	F	MTL			1	MTL						
LR104	LR104	FIELD MAINT. GARAGE & STO			10'-0"			3"	R	MTL				MTL						
LR104	LR104	FIELD MAINT. GARAGE & STO			10'-0"			3"	R	MTL				MTL						
LR104	LR104	FIELD MAINT. GARAGE & STO			10'-0"			3"	R	MTL				MTL						
LR105	LR105	FIELD MAINT. GARAGE & STO			3'-0"		7'-0"	134"	F	MTL			1	MTL						
S Building 2																				
E3.2	E3	ELEV			3'-2"		7'-11"	134"	AL2	ALUM				ALUM						
LR201	LR201	VEST			3'-0"		7'-0"	134"	F	WD			1	MTL						
LR202	LR202	Corridor			3'-0"		7'-0"	134"	F	MTL			1	MTL						
LR203	LR203	Corridor			3'-0"		7'-0"	134"	F	MTL			1	MTL						
LR204	LR204	COACH/OFFICIAL			3'-0"		7'-0"	134"	F	WD			1	MTL						
LR205	LR205	COACH/OFFICIAL			3'-0"		7'-0"	134"	F	WD			1	MTL						
LR206	LR206	TEAM ROOM			3'-0"		7'-0"	134"	F	WD			1	MTL						
LR207	LR207	TEAM ROOM			3'-0"		7'-0"	134"	F	WD			1	MTL						
LR208	LR208	TEAM ROOM			3'-0"		7'-0"	134"	F	WD			1	MTL						
LR254	LR254	TEAM ROOM			3'-0"		7'-0"	134"	F	WD			1	MTL						


TO	FROM	DOORS		DOORS		FRAMES		SADDLE		REMARKS									
		NO.	NAME	WIDTH	WIDTH	DOOR	THICK.	TYPE	MAT.	LOUVER	TYPE	MAT.	JAMB DTL.	HEAD DTL.	FIRE RTNG.	DETAIL	MAT.	HARD WARE	
T.O. SLAB @ SECOND FLOOR																			
A201.1	A201	CORRIDOR	A201	MECHANICAL	3'-0"	3'-0"	134"	F	MTL		1	MTL							
A201.2	A201	MECHANICAL	A201	MECHANICAL	3'-0"		134"	F			1	MTL							
A202	A201	MECHANICAL	A202	ELECT RM	3'-0"		134"	F	MTL		1	MTL							
A203	A201	MECHANICAL	A203	ELECT - LIFE SAFETY	3'-0"		134"	F											
A204	A201	MECHANICAL	A204	IDF	3'-0"		134"	F	MTL		1	MTL							
A205	A207	CORRIDOR	A205	CUST	3'-0"		134"	F	WD		1	MTL							
A206.1	A206	DESIGN & VISUAL COMM	A207	CORRIDOR	3'-0"		134"	F	WD		4	MTL							
A206.2	A207	CORRIDOR	A206	DESIGN & VISUAL COMM	3'-0"		134"	F	WD		NA2	MTL							
A206A	A206A	RELATED CR	A207	CORRIDOR	3'-0"		134"	F	WD	-	4	MTL							
A206A	A206A	RELATED CR	A206	DESIGN & VISUAL COMM	3'-0"		134"	F	WD		2	MTL							
A206B	A206	DESIGN & VISUAL COMM	A206B	COMPUTER LAB	3'-0"		134"	F	WD		2	MTL							
A206C	A206C	TLT	A206	DESIGN & VISUAL COMM	3'-0"		134"	F	WD		1	MTL							
A206D	A206D	STOR	A206	DESIGN & VISUAL COMM	3'-0"		134"	F	WD		1	MTL							
A206E	A206E	PHOTO / STOR	A206	DESIGN & VISUAL COMM	3'-0"		134"	F	WD		1	MTL							
A206F	A206F	COMPUTER LAB	A206	DESIGN & VISUAL COMM	3'-0"		134"	F	WD		2	MTL							
A207	A207	CORRIDOR	A207	CORRIDOR	3'-0"	3'-2 7/8"	134"	F	WD		2	MTL							
A208	A212	CORRIDOR	A208	LANGUAGE LEARNING	3'-0"		134"	F	WD		4	MTL							
A209.1	A209	SCI LAB	A207	CORRIDOR	3'-0"		134"	F	WD		2	MTL							
A209.2	A209	SCI LAB	A207	CORRIDOR	3'-0"		134"	F	WD		1	MTL							
A210.1	A210	SCI PREP	A209	SCI LAB	3'-0"		134"	F	WD		2	MTL							
A210.2	A211	SCI LAB	A210	SCI PREP	3'-0"		134"	F	WD		2	MTL							
A211.1	A221	SCI LAB	A211	SCI LAB	3'-0"		134"	F	WD		2	MTL							
A211.2	A223	CORRIDOR	A211	SCI LAB	3'-0"		134"	F	WD		2	MTL							
A212	A223	CORRIDOR	A212	CORRIDOR	3'-0"		134"	F	WD		2	MTL							
A213	A214	CAREER CENTER	A213	CAREER CENTER STO	3'-0"		134"	F	WD		1	MTL							
A214.1	A214	CAREER CENTER	A212	CORRIDOR	3'-0"		134"	F	WD		1	MTL							
A214.2	A214	CAREER CENTER	A212	CORRIDOR	3'-0"		134"	F	WD		1	MTL							
A215	A215	TV STUDIO	A218	CORRIDOR	3'-0"		134"	F			1	MTL							
A216	A216	MC WORKROOM	A218	CORRIDOR	3'-0"		134"	F	WD		1	MTL							
A217	A217	MC SMALL GROUP	A218	CORRIDOR	3'-0"		134"	F	WD		1	MTL							
A218	A218	MC SMALL GROUP	A221	MEDIA CENTER	3'-0"		134"	F	WD		1	MTL							
A219	A220	MC SMALL GROUP	A221	MEDIA CENTER	3'-0"		134"	F	WD		1	MTL							
A220	A221	MEDIA CENTER	A221	MEDIA CENTER	3'-0"	3'-0"	134"	F	WD		1	MTL							
A221.1	A221	MEDIA CENTER	A221	MEDIA CENTER	3'-0"	3'-0"	134"	F	WD		1	MTL							
A221.2	A221	MEDIA CENTER	A222	MC OFFICE	3'-0"	3'-0 1/8"	134"	F	WD		1	MTL							
A222	A221	MEDIA CENTER	A222	MC OFFICE	3'-0"	3'-0 1/8"	134"	F	WD		1	MTL							
A223	A223	CORRIDOR	A223	CORRIDOR	3'-0"	6'-11"	134"	F	WD		1	MTL							
A224	A224	CR	A223	CORRIDOR	3'-0"		134"	F	WD	-	2	MTL	1/6-2.4	1/6-2.4	-	-	-	29.0	-
A225	A212	CORRIDOR	A225	CR	3'-0"		134"	F	WD		2	MTL	1/6-2.4	1/6-2.4	-	-	-	29.0	-
A226	A226	CR	A223	CORRIDOR	3'-0"		134"	F	WD	-	2	MTL	1/6-2.4	1/6-2.4	-	-	-	29.0	-
A227	A223	CORRIDOR	A227	CR	3'-0"		134"	F	WD	-	2	MTL	1/6-2.4	1/6-2.4	-	-	-	29.0	-
B116A	B116A	CORRIDOR	B216	IN-HOUSE SUSPENSION	3'-0"		134"	F	WD		1	MTL							
B201	B204	CORRIDOR	B201	DRAFTING & DESIGN	3'-0"		134"	F	WD		4	MTL							
B201A	B204	CORRIDOR	B201	DRAFTING & DESIGN	3'-0"		134"	F	WD		5	MTL							
B201B	B201B	STOR	B201	DRAFTING & DESIGN	3'-0"		134"	F	WD		1	MTL							
B201C	B201C	TLT	B201	DRAFTING & DESIGN	3'-0"		134"	F	WD		1	MTL							
B201D	B201D	COMPUTER LAB	B201	DRAFTING & DESIGN	3'-0"		134"	F	WD		2	MTL							
B201E	B201E	RELATED CR	B204	CORRIDOR	3'-0"		134"	F	WD	-	4	MTL							
B201F	B201	DRAFTING & DESIGN	B201F	RELATED CR	3'-0"		134"	F	WD		4	MTL							
B201F	B201	DRAFTING & DESIGN	B201F	RELATED CR	3'-0"		134"	F	WD		4	MTL							
B201G	B201	DRAFTING & DESIGN	B201G	COMPUTER LAB	3'-0"		134"	F	WD		2	MTL							
B202	B202	BUSINESS OFFICE TECH	B204	CORRIDOR	3'-0"		134"	F	WD		4A	MTL							
B202A	B204	CORRIDOR	B202A	RELATED CR	3'-0"		134"	F	WD		4A	MTL							
B202A	B202A	RELATED CR	B202	BUSINESS OFFICE TECH	3'-0"		134"	F	WD		2	MTL							
B202B	B202B	COMPUTER LAB	B202	BUSINESS OFFICE TECH	3'-0"		134"	F	WD	-	2	MTL							
B202C	B202	BUSINESS OFFICE TECH	B202C	COMPUTER LAB	3'-0"		134"	F	WD		2	MTL							
B202E	B202E	STOR	B202	BUSINESS OFFICE TECH	3'-0"		134"	F	WD		1	MTL							
B202F	B202	BUSINESS OFFICE TECH	B202	BUSINESS OFFICE TECH	3'-0"		134"	F	WD		1	MTL							
B203	B203	MARKETING	B204	CORRIDOR	3'-0"		134"	F	WD		4A	MTL							
B203A	B203A	STOR	B203B	RELATED CR	3'-0"		134"	F	WD		1	MTL							
B203B	B203B	RELATED CR	B203B	RELATED CR	3'-0"		134"	F	WD		4A	MTL							
B203B	B203B	RELATED CR	B203	MARKETING	3'-0"		134"	F	WD		2	MTL							
B203C	B203C	COMPUTER LAB	B203	MARKETING	3'-0"		134"	F	WD	-	2	MTL							
B203D	B203	MARKETING	B203D	COMPUTER LAB	3'-0"		134"	F	WD	-	2	MTL							
B203E	B203E	TLT	B203	MARKETING	3'-0"		134"	F	WD		1	MTL							
B204	B204	CORRIDOR	B205	CORRIDOR	3'-2 1/4"	3'-2 1/4"	134"	F	WD		1	MTL							
B205	B204	CORRIDOR	B205	CORRIDOR	3'-0"		134"	F	WD		2	MTL							
B206	B206	GUID OFF	B204	CORRIDOR	3'-0"		134"	F	WD		2	MTL							
B207	B204	CORRIDOR	B207	GUID OFF	3'-0"		134"	F	WD		2	MTL							
B208	B204	CORRIDOR	B208	GUID OFF	3'-0"		134"	F	WD		2	MTL							
B209	B209	VOC DEAN	B204	CORRIDOR	3'-0"		134"	F	WD		2	MTL							
B210	B204	CORRIDOR	B210	SPED RESOURCE	3'-0"		134"	F	WD		2	MTL							
B211	B211	CR	B214	CORRIDOR	3'-0"		134"	F	WD	-	2	MTL	1/6-2.4	1/6-2.4	-	-	-	29.0	-
B212	B214	CORRIDOR	B212	CR	3'-0"		134"	F	WD		2	MTL	1/6-2.4	1/6-2.4	-	-	-	29.0	-
B213	B214	CORRIDOR	B213	SPED LEARNING CENTER	3'-0"		134"	F	WD	-	2	MTL	1/6-2.4	1/6-2.4	-	-	-	29.0	-
B215	B214	CORRIDOR	B215	SPED SMALL GROUP	3'-0"		134"	F	WD		4A	MTL							
B216	B214	CORRIDOR	B216	IN-HOUSE SUSPENSION	3'-0"		134"	F	WD		4A	MTL							
B218	B218	CORRIDOR	B218	IN-HOUSE SUSPENSION	3'-0"		134"	F	WD		2	MTL							
B219	B219	ACAD PROG	B218B	DEPART HEADS	3'-0"		134"	F	WD		4	MTL							
B220	B220	MOF	B214	CORRIDOR	3'-0"		134"	F	WD		1	MTL							
B221	B221	ELECT RM	B214	CORRIDOR	3'-0"		134"	F	WD		1	MTL							
B222	B222	ELECT - LIFE SAFETY	B214	CORRIDOR	3'-0"		134"	F	WD		1	MTL							
B223	B223	CUST	B214	CORRIDOR	3'-0"		134"	F	WD		1	MTL							
B224	B224	TLT	B214	CORRIDOR	3'-0"		134"	F	WD		1	MTL							
B225	B225	MOF	B225	TELCOM	3'-0"		134"	F	WD		1	MTL							
B226	B226	OFFICE-MAIN	B226	AP1	3'-0"		134"	F	WD		1	MTL							
B227	B227	RECORDS	A148L	CORRIDOR	3'-0"		134"	F	WD		1	MTL							
B229	B229	CONF	A148L	CORRIDOR	3'-0"		134"	F	WD		4A	MTL							
B230	B231	CORRIDOR	B231	CORRIDOR	3'-0"	6'-11"	134"	F	WD		1	MTL							
B232	B232	CORRIDOR	B231	CORRIDOR	10'-0"	9'-4"	134"	F	WD		1	MTL							
B233	B233	CR	B231	CORRIDOR	3'-0"		134"	F	WD	-	2	MTL	1/6-2.4	1/6-2.4	-	-	-	29.0	-
B234	B234	TEACHERS PLANNING	B231	CORRIDOR	3'-0"		134"	F	WD		2	MTL							
B234A	B234A	TLT	B234	TEACHERS PLANNING	3'-0"		134"	F	WD		1	MTL							
B234B	B234	TEACHERS PLANNING	B234B	HUDDLE	3'-0"		134"	F	WD		2	MTL							
B235	B231	CORRIDOR	B235	CR	3'-0"		134"	F	WD	-	2</								

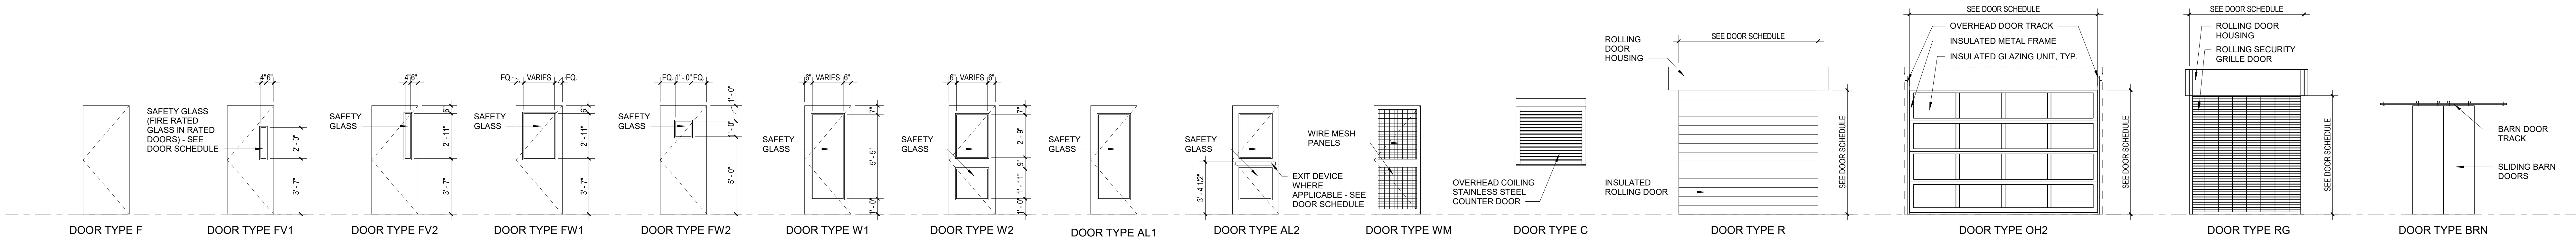

1 DOOR TYPES
1/4" = 1'-0"

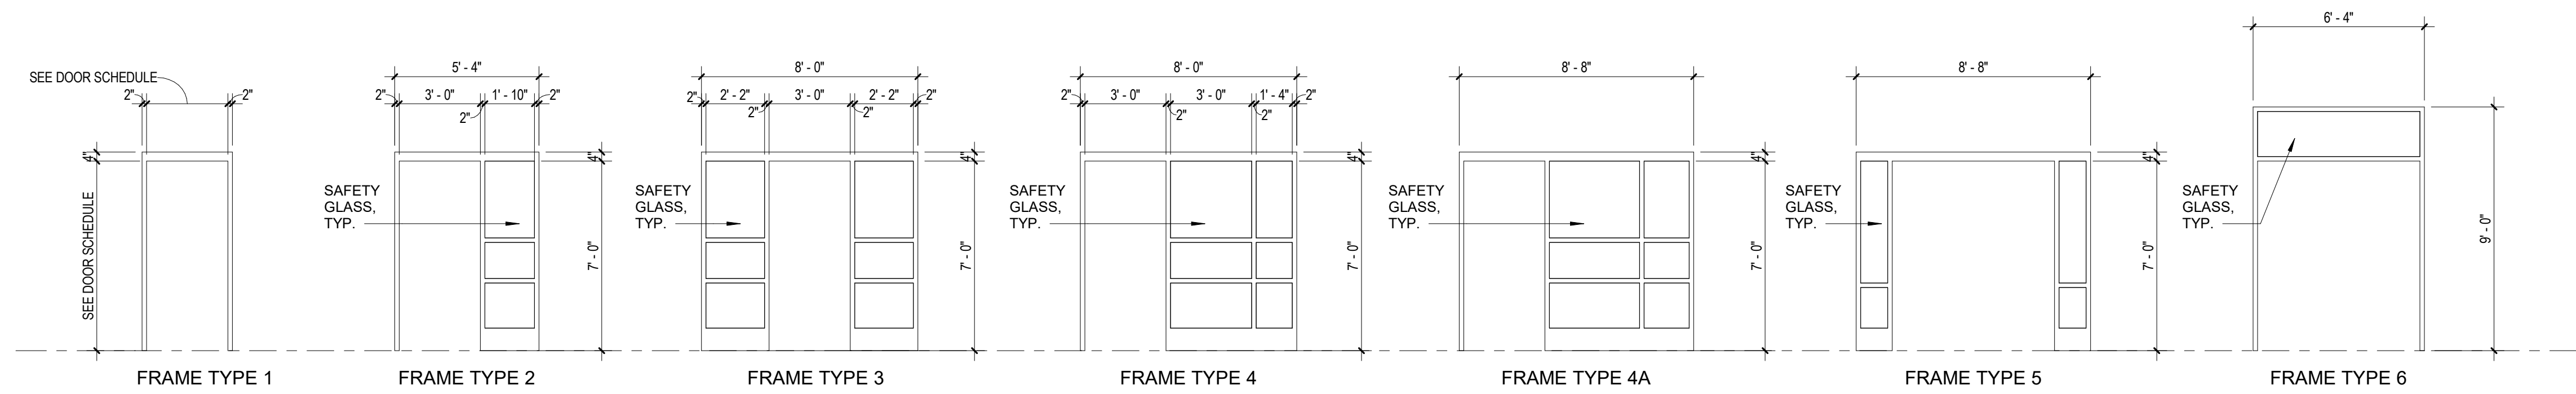


2 FRAME TYPES
1/4" = 1'-0"

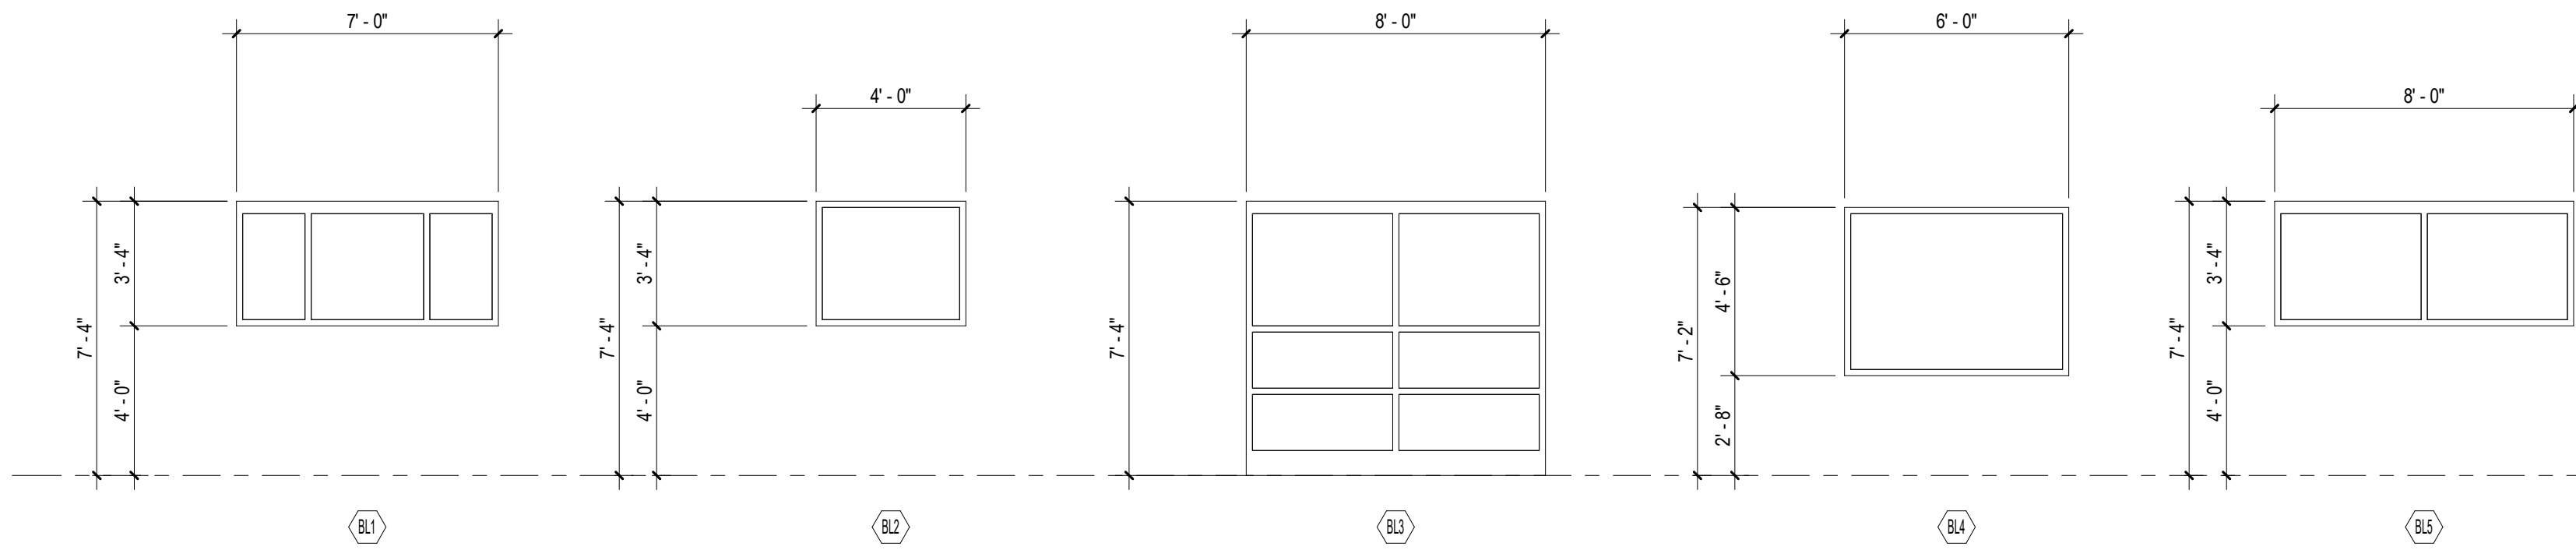


3 BORROWED LIGHT TYPES
1/4" = 1'-0"

© COPYRIGHT 2021 DRUMMEY ROSANE ANDERSON, INC.

MSBA DESIGN
DEVELOPMENT
SUBMISSION
August 4th, 2022

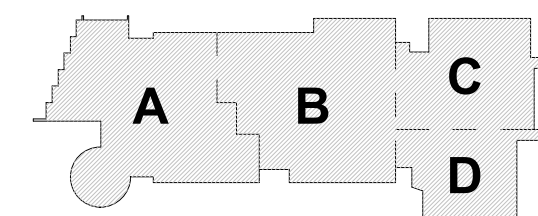

KEY PLAN

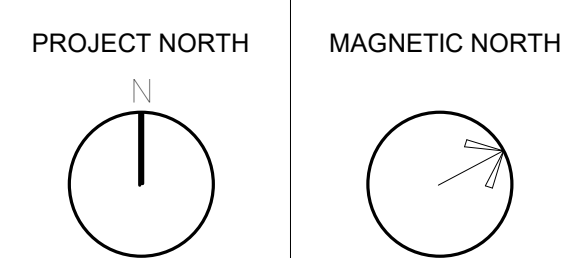


**DOOR, FRAME &
BORROWED
LIGHT TYPES**

Scale: 1/4" = 1'-0"
Job No.: 20202
Drawn By: DRA
Date: August 4th, 2022

A6-2-3


GENERAL NOTES - STOREFRONT / CURTAIN WALL TYPES

- INTERIOR SYSTEMS: UNLESS NOTED OTHERWISE GLAZING SHALL BE TYPE G1.
- EXTERIOR SYSTEMS: UNLESS NOTED OTHERWISE GLAZING SHALL BE TYPE GX1
- AT ALL EXTERIOR CURTAIN WALLS AND STOREFRONTS PROVIDE MINIMUM 2" RIGID INSULATION BEHIND ALL SPANDREL GLASS AND OTHER OPAQUE GLAZING. INSULATION IS NOT SHOWN IN SOME CASES FOR CLARITY.
- PROVIDE SAFETY GLAZING AT ALL LOCATIONS IDENTIFIED AS HAZARDOUS LOCATIONS PER THE 9TH EDITION OF THE MASSACHUSETTS STATE BUILDING CODE AND THE 2015 EDITION OF THE INTERNATIONAL BUILDING CODE.
- PROVIDE INSECT SCREENS AT ALL OPERABLE SASH LOCATIONS
- "SG" DENOTES LOCATION OF SAFETY GLAZING
- SEE DOOR SCHEDULE FOR DOOR TYPES

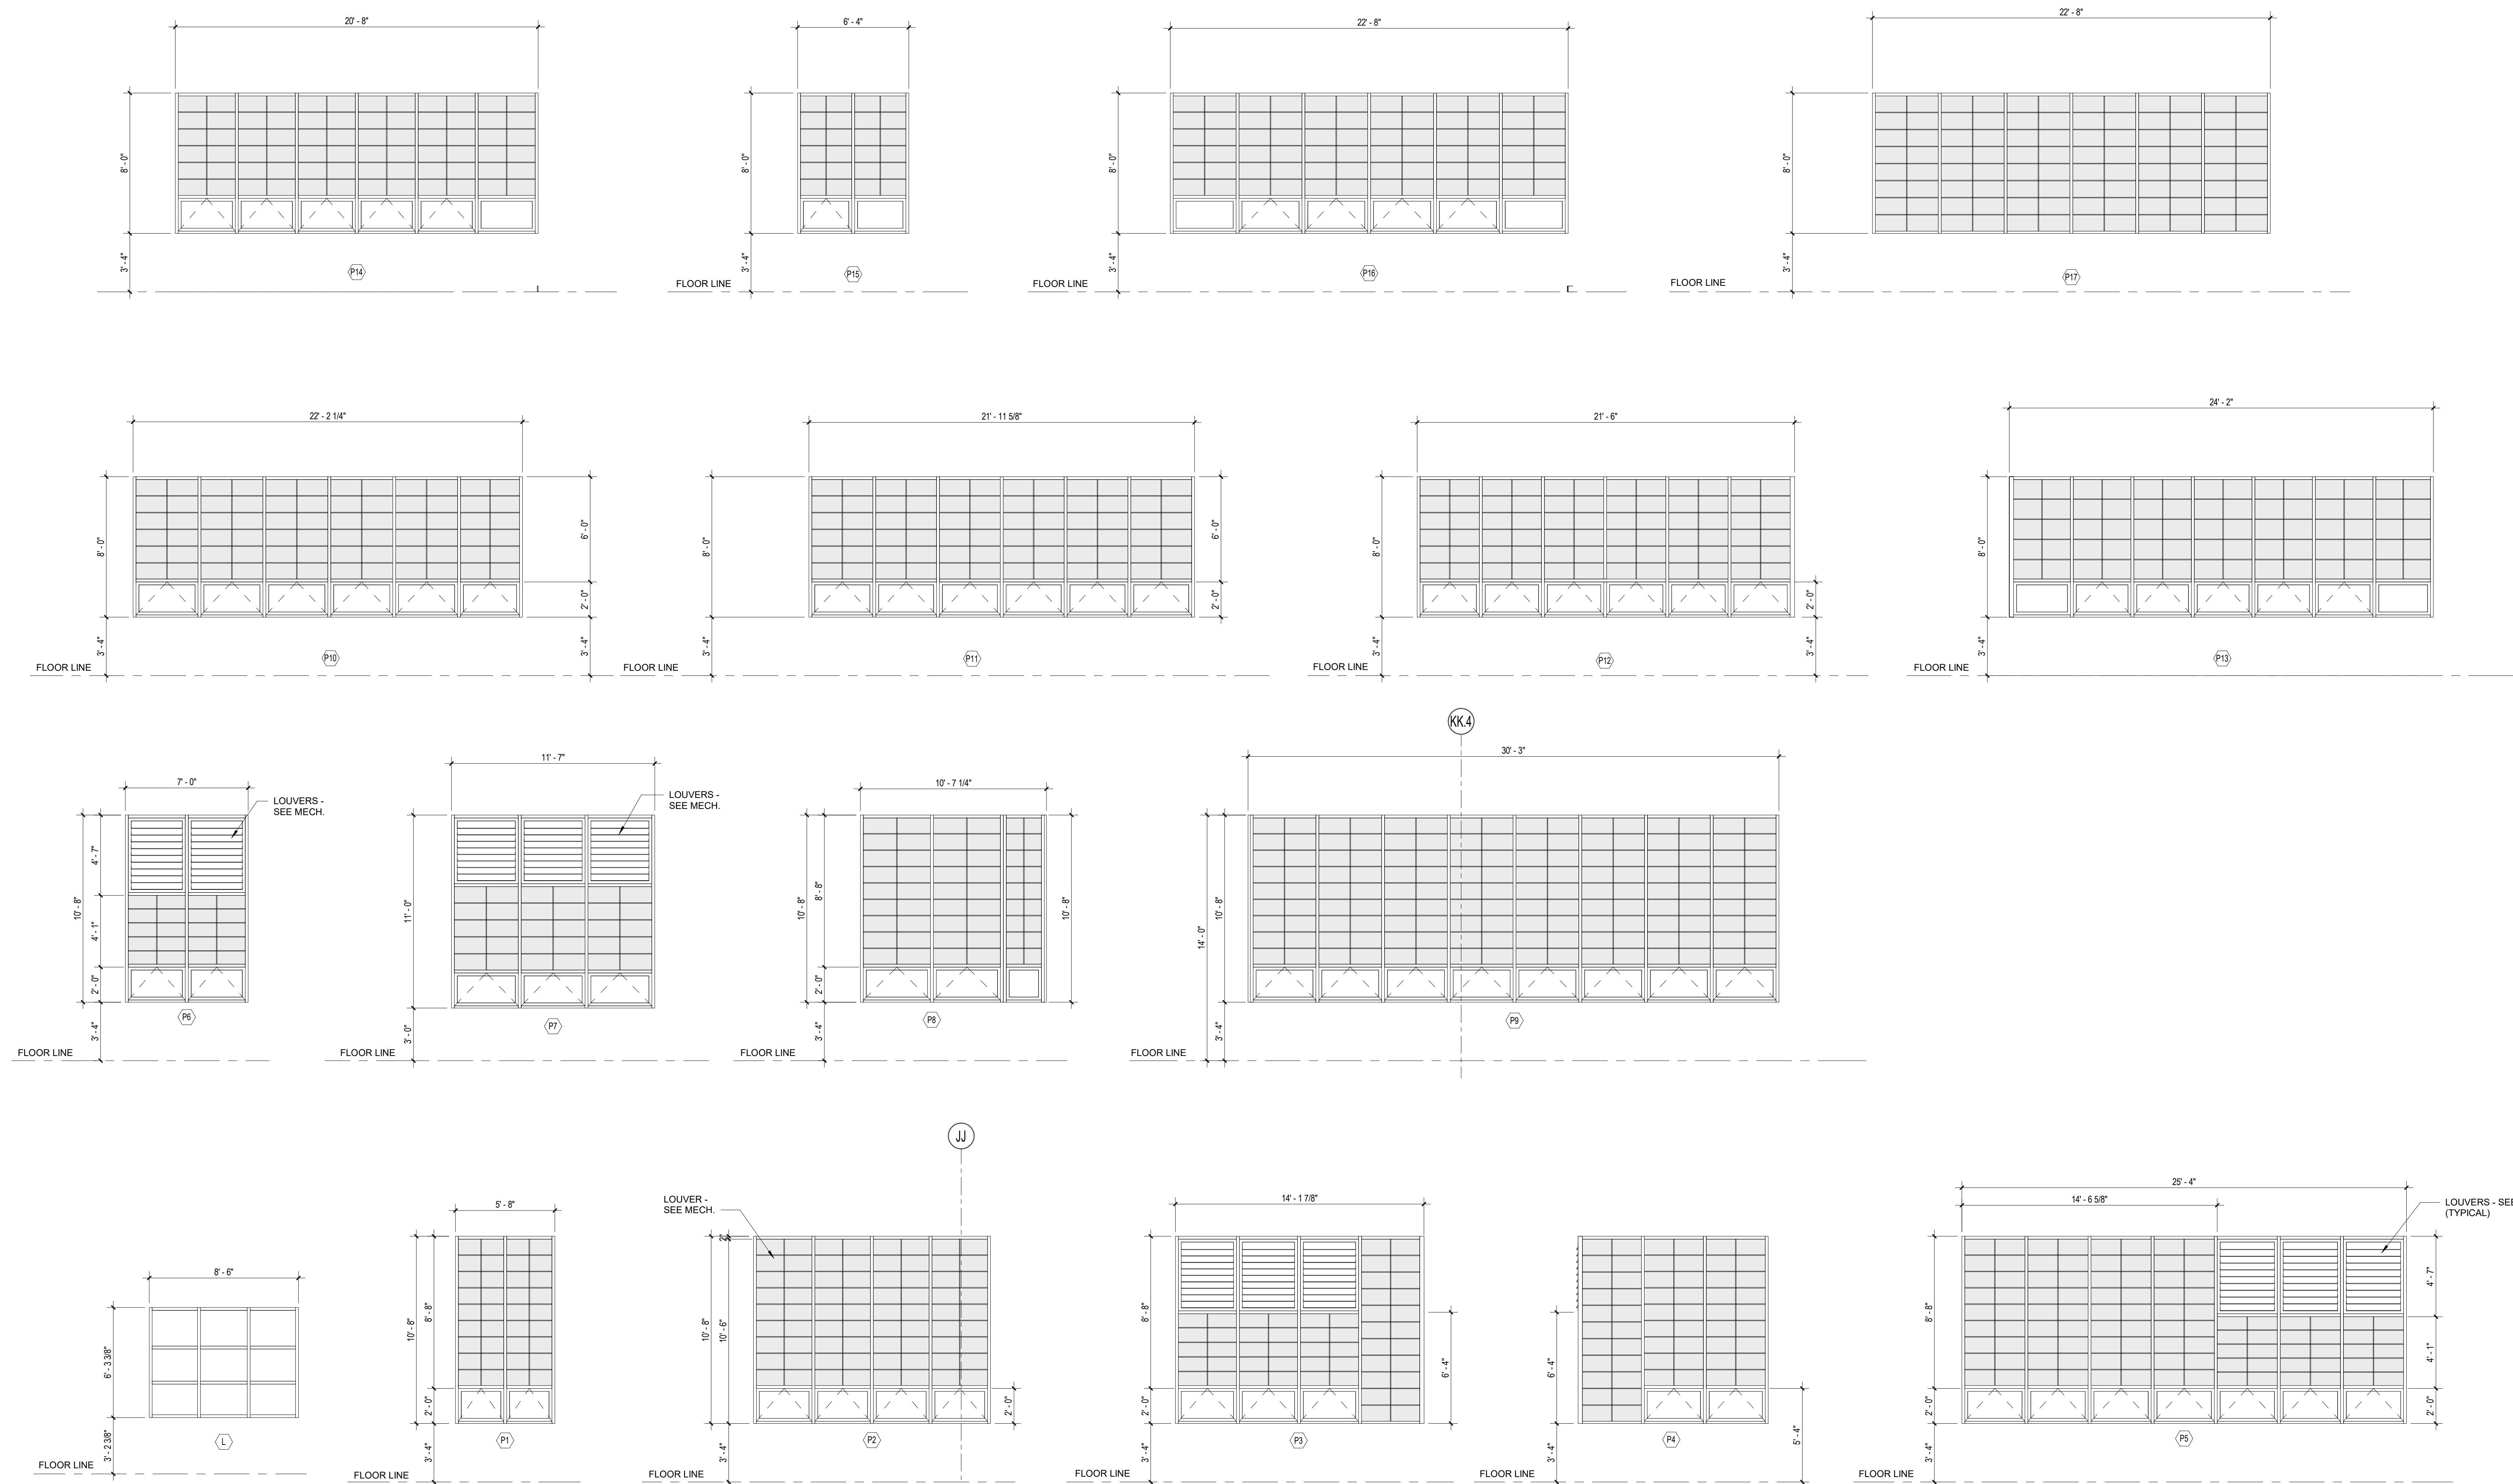

2 TRANSLUCENT WALL PANEL TYPES

1/4" = 1'-0"

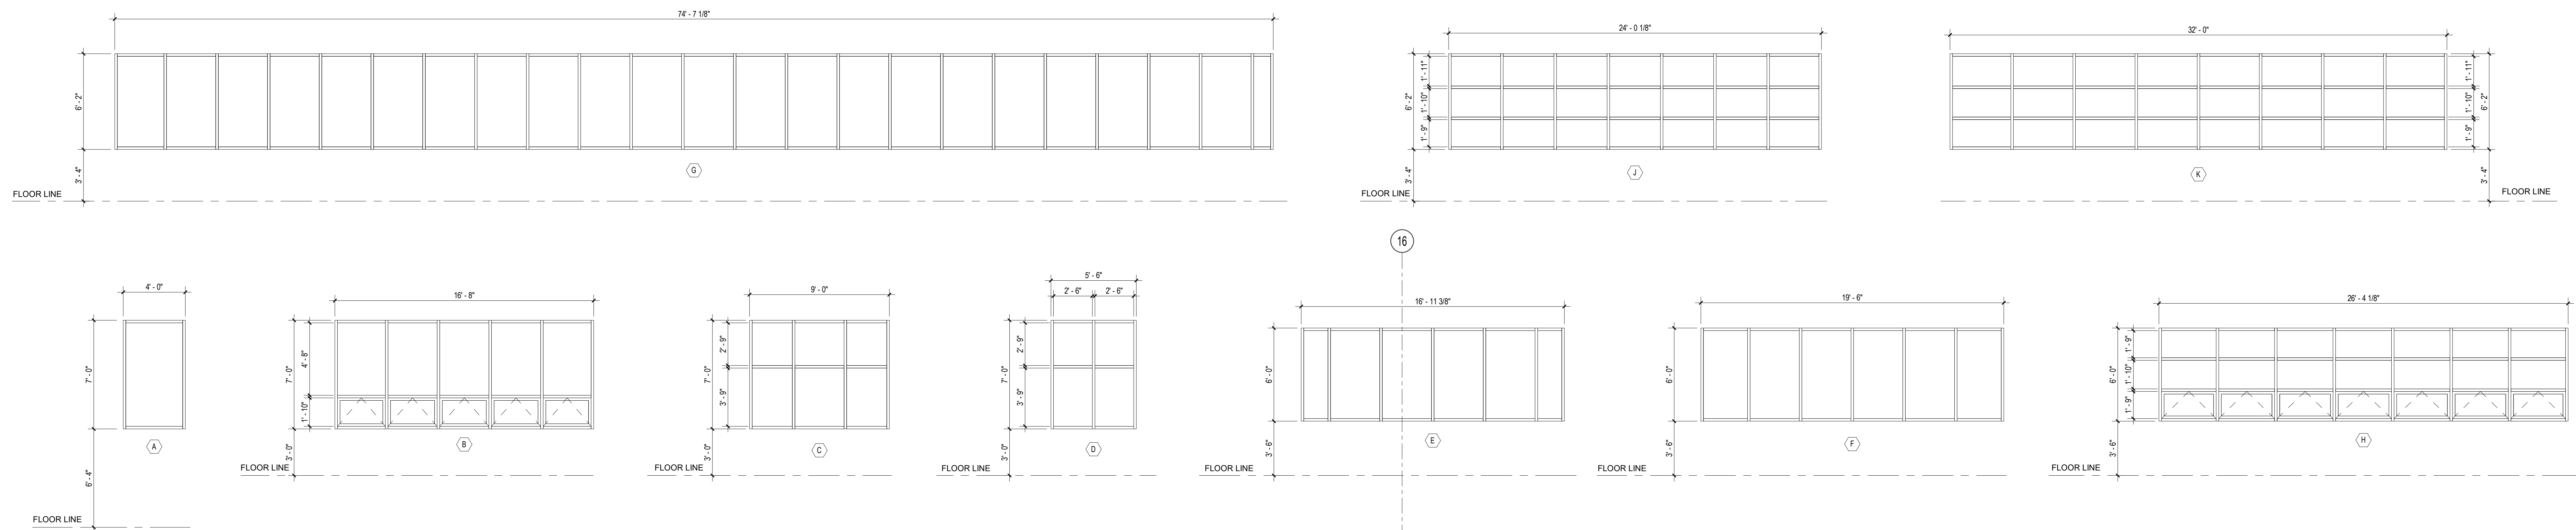


1 WINDOW TYPES

1/4" = 1'-0"


© COPYRIGHT 2021 DRUMMEY ROSANE ANDERSON, INC.

MSBA DESIGN
DEVELOPMENT
SUBMISSION
August 4th, 2022

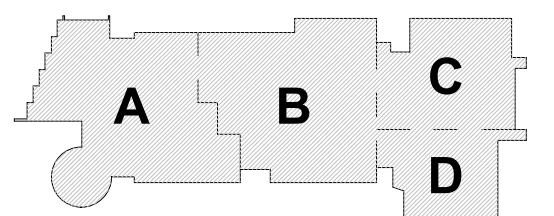


KEY PLAN

PROJECT NORTH

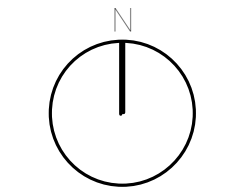

MAGNETIC NORTH

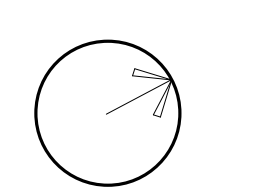

WINDOW AND TRANSLUCENT WALL PANEL TYPES

Scale: As indicated
 Job No.: 20202
 Drawn By: DRA
 Date: August 4th, 2022


A6-3-1

GENERAL NOTES - STOREFRONT / CURTAIN WALL TYPES

- INTERIOR SYSTEMS: UNLESS NOTED OTHERWISE GLAZING SHALL BE TYPE G1.
- EXTERIOR SYSTEMS: UNLESS NOTED OTHERWISE GLAZING SHALL BE TYPE GX1
- AT ALL EXTERIOR CURTAIN WALLS AND STOREFRONTS PROVIDE MINIMUM 2" RIGID INSULATION BEHIND ALL SPANDREL GLASS AND OTHER OPAQUE GLAZING. INSULATION IS NOT SHOWN IN SOME CASES FOR CLARITY.
- PROVIDE SAFETY GLAZING AT ALL LOCATIONS IDENTIFIED AS HAZARDOUS LOCATIONS PER THE 9TH EDITION OF THE MASSACHUSETTS STATE BUILDING CODE AND THE 2015 EDITION OF THE INTERNATIONAL BUILDING CODE.
- PROVIDE INSECT SCREENS AT ALL OPERABLE SASH LOCATIONS
- "SG" DENOTES LOCATION OF SAFETY GLAZING
- SEE DOOR SCHEDULE FOR DOOR TYPES


© COPYRIGHT 2021 DRUMMEY ROSANE ANDERSON, INC.

MSBA DESIGN
DEVELOPMENT
SUBMISSION
August 4th, 2022

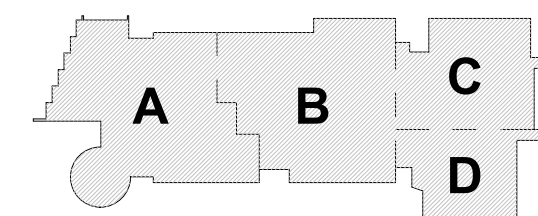

KEY PLAN






PROJECT NORTH MAGNETIC NORTH

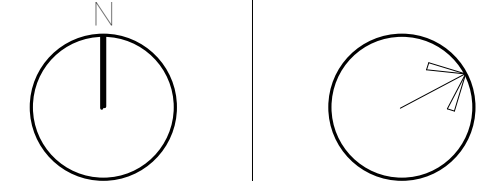


TRANSLUCENT
WALL PANEL
AND CURTAIN
WALL TYPES

Scale: As indicated
Job No.: 20202
Drawn By: DRA
Date: August 4th, 2022




A6-3-2

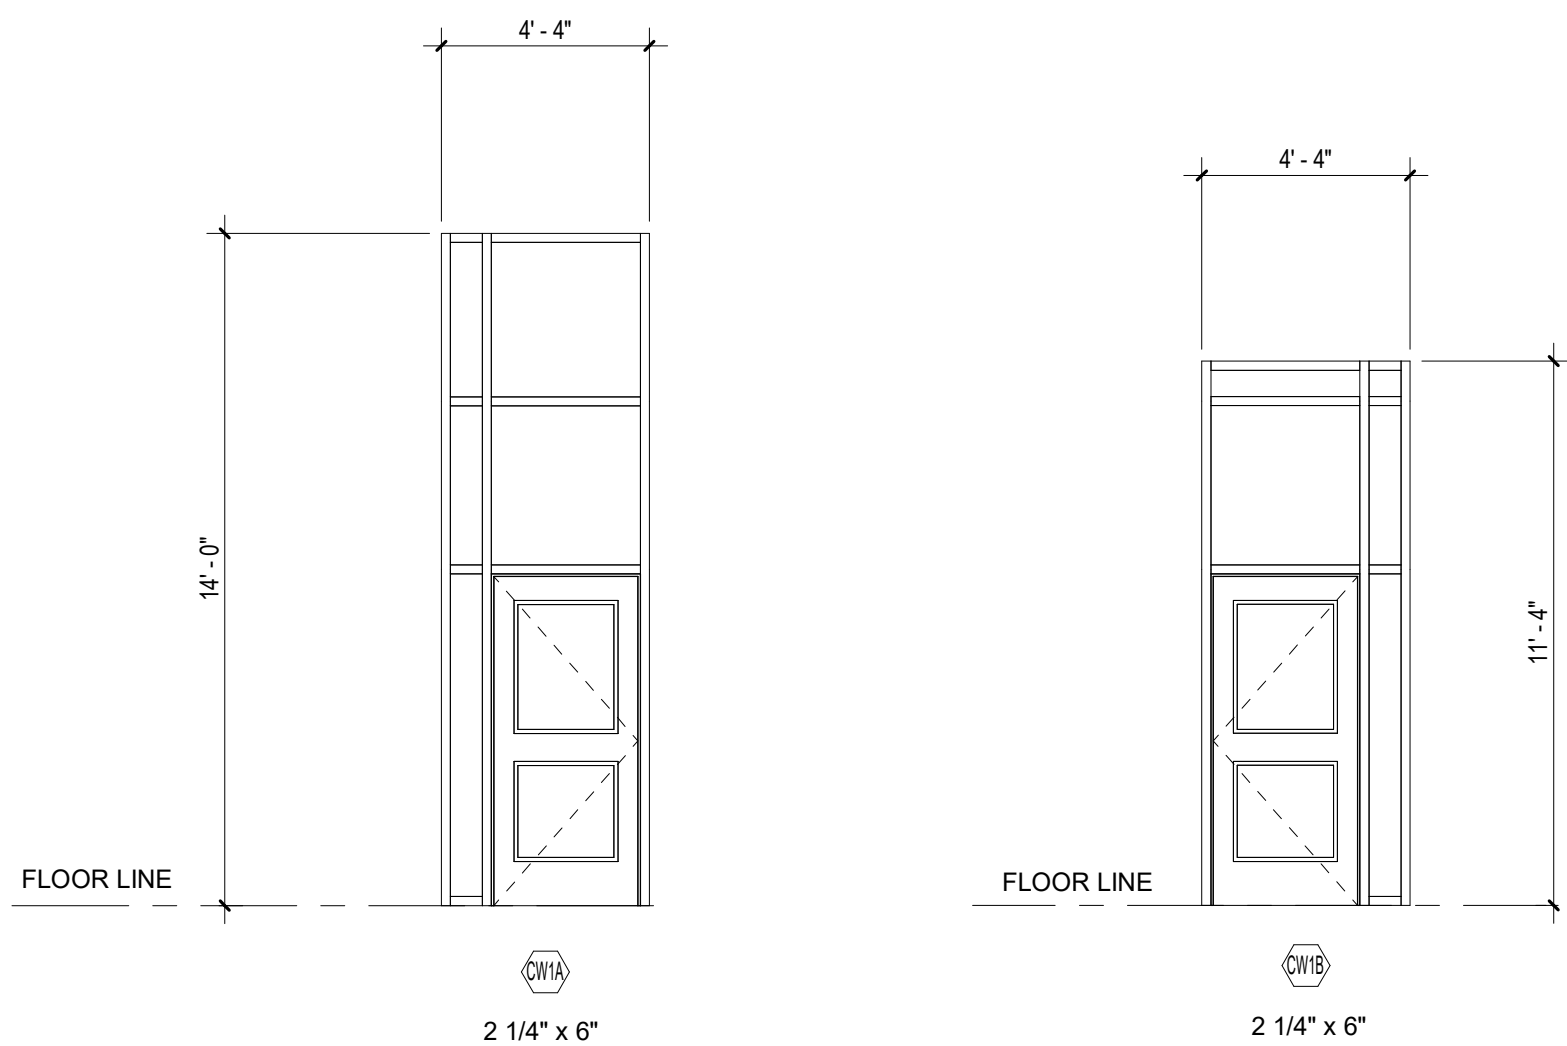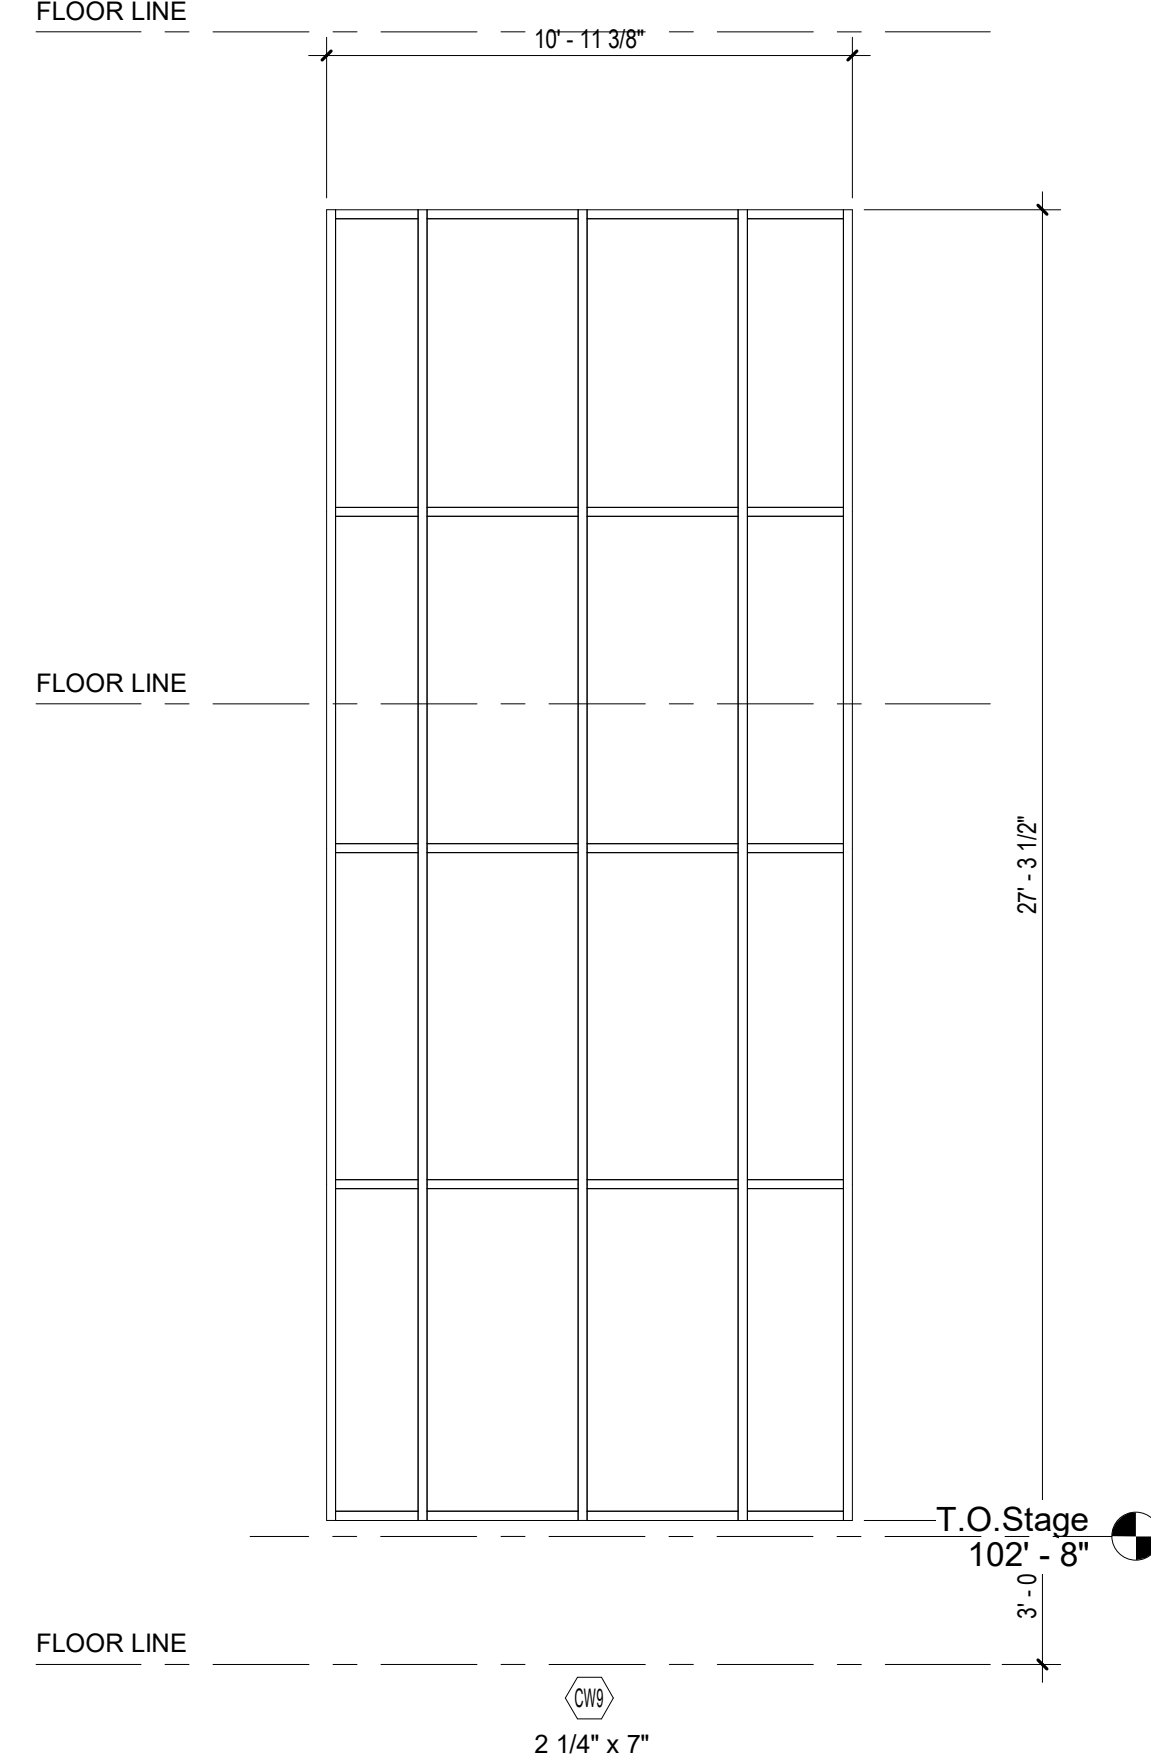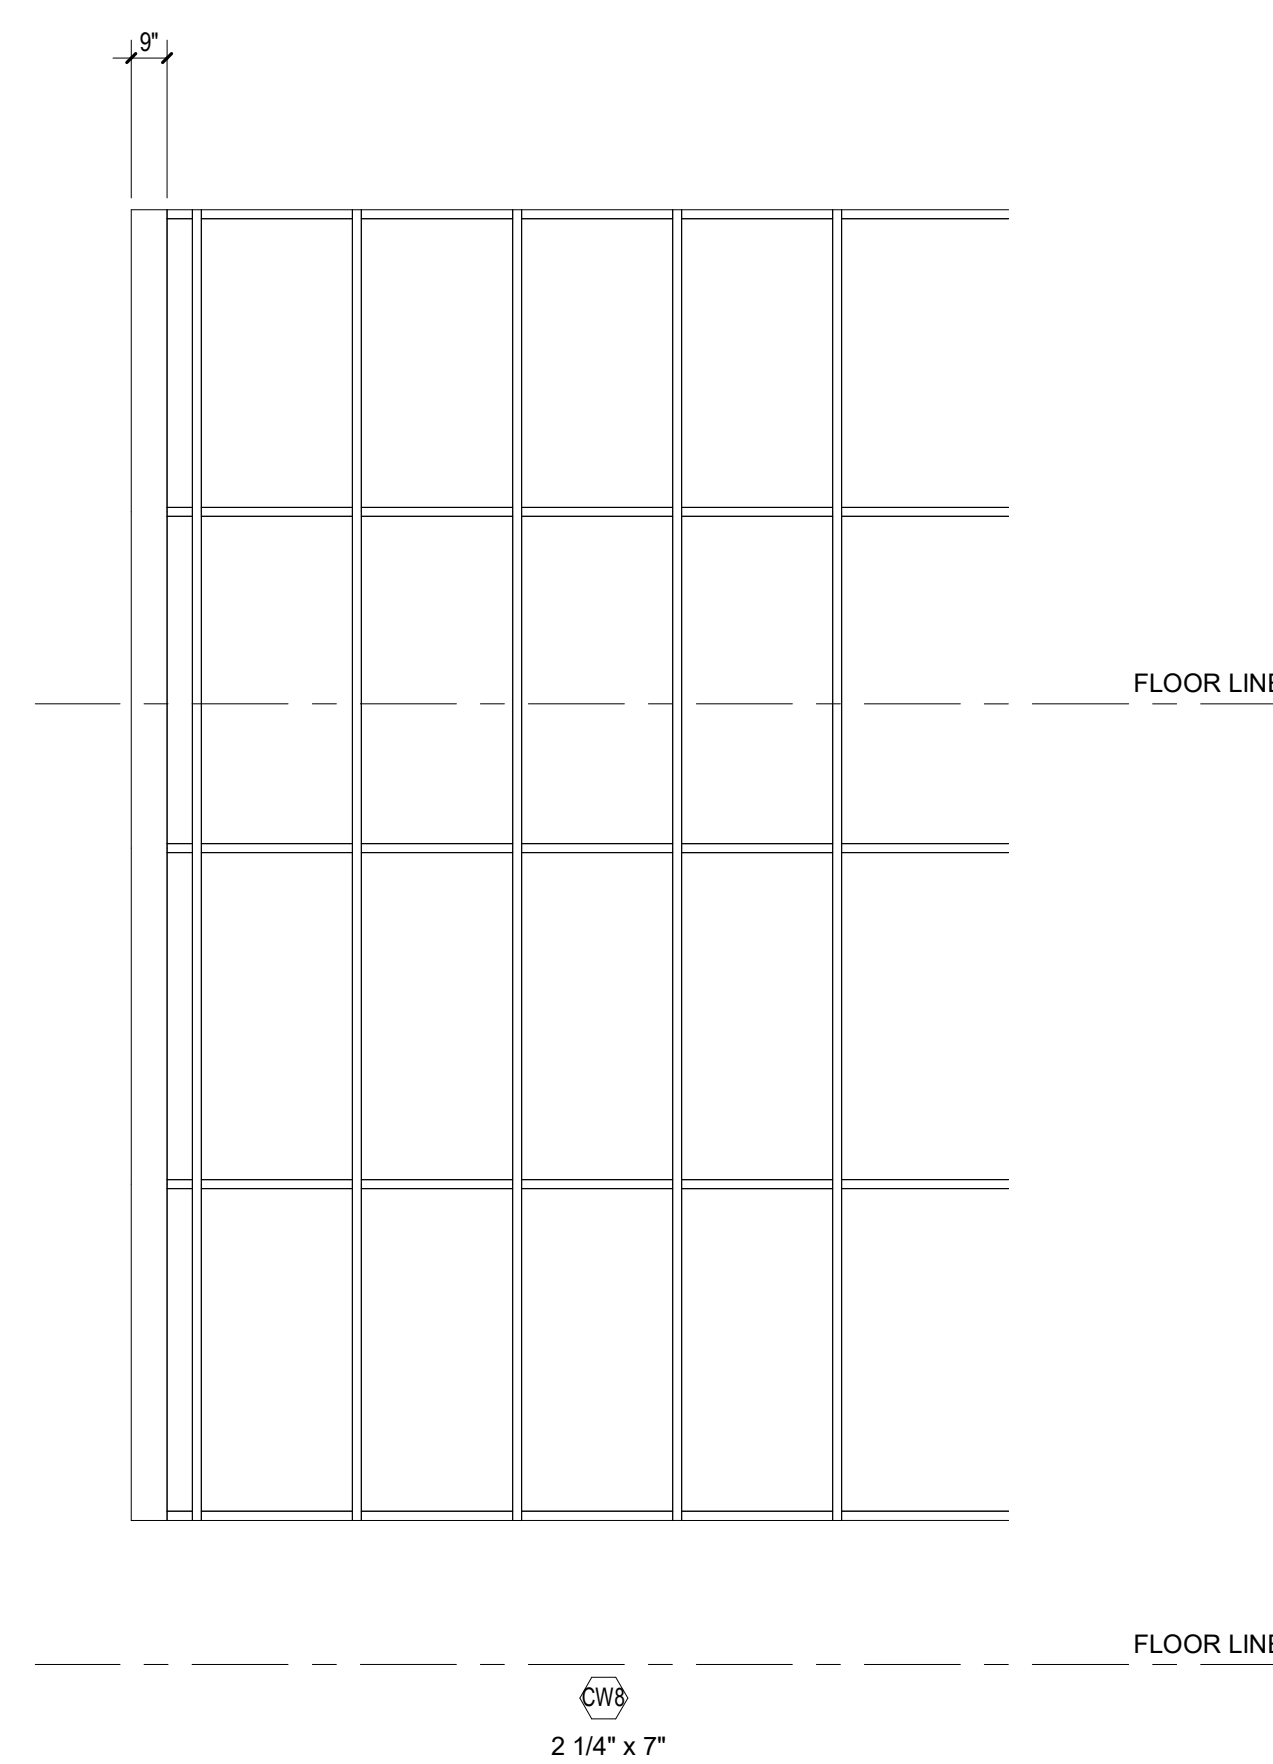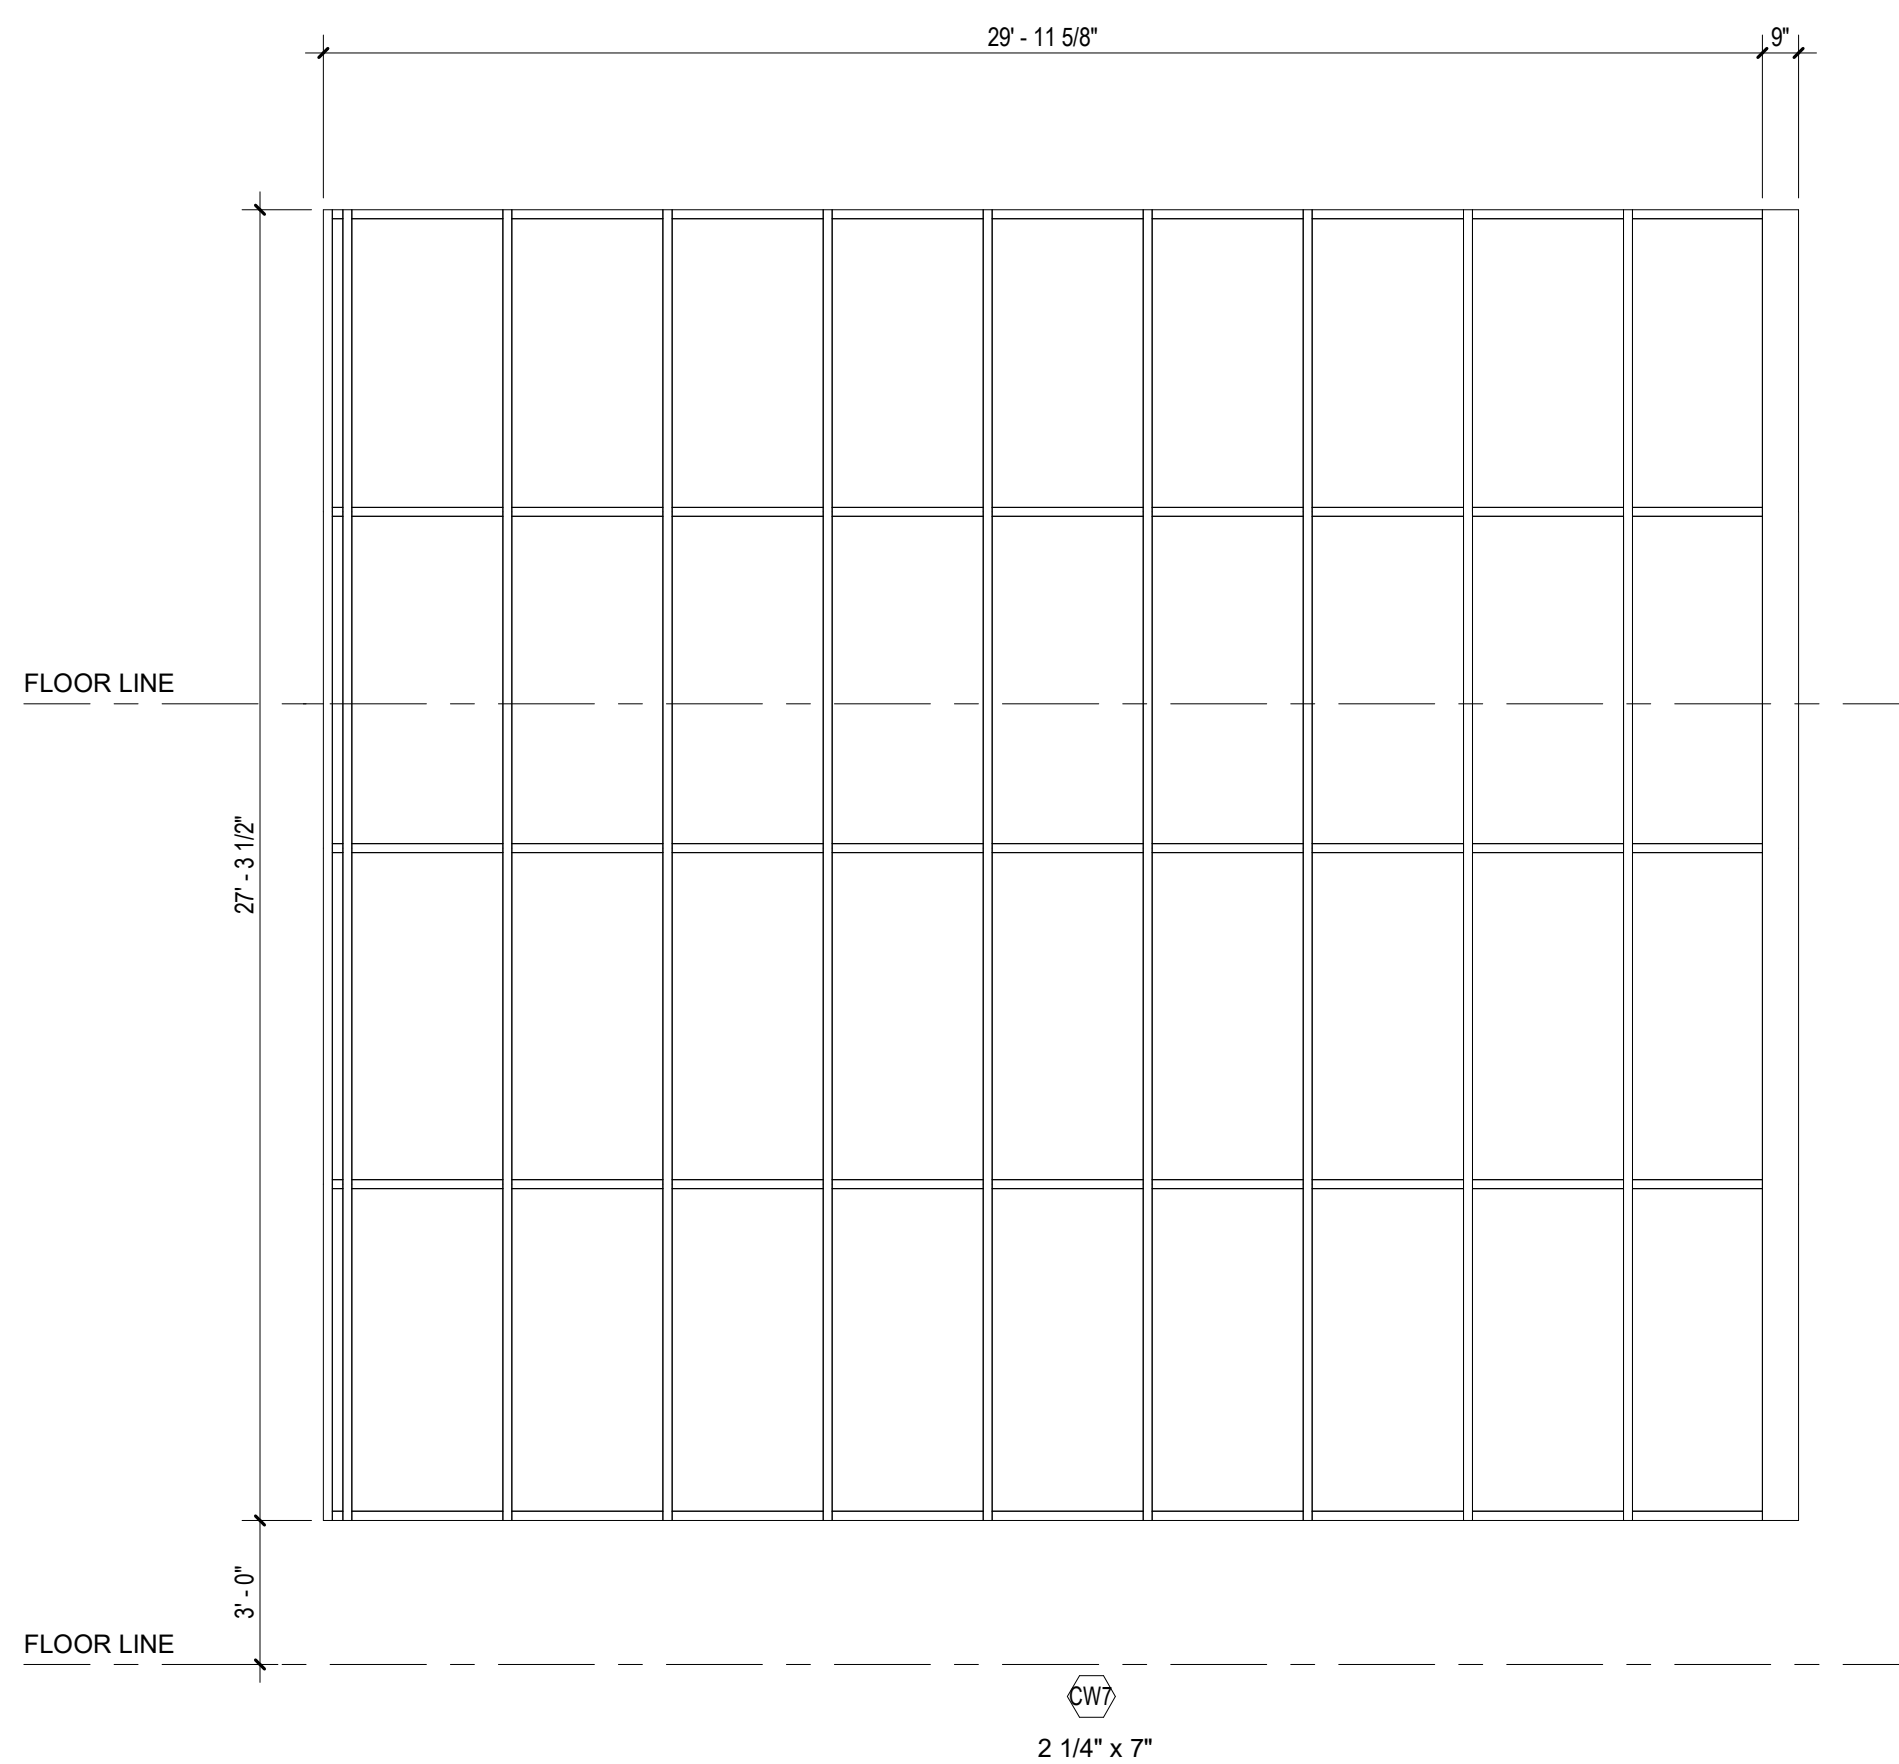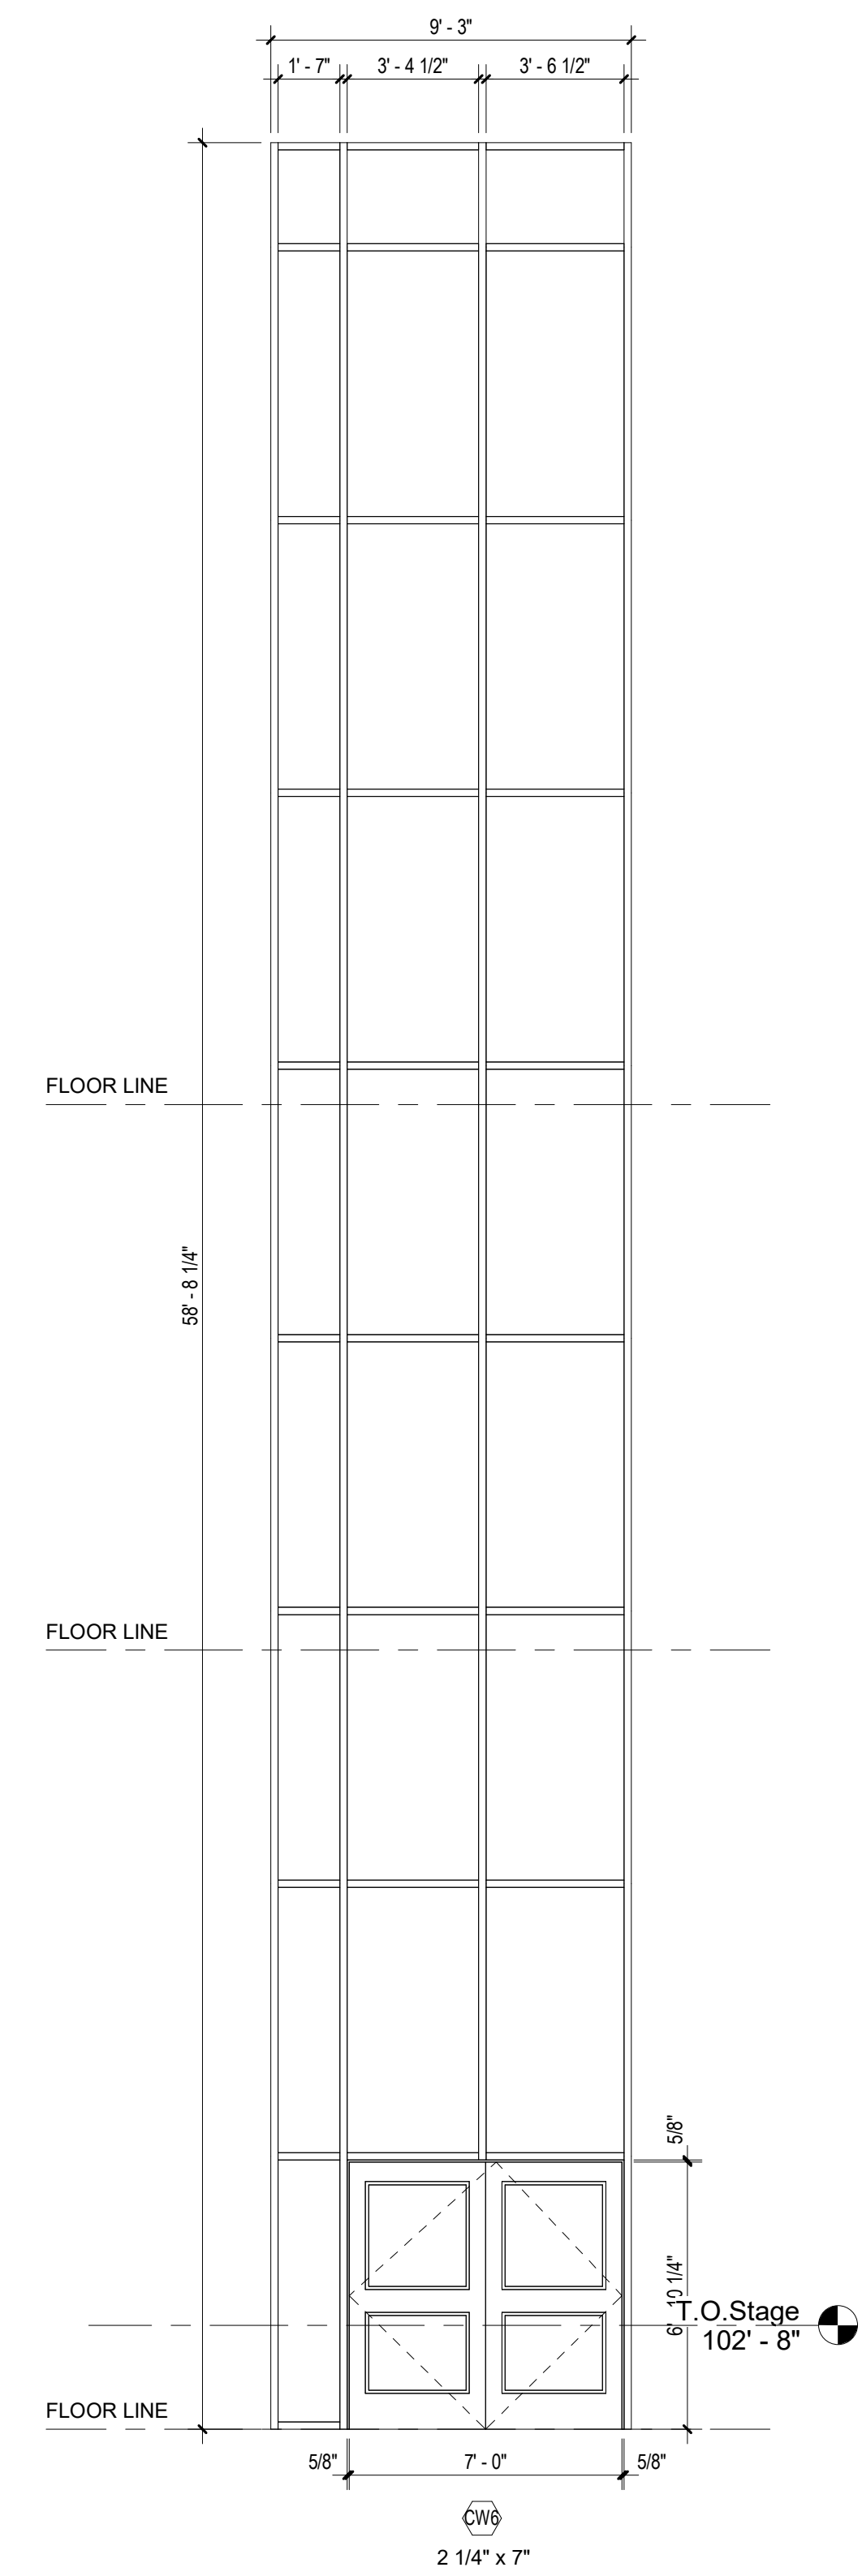

2 CURTAIN WALL TYPES
1/4" = 1'-0"

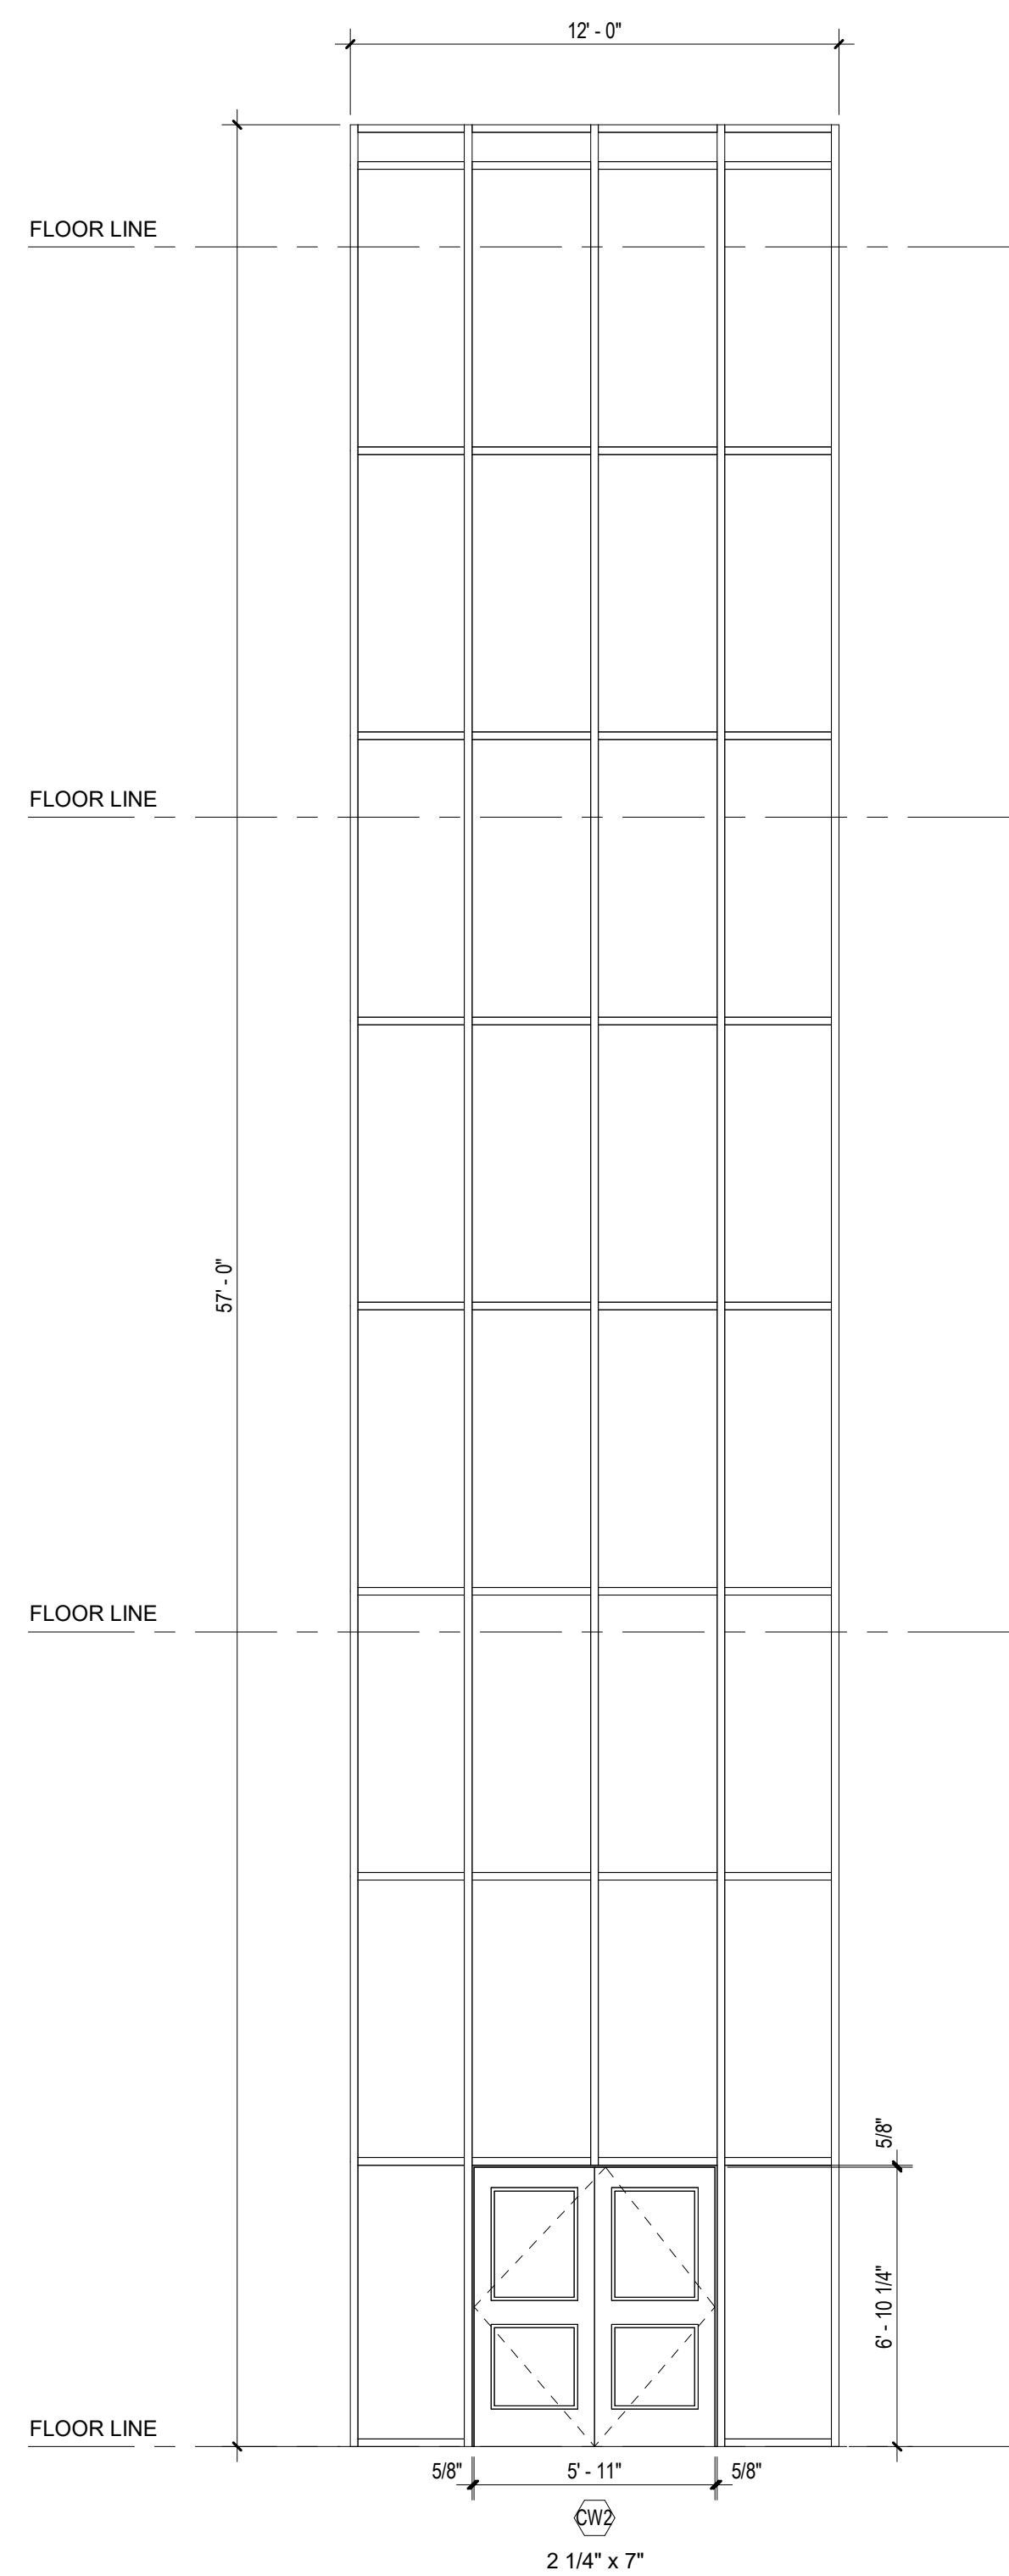

3 CURTAIN WALL TYPES
1/4" = 1'-0"

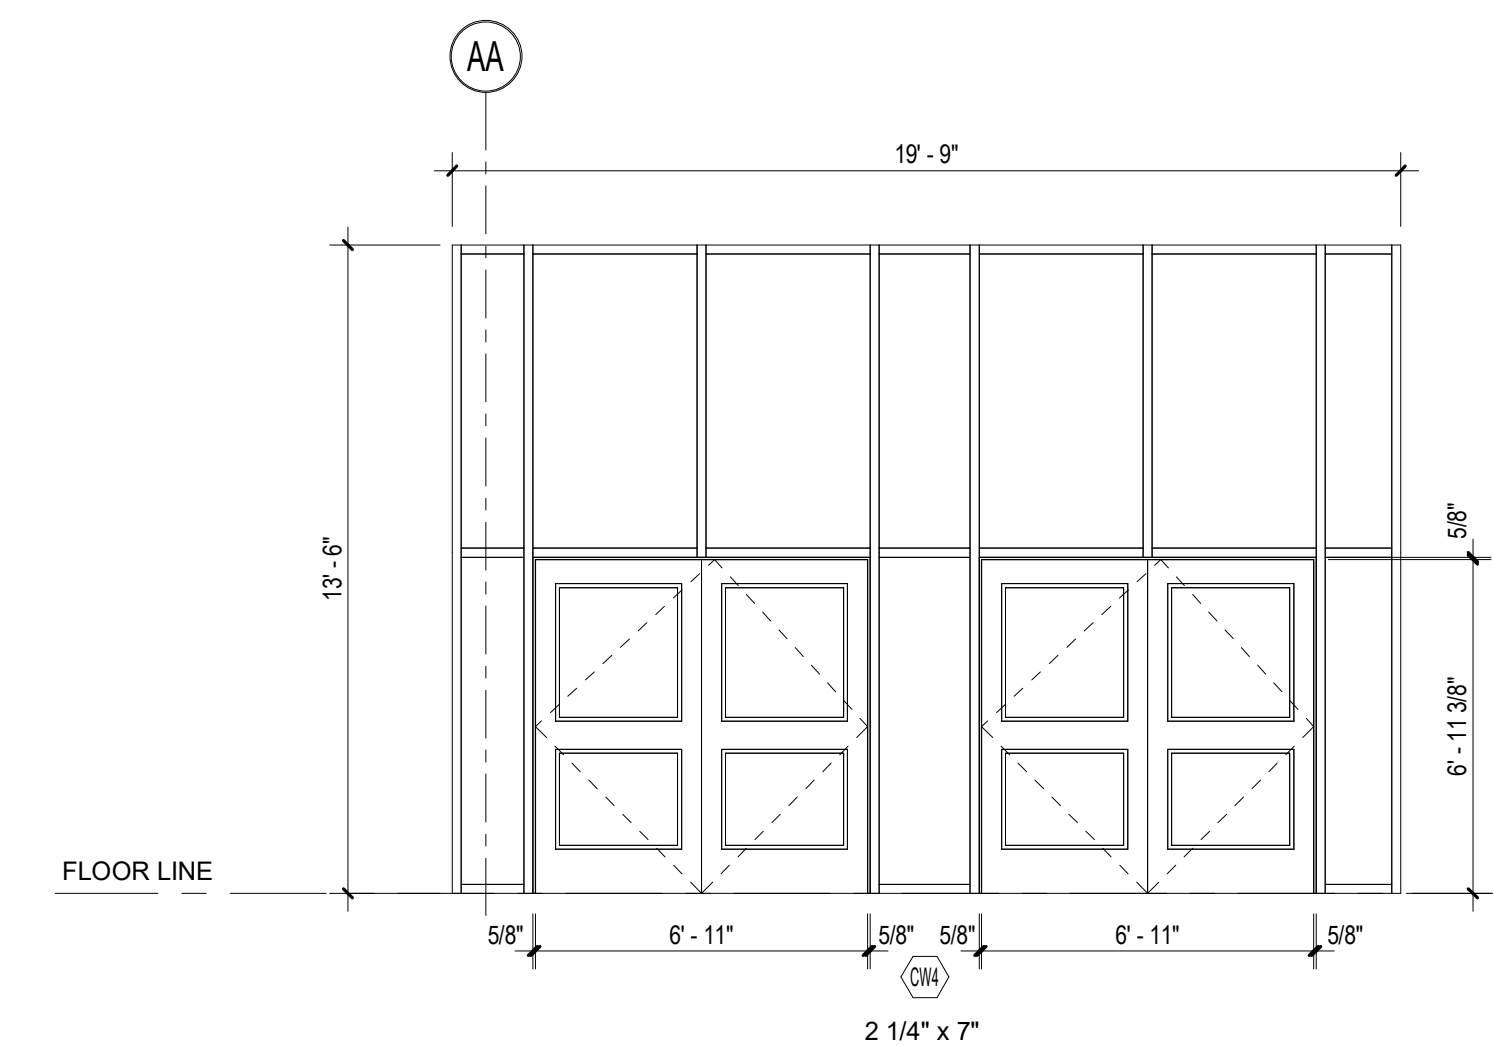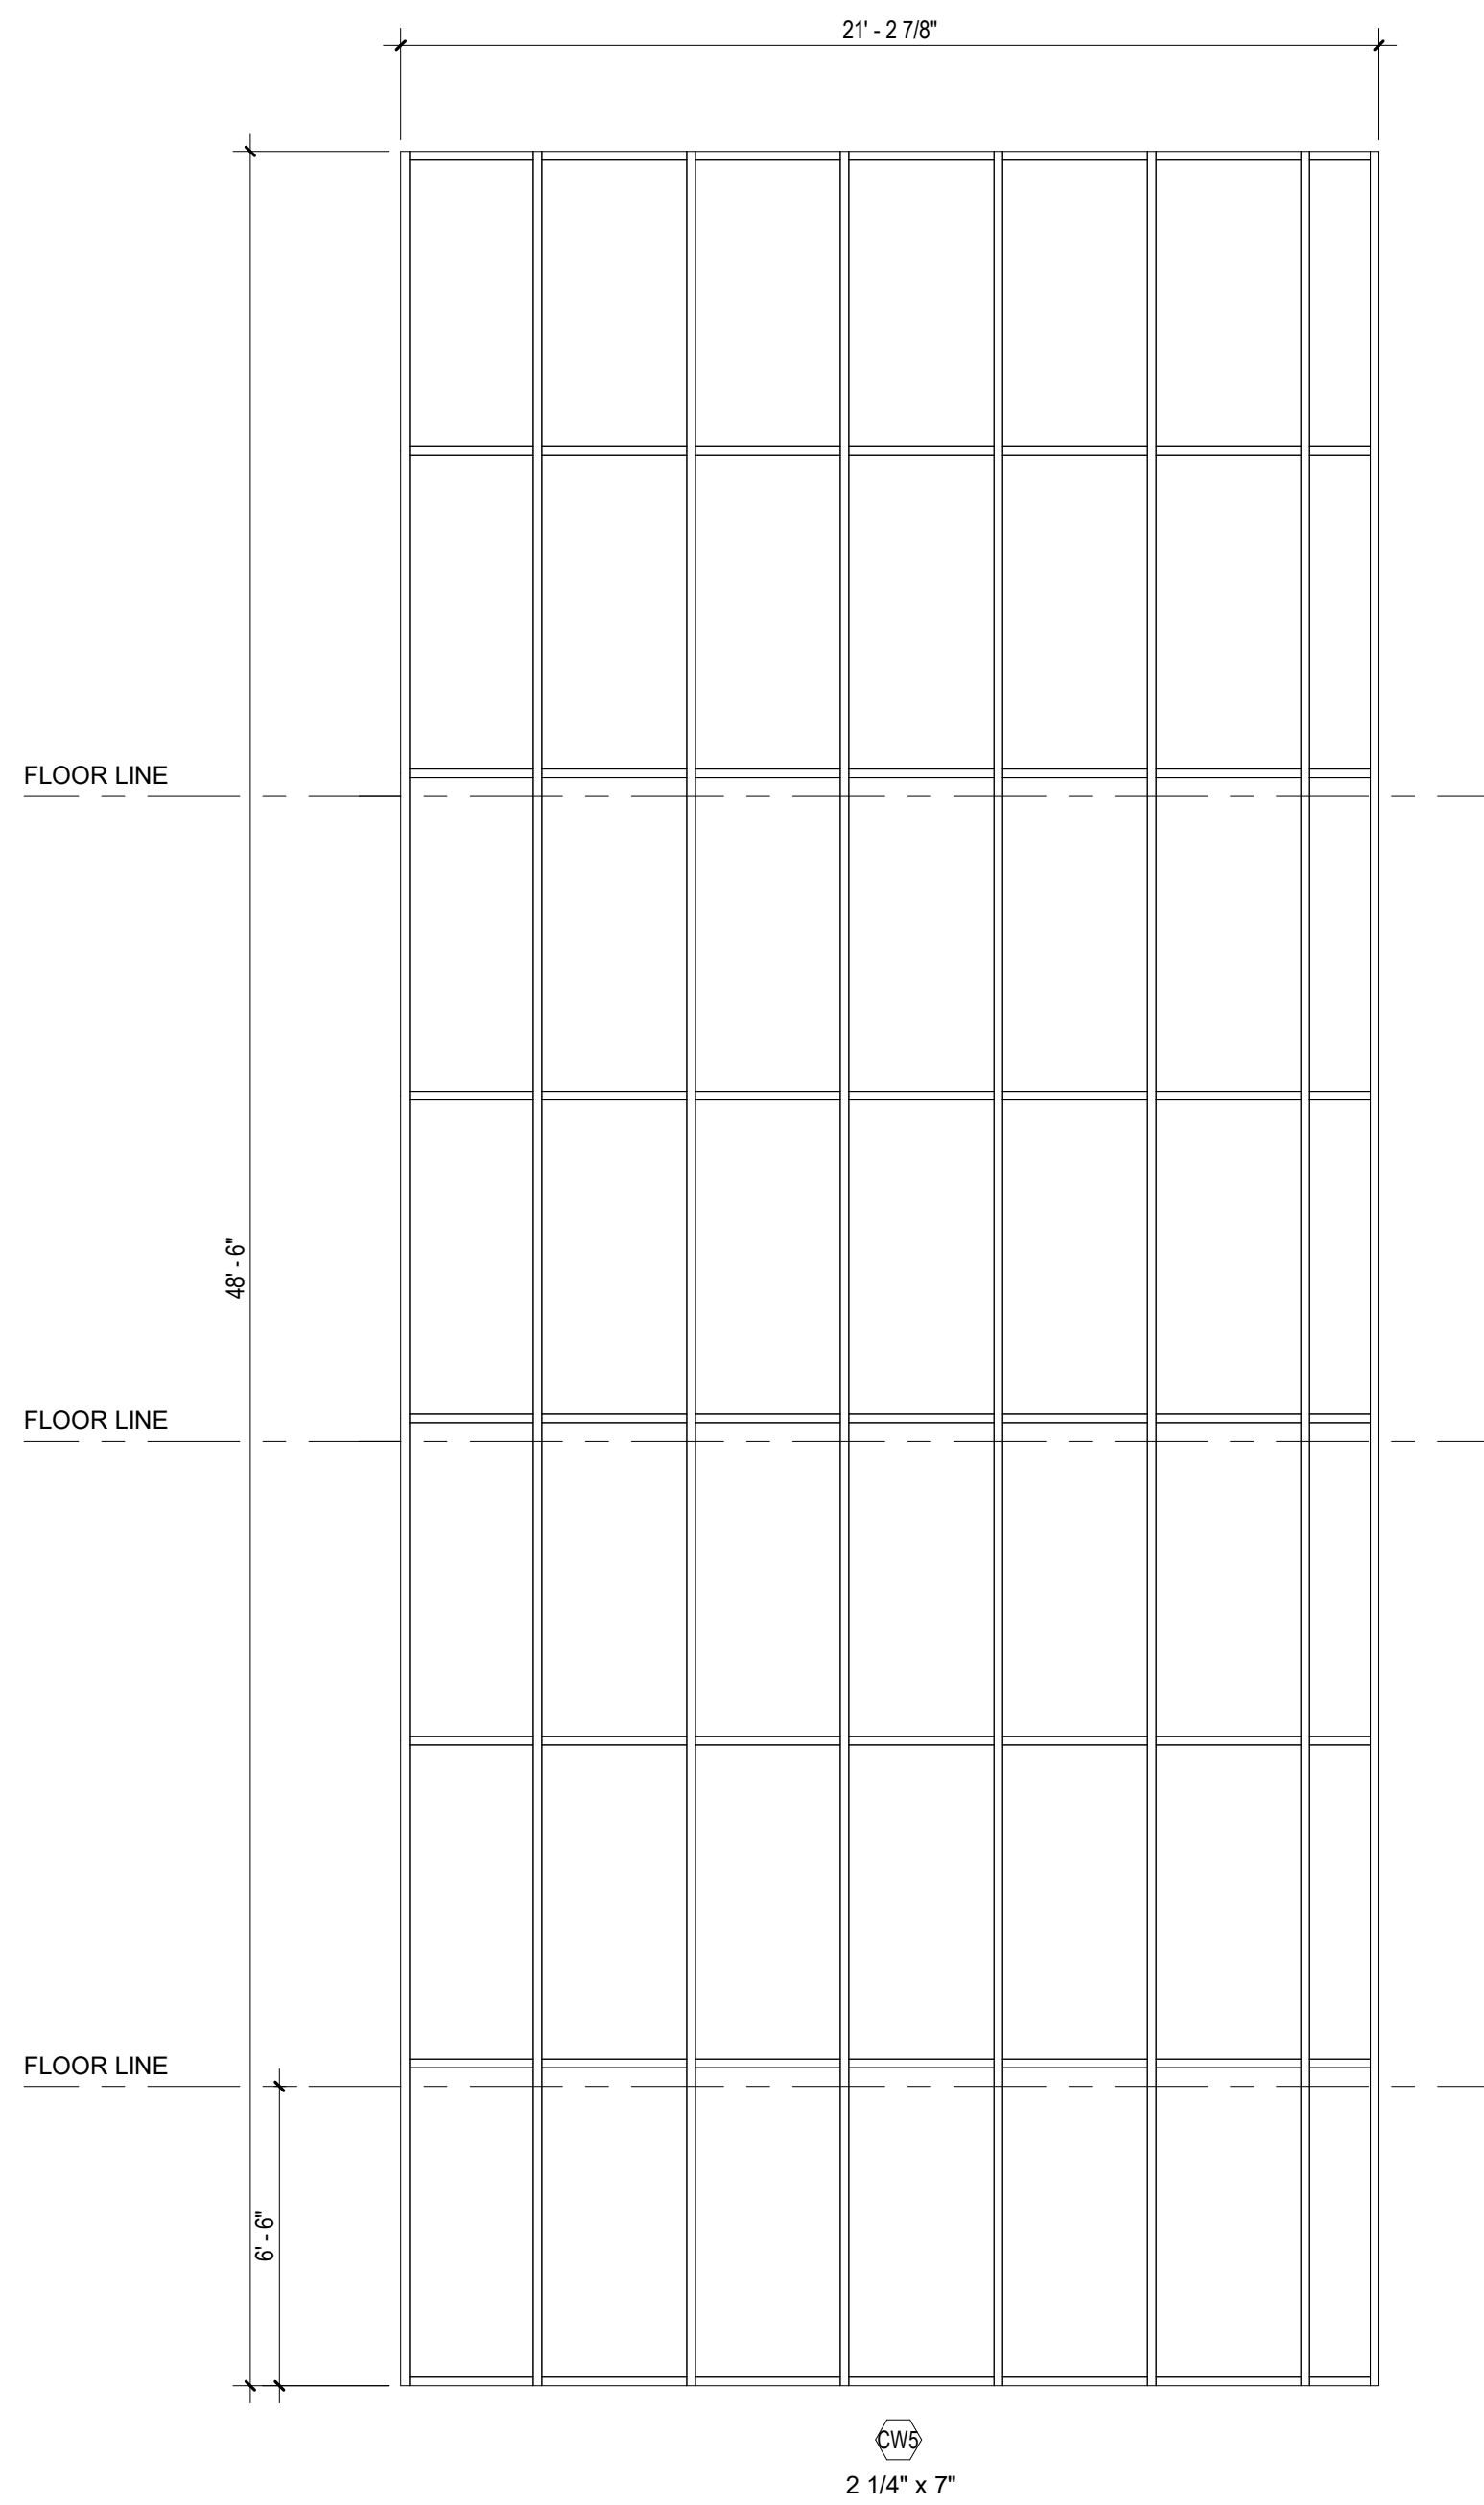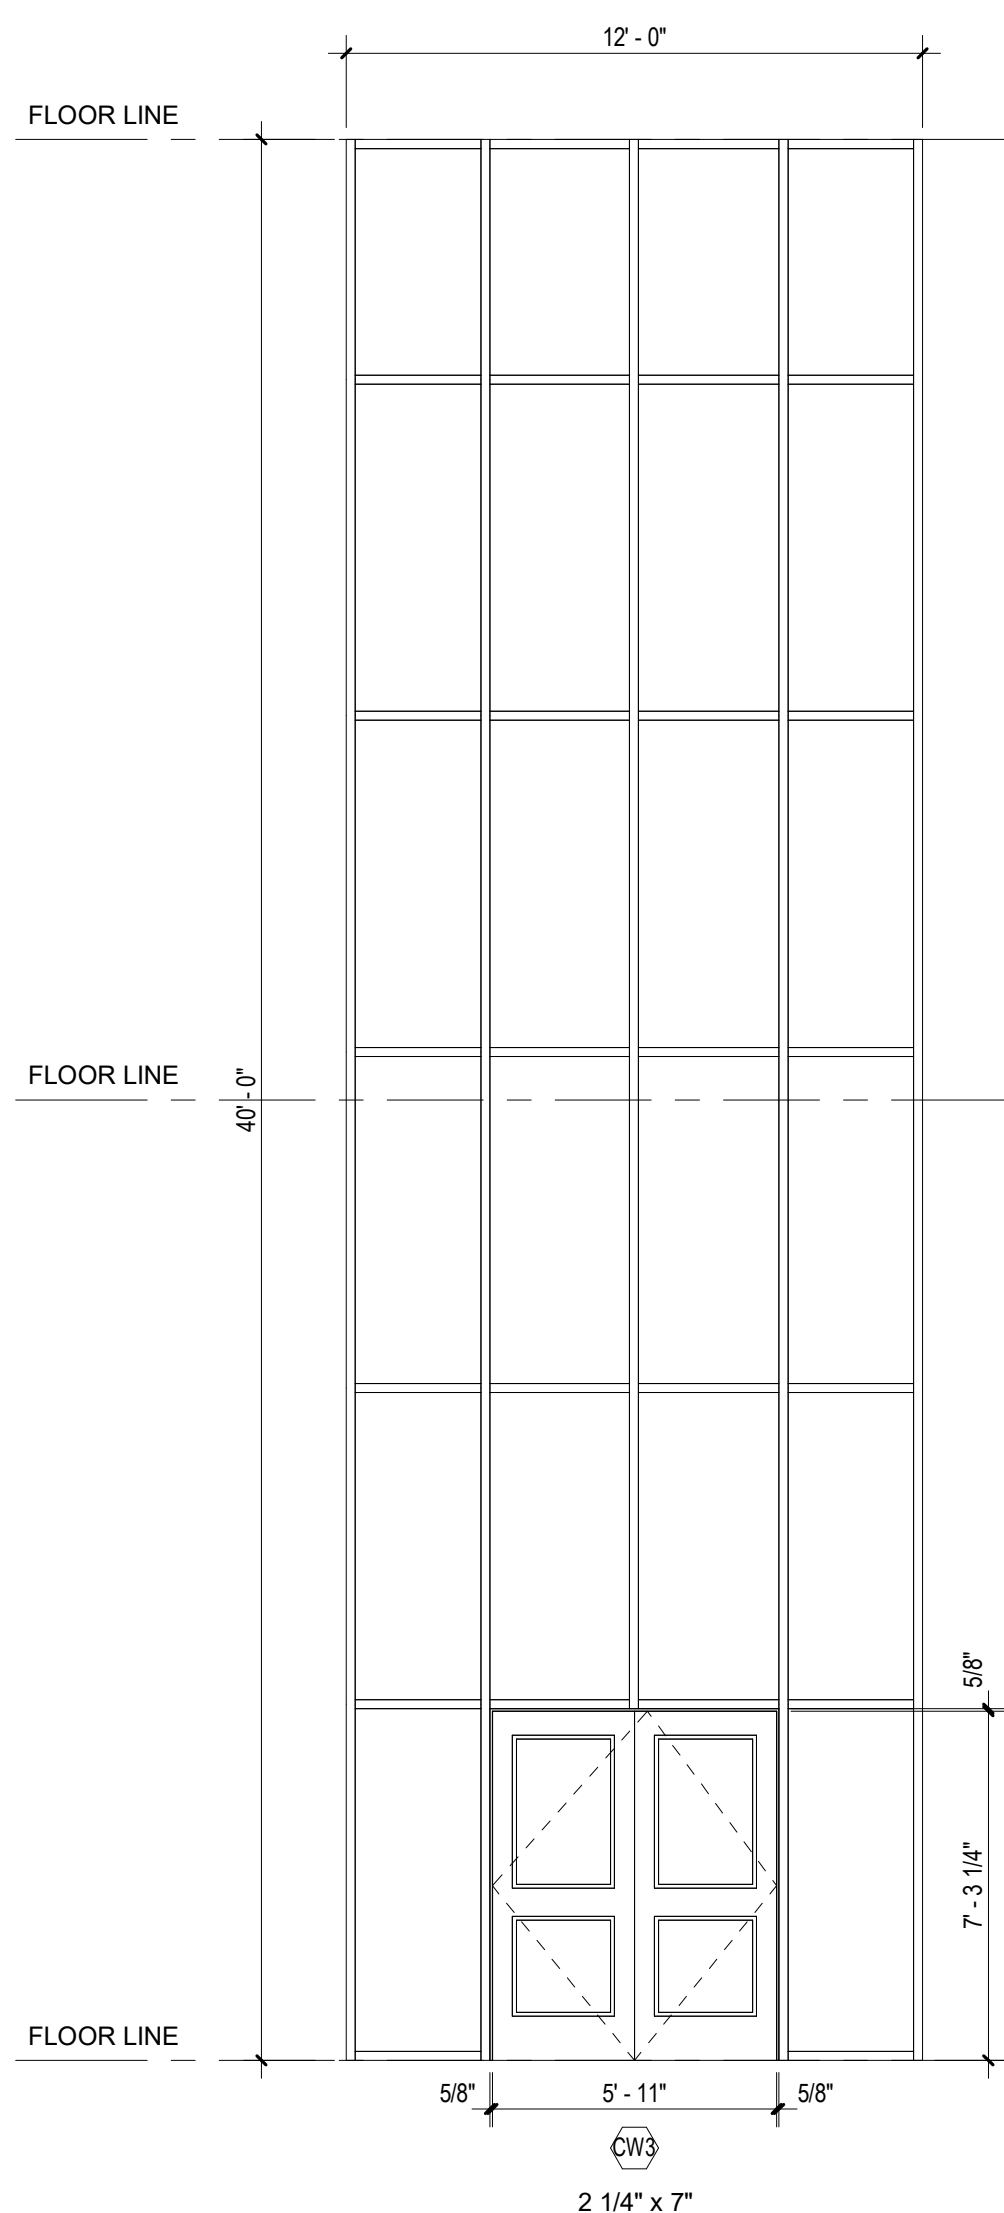



DrummeY Rosane Anderson, Inc.
225 Oakland Road
Studio 205
South Windsor, CT 06074
Tel: 817.866.1000
www.dra-inc.com
260 Charles Street
Studio 300
Waltham, MA 02453


**Northeast
Metropolitan
Regional
Vocational High
School**
100 Hemlock Road,
Wakefield, MA 01880

GENERAL NOTES - STOREFRONT / CURTAIN WALL TYPES

- INTERIOR SYSTEMS: UNLESS NOTED OTHERWISE GLAZING SHALL BE TYPE G1.
- EXTERIOR SYSTEMS: UNLESS NOTED OTHERWISE GLAZING SHALL BE TYPE GX1.
- AT ALL EXTERIOR CURTAIN WALLS AND STOREFRONTS PROVIDE MINIMUM 2" RIGID INSULATION BEHIND ALL SPANDREL GLASS AND OTHER OPAQUE GLAZING. INSULATION IS NOT SHOWN IN SOME CASES FOR CLARITY.
- PROVIDE SAFETY GLAZING AT ALL LOCATIONS IDENTIFIED AS HAZARDOUS LOCATIONS PER THE 9TH EDITION OF THE MASSACHUSETTS STATE BUILDING CODE AND THE 2015 EDITION OF THE INTERNATIONAL BUILDING CODE.
- PROVIDE INSECT SCREENS AT ALL OPERABLE SASH LOCATIONS.
- "SG" DENOTES LOCATION OF SAFETY GLAZING.
- SEE DOOR SCHEDULE FOR DOOR TYPES.


© COPYRIGHT 2021 DRUMMEY ROSANE ANDERSON, INC.

MSBA DESIGN
DEVELOPMENT
SUBMISSION
August 4th, 2022

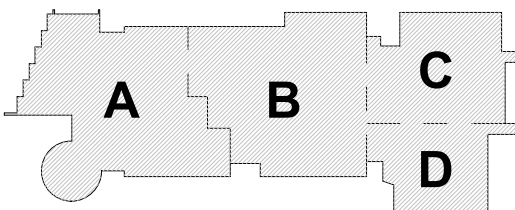


KEY PLAN

PROJECT NORTH

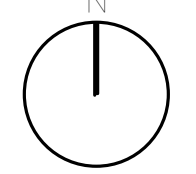

MAGNETIC NORTH

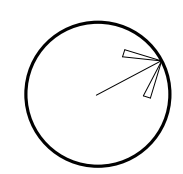

CURTAIN WALL
TYPES







Scale: As indicated





Job No.: 20202

Drawn By: DRA














Date: August 4th, 2022

A6-3-3

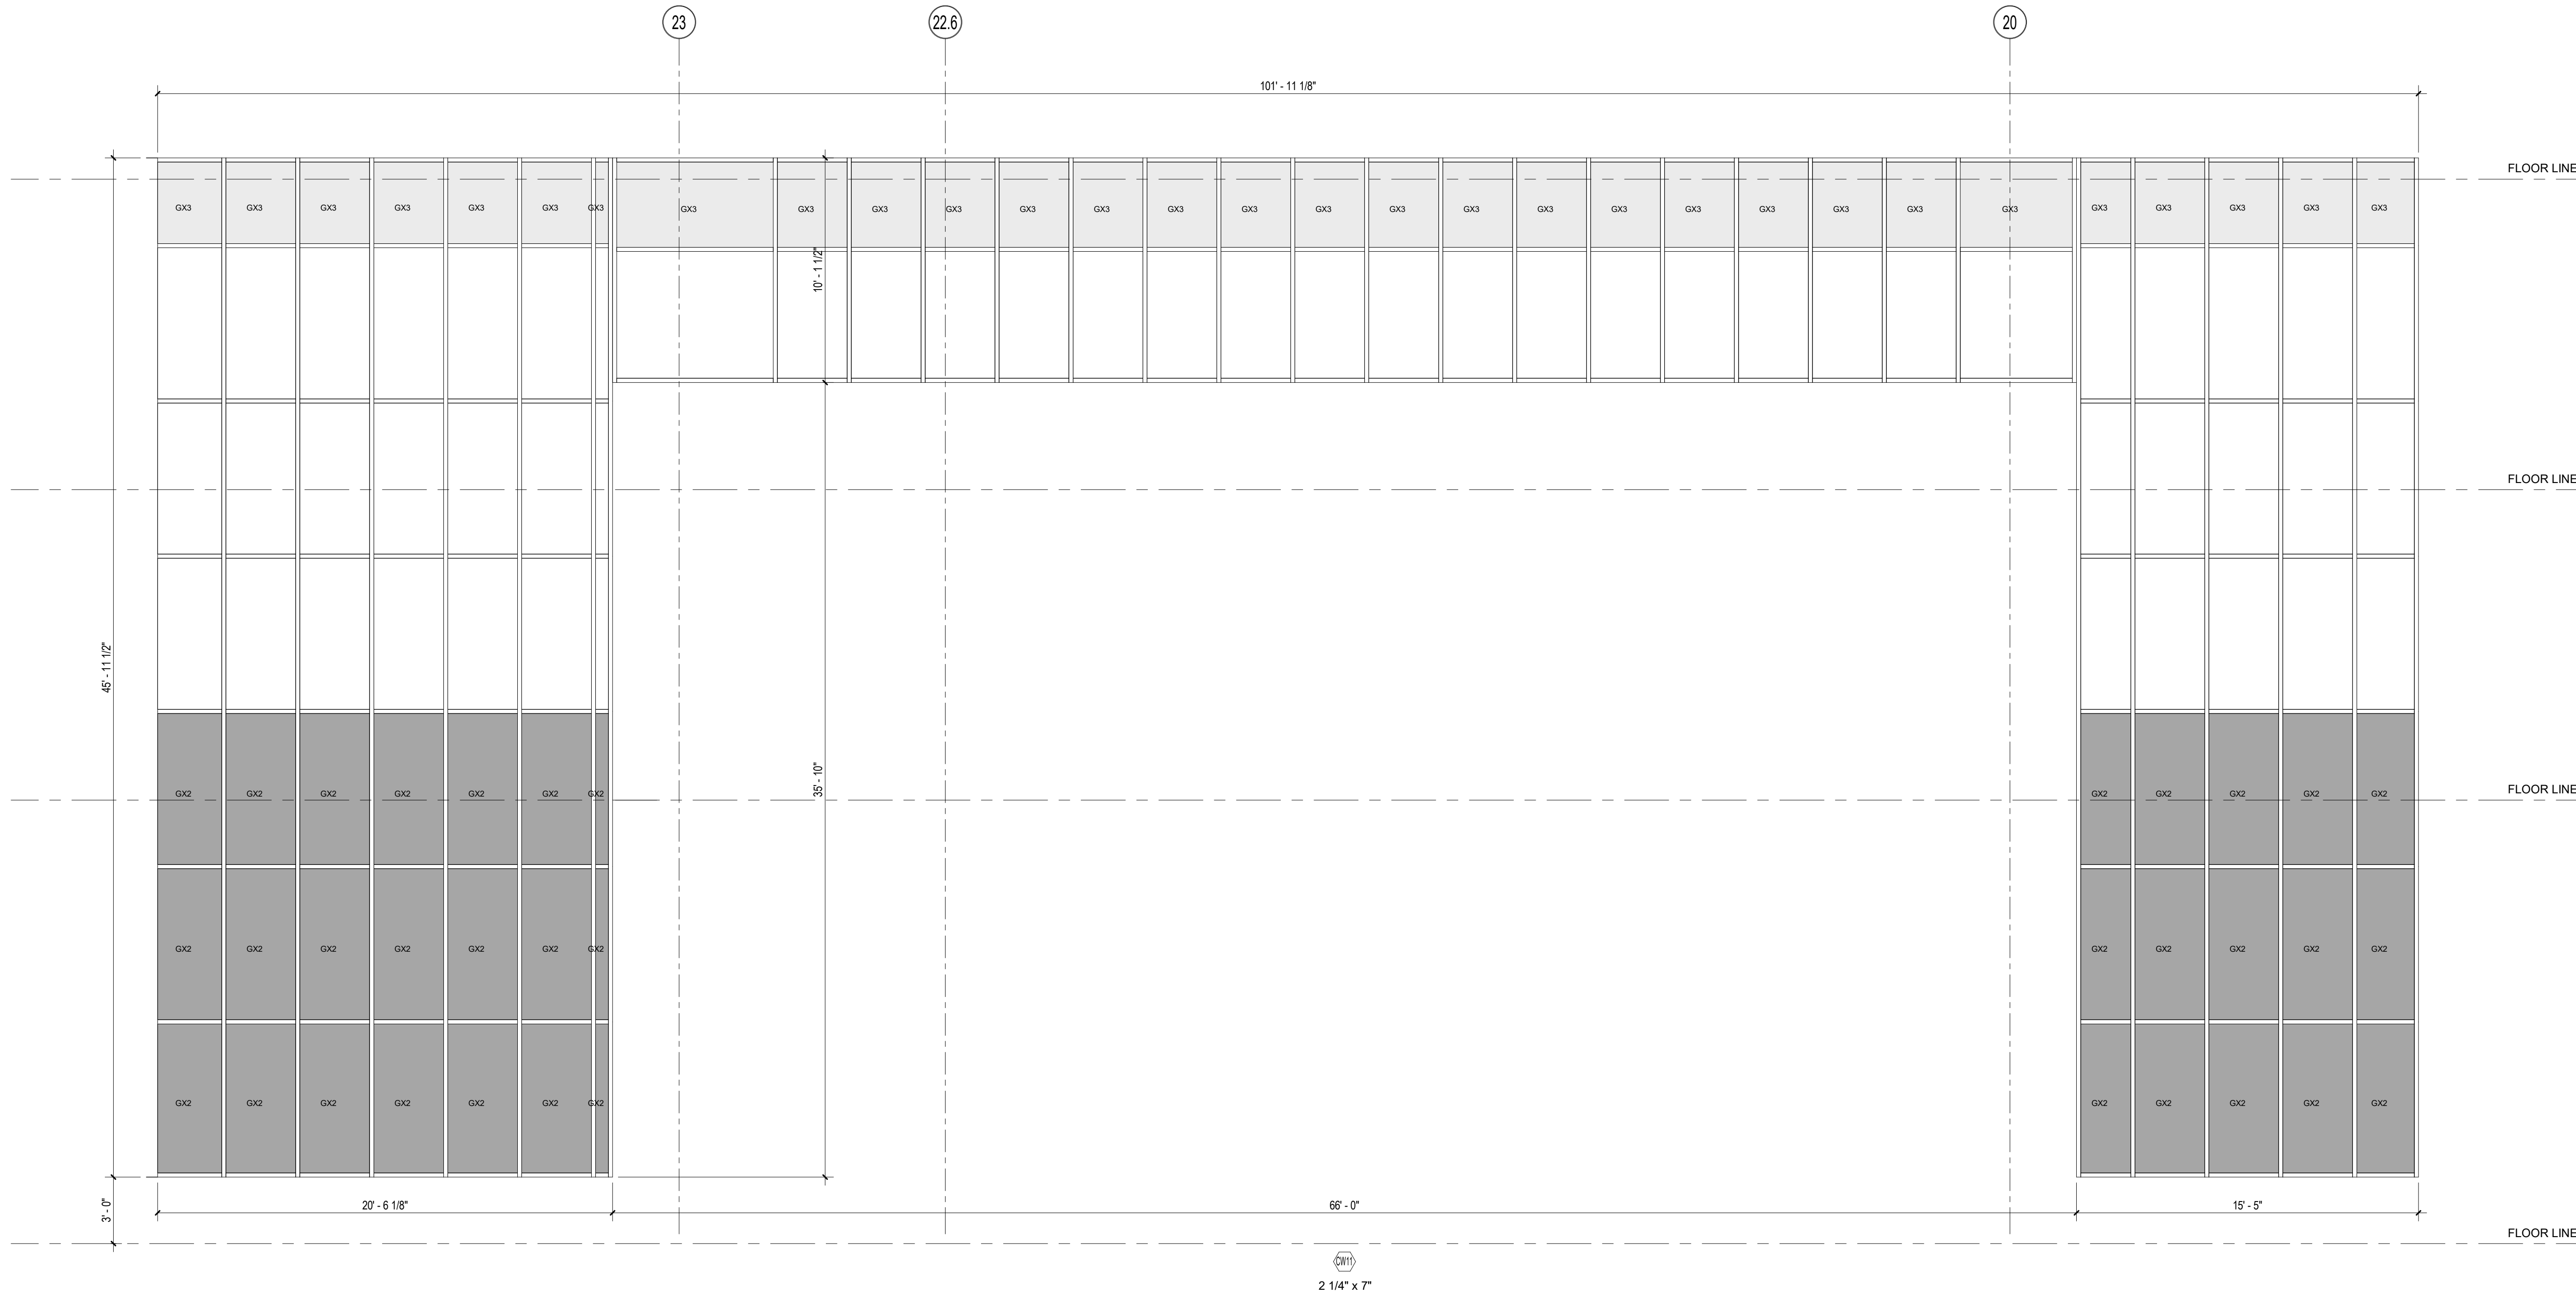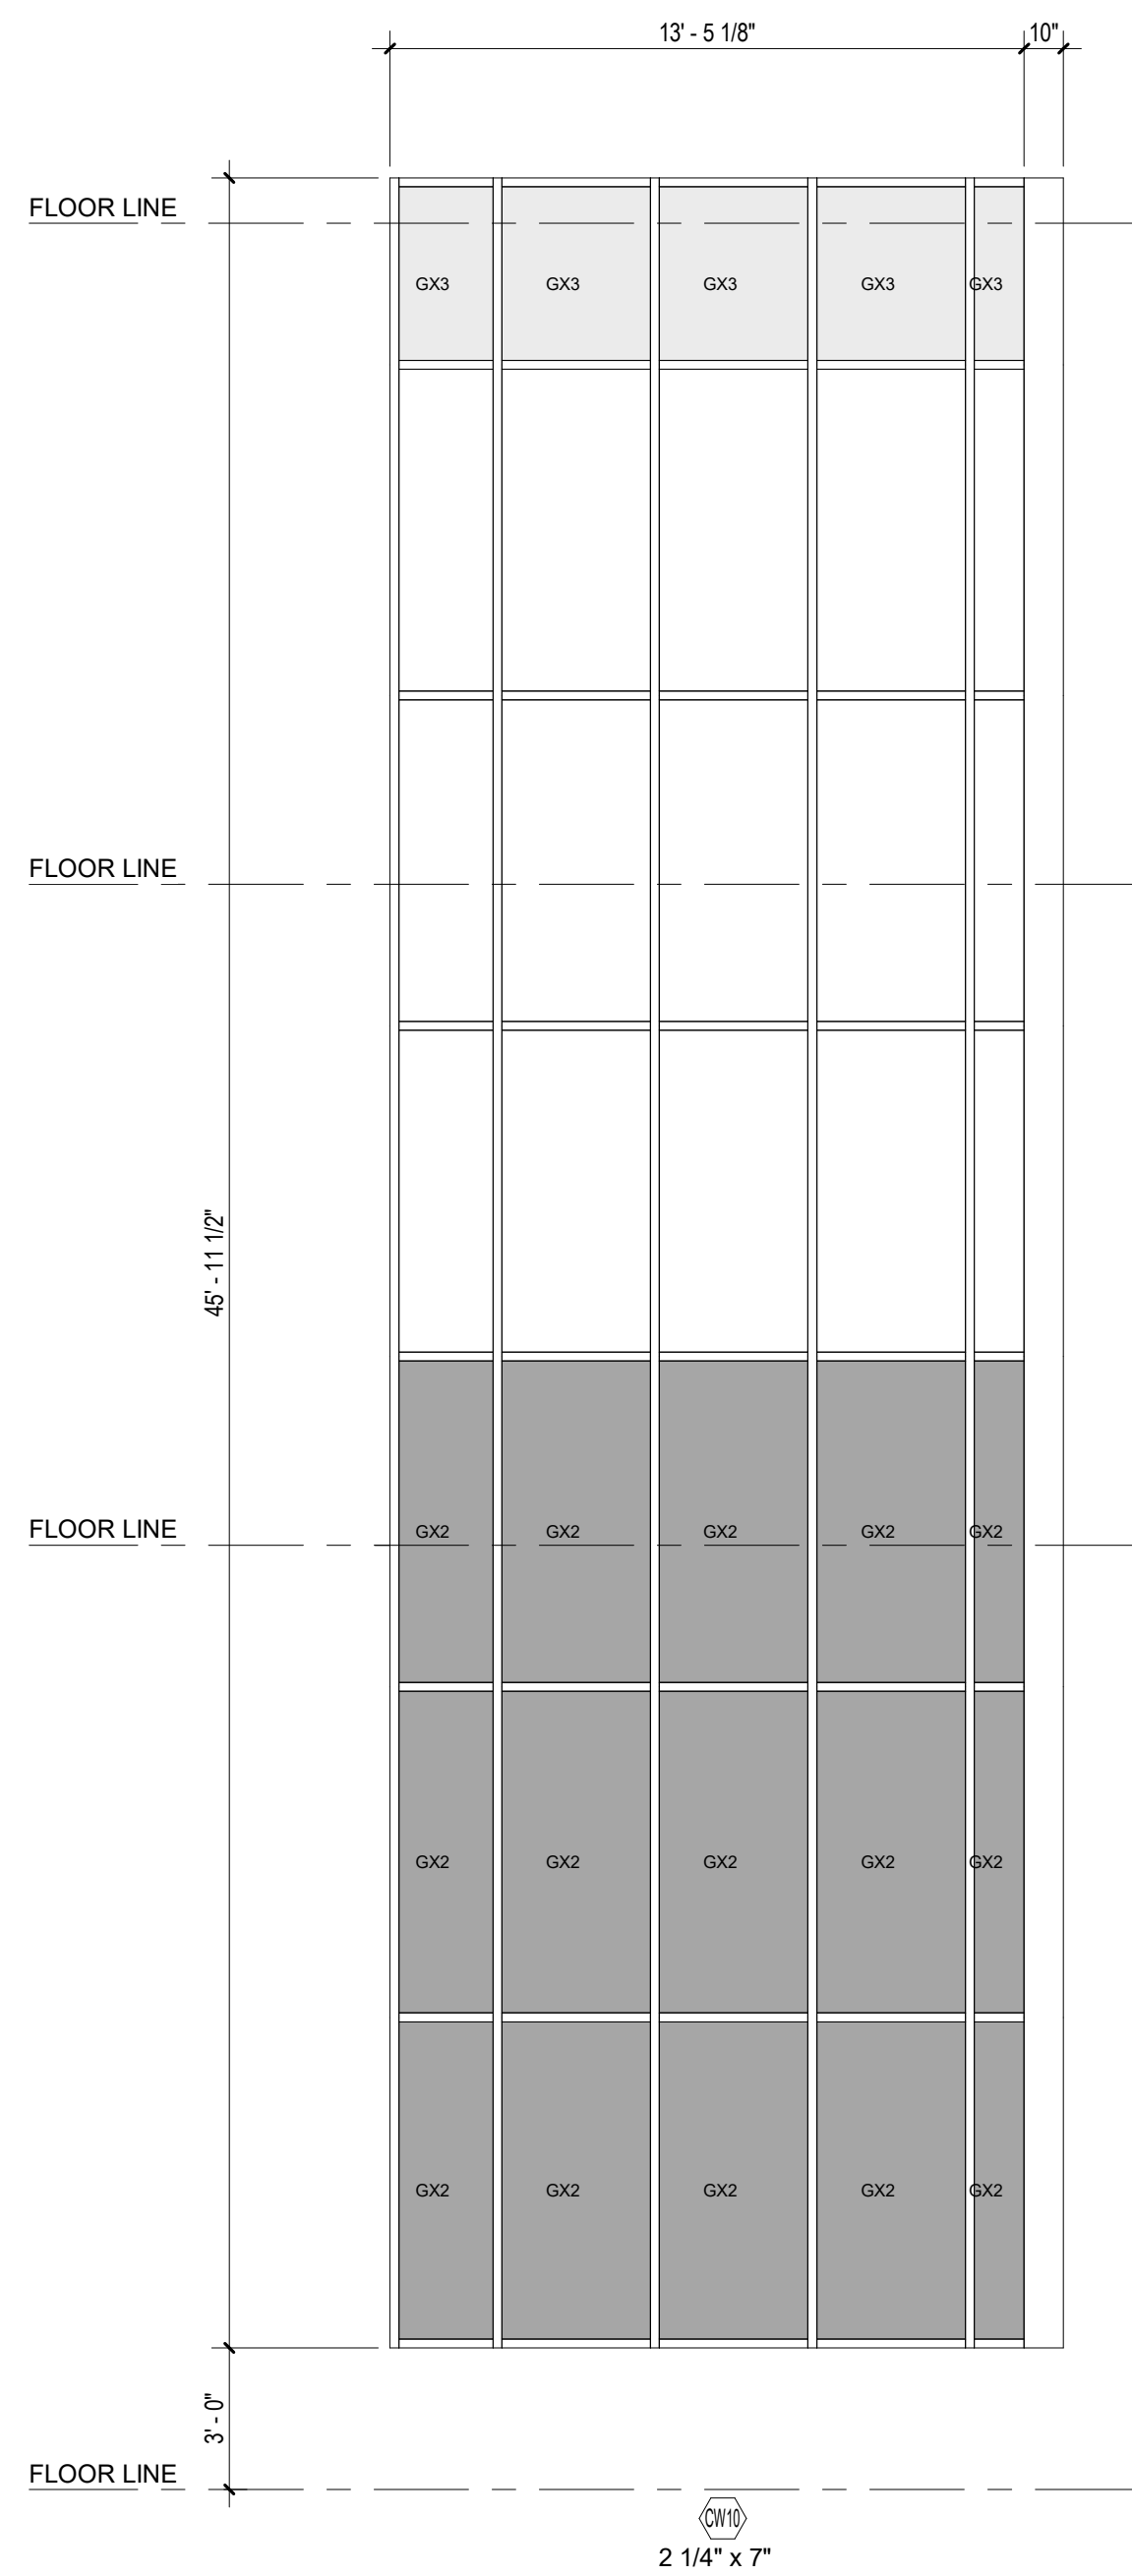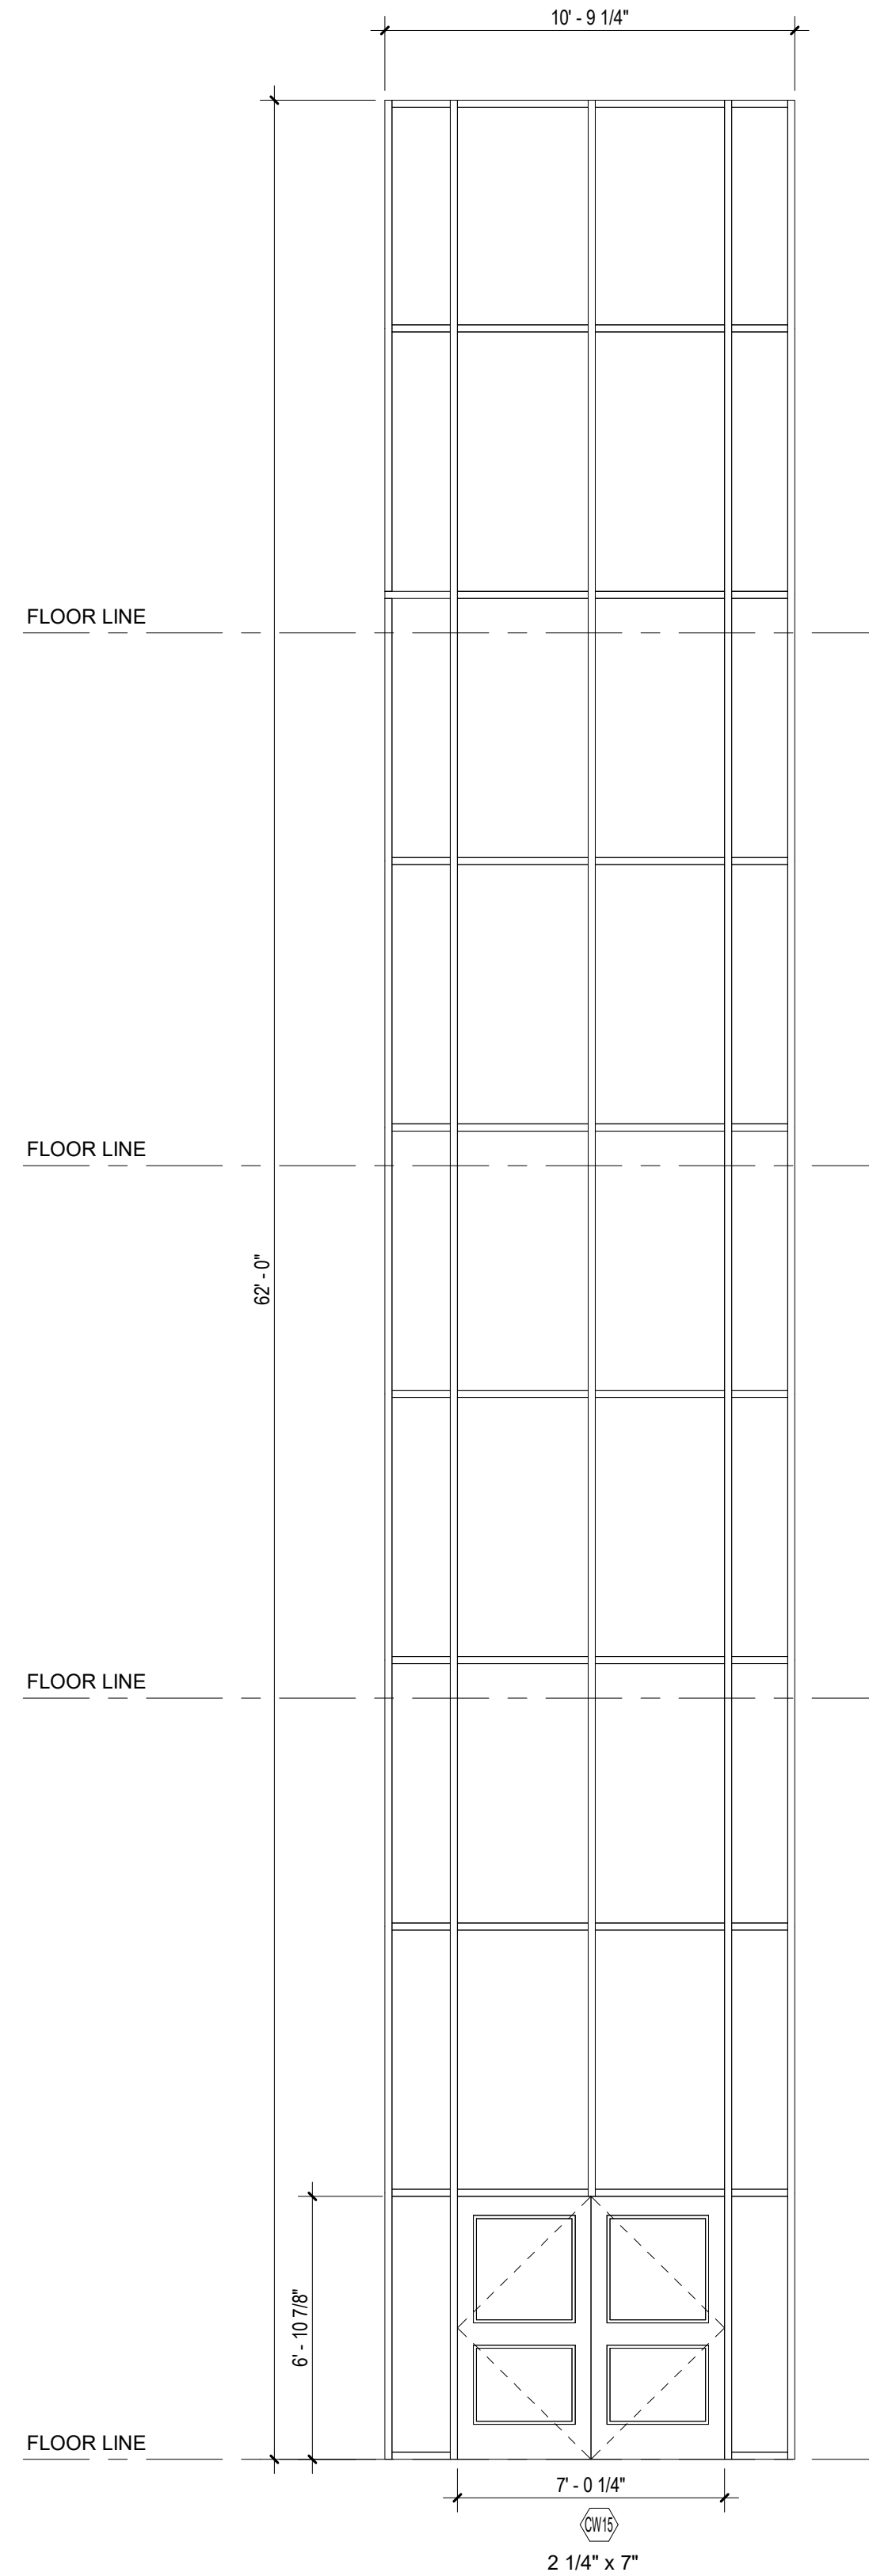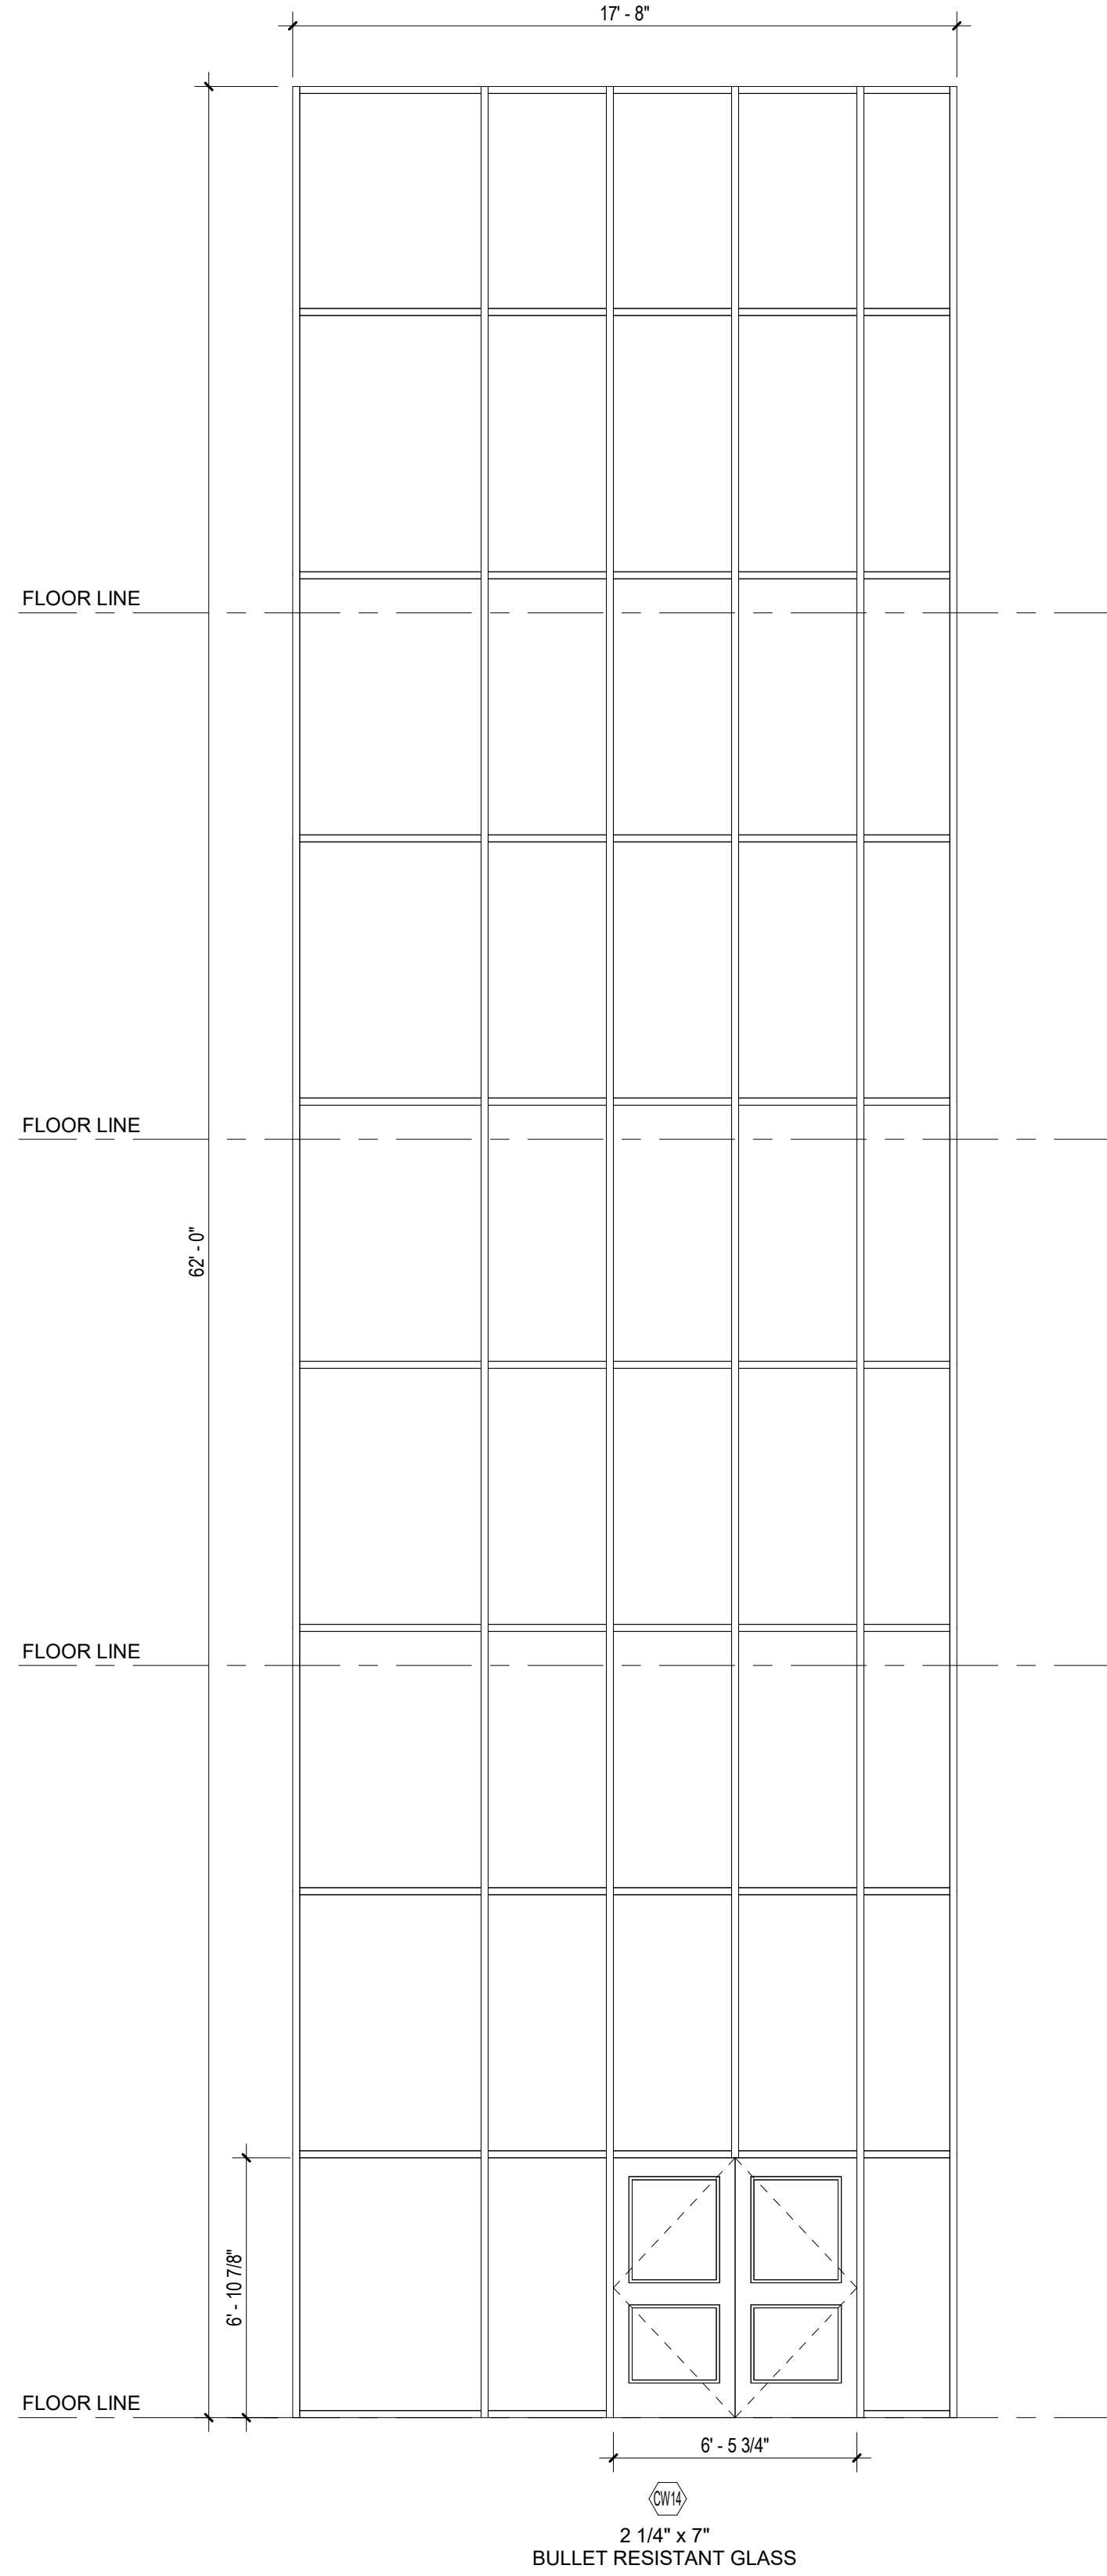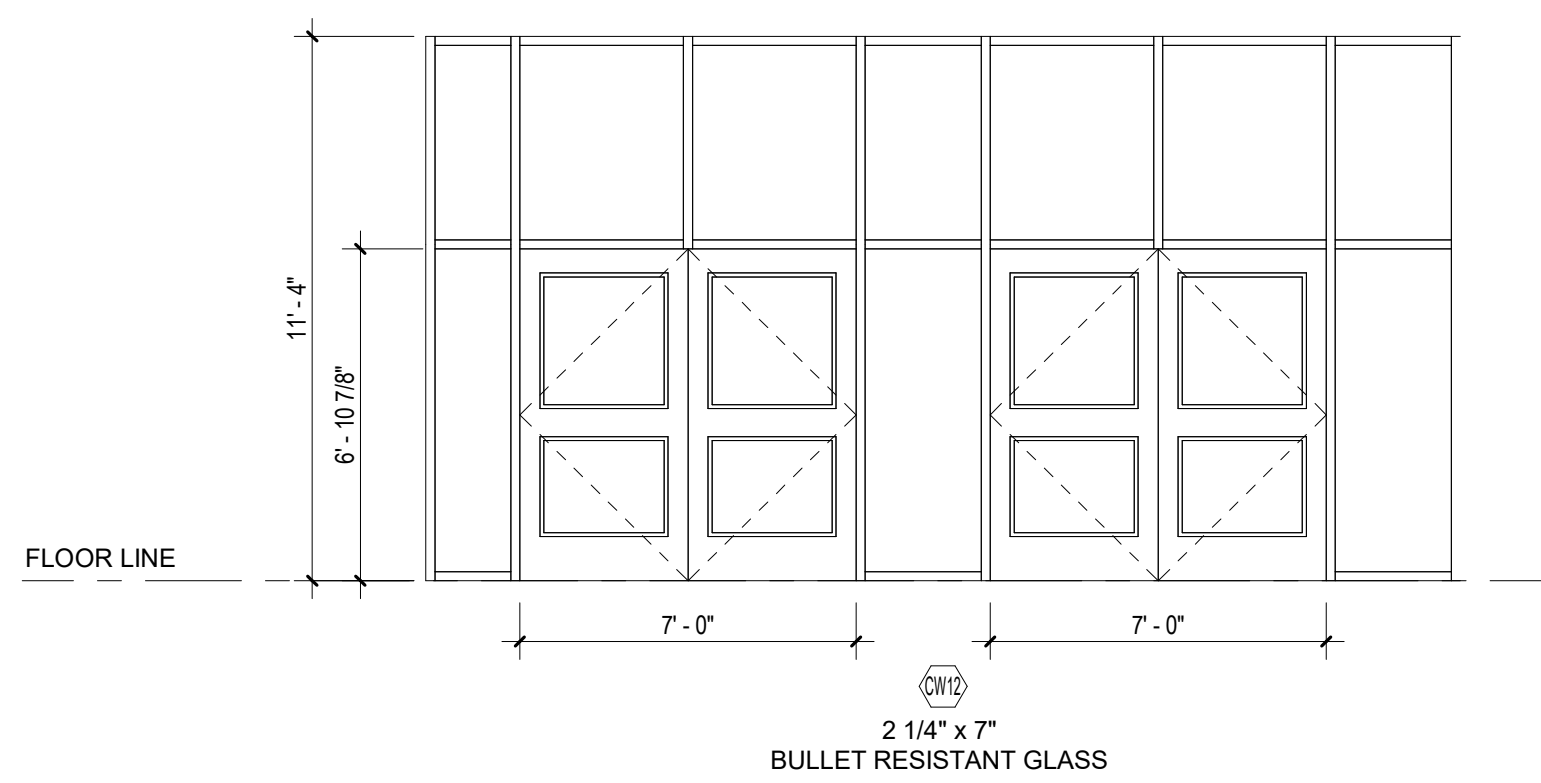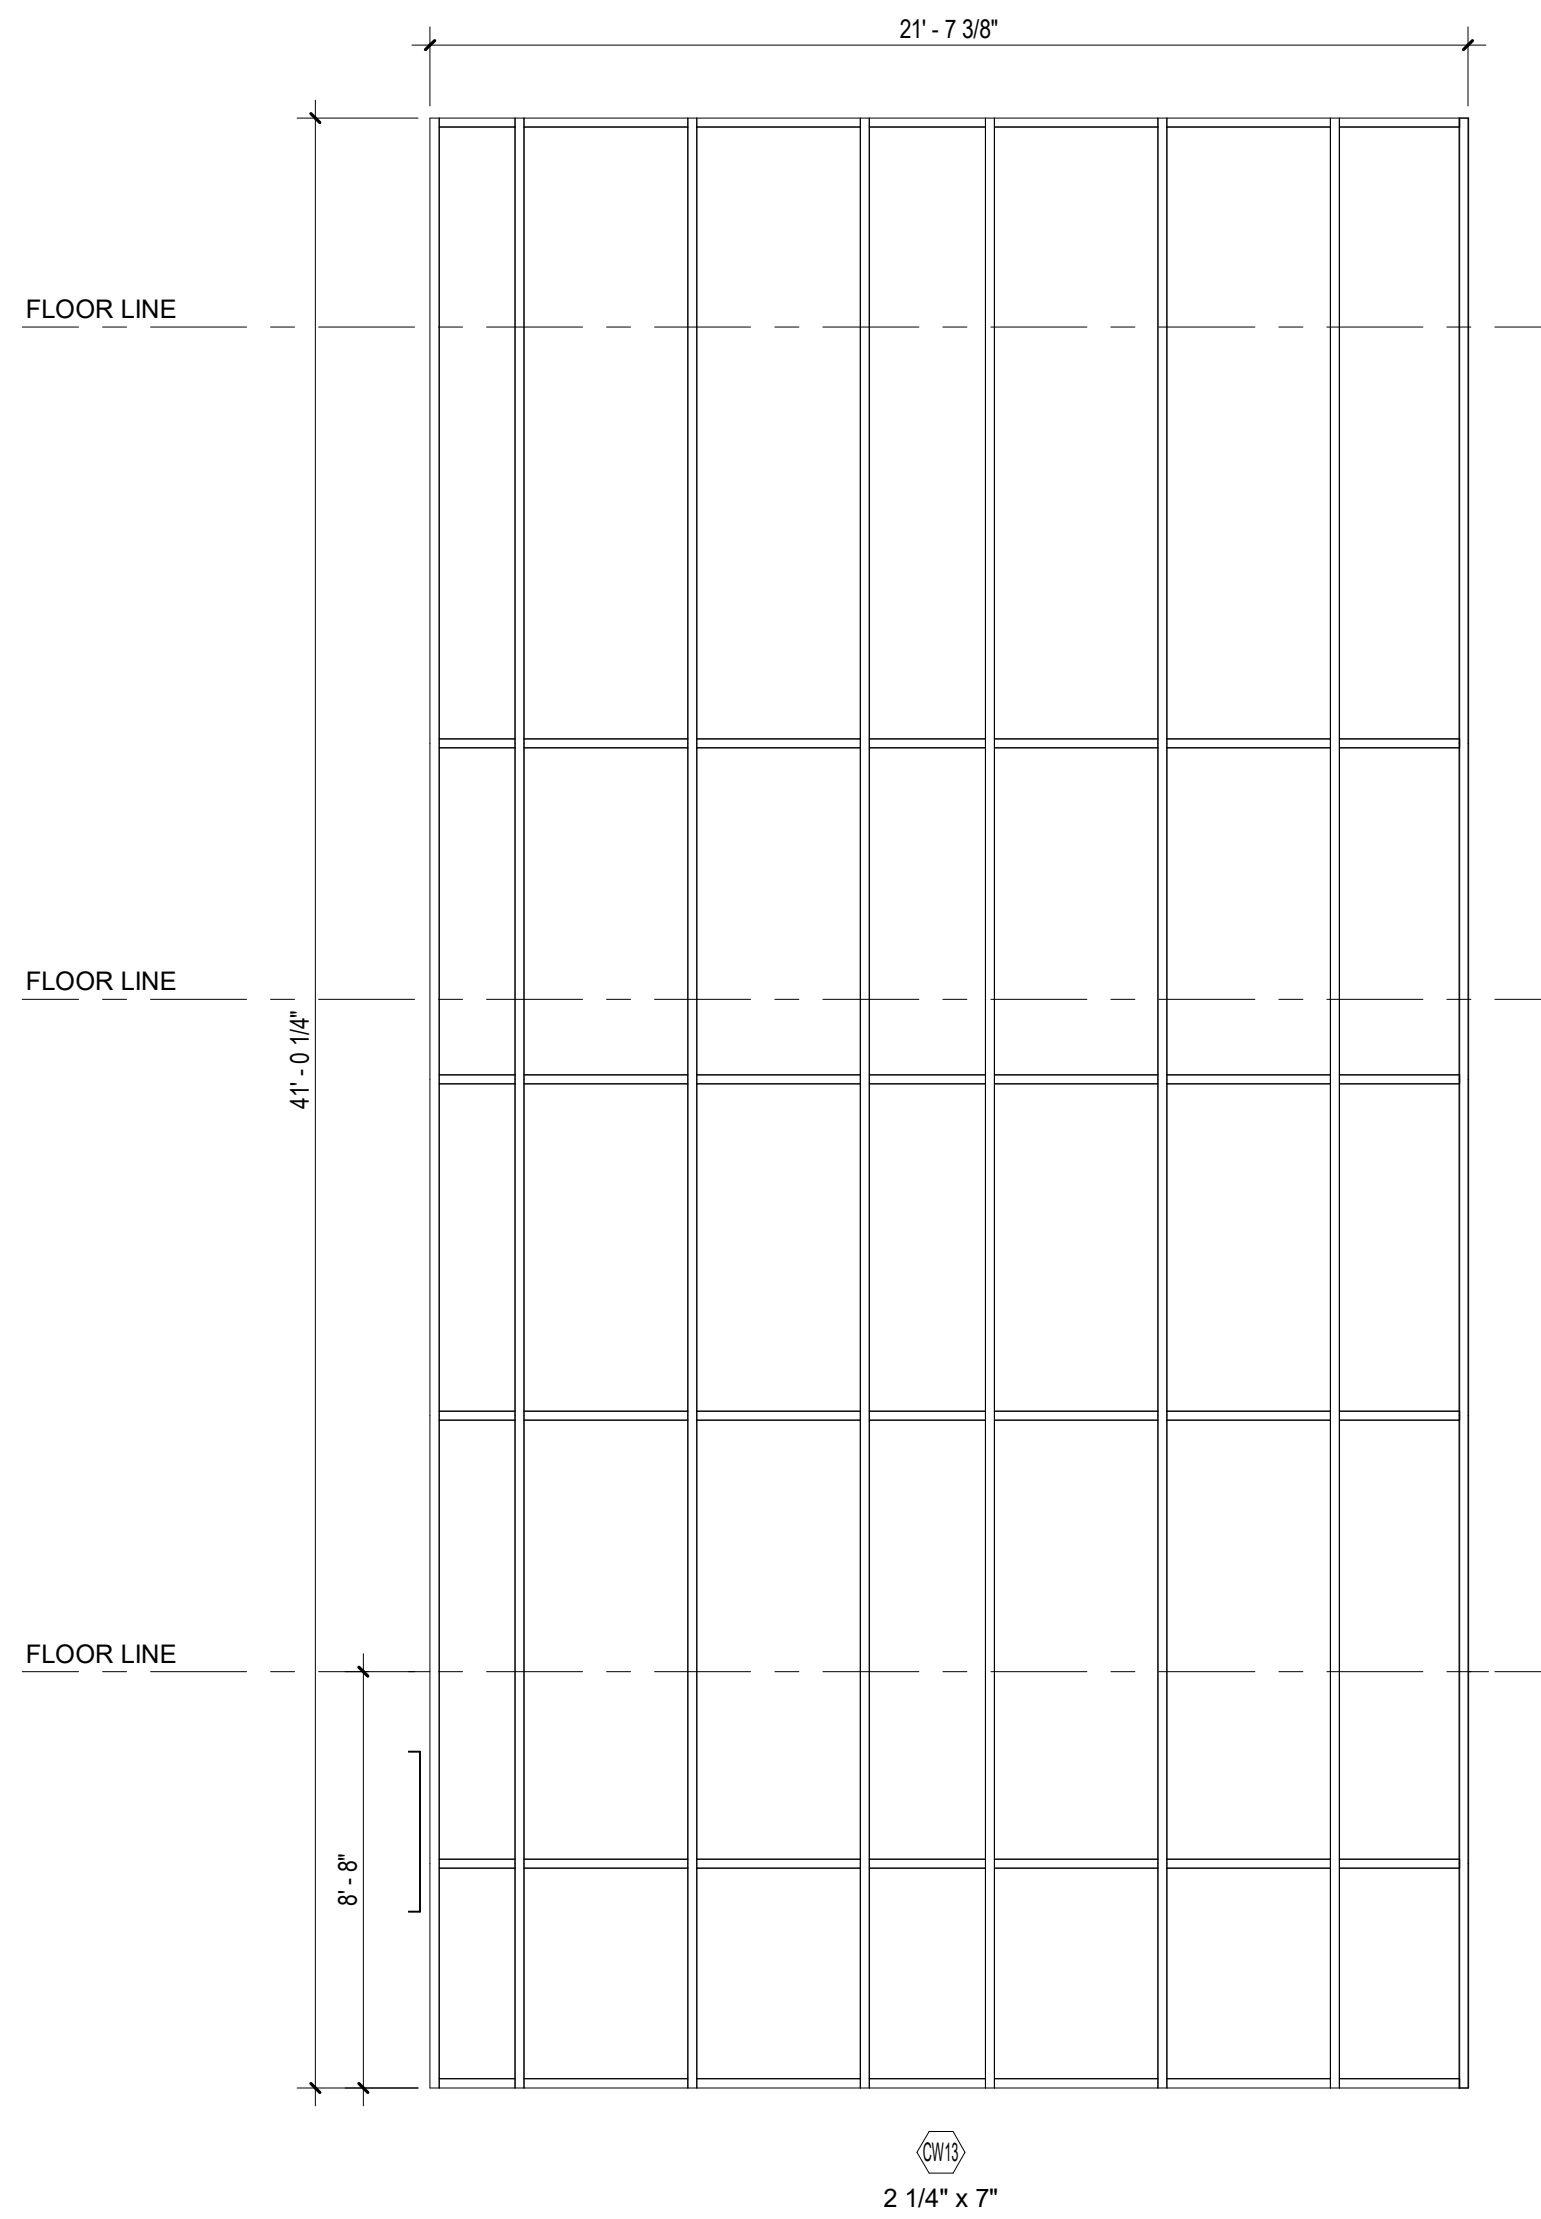

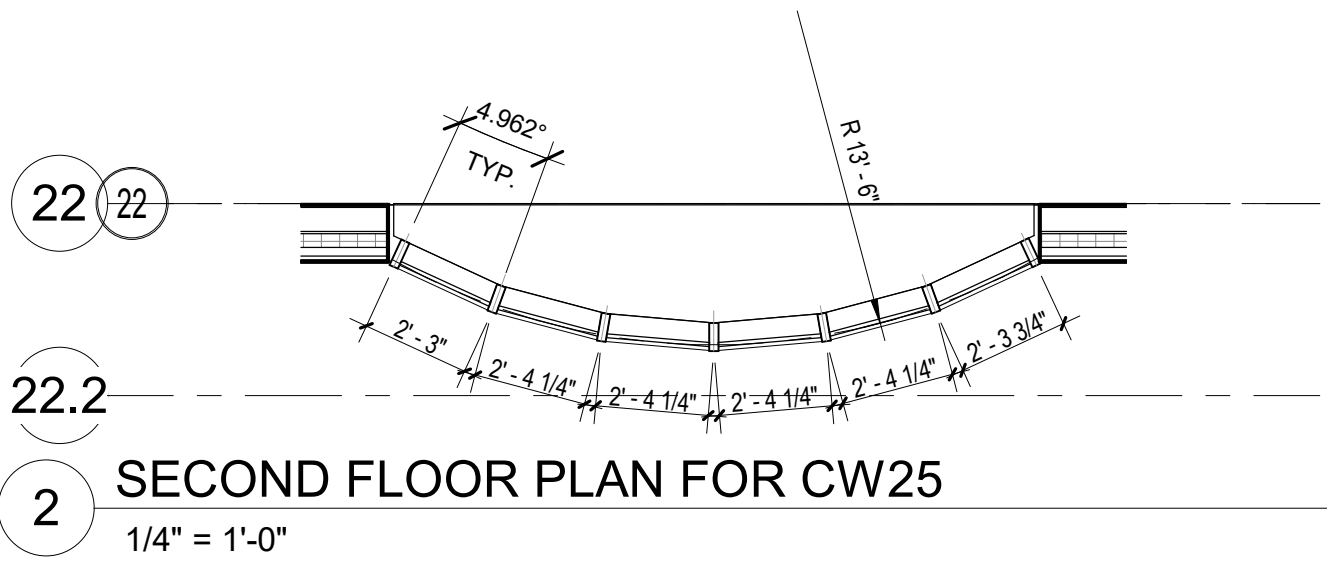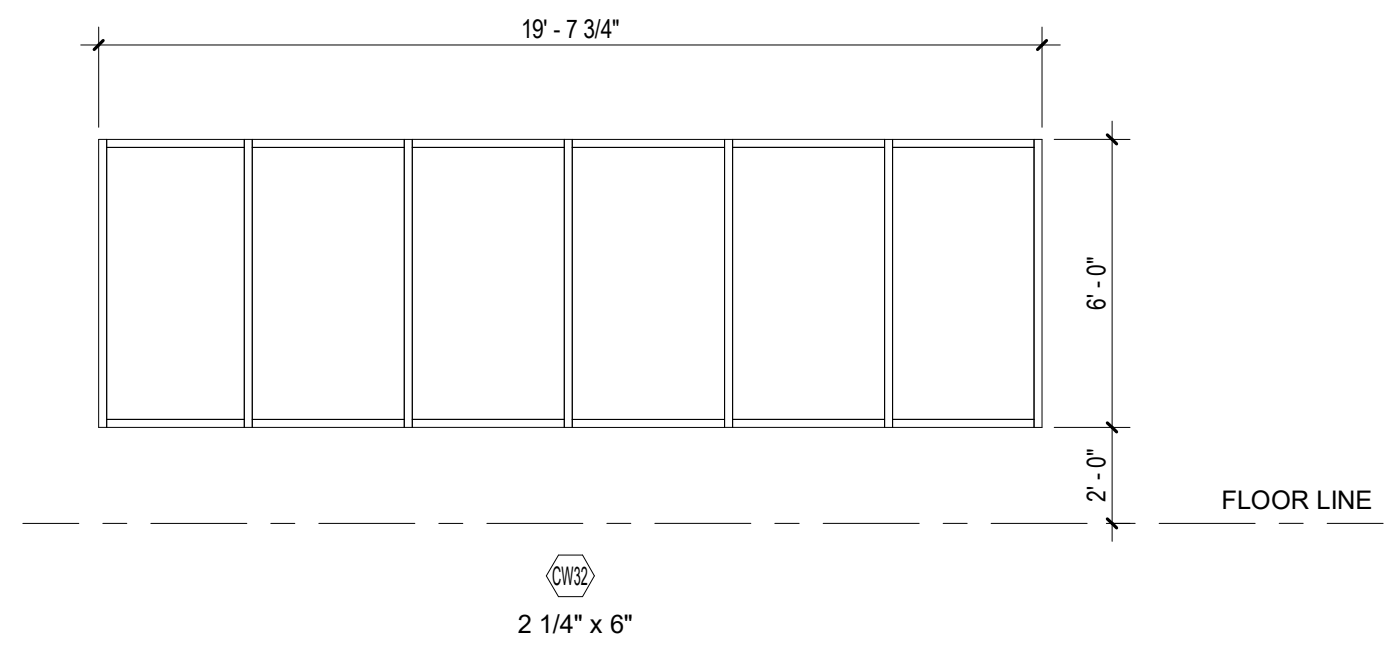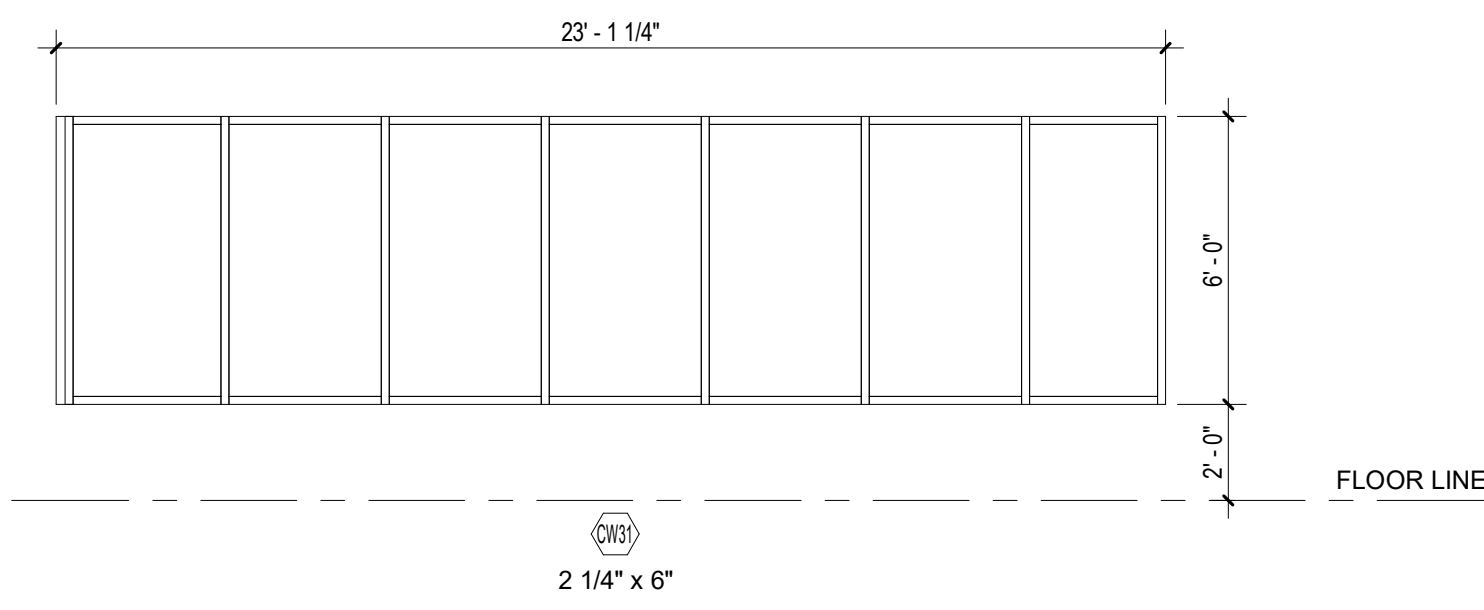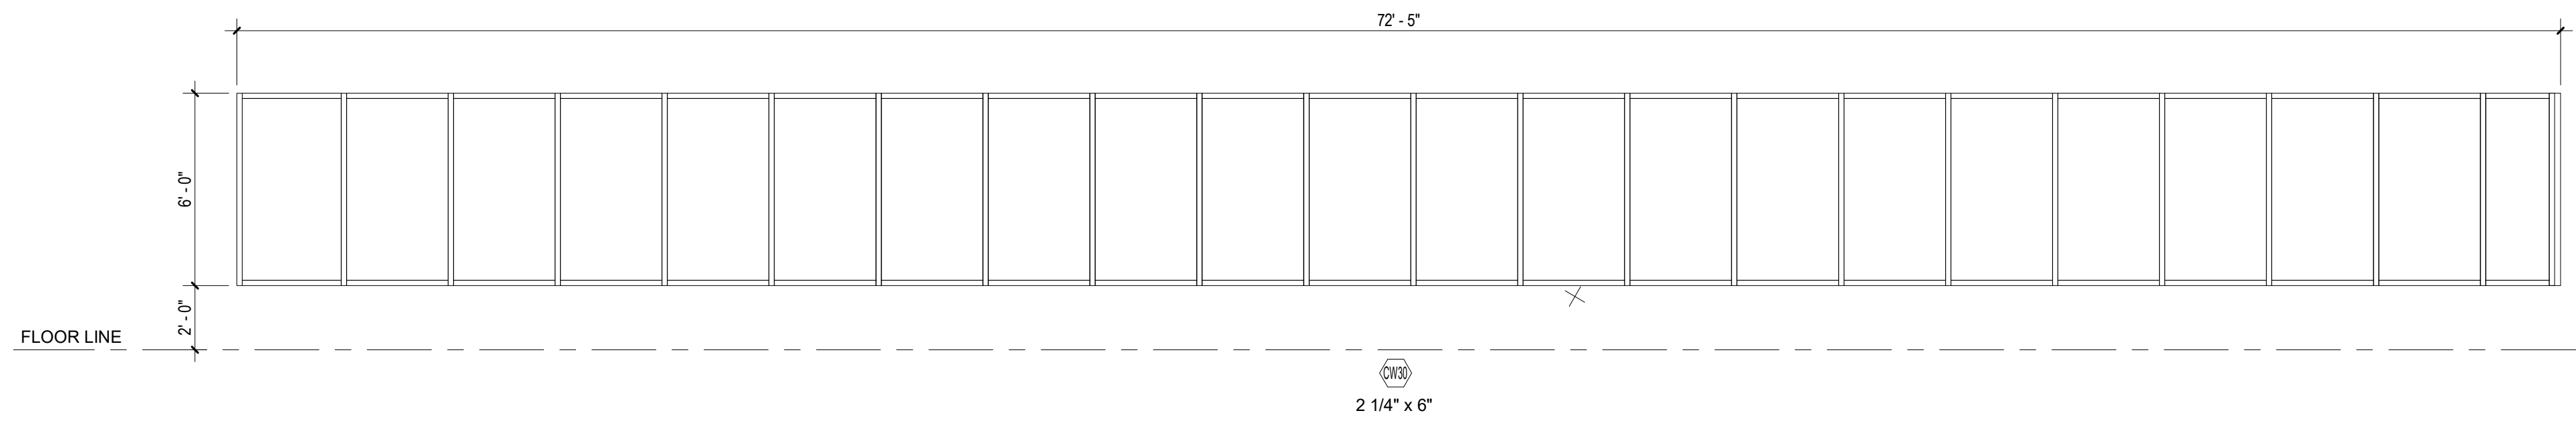

22.2
2 SECOND FLOOR PLAN FOR CW25
1/4" = 1'-0"

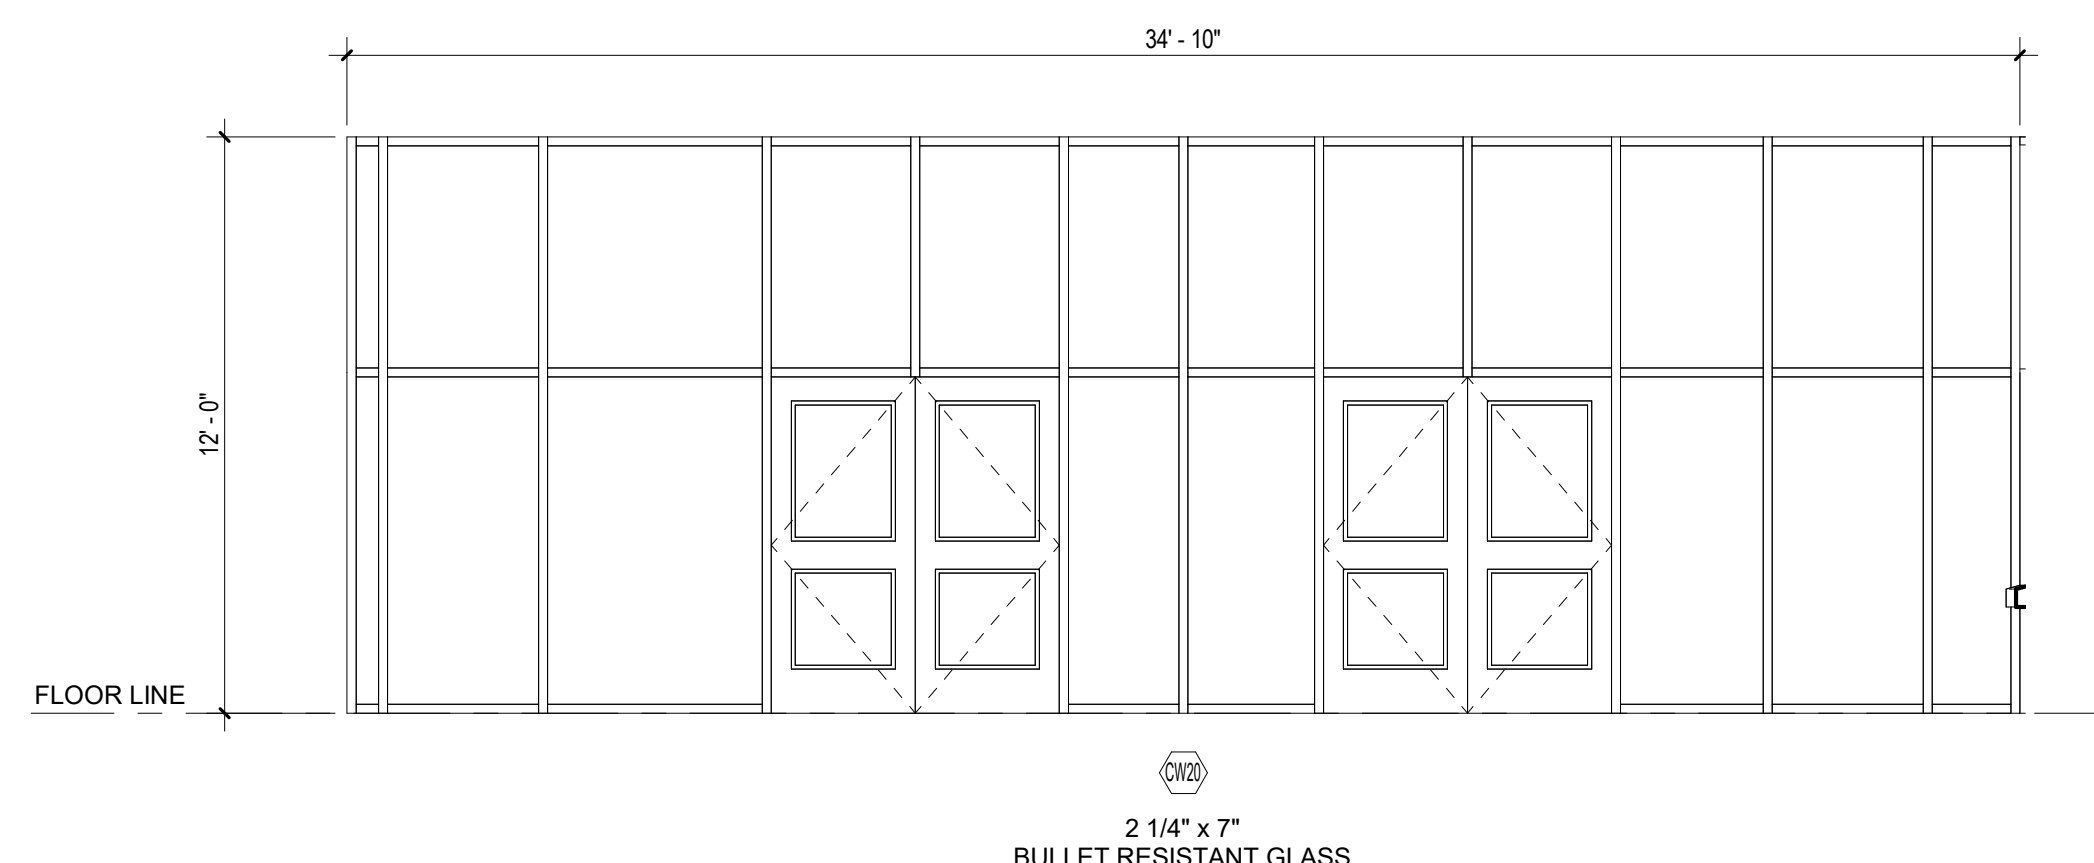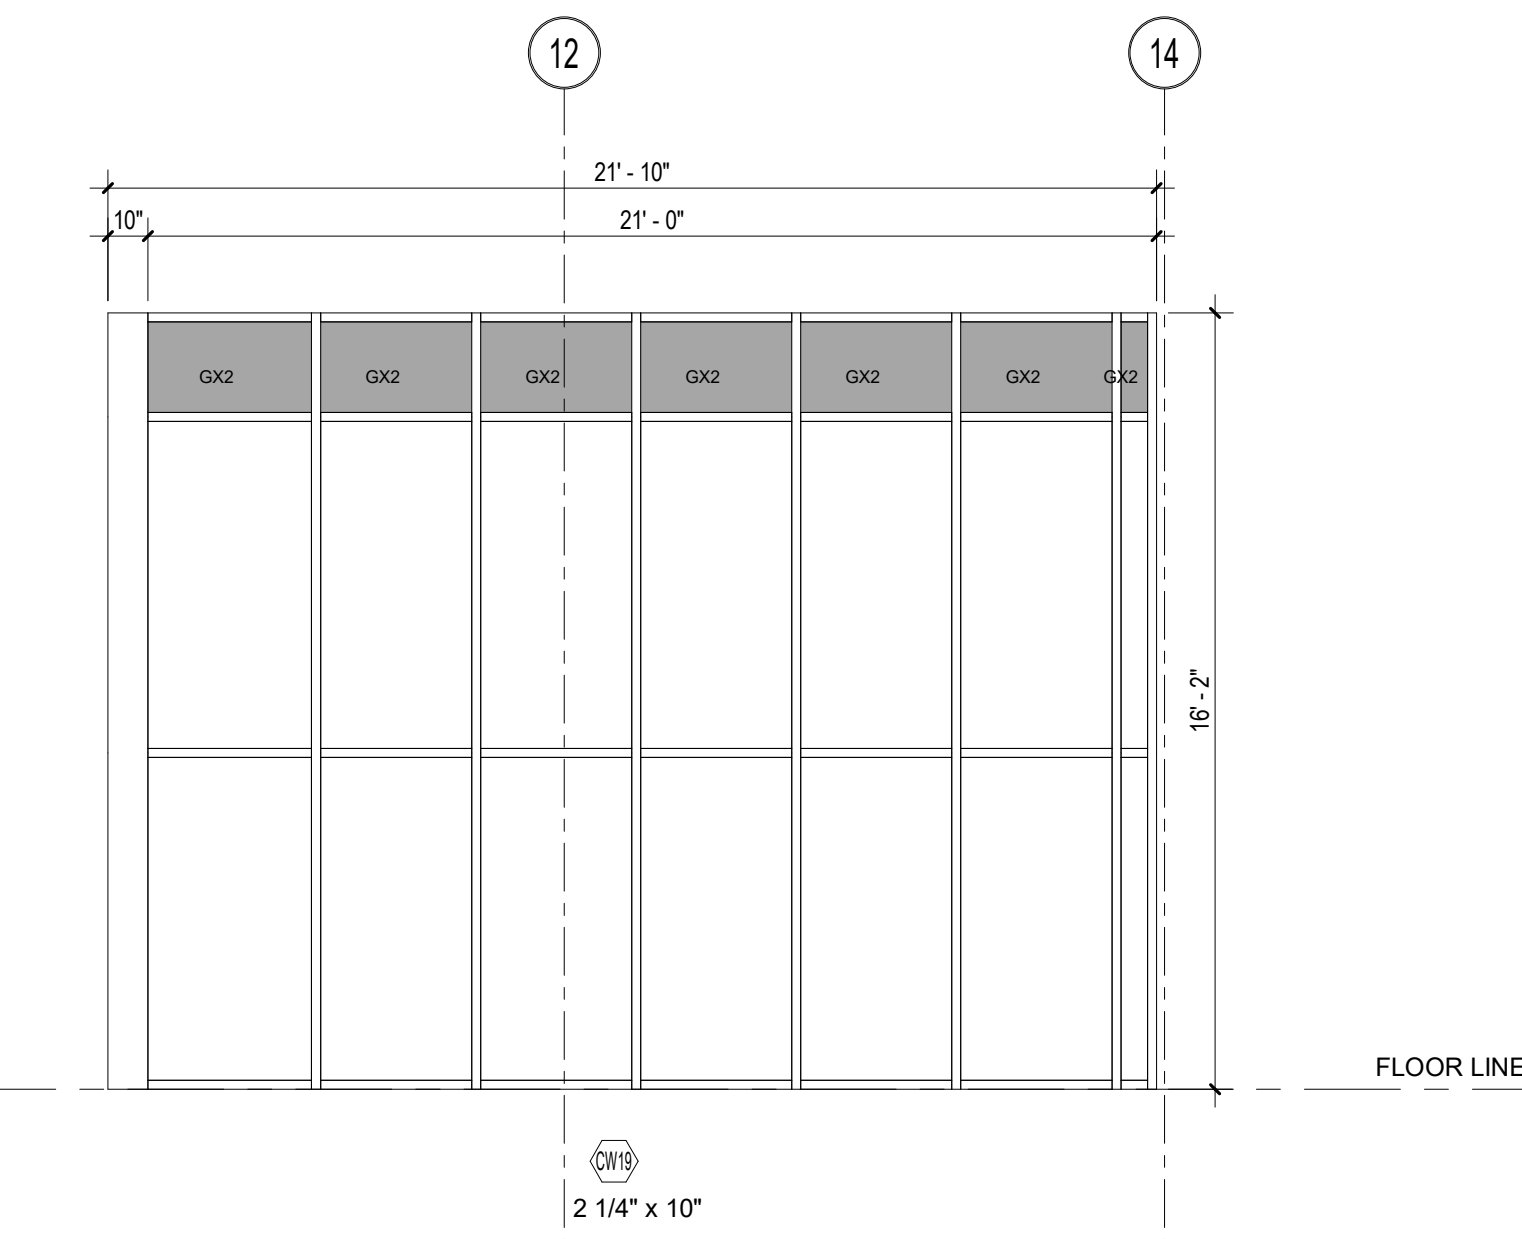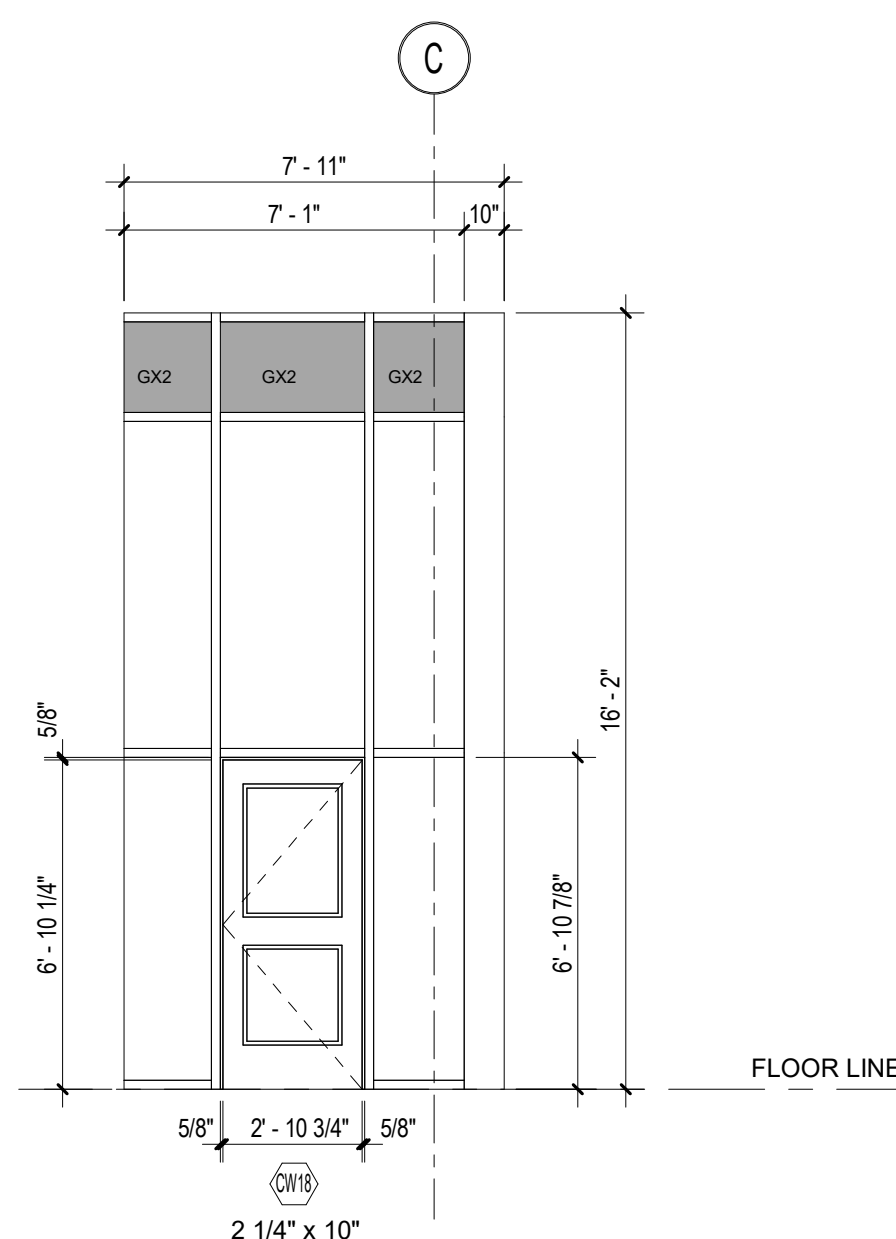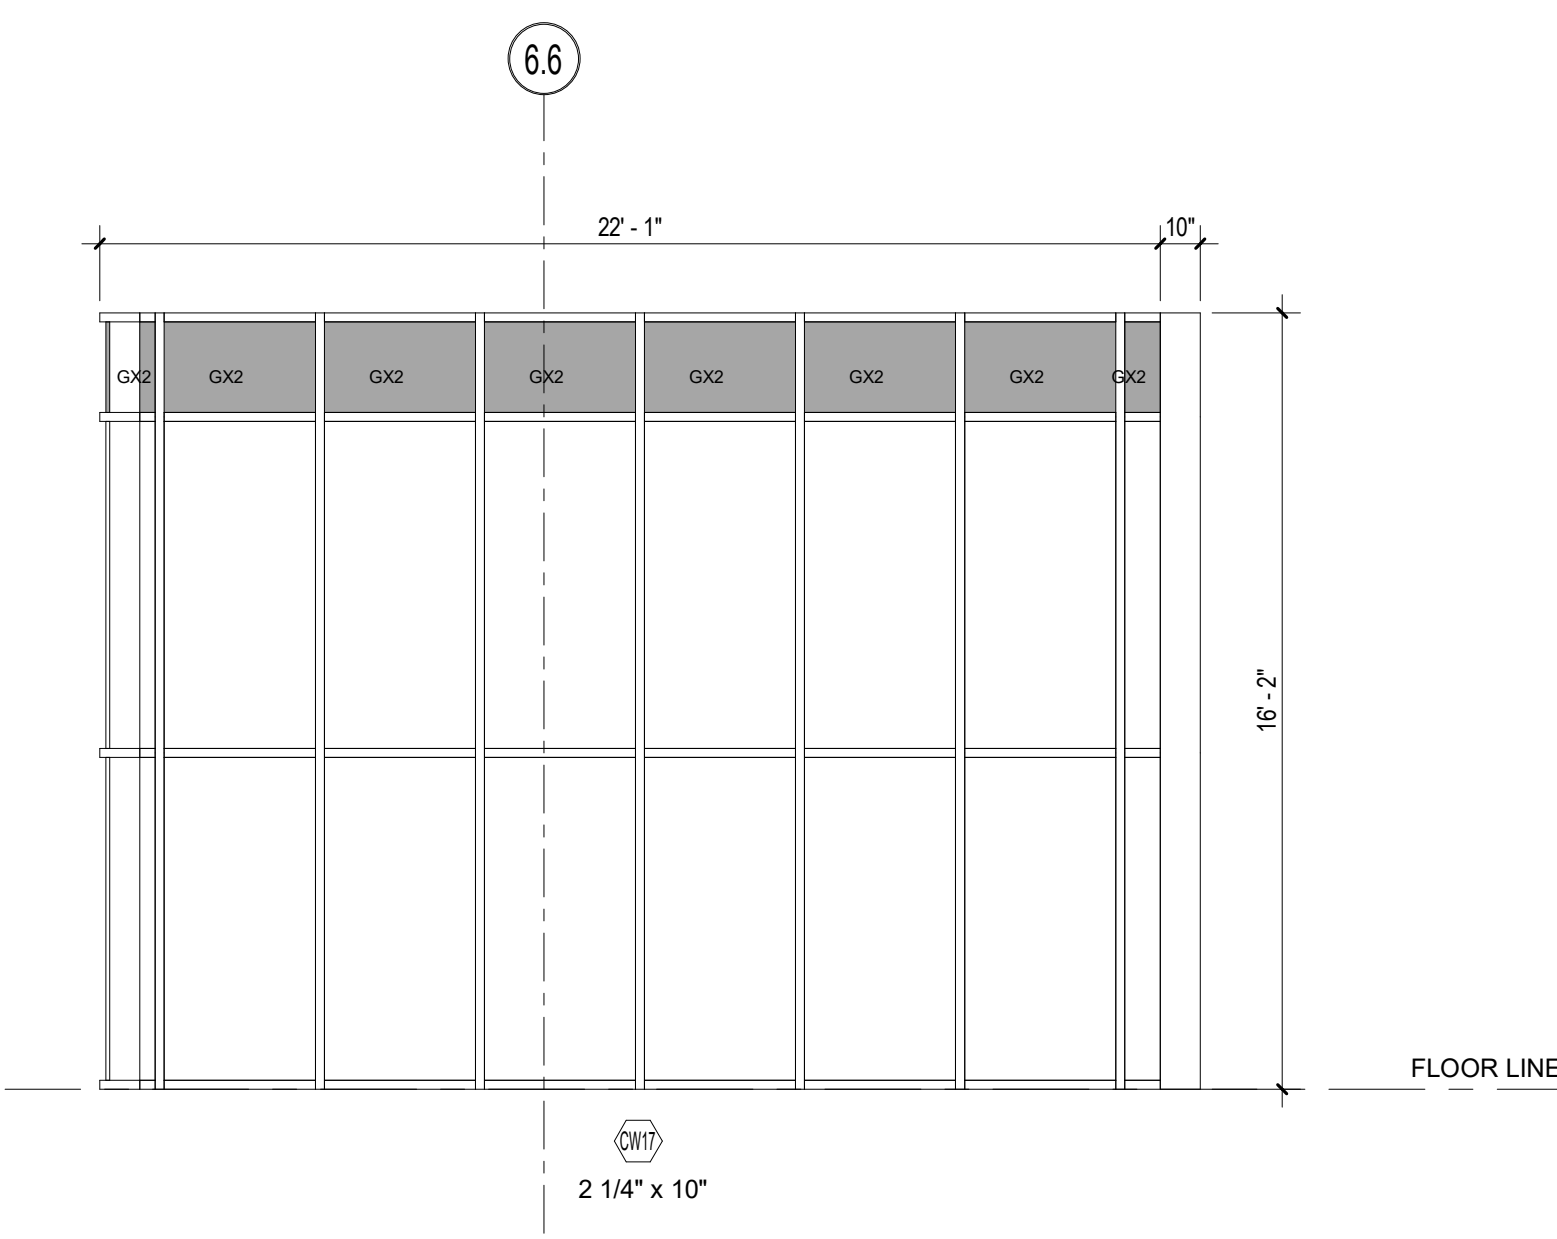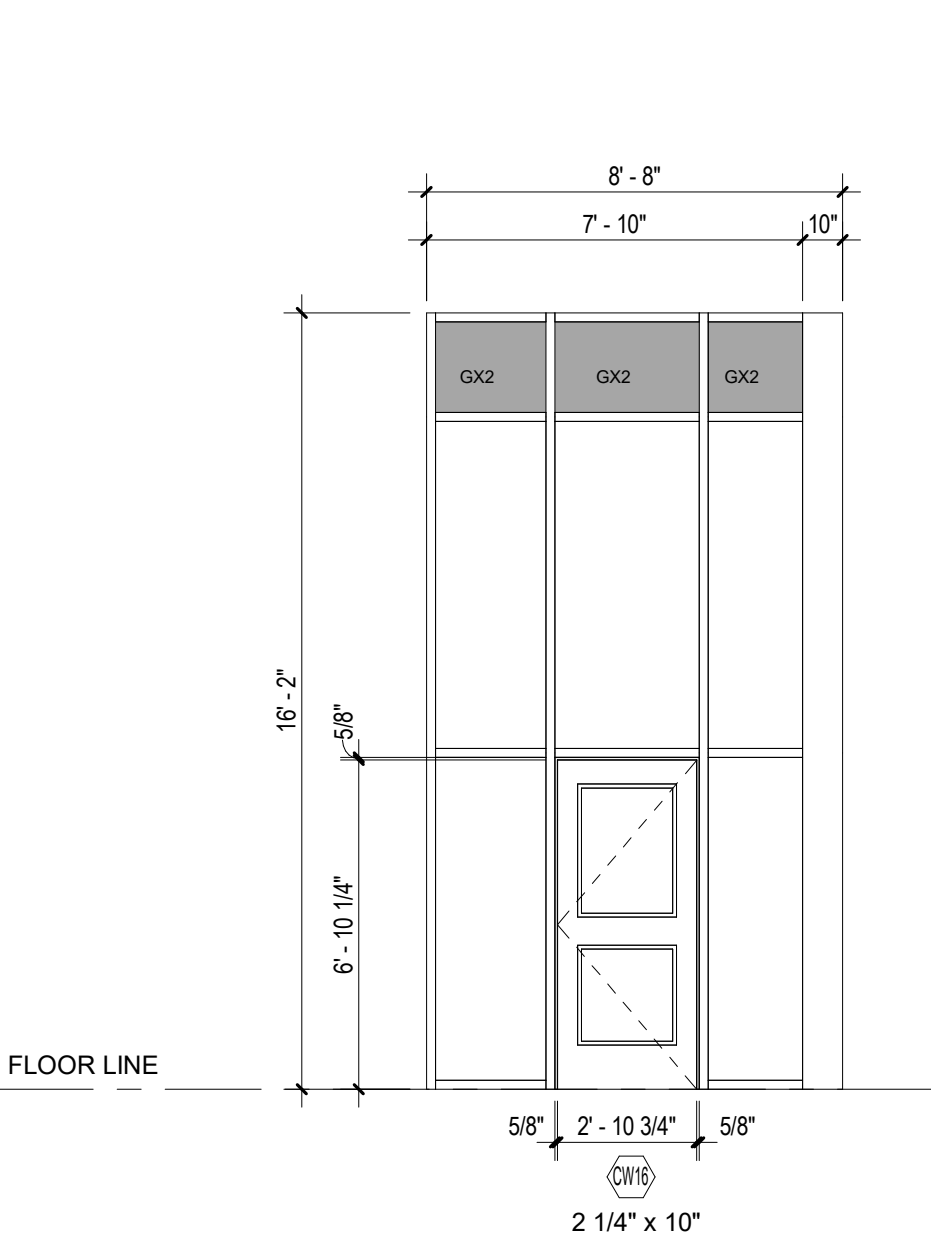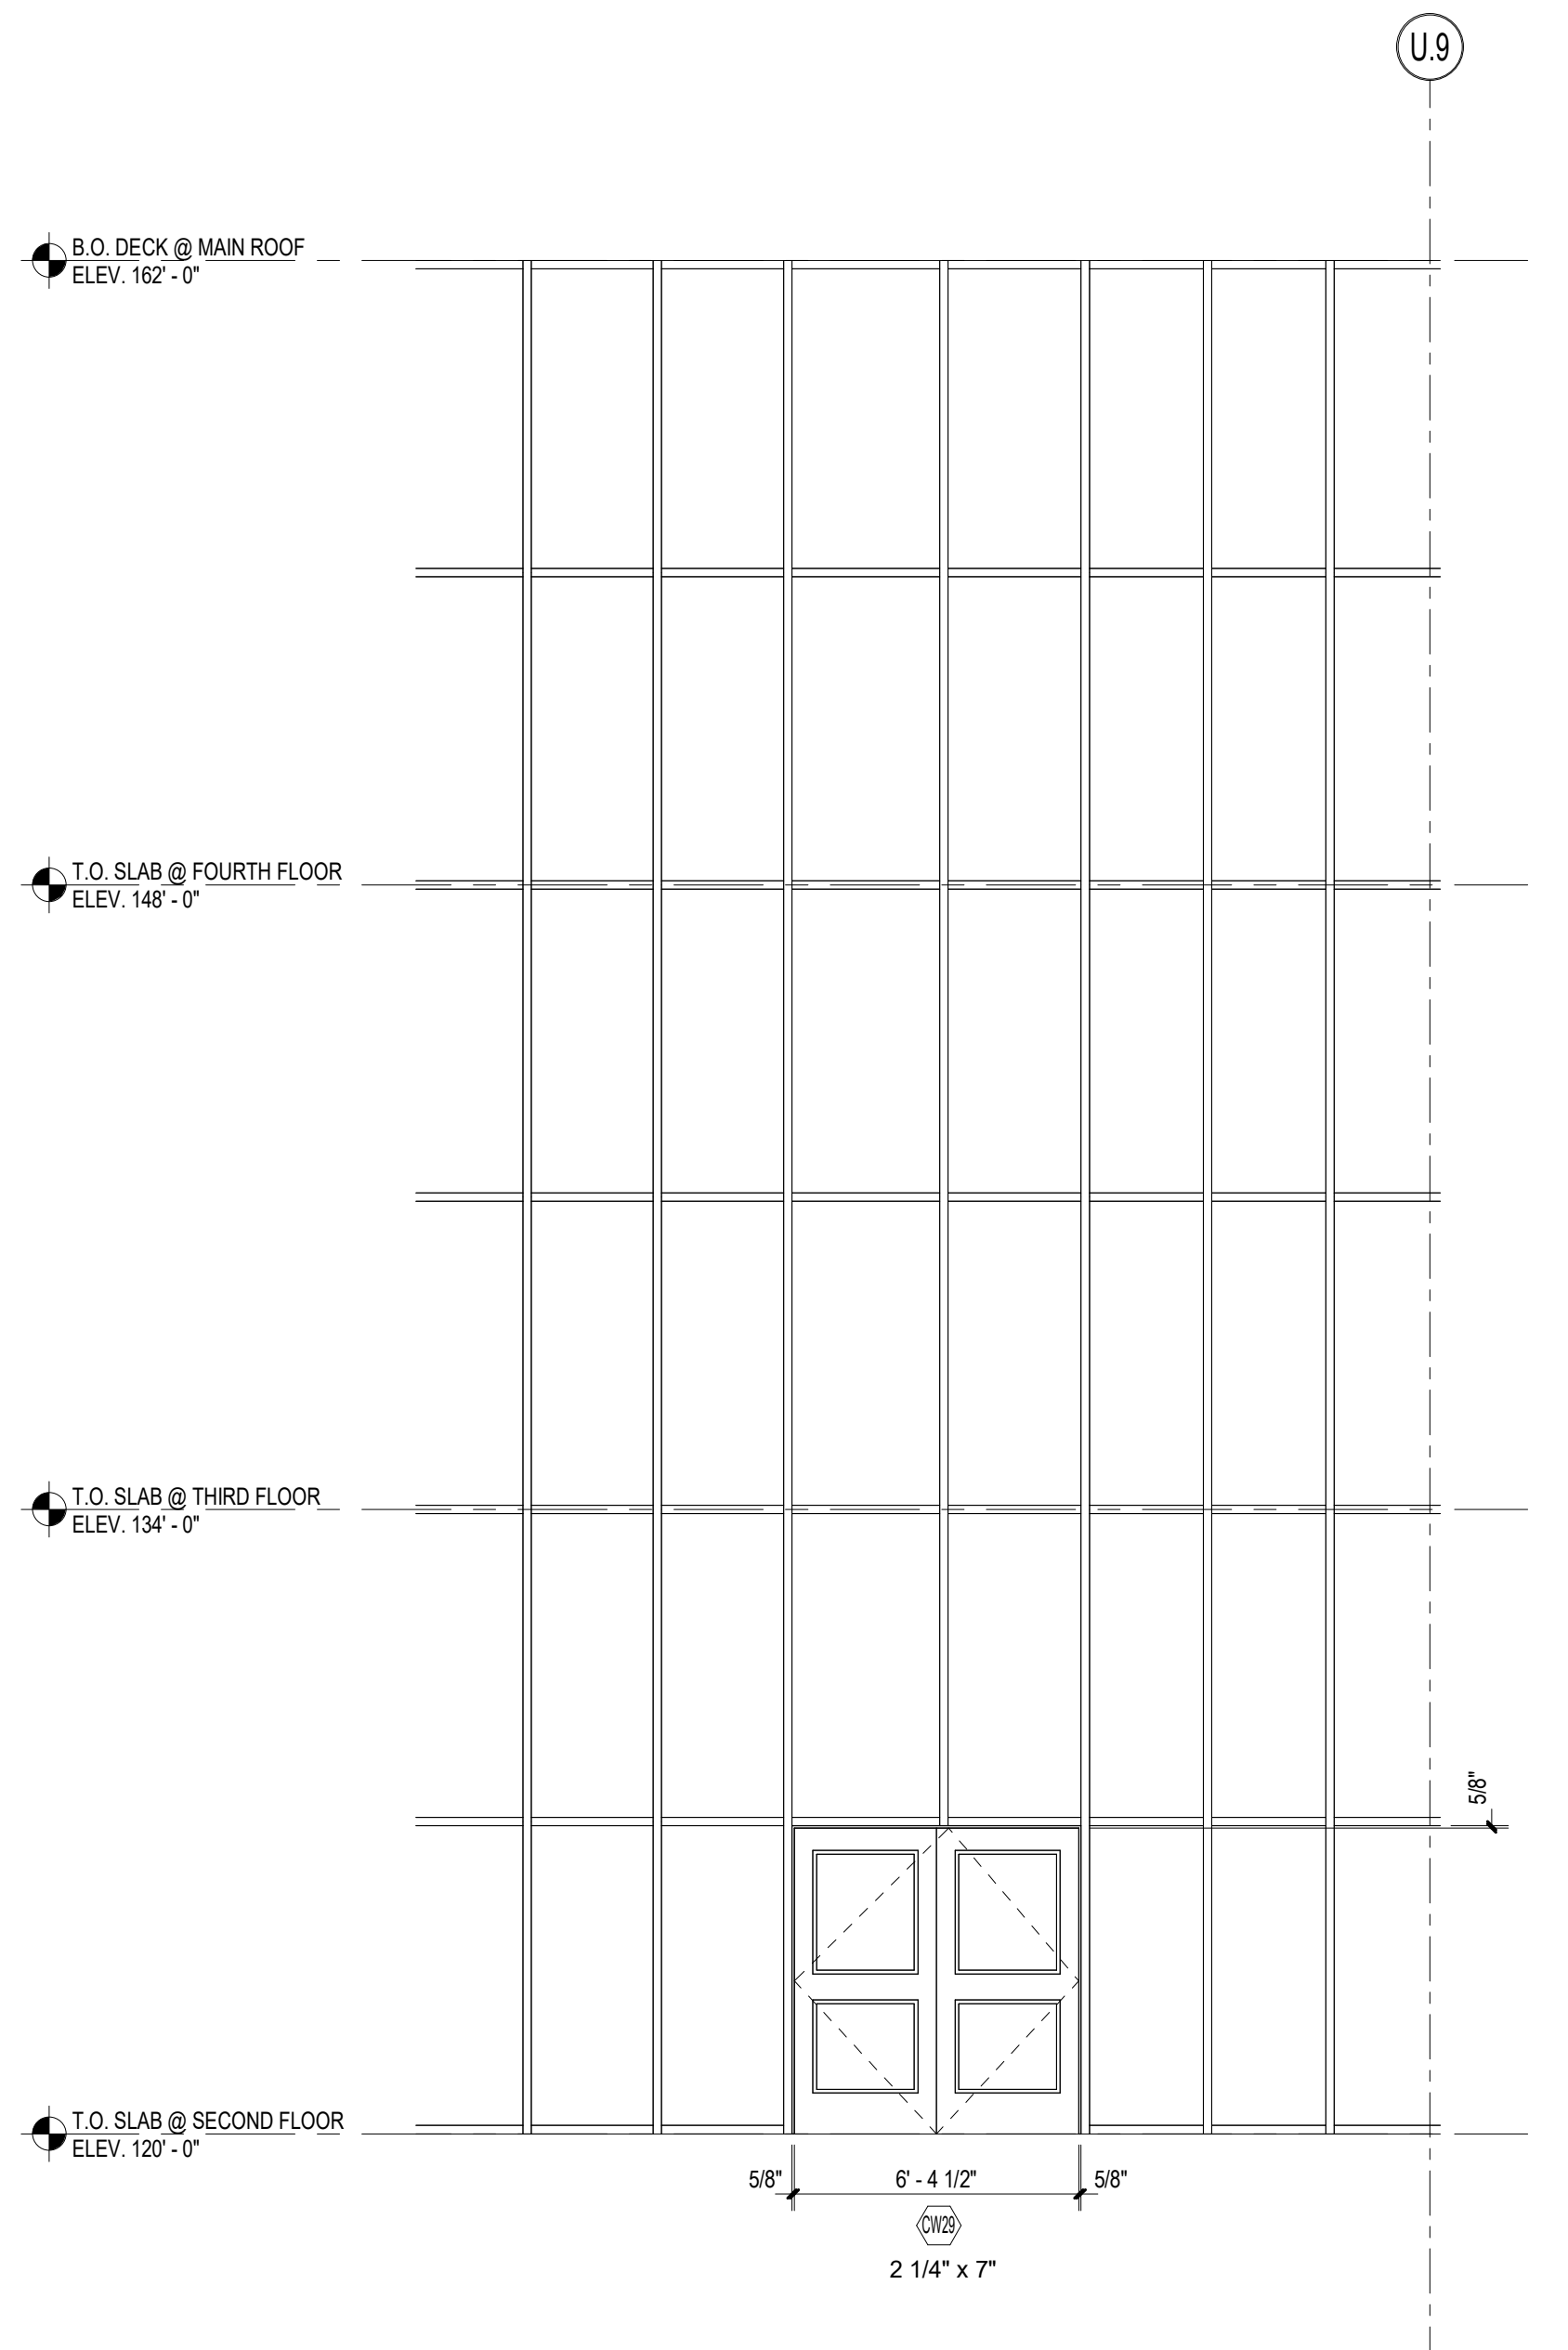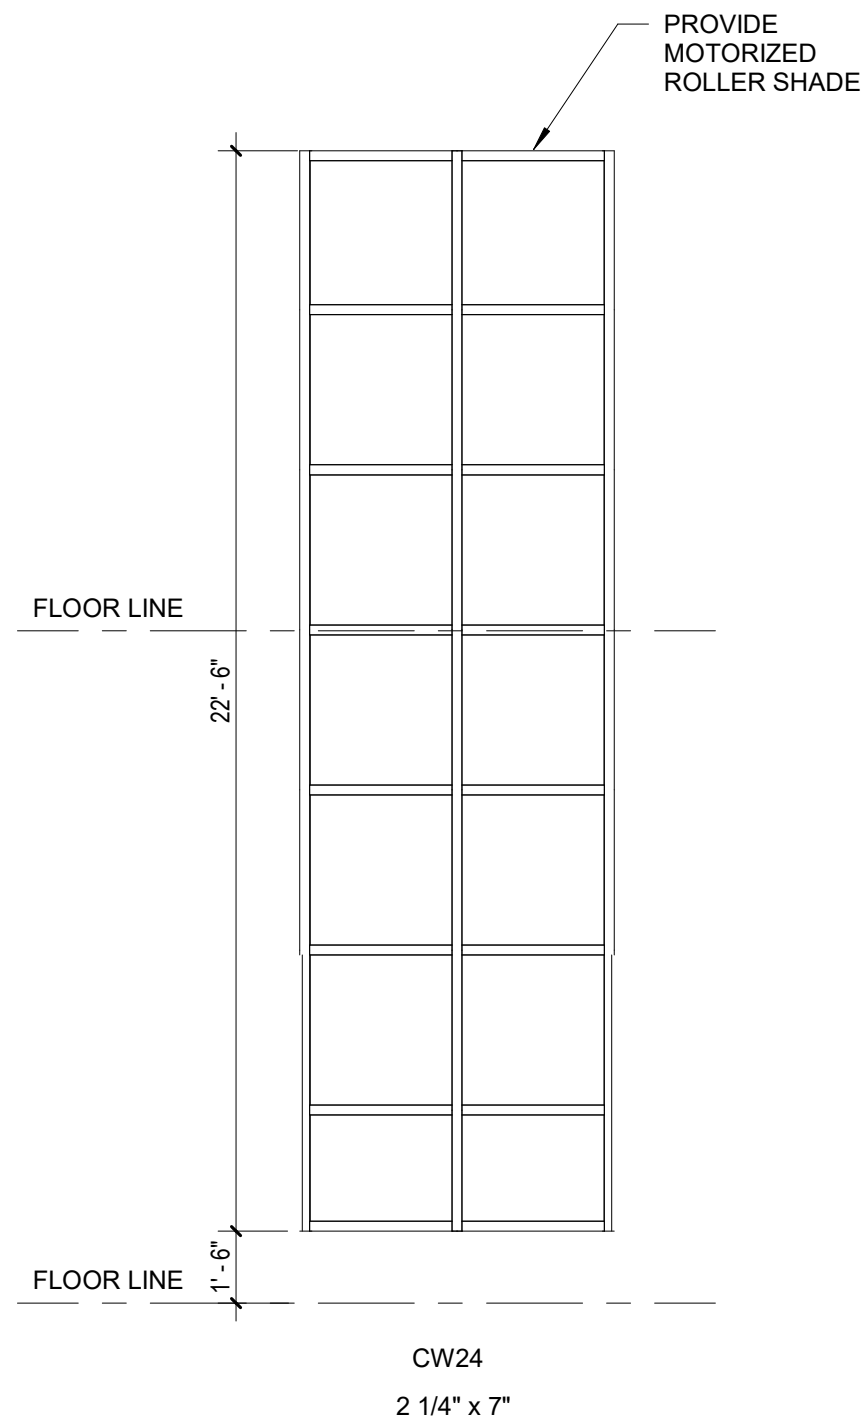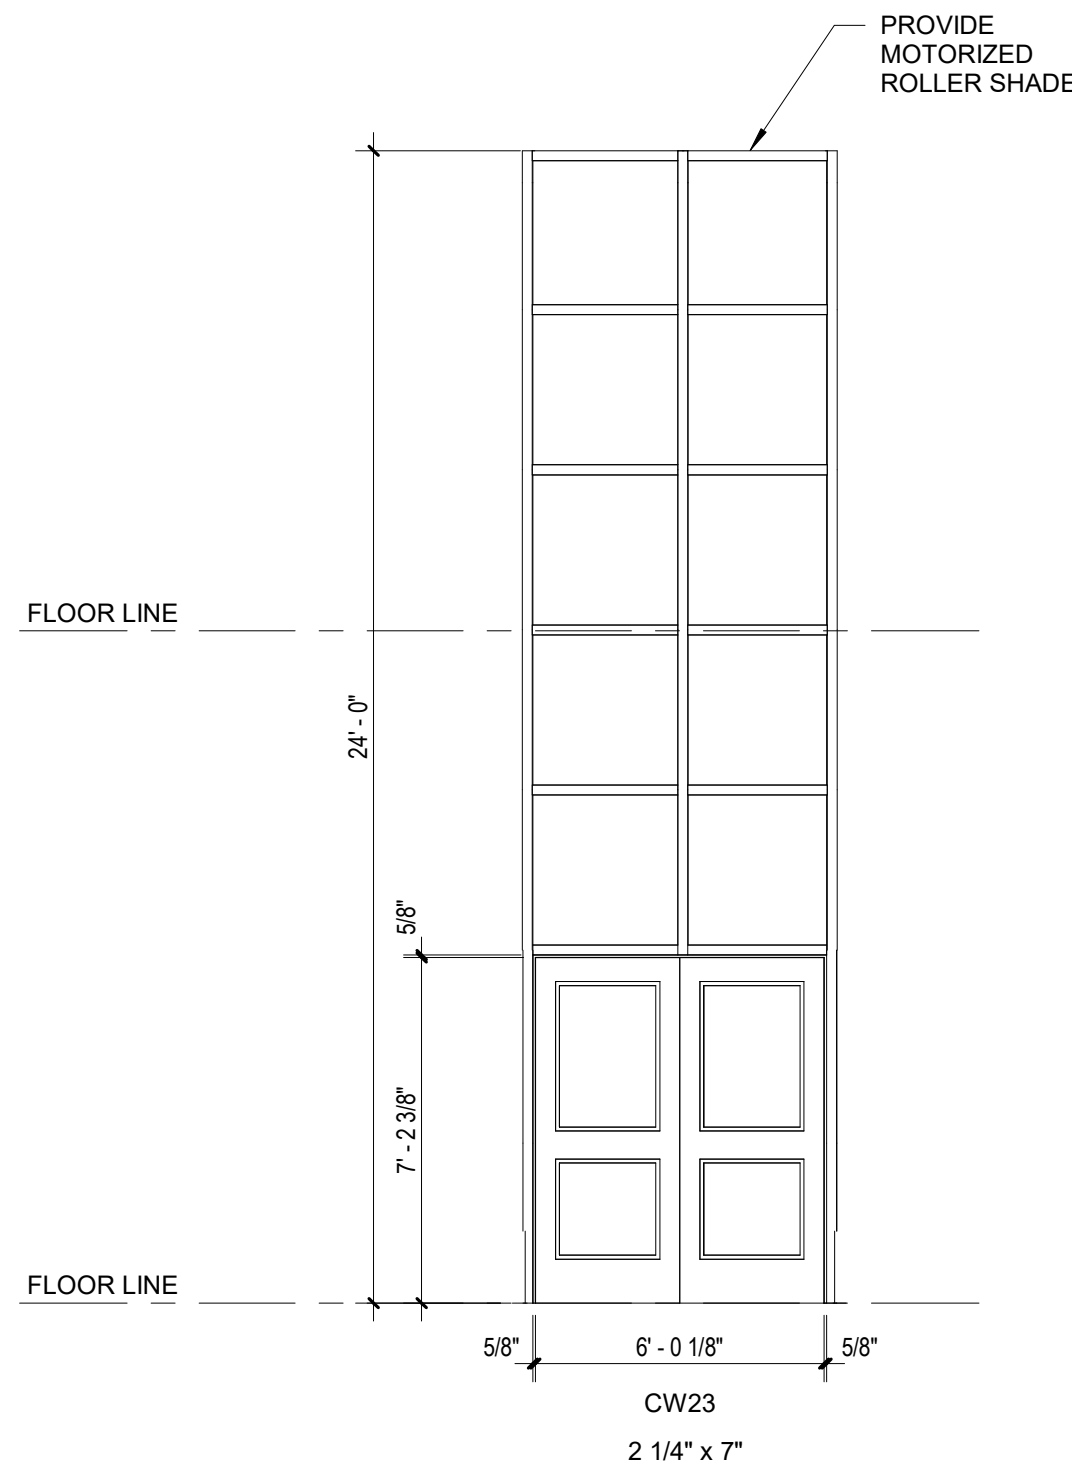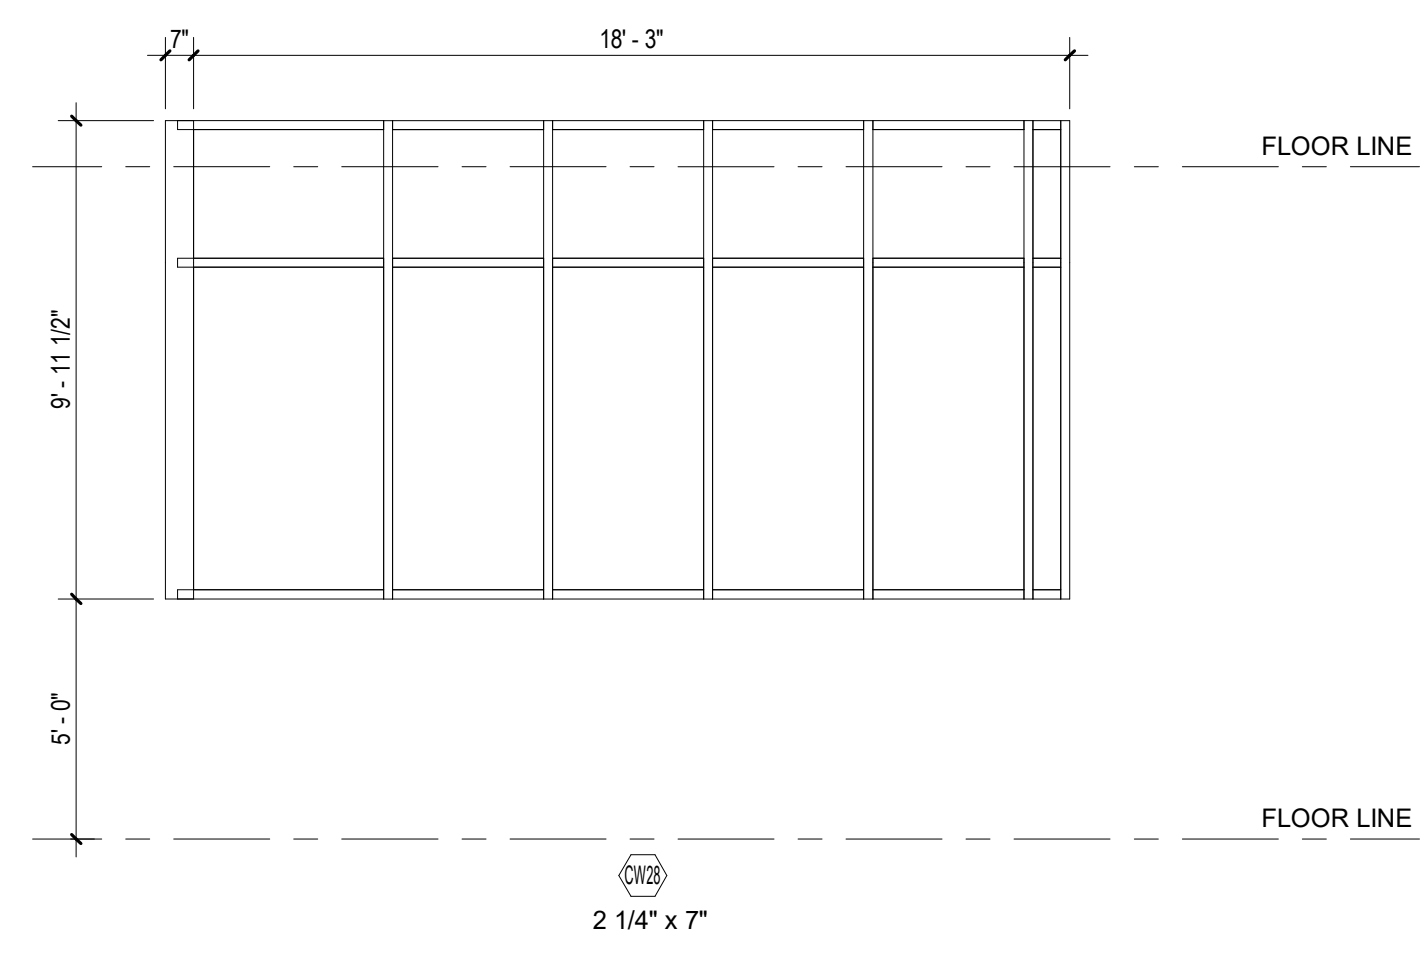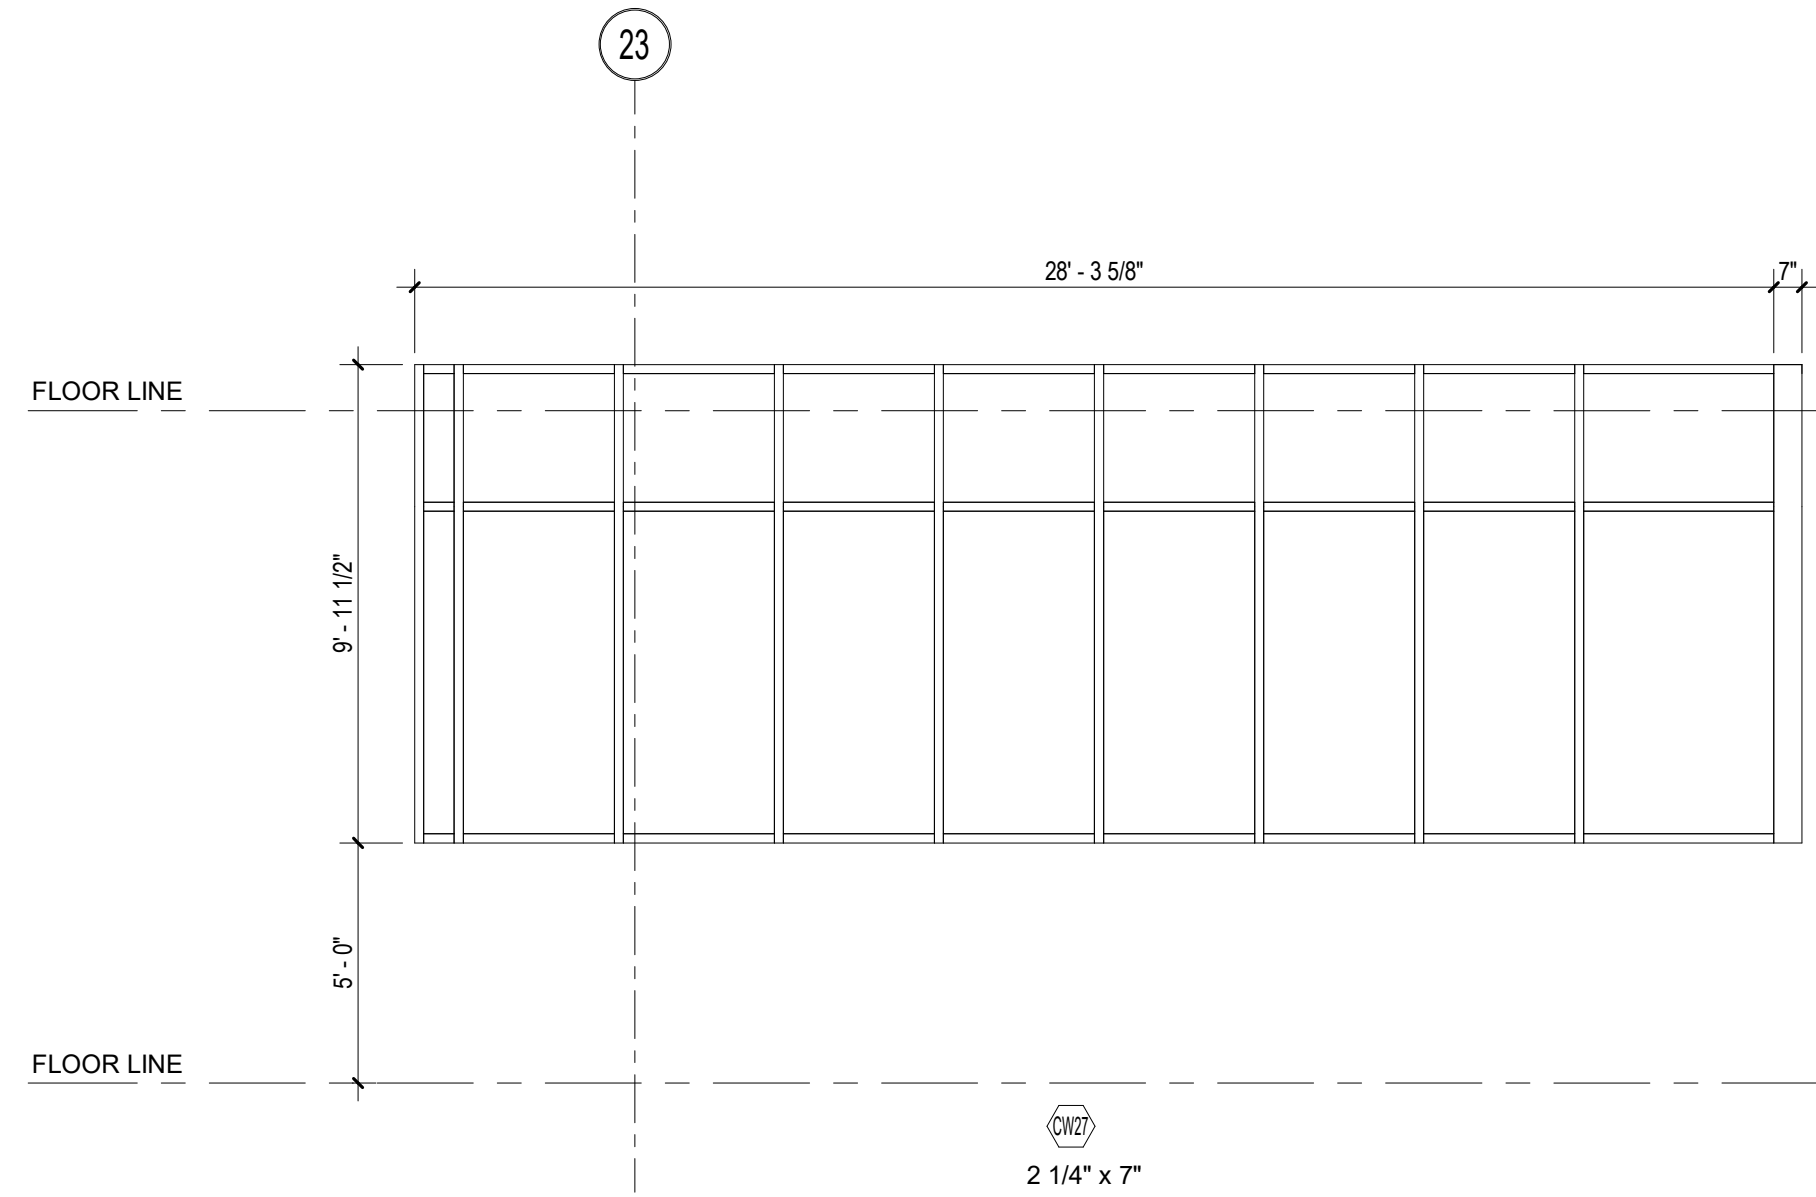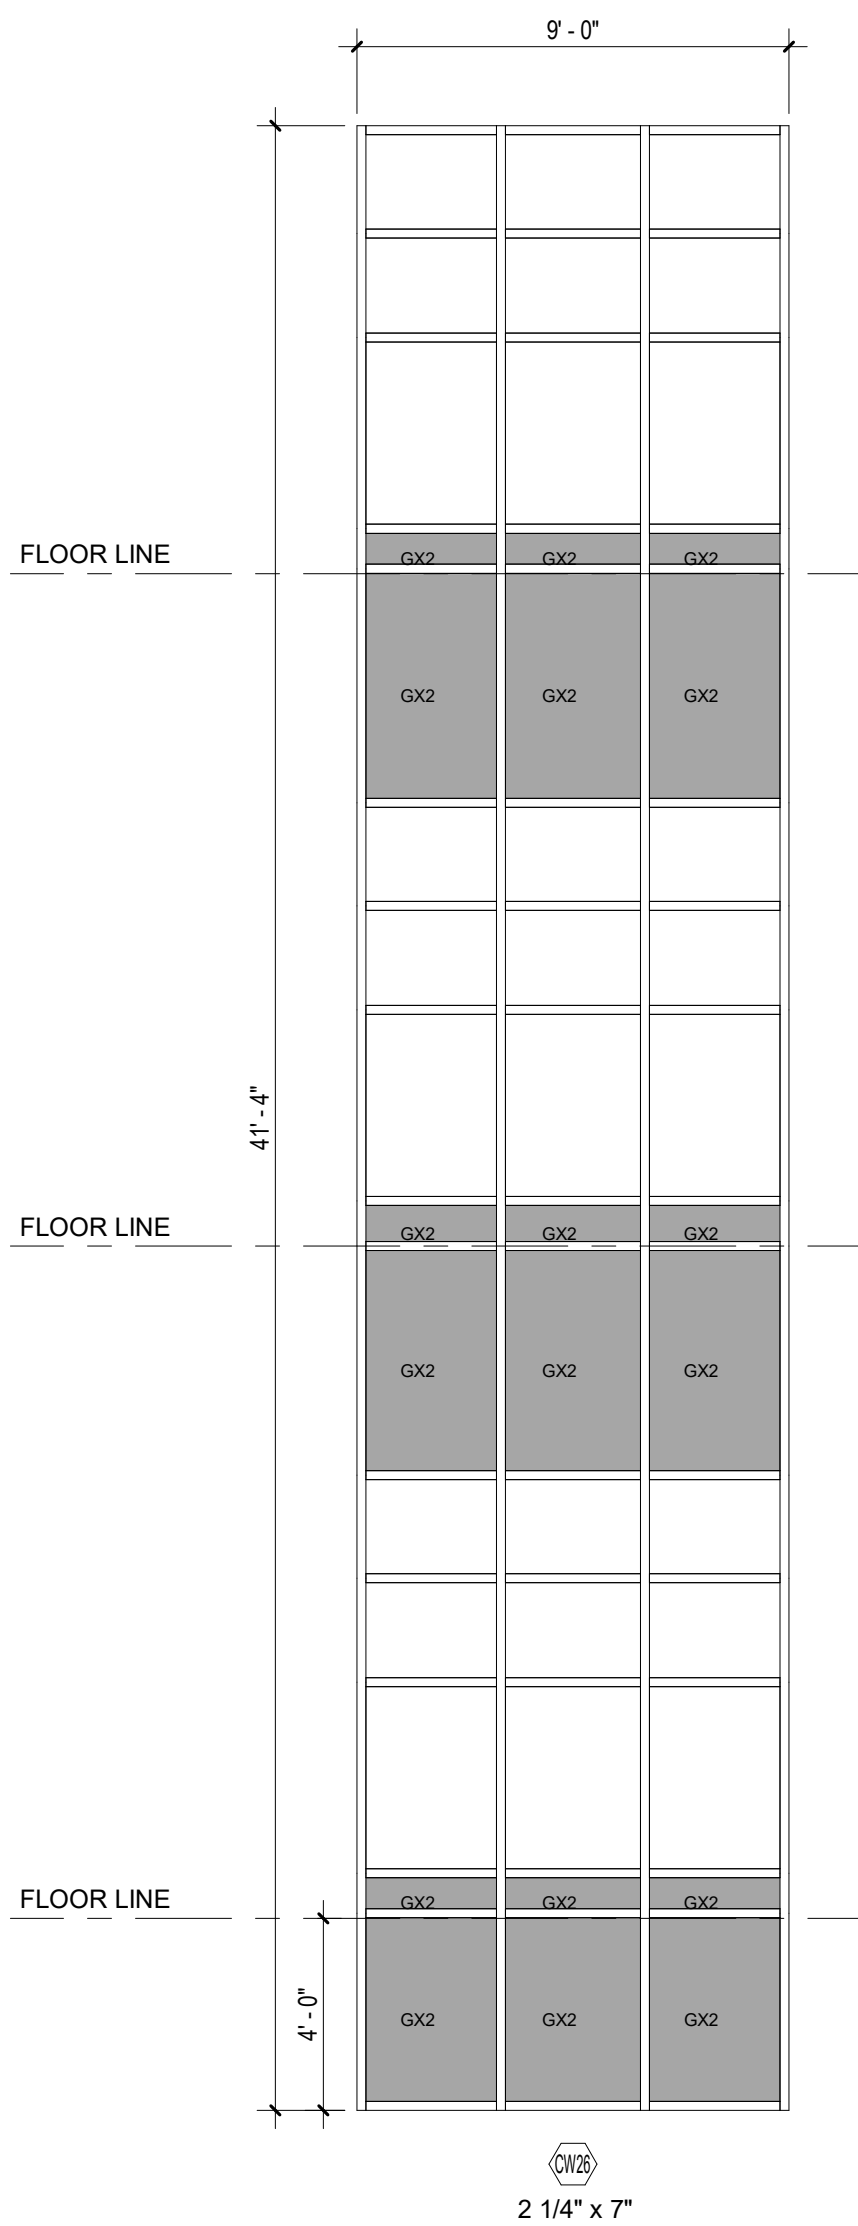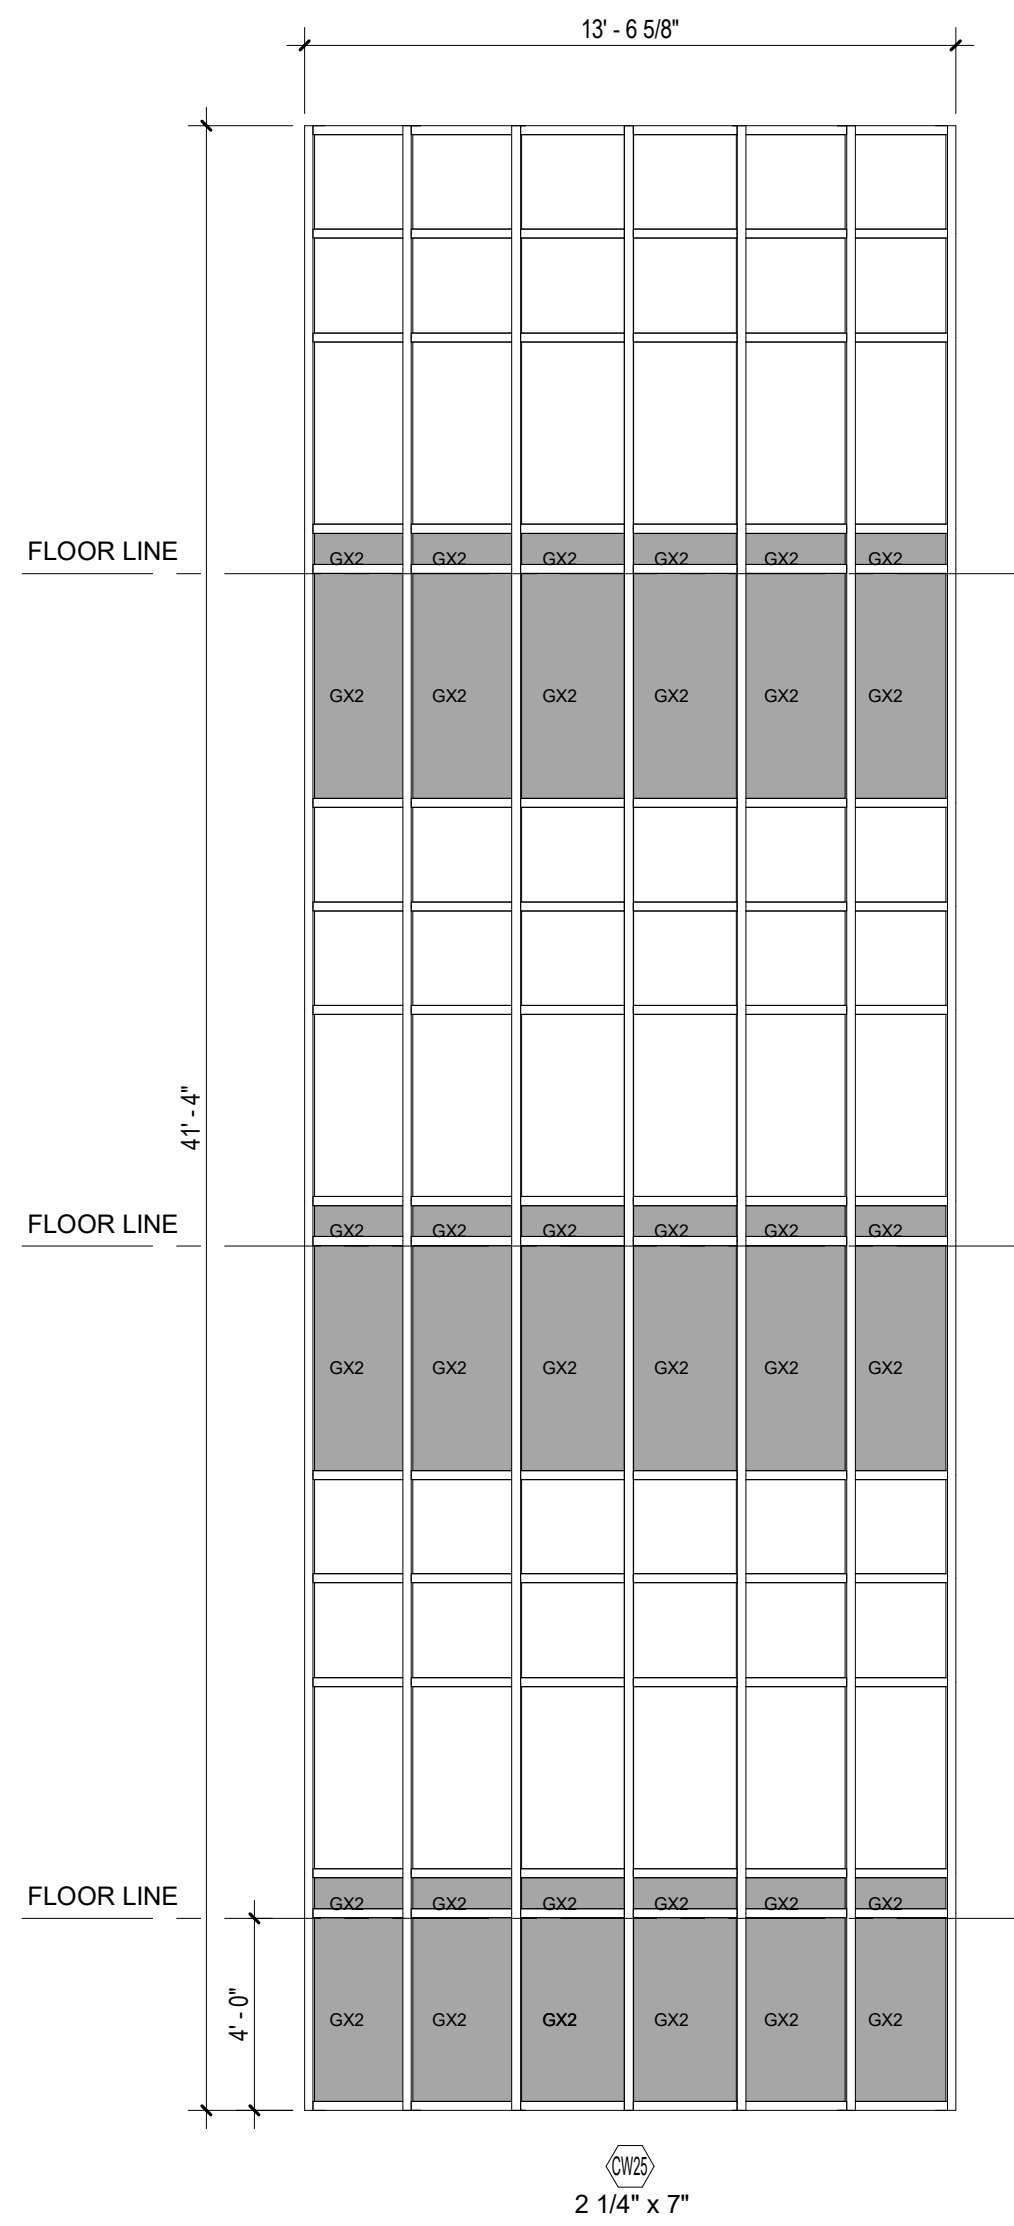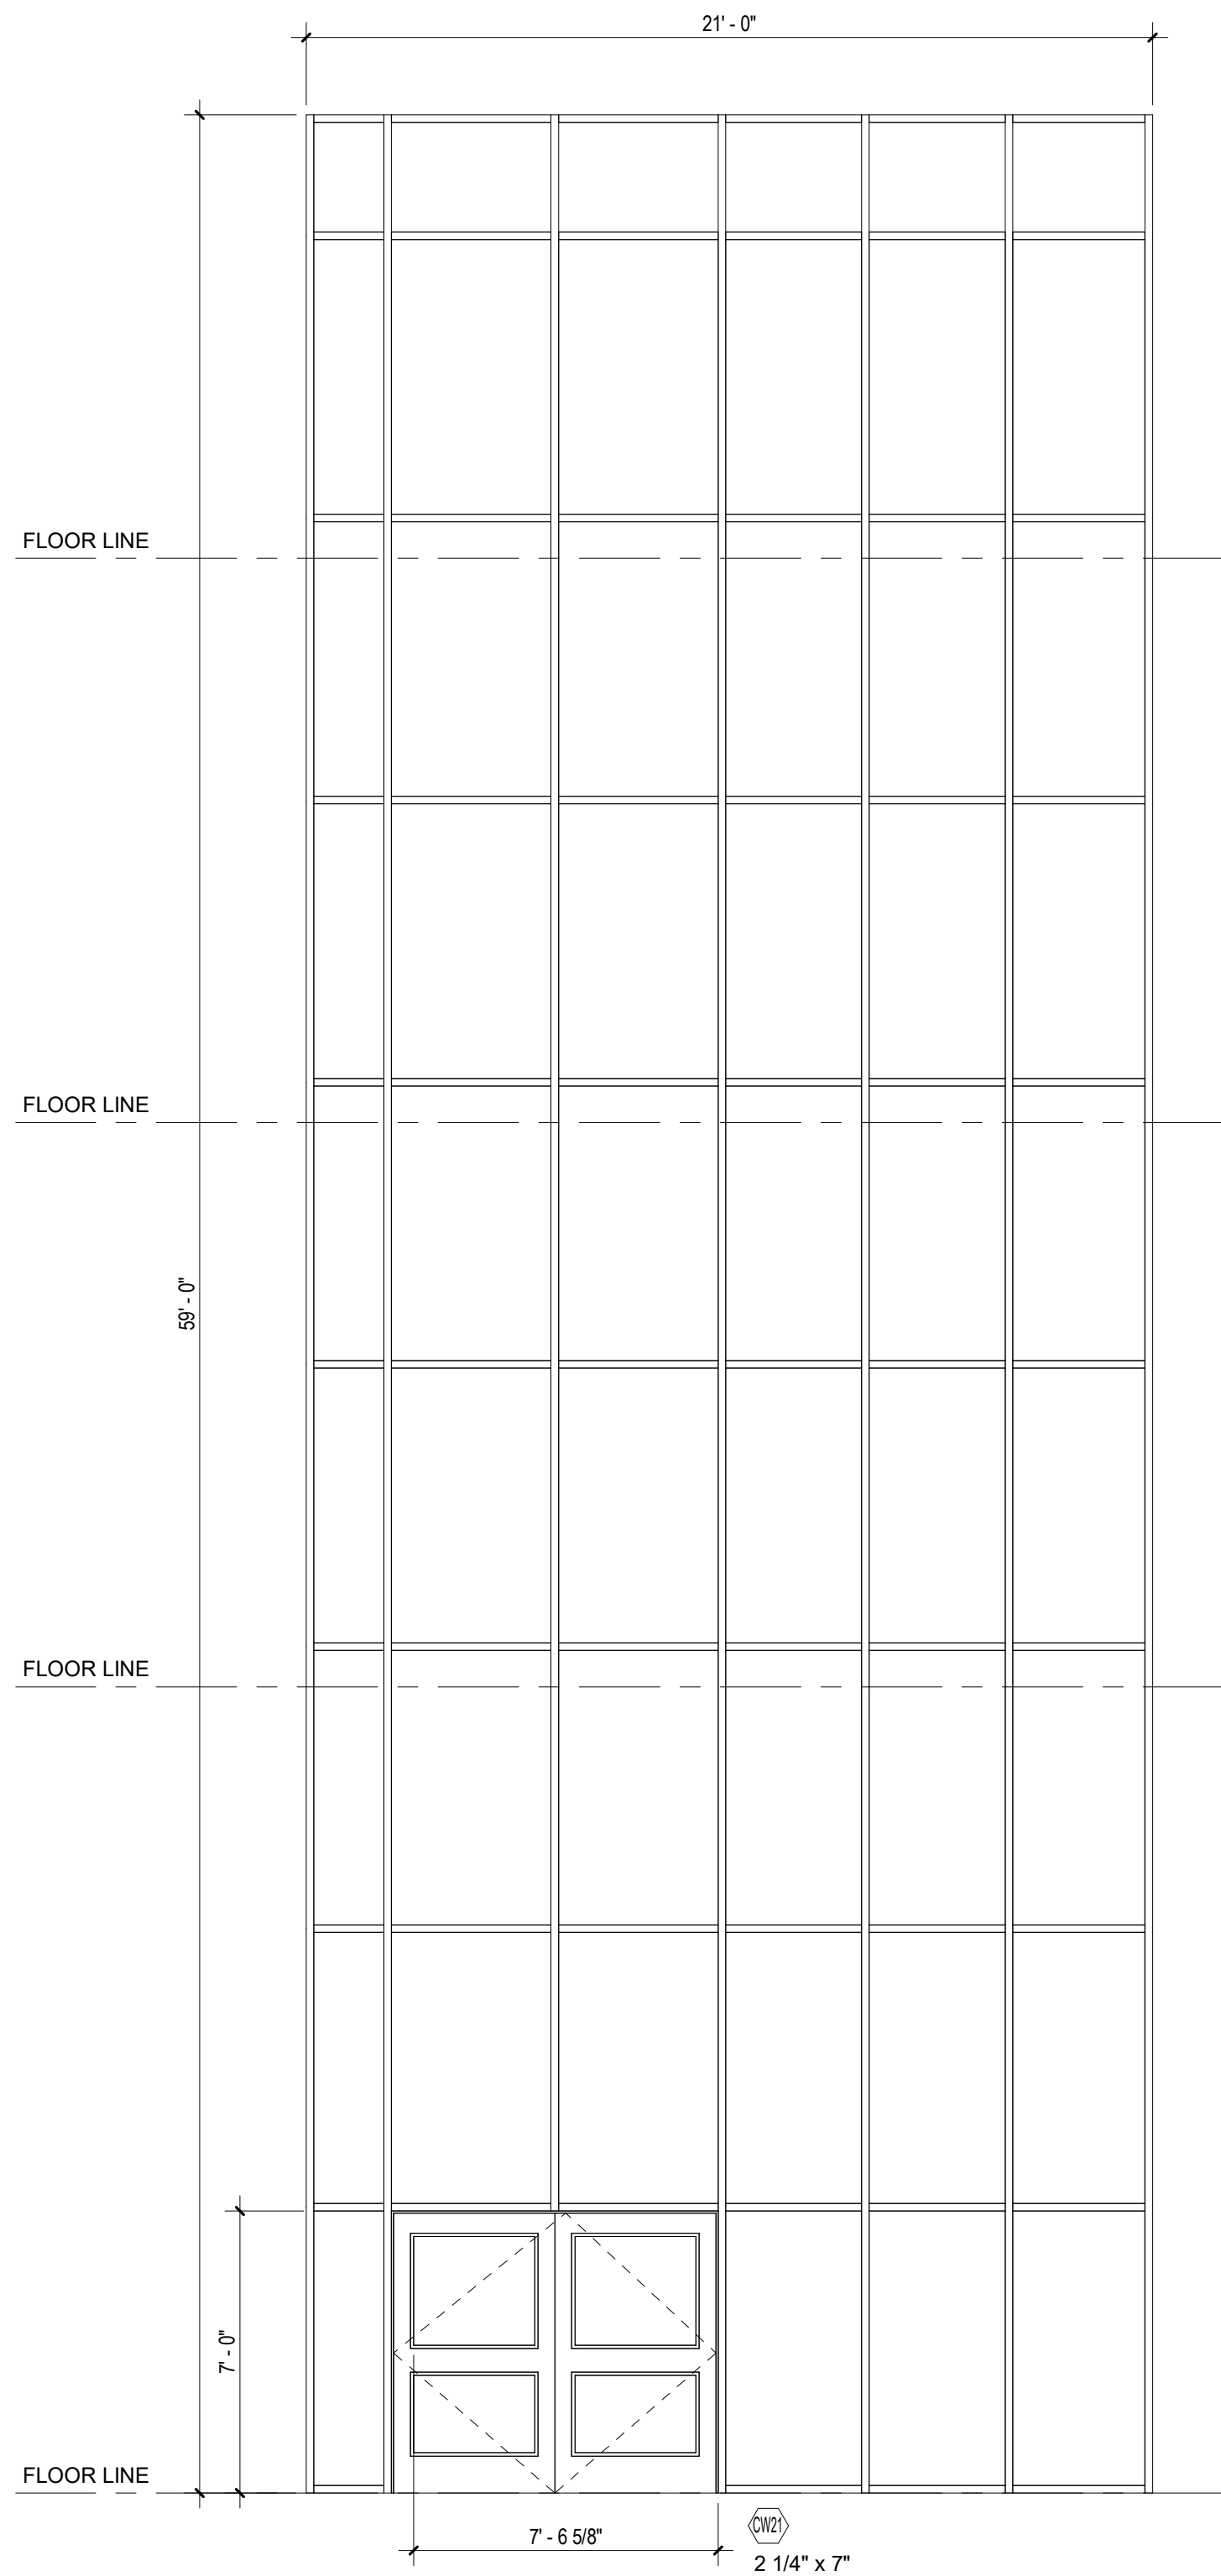

1 CURTAIN WALL TYPES
1/4" = 1'-0"

DRA



Drummeys Rosane Anderson, Inc.
225 Oakland Road
Studio 205
South Windsor, CT 06074
Tel: 877.866.1000
www.dra-inc.com

Northeast
Metropolitan
Regional
Vocational High
School
100 Hemlock Road,
Wakefield, MA 01880

GENERAL NOTES - STOREFRONT / CURTAIN WALL TYPES
1. INTERIOR SYSTEMS: UNLESS NOTED OTHERWISE GLAZING SHALL BE TYPE G1.
2. EXTERIOR SYSTEMS: UNLESS NOTED OTHERWISE GLAZING SHALL BE TYPE G1.
3. AT ALL EXTERIOR CURTAIN WALLS AND STOREFRONTS PROVIDE MINIMUM 2" RIGID INSULATION BEHIND ALL SPANDREL GLASS AND OTHER OPAQUE GLAZING. INSULATION IS NOT SHOWN IN SOME CASES FOR CLARITY.
4. PROVIDE SAFETY GLAZING AT ALL LOCATIONS IDENTIFIED AS HAZARDOUS LOCATIONS PER THE 9TH EDITION OF THE MASSACHUSETTS STATE BUILDING CODE AND THE 2015 EDITION OF THE INTERNATIONAL BUILDING CODE.
5. PROVIDE INSECT SCREENS AT ALL OPERABLE SASH LOCATIONS.
6. "SG" DENOTES LOCATION OF SAFETY GLAZING.
7. SEE DOOR SCHEDULE FOR DOOR TYPES

© COPYRIGHT 2021 DRUMMEYS ROSANE ANDERSON, INC.

MSBA DESIGN
DEVELOPMENT
SUBMISSION
August 4th, 2022

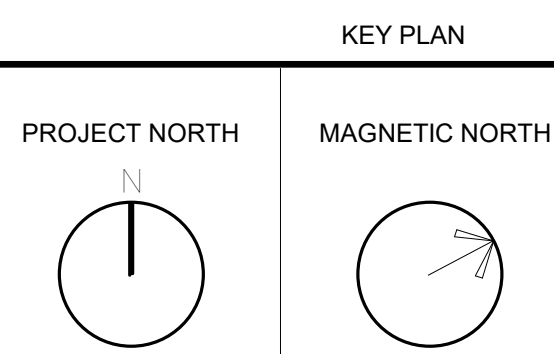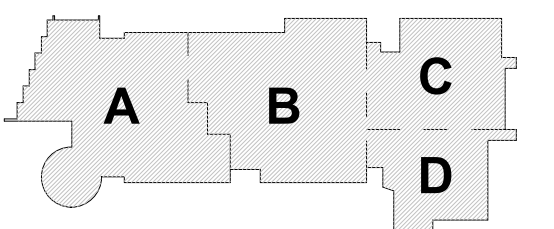

CURTAIN WALL
TYPES

Scale: As indicated
Job No.: 20202
Drawn By: DRA
Date: August 4th, 2022

A6-3-4



DrummeY Rosane Anderson, Inc.
225 Oakland Road
Studio 205
South Windsor, CT 06074
Tel: 817.865.1000
www.drainc.com

260 Charles Street
Studio 300
Waltham, MA 02453
Tel: 817.865.1000
www.drainc.com


**Northeast
Metropolitan
Regional
Vocational High
School**
100 Hemlock Road,
Wakefield, MA 01880

GENERAL NOTES - STOREFRONT / CURTAIN WALL TYPES

- INTERIOR SYSTEMS: UNLESS NOTED OTHERWISE GLAZING SHALL BE TYPE G1.
- EXTERIOR SYSTEMS: UNLESS NOTED OTHERWISE GLAZING SHALL BE TYPE GX1.
- AT ALL EXTERIOR CURTAIN WALLS AND STOREFRONTS PROVIDE MINIMUM 2" RIGID INSULATION BEHIND ALL SPANDREL GLASS AND OTHER OPAQUE GLAZING. INSULATION IS NOT SHOWN IN SOME CASES FOR CLARITY.
- PROVIDE SAFETY GLAZING AT ALL LOCATIONS IDENTIFIED AS HAZARDOUS LOCATIONS PER THE 9TH EDITION OF THE MASSACHUSETTS STATE BUILDING CODE AND THE 2015 EDITION OF THE INTERNATIONAL BUILDING CODE.
- PROVIDE INSECT SCREENS AT ALL OPERABLE SASH LOCATIONS.
- "SG" DENOTES LOCATION OF SAFETY GLAZING.
- SEE DOOR SCHEDULE FOR DOOR TYPES.


© COPYRIGHT 2021 DRUMMEY ROSANE ANDERSON, INC.

MSBA DESIGN
DEVELOPMENT
SUBMISSION
August 4th, 2022

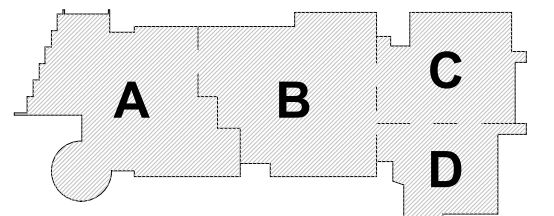

KEY PLAN


PROJECT NORTH MAGNETIC NORTH

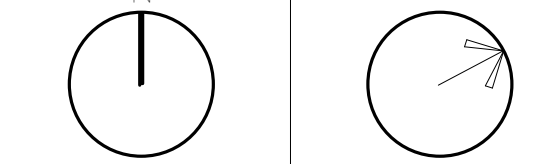

INTERIOR
CURTAIN WALL
TYPES

Scale: As indicated
Job No.: 20202
Drawn By: DRA
Date: August 4th, 2022

A6-3-5

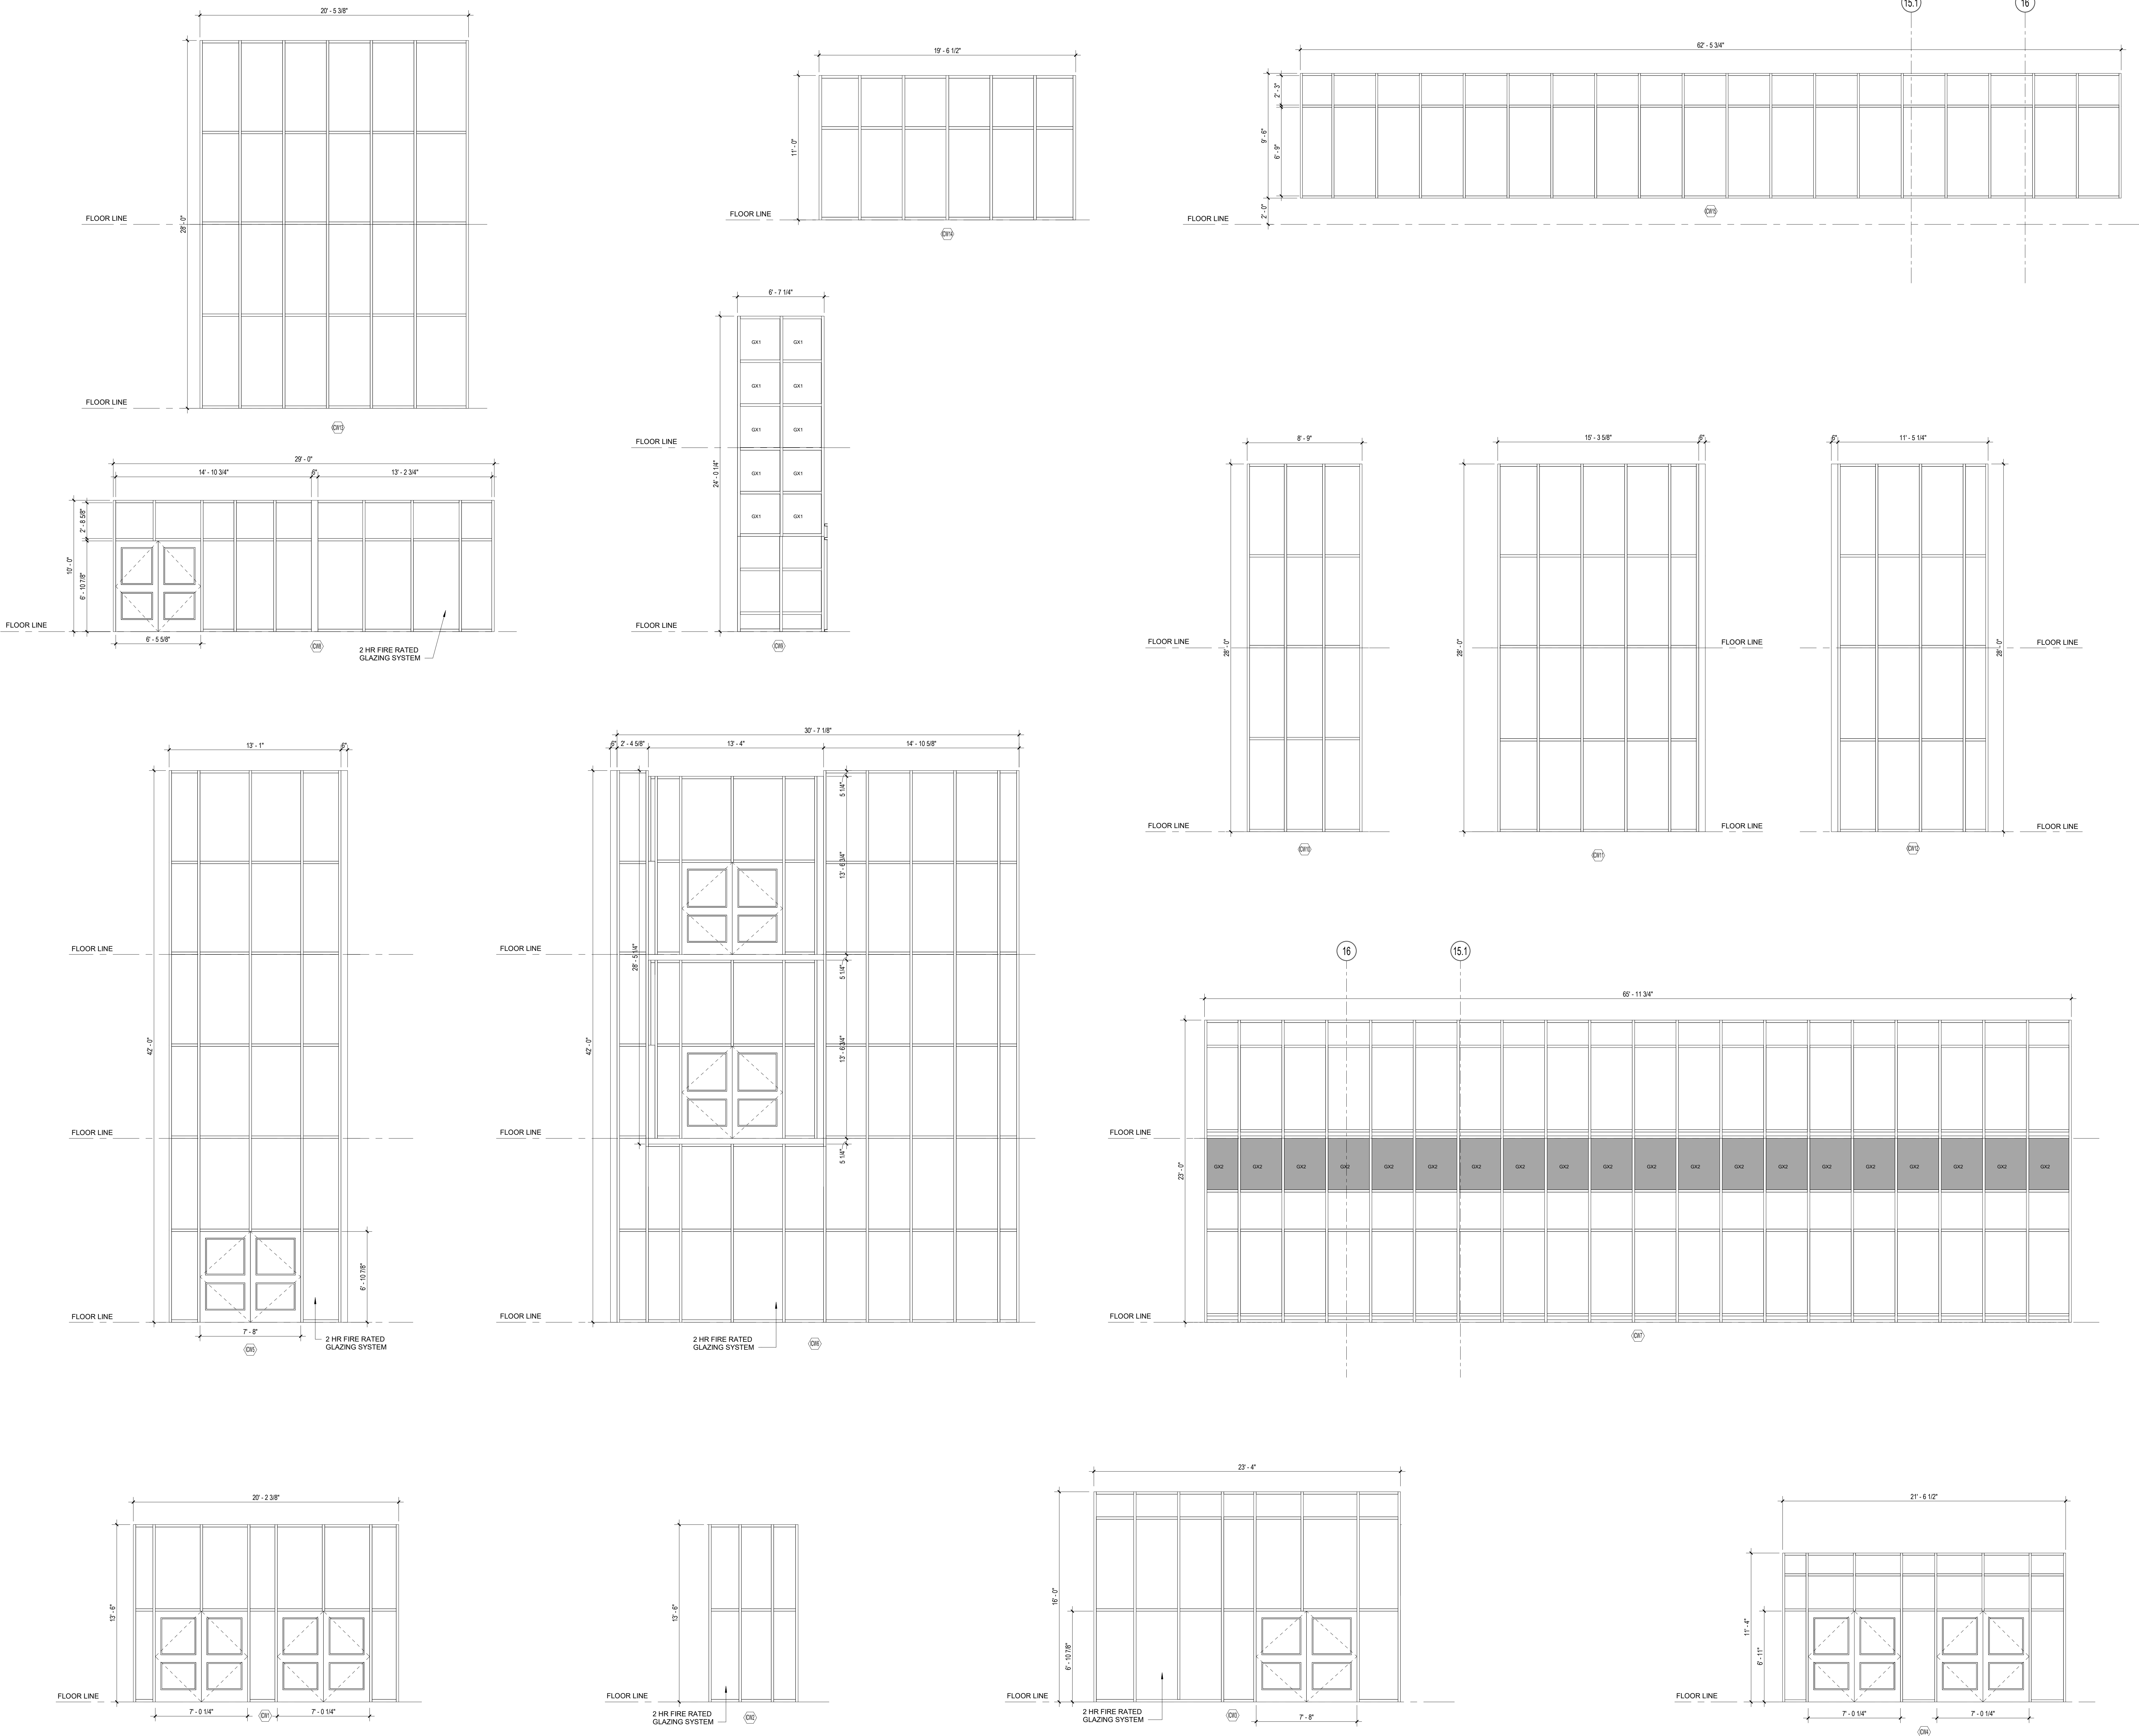


1 INTERIOR CURTAIN WALL TYPES
1/4" = 1'-0"

100 Hemlock Road,
Wakefield, MA 01880

Answers

1. INTERIOR SYSTEMS: UNLESS NOTED OTHERWISE GLAZING SHALL BE TYPE G1.
2. EXTERIOR SYSTEMS: UNLESS NOTED OTHERWISE GLAZING SHALL BE TYPE GX1.
3. AT ALL EXTERIOR CURTAIN WALLS AND STOREFRONTS PROVIDE TYPE G1 AND INSULATION. IN SPANDREL GLASS AND OTHER OPAQUE GLAZING, INSULATION IS NOT SHOWN IN SOME CASES FOR CLARITY.
4. PROVIDE SAFETY GLAZING AT ALL LOCATIONS IDENTIFIED AS HAZARDOUS LOCATIONS PER THE 9TH EDITION OF THE MASSACHUSETTS STATE BUILDING CODE AND THE 2015 EDITION OF THE INTERNATIONAL BUILDING CODE.
5. PROVIDE INSECT SCREENS AT ALL OPERABLE BASH LOCATIONS.
6. "SG" DENOTES LOCATION OF SAFETY GLAZING
7. SEE DOOR SCHEDULE FOR DOOR TYPES

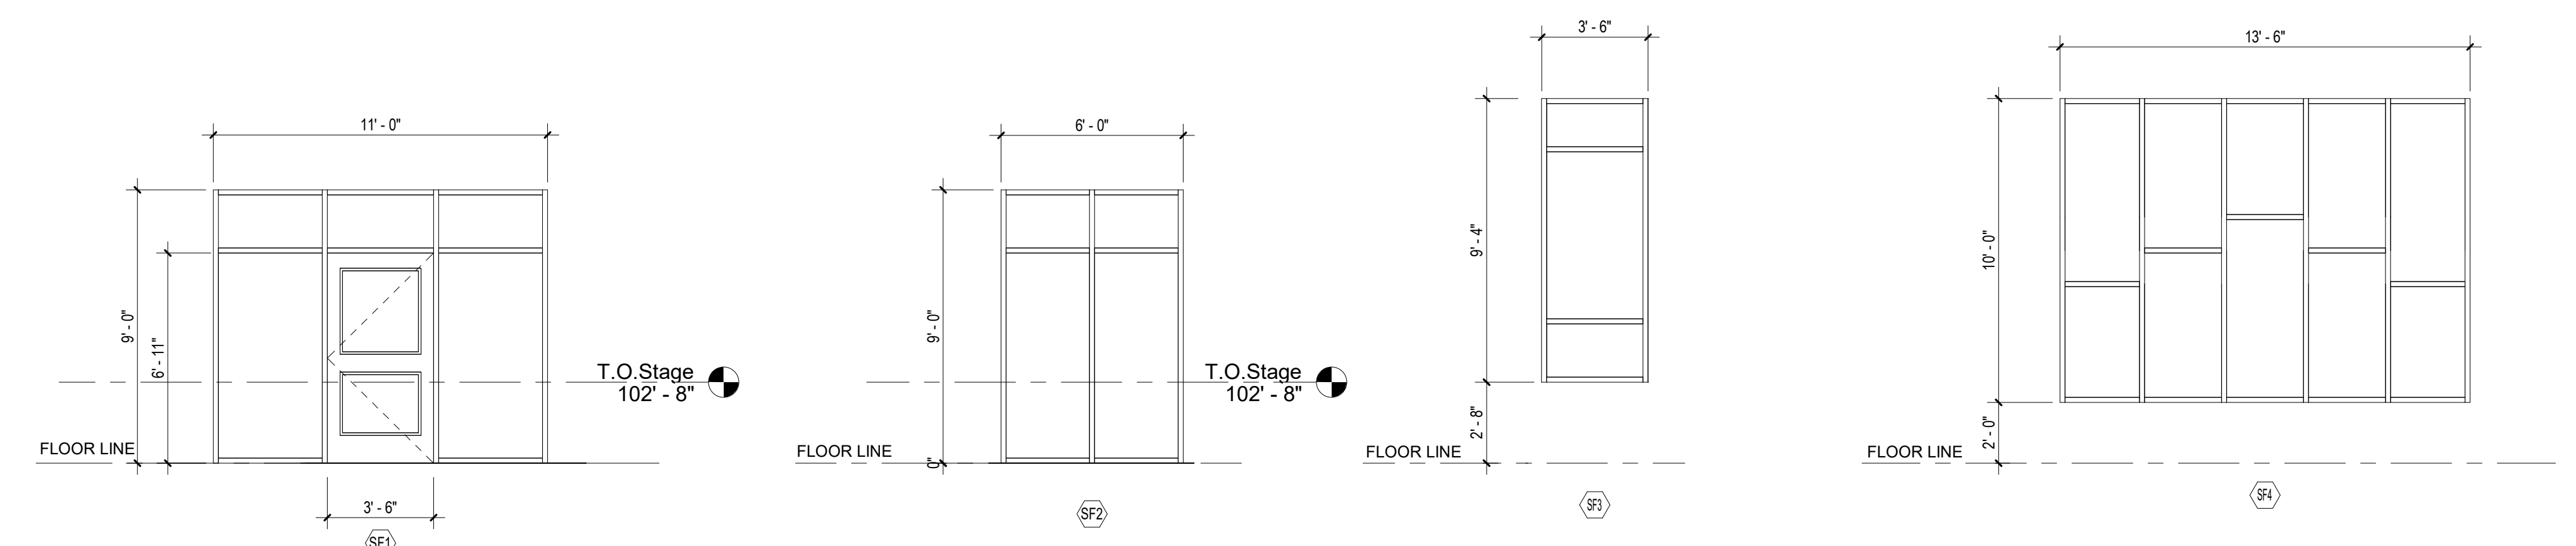
$$1/4'' = 1'-0''$$

$$1/4" = 1'-0"$$

STOREFRONT AND INTERIOR STOREFRONT TYPES


A6-3-6

**Northeast
Metropolitan
Regional
Vocational High
School**100 Hemlock Road,
Wakefield, MA 01880**GENERAL NOTES – STOREFRONT / CURTAIN WALL
TYPES**

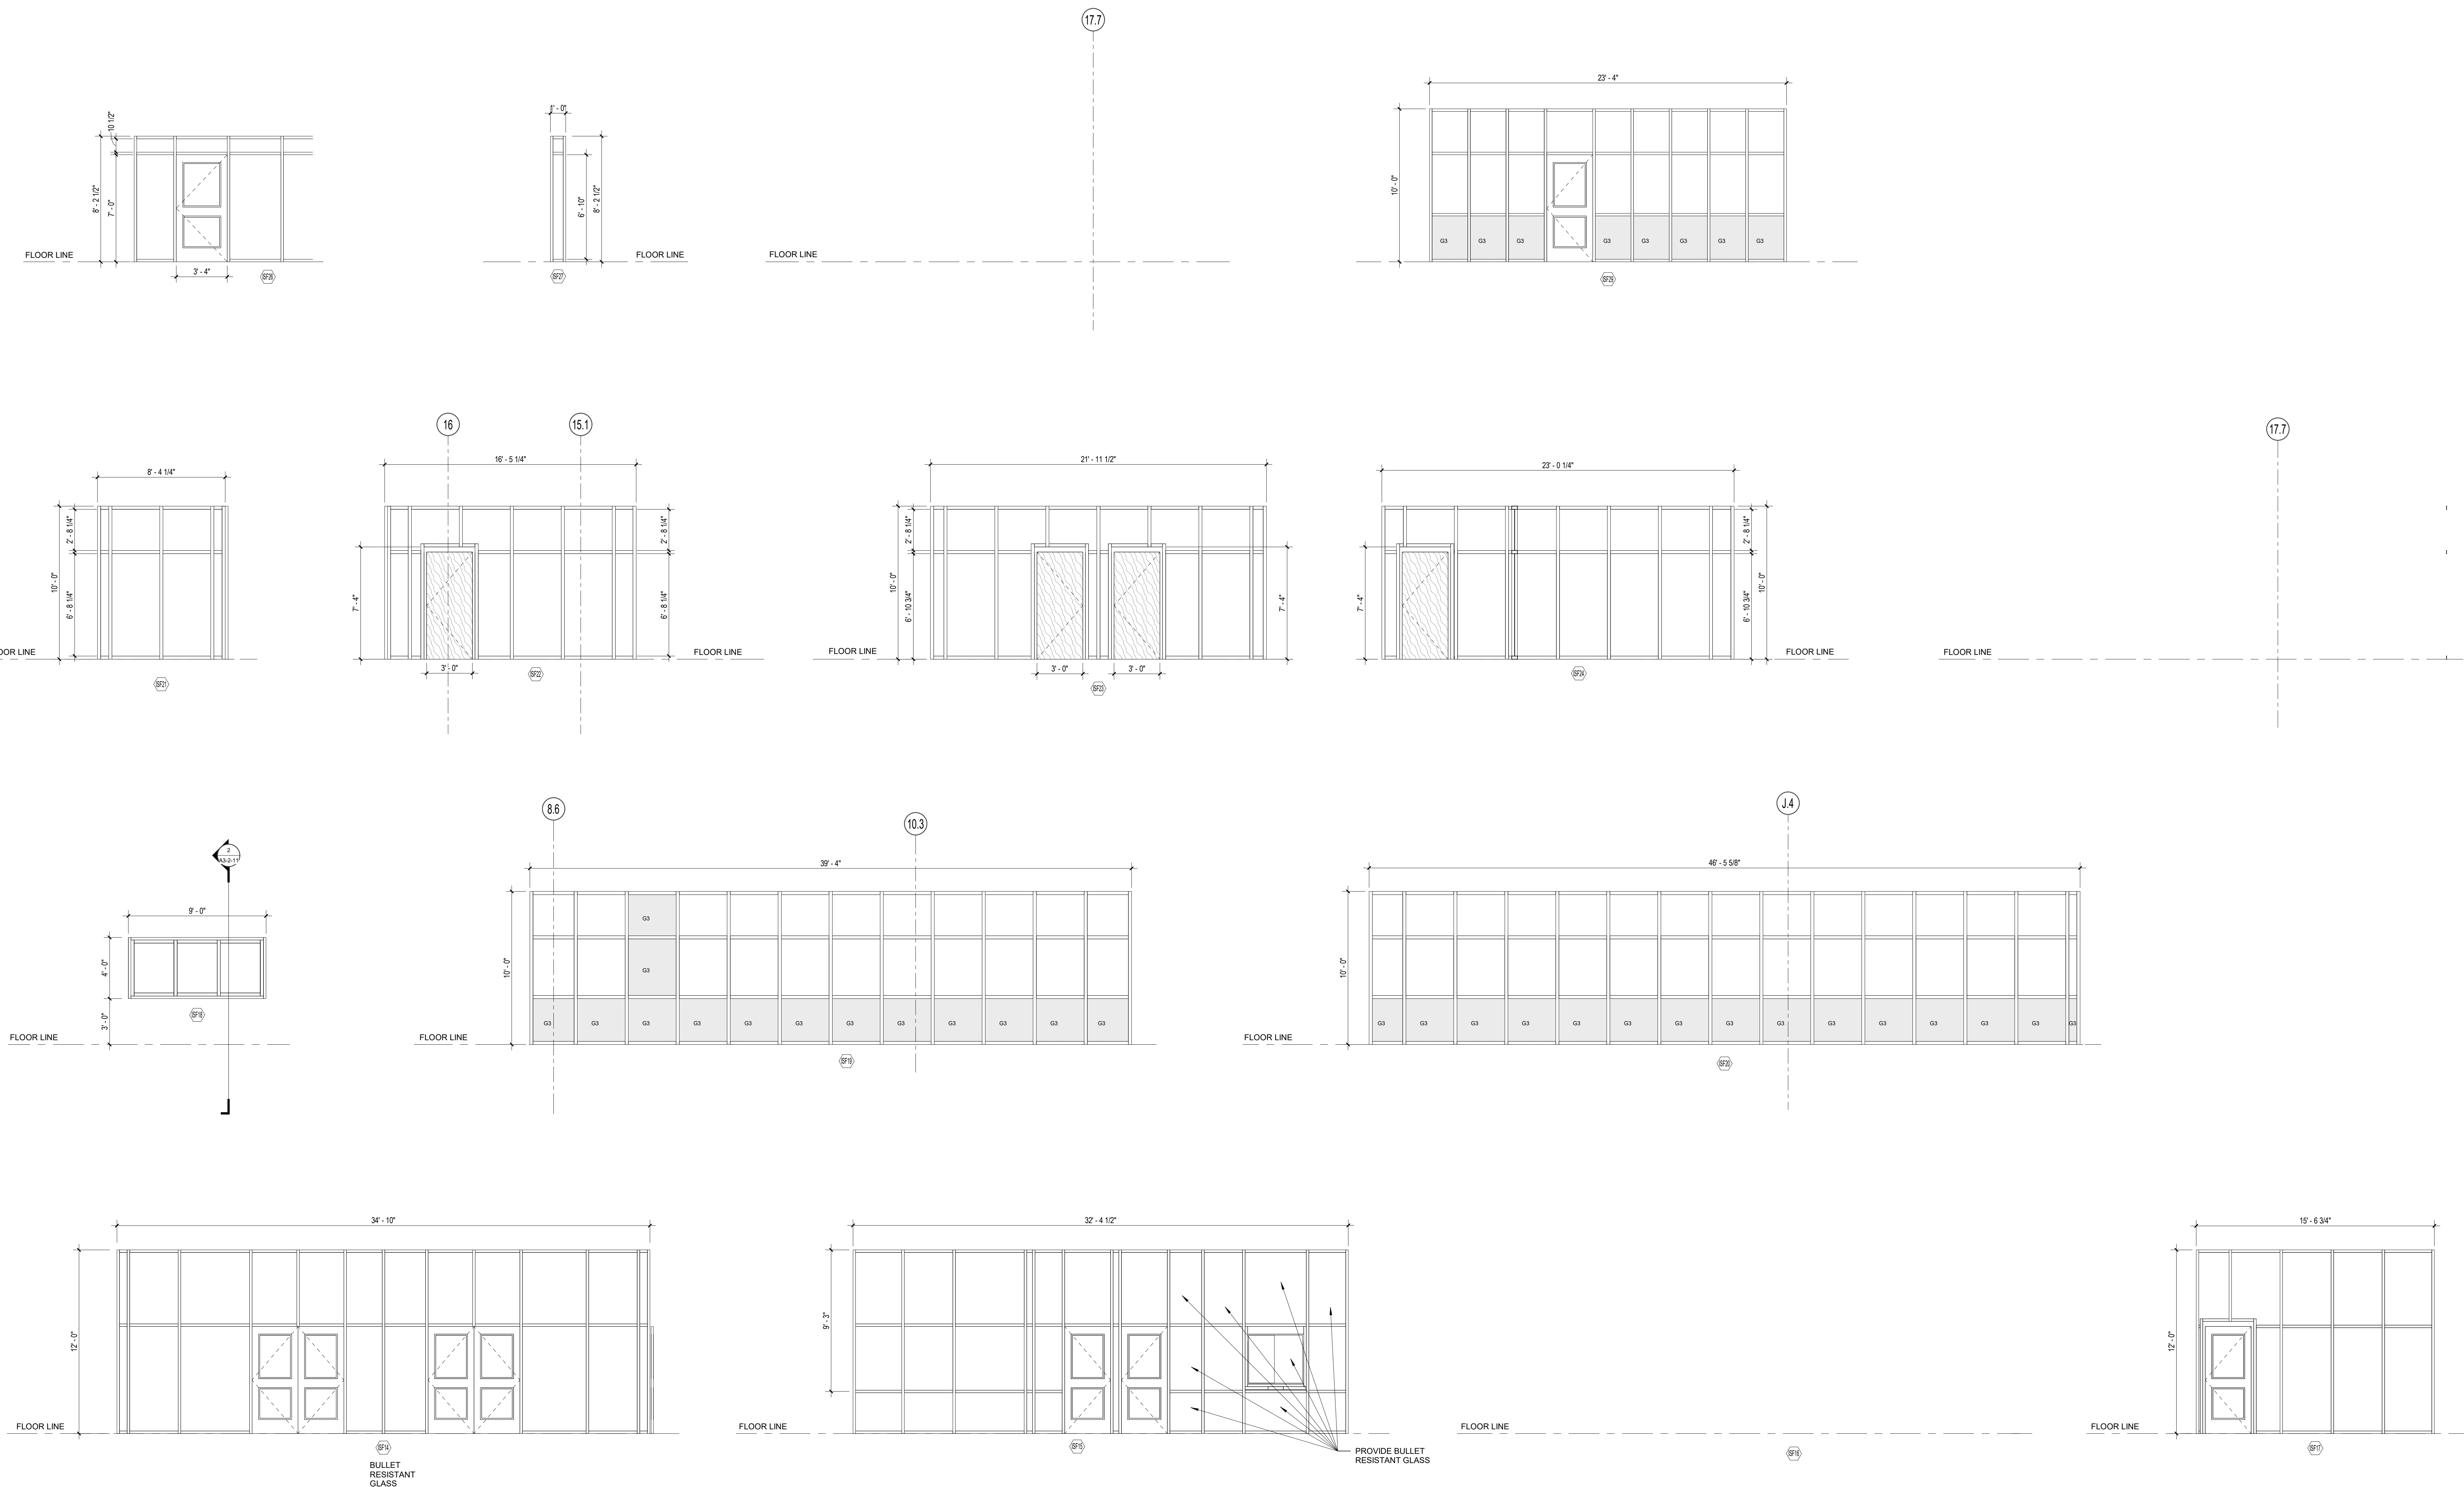- INTERIOR SYSTEMS: UNLESS NOTED OTHERWISE GLAZING SHALL BE TYPE G1.
- EXTERIOR SYSTEMS: UNLESS NOTED OTHERWISE GLAZING SHALL BE TYPE GX1
- AT ALL EXTERIOR CURTAIN WALLS AND STOREFRONTS PROVIDE MINIMUM 2" RIGID INSULATION BEHIND ALL SPANDREL GLASS AND OTHER OPAQUE GLAZING. INSULATION IS NOT SHOWN IN SOME CASES FOR CLARITY.
- PROVIDE SAFETY GLAZING AT ALL LOCATIONS IDENTIFIED AS HAZARDOUS LOCATIONS PER THE 9TH EDITION OF THE MASSACHUSETTS STATE BUILDING CODE AND THE 2015 EDITION OF THE INTERNATIONAL BUILDING CODE.
- PROVIDE INSECT SCREENS AT ALL OPERABLE SASH LOCATIONS
- "SG" DENOTES LOCATION OF SAFETY GLAZING
- SEE DOOR SCHEDULE FOR DOOR TYPES


**1 INTERIOR STOREFRONT TYPES**
1/4" = 1'-0"

© COPYRIGHT 2021 DRUMMEY ROSANE ANDERSON, INC.

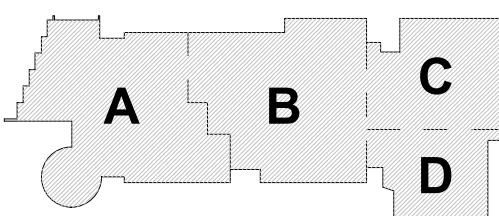
MSBA DESIGN
DEVELOPMENT
SUBMISSION
August 4th, 2022

KEY PLAN

PROJECT NORTH

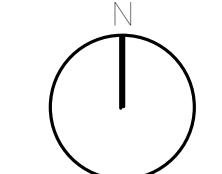

MAGNETIC NORTH

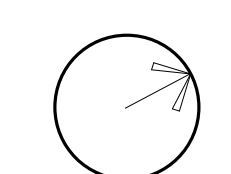**INTERIOR
STOREFRONT
AND BORROWED
LIGHT TYPES**

Scale: As indicated

Job No.: 20202





Drawn By: DRA

Date: August 4th, 2022

A6-3-7


**Northeast
Metropolitan
Regional
Vocational High
School**

100 Hemlock Road,
Wakefield, MA 01880

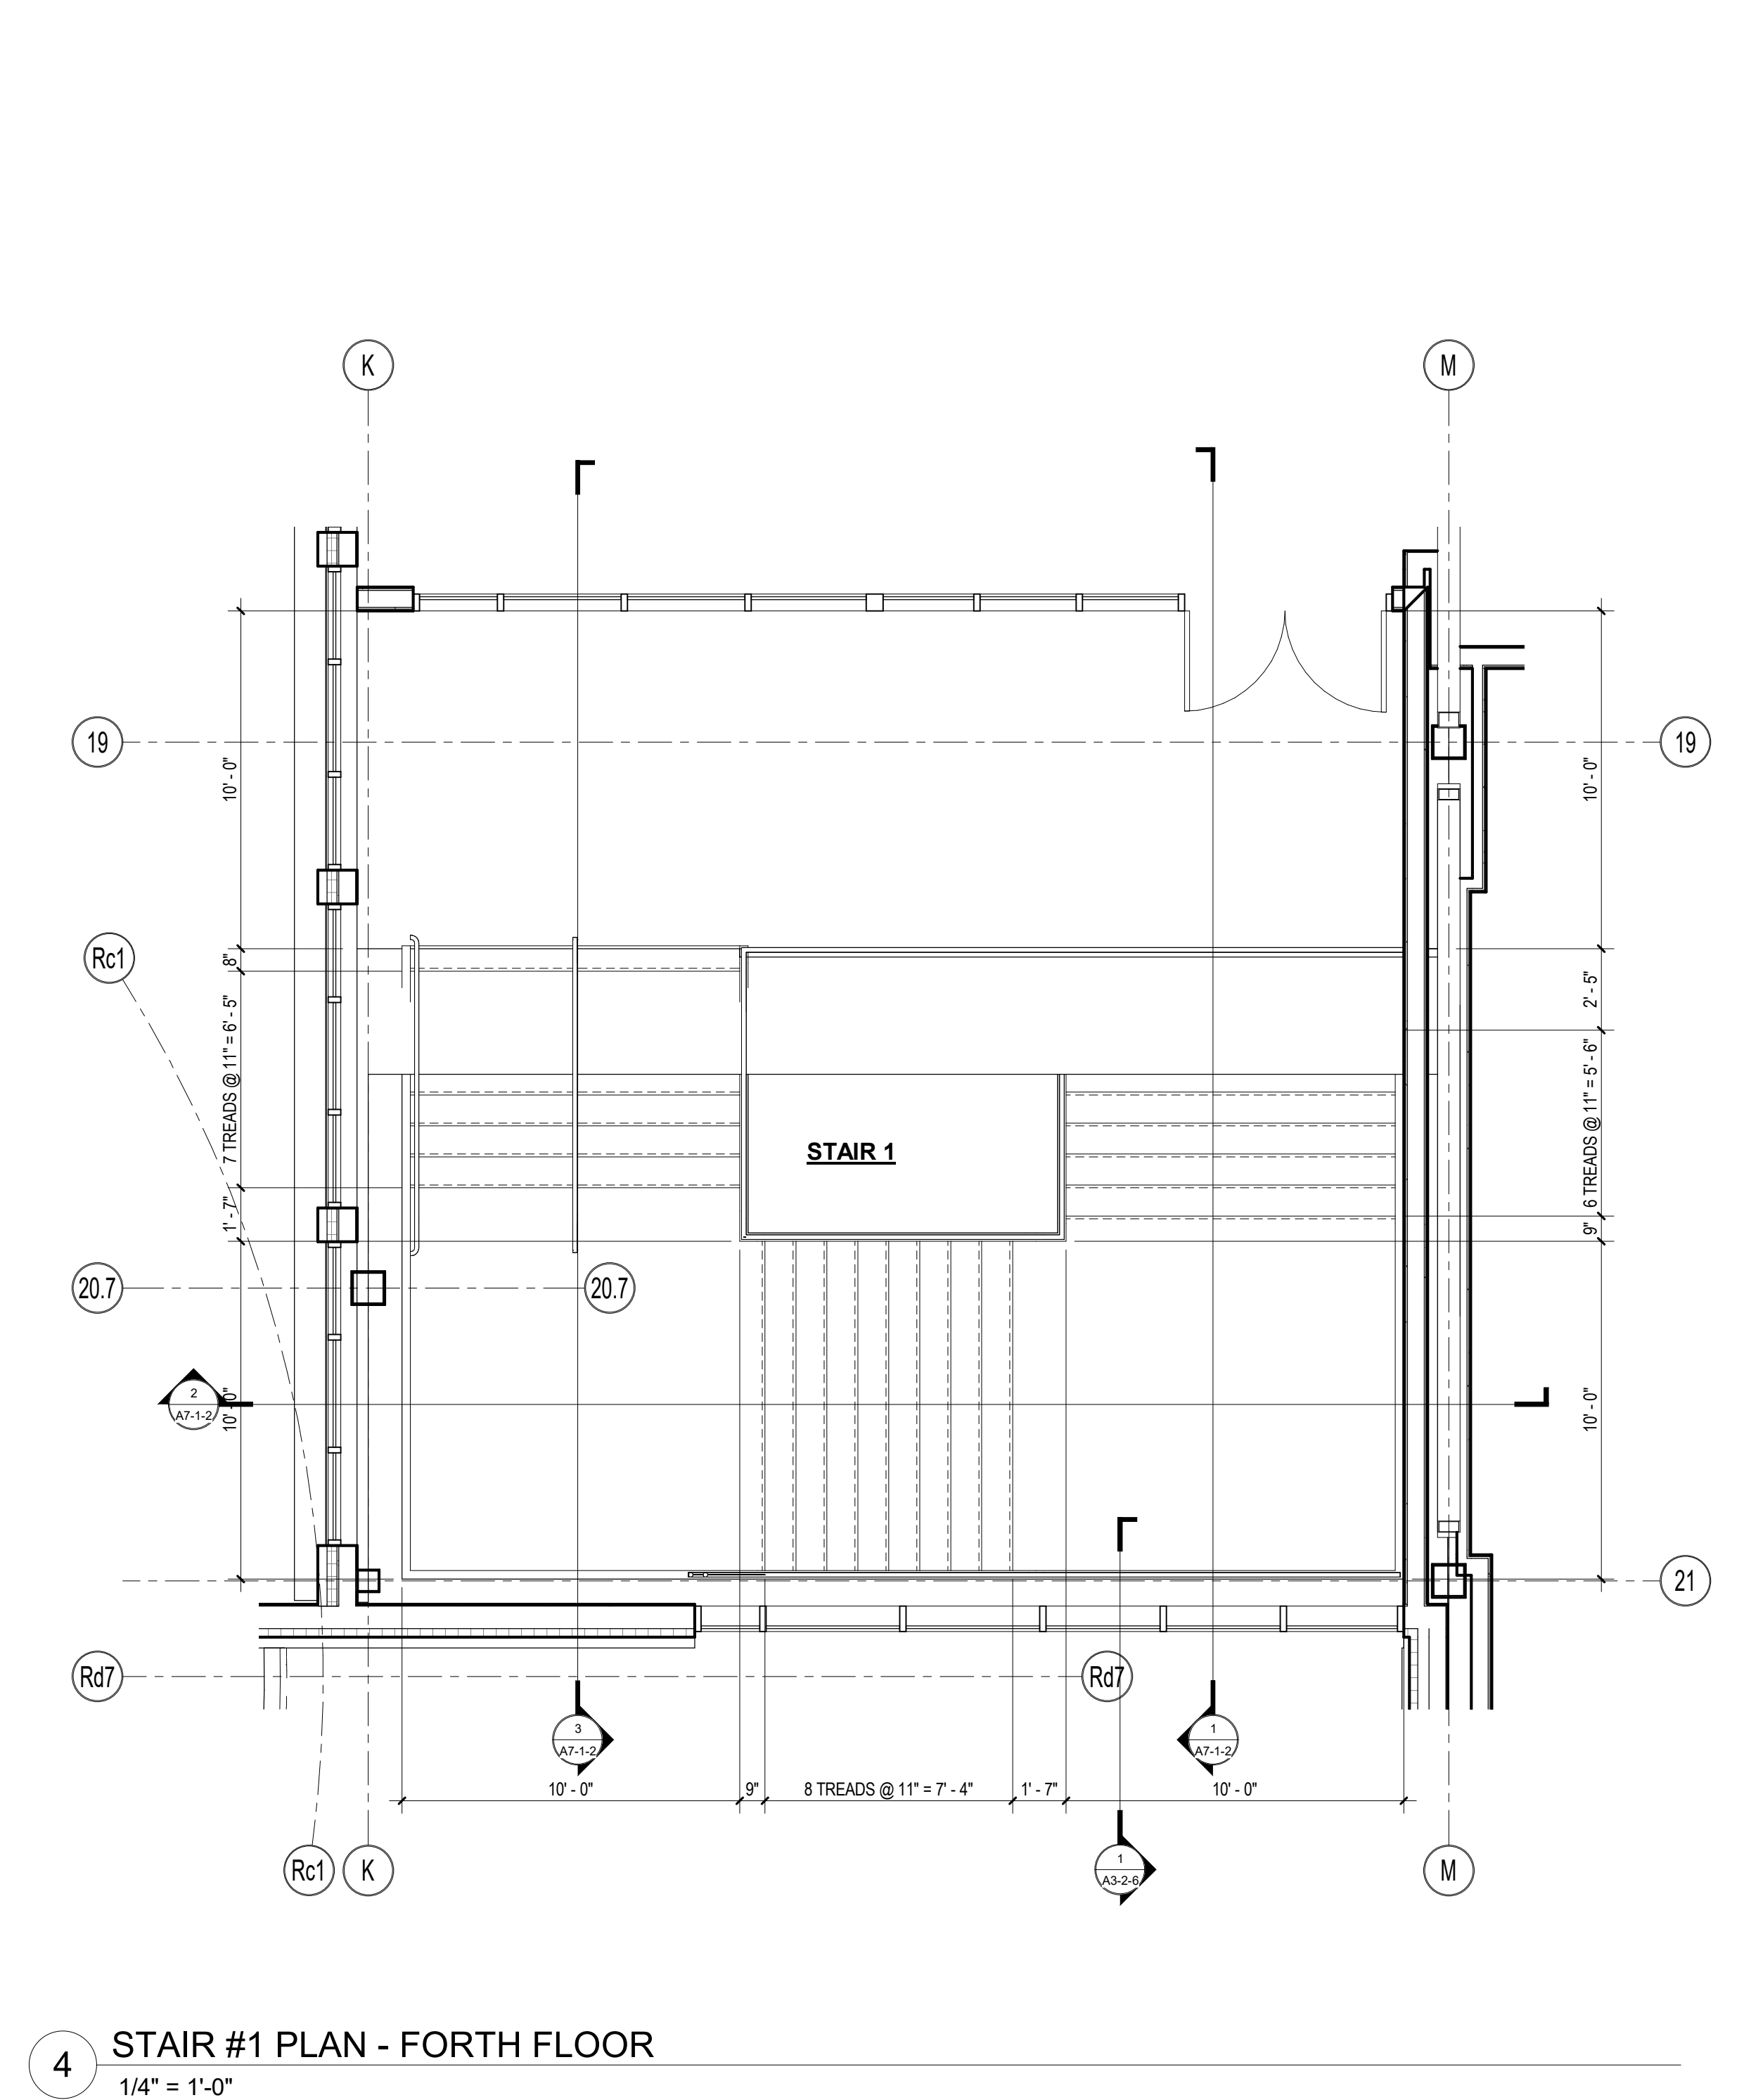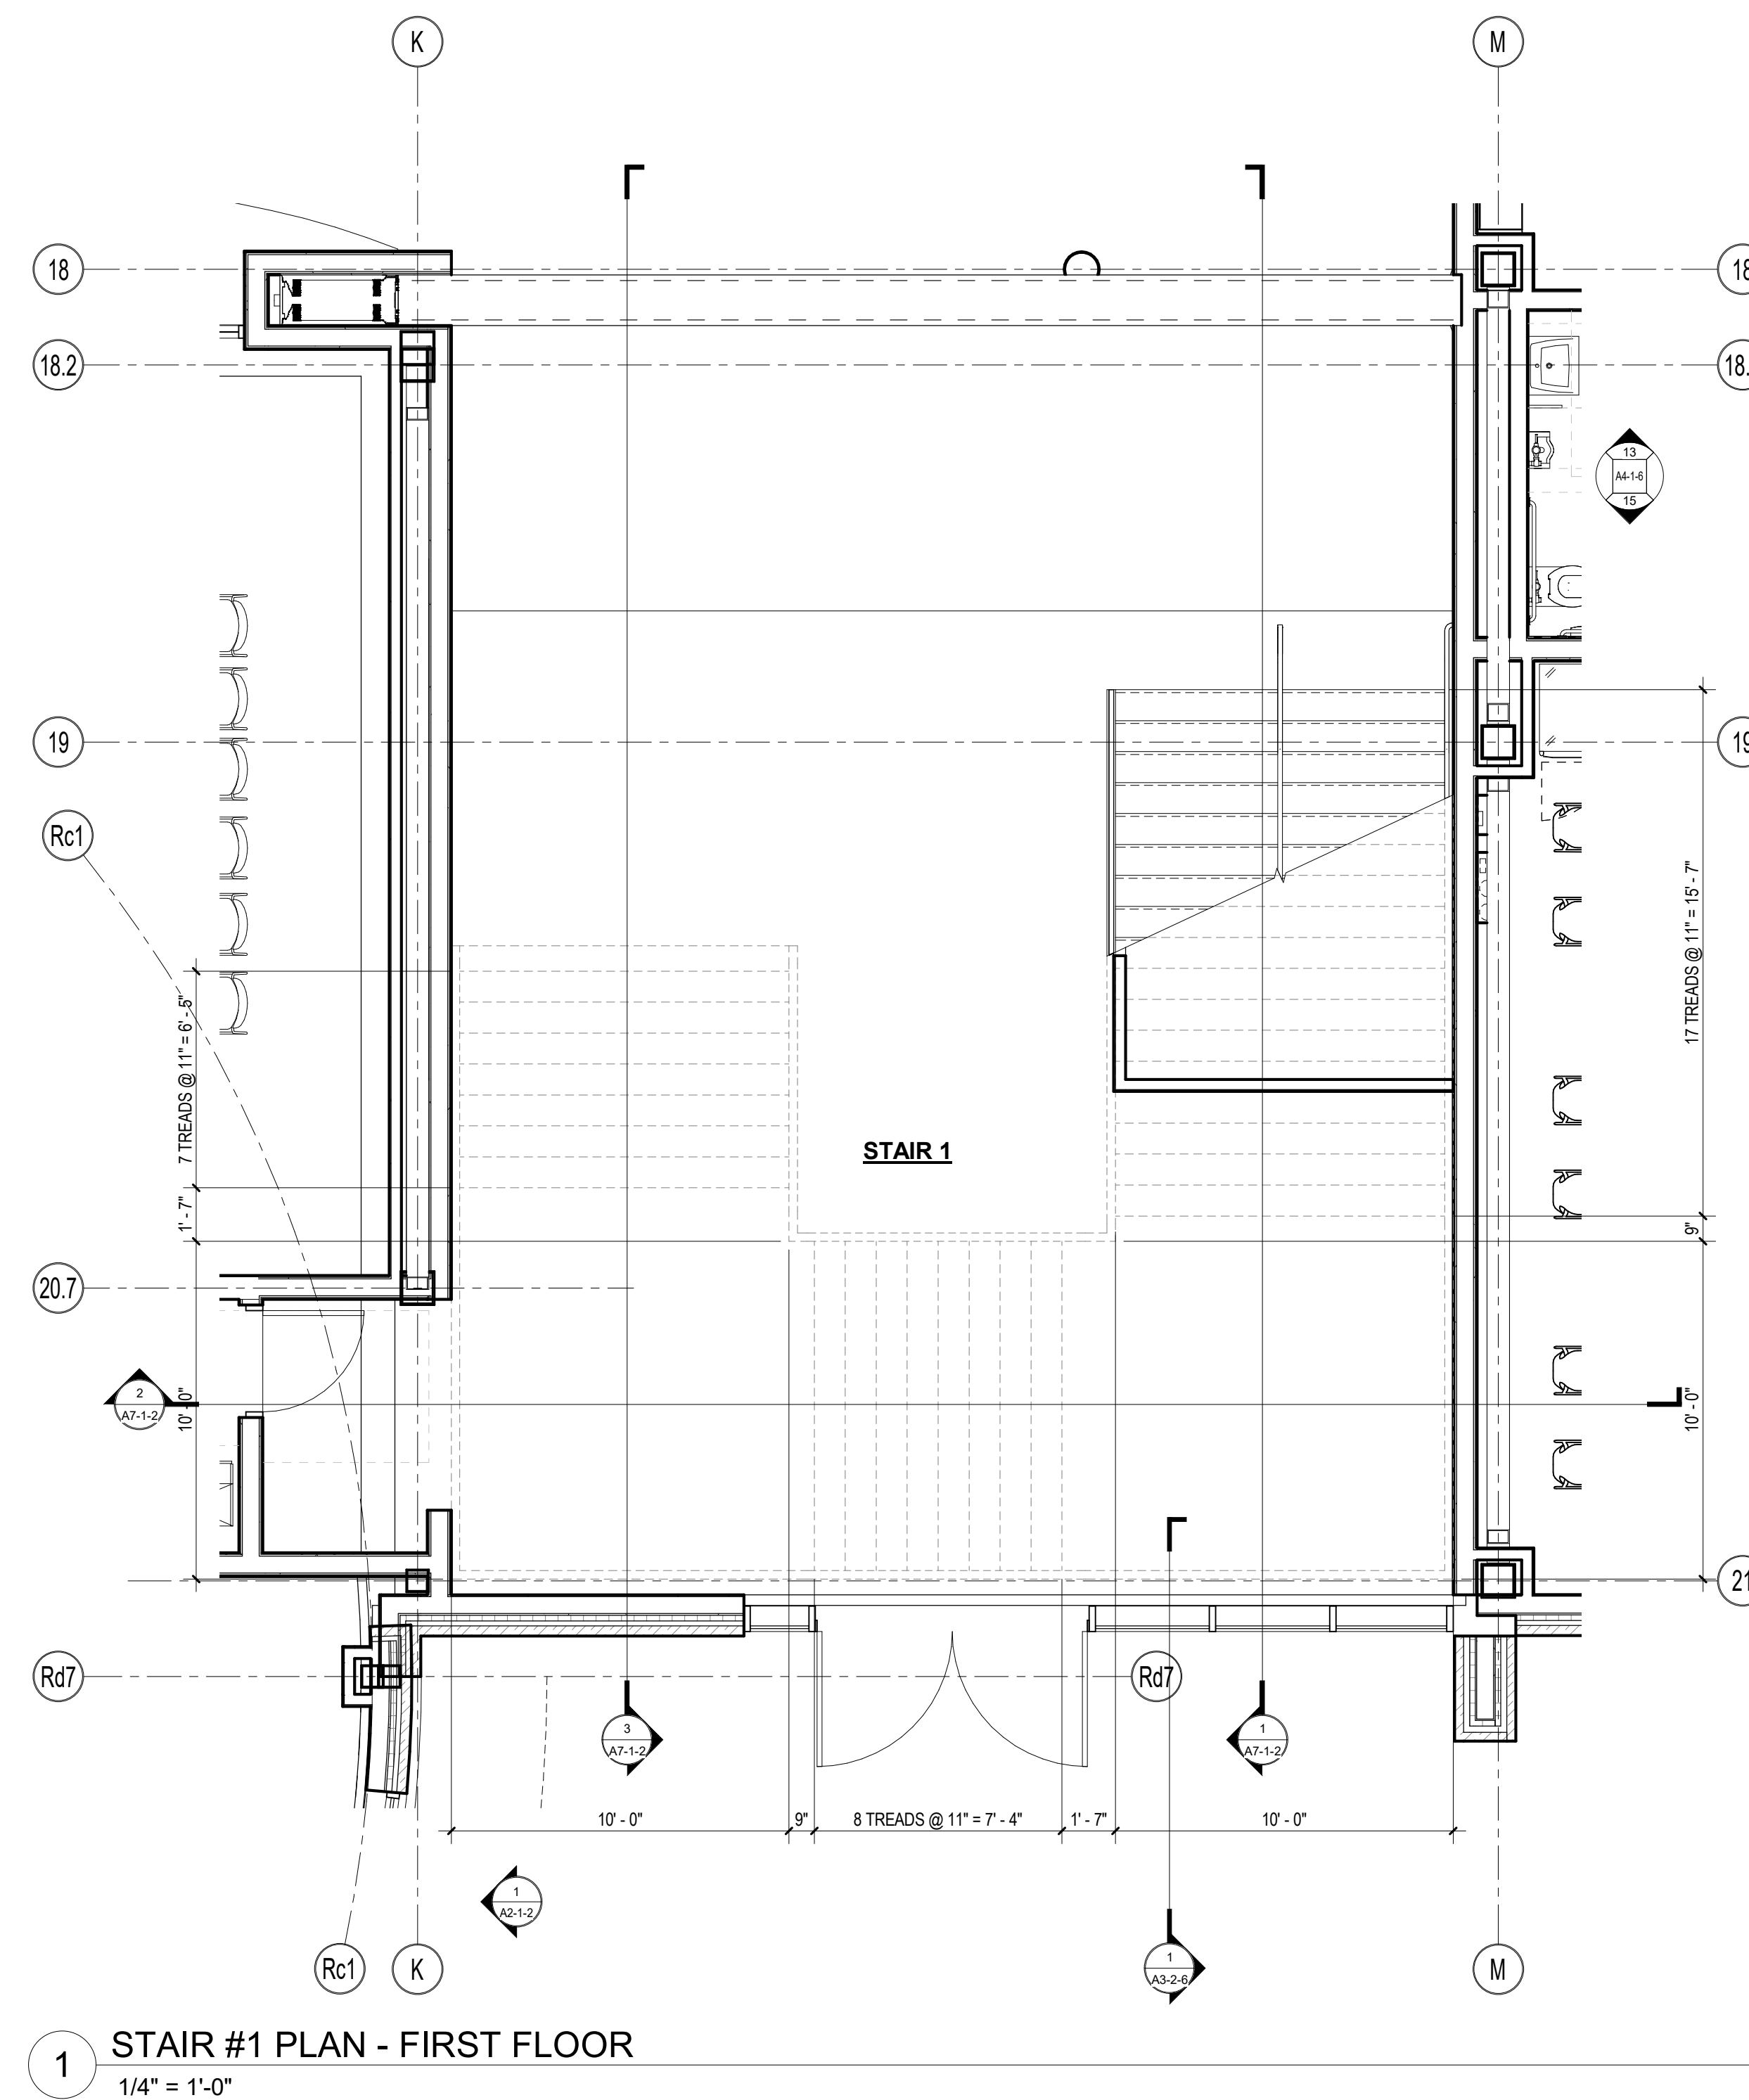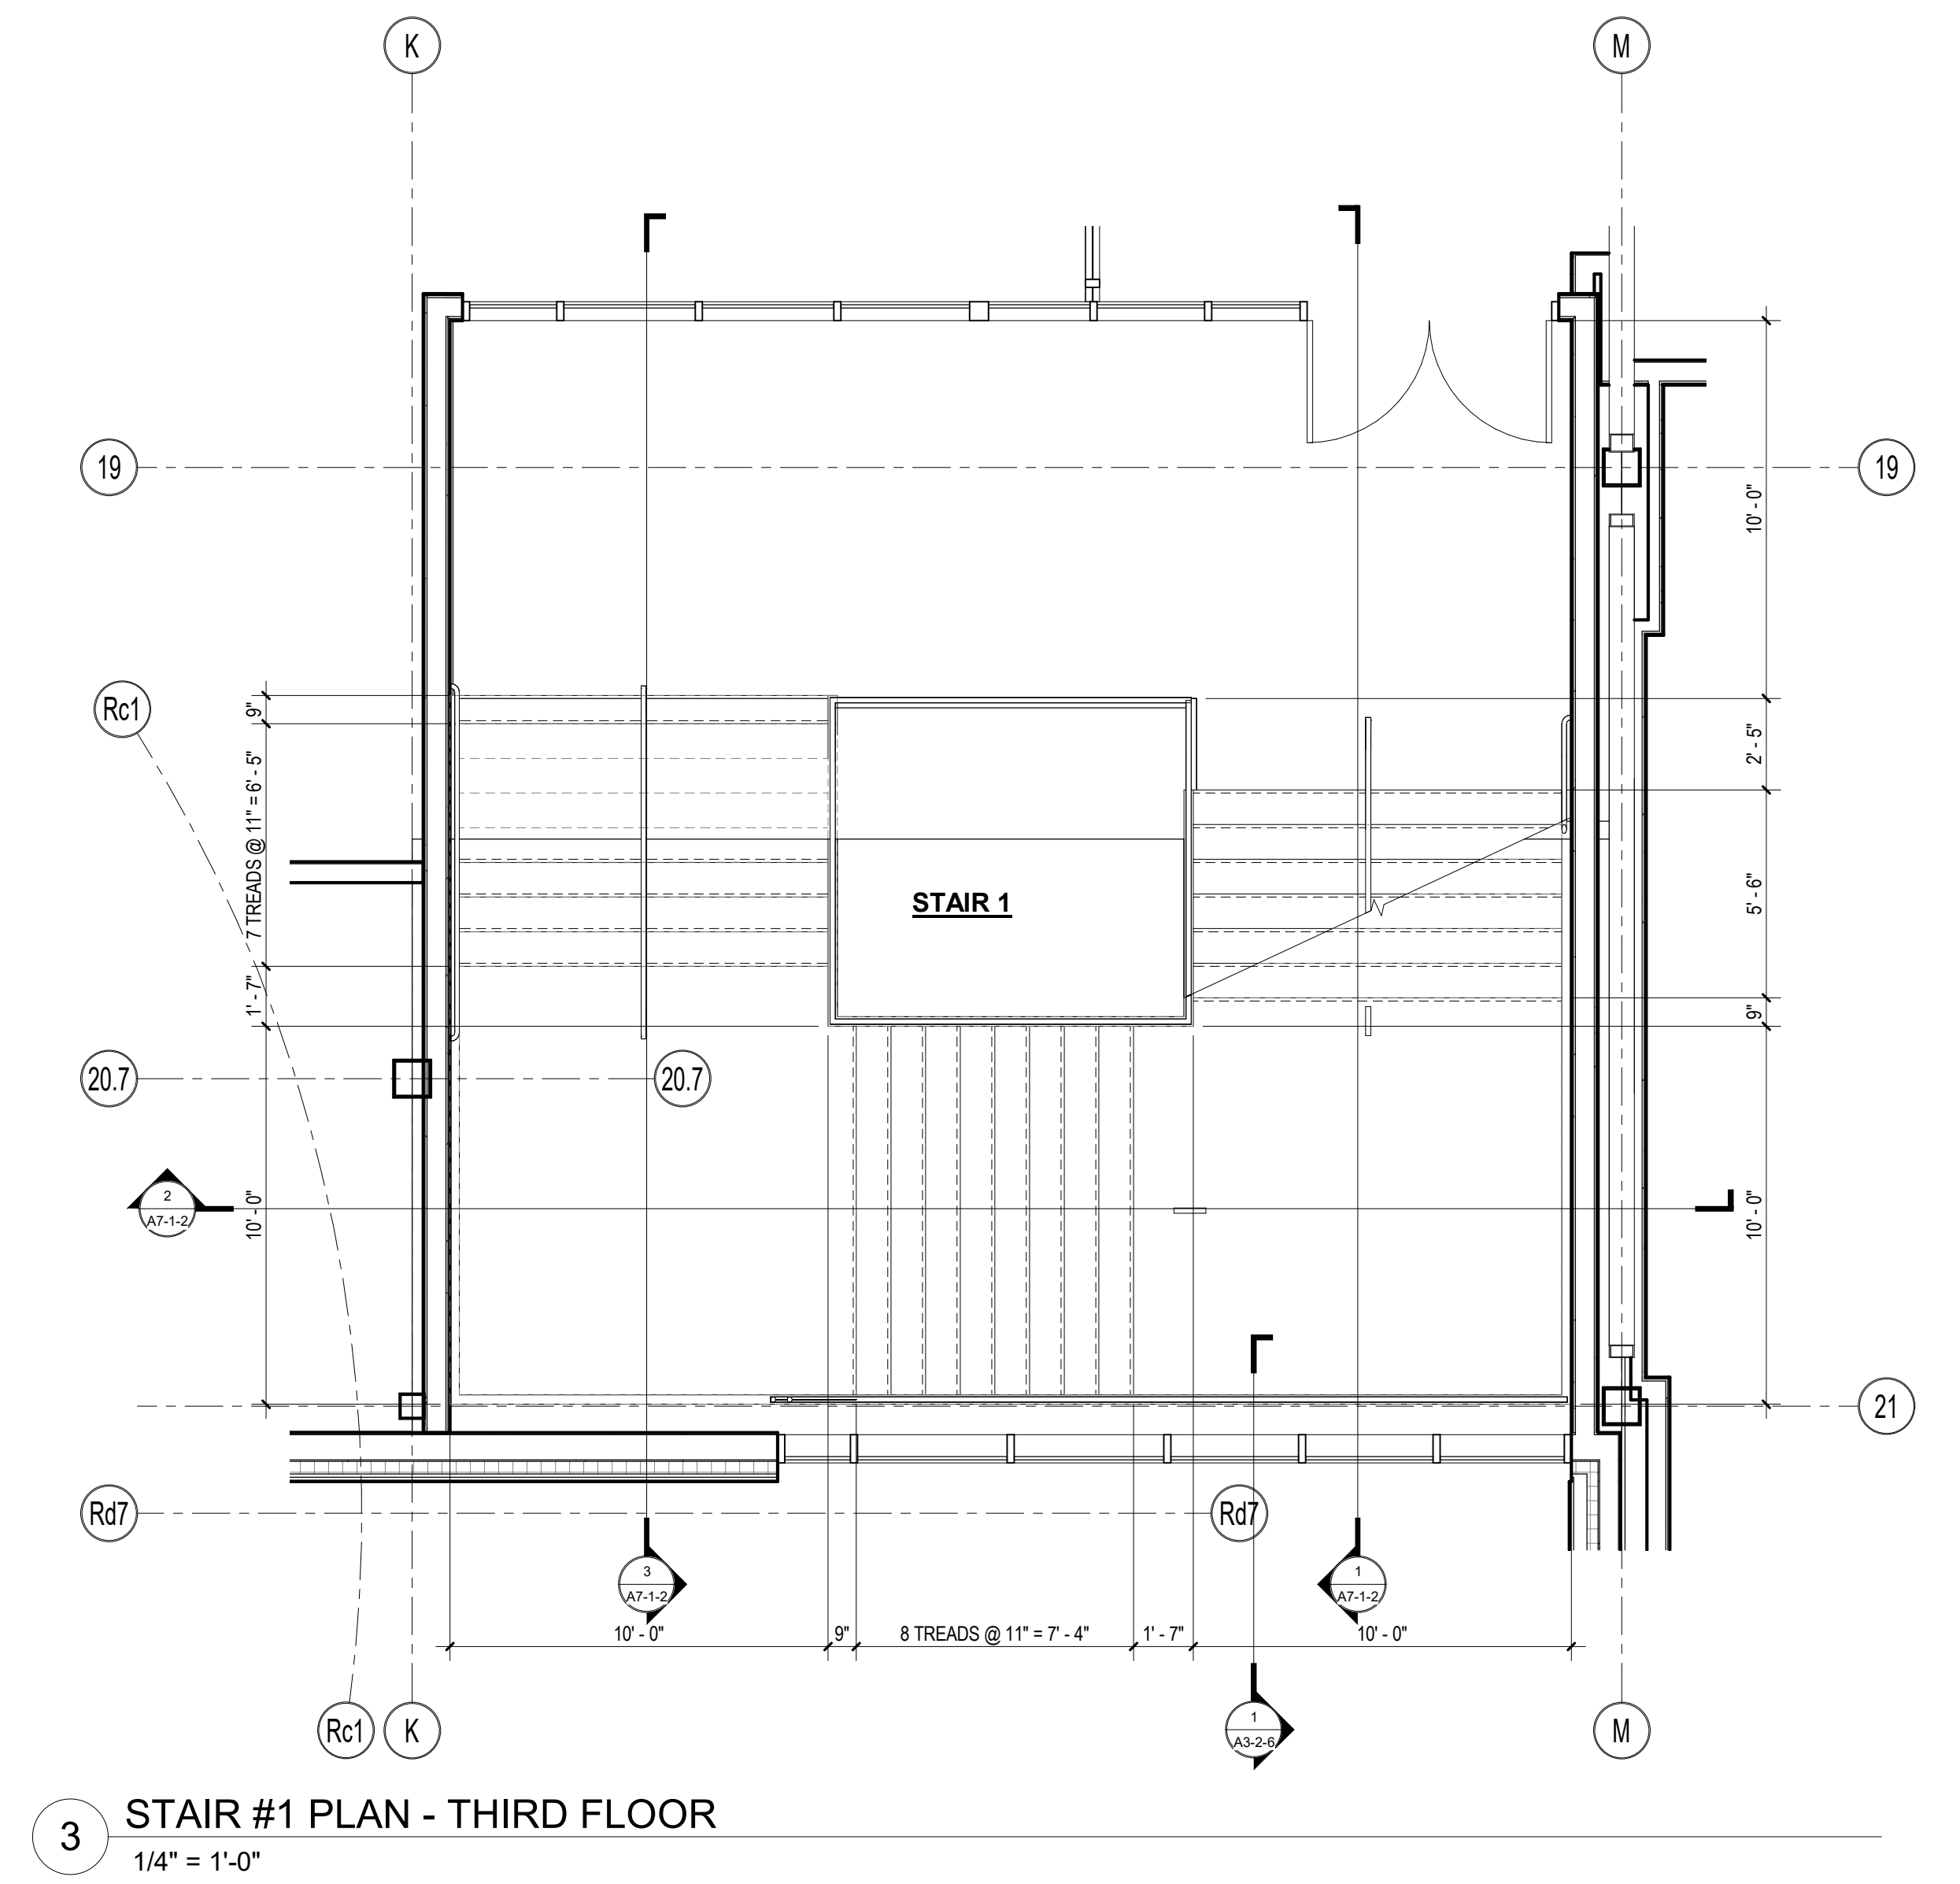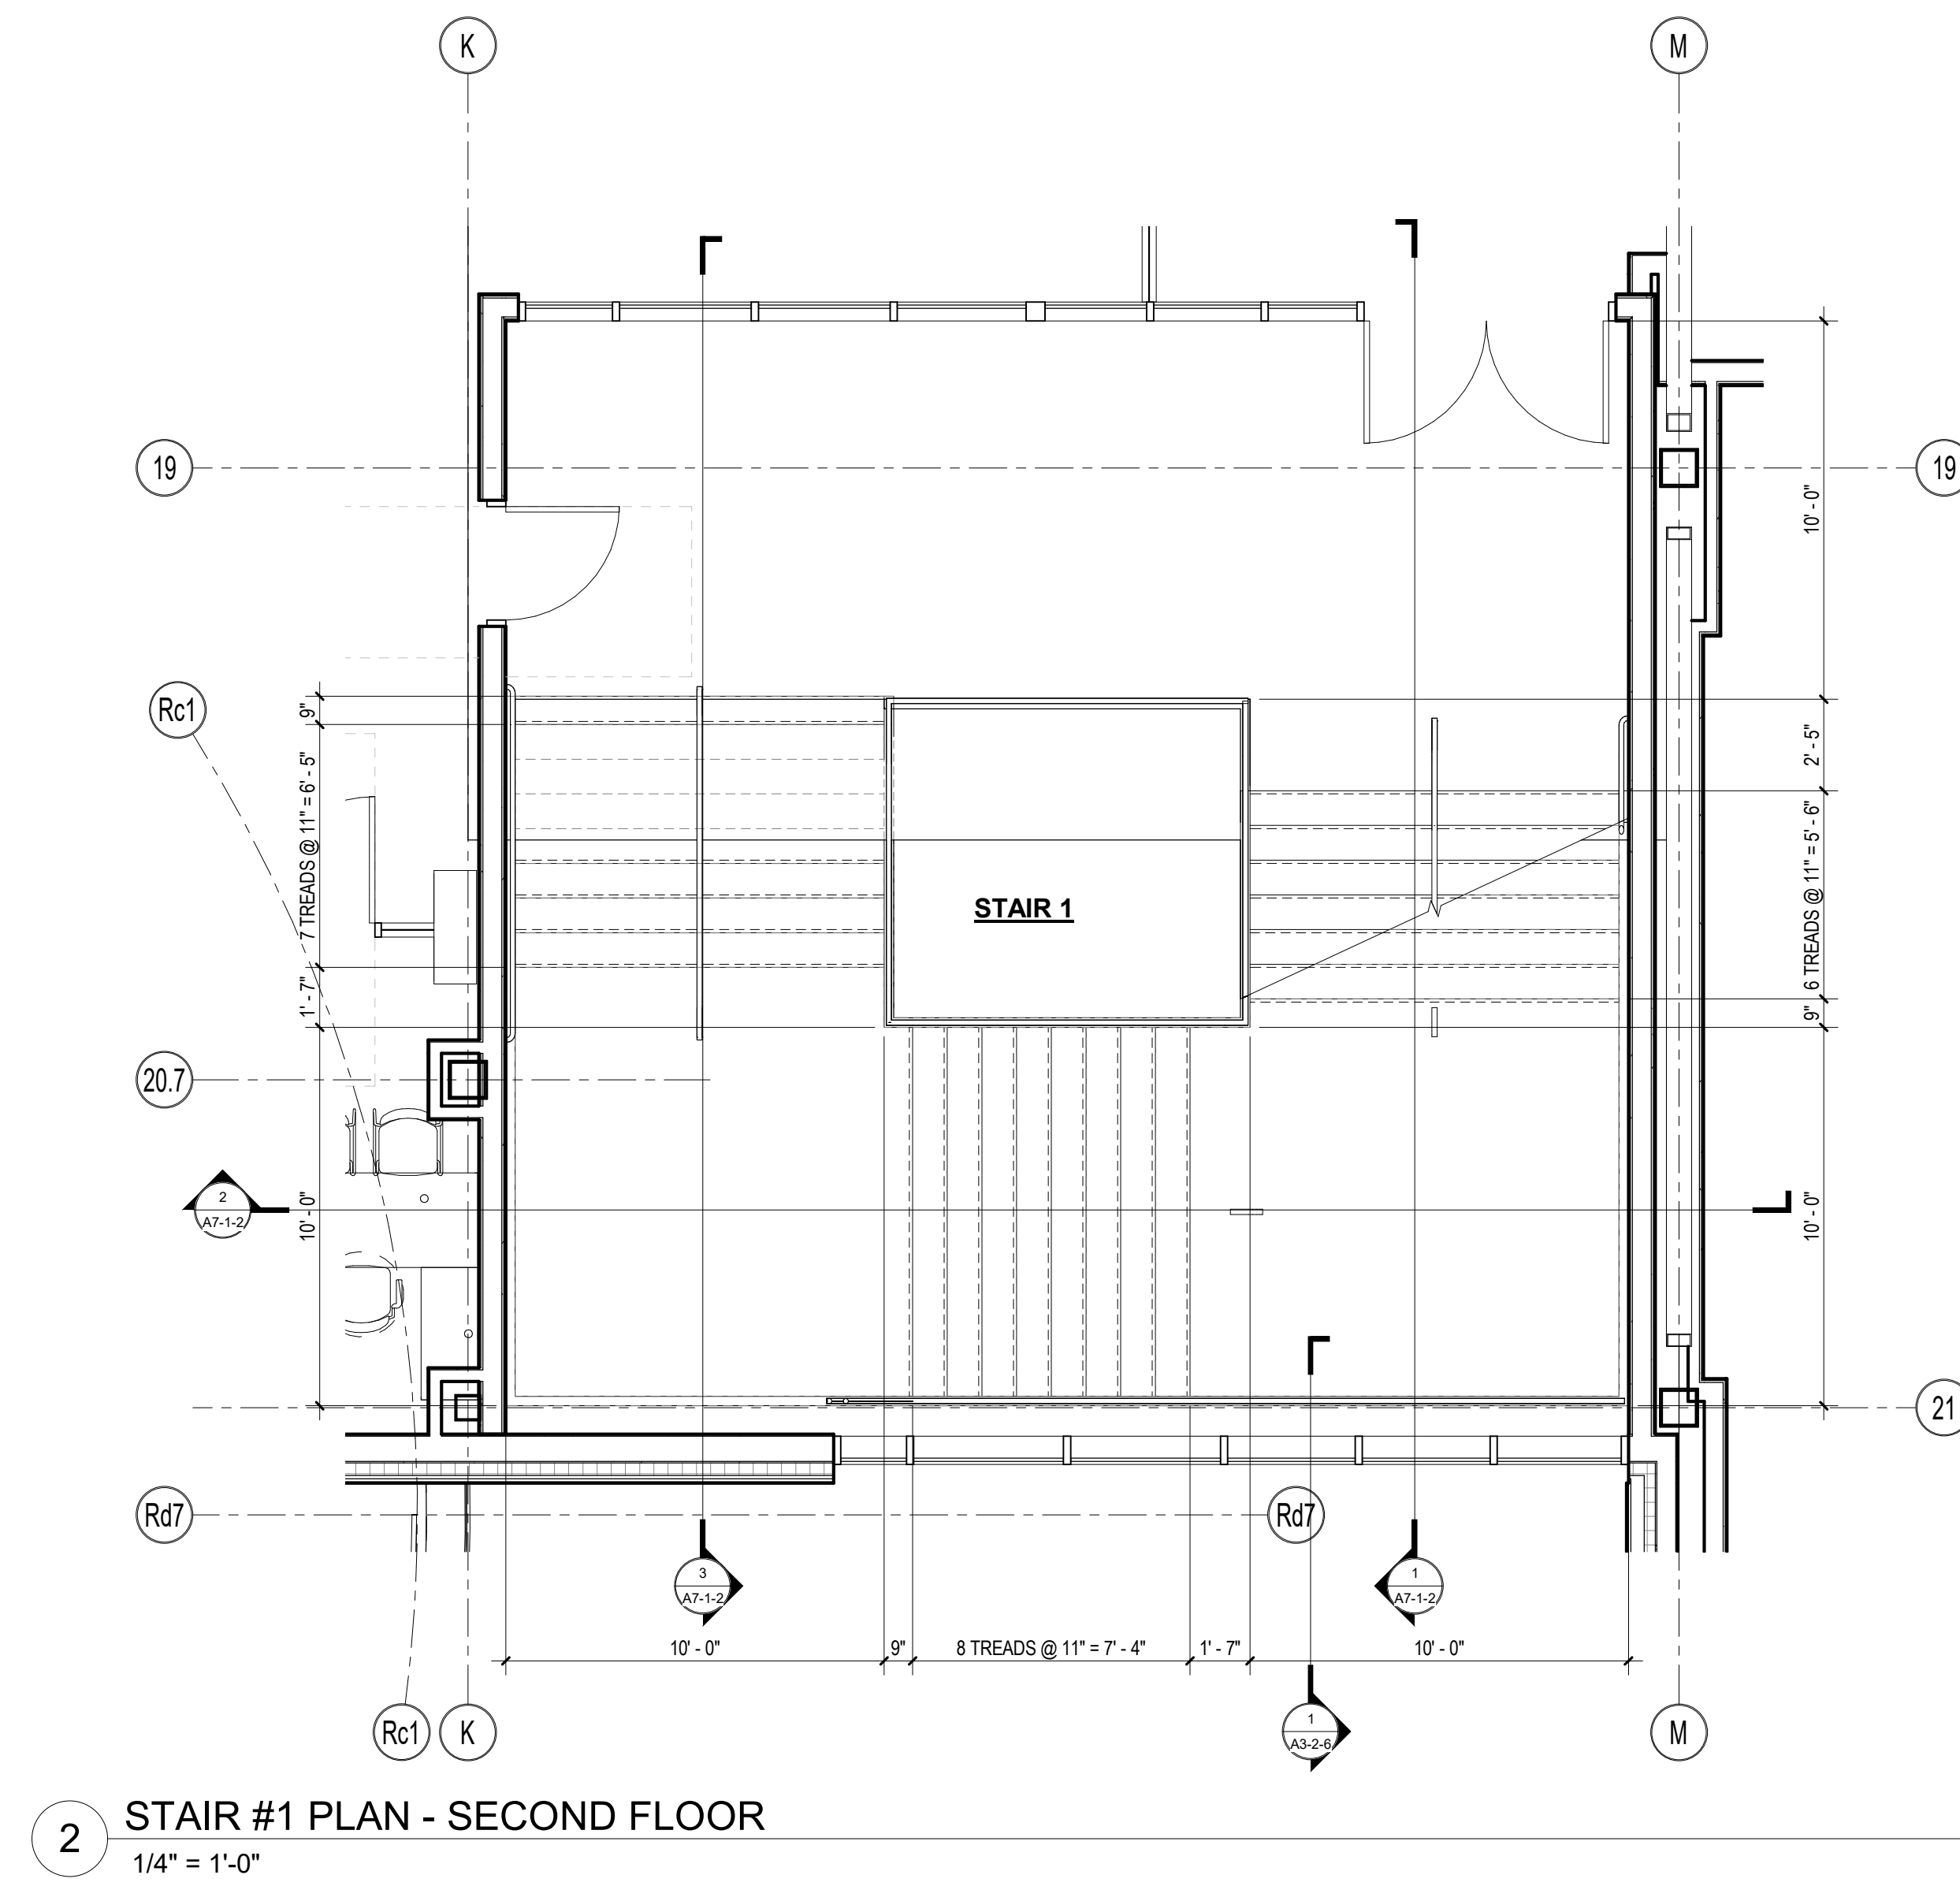


© COPYRIGHT 2021 DRUMMEY ROSANE ANDERSON, INC.

MSBA DESIGN
DEVELOPMENT
SUBMISSION
August 4th, 2022

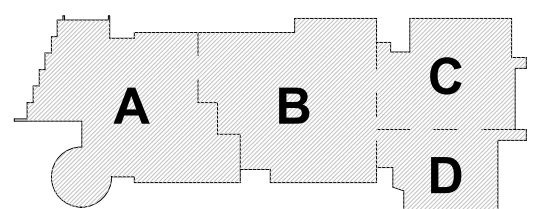


KEY PLAN

PROJECT NORTH

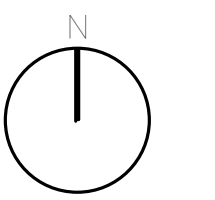

MAGNETIC NORTH

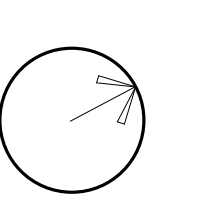

STAIR PLANS

Scale: 1/4" = 1'-0"



Job No.: 20202

Drawn By: DRA


Date: August 4th, 2022

A7-1-1

100 Hemlock Road,
Wakefield, MA 01880

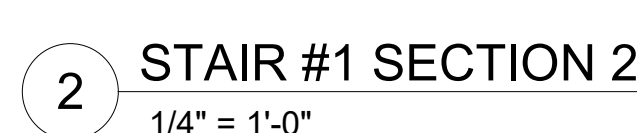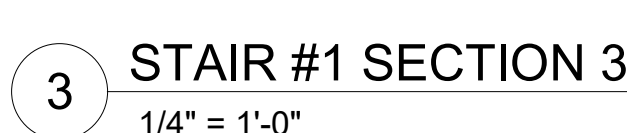[illegible]



MSBA DESIGN
DEVELOPMENT
SUBMISSION
August 4th, 2022

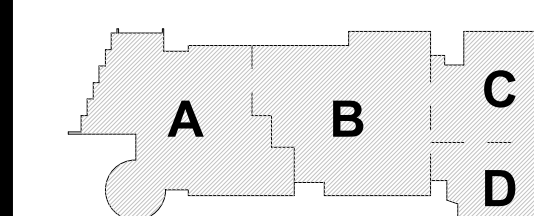

KEY PLAN

PROJECT NORTH

MAGNETIC NORTH

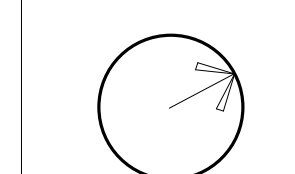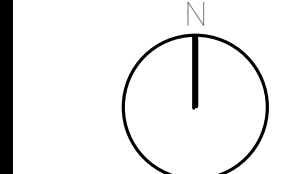


STAIR SECTIONS

Scale: 1/4" = 1'-0"
Job No.: 20202
Drawn By: DRA
Date: August 4th, 2022

A7-1-2


100 Hemlock Road,
Wakefield, MA 01880

MSBA DESIGN
DEVELOPMENT
SUBMISSION
August 4th, 2022

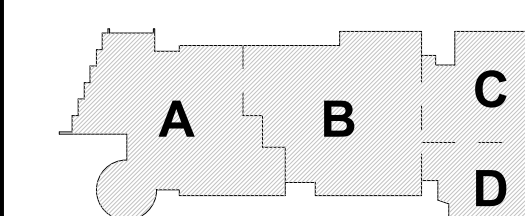


KEY PLAN

PROJECT NORTH	MAGNETIC NORTH
---------------	----------------

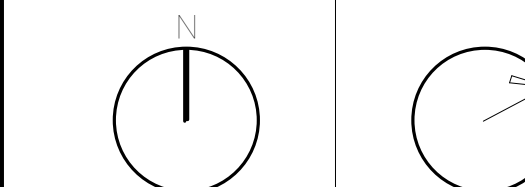


Scale: 1/4" = 1'-0"
Job No.: 20202
Drawn By: DRA
Date: August 4th, 2022


A7-1-3

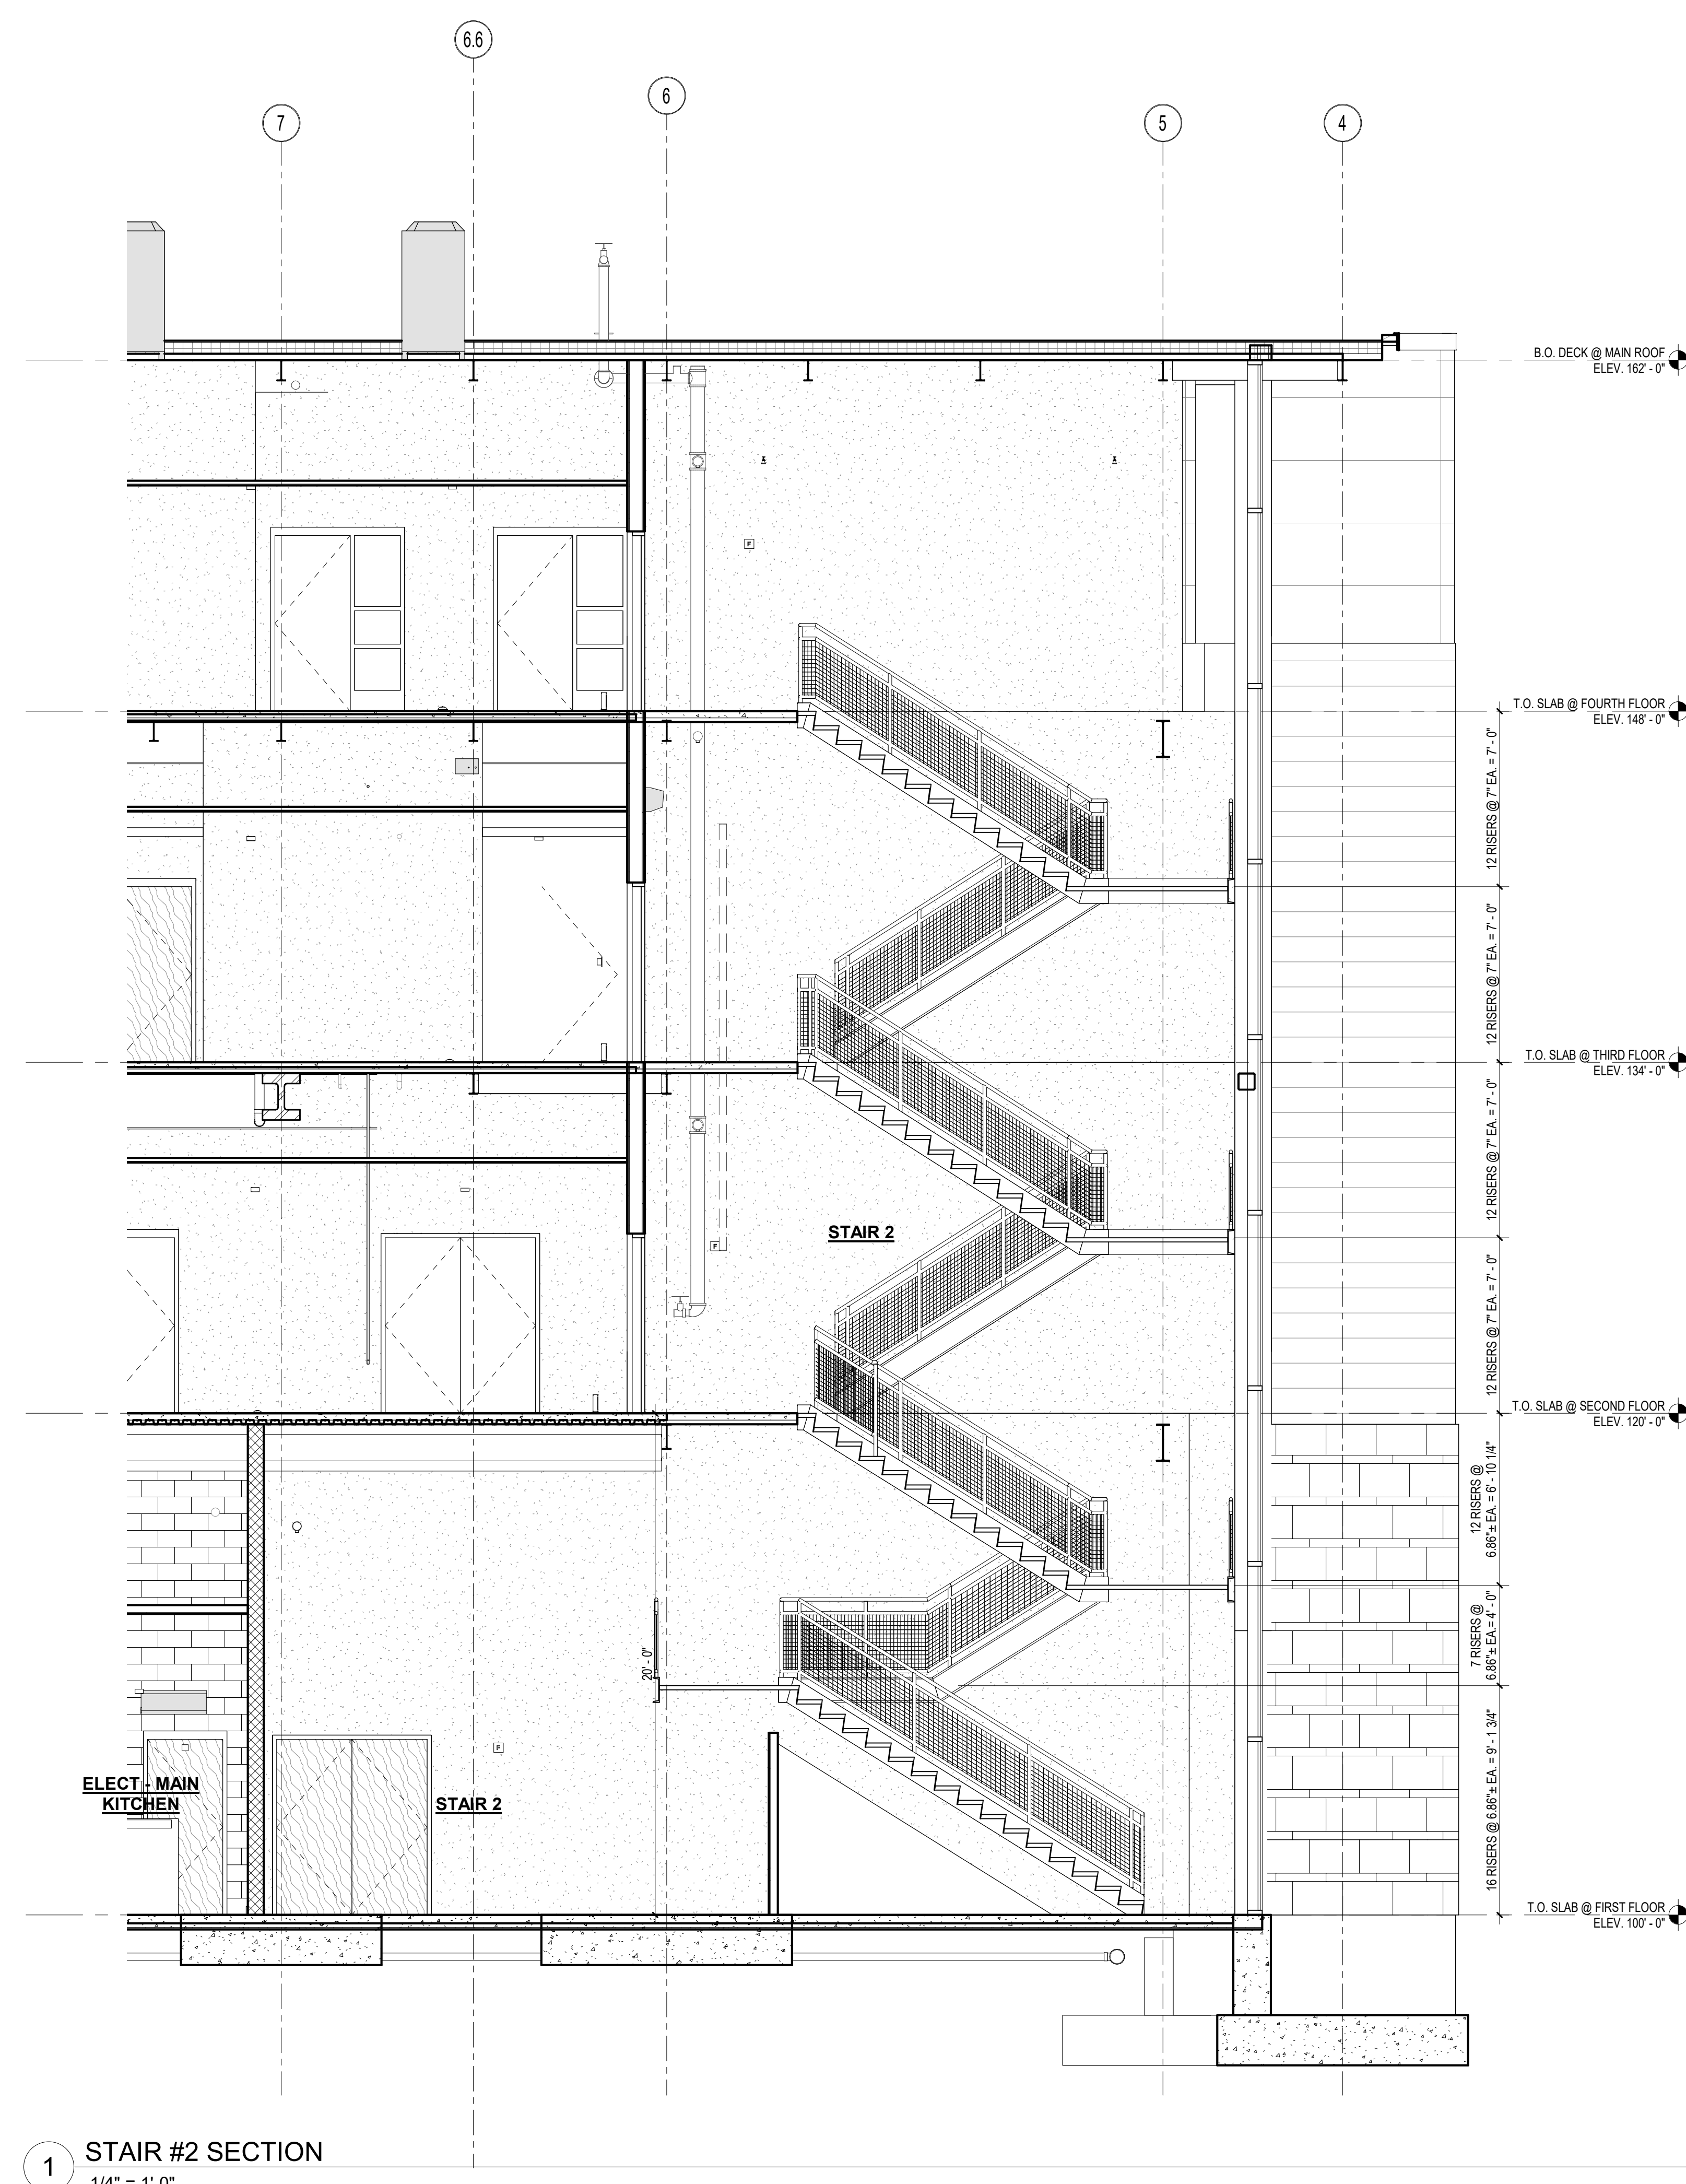


1 STAIR #2 SECTION
1/4" = 1' 0"

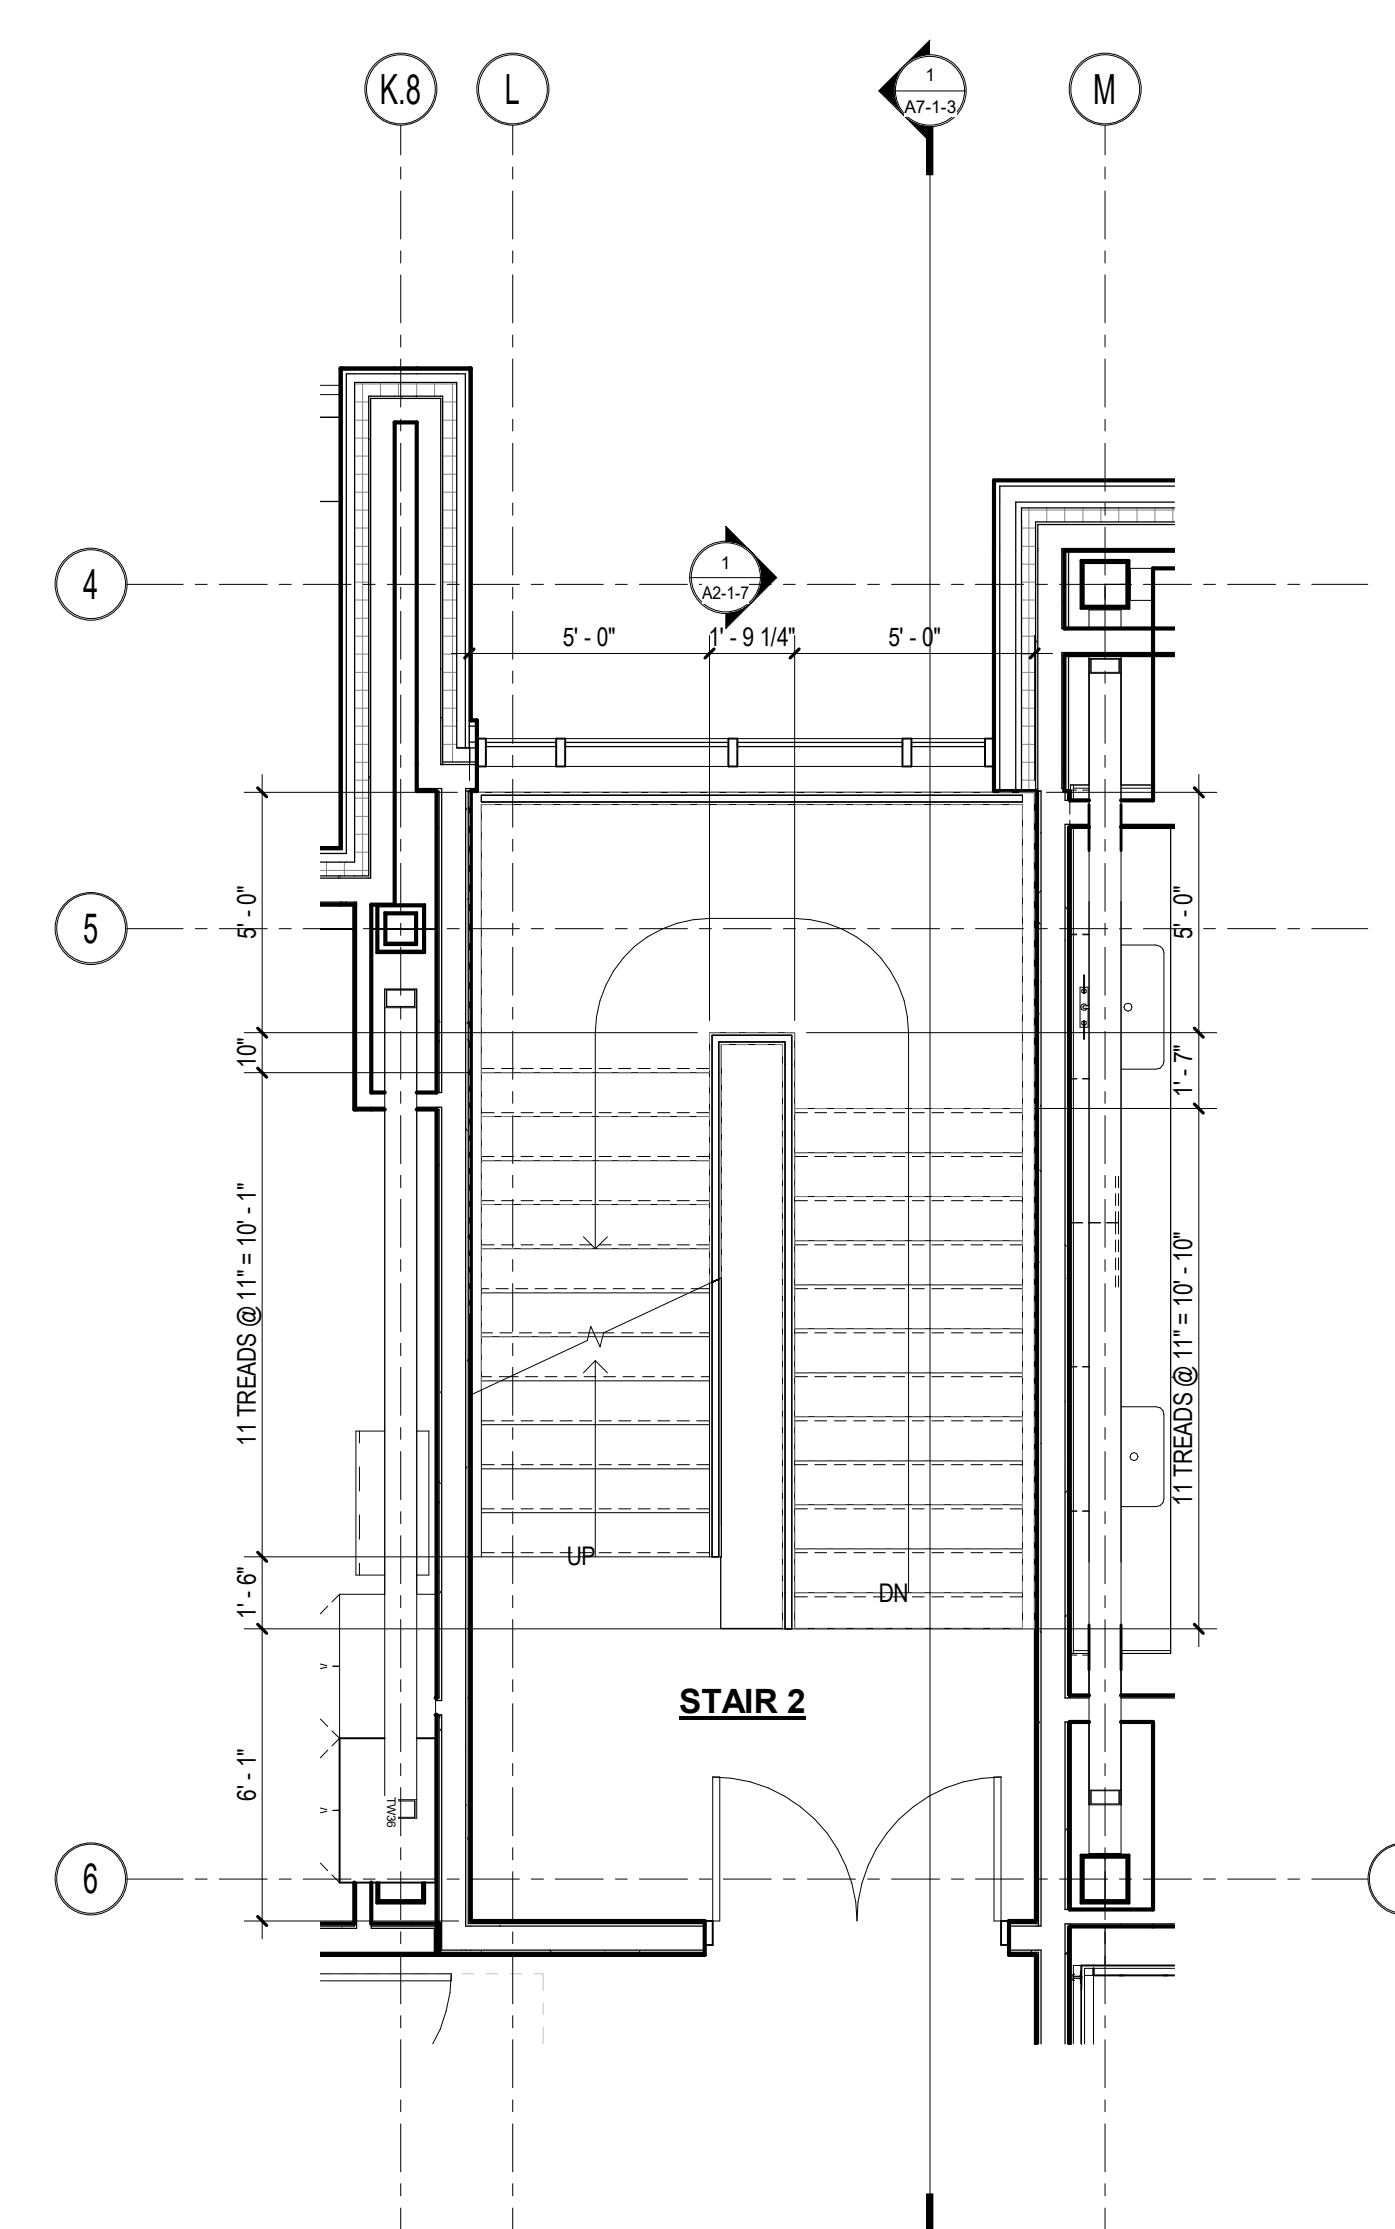


4 Stair 2 Plan - 3-Third Floor

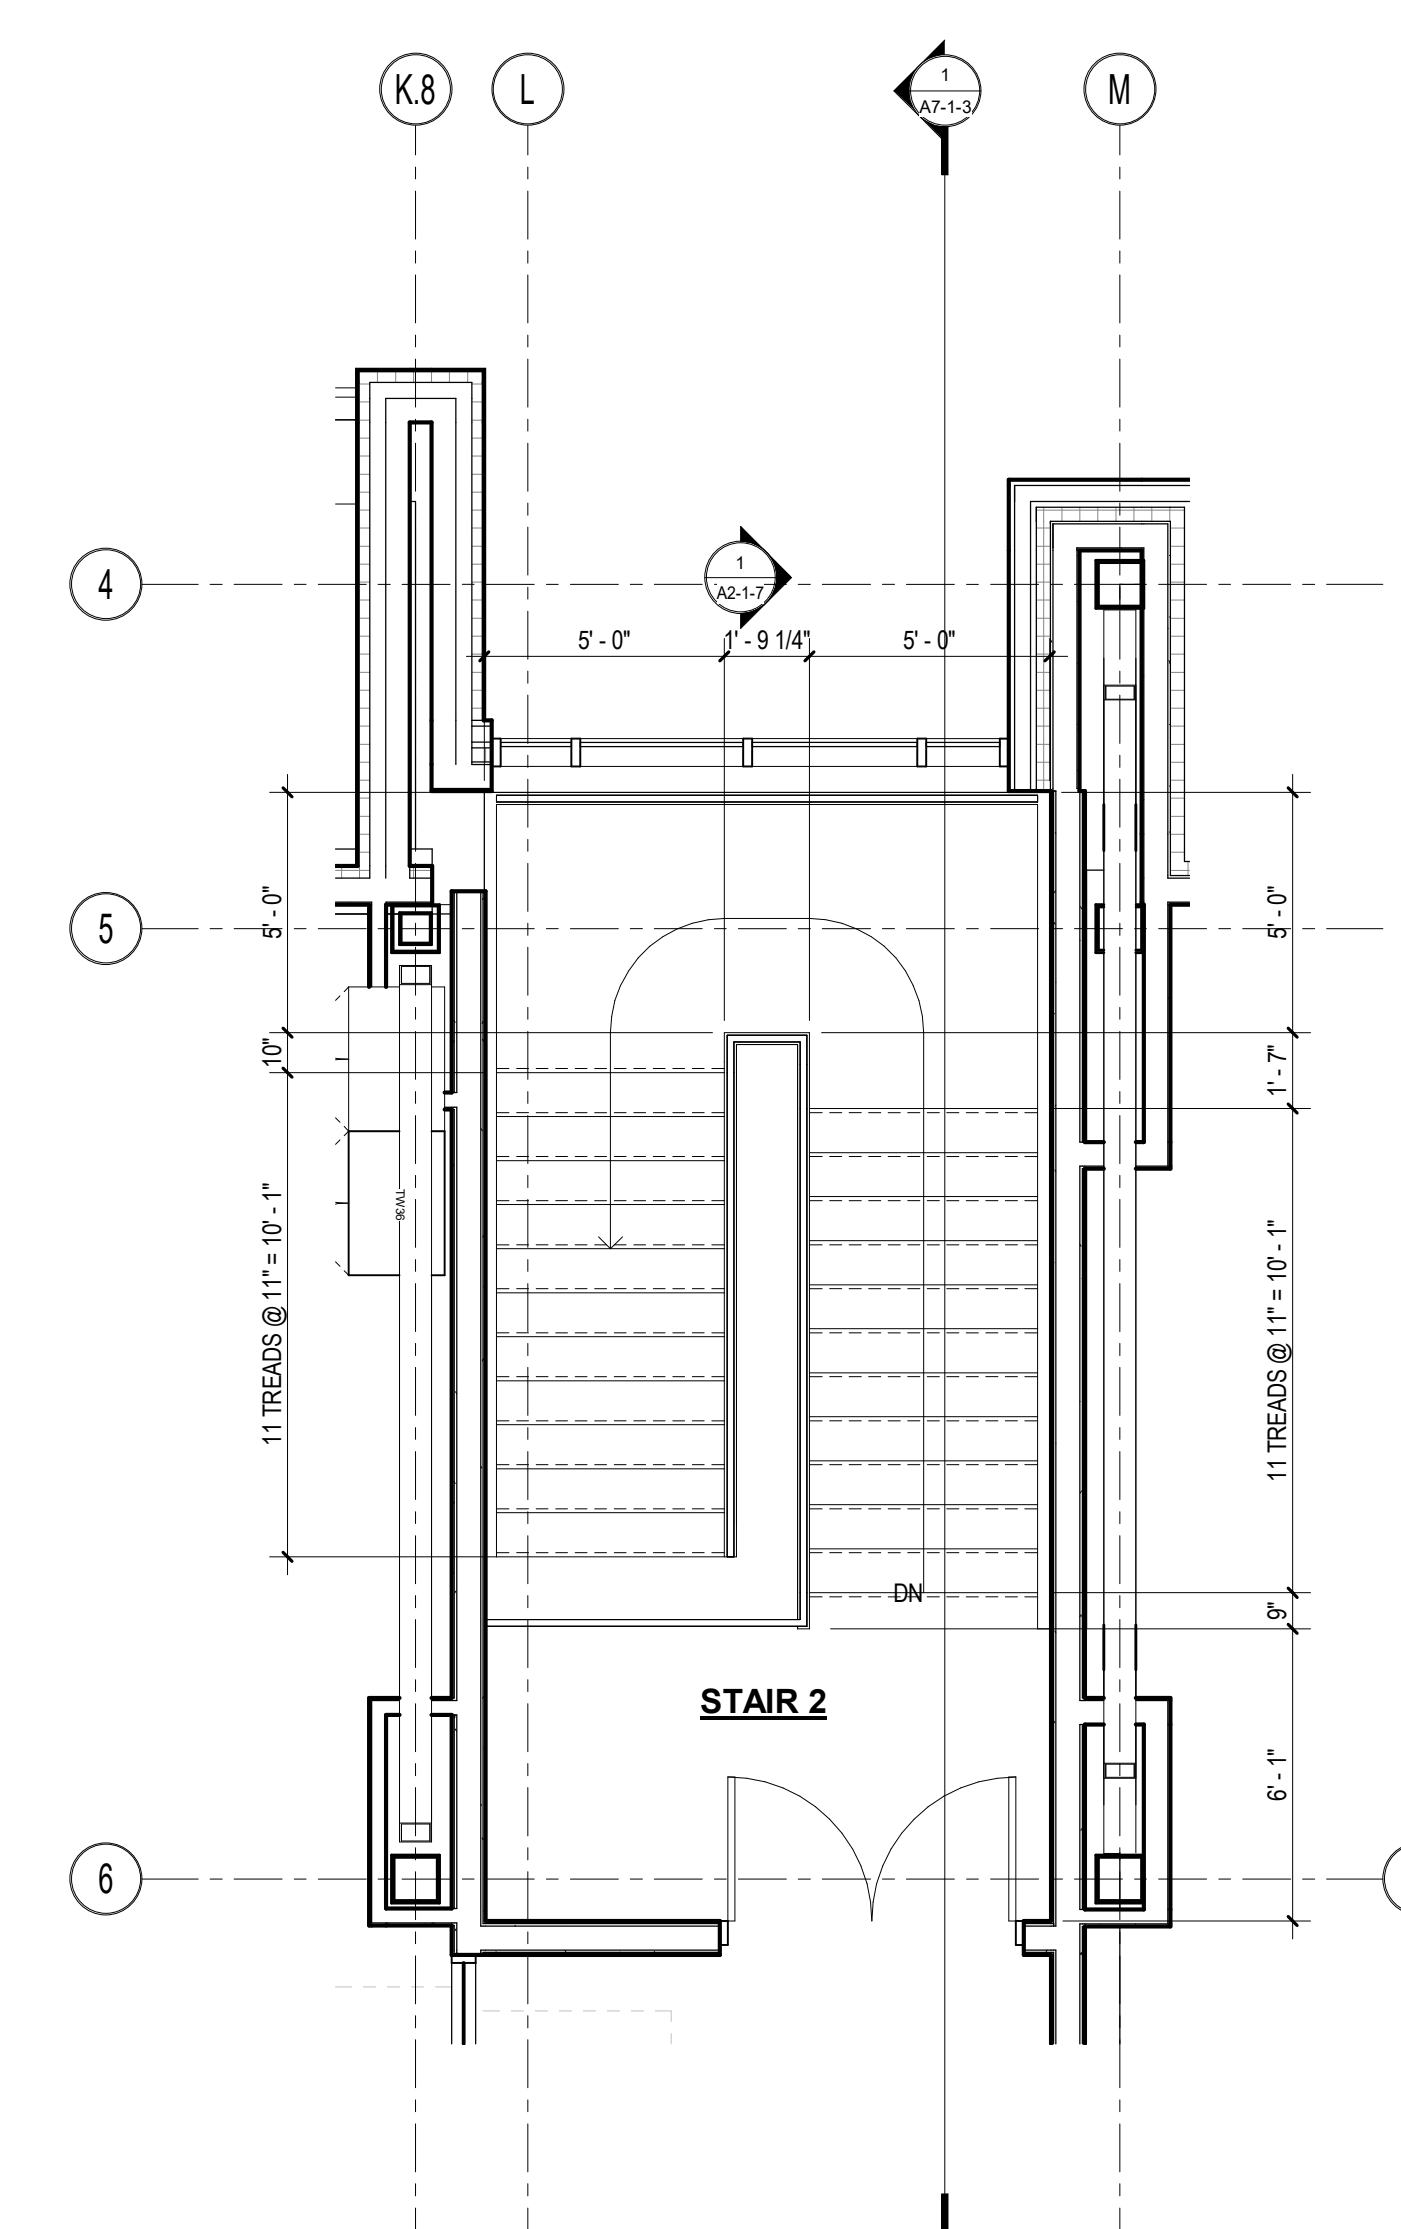

5 Stair 2 Plan - 4-Fourth Floor
1/4" = 1'-0"

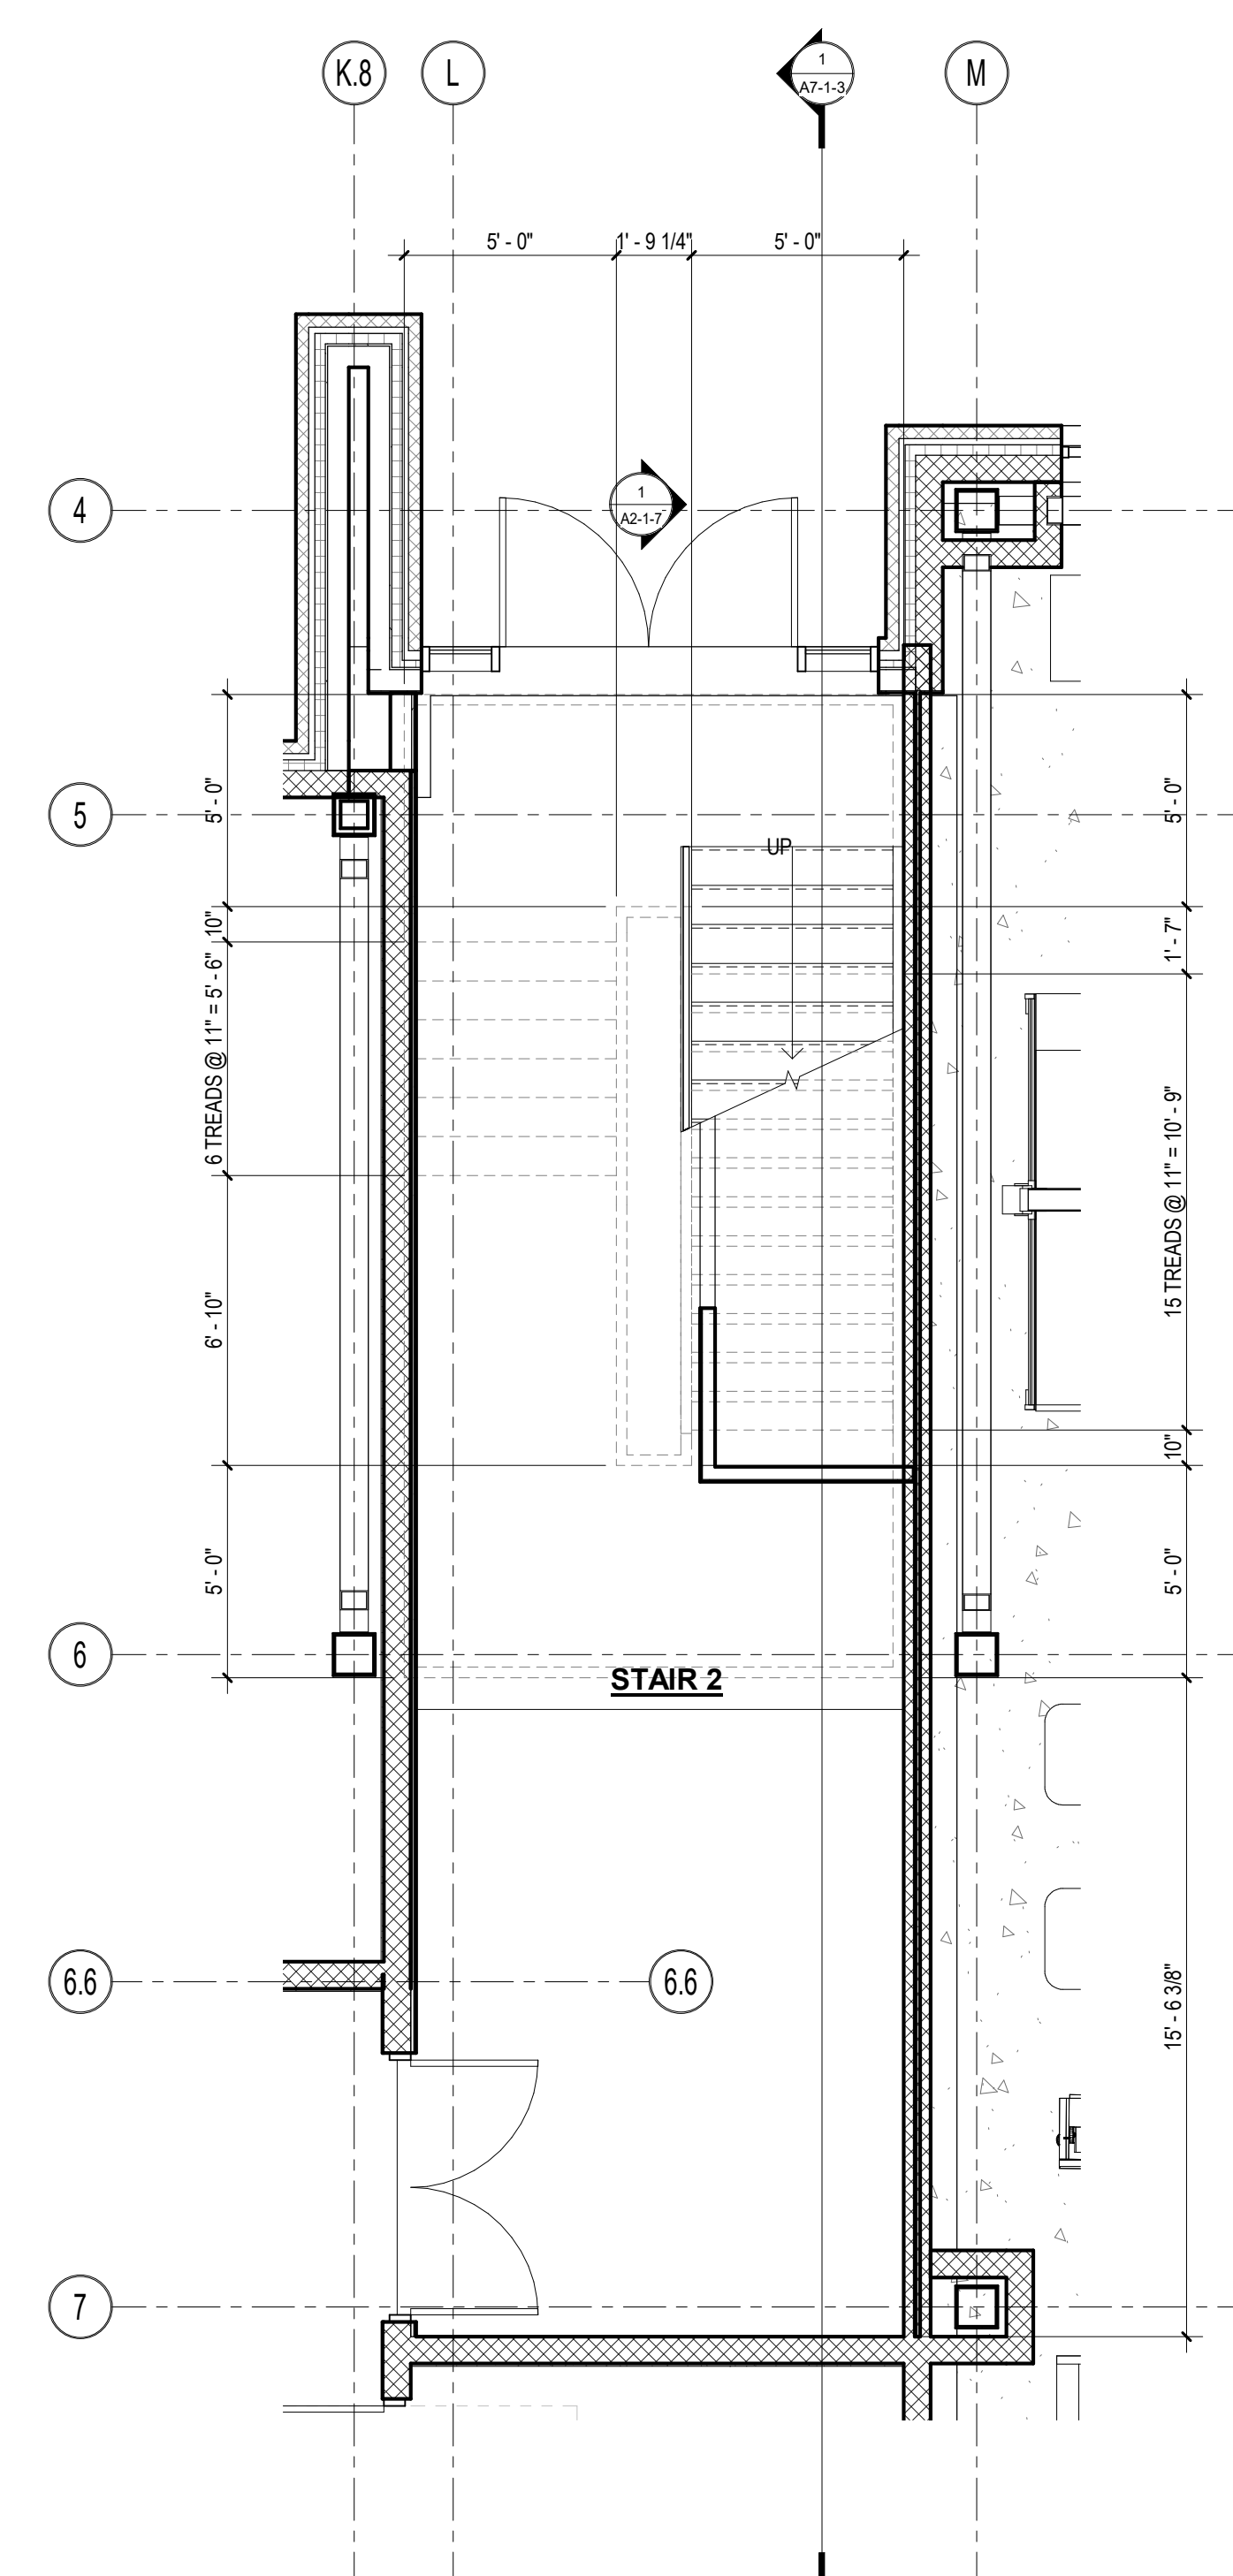

2 Stair 2 Plan - 1-First Floor
1/4" = 1' 0"

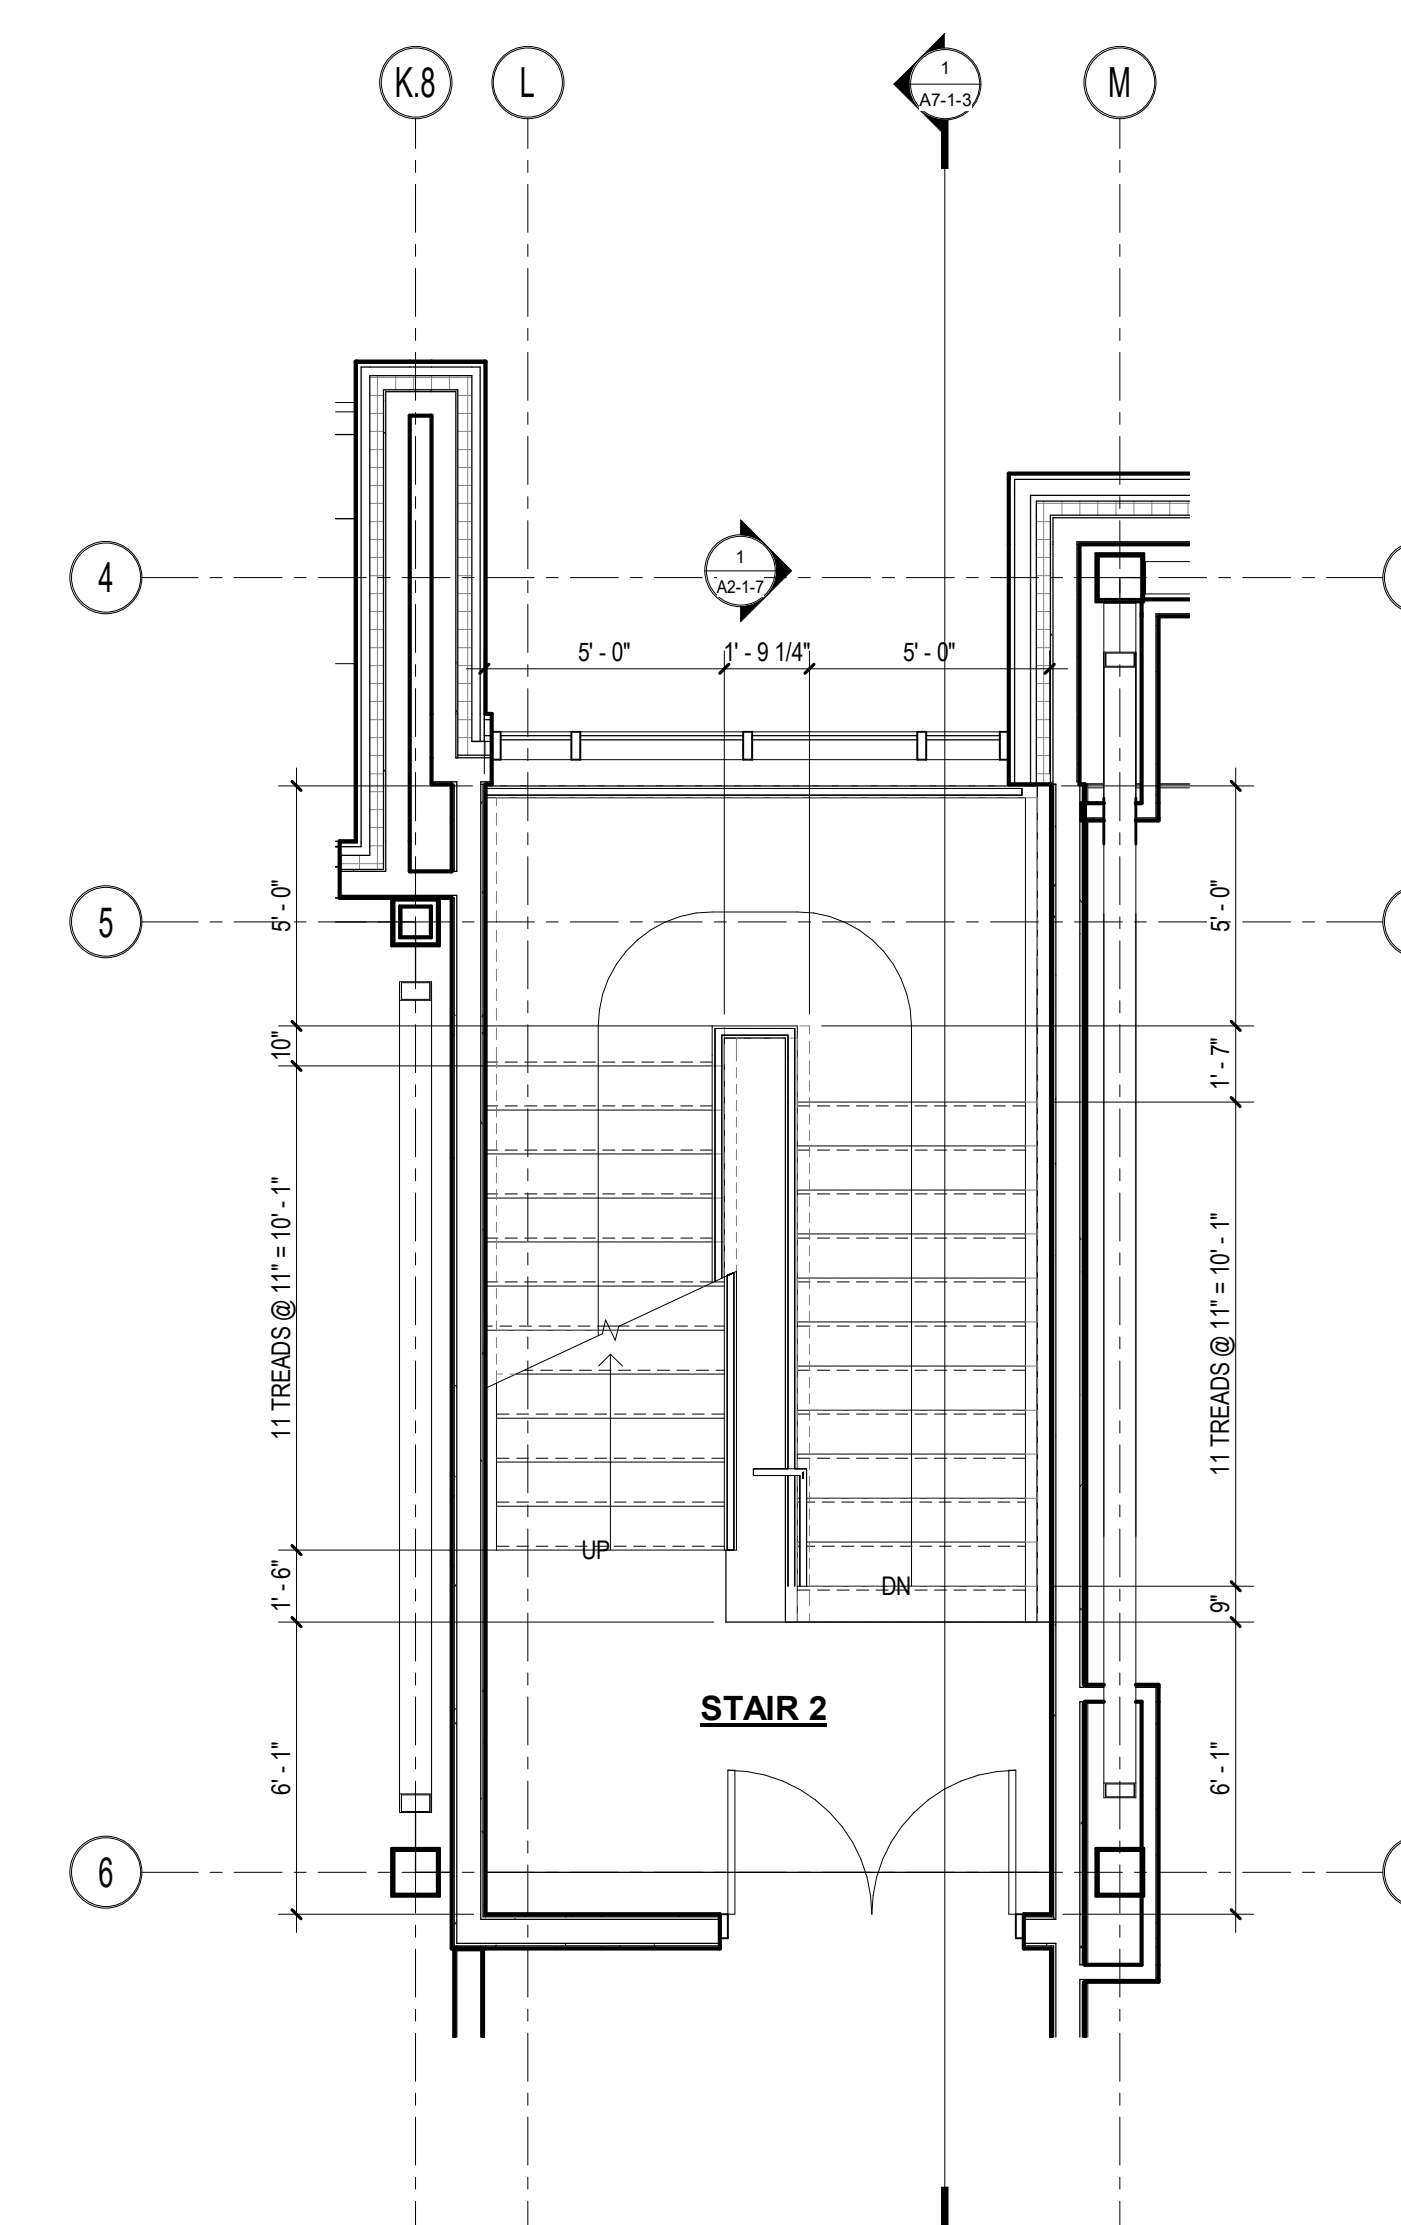

3 Stair 2 Plan - 2-Second Floor
1/4" = 1'-0"

DRA


Drumme Rosane Anderson, Inc.
225 Oakland Road
Studio 205
South Windsor, CT 06074
Tel: 817.864.1000
www.dra-inc.com

260 Charles Street
Studio 300
Waltham, MA 02453
Planning | Architecture | Interior Design

**Northeast
Metropolitan
Regional
Vocational High
School**
100 Hemlock Road,
Wakefield, MA 01880


© COPYRIGHT 2021 DRUMMEY ROSANE ANDERSON, INC.

MSBA DESIGN
DEVELOPMENT
SUBMISSION
August 4th, 2022

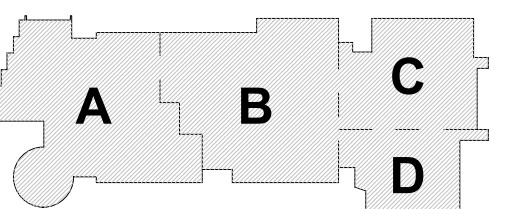

KEY PLAN


PROJECT NORTH MAGNETIC NORTH

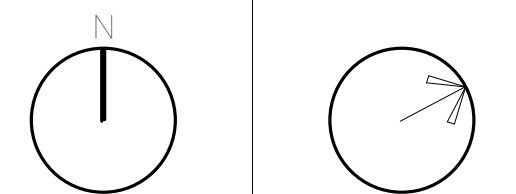


STAIR PLANS

Scale: 1/4" = 1'-0"
Job No.: 20202
Drawn By: DRA
Date: August 4th, 2022


A7-1-4

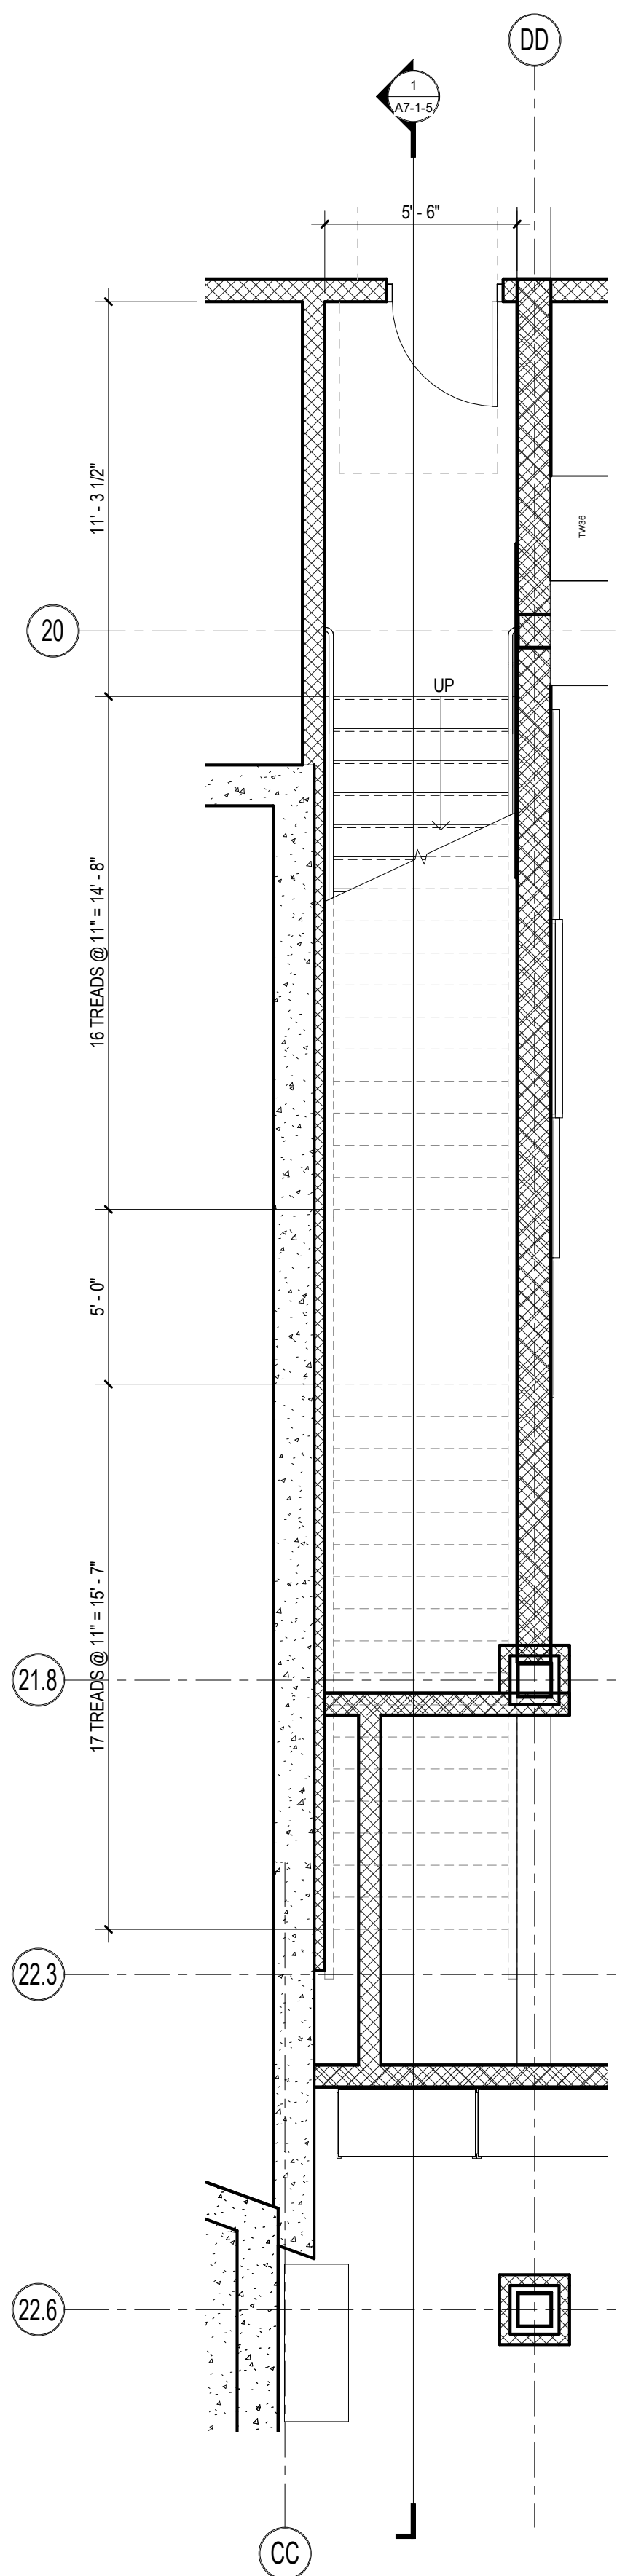


1 STAIR #3 PLAN - LOWER LEVEL
1/4" = 1'-0"

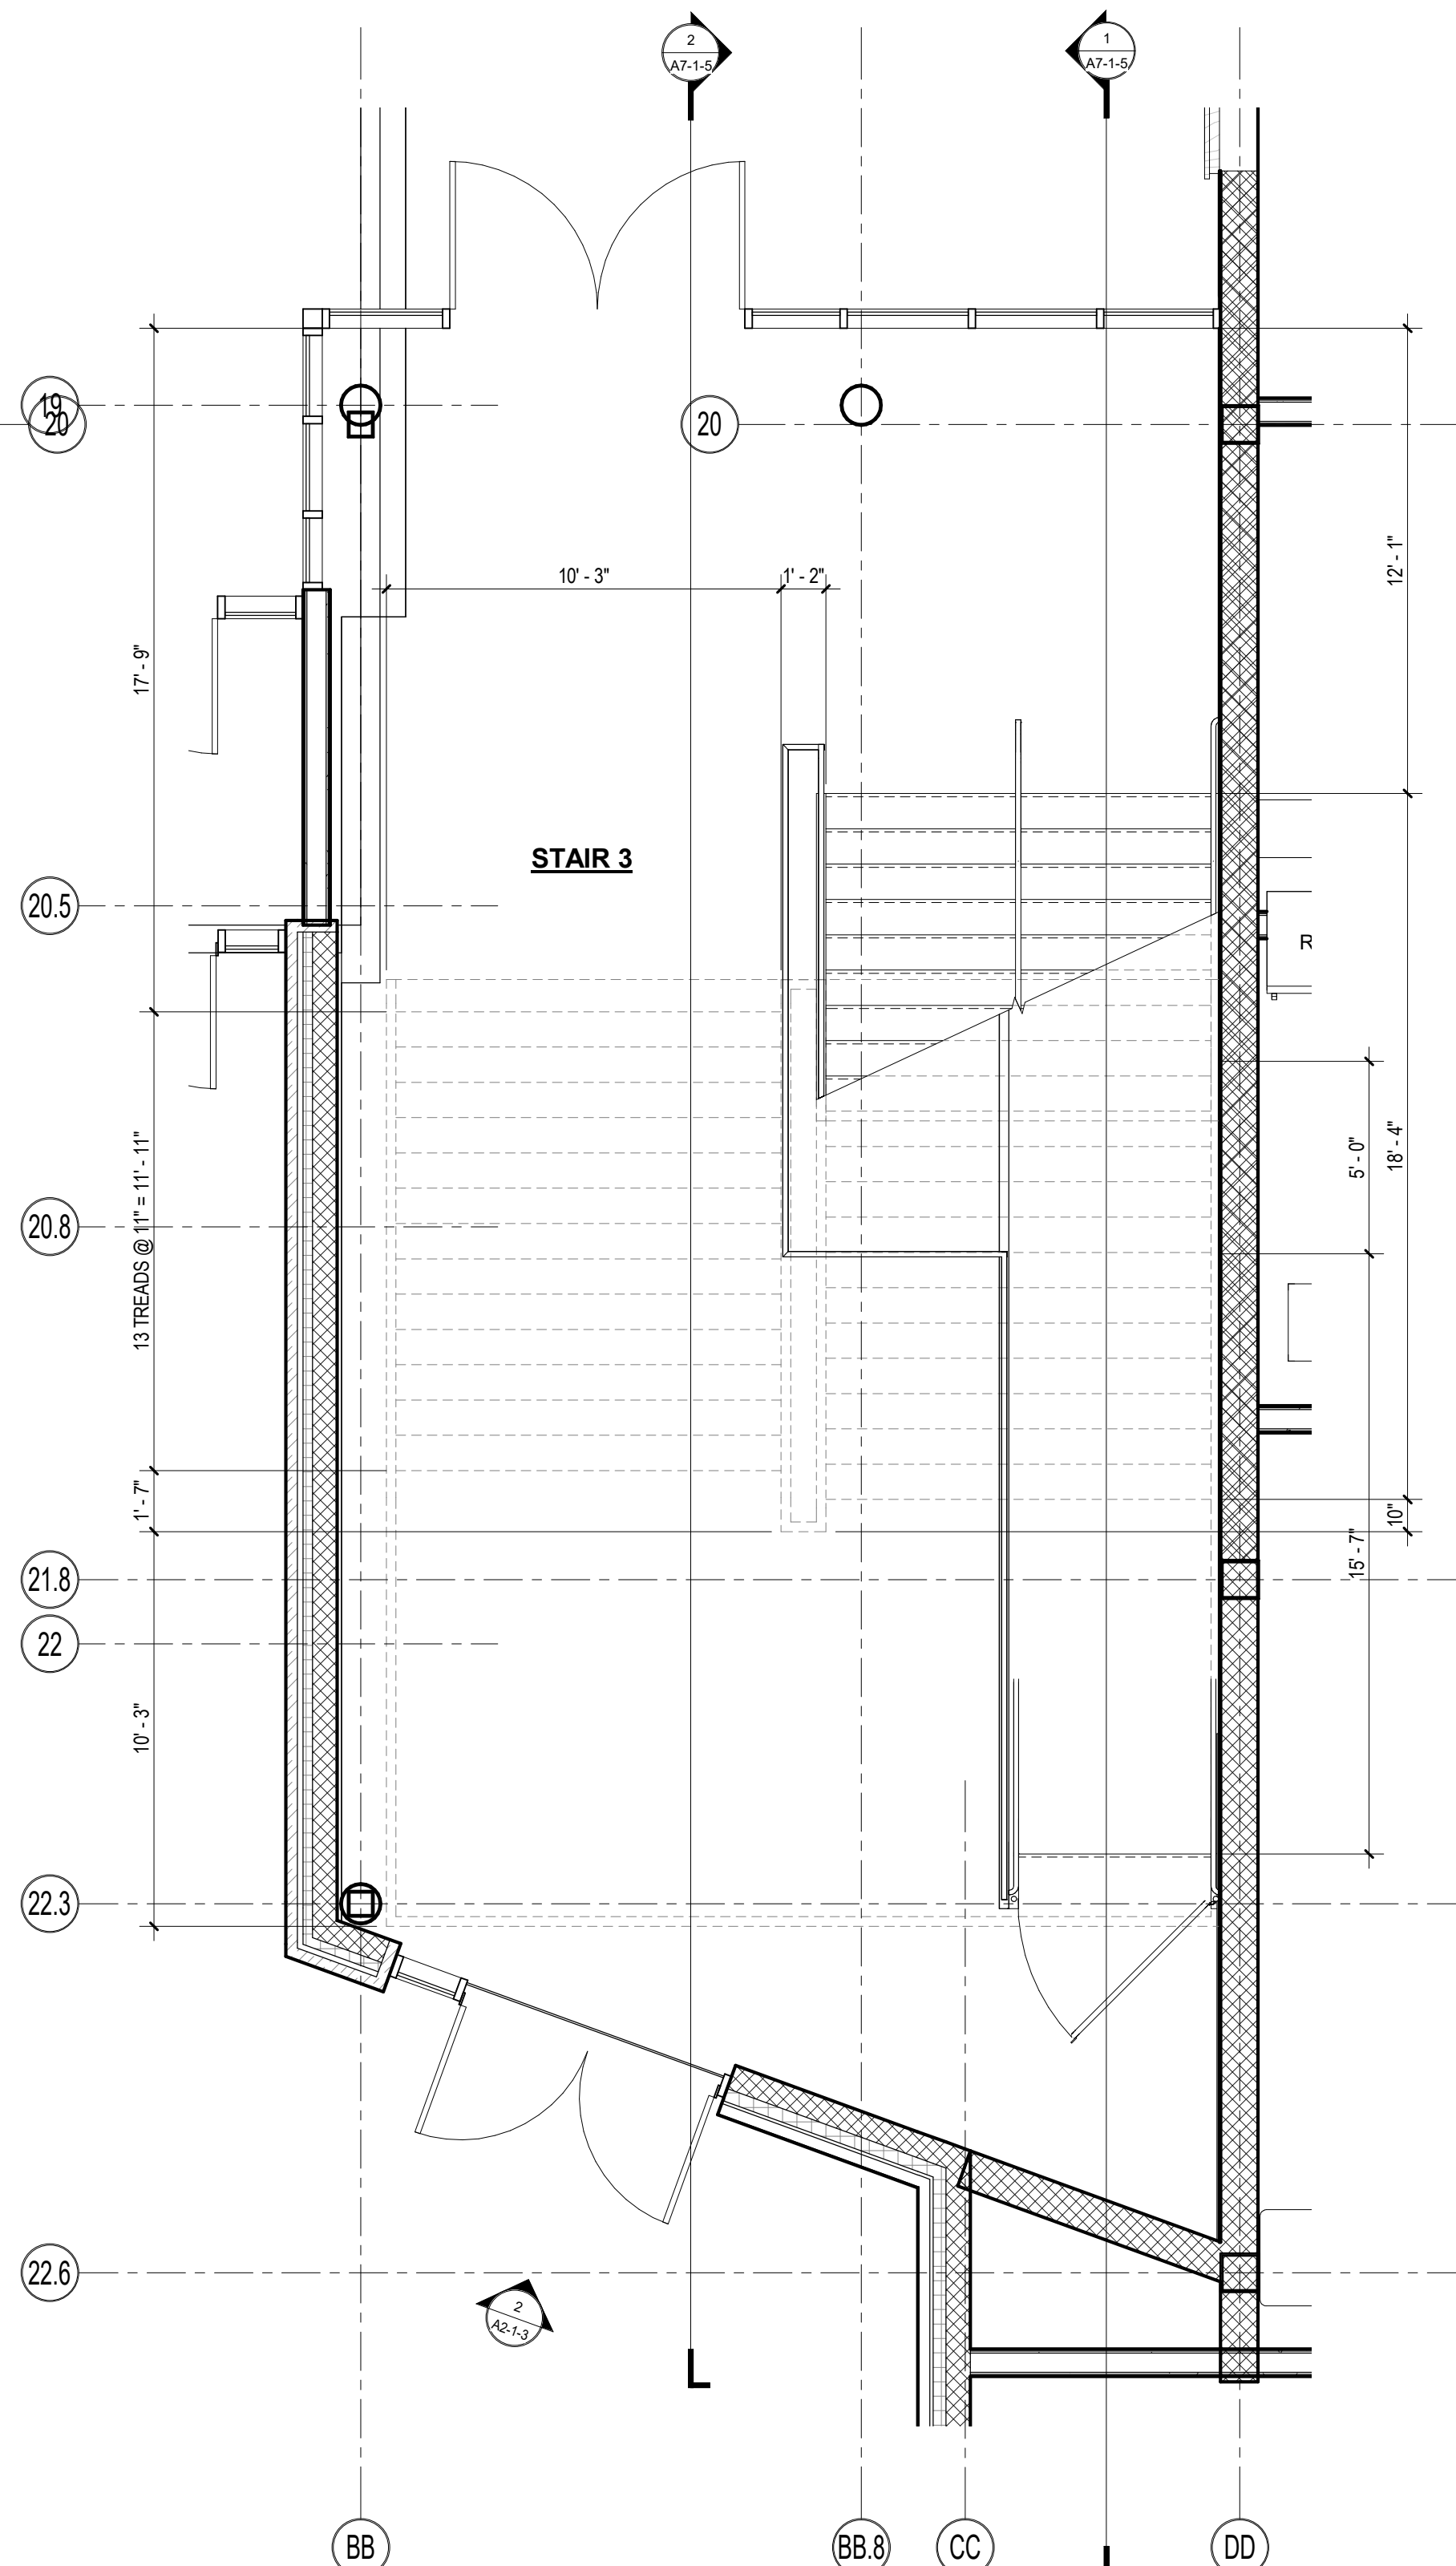


2 STAIR #3 PLAN - FIRST FLOOR
1/4" = 1'-0"

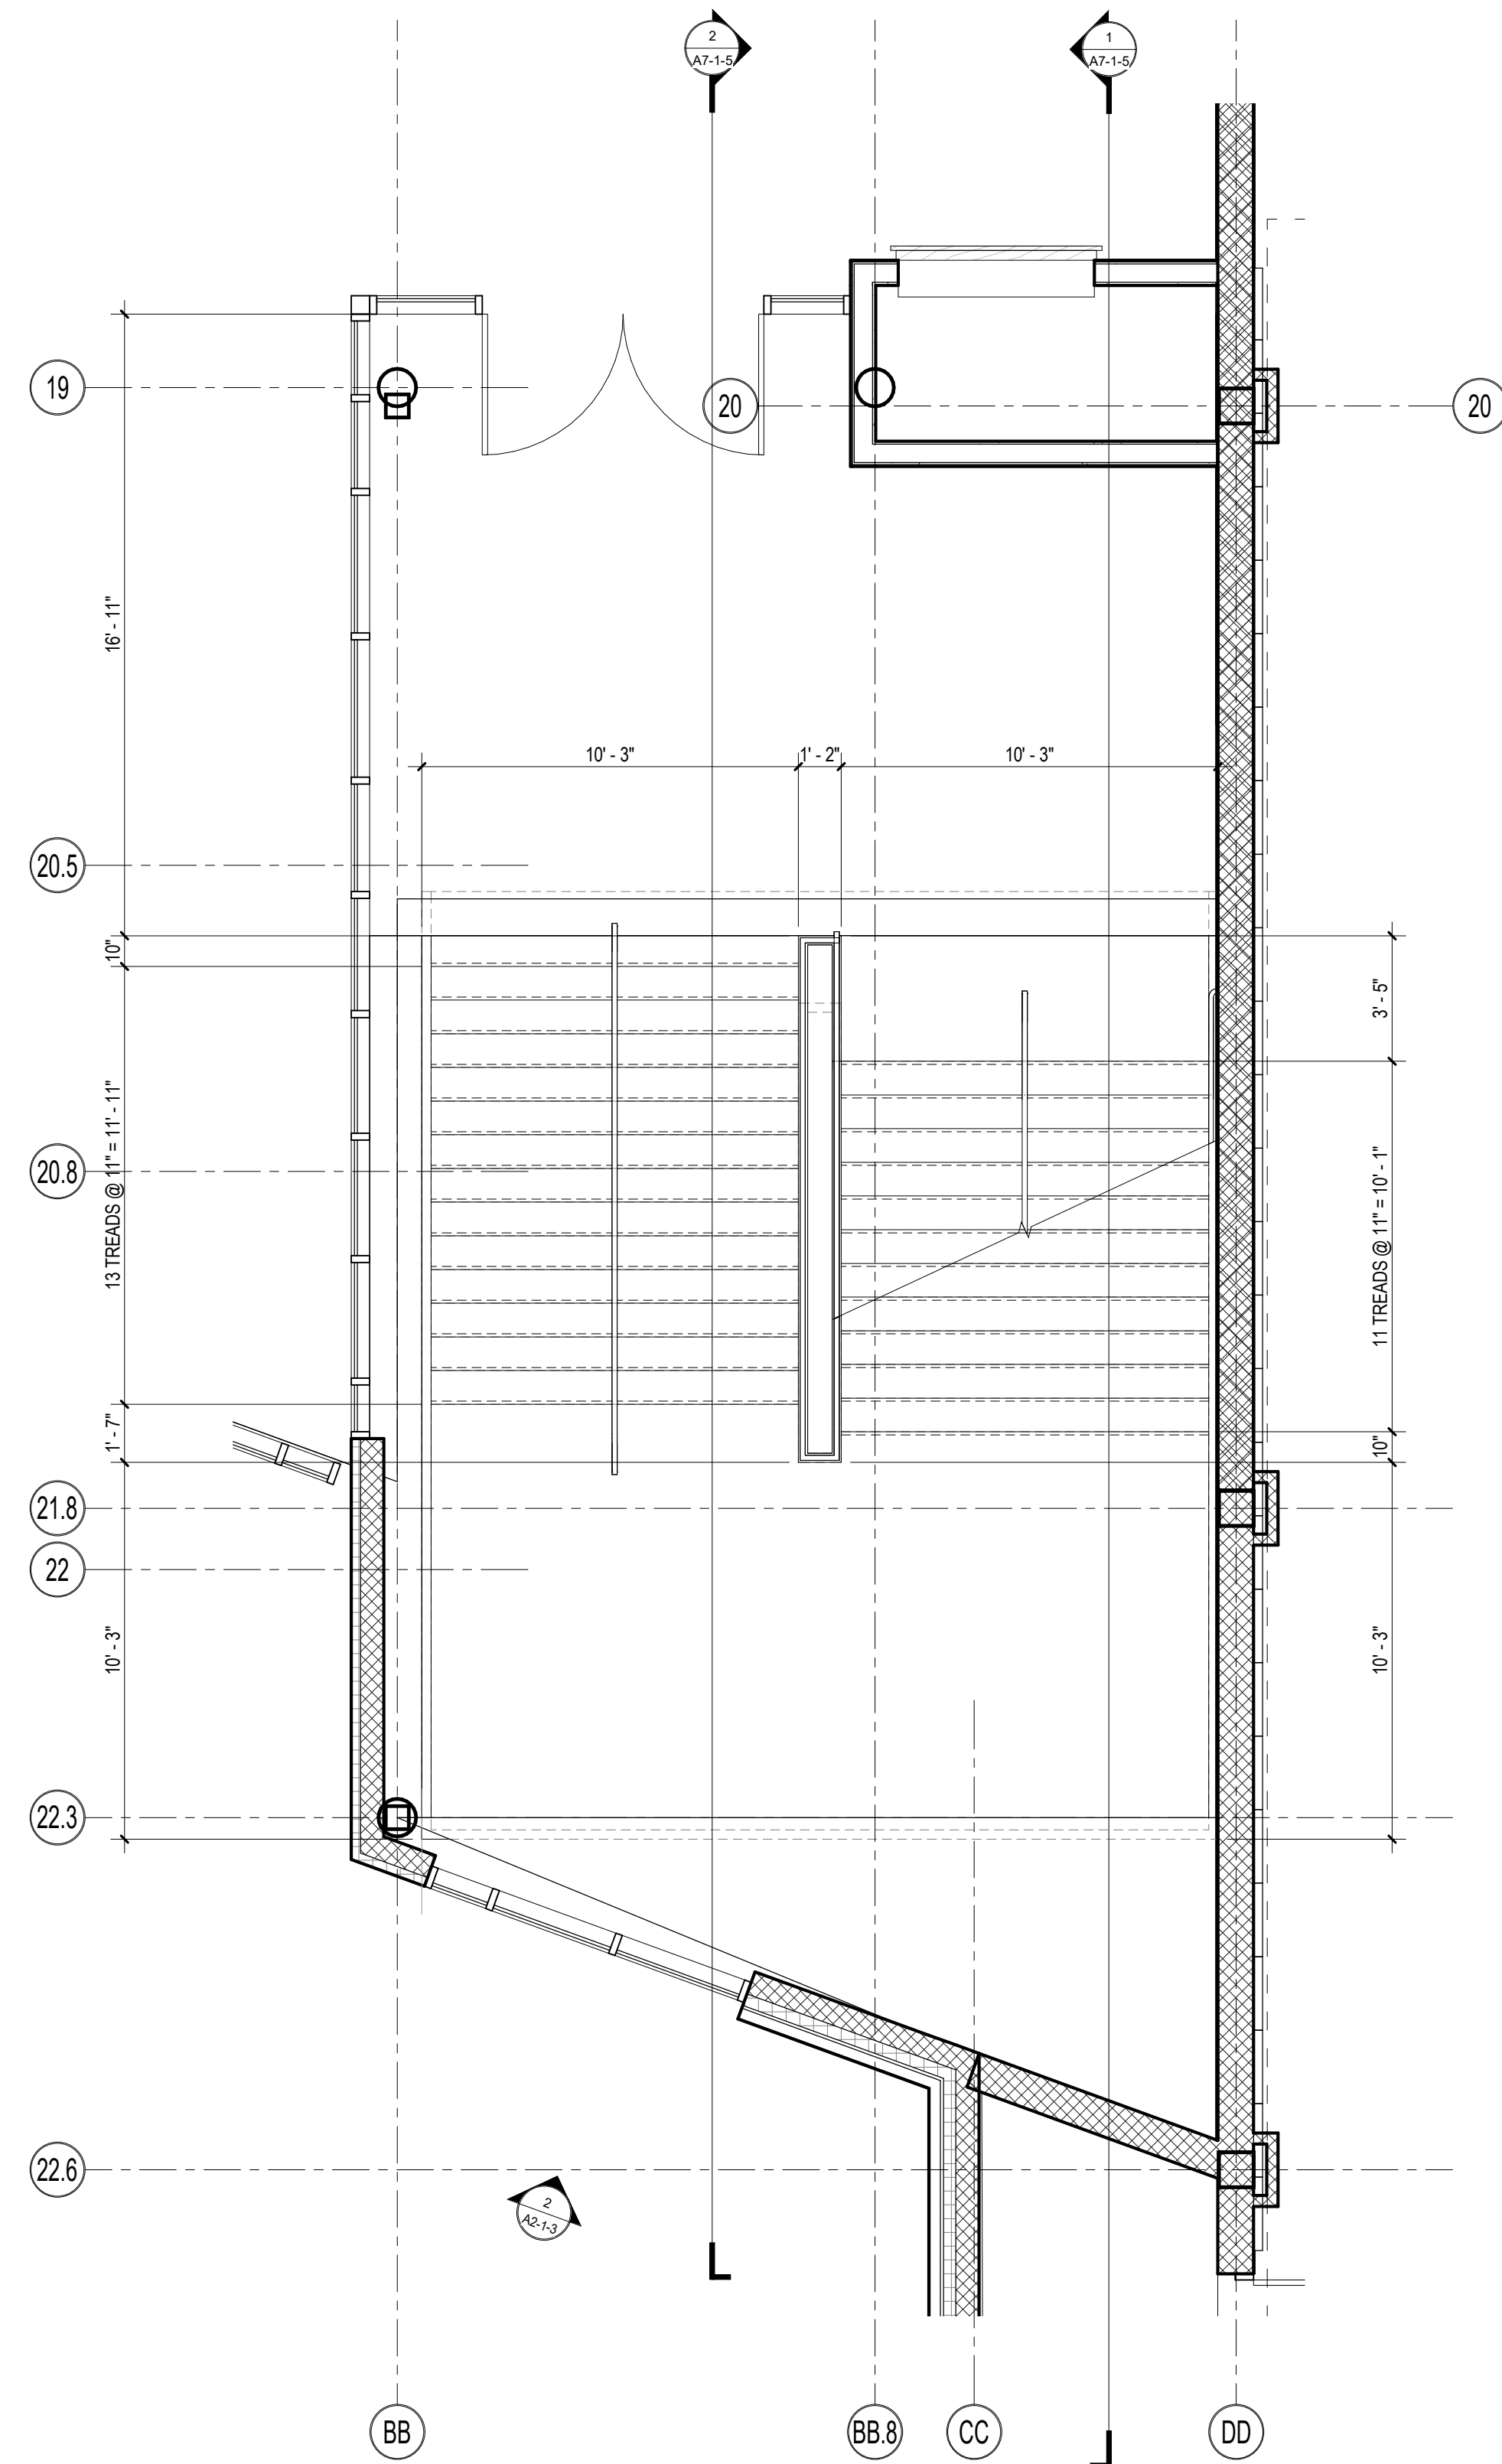


3 STAIR #3 PLAN - SECOND FLOOR
1/4" = 1'-0"

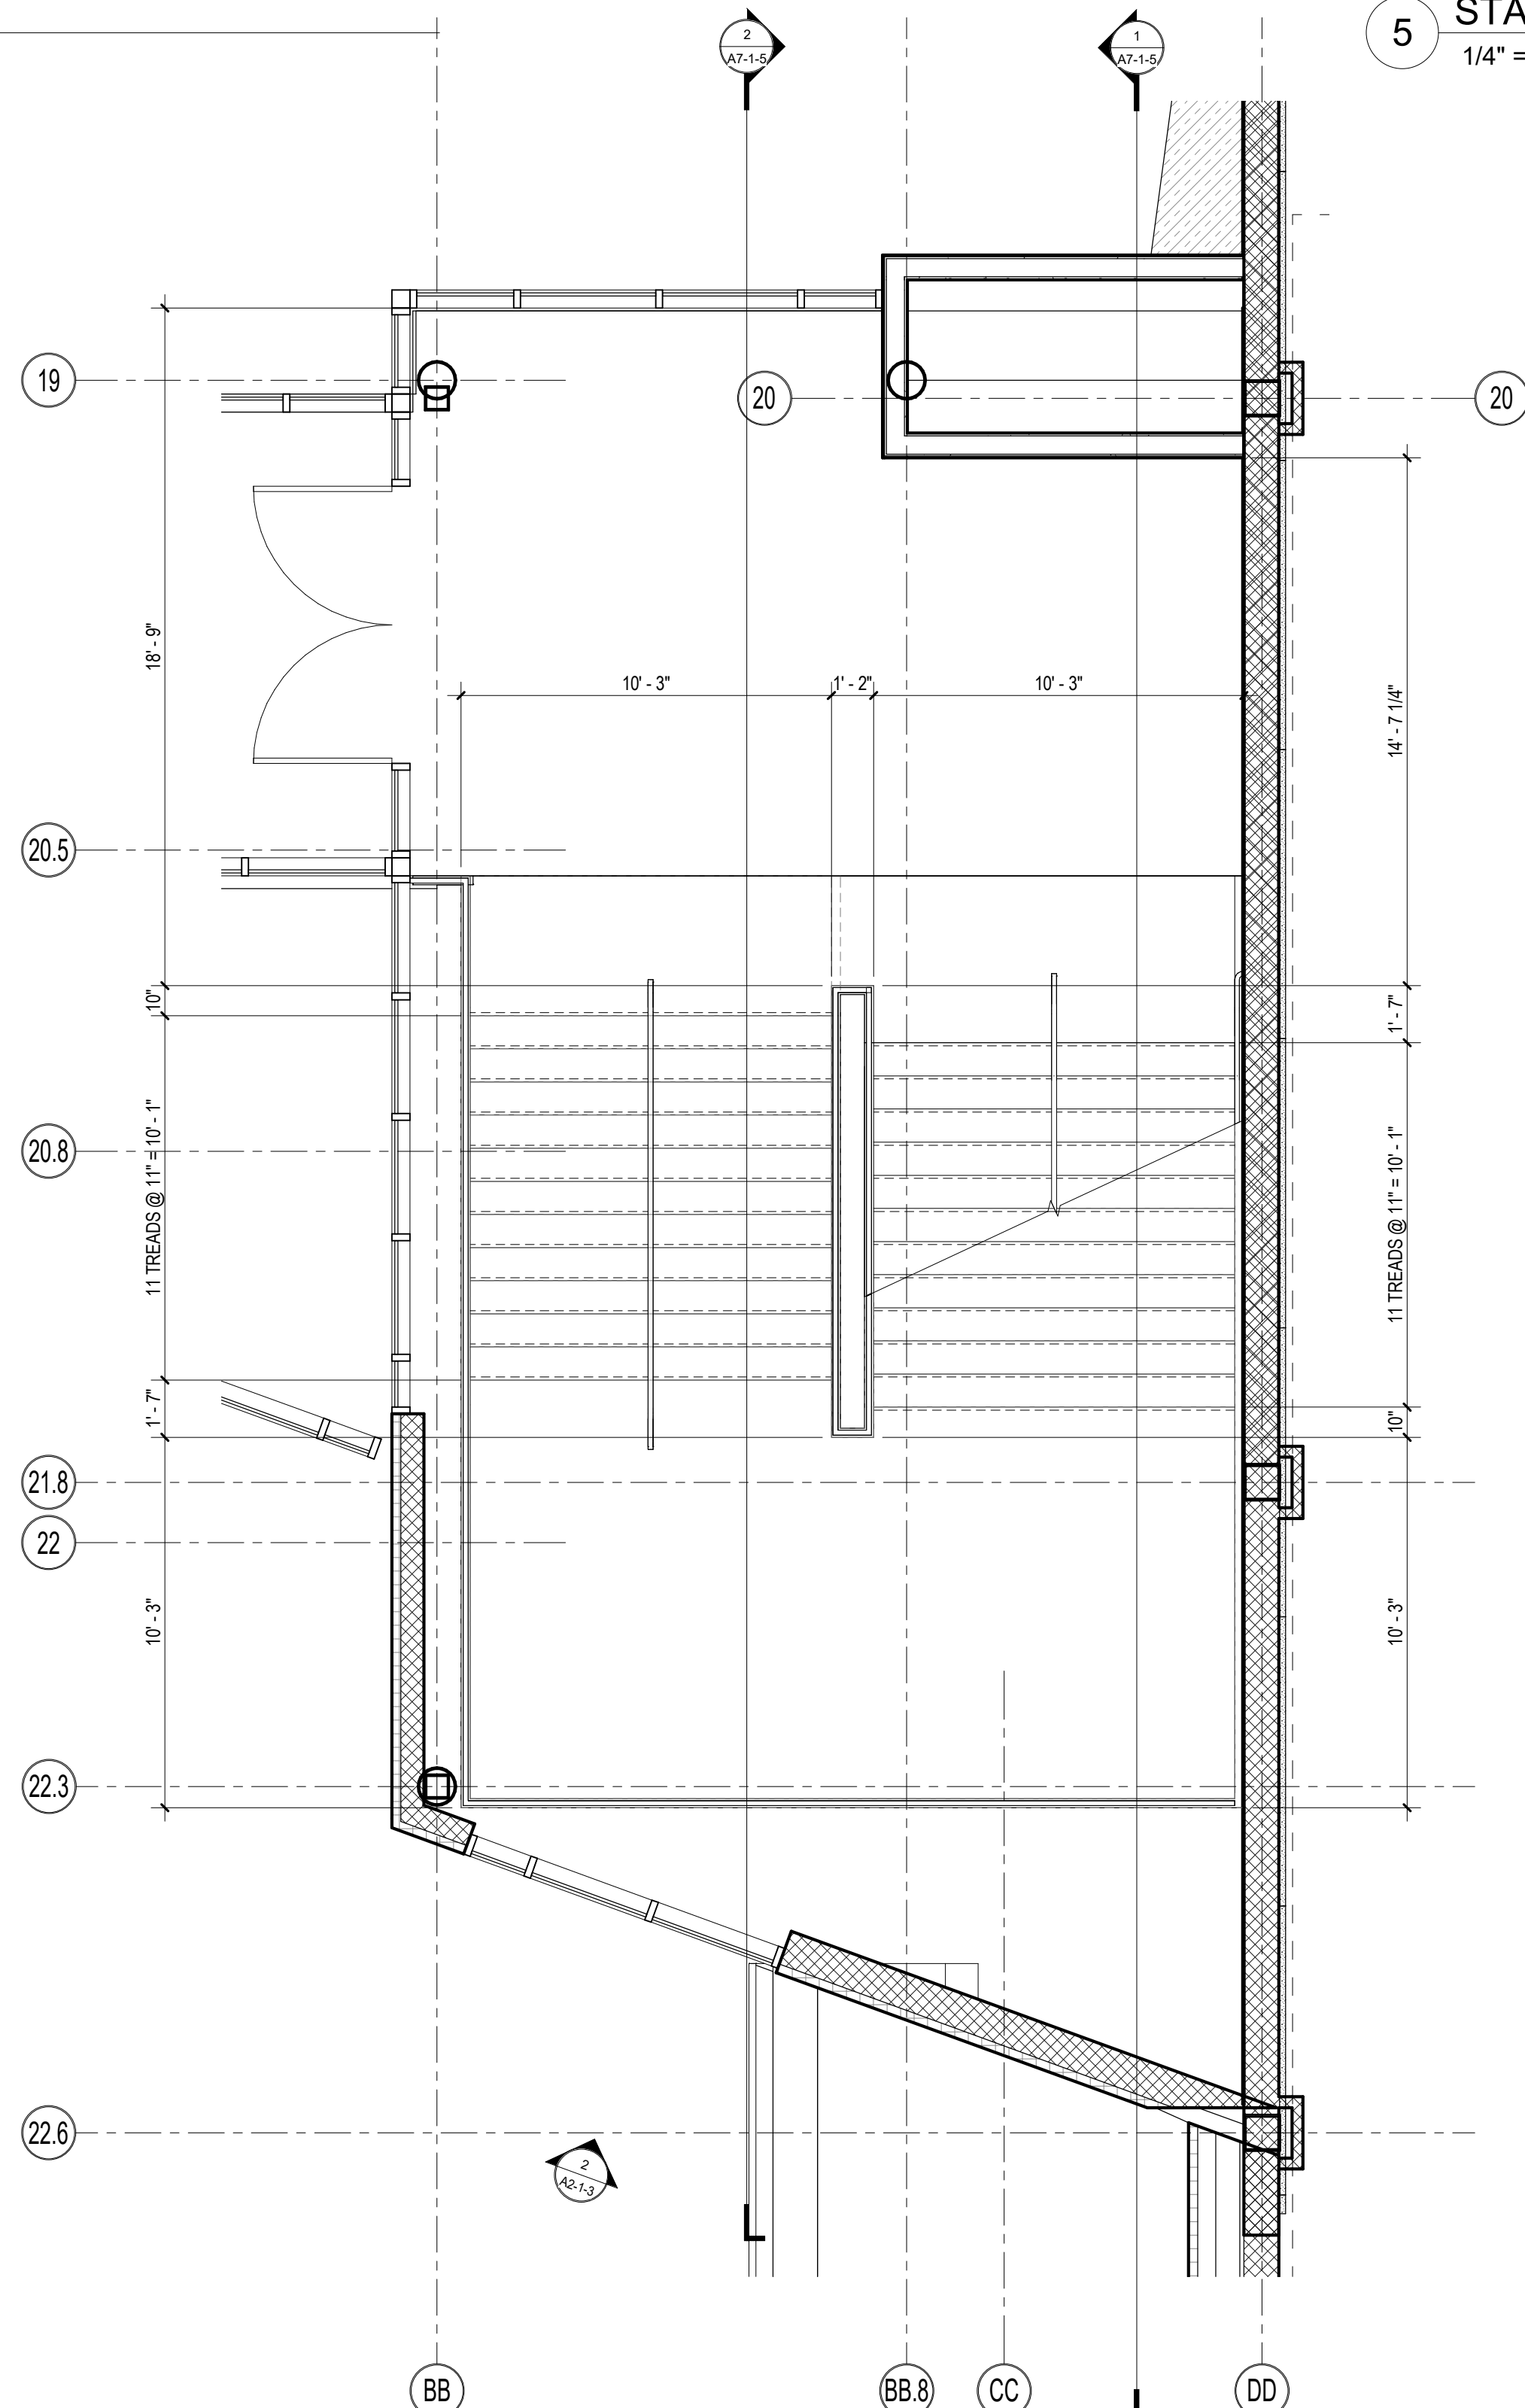


4 STAIR #3 PLAN - THIRD FLOOR
1/4" = 1'-0"

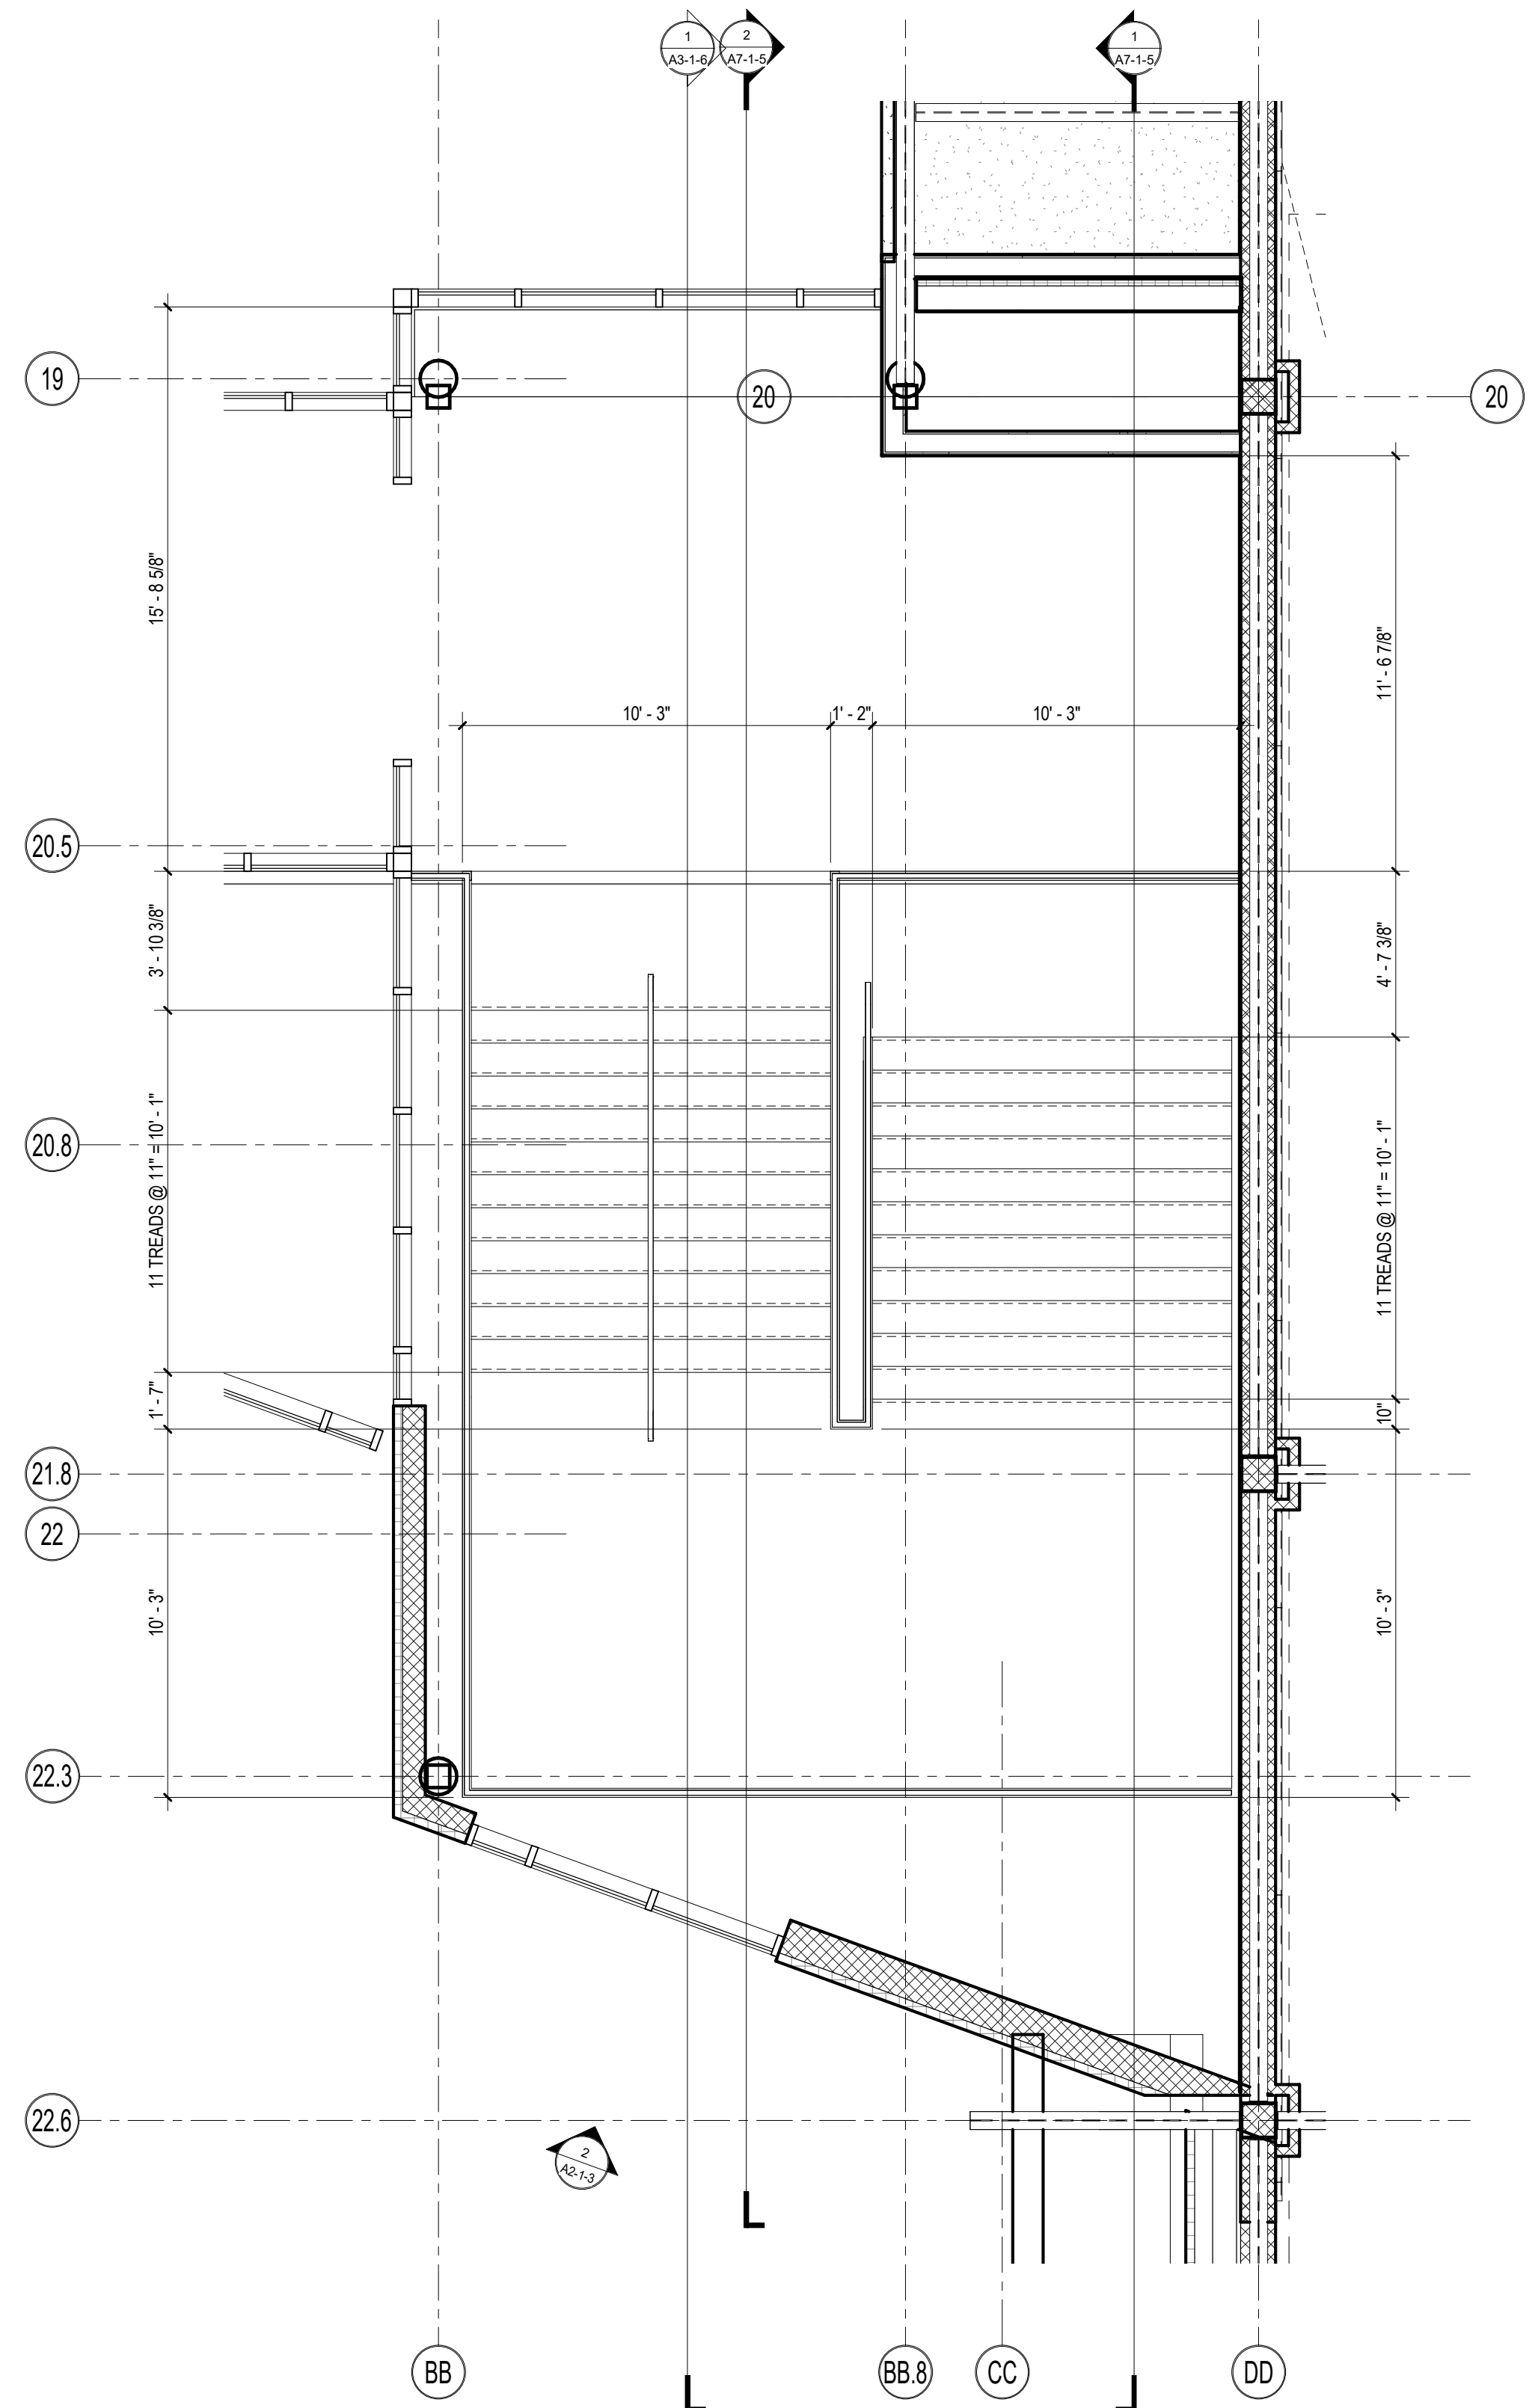

5 STAIR #3 PLAN - FOURTH
1/4" = 1'-0"

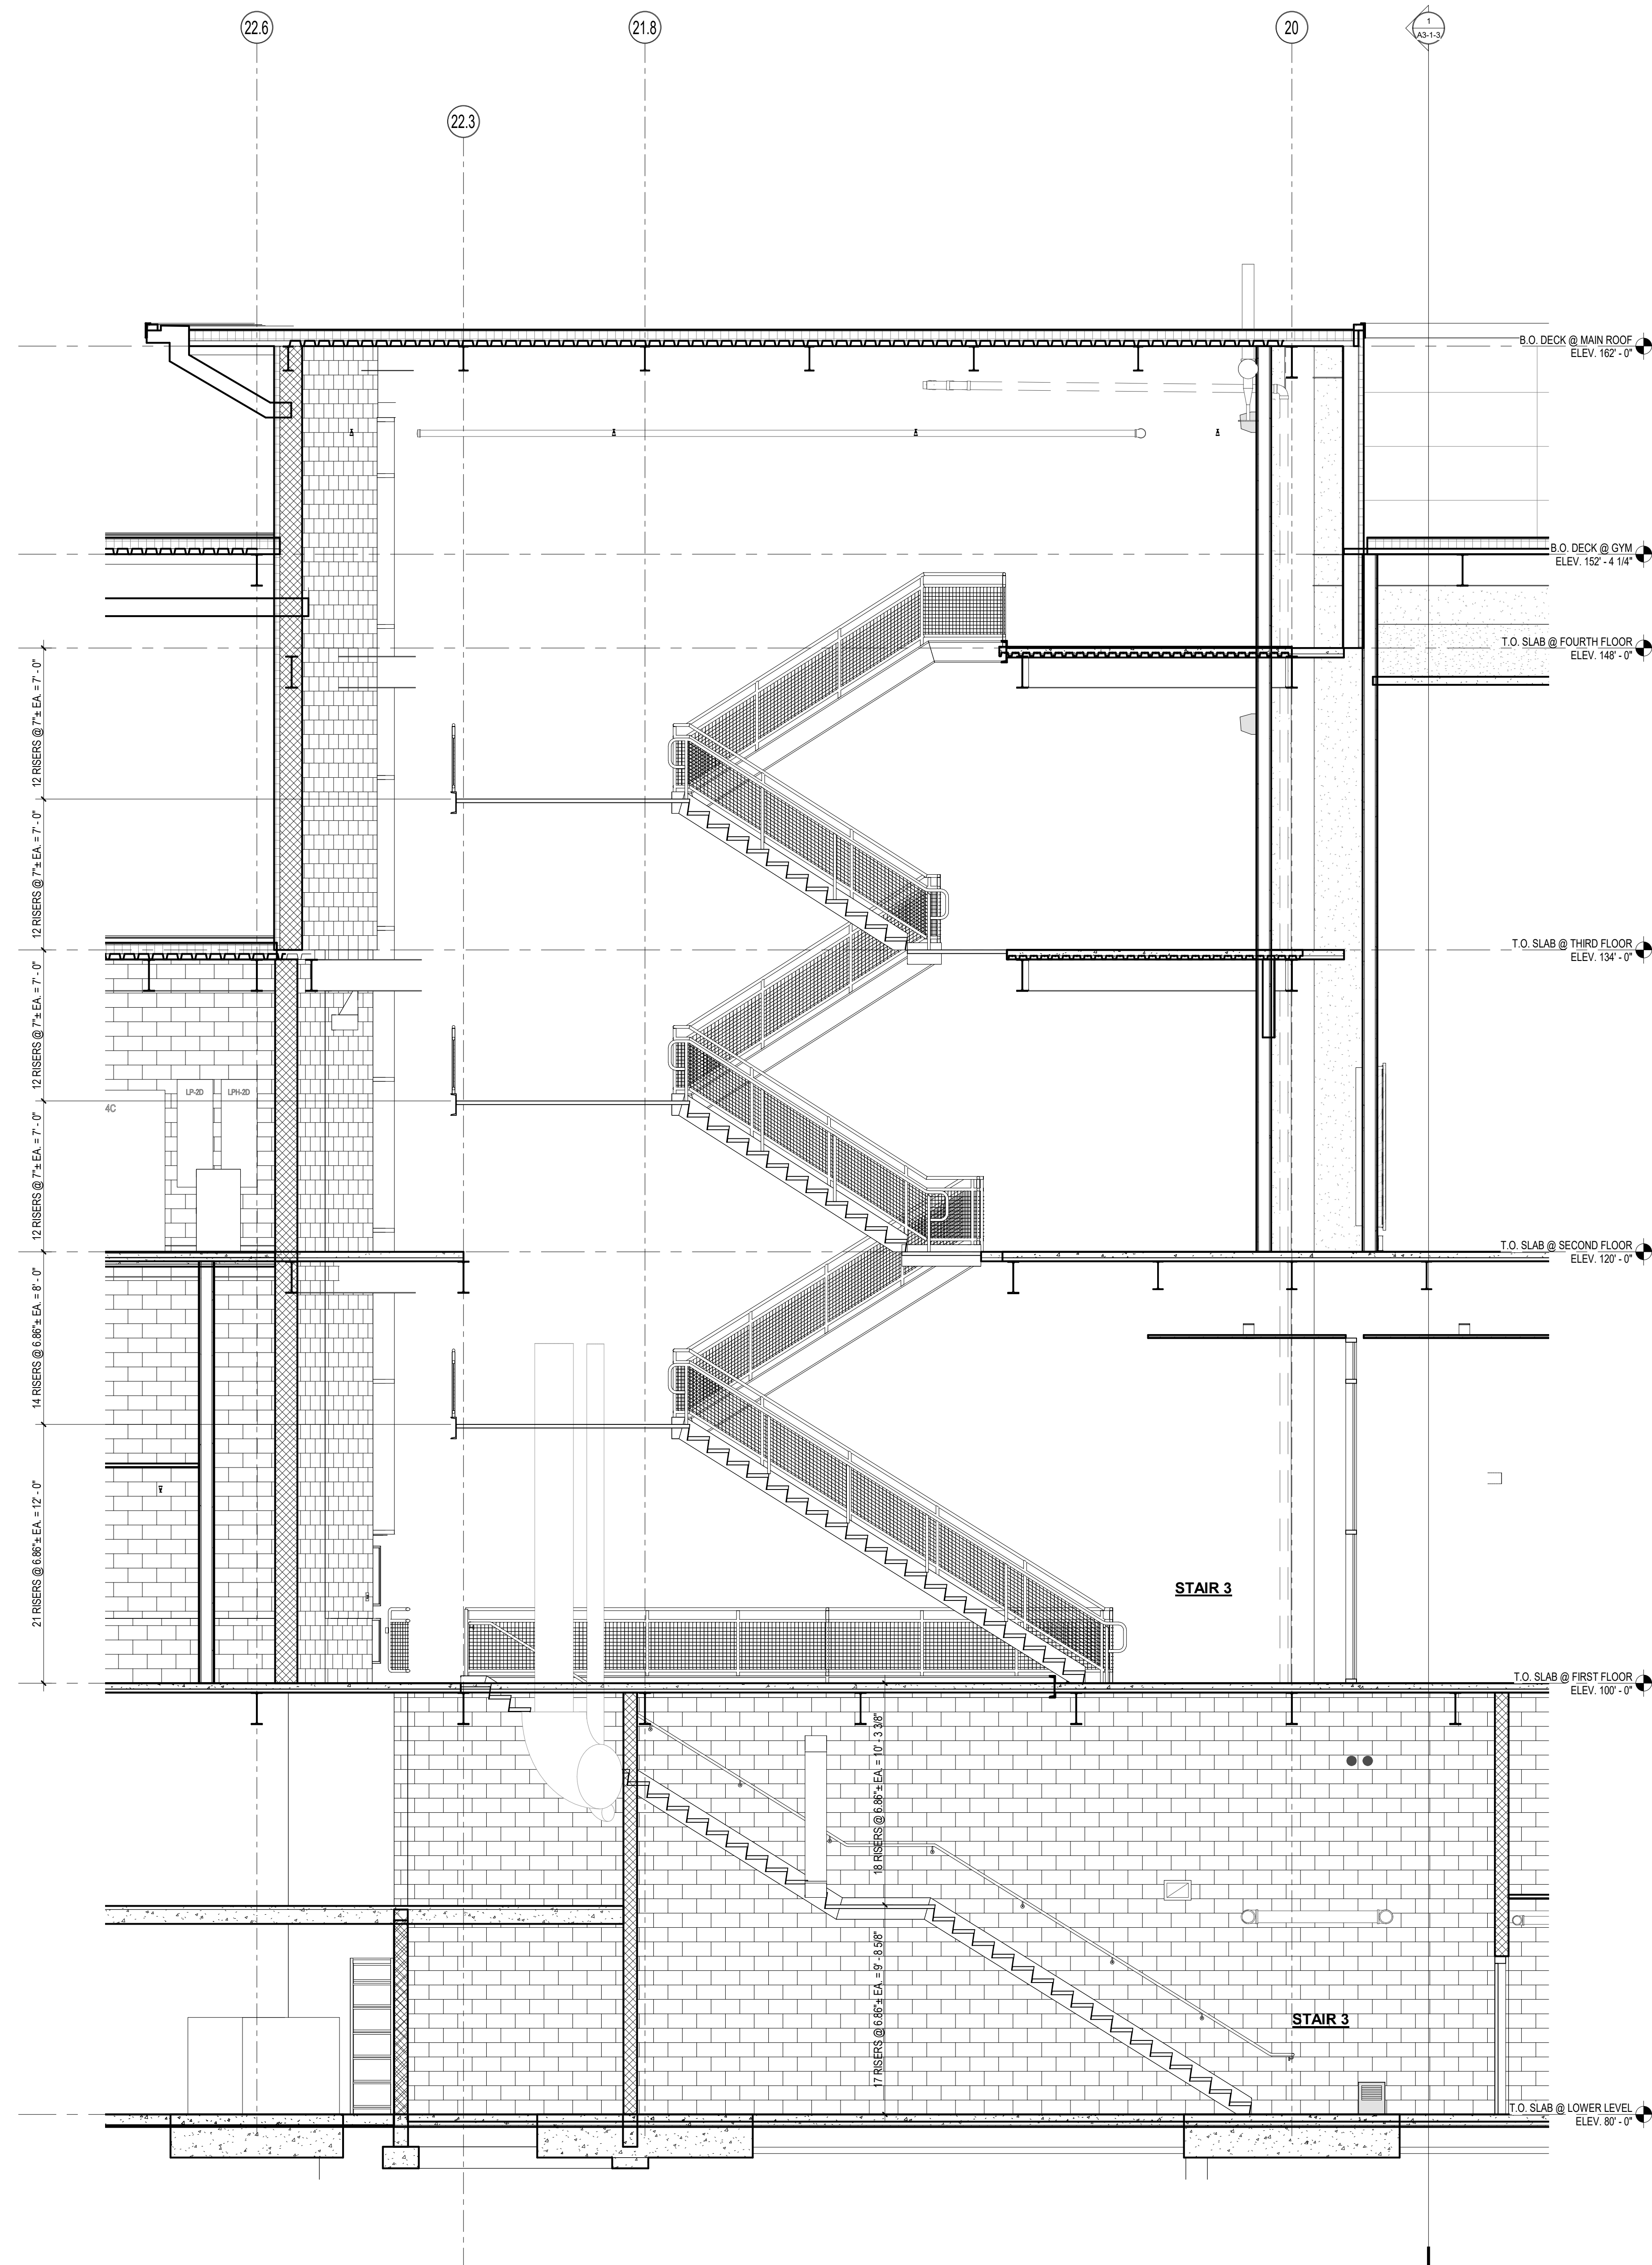


1 Stair 3 Section 1
1/4" = 1'-0"

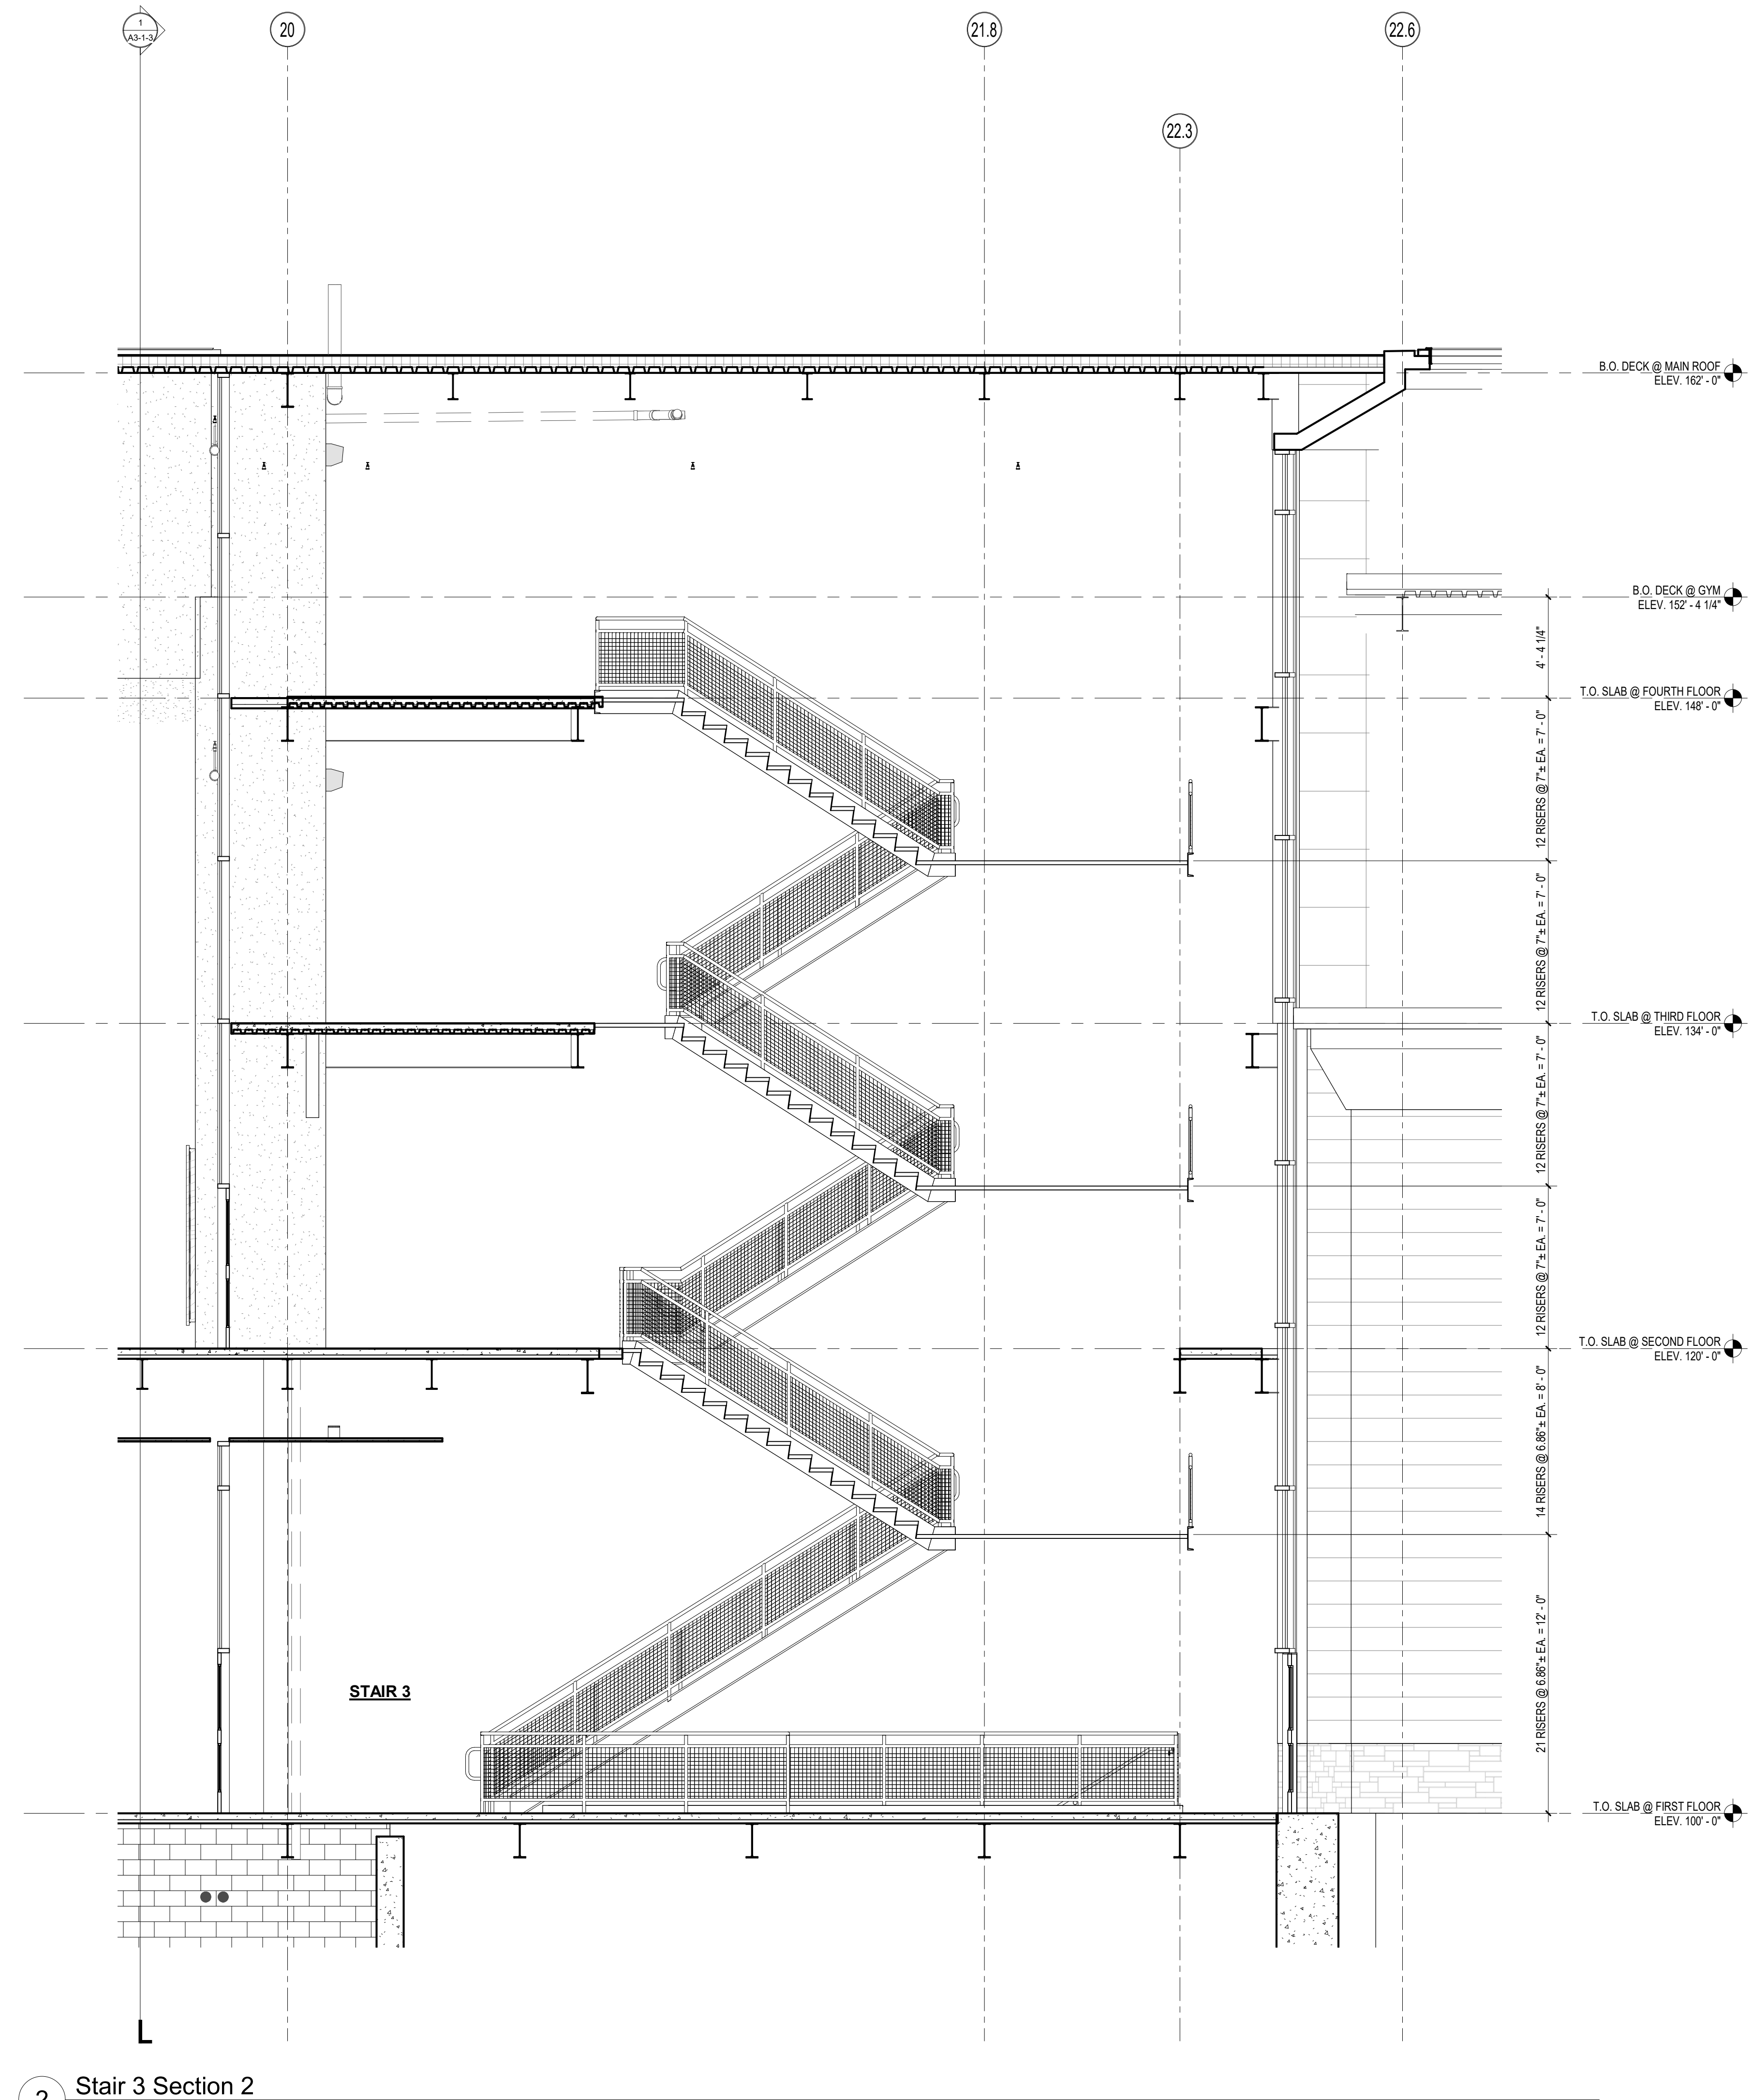

2 Stair 3 Section 2
1/4" = 1'-0"

© COPYRIGHT 2021 DRUMMEY ROSANE ANDERSON, INC.



MSBA DESIGN
DEVELOPMENT
SUBMISSION
August 4th, 2022

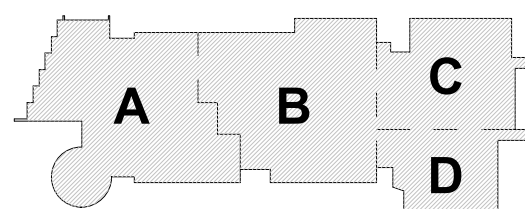

KEY PLAN

PROJECT NORTH

MAGNETIC NORTH

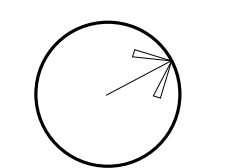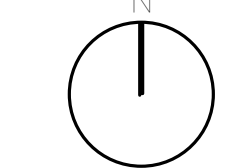

STAIR SECTIONS

Scale: 1/4" = 1'-0"

Job No.: 20202


Drawn By: DRA

Date: August 4th, 2022


A7-1-5

**Northeast
Metropolitan
Regional
Vocational High
School**


100 Hemlock Road,
Wakefield, MA 01880

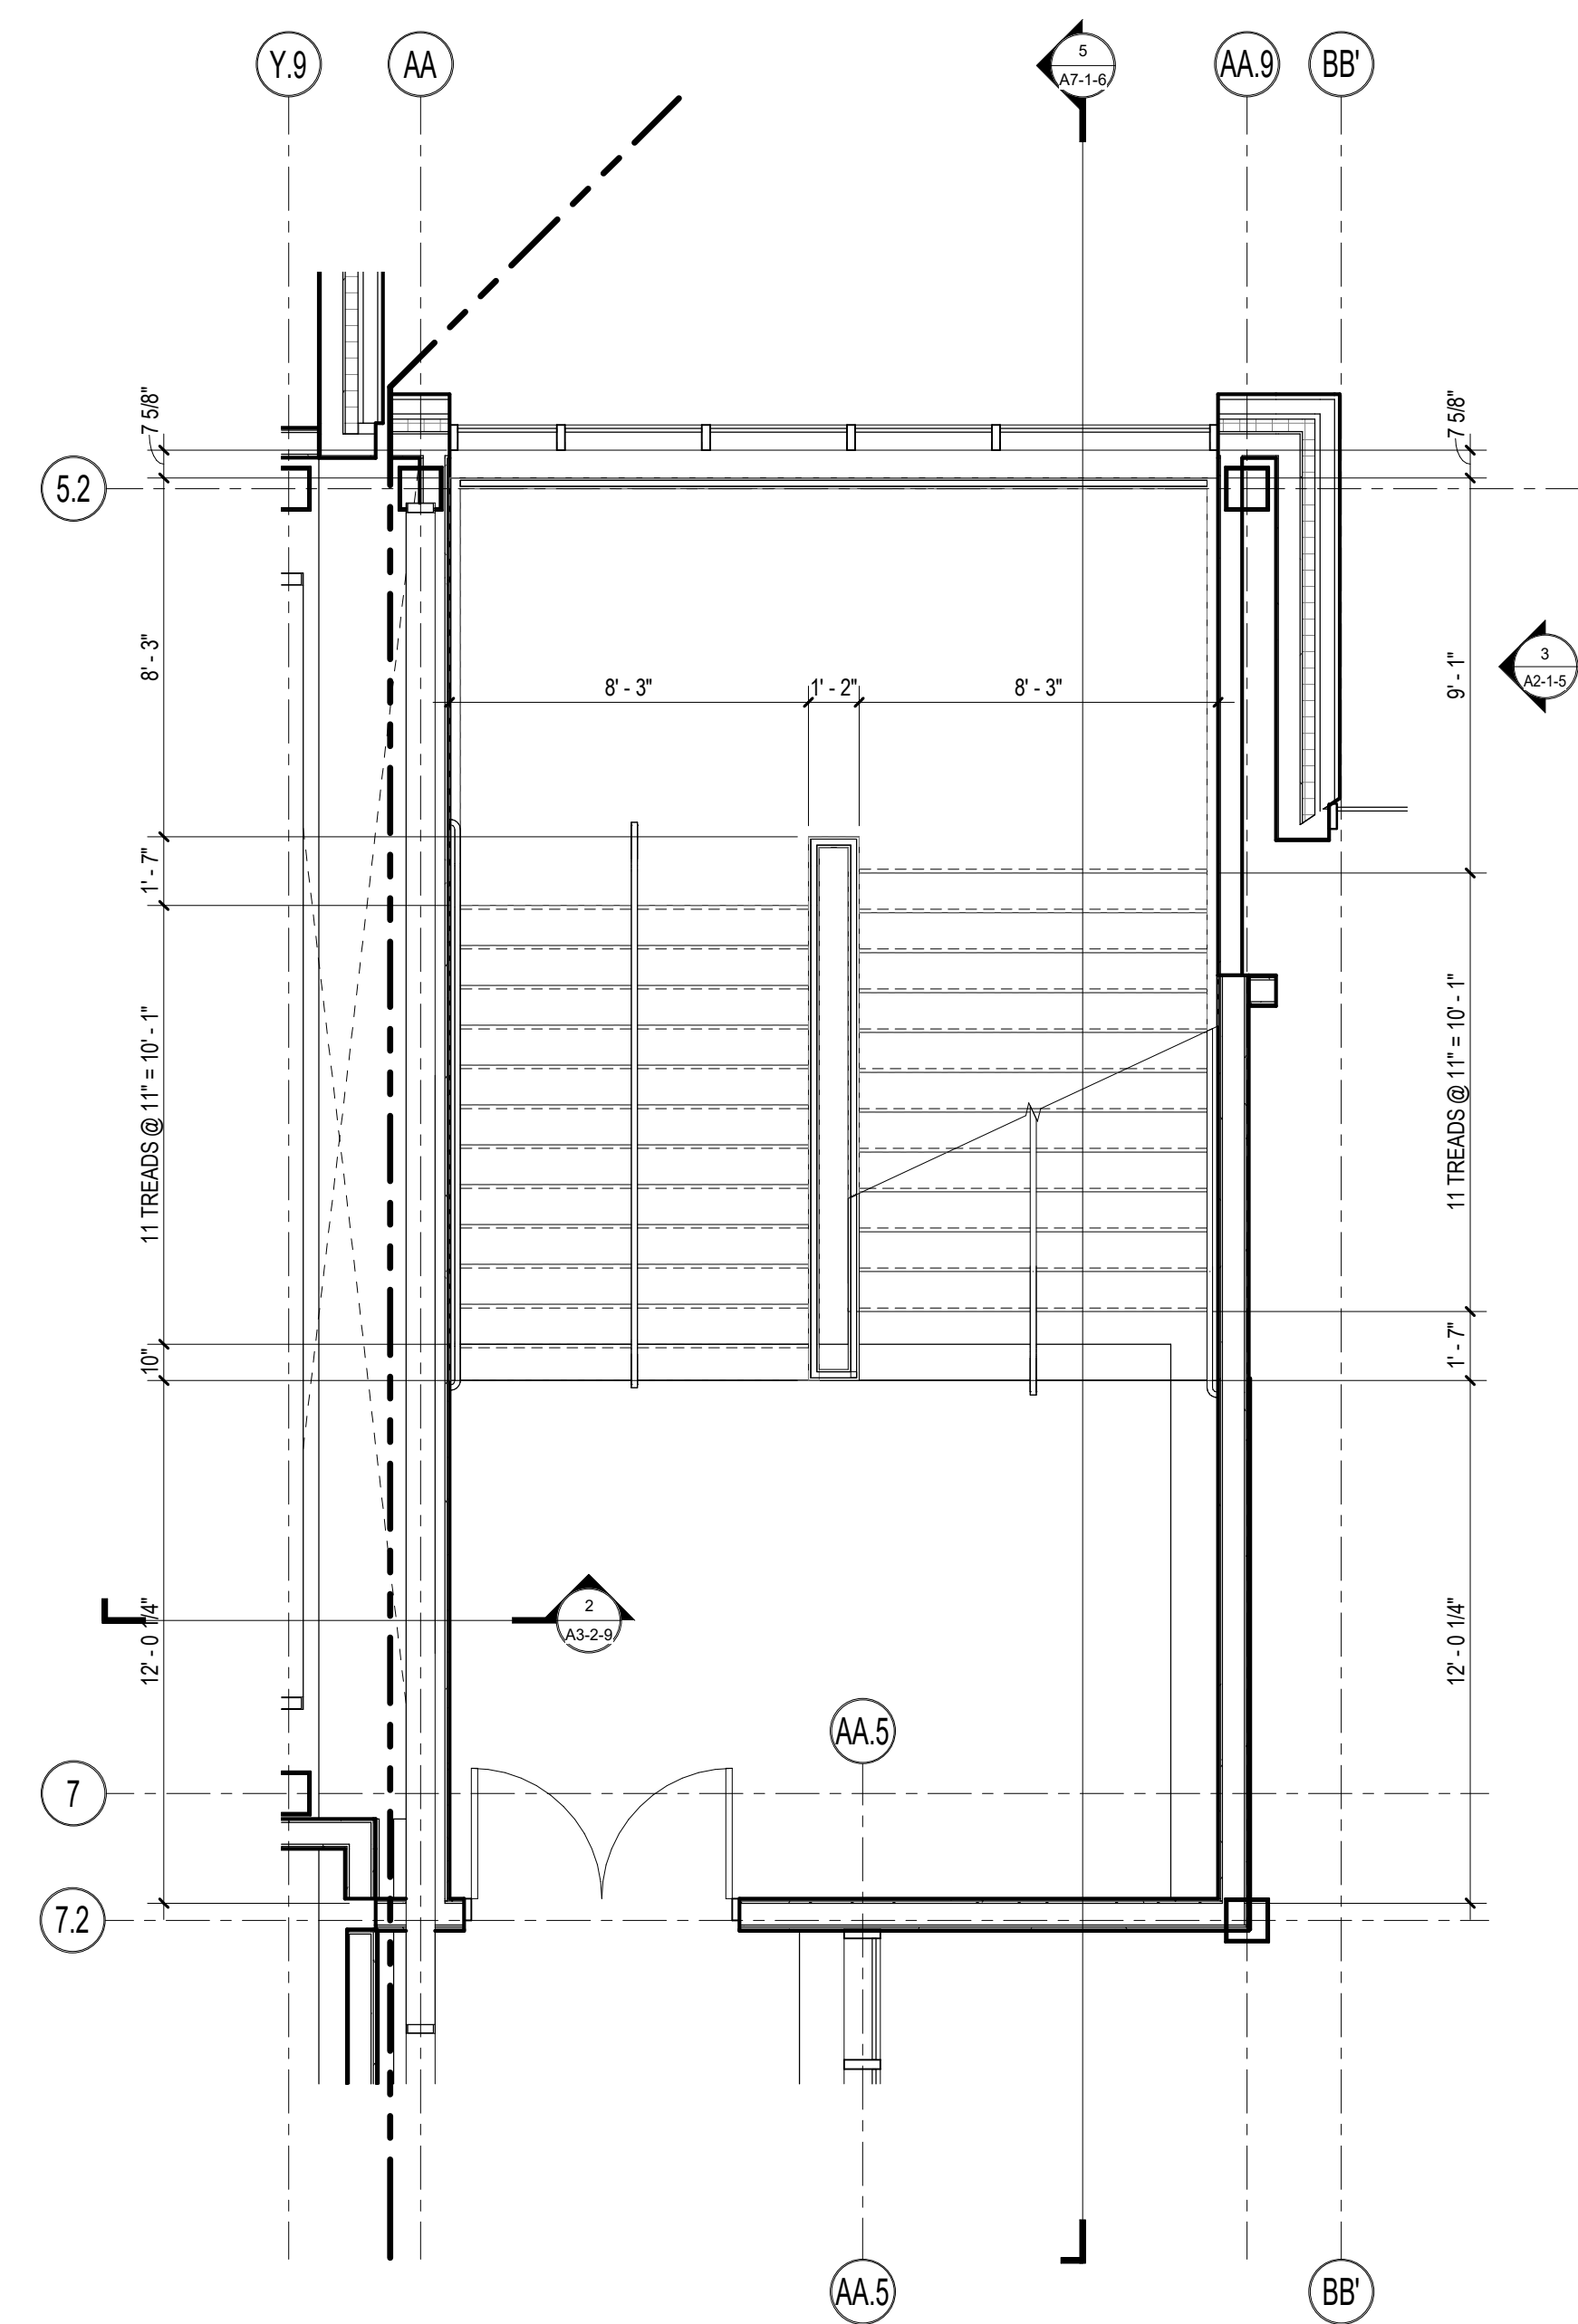


3 STAIR #4 PLAN - THIRD FLOOR
1/4" = 1'-0"

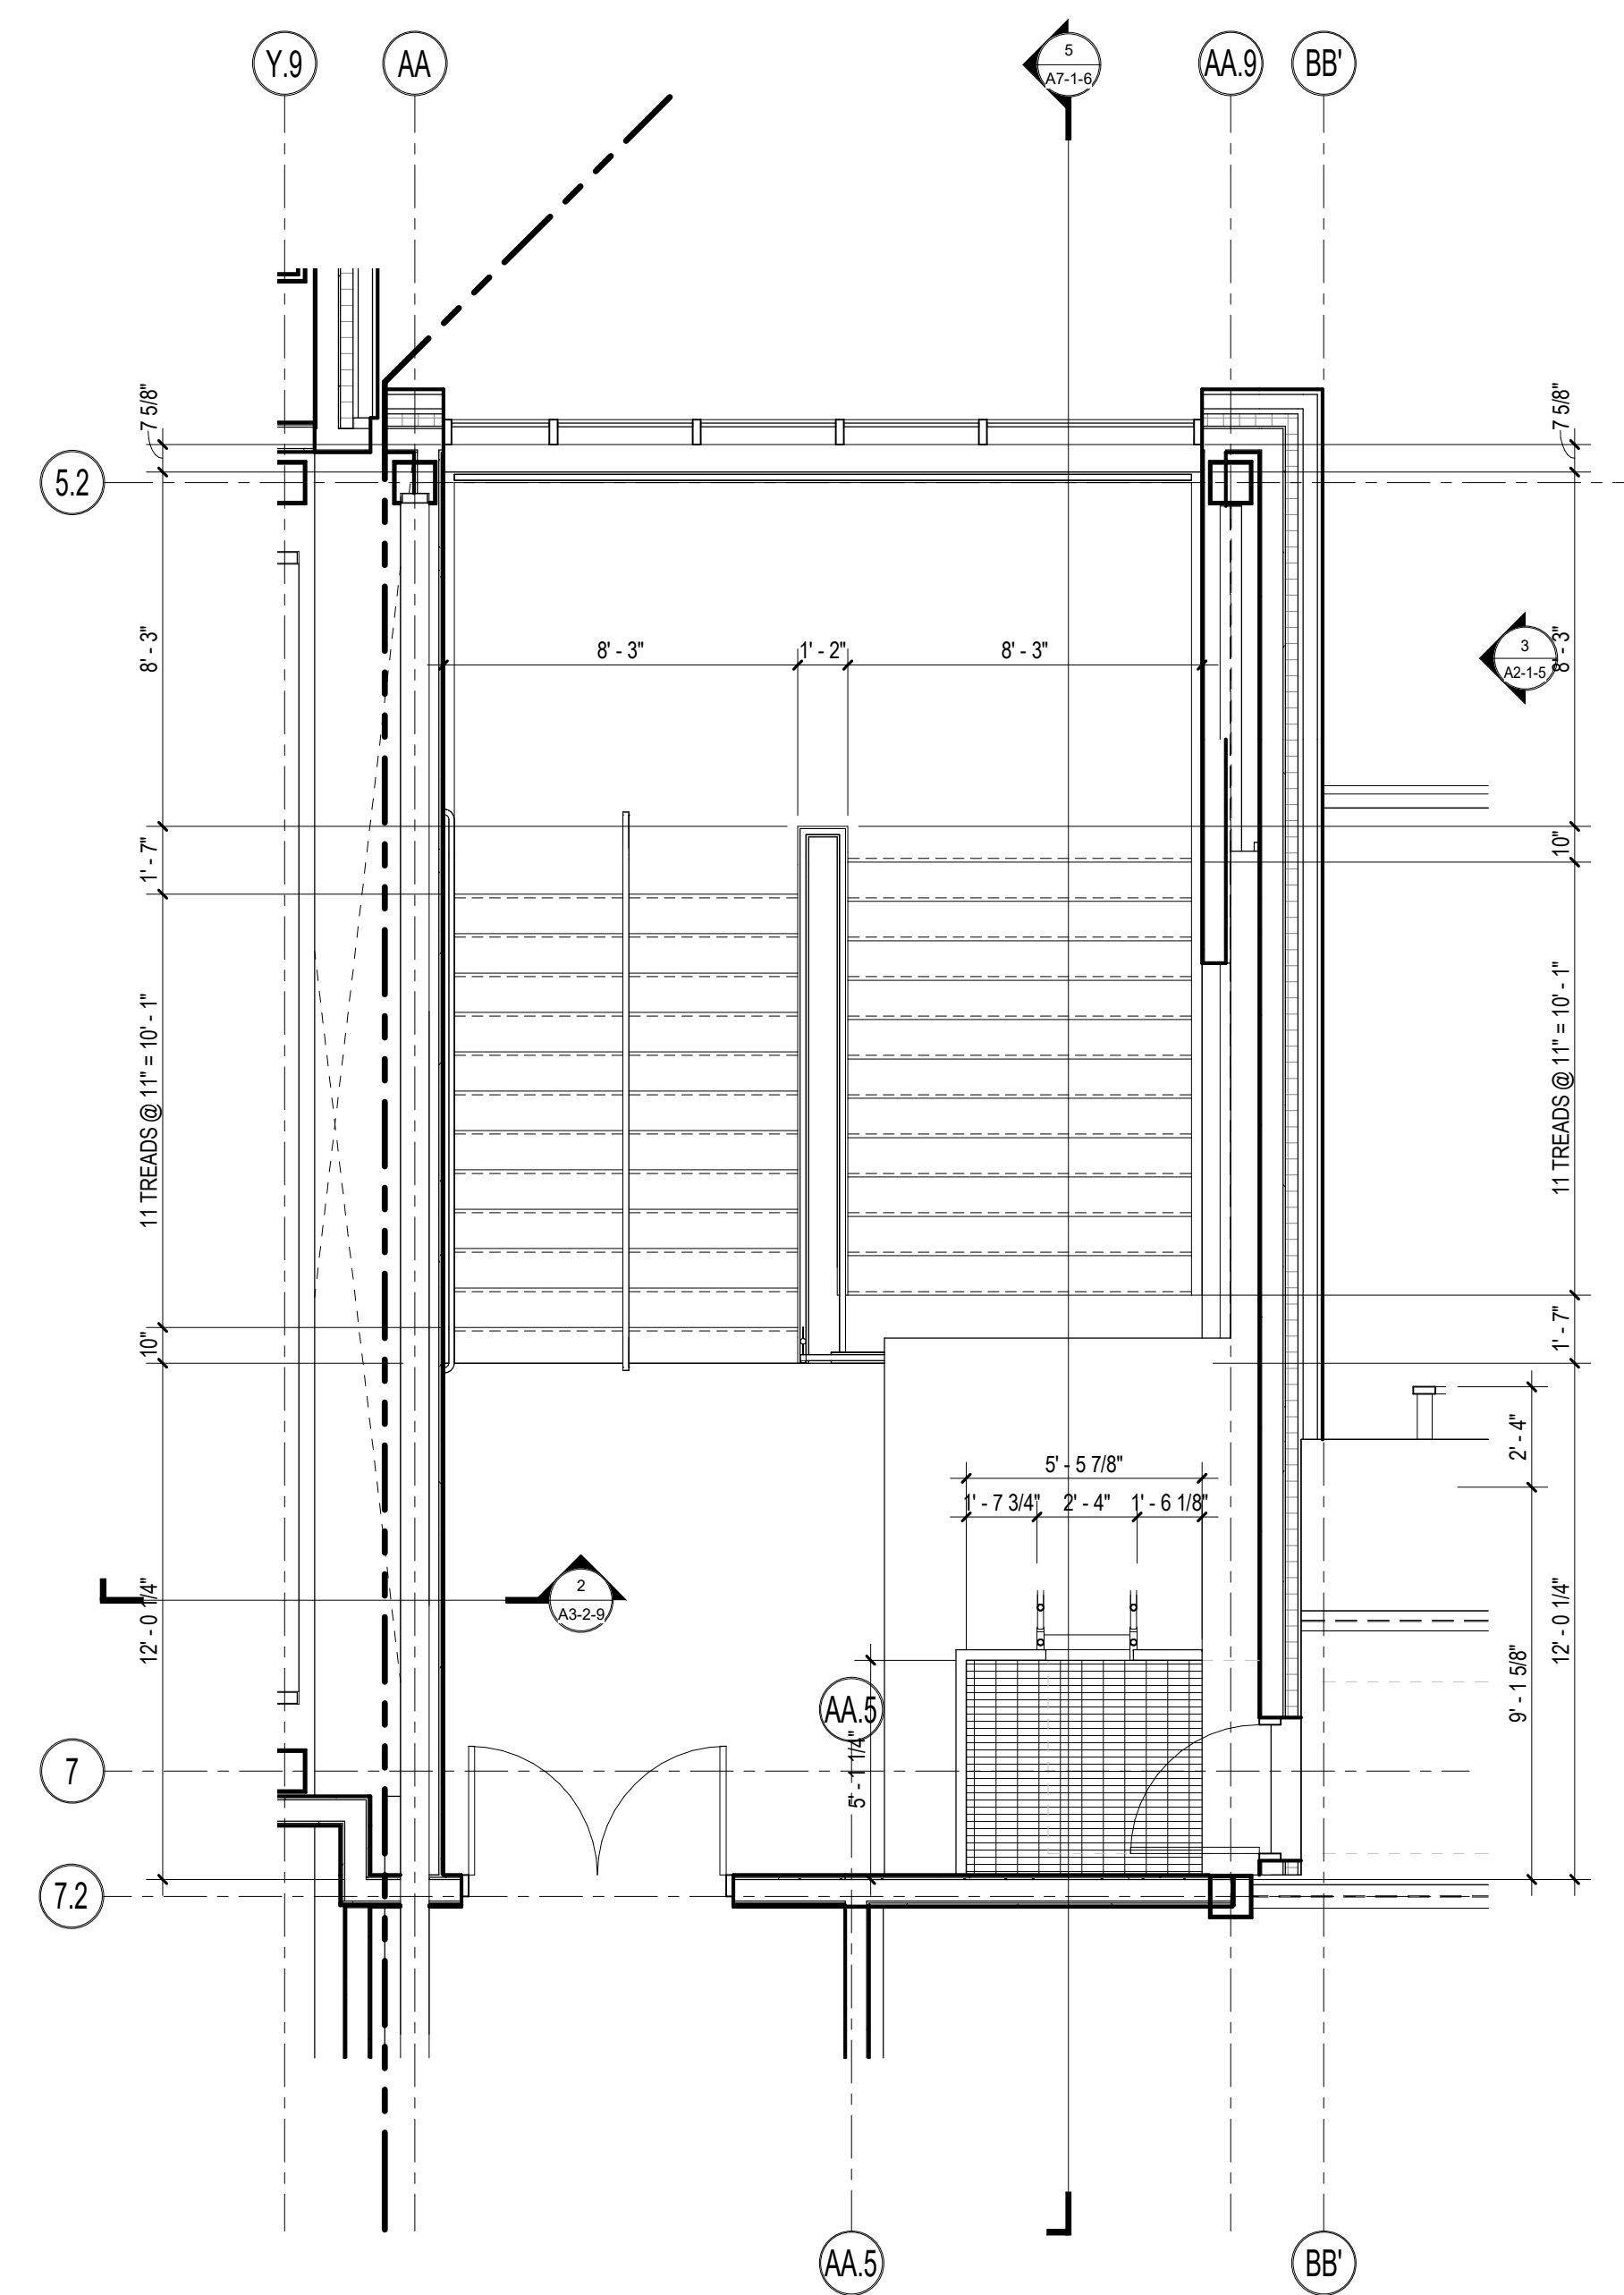


4 STAIR #4 PLAN - FOURTH FLOOR
1/4" = 1'-0"

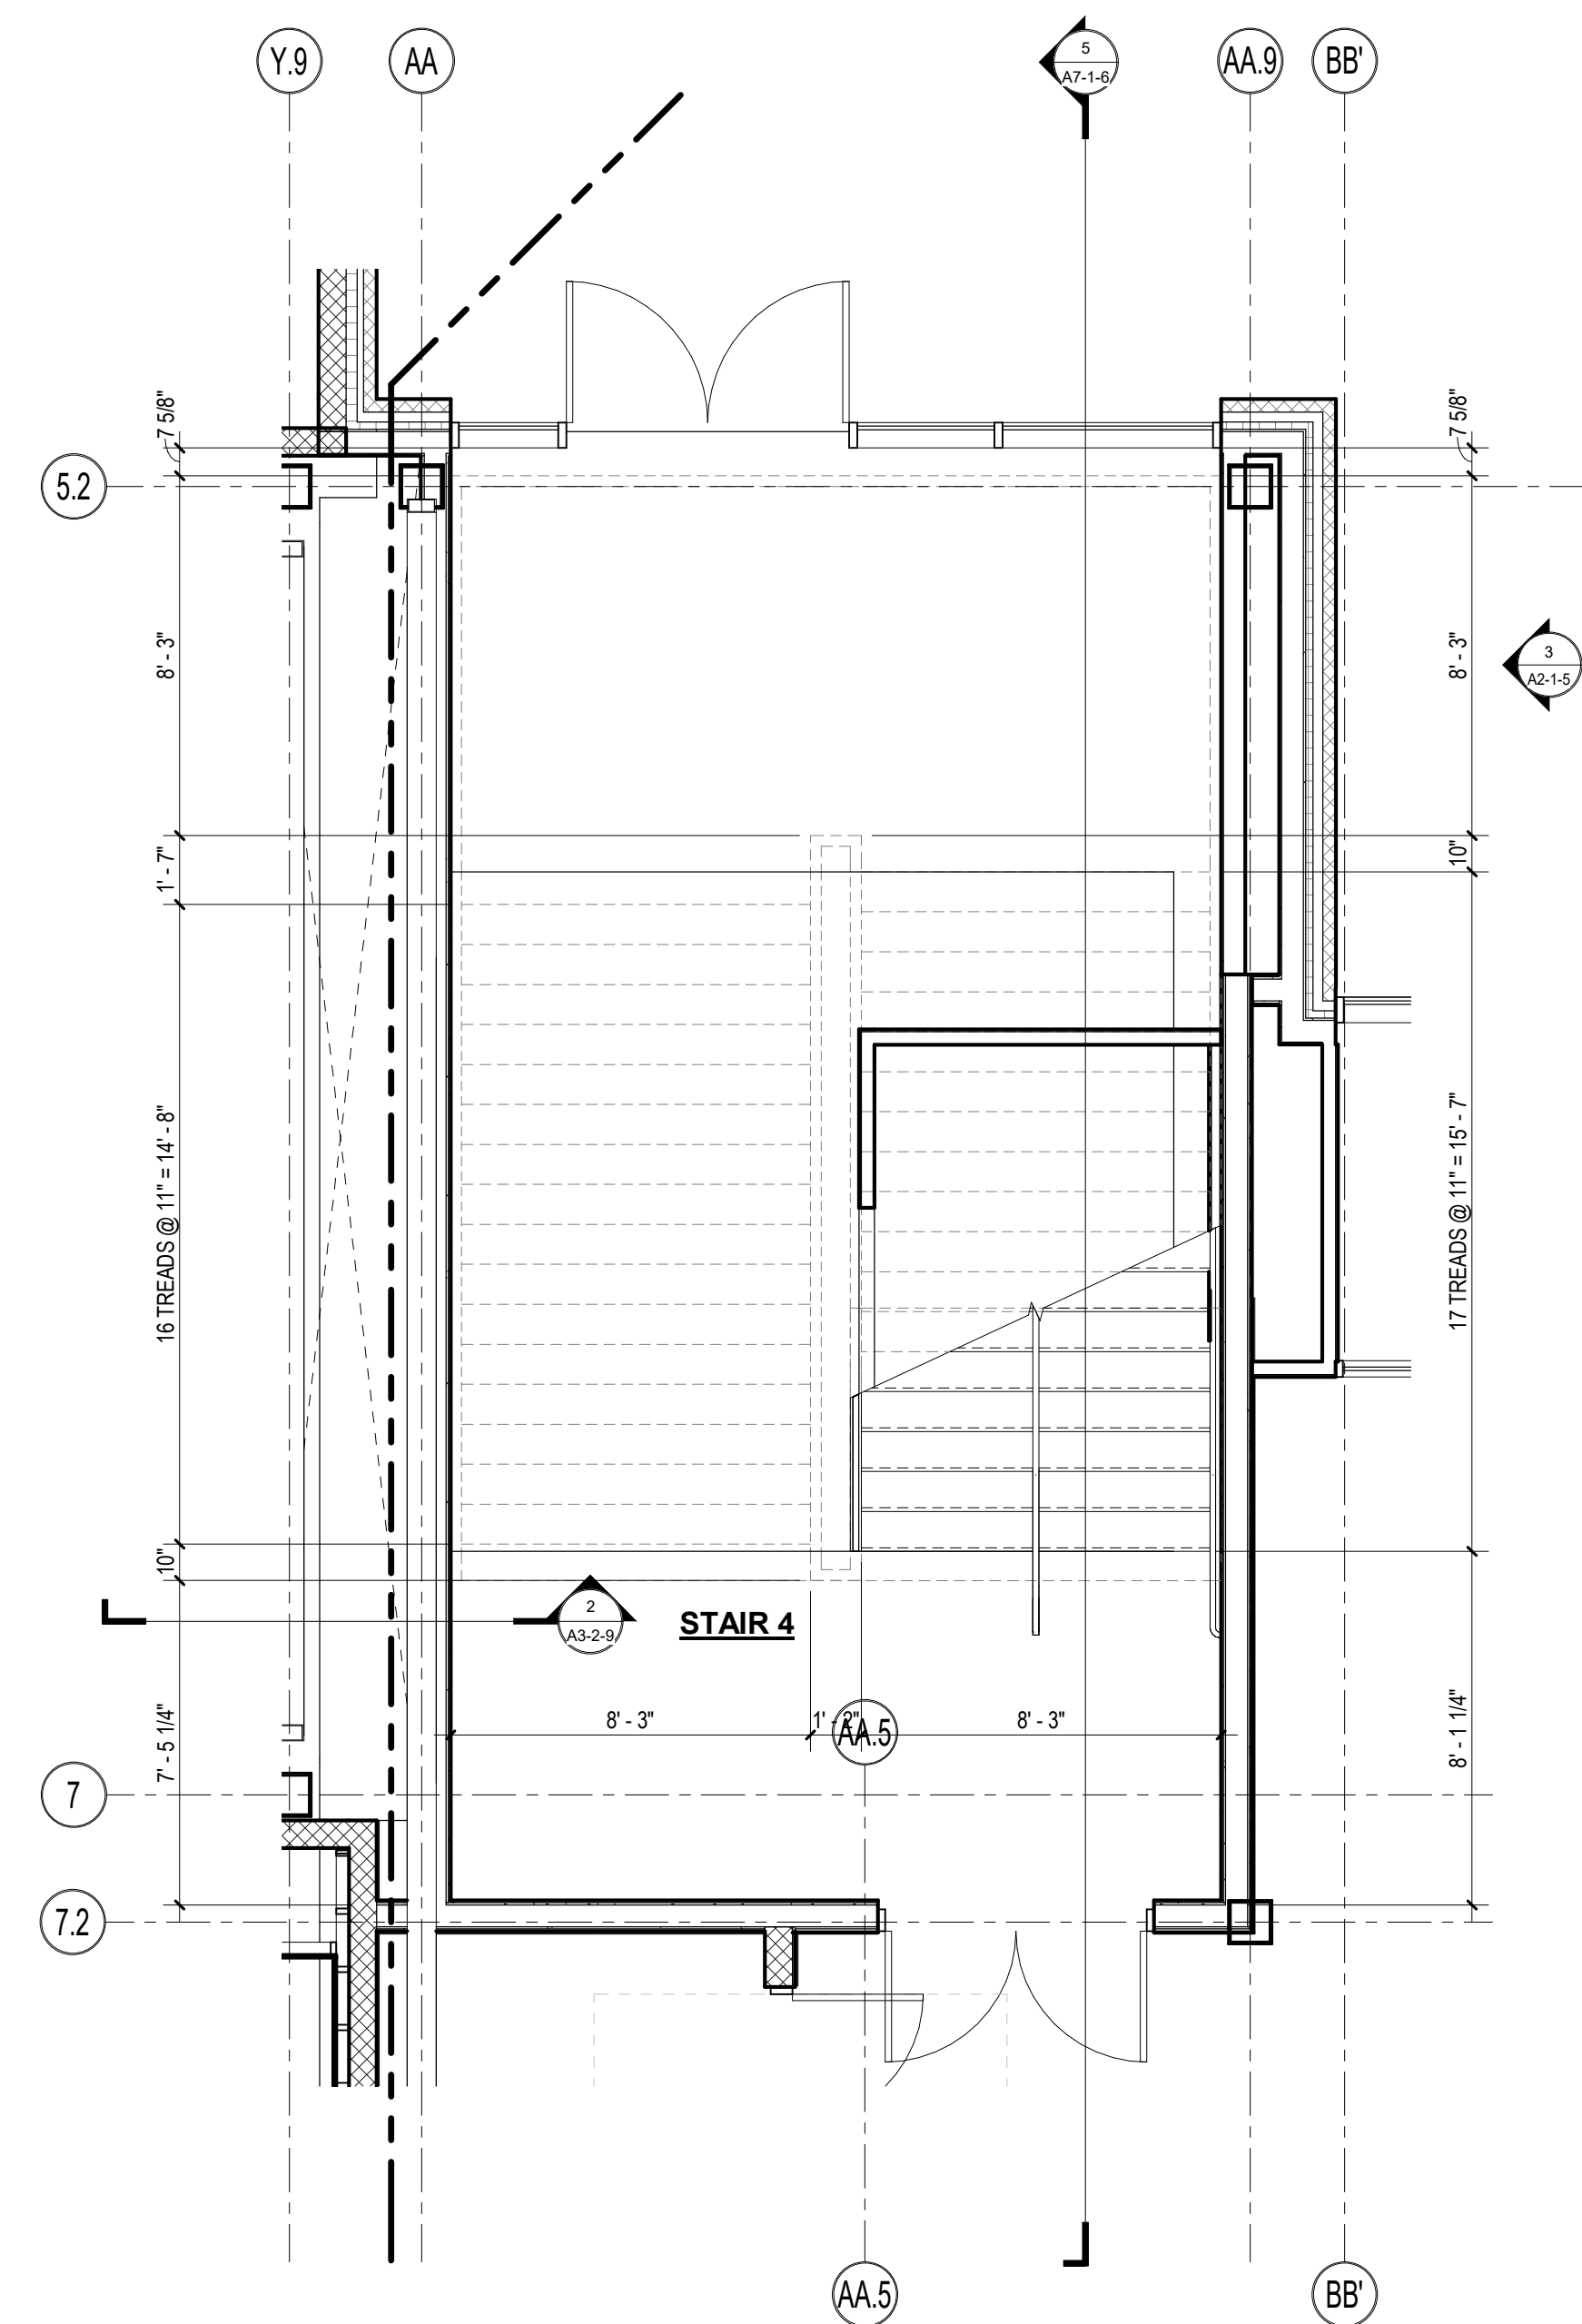

1 STAIR #4 PLAN - FIRST FLOOR
1/4" = 1'-0"

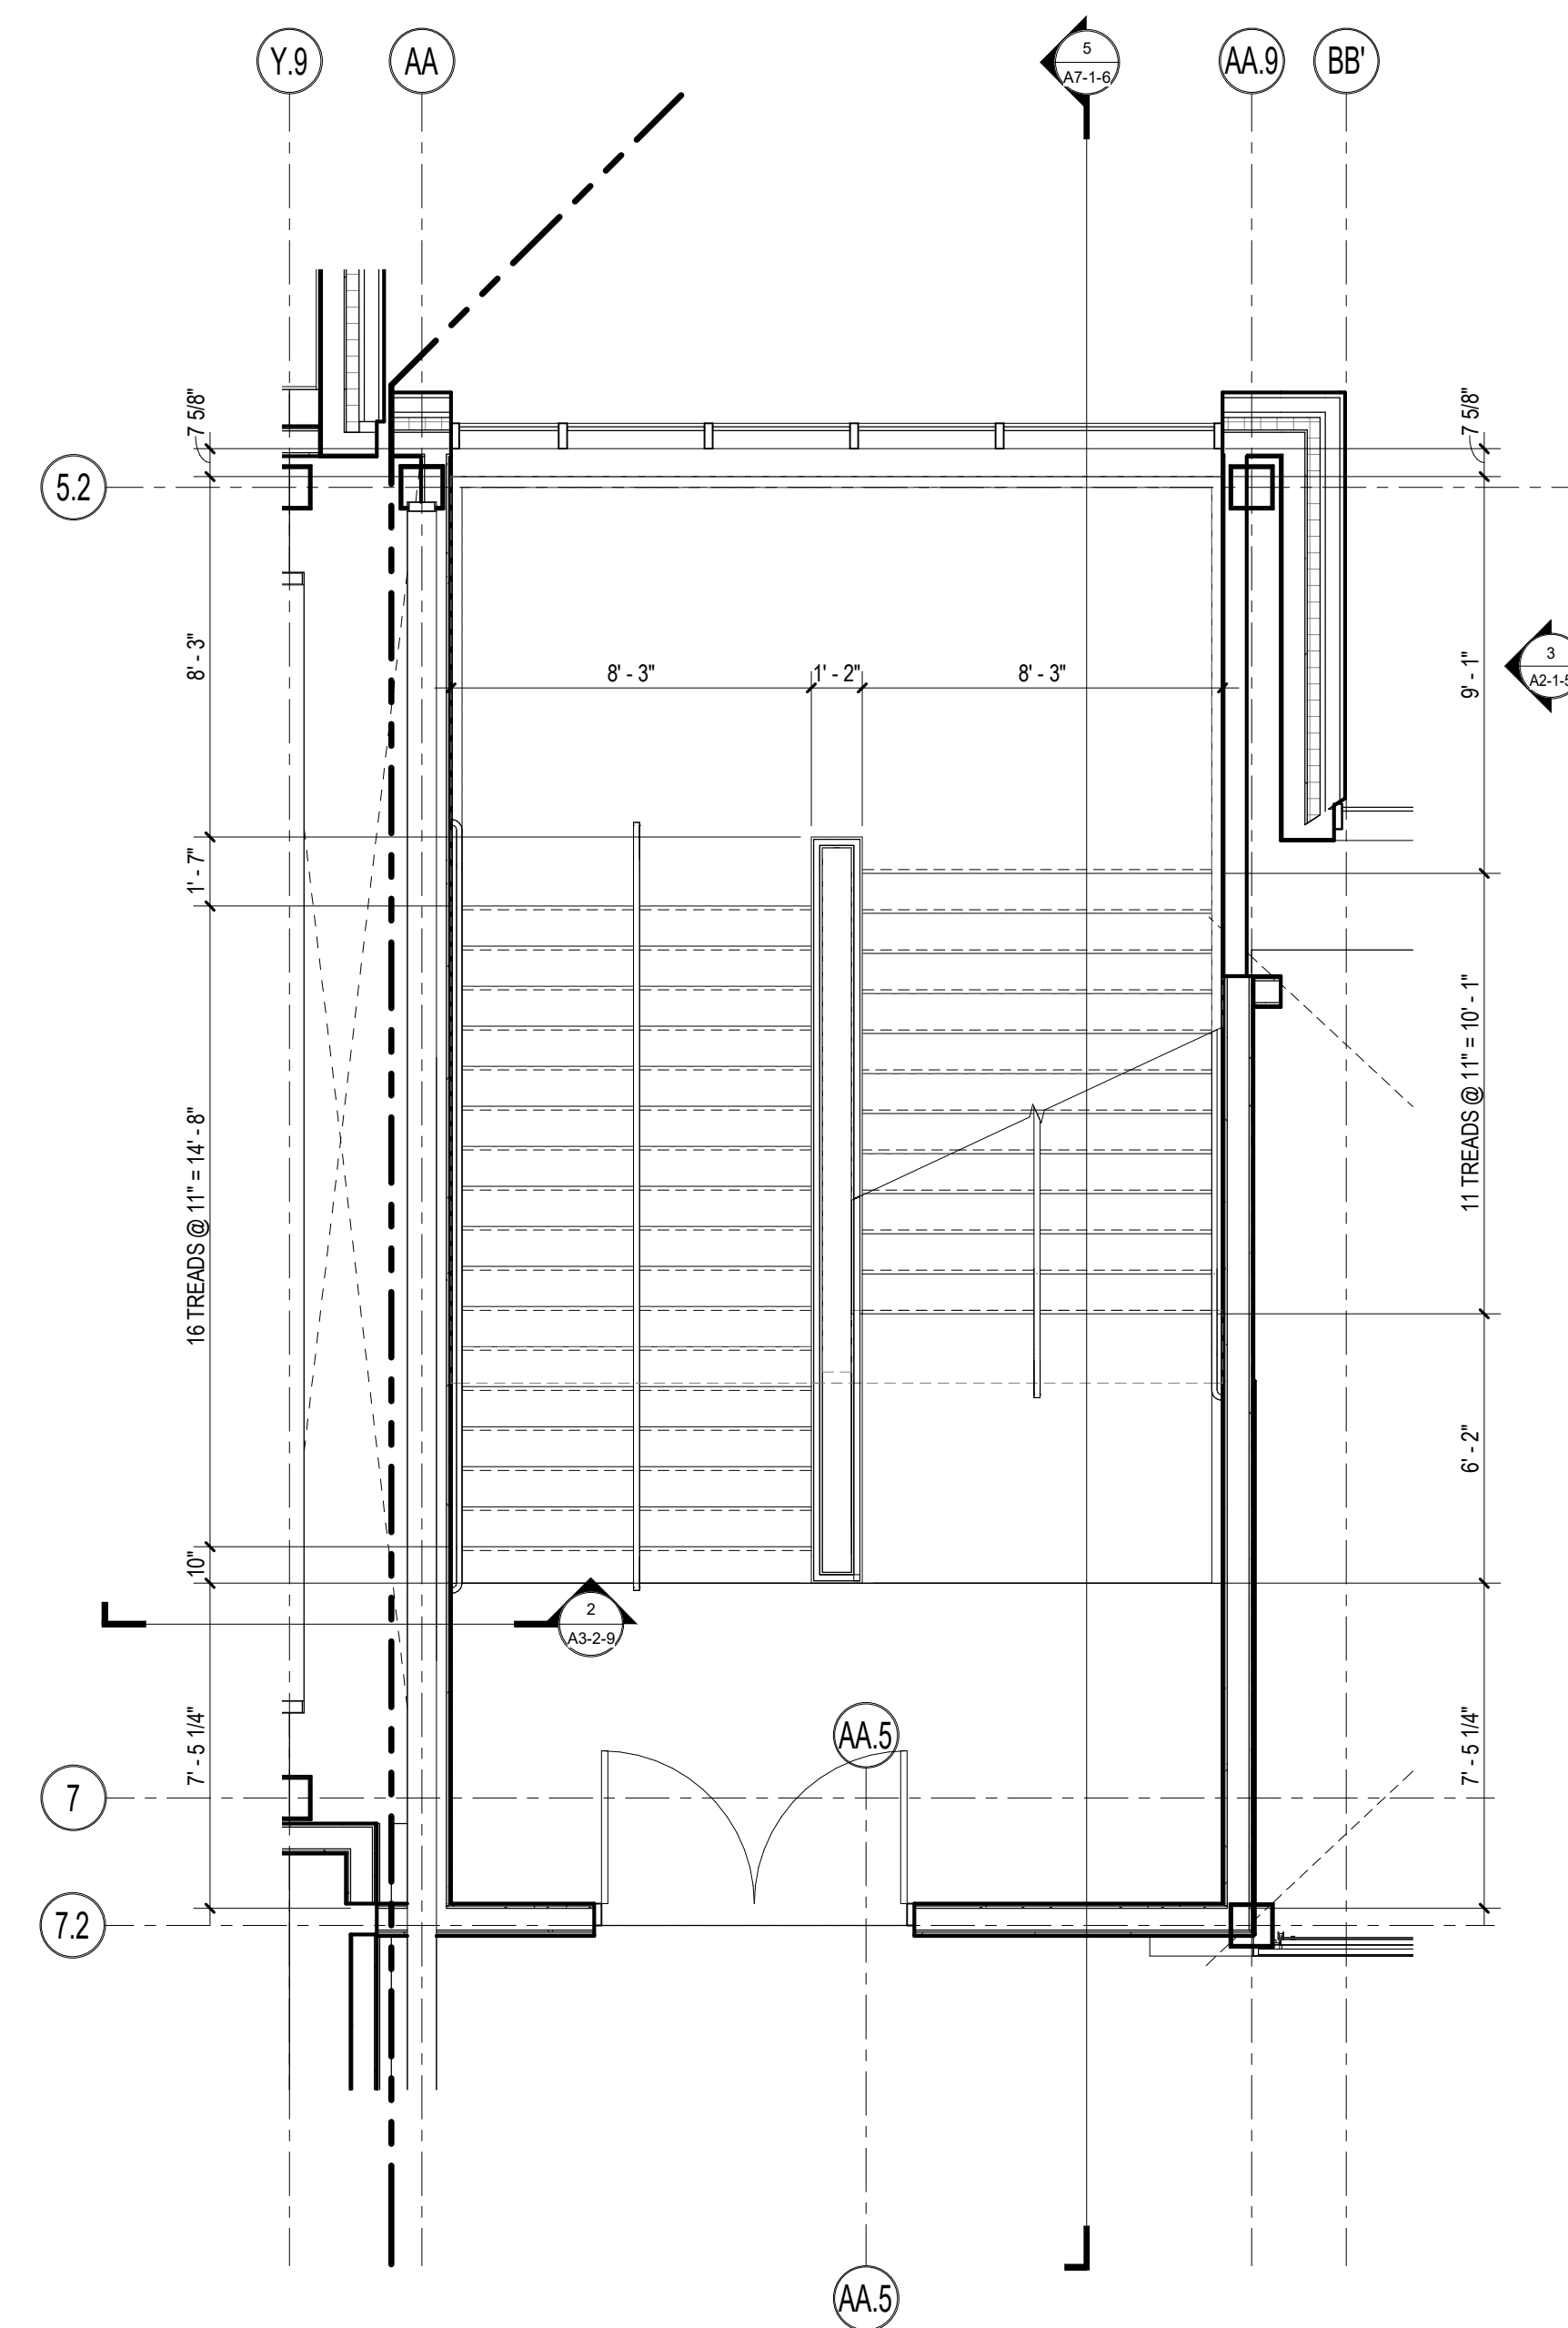


2 STAIR #4 PLAN - SECOND FLOOR
1/4" = 1'-0"

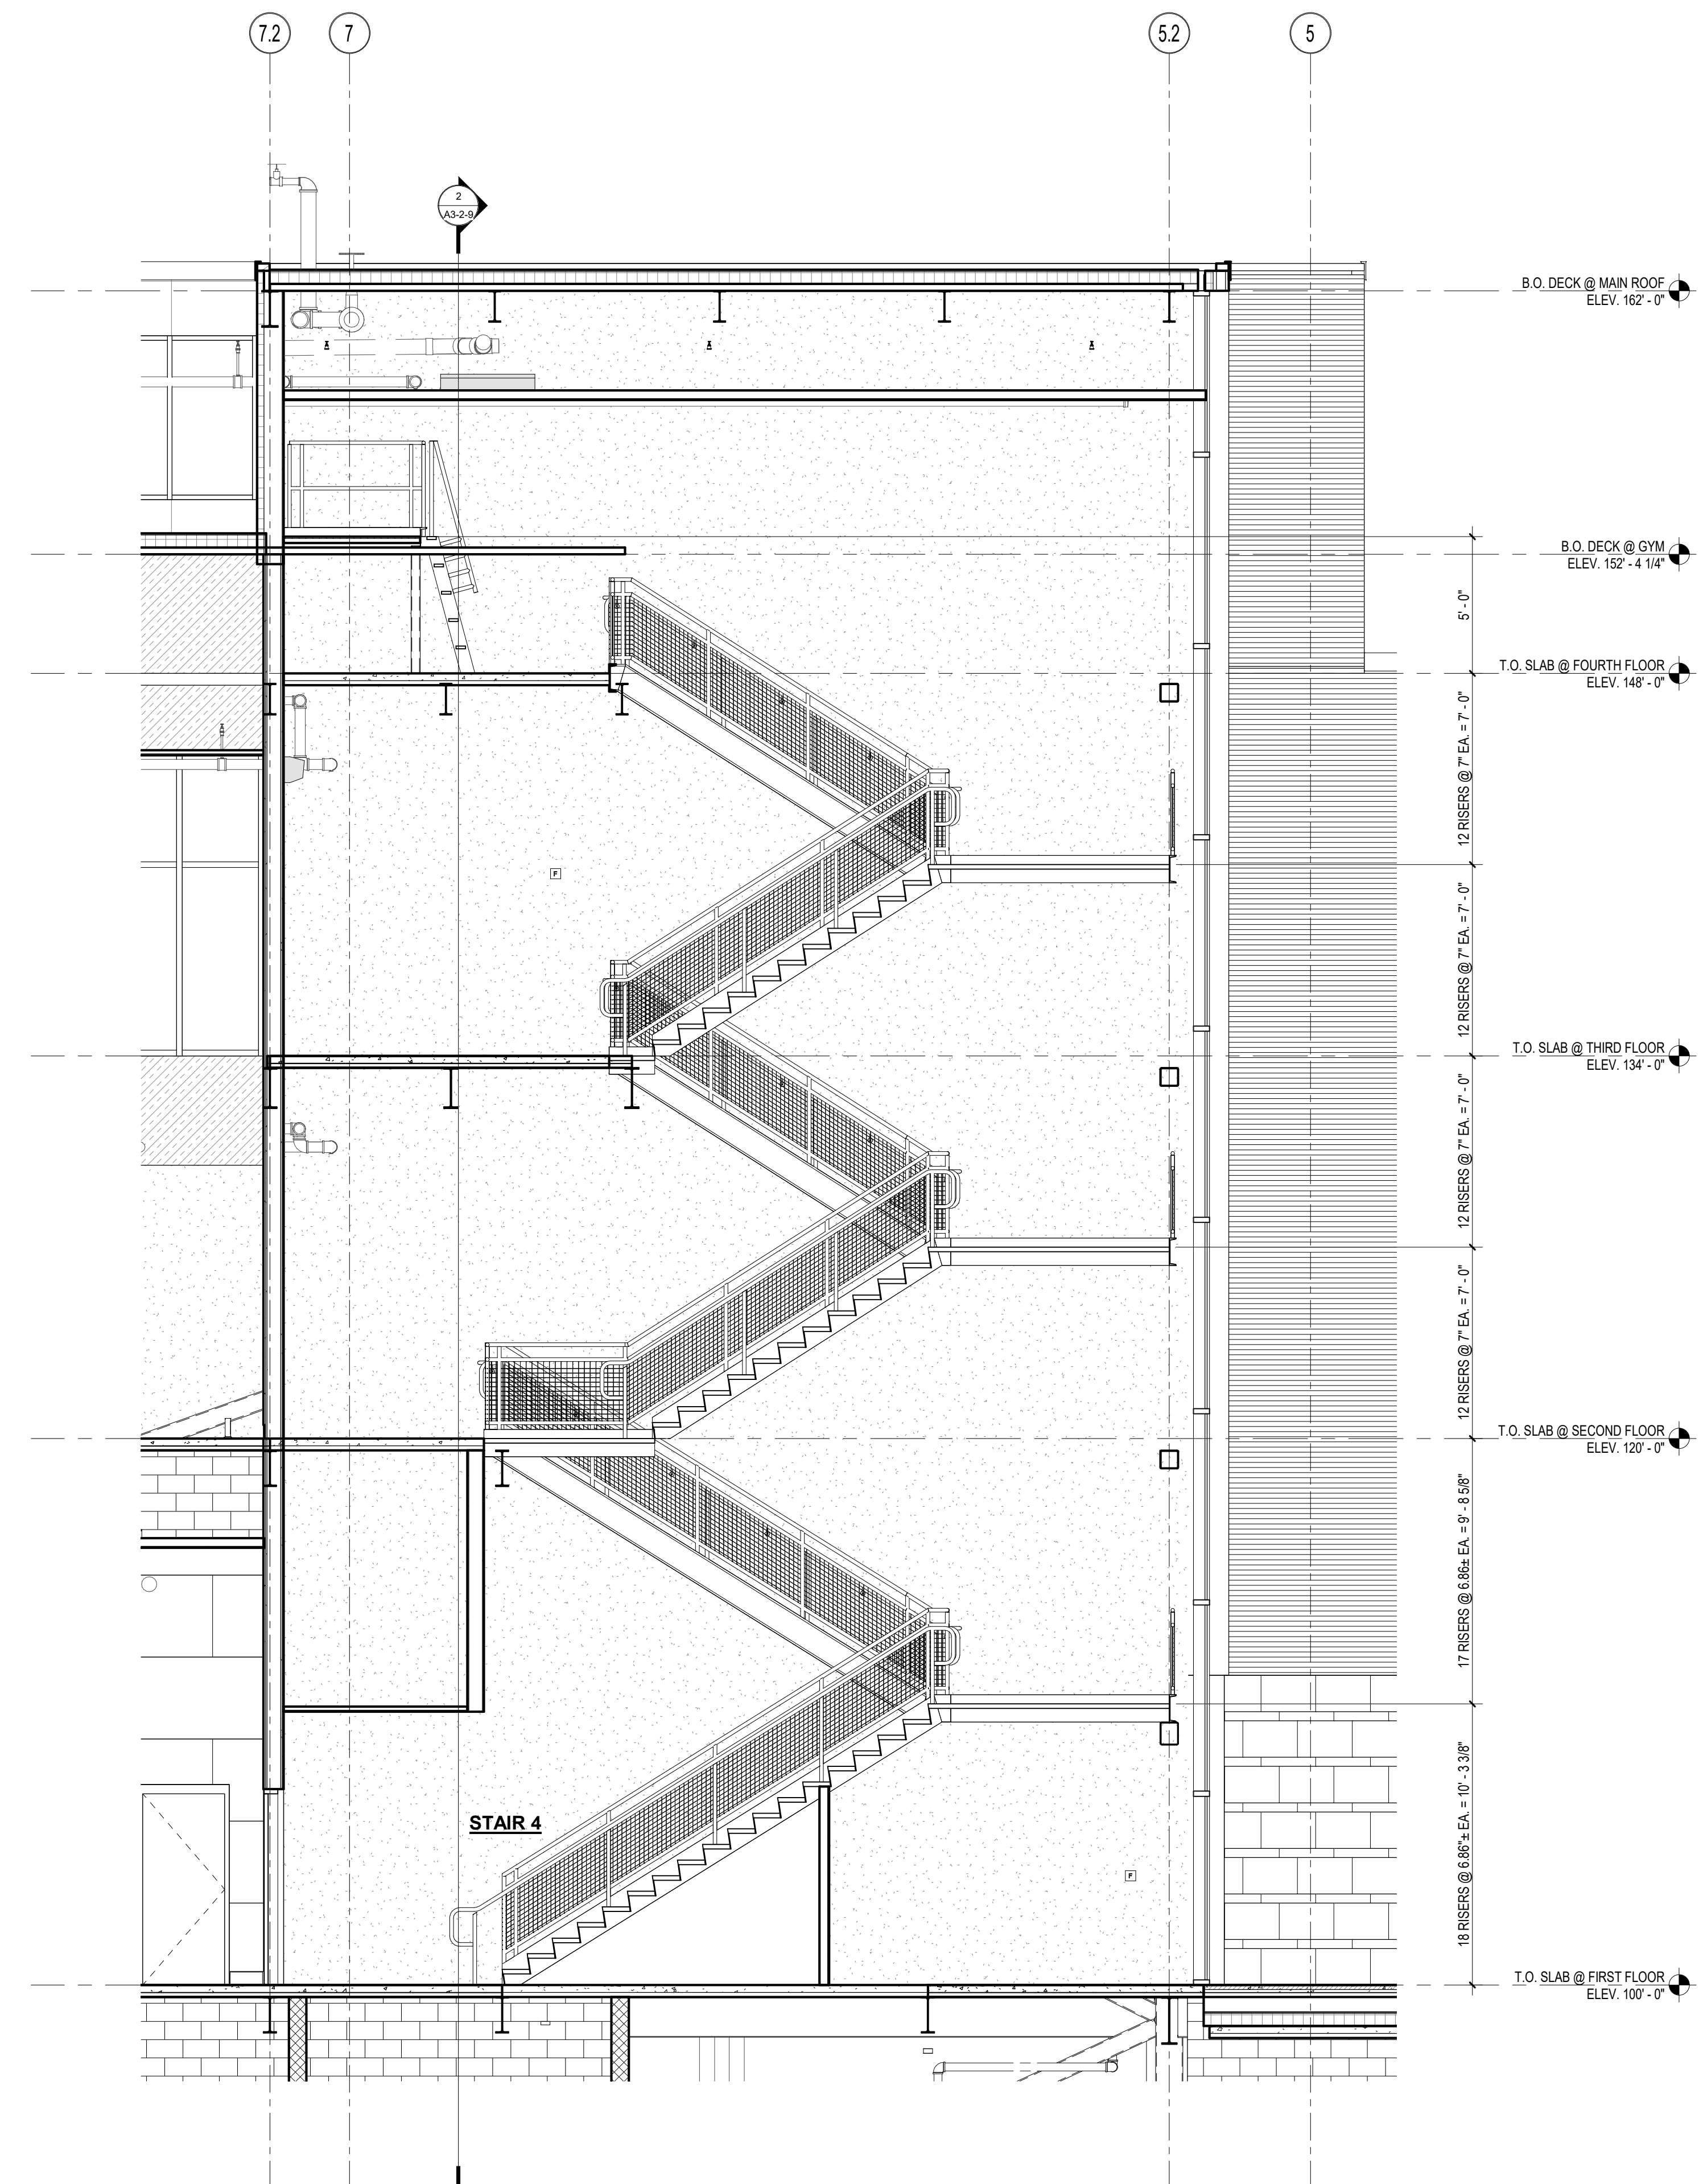

5 STAIR #4 SECTION
1/4" = 1'-0"


© COPYRIGHT 2021 DRUMMEY ROSANE ANDERSON, INC.

MSBA DESIGN
DEVELOPMENT
SUBMISSION
August 4th, 2022

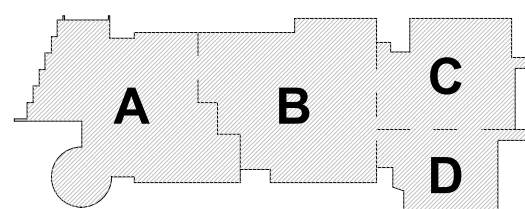


KEY PLAN

PROJECT NORTH

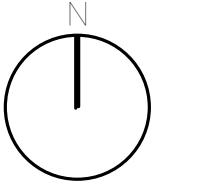


MAGNETIC NORTH

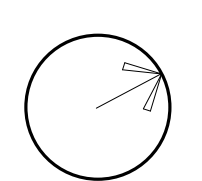

**STAIR PLANS &
SECTIONS**

Scale: 1/4" = 1'-0"
Job No.: 20202
Drawn By: DRA
Date: August 4th, 2022

A7-1-6

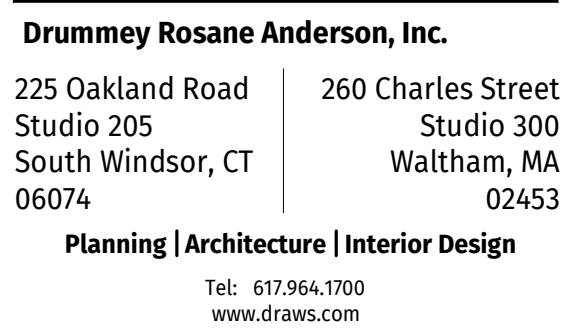

100 Hemlock Road,
Wakefield, MA 01880


© COPYRIGHT 2021 DRUMMEY ROSANE ANDERSON, INC.

MSBA DESIGN
DEVELOPMENT
SUBMISSION
August 4th, 2022






PROJECT NORTH


MAGNETIC NORTH

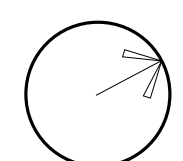


Scale: 1/4" = 1'-0"
Job No.: 20202
Drawn By: DRA
Date: August 4th, 2022

A7-1-7

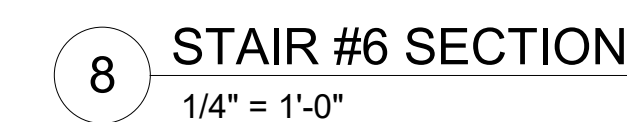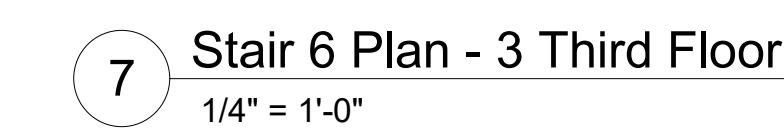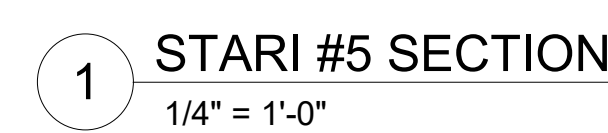


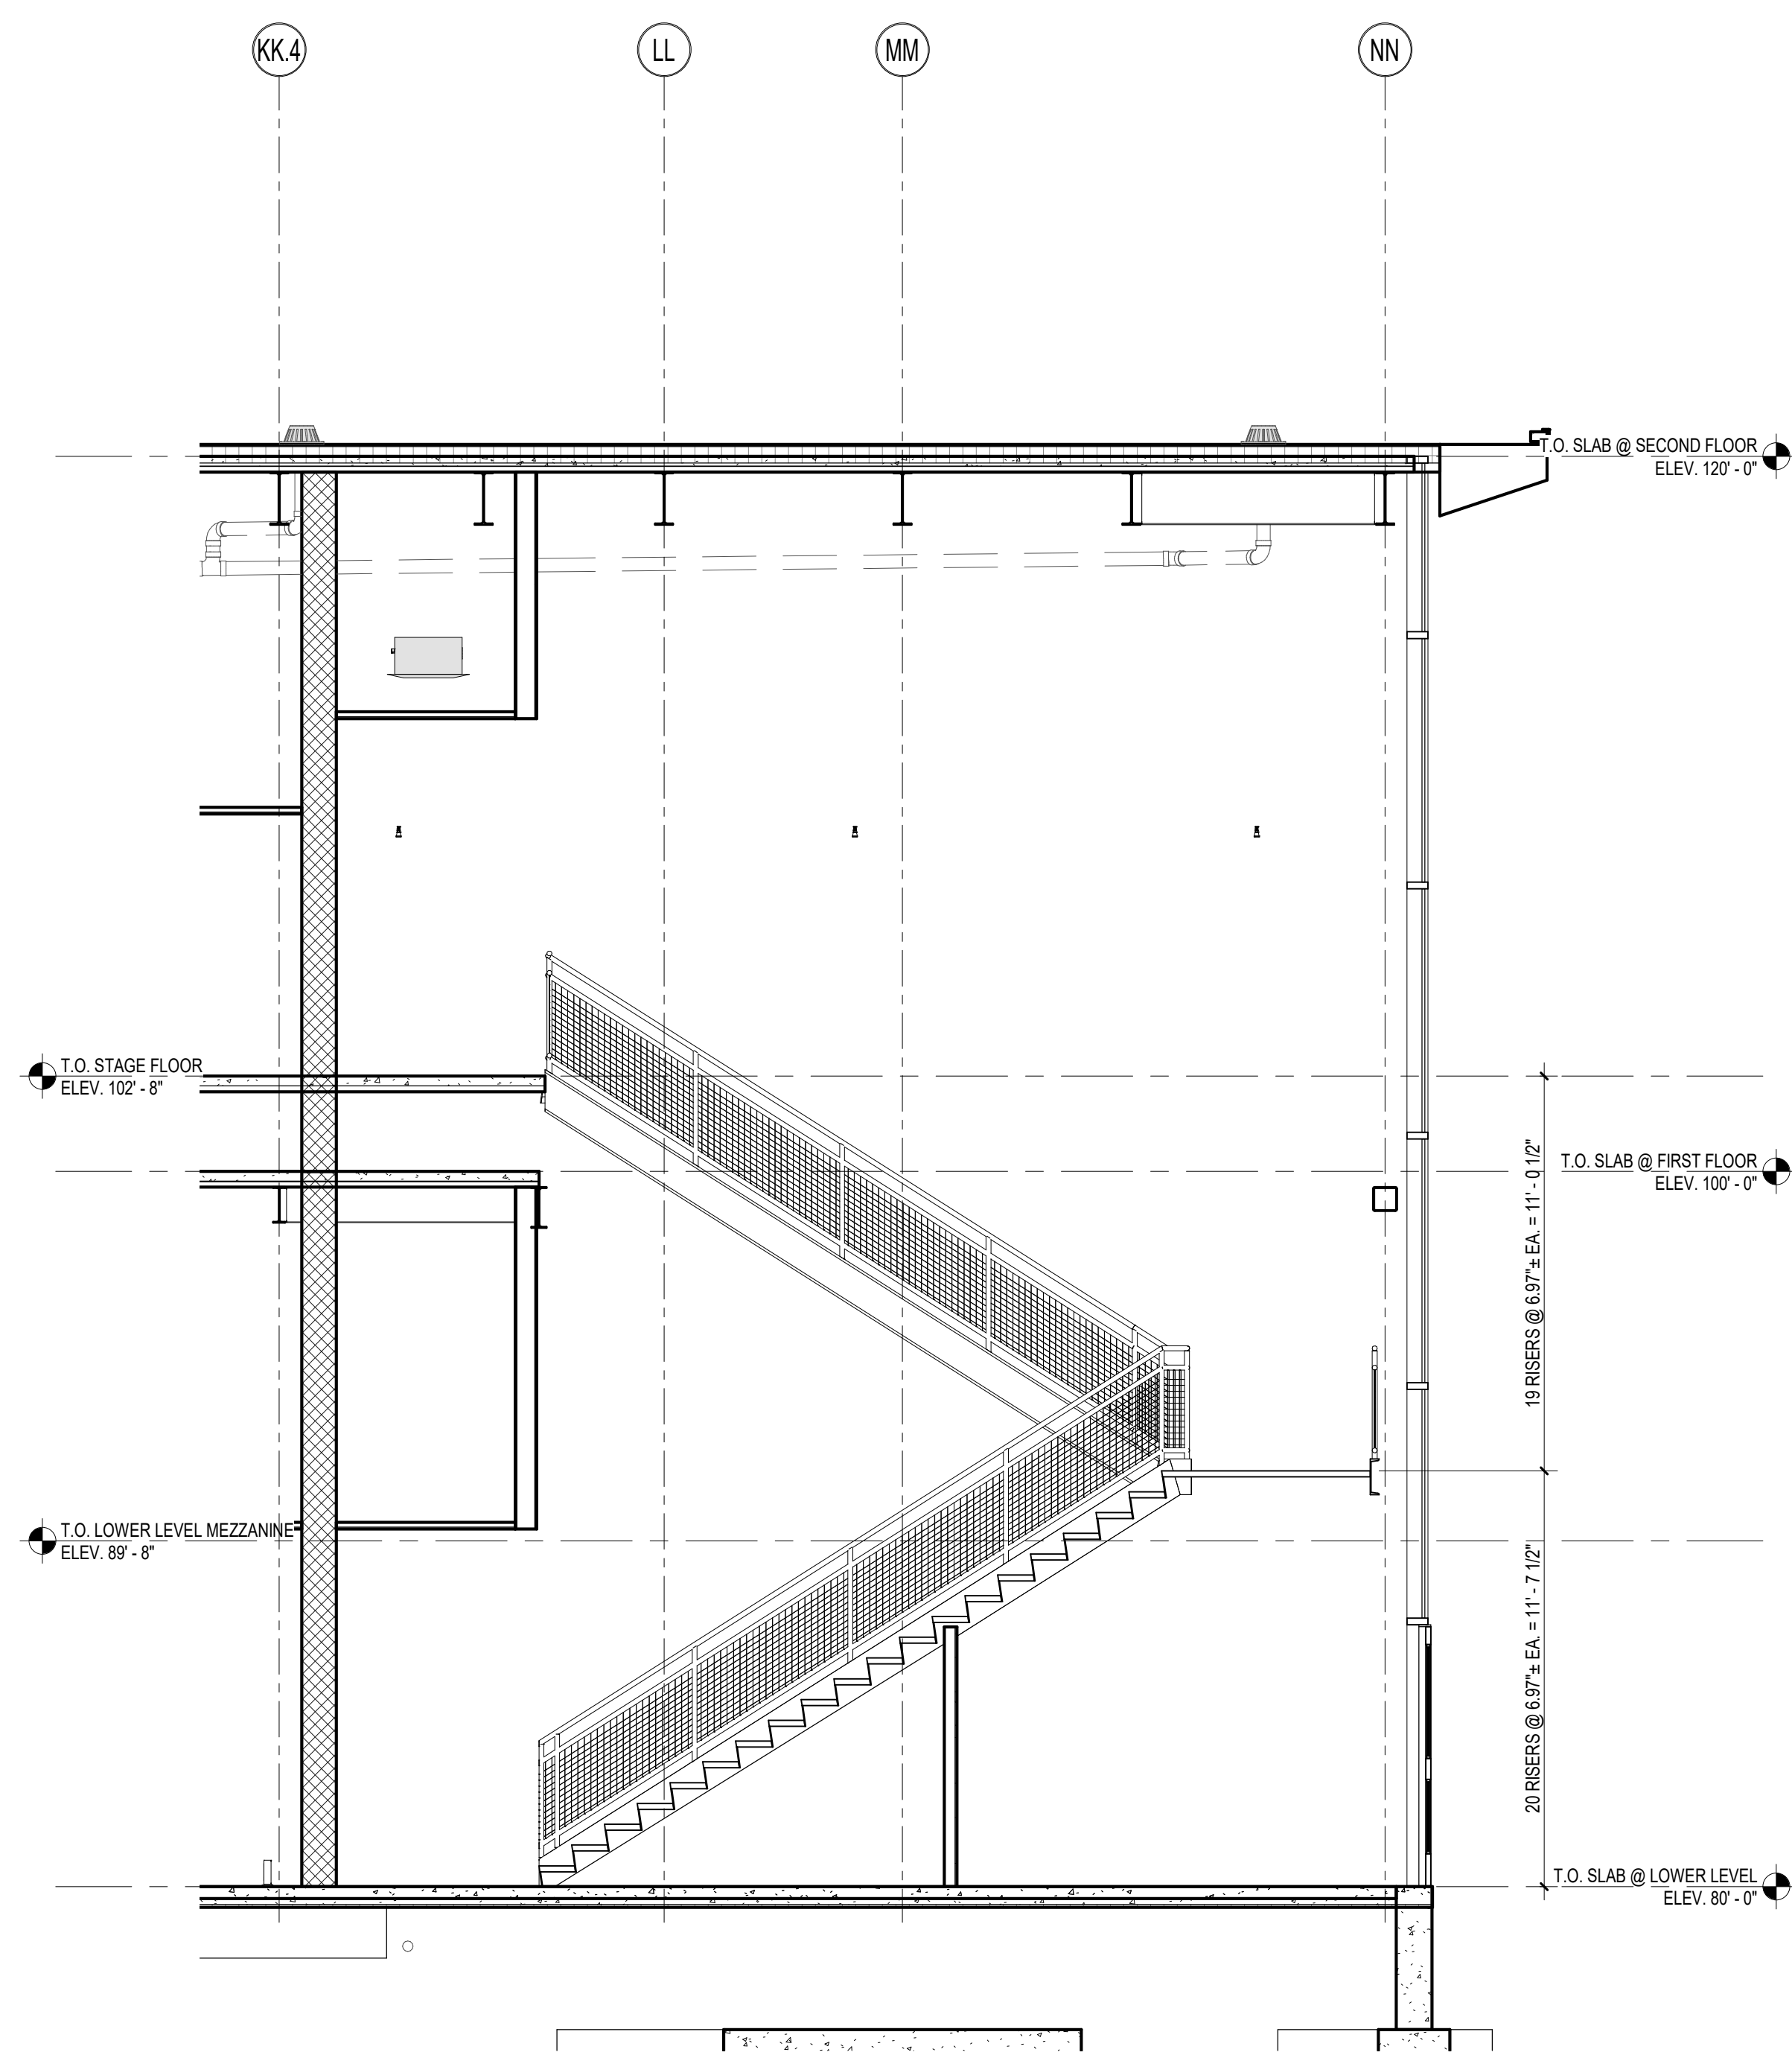


7 STAIR #7 SECTION
1/4" = 1'-0"

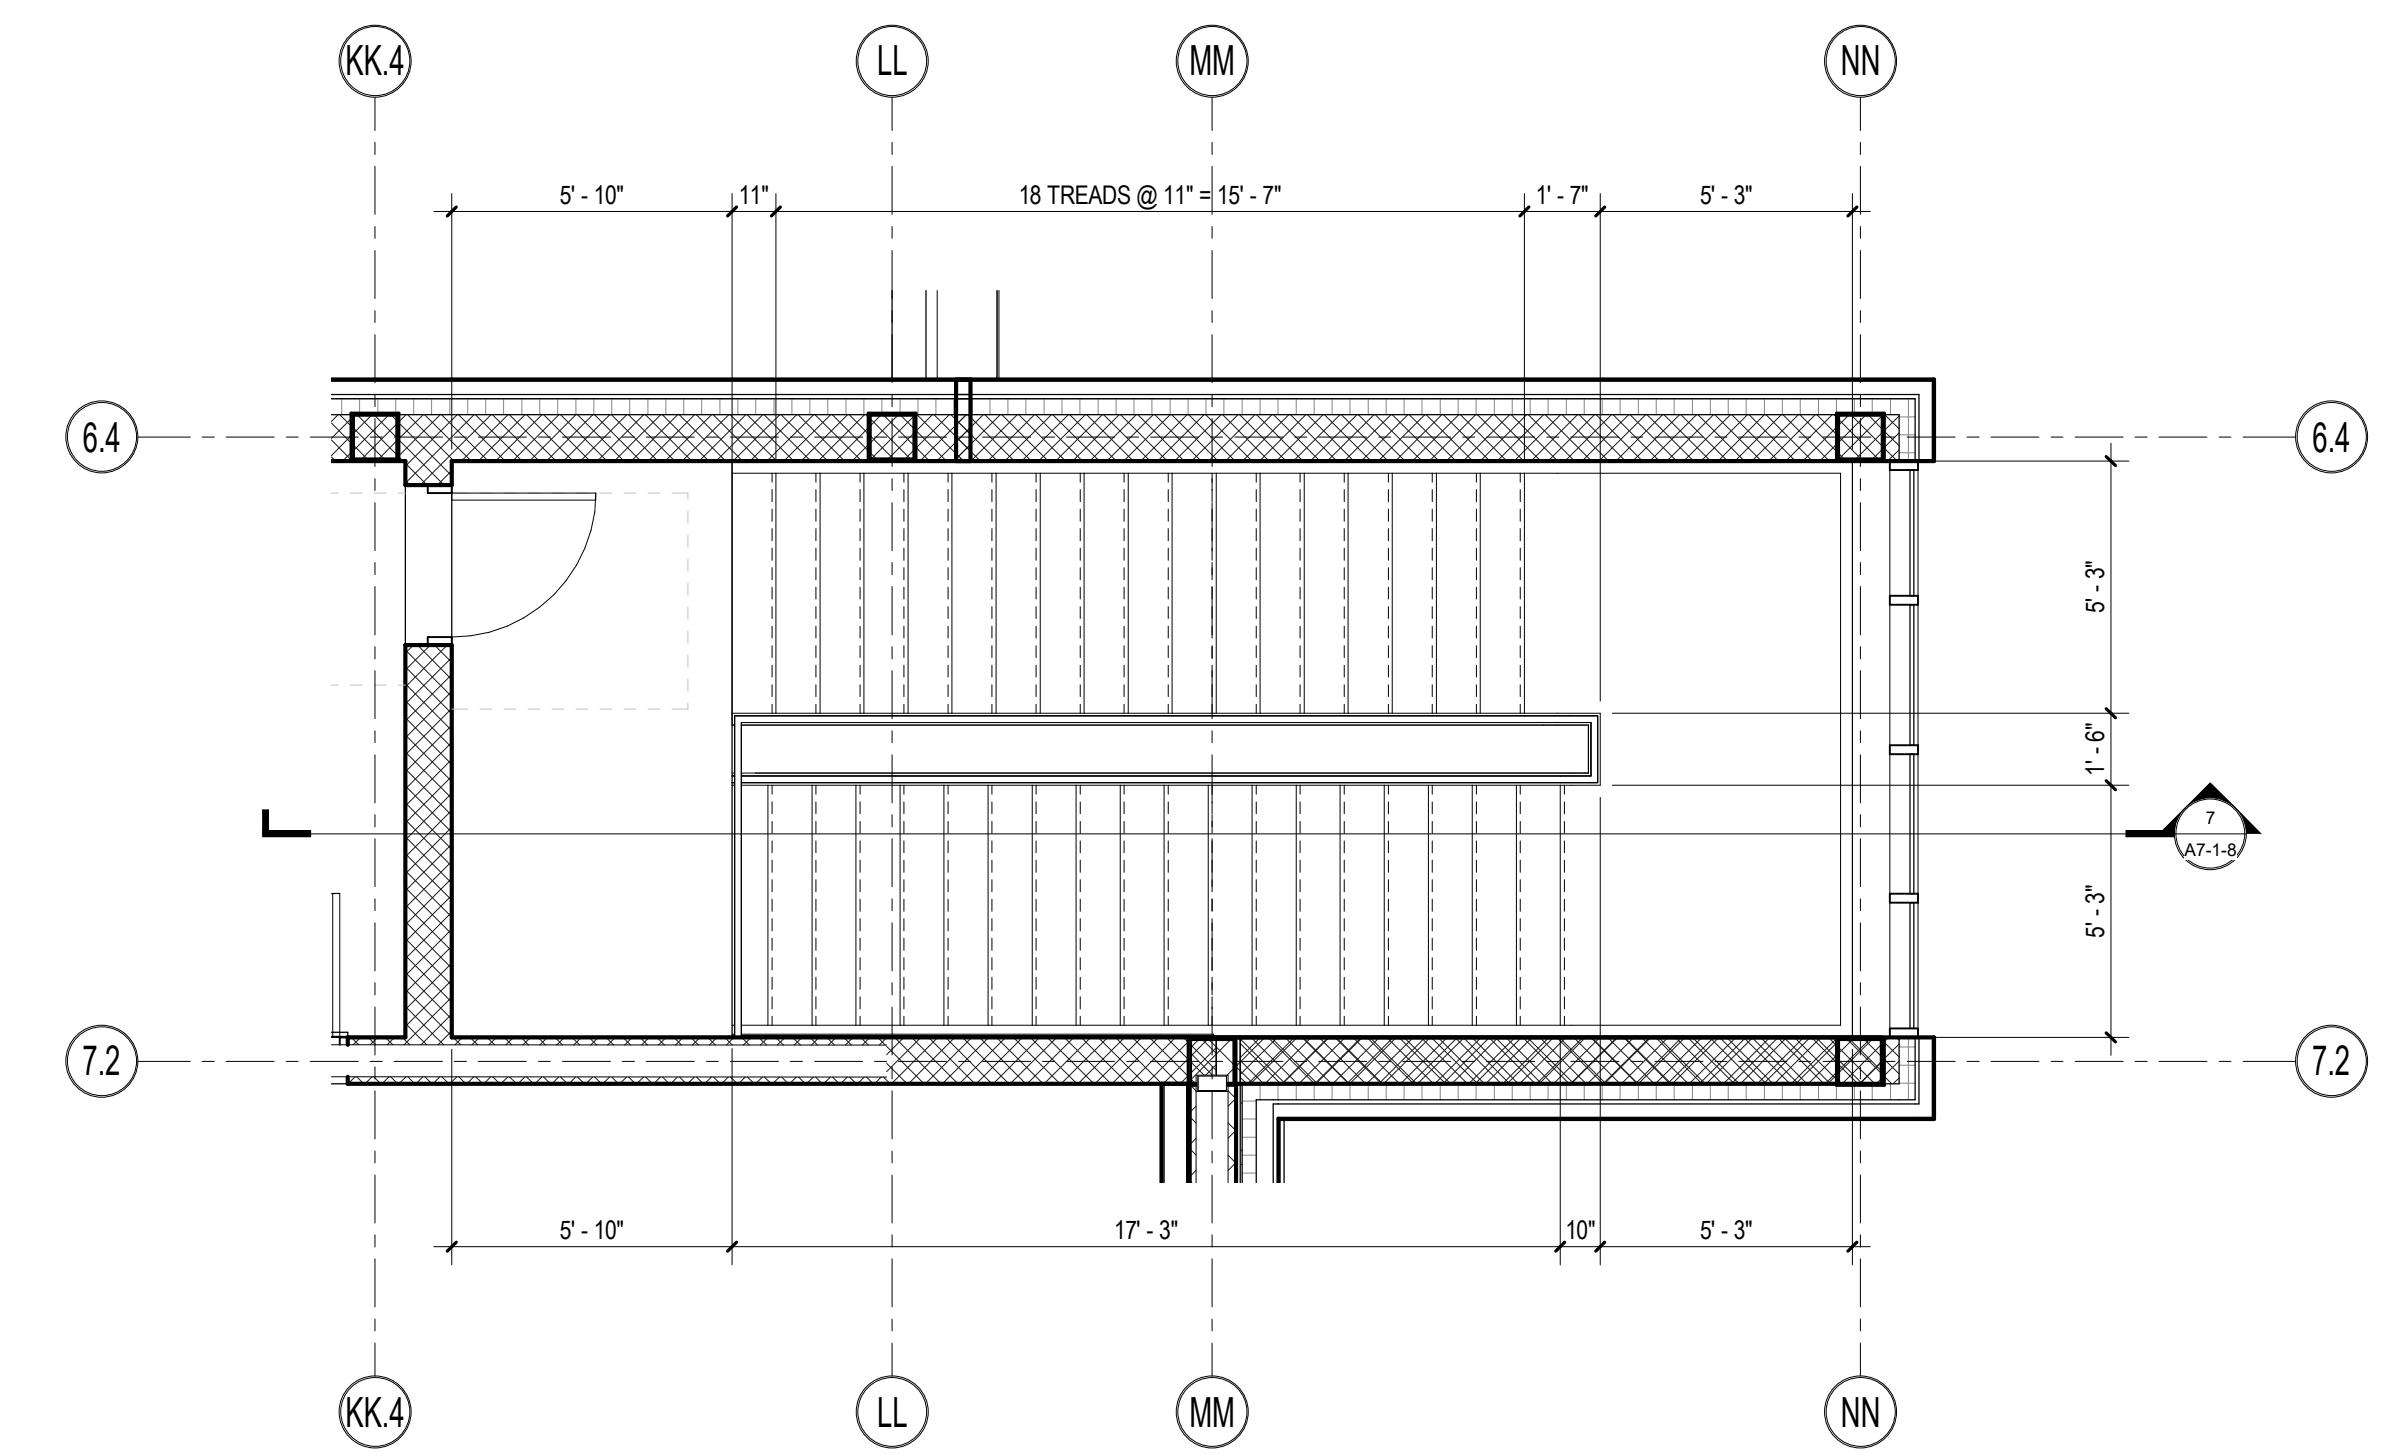


6 STAIR #7 PLAN - FIRST FLOOR
1/4" = 1'-0"

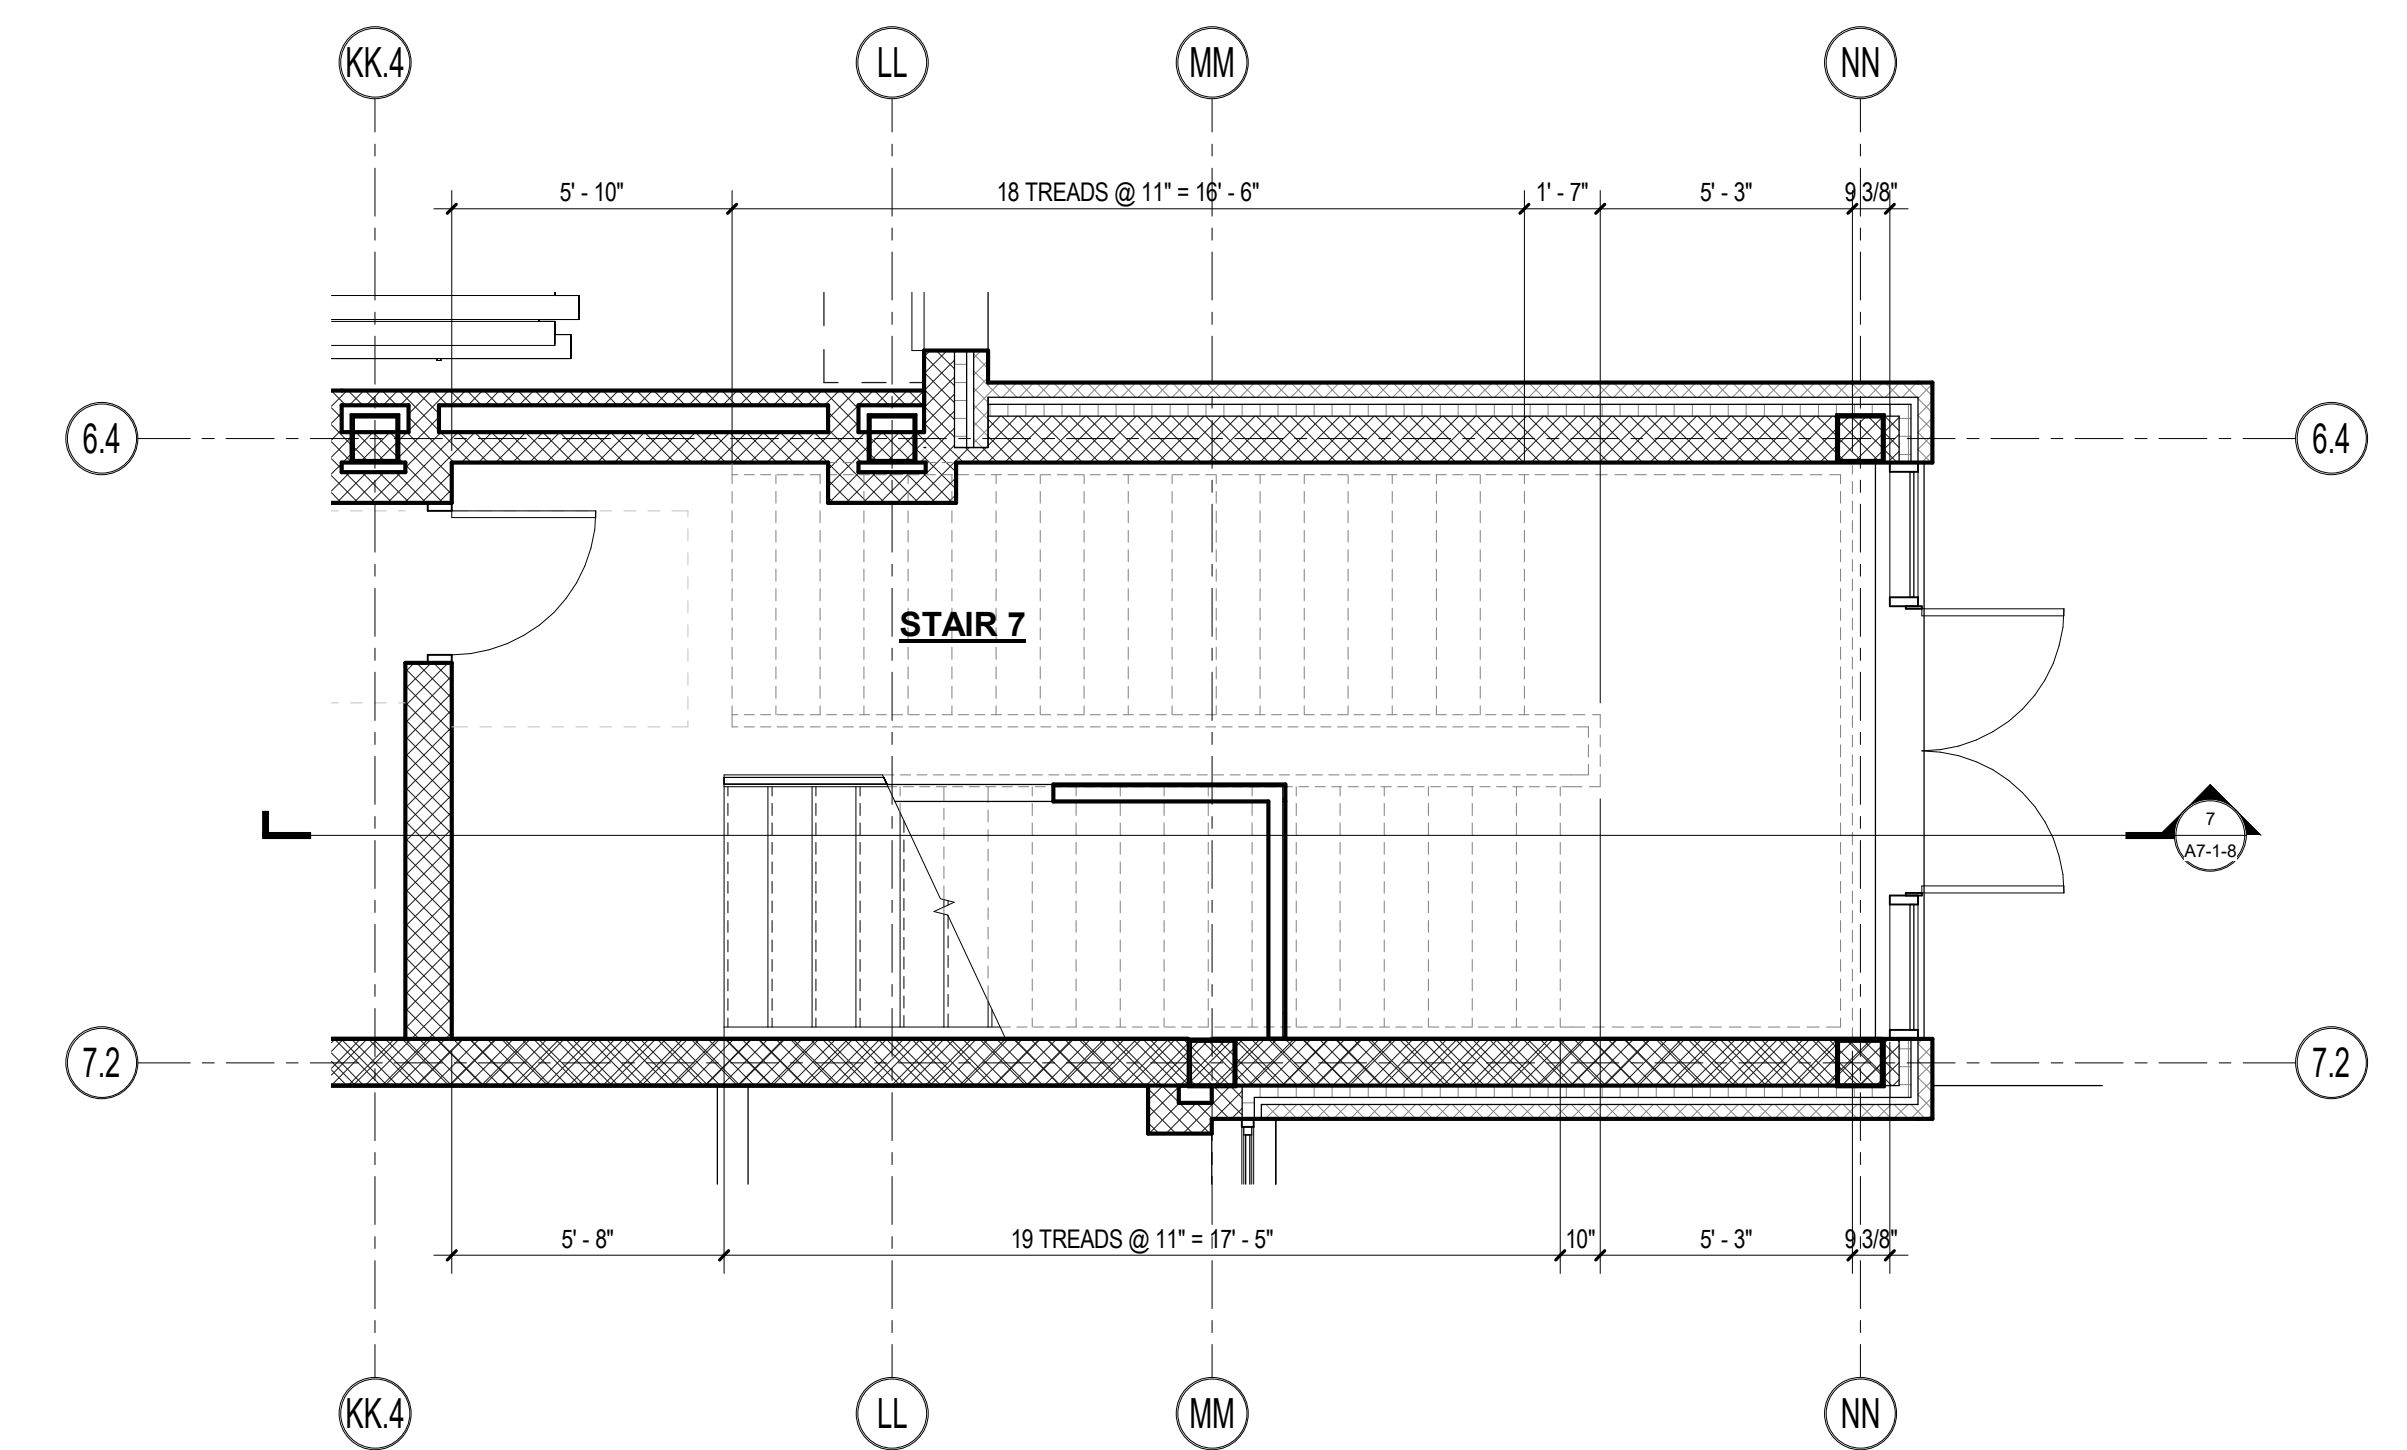


1 STAIR #7 PLAN - LOWER LEVEL
1/4" = 1'-0"

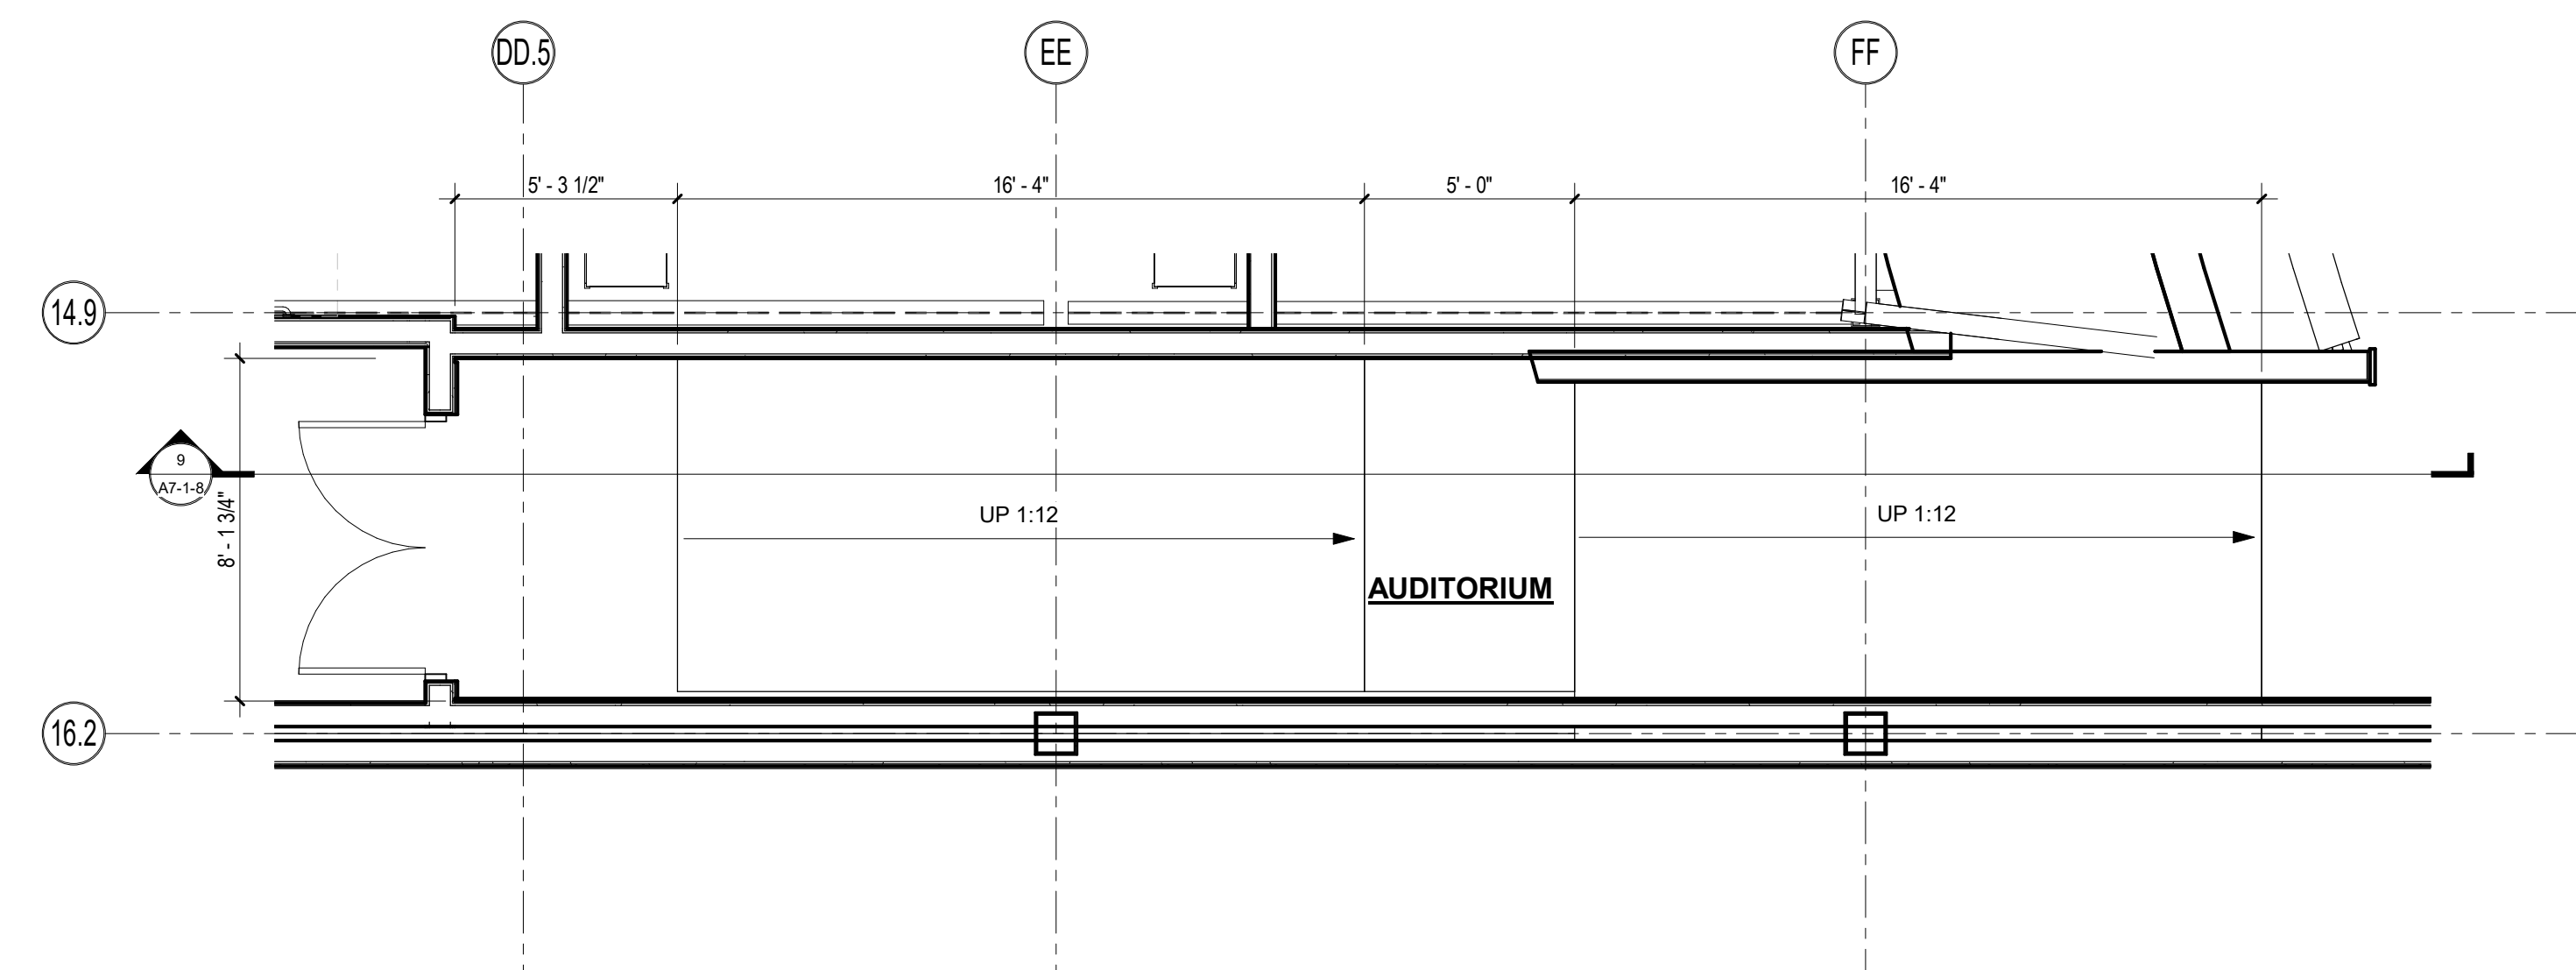


8 RAMP PLAN @ AUDITORIUM
1/4" = 1'-0"

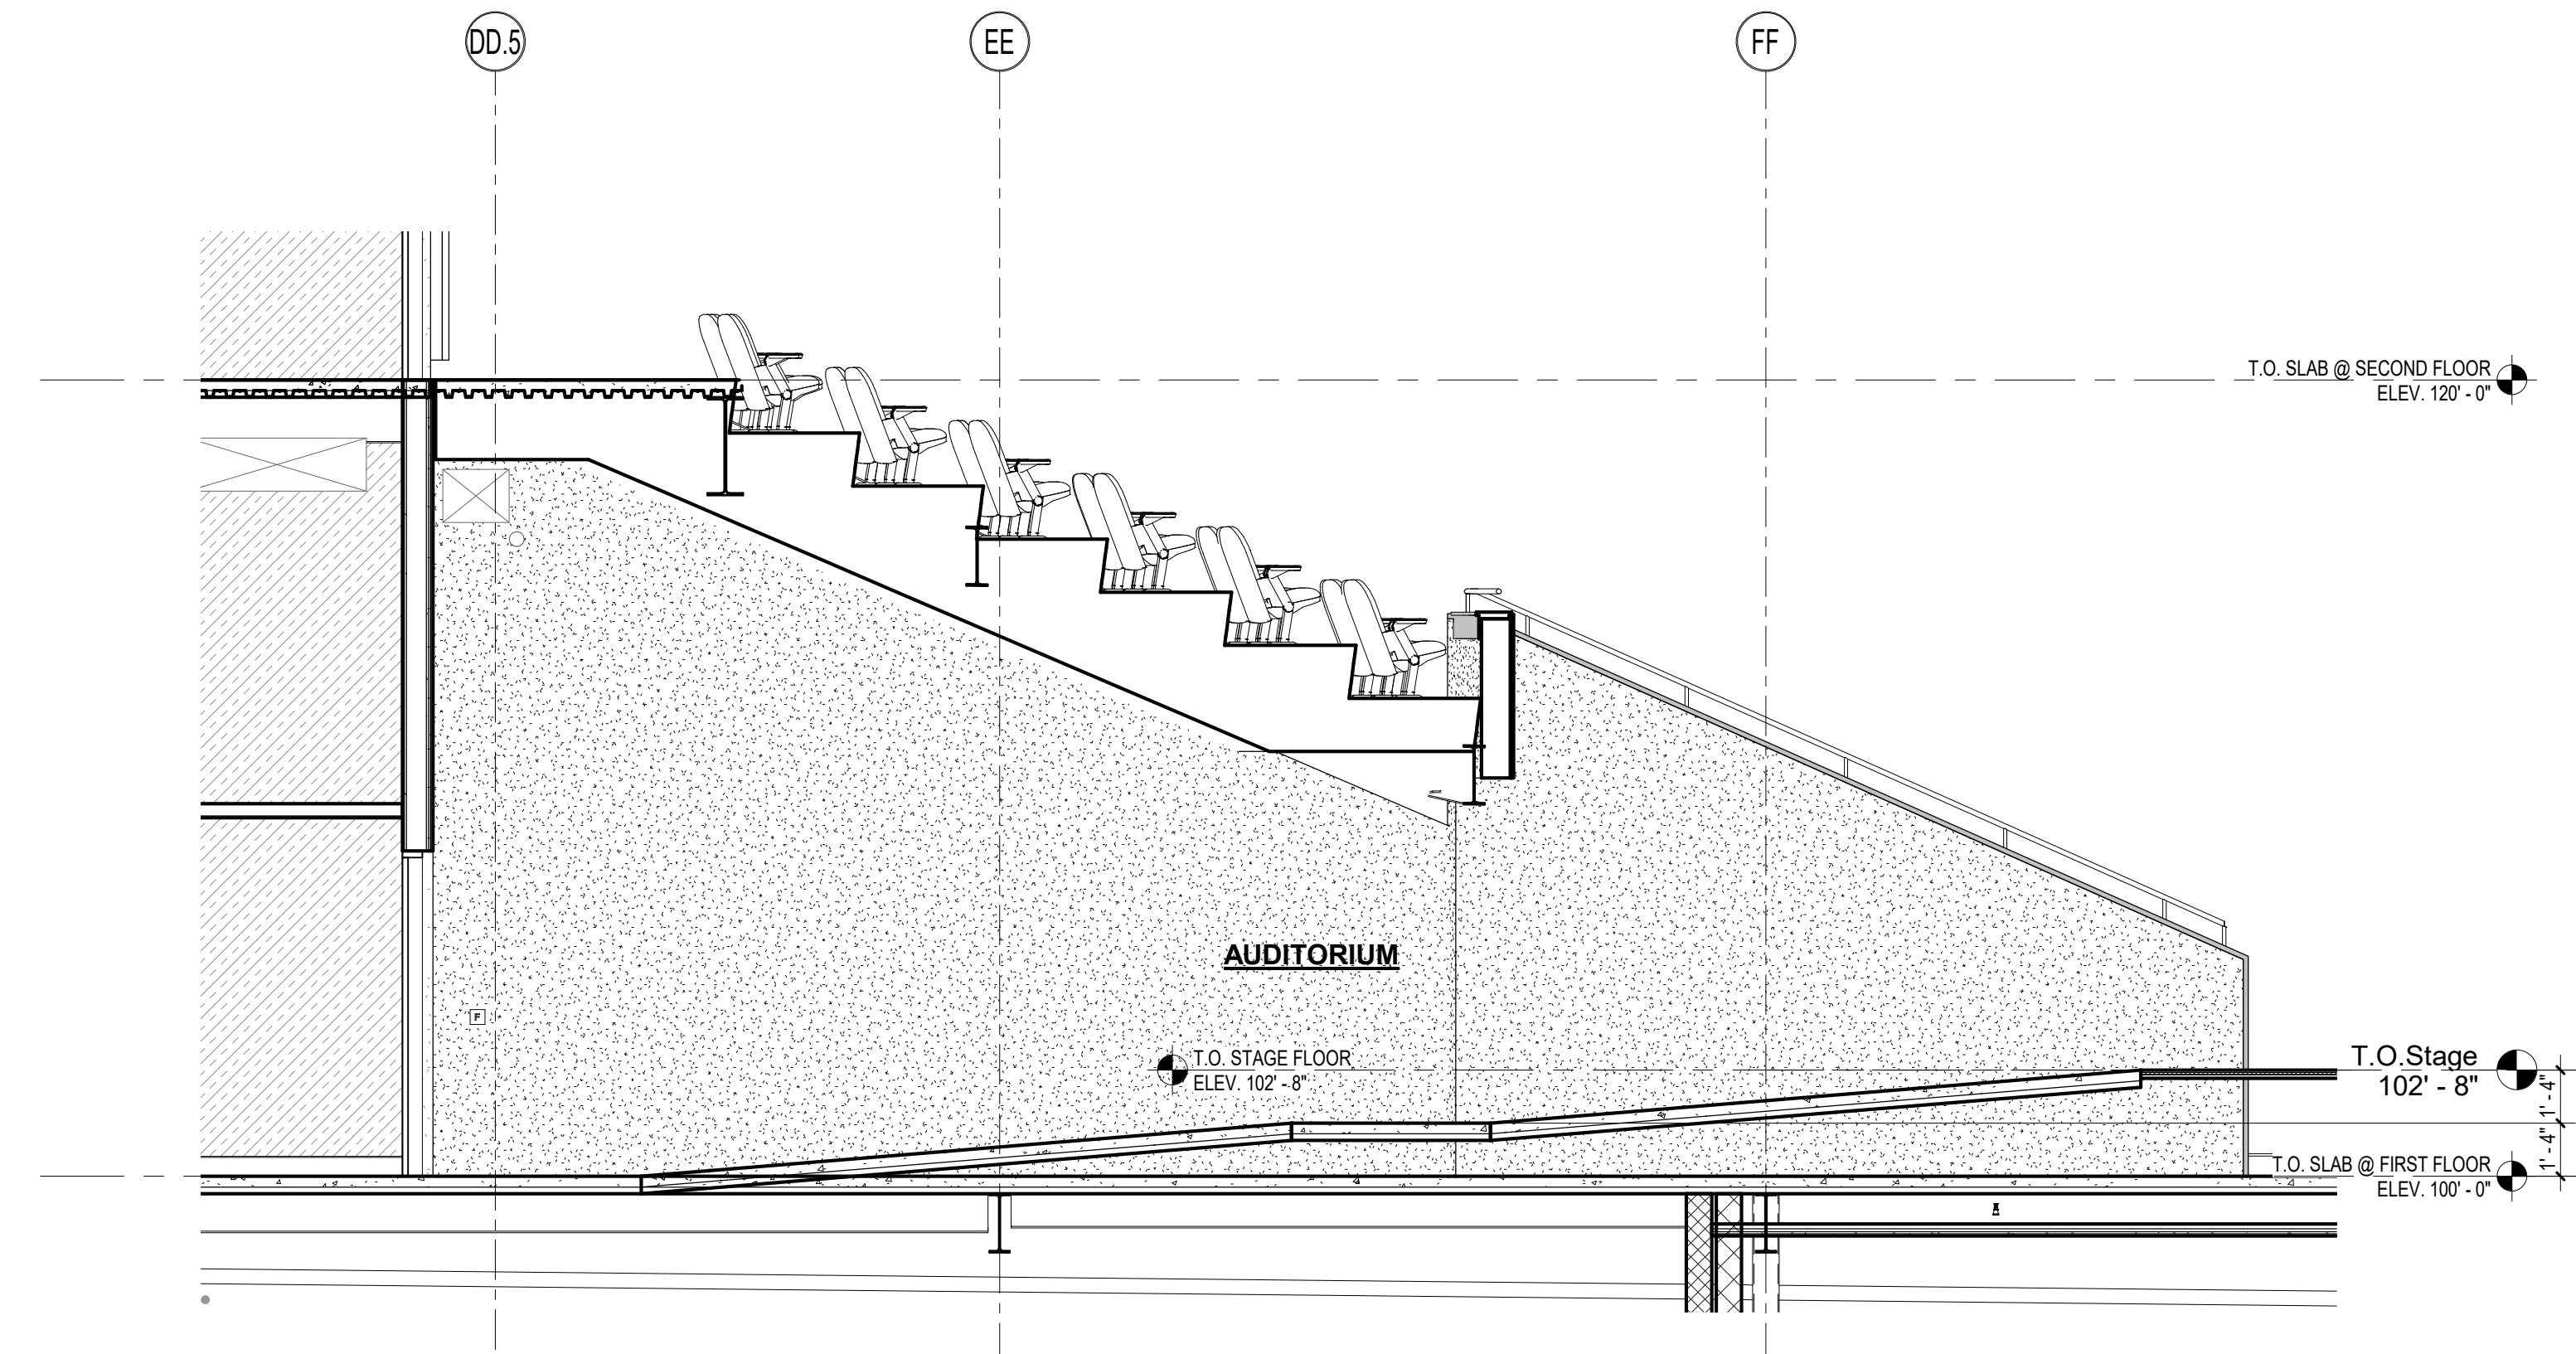


9 RAMP SECTION @ AUDITORIUM
1/4" = 1'-0"

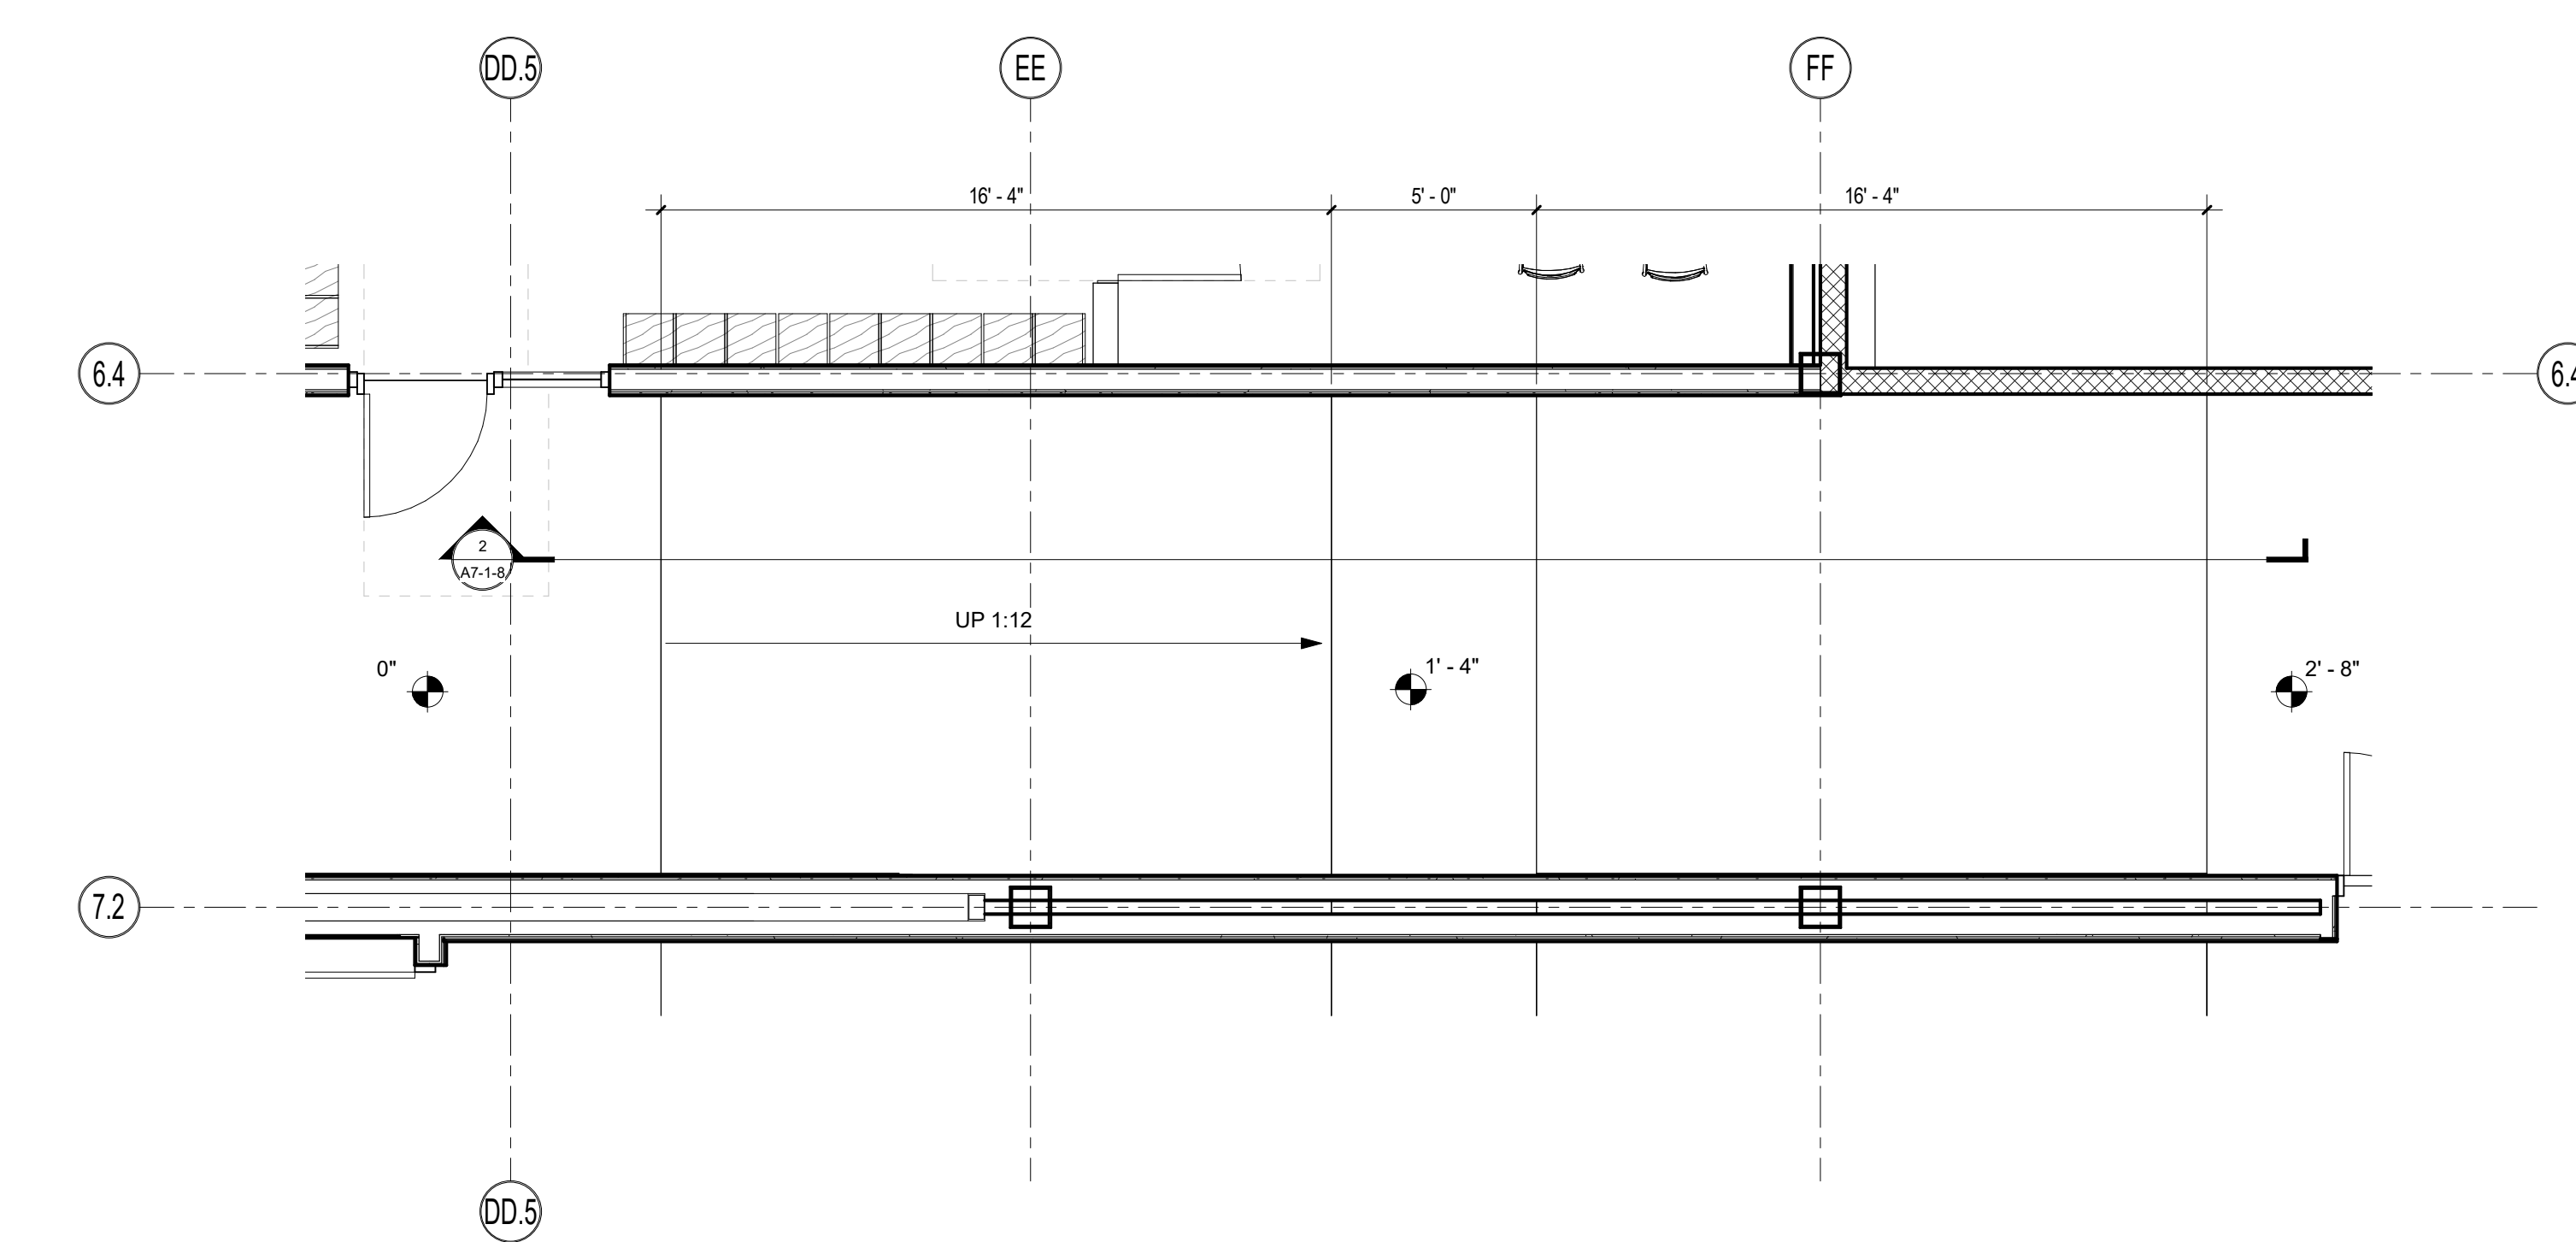


5 RAMP PLAN @ CORRIDOR
1/4" = 1'-0"

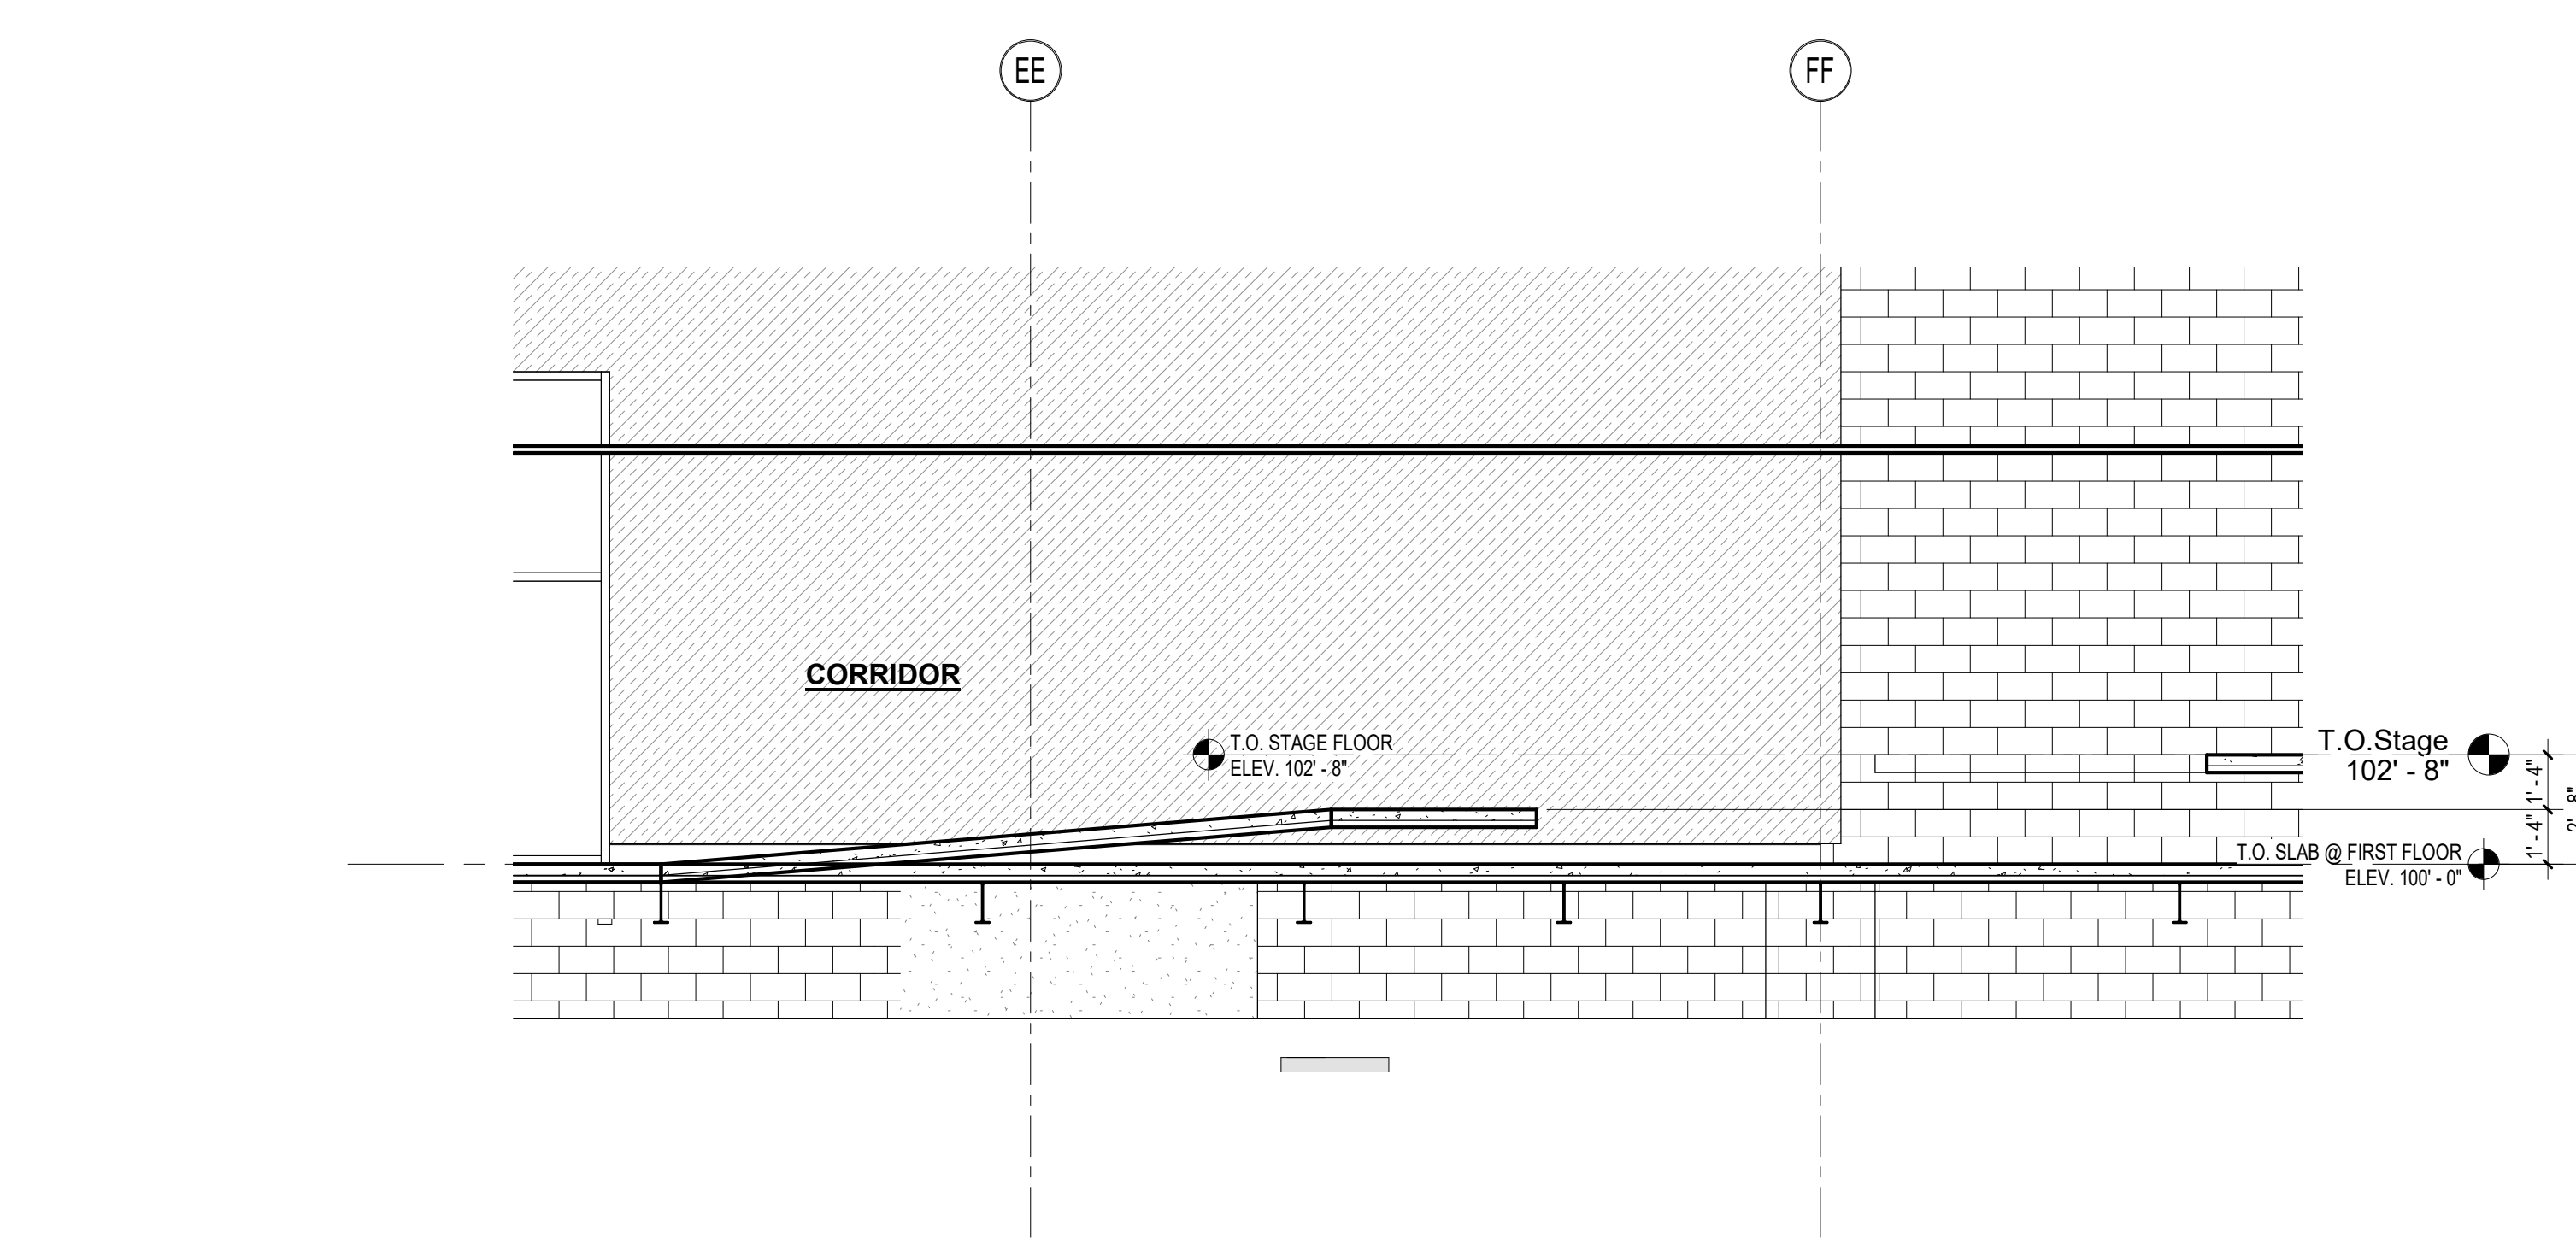


2 RAMP SECTION @ CORRIDOR
1/4" = 1'-0"

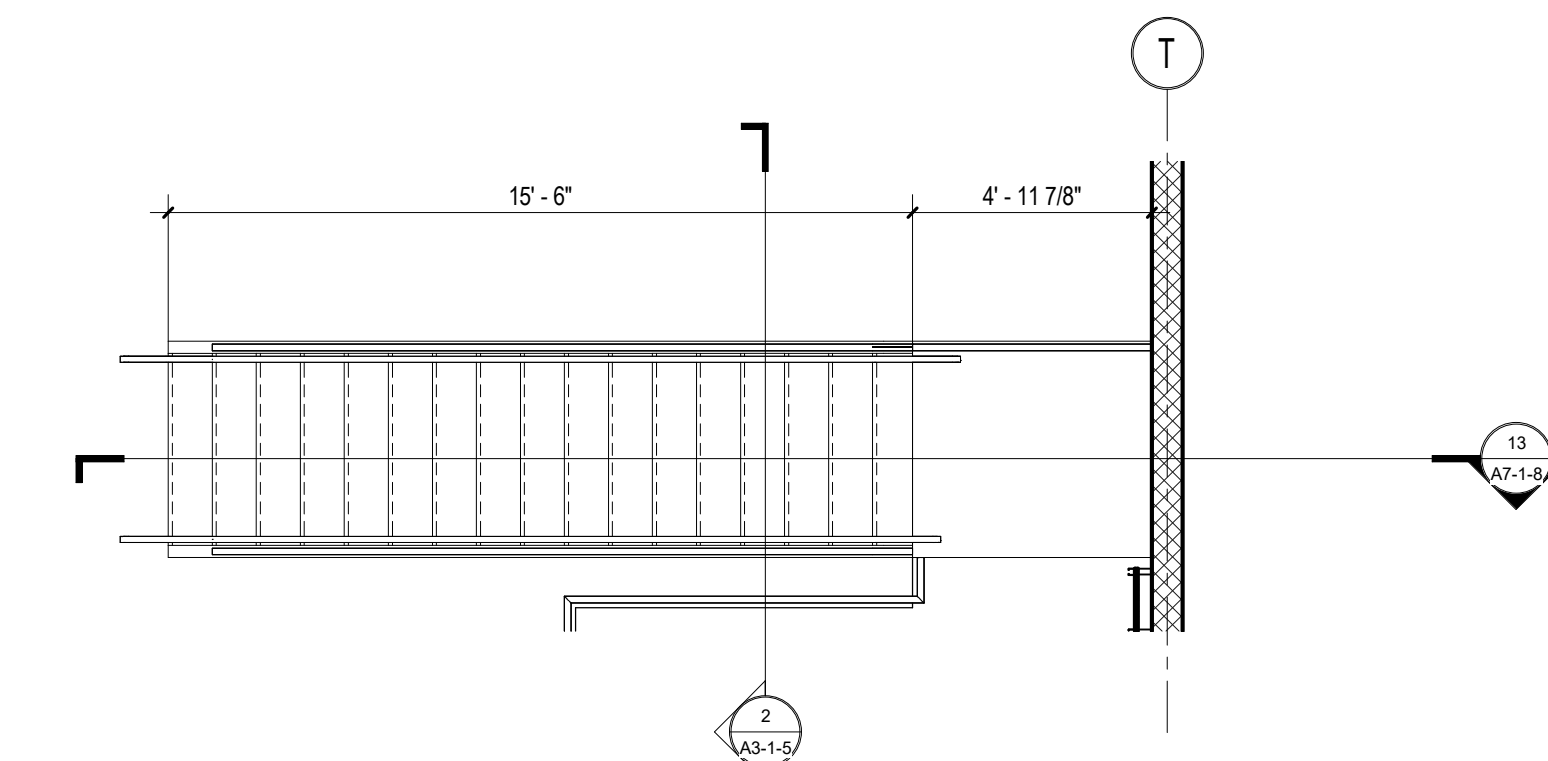


12 MEZZANINE STAIR PLAN
1/4" = 1'-0"

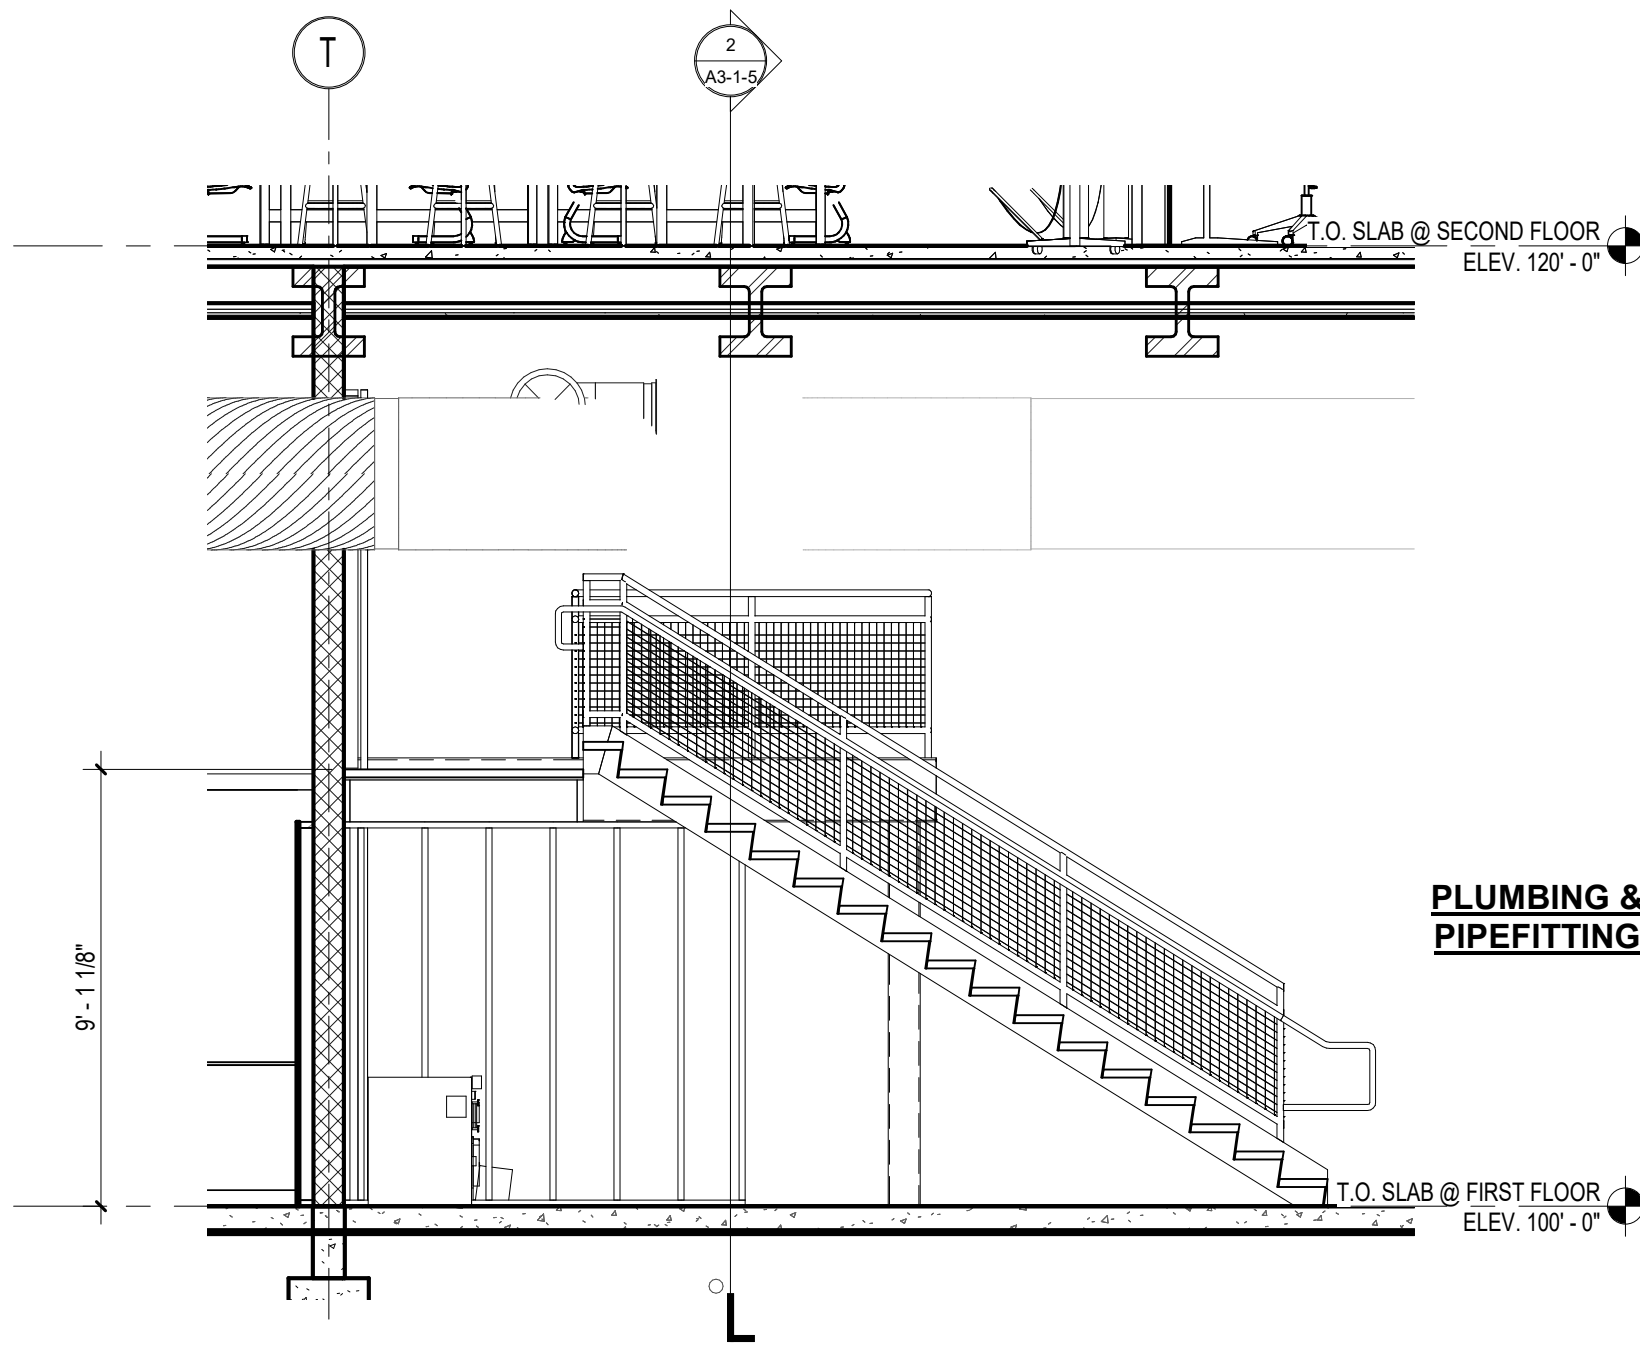


13 MEZZANINE STAIR SECTION
1/4" = 1'-0"

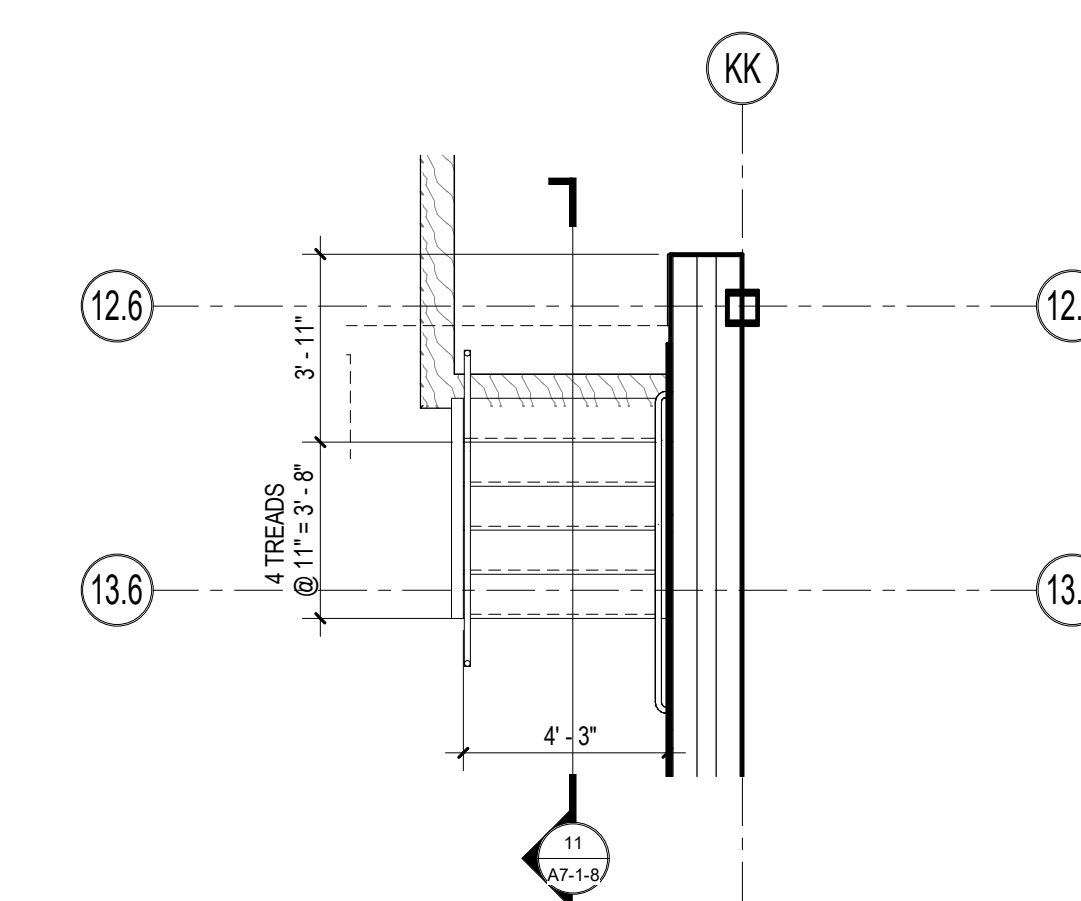


10 STAIR PLAN @ AUDITORIUM
1/4" = 1'-0"

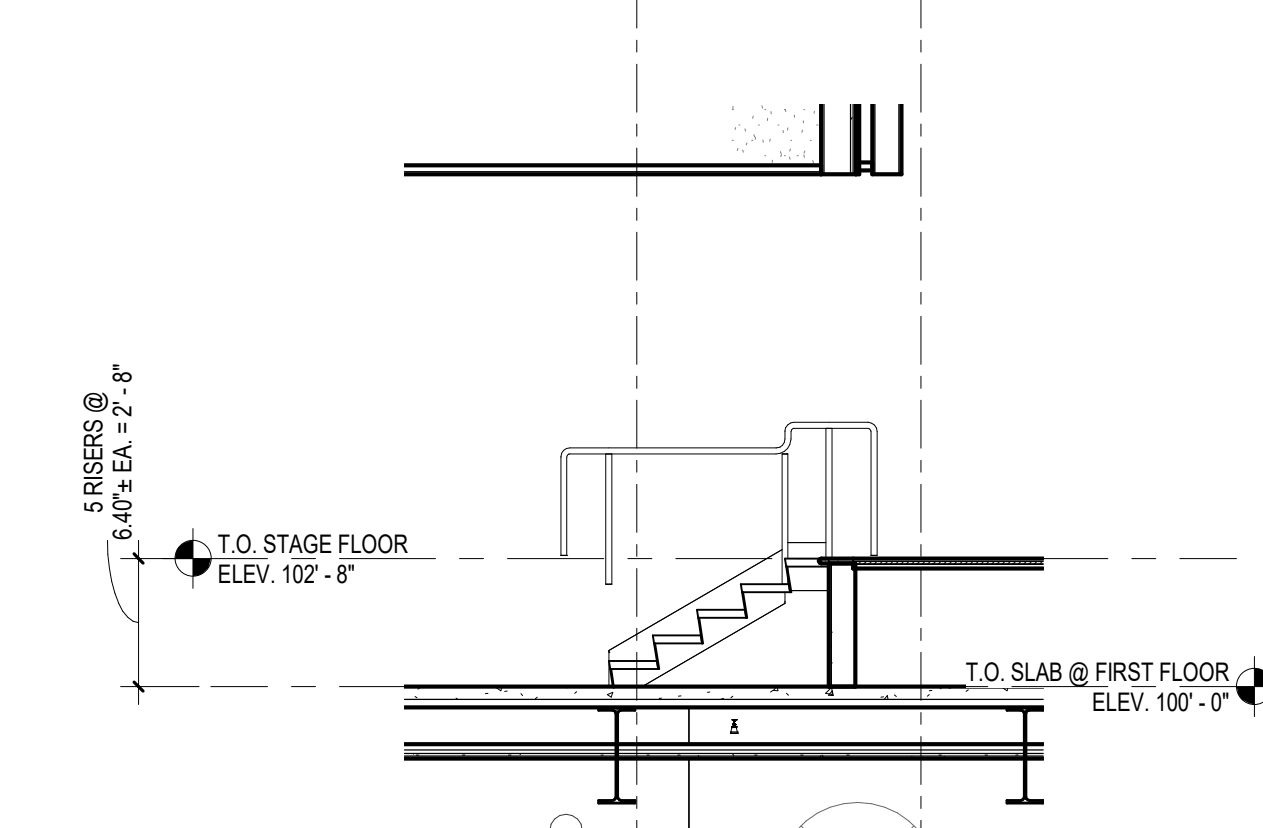


11 STAIR SECTION @ AUDITORIUM
1/4" = 1'-0"

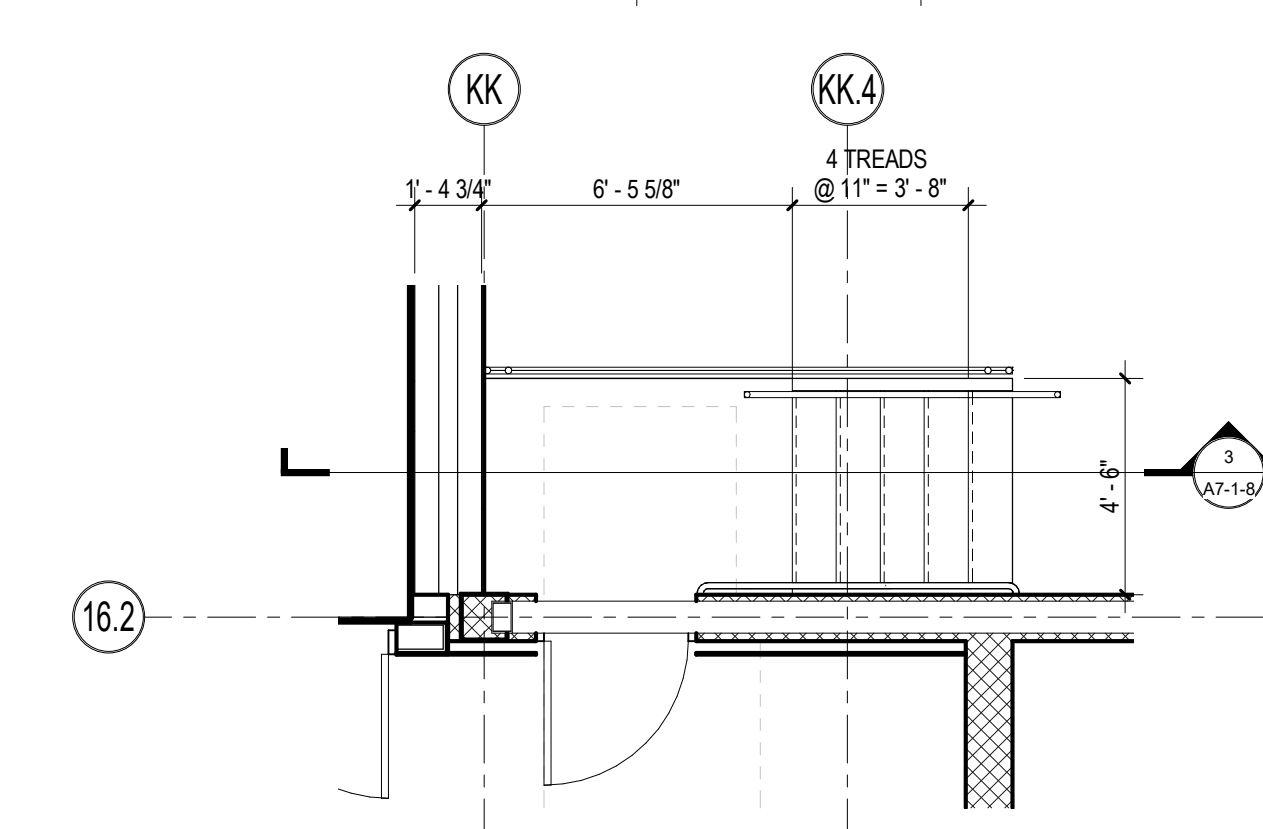

4 STAIR PLAN @ STAGE
1/4" = 1'-0"

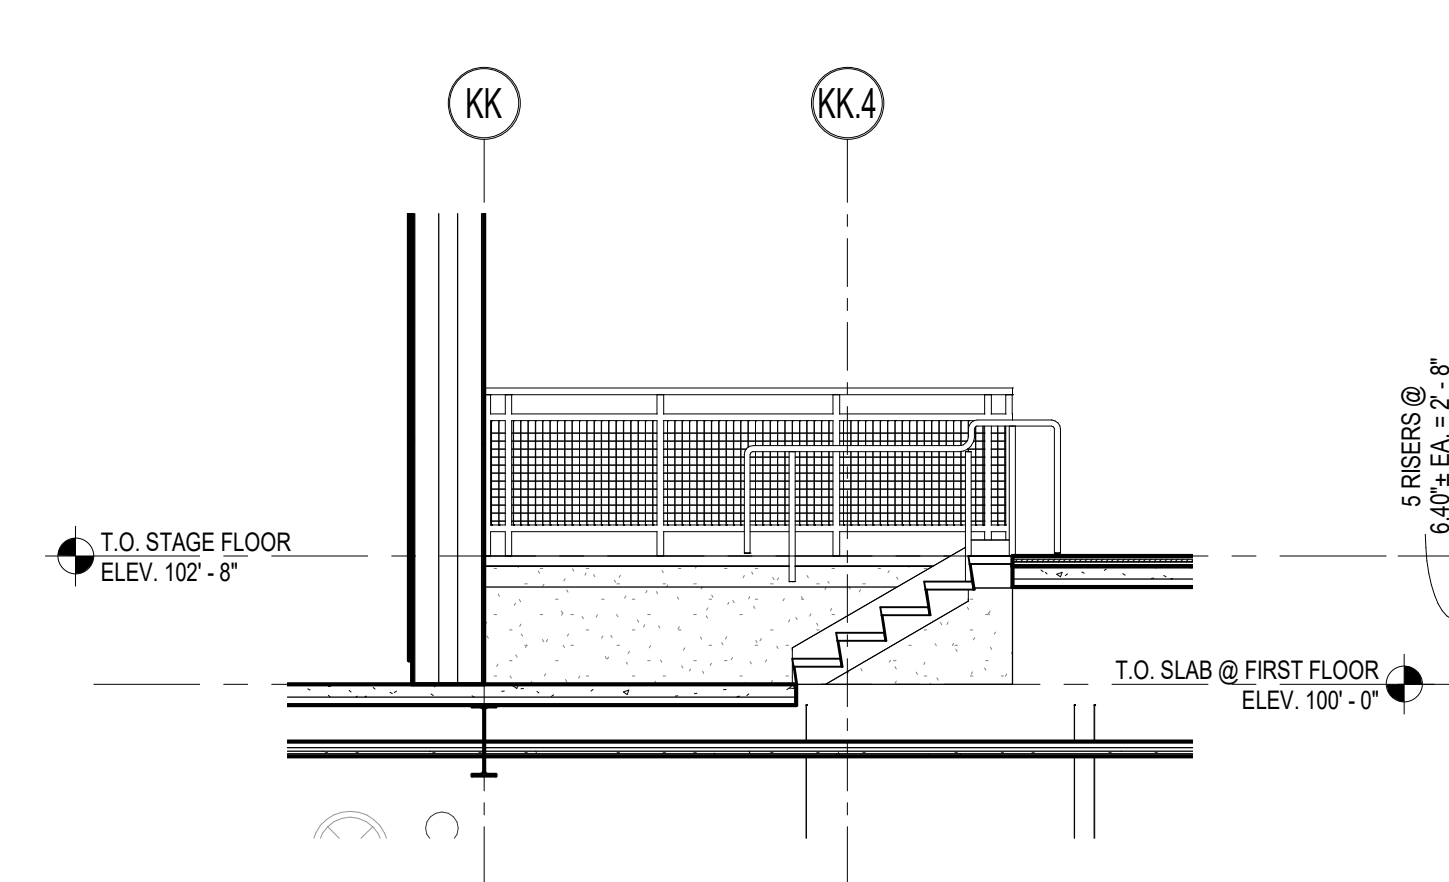


3 STAIR SECTION @ STAGE
1/4" = 1'-0"

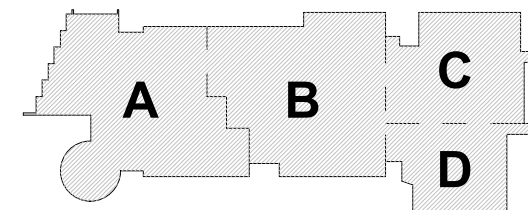


KEY PLAN

PROJECT NORTH

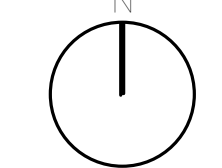


MAGNETIC NORTH

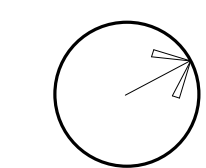


STAIR PLANS &
SECTIONS

Scale: 1/4" = 1'-0"
Job No.: 20202
Drawn By: DRA
Date: August 4th, 2022


A7-1-9

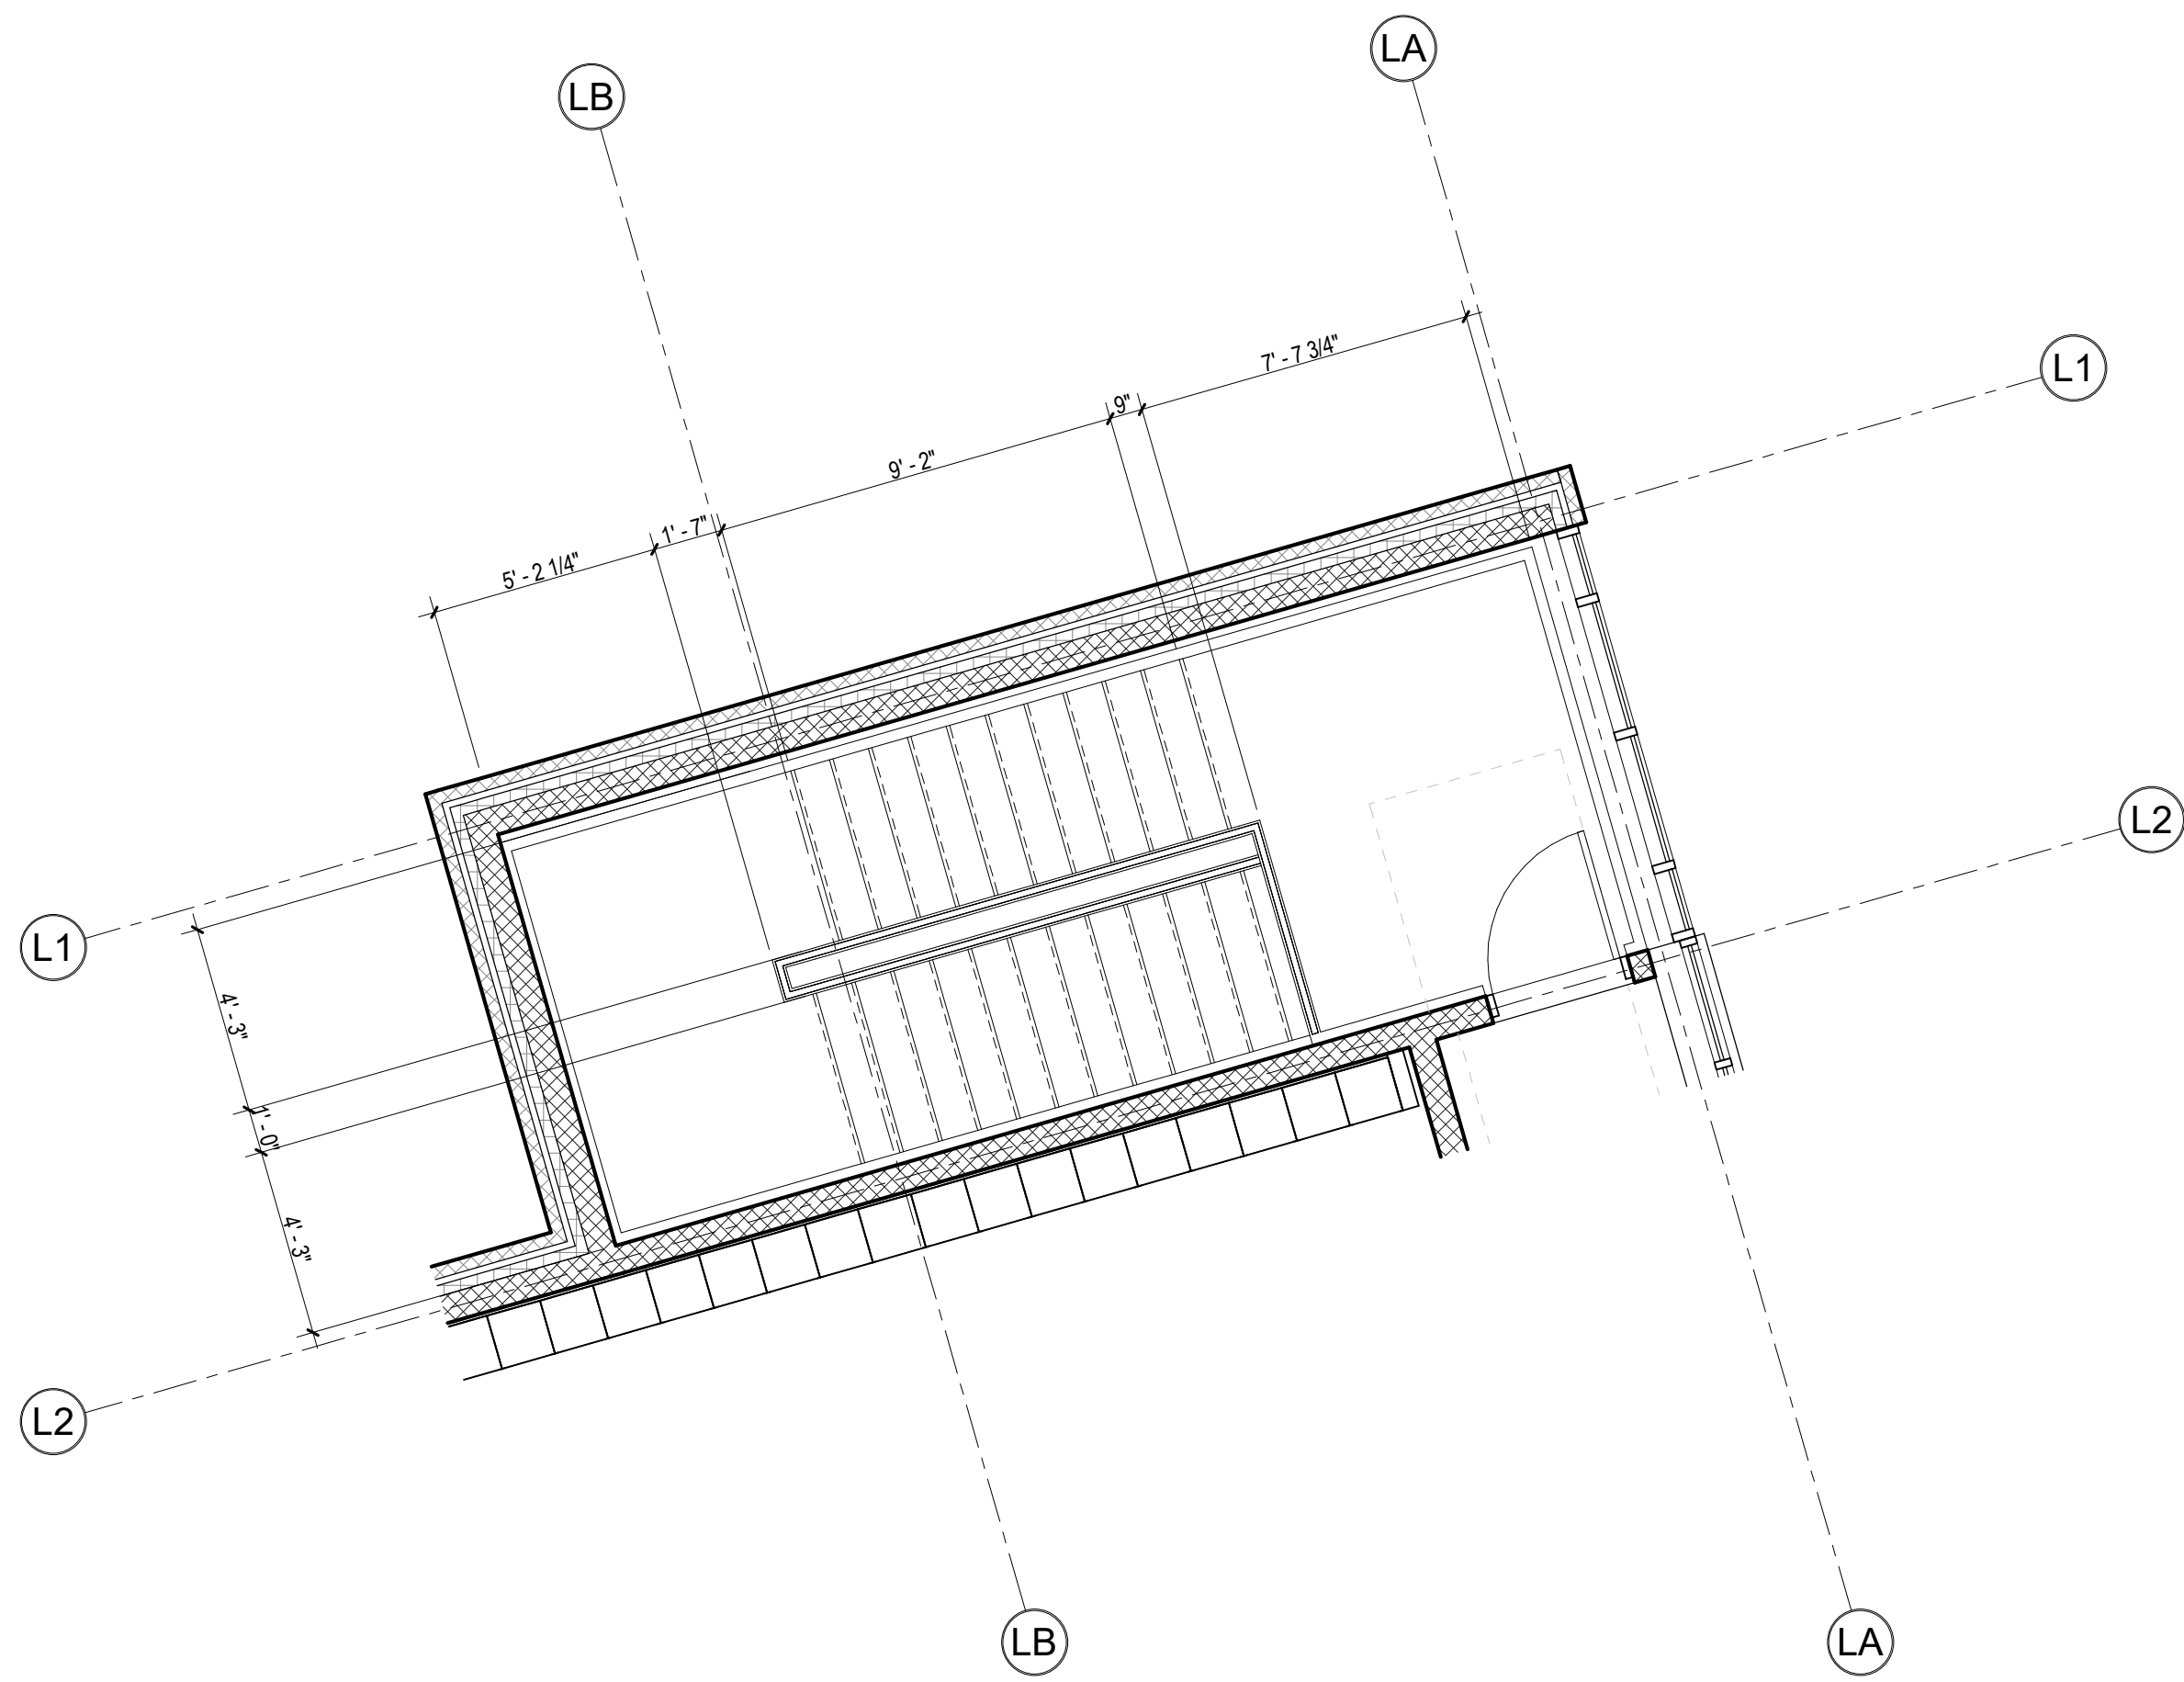

2 STAIR PLAN - LOCKER BUILDING SECOND FLOOR
1/4" = 1'-0"

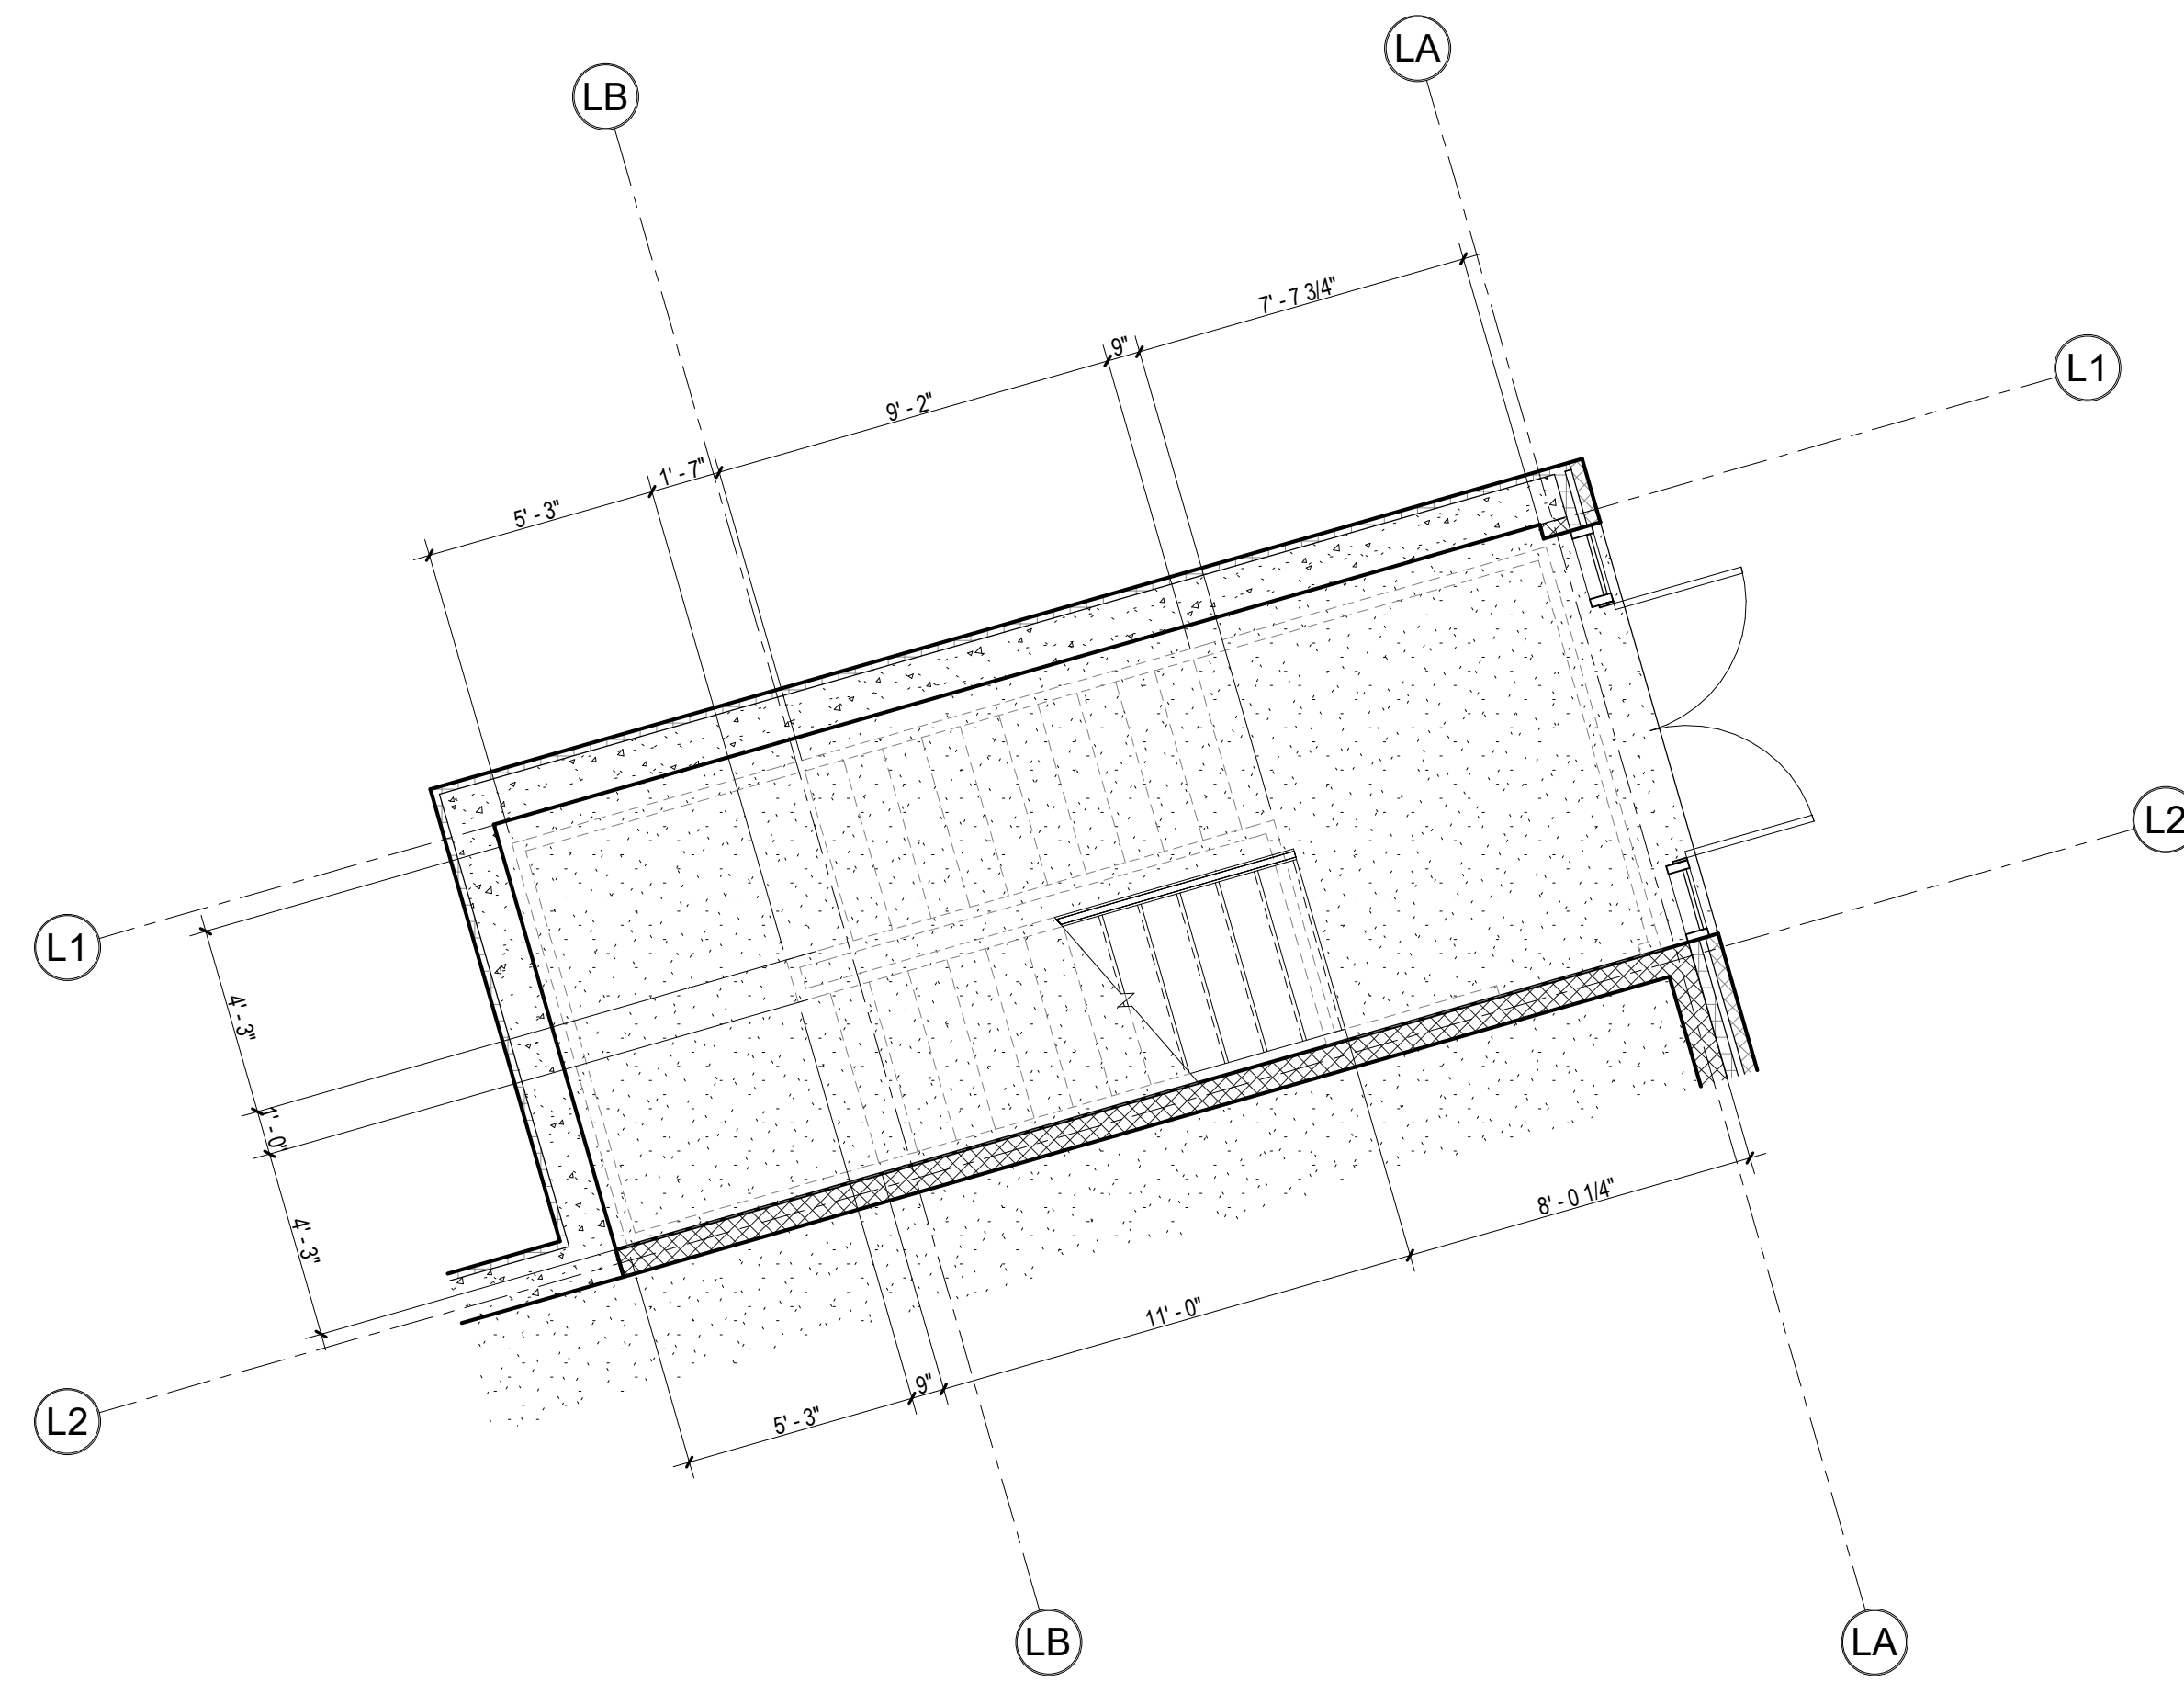

1 STAIR PLAN - LOCKER BUILDING FIRST FLOOR
1/4" = 1'-0"

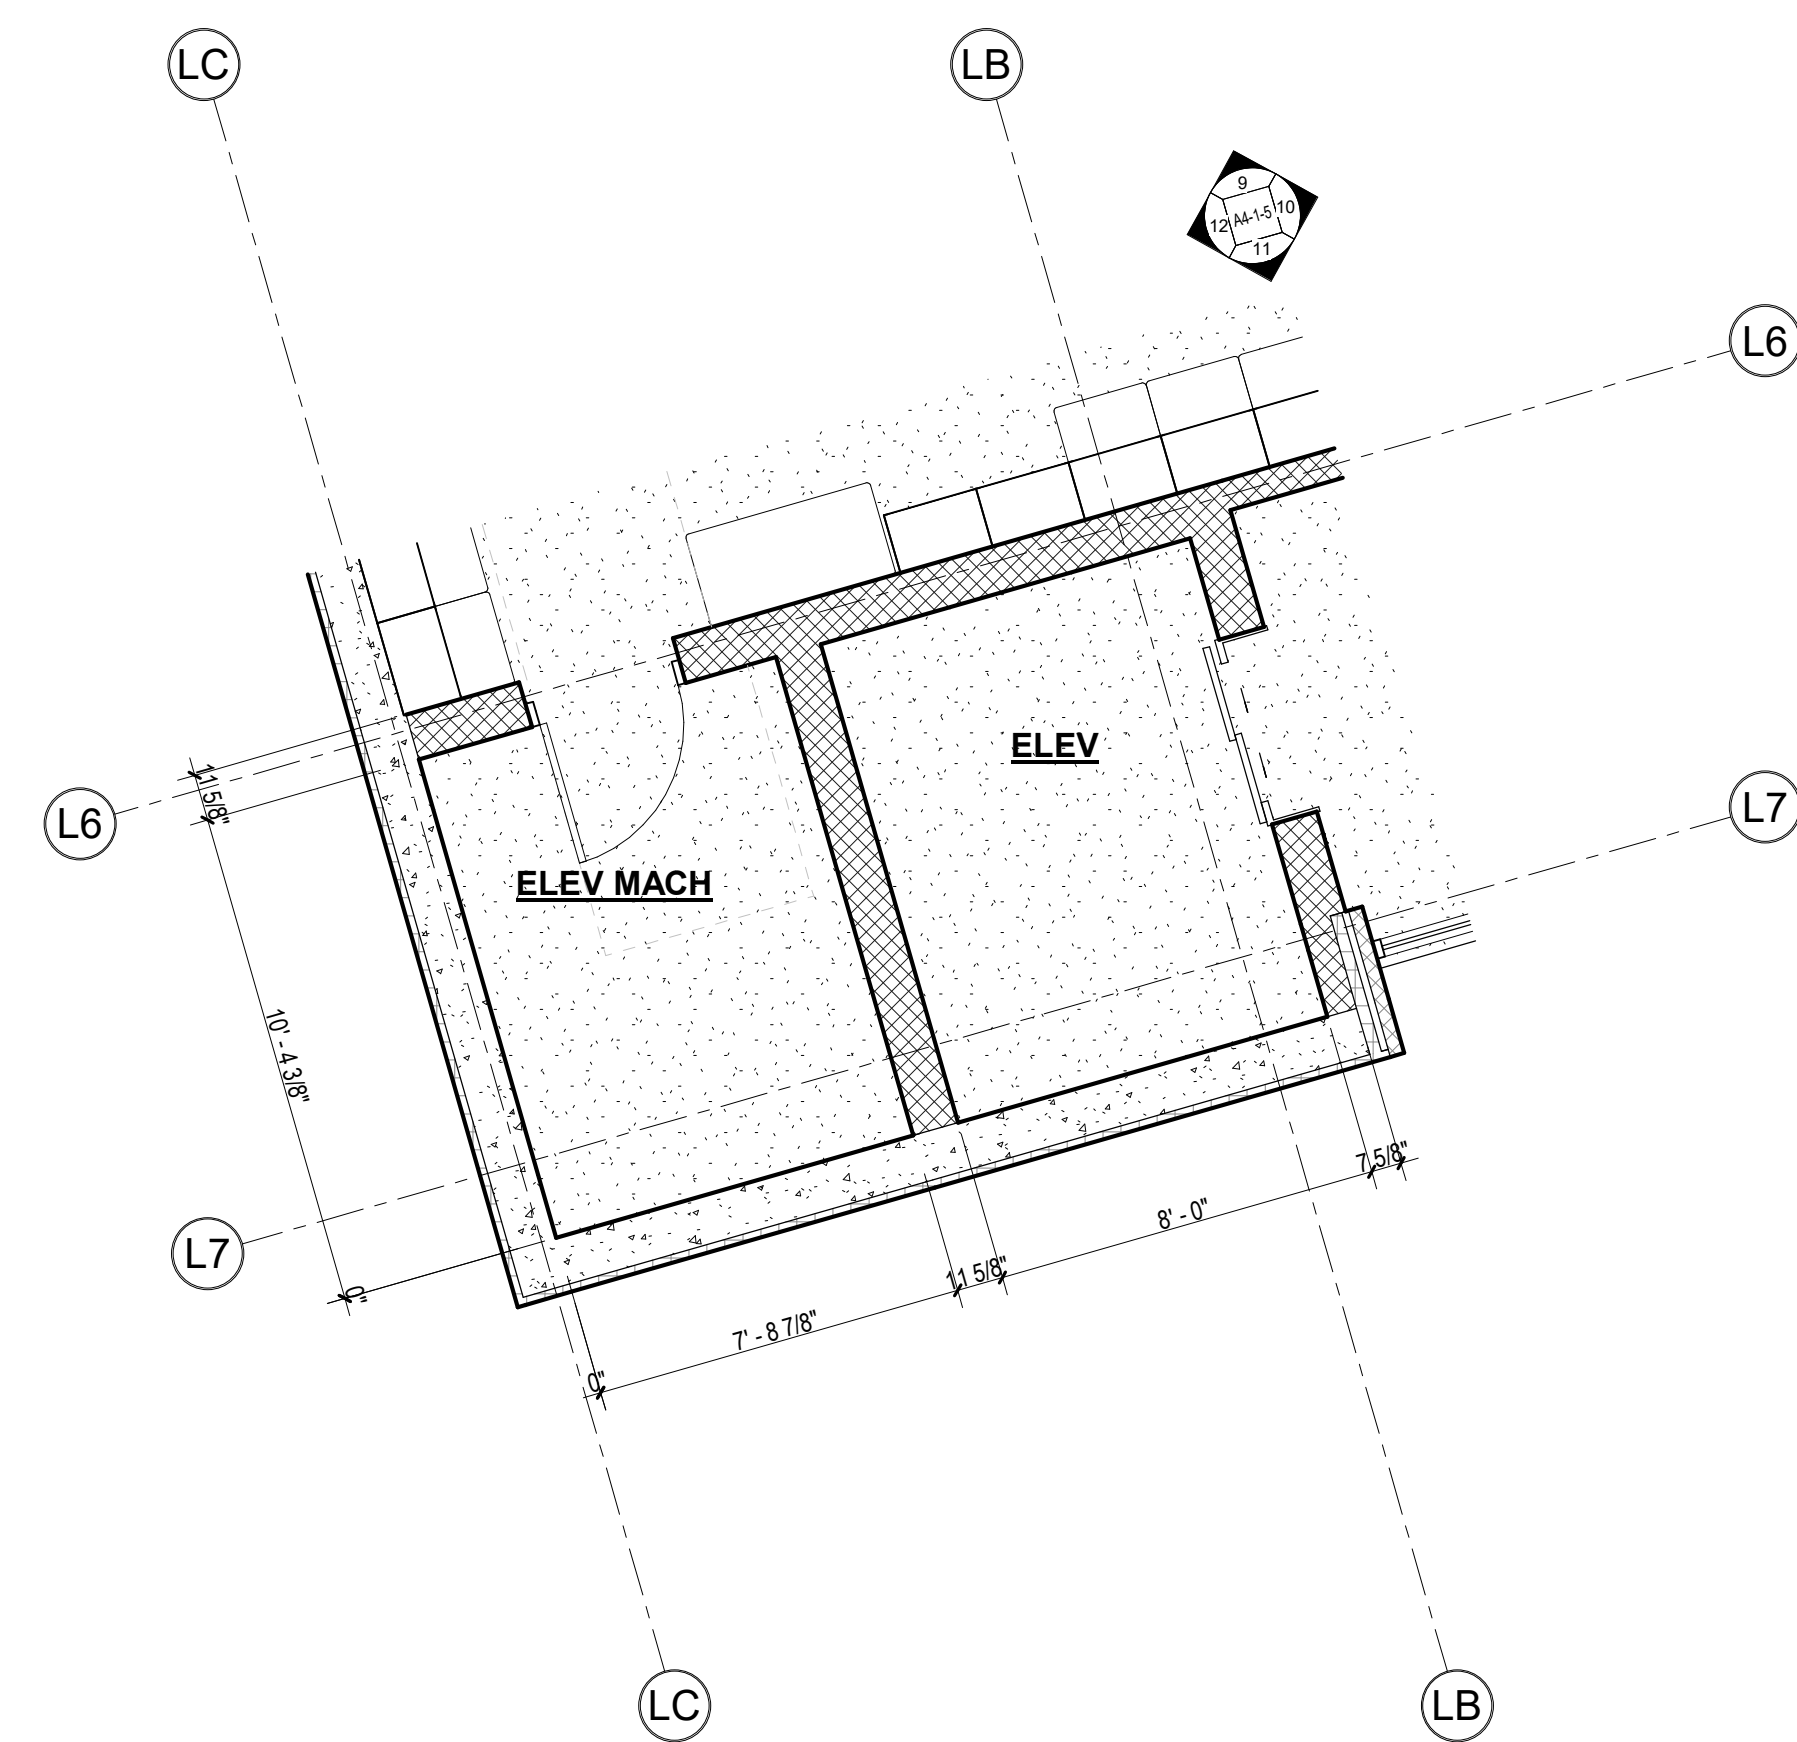


DRA


Drummeys Rosane Anderson, Inc.
225 Oakland Road
Studio 205
South Windsor, CT 06074
Tel: 817.865.1100
www.dra.com

260 Charles Street
Studio 300
Waltham, MA 02453
Tel: 817.865.1100
www.dra.com


**Northeast
Metropolitan
Regional
Vocational High
School**
100 Hemlock Road,
Wakefield, MA 01880

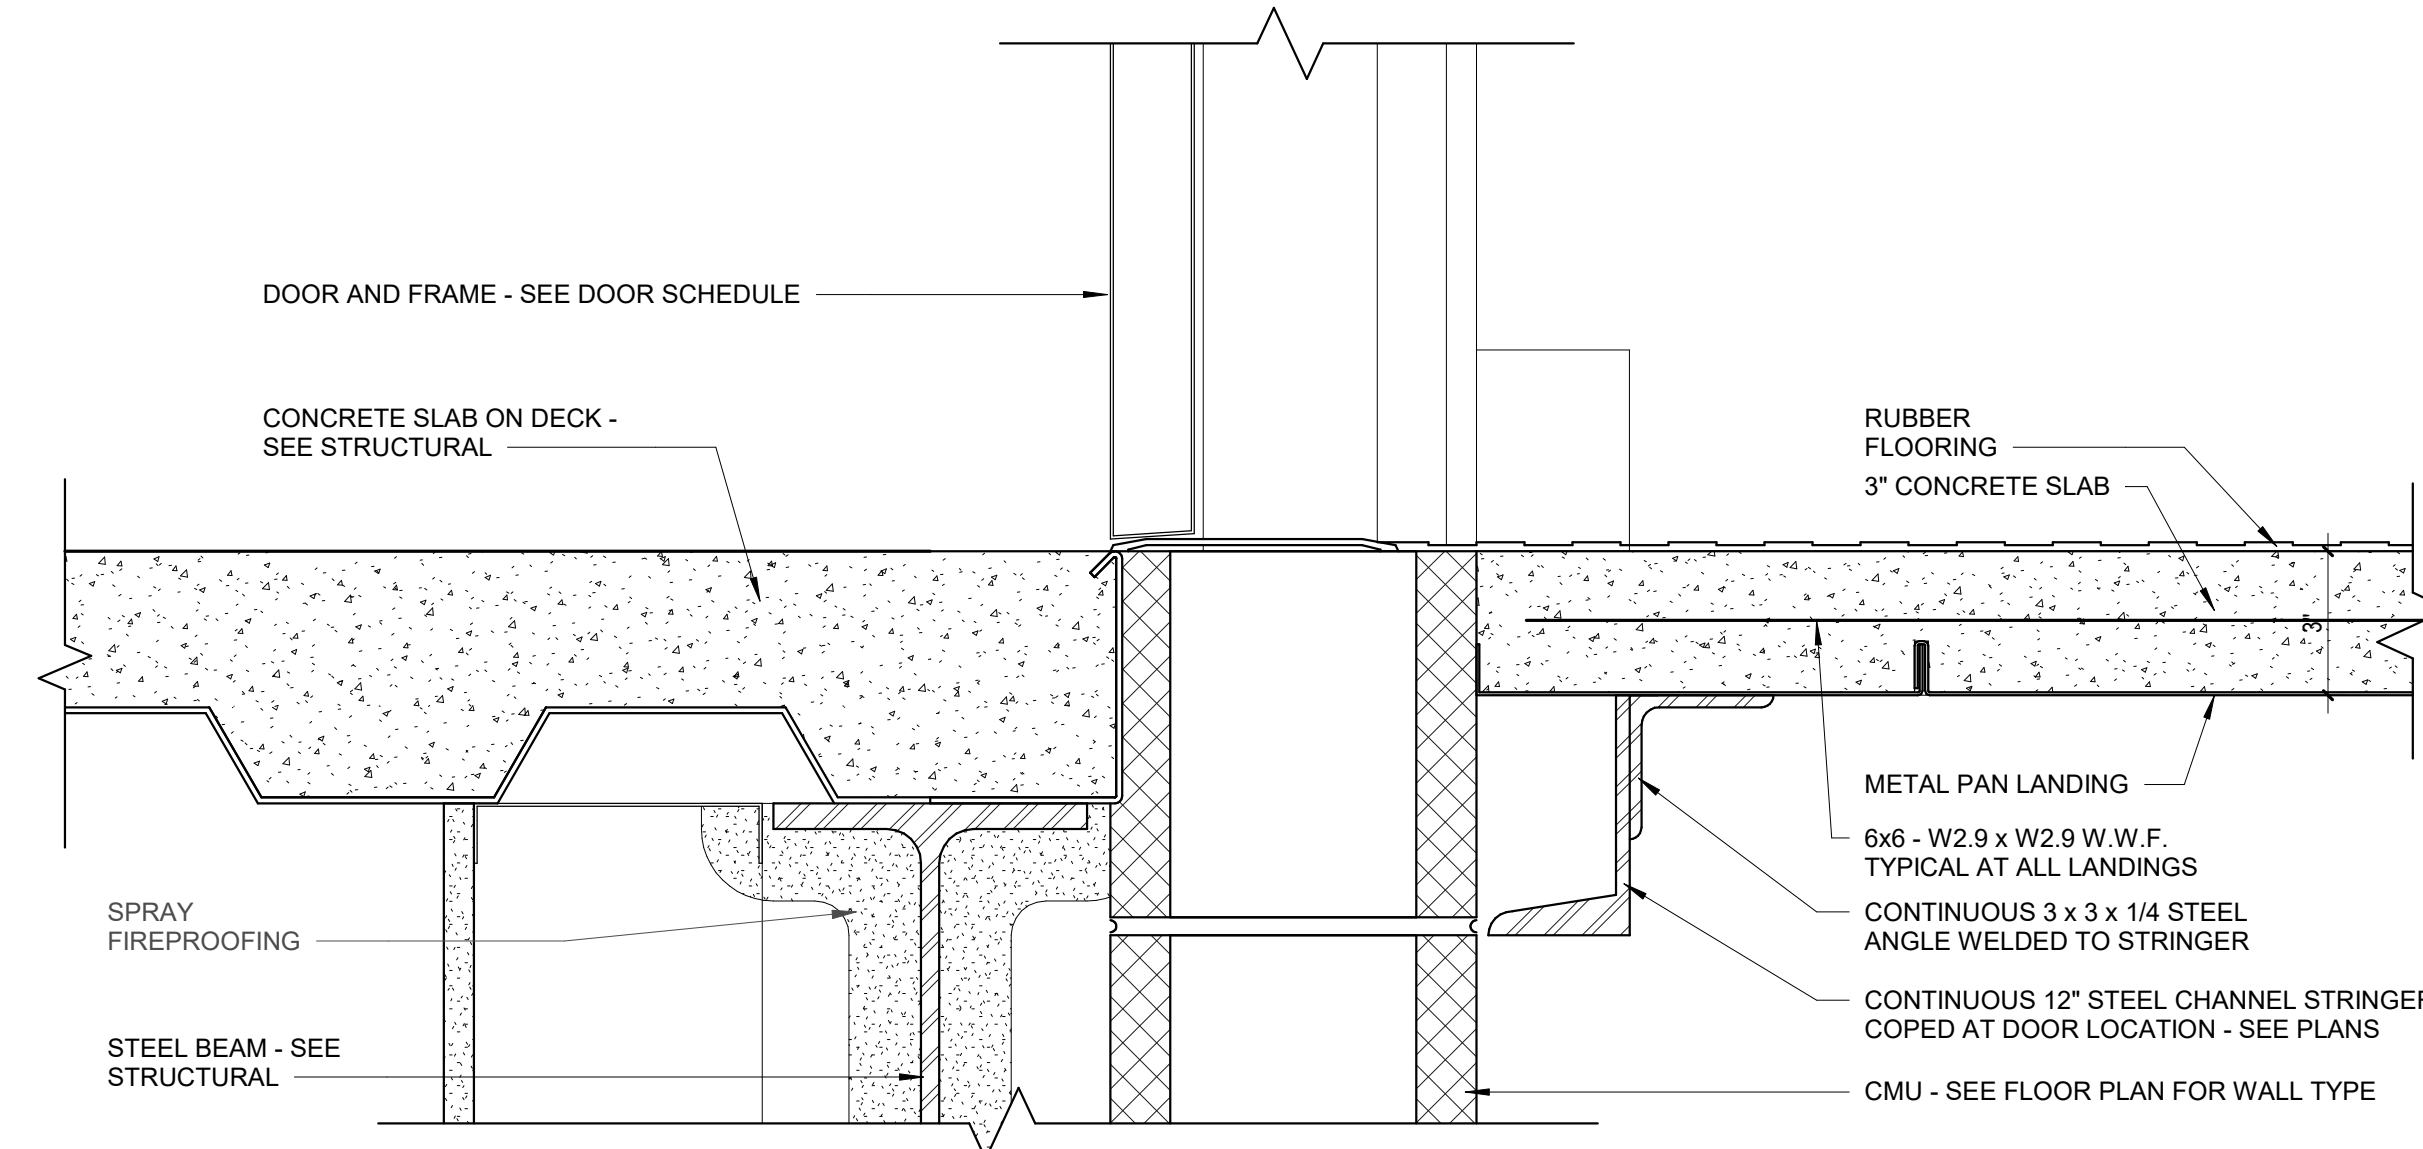


8 TYPICAL LANDING AT WALL DETAIL
3" = 1'-0"

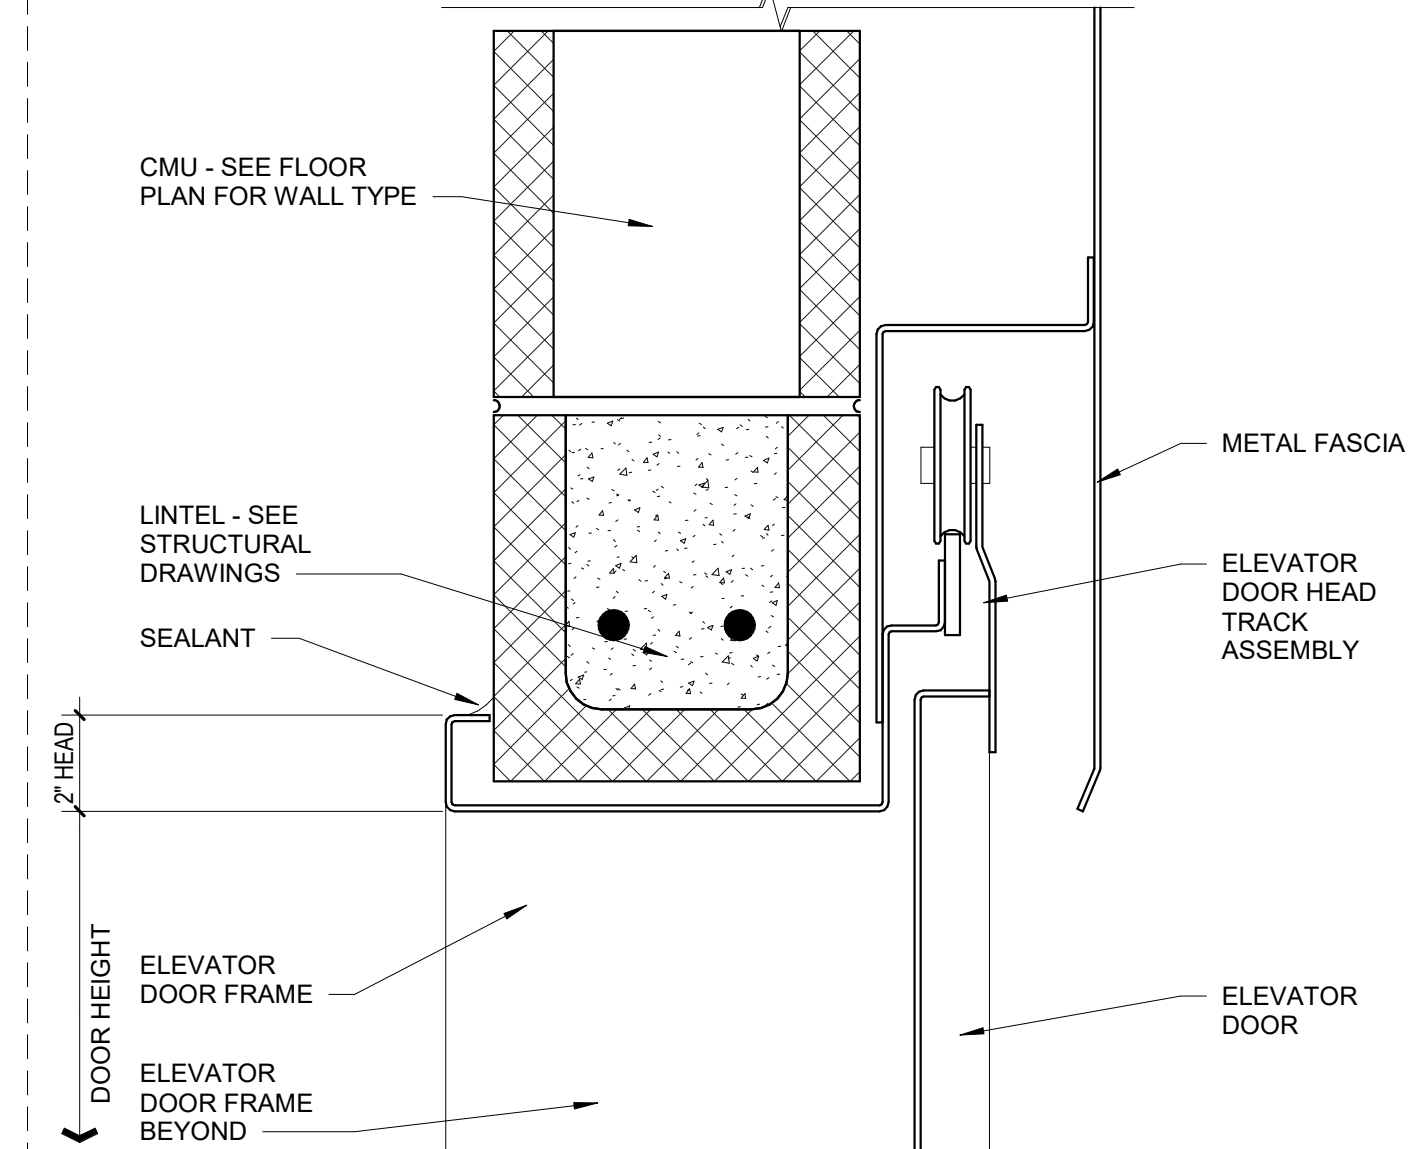


1 ELEVATOR DOOR HEAD DETAIL
3" = 1'-0"

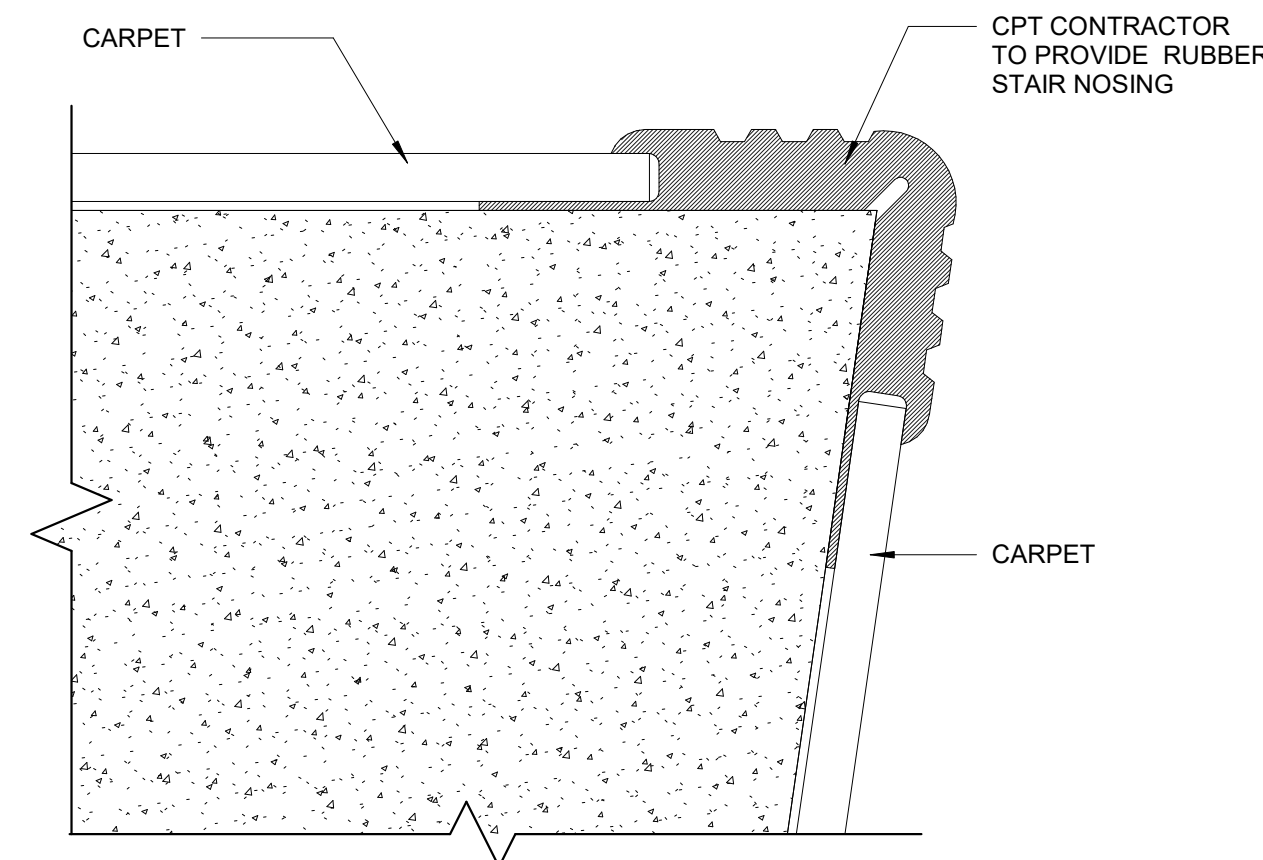


13 NOSING DETAIL
12" = 1'-0"

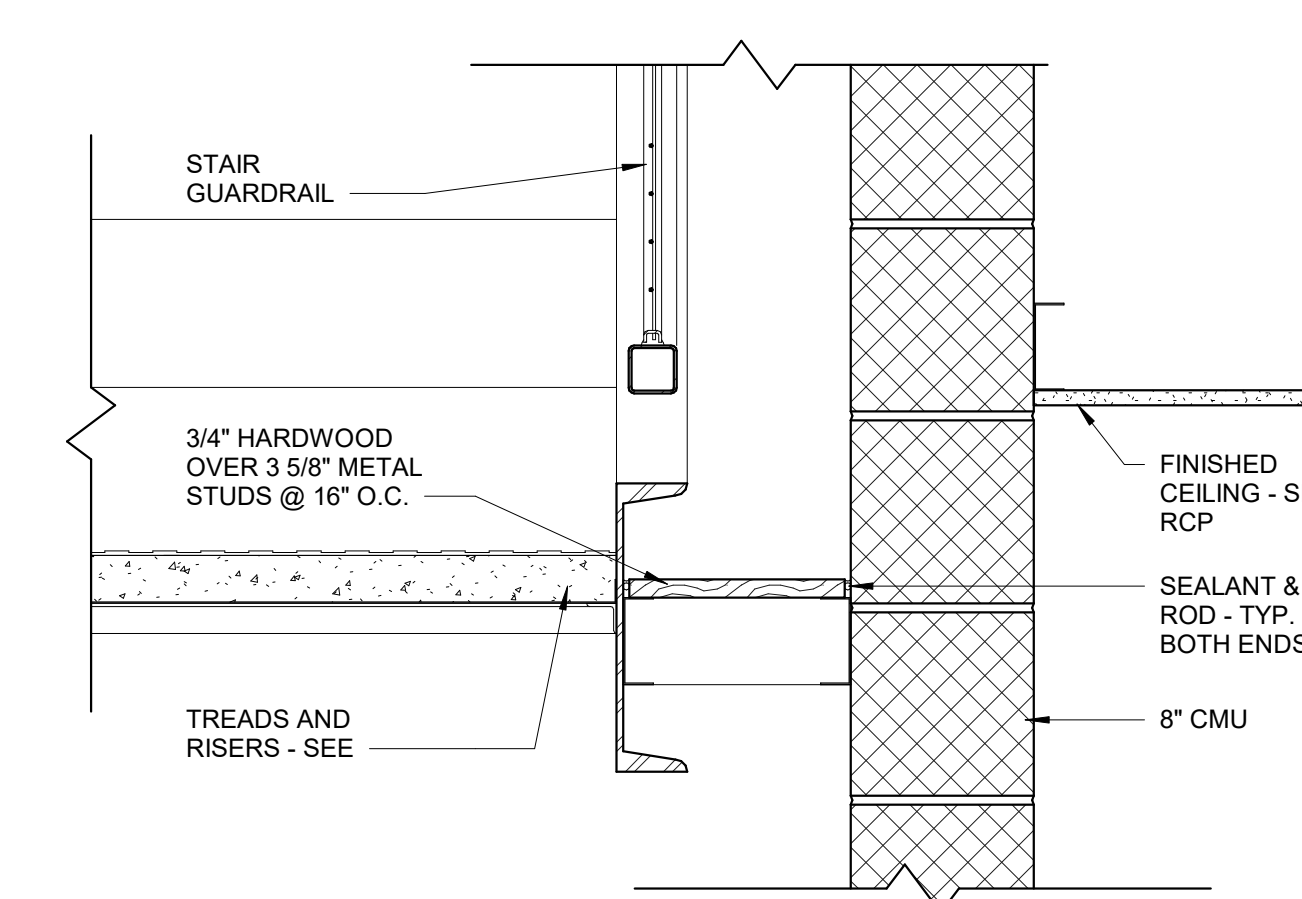


7 STAIR WELL TRIM DETAIL
1 1/2" = 1'-0"

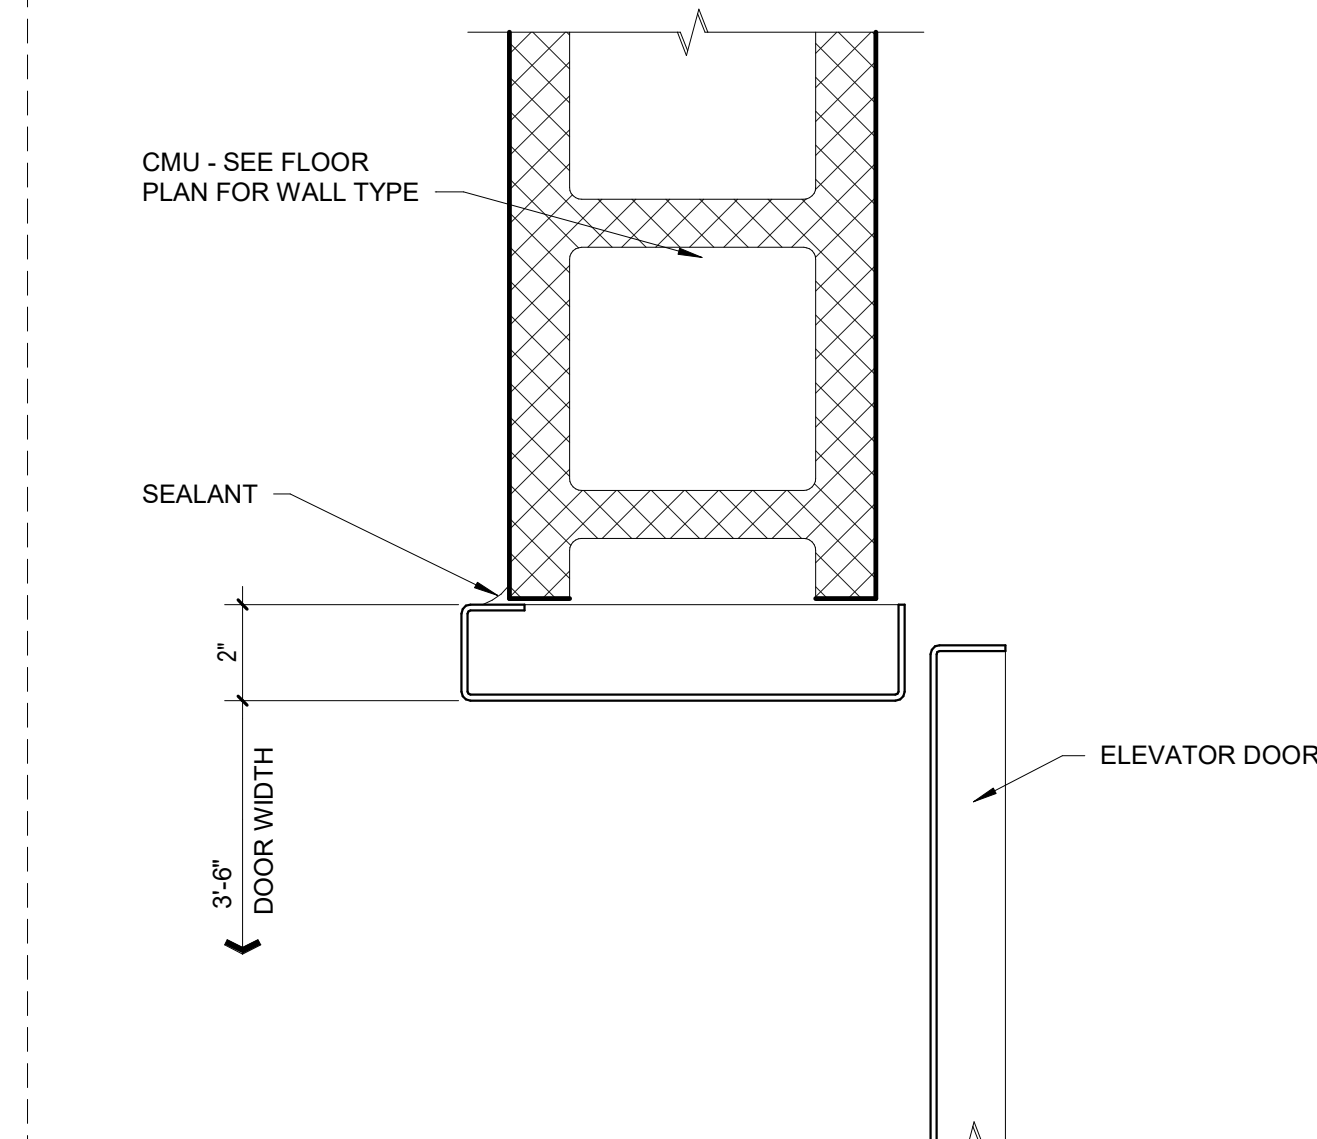


2 ELEVATOR DOOR JAMB DETAIL
3" = 1'-0"

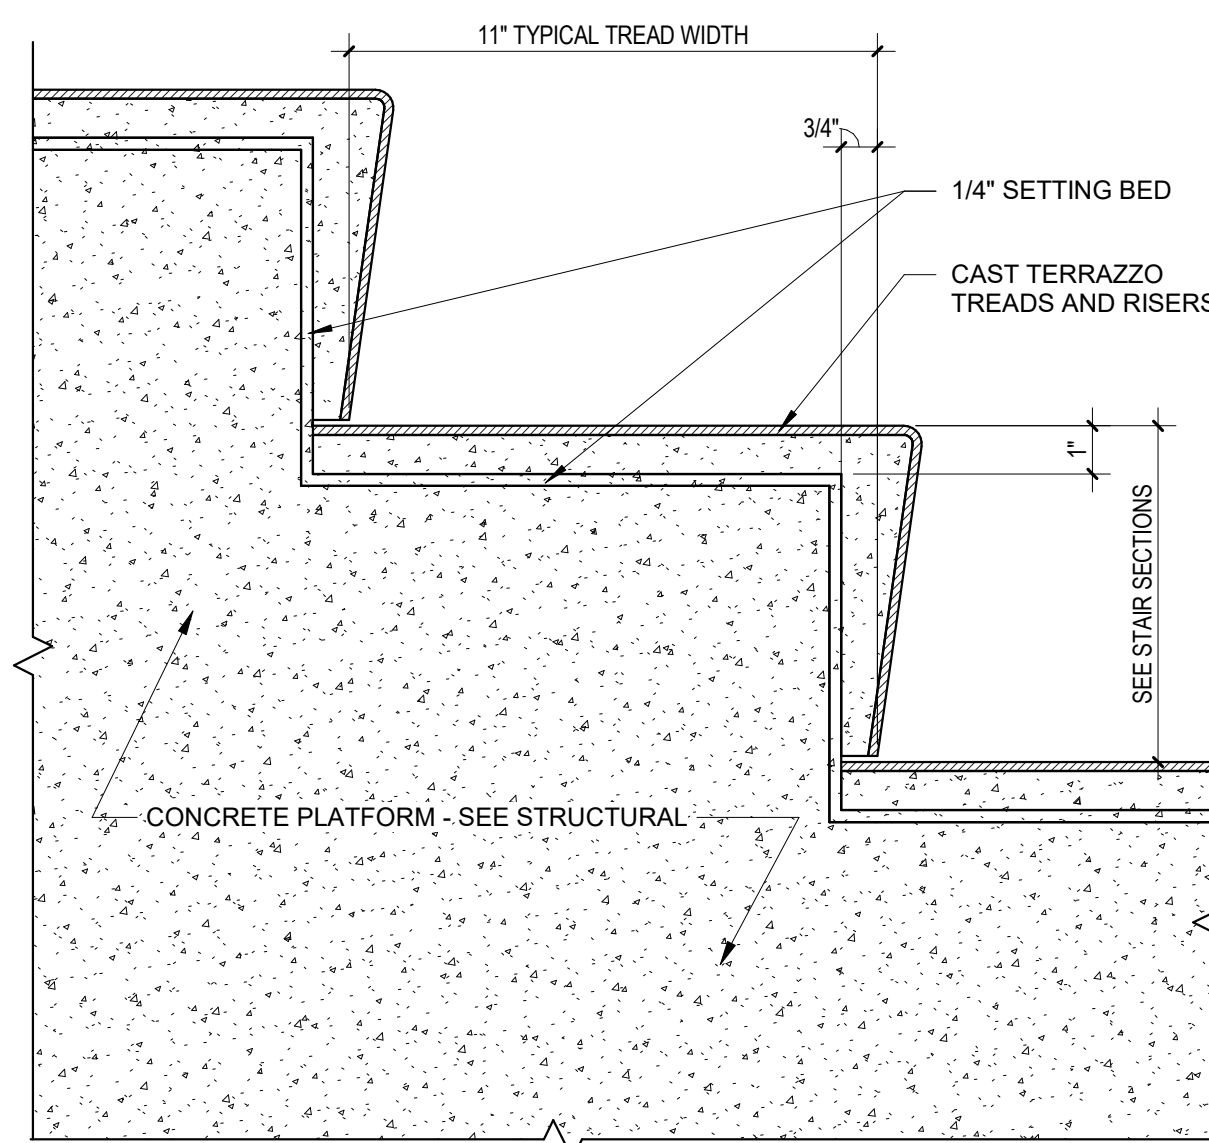


15 TYPICAL TREAD AND RISER DETAIL
3" = 1'-0"

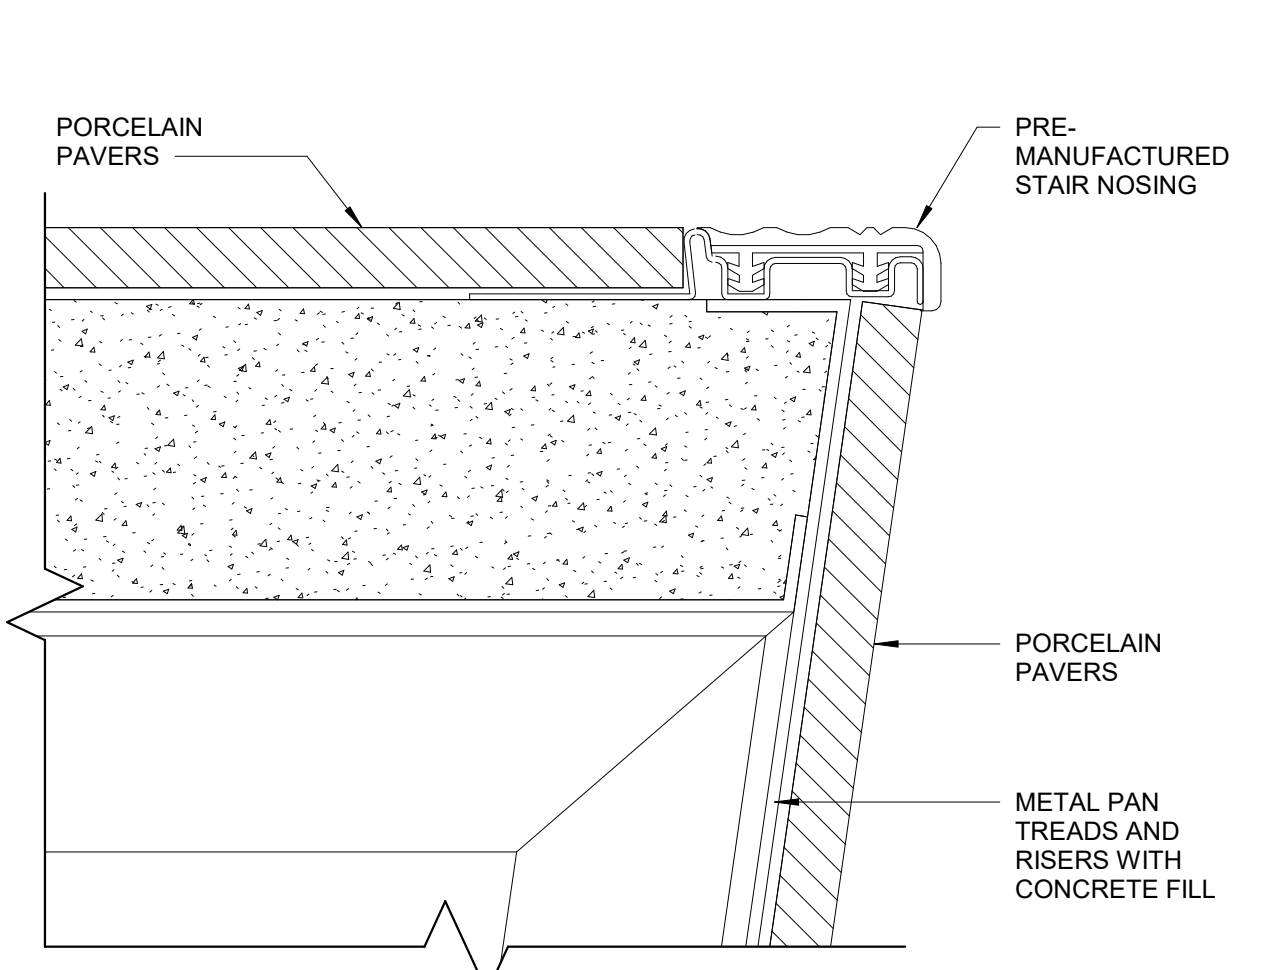


12 NOSING DETAIL - PORCELAIN TREADS & RISERS
12" = 1'-0"

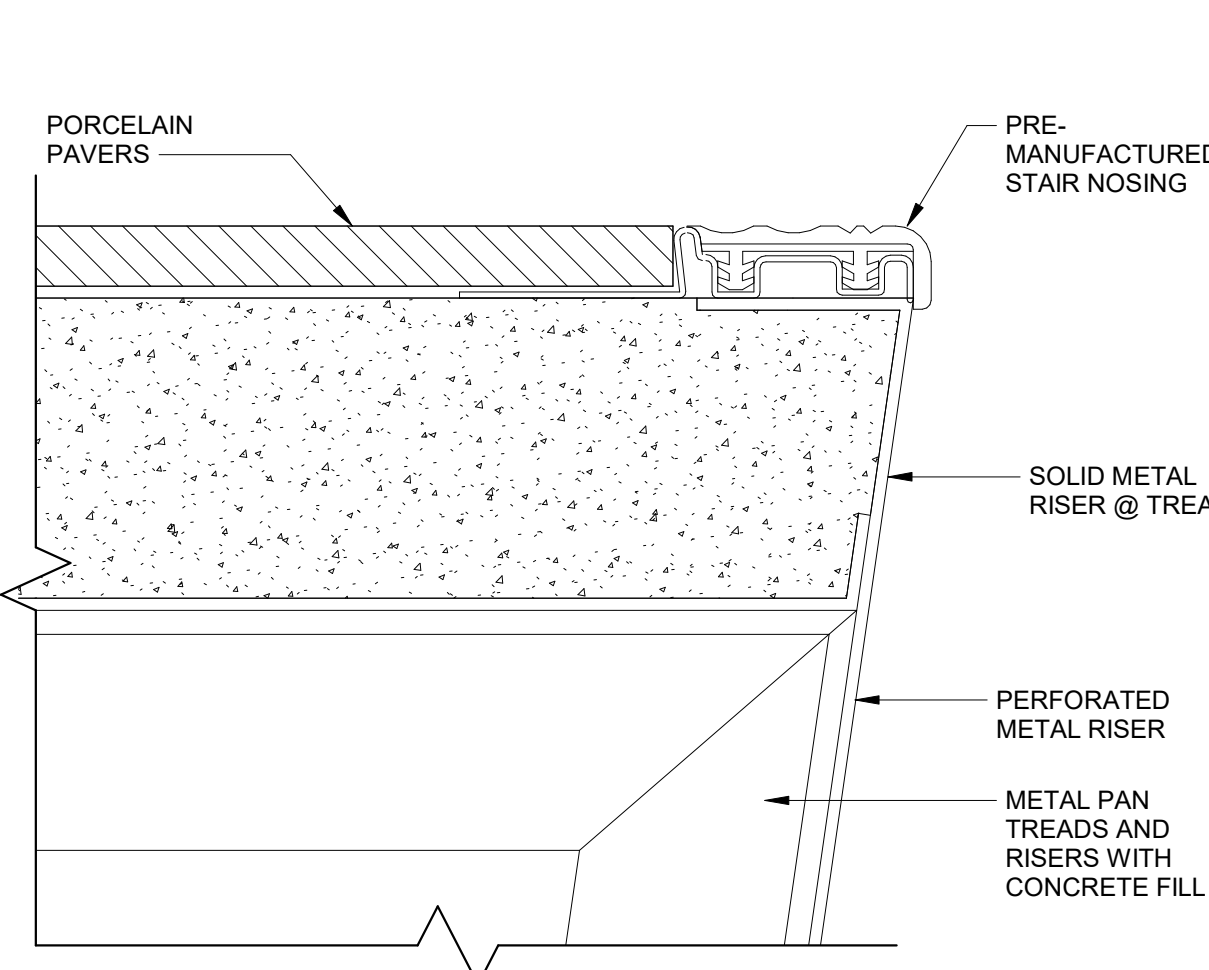


10 NOSING DETAIL - PORCELAIN TREADS /
PERF. METAL RISERS
12" = 1'-0"

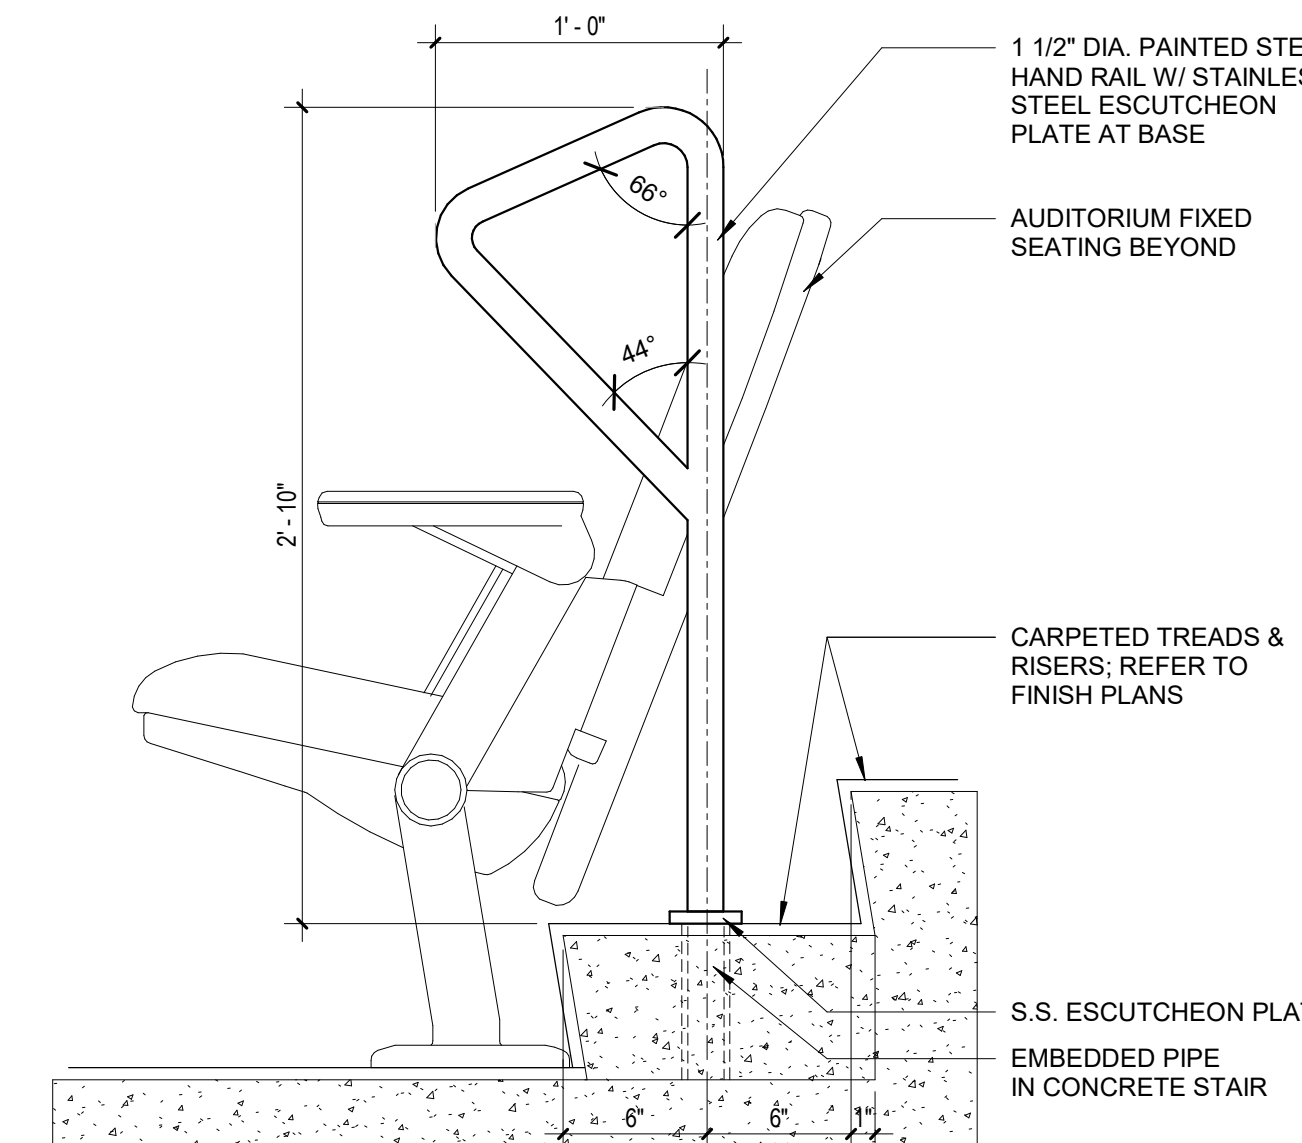


6 AUDITORIUM RAIL @ AISLE
1 1/2" = 1'-0"

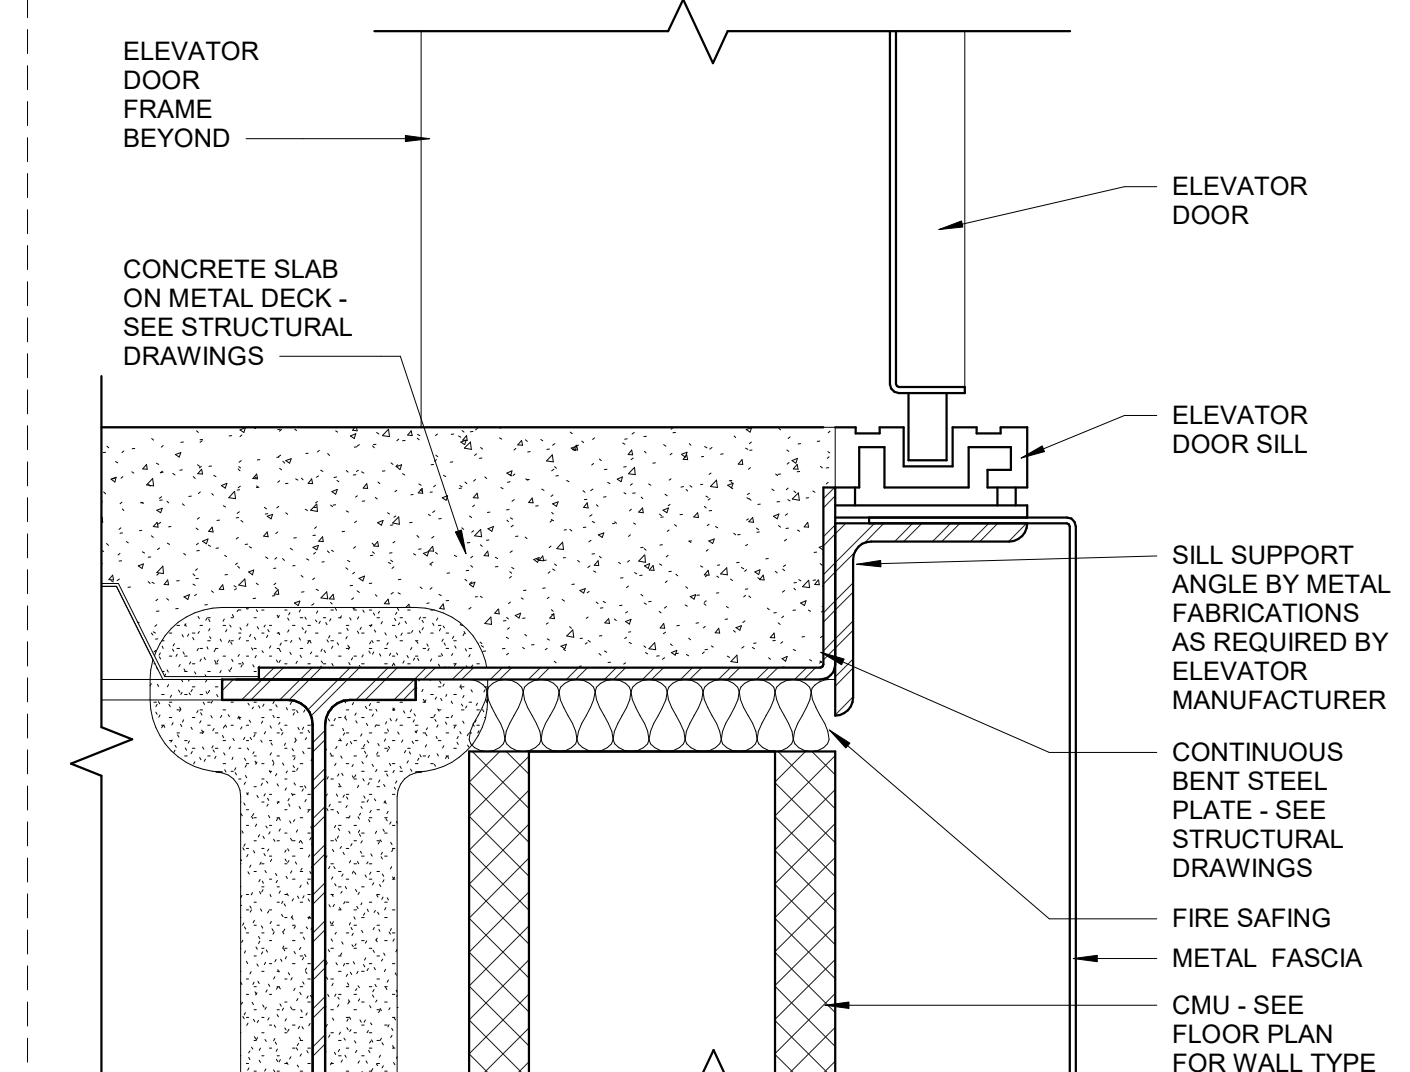


4 ELEVATOR DOOR SILL DETAIL
3" = 1'-0"

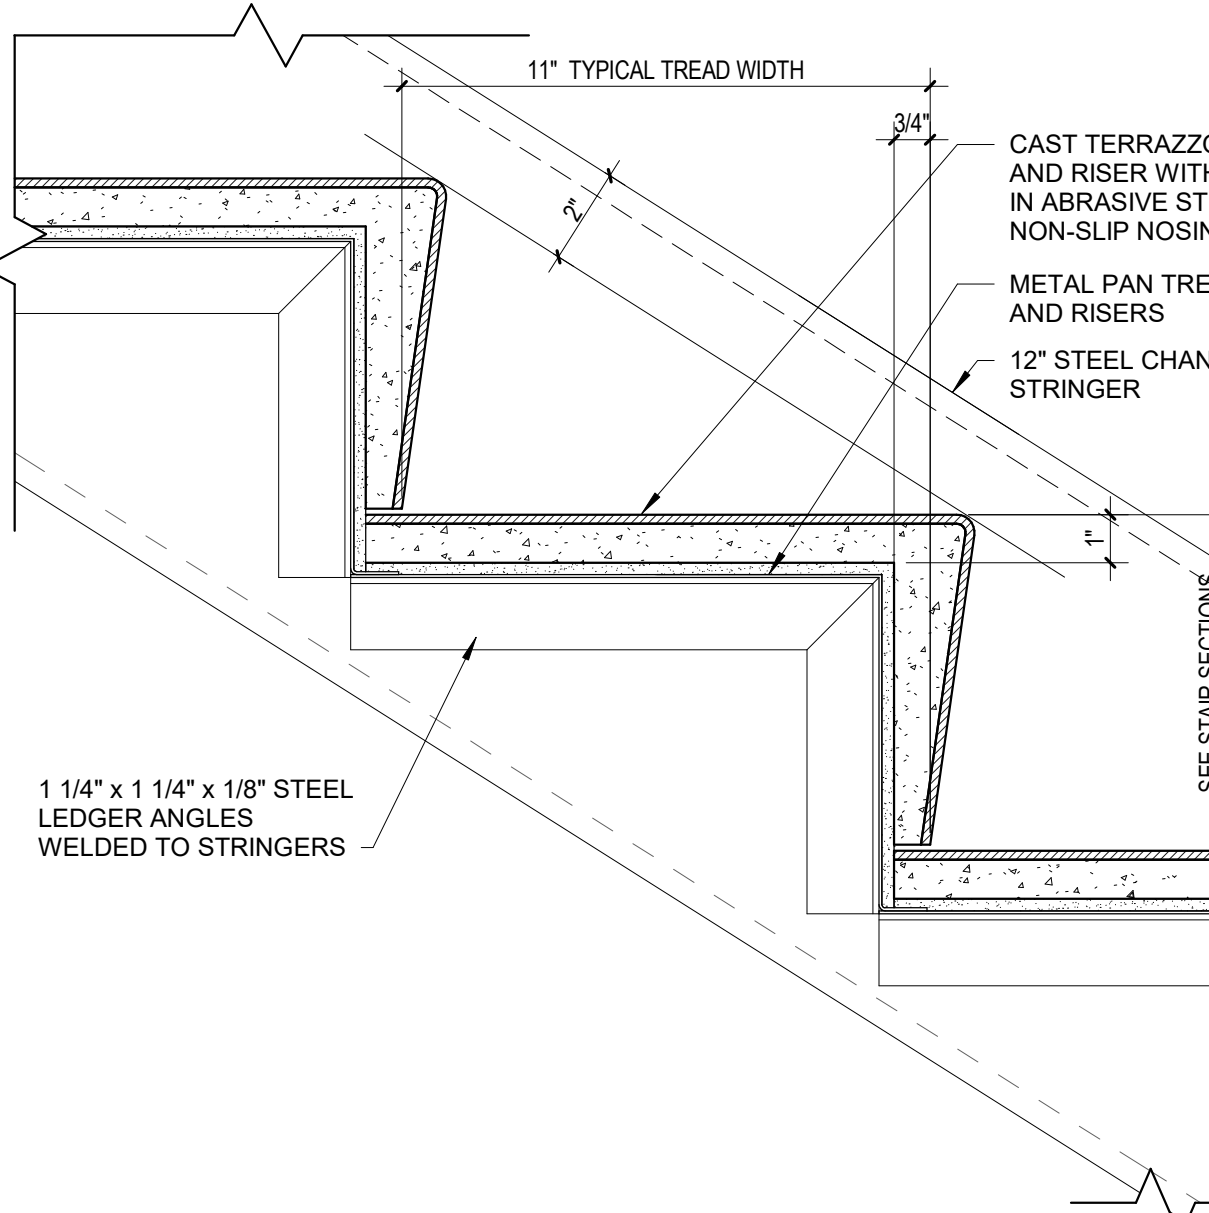


14 TERRAZZO TREAD AND RISER DETAIL
3" = 1'-0"

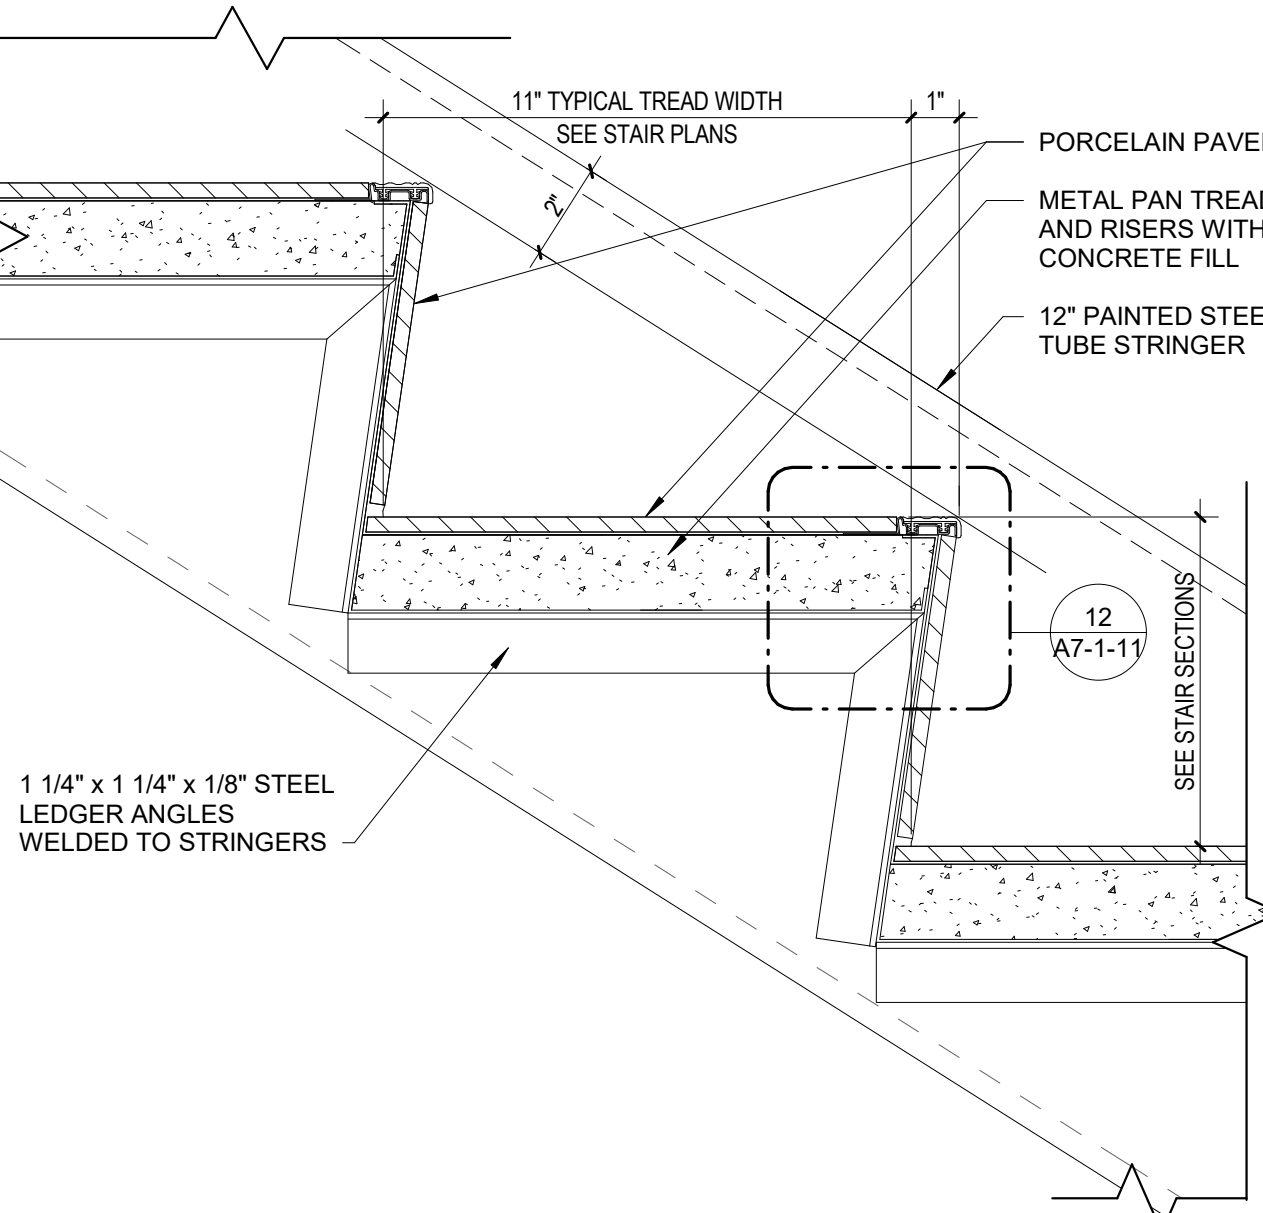


11 PORCELAIN TREAD AND RISER DETAIL
3" = 1'-0"

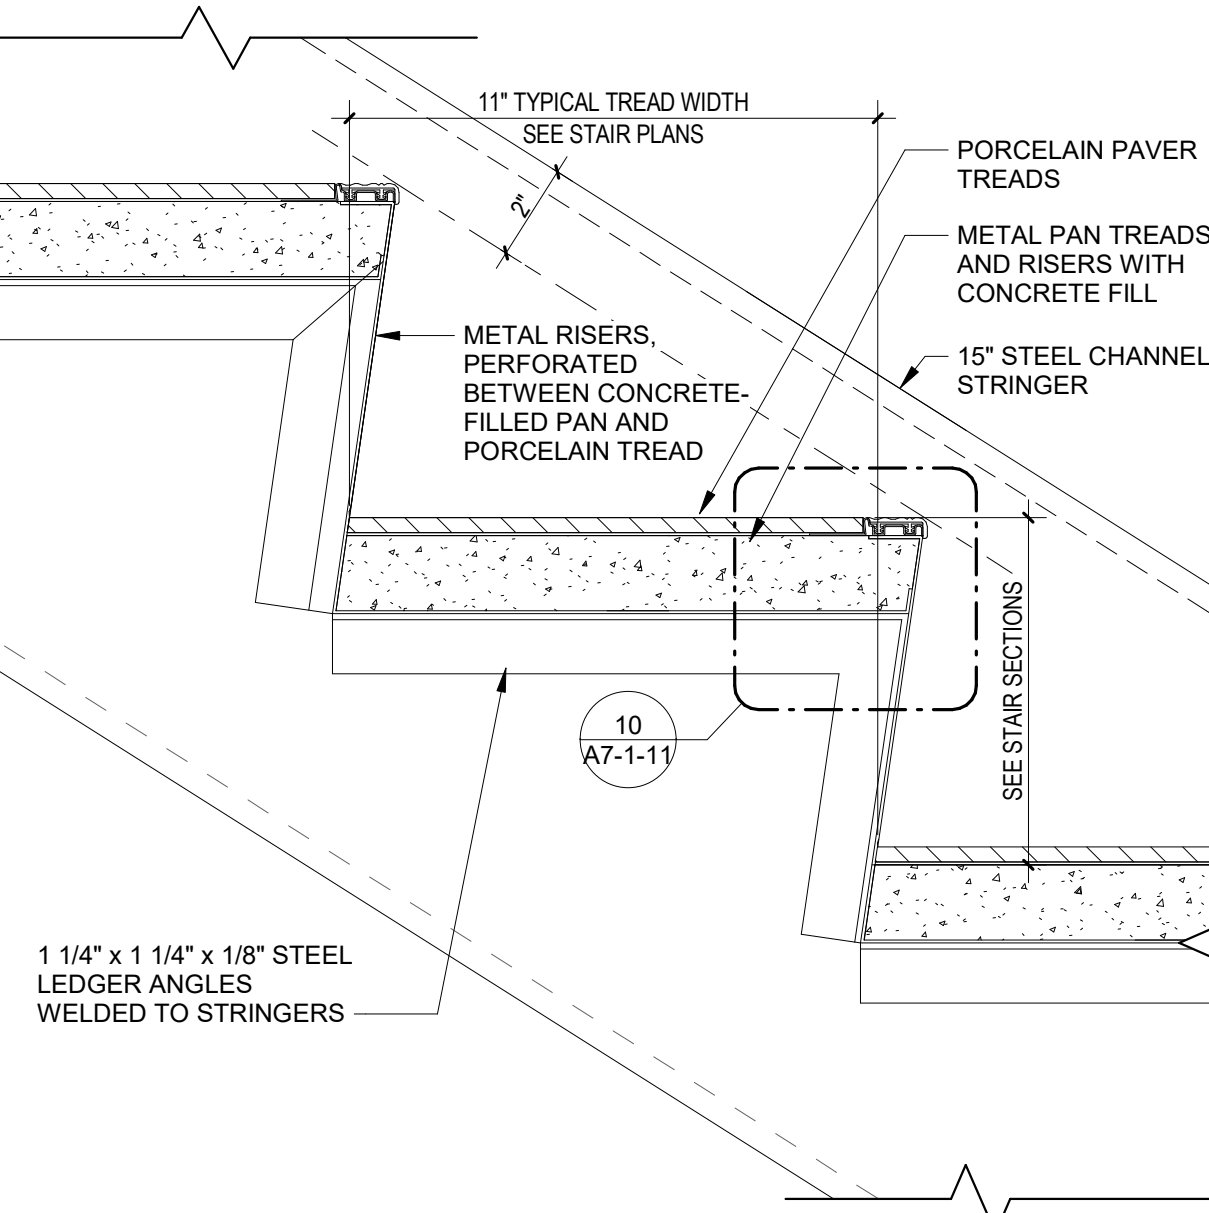

9 PORCELAIN TREAD - PERF. METAL RISER DETAIL
3" = 1'-0"

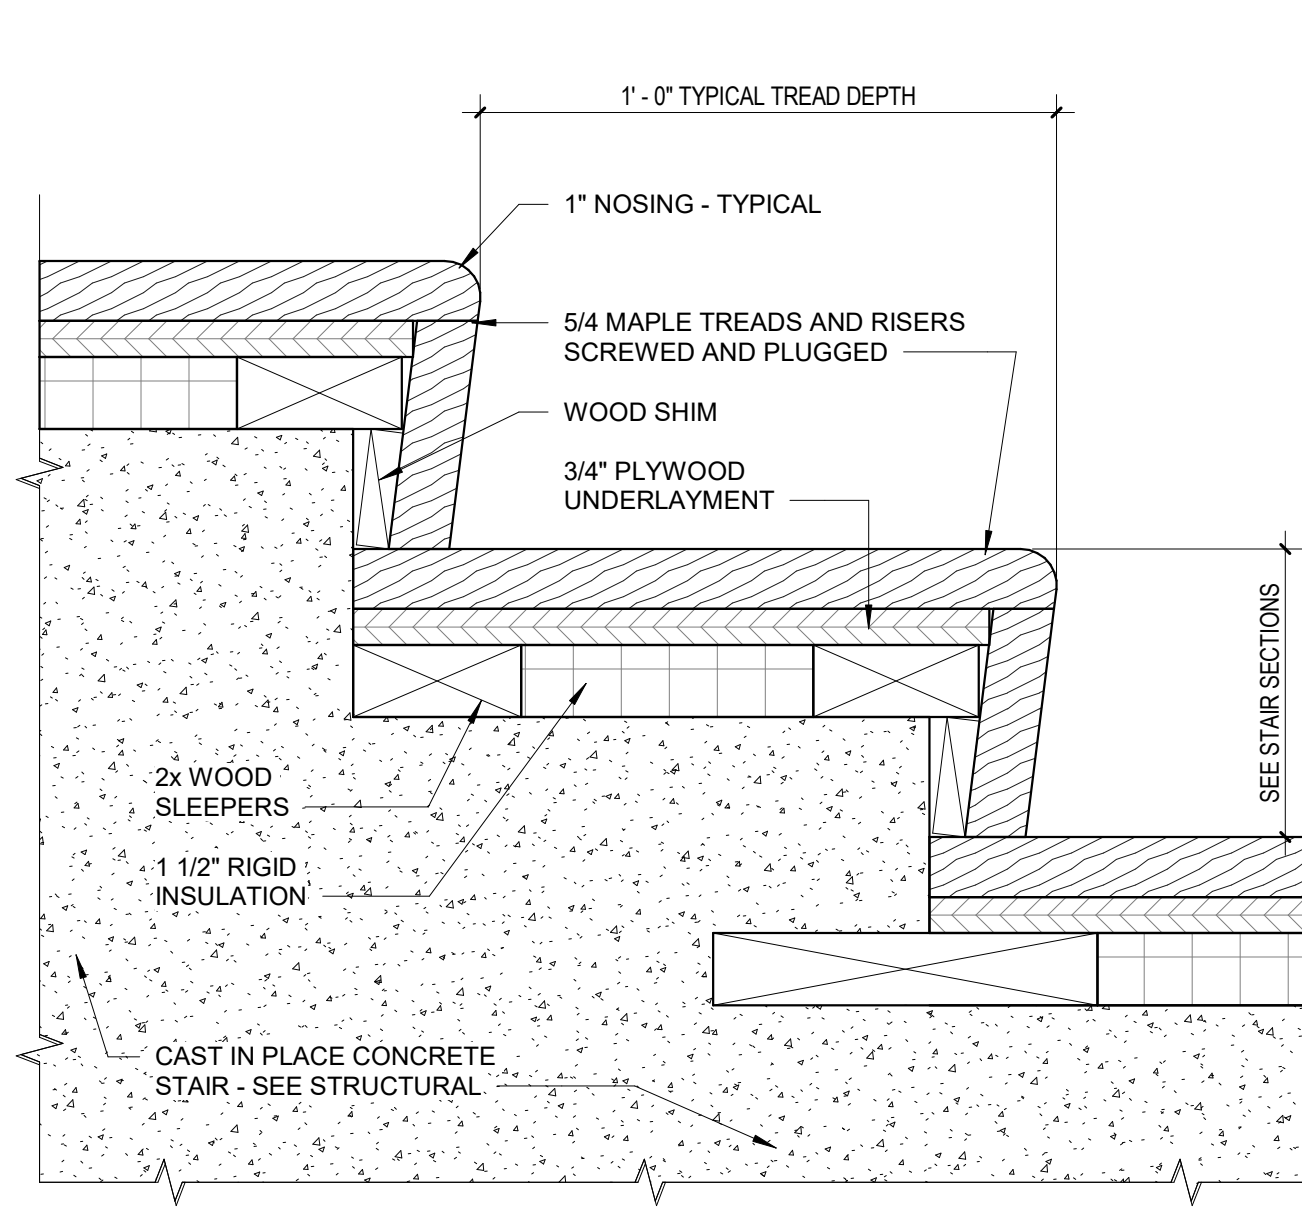


5 TYPICAL TREAD AND RISER DETAIL
3" = 1'-0"

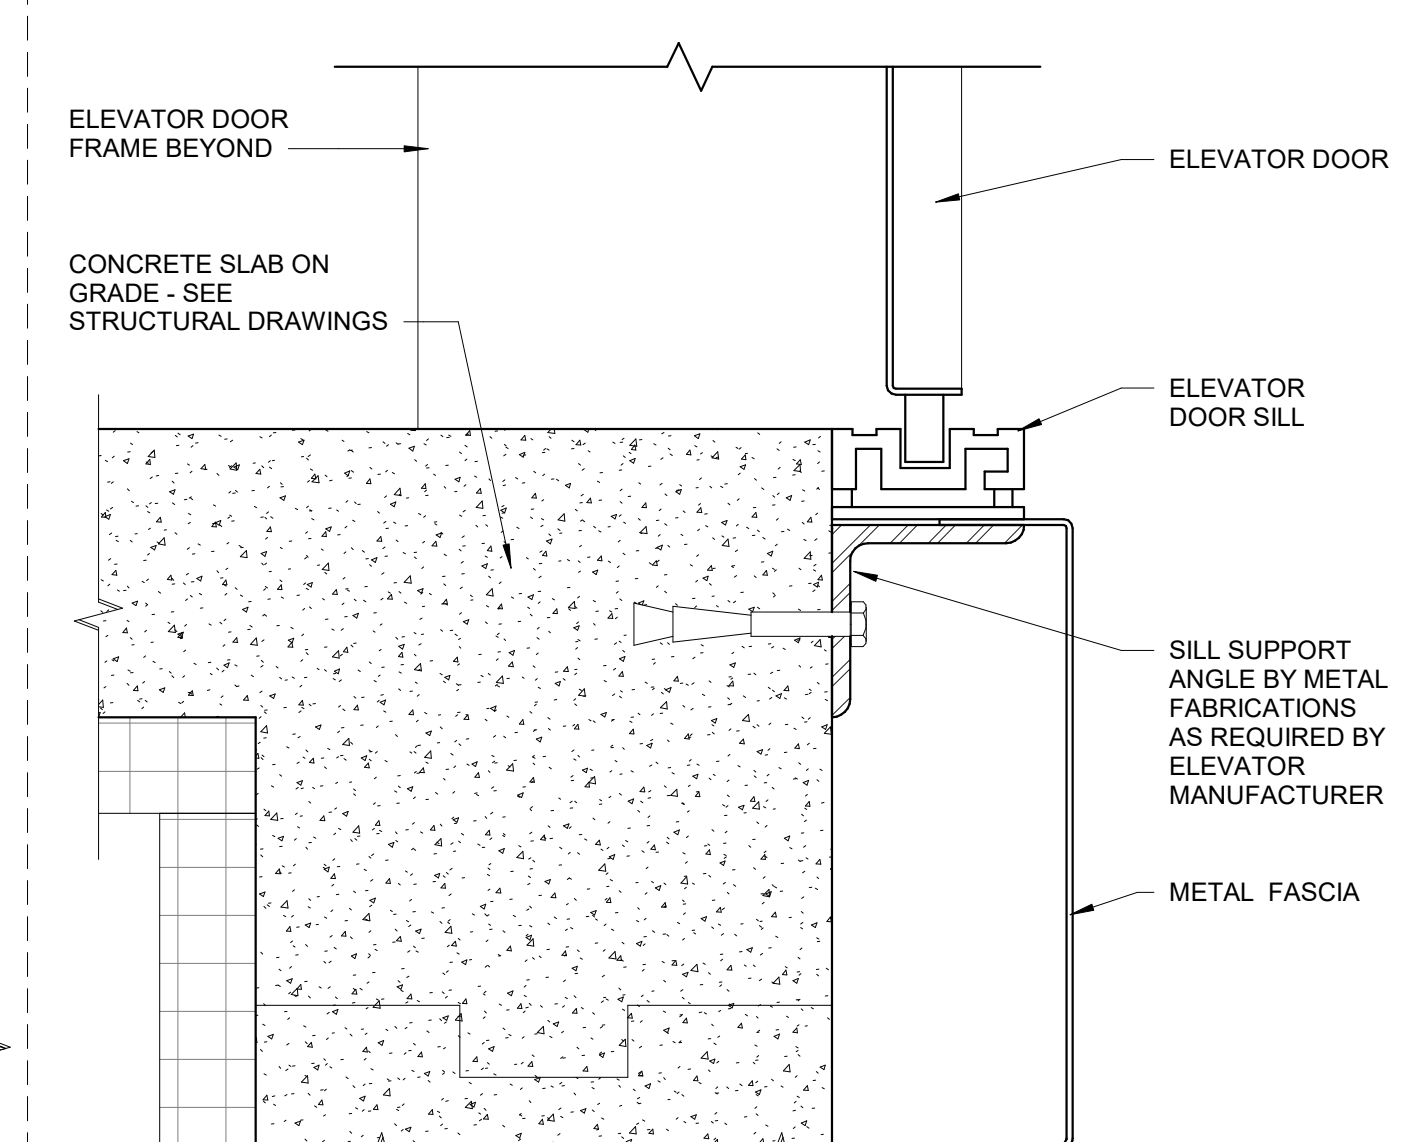


3 ELEVATOR DOOR SILL DETAIL
3" = 1'-0"

© COPYRIGHT 2021 DRUMMEYS ROSANE ANDERSON, INC.

MSBA DESIGN
DEVELOPMENT
SUBMISSION
August 4th, 2022

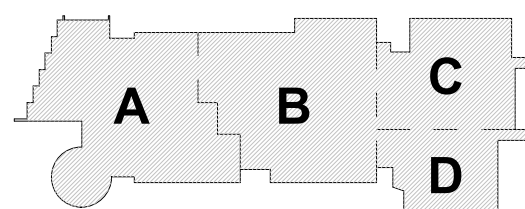




PROJECT NORTH
MAGNETIC NORTH

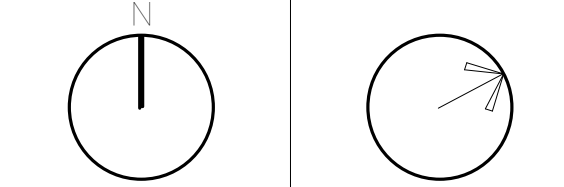


**STAIR DETAILS -
ELEVATOR
DETAILS,
SPECIALTY
DETAILS**

Scale: As indicated
Job No.: 20202
Drawn By: DRA
Date: August 4th, 2022

A7-1-11

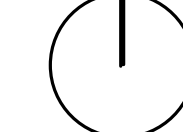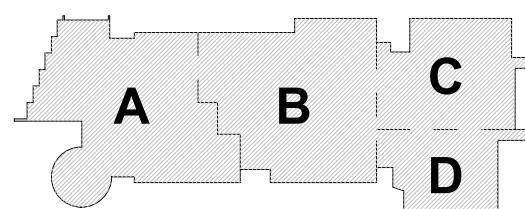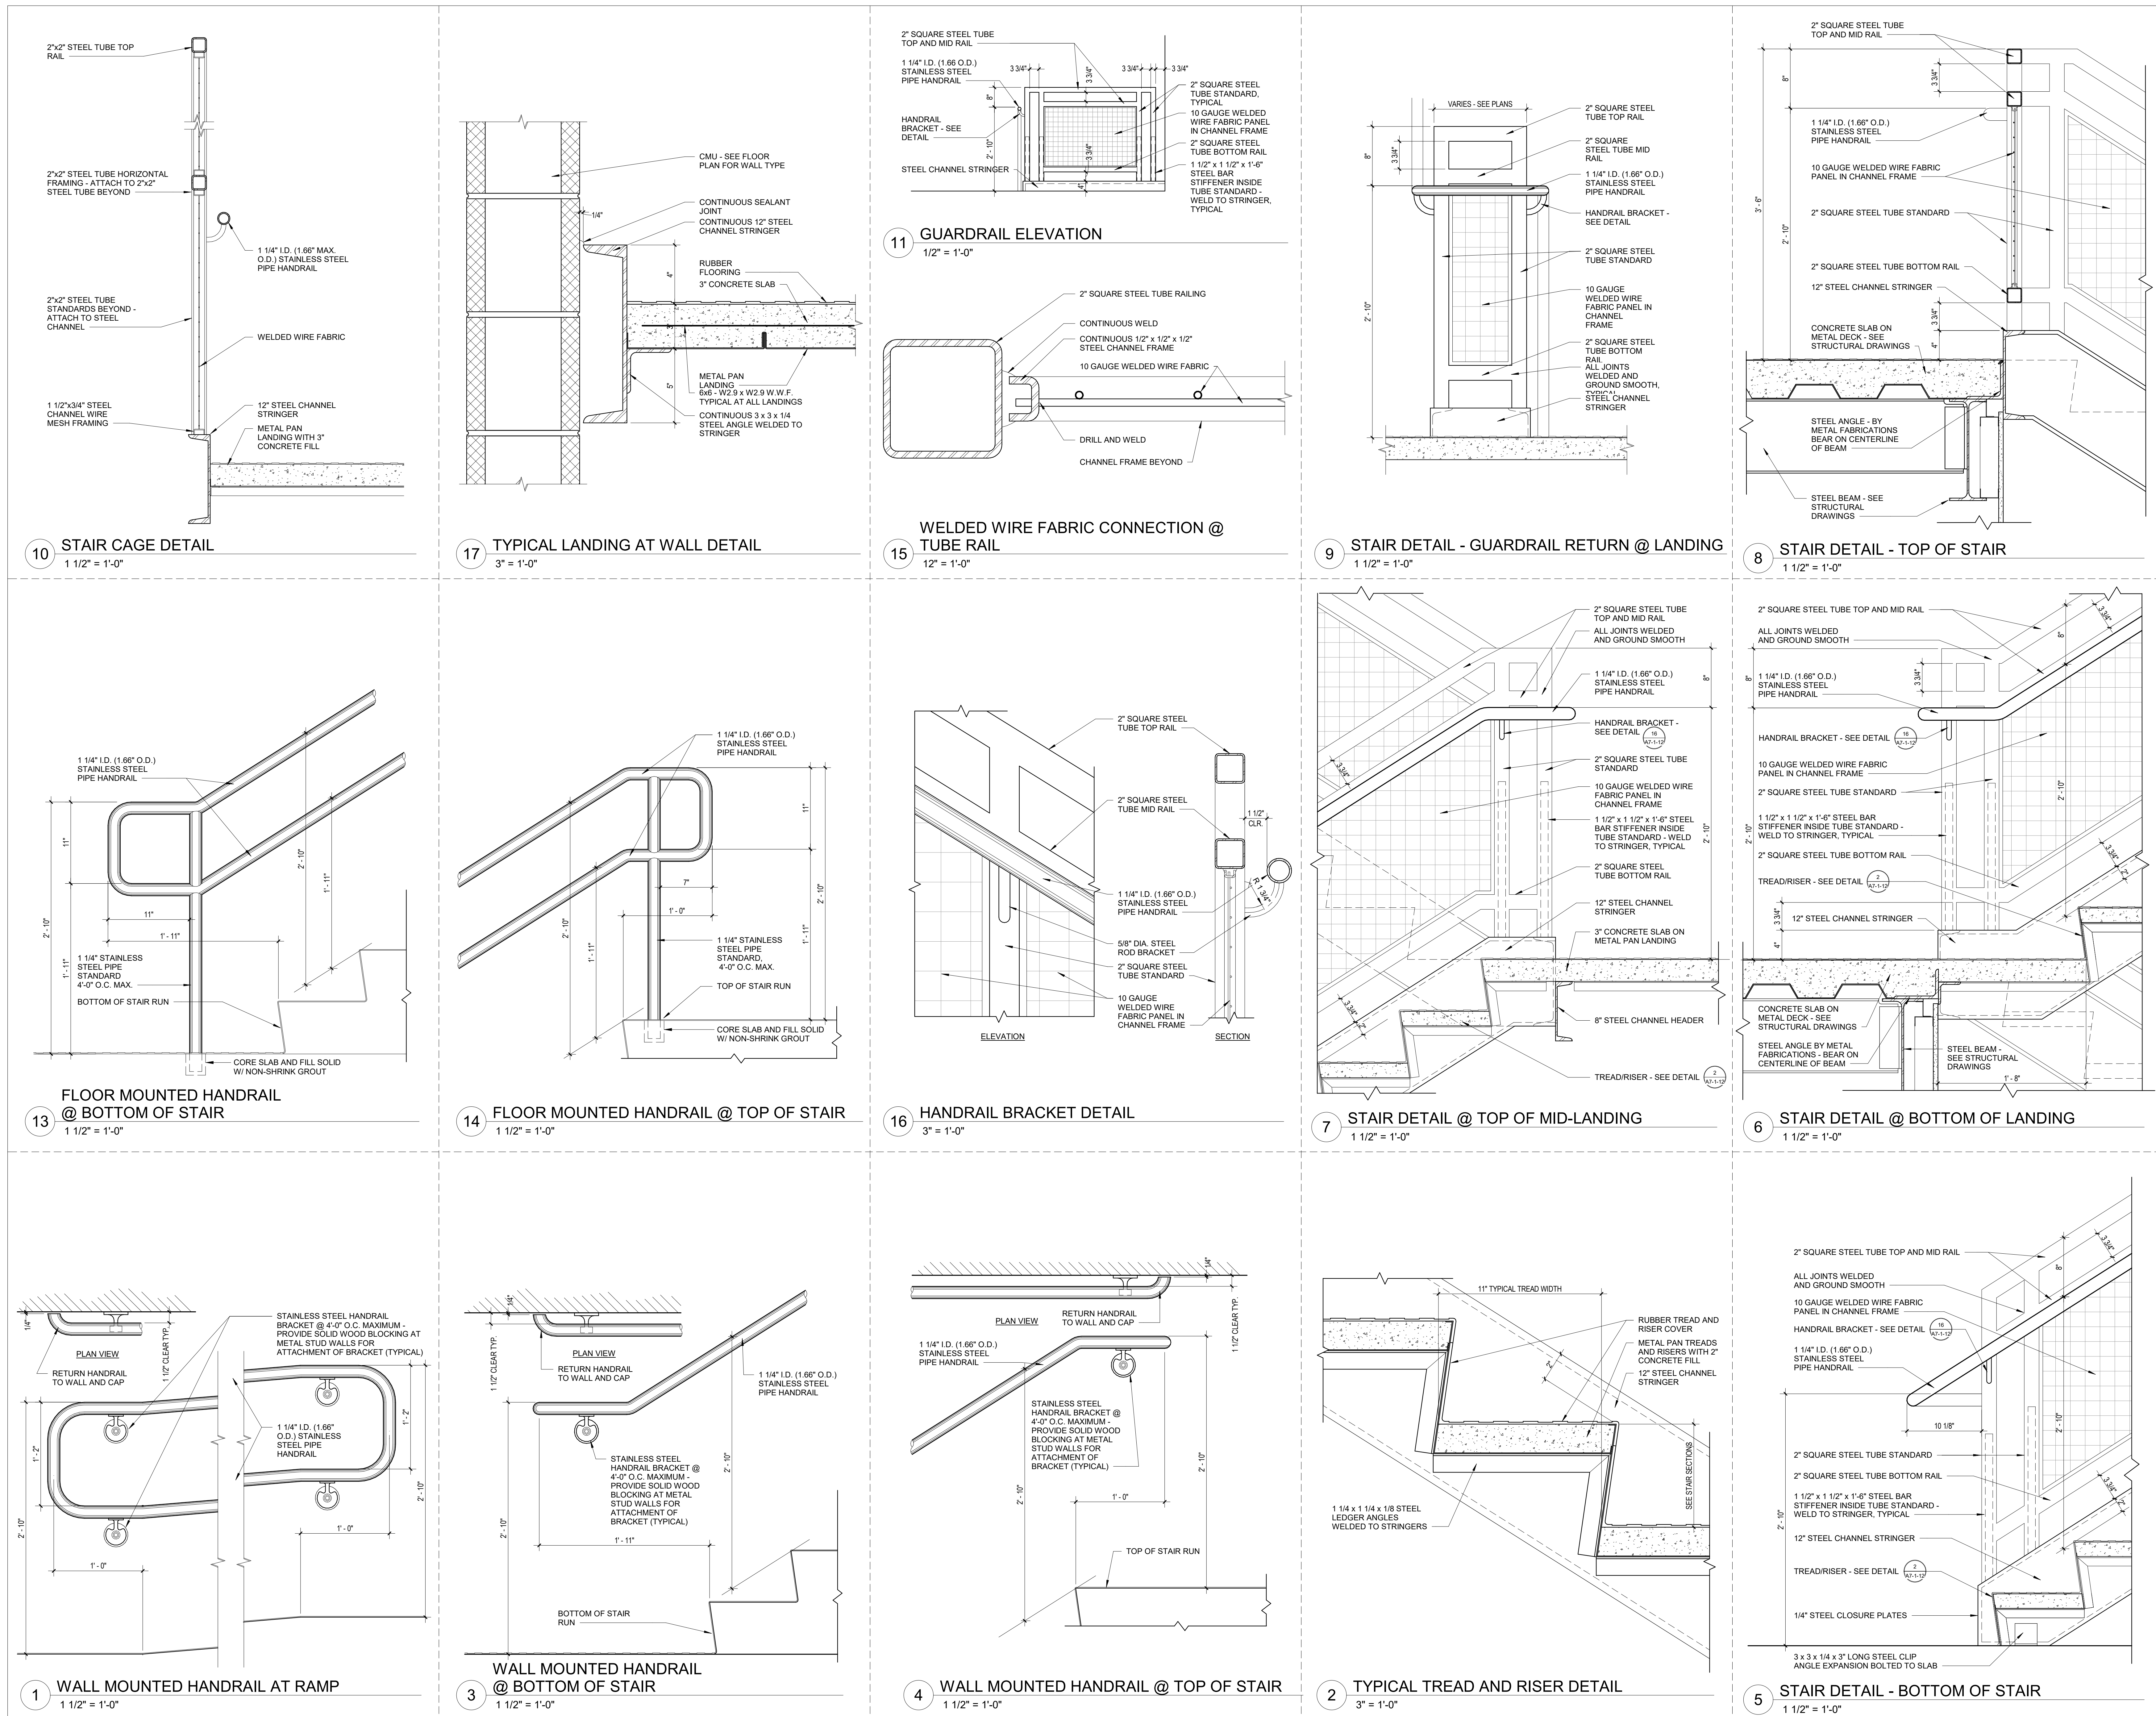


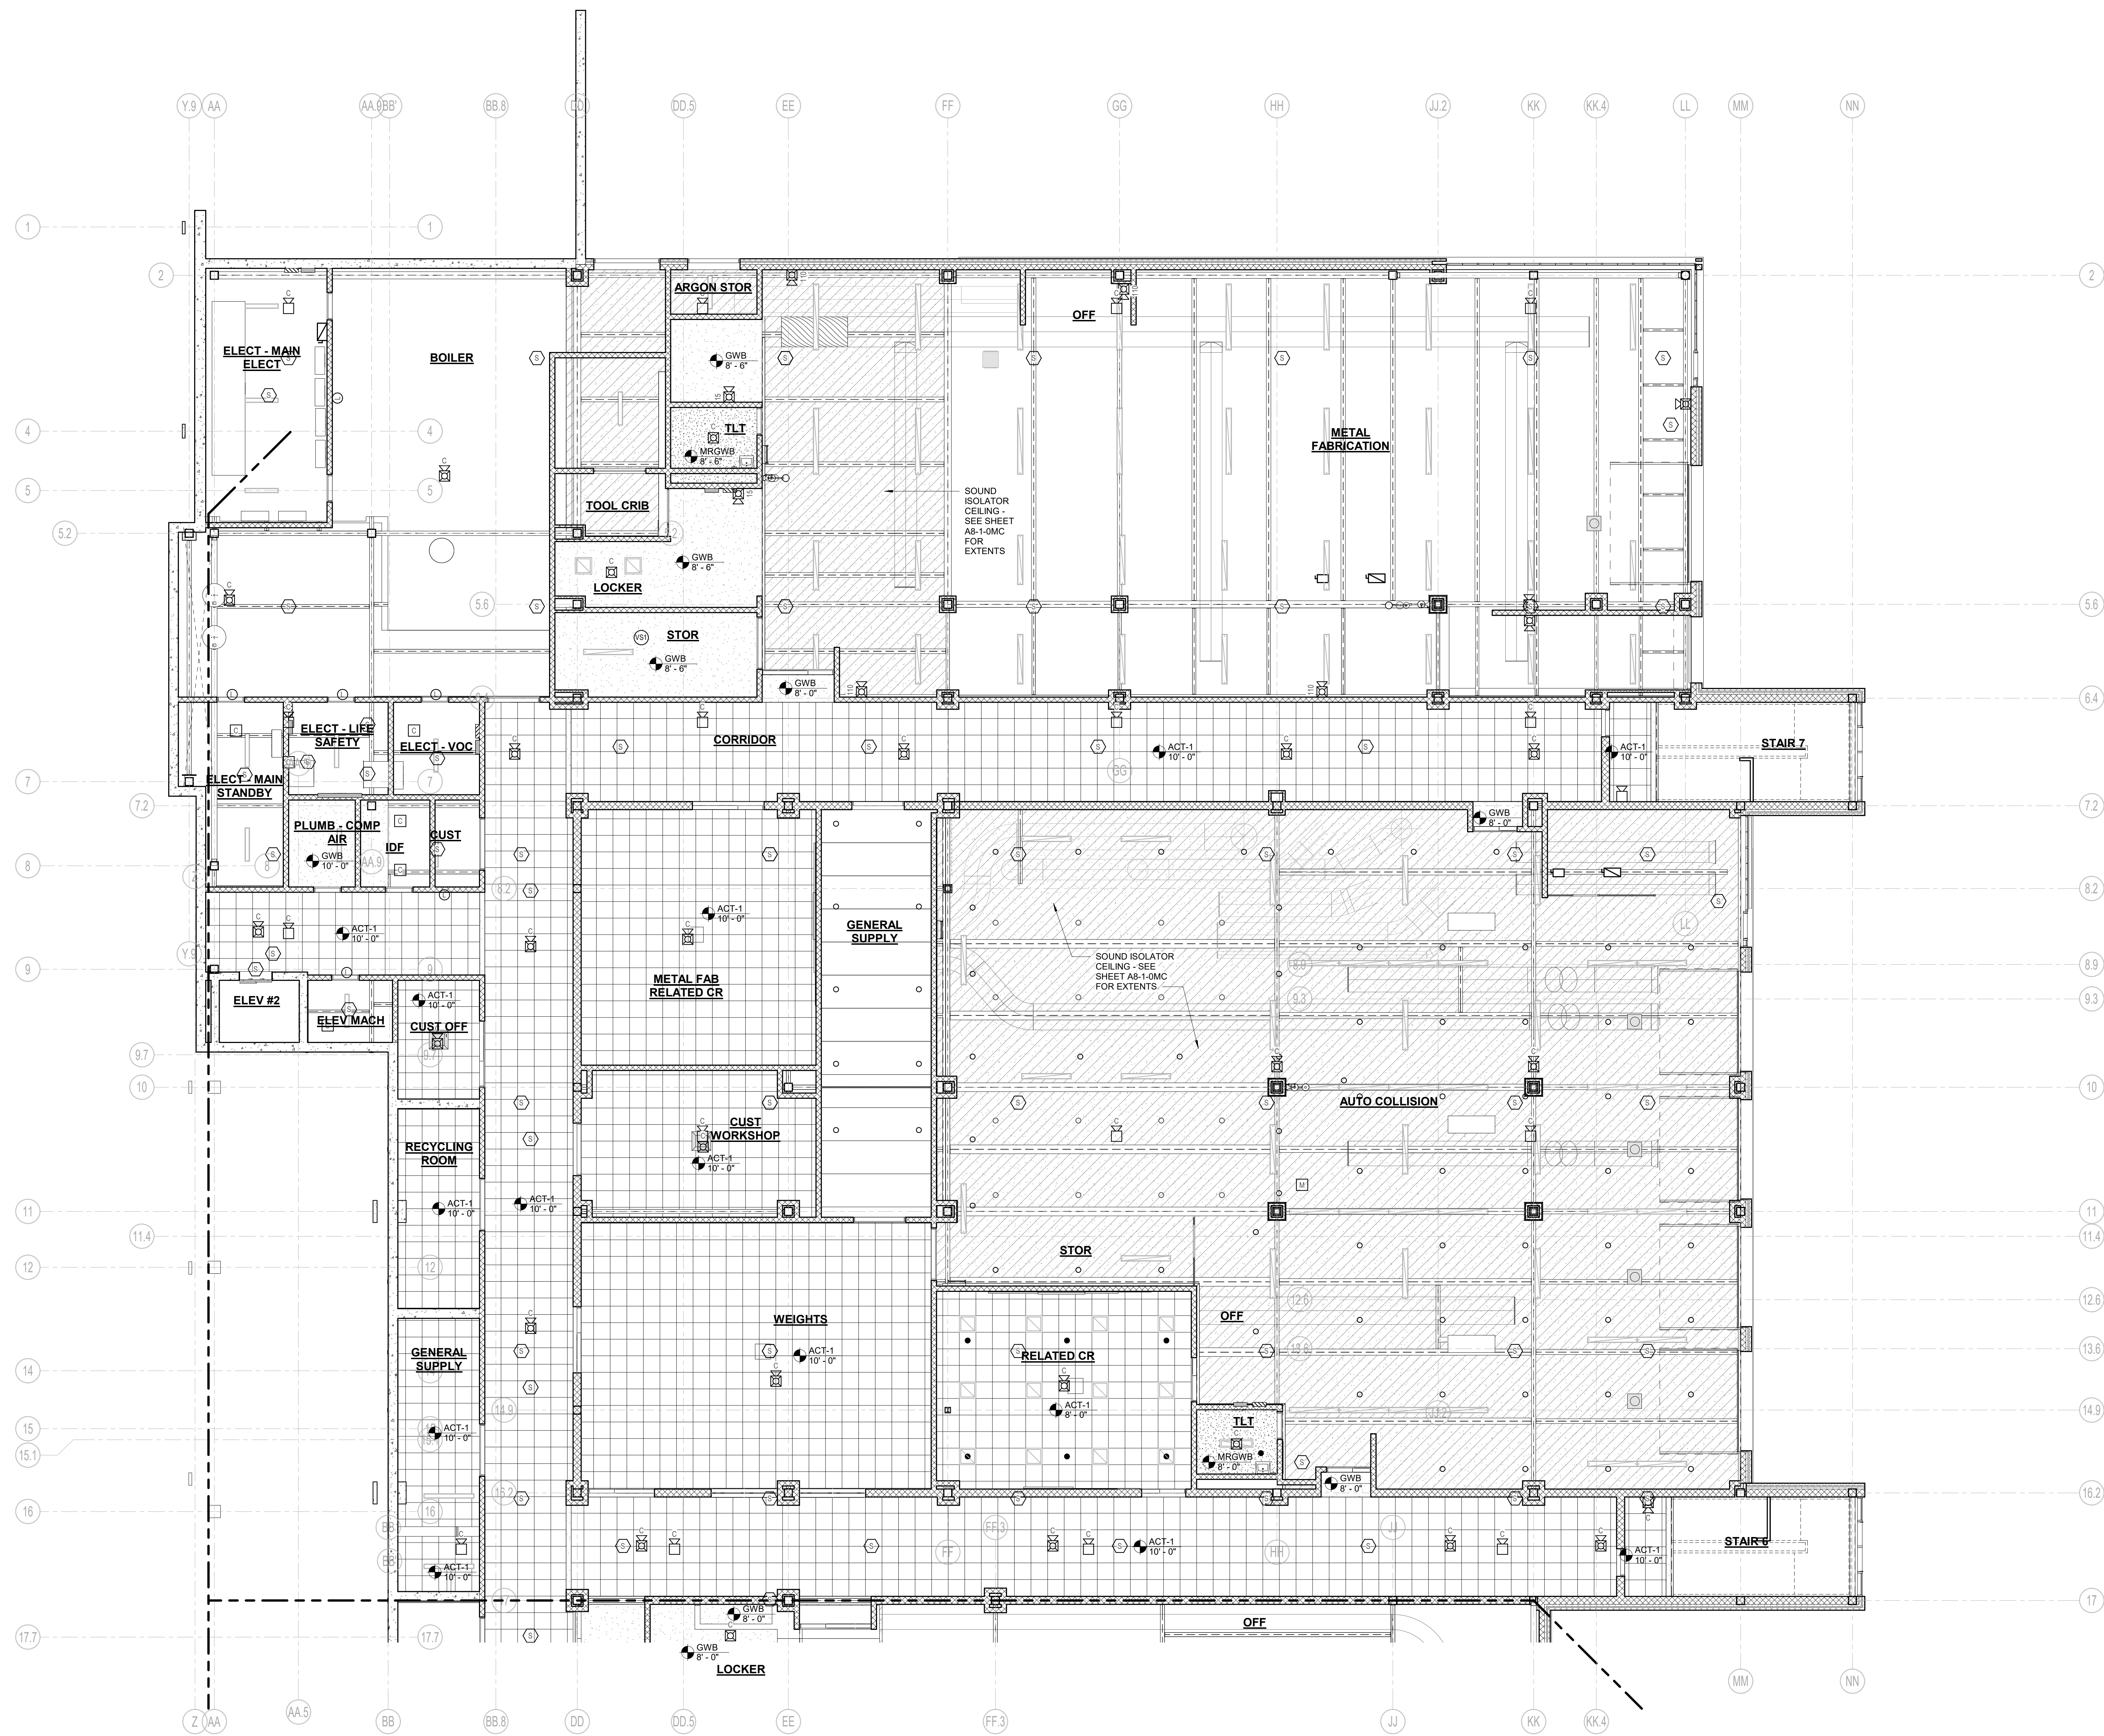

1 LOWER LEVEL REFLECTED CEILING PLAN - AREA C
1/8" = 1'-0"


© COPYRIGHT 2021 DRUMME ROSANE ANDERSON, INC.

MSBA DESIGN
DEVELOPMENT
SUBMISSION
August 4th, 2022

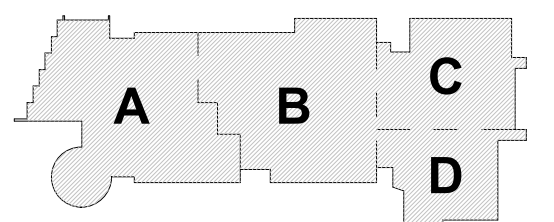

KEY PLAN

PROJECT NORTH MAGNETIC NORTH

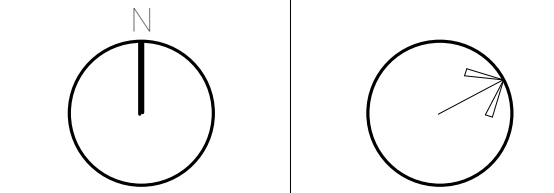

**LOWER LEVEL
REFLECTED
CEILING PLAN -
AREA C**

Scale: 1/8" = 1'-0"
Job No.: 20202
Drawn By: DRA
Date: August 4th, 2022


A8-1-0C

DRA

Drummeys Rosane Anderson, Inc.
225 Oakland Road
Studio 205
South Windsor, CT
06074
Planning | Architecture | Interior Design
Tel: 817.965.1000
www.dra-inc.com

**Northeast
Metropolitan
Regional
Vocational High
School**


100 Hemlock Road,
Wakefield, MA 01880

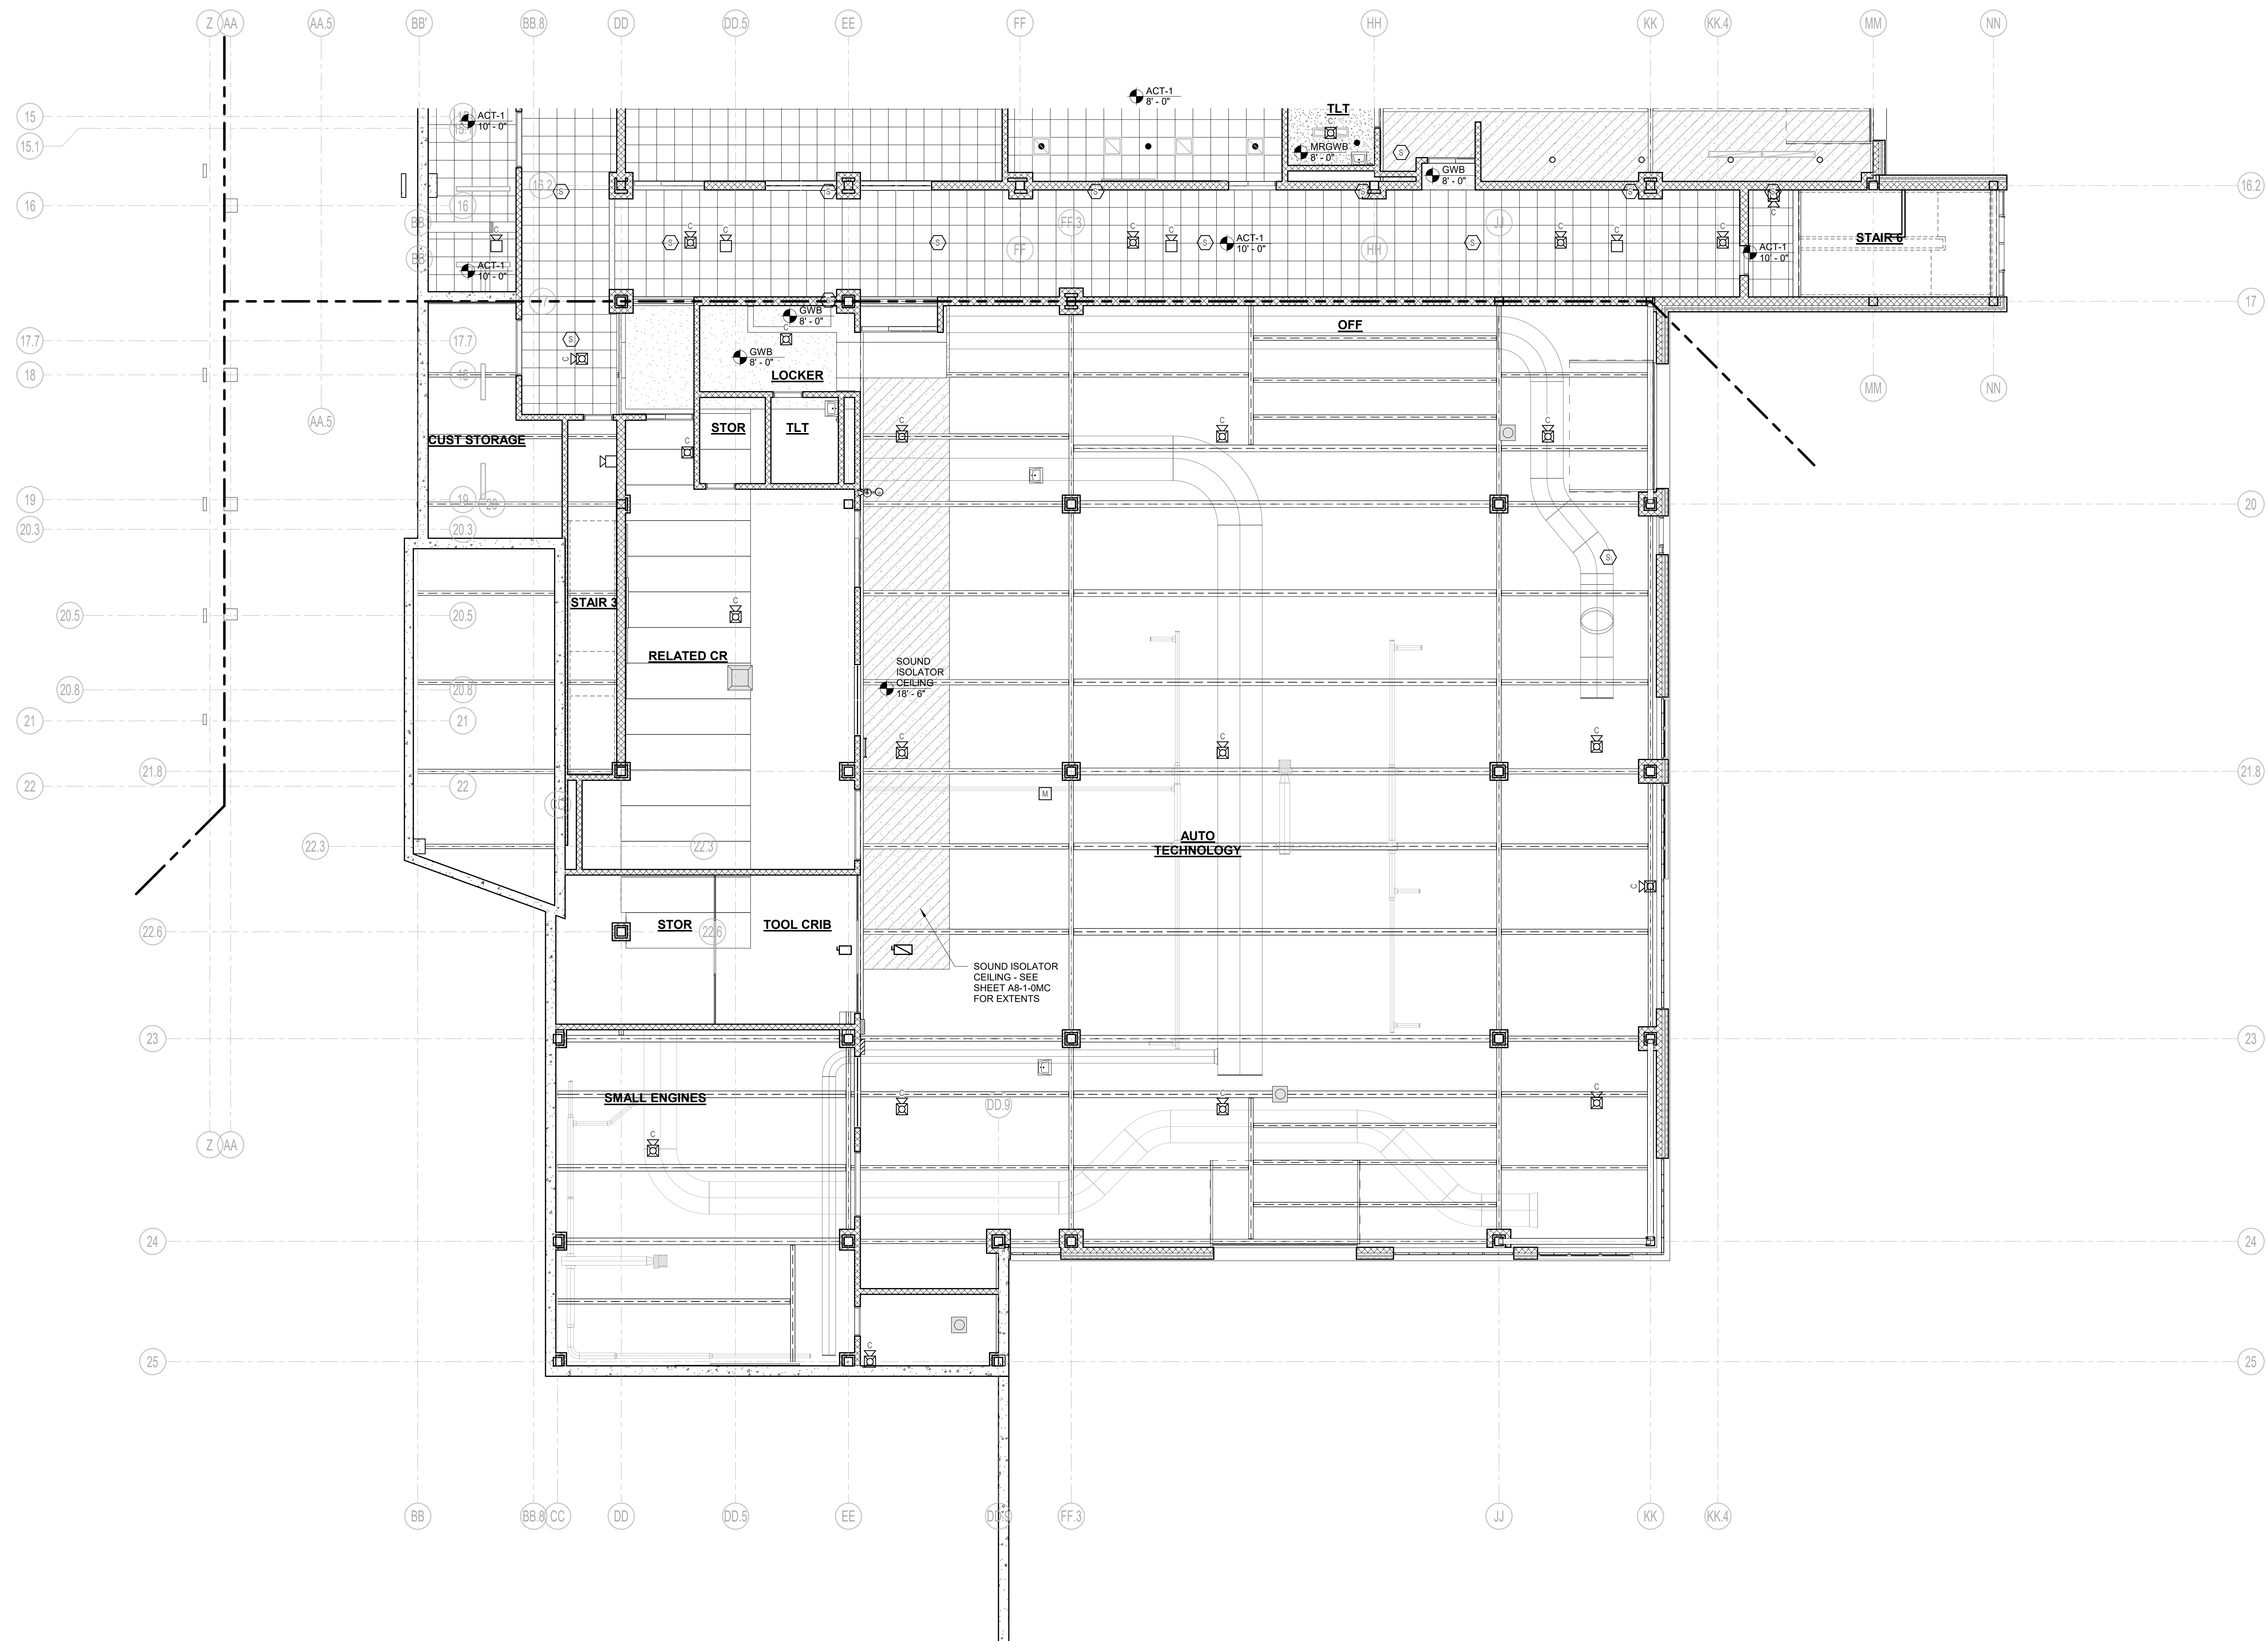

1 LOWER LEVEL REFLECTED CEILING PLAN - AREA D
1/8" = 1'-0"


© COPYRIGHT 2021 DRUMMEYS ROSANE ANDERSON, INC.

MSBA DESIGN
DEVELOPMENT
SUBMISSION
August 4th, 2022

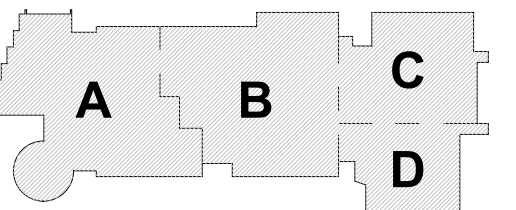


KEY PLAN

PROJECT NORTH

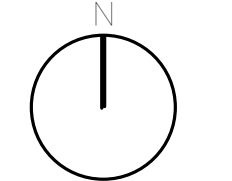


MAGNETIC NORTH

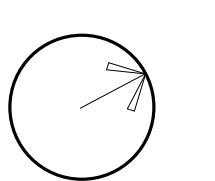

**LOWER LEVEL
REFLECTED
CEILING PLAN -
AREA D**

Scale: 1/8" = 1'-0"
Job No.: 20202
Drawn By: DRA
Date: August 4th, 2022

A8-1-0D

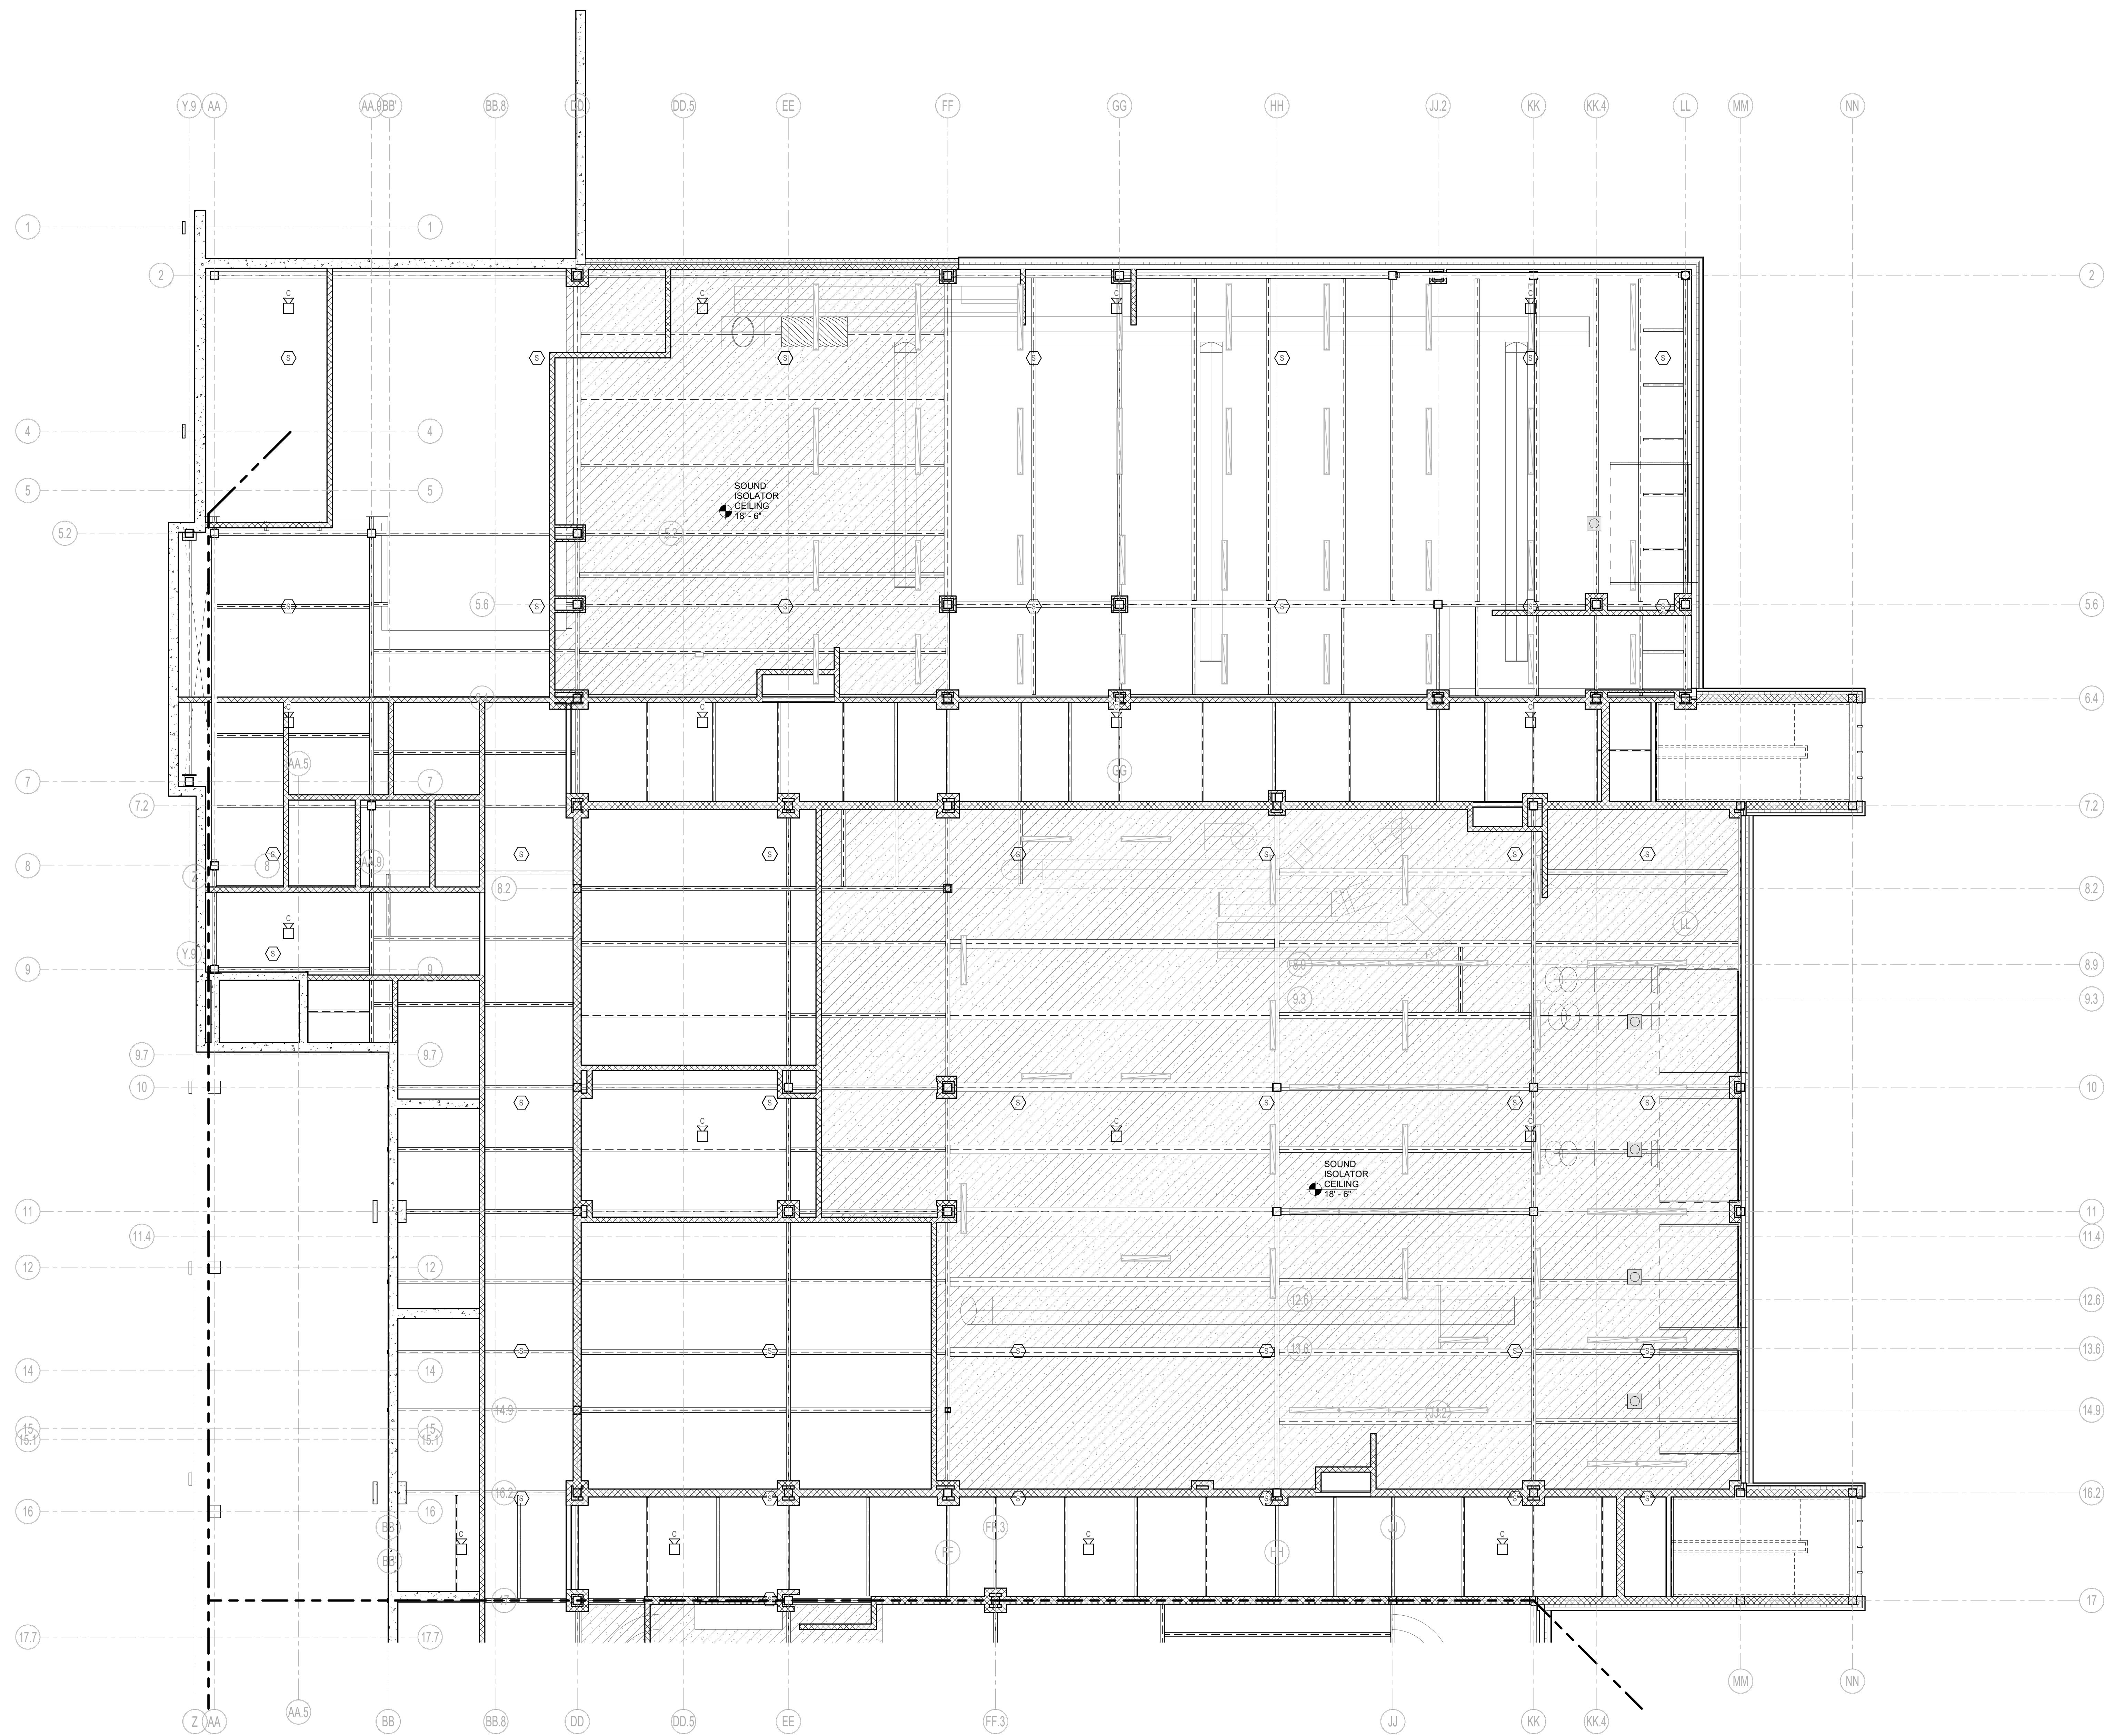

1 LOWER LEVEL MEZZANINE REFLECTED PLAN - AREA C
1/8" = 1'-0"


DRA

Drumme Rosane Anderson, Inc.
225 Oakland Road
Studio 205
South Windsor, CT 06074
Tel: 817.965.1000
www.dra-inc.com
260 Charles Street
Studio 300
Waltham, MA 02453

Northeast
Metropolitan
Regional
Vocational High
School
100 Hemlock Road,
Wakefield, MA 01880


© COPYRIGHT 2021 DRUMMEY ROSANE ANDERSON, INC.

MSBA DESIGN
DEVELOPMENT
SUBMISSION
August 4th, 2022

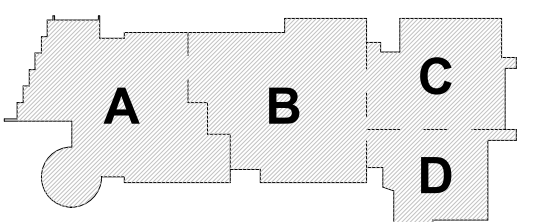


KEY PLAN

PROJECT NORTH

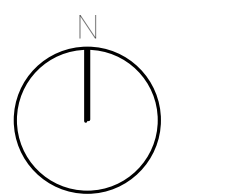

MAGNETIC NORTH

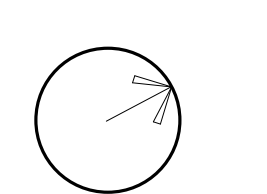

LOWER LEVEL
MEZZANINE
REFLECTED
CEILING PLAN -
AREA C

Scale: 1/8" = 1'-0"

Job No.: 20202

Drawn By: DRA

Date: August 4th, 2022


A8-1-0MC

DRA

Drumme Rosane Anderson, Inc.
225 Oakland Road
Studio 205
South Windsor, CT 06074
Tel: 817.965.1000
www.drainc.com

260 Charles Street
Studio 300
Waltham, MA 02453
Tel: 817.965.1000
www.drainc.com


**Northeast
Metropolitan
Regional
Vocational High
School**
100 Hemlock Road,
Wakefield, MA 01880

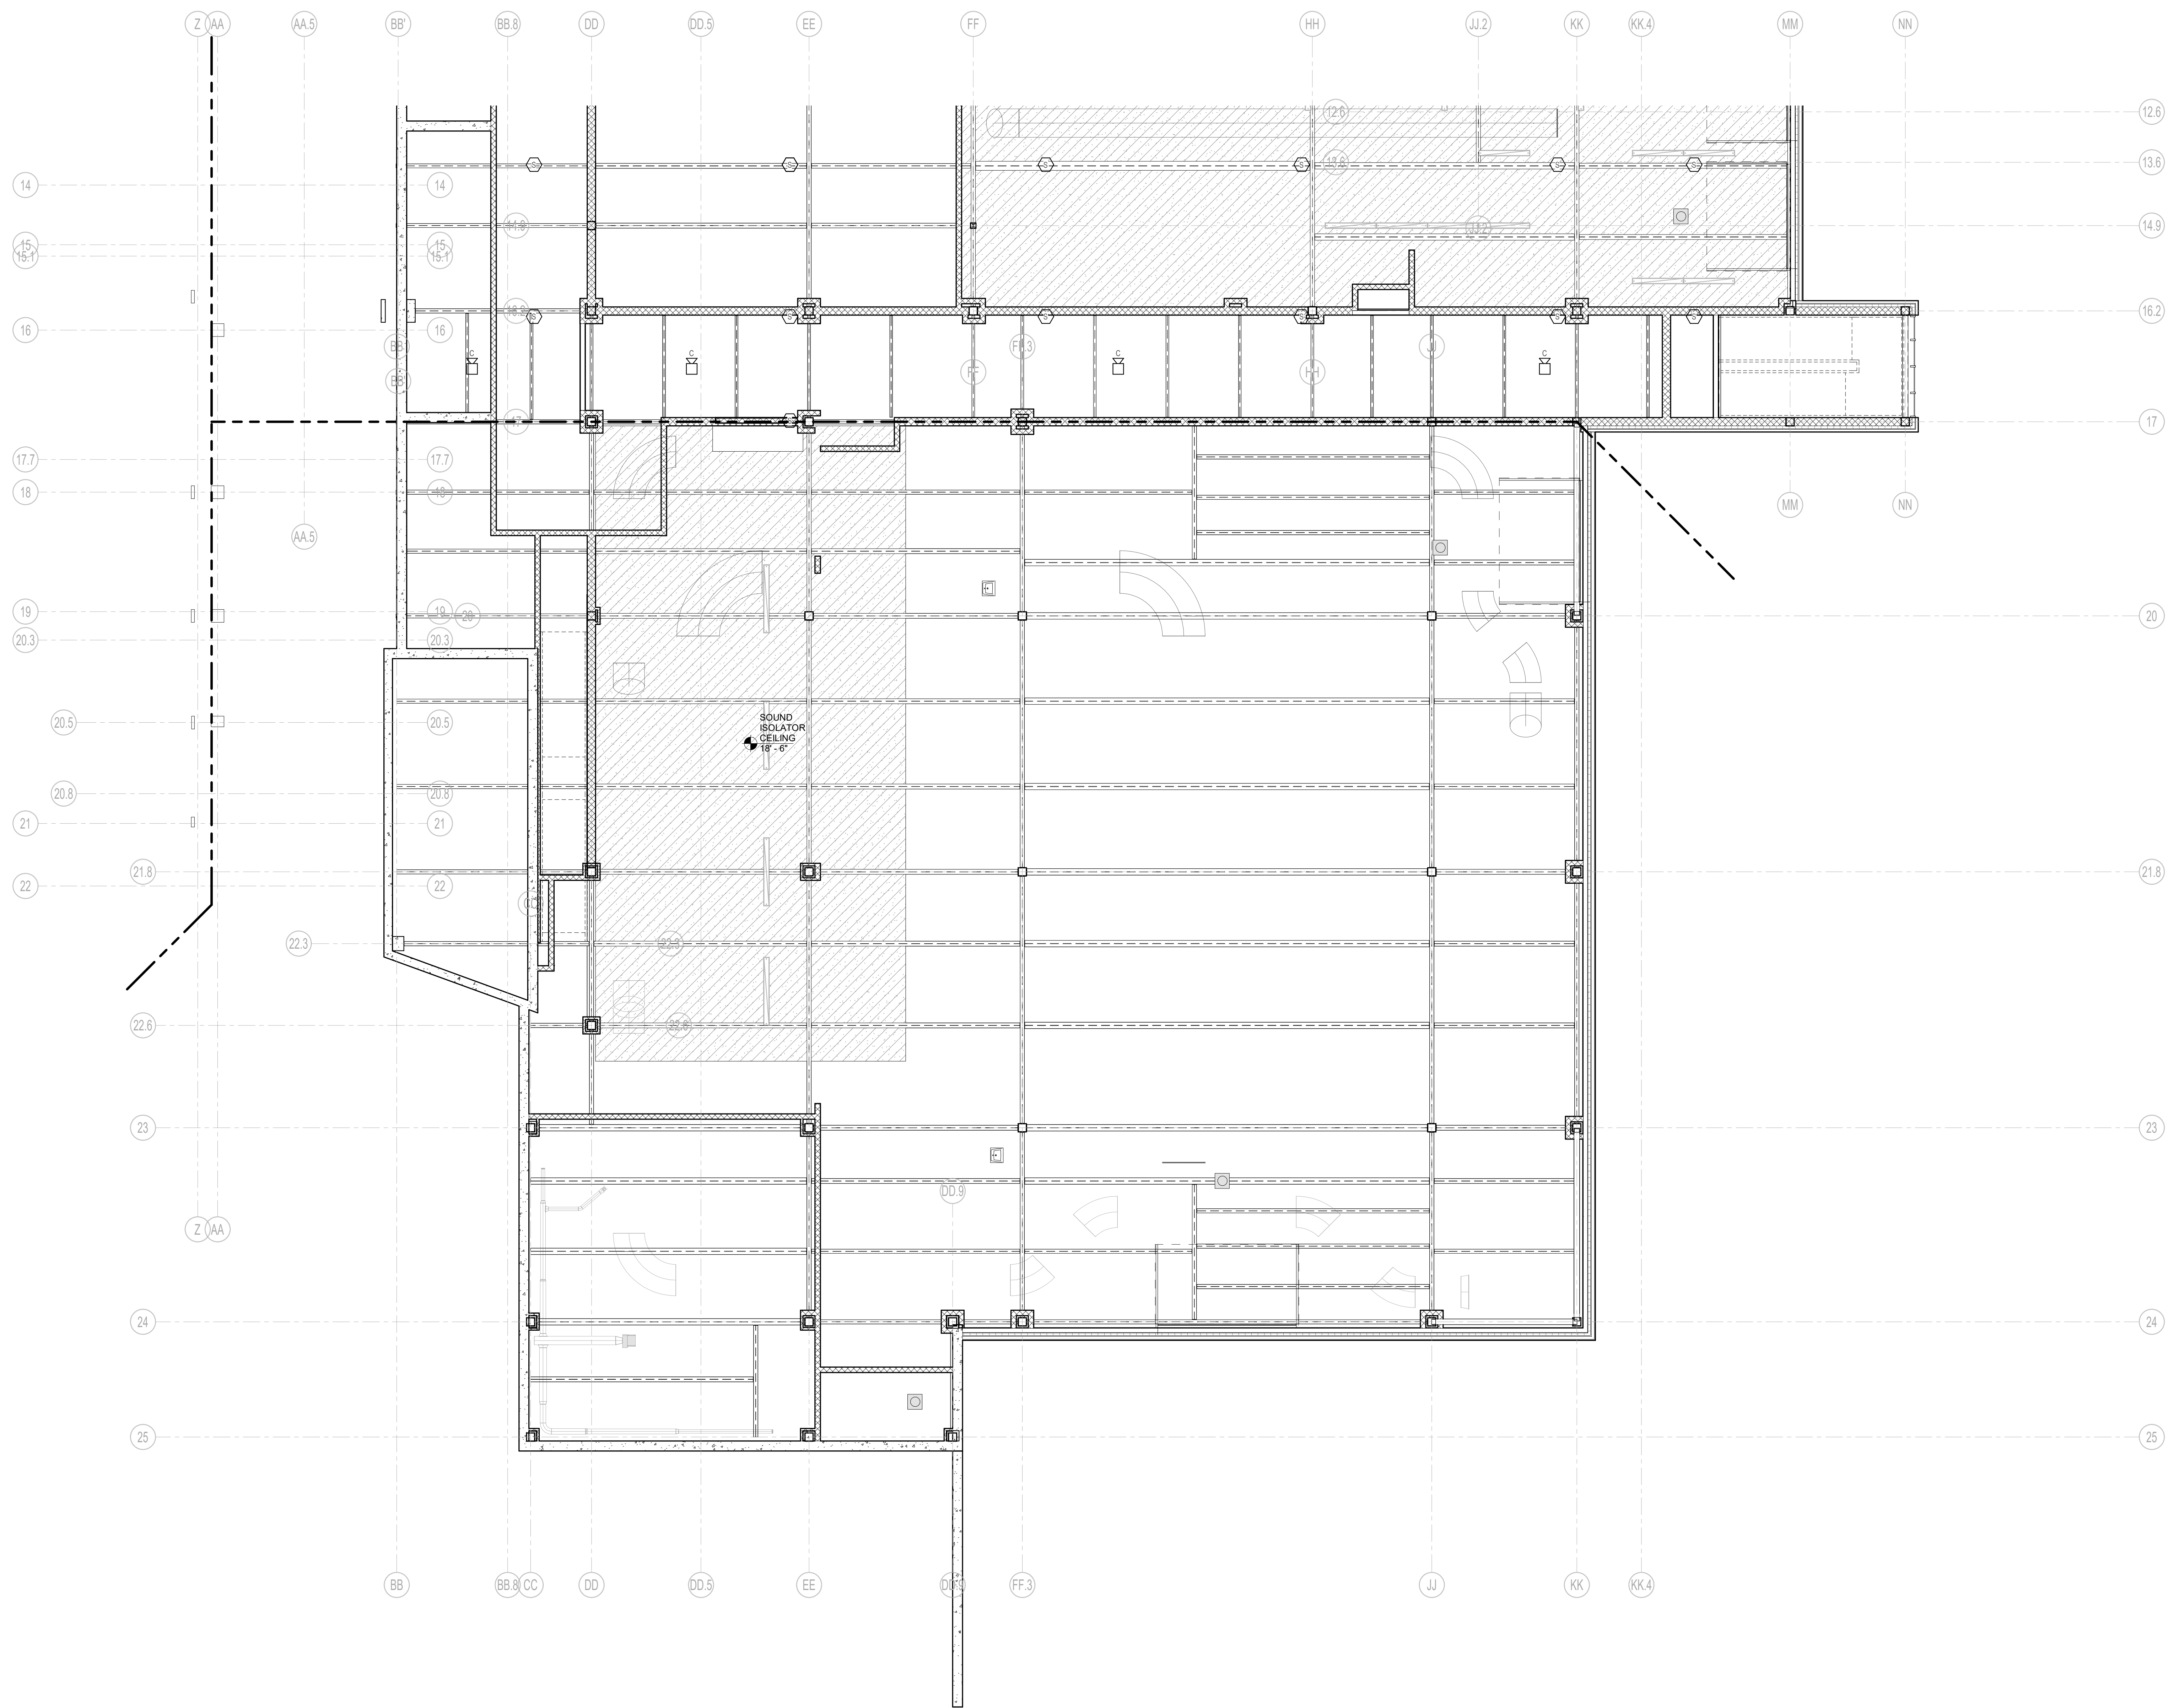

1 LOWER LEVEL MEZZANINE REFLECTED CEILING PLAN - AREA D
1/8" = 1'-0"


© COPYRIGHT 2021 DRUMME ROSANE ANDERSON, INC.

MSBA DESIGN
DEVELOPMENT
SUBMISSION
August 4th, 2022

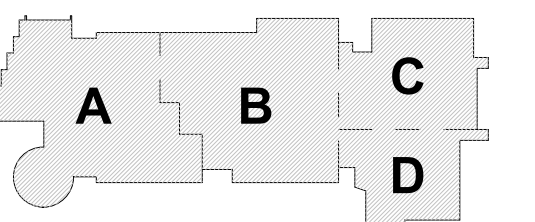

KEY PLAN

PROJECT NORTH MAGNETIC NORTH

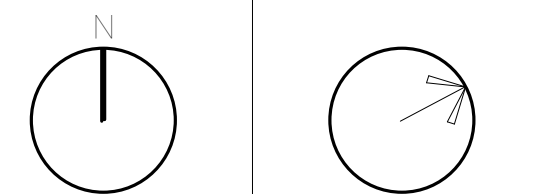

**LOWER LEVEL
MEZZANINE
REFLECTED
CEILING PLAN -
AREA D**

Scale: 1/8" = 1'-0"
Job No.: 20202
Drawn By: DRA
Date: August 4th, 2022

A8-1-0MD

DRA


Drumme Rosane Anderson, Inc.
225 Oakland Road
South Windsor, CT 06074
Tel: 817.864.1000
www.dra.com

260 Charles Street
Studio 300
Waltham, MA 02453
Planning | Architecture | Interior Design


**Northeast
Metropolitan
Regional
Vocational High
School**
100 Hemlock Road,
Wakefield, MA 01880

© COPYRIGHT 2021 DRUMME ROSANE ANDERSON, INC.

MSBA DESIGN
SUBMISSION
August 4th, 2022

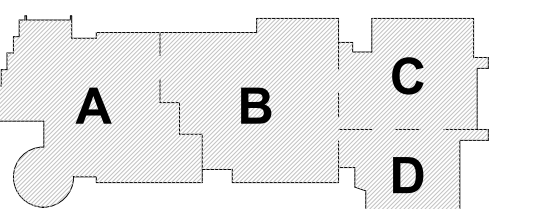


PROJECT NORTH
MAGNETIC NORTH

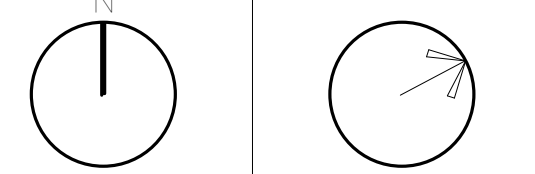

**FIRST FLOOR
REFLECTED
CEILING PLAN -
AREA A**

Scale: 1/8" = 1'-0"
Job No.: 20202
Drawn By: DRA
Date: August 4th, 2022

A8-1-1A

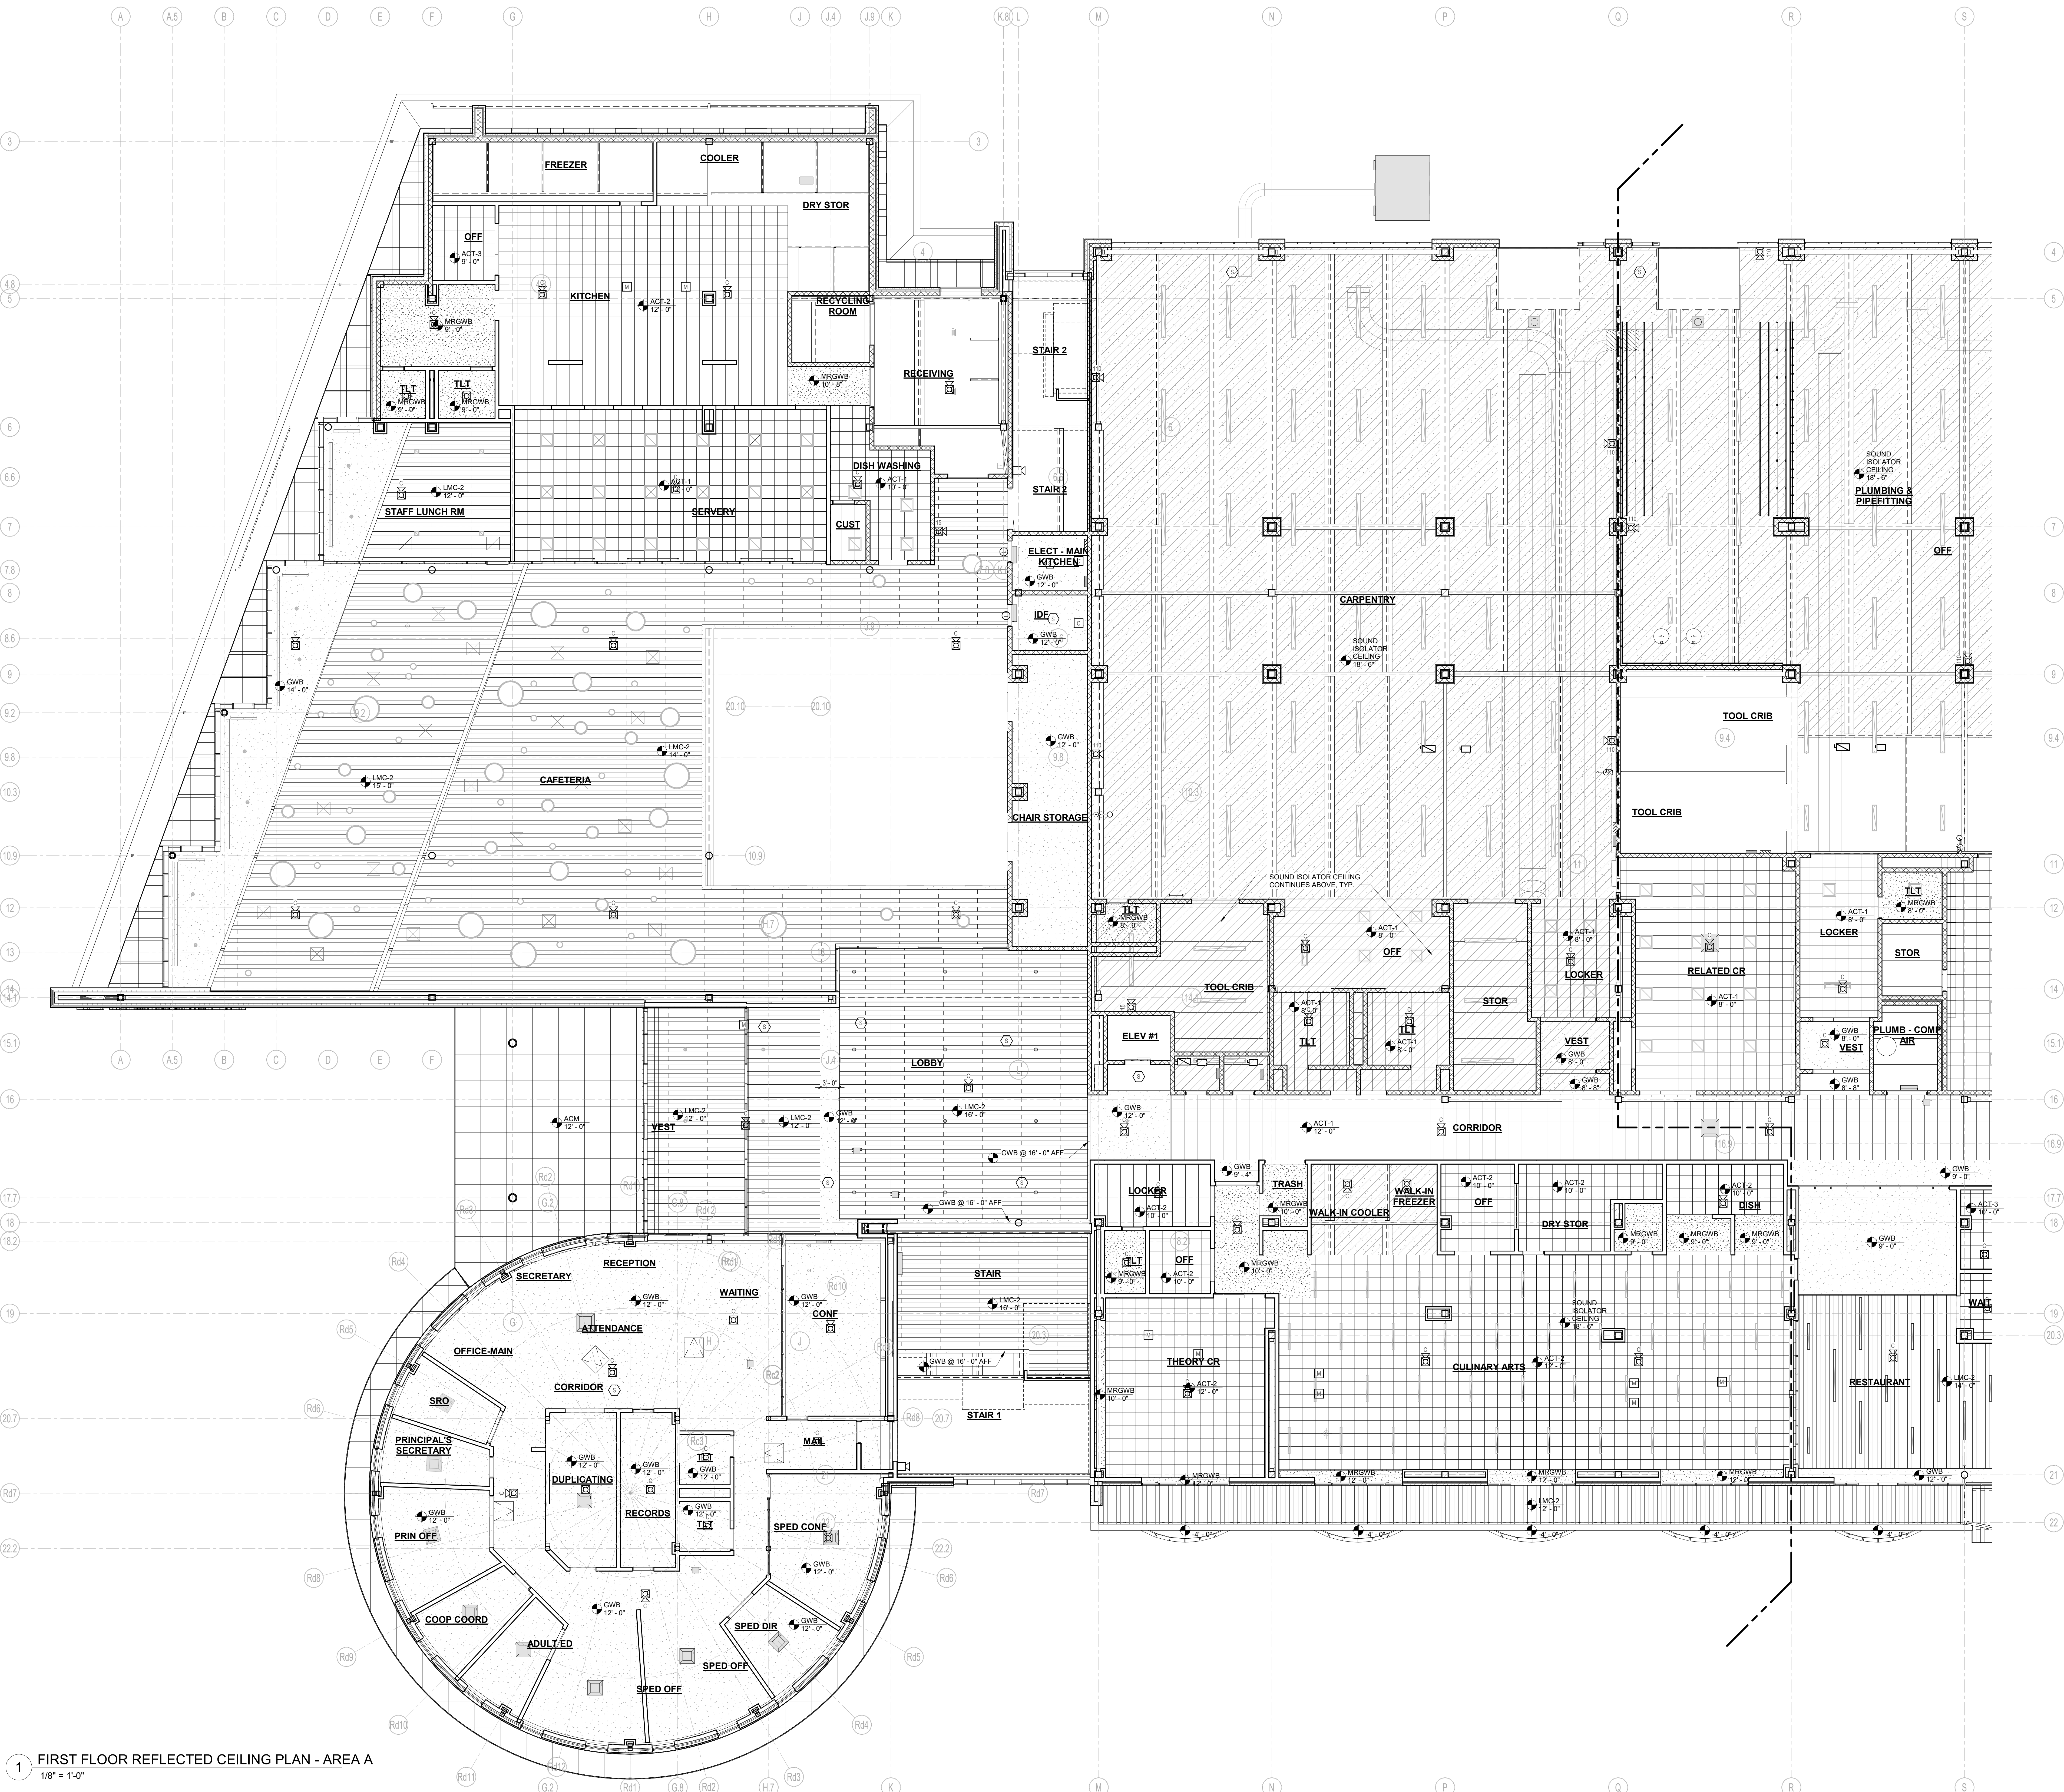

1 FIRST FLOOR REFLECTED CEILING PLAN - AREA A
1/8" = 1'-0"

Drummeys Rosane Anderson, Inc.

225 Oakland Road	260 Charles Street
Studio 205	Studio 300
South Windsor, CT	Waltham, MA
06074	02453


Planning | Architecture | Interior Design

Tel: 617.964.1700
www.draws.com

100 Hemlock Road,
Wakefield, MA 01880


0 1 2 

MSBA DESIGN
DEVELOPMENT
SUBMISSION
August 4th, 2022

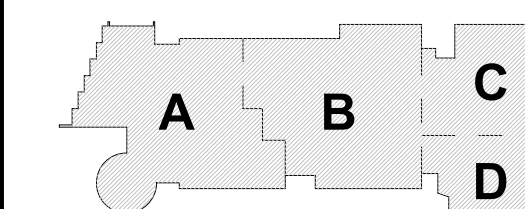

KEY PLAN

PROJECT NORTH	MAGNETIC NORTH
---------------	----------------

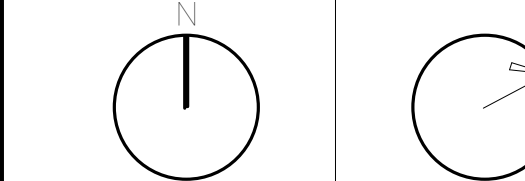

**FIRST FLOOR
REFLECTED
CEILING PLAN -
AREA B**

Scale: 1/8" = 1'-0"
Job No.: 20202
Drawn By: DRA
Date: August 4th, 2022

A8-1-1B




1 FIRST FLOOR REFLECTED CEILING PLAN - AREA B
1/8" = 1'-0"

DRA

Drumme Rosane Anderson, Inc.
225 Oakland Road
Studio 205
South Windsor, CT 06074
Tel: 817.864.1000
www.dra-inc.com

260 Charles Street
Studio 300
Waltham, MA 02453
Tel: 817.864.1000
www.dra-inc.com


**Northeast
Metropolitan
Regional
Vocational High
School**
100 Hemlock Road,
Wakefield, MA 01880

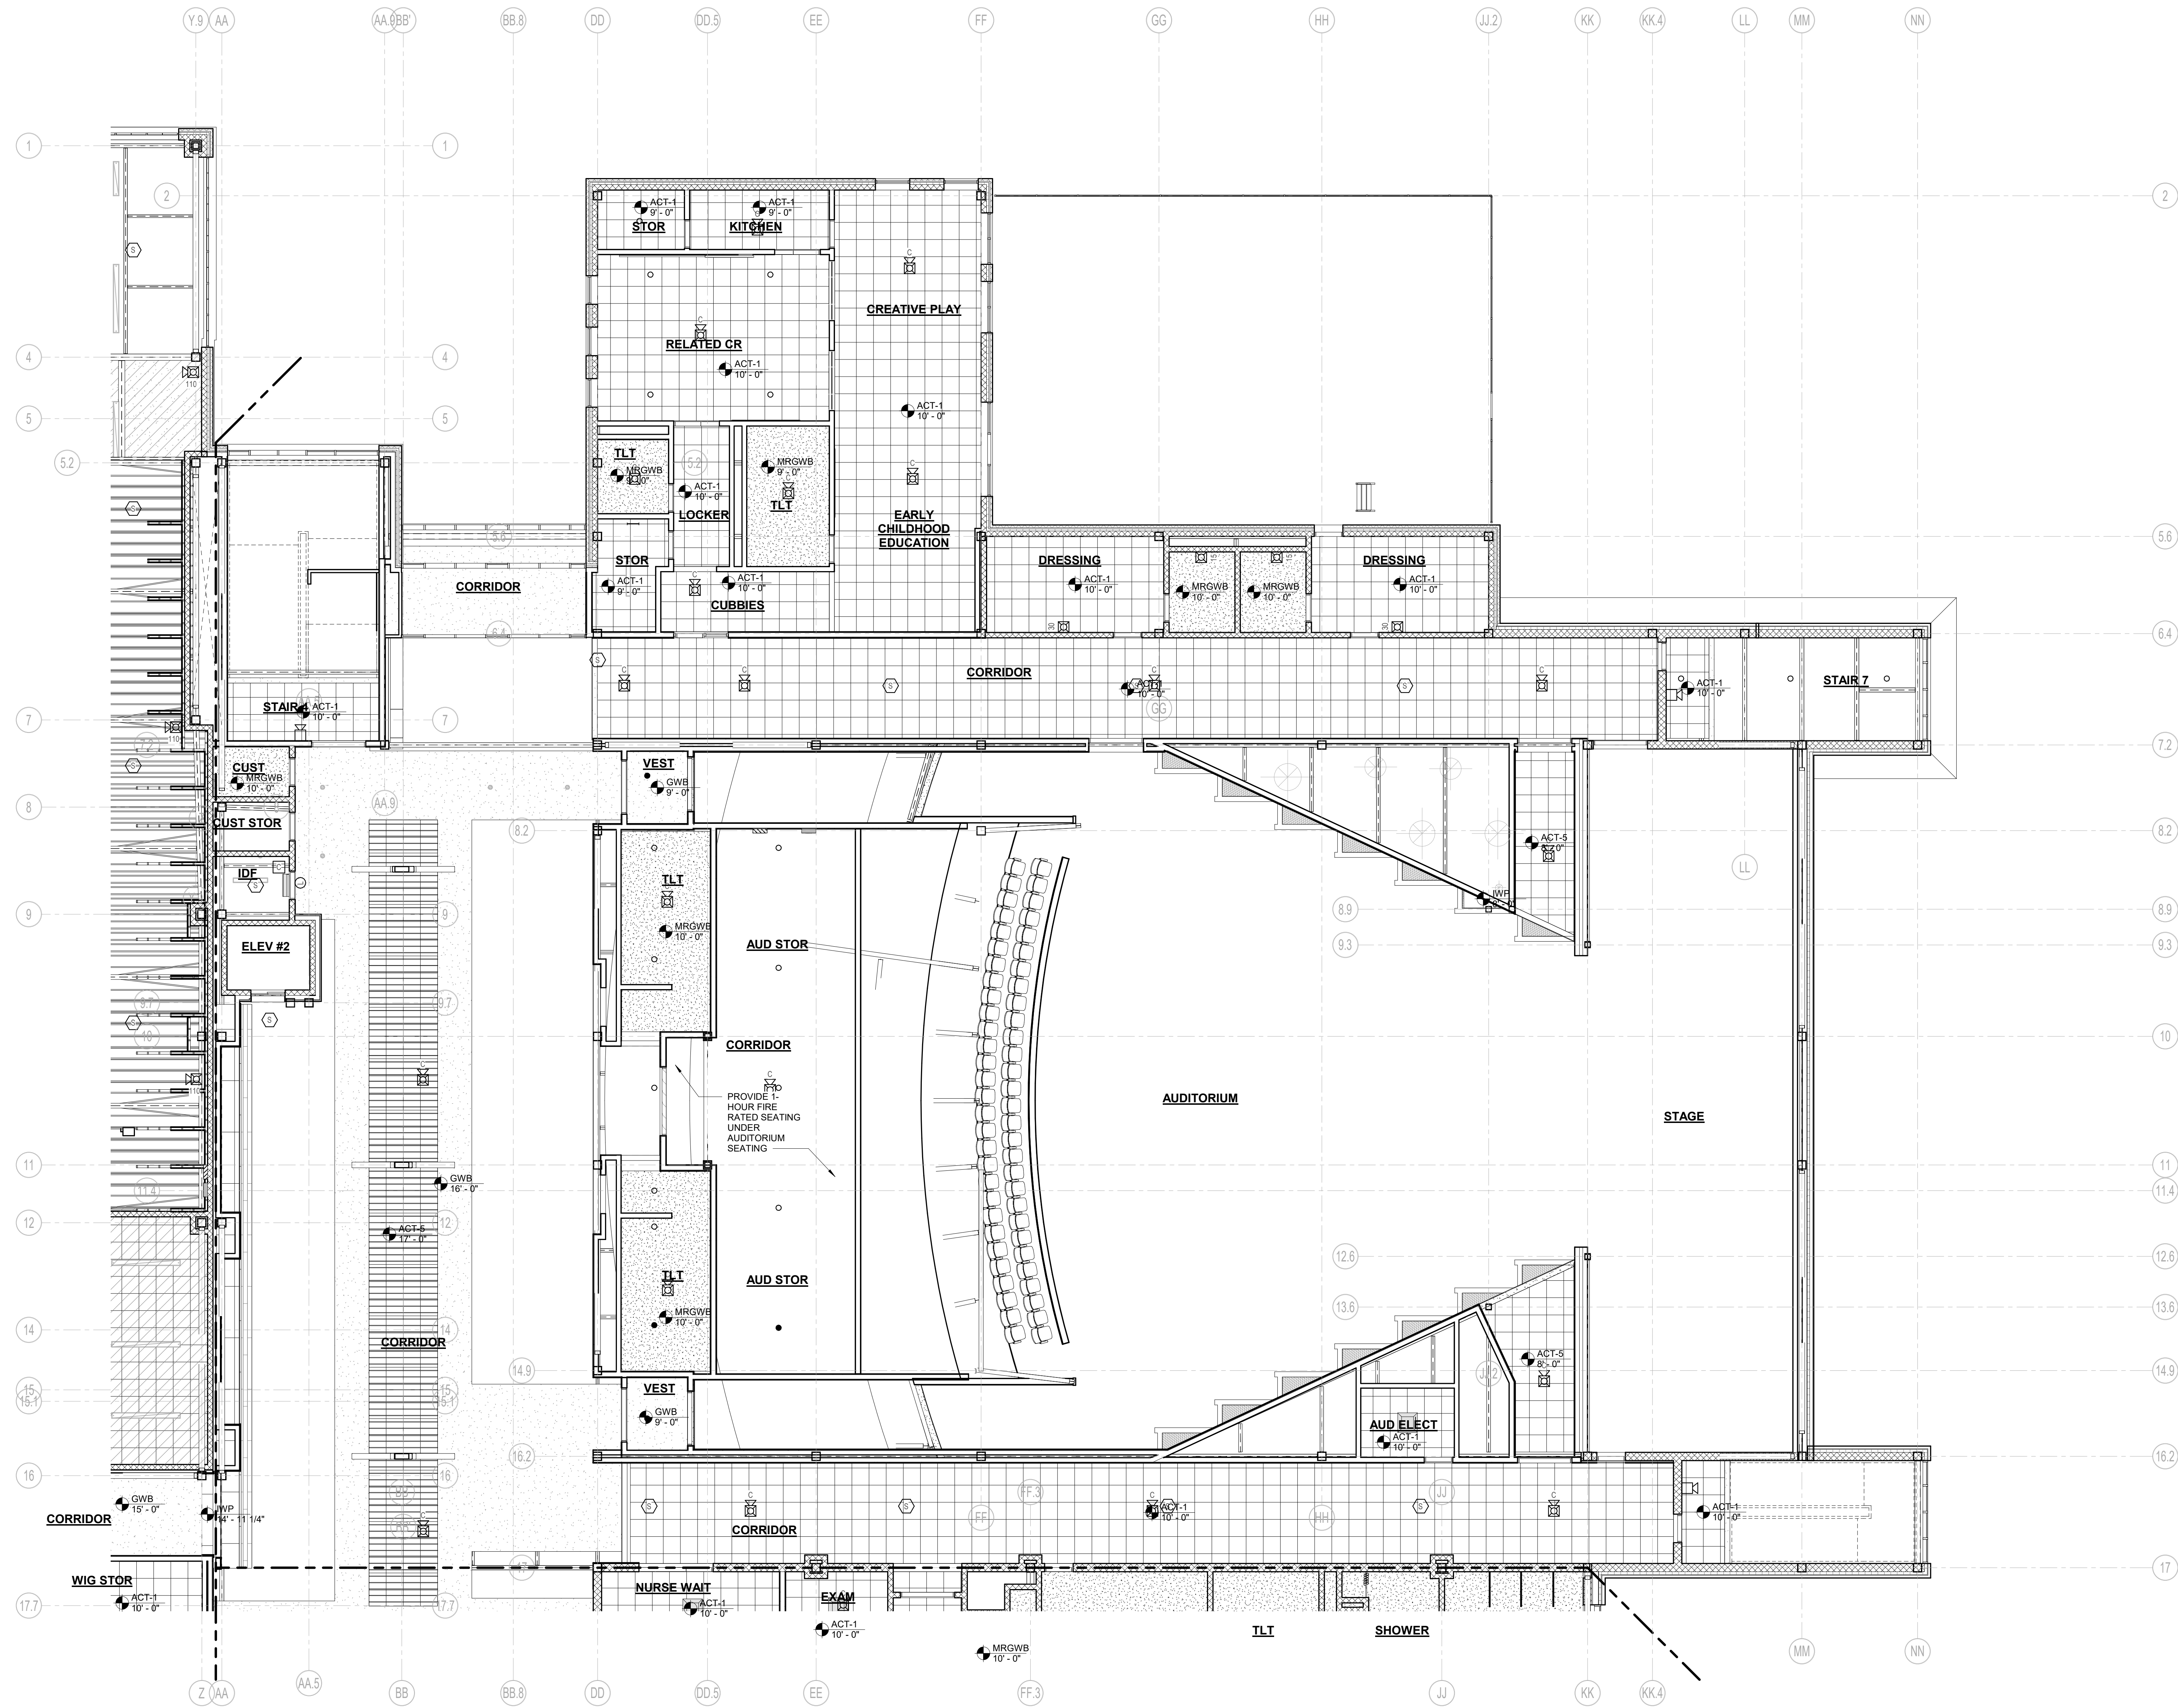

1 FIRST FLOOR REFLECTED CEILING PLAN - AREA C
1/8" = 1'-0"


© COPYRIGHT 2021 DRUMMEY ROSANE ANDERSON, INC.

MSBA DESIGN
DEVELOPMENT
SUBMISSION
August 4th, 2022

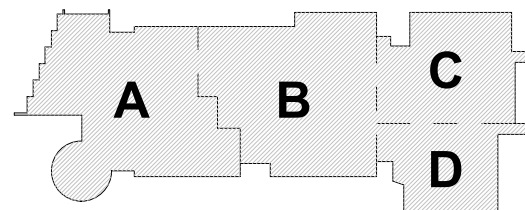

KEY PLAN

PROJECT NORTH MAGNETIC NORTH

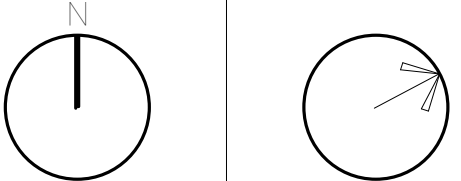

**FIRST FLOOR
REFLECTED
CEILING PLAN -
AREA C**

Scale: 1/8" = 1'-0"
Job No.: 20202
Drawn By: DRA
Date: August 4th, 2022


A8-1-1C

DRA

Drumme Rosane Anderson, Inc.
225 Oakland Road
South Windsor, CT 06074
260 Charles Street
Studio 300
Waltham, MA 02453
Tel: 817.864.1000
www.dra-inc.com

**Northeast
Metropolitan
Regional
Vocational High
School**


100 Hemlock Road,
Wakefield, MA 01880

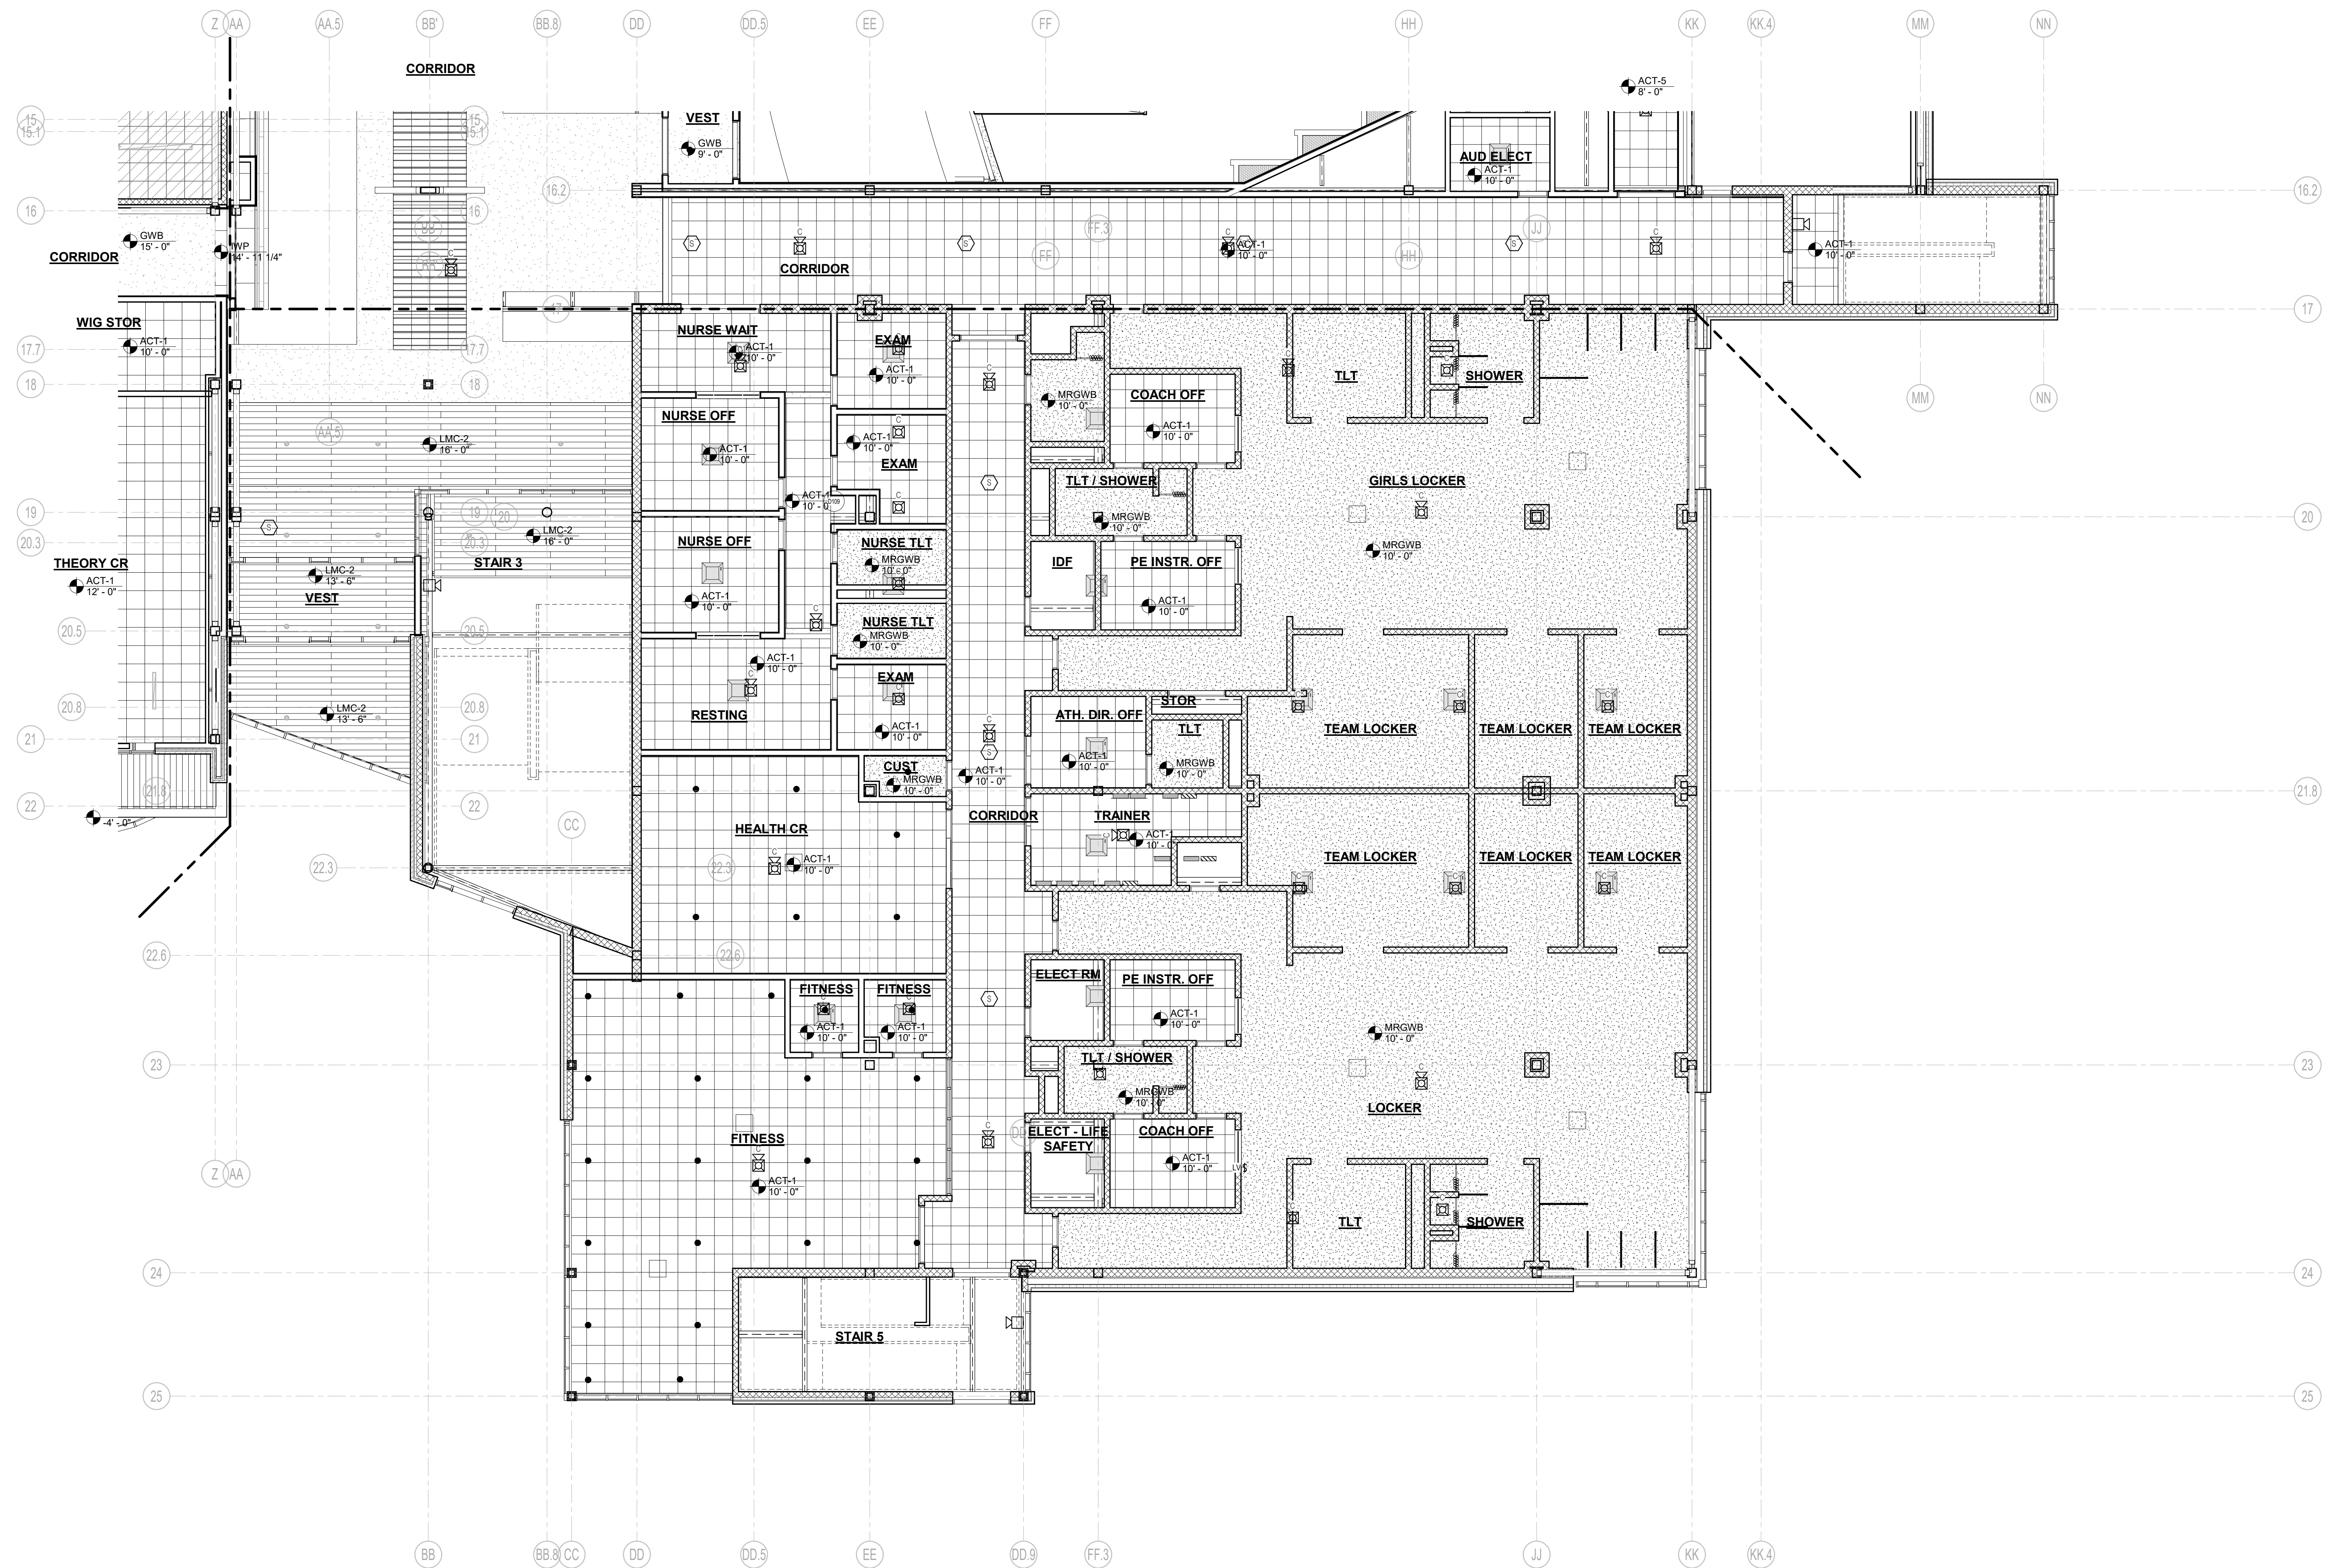

1 FIRST FLOOR REFLECTED CEILING PLAN - AREA D
1/8" = 1'-0"


© COPYRIGHT 2021 DRUMMEY ROSANE ANDERSON, INC.

MSBA DESIGN
DEVELOPMENT
SUBMISSION
August 4th, 2022

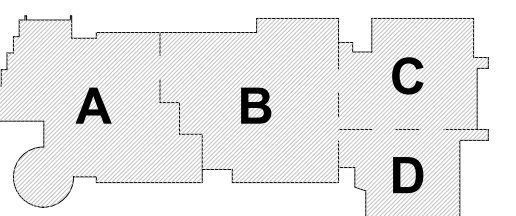


KEY PLAN

PROJECT NORTH

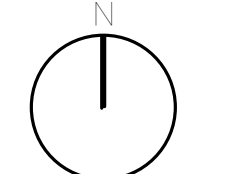


MAGNETIC NORTH

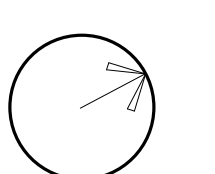

**FIRST FLOOR
REFLECTED
CEILING PLAN -
AREA D**

Scale: 1/8" = 1'-0"
Job No.: 20202
Drawn By: DRA
Date: August 4th, 2022

A8-1-1D

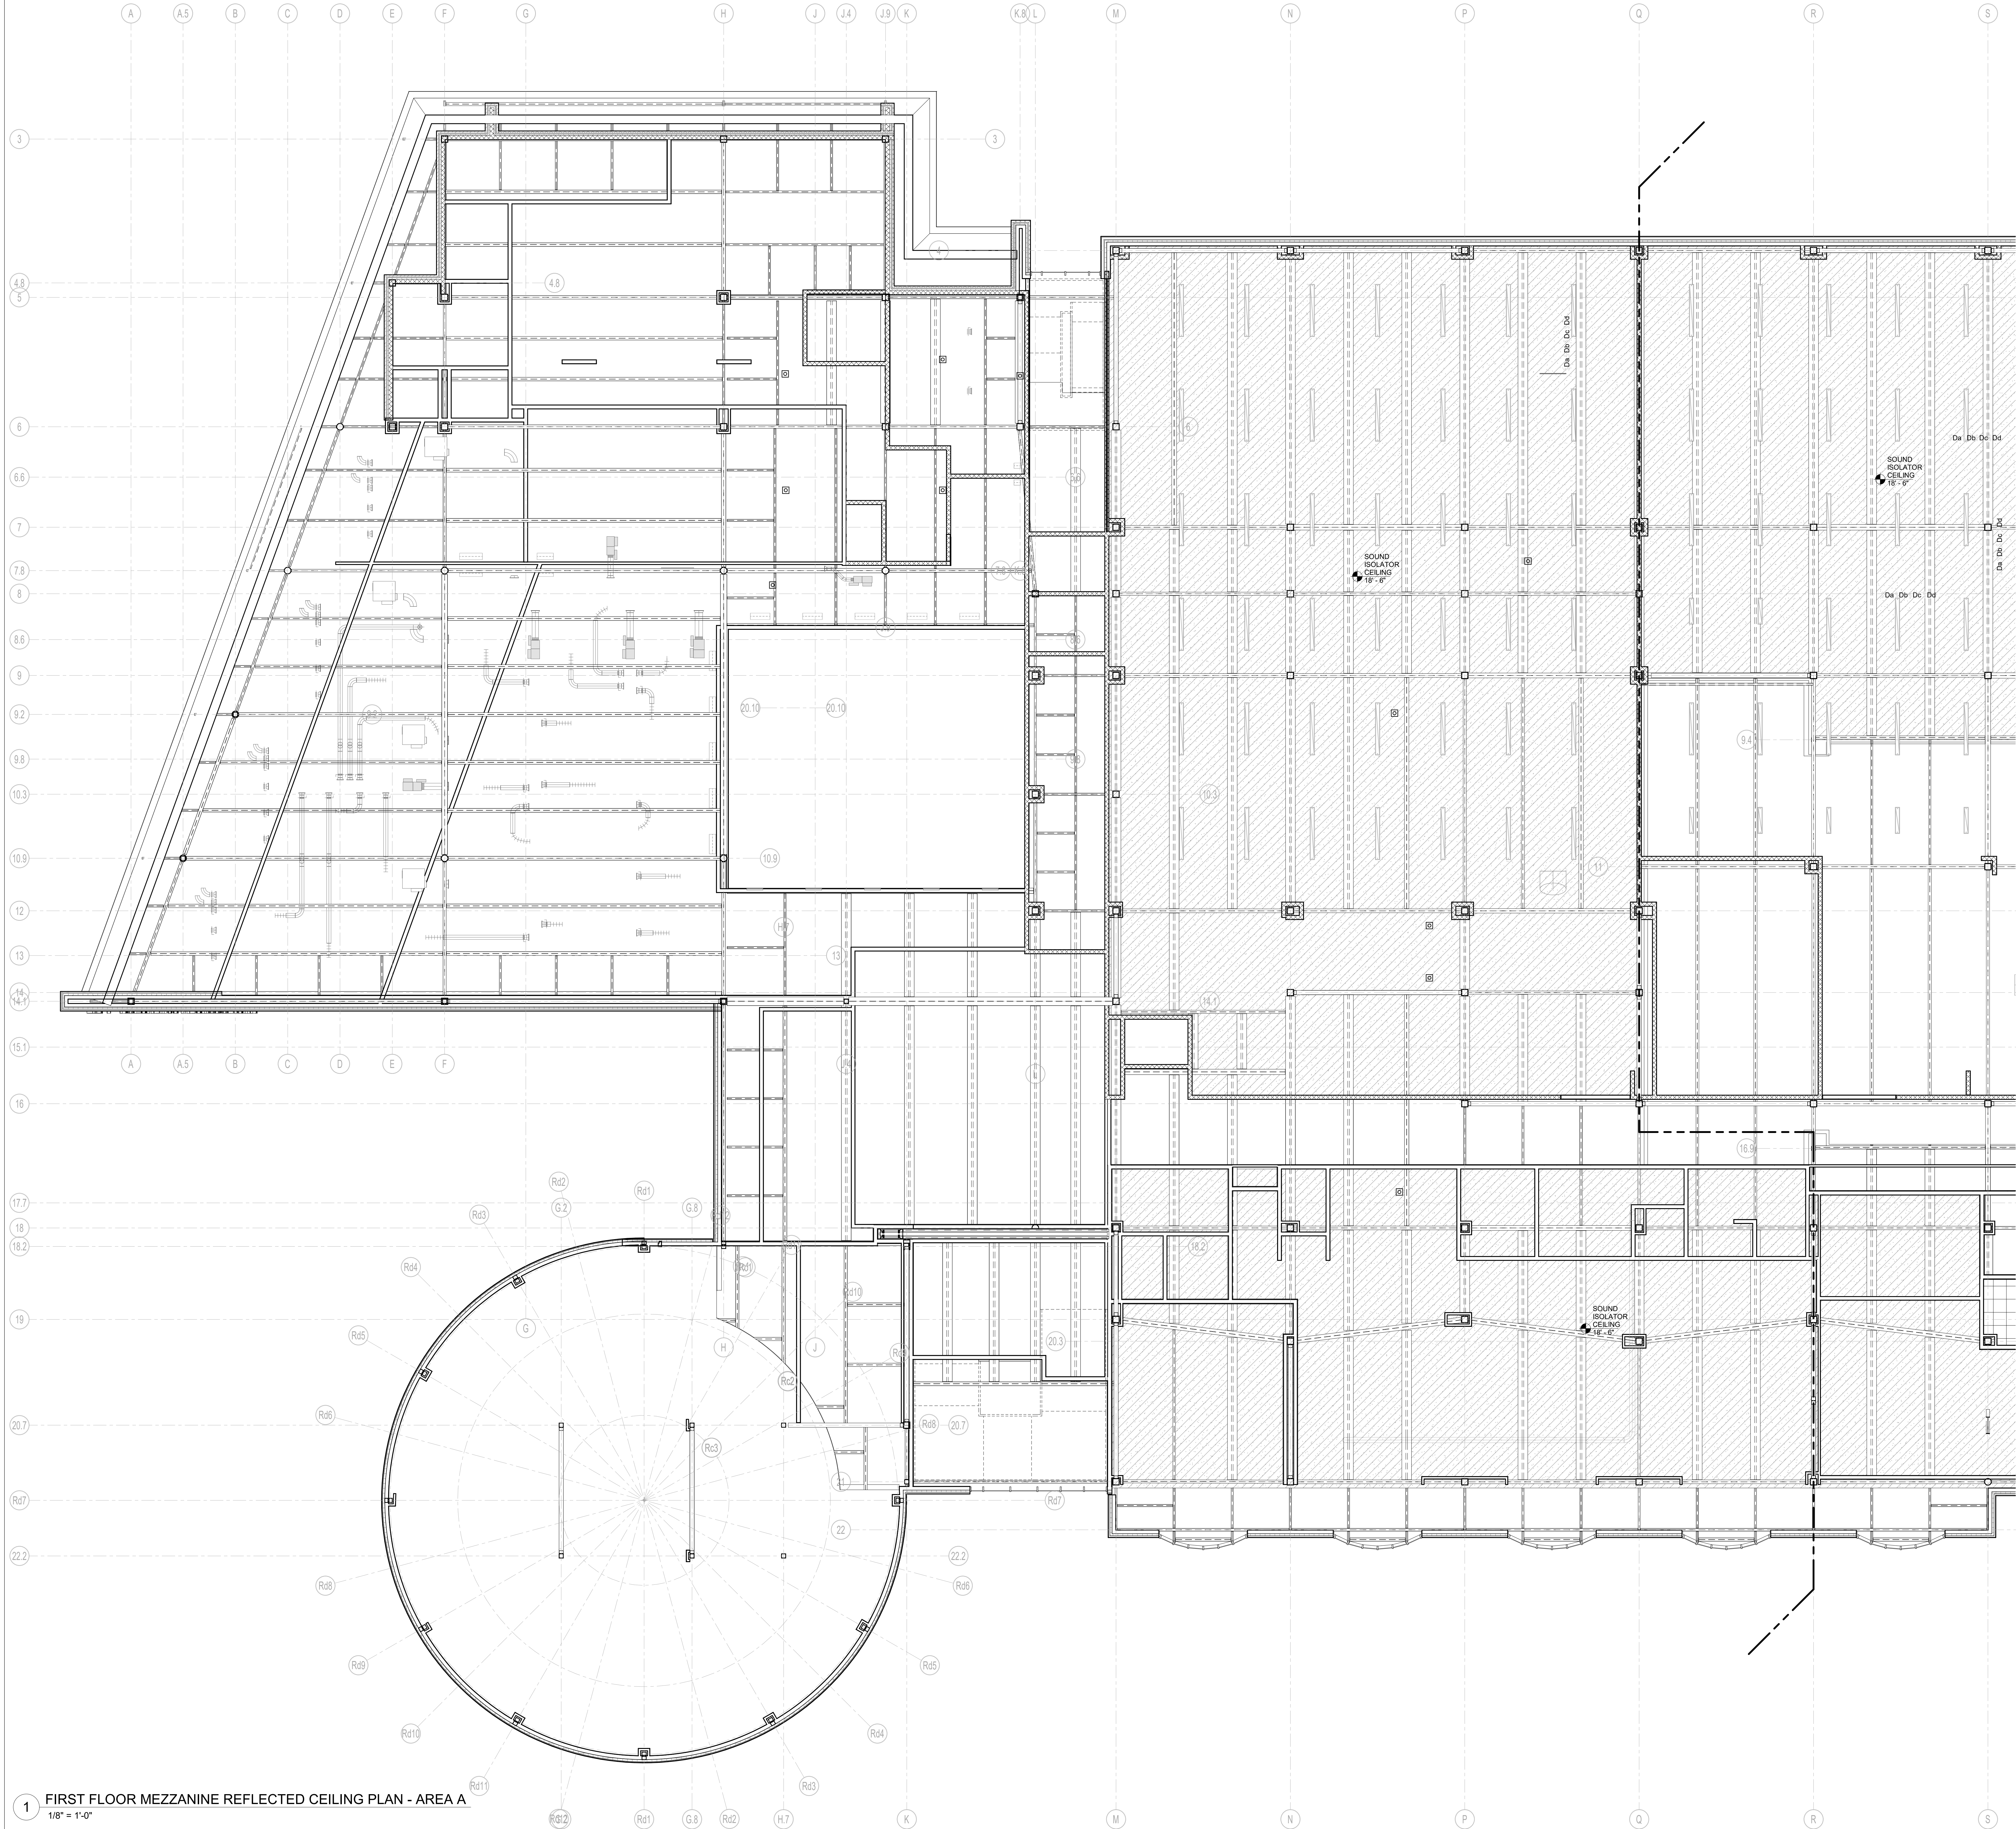

1 FIRST FLOOR MEZZANINE REFLECTED CEILING PLAN - AREA A
1/8" = 1'-0"

DRA

Drumme

Rosane

Anderson, Inc.

225 Oakland Road
Studio 205
South Windsor, CT 06074

260 Charles Street
Studio 300
Waltham, MA 02453

Planning | Architecture | Interior Design


Tel: 817.965.1000
www.drainc.com

Northeast
Metropolitan
Regional
Vocational High
School


100 Hemlock Road,
Wakefield, MA 01880

© COPYRIGHT 2021 DRUMMEY ROSANE ANDERSON, INC.

MSBA DESIGN
DEVELOPMENT
SUBMISSION
August 4th, 2022

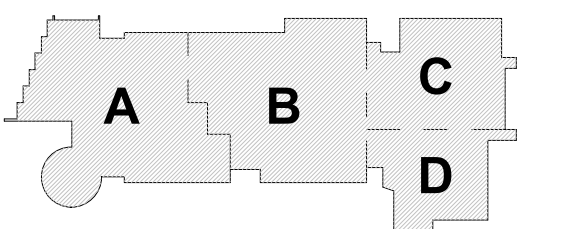

PROJECT NORTH
MAGNETIC NORTH

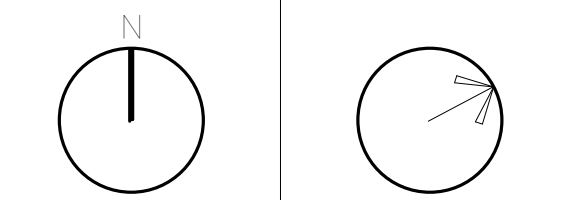

FIRST FLOOR
MEZZANINE
REFLECTED
CEILING PLAN -
AREA A

Scale: 1/8" = 1'-0"
Job No.: 20202
Drawn By: DRA
Date: August 4th, 2022

A8-1-1MA

DRA

Drumme Rosane Anderson, Inc.
225 Oakland Road
Studio 205
South Windsor, CT
06074
Tel: 817.964.1000
www.drainc.com


260 Charles Street
Studio 300
Waltham, MA
02453
Planning | Architecture | Interior Design

**Northeast
Metropolitan
Regional
Vocational High
School**

100 Hemlock Road,
Wakefield, MA 01880


© COPYRIGHT 2021 DRUMMEY ROSANE ANDERSON, INC.

MSBA DESIGN
DEVELOPMENT
SUBMISSION
August 4th, 2022

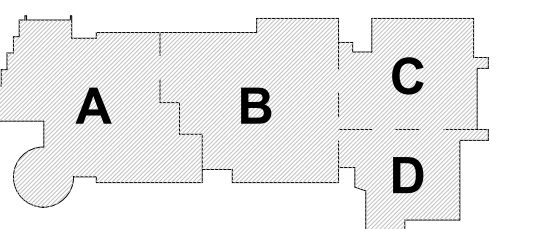

KEY PLAN

PROJECT NORTH MAGNETIC NORTH

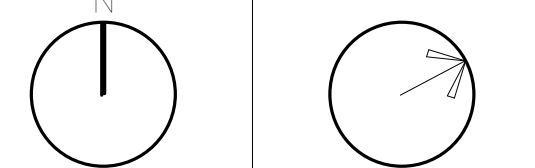

**FIRST FLOOR
MEZZANINE
REFLECTED
CEILING PLAN -
AREA B**

Scale: 1/8" = 1'-0"
Job No.: 20202
Drawn By: DRA
Date: August 4th, 2022

A8-1-1MB

1 FIRST FLOOR MEZZANINE REFLECTED CEILING PLAN - AREA B
1/8" = 1'-0"

DRA

Drumme Rosane Anderson, Inc.
225 Oakland Road
South Windsor, CT 06074
Tel: 817.865.1000
www.dra-inc.com


260 Charles Street
Studio 300
Waltham, MA 02453
Tel: 617.865.1000
www.dra-inc.com

**Northeast
Metropolitan
Regional
Vocational High
School**

100 Hemlock Road,
Wakefield, MA 01880


© COPYRIGHT 2021 DRUMMEY ROSANE ANDERSON, INC.

MSBA DESIGN
DEVELOPMENT
SUBMISSION
August 4th, 2022

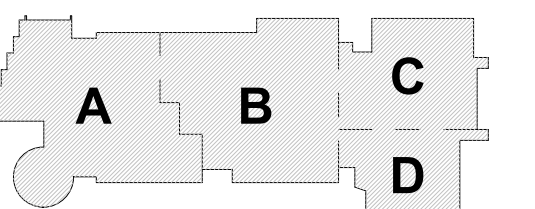

KEY PLAN


PROJECT NORTH MAGNETIC NORTH

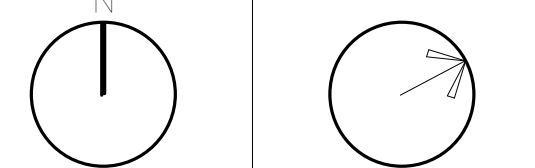

**SECOND FLOOR
REFLECTED
CEILING PLAN -
AREA A**

Scale: 1/8" = 1'-0"
Job No.: 20202
Drawn By: DRA
Date: August 4th, 2022

A8-1-2A

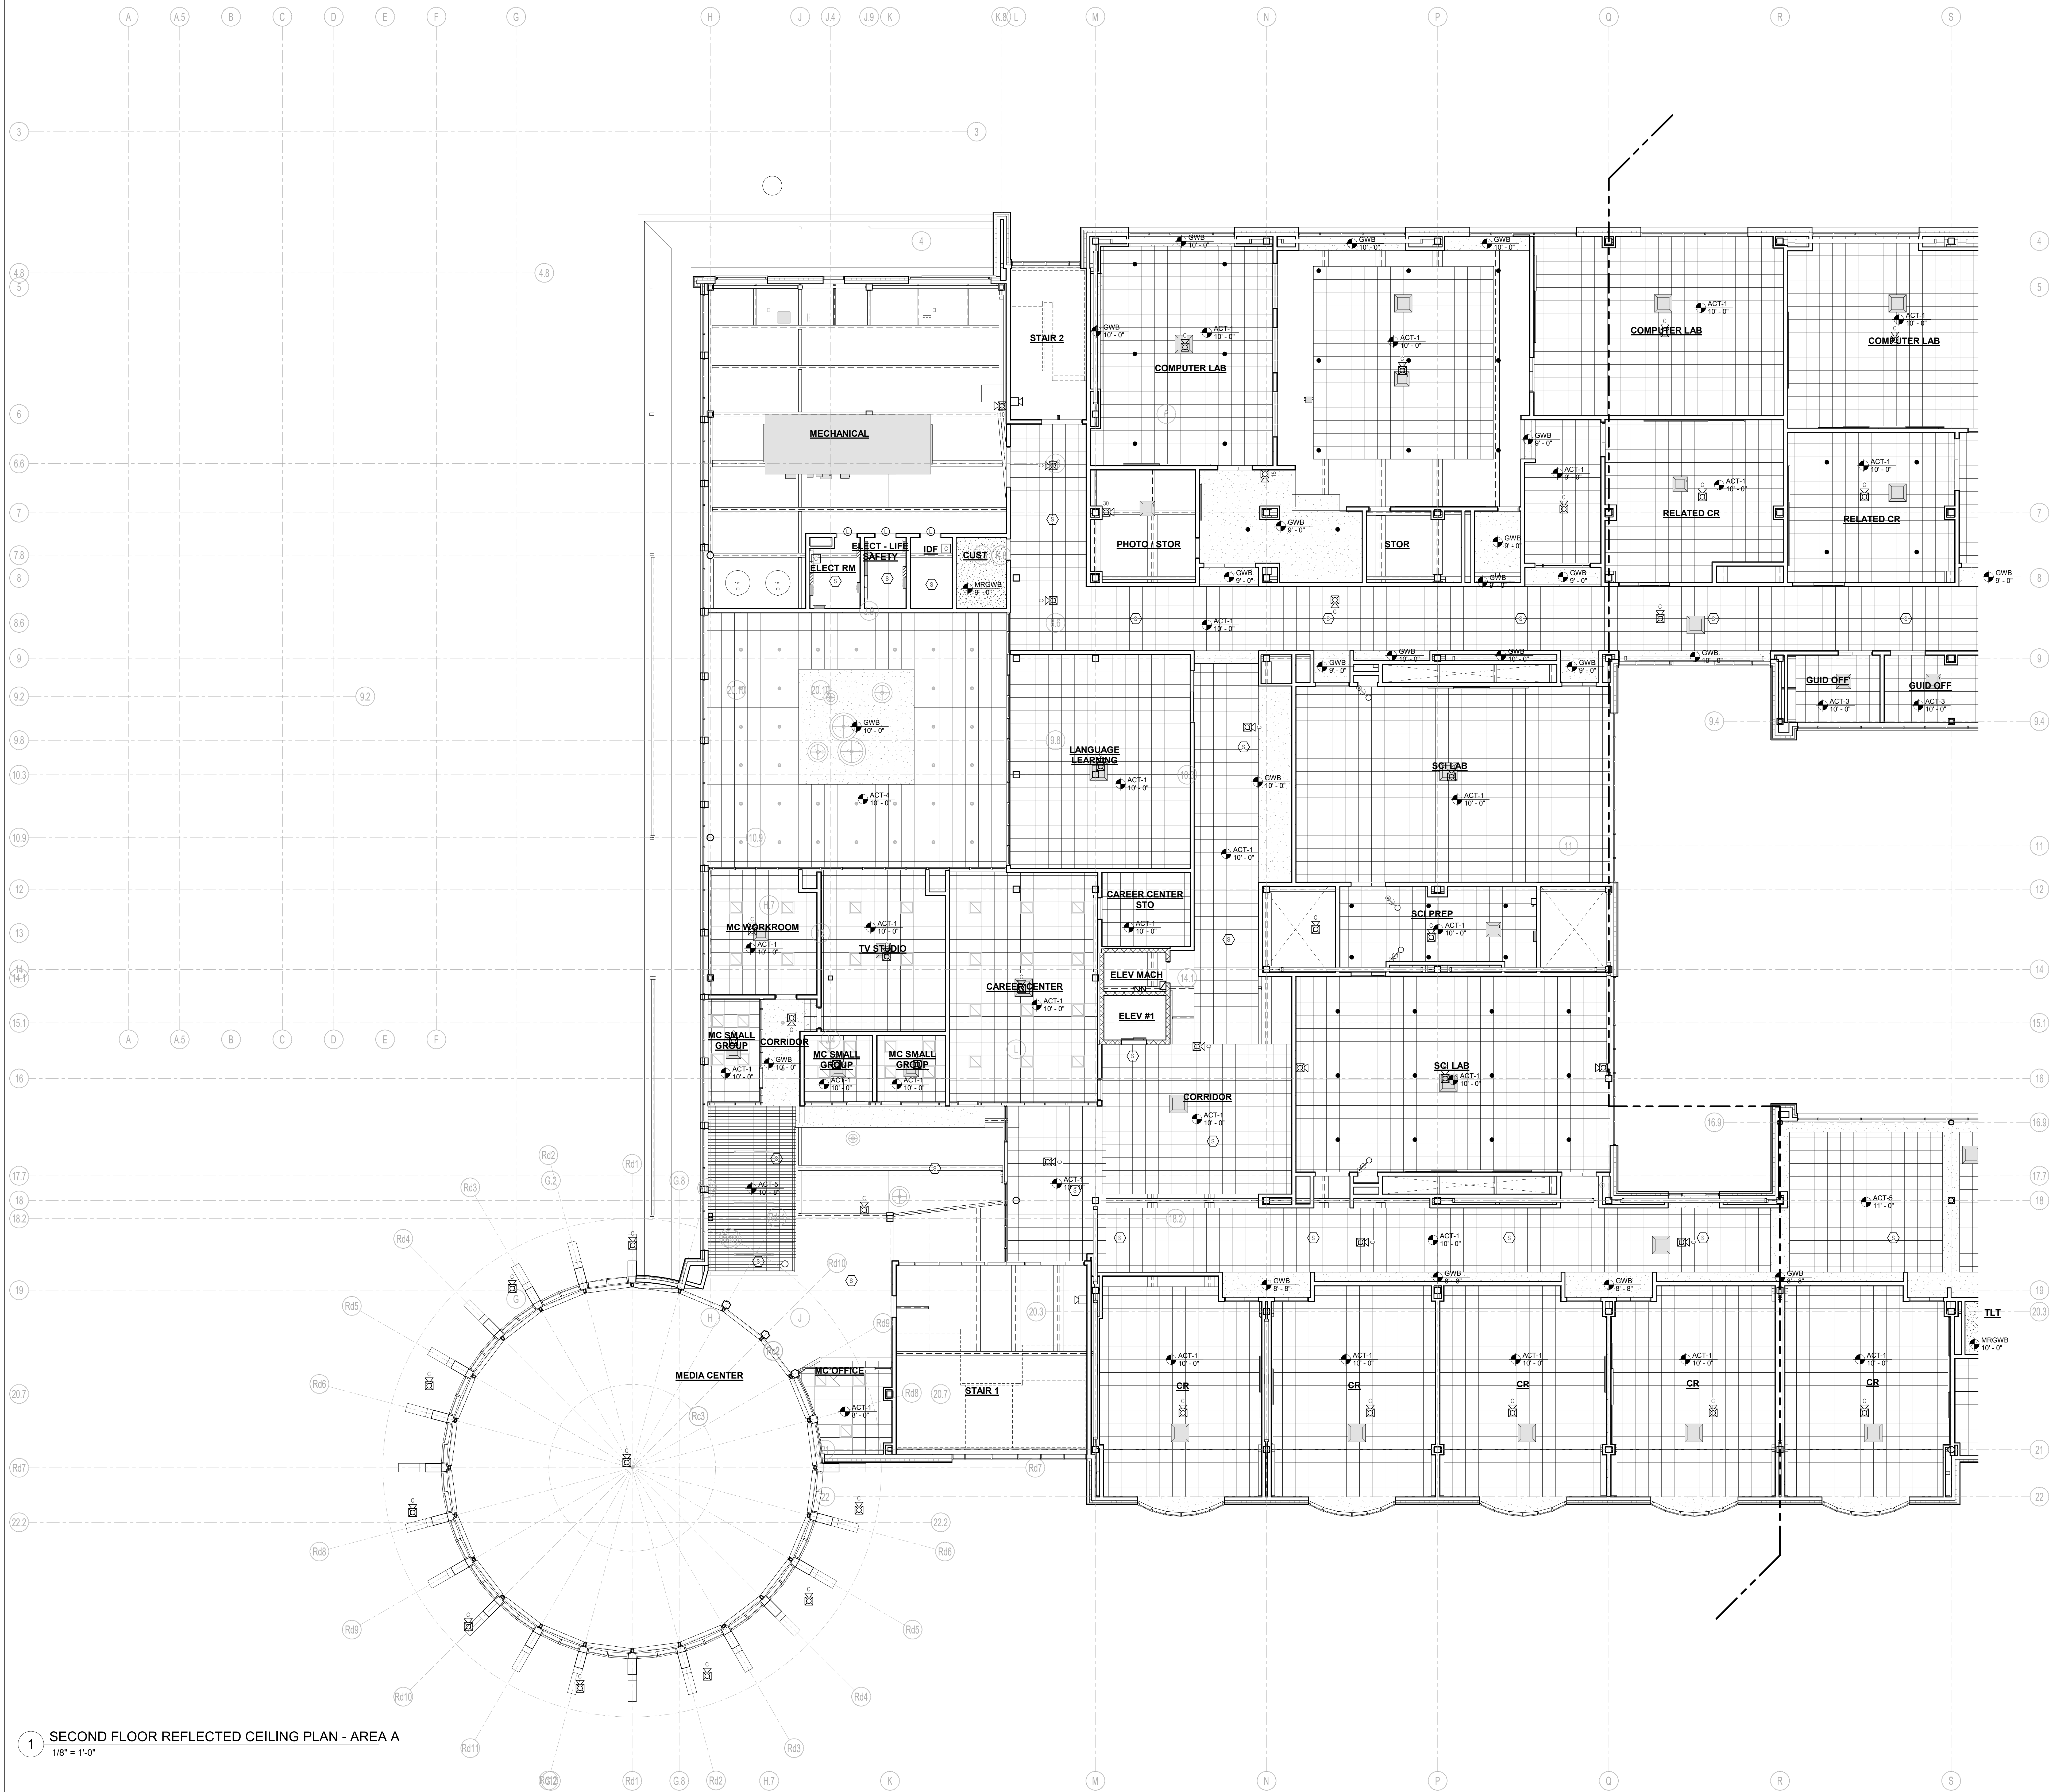


1 SECOND FLOOR REFLECTED CEILING PLAN - AREA A
1/8" = 1'-0"

100 Hemlock Road,
Wakefield, MA 01880



© COPYRIGHT 2021 DRUMMEY ROSANE ANDERSON, INC.



MSBA DESIGN
DEVELOPMENT
SUBMISSION
August 4th, 2022

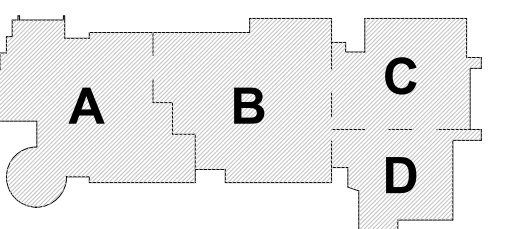

Y PLAN

PROJECT NORTH

MAGNETIC NORTH

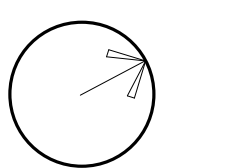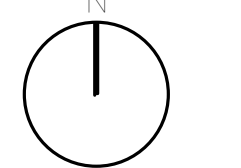

**SECOND FLOOR
REFLECTED
CEILING PLAN -
AREA B**


Scale: 1/8" = 1'-0"
Job No.: 20202
Drawn By: DRA
Date: August 4th, 2022

A8-1-2B

DRA

Drummeys Rosane Anderson, Inc.
225 Oakland Road
South Windsor, CT 06074
Studio 300
Waltham, MA 02453
Planning | Architecture | Interior Design
Tel: 817.865.1000
www.dra-inc.com


**Northeast
Metropolitan
Regional
Vocational High
School**
100 Hemlock Road,
Wakefield, MA 01880

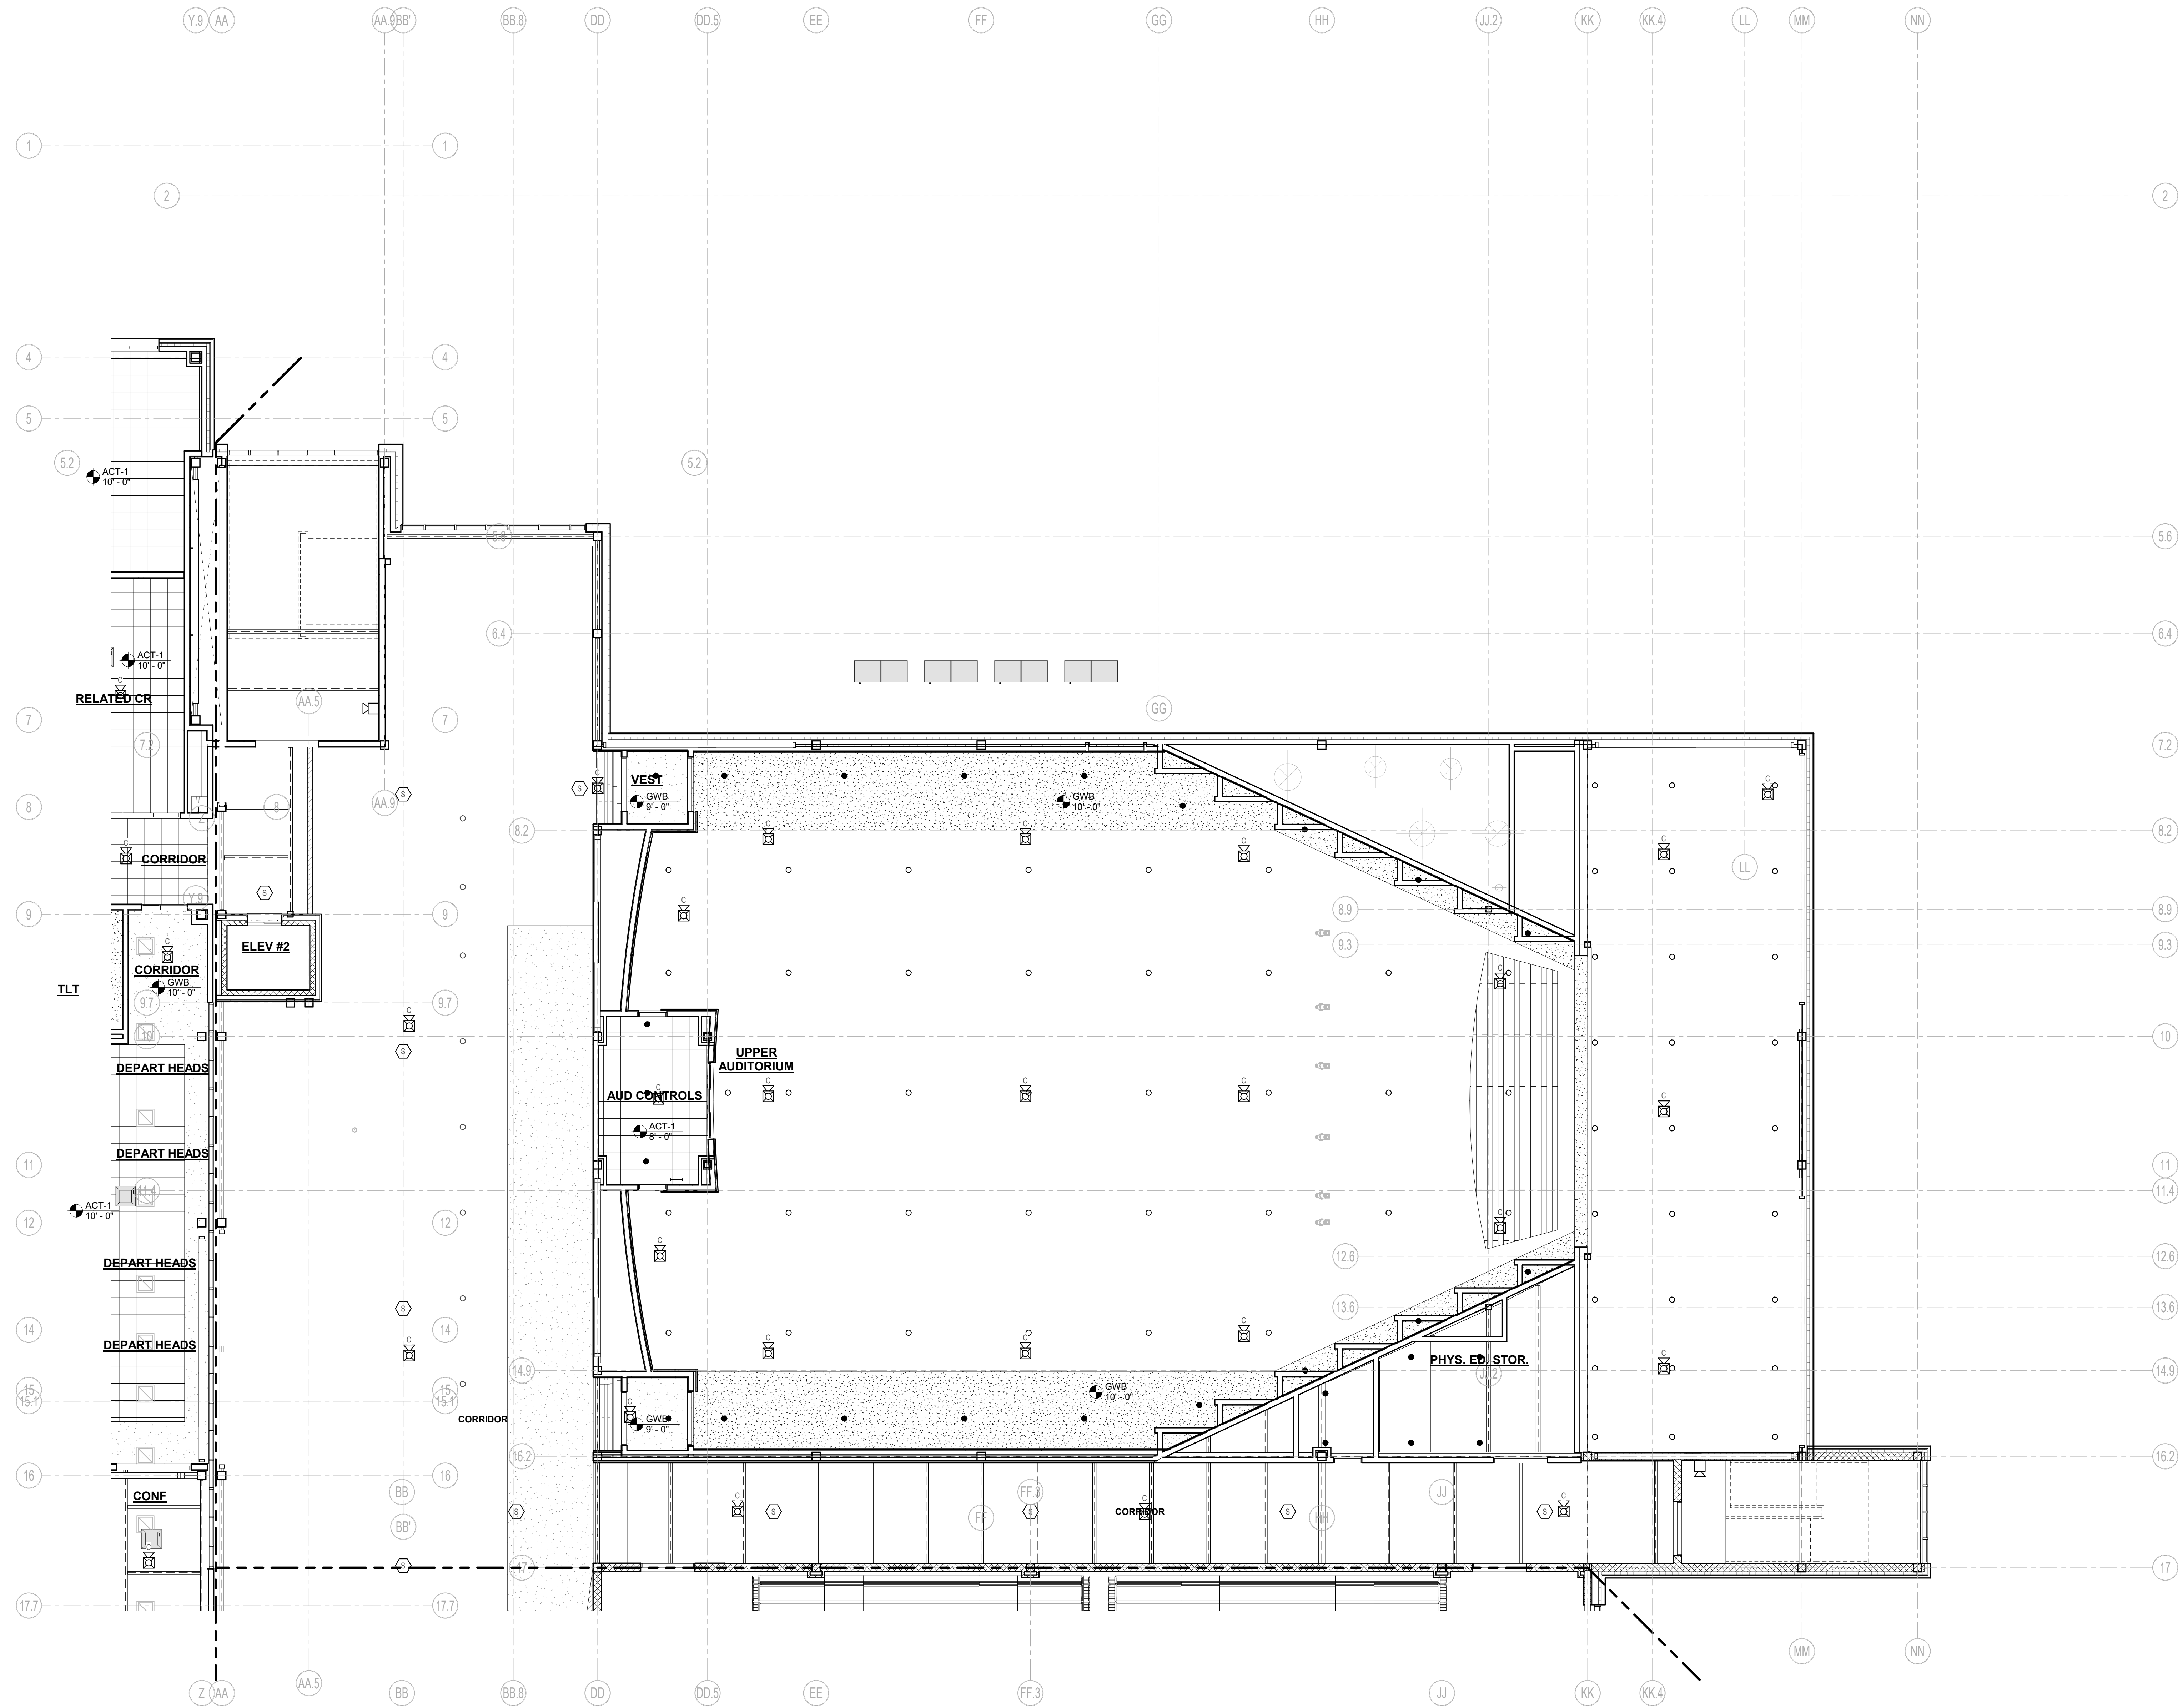

1 SECOND FLOOR REFLECTED CEILING PLAN - AREA C
1/8" = 1'-0"


© COPYRIGHT 2021 DRUMMEYS ROSANE ANDERSON, INC.

MSBA DESIGN
DEVELOPMENT
SUBMISSION
August 4th, 2022

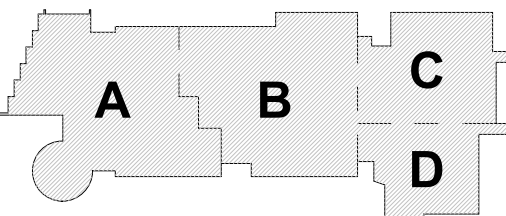


KEY PLAN

PROJECT NORTH

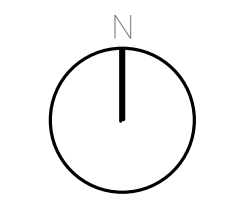

MAGNETIC NORTH

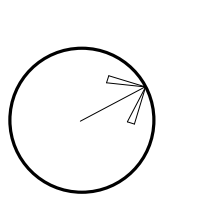

**SECOND FLOOR
REFLECTED
CEILING PLAN -
AREA C**

Scale: 1/8" = 1'-0"
Job No.: 20202
Drawn By: DRA
Date: August 4th, 2022


A8-1-2C

DRA

Drummeys Rosane Anderson, Inc.
225 Oakland Road
Studio 205
South Windsor, CT 06074
Tel: 817.865.1000
www.dra-inc.com

260 Charles Street
Studio 300
Waltham, MA 02453
Tel: 817.865.1000
www.dra-inc.com


**Northeast
Metropolitan
Regional
Vocational High
School**
100 Hemlock Road,
Wakefield, MA 01880

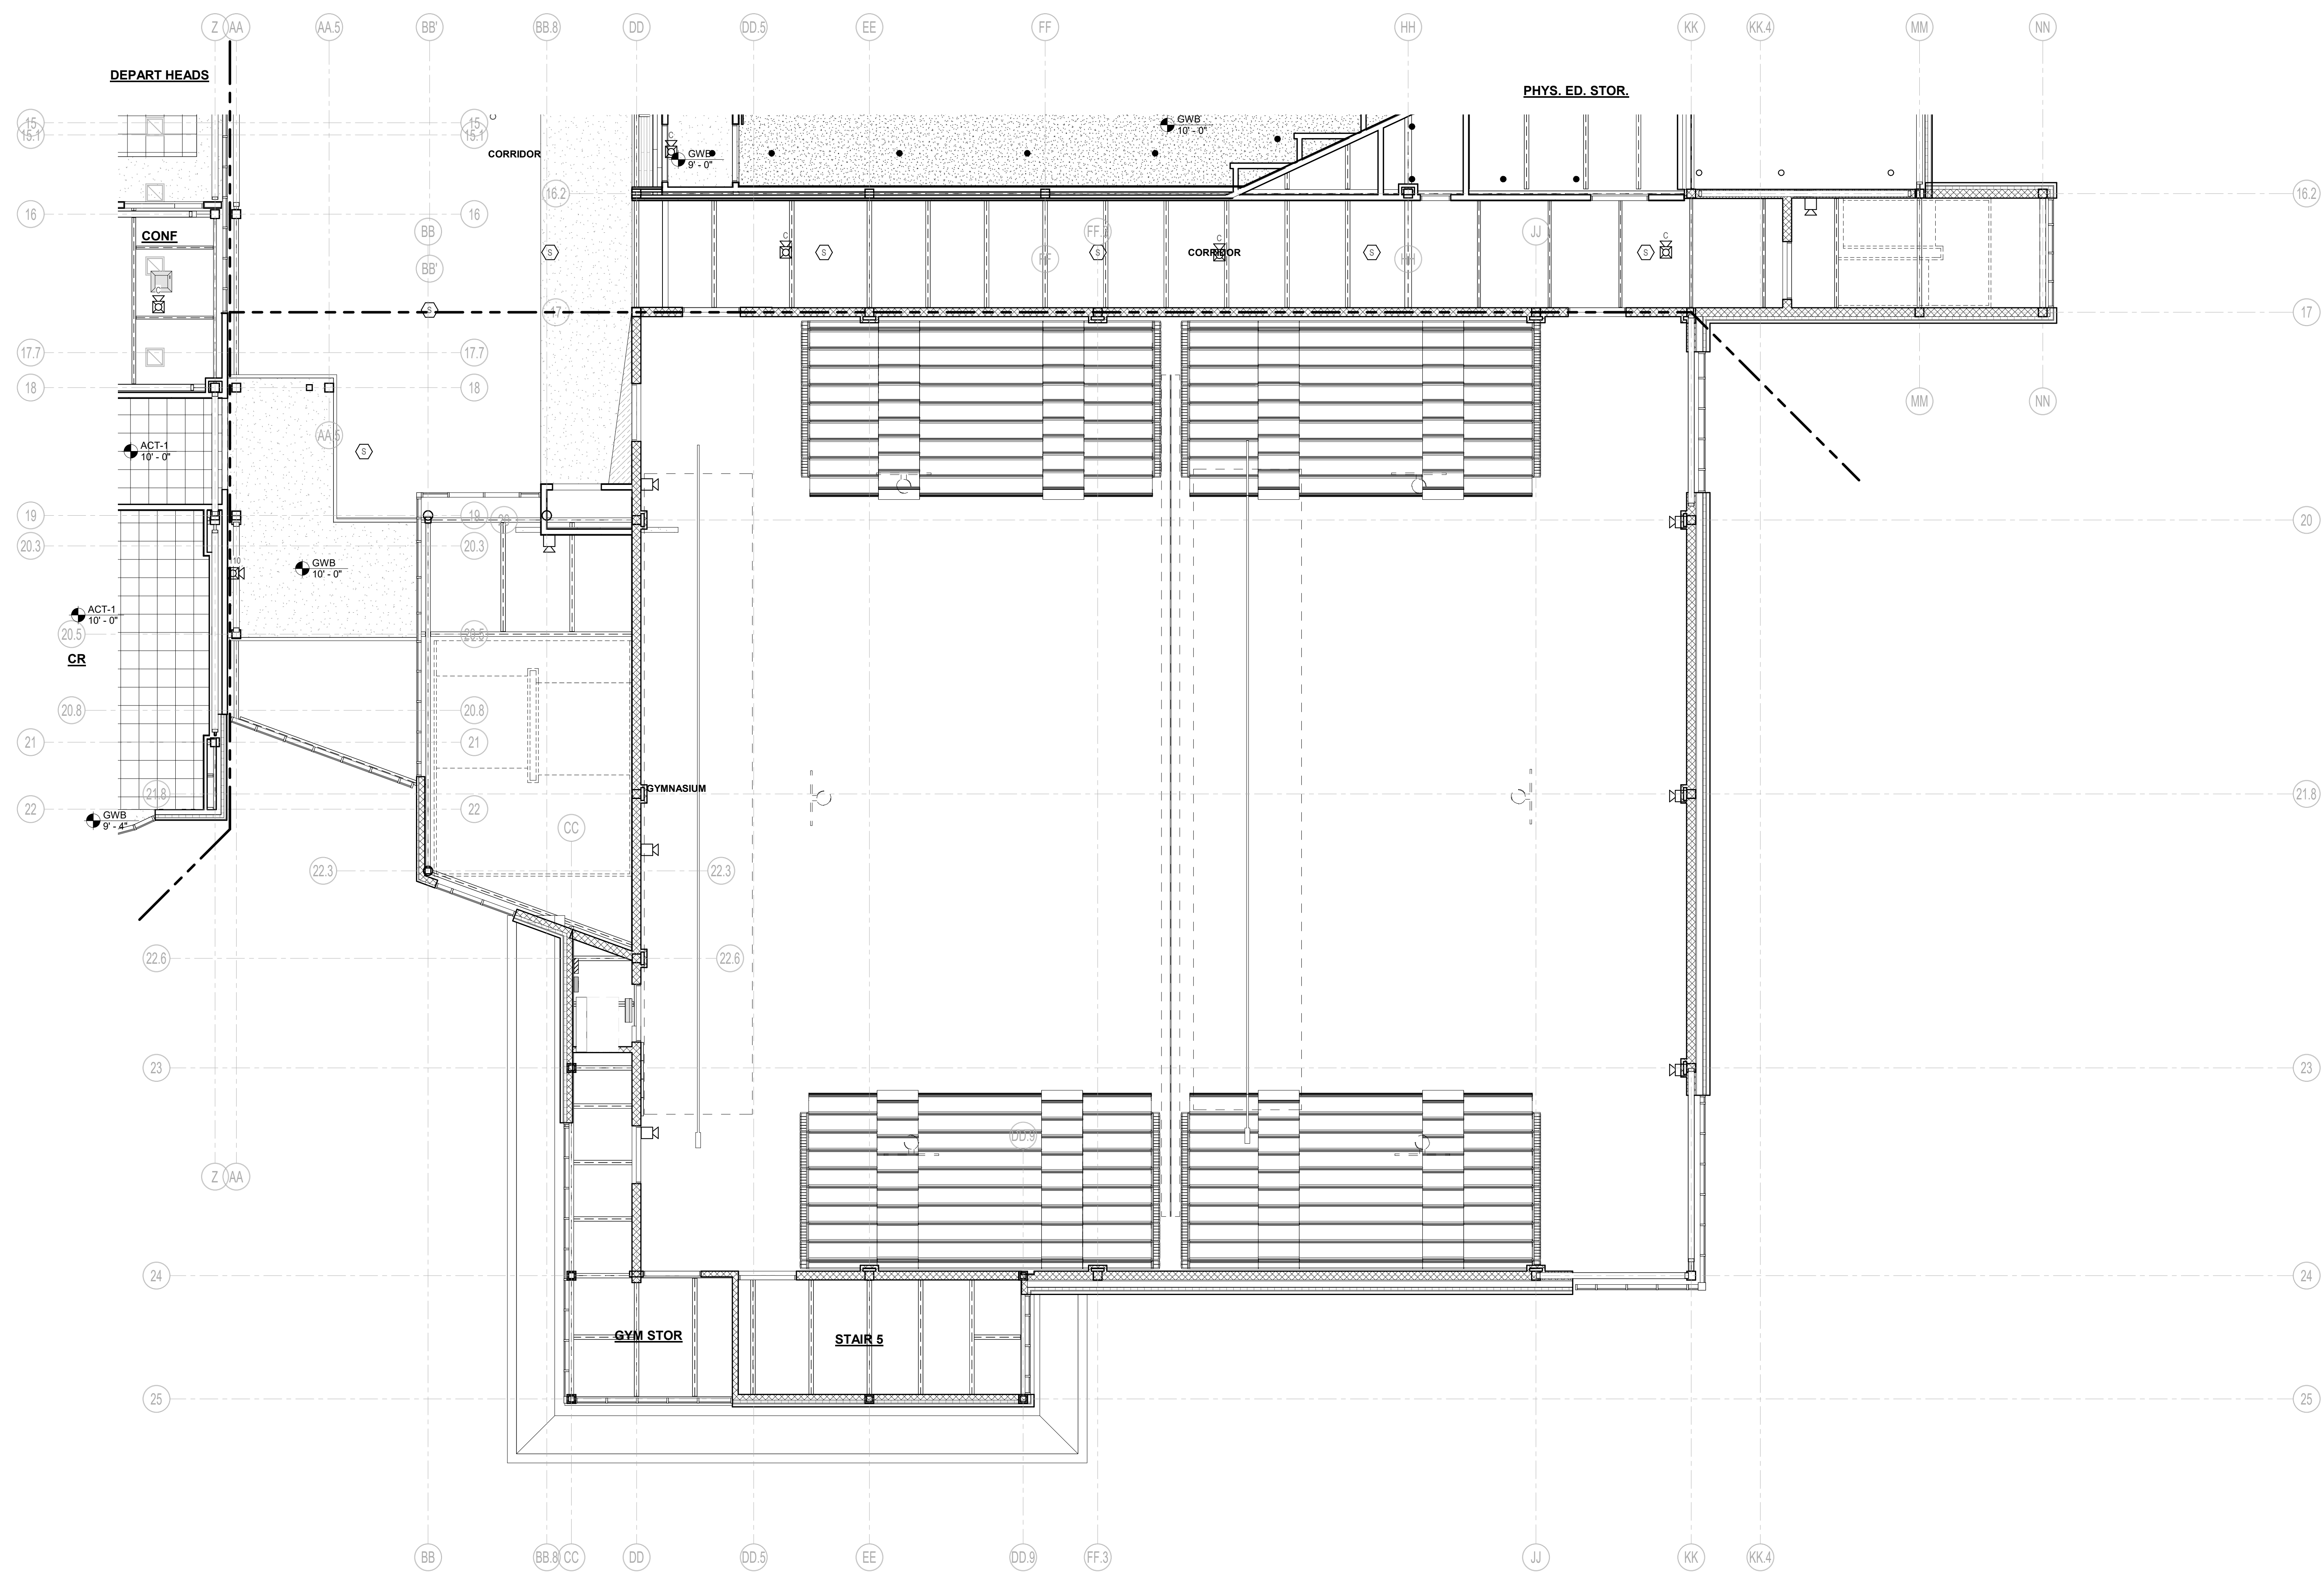

1 SECOND FLOOR REFLECTED CEILING PLAN - AREA D
1/8" = 1'-0"


© COPYRIGHT 2021 DRUMMEYS ROSANE ANDERSON, INC.

MSBA DESIGN
DEVELOPMENT
SUBMISSION
August 4th, 2022

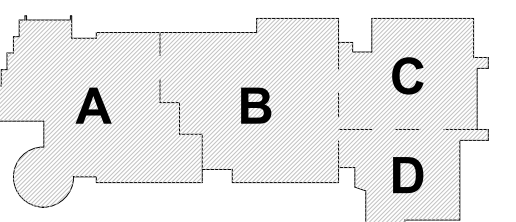

KEY PLAN

PROJECT NORTH MAGNETIC NORTH

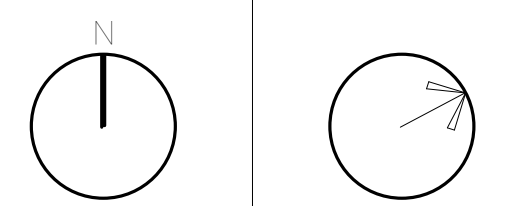

**SECOND FLOOR
REFLECTED
CEILING PLAN -
AREA D**

Scale: 1/8" = 1'-0"
Job No.: 20202
Drawn By: DRA
Date: August 4th, 2022

A8-1-2D

DRA


DrummeY Rosane Anderson, Inc.
225 Oakland Road
Studio 205
South Windsor, CT 06074
Tel: 817.864.1000
www.drainc.com

260 Charles Street
Studio 300
Waltham, MA 02453
Tel: 817.864.1000
www.drainc.com

**Northeast
Metropolitan
Regional
Vocational High
School**
100 Hemlock Road,
Wakefield, MA 01880


© COPYRIGHT 2021 DRUMMEY ROSANE ANDERSON, INC.

MSBA DESIGN
DEVELOPMENT
SUBMISSION
August 4th, 2022

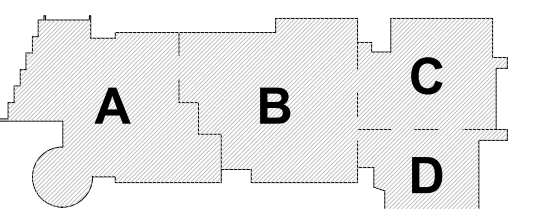

KEY PLAN


PROJECT NORTH MAGNETIC NORTH

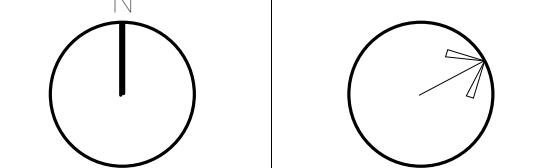

**THIRD FLOOR
REFLECTED
CEILING PLAN -
AREA A**

Scale: 1/8" = 1'-0"
Job No.: 20202
Drawn By: DRA
Date: August 4th, 2022

A8-1-3A

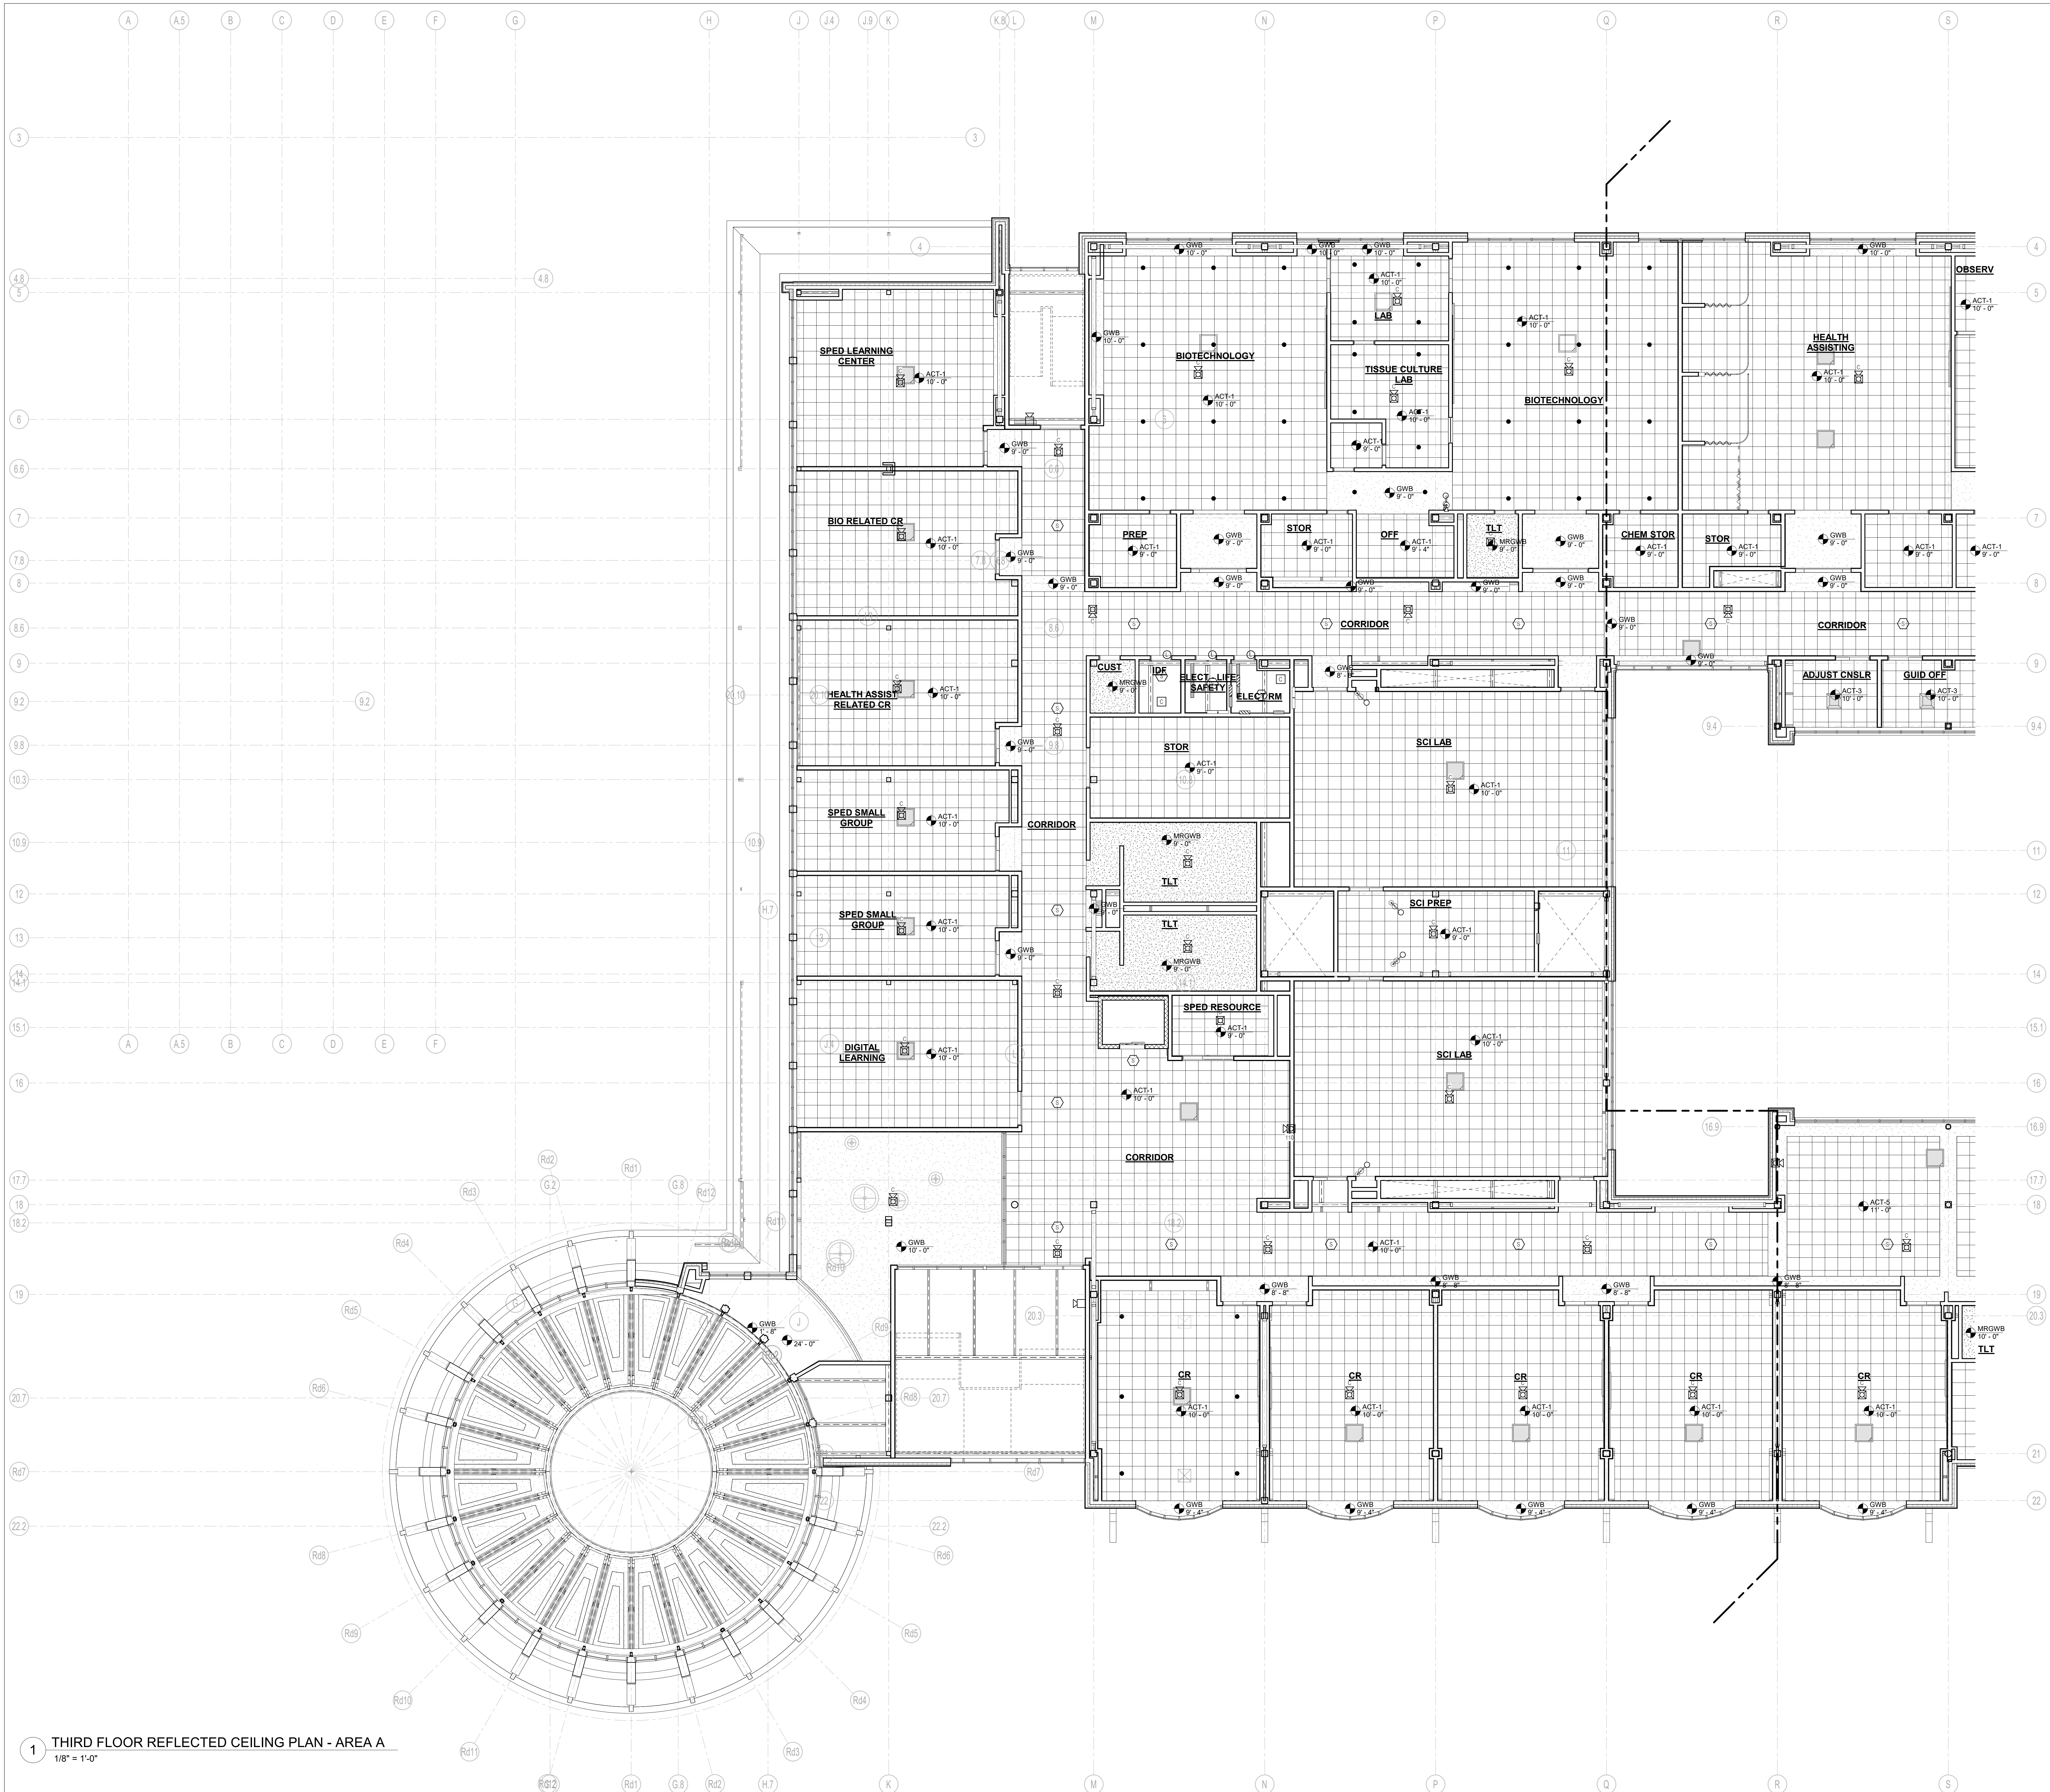


1 THIRD FLOOR REFLECTED CEILING PLAN - AREA A
1/8" = 1'-0"

100 Hemlock Road,
Wakefield, MA 01880




MSBA DESIGN
DEVELOPMENT
SUBMISSION
August 4th, 2022

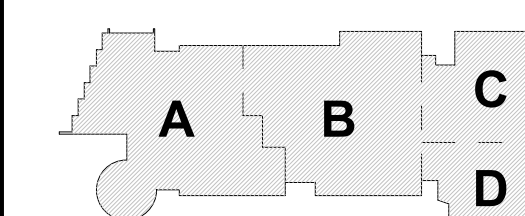

KEY PLAN

PROJECT NORTH	MAGNETIC NORTH
---------------	----------------

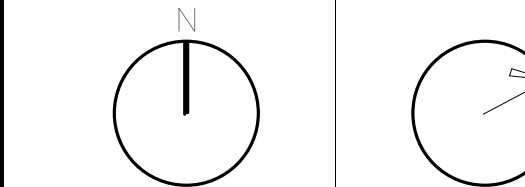

**THIRD FLOOR
REFLECTED
CEILING PLAN -
AREA B**

Scale: 1/8" = 1'-0"
Job No.: 20202
Drawn By: DR
Date: August 4th, 2002

A8-1-3B


DRA

Drummeys Rosane Anderson, Inc.
225 Oakland Road
Studio 205
South Windsor, CT 06074
Tel: 817.865.1000
www.dra-inc.com

260 Charles Street
Studio 300
Waltham, MA 02453
Tel: 817.865.1000
www.dra-inc.com

Planning | Architecture | Interior Design


**Northeast
Metropolitan
Regional
Vocational High
School**
100 Hemlock Road,
Wakefield, MA 01880

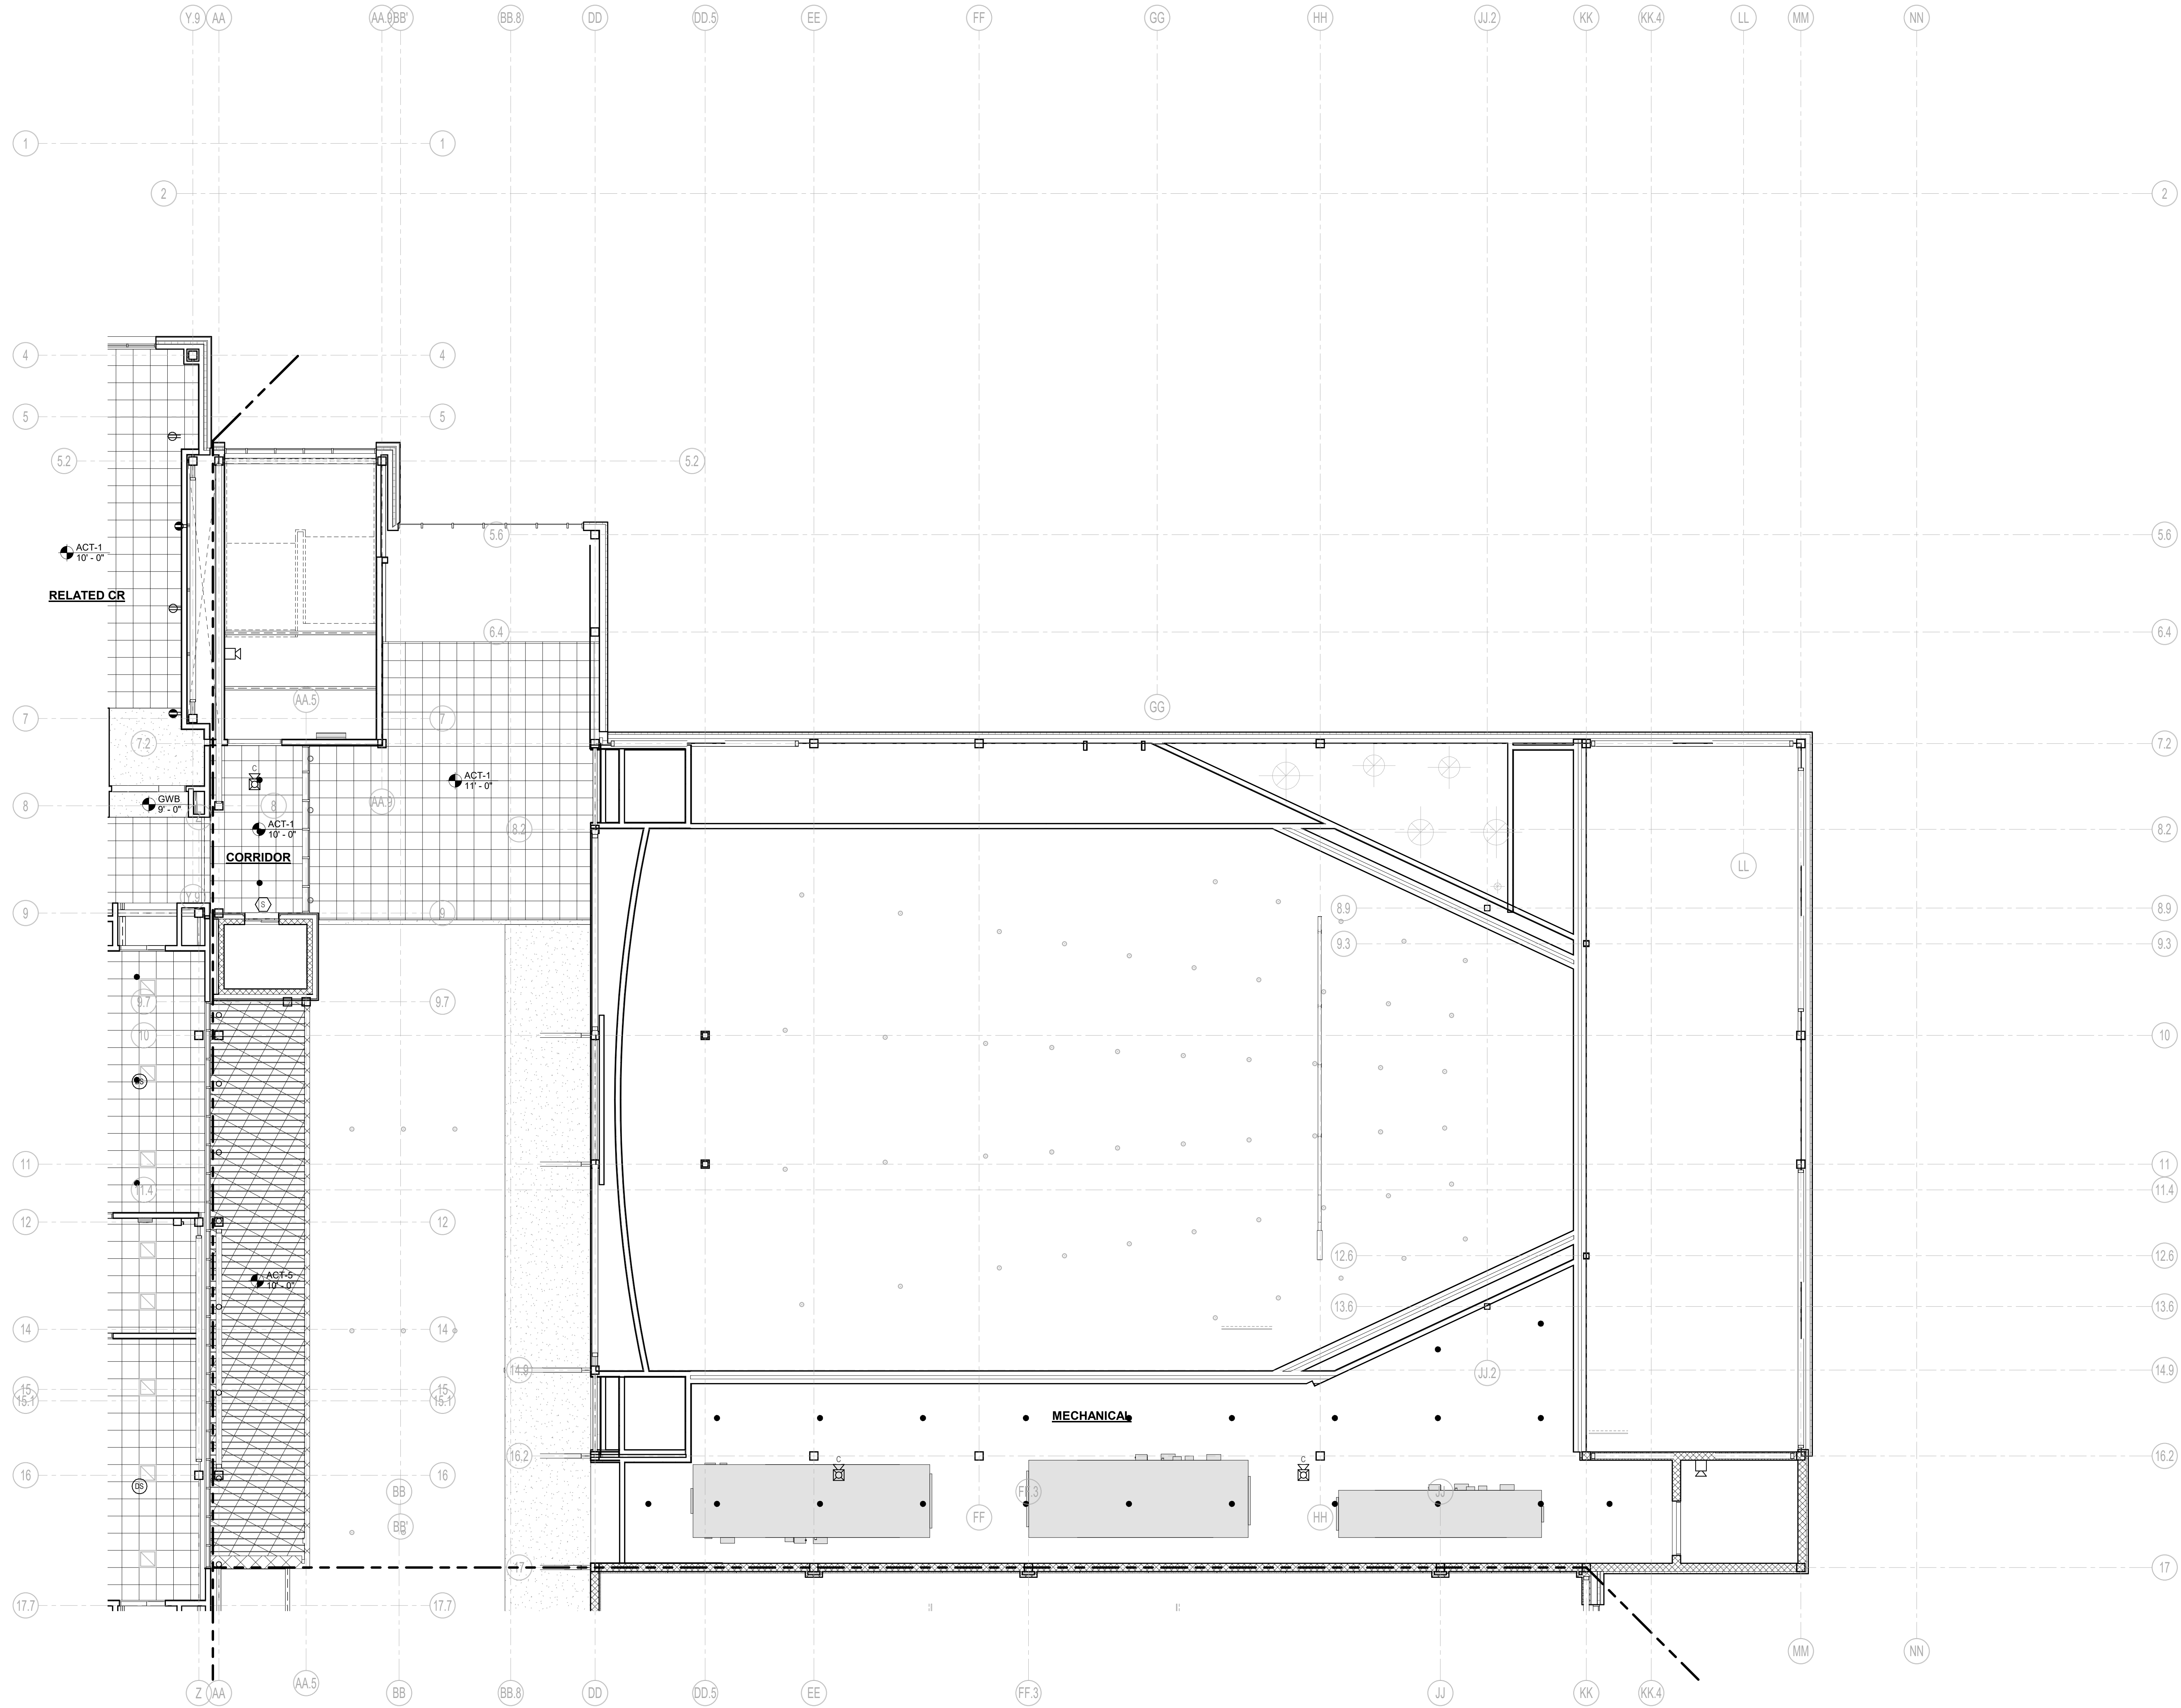

1 THIRD FLOOR REFLECTED CEILING PLAN - AREA C
1/8" = 1'-0"


© COPYRIGHT 2021 DRUMMEYS ROSANE ANDERSON, INC.

MSBA DESIGN
DEVELOPMENT
SUBMISSION
August 4th, 2022

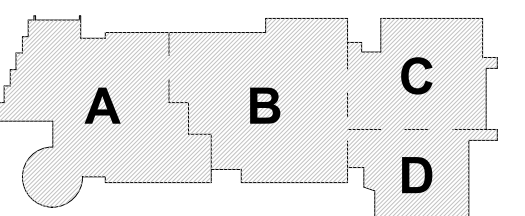


KEY PLAN

PROJECT NORTH

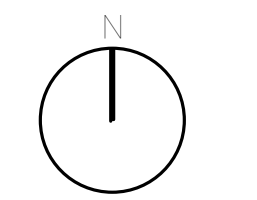

MAGNETIC NORTH

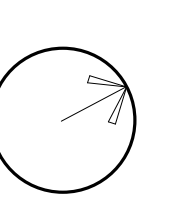

**THIRD FLOOR
REFLECTED
CEILING PLAN -
AREA C**


Scale: 1/8" = 1'-0"
Job No.: 20202
Drawn By: DRA
Date: August 4th, 2022

A8-1-3C

DRA

Drumme Rosane Anderson, Inc.
225 Oakland Road
Studio 205
South Windsor, CT
06074
Planning | Architecture | Interior Design
Tel: 817.865.1000
www.drainc.com


Northeast
Metropolitan
Regional
Vocational High
School
100 Hemlock Road,
Wakefield, MA 01880

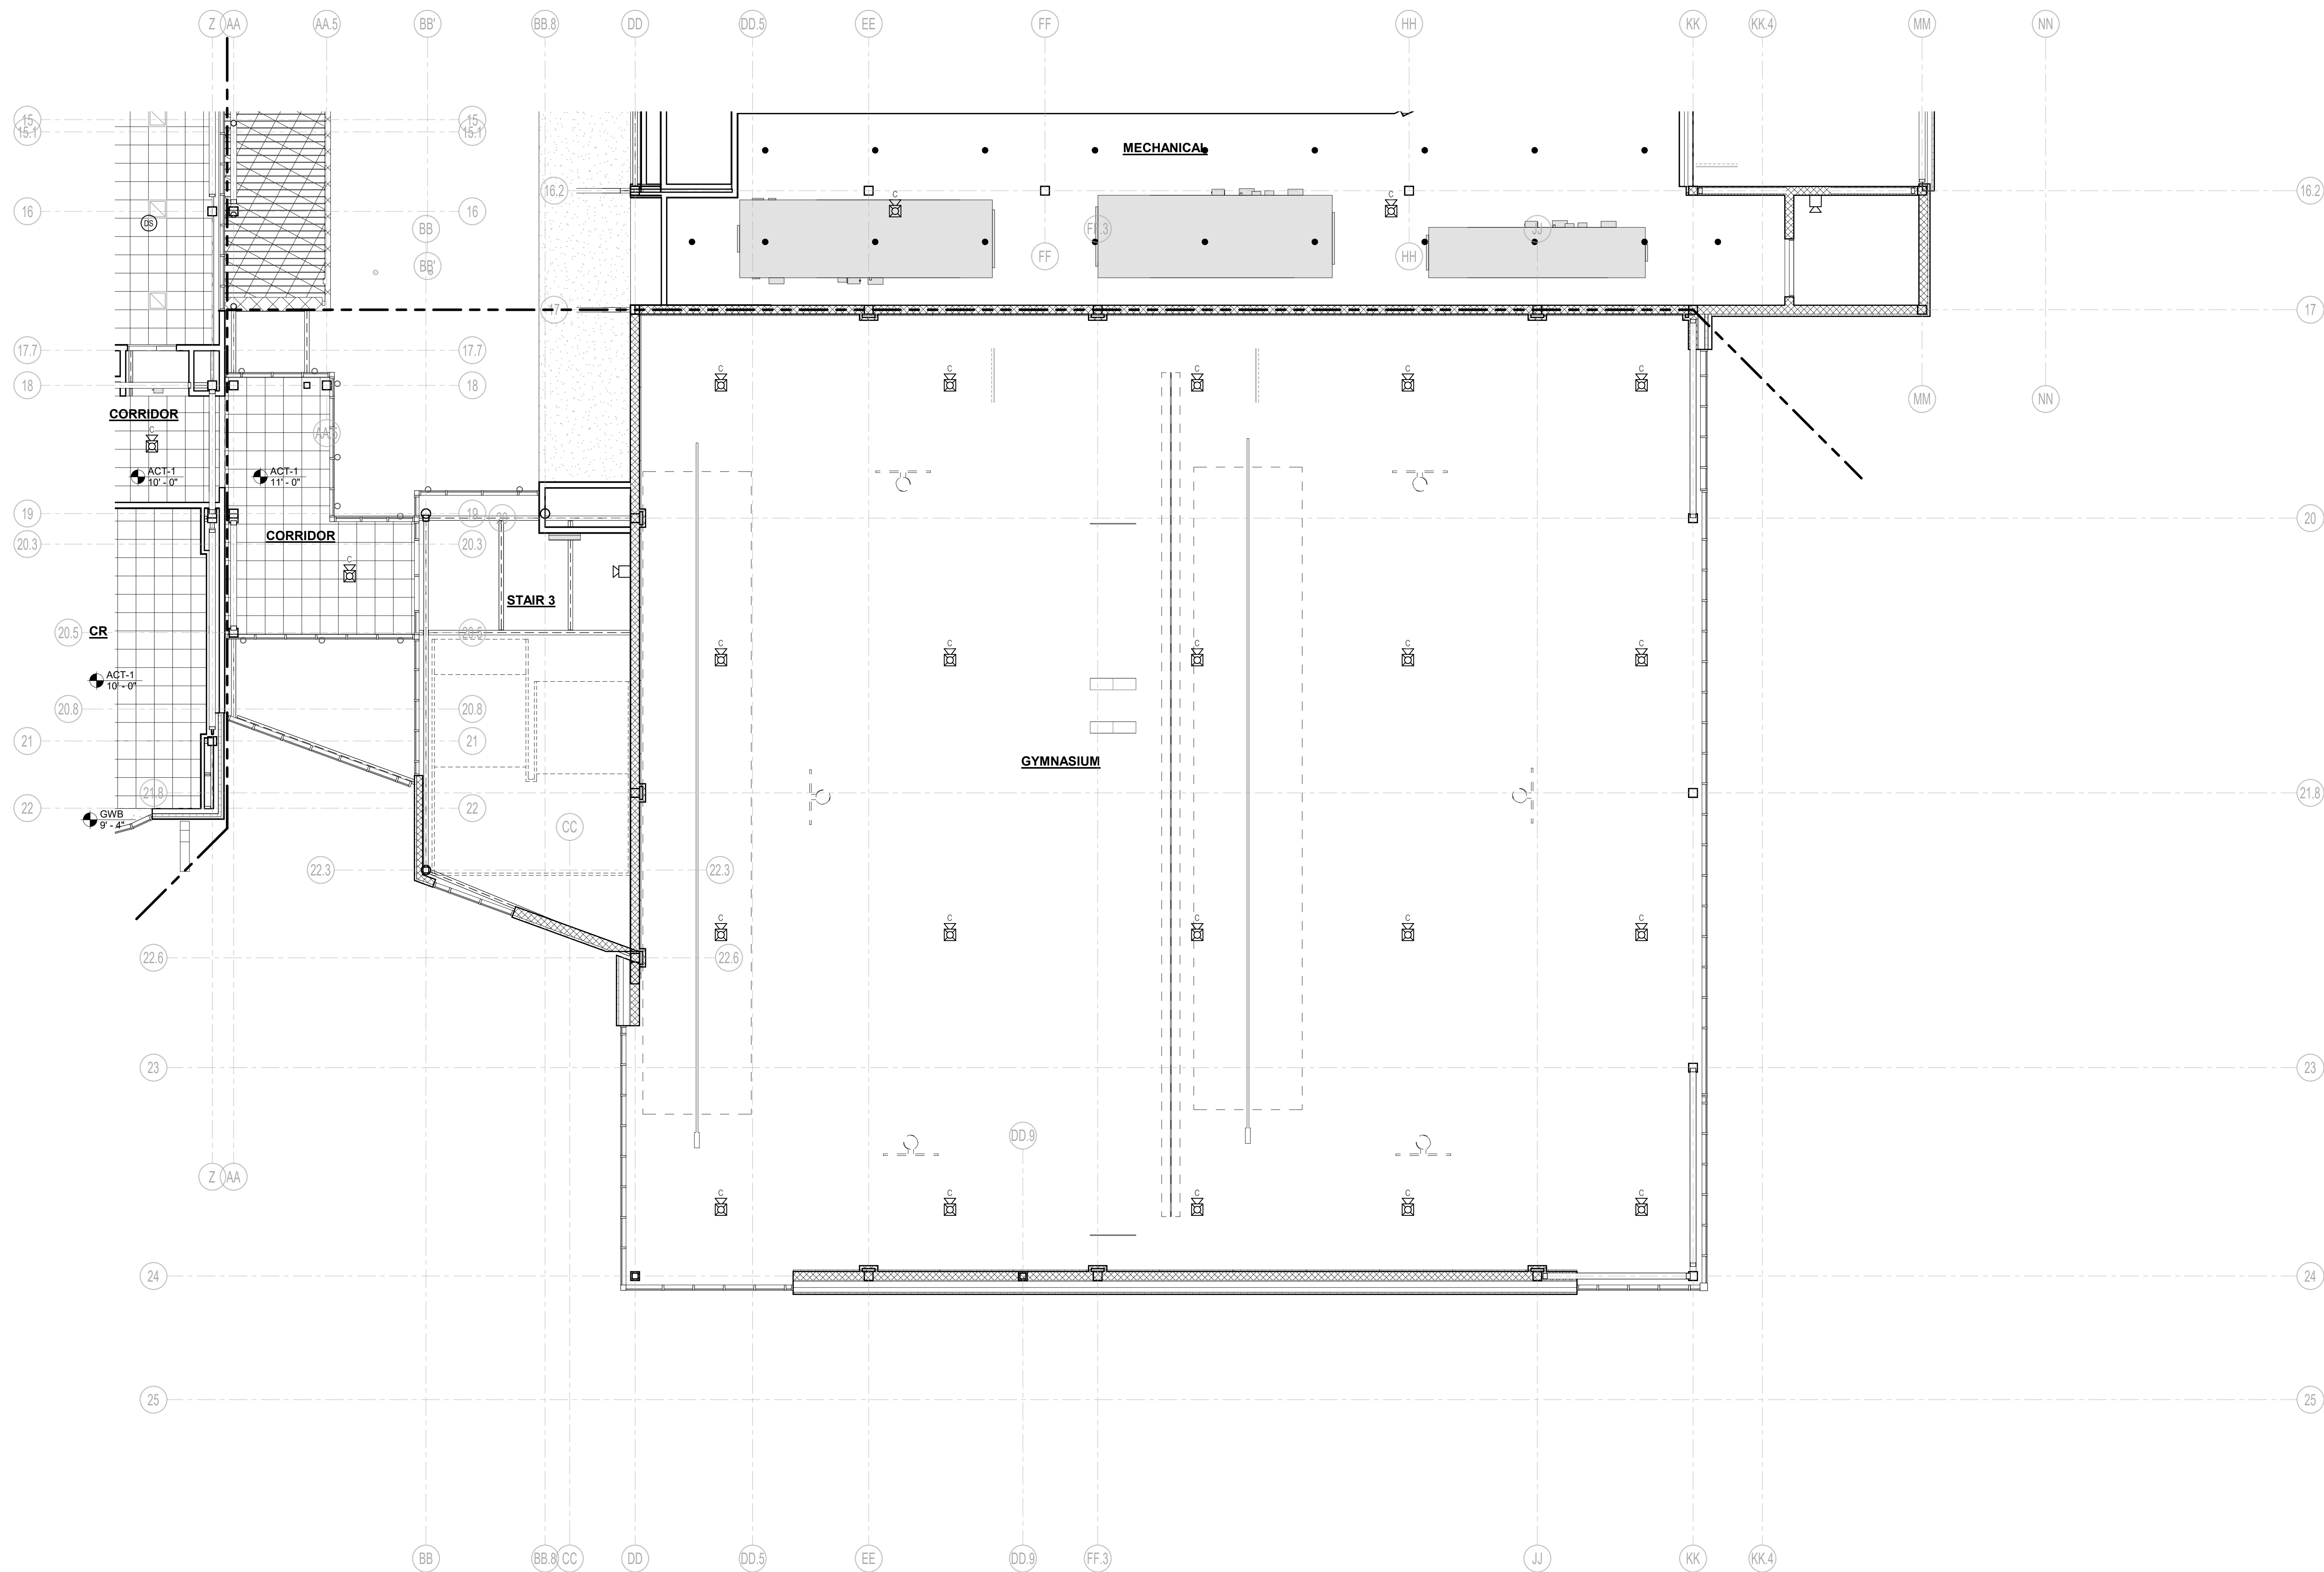


1 THIRD FLOOR REFLECTED CEILING PLAN - AREA D
1/8" = 1'-0"

© COPYRIGHT 2021 DRUMMEY ROSANE ANDERSON, INC.

MSBA DESIGN
DEVELOPMENT
SUBMISSION
August 4th, 2022

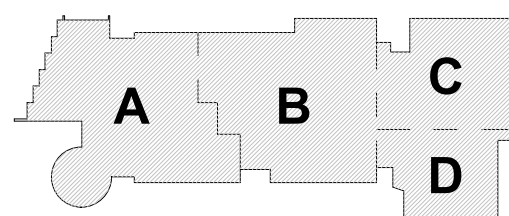

KEY PLAN

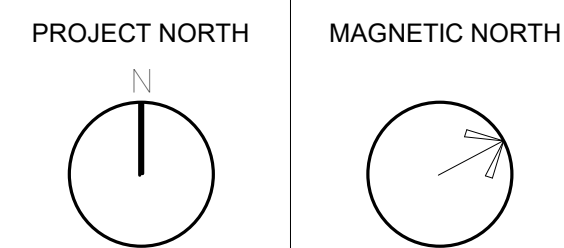

THIRD FLOOR
REFLECTED
CEILING PLAN -
AREA D

Scale: 1/8" = 1'-0"
Job No.: 20202
Drawn By: DRA
Date: August 4th, 2022

A8-1-3D

Drummeys Rosane Anderson, Inc.

225 Oakland Road Studio 205 South Windsor, CT 06074	260 Charles Street Studio 300 Waltham, MA 02453
--	--

Planning | Architecture | Interior Design

Tel: 617.964.1700
www.draws.com

100 Hemlock Road,
Wakefield, MA 01880


© COPYRIGHT 2021 DRUMMEY ROSANE ANDERSON, INC.

MSBA DESIGN
DEVELOPMENT
SUBMISSION
August 4th, 2022



PROJECT NORTH

MAGNETIC NORTH

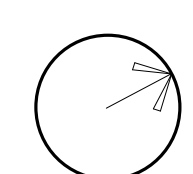

**FOURTH FLOOR
REFLECTED
CEILING PLAN -
AREA A**

②	1	4.08	4.08
---	---	------	------

00000

JOD NO.: 20202

Drawn By: DRA

A8-1-4A


FOURTH FLOOR REFLECTED CEILING PLAN - AREA A

1/8" = 1'-0"

100 Hemlock Road,
Wakefield, MA 01880




MSBA DESIGN
DEVELOPMENT
SUBMISSION
August 4th, 2022

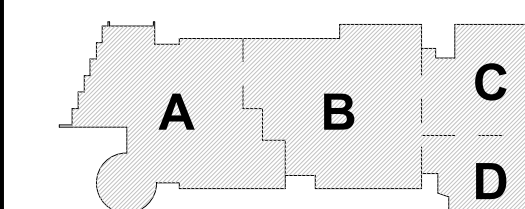

KEY PLAN

PROJECT NORTH

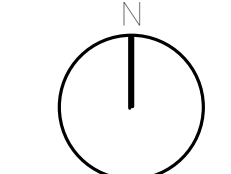

MAGNETIC NORTH

**FOURTH FLOOR
REFLECTED
CEILING PLAN -
AREA B**

Scale: 1/8" = 1'-0"
Job No.: 20202
Drawn By: DRA
Date: August 4th, 2022

A8-1-4B

DRA

Drummeys Rosane Anderson, Inc.
225 Oakland Road
Studio 205
South Windsor, CT 06074
Tel: 817.865.1000
www.dra-inc.com

260 Charles Street
Studio 300
Waltham, MA 02453
Tel: 817.865.1000
www.dra-inc.com


**Northeast
Metropolitan
Regional
Vocational High
School**
100 Hemlock Road,
Wakefield, MA 01880



1 FOURTH FLOOR REFLECTED CEILING PLAN - AREA C
1/8" = 1'-0"


© COPYRIGHT 2021 DRUMMEYS ROSANE ANDERSON, INC.

MSBA DESIGN
DEVELOPMENT
SUBMISSION
August 4th, 2022

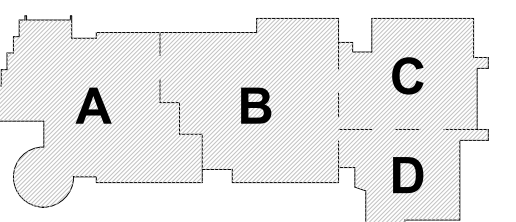


KEY PLAN

PROJECT NORTH

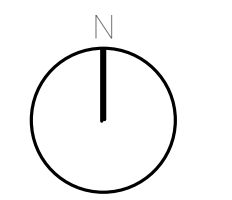

MAGNETIC NORTH

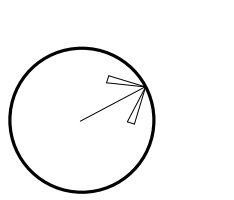

**FOURTH FLOOR
REFLECTED
CEILING PLAN -
AREA C**


Scale: 1/8" = 1'-0"
Job No.: 20202
Drawn By: DRA
Date: August 4th, 2022

A8-1-4C

DRA

Drumme Rosane Anderson, Inc.
225 Oakland Road
Studio 205
South Windsor, CT
06074
Planning | Architecture | Interior Design
Tel: 817.865.1000
www.drainc.com


Northeast
Metropolitan
Regional
Vocational High
School
100 Hemlock Road,
Wakefield, MA 01880

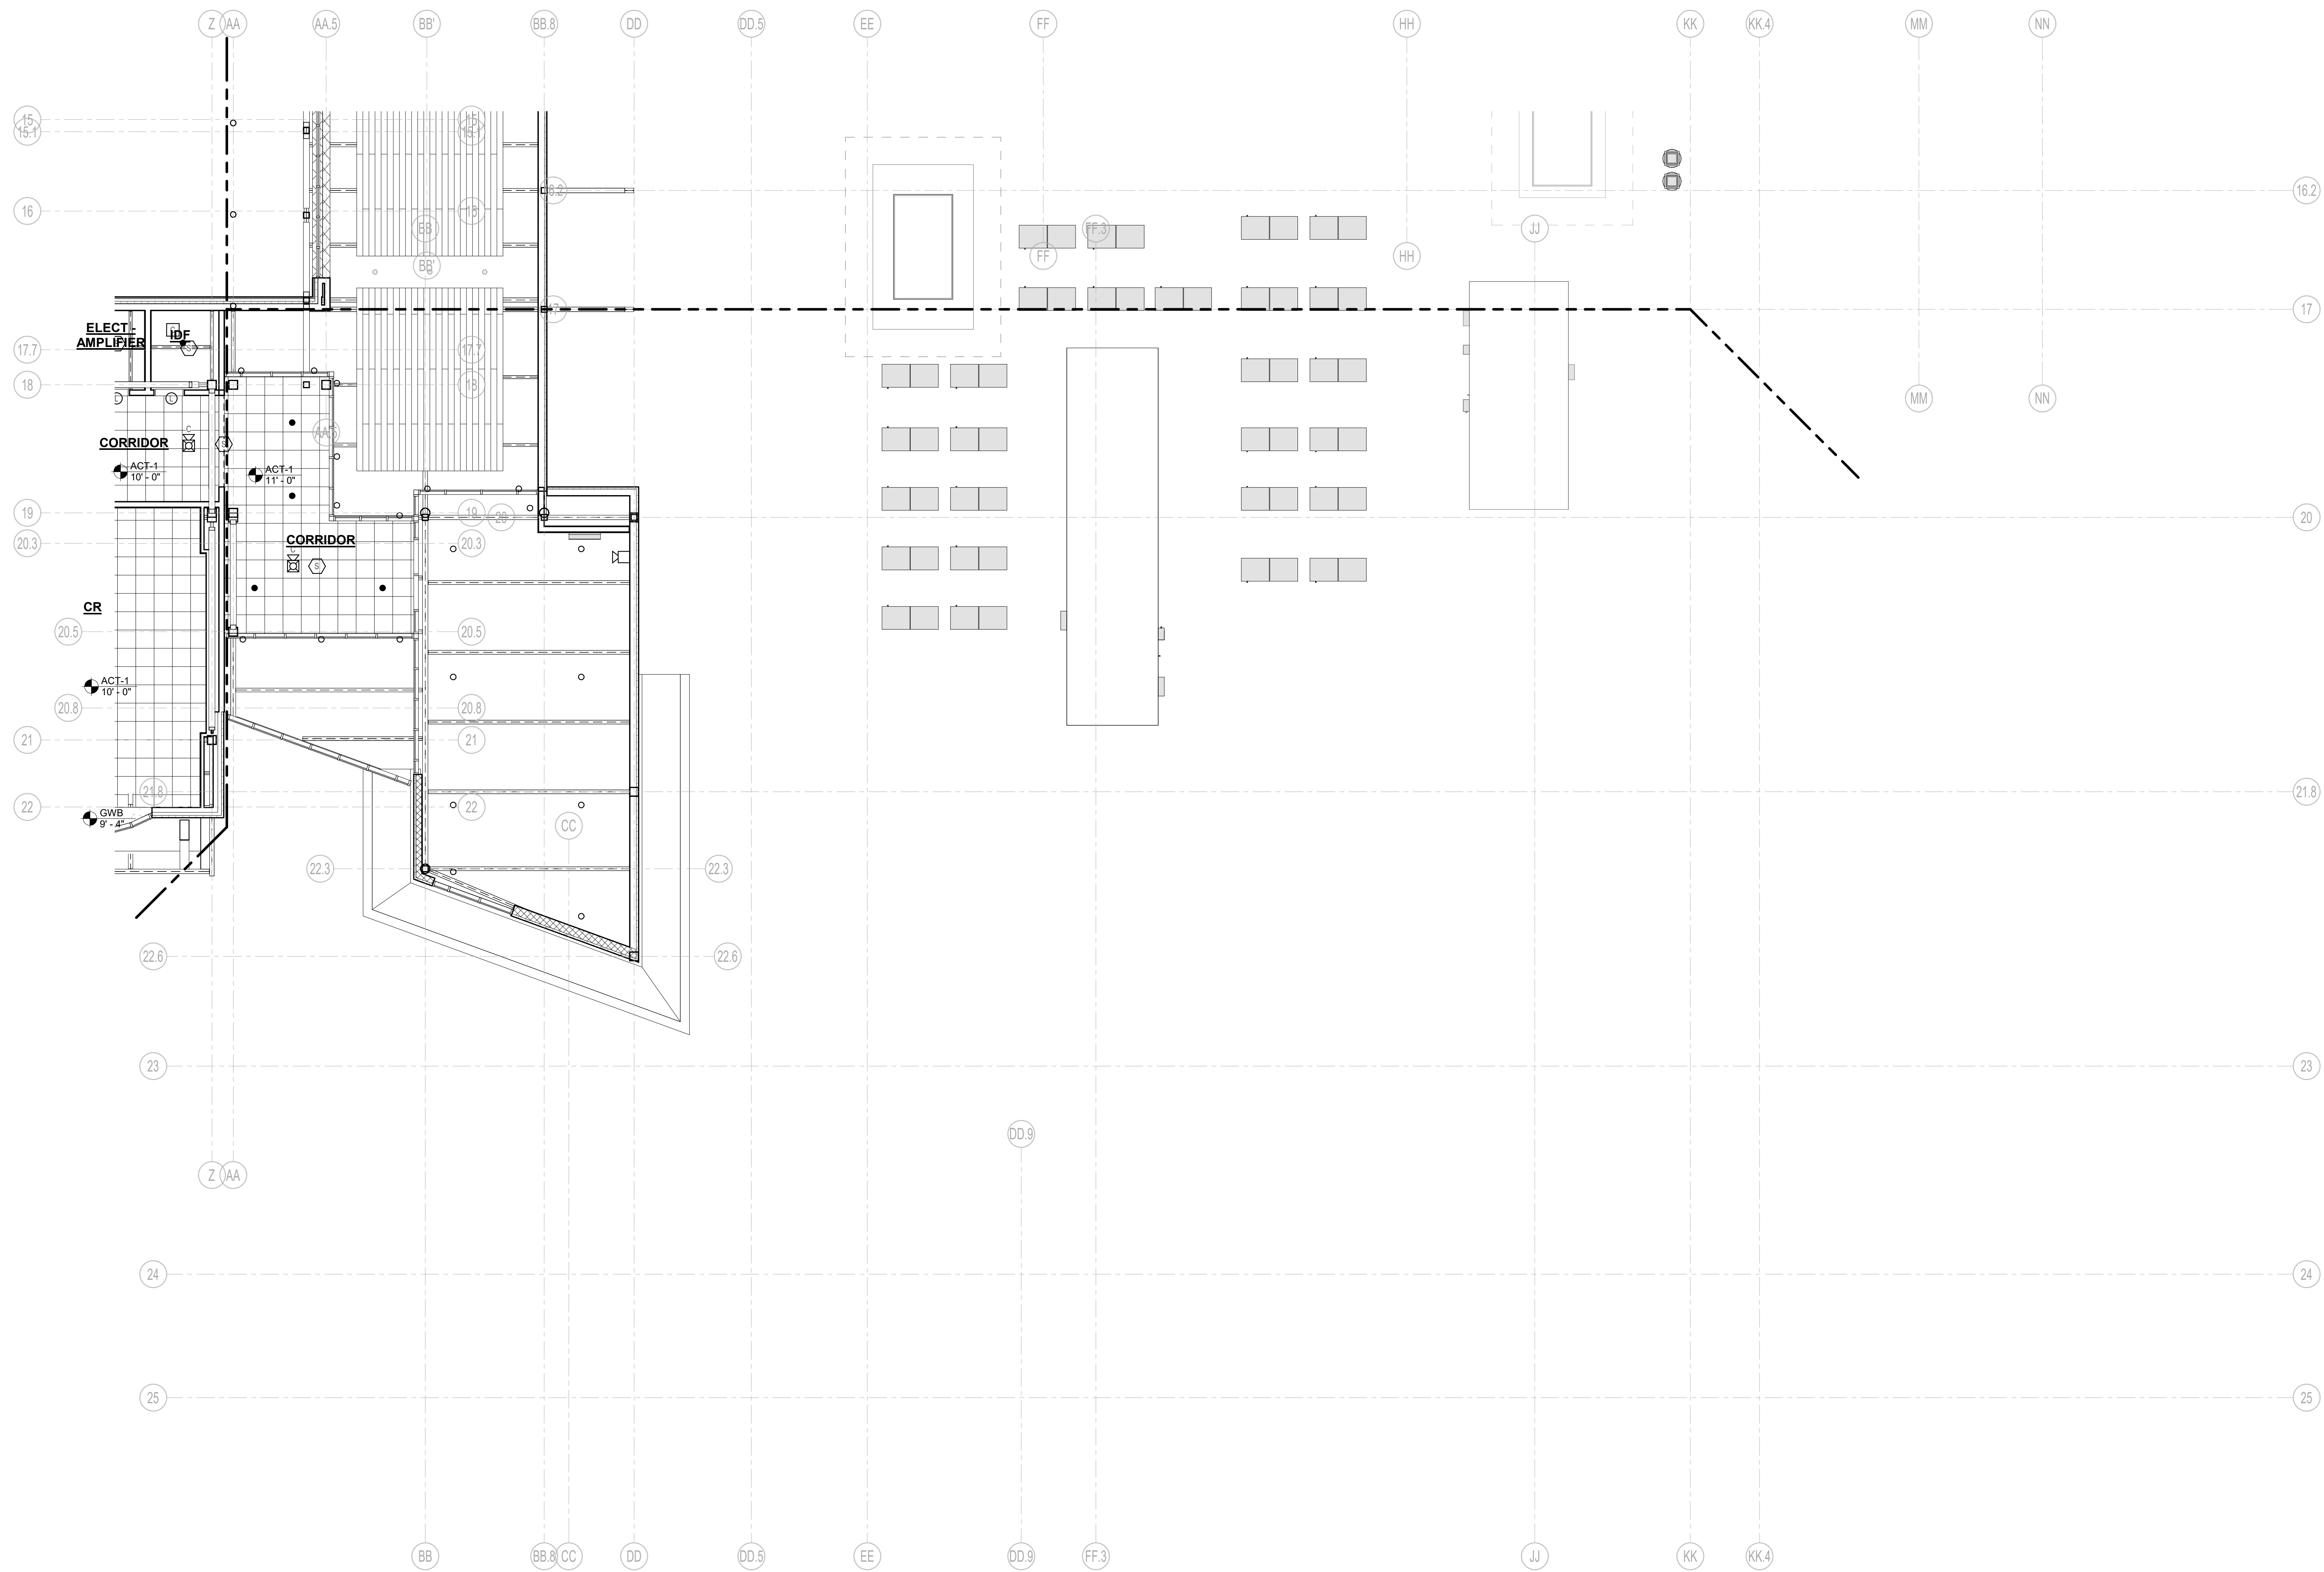


1 FOURTH FLOOR REFLECTED CEILING PLAN - AREA D
1/8" = 1'-0"

© COPYRIGHT 2021 DRUMMEY ROSANE ANDERSON, INC.

MSBA DESIGN
DEVELOPMENT
SUBMISSION
August 4th, 2022

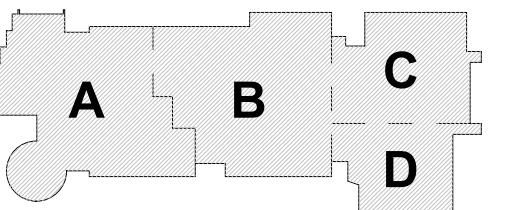


KEY PLAN

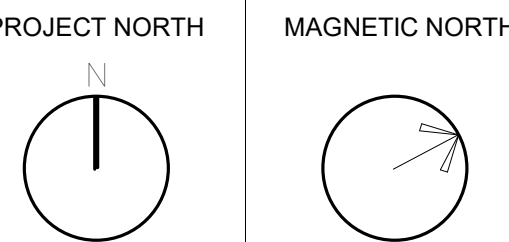


FOURTH FLOOR
REFLECTED
CEILING PLAN -
AREA D


Scale: 1/8" = 1'-0"
Job No.: 20202
Drawn By: DRA
Date: August 4th, 2022

A8-1-4D

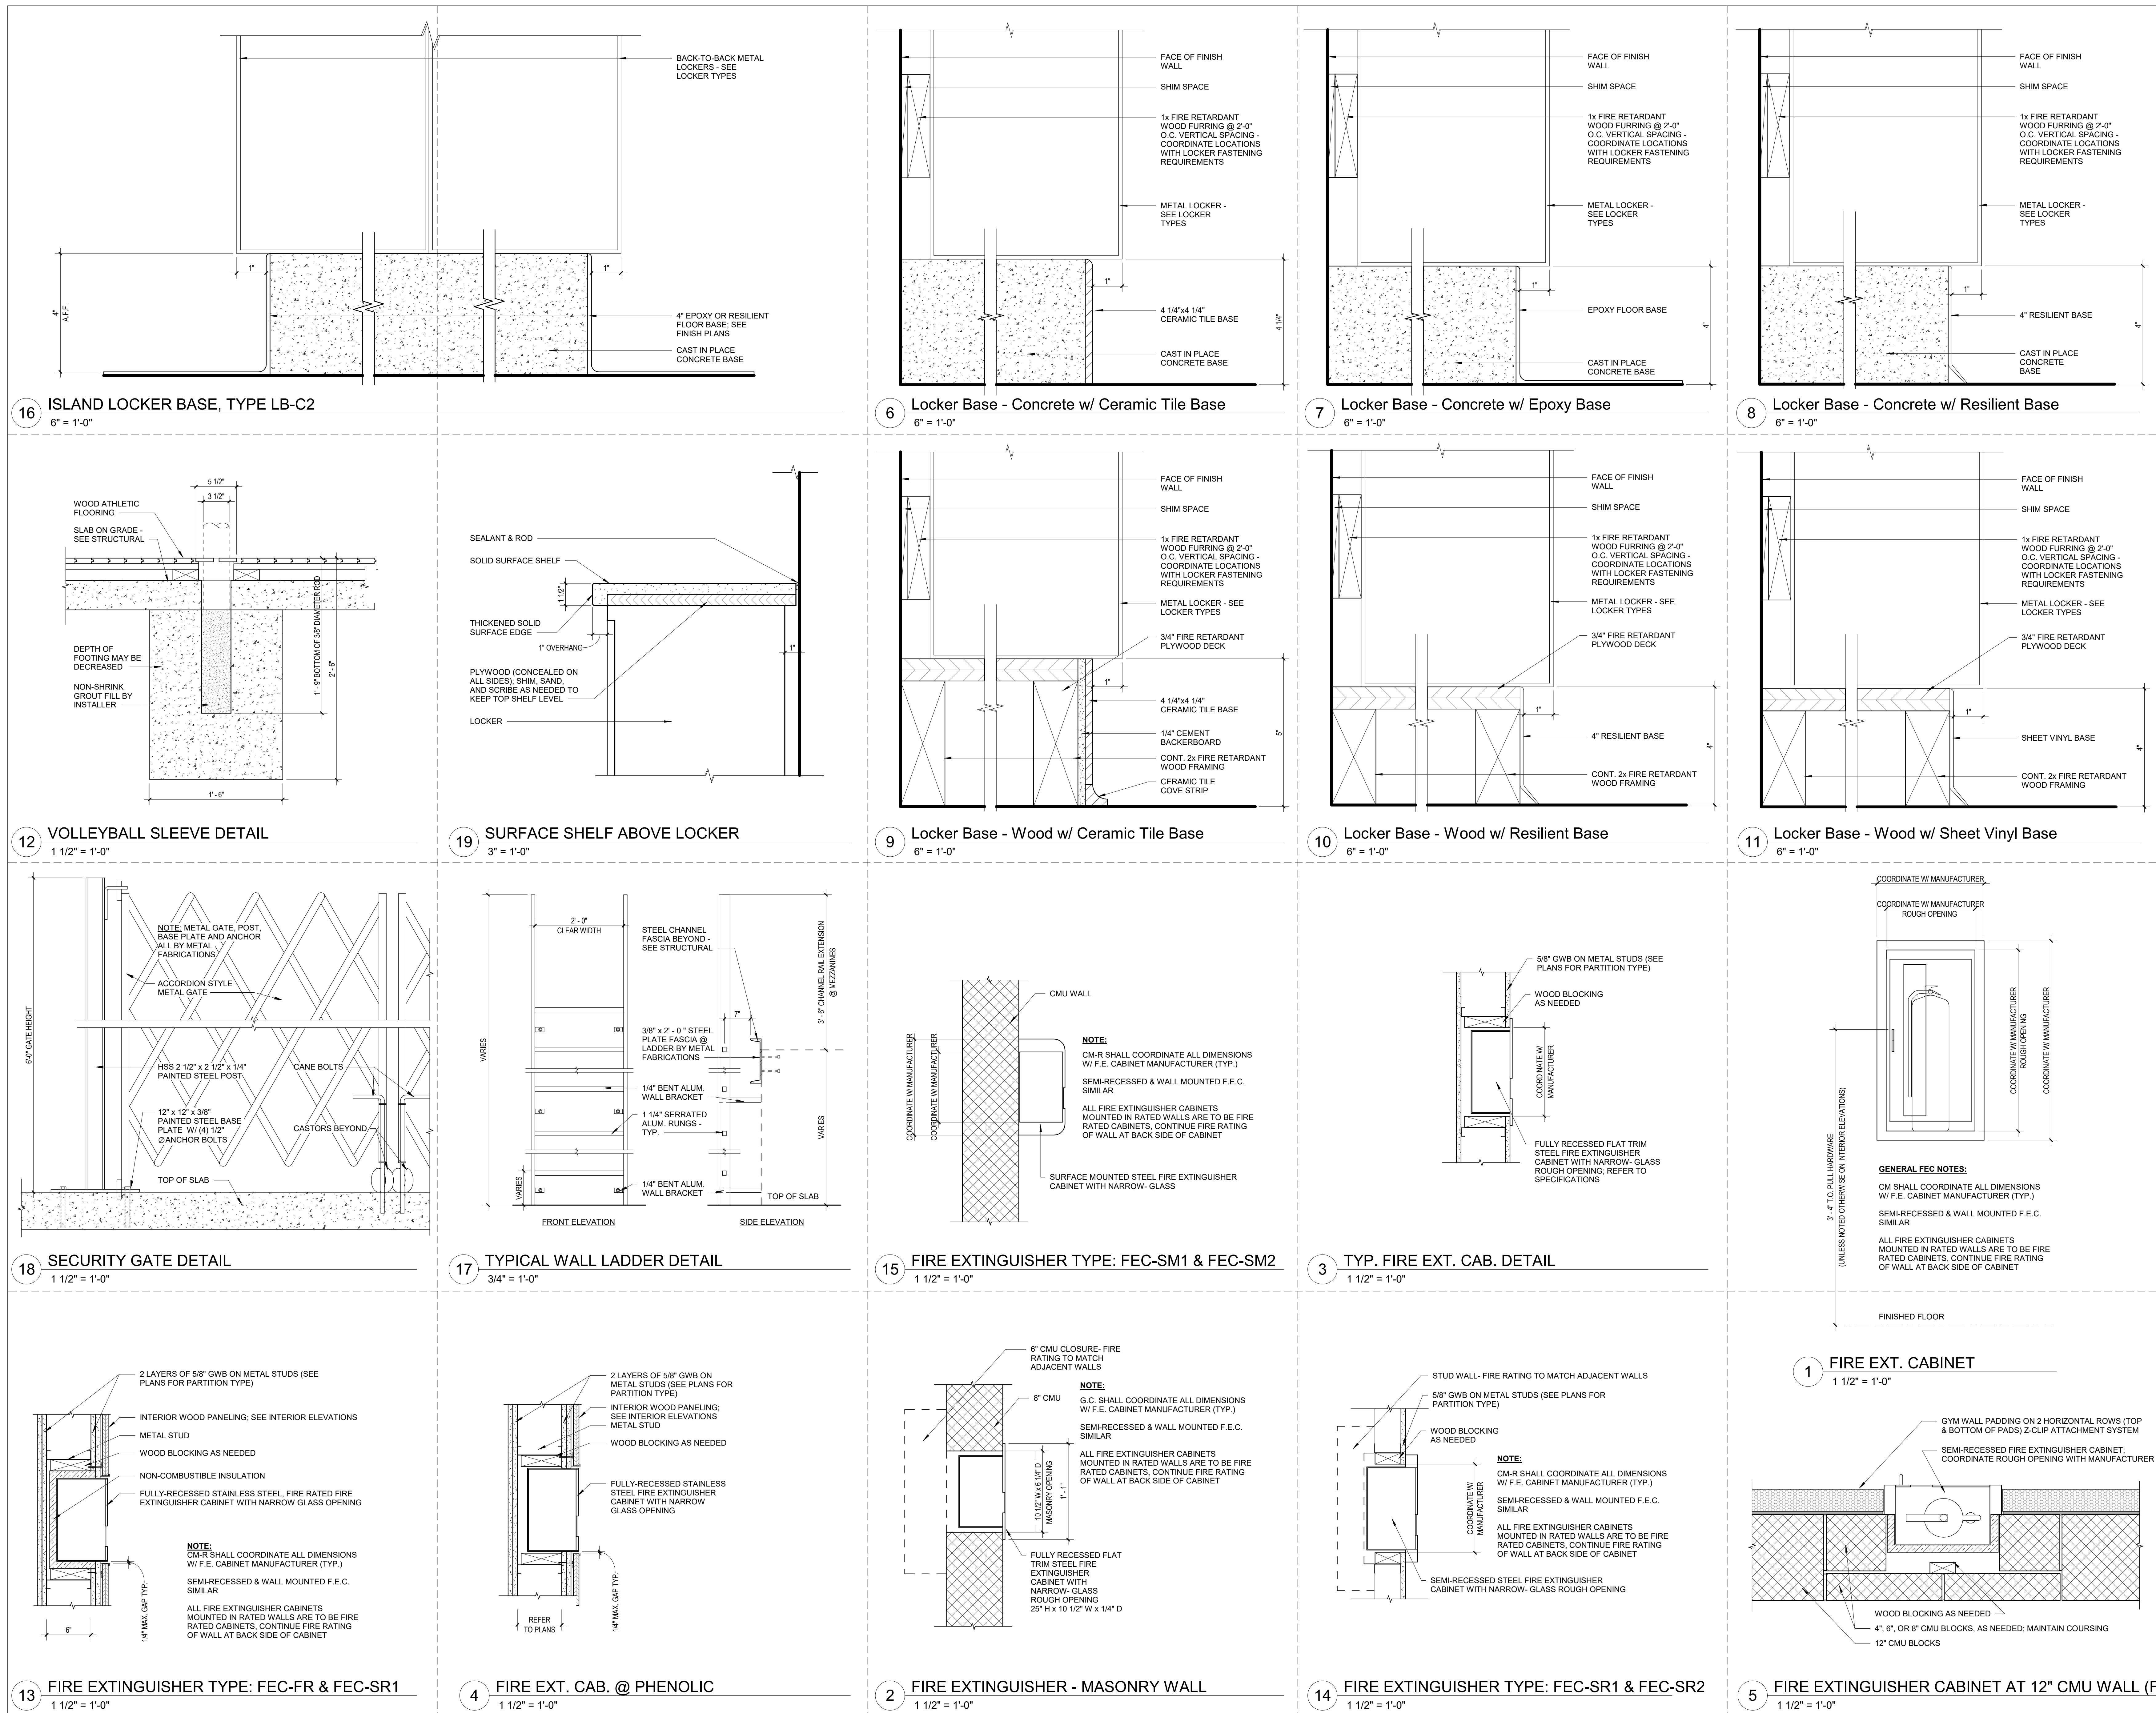

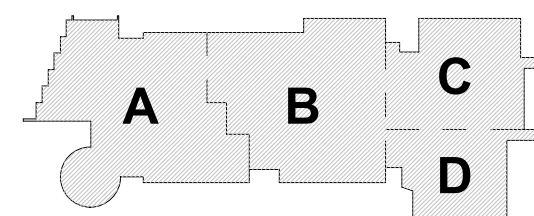


KEY PLAN

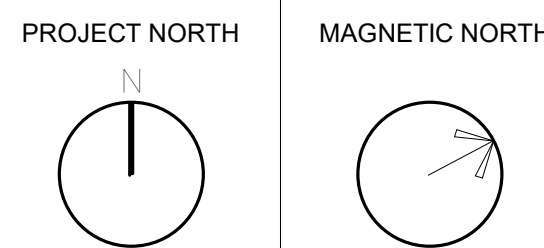

MISCELLANEOUS
DETAILS

Scale: 3" = 1'-0"
Job No.: 20202
Drawn By: DRA
Date: August 4th, 2022

A9-1-2

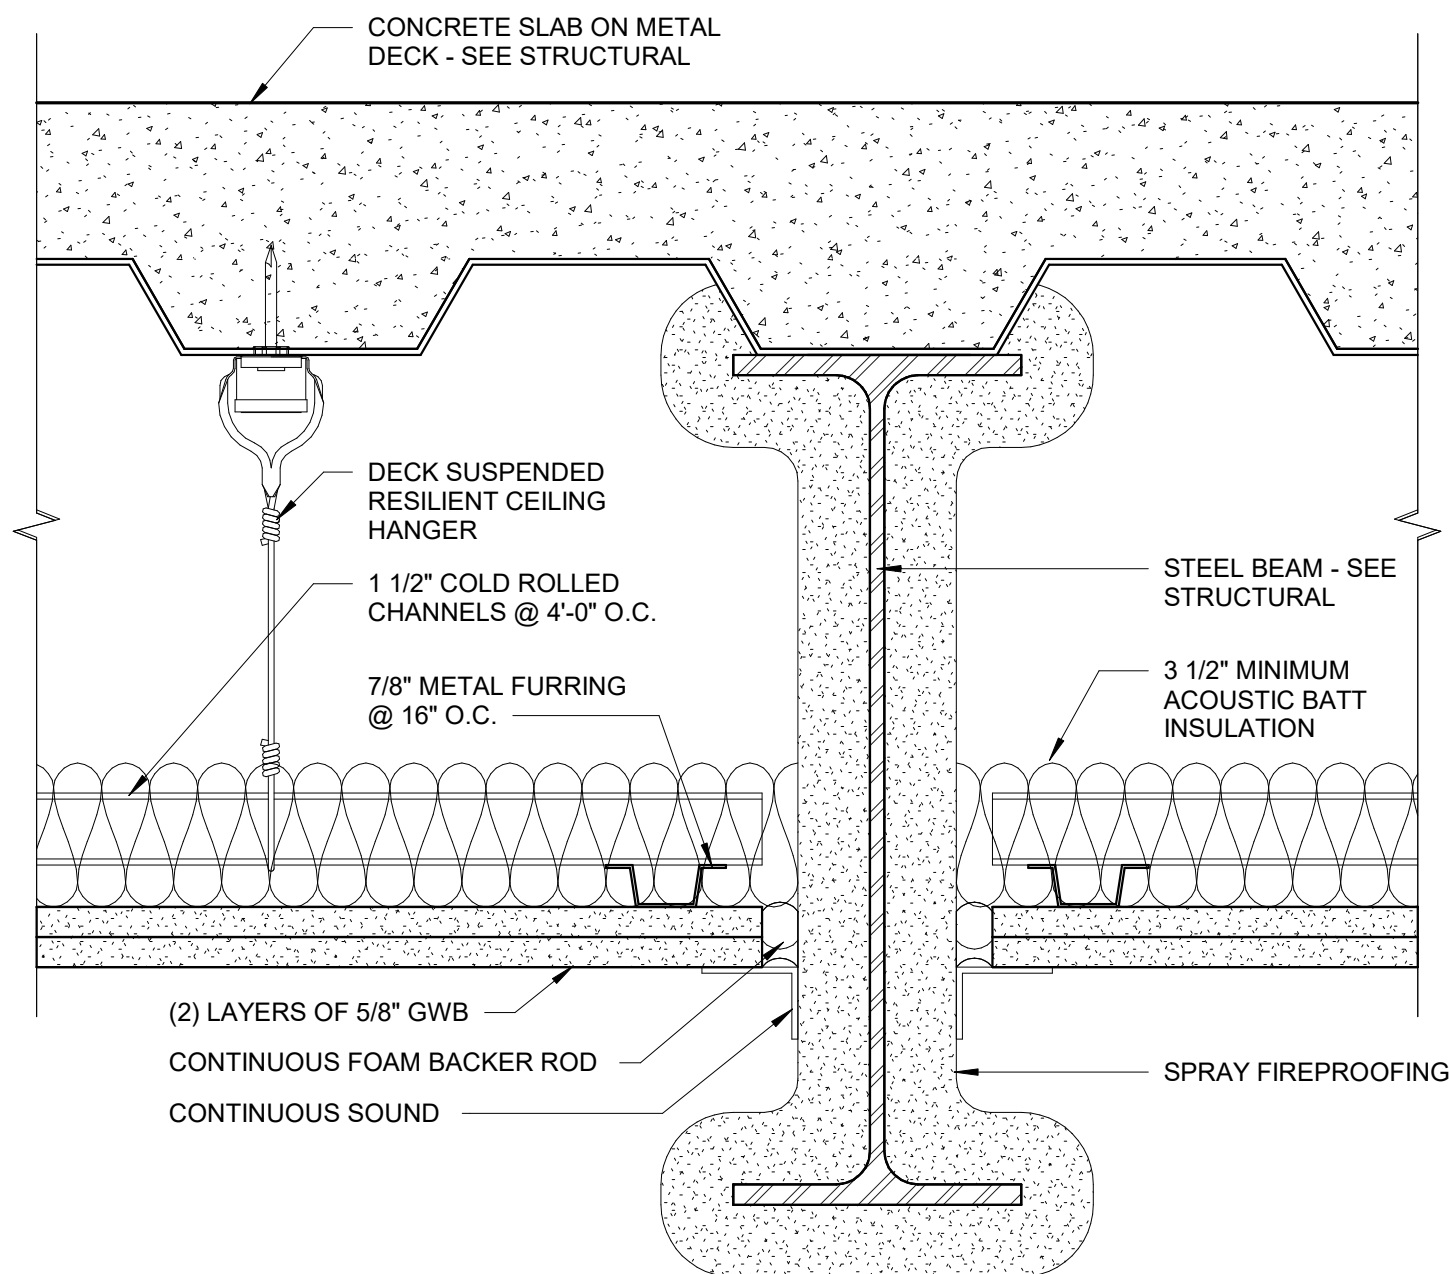

1 SOUND ISOLATOR CEILING DETAIL
3" = 1'-0"

DRA

Drumme y Rosane Anderson, Inc.
225 Oakland Road 260 Charles Street
Studio 205 Studio 300
South Windsor, CT Waltham, MA
06074 02453
Planning | Architecture | Interior Design
Tel: 817.965.1000
www.drainc.com


**Northeast
Metropolitan
Regional
Vocational High
School**

100 Hemlock Road,
Wakefield, MA 01880

© COPYRIGHT 2021 DRUMMEY ROSANE ANDERSON, INC.


MSBA DESIGN
DEVELOPMENT
SUBMISSION

August 4th, 2022

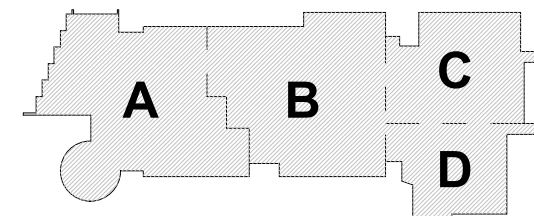


KEY PLAN

PROJECT NORTH

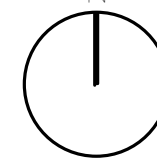

MAGNETIC NORTH

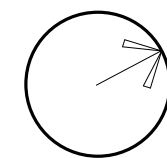

**TOILET AND
CONCESSION
BUILDING PLANS
& ELEVATIONS**

Scale:

Job No.: 20202

Drawn By: DRA

Date: August 4th, 2022

AC-1-1


DRA

DrummeY Rosane Anderson, Inc.
225 Oakland Road 260 Charles Street
Studio 205 Studio 300
South Windsor, CT Waltham, MA
06074 02453
Planning | Architecture | Interior Design
Tel: 817.965.1000
www.drainc.com

**Northeast
Metropolitan
Regional
Vocational High
School**
100 Hemlock Road,
Wakefield, MA 01880


© COPYRIGHT 2021 DRUMMEY ROSANE ANDERSON, INC.

MSBA DESIGN
DEVELOPMENT
SUBMISSION
August 4th, 2022

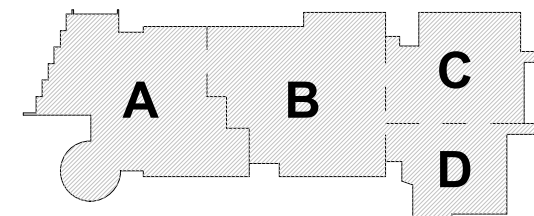


KEY PLAN

PROJECT NORTH

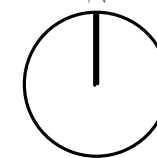

MAGNETIC NORTH

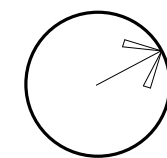

**WALL
SECTIONS, PLAN
& SCHEDULES**

Scale:
Job No.: 20202
Drawn By: DRA
Date: August 4th, 2022


AC-1-2

DRA

DrummeY Rosane Anderson, Inc.
225 Oakland Road 260 Charles Street
Studio 205 Studio 300
South Windsor, CT Waltham, MA
06074 02453
Planning | Architecture | Interior Design
Tel: 817.965.1000
www.drainc.com


**Northeast
Metropolitan
Regional
Vocational High
School**
100 Hemlock Road,
Wakefield, MA 01880

MSBA DESIGN
DEVELOPMENT
SUBMISSION
August 4th, 2022

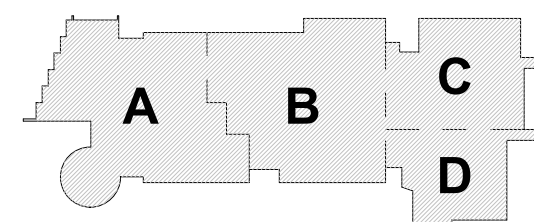


KEY PLAN

PROJECT NORTH

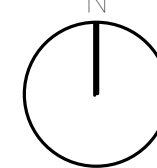

MAGNETIC NORTH

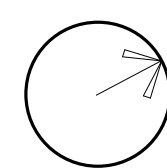

**ENLARGED
DETAILS**

Scale:
Job No.: 20202
Drawn By: DRA
Date: August 4th, 2022

AC-1-3

DRA

Drummeys Rosane Anderson, Inc.
225 Oakland Road
Studio 205
South Windsor, CT 06074
Tel: 817.864.1000
www.dra-inc.com

260 Charles Street
Studio 300
Waltham, MA 02453
Tel: 817.864.1000
www.dra-inc.com

**Northeast
Metropolitan
Regional
Vocational High
School**


100 Hemlock Road,
Wakefield, MA 01880

FLOOR PLAN GENERAL NOTES:


1. FIRST FLOOR FINISHED FLOOR DATUM ELEVATION OF 100'-0" CORRESPONDS TO 1.165' MEAN SEA LEVEL, AS SHOWN ON SITE AND CIVIL DRAWINGS.
2. ALL MASONRY PARTITIONS SHALL BE 8" CMU (8.0 WALL TYPE) UNLESS OTHERWISE NOTED ON THE FLOOR PLANS.
3. ALL GWB INTERIOR PARTITIONS PROVIDE G8.0 WALL TYPE UNLESS OTHERWISE NOTED ON THE FLOOR PLANS.
4. FURNISH AND INSTALL BOND BEAM UNITS BY MASONRY (TRADE-BID CONTRACTOR) AT ALL MASONRY OPENINGS UNLESS INDICATED OTHERWISE. REFER TO PLANS, ELEVATIONS, SECTIONS, DOOR SCHEDULES AND MECHANICAL (HVAC) DRAWINGS FOR INFORMATION. REFER TO MASONRY UNITS SCHEDULE ON STRUCTURAL DRAWINGS FOR DETAILS AND INFORMATION.
5. FURNISH AND INSTALL SEISMIC RESTRAINTS BY METAL FABRICATIONS (TRADE-BID CONTRACTOR) AT ALL MASONRY PARTITIONS. REFER TO DETAILS ON STRUCTURAL DRAWINGS.
6. INSTALL CMU ABOVE ALL OPENINGS IF ADJACENT WALL CONSTRUCTION IS CMU, UNLESS NOTED OTHERWISE.
7. REFER TO STRUCTURAL DRAWINGS FOR ALL CMU REINFORCING REQUIREMENTS.
8. PROVIDE 1" RADIUS BULL NOSE CMU TO THE UNDERSIDE OF THE CEILING AT ALL EXPOSED INTERIOR CORNER CONDITIONS, UNLESS NOTED OTHERWISE.
9. FOR CONTROL JOINT LOCATIONS AT INTERIOR MASONRY WALLS REFER TO SPECIFICATIONS. SUBMIT PROPOSED CONTROL JOINT LAYOUT TO THE ARCHITECT FOR APPROVAL PRIOR TO INSTALLATION.
10. FOR CONTROL JOINT LOCATION AT GWB PARTITIONS, SOFFITS AND CEILINGS REFER TO SPECIFICATIONS, AND/OR INTERIOR ELEVATIONS AND/OR REFLECTIVE CEILING PLANS. SUBMIT PROPOSED CONTROL JOINT LAYOUT TO THE ARCHITECT FOR APPROVAL PRIOR TO INSTALLATION.
11. REFER TO CODE ANALYSIS CD 1-1, CD 1-2 FOR FIRE RATING REQUIREMENTS OF THE BUILDING COMPONENTS.
12. REFER TO STRUCTURAL DRAWINGS FOR NOTES/DESCRIPTIONS OF THE SPRAY APPLIED FIREPROOFING EXTENTS AND INTRUSION-RESISTANT MASTIC FIREPROOFING SCOPE REQUIRED AT THE STRUCTURAL STEEL COMPONENTS. SEE INTERIOR ELEVATIONS AND SECTIONS FOR ADDITIONAL INFORMATION.
13. SEE FOODSERVICE AND EQUIPMENT DRAWINGS FOR ADDITIONAL INFORMATION.
14. PROVIDE 20 GAUGE METAL STRAPPING BEHIND GWB (CONCEALED FROM VIEW) AS REQUIRED FOR MOUNTING OF THE WALL MOUNTED PROJECTORS, INTERACTIVE FLAT PANELS, DISPLAYS, AND TV MONITORS OCCURRING ON METAL STUD WALLS.
15. PROVIDE 3/4" PLYWOOD BLOCKING (SIZES SHALL BE COORDINATED WITH TECHNOLOGY EQUIPMENT REQUIREMENTS) BEHIND GWB (CONCEALED FROM VIEW) AS REQUIRED FOR MOUNTING OF HANDRAILS, TOILET ACCESSORIES AND TOILET/SHOWER PARTITIONS, AND DIVIDER CURTAIN TRACKS OCCURRING ON METAL STUD WALLS AND CEILINGS.
16. PROVIDE WOOD BLOCKING BEHIND GWB (CONCEALED FROM VIEW) AS REQUIRED FOR MOUNTING OF HANDRAILS, TOILET ACCESSORIES AND TOILET/SHOWER PARTITIONS, AND DIVIDER CURTAIN TRACKS OCCURRING ON METAL STUD WALLS AND CEILINGS.
17. ALL DIMENSIONS AT METAL STUD PARTITIONS ARE TO THE FACE OF THE STUD UNLESS NOTED AS "CLEAR".
18. AT WALL LOCATIONS WHERE PARTITIONS WITH MULTIPLE LAYERS OF 5/8" GWB TRANSITION TO THE PARTITION WITH SINGLE LAYER OF 5/8" GWB, ALONG THE FACES OF THE FINISH WALL SURFACES, STUD FRAMING LOCATIONS SHALL BE ADJUSTED ACCORDINGLY. REFER TO THE PLAN DRAWINGS FOR PARTITION TYPES DESIGNATIONS.

NOTE A: AT METAL STUD PARTITIONS WITHIN THE SPACE PROVIDE ABUSE RESISTANT GYPSUM BOARD (ARGB) TO 8'-0" A.F.F. REFER TO PARTITION TYPES FOR WALL CONSTRUCTION REQUIREMENTS.

**MSBA DESIGN
DEVELOPMENT
SUBMISSION**
August 4th, 2022

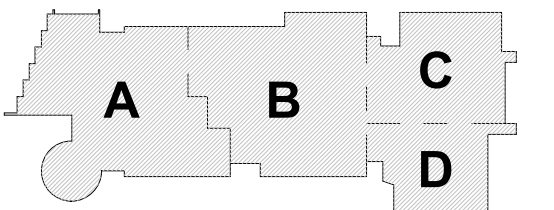


PROJECT NORTH
MAGNETIC NORTH

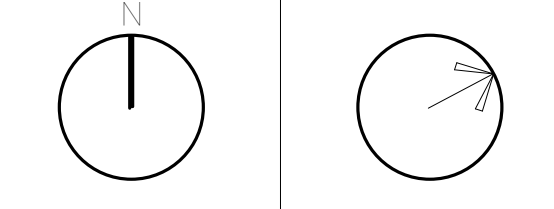


**LOCKER
BUILDING
DRAWINGS**

Scale: As Indicated
Job No.: 20202
Drawn By: DRA
Date: August 4th, 2022

AL-1-1

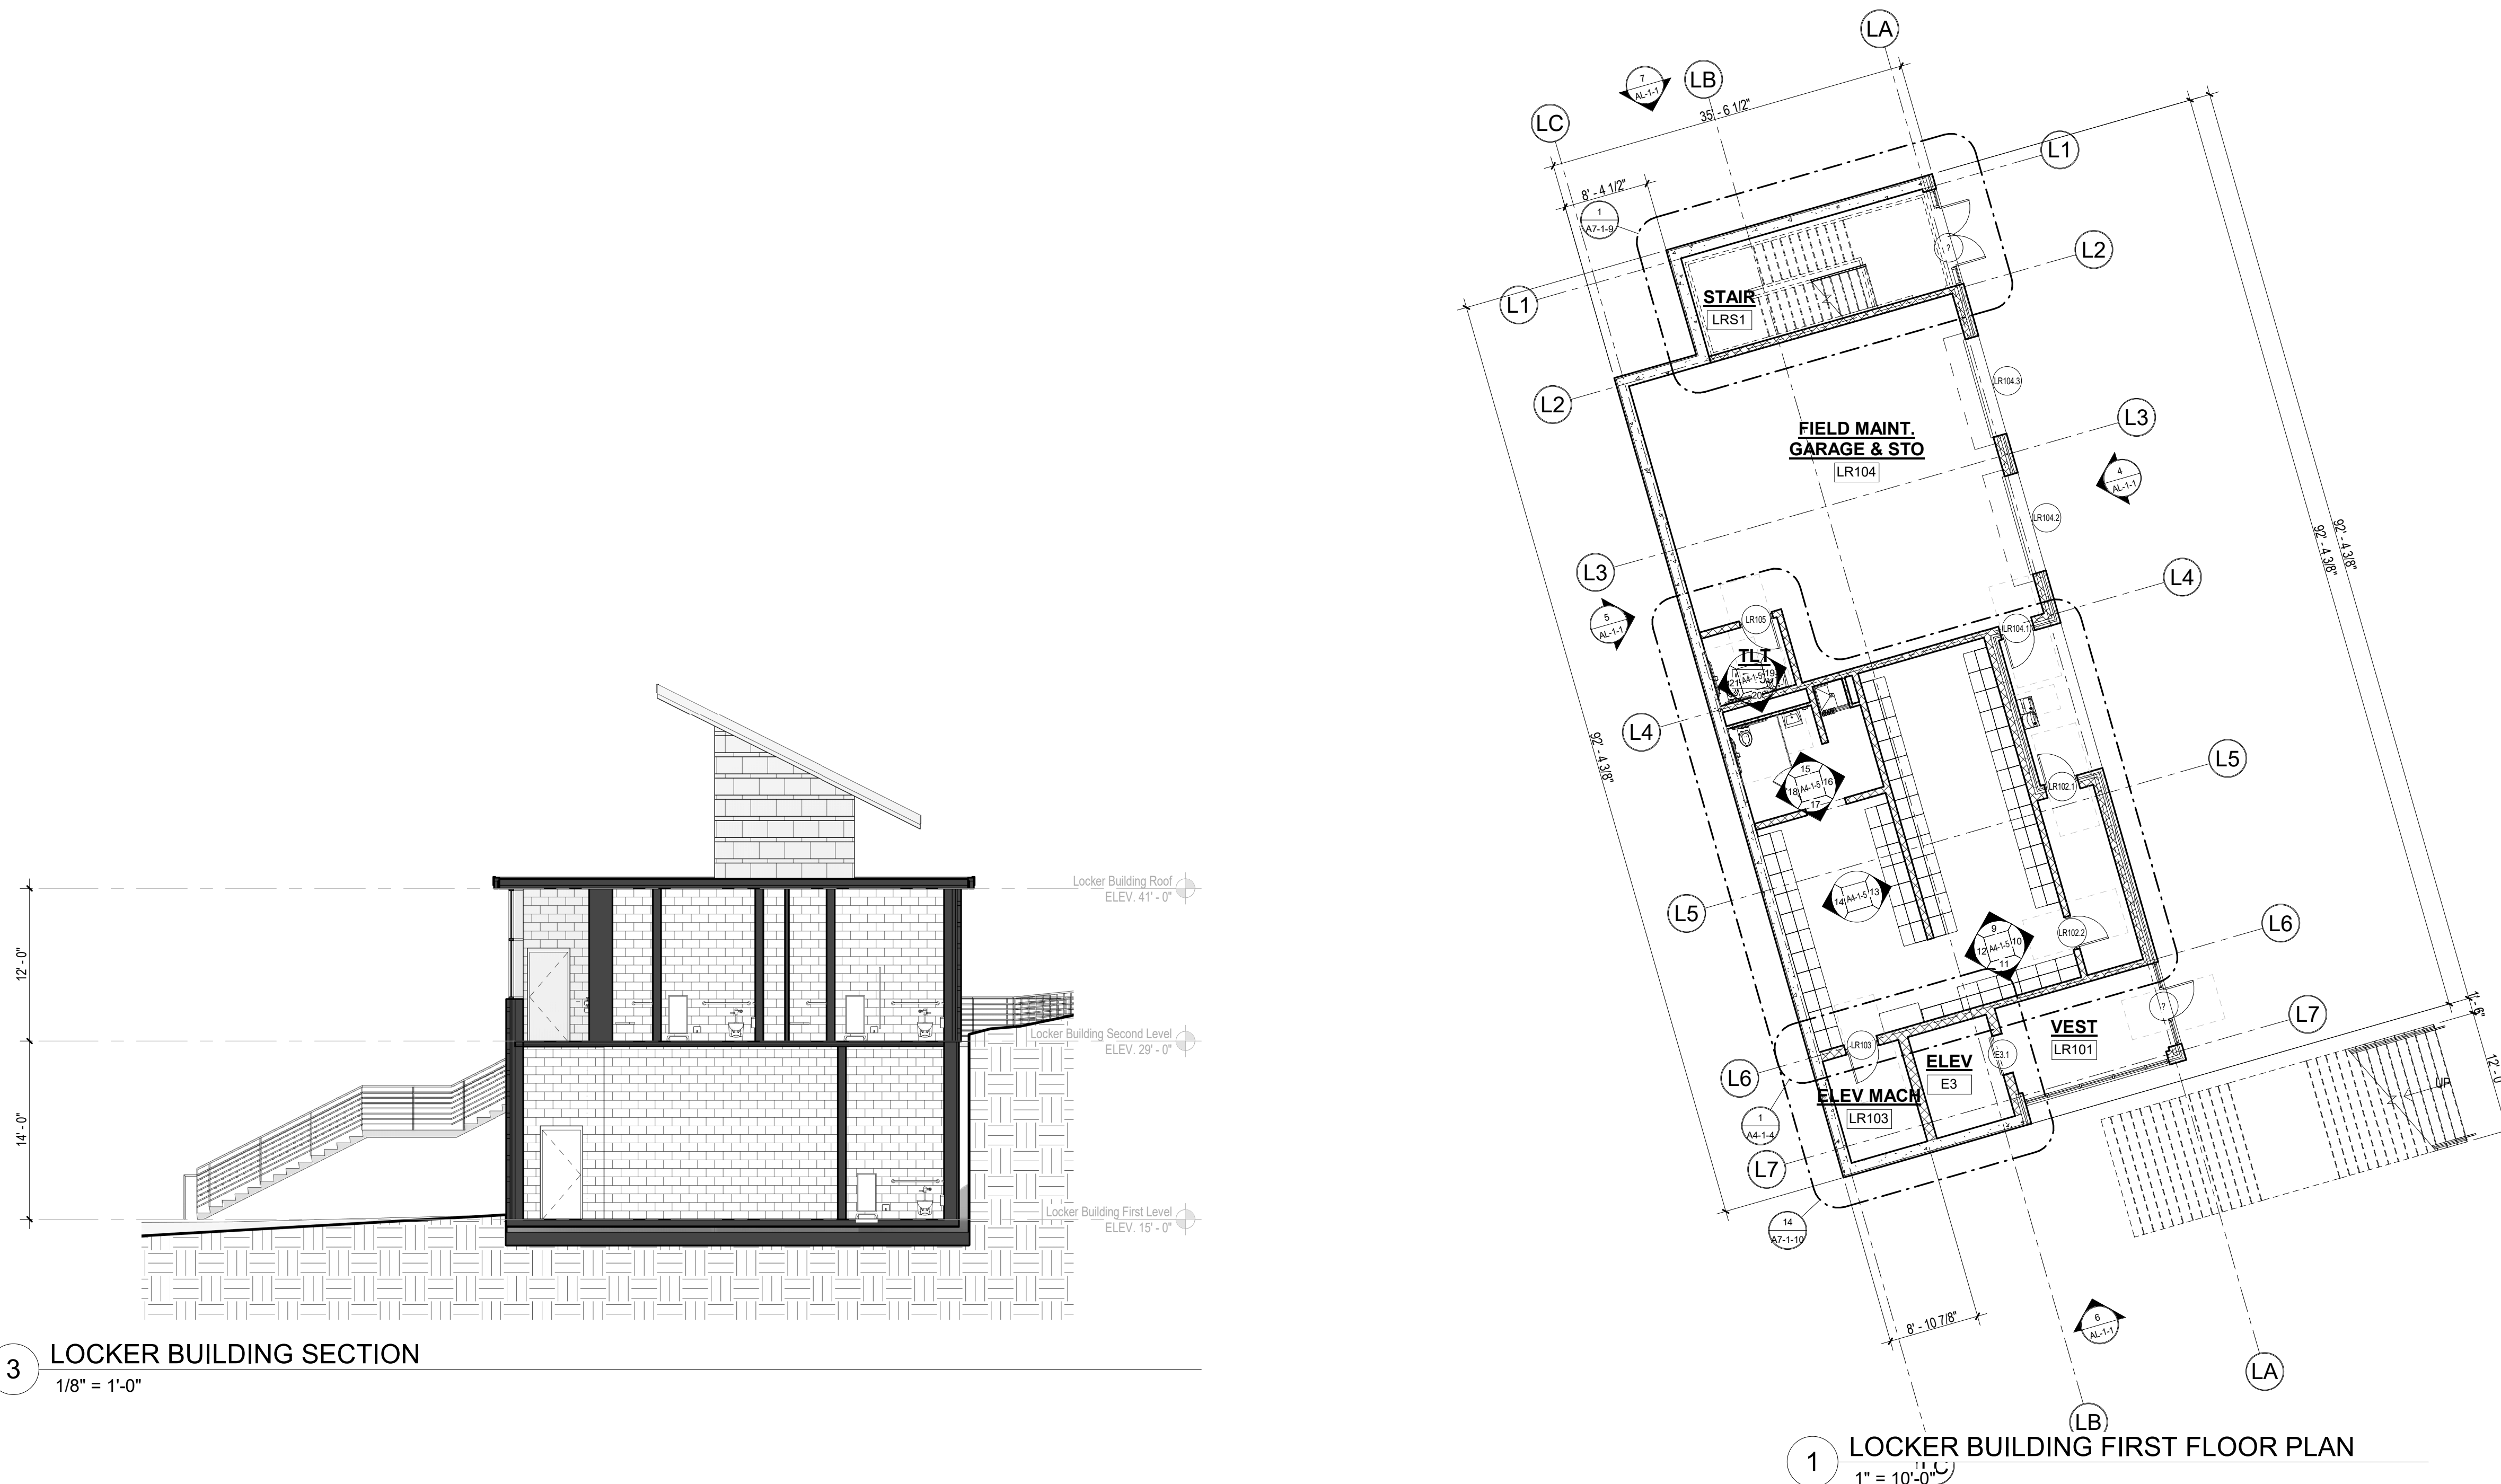


1 LOCKER BUILDING FIRST FLOOR PLAN
1" = 10'-0"

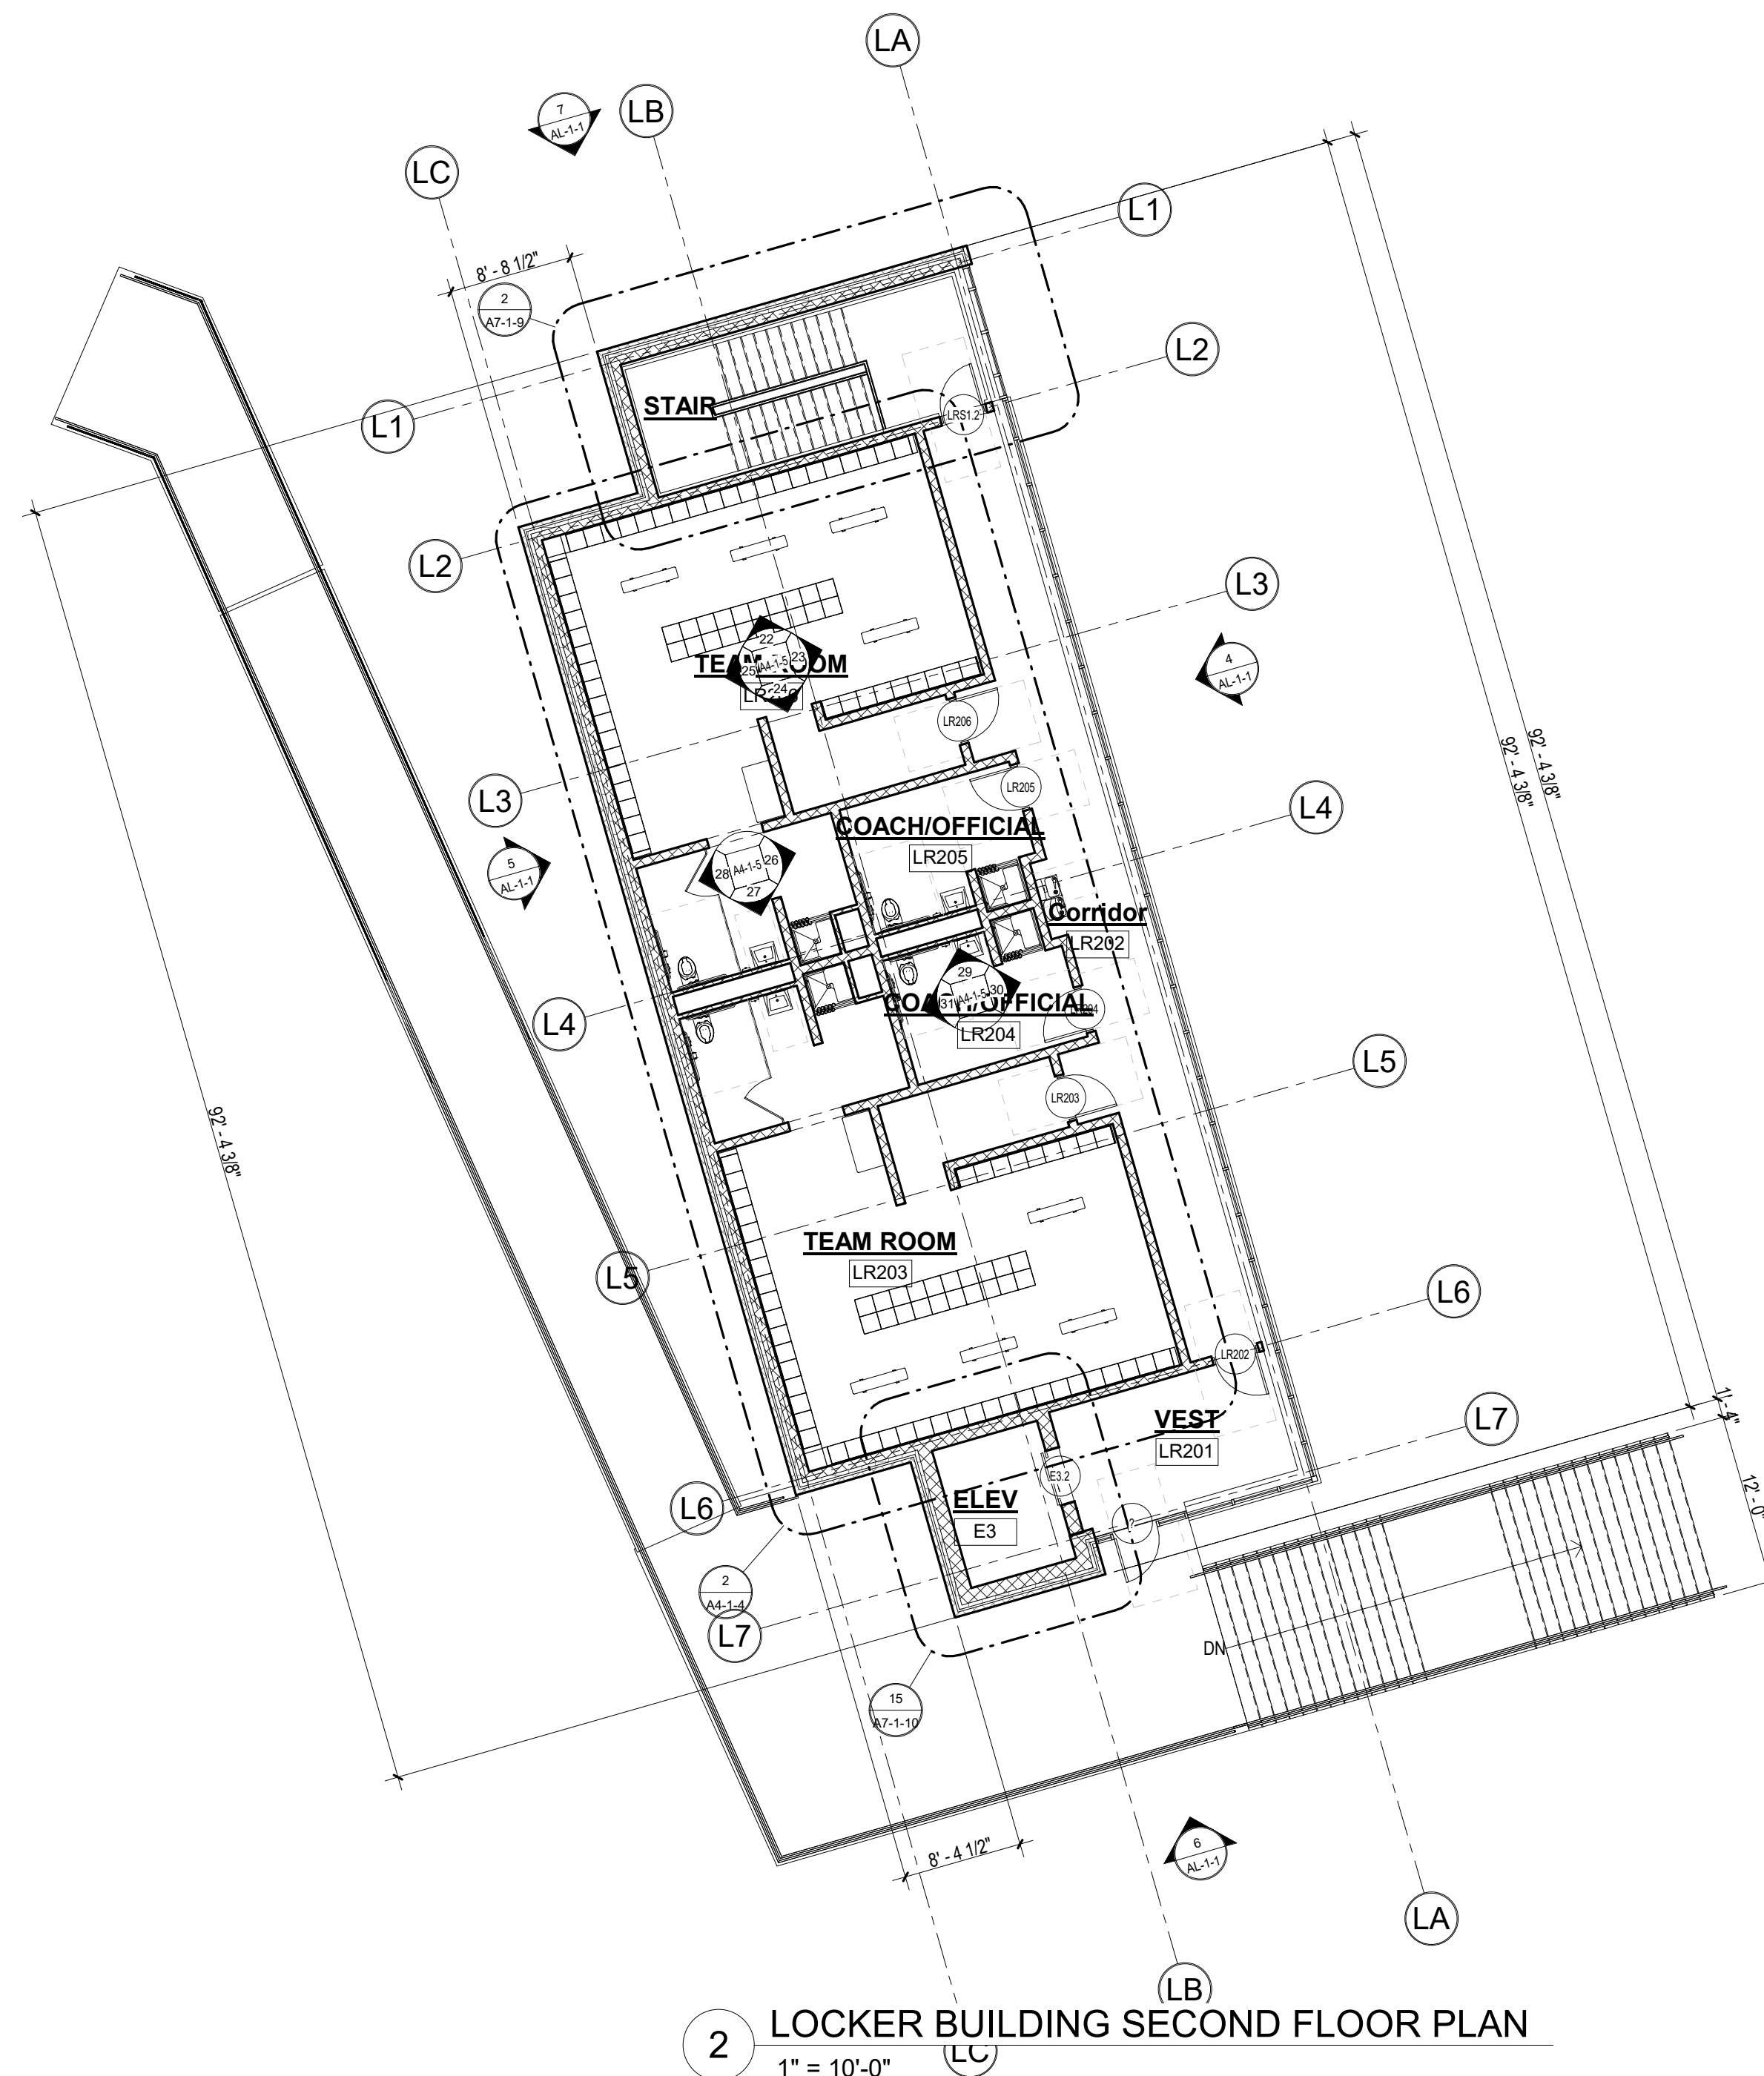


2 LOCKER BUILDING SECOND FLOOR PLAN
1" = 10'-0"


3 LOCKER BUILDING SECTION
1/8" = 1'-0"

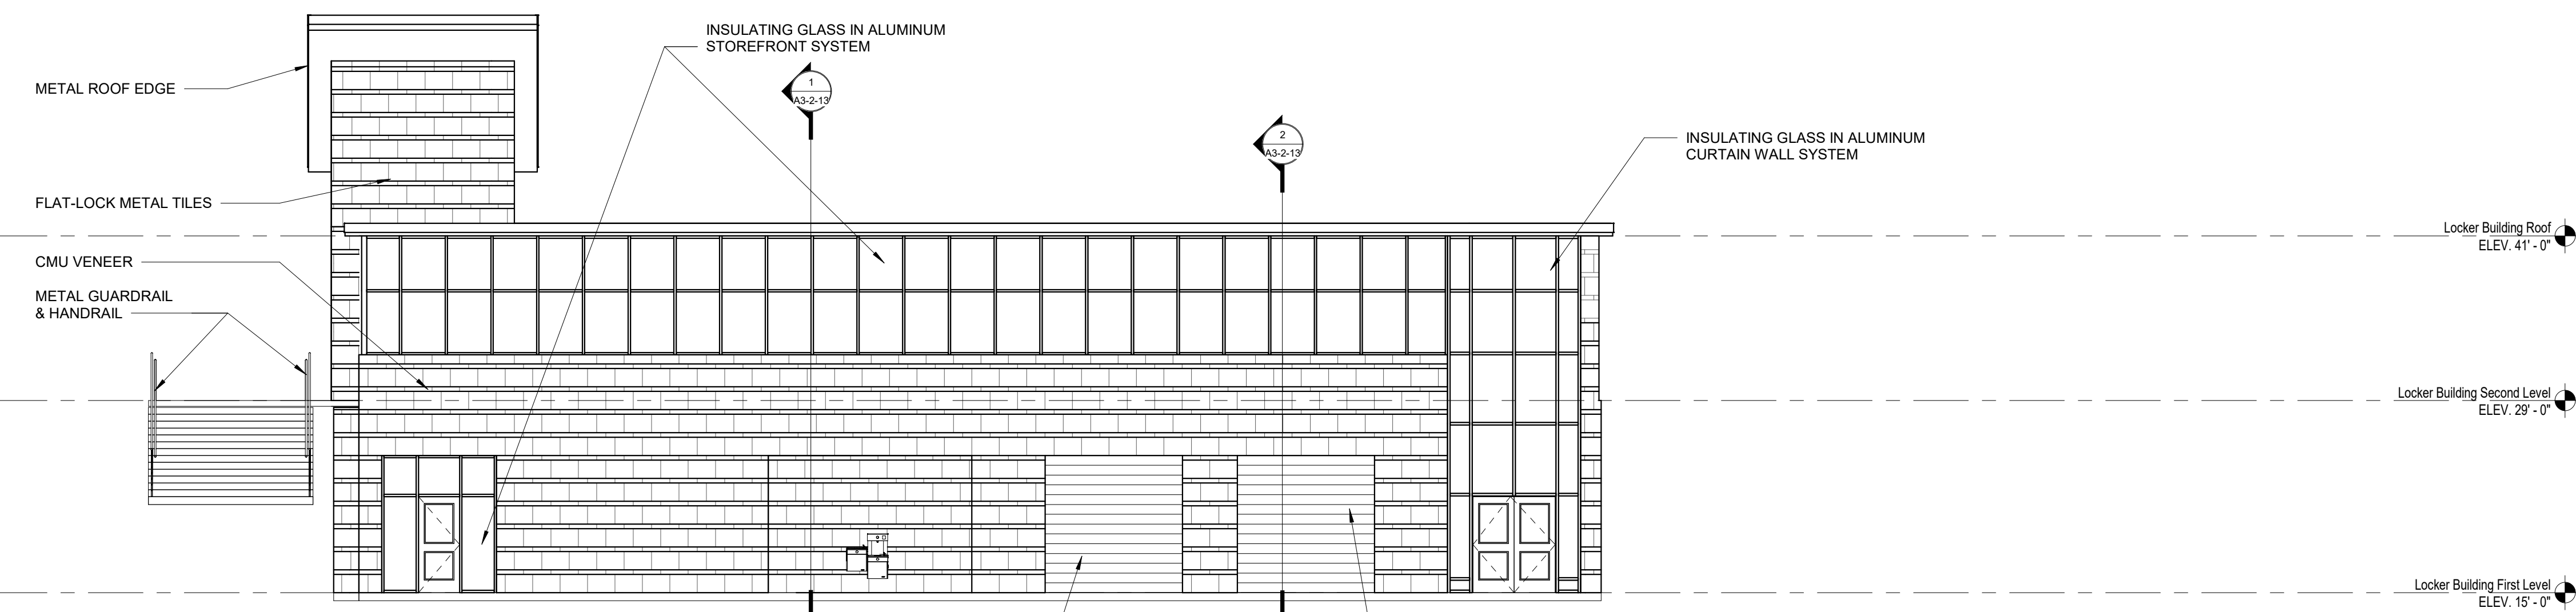


4 LOCKER BUILDING ELEVATION - NORTH
1/8" = 1'-0"

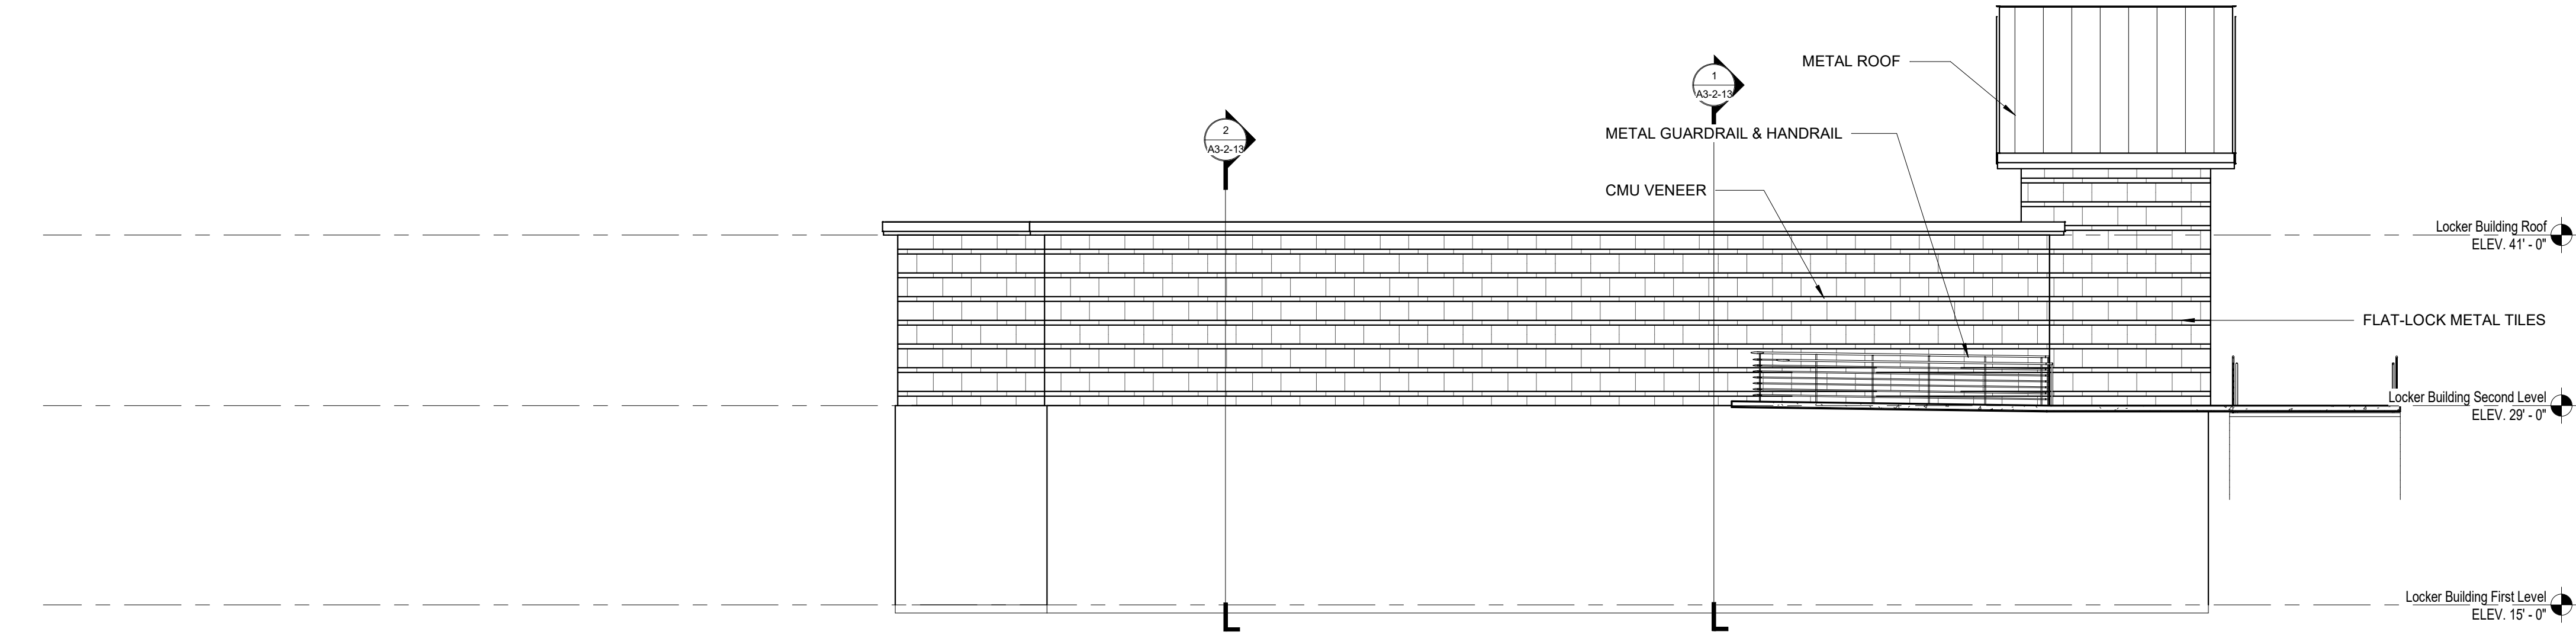


5 LOCKER BUILDING ELEVATION - SOUTH
1/8" = 1'-0"

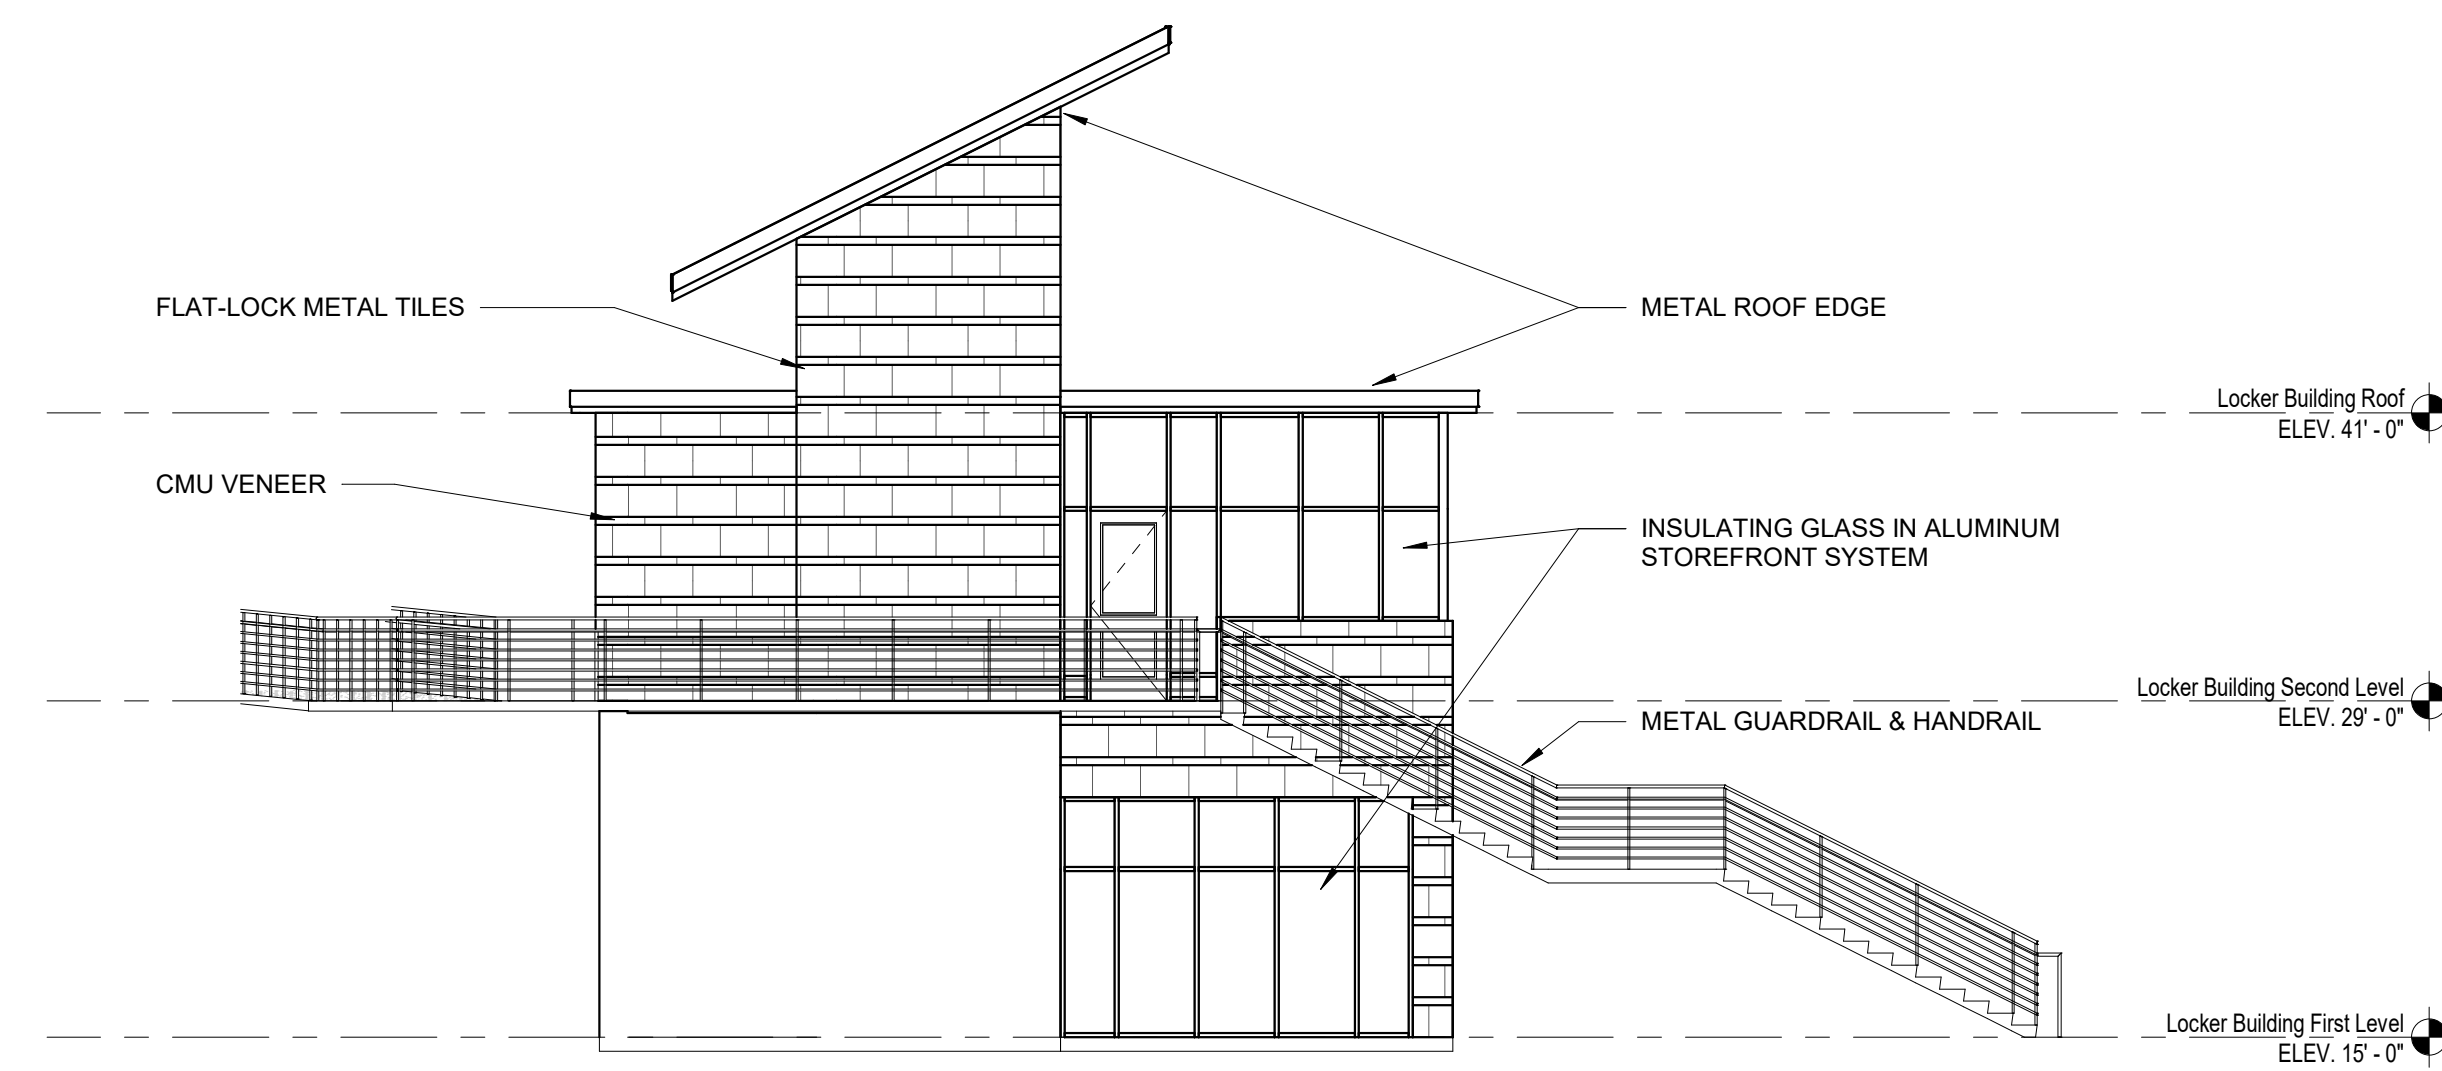

6 LOCKER BUILDING ELEVATION - EAST
1/8" = 1'-0"

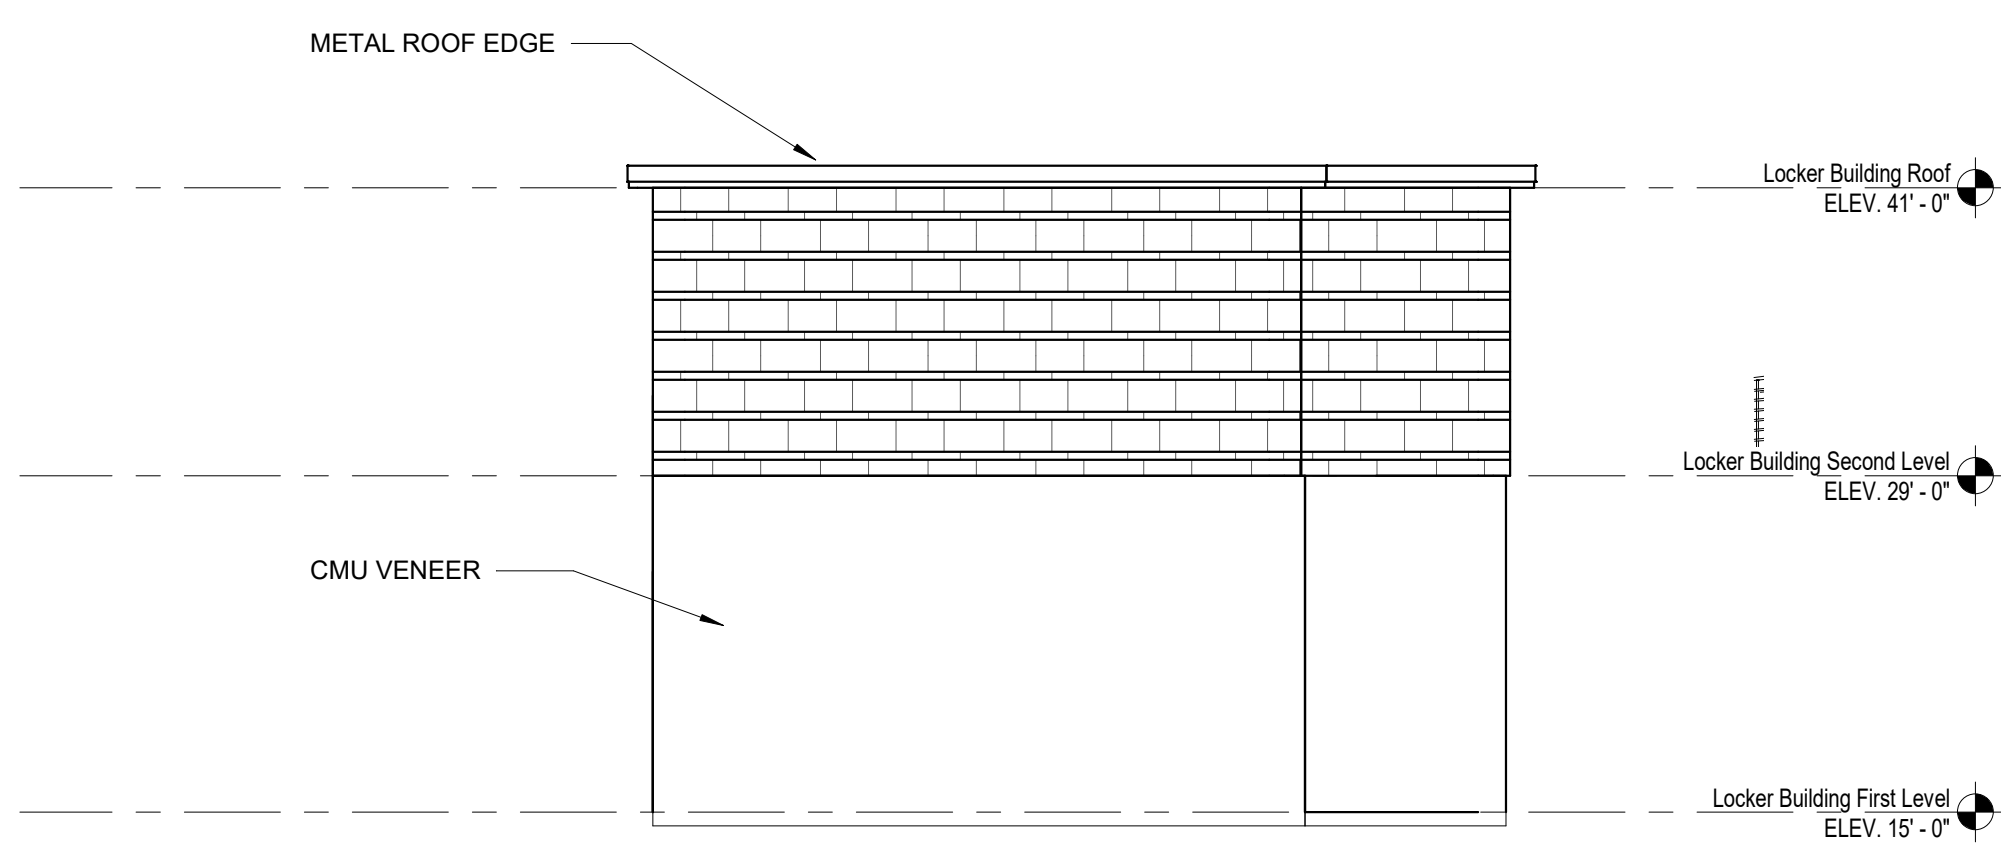


7 LOCKER BUILDING ELEVATION - WEST
1/8" = 1'-0"

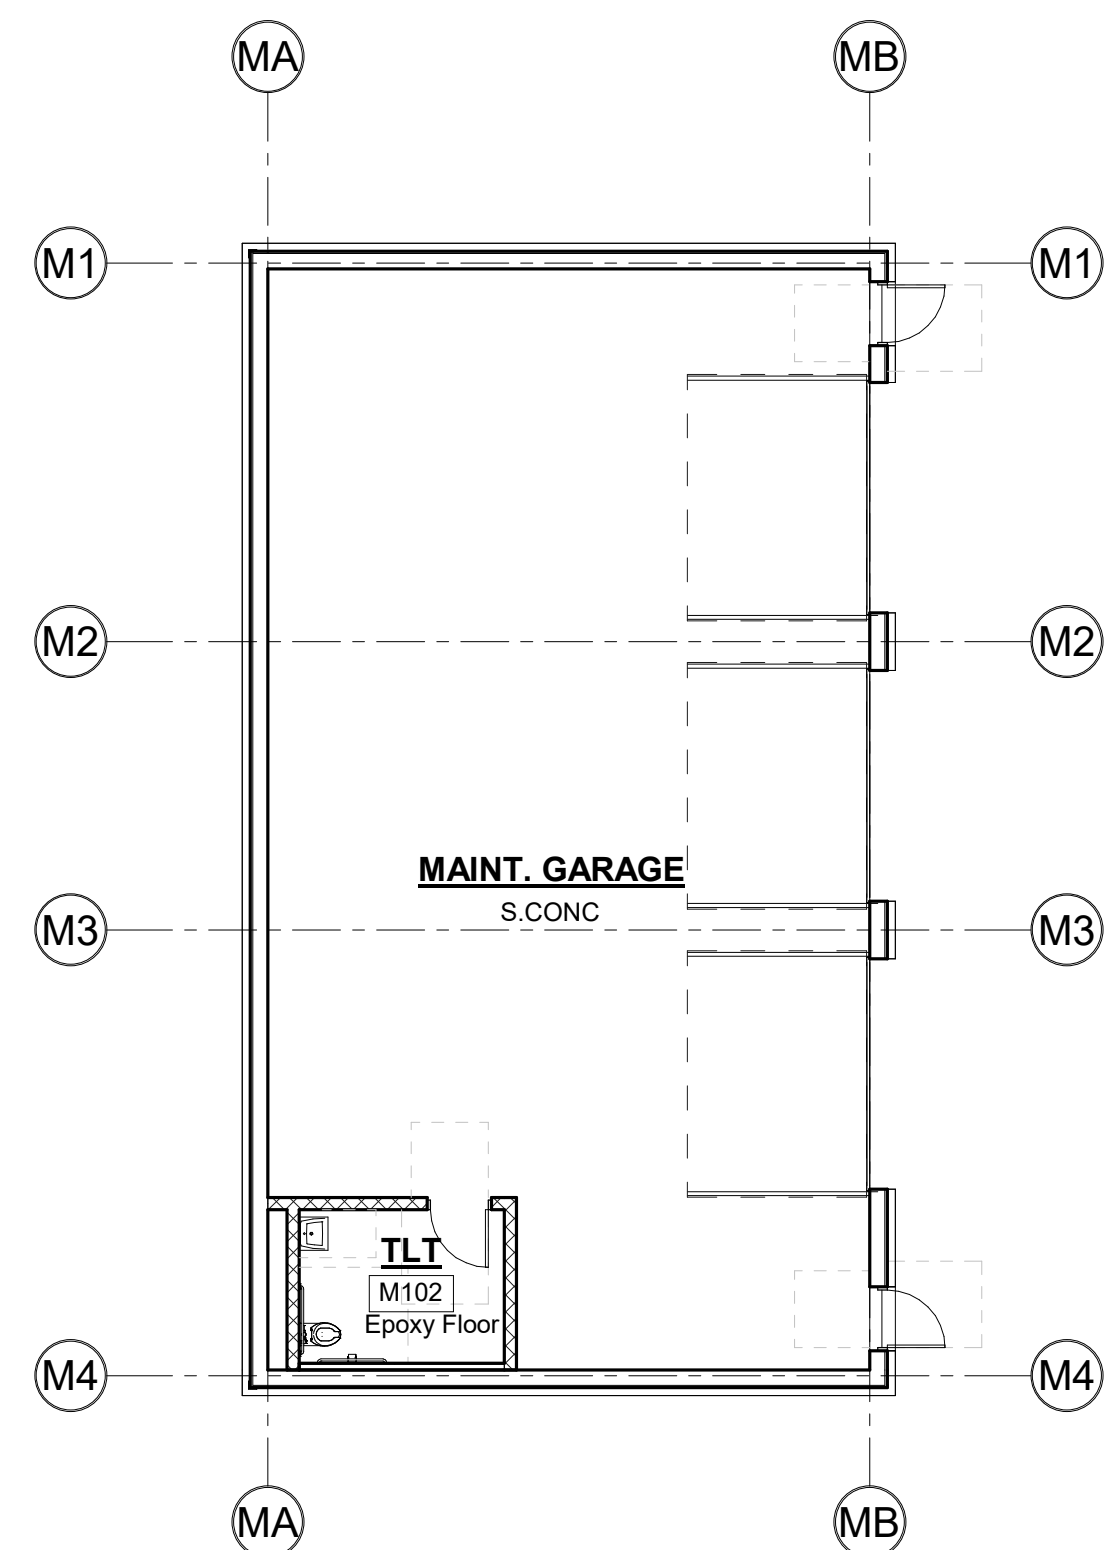


10 MAINTENANCE FLOOR FINISHES PLAN
1" = 10'-0"

WALL FINISH LEGEND


- EPOXY PAINT =EPT , EPOXY BASE= EB
- EPOXY PAINT / EXPOY BASE FLOOR EP/ EB
- RUBBER COVE BASE FLOOR / EPOXY PAINT ABOVE RUBBER BASE- RB /EP

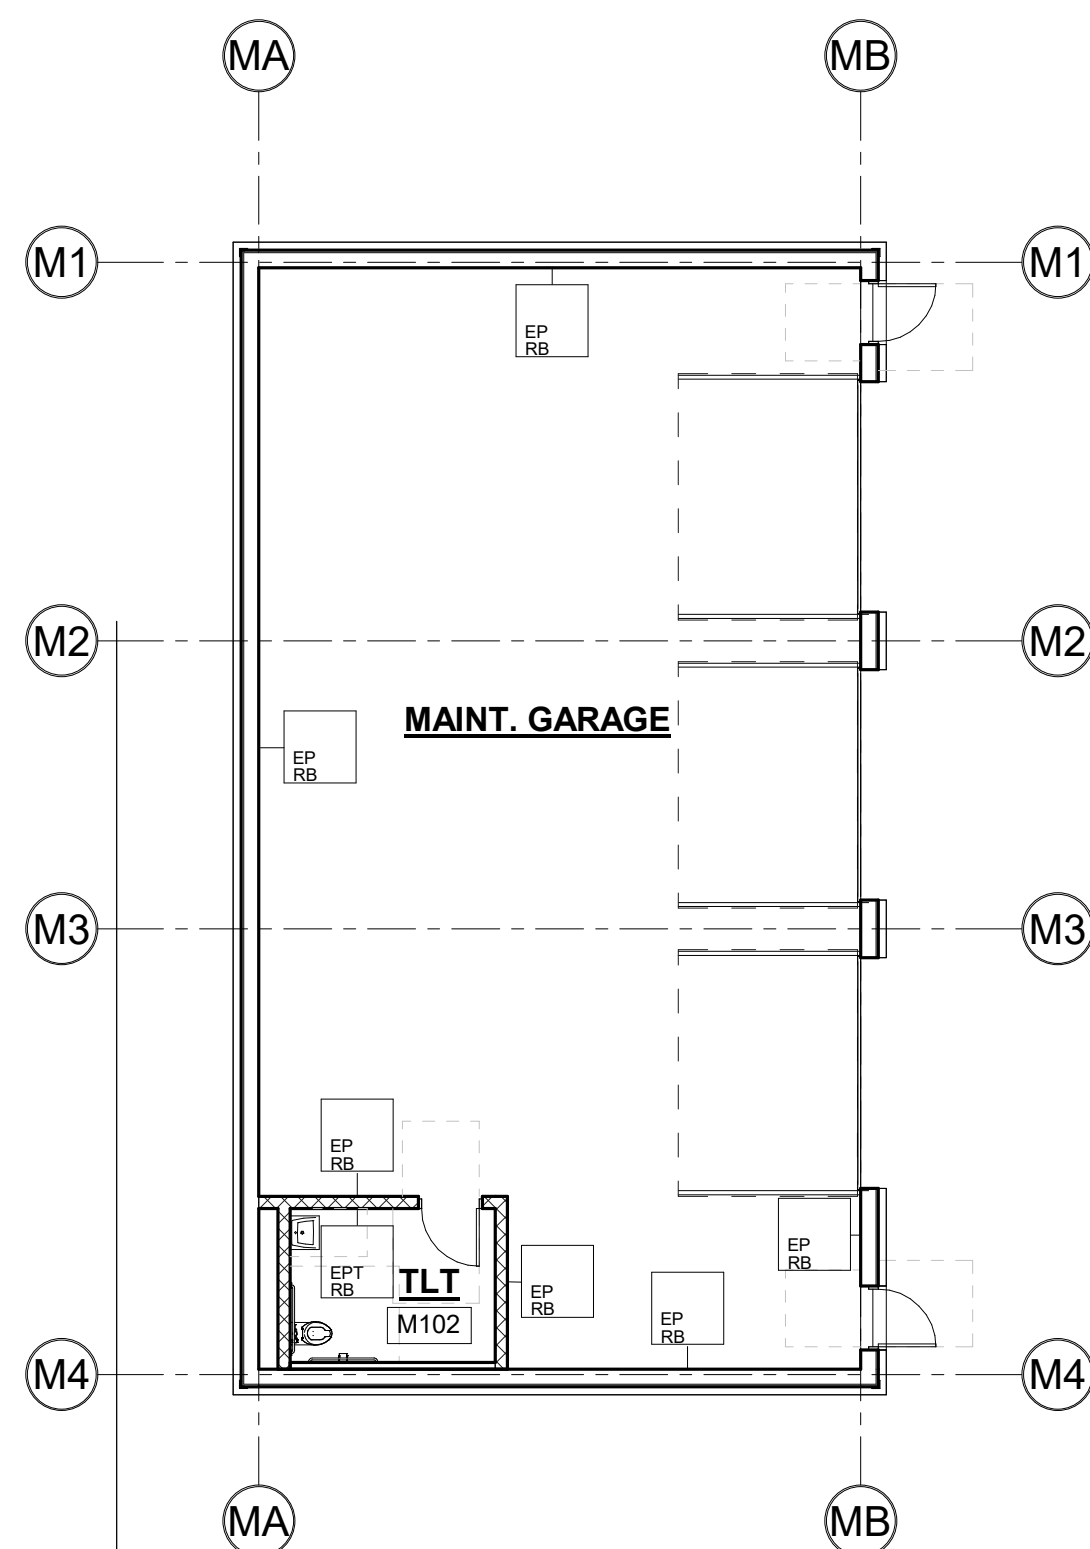


9 MAINTENANCE WALL FINISHES PLAN
1" = 10'-0"

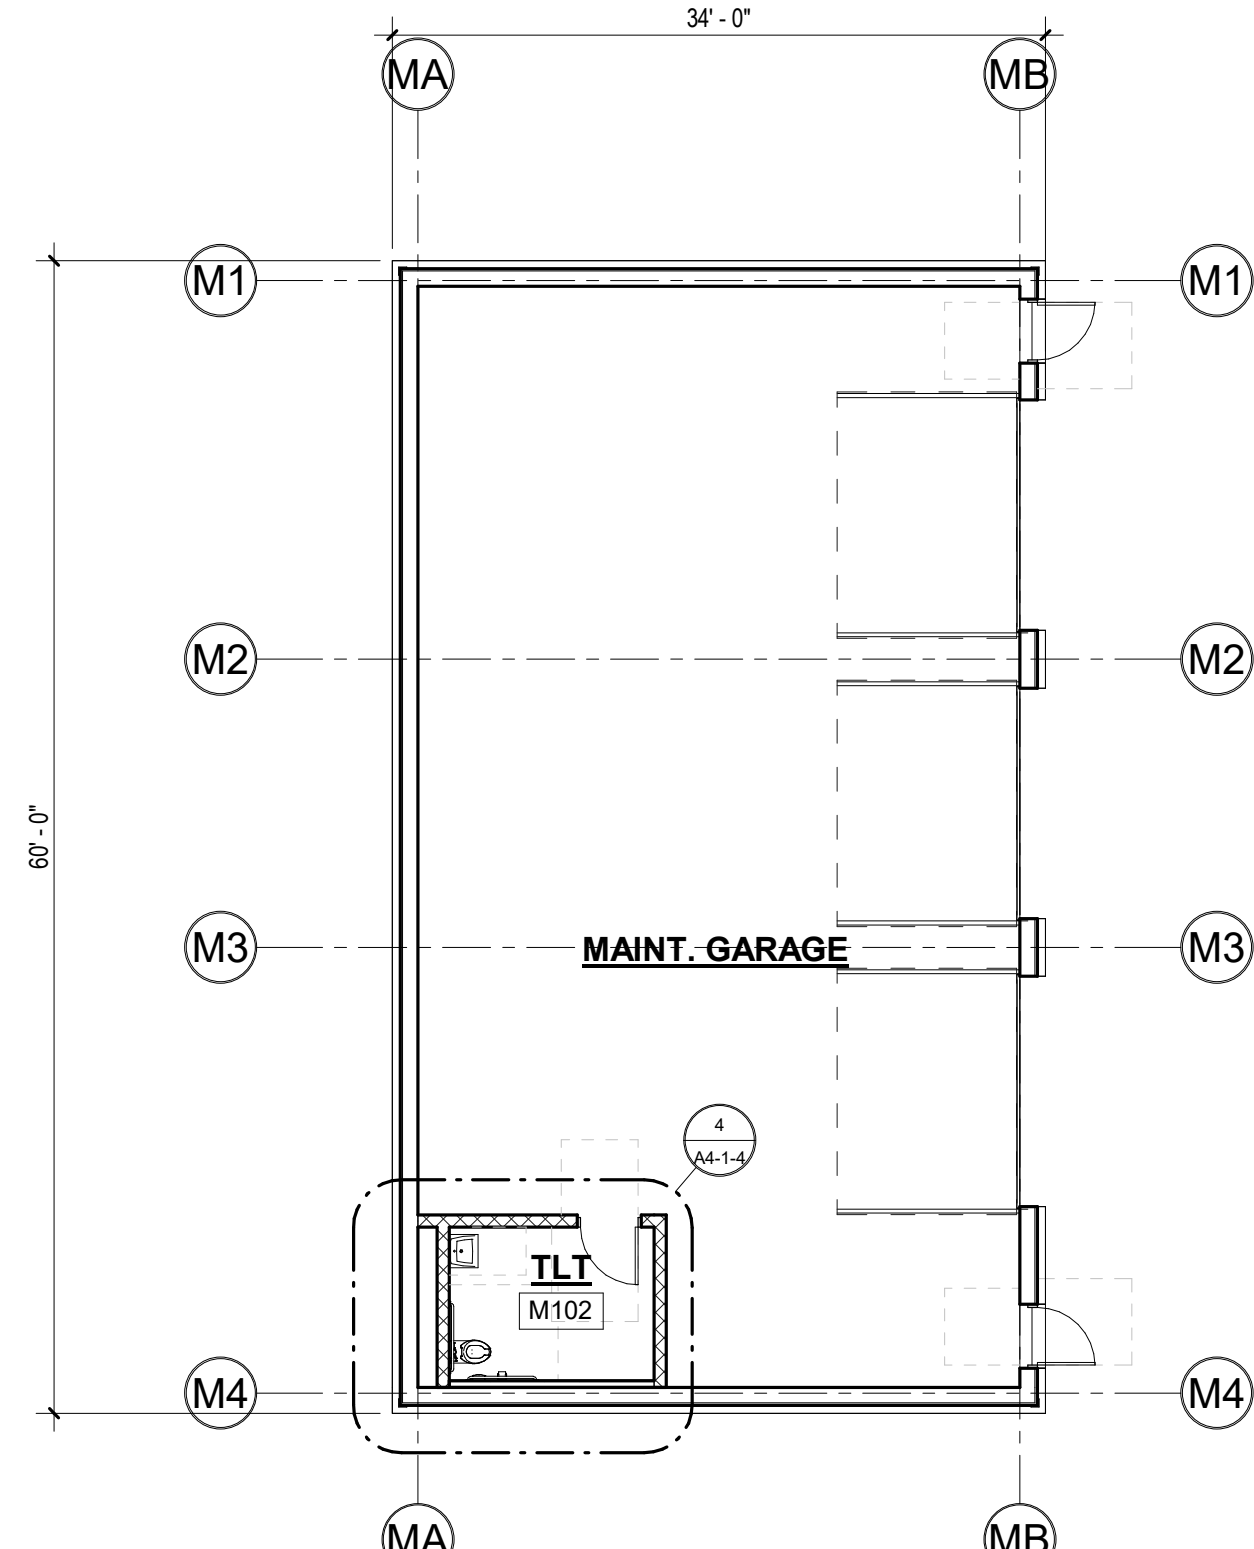


1 MAINTENANCE BUILDING PLAN
1" = 10'-0"

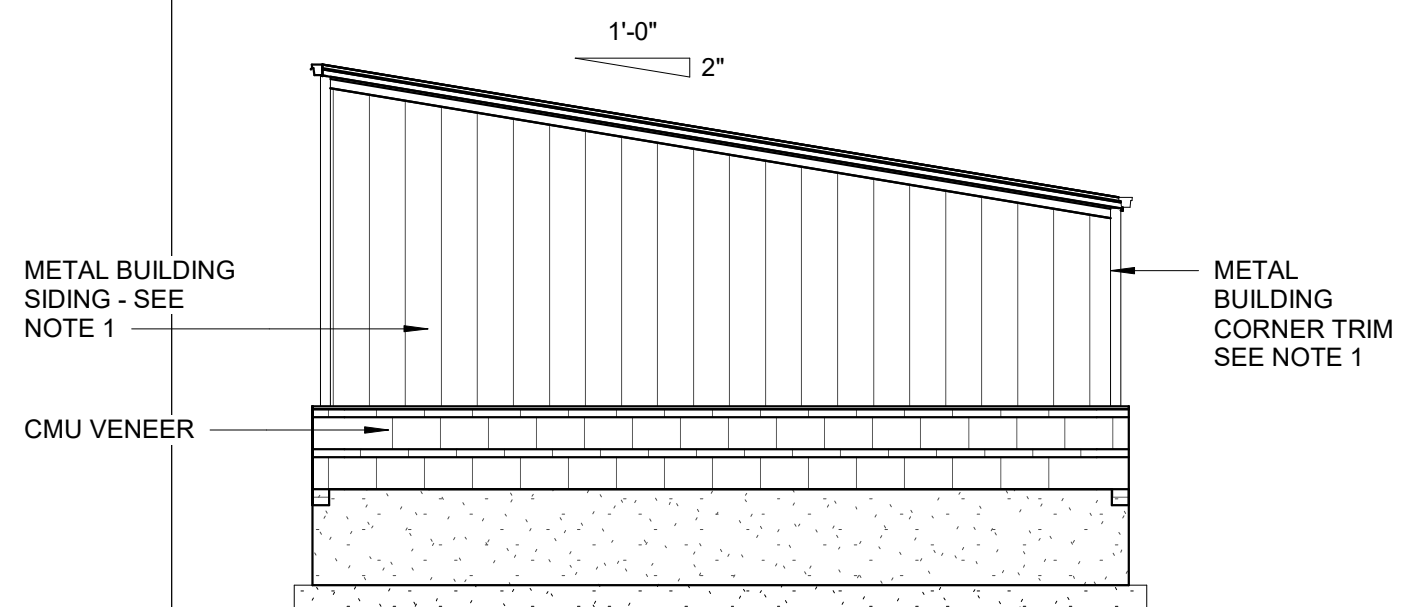


6 MAINTENANCE BUILDING ELEVATION - WEST
1/8" = 1'-0"

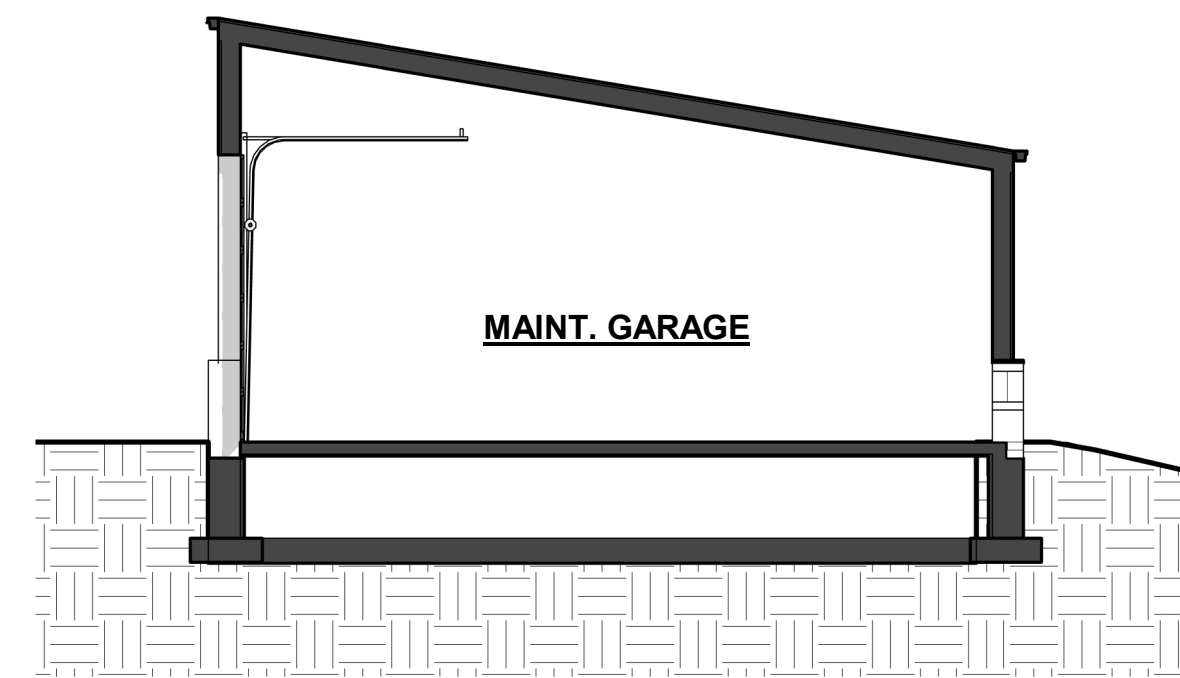


2 MAINTENANCE BUILDING SECTION
1/8" = 1'-0"

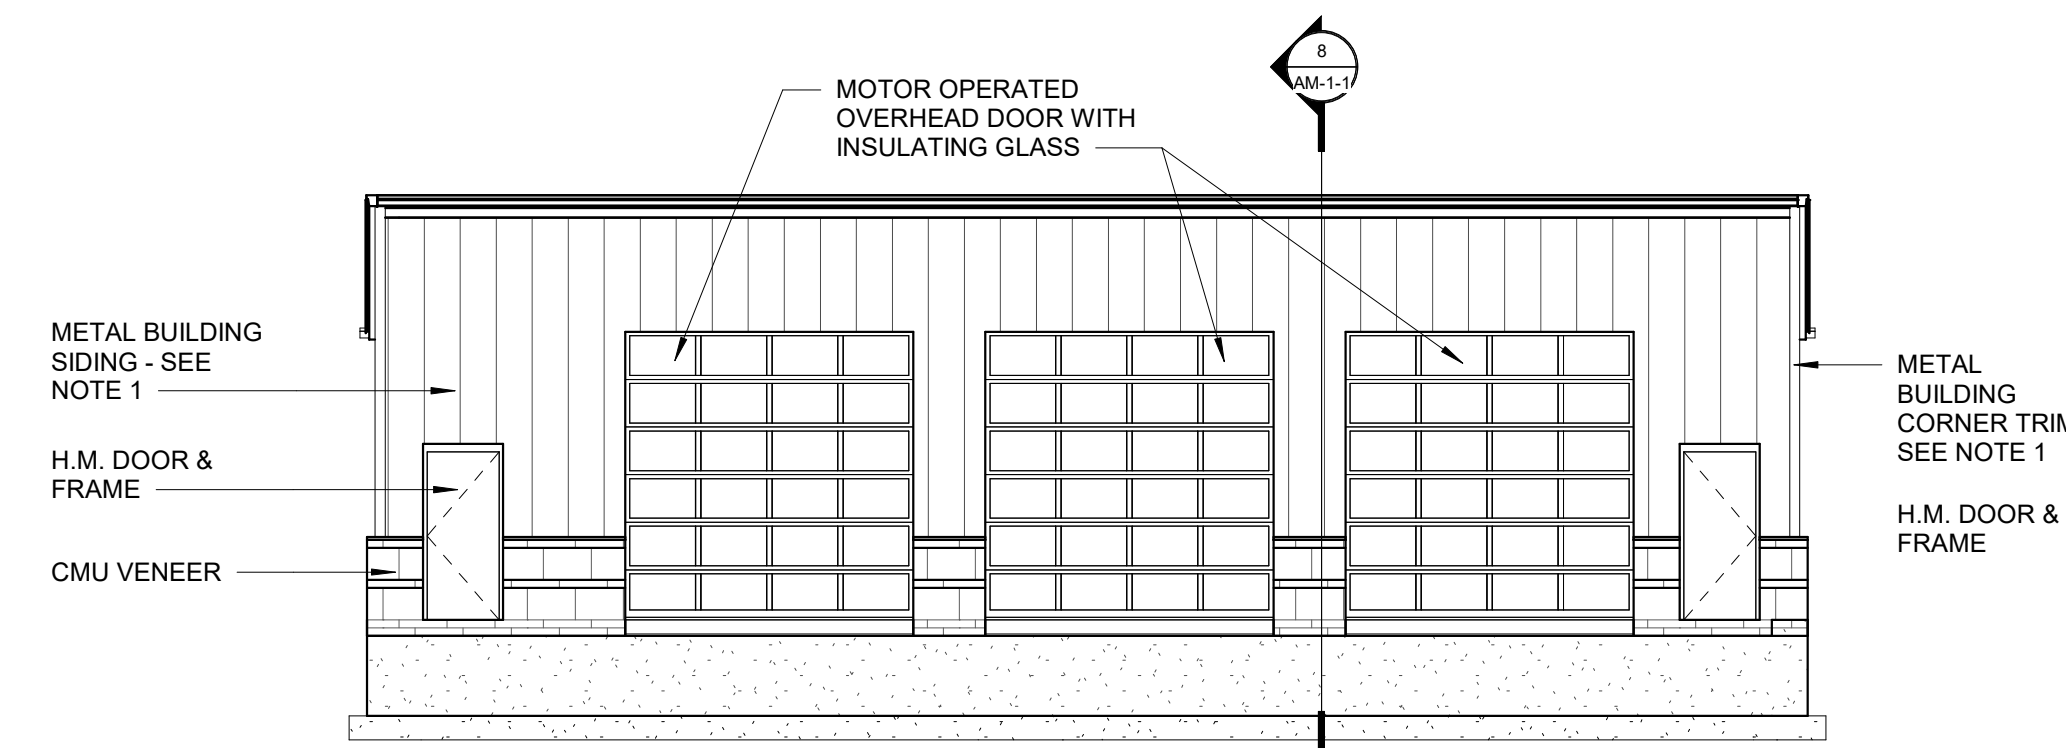


3 MAINTENANCE BUILDING ELEVATION - NORTH
1/8" = 1'-0"

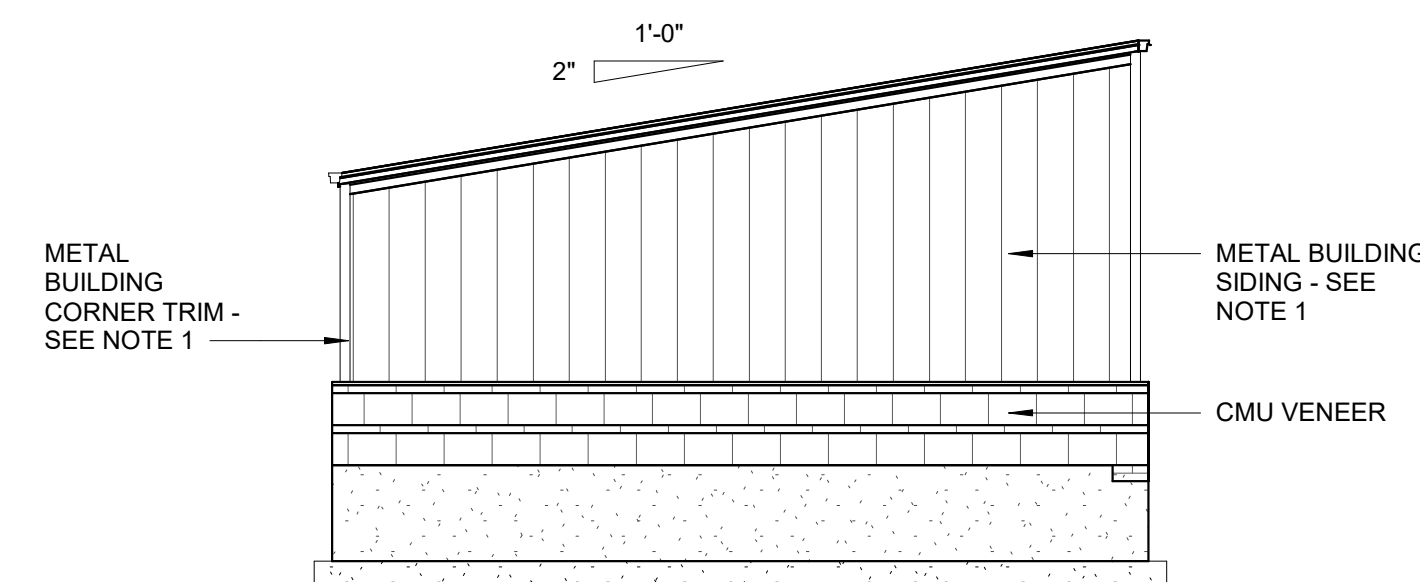


4 MAINTENANCE BUILDING ELEVATION - EAST
1/8" = 1'-0"

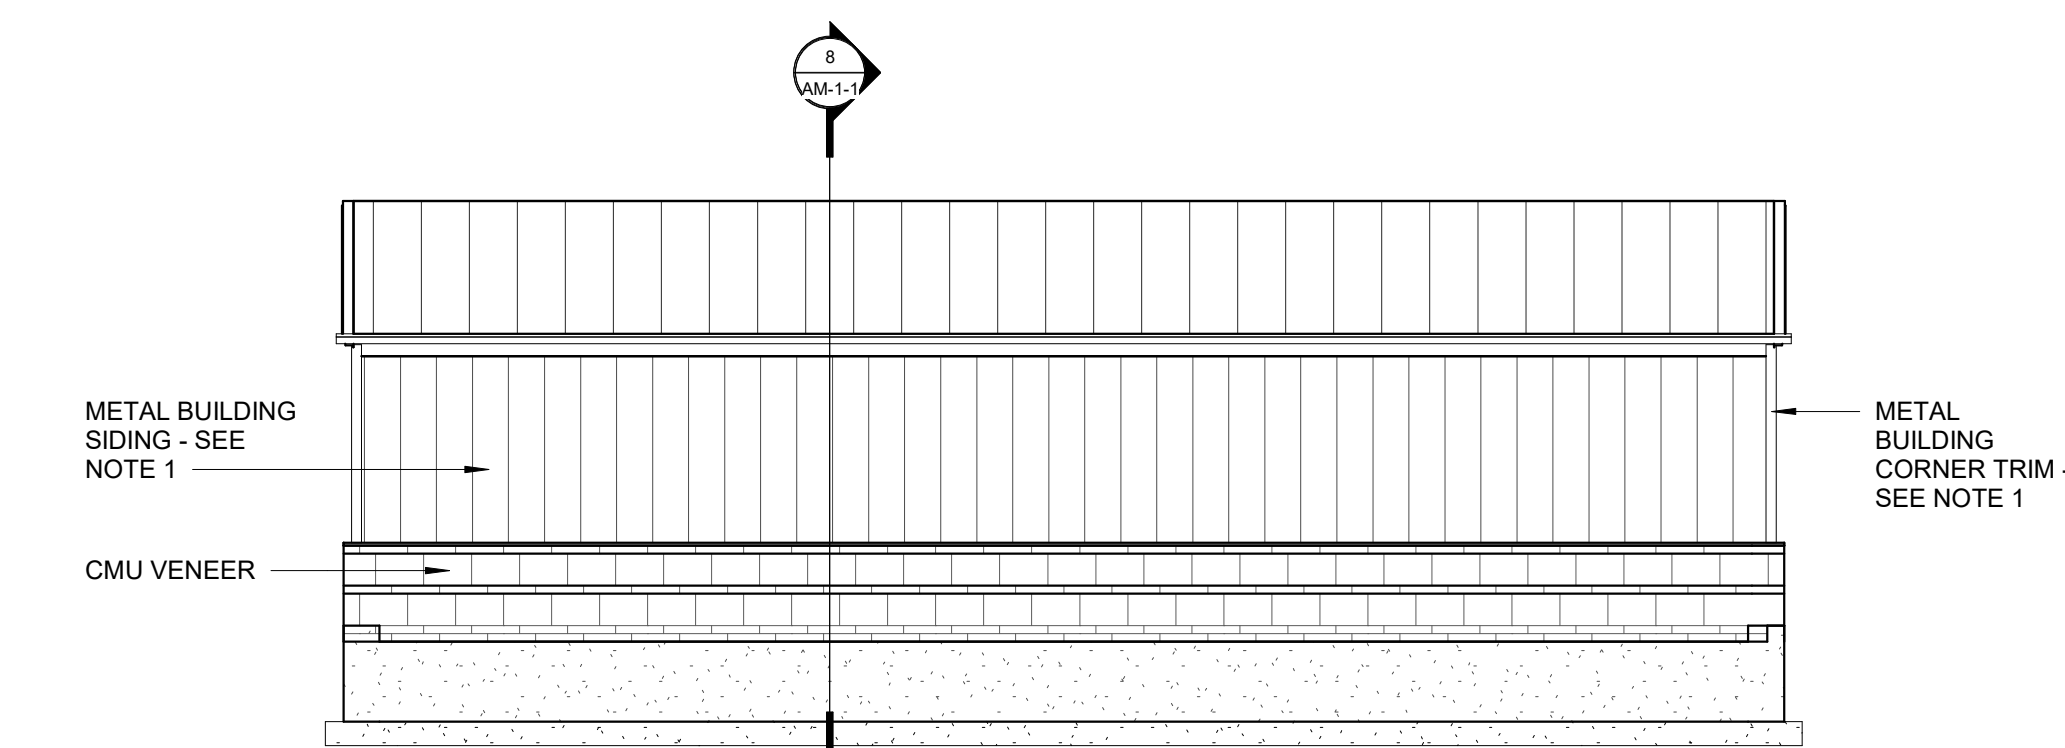


5 MAINTENANCE BUILDING ELEVATION - SOUTH
1/8" = 1'-0"

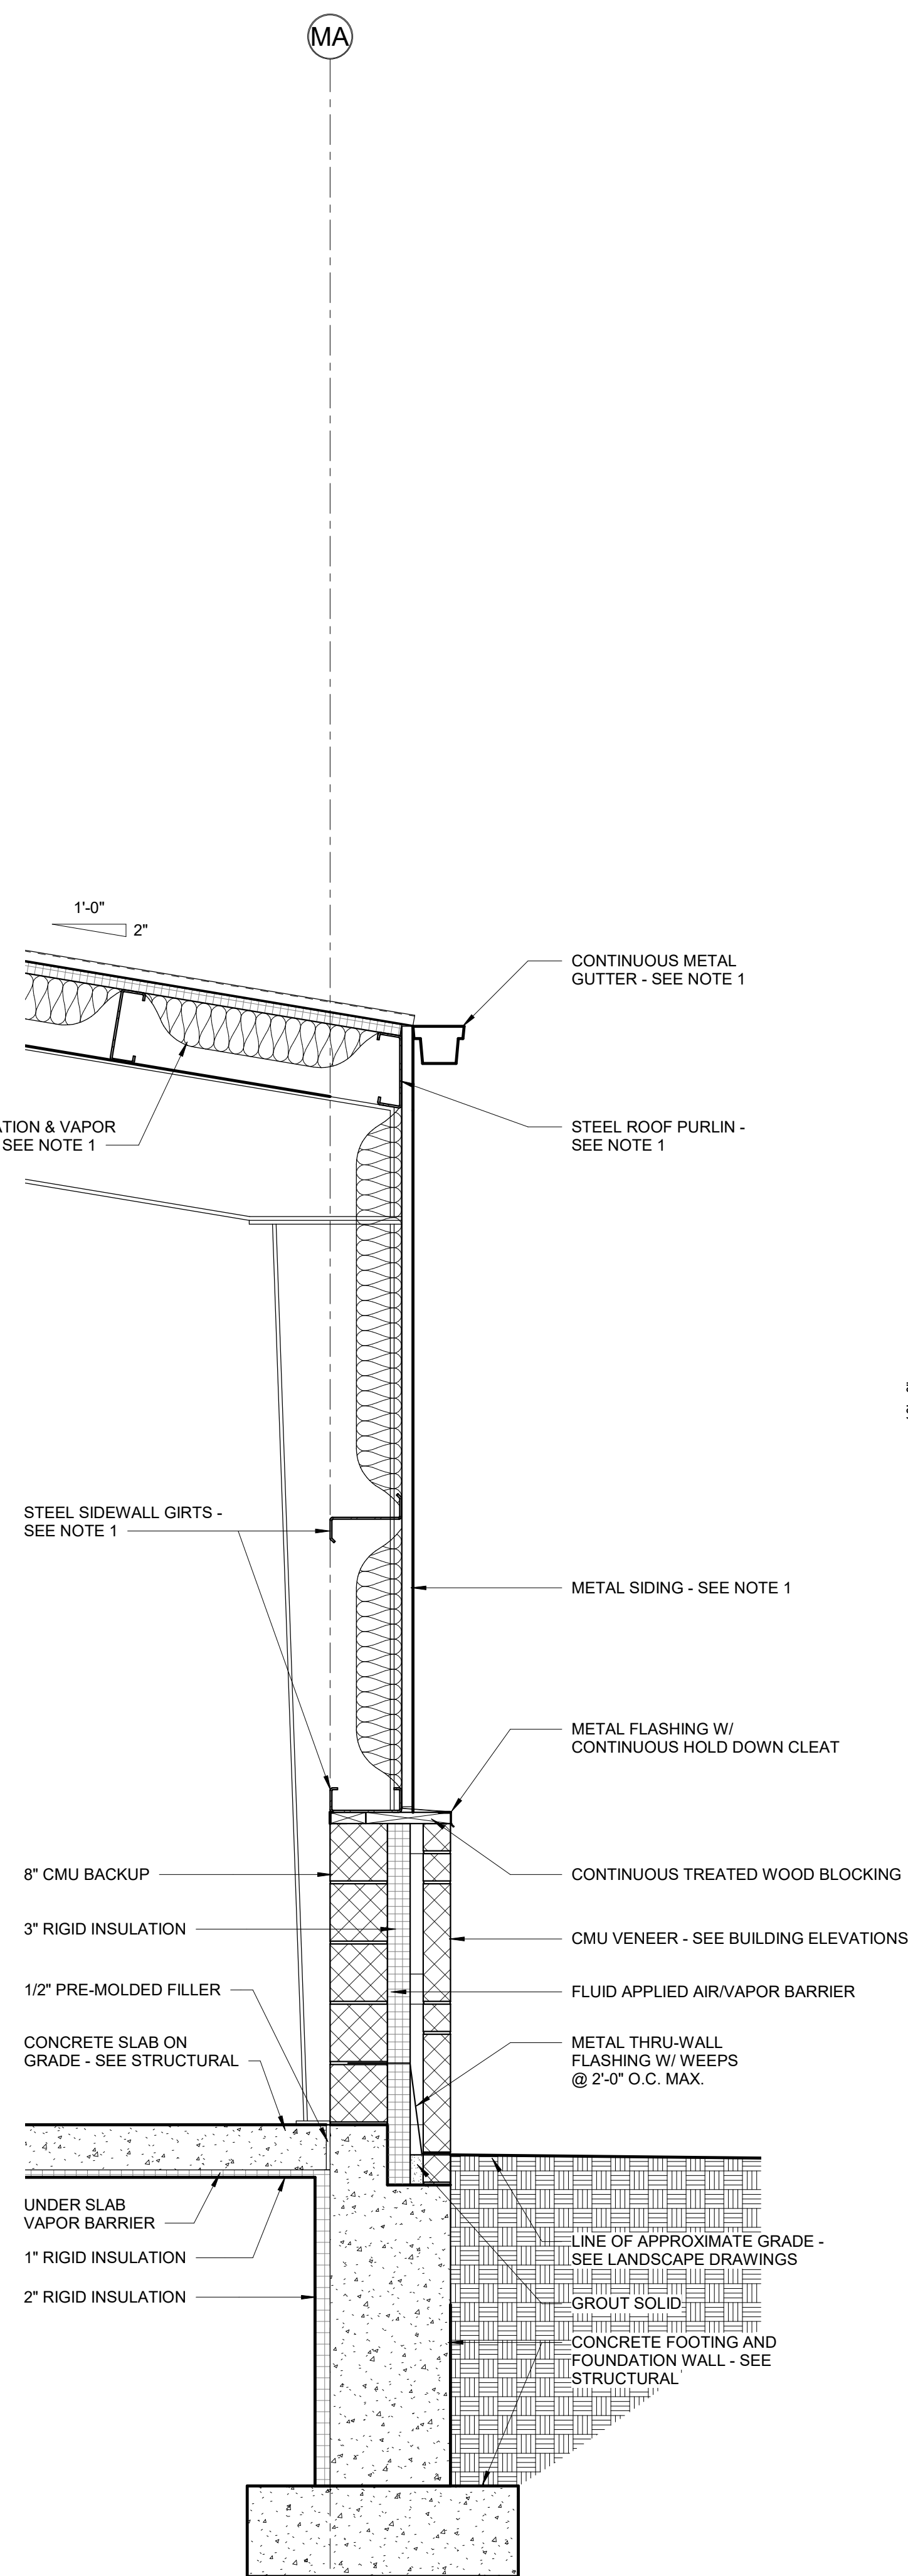

8 WALL SECTION
3/4" = 1'-0"

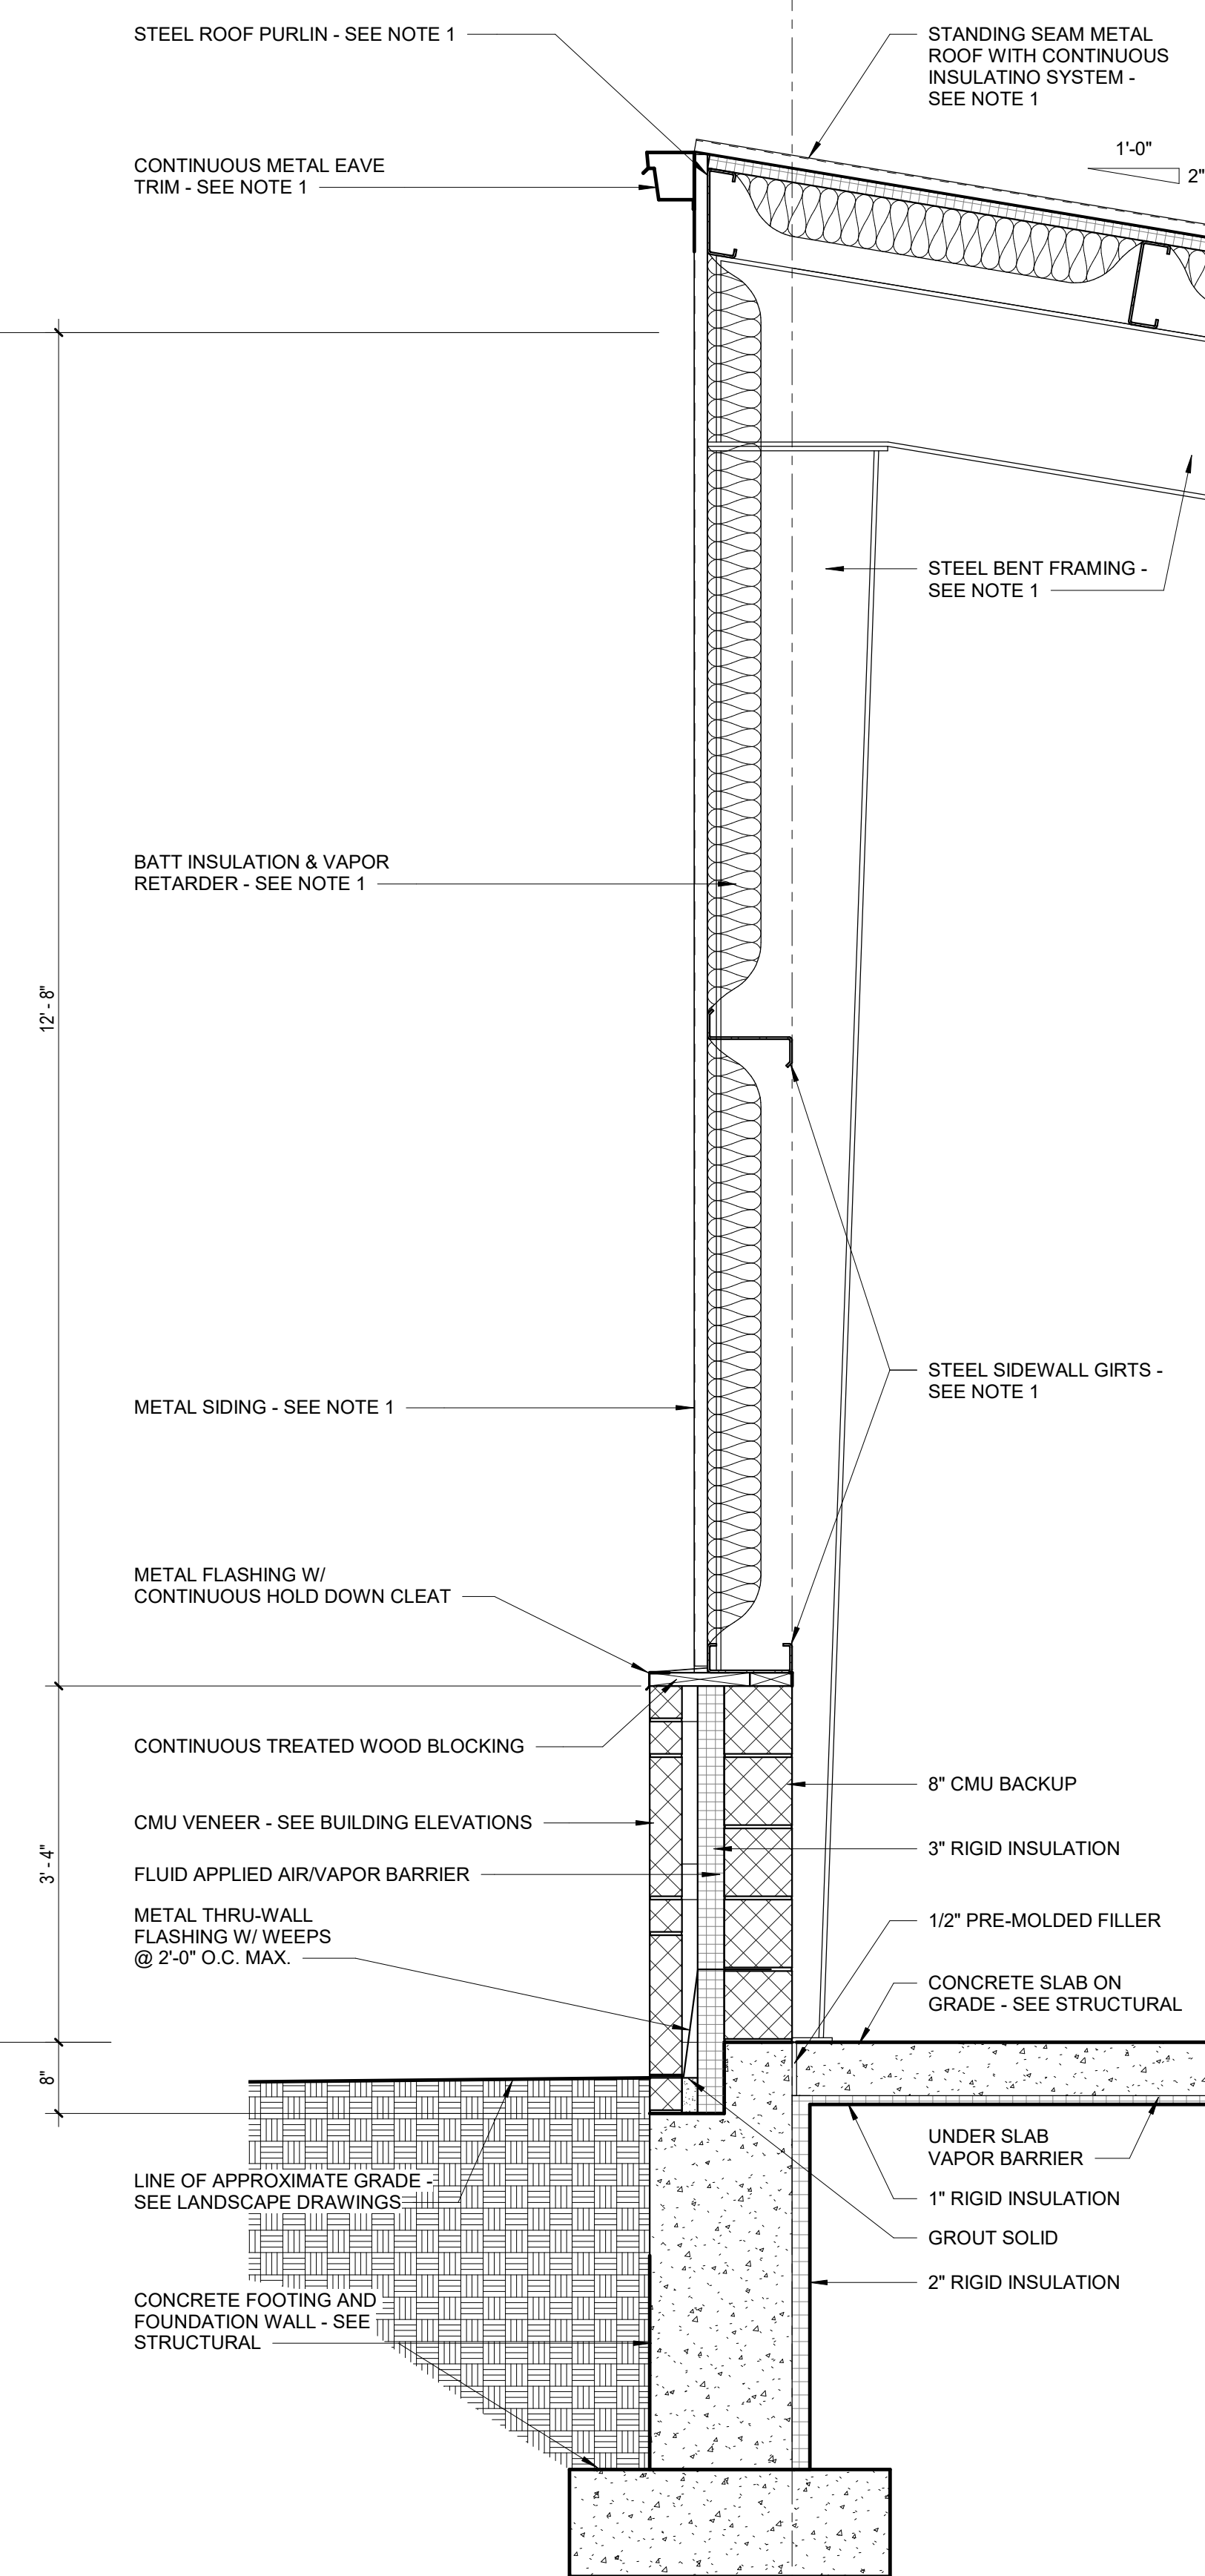

7 WALL SECTION
3/4" = 1'-0"

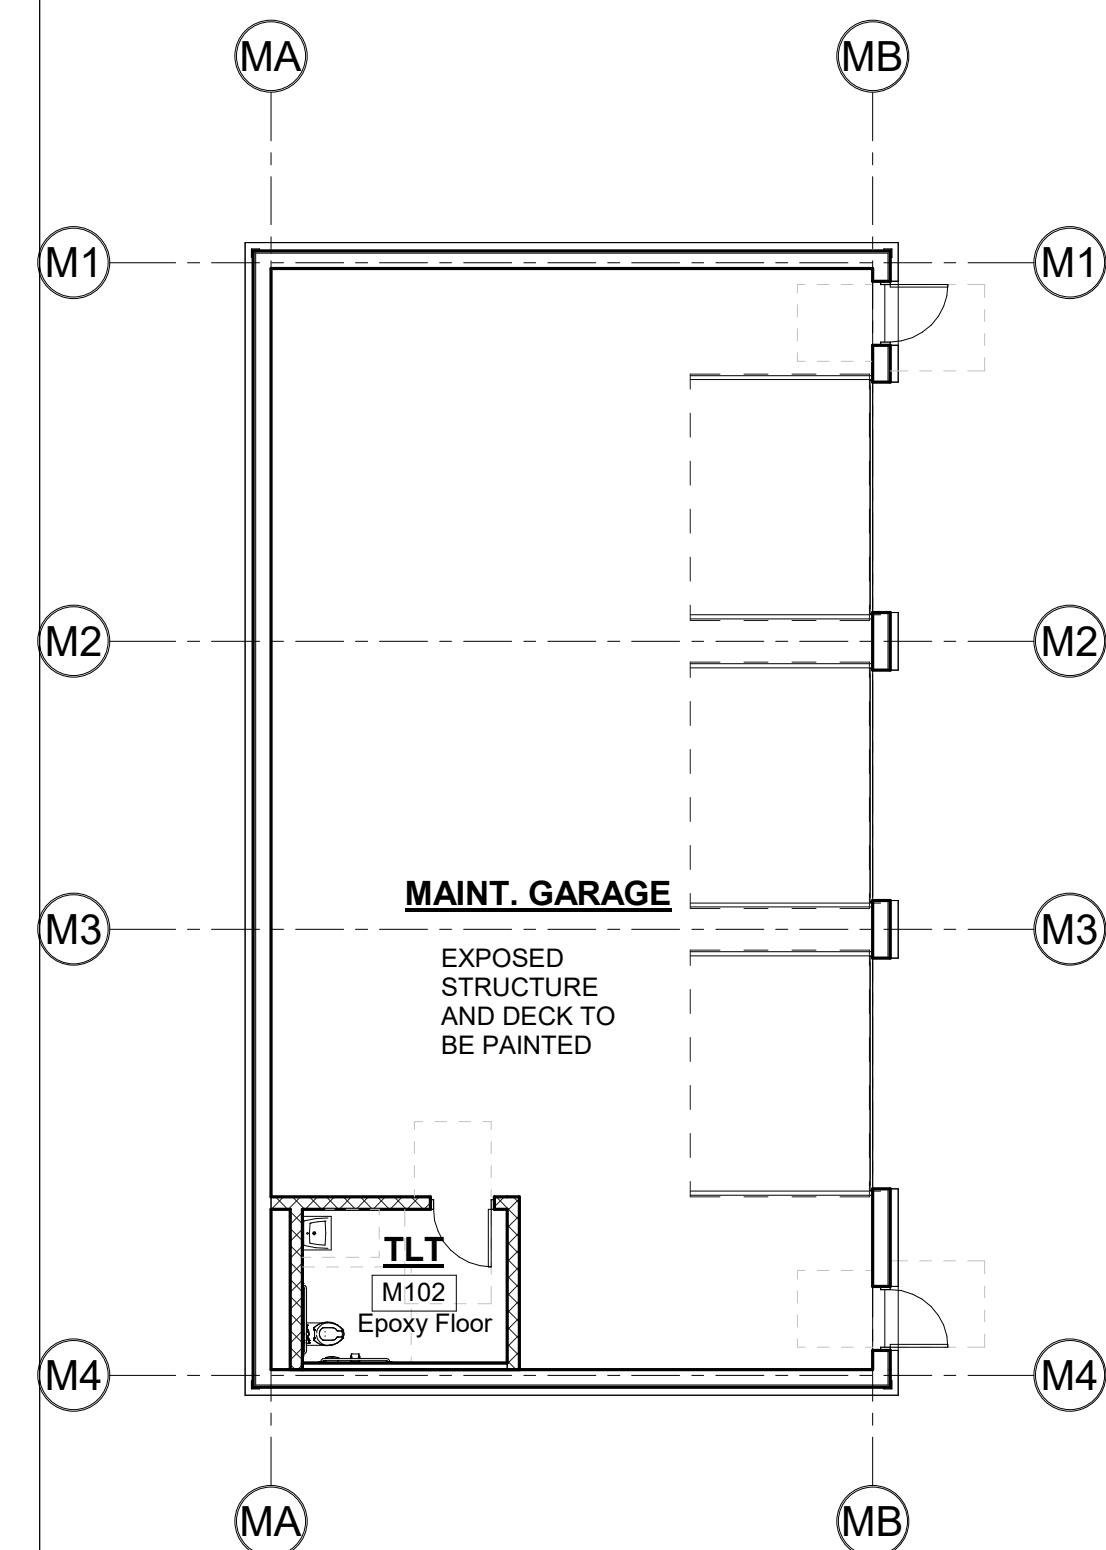

11 MAINTENANCE FLOOR FINISHES PLAN
1" = 10'-0"

DRA

Drumme Rosane Anderson, Inc.
225 Oakland Road
Studio 205
South Windsor, CT 06074
Tel: 878.96.1000
www.dra.com

Northeast
Metropolitan
Regional
Vocational High
School

100 Hemlock Road,
Wakefield, MA 01880

FLOOR PLAN GENERAL NOTES:

1. FIRST FLOOR FINISHED FLOOR DATUM ELEVATION OF 100'-0" CORRESPONDS TO 1.165' MEAN SEA LEVEL, AS SHOWN ON SITE AND CIVIL DRAWINGS.

2. ALL MASONRY PARTITIONS SHALL BE 8" CMU (8.0 WALL TYPE) UNLESS OTHERWISE NOTED ON THE FLOOR PLANS.

3. ALL GWB INTERIOR PARTITIONS PROVIDE 08.0 WALL TYPE UNLESS OTHERWISE NOTED ON THE FLOOR PLANS. ALL GWB SHALL BE PROVIDED BY THE METAL BUILDING MANUFACTURER.

4. FURNISH AND INSTALL BOND BEAM LINTELS BY MASONRY (TRADE-BID CONTRACTOR) AT ALL MASONRY OPENINGS UNLESS INDICATED OTHERWISE. REFER TO PLANS ELEVATIONS, SECTIONS, DOOR SCHEDULES AND MECHANICAL (HVAC) DRAWINGS FOR INFORMATION. REFER TO MASONRY LINTEL SCHEDULE ON STRUCTURAL DRAWINGS FOR DETAILS AND INFORMATION.

5. FURNISH AND INSTALL SEISMIC RESTRAINTS BY METAL FABRICATIONS (TRADE-BID CONTRACTOR) AT ALL MASONRY PARTITIONS. REFER TO DETAILS ON STRUCTURAL DRAWINGS.

6. INSTALL CMU ABOVE ALL OPENINGS IF ADJACENT WALL CONSTRUCTION IS CMU, UNLESS NOTED OTHERWISE.

7. REFER TO STRUCTURAL DRAWINGS FOR ALL CMU REINFORCING REQUIREMENTS.

8. PROVIDE 1" RADIUS BULL NOSE CMU TO THE UNDERSIDE OF THE CEILING AT ALL EXPOSED INTERIOR CORNER CONDITIONS, UNLESS NOTED OTHERWISE.

9. FOR CONTROL JOINT LOCATIONS AT INTERIOR MASONRY WALLS REFER TO SPECIFICATIONS. SUBMIT PROPOSED CONTROL JOINT LAYOUT TO THE ARCHITECT FOR APPROVAL PRIOR TO INSTALLATION.

10. FOR CONTROL JOINT LOCATION AT GWB PARTITIONS, SOFFITS AND CEILINGS REFER TO SPECIFICATIONS, AND/OR INTERIOR ELEVATIONS AND/OR REFLECTIVE CEILING PLANS. SUBMIT PROPOSED CONTROL JOINT LAYOUT TO THE ARCHITECT FOR APPROVAL PRIOR TO INSTALLATION.

11. REFER TO CODE ANALYSIS CD 1-1, CD 1-2 FOR FIRE RATING REQUIREMENTS OF THE BUILDING COMPONENTS.

12. REFER TO STRUCTURAL DRAWINGS FOR NOTES/DESCRIPTIONS OF THE SPRAY APPLIED FIREPROOFING EXTENTS AND INTUMESCENT MASTIC FIREPROOFING SCOPE REQUIRED AT THE STRUCTURAL STEEL COMPONENTS. SEE INTERIOR ELEVATIONS AND SECTIONS FOR ADDITIONAL INFORMATION.

13. SEE FOODSERVICE AND EQUIPMENT DRAWINGS FOR ADDITIONAL INFORMATION.

14. PROVIDE 20 GAUGE METAL STRAPPING BEHIND GWB (CONCEALED FROM VIEW) AS REQUIRED FOR MOUNTING OF THE MARKERBOARDS, TACKBOARDS, ACOUSTICAL PANELS, AND MARKER WALLS OCCURRING ON METAL STUD WALLS.

15. PROVIDE 3/4" PLYWOOD BLOCKING (SIZES SHALL BE COORDINATED WITH TECHNOLOGY EQUIPMENT REQUIREMENTS) BEHIND GWB (CONCEALED FROM VIEW) AS REQUIRED FOR MOUNTING OF THE WALL MOUNTED PROJECTORS, INTERACTIVE FLAT PANELS, DISPLAYS, AND TV MONITORS OCCURRING ON METAL STUD WALLS.

16. PROVIDE WOOD BLOCKING BEHIND GWB (CONCEALED FROM VIEW) AS REQUIRED FOR MOUNTING OF HANDRAILS, TOILET ACCESSORIES AND TOILET/SHOWER PARTITIONS, AND DIVIDER CURTAIN TRACKS OCCURRING ON METAL STUD WALLS AND CEILINGS.


17. ALL DIMENSIONS AT METAL STUD PARTITIONS ARE TO THE FACE OF THE STUD UNLESS NOTED AS "CLEAR".

18. AT WALL LOCATIONS WHERE PARTITIONS WITH MULTIPLE LAYERS OF 5/8" GWB TRANSITION TO THE PARTITION WITH SINGLE LAYER OF 5/8" GWB, ALONG THE FACES OF THE FINISH WALL SURFACES, STUD FRAMING LOCATIONS SHALL BE ADJUSTED ACCORDINGLY. REFER TO THE PLAN DRAWINGS FOR PARTITION TYPES DESIGNATIONS.


NOTE A: AT METAL STUD PARTITIONS WITHIN THE SPACE PROVIDE ABUSE RESISTANT GYPSUM BOARD (ARGB) TO 8'-0" A.F.F. REFER TO PARTITION TYPES FOR WALL CONSTRUCTION REQUIREMENTS.

MSBA DESIGN
DEVELOPMENT
SUBMISSION

August 4th, 2022

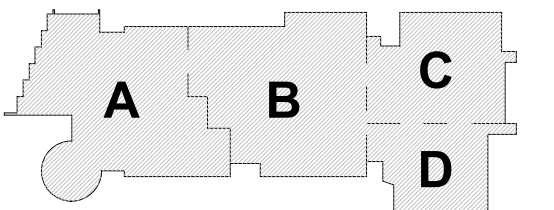

PROJECT NORTH
MAGNETIC NORTH

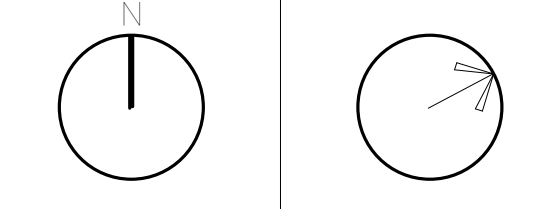

MAINTENANCE
BUILDING
DRAWINGS

Scale: As indicated
Job No.: 20202
Drawn By: DRA
Date: August 4th, 2022

AM-1-1