

DRA

Drummeys Rosane Anderson, Inc.
225 Oakland Road
South Windsor, CT 06074
260 Charles Street
Studio 300
Waltham, MA 02453
Tel: 817.964.1000
www.dra-inc.com

Planning | Architecture | Interior Design

Northeast
Metropolitan
Regional
Vocational High
School

100 Hemlock Road,
Wakefield, MA 01880

FLOOR FINISH ABBREVIATION

ASF	ATHLETIC SPORT FLOORING
CMT	CERAMIC MOSAIC TILE
CPT	CARPET
EF	EPOXY FLOORING
FGC	FOOT GRILLE CARPET
LIN	LINOLEUM
LVT	LUXURY VINYL TILE
PP	PORCELAIN FLOOR TILE
RC	RESILIENT CARPET
RR	RUBBER STAR TREADS & RISERS
RT	RUBBER TILE
RT-ATH	RUBBER ATHLETIC FLOORING
S.CONC	SEALED CONCRETE
SV	SHEET VINYL - SLIP RESISTANT
SV-GR	EPOXY TERRAZZO
WAF	WOOD ATHLETIC FLOORING
WOC	WALK-OFF CARPET
WSSF	WOOD SPRUNG STAGE FLOORING

RUBBER STAIR NOTES:
LANDING TO BE ONE COLOR; FIRST AND
LAST RISER AND TREADS TO BE ONE
COLOR; REMAINING FLIGHTS TO BE ONE
COLOR.

GENERAL NOTES:

NOTE A
24" X 24" OF RUBBER TILE IN RECTANGULAR CHECK
PATTERN OF RT-1, RT-2, RT-3, RT-4 & RT-5 WITH ACCENT
BAND OF RT-5

NOTE B
24" X 24" OF RUBBER TILE IN CHECK PATTERN OF RT-1, RT-2,
RT-3, RT-4 & RT-5

NOTE C
24" X 24" OF RUBBER TILE IN RECTANGULAR CHECK
PATTERN OF RT-1, RT-2, RT-3, RT-4 & RT-6 WITH ACCENT
BAND OF RT-6

NOTE D
24" X 24" OF RUBBER TILE IN CHECK PATTERN OF RT-1,
RT-2, RT-3, RT-4 & RT-6

NOTE E
24" X 24" OF RUBBER TILE IN RECTANGULAR CHECK
PATTERN OF RT-1, RT-2, RT-3, RT-4 & RT-7 WITH ACCENT
BAND OF RT-7

NOTE F
24" X 24" OF RUBBER TILE IN CHECK PATTERN OF RT-1,
RT-2, RT-3, RT-4 & RT-7

NOTE G
1/2" X 24" OF PP FLOOR PATTERN - 4 COLORS

RUBBER TILE LEGEND

RT-1 = RUBBER TILE MONDO - HARMONI = 24" X 24" TILE
RT-1-1 = SLIT #H0487 = WARM MED GREY
RT-2 = JUTE #H0489 = DARK TAN
RT-3 = SAND #H0493 = LIGHT GREY
RT-4 = SILK #H0492 = LIGHT TAN

RT-5 = EUCALYPTUS #H05145 = DARK GREEN
RT-6 = CURCUMA #H0515 = ORANGE
RT-7 = SAFFRON #H511 = YELLOW
RT-8 = DIANTHUS #H0510 = LIGHT GREEN

SHEET VINYL LEGEND = TARKETT - IQ OPTIMA

SV-1 = SILVER BELL #0872 = LIGHT GREY
SV-2 = BELUGA #0886 LIGHT TAN
SV-3 = SLATE #0897 = MED GREY
SV-4 = FRENCH PASTRY #0248 = MED TAN
SV-5 = PUTTING GREEN #0252 = LIGHT GREEN
SV-6 = MONARCH FLYING #0258 = ORANGE
SV-7 = YELLOW #024

LINOLEUM = FORBO MARMOLEUM REAL


LN-1 = DOVE GREY #0210 = LIGHT GREY
LN-2 = CONCRETE #0136 = LIGHT TAN
LN-3 = SLATE GREY #0137 = MED GREY
LN-4 = SERENE GREY #0146 = MED TAN
LN-5 = CHARTREUSE #0224 = GREEN
LN-6 = SAHARA #0174 = ORANGE
LN-7 = DANDELION #0225 = YELLOW

GENERAL NOTES:

- ALL FINISHES SHALL BE INSTALLED IN
ACCORDANCE WITH MANUFACTURER'S
INSTRUCTIONS AND RECOMMENDATIONS FOR THE
SPECIFIC SUBSTRATE.
- PRODUCTS INDICATED ARE BASIS OF DESIGN.
REFER TO SPECIFICATIONS FOR ACCEPTABLE
COMPARABLE PRODUCTS AND/OR PERFORMANCE
REQUIREMENTS.
- ALL FLOOR FINISH CHANGES SHALL OCCUR UNDER
CENTERLINE OF DOOR IN CLOSED POSITION OR AT
THE CENTERLINE OF AN OPENING WHERE NO
DOOR OCCURS, UNLESS OTHERWISE NOTED.
REFER TO BASE DETAILS AND TRANSITION DETAILS
FOR ADDITIONAL INFORMATION.
- ALL PRELIMINARY COLOR SELECTIONS UPON
APPROVAL DURING CONSTRUCTION.


© COPYRIGHT 2021 DRUMMEYS ROSANE ANDERSON, INC.

MSBA DESIGN
DEVELOPMENT
SUBMISSION
August 4th, 2022

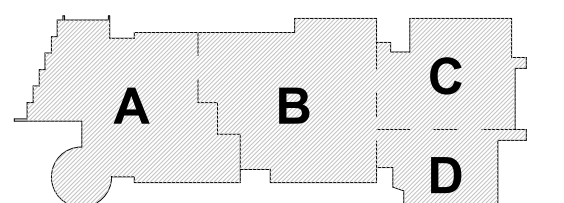

KEY PLAN

PROJECT NORTH MAGNETIC NORTH

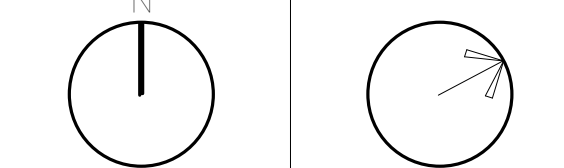

LOWER LEVEL
FLOOR FINISHES
PLAN- AREA C


Scale: As indicated

Job No.: 20202

Drawn By: DRA

Date: August 4th, 2022

AF1-1-0C

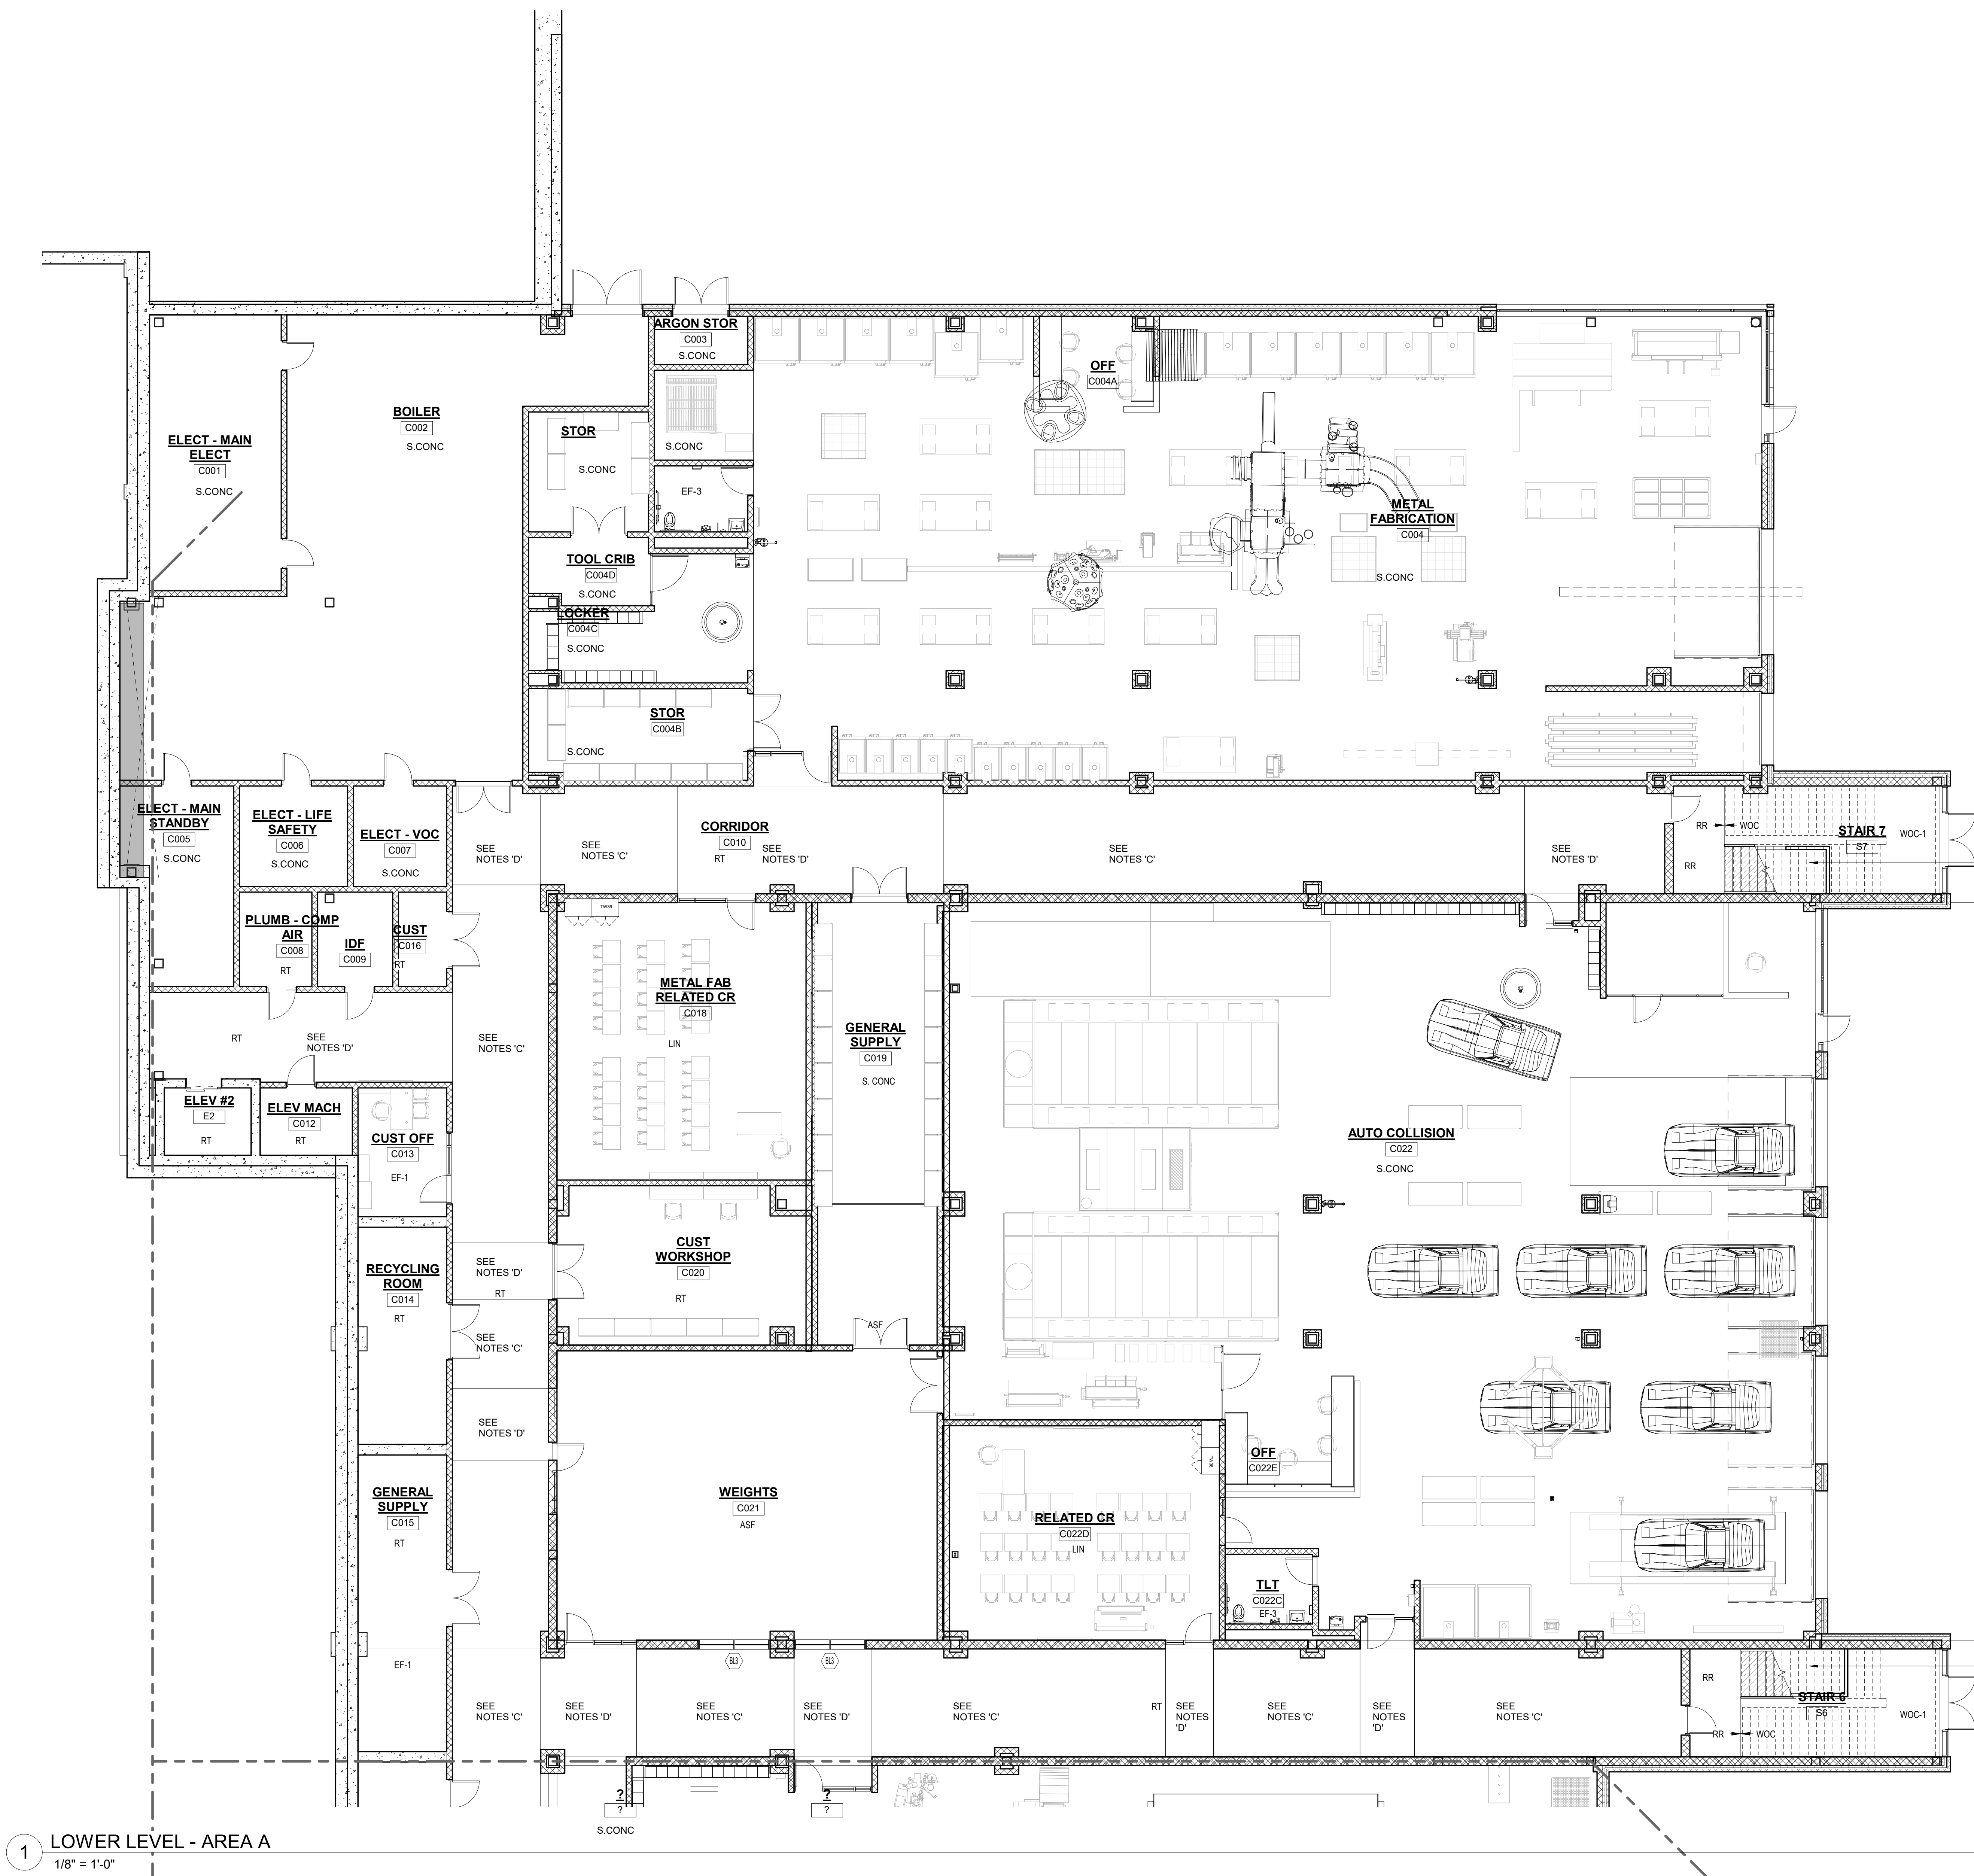

1 LOWER LEVEL - AREA A
1/8" = 1'-0"


DRA

Drumme Rosane Anderson, Inc.
225 Oakland Road
Studio 205
South Windsor, CT 06074
Tel: 817.864.1000
www.drainc.com

260 Charles Street
Studio 300
Waltham, MA 02453
Tel: 817.864.1000
www.drainc.com

Northeast
Metropolitan
Regional
Vocational High
School
100 Hemlock Road,
Wakefield, MA 01880

FLOOR FINISH ABBREVIATION	
ASF	ATHLETIC SPORT FLOORING
CMT	CERAMIC MOSAIC TILE
CPT	CARPET
EP	EPOXY FLOORING
FGC	FOOT GRILLE CARPET
LN	LINOLEUM
LVT	LUXURY VINYL TILE
PP	PORCELAIN FLOOR TILE
RC	RESILIENT CARPET
RR	RUBBER STAIR TREADS & RISERS
RT	RUBBER TILE
RT-ATH	RUBBER ATHLETIC FLOORING
S.CONC	SEALED CONCRETE
SV	SHEET VINYL
SV-SR	SHEET VINYL - SLIP RESISTANT
T	EPOXY TERRAZZO
WAF	WOOD ATHLETIC FLOORING
WOC	WALK-OFF CARPET
WSSF	WOOD SPRUNG STAGE FLOORING

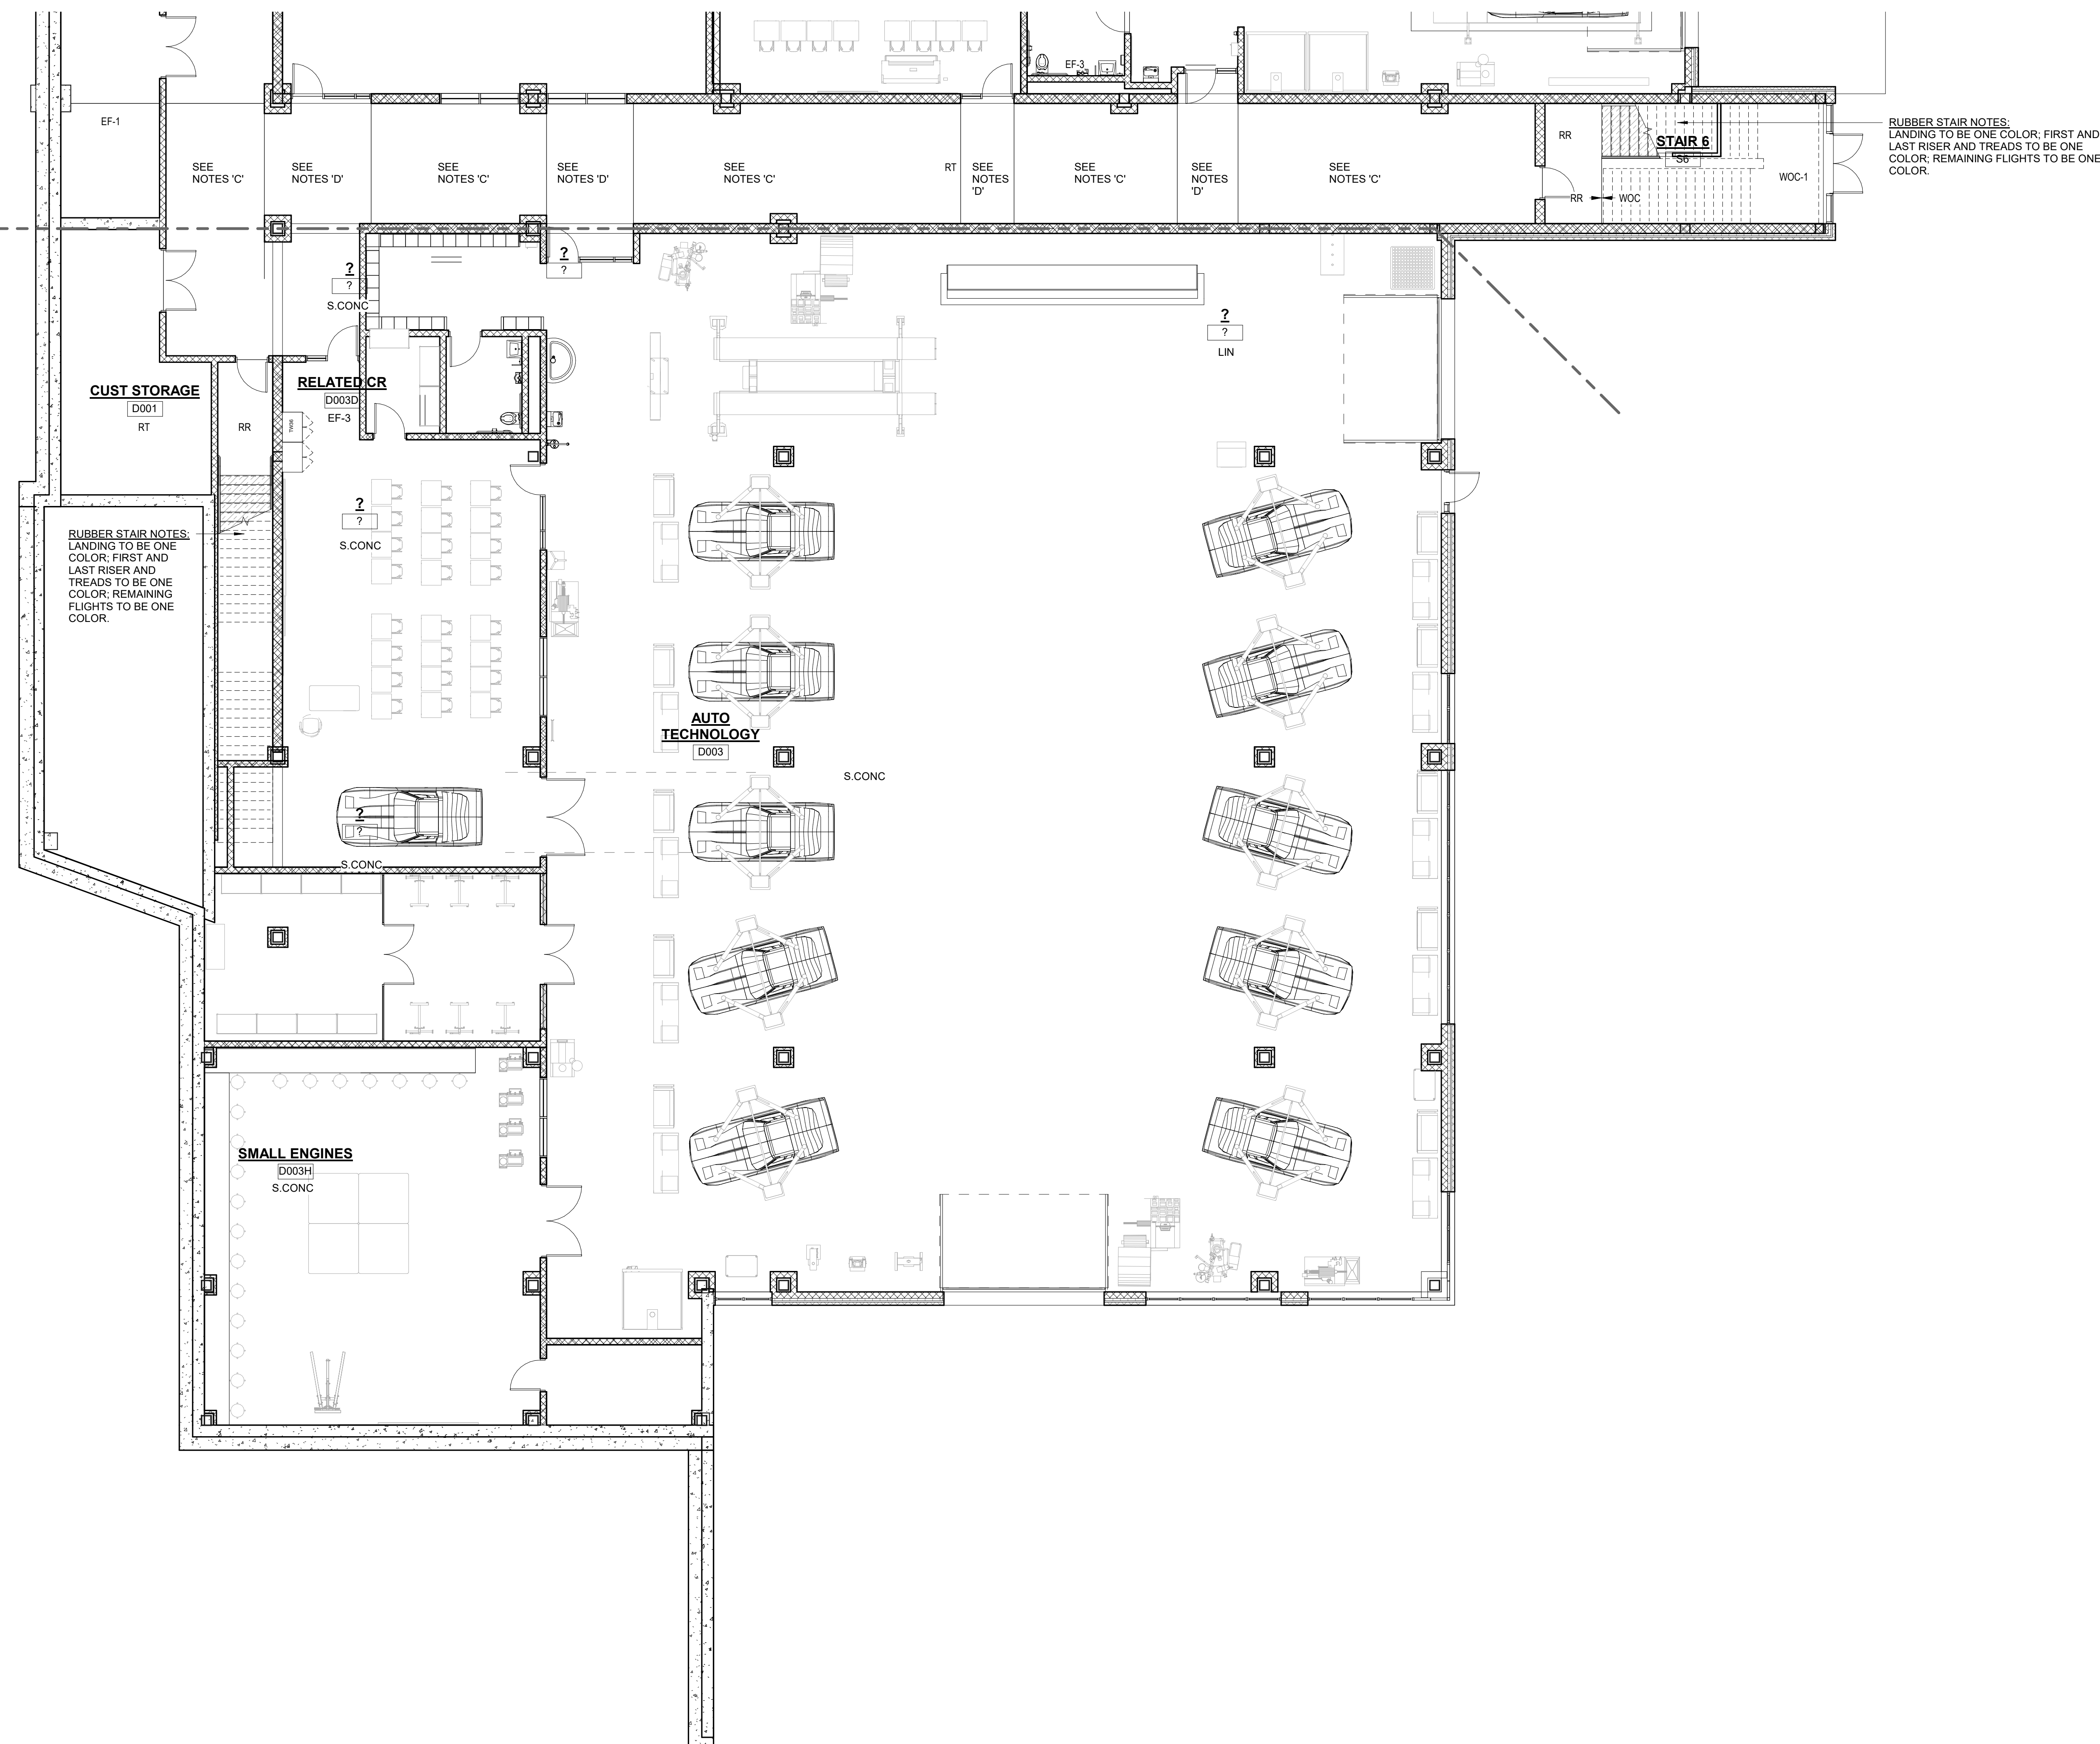

GENERAL NOTES:

NOTE A
24" X 24" OF RUBBER TILE IN RECTANGULAR CHECK PATTERN OF RT-1, RT-2, RT-3, RT-4 & RT-5 WITH ACCENT BAND OF RT-6

NOTE B
24" X 24" OF RUBBER TILE IN CHECK PATTERN OF RT-1, RT-2, RT-3, RT-4 & RT-5

NOTE C
24" X 24" OF RUBBER TILE IN RECTANGULAR CHECK PATTERN OF RT-1, RT-2, RT-3, RT-4 & RT-6 WITH ACCENT BAND OF RT-6

NOTE D
24" X 24" OF RUBBER TILE IN CHECK PATTERN OF RT-1, RT-2, RT-3, RT-4 & RT-6

NOTE E
24" X 24" OF RUBBER TILE IN RECTANGULAR CHECK PATTERN OF RT-1, RT-2, RT-3, RT-4 & RT-7 WITH ACCENT BAND OF RT-7

NOTE F
24" X 24" OF RUBBER TILE IN CHECK PATTERN OF RT-1, RT-2, RT-3, RT-4 & RT-7

NOTE G
12" X 24" OF PP FLOOR PATTERN - 4 COLORS

RUBBER TILE LEGEND

RT-1 = RUBBER TILE MONDO - HARMONI = 24" X 24" TILE
RT-1 = SILK #HG487 = WARM MED GREY
RT-2 = JUTE #HG489 = DARK TAN
RT-3 = SAND #HG493 = LIGHT GREY
RT-4 = SILK #HG492 = LIGHT TAN

RT-5 = EUCALYPTUS #HG514S = DARK GREEN
RT-6 = CURCUMA #HG515 = ORANGE
RT-7 = SAFFRON #HG511 = YELLOW
RT-8 = DIANTHUS #HG510 = LIGHT GREEN

SHEET VINYL LEGEND = TARKETT - IQ OPTIMA

SV-1 = SILVER BELL #0872 = LIGHT GREY
SV-2 = BELUCA #0896 = LIGHT TAN
SV-3 = SLATE #0897 = MED GREY
SV-4 = FRENCH PASTRY #0248 = MED TAN
SV-5 = PUTTING GREEN #0225 = LIGHT GREEN
SV-6 = MONARCH FLYING #0258 = ORANGE
SV-7 = YELLOW #0821

LINOLEUM = FORBO MARMOLEUM REAL


LN-1 = DOVE GREY #2010 = LIGHT GREY
LN-2 = CONCRETE #3136 = LIGHT TAN
LN-3 = SLATE GREY #3137 = MED GREY
LN-4 = SERENE GREY #3146 = MED TAN
LN-5 = CHARTREUSE #3224 = GREEN
LN-6 = SAHARA #3174 = ORANGE
LN-7 = DANDELION #3225 = YELLOW

GENERAL NOTES:

- ALL FINISHES SHALL BE INSTALLED IN ACCORDANCE WITH MANUFACTURERS INSTRUCTIONS AND RECOMMENDATIONS FOR THE SPECIFIC SUBSTRATE.
- PRODUCTS INDICATED ARE BASIS OF DESIGN. REFER TO SPECIFICATIONS FOR ACCEPTABLE COMPARABLE PRODUCTS AND/OR PERFORMANCE REQUIREMENTS.
- ALL FLOOR FINISH CHANGES SHALL OCCUR UNDER CENTERLINE OF DOOR IN CLOSED POSITION OR AT THE CENTERLINE OF AN OPENING WHERE NO DOOR OCCURS, UNLESS OTHERWISE NOTED. REFER TO BASE DETAILS AND TRANSITION DETAILS FOR ADDITIONAL INFORMATION.
- ALL PRELIMINARY COLOR SELECTIONS UPON APPROVAL DURING CONSTRUCTION.

© COPYRIGHT 2021 DRUMMEY ROSANE ANDERSON, INC.



MSBA DESIGN
DEVELOPMENT
SUBMISSION
August 4th, 2022

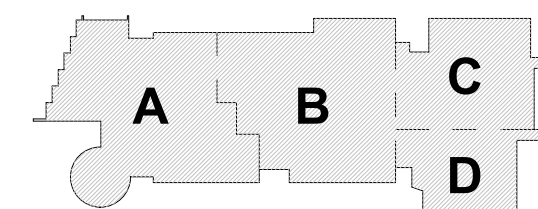

KEY PLAN

PROJECT NORTH

MAGNETIC NORTH

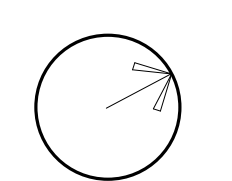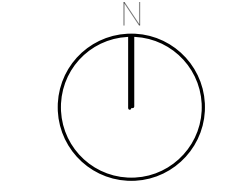

LOWER LEVEL
FLOOR FINISHES
PLAN - AREA D


Scale: As indicated

Job No.: 20202

Drawn By: DRA

Date: August 4th, 2022

AF1-1-0D

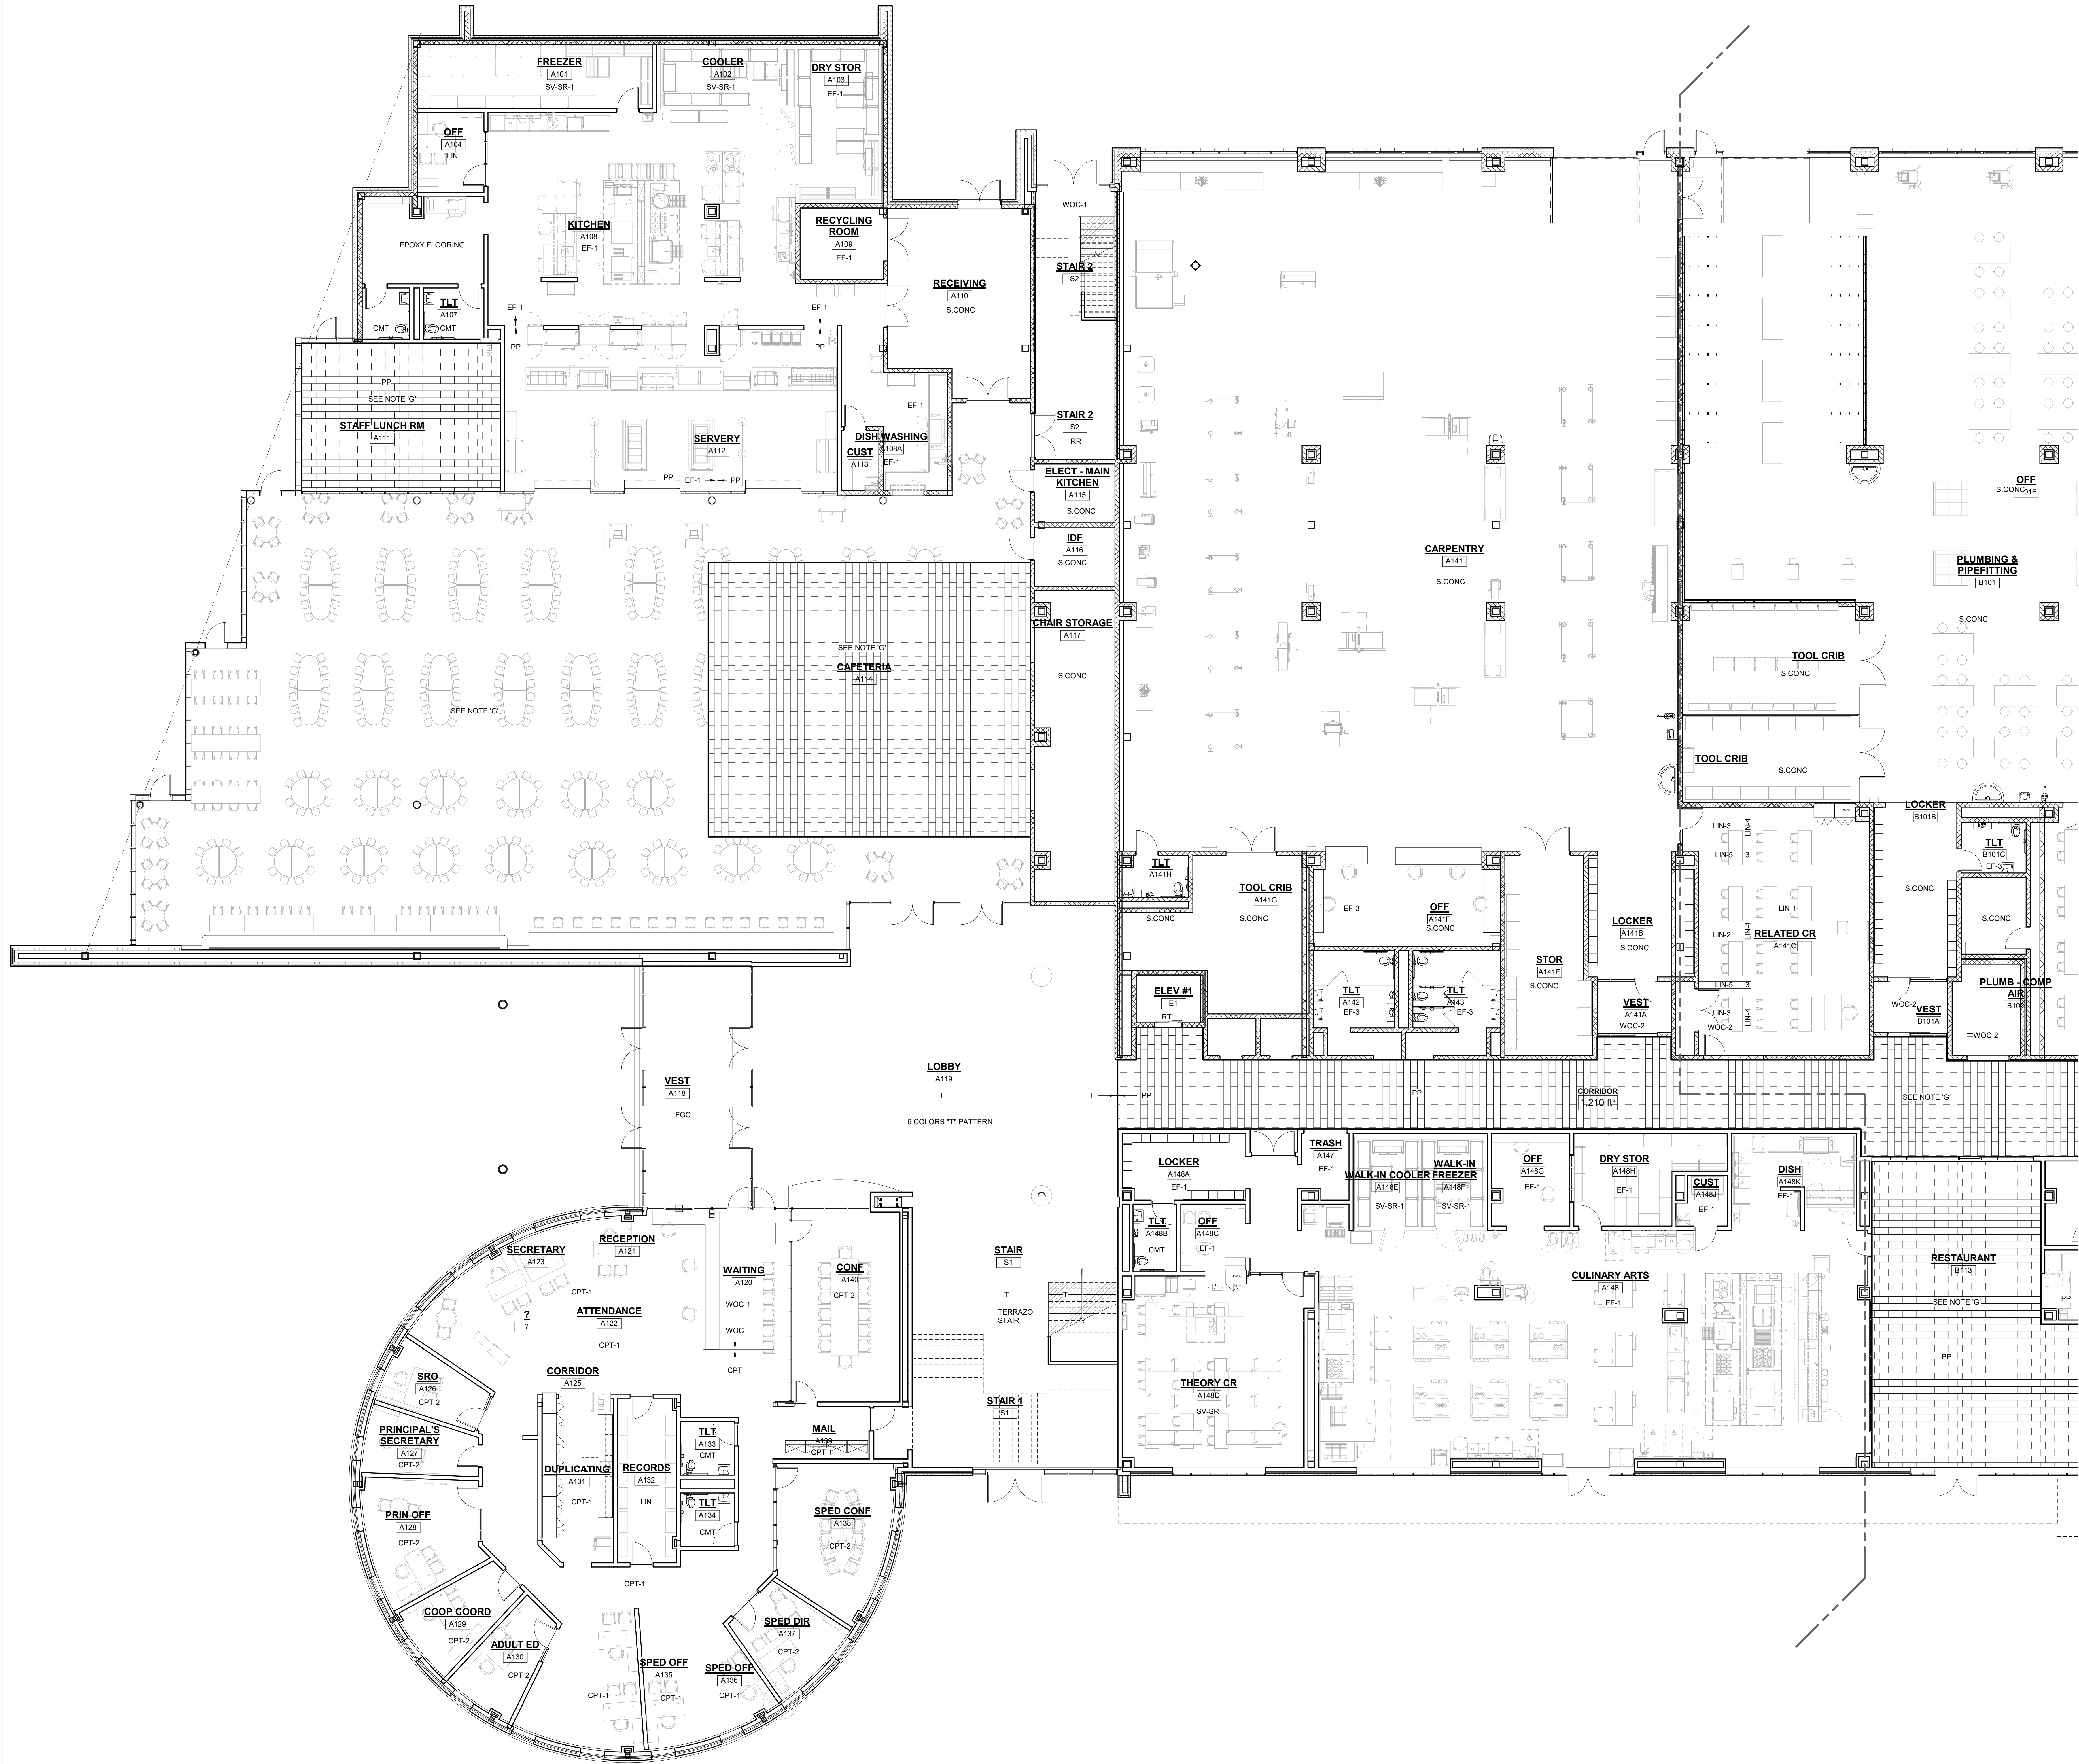

FLOOR FINISH ABBREVIATION	
ASF	ATHLETIC SPORT FLOORING
CMT	CERAMIC MOSAIC TILE
CPT	CARPET
EF	EPOXY FLOORING
FSC	FOOT GRILLE CARPET
LN	LINOLEUM
LVT	LUXURY VINYL TILE
PP	PORCELAIN FLOOR TILE
RC	RESILIENT CARPET
RR	RUBBER STAIR TREADS & RISERS
RT	RUBBER TILE
RT-ATH	RUBBER ATHLETIC FLOORING
S.CONC	SEALED CONCRETE
SV	SHEET VINYL
SV-SR	SHEET VINYL - SLIP RESISTANT
WAF	EPOXY TERRAZZO
WOC	WOOD ATHLETIC FLOORING
WSSF	WOOD SPRUNG STAGE FLOORING

RELATED CR

GENERAL NOTES:

- NOTE A
24" X 24" OF RUBBER TILE IN RECTANGULAR CHECK
PATTERN OF RT-1, RT-2, RT-3, RT-4 & RT-5 WITH ACCENT
BAND OF RT-5
- NOTE B
24" X 24" OF RUBBER TILE IN CHECK PATTERN OF RT-1, RT-2,
RT-3, RT-4 & RT-5
- NOTE C
24" X 24" OF RUBBER TILE IN RECTANGULAR CHECK
PATTERN OF RT-1, RT-2, RT-3, RT-4 & RT-6 WITH ACCENT
BAND OF RT-6
- NOTE D
24" X 24" OF RUBBER TILE IN CHECK PATTERN OF RT-1,
RT-2, RT-3, RT-4 & RT-6
- NOTE E
24" X 24" OF RUBBER TILE IN RECTANGULAR CHECK
PATTERN OF RT-1, RT-2, RT-3, RT-4 & RT-7 WITH ACCENT
BAND OF RT-7
- NOTE F
24" X 24" OF RUBBER TILE IN CHECK PATTERN OF RT-1,
RT-2, RT-3, RT-4 & RT-7
- NOTE G
12" X 24" OF PP FLOOR PATTERN - 4 COLORS


- RUBBER TILE LEGEND
- RT-1 = RUBBER TILE MONDO - HARMONI = 24" X 24" TILE
RT-1 = SLIT #H487 = WARM MED GREY
RT-2 = JUTE #H489 = DARK TAN
RT-3 = SAND #H493 = LIGHT GREY
RT-4 = SILK #H492 = LIGHT TAN
- RT-5 = EUCALYPTUS #H5145 = DARK GREEN
RT-6 = CURCUMA #H515 = ORANGE
RT-7 = SAFFRON #H511 = YELLOW
RT-8 = DIANTHUS #H510 = LIGHT GREEN
- SHEET VINYL LEGEND = TARKET - IQ OPTIMA
- SV-1 = SILVER BELL #B872 = LIGHT GREY
SV-2 = BELUGA #B886 = LIGHT TAN
SV-3 = SLATE #B897 = MED GREY
SV-4 = FRENCH PASTRY #B84 = MED TAN
SV-5 = PUTTING GREEN #B252 = LIGHT GREEN
SV-6 = MONARCH FLYING #B256 = ORANGE
SV-7 = YELLOW #B84
- LINOLEUM = FORBIO MARMOLEUM - REAL
- LN-1 = DOVE GREY #B210 = LIGHT GREY
LN-2 = CONCRETE #B136 = LIGHT TAN
LN-3 = SLATE GREY #B137 = MED GREY
LN-4 = SERENE GREY #B146 = MED TAN
LN-5 = CHARTREUSE #B224 = GREEN
LN-6 = SAHARA #B174 = ORANGE
LN-7 = DANDELION #B225 = YELLOW

- GENERAL NOTES:
- ALL FINISHES SHALL BE INSTALLED IN ACCORDANCE WITH MANUFACTURERS INSTRUCTIONS AND RECOMMENDATIONS FOR THE SPECIFIC SUBSTRATE.
 - PRODUCTS INDICATED ARE BASIS OF DESIGN. REFER TO SPECIFICATIONS FOR ACCEPTABLE COMPARABLE PRODUCTS AND/OR PERFORMANCE REQUIREMENTS.
 - ALL FLOOR FINISH CHANGES SHALL OCCUR UNDER CENTERLINE OF DOOR IN CLOSED POSITION OR AT THE CENTERLINE OF AN OPENING WHERE NO DOOR OCCURS. UNLESS OTHERWISE NOTED, REFER TO BASE DETAILS AND TRANSITION DETAILS FOR ADDITIONAL INFORMATION.
 - ALL PRELIMINARY COLOR SELECTIONS UPON APPROVAL DURING CONSTRUCTION.

Northeast Metropolitan Regional Vocational High School

100 Hemlock Road,
Wakefield, MA 01880

MSBA DESIGN
SUBMISSION
August 4th, 2022

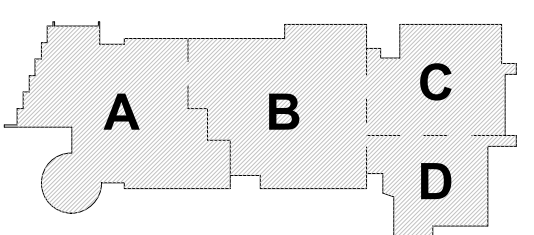

PROJECT NORTH
MAGNETIC NORTH

FIRST LEVEL FLOOR FINISHES PLAN - AREA A

Scale: As indicated
Job No.: 20202
Drawn By: DRA
Date: August 4th, 2022

AF1-1-1A

100 Hemlock Road,
Wakefield, MA 01880

© COPYRIGHT 2021 DRUMMEY ROSANE ANDERSON, INC.

August 4th, 2022



PROJECT NORTH	MAGNETIC NORTH
---------------	----------------

ale: As indicated

No.: 20202

Drawn By: DBA

AF1-1-1E



FLOOR FINISH ABBREVIATION

ASF	ATHLETIC SPORT FLOORING
CMT	CERAMIC MOSAIC TILE
CPT	CARPET
EF	EPOXY FLOORING
FGC	FOUR GRILLE CARPET
LIN	LINOLEUM
LVT	LUXURY VINYL TILE
PP	PORCELAIN FLOOR TILE
RC	RESILIENT CARPET
RR	RUBBER STAIR TREADS & RISERS
RT	RUBBER TILE
RT-ATH	RUBBER ATHLETIC FLOORING
S.CONC	SEALED CONCRETE
SV	SHEET VINYL
SV-SR	SHEET VINYL - SLIP RESISTANT
WAF	WOOD TERRAZZO
WOC	WOOD ATHLETIC FLOORING
WSSF	WOOD SPRUNG STAGE FLOORING

GENERAL NOTES:

NOTE A
24" X 24" OF RUBBER TILE IN RECTANGULAR CHECK
PATTERN OF RT-1, RT-2, RT-3, RT-4 & RT-5 WITH ACCENT
BAND OF RT-5

NOTE B
24" x 24" OF RUBBER TILE IN CHECK PATTERN OF RT-1, RT-2,
RT-3, RT-4 & RT-5

NOTE C
24" X 24" OF RUBBER TILE IN RECTANGULAR CHECK
PATTERN OF RT-1, RT-2, RT-3, RT-4 & RT-6 WITH ACCENT
BAND OF RT-6

NOTE D
24" X 24" OF RUBBER TILE IN CHECK PATTERN OF RT-1,
RT-2, RT-3, RT-4 & RT-6

NOTE E
24" X 24" OF RUBBER TILE IN RECTANGULAR CHECK
PATTERN OF RT-1, RT-2, RT-3, RT-4 & RT-7 WITH ACCENT
BAND OF RT-7

NOTE F
24" X 24" OF RUBBER TILE IN CHECK PATTERN OF RT-1,
RT-2, RT-3, RT-4 & RT-7

NOTE G
12" X 24" OF PP FLOOR PATTERN- 4 COLORS

RUBBER TILE LEGEND

RUBBER TILE LEGEND

RT - = RUBBER TILE MONDO - HARMONI = 24" X 24" TILE
RT-1 = SLIT #HG487 = WARM MED GREY
RT-2 = JUTE #HG489 = DARK TAN
RT-3 = SAND #HG493 = LIGHT GREY
RT-4 = SILK #HG492 = LIGHT TAN

RT-5 = EUCALYPTUS #HGS14S = DARK GREEN
RT-6 = CURCUMA #HGS15 = ORANGE
RT-7 = SAFFRON #H511 = YELLOW
RT-8 = DIANTHUS #HGS10 = LIGHT GREEN

SHEET VINYL LEGEND = TARKETT - IQ OPTIMA

SV-1 = SILVER BELL #0872 = LIGHT GREY
SV-2 = BELUGA #0886 LIGHT TAN
SV-3 = SLATE #0897 = MED GREY
SV-4 = FRENCH PASTRY #0248 = MED TAN
SV-5 = PUTTING GREEN #0252 = LIGHT GREEN
SV-6 = MONARCH FLYING #0258 = ORANGE
SV-7 = YELLOW #0824

LINOLEUM = FORBO MARMOLEUM REAL

LIN-1 = DOVE GREY #2610 = LIGHT GREY
LIN-2 = CONCRETE #3136 = LIGHT TAN
LIN-3 = SLATE GREY #3137 = MED GREY
LIN-4 = SERENE GREY #3146 = MED TAN
LIN-5 = CHARTREUSE #3224 = GREEN
LIN-6 = SAHARA #3174 = ORANGE
LIN-7 = DANDELION #3225 = YELLOW

GENERAL NOTES:

1. ALL FINISHES SHALL BE INSTALLED IN ACCORDANCE WITH MANUFACTURER'S INSTRUCTIONS AND RECOMMENDATIONS FOR THE SPECIFIC SUBSTRATE.
2. PRODUCTS INDICATED ARE BASIS OF DESIGN REFER TO SPECIFICATIONS FOR ACCEPTABLE DURABLE PRODUCTS AND/OR PERFORMANCE REQUIREMENTS.
3. ALL FLOOR FINISH CHANGES SHALL OCCUR UNDER CENTERLINE OF DOOR IN CLOSED POSITION OR AT THE CENTERLINE OF AN OPENING WHERE NO DOOR OCCURS, UNLESS OTHERWISE NOTED. REFER TO BASE LINE AND TRANSITION DETAILS FOR ADDITIONAL INFORMATION.
5. ALL PRELIMINARY COLOR SELECTIONS UPON APPROVAL DURING CONSTRUCTION.

DRA

DrummeY Rosane Anderson, Inc.

225 Oakland Road
Studio 205
South Windsor, CT
06074

260 Charles Street
Studio 300
Waltham, MA
02453

Planning | Architecture | Interior Design


Tel: 817.864.1000
www.drainc.com

**Northeast
Metropolitan
Regional
Vocational High
School**

100 Hemlock Road,
Wakefield, MA 01880

FLOOR FINISH ABBREVIATION

ASF	ATHLETIC SPORT FLOORING
CMT	CERAMIC MOSAIC TILE
EP	EPOXY FLOORING
FGC	FOOT GRILLE CARPET
LN	LINOLEUM
LVT	LUXURY VINYL TILE
PP	PORCELAIN FLOOR TILE
RC	RESILIENT CARPET
RR	RUBBER STAIR TREADS & RISERS
RT	RUBBER TILE
RT-ATH	RUBBER ATHLETIC FLOORING
S.CONC	SEALED CONCRETE
SV	SHEET VINYL
SV-SR	SHEET VINYL - SLIP RESISTANT
T	EPOXY TERRAZZO
WAF	WOOD ATHLETIC FLOORING
WOC	WALK-OFF CARPET
WSSF	WOOD SPRUNG STAGE FLOORING

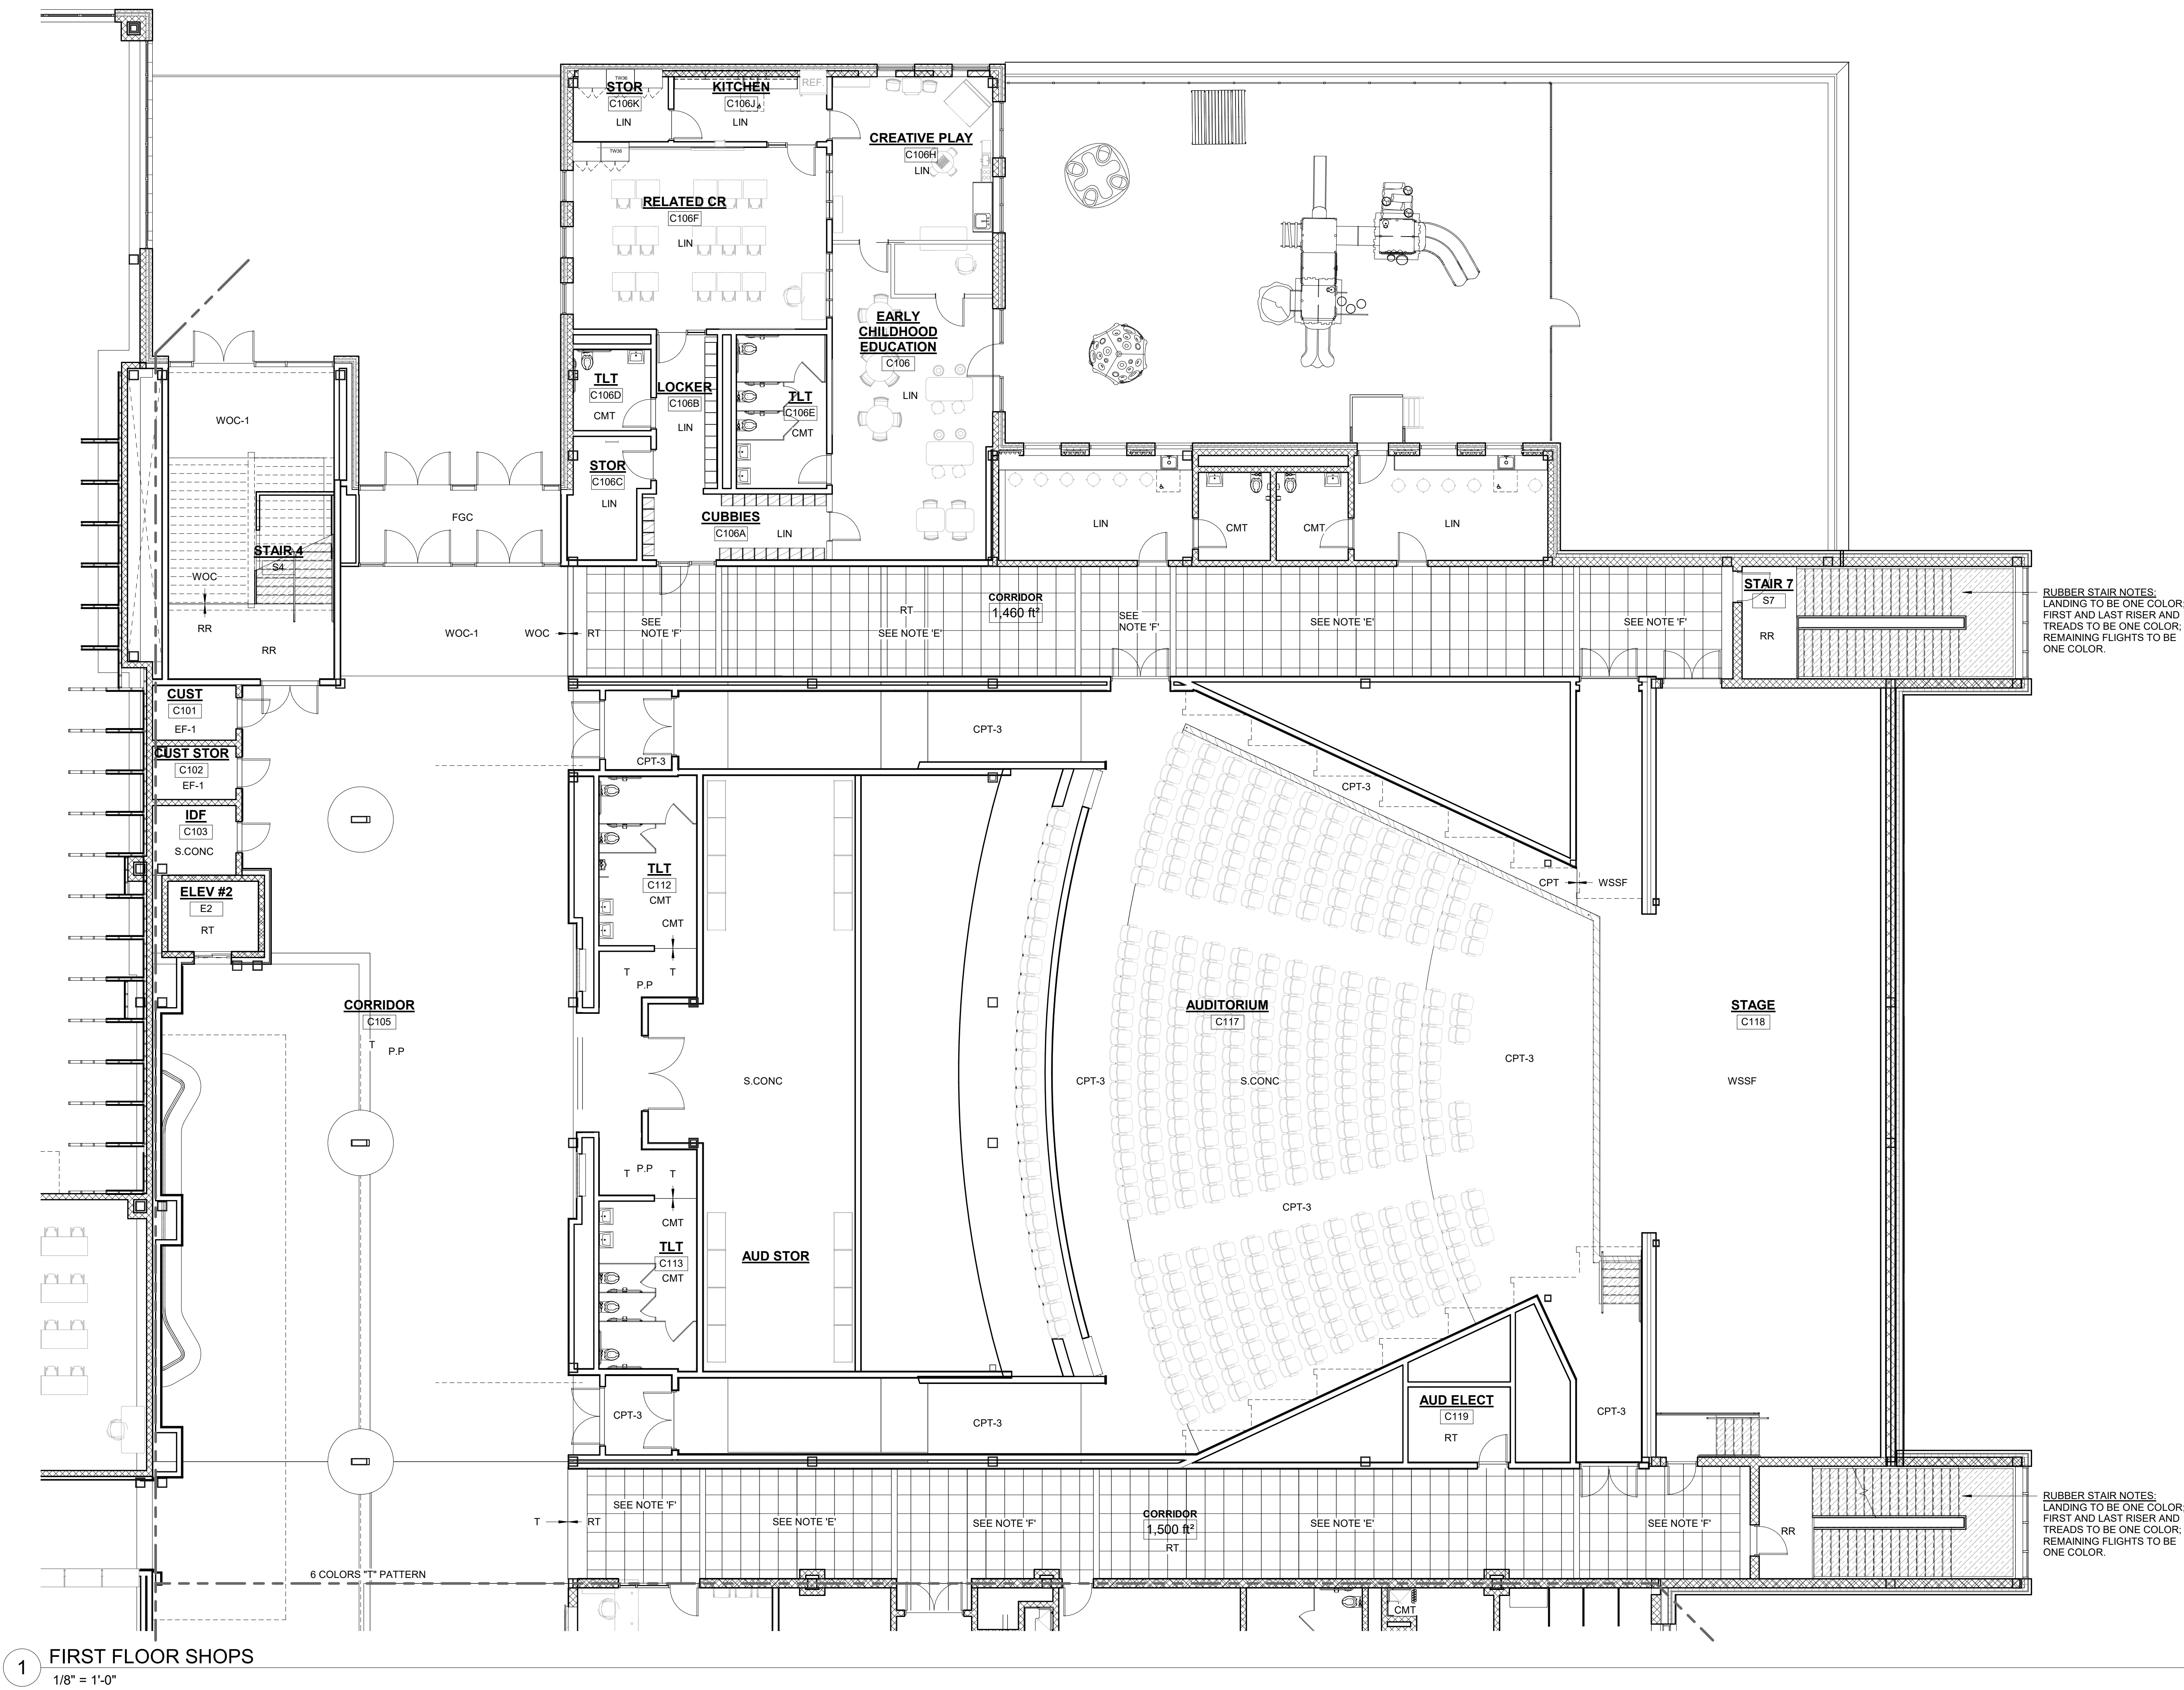

GENERAL NOTES:

NOTE A
24" X 24" OF RUBBER TILE IN RECTANGULAR CHECK PATTERN OF RT-1, RT-2, RT-3, RT-4 & RT-5 WITH ACCENT BAND OF RT-5

NOTE B
24" X 24" OF RUBBER TILE IN CHECK PATTERN OF RT-1, RT-2, RT-3, RT-4 & RT-5

NOTE C
24" X 24" OF RUBBER TILE IN RECTANGULAR CHECK PATTERN OF RT-1, RT-2, RT-3, RT-4 & RT-6 WITH ACCENT BAND OF RT-6

NOTE D
24" X 24" OF RUBBER TILE IN CHECK PATTERN OF RT-1, RT-2, RT-3, RT-4 & RT-6

NOTE E
24" X 24" OF RUBBER TILE IN RECTANGULAR CHECK PATTERN OF RT-1, RT-2, RT-3, RT-4 & RT-7 WITH ACCENT BAND OF RT-7

NOTE F
24" X 24" OF RUBBER TILE IN CHECK PATTERN OF RT-1, RT-2, RT-3, RT-4 & RT-7

NOTE G
12" X 24" OF PP FLOOR PATTERN- 4 COLORS

RUBBER TILE LEGEND

RT-1 = RUBBER TILE MONDO - HARMONI = 24" X 24" TILE
RT-2 = SILK #H0487 = WARM MED GREY
RT-3 = JUTE #H0489 = DARK TAN
RT-4 = SAND #H0493 = LIGHT GREY
RT-5 = SILK #H0492 = LIGHT TAN

RT-6 = EUCALYPTUS #H05145 = DARK GREEN
RT-7 = CURCUMA #H0515 = ORANGE
RT-8 = SAFFRON #H0511 = YELLOW
RT-9 = DIANTHUS #H0510 = LIGHT GREEN

SHEET VINYL LEGEND = TARKETT - IQ OPTIMA

SV-1 = SILVER BELL #0872 = LIGHT GREY
SV-2 = BELUGA #0886 LIGHT TAN
SV-3 = SLATE #0897 = MED GREY
SV-4 = FRENCH PASTRY #0248 = MED TAN
SV-5 = PUTTING GREEN #0250 = LIGHT GREEN
SV-6 = MONARCH FLYING #0258 = ORANGE
SV-7 = YELLOW #0824

LINOLEUM = FORBO MARMOLEUM REAL

LN-1 = DOVE GREY #0210 = LIGHT GREY
LN-2 = CONCRETE #0136 = LIGHT TAN
LN-3 = SLATE GREY #0137 = MED GREY
LN-4 = SERENE GREY #0146 = MED TAN
LN-5 = CHARTREUSE #0224 = GREEN
LN-6 = SAHARA #0174 = ORANGE
LN-7 = DANDELION #0225 = YELLOW


GENERAL NOTES:

- ALL FINISHES SHALL BE INSTALLED IN ACCORDANCE WITH MANUFACTURER'S INSTRUCTIONS AND RECOMMENDATIONS FOR THE SPECIFIC SUBSTRATE.
- PRODUCTS INDICATED ARE BASIS OF DESIGN. REFER TO SPECIFICATIONS FOR ACCEPTABLE COMPARABLE PRODUCTS AND/OR PERFORMANCE REQUIREMENTS.
- ALL FLOOR FINISH CHANGES SHALL OCCUR UNDER CENTERLINE OF DOOR IN CLOSED POSITION OR AT THE CENTERLINE OF AN OPENING WHERE NO DOOR OCCURS, UNLESS OTHERWISE NOTED.
- REFER TO BASE DETAILS AND TRANSITION DETAILS FOR ADDITIONAL INFORMATION.
- ALL PRELIMINARY COLOR SELECTIONS UPON APPROVAL DURING CONSTRUCTION.

© COPYRIGHT 2021 DRUMMEY ROSANE ANDERSON, INC.


**MSBA DESIGN
DEVELOPMENT
SUBMISSION**

August 4th, 2022

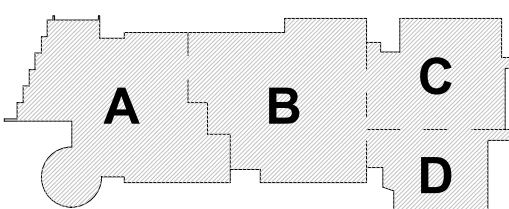

KEY PLAN

PROJECT NORTH MAGNETIC NORTH

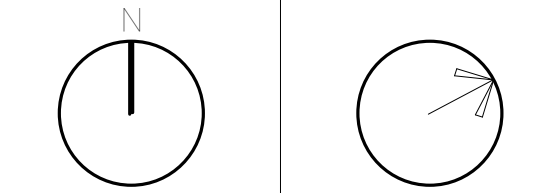

**FIRST LEVEL
FLOOR FINISHES
PLAN - AREA C**


Scale: As indicated

Job No.: 20202

Drawn By: DRA

Date: August 4th, 2022

AF1-1-C

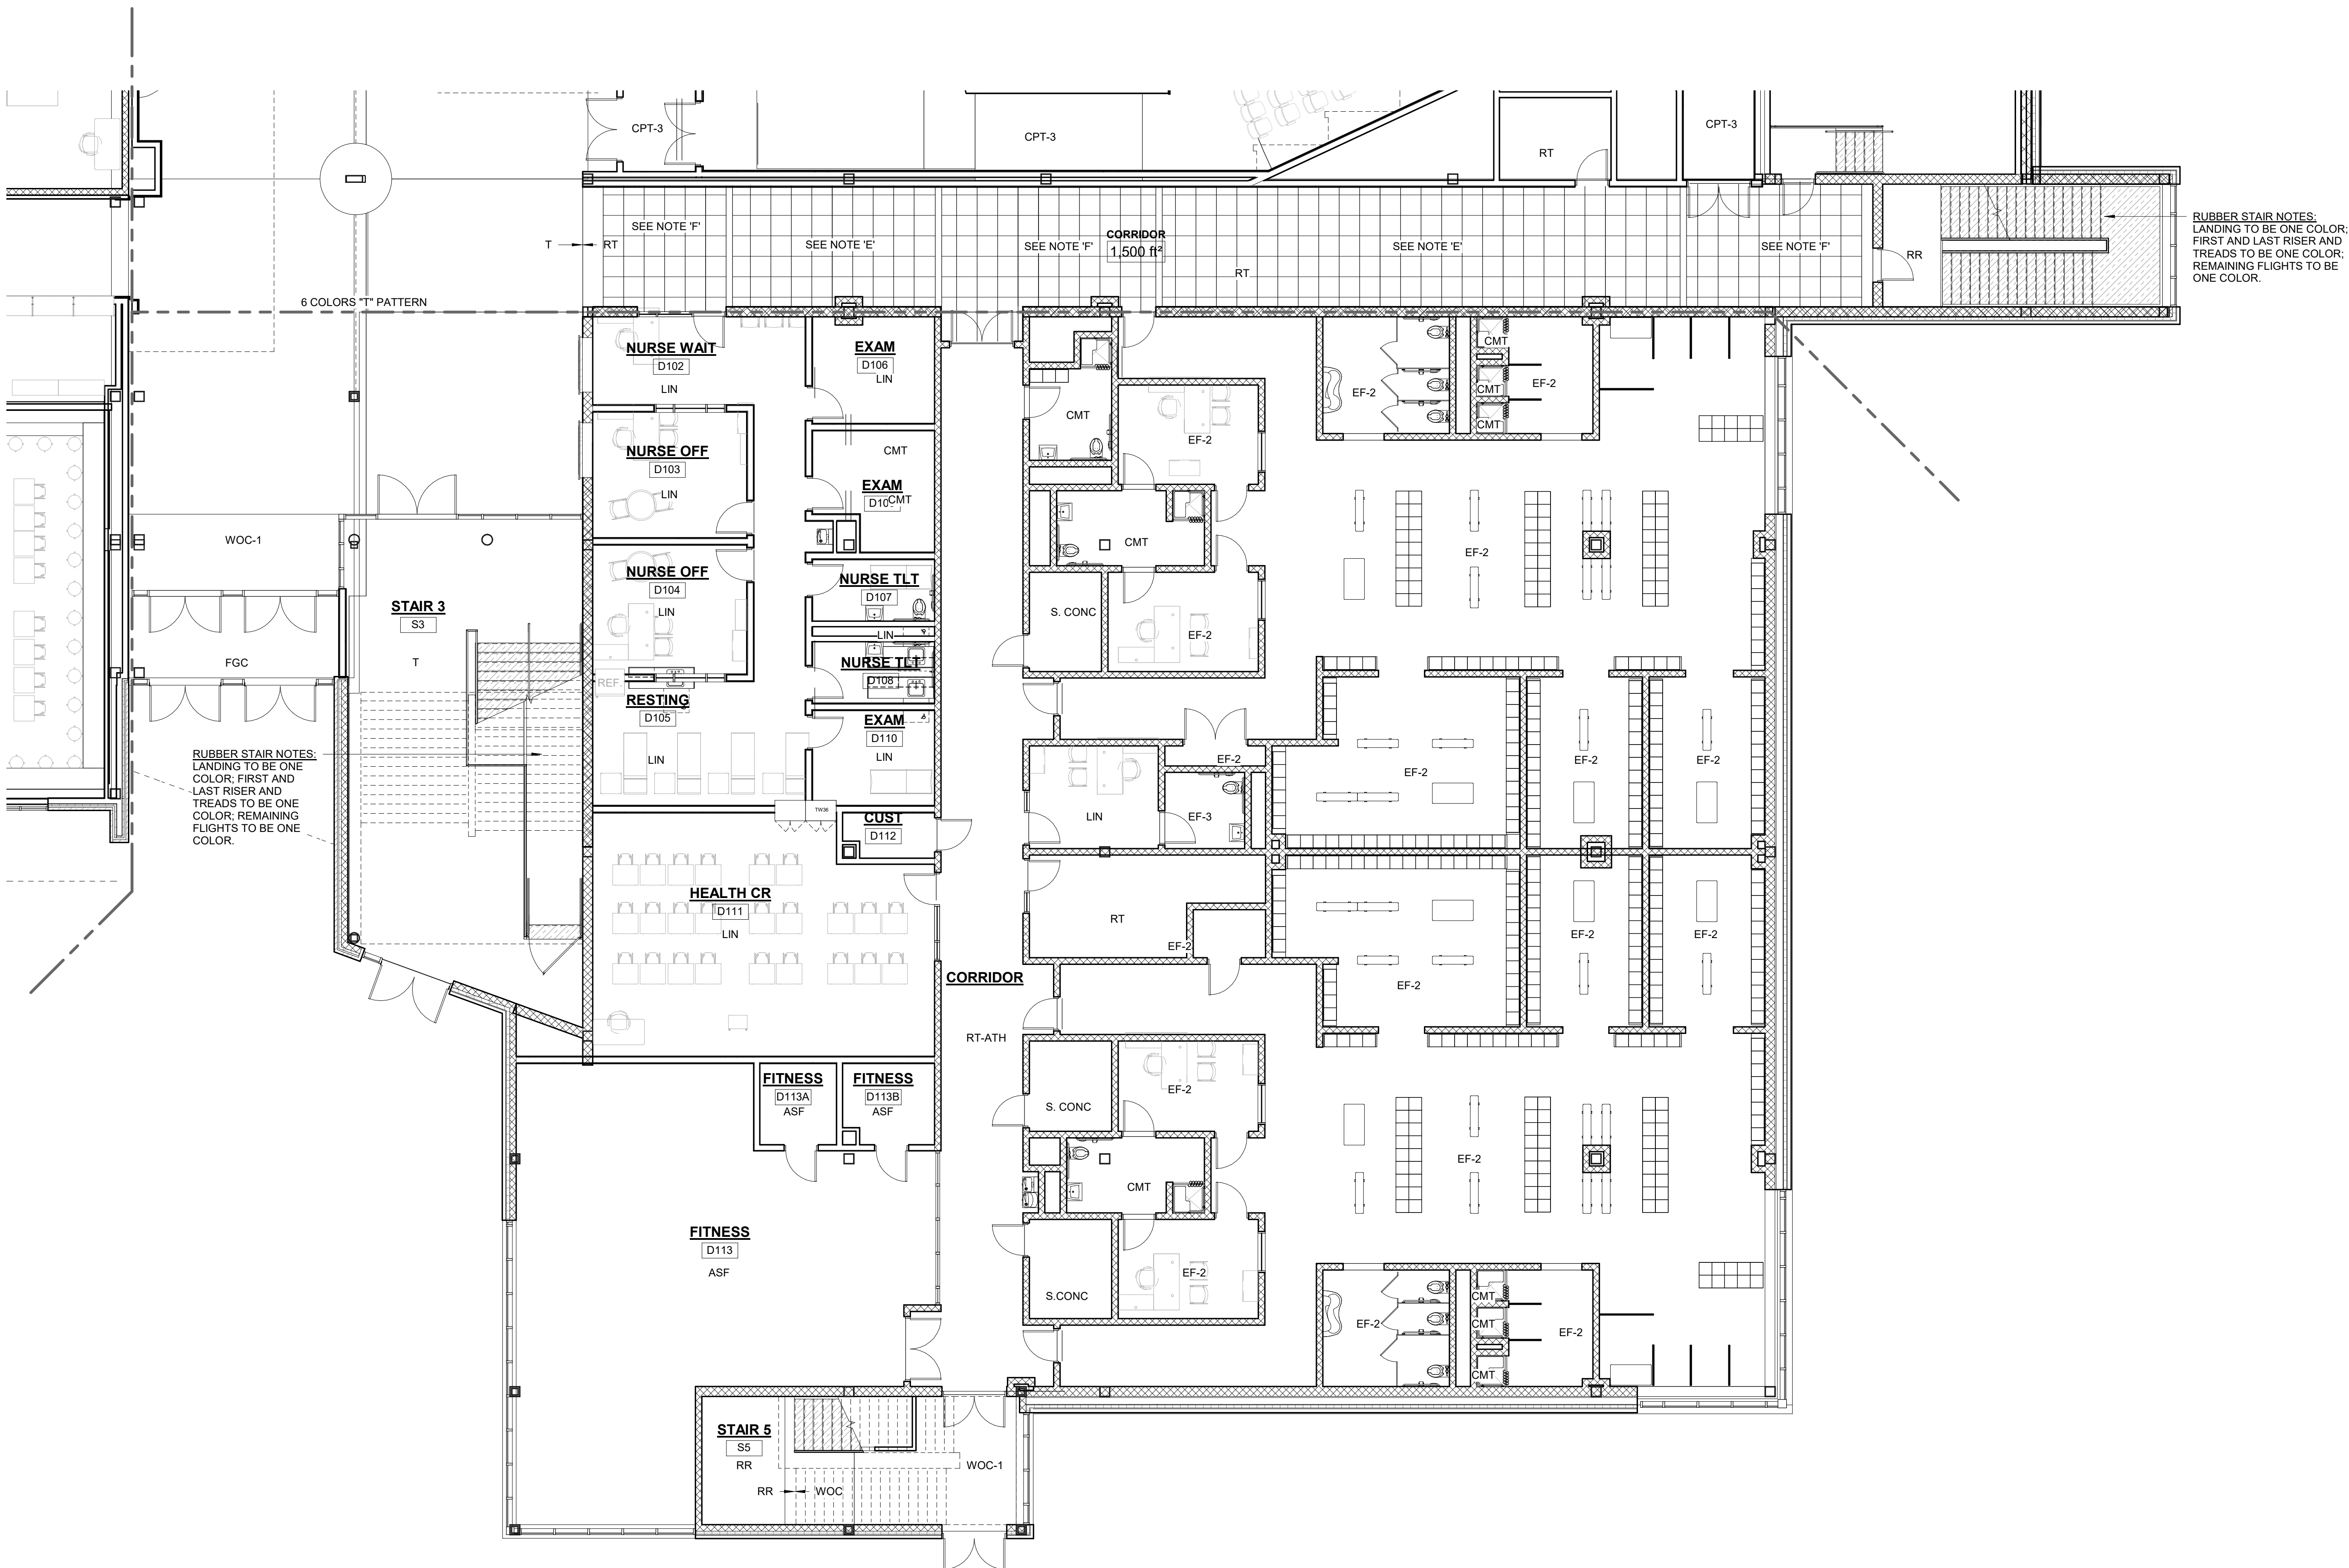

FLOOR FINISH ABBREVIATION	
ASF	ATHLETIC SPORT FLOORING
CMT	CERAMIC MOSAIC TILE
CPT	CARPET
EF	EPOXY FLOORING
FGC	FOOT GRILLE CARPET
LIN	LINOLEUM
LVT	LUXURY VINYL TILE
PP	PORCELAIN FLOOR TILE
RC	RESILIENT CARPET
RR	RUBBER STAIR TREADS & RISERS
RT	RUBBER TILE
RT-ATH	RUBBER ATHLETIC FLOORING
S.CONC	SEALED CONCRETE
SV	SHEET VINYL
SV-SR	SHEET VINYL - SLIP RESISTANT
WAF	WOOD ATHLETIC FLOORING
WOC	WALK-OFF CARPET
WSSF	WOOD SPRUNG STAGE FLOORING

RUBBER STAIR NOTES:
LANDING TO BE ONE COLOR.
FIRST AND LAST RISER AND
TREADS TO BE ONE COLOR.
REMAINING FLIGHTS TO BE
ONE COLOR.

RUBBER STAIR NOTES:
LANDING TO BE ONE
COLOR. FIRST AND
LAST RISER AND
TREADS TO BE ONE
COLOR. REMAINING
FLIGHTS TO BE ONE
COLOR.

GENERAL NOTES:

- NOTE A**
24" X 24" OF RUBBER TILE IN RECTANGULAR CHECK
PATTERN OF RT-1, RT-2, RT-3, RT-4 & RT-5 WITH ACCENT
BAND OF RT-5
- NOTE B**
24" X 24" OF RUBBER TILE IN CHECK PATTERN OF RT-1, RT-2,
RT-3, RT-4 & RT-5
- NOTE C**
24" X 24" OF RUBBER TILE IN RECTANGULAR CHECK
PATTERN OF RT-1, RT-2, RT-3, RT-4 & RT-6 WITH ACCENT
BAND OF RT-6
- NOTE D**
24" X 24" OF RUBBER TILE IN CHECK PATTERN OF RT-1,
RT-2, RT-3, RT-4 & RT-6
- NOTE E**
24" X 24" OF RUBBER TILE IN RECTANGULAR CHECK
PATTERN OF RT-1, RT-2, RT-3, RT-4 & RT-7 WITH ACCENT
BAND OF RT-7
- NOTE F**
24" X 24" OF RUBBER TILE IN CHECK PATTERN OF RT-1,
RT-2, RT-3, RT-4 & RT-7
- NOTE G**
12" X 24" OF PP FLOOR PATTERN - 4 COLORS

RUBBER TILE LEGEND

RT - = RUBBER TILE MONDO - HARMONI = 24" X 24" TILE
RT-1 = SLIT #HG487 = WARM MED GREY
RT-2 = SLIT #HG488 = DARK TAN
RT-3 = SAND #HG493 = LIGHT GREY
RT-4 = SILK #HG492 = LIGHT TAN

RT-5 = ELUCALYPTUS #HG514S = DARK GREEN
RT-6 = CURCUMA #HG515 = ORANGE
RT-7 = SAPPHIRE #HG511 = YELLOW
RT-8 = DIANTHUS #HG516 = LIGHT GREEN

SHEET VINYL LEGEND - TARKETT - IQ OPTIMA

SV-1 = SILVER BELL #0872 = LIGHT GREY
SV-2 = BELUGA #0896 LIGHT TAN
SV-3 = SLATE #0897 = MED GREY
SV-4 = FRENCH PASTRY #0248 = MED TAN
SV-5 = PUTTING GREEN #0252 = LIGHT GREEN
SV-6 = MONARCH FLYING #0258 = ORANGE
SV-7 = YELLOW #0824

LINOLEUM = FORBO MARMOLEUM REAL

LIN-1 = DOVE GREY #2610 = LIGHT GREY
LIN-2 = CONCRETE #3136 = LIGHT TAN
LIN-3 = SLATE GREY #3137 = MED GREY
LIN-4 = SERENE GREY #3146 = MED TAN
LIN-5 = CHARTREUSE #3224 = GREEN
LIN-6 = SAHARA #3174 = ORANGE
LIN-7 = DANDELION #3225 = YELLOW

GENERAL NOTES:

- ALL FINISHES SHALL BE INSTALLED IN ACCORDANCE WITH MANUFACTURER'S INSTRUCTIONS AND RECOMMENDATIONS FOR THE SPECIFIC SUBSTRATE.
- PRODUCTS INDICATED ARE BASIS OF DESIGN. REFER TO SPECIFICATIONS FOR ACCEPTABLE COMPARABLE PRODUCTS AND/OR PERFORMANCE REQUIREMENTS.
- ALL FLOOR FINISH CHANGES SHALL OCCUR UNDER CENTERLINE OF DOOR IN CLOSED POSITION OR AT THE CENTERLINE OF AN OPENING WHERE NO DOOR OCCURS, UNLESS OTHERWISE NOTED. REFER TO BASE DETAILS AND TRANSITION DETAILS FOR ADDITIONAL INFORMATION.
- ALL PRELIMINARY COLOR SELECTIONS UPON APPROVAL DURING CONSTRUCTION.

1 FIRST FLOOR SHOPS

1/8" = 1'-0"

DRA

DrummeY Rosane Anderson, Inc.

225 Oakland Road
Studio 205
South Windsor, CT
06074

260 Charles Street
Studio 300
Waltham, MA
02453

Planning | Architecture | Interior Design

Tel: 817.864.1000
www.drainc.com


Northeast Metropolitan Regional Vocational High School

100 Hemlock Road,
Wakefield, MA 01880

© COPYRIGHT 2021 DRUMMEY ROSANE ANDERSON, INC.


MSBA DESIGN DEVELOPMENT SUBMISSION

August 4th, 2022

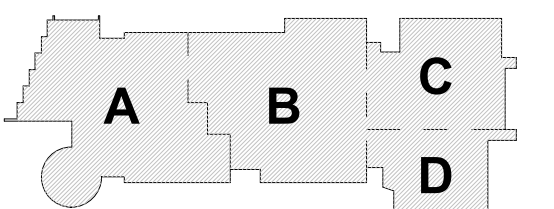

KEY PLAN

PROJECT NORTH MAGNETIC NORTH

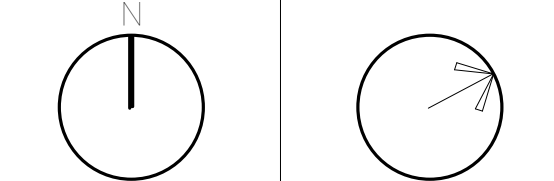

FIRST LEVEL FLOOR FINISHES PLAN - AREA D

Scale: As indicated


Job No.: 20202

Drawn By: DRA

Date: August 4th, 2022


AF1-1-1D

FLOOR FINISH ABBREVIATION	
ASF	ATHLETIC SPORT FLOORING
CMT	CERAMIC MOSAIC TILE
CPT	CARPET
EF	EPOXY FLOORING
FGC	FOG GRILLE CARPET
LN	LINOLEUM
LV	LUXURY VINYL TILE
PPT	PORCELAIN FLOOR TILE
RC	RESILIENT CARPET
RR	RESILIENT STAIR TREADS & RISERS
RT	RUBBER TILE
RT-ATH	RUBBER ATHLETIC FLOORING
SCC	SEALED CONCRETE
SV	SHEET VINYL
SV-SR	SHEET VINYL - SLIP RESISTANT
TF	EPOXY TERRAZZO
WAF	WALK OFF ATHLETIC FLOORING
WOC	WALK-OFF CARPET
WSSF	WOOD SPRUNG STAGE FLOORING

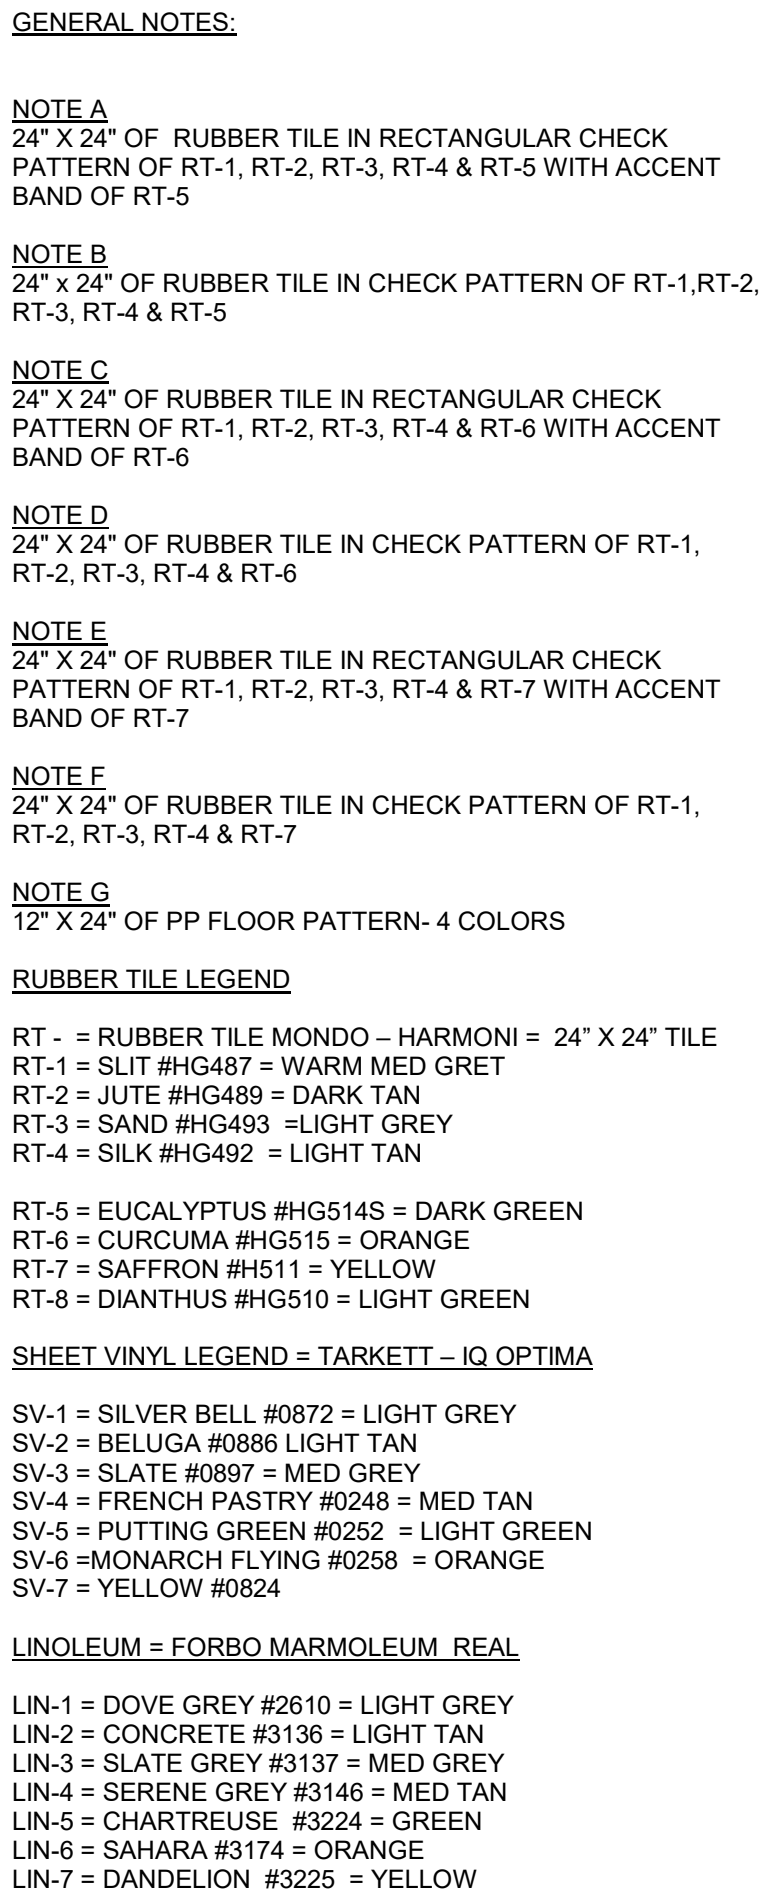

GENERAL NOTES:

1. ALL FINISHES SHALL BE INSTALLED IN ACCORDANCE WITH MANUFACTURER'S INSTRUCTIONS AND RECOMMENDATIONS FOR THE SPECIFIC SUBSTRATE.
2. PRODUCTS INDICATED ARE BASIS OF DESIGN SUBJECT TO SPECIFICATIONS FOR ACCEPTABLE COMPARABLE PRODUCTS AND/OR PERFORMANCE REQUIREMENTS.
3. ALL FLOOR FINISH CHANGES SHALL OCCUR UNDER THE LINE OF AN OPENING OR POSITION OR AT THE CENTERLINE OF AN OPENING WHEREA NO DOOR OCCURS, UNLESS OTHERWISE NOTED.
4. REFER TO BASE DETAILS AND TRANSITION DETAILS FOR ADDITIONAL INFORMATION.
5. ALL PRELIMINARY COLOR SELECTIONS UPON APPROVAL DURING CONSTRUCTION.

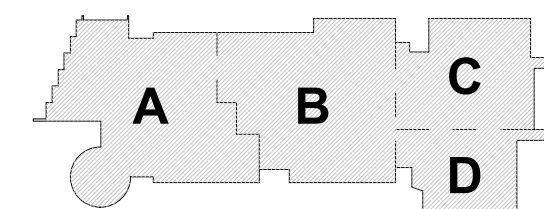

DRA

Drumme Rosane Anderson, Inc.
225 Oakland Road
Studio 205
South Windsor, CT
06074
Tel: 878.64.1000
www.dra-inc.com

260 Charles Street
Studio 300
Waltham, MA
02453

Planning | Architecture | Interior Design

Northeast
Metropolitan
Regional
Vocational High
School
100 Hemlock Road,
Wakefield, MA 01880

FLOOR FINISH ABBREVIATION	
ASF	ATHLETIC SPORT FLOORING
CMT	CERAMIC MOSAIC TILE
CPT	CARPET
EF	EPOXY FLOORING
FGC	FOOT GRILLE CARPET
LN	LINOLEUM
LVT	LUXURY VINYL TILE
PP	PORCELAIN FLOOR TILE
RC	RESILIENT CARPET
RS	RUBBER STAIR TREADS & RISERS
RT	RUBBER TILE
RT-ATH	RUBBER ATHLETIC FLOORING
S.CONC	SEALED CONCRETE
SV	SHEET VINYL
SV-SR	SHEET VINYL - SLIP RESISTANT
WAF	EPOXY TERRAZZO
WOC	WOOD ATHLETIC FLOORING
WSP	WOOD SPRUNG STAGE FLOORING

GENERAL NOTES:

NOTE A
24" X 24" OF RUBBER TILE IN RECTANGULAR CHECK
PATTERN OF RT-1, RT-2, RT-3, RT-4 & RT-5 WITH ACCENT
BAND OF RT-5

NOTE B
24" X 24" OF RUBBER TILE IN CHECK PATTERN OF RT-1, RT-2,
RT-3, RT-4 & RT-5

NOTE C
24" X 24" OF RUBBER TILE IN RECTANGULAR CHECK
PATTERN OF RT-1, RT-2, RT-3, RT-4 & RT-6 WITH ACCENT
BAND OF RT-6

NOTE D
24" X 24" OF RUBBER TILE IN CHECK PATTERN OF RT-1,
RT-2, RT-3, RT-4 & RT-6

NOTE E
24" X 24" OF RUBBER TILE IN RECTANGULAR CHECK
PATTERN OF RT-1, RT-2, RT-3, RT-4 & RT-7 WITH ACCENT
BAND OF RT-7

NOTE F
24" X 24" OF RUBBER TILE IN CHECK PATTERN OF RT-1,
RT-2, RT-3, RT-4 & RT-7

NOTE G
12" X 24" OF PP FLOOR PATTERN: 4 COLORS

RUBBER TILE LEGEND

RT-1 = RUBBER TILE MONDO - HARMONY = 24" X 24" TILE
RT-1 = SLT #H487 = WARM MED GREY
RT-2 = JUTE #H489 = DARK TAN
RT-3 = SAND #H493 = LIGHT GREY
RT-4 = SILK #H492 = LIGHT TAN

RT-5 = EUCALYPTUS #H5145 = DARK GREEN
RT-6 = CIRCUITRY #H5115 = ORANGE
RT-7 = SAFFRON #H5111 = YELLOW
RT-8 = DIANTHUS #H5110 = LIGHT GREEN

SHEET VINYL LEGEND = TARNETT - IQ OPTIMA

SV-1 = SILVER BELL #0872 = LIGHT GREY
SV-2 = BELLUS #0888 LIGHT TAN
SV-3 = SLATE #0897 = MED GREY
SV-4 = FRENCH PASTRY #0249 = MED TAN
SV-5 = PUTTING GREEN #0252 = LIGHT GREEN
SV-6 = MONARCH FL YING #0258 = ORANGE
SV-7 = YELLOW #0804

LINOLEUM = FORBO MARMOLEUM REAL


LN-1 = DOVE GREY #2610 = LIGHT GREY
LN-2 = CONCRETE #3136 = LIGHT TAN
LN-3 = SLATE GREY #3137 = MED GREY
LN-4 = SERENE GREY #3146 = MED TAN
LN-5 = CHARTREUSE #3224 = GREEN
LN-6 = SAHARA #3374 = ORANGE
LN-7 = DANDELION #3225 = YELLOW

GENERAL NOTES:

- ALL FINISHES SHALL BE INSTALLED IN ACCORDANCE WITH MANUFACTURER'S INSTRUCTIONS AND RECOMMENDATIONS FOR THE SPECIFIC SUBSTRATE.
- PRODUCTS INDICATED ARE BASIS OF DESIGN. REFER TO SPECIFICATIONS FOR ACCEPTABLE COMPARABLE PRODUCTS AND/OR PERFORMANCE REQUIREMENTS.
- ALL FLOOR FINISH CHANGES SHALL OCCUR UNDER CENTERLINE OF DOOR IN CLOSED POSITION OR AT THE CENTERLINE OF AN OPENING WHERE NO DOOR OCCURS, UNLESS OTHERWISE NOTED. REFER TO BASE DETAILS AND TRANSITION DETAILS FOR ADDITIONAL INFORMATION.
- ALL PRELIMINARY COLOR SELECTIONS UPON APPROVAL DURING CONSTRUCTION.


© COPYRIGHT 2021 DRUMME ROSANE ANDERSON, INC.

MSBA DESIGN
DEVELOPMENT
SUBMISSION
August 4th, 2022

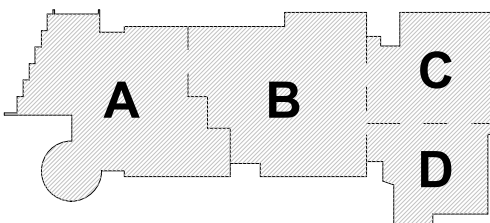

KEY PLAN

PROJECT NORTH MAGNETIC NORTH

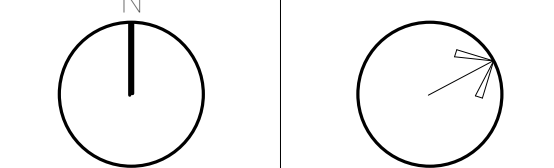

SECOND LEVEL
FLOOR FINISHES
PLAN - AREA B

Scale: As indicated

Job No.: 20202

Drawn By: DRA

Date: August 4th, 2022

AF1-1-2B



1 SECOND FLOOR PLAN
1/8" = 1'-0"

DRA

Drumme Rosane Anderson, Inc.

225 Oakland Road
Studio 205
South Windsor, CT
06074

260 Charles Street
Studio 300
Waltham, MA
02453

Planning | Architecture | Interior Design

Tel: 817.864.1100
www.drainc.com

Northeast
Metropolitan
Regional
Vocational High
School

100 Hemlock Road,
Wakefield, MA 01880

FLOOR FINISH ABBREVIATION

ASF	ATHLETIC SPORT FLOORING
CMT	CERAMIC MOSAIC TILE
CPT	CARPET
EF	EPOXY FLOORING
FGC	FOOT GRILLE CARPET
LN	LINOLEUM
LVT	LUXURY VINYL TILE
PP	PORCELAIN FLOOR TILE
RC	RESILIENT CARPET
RR	RUBBER STAIR TREADS & RISERS
RT	RUBBER TILE
RT-ATH	RUBBER ATHLETIC FLOORING
S-CONC	SEALED CONCRETE
SV	SHEET VINYL
SV-SR	SHEET VINYL - SLIP RESISTANT
T	EPOXY TERRAZZO
WAF	WOOD ATHLETIC FLOORING
WOC	WALK-OFF CARPET
WSSF	WOOD SPRUNG STAGE FLOORING

GENERAL NOTES:

NOTE A
24" X 24" OF RUBBER TILE IN RECTANGULAR CHECK
PATTERN OF RT-1, RT-2, RT-3, RT-4 & RT-5 WITH ACCENT
BAND OF RT-5

NOTE B
24" X 24" OF RUBBER TILE IN CHECK PATTERN OF RT-1, RT-2,
RT-3, RT-4 & RT-5

NOTE C
24" X 24" OF RUBBER TILE IN RECTANGULAR CHECK
PATTERN OF RT-1, RT-2, RT-3, RT-4 & RT-6 WITH ACCENT
BAND OF RT-6

NOTE D
24" X 24" OF RUBBER TILE IN CHECK PATTERN OF RT-1,
RT-2, RT-3, RT-4 & RT-6

NOTE E
24" X 24" OF RUBBER TILE IN RECTANGULAR CHECK
PATTERN OF RT-1, RT-2, RT-3, RT-4 & RT-7 WITH ACCENT
BAND OF RT-7

NOTE F
24" X 24" OF RUBBER TILE IN CHECK PATTERN OF RT-1,
RT-2, RT-3, RT-4 & RT-7

NOTE G
12" X 24" OF PP FLOOR PATTERN- 4 COLORS

RUBBER TILE LEGEND

RT- = RUBBER TILE MONDO - HARMONI = 24" X 24" TILE
RT-1 = SLIT #HG487 = WARM MED GREY
RT-2 = SLIT #HG489 = DARK TAN
RT-3 = SAND #HG493 = LIGHT GREY
RT-4 = SILK #HG492 = LIGHT TAN
RT-5 = EUCALYPTUS #HGS145 = DARK GREEN
RT-6 = CIRCUM #HGS15 = ORANGE
RT-7 = SAFFRON #H511 = YELLOW
RT-8 = DIANTHUS #HGS10 = LIGHT GREEN

SHEET VINYL LEGEND = TARKETT - IQ OPTIMA

SV-1 = SILVER BELL #0872 = LIGHT GREY
SV-2 = BELUGA #0888 = LIGHT TAN
SV-3 = SLATE #0897 = MED GREY
SV-4 = FRENCH PASTRY #0246 = MED TAN
SV-5 = PUTTING GREEN #0252 = LIGHT GREEN
SV-6 = MONARCH FLYING #0258 = ORANGE
SV-7 = YELLOW #0824


LINOLEUM = FORBO MARMOLEUM - REAL

LN-1 = DOVE GREY #0610 = LIGHT GREY
LN-2 = CONCRETE #3136 = LIGHT TAN
LN-3 = SLATE GREY #3137 = MED GREY
LN-4 = SERENE GREY #3146 = MED TAN
LN-5 = CHARTREUSE #3224 = GREEN
LN-6 = SAHARA #3114 = ORANGE
LN-7 = DANDELION #3225 = YELLOW

GENERAL NOTES:


- ALL FINISHES SHALL BE INSTALLED IN
ACCORDANCE WITH MANUFACTURER'S
INSTRUCTIONS AND RECOMMENDATIONS FOR THE
SPECIFIC SUBSTRATE.
- PRODUCTS INDICATED ARE BASIS OF DESIGN
REFER TO SPECIFICATIONS FOR ACCEPTABLE
COMPARABLE PRODUCTS AND/OR PERFORMANCE
REQUIREMENTS.
- ALL FLOOR FINISH CHANGES SHALL OCCUR UNDER
CENTERLINE OF DOOR IN CLOSED POSITION OR AT
THE CENTERLINE OF AN OPENING WHERE NO
DOOR OCCURS. UNLESS OTHERWISE NOTED,
REFER TO BASE DETAILS AND TRANSITION DETAILS
FOR ADDITIONAL INFORMATION.
- ALL PRELIMINARY COLOR SELECTIONS UPON
APPROVAL DURING CONSTRUCTION.

© COPYRIGHT 2021 DRUMME ROSANE ANDERSON, INC.

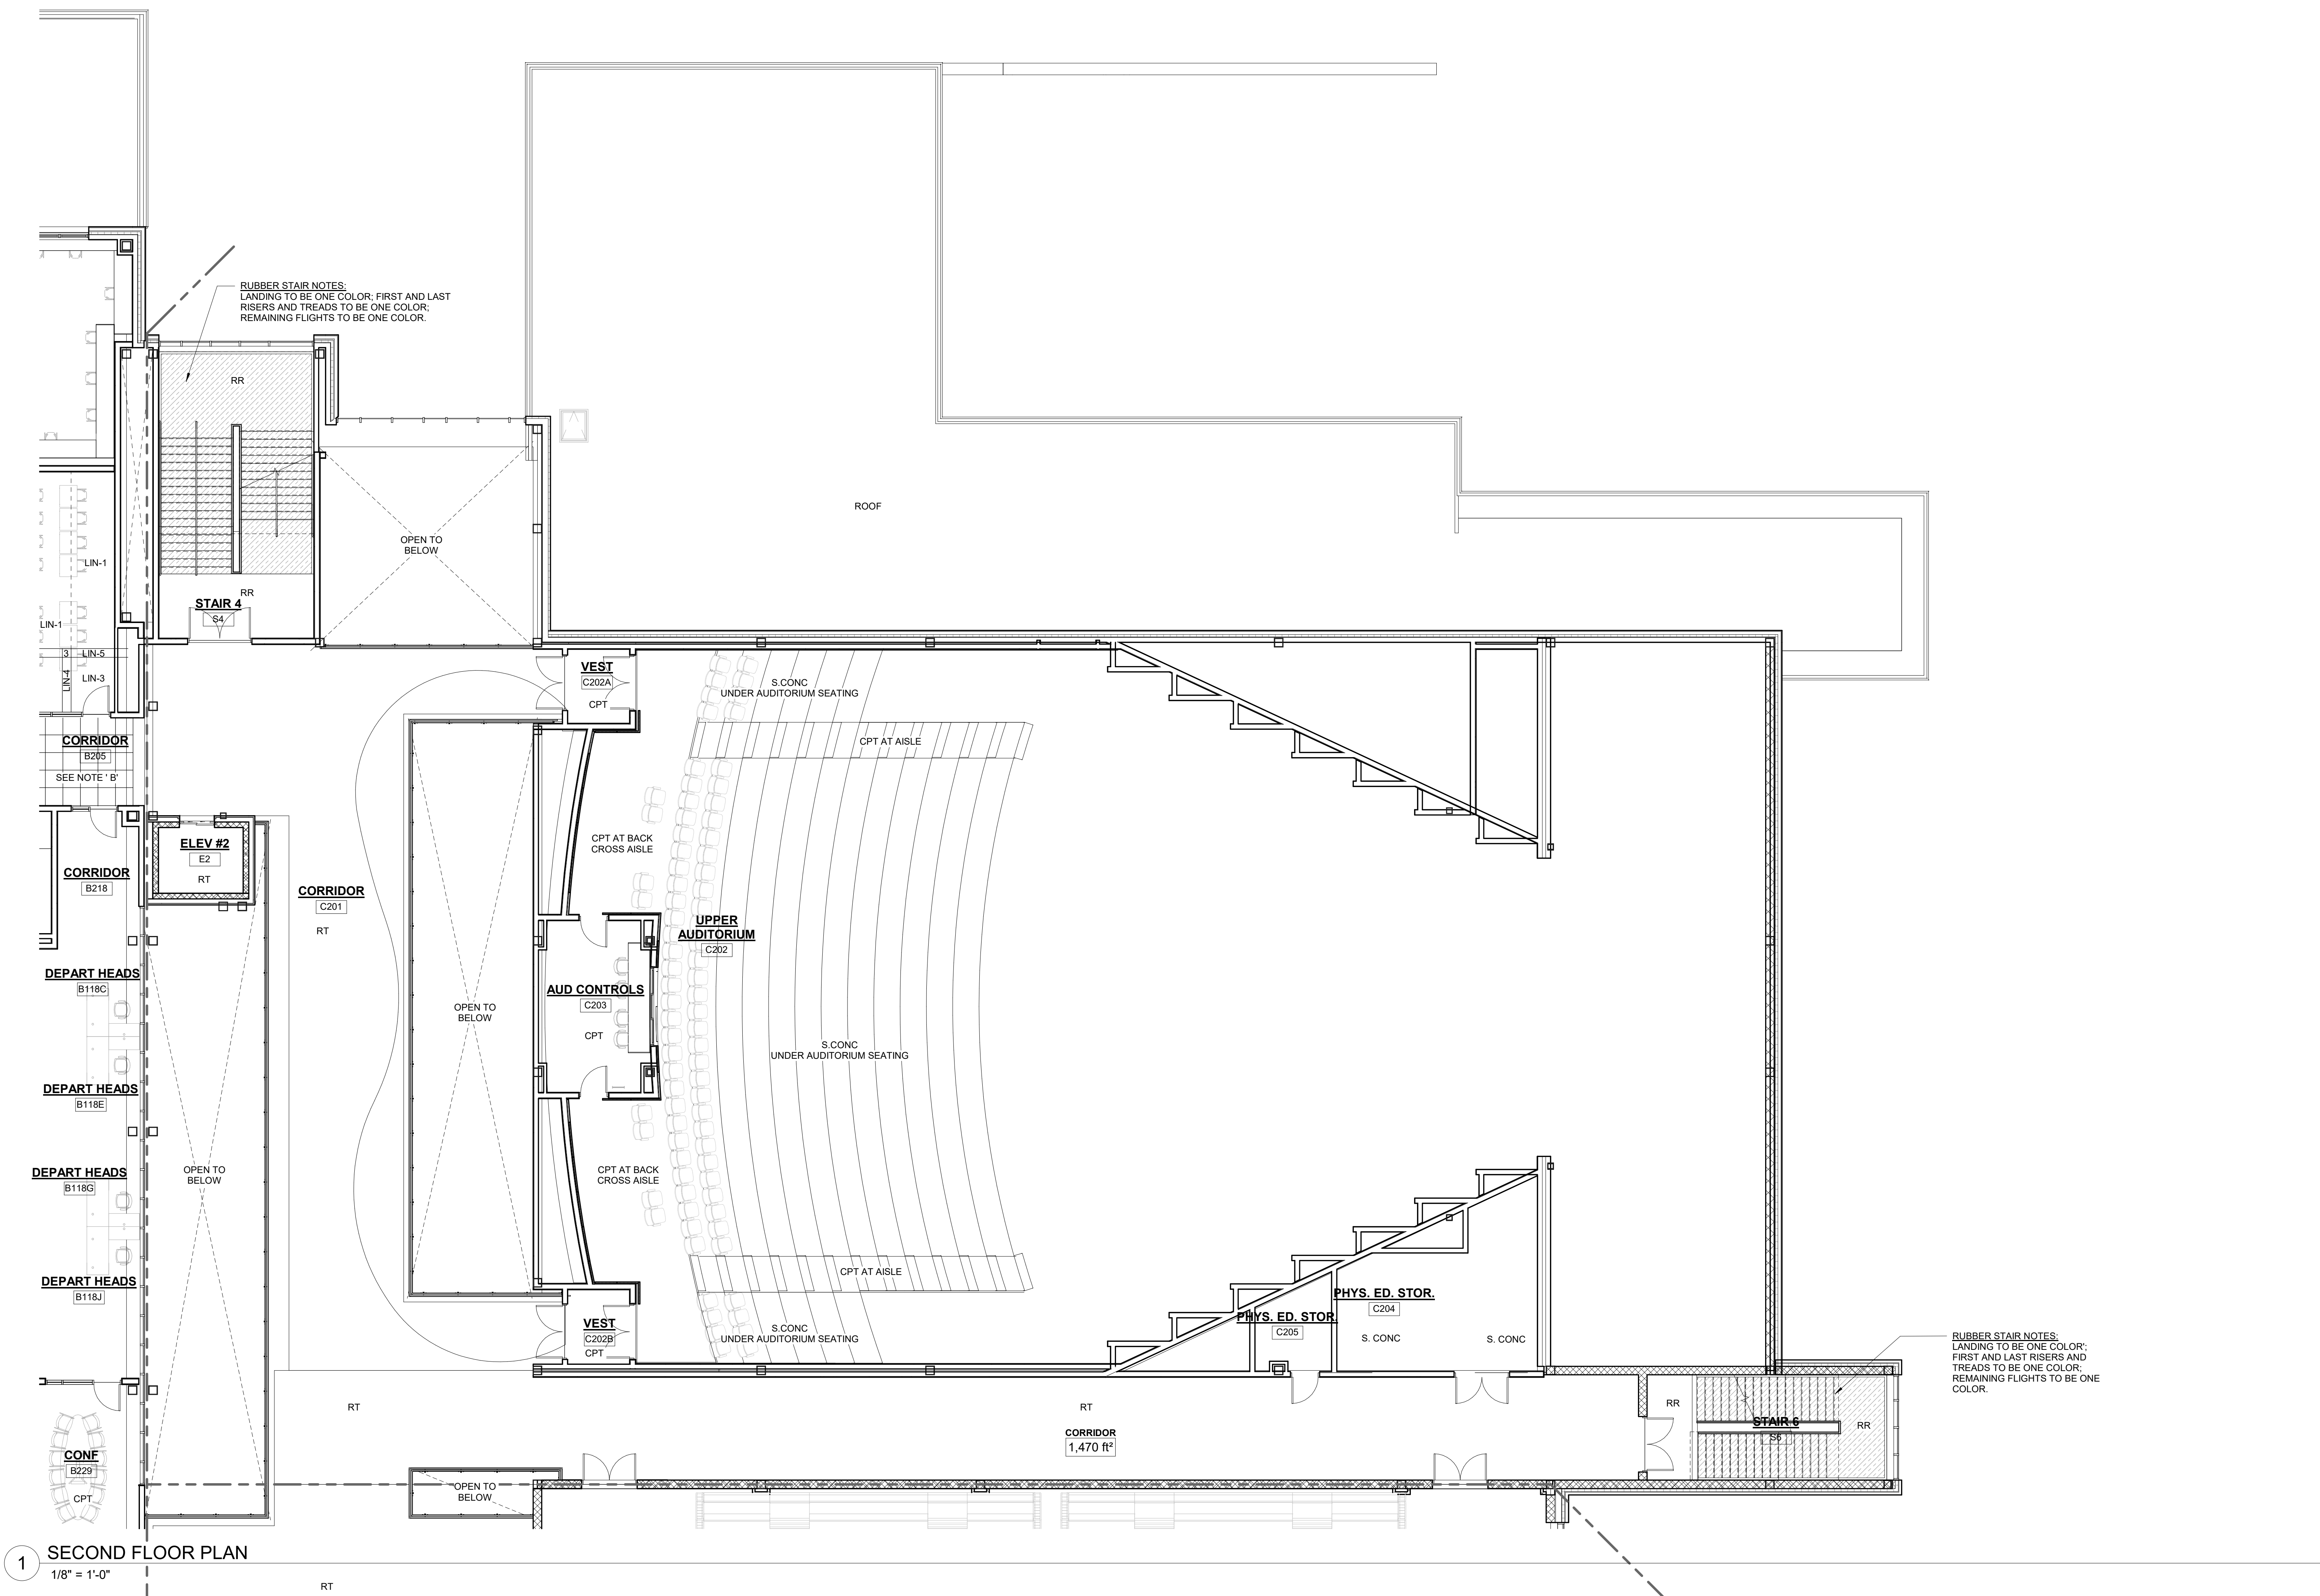


1 SECOND FLOOR PLAN
1/8" = 1'-0"

MSBA DESIGN
DEVELOPMENT
SUBMISSION
August 4th, 2022

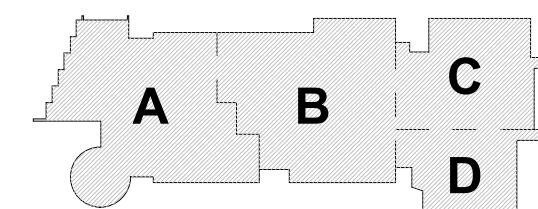

KEY PLAN

PROJECT NORTH MAGNETIC NORTH

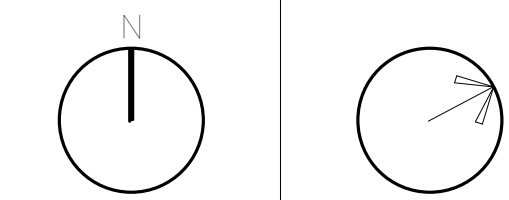

SECOND LEVEL
FLOOR FINISHES
PLAN - AREA C


Scale: As indicated

Job No.: 20202

Drawn By: DRA

Date: August 4th, 2022

AF1-1-2C

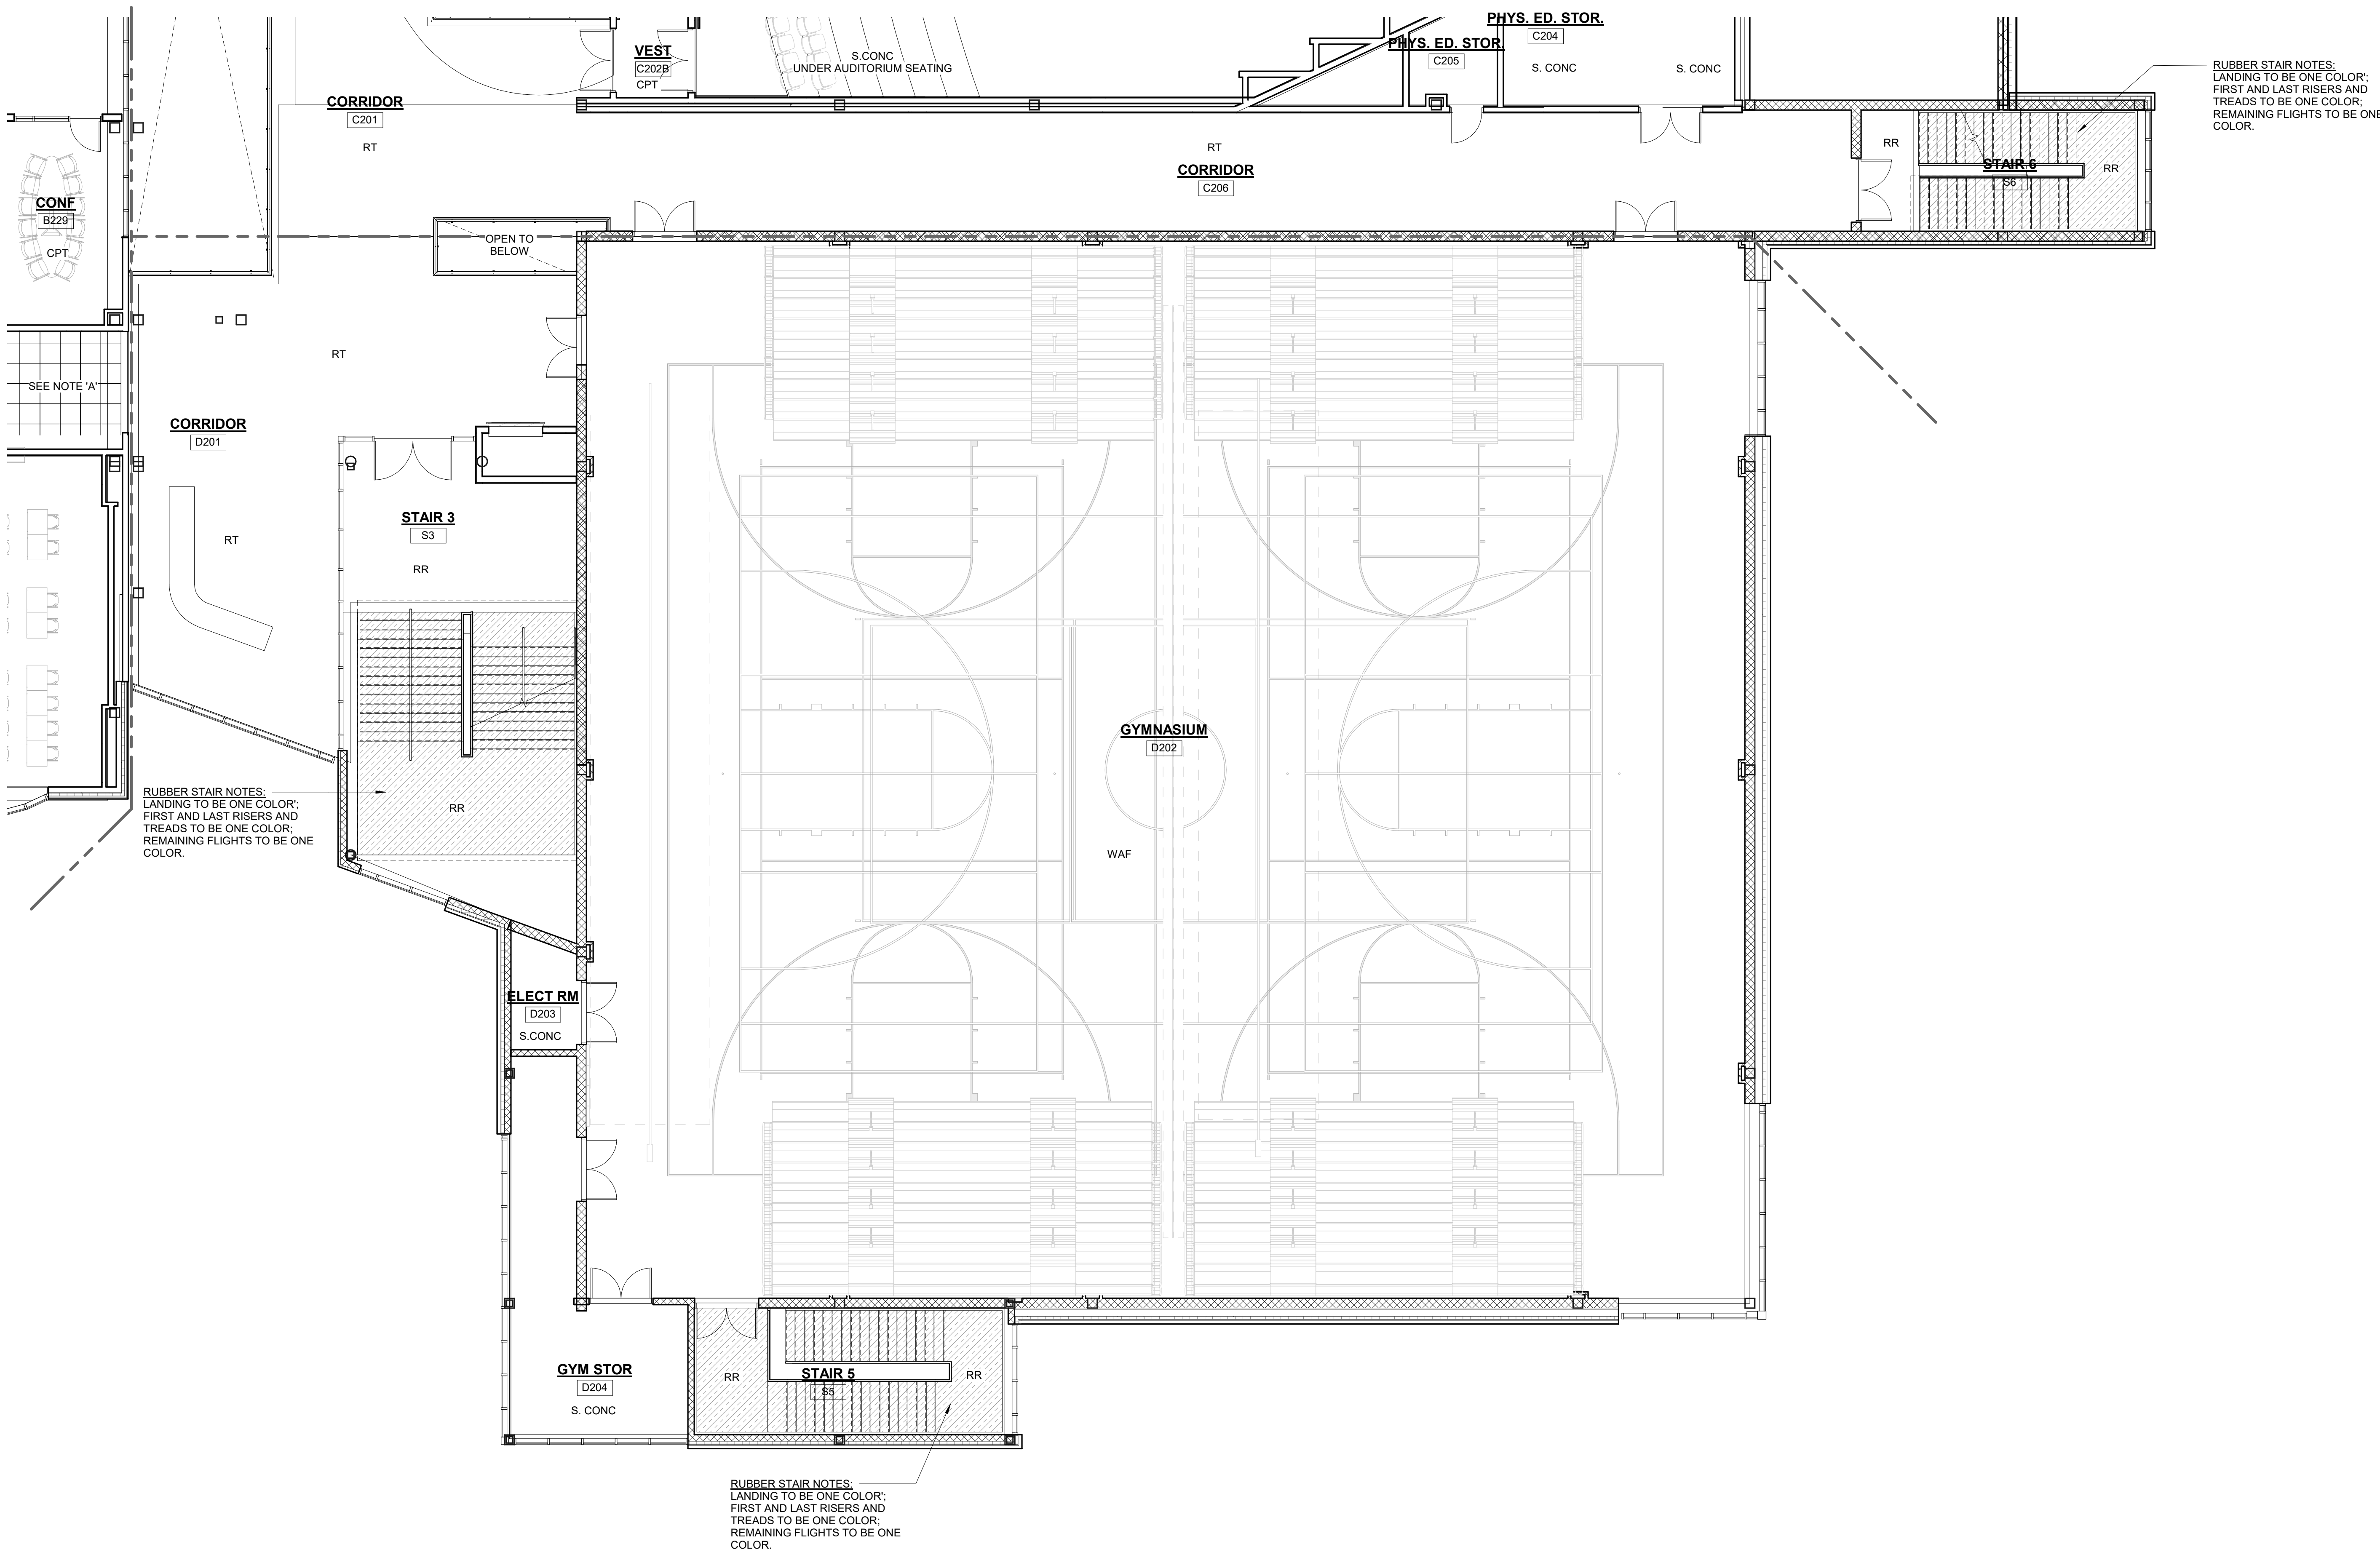

FLOOR FINISH ABBREVIATION	
ASF	ATHLETIC SPORT FLOORING
CMT	CERAMIC MOSAIC TILE
CPT	CARPET
EF	EPOXY FLOORING
FGC	FOOT GRILLE CARPET
LN	LINOLEUM
LVT	LUXURY VINYL TILE
PP	PORCELAIN FLOOR TILE
RC	RESILIENT CARPET
RR	RUBBER STAIR TREADS & RISERS
RT	RUBBER TILE
RT-ATH	RUBBER ATHLETIC FLOORING
S.CONC	SEALED CONCRETE
SV	SHEET VINYL
SV-SR	SHEET VINYL - SLIP RESISTANT
T	EPOXY TERRAZZO
WAF	WOOD ATHLETIC FLOORING
WOC	WALK-OFF CARPET
WSEF	WOOD SPRUNG STAGE FLOORING

RUBBER STAIR NOTES:
LANDING TO BE ONE COLOR;
FIRST AND LAST RISERS AND
TREADS TO BE ONE COLOR;
REMAINING FLIGHTS TO BE ONE
COLOR.

RUBBER STAIR NOTES:
LANDING TO BE ONE COLOR;
FIRST AND LAST RISERS AND
TREADS TO BE ONE COLOR;
REMAINING FLIGHTS TO BE ONE
COLOR.

RUBBER STAIR NOTES:
LANDING TO BE ONE COLOR;
FIRST AND LAST RISERS AND
TREADS TO BE ONE COLOR;
REMAINING FLIGHTS TO BE ONE
COLOR.

GENERAL NOTES

- NOTE A**
24" X 24" OF RUBBER TILE IN RECTANGULAR CHECK
PATTERN OF RT-1, RT-2, RT-3, RT-4 & RT-5 WITH ACCENT
BAND OF RT-5
- NOTE B**
24" X 24" OF RUBBER TILE IN CHECK PATTERN OF RT-1, RT-2,
RT-3, RT-4 & RT-5
- NOTE C**
24" X 24" OF RUBBER TILE IN RECTANGULAR CHECK
PATTERN OF RT-1, RT-2, RT-3, RT-4 & RT-6 WITH ACCENT
BAND OF RT-6
- NOTE D**
24" X 24" OF RUBBER TILE IN CHECK PATTERN OF RT-1,
RT-2, RT-3, RT-4 & RT-6
- NOTE E**
24" X 24" OF RUBBER TILE IN RECTANGULAR CHECK
PATTERN OF RT-1, RT-2, RT-3, RT-4 & RT-7 WITH ACCENT
BAND OF RT-7
- NOTE F**
24" X 24" OF RUBBER TILE IN CHECK PATTERN OF RT-1,
RT-2, RT-3, RT-4 & RT-7
- NOTE G**
12" X 24" OF PP FLOOR PATTERN- 4 COLORS

RUBBER TILE LEGEND

RT-1 = RUBBER TILE MONDO - HARMONY = 24" X 24" TILE
RT-1 = SILK #HG487 = WARM MED GREY
RT-2 = JUTE #HG489 = DARK TAN
RT-3 = SAND #HG493 = LIGHT GREY
RT-4 = SILK #HG492 = LIGHT TAN

RT-5 = EUCALYPTUS #HG5145 = DARK GREEN
RT-6 = CURCUMA #HG515 = ORANGE
RT-7 = SAFFRON #HG511 = YELLOW
RT-8 = DIANTHUS #HG510 = LIGHT GREEN

SHEET VINYL LEGEND = TARKETT - IQ OPTIMA

SV-1 = SILVER BELL #0872 = LIGHT GREY
SV-2 = BELUGA #0881 = LIGHT TAN
SV-3 = SLATE #0897 = MED GREY
SV-4 = FRENCH PASTRY #0248 = MED TAN
SV-5 = PUTTING GREEN #0202 = LIGHT GREEN
SV-6 = MONARCH FLYING #0258 = ORANGE
SV-7 = YELLOW #0824

LINOLEUM = FORBO MARMOLEUM REAL

LN-1 = DOVE GREY #0210 = LIGHT GREY
LN-2 = CONCRETE #3136 = LIGHT TAN
LN-3 = SLATE GREY #3137 = MED GREY
LN-4 = SERENE GREY #3146 = MED TAN
LN-5 = CHARTREUSE #3224 = GREEN
LN-6 = SAHARA #3174 = ORANGE
LN-7 = DANDELION #3225 = YELLOW

GENERAL NOTES

- ALL FINISHES SHALL BE INSTALLED IN
ACCORDANCE WITH MANUFACTURER'S
INSTRUCTIONS AND RECOMMENDATIONS FOR THE
SPECIFIC SUBSTRATE.
- PRODUCTS INDICATED ARE BASIS OF DESIGN.
REFER TO SPECIFICATIONS FOR ACCEPTABLE
COMPARABLE PRODUCTS AND/OR PERFORMANCE
REQUIREMENTS.
- ALL FLOOR FINISH CHANGES SHALL OCCUR UNDER
CENTERLINE OF DOOR IN CLOSED POSITION OR AT
THE CENTERLINE OF AN OPENING WHERE NO
DOOR OCCURS, UNLESS OTHERWISE NOTED.
REFER TO BASE DETAILS AND TRANSITION DETAILS
FOR ADDITIONAL INFORMATION.
- ALL PRELIMINARY COLOR SELECTIONS UPON
APPROVAL DURING CONSTRUCTION.


1 SECOND FLOOR PLAN

1/8" = 1'-0"

© COPYRIGHT 2021 DRUMMEY ROSANE ANDERSON, INC.

MSBA DESIGN DEVELOPMENT SUBMISSION



August 4th, 2022

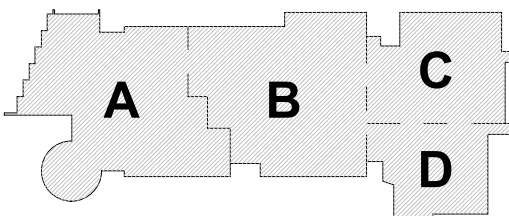

KEY PLAN

PROJECT NORTH

MAGNETIC NORTH

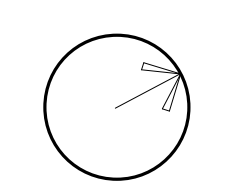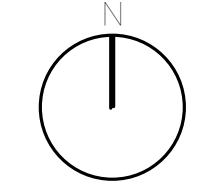

SECOND LEVEL FLOOR FINISHES PLAN - AREA D

Scale: As indicated

Job No.: 20202

Drawn By: DRA

Date: August 4th, 2022

AF1-1-2D

Northeast
Metropolitan
Regional
Vocational High
School100 Hemlock Road,
Wakefield, MA 01880

FLOOR FINISH ABBREVIATION

ASF	ATHLETIC SPORT FLOORING
CMT	CERAMIC MOSAIC TILE
CPT	CARPET
EF	EPoxy FLOORING
FGC	FOOT GRILLE CARPET
LIN	LINOLEUM
LVT	LUXURY VINYL TILE
PP	PORCELAIN FLOOR TILE
RC	RESILIENT CARPET
RR	RUBBER STAIR TREADS & RISERS
RT	RUBBER TILE
RT-ATH	RUBBER ATHLETIC FLOORING
S-CONC	SEALED CONCRETE
SV	SHEET VINYL
SV-SR	SHEET VINYL - SLIP RESISTANT
T	WOOD ATHLETIC FLOORING
WAF	WOOD TERRAZZO
WOC	WALK-OFF CARPET
WSSF	WOOD SPRUNG STAGE FLOORING



GENERAL NOTES:

- NOTE A
24" X 24" OF RUBBER TILE IN RECTANGULAR CHECK
PATTERN OF RT-1, RT-2, RT-3, RT-4 & RT-5 WITH ACCENT
BAND OF RT-5
- NOTE B
24" X 24" OF RUBBER TILE IN CHECK PATTERN OF RT-1, RT-2,
RT-3, RT-4 & RT-5
- NOTE C
24" X 24" OF RUBBER TILE IN RECTANGULAR CHECK
PATTERN OF RT-1, RT-2, RT-3, RT-4 & RT-5 WITH ACCENT
BAND OF RT-6
- NOTE D
24" X 24" OF RUBBER TILE IN CHECK PATTERN OF RT-1,
RT-2, RT-3, RT-4 & RT-6
- NOTE E
24" X 24" OF RUBBER TILE IN RECTANGULAR CHECK
PATTERN OF RT-1, RT-2, RT-3, RT-4 & RT-7 WITH ACCENT
BAND OF RT-7
- NOTE F
24" X 24" OF RUBBER TILE IN CHECK PATTERN OF RT-1,
RT-2, RT-3, RT-4 & RT-7
- NOTE G
12" X 24" OF PP FLOOR PATTERN- 4 COLORS

RUBBER TILE LEGEND

- RT-1 = RUBBER TILE MONDO - HARMONY = 24" X 24" TILE
RT-2 = SLIT #H487 = WARM MED GREY
RT-3 = SLIT #H488 = DARK TAN
RT-4 = SAND #H489 = LIGHT GREY
RT-5 = SILK #H492 = LIGHT TAN
RT-6 = EUCALYPTUS #H514S = DARK GREEN
RT-7 = CURCUMA #H515 = ORANGE
RT-8 = SAFFRON #H511 = YELLOW
RT-9 = DIANTHUS #H510 = LIGHT GREEN

SHEET VINYL LEGEND = TARKETT - IQ OPTIMA

- SV-1 = SILVER BELL #0872 = LIGHT GREY
SV-2 = BELUGA #0886 = LIGHT TAN
SV-3 = SLATE #0897 = MED GREY
SV-4 = FRENCH PASTRY #0248 = MED TAN
SV-5 = PUTTING GREEN #0252 = LIGHT GREEN
SV-6 = MONARCH FLYING #0258 = ORANGE
SV-7 = YELLOW #0824

LINOLEUM = FORBO MARMOLEUM REAL


- LIN-1 = DOVE GREY #0810 = LIGHT GREY
LIN-2 = CONCRETE #0138 = LIGHT TAN
LIN-3 = SLATE GREY #0137 = MED GREY
LIN-4 = SERENE GREY #0148 = MED TAN
LIN-5 = CHARTREUSE #0224 = GREEN
LIN-6 = SAHARA #0174 = ORANGE
LIN-7 = DANDELION #0225 = YELLOW

GENERAL NOTES:

- ALL FINISHES SHALL BE INSTALLED IN ACCORDANCE WITH MANUFACTURER'S INSTRUCTIONS AND RECOMMENDATIONS FOR THE SPECIFIC SUBSTRATE.
- PRODUCTS INDICATED ARE BASIS OF DESIGN. REFER TO SPECIFICATIONS FOR ACCEPTABLE COMPARABLE PRODUCTS AND/OR PERFORMANCE REQUIREMENTS.
- ALL FLOOR FINISH CHANGES SHALL OCCUR UNDER CENTERLINE OF DOOR IN CLOSED POSITION OR AT THE CENTERLINE OF AN OPENING WHERE NO DOOR OCCURS. UNLESS OTHERWISE NOTED, REFER TO BASE DETAILS AND TRANSITION DETAILS FOR ADDITIONAL INFORMATION.
- ALL PRELIMINARY COLOR SELECTIONS UPON APPROVAL DURING CONSTRUCTION.


MSBA DESIGN
DEVELOPMENT
SUBMISSION

August 4th, 2022

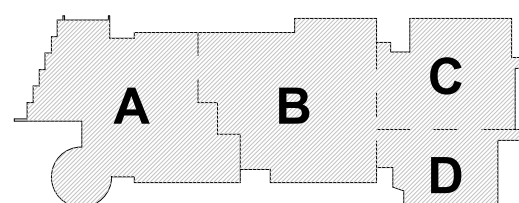


KEY PLAN

PROJECT NORTH

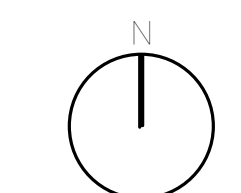

MAGNETIC NORTH

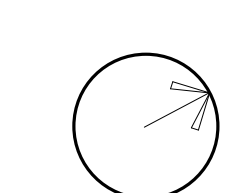THIRD LEVEL
FLOOR FINISHES
PLAN - AREA A


Scale: As Indicated

Job No.: 20202

Drawn By: DRA

Date: August 4th, 2022

AF1-1-3A

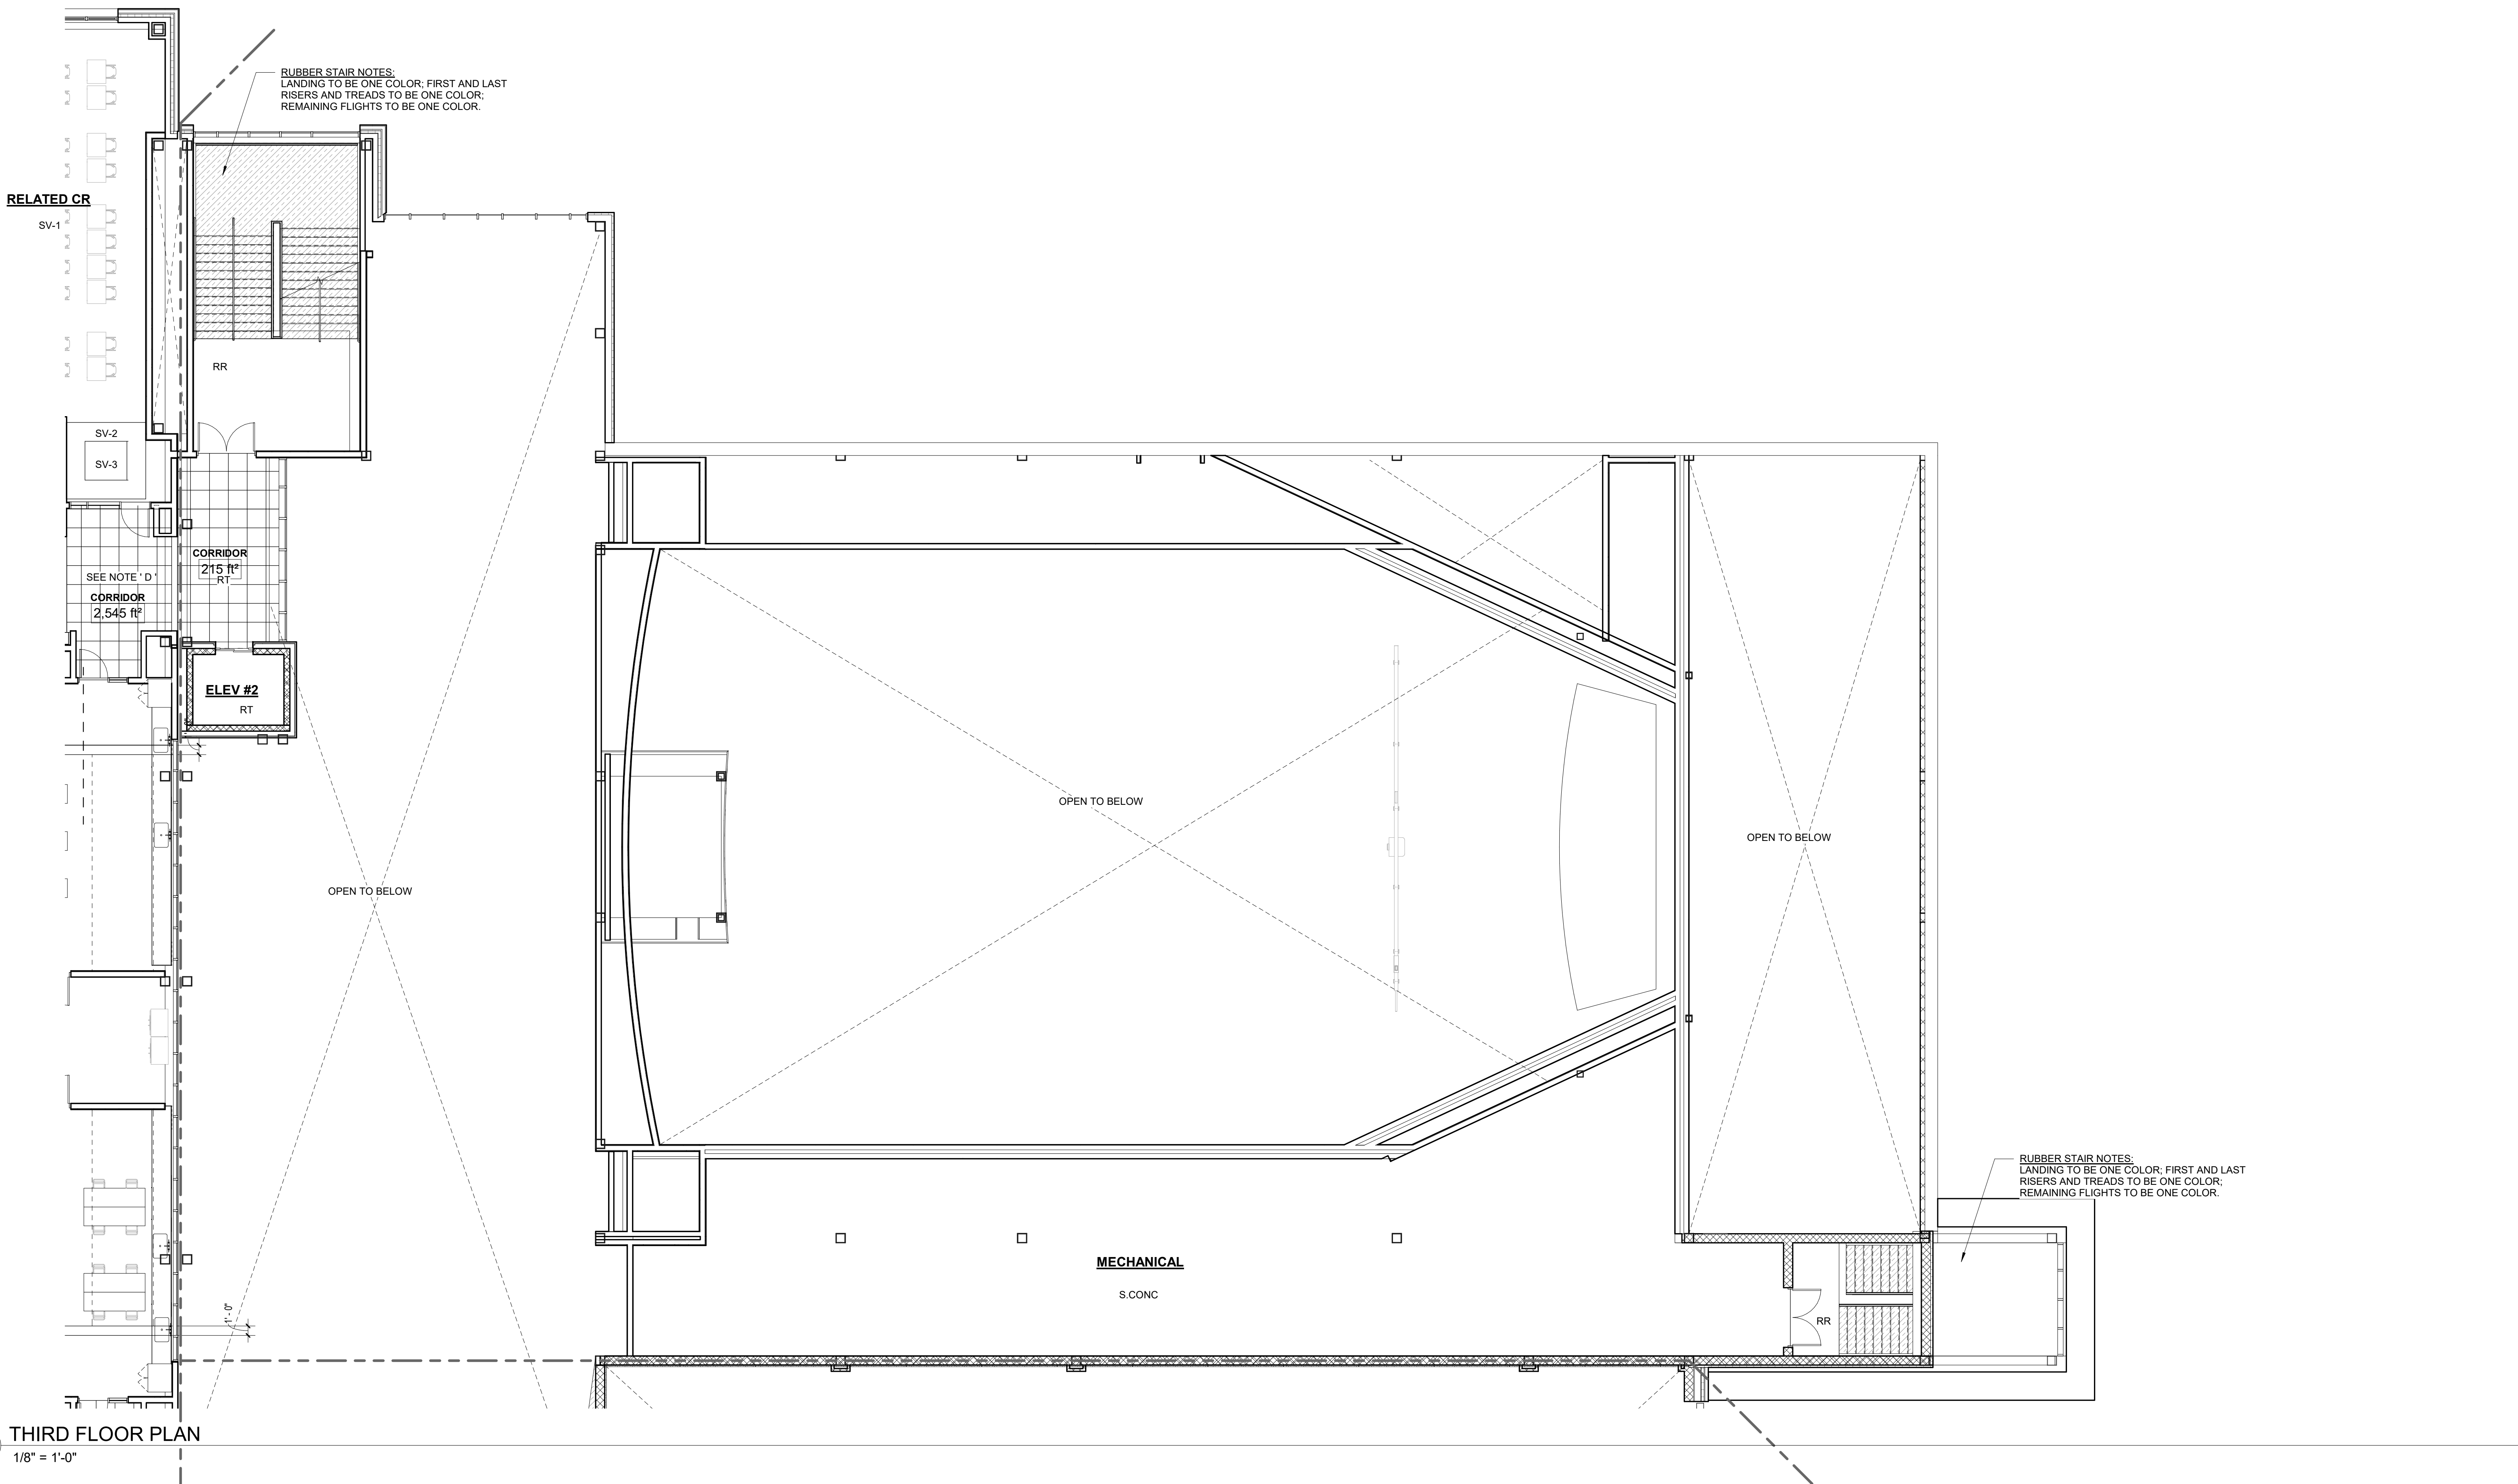

FLOOR FINISH ABBREVIATION

ASF	ATHLETIC SPORT FLOORING
CMT	CERAMIC MOSAIC TILE
CPT	CARPET
EP	EPOXY FLOORING
FGC	FOOT GRILLE CARPET
LN	LINOLEUM
LVT	LUXURY VINYL TILE
PP	PORCELAIN FLOOR TILE
RC	RUBBER STAIR TREADS & RISERS
RR	RUBBER TILE
RT	RUBBER ATHLETIC FLOORING
RT-ATH	SEALED CONCRETE
S.CONC	SHEET VINYL
SV	SHEET VINYL - SLIP RESISTANT
SV-SR	EPOXY TERRAZZO
T	WOOD ATHLETIC FLOORING
WAL	WALK-OFF CARPET
WOC	WOOD SPRUNG STAGE FLOORING
WSSF	

GENERAL NOTES:

- NOTE A
24" X 24" OF RUBBER TILE IN RECTANGULAR CHECK
PATTERN OF RT-1, RT-2, RT-3, RT-4 & RT-5 WITH ACCENT
BAND OF RT-5
- NOTE B
24" X 24" OF RUBBER TILE IN CHECK PATTERN OF RT-1-RT-2,
RT-3, RT-4 & RT-5
- NOTE C
24" X 24" OF RUBBER TILE IN RECTANGULAR CHECK
PATTERN OF RT-1, RT-2, RT-3, RT-4 & RT-6 WITH ACCENT
BAND OF RT-6
- NOTE D
24" X 24" OF RUBBER TILE IN CHECK PATTERN OF RT-1,
RT-2, RT-3, RT-4 & RT-6
- NOTE E
24" X 24" OF RUBBER TILE IN RECTANGULAR CHECK
PATTERN OF RT-1, RT-2, RT-3, RT-4 & RT-7 WITH ACCENT
BAND OF RT-7
- NOTE F
24" X 24" OF RUBBER TILE IN CHECK PATTERN OF RT-1,
RT-2, RT-3, RT-4 & RT-7
- NOTE G
12" X 24" OF PP FLOOR PATTERN - 4 COLORS
- RUBBER TILE LEGEND
- RT - RUBBER TILE MONDO - HARMONY = 24" X 24" TILE
RT-1 = SLIT #HG487 = WARM MED GREY
RT-2 = SLIT #HG489 = DARK TAN
RT-3 = SAND #HG490 = LIGHT GREY
RT-4 = SILK #HG492 = LIGHT TAN
- RT-5 = EUCALYPTUS #HG514S = DARK GREEN
RT-6 = CURCUMA #HG515 = ORANGE
RT-7 = SAFFRON #HG511 = YELLOW
RT-8 = DIANTHUS #HG510 = LIGHT GREEN
- SHEET VINYL LEGEND = TARKETT - IQ OPTIMA
- SV-1 = SILVER BELL #0872 = LIGHT GREY
SV-2 = BELUGA #0885 = LIGHT TAN
SV-3 = SLATE #0897 = MED GREY
SV-4 = FRENCH PASTRY #088 = MED TAN
SV-5 = PUTTING GREEN #0292 = LIGHT GREEN
SV-6 = MONARCH FLYING #0258 = ORANGE
SV-7 = YELLOW #0264
- LINOLEUM = FORBO MARMOLEUM REAL
- LIN-1 = DOVE GREY #0210 = LIGHT GREY
LIN-2 = CONCRETE #3130 = LIGHT TAN
LIN-3 = SLATE GREY #3137 = MED GREY
LIN-4 = SERENE GREY #3146 = MED TAN
LIN-5 = CHARTREUSE #3224 = GREEN
LIN-6 = SAHARA #3116 = ORANGE
LIN-7 = DANDELION #3225 = YELLOW

GENERAL NOTES:

- ALL FINISHES SHALL BE INSTALLED IN ACCORDANCE WITH MANUFACTURER'S INSTRUCTIONS AND RECOMMENDATIONS FOR THE SPECIFIC SUBSTRATE.
- PRODUCTS INDICATED ARE BASIS OF DESIGN. REFER TO SPECIFICATIONS FOR ACCEPTABLE COMPARABLE PRODUCTS AND/OR PERFORMANCE REQUIREMENTS.
- ALL FLOOR FINISH CHANGES SHALL OCCUR UNDER CENTERLINE OF DOOR IN CLOSED POSITION OR AT THE CENTERLINE OF AN OPENING WHERE NO DOOR OCCURS, UNLESS OTHERWISE NOTED.
- REFER TO BASE DETAILS AND TRANSITION DETAILS FOR ADDITIONAL INFORMATION.
- ALL PRELIMINARY COLOR SELECTIONS UPON APPROVAL DURING CONSTRUCTION.

DRA

Drummeys Rosane Anderson, Inc.

225 Oakland Road
Studio 205
South Windsor, CT
06074

260 Charles Street
Studio 300
Waltham, MA
02453

Planning | Architecture | Interior Design


Tel: 817.864.1000
www.dra-inc.com

Northeast
Metropolitan
Regional
Vocational High
School

100 Hemlock Road,
Wakefield, MA 01880

MSBA DESIGN
DEVELOPMENT
SUBMISSION


August 4th, 2022

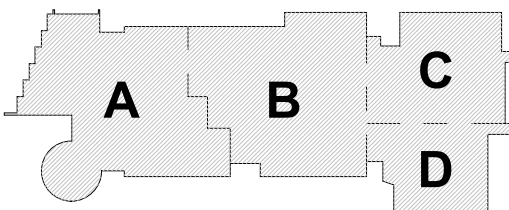

KEY PLAN

PROJECT NORTH

MAGNETIC NORTH

 

THIRD LEVEL
FLOOR FINISHES
PLAN - AREA C

Scale: As indicated


Job No.: 20202

Drawn By: DRA

Date: August 4th, 2022

AF1-1-3C

FLOOR FINISH ABBREVIATION	
ASF	ATHLETIC SPORT FLOORING
CMT	CERAMIC MOSAIC TILE
CP1	CARPET
EF	EPOXY FLOORING
FGC	FOOT GRILLE CARPET
LN	LINOLEUM
LVT	LUXURY VINYL TILE
PP	PORCELAIN FLOOR TILE
RC	RESILIENT CARPET
RR	RUBBER STAIR TREADS & RISERS
RT	RUBBER TILE
RT-ATH	RUBBER ATHLETIC FLOORING
S.CONC	SEALED CONCRETE
SV	SHEET VINYL
SV-SR	SHEET VINYL - SLIP RESISTANT
T	EPOXY TERRAZZO
WAF	WOOD ATHLETIC FLOORING
WOC	WALK-OFF CARPET
WSE	WOOD SPRUNG STAGE FLOORING

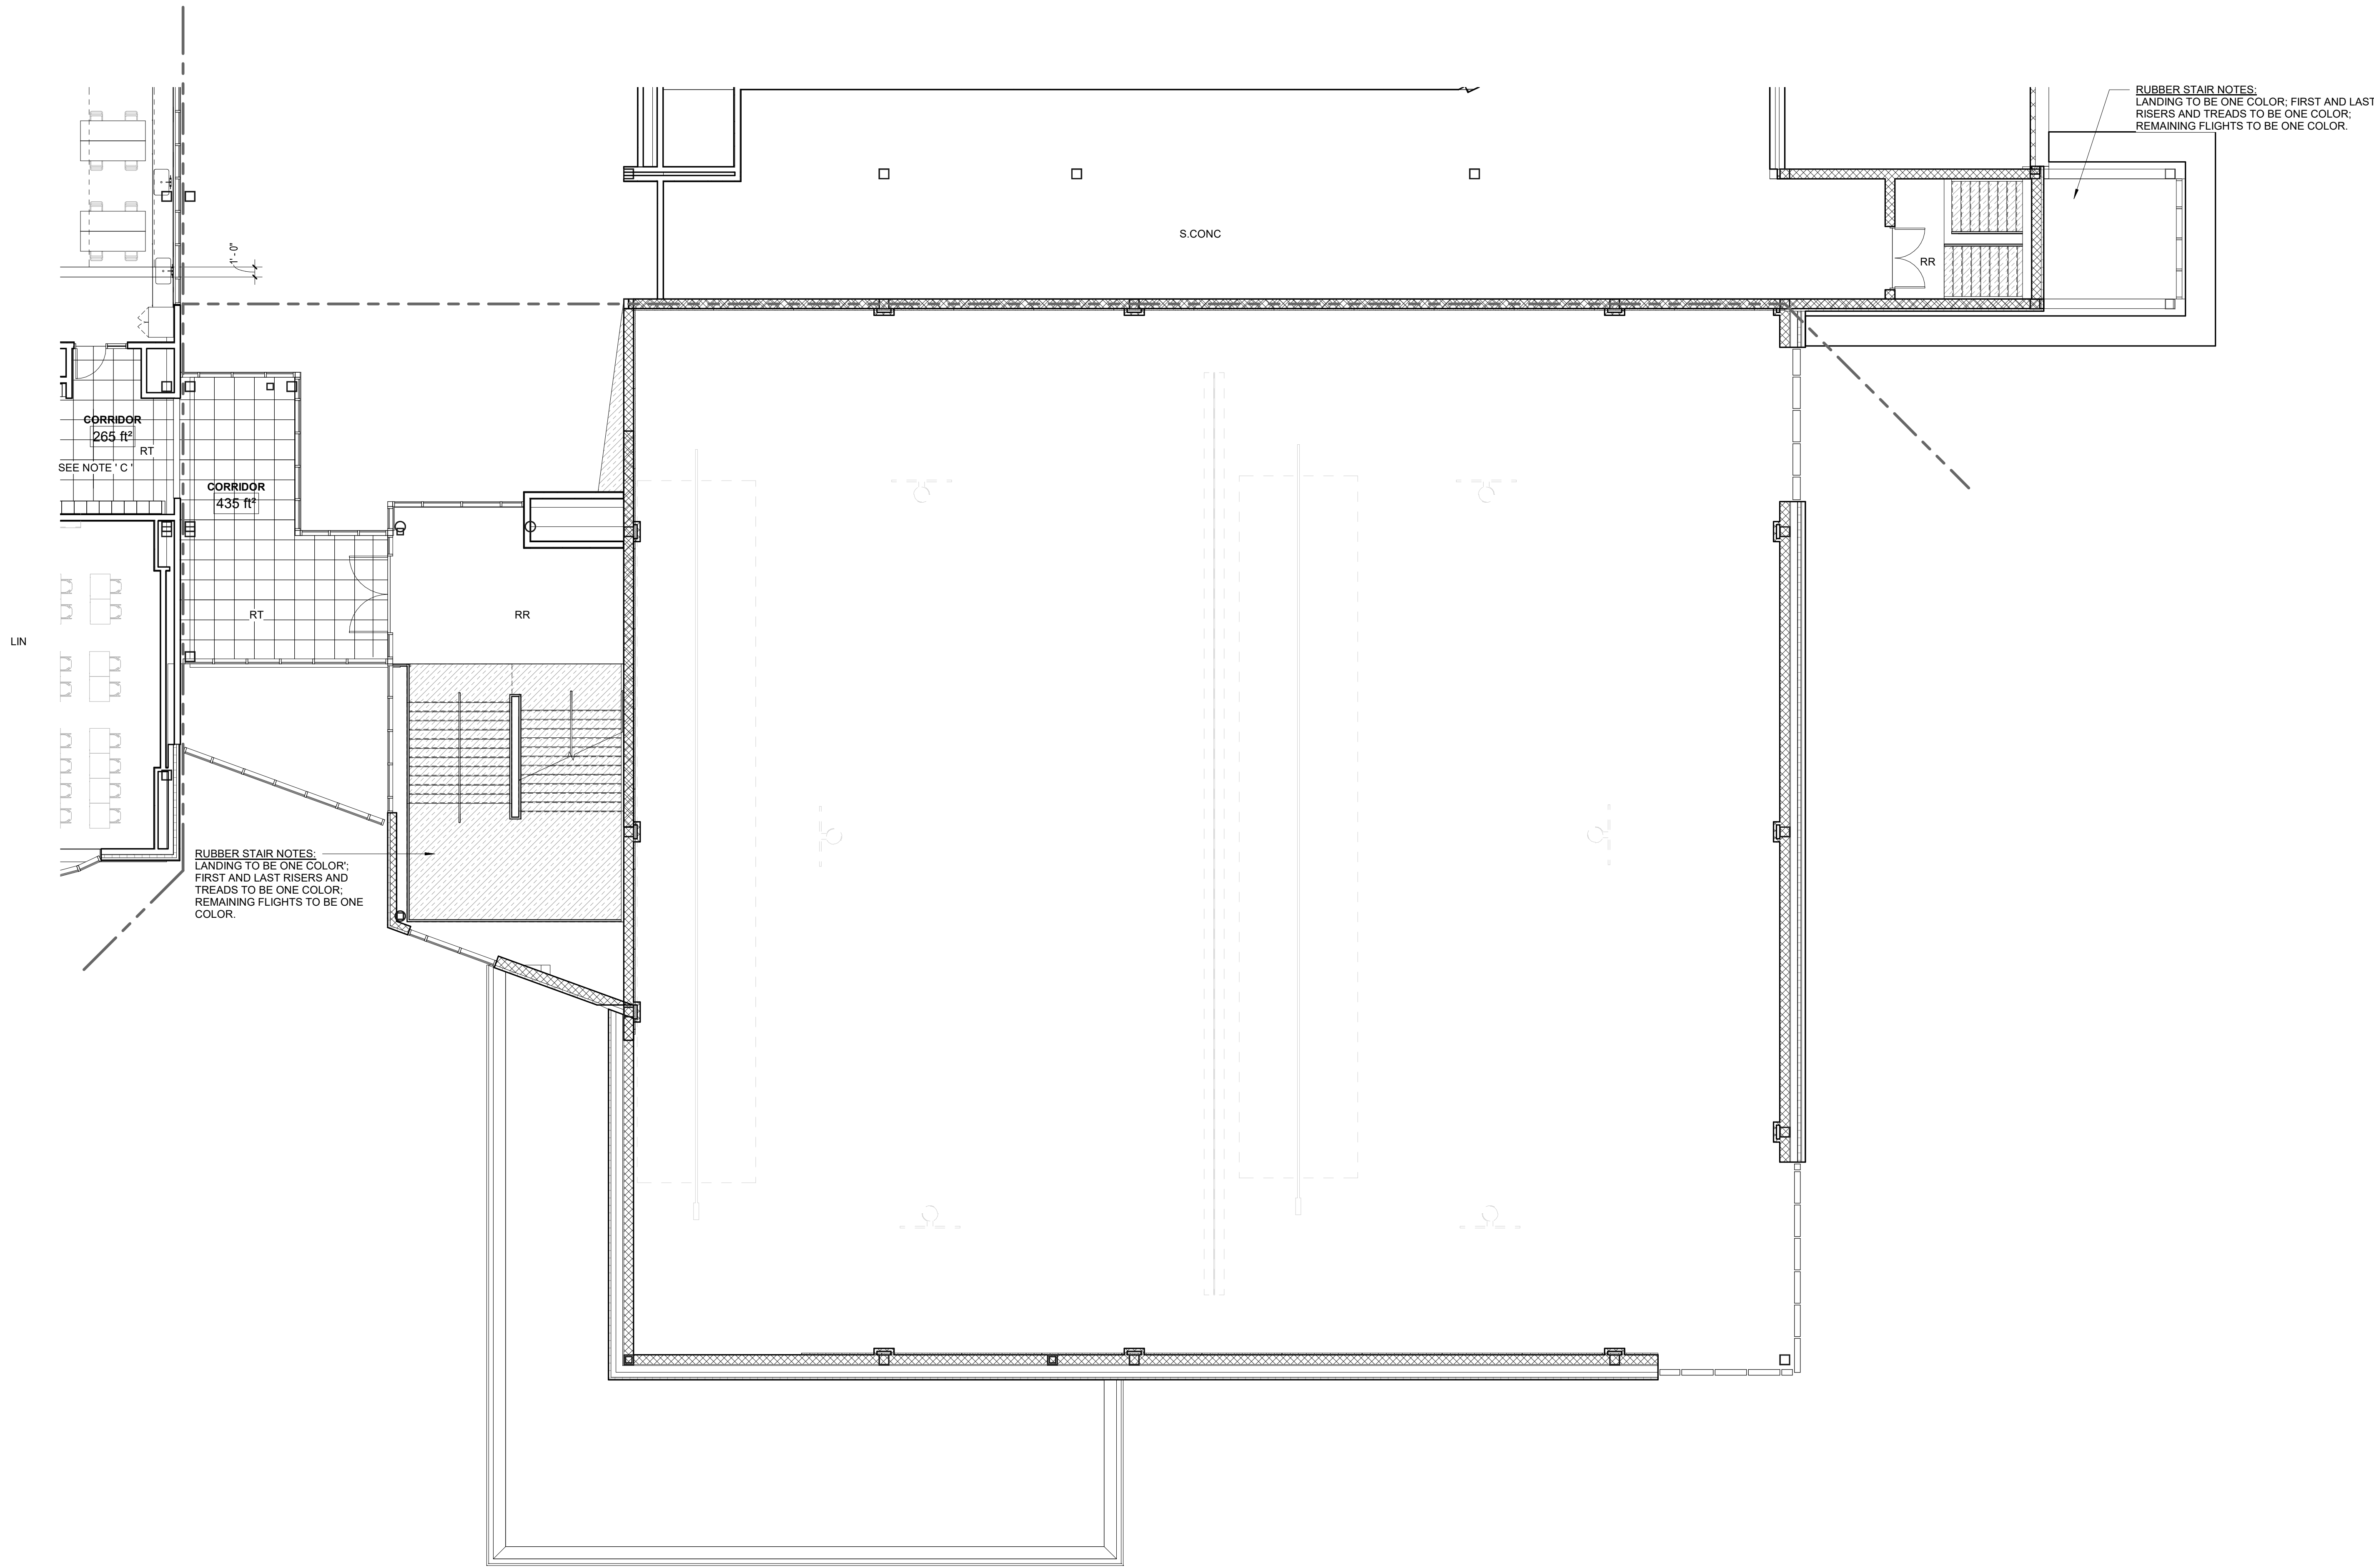

GENERAL NOTES:

- NOTE A
24" X 24" OF RUBBER TILE IN RECTANGULAR CHECK
PATTERN OF RT-1, RT-2, RT-3, RT-4 & RT-5 WITH ACCENT
BAND OF RT-6
- NOTE B
24" X 24" OF RUBBER TILE IN CHECK PATTERN OF RT-1, RT-2,
RT-3, RT-4 & RT-5
- NOTE C
24" X 24" OF RUBBER TILE IN RECTANGULAR CHECK
PATTERN OF RT-1, RT-2, RT-3, RT-4 & RT-6 WITH ACCENT
BAND OF RT-6
- NOTE D
24" X 24" OF RUBBER TILE IN CHECK PATTERN OF RT-1,
RT-2, RT-3, RT-4 & RT-6
- NOTE E
24" X 24" OF RUBBER TILE IN RECTANGULAR CHECK
PATTERN OF RT-1, RT-2, RT-3, RT-4 & RT-7 WITH ACCENT
BAND OF RT-7
- NOTE F
24" X 24" OF RUBBER TILE IN CHECK PATTERN OF RT-1,
RT-2, RT-3, RT-4 & RT-7
- NOTE G
12" X 24" OF PP FLOOR PATTERN- 4 COLORS

RUBBER TILE LEGEND

- RT-1 = RUBBER TILE MONDO - HARMONI = 24" X 24" TILE
RT-2 = SLIT #HG487 = WARM MED GREY
RT-3 = JUTE #HG489 = DARK TAN
RT-4 = SAND #HG493 = LIGHT GREY
RT-5 = SILK #HG492 = LIGHT TAN

- RT-6 = EUCALYPTUS #HGS145 = DARK GREEN
RT-7 = CURCUMA #HGS15 = ORANGE
RT-8 = SAFFRON #H511 = YELLOW
RT-9 = DANTHUS #HGS10 = LIGHT GREEN

SHEET VINYL LEGEND = TARKETT - IQ OPTIMA

- SV-1 = SILVER BELL #0872 = LIGHT GREY
SV-2 = BELUGA #0886 LIGHT TAN
SV-3 = SLATE #0897 = MED GREY
SV-4 = FRENCH PASTRY #0248 = MED TAN
SV-5 = PUTTING GREEN #0252 = LIGHT GREEN
SV-6 = MONARCH FLYING #0258 = ORANGE
SV-7 = YELLOW #0624

LINOLEUM = FORBO MARMOLEUM - REAL

- LN-1 = DOVE GREY #2610 = LIGHT GREY
LN-2 = CONCRETE #3136 = LIGHT TAN
LN-3 = SLATE GREY #3137 = MED GREY
LN-4 = SERENE GREY #3146 = MED TAN
LN-5 = CHARTREUSE #3224 = GREEN
LN-6 = SAKHRA #3174 = ORANGE
LN-7 = DANDELION #3225 = YELLOW

GENERAL NOTES:

- ALL FINISHES SHALL BE INSTALLED IN ACCORDANCE WITH MANUFACTURERS INSTRUCTIONS AND RECOMMENDATIONS FOR THE SPECIFIC SUBSTRATE.
- PRODUCTS INDICATED ARE BASIS OF DESIGN. REFER TO SPECIFICATIONS FOR ACCEPTABLE COMPARABLE PRODUCTS AND/OR PERFORMANCE REQUIREMENTS.
- ALL FLOOR FINISH CHANGES SHALL OCCUR UNDER CENTERLINE OF DOOR IN CLOSED POSITION OR AT THE CENTERLINE OF AN OPENING WHERE NO DOOR OCCURS. UNLESS OTHERWISE NOTED, REFER TO BASE DETAILS AND TRANSITION DETAILS FOR ADDITIONAL INFORMATION.
- ALL PRELIMINARY COLOR SELECTIONS UPON APPROVAL DURING CONSTRUCTION.



Drumme Rosane Anderson, Inc.
225 Oakland Road
Studio 205
South Windsor, CT 06074
Tel: 817.965.1000
www.drainc.com


260 Charles Street
Studio 300
Waltham, MA 02453

Planning | Architecture | Interior Design


**Northeast
Metropolitan
Regional
Vocational High
School**
100 Hemlock Road,
Wakefield, MA 01880

© COPYRIGHT 2021 DRUMMEY ROSANE ANDERSON, INC.

MSBA DESIGN
DEVELOPMENT
SUBMISSION
August 4th, 2022

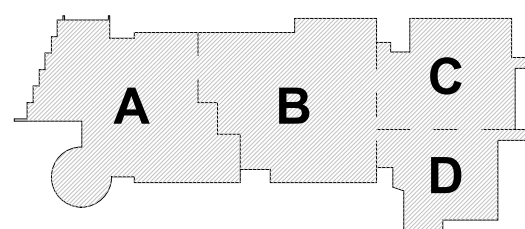

KEY PLAN

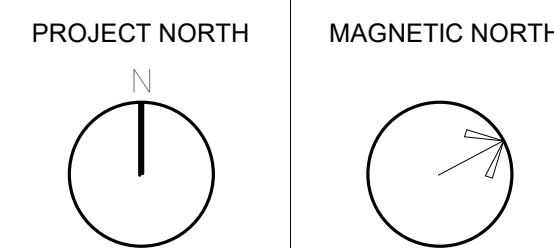

**THIRD LEVEL
FLOOR FINISHES
PLAN - AREA D**

Scale: As indicated
Job No.: 20202
Drawn By: DRA
Date: August 4th, 2022

AF1-1-3D

1 THIRD FLOOR PLAN
1/8" = 1'-0"

DRA

Drummeys Rosane Anderson, Inc.
225 Oakland Road
South Windsor, CT 06074
260 Charles Street
Studio 300
Waltham, MA 02453

Planning | Architecture | Interior Design
Tel: 817.864.1100
www.dra-inc.com

Northeast
Metropolitan
Regional
Vocational High
School

100 Hemlock Road,
Wakefield, MA 01880

FLOOR FINISH ABBREVIATION
ASF ATHLETIC SPORT FLOORING
CMT CERAMIC MOSAIC TILE
CPT CARPET
EF EPOXY FLOORING
FGC FOOT GRILLE CARPET
LIN LINOLEUM
LVT LUXURY VINYL TILE
PP PORCELAIN FLOOR TILE
RC RESILIENT CARPET
RR RUBBER STAR TREADS & RISERS
RT RUBBER TILE
RT-ATH RUBBER ATHLETIC FLOORING
S-CONC SEALED CONCRETE
SV SHEET VINYL
SV-SR SHEET VINYL, SLIP RESISTANT
T EPOXY TERRAZZO
WAF WOOD ATHLETIC FLOORING
WOC WALK-OFF CARPET
WSSF WOOD SPRUNG STAGE FLOORING

GENERAL NOTES:

NOTE A

24" X 24" OF RUBBER TILE IN RECTANGULAR CHECK PATTERN OF RT-1, RT-2, RT-3, RT-4 & RT-5 WITH ACCENT BAND OF RT-5

NOTE B

24" X 24" OF RUBBER TILE IN CHECK PATTERN OF RT-1, RT-2, RT-3, RT-4 & RT-5

NOTE C

24" X 24" OF RUBBER TILE IN RECTANGULAR CHECK PATTERN OF RT-1, RT-2, RT-3, RT-4 & RT-6 WITH ACCENT BAND OF RT-6

NOTE D

24" X 24" OF RUBBER TILE IN CHECK PATTERN OF RT-1, RT-2, RT-3, RT-4 & RT-6

NOTE E

24" X 24" OF RUBBER TILE IN RECTANGULAR CHECK PATTERN OF RT-1, RT-2, RT-3, RT-4 & RT-7 WITH ACCENT BAND OF RT-7

NOTE F

24" X 24" OF RUBBER TILE IN CHECK PATTERN OF RT-1, RT-2, RT-3, RT-4 & RT-7

NOTE G

12" X 24" OF PP FLOOR PATTERN- 4 COLORS

RUBBER TILE LEGEND

RT-1 = RUBBER TILE MONDO - HARMONI = 24" X 24" TILE
RT-2 = SLIT #H487 = WARM MED GREY
RT-3 = JUTE #H489 = DARK TAN
RT-4 = SAND #H493 = LIGHT GREY
RT-5 = SILK #H492 = LIGHT TAN
RT-6 = EUCALYPTUS #H49145 = DARK GREEN
RT-7 = CURCUMA #H4915 = ORANGE
RT-8 = SAFRON #H4911 = YELLOW
RT-9 = DIANTHUS #H4910 = LIGHT GREEN

SHEET VINYL LEGEND = TARKETT - IQ OPTIMA

SV-1 = SILVER BELL #0872 = LIGHT GREY
SV-2 = BELUGA #0896 LIGHT TAN
SV-3 = SLATE #0897 = MED GREY
SV-4 = FRENCH PASTRY #0248 = MED TAN
SV-5 = PUTTING GREEN #0202 = LIGHT GREEN
SV-6 = MONARCH FLYING #0208 = ORANGE
SV-7 = YELLOW #0824
LINOLEUM = FORBO MARMOLEUM - REAL


LIN-1 = DOVE GREY #2010 = LIGHT GREY
LIN-2 = CONCRETE #3136 = LIGHT TAN
LIN-3 = SLATE GREY #3137 = MED GREY
LIN-4 = SERENE GREY #3146 = MED TAN
LIN-5 = CHARITREUSE #3224 = GREEN
LIN-6 = SAHARA #3174 = ORANGE
LIN-7 = DANDELION #3225 = YELLOW

GENERAL NOTES:

- ALL FINISHES SHALL BE INSTALLED IN ACCORDANCE WITH MANUFACTURER'S INSTRUCTIONS AND RECOMMENDATIONS FOR THE SPECIFIC SUBSTRATE.
- PRODUCTS INDICATED ARE BASIS OF DESIGN. REFER TO SPECIFICATIONS FOR ACCEPTABLE COMPARABLE PRODUCTS AND/OR PERFORMANCE REQUIREMENTS.
- ALL FLOOR FINISH CHANGES SHALL OCCUR UNDER CENTERLINE OF DOOR IN CLOSED POSITION OR AT THE CENTERLINE OF AN OPENING WHERE NO DOOR OCCURS. UNLESS OTHERWISE NOTED.
- REFER TO BASE DETAILS AND TRANSITION DETAILS FOR ADDITIONAL INFORMATION.
- ALL PRELIMINARY COLOR SELECTIONS UPON APPROVAL DURING CONSTRUCTION.


© COPYRIGHT 2021 DRUMMEYS ROSANE ANDERSON, INC.

MSBA DESIGN
DEVELOPMENT
SUBMISSION
August 4th, 2022

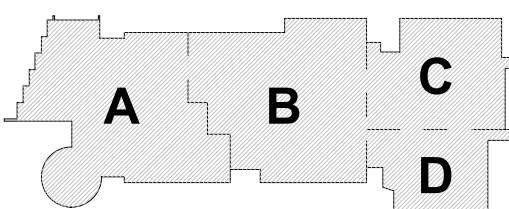

KEY PLAN

PROJECT NORTH MAGNETIC NORTH

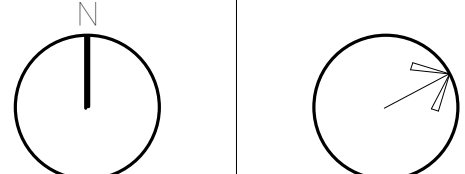

FOURTH LEVEL
FLOOR FINISHES
PLAN - AREA A

Scale: As indicated

Job No.: 2022


Drawn By: DRA


Date: August 4th, 2022

AF1-1-4A

1 4-Floor Finish-Fourth Floor Plan-Area A

1/8" = 1'-0"

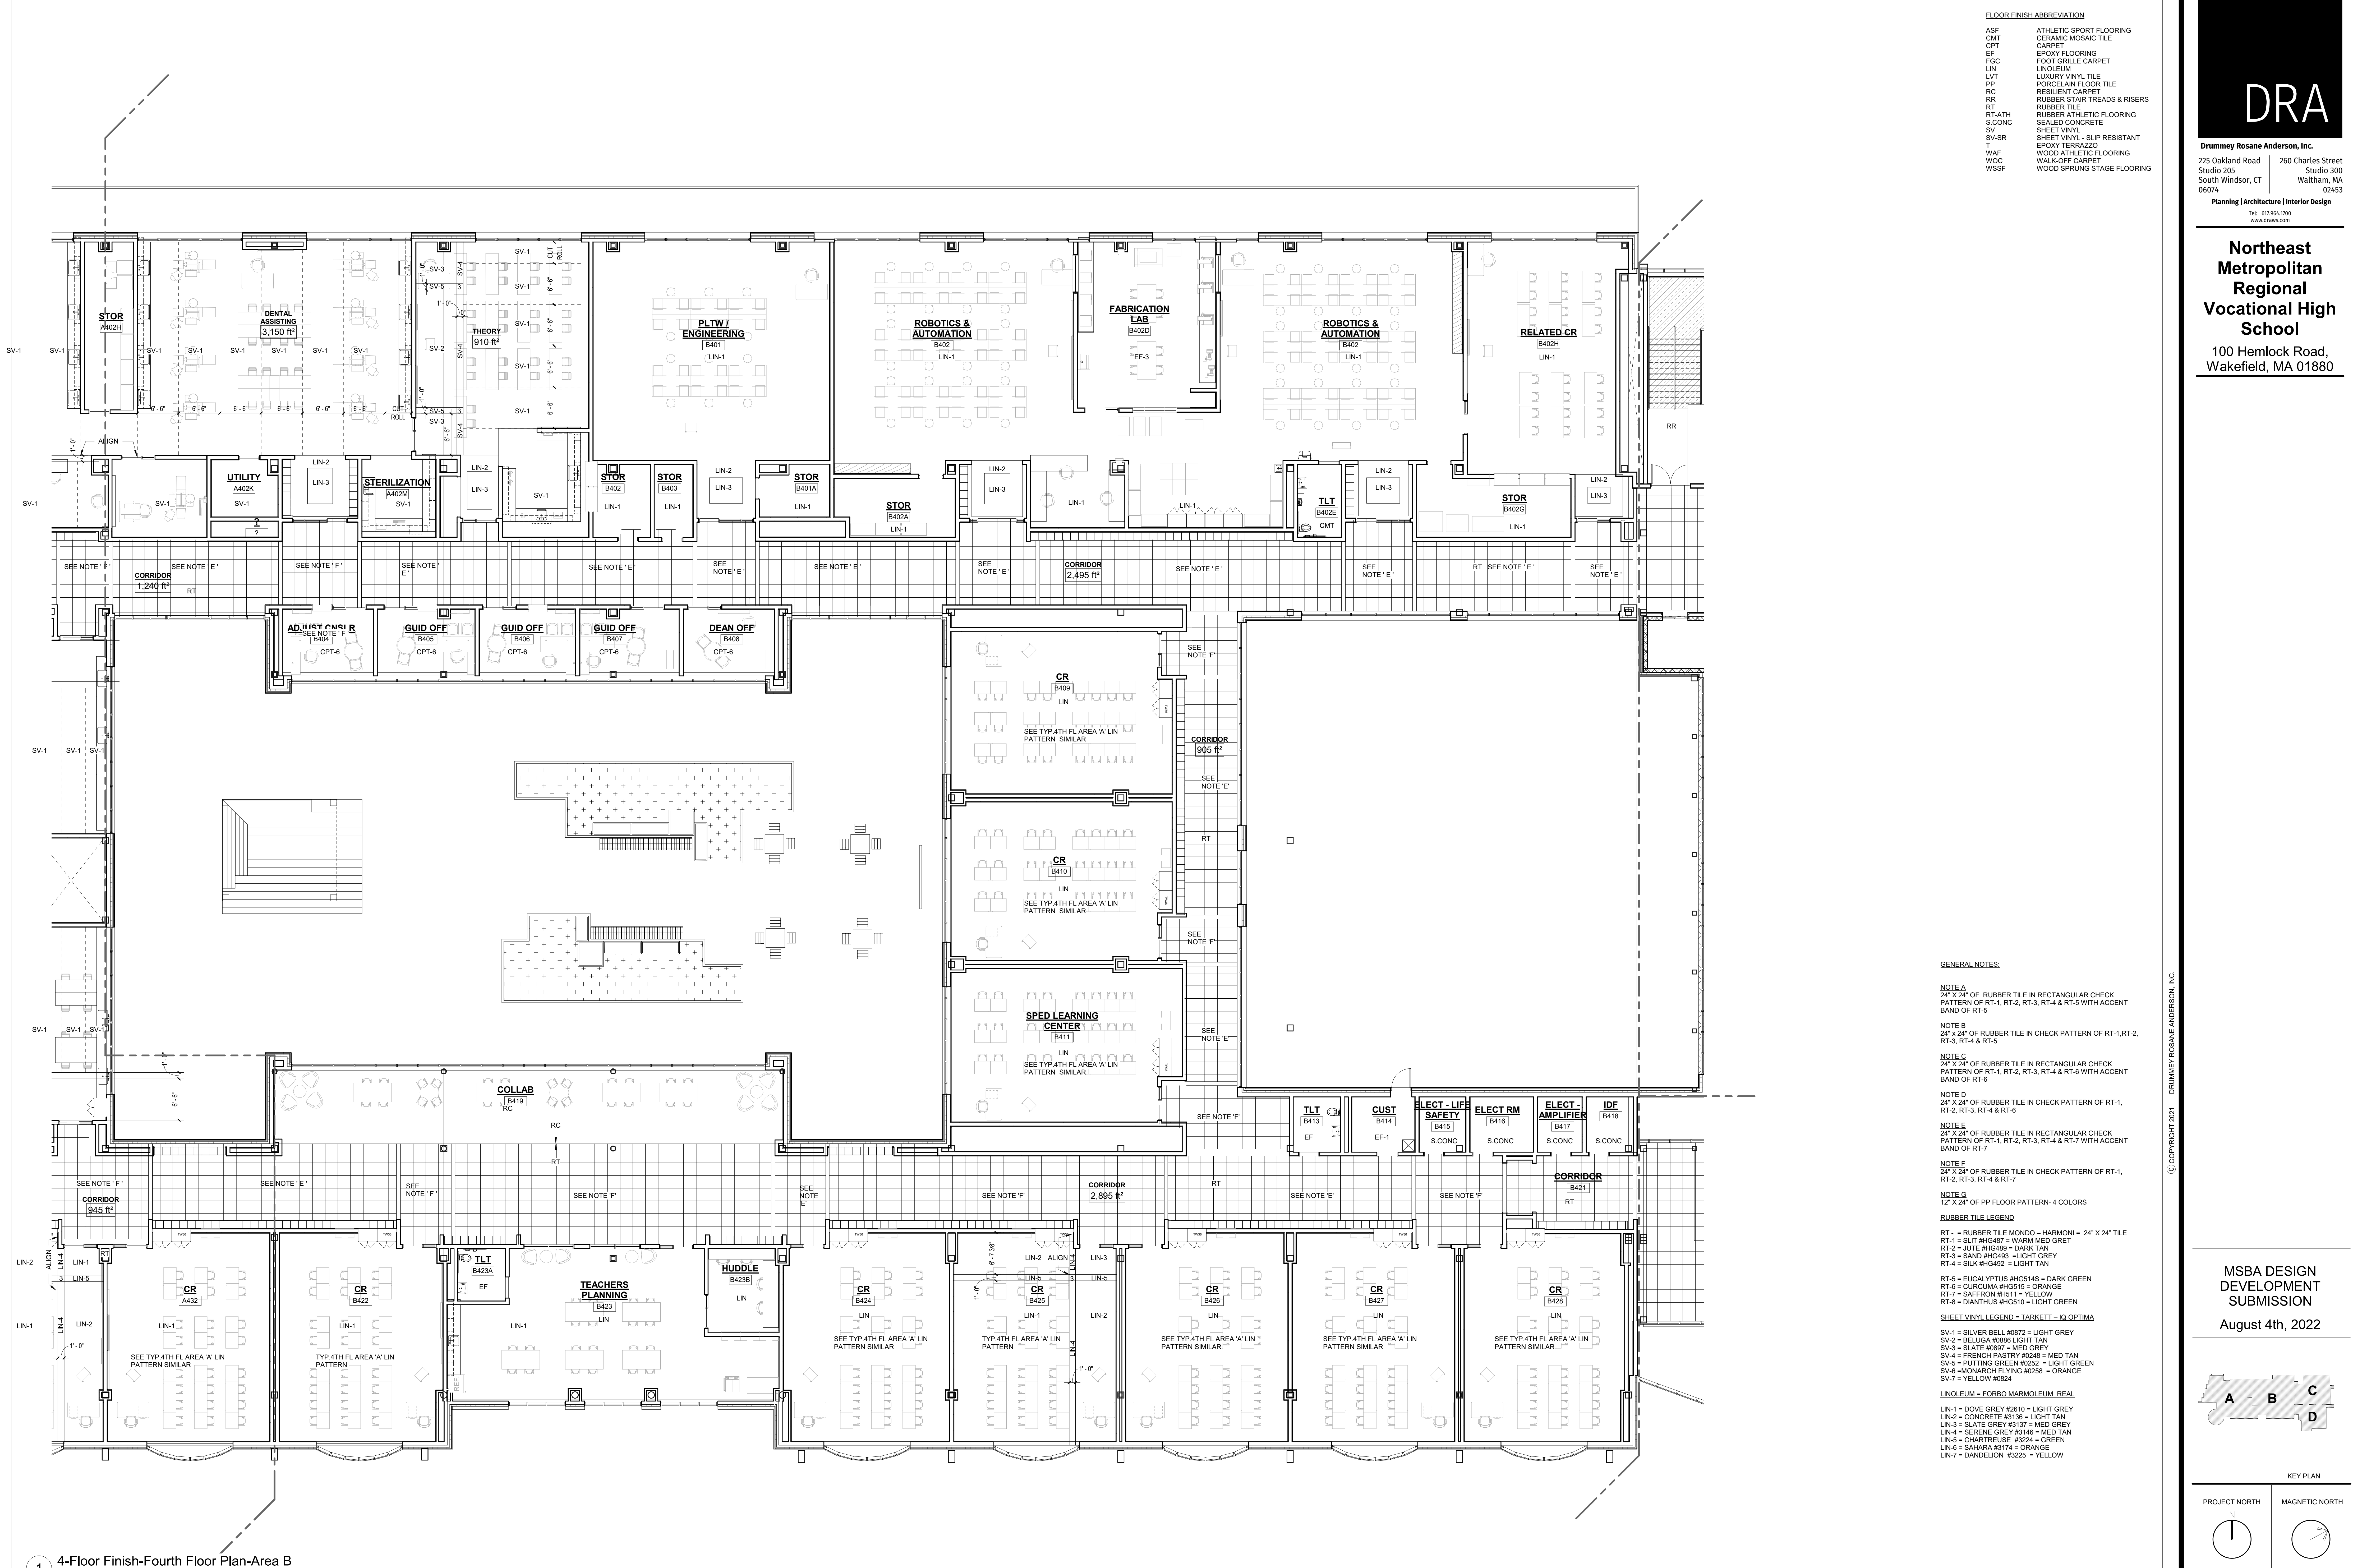

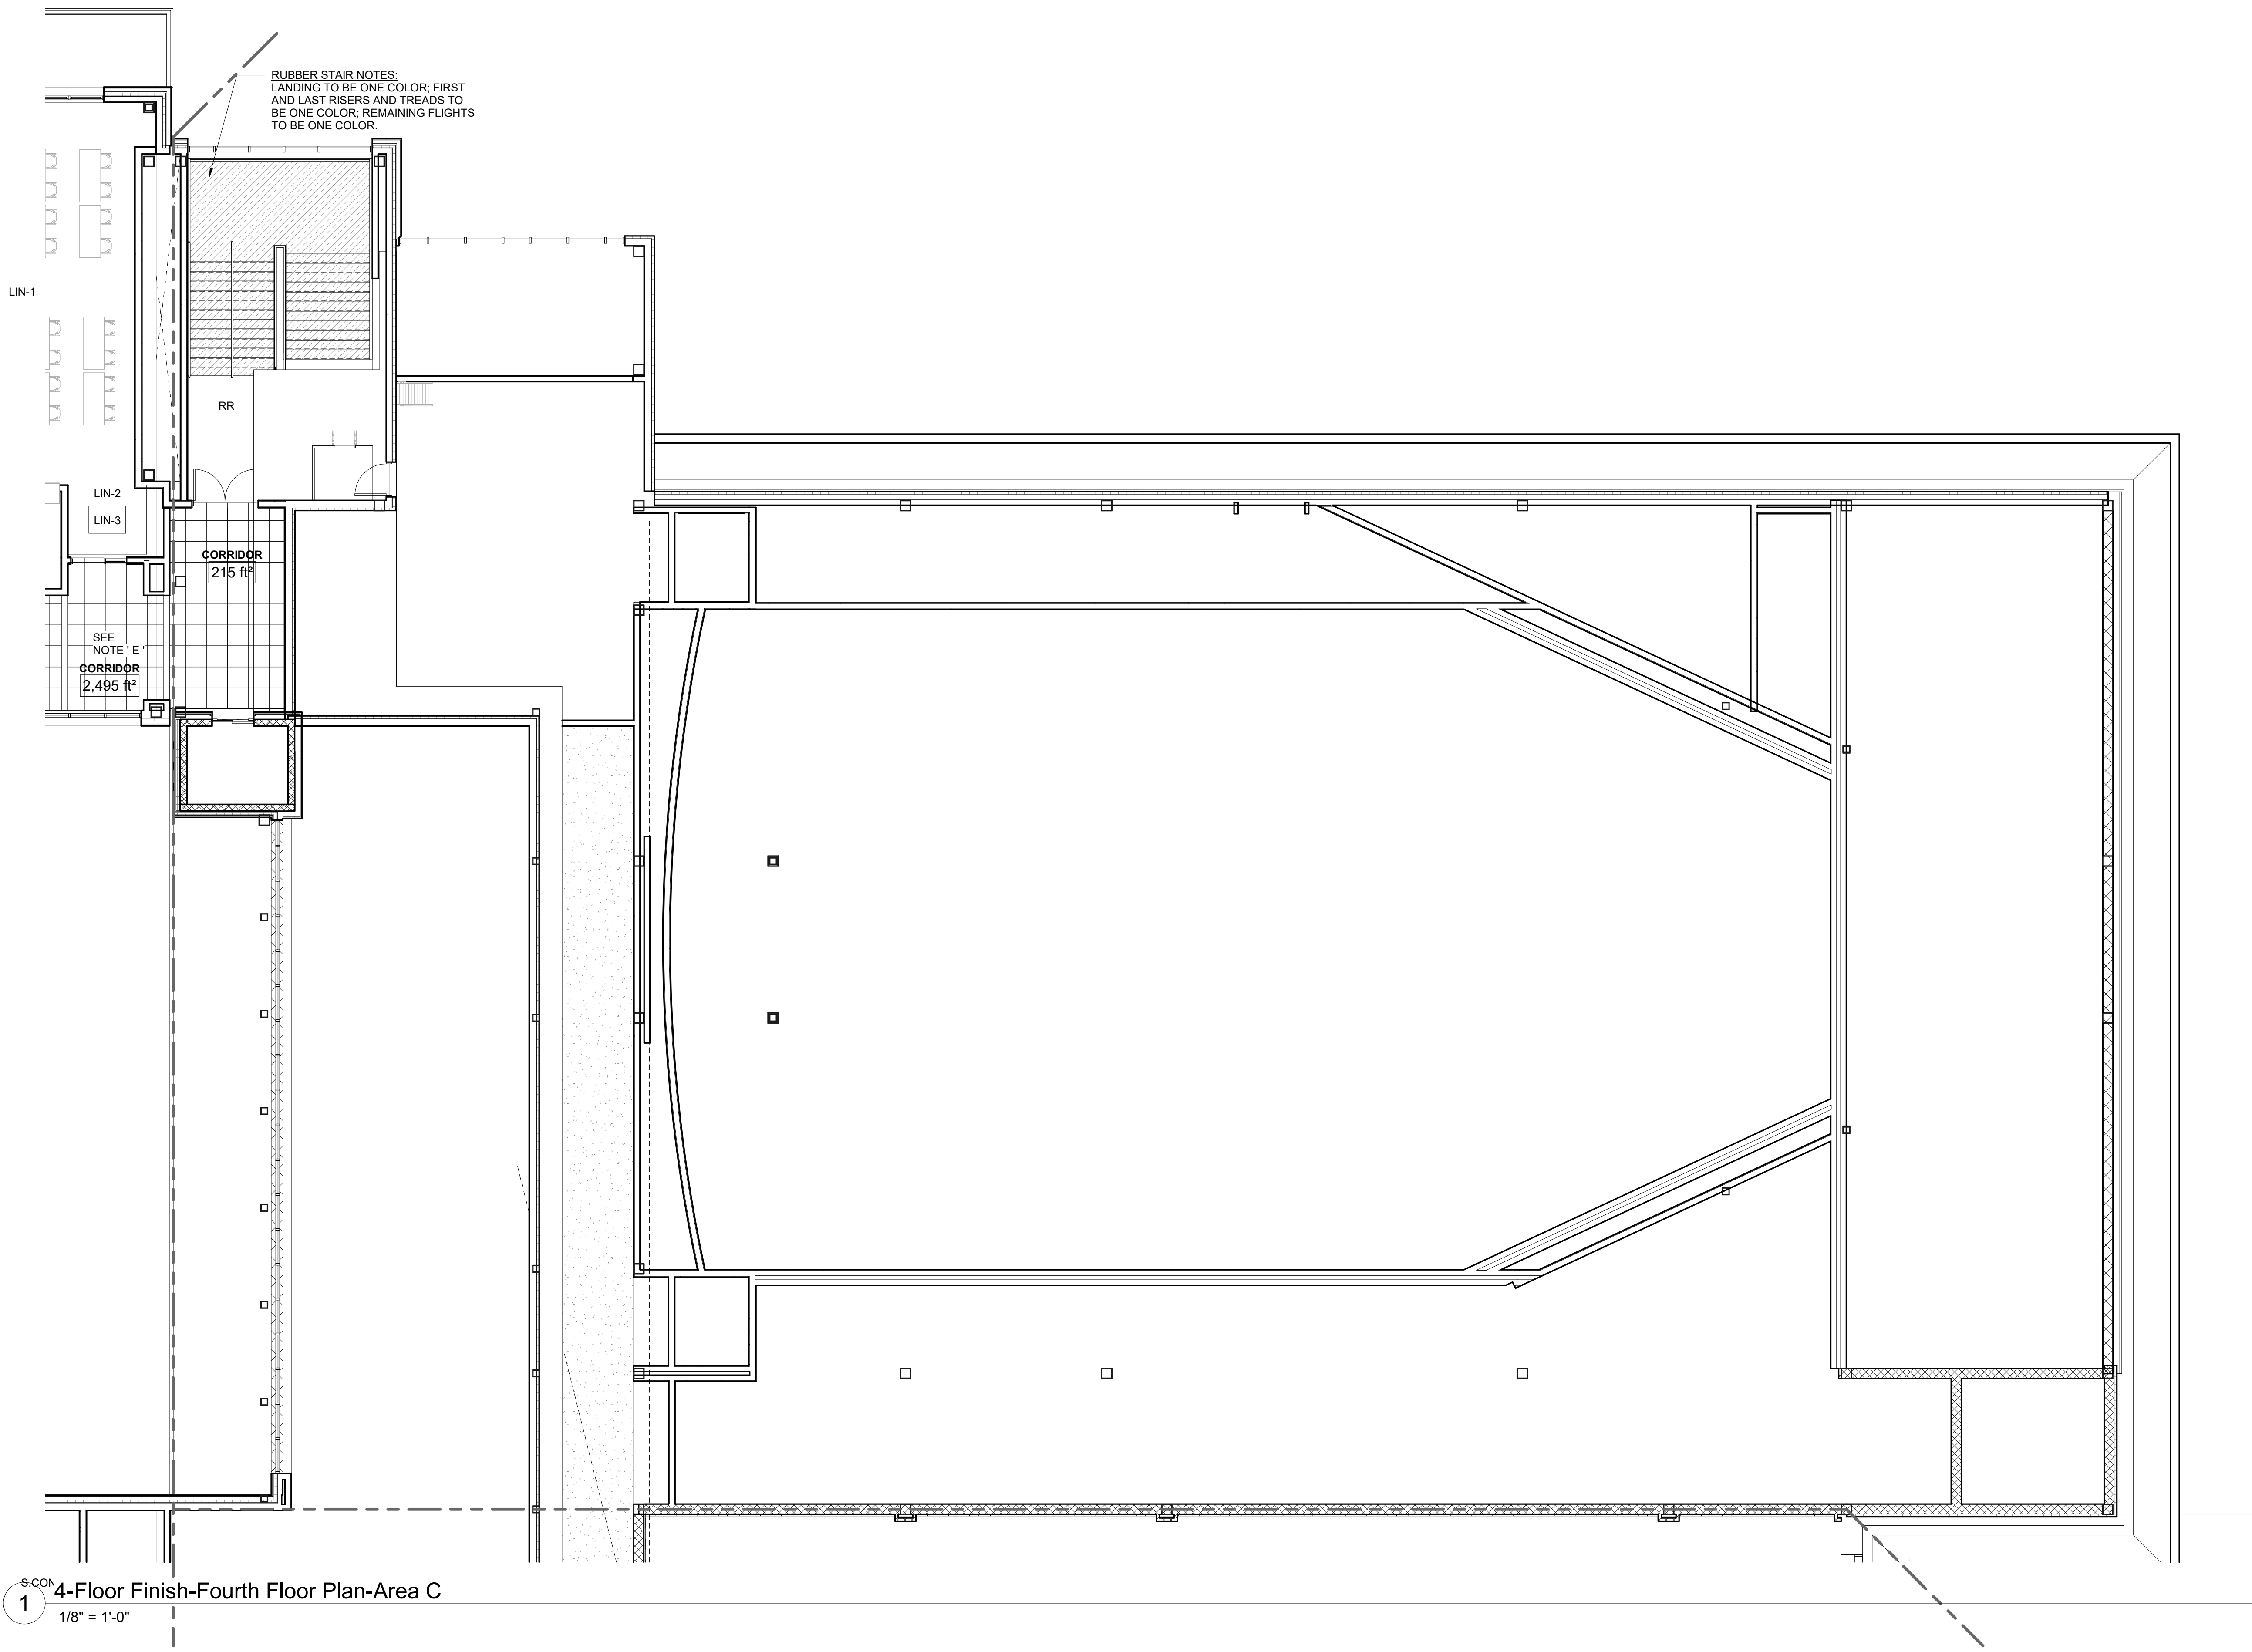

FLOOR FINISH ABBREVIATION	
ASF	ATHLETIC SPORT FLOORING
CMT	CERAMIC MOSAIC TILE
CPT	CARPET
EF	EPOXY FLOORING
FGC	FOOT GRILLE CARPET
LN	LINOLEUM
LVT	LUXURY VINYL TILE
PP	PORCELAIN FLOOR TILE
RC	RESILIENT CARPET
RR	RUBBER STAIR TREADS & RISERS
RT	RUBBER TILE
RT-ATH	RUBBER ATHLETIC FLOORING
S CONC	SEALED CONCRETE
SV	SHEET VINYL
SV-SR	SHEET VINYL, SLIP RESISTANT
T	EPOXY TERRAZZO
WAF	WOOD ATHLETIC FLOORING
WOC	WALK-OFF CARPET
WSSF	WOOD SPRUNG STAGE FLOORING

GENERAL NOTES:

NOTE A
24" X 24" OF RUBBER TILE IN RECTANGULAR CHECK PATTERN OF RT-1, RT-2, RT-3, RT-4 & RT-5 WITH ACCENT BAND OF RT-5

NOTE B
24" X 24" OF RUBBER TILE IN CHECK PATTERN OF RT-1, RT-2, RT-3, RT-4 & RT-5

NOTE C
24" X 24" OF RUBBER TILE IN RECTANGULAR CHECK PATTERN OF RT-1, RT-2, RT-3, RT-4 & RT-6 WITH ACCENT BAND OF RT-6

NOTE D
24" X 24" OF RUBBER TILE IN CHECK PATTERN OF RT-1, RT-2, RT-3, RT-4 & RT-6

NOTE E
24" X 24" OF RUBBER TILE IN RECTANGULAR CHECK PATTERN OF RT-1, RT-2, RT-3, RT-4 & RT-7 WITH ACCENT BAND OF RT-7

NOTE F
24" X 24" OF RUBBER TILE IN CHECK PATTERN OF RT-1, RT-2, RT-3, RT-4 & RT-7

NOTE G
12" X 24" OF PP FLOOR PATTERN- 4 COLORS

RUBBER TILE LEGEND:

RT-1 = RUBBER TILE MONDO - HARMONI = 24" X 24" TILE
RT-2 = SLIT #HG487 = WARM MED GREY
RT-3 = JUTE #HG489 = DARK TAN
RT-4 = SAND #HG493 = LIGHT GREY
RT-5 = SILK #HG492 = LIGHT TAN

RT-6 = EUCALYPTUS #HG514S = DARK GREEN
RT-7 = CURCUMA #HG515 = ORANGE
RT-8 = SAFFRON #HG511 = YELLOW
RT-9 = DIANTHUS #HG510 = LIGHT GREEN

SHEET VINYL LEGEND = TARKETT - IQ OPTIMA

SV-1 = SILVER BELL #0872 = LIGHT GREY
SV-2 = BELUGA #0886 LIGHT TAN
SV-3 = SLATE #0897 = MED GREY
SV-4 = FRENCH PASTRY #0248 = MED TAN
SV-5 = PUTTING GREEN #0252 = LIGHT GREEN
SV-6 = MONARCH FLYING #0258 = ORANGE
SV-7 = YELLOW #0824

LINOLEUM = FORBO MARMOLEUM REAL

LIN-1 = DOVE GREY #2610 = LIGHT GREY
LIN-2 = CONCRETE #3138 = LIGHT TAN
LIN-3 = SLATE GREY #3137 = MED GREY
LIN-4 = SERENE GREY #3146 = MED TAN
LIN-5 = CHARTREUSE #3224 = GREEN
LIN-6 = SHAKA #3114 = ORANGE
LIN-7 = DANDELION #3225 = YELLOW

GENERAL NOTES:

- ALL FINISHES SHALL BE INSTALLED IN ACCORDANCE WITH MANUFACTURER'S INSTRUCTIONS AND RECOMMENDATIONS FOR THE SPECIFIC SUBSTRATE.
- PRODUCTS INDICATED ARE BASIS OF DESIGN. REFER TO SPECIFICATIONS FOR ACCEPTABLE COMPARABLE PRODUCTS AND/OR PERFORMANCE REQUIREMENTS.
- ALL FLOOR FINISH CHANGES SHALL OCCUR UNDER CENTERLINE OF DOOR IN CLOSED POSITION OR AT THE CENTERLINE OF AN OPENING WHERE NO DOOR OCCURS. UNLESS OTHERWISE NOTED, REFER TO BASE DETAILS AND TRANSITION DETAILS FOR ADDITIONAL INFORMATION.
- ALL PRELIMINARY COLOR SELECTIONS UPON APPROVAL DURING CONSTRUCTION.

DRA

Drummey Rosane Anderson, Inc.
225 Oakland Road
Studio 205
South Windsor, CT 06074

260 Charles Street
Studio 300
Waltham, MA 02453

Planning | Architecture | Interior Design
Tel: 817.864.1000
www.draai.com


Northeast
Metropolitan
Regional
Vocational High
School

100 Hemlock Road,
Wakefield, MA 01880

© COPYRIGHT 2021 DRUMMEY ROSANE ANDERSON, INC.


MSBA DESIGN
DEVELOPMENT
SUBMISSION

August 4th, 2022

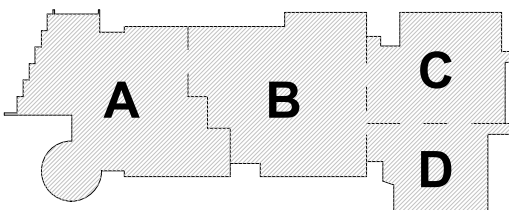

KEY PLAN

PROJECT NORTH
MAGNETIC NORTH

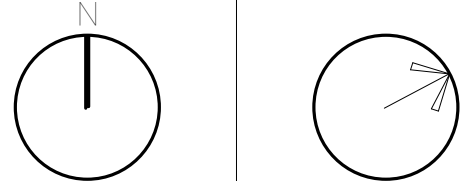

FOURTH LEVEL
FLOOR FINISHES
PLAN - AREA C


Scale: As indicated

Job No.: 20202

Drawn By: DRA

Date: August 4th, 2022

AF1-1-4C

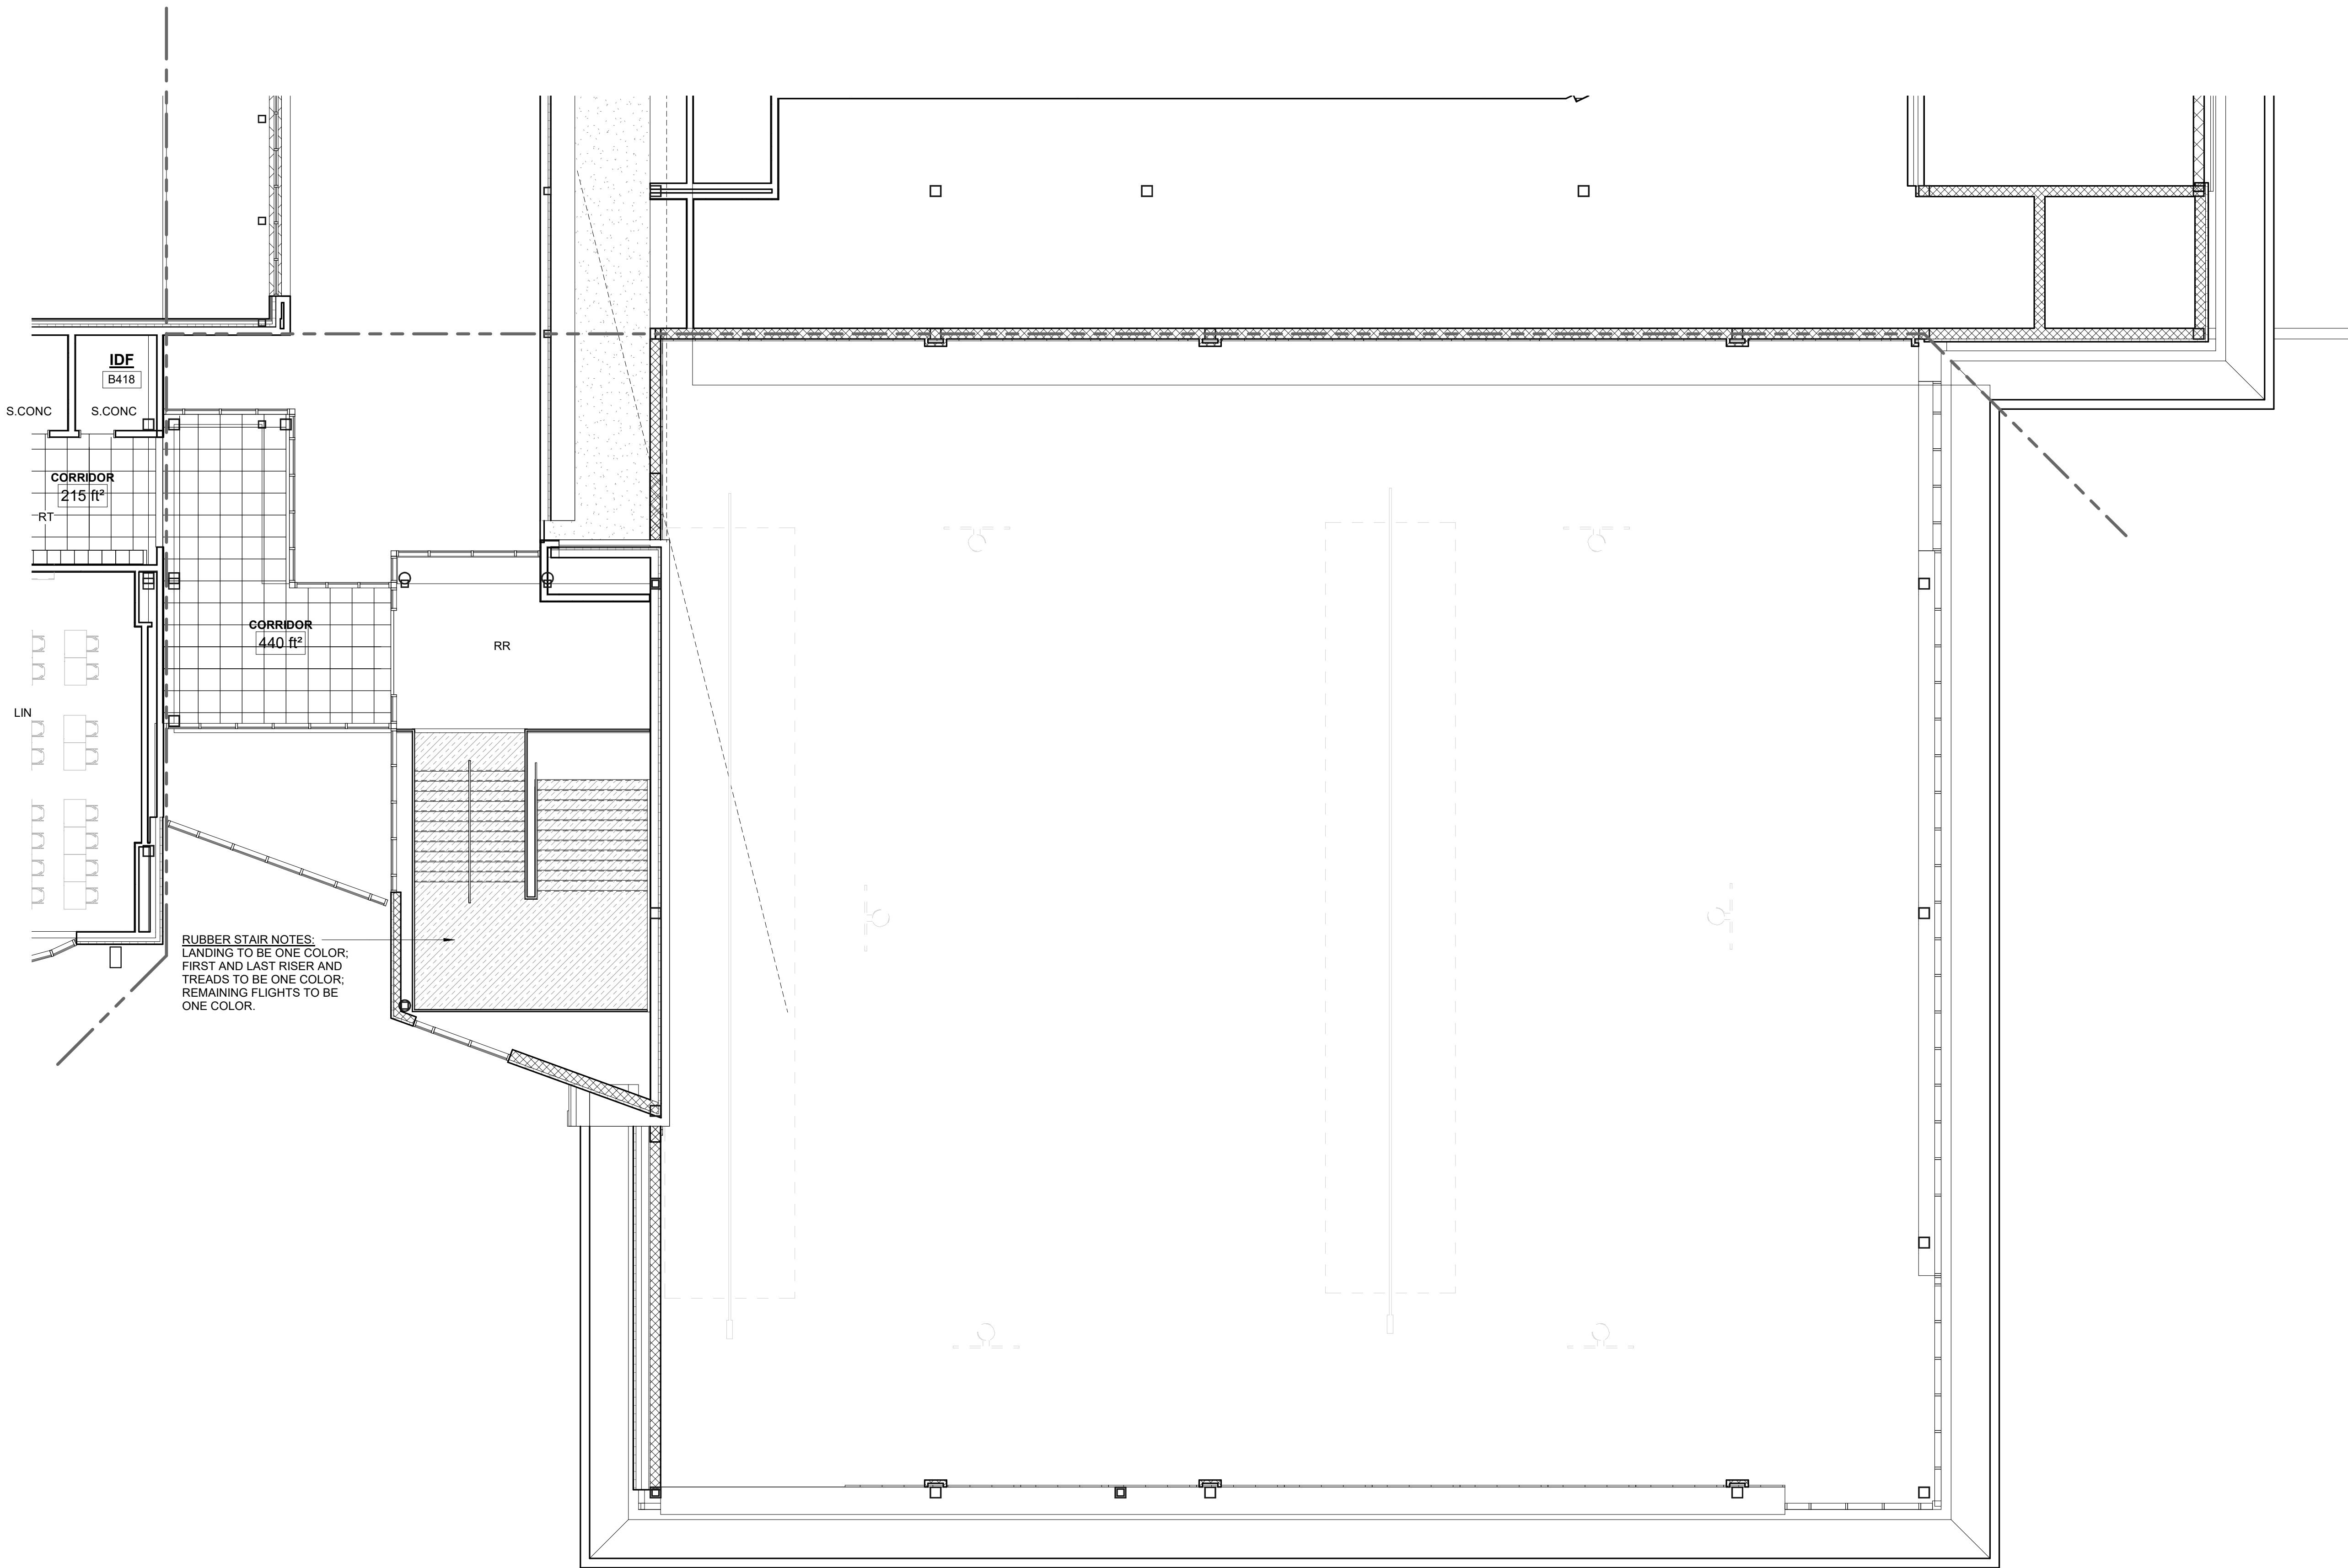

FLOOR FINISH ABBREVIATION	
ASF	ATHLETIC SPORT FLOORING
CMT	CERAMIC MOSAIC TILE
CPT	CARPET
EF	EPOXY FLOORING
FGC	FOOT GRILLE CARPET
LIN	LINOLEUM
LVT	LUXURY VINYL TILE
PP	PORCELAIN FLOOR TILE
RC	RESILIENT CARPET
RR	RUBBER STAIR TREADS & RISERS
RT	RUBBER TILE
RT-ATH	RUBBER ATHLETIC FLOORING
S.CONC	SEALED CONCRETE
SV	SHEET VINYL - SLIP RESISTANT
SV-SR	EPOXY TERRAZZO
T	WOOD ATHLETIC FLOORING
WAF	WALKOFF CARPET
WOC	WOOD SPRUNG STAGE FLOORING
WSSF	

GENERAL NOTES:

- NOTE A**
24" X 24" OF RUBBER TILE IN RECTANGULAR CHECK PATTERN OF RT-1, RT-2, RT-3, RT-4 & RT-5 WITH ACCENT BAND OF RT-5
- NOTE B**
24" X 24" OF RUBBER TILE IN CHECK PATTERN OF RT-1, RT-2, RT-3, RT-4 & RT-5
- NOTE C**
24" X 24" OF RUBBER TILE IN RECTANGULAR CHECK PATTERN OF RT-1, RT-2, RT-3, RT-4 & RT-6 WITH ACCENT BAND OF RT-6
- NOTE D**
24" X 24" OF RUBBER TILE IN CHECK PATTERN OF RT-1, RT-2, RT-3, RT-4 & RT-6
- NOTE E**
24" X 24" OF RUBBER TILE IN RECTANGULAR CHECK PATTERN OF RT-1, RT-2, RT-3, RT-4 & RT-7 WITH ACCENT BAND OF RT-7
- NOTE F**
24" X 24" OF RUBBER TILE IN CHECK PATTERN OF RT-1, RT-2, RT-3, RT-4 & RT-7
- NOTE G**
12" X 24" OF PP FLOOR PATTERN- 4 COLORS

RUBBER TILE LEGEND

RT - = RUBBER TILE MONDO - HARMONI = 24" X 24" TILE
RT-1 = SLIT #H487 = WARM MED GREY
RT-2 = JUTE #H489 = DARK TAN
RT-3 = SAND #H493 = LIGHT GREY
RT-4 = SILK #H492 = LIGHT TAN

RT-5 = EUCALYPTUS #H5145 = DARK GREEN
RT-6 = CURCUMA #H515 = ORANGE
RT-7 = SAFFRON #H511 = YELLOW
RT-8 = DIANTHUS #H510 = LIGHT GREEN

SHEET VINYL LEGEND = TARKETT - IQ OPTIMA

SV-1 = SILVER BELL #0872 = LIGHT GREY
SV-2 = BELUGA #0888 LIGHT TAN
SV-3 = SLATE #0907 = MED GREY
SV-4 = FRENCH PASTRY #0248 = MED TAN
SV-5 = PUTTING GREEN #0252 = LIGHT GREEN
SV-6 = MONARCH FLYING #0268 = ORANGE
SV-7 = YELLOW #0624

LINOLEUM = FORBO MARMOLEUM REAL

LN-1 = DOVE GREY #2610 = LIGHT GREY
LN-2 = CONCRETE #3136 = LIGHT TAN
LN-3 = SLATE GREY #3137 = MED GREY
LN-4 = SERENE GREY #3146 = MED TAN
LN-5 = CHARTREUSE #3224 = GREEN
LN-6 = SAHARA #3174 = ORANGE
LN-7 = DANDELION #3225 = YELLOW

GENERAL NOTES:

- ALL FINISHES SHALL BE INSTALLED IN ACCORDANCE WITH MANUFACTURER'S INSTRUCTIONS AND RECOMMENDATIONS FOR THE SPECIFIC SUBSTRATE.
- PRODUCTS INDICATED ARE BASIS OF DESIGN. REFER TO SPECIFICATIONS FOR ACCEPTABLE COMPARABLE PRODUCTS AND/OR PERFORMANCE REQUIREMENTS.
- ALL FLOOR FINISH CHANGES SHALL OCCUR UNDER CENTERLINE OF DOOR IN CLOSED POSITION OR AT THE CENTERLINE OF AN OPENING WHERE NO DOOR OCCURS, UNLESS OTHERWISE NOTED. REFER TO BASE DETAILS AND TRANSITION DETAILS FOR ADDITIONAL INFORMATION.
- ALL PRELIMINARY COLOR SELECTIONS UPON APPROVAL DURING CONSTRUCTION.

DRA

Drumme Rosane Anderson, Inc.

225 Oakland Road
Studio 205
South Windsor, CT 06074

260 Charles Street
Studio 300
Waltham, MA 02453

Planning | Architecture | Interior Design

Tel: 817.865.1000
www.drainc.com


**Northeast
Metropolitan
Regional
Vocational High
School**

100 Hemlock Road,
Wakefield, MA 01880

© COPYRIGHT 2021 DRUMMEY ROSANE ANDERSON, INC.


MSBA DESIGN
DEVELOPMENT
SUBMISSION

August 4th, 2022

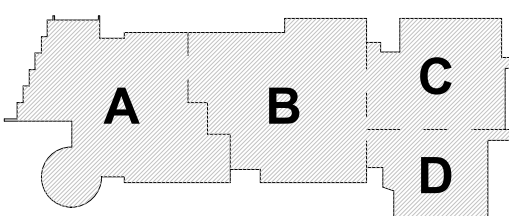

KEY PLAN

PROJECT NORTH MAGNETIC NORTH

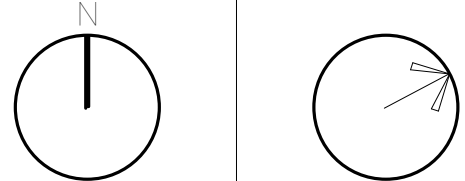

**FOURTH LEVEL
FLOOR FINISHES
PLAN - AREA D**

Scale: As indicated

Job No.: 20202


Drawn By: DRA

Date: August 4th, 2022

AF1-1-4D

1 4-Floor Finish-Fourth Floor Plan-Area D

1/8" = 1'-0"

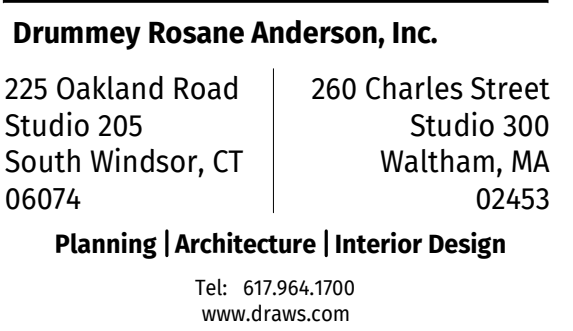

100 Hemlock Road,
Wakefield, MA 01880


© COPYRIGHT 2021 DRUMMEY ROSANE ANDERSON, INC.

MAGNETIC NORTH

AF1-2-0C





1 ALL FINISHES SHALL BE INSTALLED IN ACCORDANCE WITH
2 MANUFACTURER'S INSTRUCTIONS AND RECOMMENDATIONS FOR THE
3 RESPECTIVE MATERIALS.
4 PRODUCTS INDICATED ARE BASIS OF DESIGN. REFER TO SPECIFICATIONS
5 FOR ACCEPTABLE COMPARABLE PRODUCTS AND/OR PERFORMANCE
6 DATA.
7 ALL PRECAST CONCRETE AND CMU WALLS SHALL RECEIVE ONE (1) COAT
8 OF EPOXY PAINT. FRAMED PARTS OF WALLS SHALL RECEIVE TWO (2) COATS
9 OF GYPSUM WALL BOARD TO BE FINISHED WITH ONE (1) COAT PRIMER AND
10 TWO (2) FINISH COATS PAINT AS SPECIFIED.
11 ALL INTERIOR FRAMED PARTS OF WALLS SHALL RECEIVE ALUMINUM GLAZED
12 SYSTEMS ARE FACTORY FINISHED.
13 ALL CMU WALLWORK SHALL RECEIVE EPOXY RESILIENT BASE UNLESS
14 OTHERWISE NOTED.
15 ALL WALLS SHALL RECEIVE RESILIENT BASE. AT ALL SINK BASKETS,
16 CONTINUE WALL AND FLOORING INTO SPACE BENEATH SINK. TYP.
17 REFER TO INTERIOR ELEVATIONS FOR LOCATION OF TACKBOARDS
18 AND/OR WALL PANELS.
19 PROVIDE CERAMIC TILE BASE UNDER LOCKERS AT CLASSROOM
20 DOORS.
21 SEE INTERIOR ELEVATIONS FOR ADDITIONAL INFORMATION.
22 CERAMIC TILE BASE COURSE @ CORRIDORS IS REQUIRED TO BE SCRIBED
23 TO MATCH ADJACENT CORRIDOR TILE.
24 ALL PRELIMINARY COLOR SELECTIONS UPON APPROVAL DURING
25 CONSTRUCTION.
26 EXPOSED TO VIEW MEP AND PF SYSTEMS, INCLUDING BUT NOT LIMITED TO
27 DUCTWORK AND ELECTRICAL CONDUITS, SHALL BE PAINTED TO
28 MATCH ADJACENT WALLS.
29 PROVIDE 4" HIGH 2" WIDE CORNER GUARDS AT ALL EXPOSED WORK
30 QUANTITY

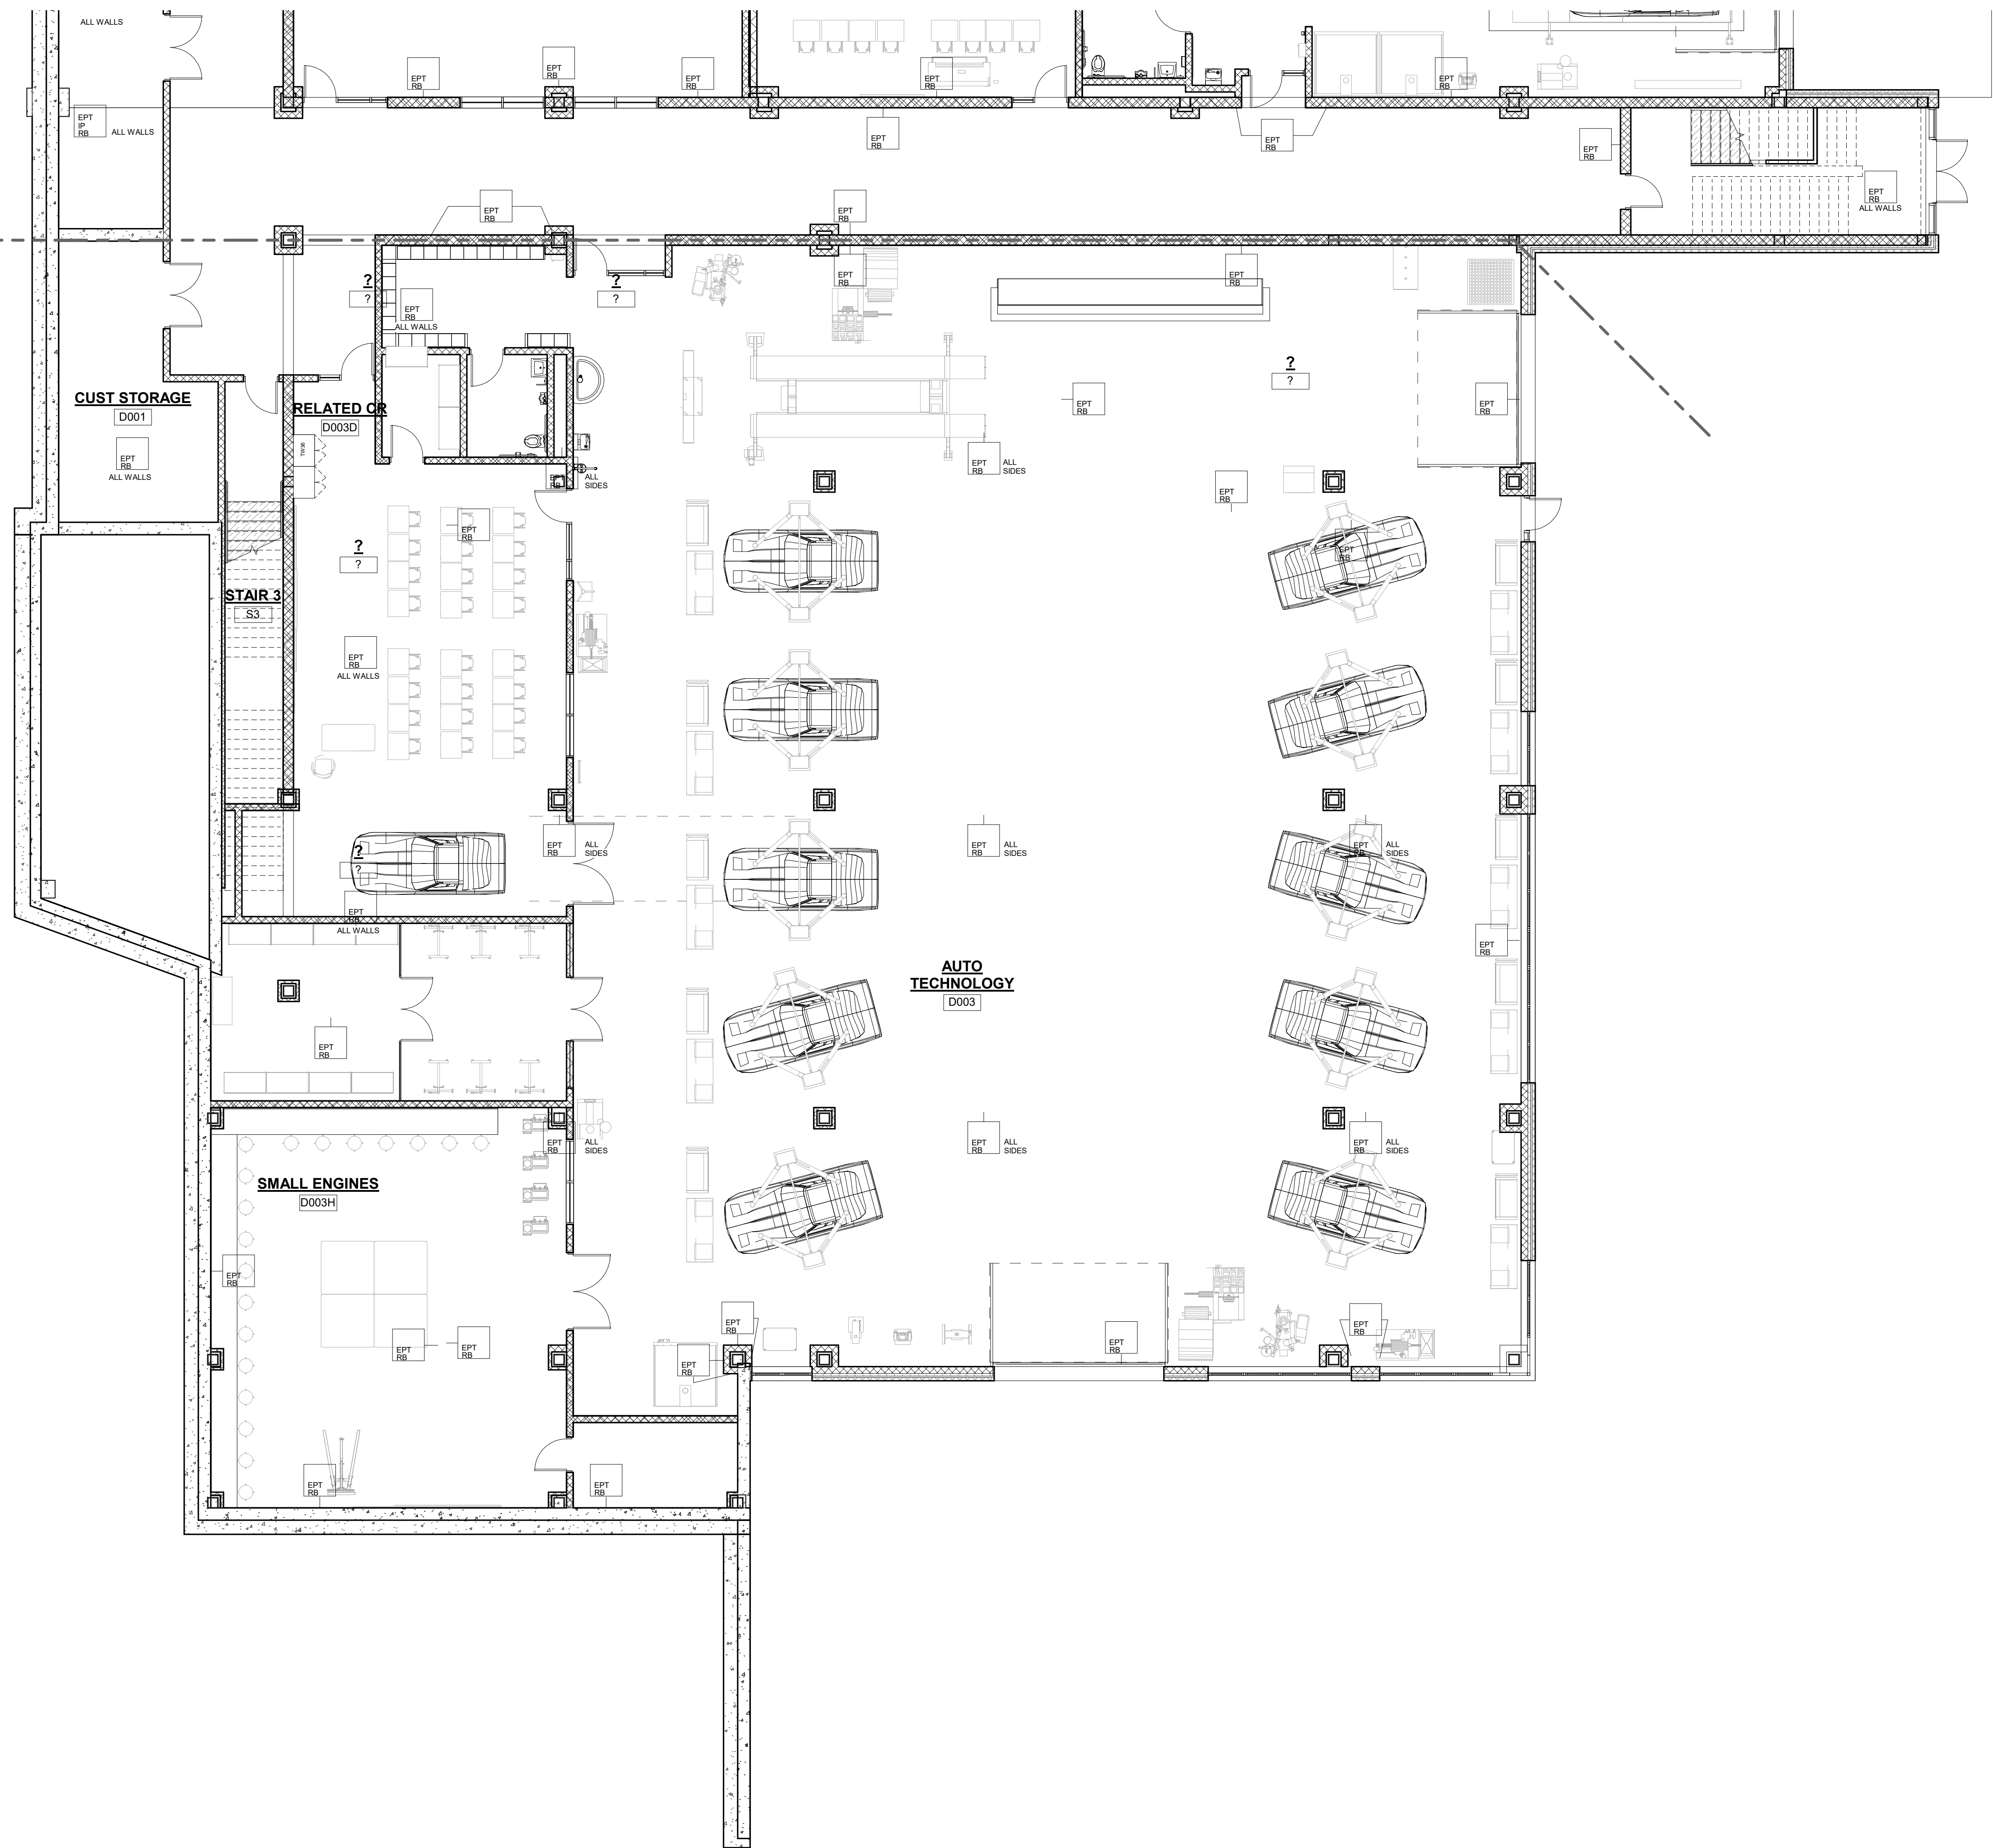

1 LOWER LEVEL - AREA A
1/8" = 1'-0"

- GENERAL NOTES:
- ALL FINISHES SHALL BE INSTALLED IN ACCORDANCE WITH MANUFACTURER'S INSTRUCTIONS AND RECOMMENDATIONS FOR THE SPECIFIC SUBSTRATE.
 - PRODUCTS INDICATED ARE BASIS OF DESIGN; REFER TO SPECIFICATIONS FOR ACCEPTABLE COMPARABLE PRODUCTS AND/OR PERFORMANCE REQUIREMENTS.
 - ALL PRECAST CONCRETE AND CMU WALLS SHALL RECEIVE ONE (1) COAT BLOCK FILLER/PRIMER AND TWO (2) FINISH COATS OF PAINT AS SPECIFIED. GYPSUM WALL BOARD TO BE FINISHED WITH ONE (1) COAT PRIMER AND TWO (2) FINISH COATS OF PAINT AS SPECIFIED.
 - ALL HOLLOW METAL FRAMES ARE TO BE PAINTED. ALUMINUM GLAZING SYSTEMS ARE FACTORY FINISHED.
 - ALL CUSTOM MILLWORK SHALL RECEIVE RESILIENT BASE UNLESS OTHERWISE NOTED.
 - ALL CASEWORK SHALL RECEIVE RESILIENT BASE. AT ALL SINK CABINETS, CONTINUE WALL BASE AND FLOORING INTO SPACE BENEATH SINK. TYP. REFER TO INTERIOR ELEVATIONS FOR LOCATION OF TACKBOARDS, ACOUSTICAL WALL PANELS, AND MARKER BOARDS.
 - PROVIDE CERAMIC TILE BASE UNDER LOCKERS AT CLASSROOM CORRIDORS. TYP.
 - SEE INTERIOR ELEVATIONS FOR ADDITIONAL INFORMATION.
 - CERAMIC TILE BASE COURSE @ CORRIDORS IS REQUIRED TO BE SCRIBED TO PROVIDE AN EVEN JOINT PATTERN ON WALLS.
 - ALL PRELIMINARY COLOR SELECTIONS: UPON APPROVAL DURING CONSTRUCTION.
 - EXPOSED TO VIEW MEP AND FP SYSTEMS, INCLUDING BUT NOT LIMITED TO SPRINKLER PIPES AND ELECTRICAL CONDUITS, SHALL BE PAINTED TO MATCH ADJOINING SURFACES.
 - PROVIDE 4" HIGH 2" WIDE CORNER GUARDS AT ALL EXPOSED GWB OUTSIDE CORNERS.


WALL FINISH LEGEND	
TAG	DESCRIPTION
CTP-5	FULL HEIGHT CERAMIC TILE W/ 1/2" SCHLUTER COVE PROFILE. SEE CERAMIC TILE PATTERN CTP-5
CTP-7	FULL HEIGHT CERAMIC TILE W/ 1/2" SCHLUTER COVE PROFILE. SEE CERAMIC TILE PATTERN CTP-7
CTP-8	FULL HEIGHT CERAMIC TILE W/ 1/2" SCHLUTER COVE PROFILE. SEE CERAMIC TILE PATTERN CTP-8
CTP-9	FULL HEIGHT CERAMIC TILE W/ 1/2" SCHLUTER COVE PROFILE. SEE CERAMIC TILE PATTERN CTP-9
CTP-16	FULL HEIGHT CERAMIC TILE W/ 1/2" SCHLUTER COVE PROFILE. SEE CERAMIC TILE PATTERN CTP-16
CTP-17	FULL HEIGHT CERAMIC TILE W/ 1/2" SCHLUTER COVE PROFILE. SEE CERAMIC TILE PATTERN CTP-17
EPT	CERAMIC TILE CT-1 W/ 1/2" SCHLUTER COVE PROFILE AND EPOXY PAINT ABOVE. SEE CERAMIC TILE PATTERN CTP-1
CTP-1	CERAMIC TILE WAINSCOAT W/ 1/2" SCHLUTER COVE PROFILE AND EPOXY PAINT ABOVE. SEE CERAMIC TILE PATTERN CTP-1
EPT	CERAMIC TILE WAINSCOAT W/ 1/2" SCHLUTER COVE PROFILE AND EPOXY PAINT ABOVE. SEE CERAMIC TILE PATTERN CTP-2
CTP-2	CERAMIC TILE WAINSCOAT W/ 1/2" SCHLUTER COVE PROFILE AND EPOXY PAINT ABOVE. SEE CERAMIC TILE PATTERN CTP-2
EPT	CERAMIC TILE WAINSCOAT W/ 1/2" SCHLUTER COVE PROFILE AND EPOXY PAINT ABOVE. SEE CERAMIC TILE PATTERN CTP-3
CTP-15	CERAMIC TILE WAINSCOAT W/ 1/2" SCHLUTER COVE PROFILE AND EPOXY PAINT ABOVE. SEE CERAMIC TILE PATTERN CTP-15
EPT	CERAMIC TILE WAINSCOAT W/ 1/2" SCHLUTER COVE PROFILE AND EPOXY PAINT ABOVE. SEE CERAMIC TILE PATTERN CTP-16
CTP-16	CERAMIC TILE WAINSCOAT W/ 1/2" SCHLUTER COVE PROFILE AND EPOXY PAINT ABOVE. SEE CERAMIC TILE PATTERN CTP-16
EPT	CERAMIC TILE WAINSCOAT W/ 1/2" SCHLUTER COVE PROFILE AND EPOXY PAINT ABOVE. SEE CERAMIC TILE PATTERN CTP-17
CTP-17	CERAMIC TILE WAINSCOAT W/ 1/2" SCHLUTER COVE PROFILE AND EPOXY PAINT ABOVE. SEE CERAMIC TILE PATTERN CTP-17
EPT	EPOXY PAINT W/ RUBBER COVE BASE.
EPB	4'-0" HIGH A.F.F. FIBERGLASS REINFORCED PANEL W/ EPOXY PAINT ABOVE AND EPOXY BASE.
EPB	EPOXY PAINT OVER INTUMESCENT FIRE RATED PAINT W/ RESILIENT BASE.
EPB	EPOXY PAINT W/ RESILIENT BASE.
EPB	WOOD PANELS
EPB	FULL HEIGHT FIBERGLASS REINFORCED PANEL W/ EPOXY BASE.
EPB	PERFORATED PAINTED METAL PANELS
EPB	PERFORATED PAINTED METAL PANELS
EPB	WOOD PANELS
EPB	WOOD PANELS
EPB	METAL COLUMN COVER
EPB	PHENOLIC RESIN PANEL W/ PORCELAIN PAVER BASE
EPB	PAINT W/ RESILIENT BASE.
EPB	PAINT W/ SHEET VINYL BASE.
EPB	PAINT/ FABRIC WRAPPED ACOUSTIC PANEL
EPB	FULL HEIGHT PORCELAIN WALL TILE W/ PORCELAIN PAVER BASE
EPB	EPOXY PAINT W/ RUBBER COVE BASE.
EPB	FULL HEIGHT THIN PORCELAIN TILE W/ PORCELAIN PAVER BASE

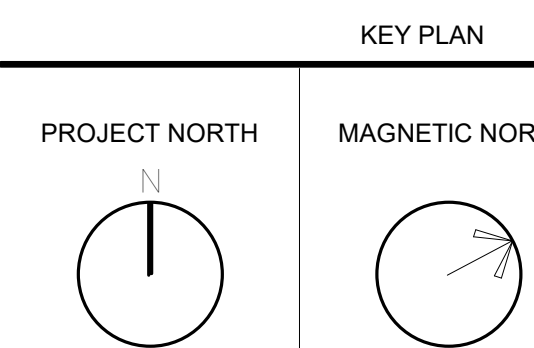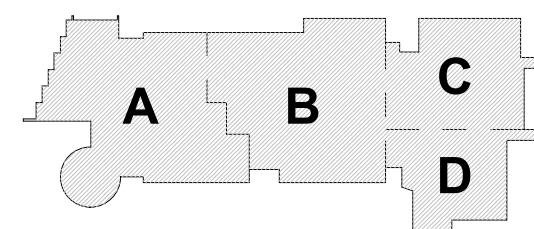

LOWER LEVEL WALL FINISHES PLAN - AREA D

Scale: As indicated
Job No.: 20202
Drawn By: DRA
Date: August 4th, 2022

AF1-2-0D

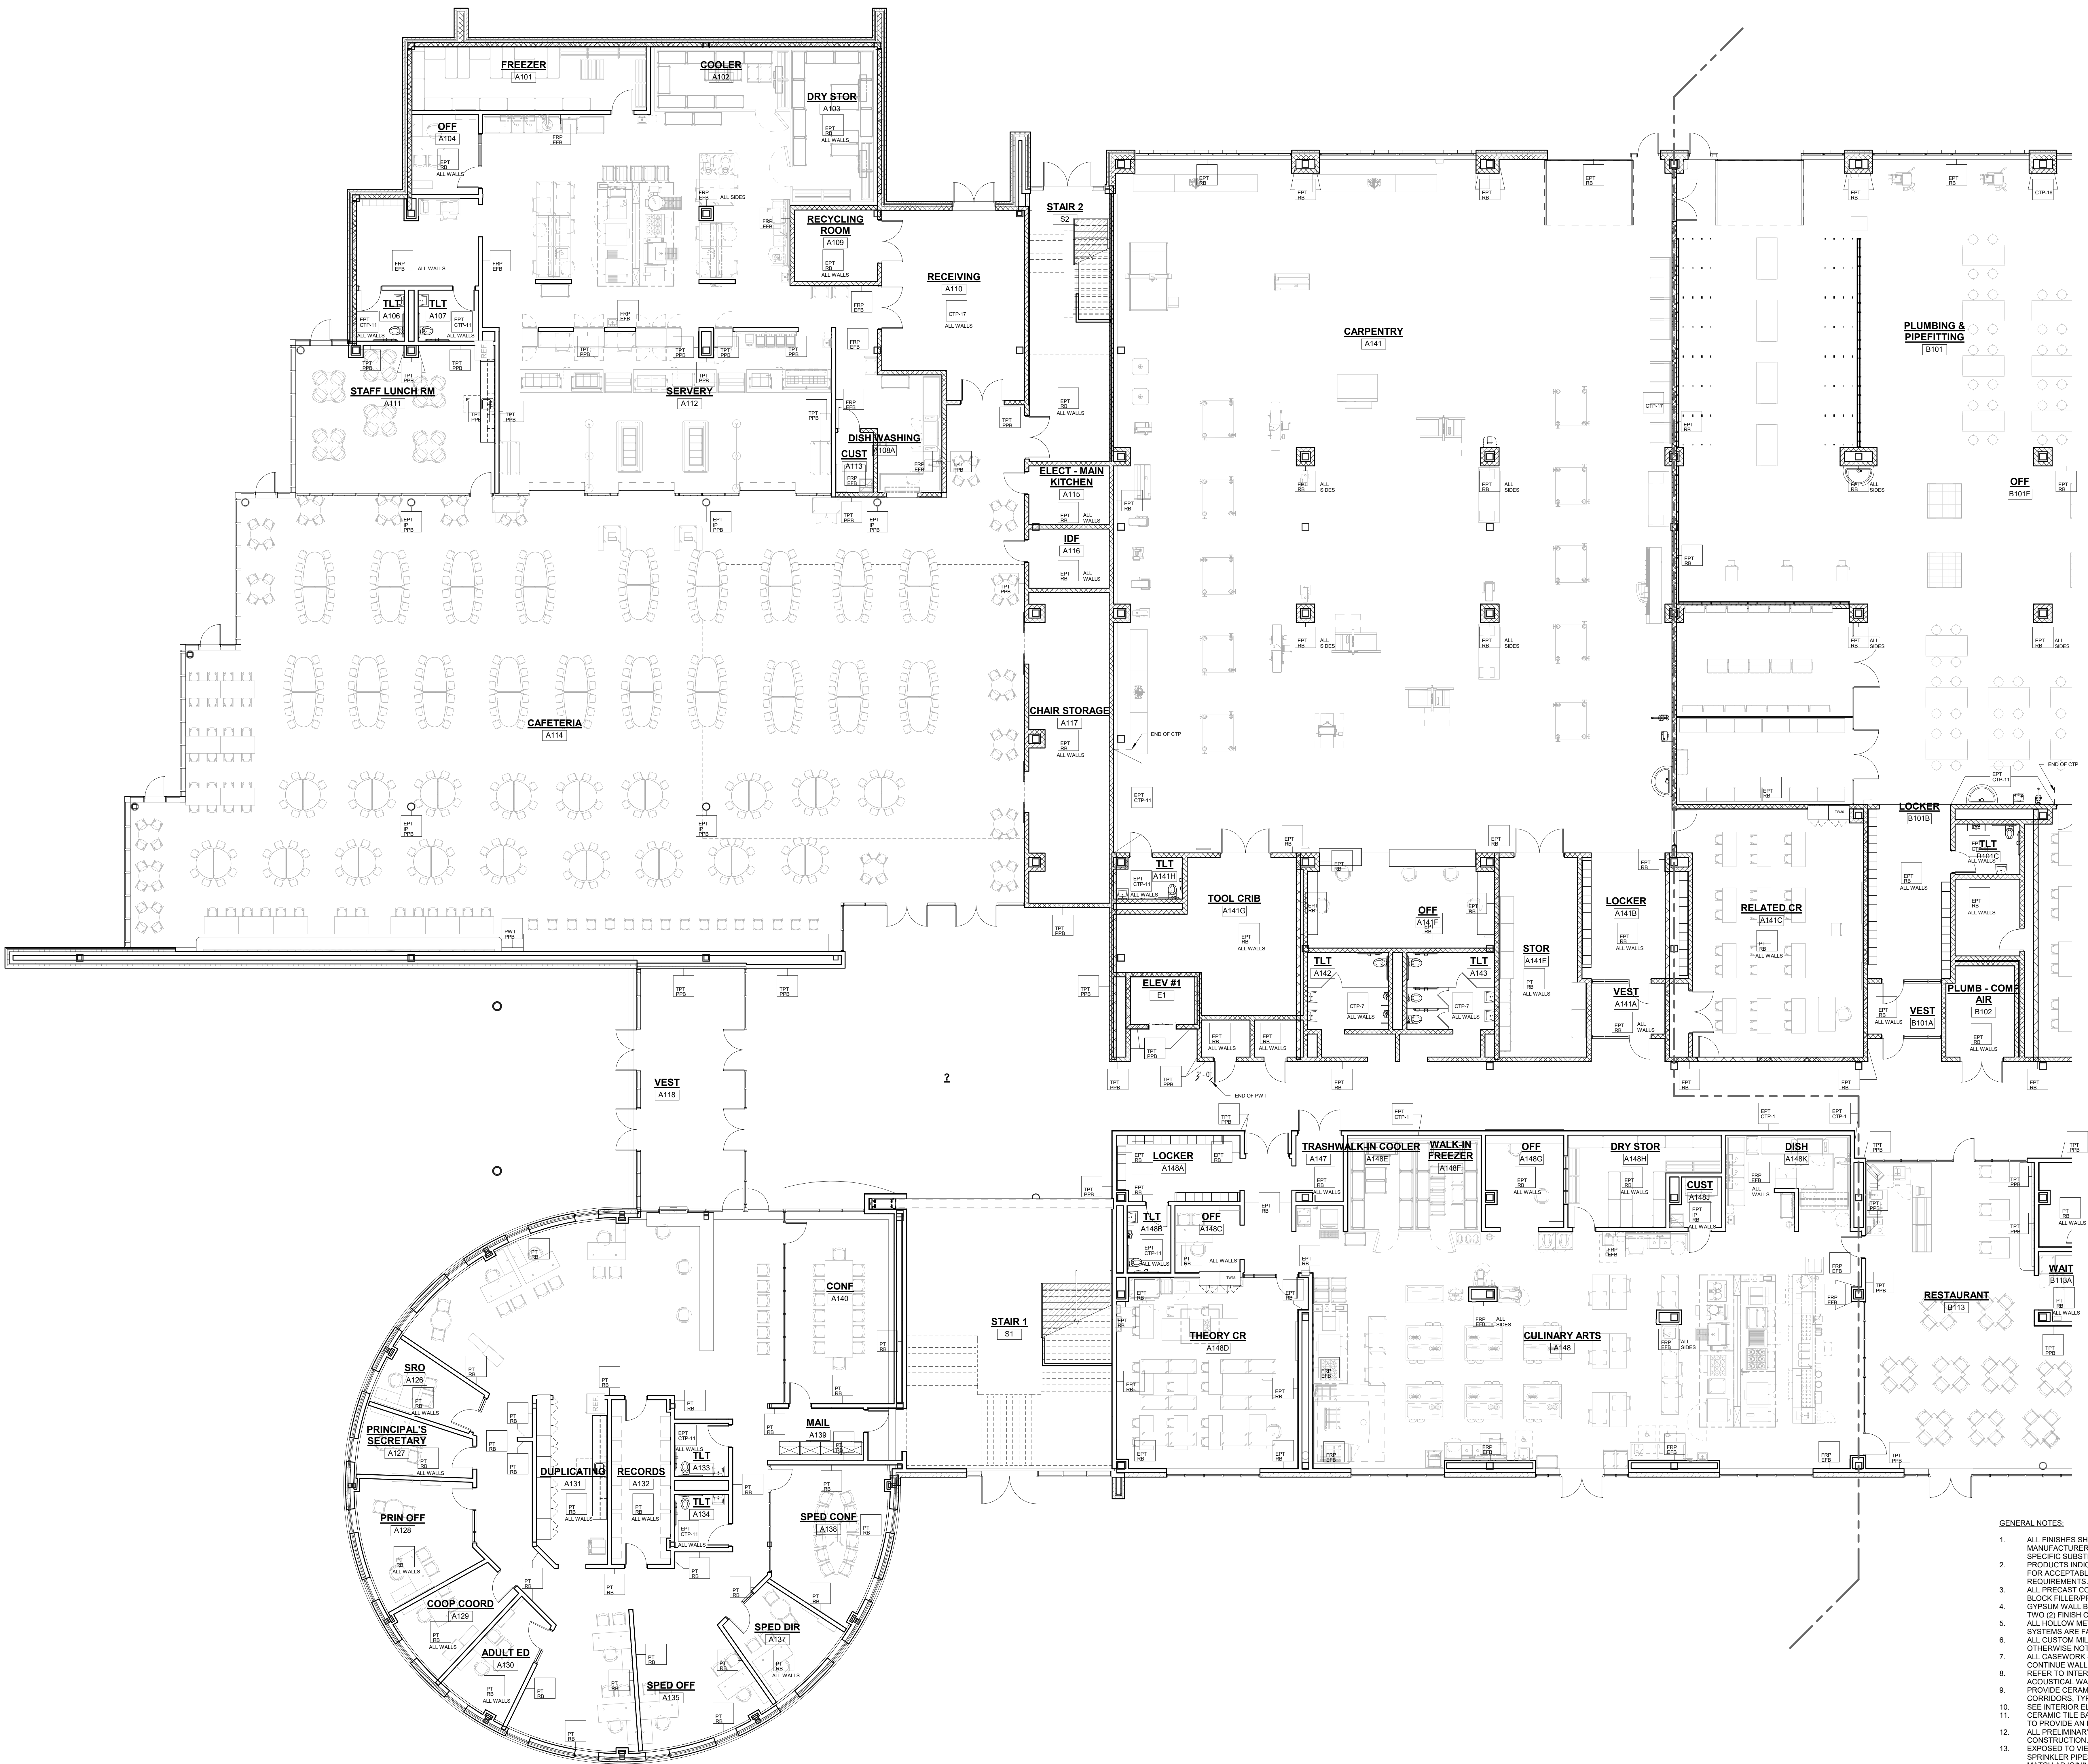

WALL FINISH LEGEND	
TAG	DESCRIPTION
CTP-5	FULL HEIGHT CERAMIC TILE W/ 1/2" SCHLUTER COVE PROFILE. SEE CERAMIC TILE PATTERN CTP-5
CTP-7	FULL HEIGHT CERAMIC TILE W/ 1/2" SCHLUTER COVE PROFILE. SEE CERAMIC TILE PATTERN CTP-7
CTP-8	FULL HEIGHT CERAMIC TILE W/ 1/2" SCHLUTER COVE PROFILE. SEE CERAMIC TILE PATTERN CTP-8
CTP-9	FULL HEIGHT CERAMIC TILE W/ 1/2" SCHLUTER COVE PROFILE. SEE CERAMIC TILE PATTERN CTP-9
CTP-10	FULL HEIGHT CERAMIC TILE W/ 1/2" SCHLUTER COVE PROFILE. SEE CERAMIC TILE PATTERN CTP-10
CTP-11	FULL HEIGHT CERAMIC TILE W/ 1/2" SCHLUTER COVE PROFILE. SEE CERAMIC TILE PATTERN CTP-11
CTP-12	FULL HEIGHT CERAMIC TILE W/ 1/2" SCHLUTER COVE PROFILE. SEE CERAMIC TILE PATTERN CTP-12
CTP-13	FULL HEIGHT CERAMIC TILE W/ 1/2" SCHLUTER COVE PROFILE. SEE CERAMIC TILE PATTERN CTP-13
CTP-14	FULL HEIGHT CERAMIC TILE W/ 1/2" SCHLUTER COVE PROFILE. SEE CERAMIC TILE PATTERN CTP-14
- GENERAL NOTES:
- ALL FINISHES SHALL BE INSTALLED IN ACCORDANCE WITH MANUFACTURER'S INSTRUCTIONS AND RECOMMENDATIONS FOR THE SPECIFIC SUBSTRATE.
 - PRODUCTS INDICATED ARE BASIS OF DESIGN. REFER TO SPECIFICATIONS FOR ACCEPTABLE COMPARABLE PRODUCTS AND/OR PERFORMANCE REQUIREMENTS.
 - ALL PRECAST CONCRETE AND CMU WALLS SHALL RECEIVE ONE (1) COAT BLOCK FILLER/PRIMER AND TWO (2) FINISH COATS PAINT AS SPECIFIED. GYPSUM WALL BOARD TO BE FINISHED WITH ONE (1) COAT PRIMER AND TWO (2) FINISH COATS PAINT AS SPECIFIED.
 - ALL HOLLOW METAL FRAMES ARE TO BE PAINTED. ALUMINUM GLAZING SYSTEMS ARE FACTORY FINISHED.
 - ALL CUSTOM MILLWORK SHALL RECEIVE RESILIENT BASE UNLESS OTHERWISE NOTED.
 - ALL CASEWORK SHALL RECEIVE RESILIENT BASE. AT ALL SINK CABINETS, CONTINUE WALL BASE AND FLOORING INTO SPACE BENEATH SINK. TYP. REFER TO INTERIOR ELEVATIONS FOR LOCATION OF TACKBOARDS.
 - ACoustical WALL PANELS, AND MARKER BOARDS.
 - PROVIDE CERAMIC TILE BASE UNDER LOCKERS AT CLASSROOM CORRIDORS. TYP.
 - SEE INTERIOR ELEVATIONS FOR ADDITIONAL INFORMATION.
 - CERAMIC TILE BASE COURSE @ CORRIDORS IS REQUIRED TO BE SCRIBED TO PROVIDE AN EVEN JOINT PATTERN ON WALLS.
 - ALL PRELIMINARY COLOR SELECTIONS UPON APPROVAL DURING CONSTRUCTION.
 - EXPOSED TO VIEW MEP AND FP SYSTEMS, INCLUDING BUT NOT LIMITED TO SPRINKLER PIPES AND ELECTRICAL CONDUITS, SHALL BE PAINTED TO MATCH ADJOINING SURFACES.
 - PROVIDE 4" HIGH 2" WIDE CORNER GUARDS AT ALL EXPOSED GWB OUTSIDE CORNERS.

1 FIRST FLOOR SHOPS
1/8" = 1'-0"

DRA

DrummeY Rosane Anderson, Inc.
225 Oakland Road
Studio 205
South Windsor, CT 06074
Tel: 617.864.1000
www.dra.com

260 Charles Street
Studio 300
Waltham, MA 02453
02453
Planning | Architecture | Interior Design

Northeast
Metropolitan
Regional
Vocational High
School

100 Hemlock Road,
Wakefield, MA 01880

MSBA DESIGN
DEVELOPMENT
SUBMISSION

August 4th, 2022

A B C D

KEY PLAN

PROJECT NORTH

MAGNETIC NORTH

FIRST LEVEL
WALL FINISHES
PLAN - AREA A

Scale: As indicated
Job No.: 20202
Drawn By: DRA
Date: August 4th, 2022

AF1-2-1A



WALL FINISH LEGEND	
TAG	DESCRIPTION
CTP-5	FULL HEIGHT CERAMIC TILE W/ 1/2" SCHLUTER COVE PROFILE. SEE CERAMIC TILE PATTERN CTP-5
CTP-7	FULL HEIGHT CERAMIC TILE W/ 1/2" SCHLUTER COVE PROFILE. SEE CERAMIC TILE PATTERN CTP-7
CTP-8	FULL HEIGHT CERAMIC TILE W/ 1/2" SCHLUTER COVE PROFILE. SEE CERAMIC TILE PATTERN CTP-8
CTP-9	FULL HEIGHT CERAMIC TILE W/ 1/2" SCHLUTER COVE PROFILE. SEE CERAMIC TILE PATTERN CTP-9
CTP-10	FULL HEIGHT CERAMIC TILE W/ 1/2" SCHLUTER COVE PROFILE. SEE CERAMIC TILE PATTERN CTP-10
CTP-11	FULL HEIGHT CERAMIC TILE W/ 1/2" SCHLUTER COVE PROFILE. SEE CERAMIC TILE PATTERN CTP-11
EPT	CERAMIC TILE CT-1 W/ 1/2" SCHLUTER COVE PROFILE AND EPOXY PAINT ABOVE.
CTB	CERAMIC TILE WAINSCOT W/ 1/2" SCHLUTER COVE PROFILE AND EPOXY PAINT ABOVE. SEE CERAMIC TILE PATTERN CTP-1
EPT	CERAMIC TILE WAINSCOT W/ 1/2" SCHLUTER COVE PROFILE AND EPOXY PAINT ABOVE. SEE CERAMIC TILE PATTERN CTP-2
EPT	CERAMIC TILE WAINSCOT W/ 1/2" SCHLUTER COVE PROFILE AND EPOXY PAINT ABOVE. SEE CERAMIC TILE PATTERN CTP-3
EPT	EPOXY PAINT W/ RUBBER COVE BASE.
EPT	4'-0" HIGH A.F.F. FIBERGLASS REINFORCED PANEL W/ EPOXY PAINT ABOVE AND EPOXY BASE.
EPT	EPOXY PAINT OVER NTUMESCENT FIRE RATED PAINT W/ RESILIENT BASE.
EPT	EPOXY PAINT W/ RESILIENT BASE.
EPT	WOOD PANELS
FRP	FULL HEIGHT FIBERGLASS REINFORCED PANEL W/ EPOXY BASE.
EPT	PERFORATED PAINTED METAL PANELS
FRP	PERFORATED PAINTED METAL PANELS
FRP	WOOD PANELS
FRP	WOOD PANELS
FRP	WOOD PANELS
FRP	METAL COLUMN COVER
MCC	PHENOLIC RESIN PANEL W/ PORCELAIN PAVER BASE.
FRP	PAINT W/ RESILIENT BASE.
FRP	PAINT W/ SHEET VINYL BASE.
FRP	PAINT/ FABRIC WRAPPED ACOUSTIC PANEL
FRP	FULL HEIGHT PORCELAIN WALL TILE W/ PORCELAIN PAVER BASE.
FRP	EPOXY PAINT W/ RUBBER COVE BASE. FULL HEIGHT TWIN PORCELAIN TILE W/ PORCELAIN PAVER BASE.
FRP	

- GENERAL NOTES:**
- ALL FINISHES SHALL BE INSTALLED IN ACCORDANCE WITH MANUFACTURER'S INSTRUCTIONS AND RECOMMENDATIONS FOR THE SPECIFIC SUBSTRATE.
 - PRODUCTS INDICATED ARE BASIS OF DESIGN. REFER TO SPECIFICATIONS FOR ACCEPTABLE COMPARABLE PRODUCTS AND/OR PERFORMANCE REQUIREMENTS.
 - ALL PRECAST CONCRETE AND CMU WALLS SHALL RECEIVE ONE (1) COAT BLOCK FILLER/PRIMER AND TWO (2) FINISH COATS PAINT AS SPECIFIED. GYPSUM WALL BOARD TO BE FINISHED WITH ONE (1) COAT PRIMER AND TWO (2) FINISH COATS PAINT AS SPECIFIED.
 - ALL HOLLOW METAL FRAMES ARE TO BE PAINTED. ALUMINUM GLAZING SYSTEMS ARE FACTORY FINISHED.
 - ALL CUSTOM MILLWORK SHALL RECEIVE RESILIENT BASE UNLESS OTHERWISE NOTED.
 - ALL CASEWORK SHALL RECEIVE RESILIENT BASE. AT ALL SINK CABINETS, CONTINUE WALL BASE AND FLOORING INTO SPACE BENEATH SINK. TYP. REFER TO INTERIOR ELEVATIONS FOR LOCATION OF TACKBOARDS.
 - ACUSTICAL WALL PANELS, AND MARKER BOARDS.
 - PROVIDE CERAMIC TILE BASE UNDER LOCKERS AT CLASSROOM CORRIDORS, TYP.
 - SEE INTERIOR ELEVATIONS FOR ADDITIONAL INFORMATION.
 - CERAMIC TILE BASE COURSE @ CORRIDORS IS REQUIRED TO BE SCRIBED TO PROVIDE AN EVEN JOINT PATTERN ON WALLS.
 - ALL PRELIMINARY COLOR SELECTIONS UPON APPROVAL DURING CONSTRUCTION.
 - EXPOSED TO VIEW MEP AND FP SYSTEMS, INCLUDING BUT NOT LIMITED TO SPRINKLER PIPES AND ELECTRICAL CONDUITS, SHALL BE PAINTED TO MATCH ADJOINING SURFACES.
 - PROVIDE 4" HIGH 2" WIDE CORNER GUARDS AT ALL EXPOSED GWB OUTSIDE CORNERS.

DRA

Drummeys Rosane Anderson, Inc.

225 Oakland Road
Studio 205
South Windsor, CT 06074

260 Charles Street
Studio 300
Waltham, MA 02453

Planning Architecture Interior Design

Tel: 617.966.1100
www.dra.com

Northeast
Metropolitan
Regional
Vocational High
School

100 Hemlock Road,
Wakefield, MA 01880

MSBA DESIGN
DEVELOPMENT
SUBMISSION

August 4th, 2022

A B C D

KEY PLAN


PROJECT NORTH

MAGNETIC NORTH

FIRST LEVEL
WALL FINISHES
PLAN - AREA B

Scale: As indicated
Job No.: 20202
Drawn By: DRA
Date: August 4th, 2022

AF1-2-1B

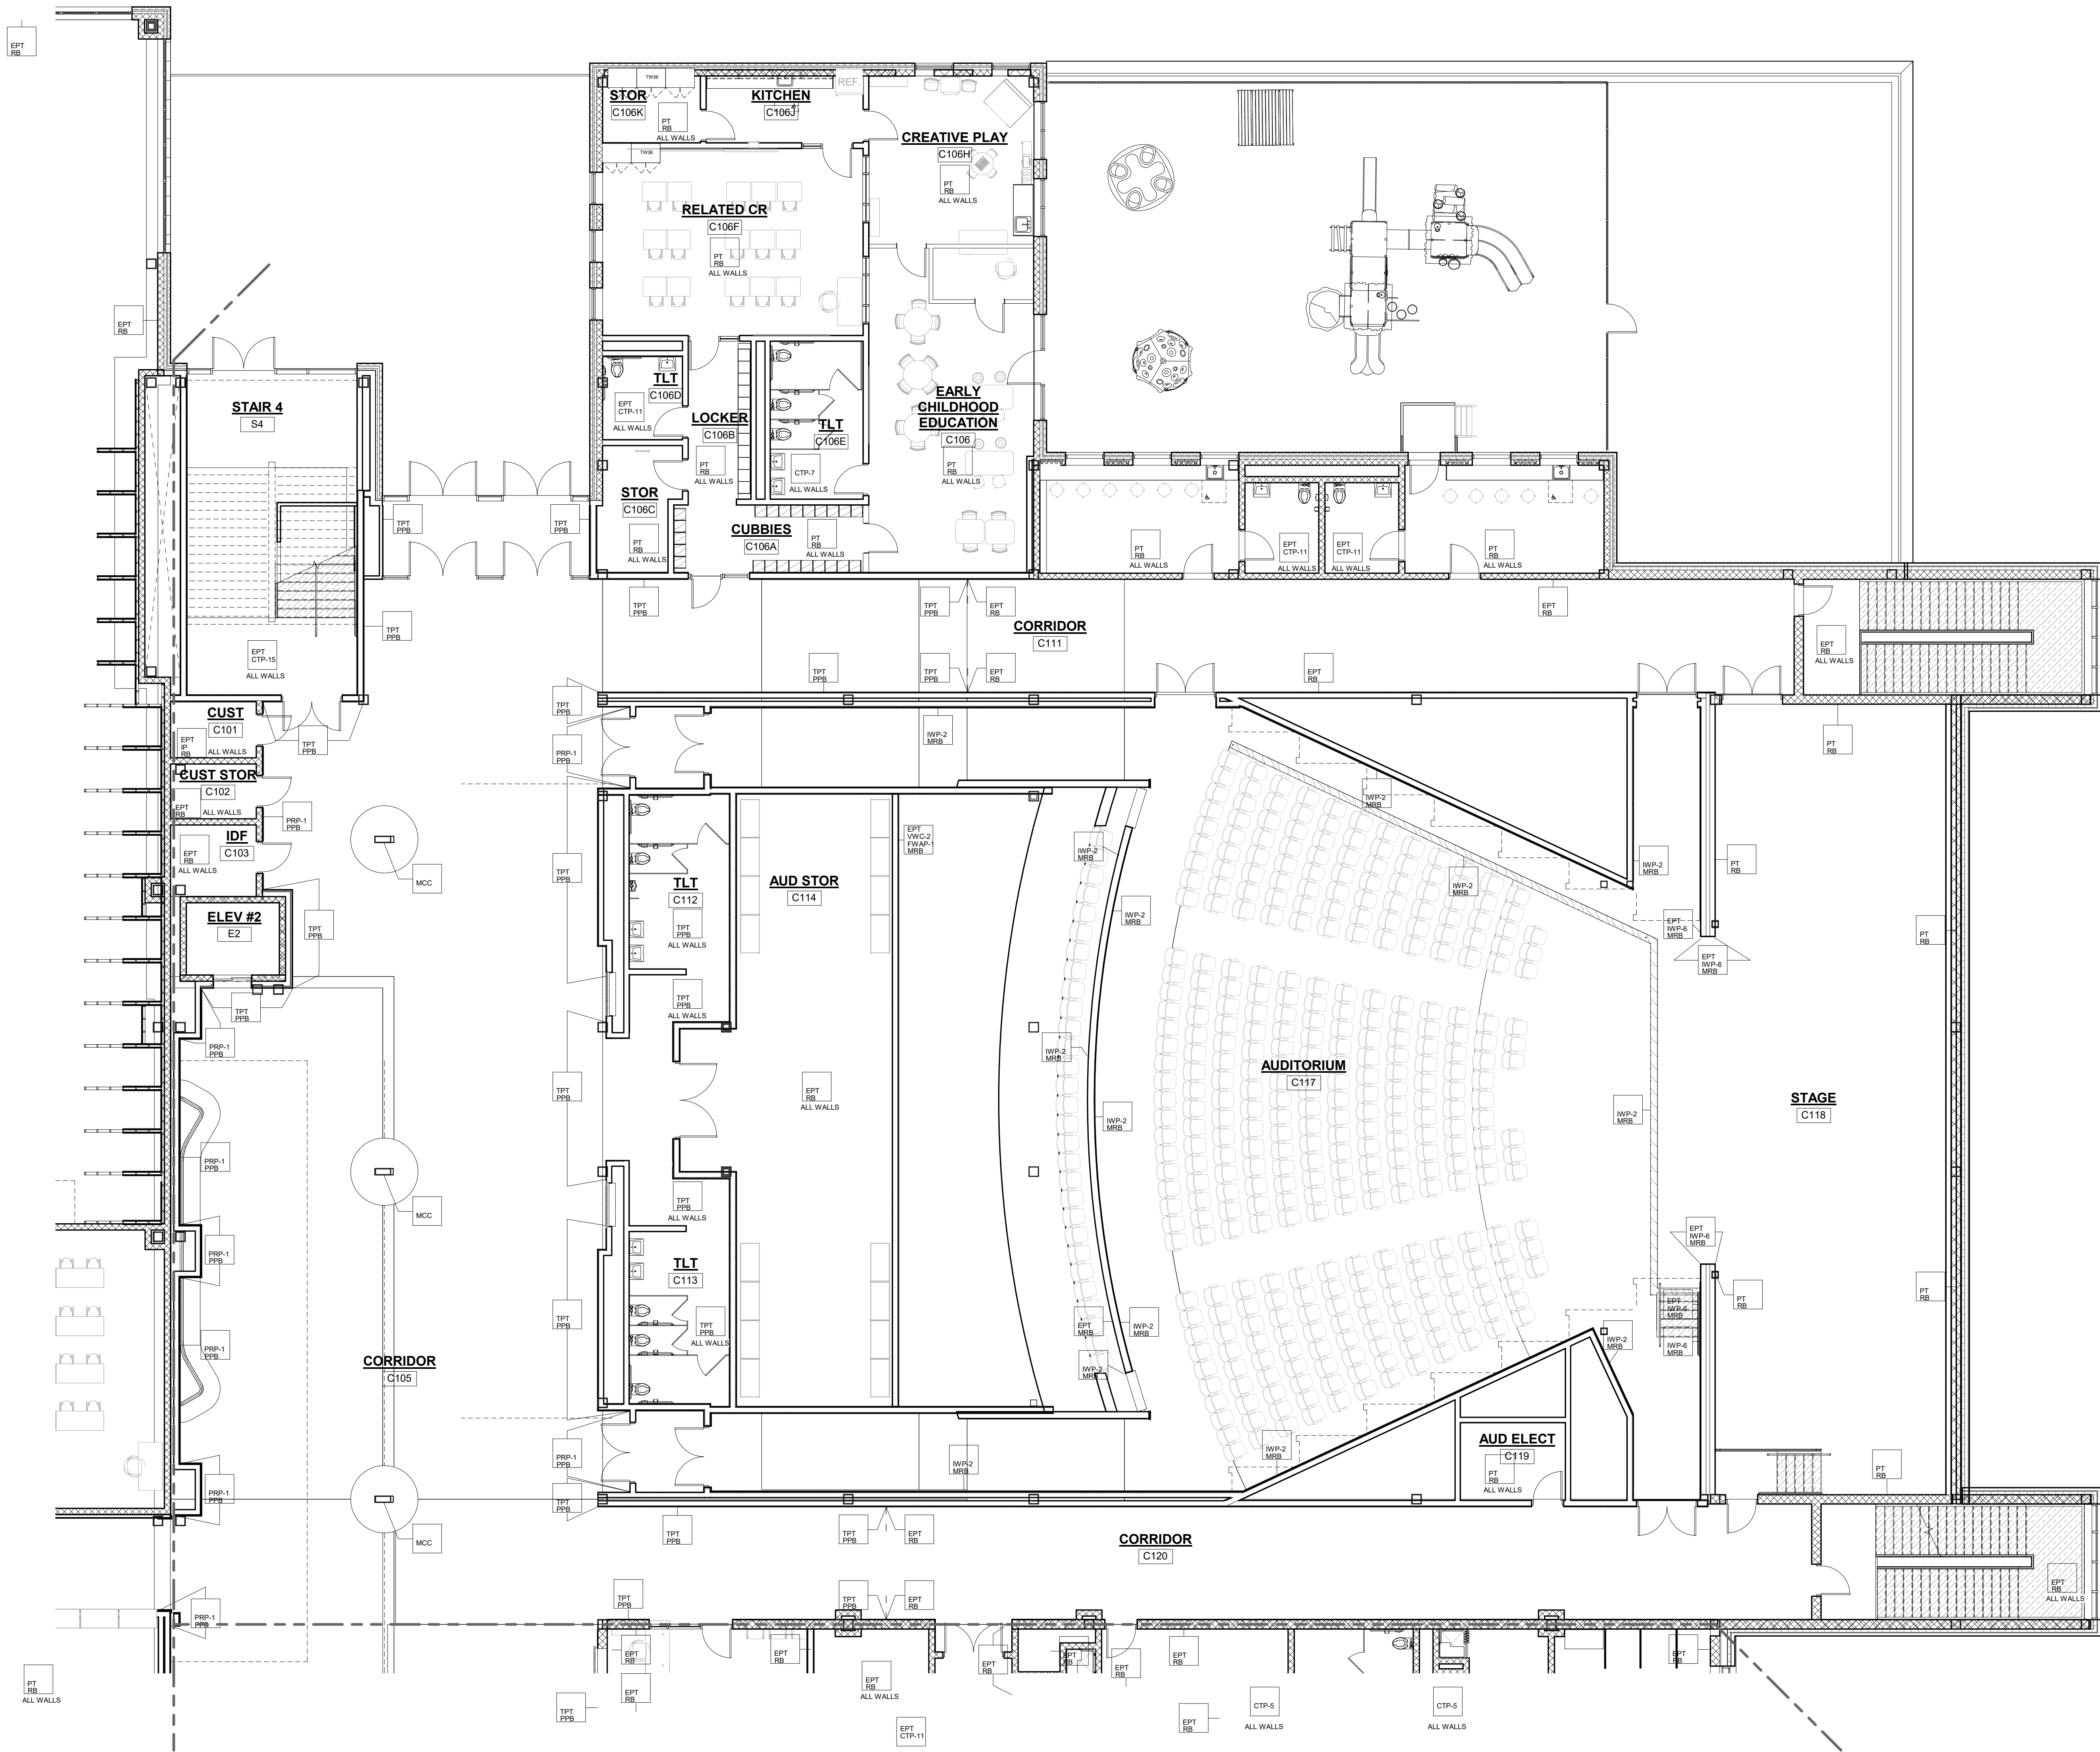

1 FIRST FLOOR SHOPS
1/8" = 1'-0"

WALL FINISH LEGEND	
TAG	DESCRIPTION
CTP-5	FULL HEIGHT CERAMIC TILE W/ 1/2" SCHLUTER COVE PROFILE. SEE CERAMIC TILE PATTERN CTP-5
CTP-7	FULL HEIGHT CERAMIC TILE W/ 1/2" SCHLUTER COVE PROFILE. SEE CERAMIC TILE PATTERN CTP-7
CTP-8	FULL HEIGHT CERAMIC TILE W/ 1/2" SCHLUTER COVE PROFILE. SEE CERAMIC TILE PATTERN CTP-8
CTP-9	FULL HEIGHT CERAMIC TILE W/ 1/2" SCHLUTER COVE PROFILE. SEE CERAMIC TILE PATTERN CTP-9
CTP-100	FULL HEIGHT CERAMIC TILE W/ 1/2" SCHLUTER COVE PROFILE. SEE CERAMIC TILE PATTERN CTP-100

- GENERAL NOTES:
- ALL FINISHES SHALL BE INSTALLED IN ACCORDANCE WITH MANUFACTURER'S INSTRUCTIONS AND RECOMMENDATIONS FOR THE SPECIFIC SUBSTRATE.
 - PRODUCTS INDICATED ARE BASIS OF DESIGN. REFER TO SPECIFICATIONS FOR ACCEPTABLE COMPARABLE PRODUCTS AND/OR PERFORMANCE REQUIREMENTS.
 - ALL PRECAST CONCRETE AND CMU WALLS SHALL RECEIVE ONE (1) COAT BLOCK FILLER/PRIMER AND TWO (2) FINISH COATS PAINT AS SPECIFIED. GYPSUM WALL BOARD TO BE FINISHED WITH ONE (1) COAT PRIMER AND TWO (2) FINISH COATS PAINT AS SPECIFIED.
 - ALL HOLLOW METAL FRAMES ARE TO BE PAINTED. ALUMINUM GLAZING SYSTEMS ARE FACTORY FINISHED.
 - ALL CUSTOM MILLWORK SHALL RECEIVE RESILIENT BASE UNLESS OTHERWISE NOTED.
 - ALL CASEWORK SHALL RECEIVE RESILIENT BASE. AT ALL SINK CABINETS, CONTINUE WALL BASE AND FLOORING INTO SPACE BENEATH SINK. TYP. REFER TO INTERIOR ELEVATIONS FOR LOCATION OF TACKBOARDS, ACoustICAL WALL PANELS, AND MARKER BOARDS.
 - PROVIDE CERAMIC TILE BASE UNDER LOCKERS AT CLASSROOM CORRIDORS. TYP.
 - SEE INTERIOR ELEVATIONS FOR ADDITIONAL INFORMATION.
 - CERAMIC TILE BASE COURSE @ CORRIDORS IS REQUIRED TO BE SCRIBED TO PROVIDE AN EVEN JOINT PATTERN ON WALLS.
 - ALL PRELIMINARY COLOR SELECTIONS UPON APPROVAL DURING CONSTRUCTION.
 - EXPOSED TO VIEW MEP AND PP SYSTEMS, INCLUDING BUT NOT LIMITED TO SPRINKLER PIPES AND ELECTRICAL CONDUITS, SHALL BE PAINTED TO MATCH ADJOINING SURFACES.
 - PROVIDE A HIGH 2" WIDE CORNER GUARDS AT ALL EXPOSED GWB OUTSIDE CORNERS.

DRA



Drumme Rosane Anderson, Inc.
225 Oakland Road
Studio 205
South Windsor, CT 06074
Tel: 817.865.1000
www.dra.com

260 Charles Street
Studio 300
Waltham, MA 02453
Tel: 817.865.1000
www.dra.com

Northeast
Metropolitan
Regional
Vocational High
School


100 Hemlock Road,
Wakefield, MA 01880

MSBA DESIGN
DEVELOPMENT
SUBMISSION
August 4th, 2022

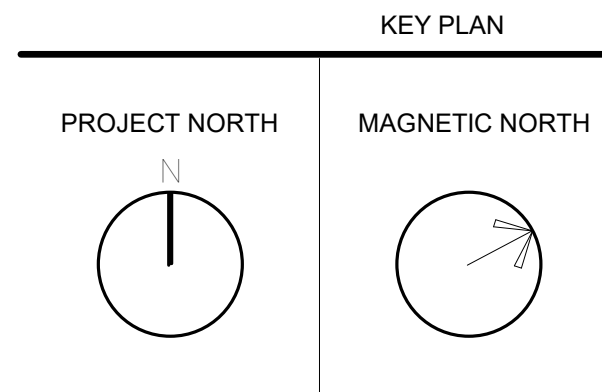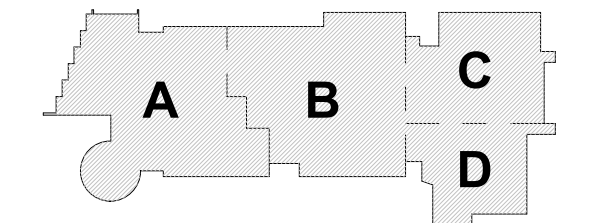

FIRST LEVEL
WALL FINISHES
PLAN - AREA C

Scale: As indicated
Job No.: 20202
Drawn By: DRA
Date: August 4th, 2022
AF1-2-1C

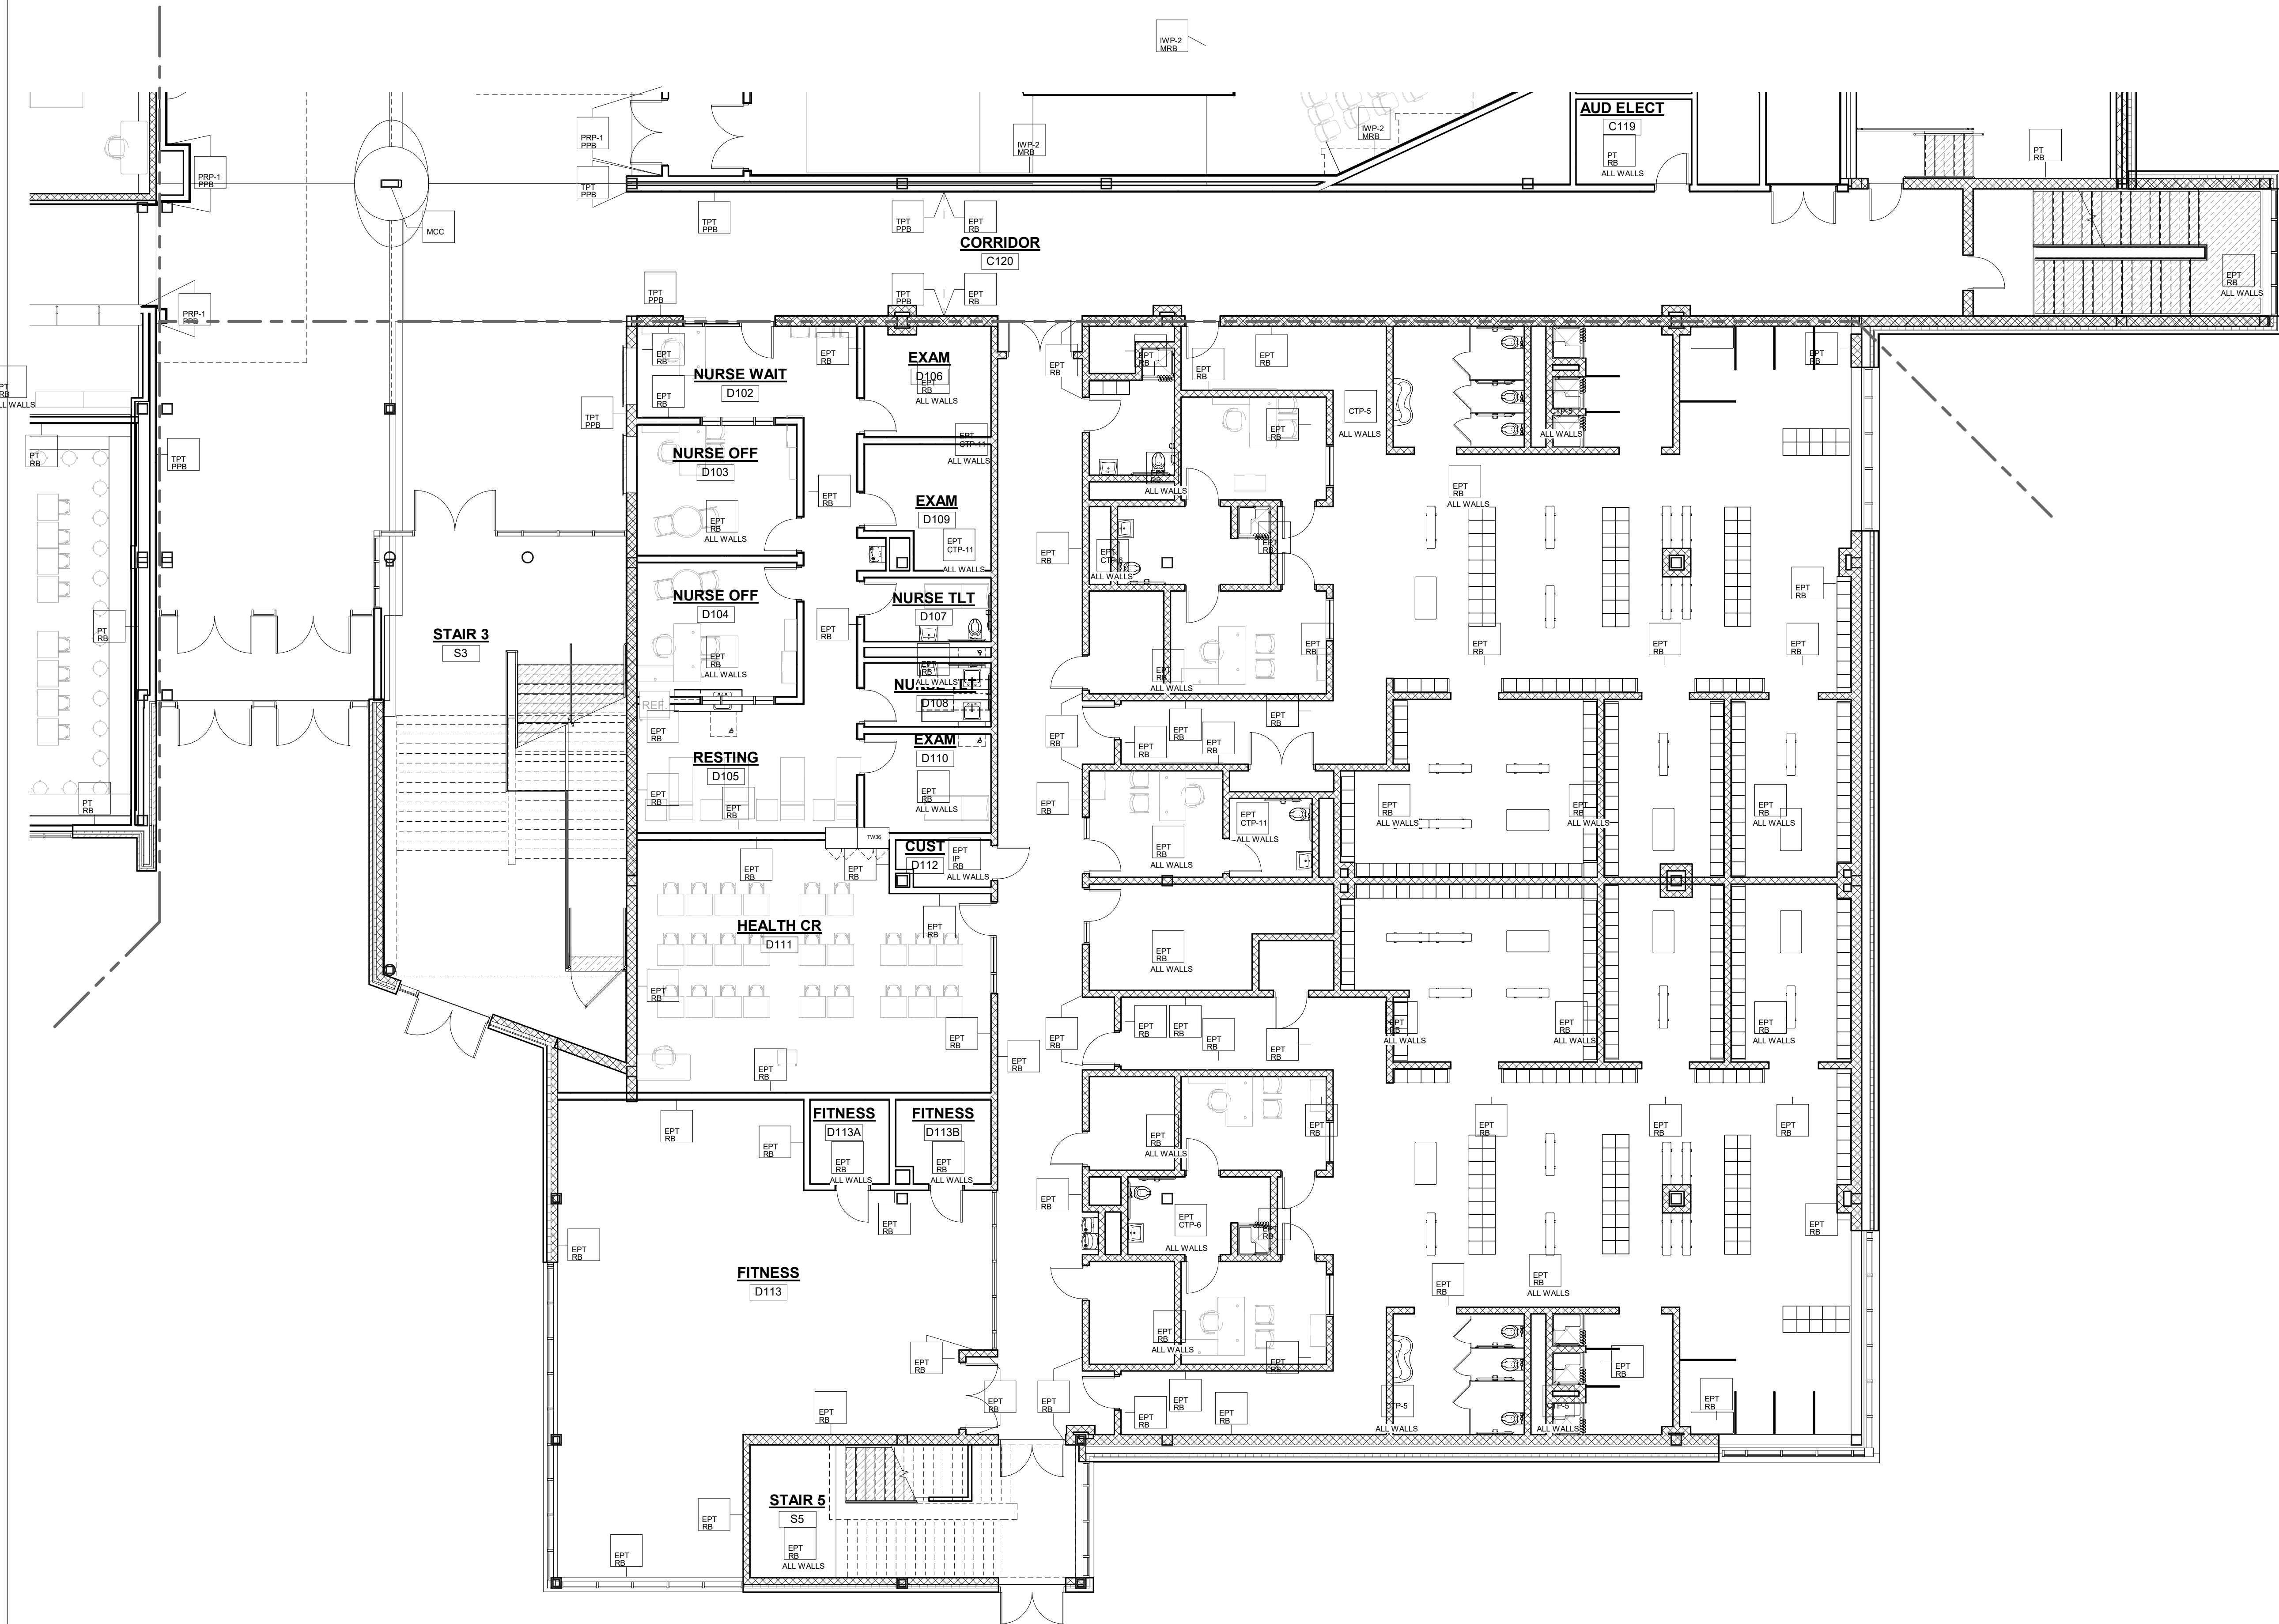

1 FIRST FLOOR SHOPS
1/8" = 1'-0"

WALL FINISH LEGEND	
TAG	DESCRIPTION
CTP-5	FULL HEIGHT CERAMIC TILE W/ 1/2" SCHLUTER COVE PROFILE. SEE CERAMIC TILE PATTERN CTP-5
CTP-7	FULL HEIGHT CERAMIC TILE W/ 1/2" SCHLUTER COVE PROFILE. SEE CERAMIC TILE PATTERN CTP-7
CTP-8	FULL HEIGHT CERAMIC TILE W/ 1/2" SCHLUTER COVE PROFILE. SEE CERAMIC TILE PATTERN CTP-8
CTP-9	FULL HEIGHT CERAMIC TILE W/ 1/2" SCHLUTER COVE PROFILE. SEE CERAMIC TILE PATTERN CTP-9
CTP-16	FULL HEIGHT CERAMIC TILE W/ 1/2" SCHLUTER COVE PROFILE. SEE CERAMIC TILE PATTERN CTP-16
CTP-17	FULL HEIGHT CERAMIC TILE W/ 1/2" SCHLUTER COVE PROFILE. SEE CERAMIC TILE PATTERN CTP-17
EPT-CTB	CERAMIC TILE CT-1 W/ 1/2" SCHLUTER COVE PROFILE AND EPOXY PAINT ABOVE. SEE CERAMIC TILE PATTERN CTP-1
EPT-CTP-1	CERAMIC TILE WAINSCOT W/ 1/2" SCHLUTER COVE PROFILE AND EPOXY PAINT ABOVE. SEE CERAMIC TILE PATTERN CTP-1
EPT-CTP-2	CERAMIC TILE WAINSCOT W/ 1/2" SCHLUTER COVE PROFILE AND EPOXY PAINT ABOVE. SEE CERAMIC TILE PATTERN CTP-2
EPT-CTP-3	CERAMIC TILE WAINSCOT W/ 1/2" SCHLUTER COVE PROFILE AND EPOXY PAINT ABOVE. SEE CERAMIC TILE PATTERN CTP-3
EPT-CTP-6	CERAMIC TILE WAINSCOT W/ 1/2" SCHLUTER COVE PROFILE AND EPOXY PAINT ABOVE. FULL HEIGHT CERAMIC TILE AT SHOWER WALLS. SEE CERAMIC TILE PATTERN CTP-6
EPT-CTP-10	CERAMIC TILE WAINSCOT W/ 1/2" SCHLUTER COVE PROFILE AND EPOXY PAINT ABOVE. SEE CERAMIC TILE PATTERN CTP-10
EPT-CTP-11	CERAMIC TILE WAINSCOT W/ 1/2" SCHLUTER COVE PROFILE AND EPOXY PAINT ABOVE. SEE CERAMIC TILE PATTERN CTP-11
EPT-CTP-12	CERAMIC TILE WAINSCOT W/ 1/2" SCHLUTER COVE PROFILE AND EPOXY PAINT ABOVE. SEE CERAMIC TILE PATTERN CTP-12
EPT-CTP-15	CERAMIC TILE WAINSCOT W/ 1/2" SCHLUTER COVE PROFILE AND EPOXY PAINT ABOVE. SEE CERAMIC TILE PATTERN CTP-15
EPT-CTP-17	CERAMIC TILE WAINSCOT W/ 1/2" SCHLUTER COVE PROFILE AND EPOXY PAINT ABOVE. SEE CERAMIC TILE PATTERN CTP-17
EPT-CTP-18	CERAMIC TILE WAINSCOT W/ 1/2" SCHLUTER COVE PROFILE AND EPOXY PAINT ABOVE. SEE CERAMIC TILE PATTERN CTP-18
EPT-FRB	EPOXY PAINT W/ RUBBER COVE BASE.
EPT-FR	4'-0" HIGH A.F.F. FIBERGLASS REINFORCED PANEL W/ EPOXY PAINT ABOVE AND EPOXY BASE.
EPT-FR	EPOXY PAINT OVER INTUMESCENT FIRE RATED PAINT W/ RESILIENT BASE.
EPT-FR	EPOXY PAINT W/ RESILIENT BASE.
EPT-FR	WOOD PANELS.
EPT-FR	FULL HEIGHT FIBERGLASS REINFORCED PANEL W/ EPOXY BASE.
EPT-FR	PERFORATED PAINTED METAL PANELS.
EPT-FR	PERFORATED PAINTED METAL PANELS.
EPT-FR	WOOD PANELS.
EPT-FR	WOOD PANELS.
EPT-FR	METAL COLUMN COVER.
EPT-FR	MCC.
EPT-FR	PAINT W/ RESILIENT BASE.
EPT-FR	PAINT W/ SHEET VINYL BASE.
EPT-FR	PANIT/ FABRIC WRAPPED ACOUSTIC PANEL.
EPT-FR	FULL HEIGHT PORCELAIN WALL TILE W/PORCELAIN PAVER BASE.
EPT-FR	EPOXY PAINT W/ RUBBER COVE BASE.
EPT-FR	FULL HEIGHT THIN PORCELAIN TILE W/ PORCELAIN PAVER BASE.
EPT-FR	



- GENERAL NOTES:
- ALL FINISHES SHALL BE INSTALLED IN ACCORDANCE WITH MANUFACTURER'S INSTRUCTIONS AND RECOMMENDATIONS FOR THE SPECIFIC SUBSTRATE.
 - PRODUCTS INDICATED ARE BASIS OF DESIGN. REFER TO SPECIFICATIONS FOR ACCEPTABLE COMPARABLE PRODUCTS AND/OR PERFORMANCE REQUIREMENTS.
 - ALL PRECAST CONCRETE AND CMU WALLS SHALL RECEIVE ONE (1) COAT BLOCK FILLER/PRIMER AND TWO (2) FINISH COATS PAINT AS SPECIFIED. GYPSUM WALL BOARD TO BE FINISHED WITH ONE (1) COAT PRIMER AND TWO (2) FINISH COATS PAINT AS SPECIFIED.
 - ALL HOLLOW METAL FRAMES ARE TO BE PAINTED. ALUMINUM GLAZING SYSTEMS ARE FACTORY FINISHED.
 - ALL CUSTOM MILLWORK SHALL RECEIVE RESILIENT BASE UNLESS OTHERWISE NOTED.
 - ALL CASEWORK SHALL RECEIVE RESILIENT BASE. AT ALL SINK CABINETS, CONTINUE WALL BASE AND FLOORING INTO SPACE BENEATH SINK. TYP. REFER TO INTERIOR ELEVATIONS FOR LOCATION OF TACKBOARDS, ACOUSTICAL WALL PANELS, AND MARKER BOARDS.
 - PROVIDE CERAMIC TILE BASE UNDER LOCKERS AT CLASSROOM CORRIDORS. TYP.
 - SEE INTERIOR ELEVATIONS FOR ADDITIONAL INFORMATION.
 - CERAMIC TILE BASE COURSE @ CORRIDORS IS REQUIRED TO BE SCRIBED TO PROVIDE AN EVEN JOINT PATTERN ON WALLS.
 - ALL PRELIMINARY COLOR SELECTIONS UPON APPROVAL DURING CONSTRUCTION.
 - EXPOSED TO VIEW MEP AND FP SYSTEMS, INCLUDING BUT NOT LIMITED TO SPRINKLER PIPES AND ELECTRICAL CONDUITS, SHALL BE PAINTED TO MATCH ADJOINING SURFACES.
 - PROVIDE 4" HIGH 2" WIDE CORNER GUARDS AT ALL EXPOSED GWB OUTSIDE CORNERS.



Drummeys Rosane Anderson, Inc.
225 Oakland Road
Studio 205
South Windsor, CT 06074
260 Charles Street
Studio 300
Waltham, MA 02453
Planning | Architecture | Interior Design
Tel: 817.864.1100
www.dra.com


Northeast
Metropolitan
Regional
Vocational High
School
100 Hemlock Road,
Wakefield, MA 01880

MSBA DESIGN
DEVELOPMENT
SUBMISSION
August 4th, 2022

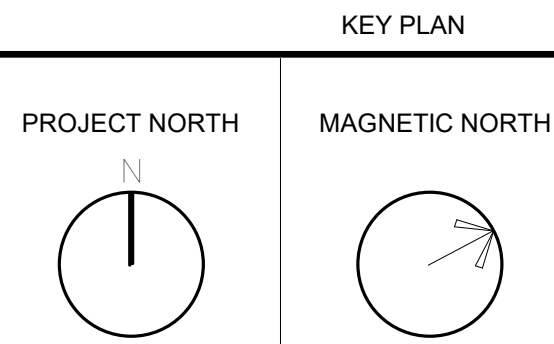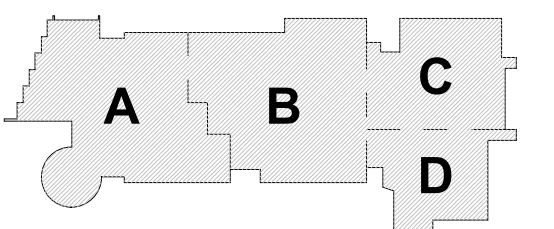

FIRST LEVEL
WALL FINISHES
PLAN - AREA D

Scale: As indicated
Job No.: 20202
Drawn By: DRA
Date: August 4th, 2022
AF1-2-1D

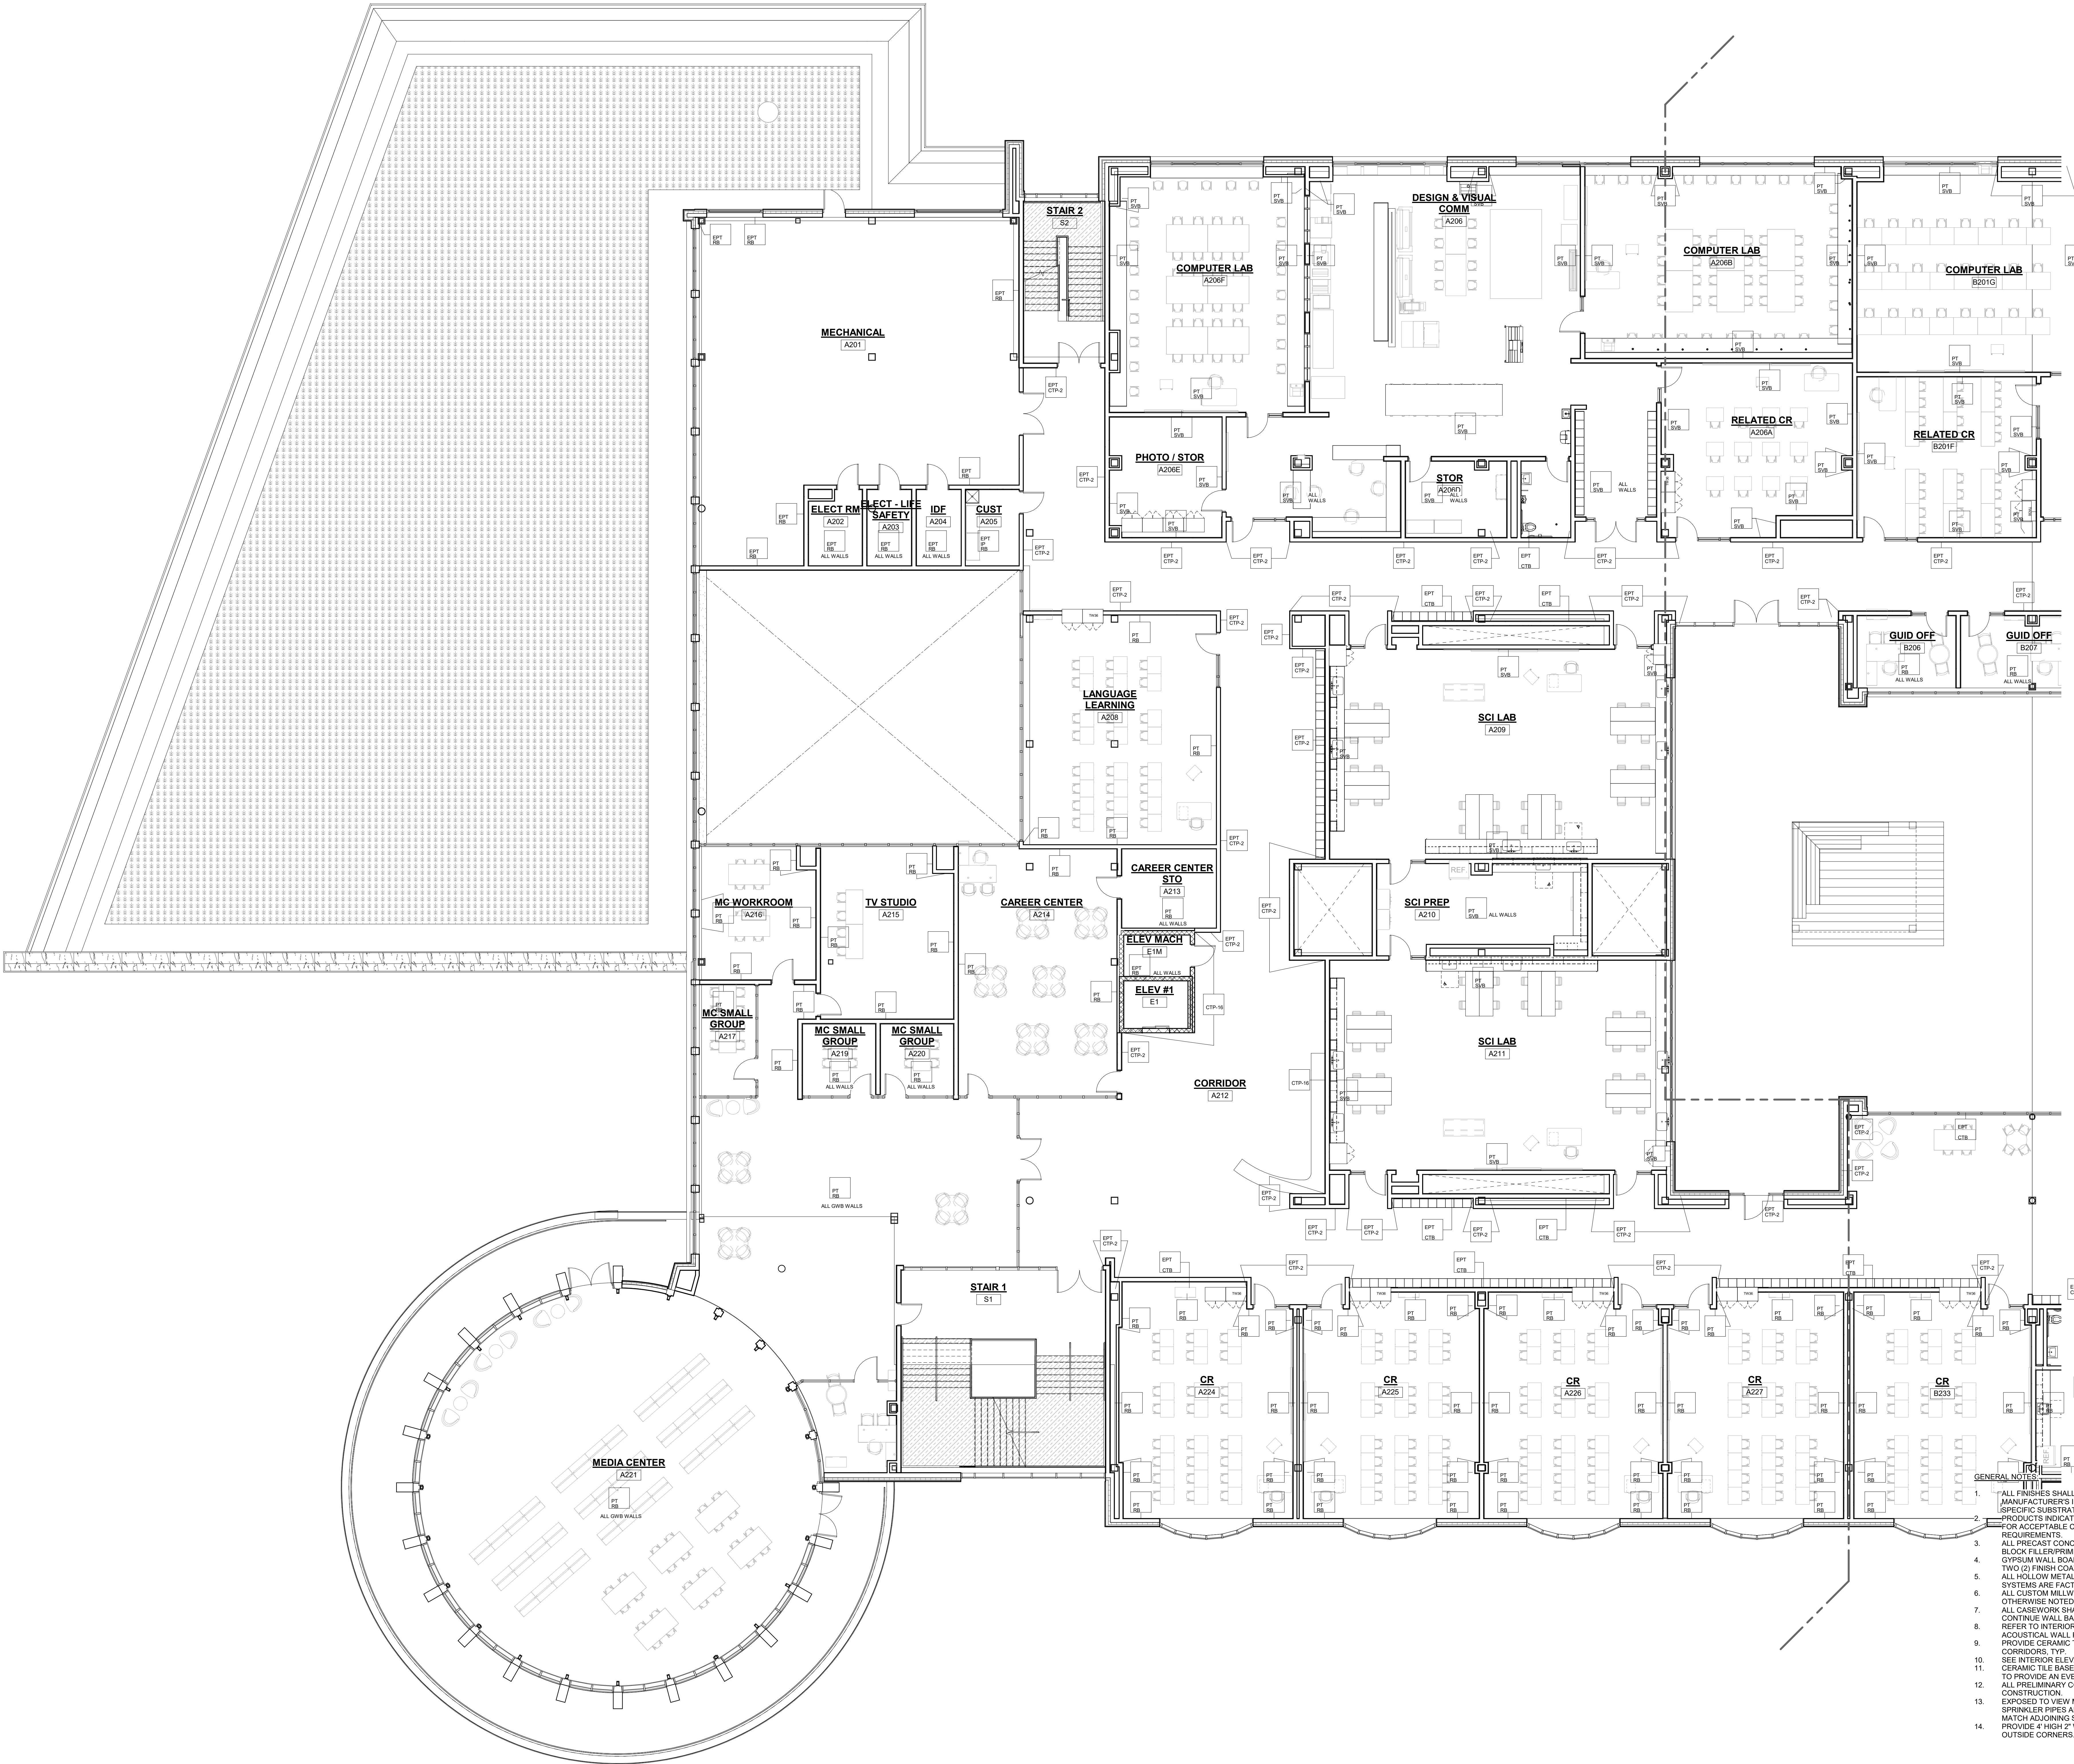

WALL FINISH LEGEND	
TAG	DESCRIPTION
CTP-4	FULL HEIGHT CERAMIC TILE W/ 1/2" SCHLUTER COVE PROFILE. SEE CERAMIC TILE PATTERN CTP-5
CTP-7	FULL HEIGHT CERAMIC TILE W/ 1/2" SCHLUTER COVE PROFILE. SEE CERAMIC TILE PATTERN CTP-7
CTP-9	FULL HEIGHT CERAMIC TILE W/ 1/2" SCHLUTER COVE PROFILE. SEE CERAMIC TILE PATTERN CTP-9
CTP-10	FULL HEIGHT CERAMIC TILE W/ 1/2" SCHLUTER COVE PROFILE. SEE CERAMIC TILE PATTERN CTP-10
CTP-11	FULL HEIGHT CERAMIC TILE W/ 1/2" SCHLUTER COVE PROFILE. SEE CERAMIC TILE PATTERN CTP-11
CTP-12	FULL HEIGHT CERAMIC TILE W/ 1/2" SCHLUTER COVE PROFILE. SEE CERAMIC TILE PATTERN CTP-12
EPT-CTB	CERAMIC TILE CT-1 W/ 1/2" SCHLUTER COVE PROFILE AND EPOXY PAINT ABOVE
EPT-CTP-1	CERAMIC TILE WAINSCOT W/ 1/2" SCHLUTER COVE PROFILE AND EPOXY PAINT ABOVE. SEE CERAMIC TILE PATTERN CTP-1
EPT-CTP-2	CERAMIC TILE WAINSCOT W/ 1/2" SCHLUTER COVE PROFILE AND EPOXY PAINT ABOVE. SEE CERAMIC TILE PATTERN CTP-2
EPT-CTP-17	CERAMIC TILE WAINSCOT W/ 1/2" SCHLUTER COVE PROFILE AND EPOXY PAINT ABOVE. SEE CERAMIC TILE PATTERN CTP-17
EPT-CTP-18	CERAMIC TILE WAINSCOT W/ 1/2" SCHLUTER COVE PROFILE AND EPOXY PAINT ABOVE. SEE CERAMIC TILE PATTERN CTP-18
EPT-CTP-19	EPOXY PAINT W/ RUBBER COVE BASE
EPT-CTP-20	4'-0" HIGH A.F.F. FIBERGLASS REINFORCED PANEL W/ EPOXY PAINT ABOVE AND EPOXY BASE
EPT-CTP-21	EPOXY PAINT OVER INTUMESCENT FIRE RATED PAINT W/ RESILIENT BASE
EPT-CTP-22	EPOXY PAINT W/ RESILIENT BASE
EPT-CTP-23	WOOD PANELS
EPT-CTP-24	FULL HEIGHT FIBERGLASS REINFORCED PANEL W/ EPOXY BASE
EPT-CTP-25	PERFORATED PAINTED METAL PANELS
EPT-CTP-26	PERFORATED PAINTED METAL PANELS
EPT-CTP-27	WOOD PANELS
EPT-CTP-28	WOOD PANELS
EPT-CTP-29	METAL COLUMN COVER
EPT-CTP-30	PHENOLIC RESIN PANEL W/ PORCELAIN PAVER BASE
EPT-CTP-31	PAINT W/ RESILIENT BASE
EPT-CTP-32	PAINT W/ SHEET VINYL BASE
EPT-CTP-33	PAINT/ FABRIC WRAPPED ACOUSTIC PANEL
EPT-CTP-34	FULL HEIGHT PORCELAIN WALL TILE W/PORCELAIN PAVER BASE
EPT-CTP-35	EPOXY PAINT W/ RUBBER COVE BASE
EPT-CTP-36	FULL HEIGHT THIN PORCELAIN TILE W/ PORCELAIN PAVER BASE

- GENERAL NOTES:
- ALL FINISHES SHALL BE INSTALLED IN ACCORDANCE WITH MANUFACTURER'S INSTRUCTIONS AND RECOMMENDATIONS FOR THE SPECIFIC SUBSTRATE.
 - PRODUCTS INDICATED ARE BASIS OF DESIGN. REFER TO SPECIFICATIONS FOR ACCEPTABLE COMPARABLE PRODUCTS AND/OR PERFORMANCE REQUIREMENTS.
 - ALL PRECAST CONCRETE AND CMU WALLS SHALL RECEIVE ONE (1) COAT BLOCK FILLER/PRIMER AND TWO (2) FINISH COATS PAINT AS SPECIFIED. GYPSUM WALL BOARD TO BE FINISHED WITH ONE (1) COAT PRIMER AND TWO (2) FINISH COATS PAINT AS SPECIFIED.
 - ALL HOLLOW METAL FRAMES ARE TO BE PAINTED ALUMINUM GLAZING SYSTEMS ARE FACTORY FINISHED.
 - ALL CUSTOM MILLWORK SHALL RECEIVE RESILIENT BASE UNLESS OTHERWISE NOTED.
 - ALL CASEWORK SHALL RECEIVE RESILIENT BASE. AT ALL SINK CABINETS, CONTINUE WALL BASE AND FLOORING INTO SPACE BENEATH SINK. TYP. REFER TO INTERIOR ELEVATIONS FOR LOCATION OF TACKBOARDS, ACOUSTICAL WALL PANELS, AND MARKER BOARDS.
 - PROVIDE CERAMIC TILE BASE UNDER LOCKERS AT CLASSROOM CORRIDORS. TYP.
 - SEE INTERIOR ELEVATIONS FOR ADDITIONAL INFORMATION.
 - CERAMIC TILE BASE COURSE @ CORRIDORS IS REQUIRED TO BE SCRIBED TO PROVIDE AN EVEN JOINT PATTERN ON WALLS.
 - ALL PRELIMINARY COLOR SELECTIONS UPON APPROVAL DURING CONSTRUCTION.
 - EXPOSED TO VIEW MEP AND FP SYSTEMS, INCLUDING BUT NOT LIMITED TO SPRINKLER RISERS AND ELECTRICAL CONDUITS, SHALL BE PAINTED TO MATCH ADJOINING SURFACES.
 - PROVIDE 4" HIGH 2" WIDE CORNER GUARDS AT ALL EXPOSED GWB OUTSIDE CORNERS.

1 SECOND FLOOR PLAN
1/8" = 1'-0"

DRA

DrummeY Rosane Anderson, Inc.
225 Oakland Road
Studio 205
South Windsor, CT 06074
Tel: 817.966.1100
www.drainc.com

260 Charles Street
Studio 300
Waltham, MA 02453
02453
Planning | Architecture | Interior Design

Northeast
Metropolitan
Regional
Vocational High
School

100 Hemlock Road,
Wakefield, MA 01880

MSBA DESIGN
DEVELOPMENT
SUBMISSION
August 4th, 2022

A B C D

KEY PLAN

PROJECT NORTH
MAGNETIC NORTH

SECOND LEVEL
WALL FINISHES
PLAN - AREA A

Scale: As indicated
Job No.: 20202
Drawn By: DRA
Date: August 4th, 2022

AF1-2-2A



1 SECOND FLOOR PLAN
1/8" = 1'-0"

WALL FINISH LEGEND	
TAG	DESCRIPTION
CTP-4	FULL HEIGHT CERAMIC TILE W/ 1/2" SCHLUTER COVE PROFILE. SEE CERAMIC TILE PATTERN CTP-5.
CTP-7	FULL HEIGHT CERAMIC TILE W/ 1/2" SCHLUTER COVE PROFILE. SEE CERAMIC TILE PATTERN CTP-7.
CTP-8	FULL HEIGHT CERAMIC TILE W/ 1/2" SCHLUTER COVE PROFILE. SEE CERAMIC TILE PATTERN CTP-8.
CTP-9	FULL HEIGHT CERAMIC TILE W/ 1/2" SCHLUTER COVE PROFILE. SEE CERAMIC TILE PATTERN CTP-9.
CTP-10	FULL HEIGHT CERAMIC TILE W/ 1/2" SCHLUTER COVE PROFILE. SEE CERAMIC TILE PATTERN CTP-10.
CTP-11	FULL HEIGHT CERAMIC TILE W/ 1/2" SCHLUTER COVE PROFILE. SEE CERAMIC TILE PATTERN CTP-11.
EPT-1	CERAMIC TILE W/ 1/2" SCHLUTER COVE PROFILE AND EPOXY PAINT ABOVE. SEE CERAMIC TILE PATTERN CTP-1.
EPT-2	CERAMIC TILE W/ 1/2" SCHLUTER COVE PROFILE AND EPOXY PAINT ABOVE. SEE CERAMIC TILE PATTERN CTP-2.
EPT-3	CERAMIC TILE W/ 1/2" SCHLUTER COVE PROFILE AND EPOXY PAINT ABOVE. SEE CERAMIC TILE PATTERN CTP-3.
EPT-100	CERAMIC TILE W/ 1/2" SCHLUTER COVE PROFILE AND EPOXY PAINT ABOVE. SEE CERAMIC TILE PATTERN CTP-100.

GENERAL NOTES:

- ALL FINISHES SHALL BE INSTALLED IN ACCORDANCE WITH MANUFACTURER'S INSTRUCTIONS AND RECOMMENDATIONS FOR THE SPECIFIC SUBSTRATE.
- PRODUCTS INDICATED ARE BASIS OF DESIGN. REFER TO SPECIFICATIONS FOR ACCEPTABLE COMPARABLE PRODUCTS AND/OR PERFORMANCE REQUIREMENTS.
- ALL PRECAST CONCRETE AND CMU WALLS SHALL RECEIVE ONE (1) COAT BLOCK FILLER/PRIMER AND TWO (2) FINISH COATS PAINT AS SPECIFIED. GYPSUM WALL BOARD TO BE FINISHED WITH ONE (1) COAT PRIMER AND TWO (2) FINISH COATS PAINT AS SPECIFIED.
- ALL HOLLOW METAL FRAMES ARE TO BE PAINTED. ALUMINUM GLAZING SYSTEMS ARE FACTORY FINISHED.
- ALL CUSTOM MILLWORK SHALL RECEIVE RESILIENT BASE UNLESS OTHERWISE NOTED.
- ALL CASEWORK SHALL RECEIVE RESILIENT BASE. AT ALL SINK CABINETS, CONTINUE WALL BASE AND FLOORING INTO SPACE BENEATH SINK. TYP. REFER TO INTERIOR ELEVATIONS FOR LOCATION OF TACKBOARDS.
- PROVIDE CERAMIC TILE BASE UNDER LOCKERS AT CLASSROOM CORRIDORS. TYP.
- SEE INTERIOR ELEVATIONS FOR ADDITIONAL INFORMATION.
- CERAMIC TILE BASE COURSE @ CORRIDORS IS REQUIRED TO BE SCRIBED TO PROVIDE AN EVEN JOINT PATTERN ON WALLS.
- ALL PRELIMINARY COLOR SELECTIONS UPON APPROVAL DURING CONSTRUCTION.
- EXPOSED TO VIEW MEP AND FP SYSTEMS, INCLUDING BUT NOT LIMITED TO SPRINKLER PIPES AND ELECTRICAL CONDUITS, SHALL BE PAINTED TO MATCH ADJOINING SURFACES.
- PROVIDE 4" HIGH 2" WIDE CORNER GUARDS AT ALL EXPOSED GWB OUTSIDE CORNERS.

DRA

Drummeys Rosane Anderson, Inc.
225 Oakland Road
Studio 205
South Windsor, CT 06074

260 Charles Street
Studio 300
Waltham, MA 02453


Planning | Architecture | Interior Design

Northeast
Metropolitan
Regional
Vocational High
School

100 Hemlock Road,
Wakefield, MA 01880


© COPYRIGHT 2021 DRUMMEY ROSANE ANDERSON, INC.

MSBA DESIGN
DEVELOPMENT
SUBMISSION
August 4th, 2022

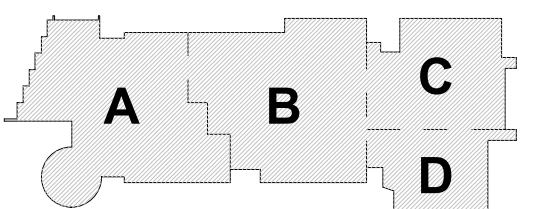

PROJECT NORTH

MAGNETIC NORTH

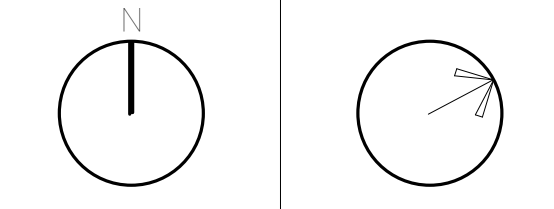

SECOND LEVEL
WALL FINISHES
PLAN - AREA B

Scale: As indicated
Job No.: 20202
Drawn By: DRA
Date: August 4th, 2022


AF1-2-2B

DRA

DrummeY Rosane Anderson, Inc.
225 Oakland Road
Studio 205
South Windsor, CT 06074
Tel: 817.864.1100
www.drainc.com

260 Charles Street
Studio 300
Waltham, MA 02453
Planning | Architecture | Interior Design

Northeast
Metropolitan
Regional
Vocational High
School
100 Hemlock Road,
Wakefield, MA 01880

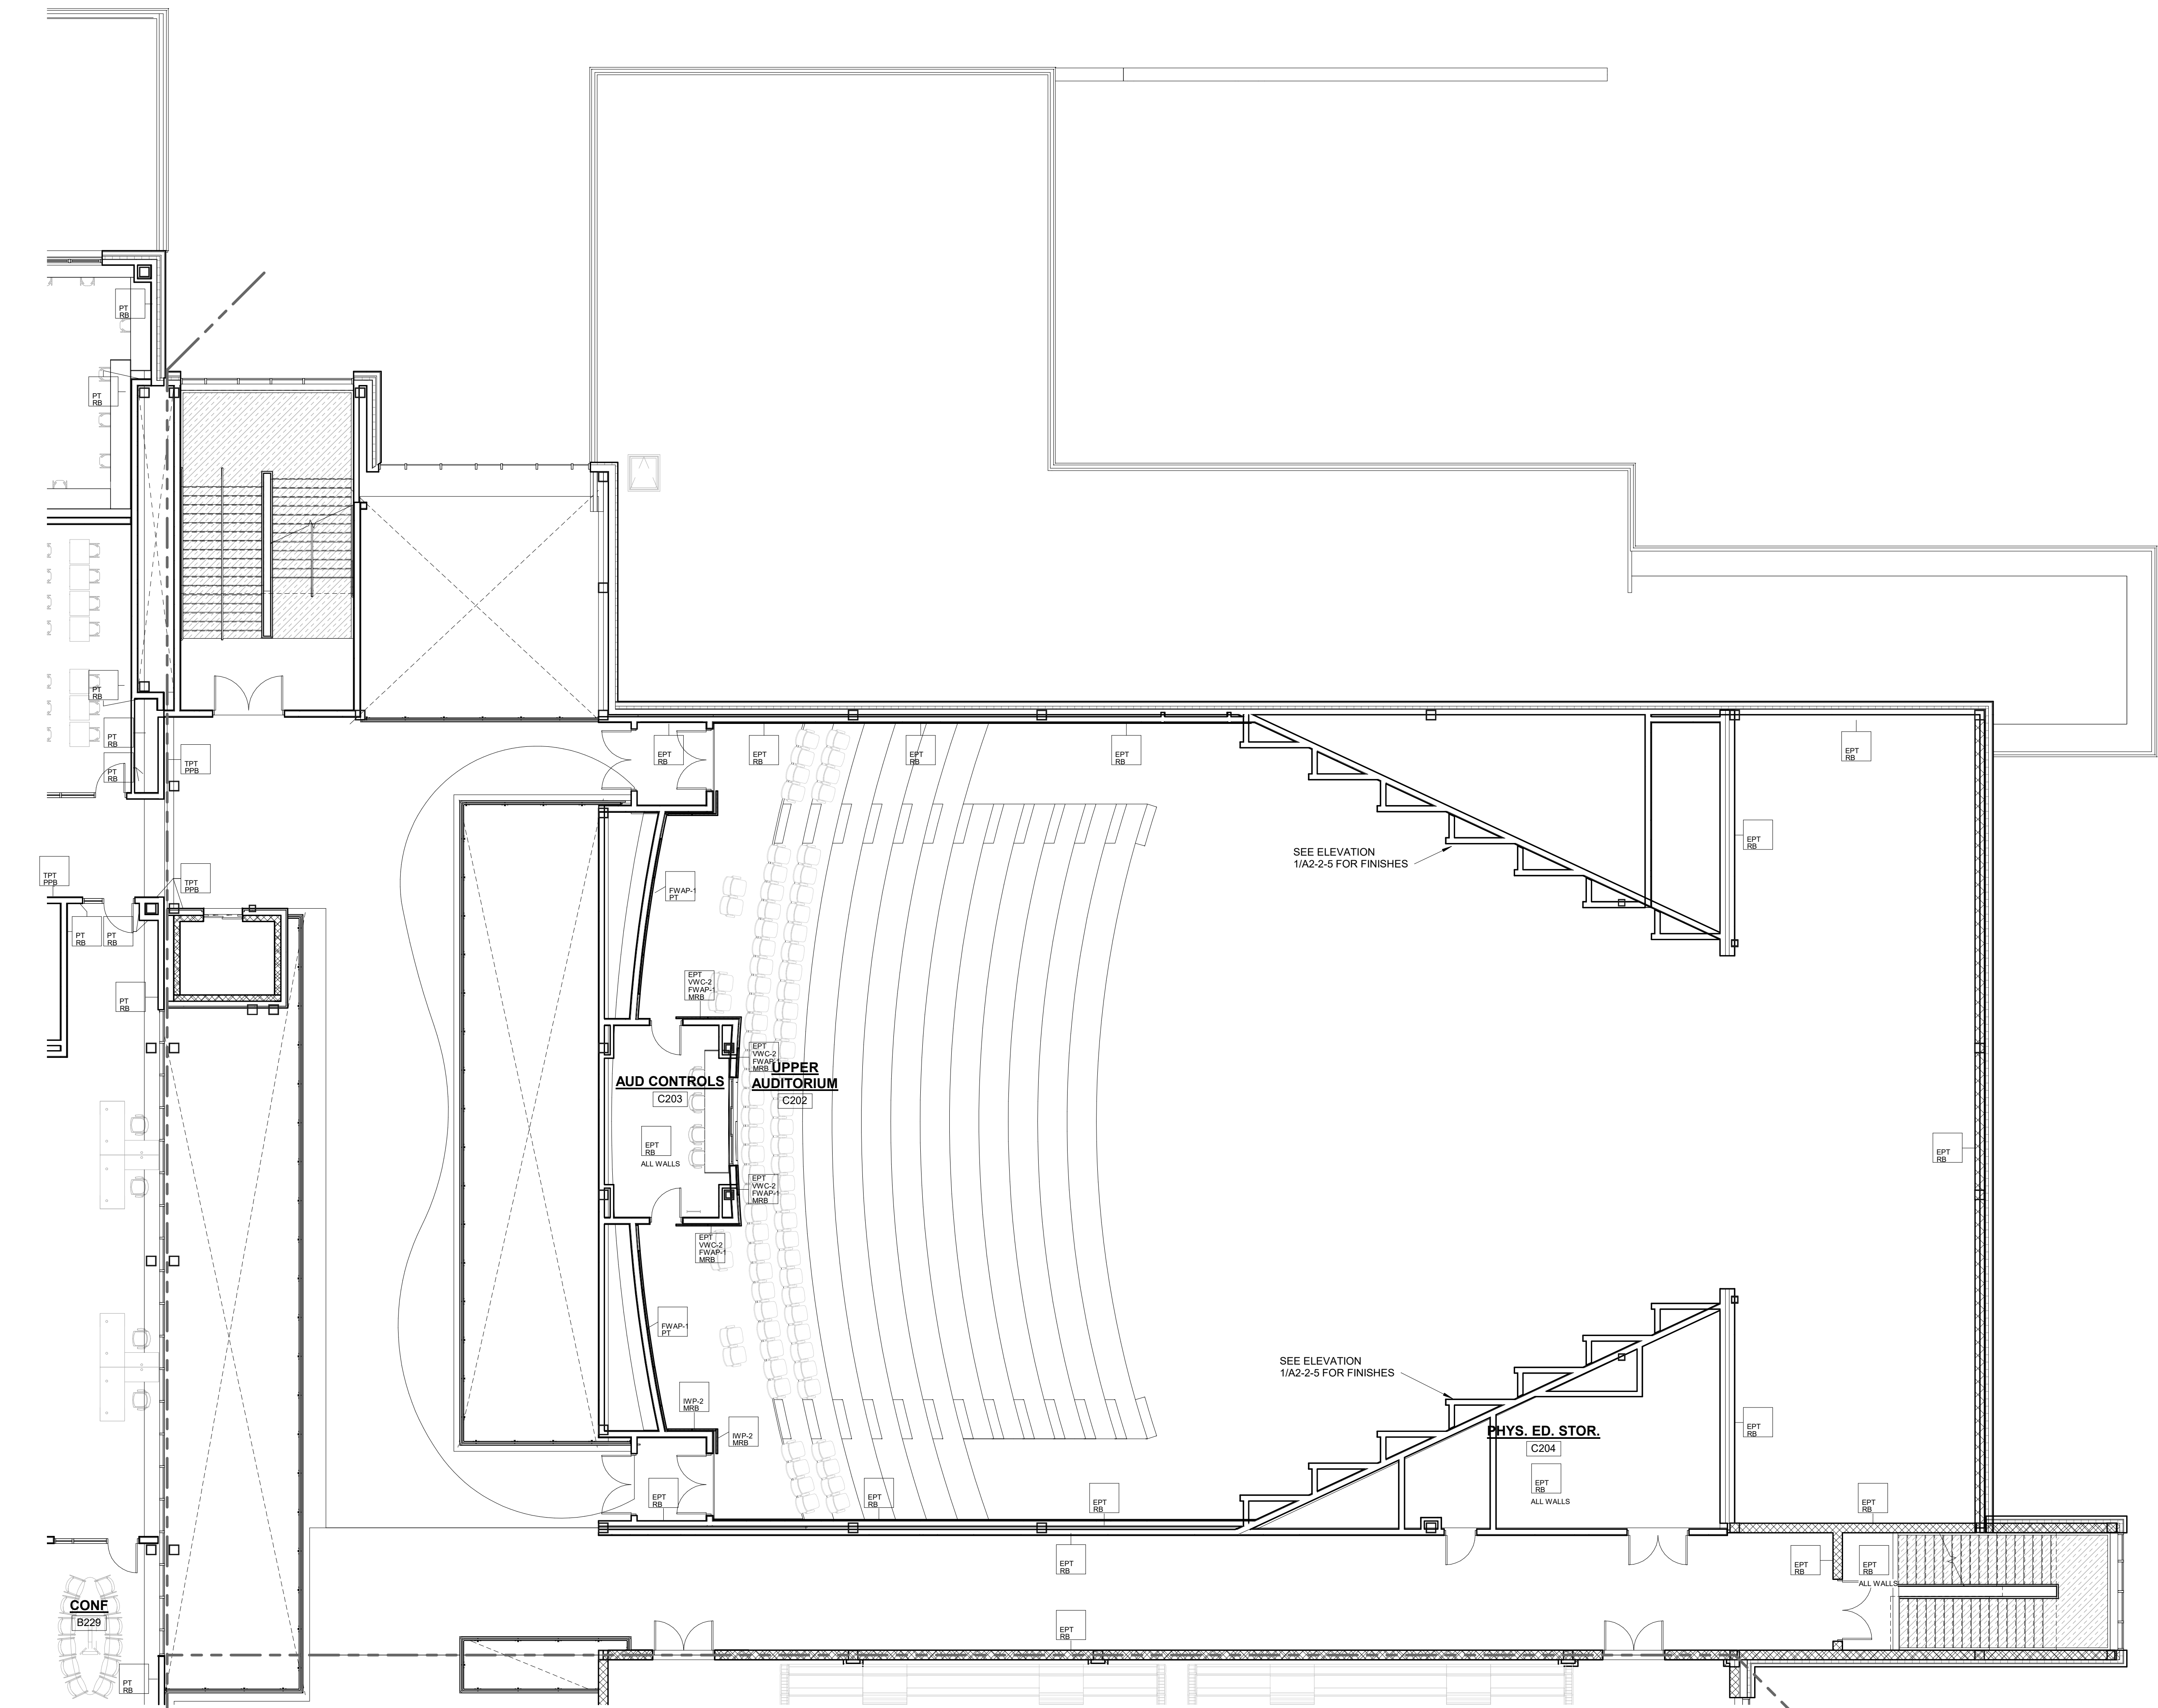


1 SECOND FLOOR PLAN
1/8" = 1'-0"

GENERAL NOTES:

- ALL FINISHES SHALL BE INSTALLED IN ACCORDANCE WITH MANUFACTURER'S INSTRUCTIONS AND RECOMMENDATIONS FOR THE SPECIFIC SUBSTRATE.
- PRODUCTS INDICATED ARE BASIS OF DESIGN. REFER TO SPECIFICATIONS FOR ACCEPTABLE COMPARABLE PRODUCTS AND/OR PERFORMANCE REQUIREMENTS.
- ALL PRECAST CONCRETE AND CMU WALLS SHALL RECEIVE ONE (1) COAT BLOCK FILLER/PRIMER AND TWO (2) FINISH COATS PAINT AS SPECIFIED.
- GYPSON WALL BOARD TO BE FINISHED WITH ONE (1) COAT PRIMER AND TWO (2) FINISH COATS PAINT AS SPECIFIED.
- ALL HOLLOW METAL FRAMES ARE TO BE PAINTED. ALUMINUM GLAZING SYSTEMS ARE FACTORY FINISHED.
- ALL CUSTOM MILLWORK SHALL RECEIVE RESILIENT BASE UNLESS OTHERWISE NOTED.
- ALL CASEWORK SHALL RECEIVE RESILIENT BASE. AT ALL SINK CABINETS, CONTINUE WALL BASE AND FLOORING INTO SPACE BENEATH SINK. TYP. REFER TO INTERIOR ELEVATIONS FOR LOCATION OF TACKBOARDS, ACOUSTICAL WALL PANELS, AND MARKER BOARDS.
- PROVIDE CERAMIC TILE BASE UNDER LOCKERS AT CLASSROOM CORRIDORS. TYP.
- SEE INTERIOR ELEVATIONS FOR ADDITIONAL INFORMATION.
- CERAMIC TILE BASE COURSE @ CORRIDORS IS REQUIRED TO BE SCRIBED TO PROVIDE AN EVEN JOINT PATTERN ON WALLS.
- ALL PRELIMINARY COLOR SELECTIONS UPON APPROVAL DURING CONSTRUCTION.
- EXPOSED TO VIEW MEP AND FP SYSTEMS, INCLUDING BUT NOT LIMITED TO SPRINKLER PIPES AND ELECTRICAL CONDUITS, SHALL BE PAINTED TO MATCH ADJOINING SURFACES.
- PROVIDE 4" HIGH 2" WIDE CORNER GUARDS AT ALL EXPOSED GWB OUTSIDE CORNERS.


© COPYRIGHT 2021 DRUMMEY ROSANE ANDERSON, INC.

MSBA DESIGN
DEVELOPMENT
SUBMISSION
August 4th, 2022

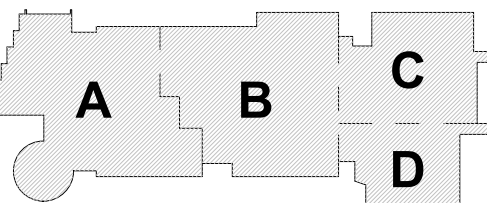

KEY PLAN


PROJECT NORTH MAGNETIC NORTH

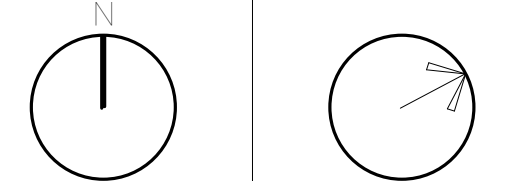

SECOND LEVEL
WALL FINISHES
PLAN - AREA C

Scale: As indicated
Job No.: 20202
Drawn By: DRA
Date: August 4th, 2022

AF1-2-2C

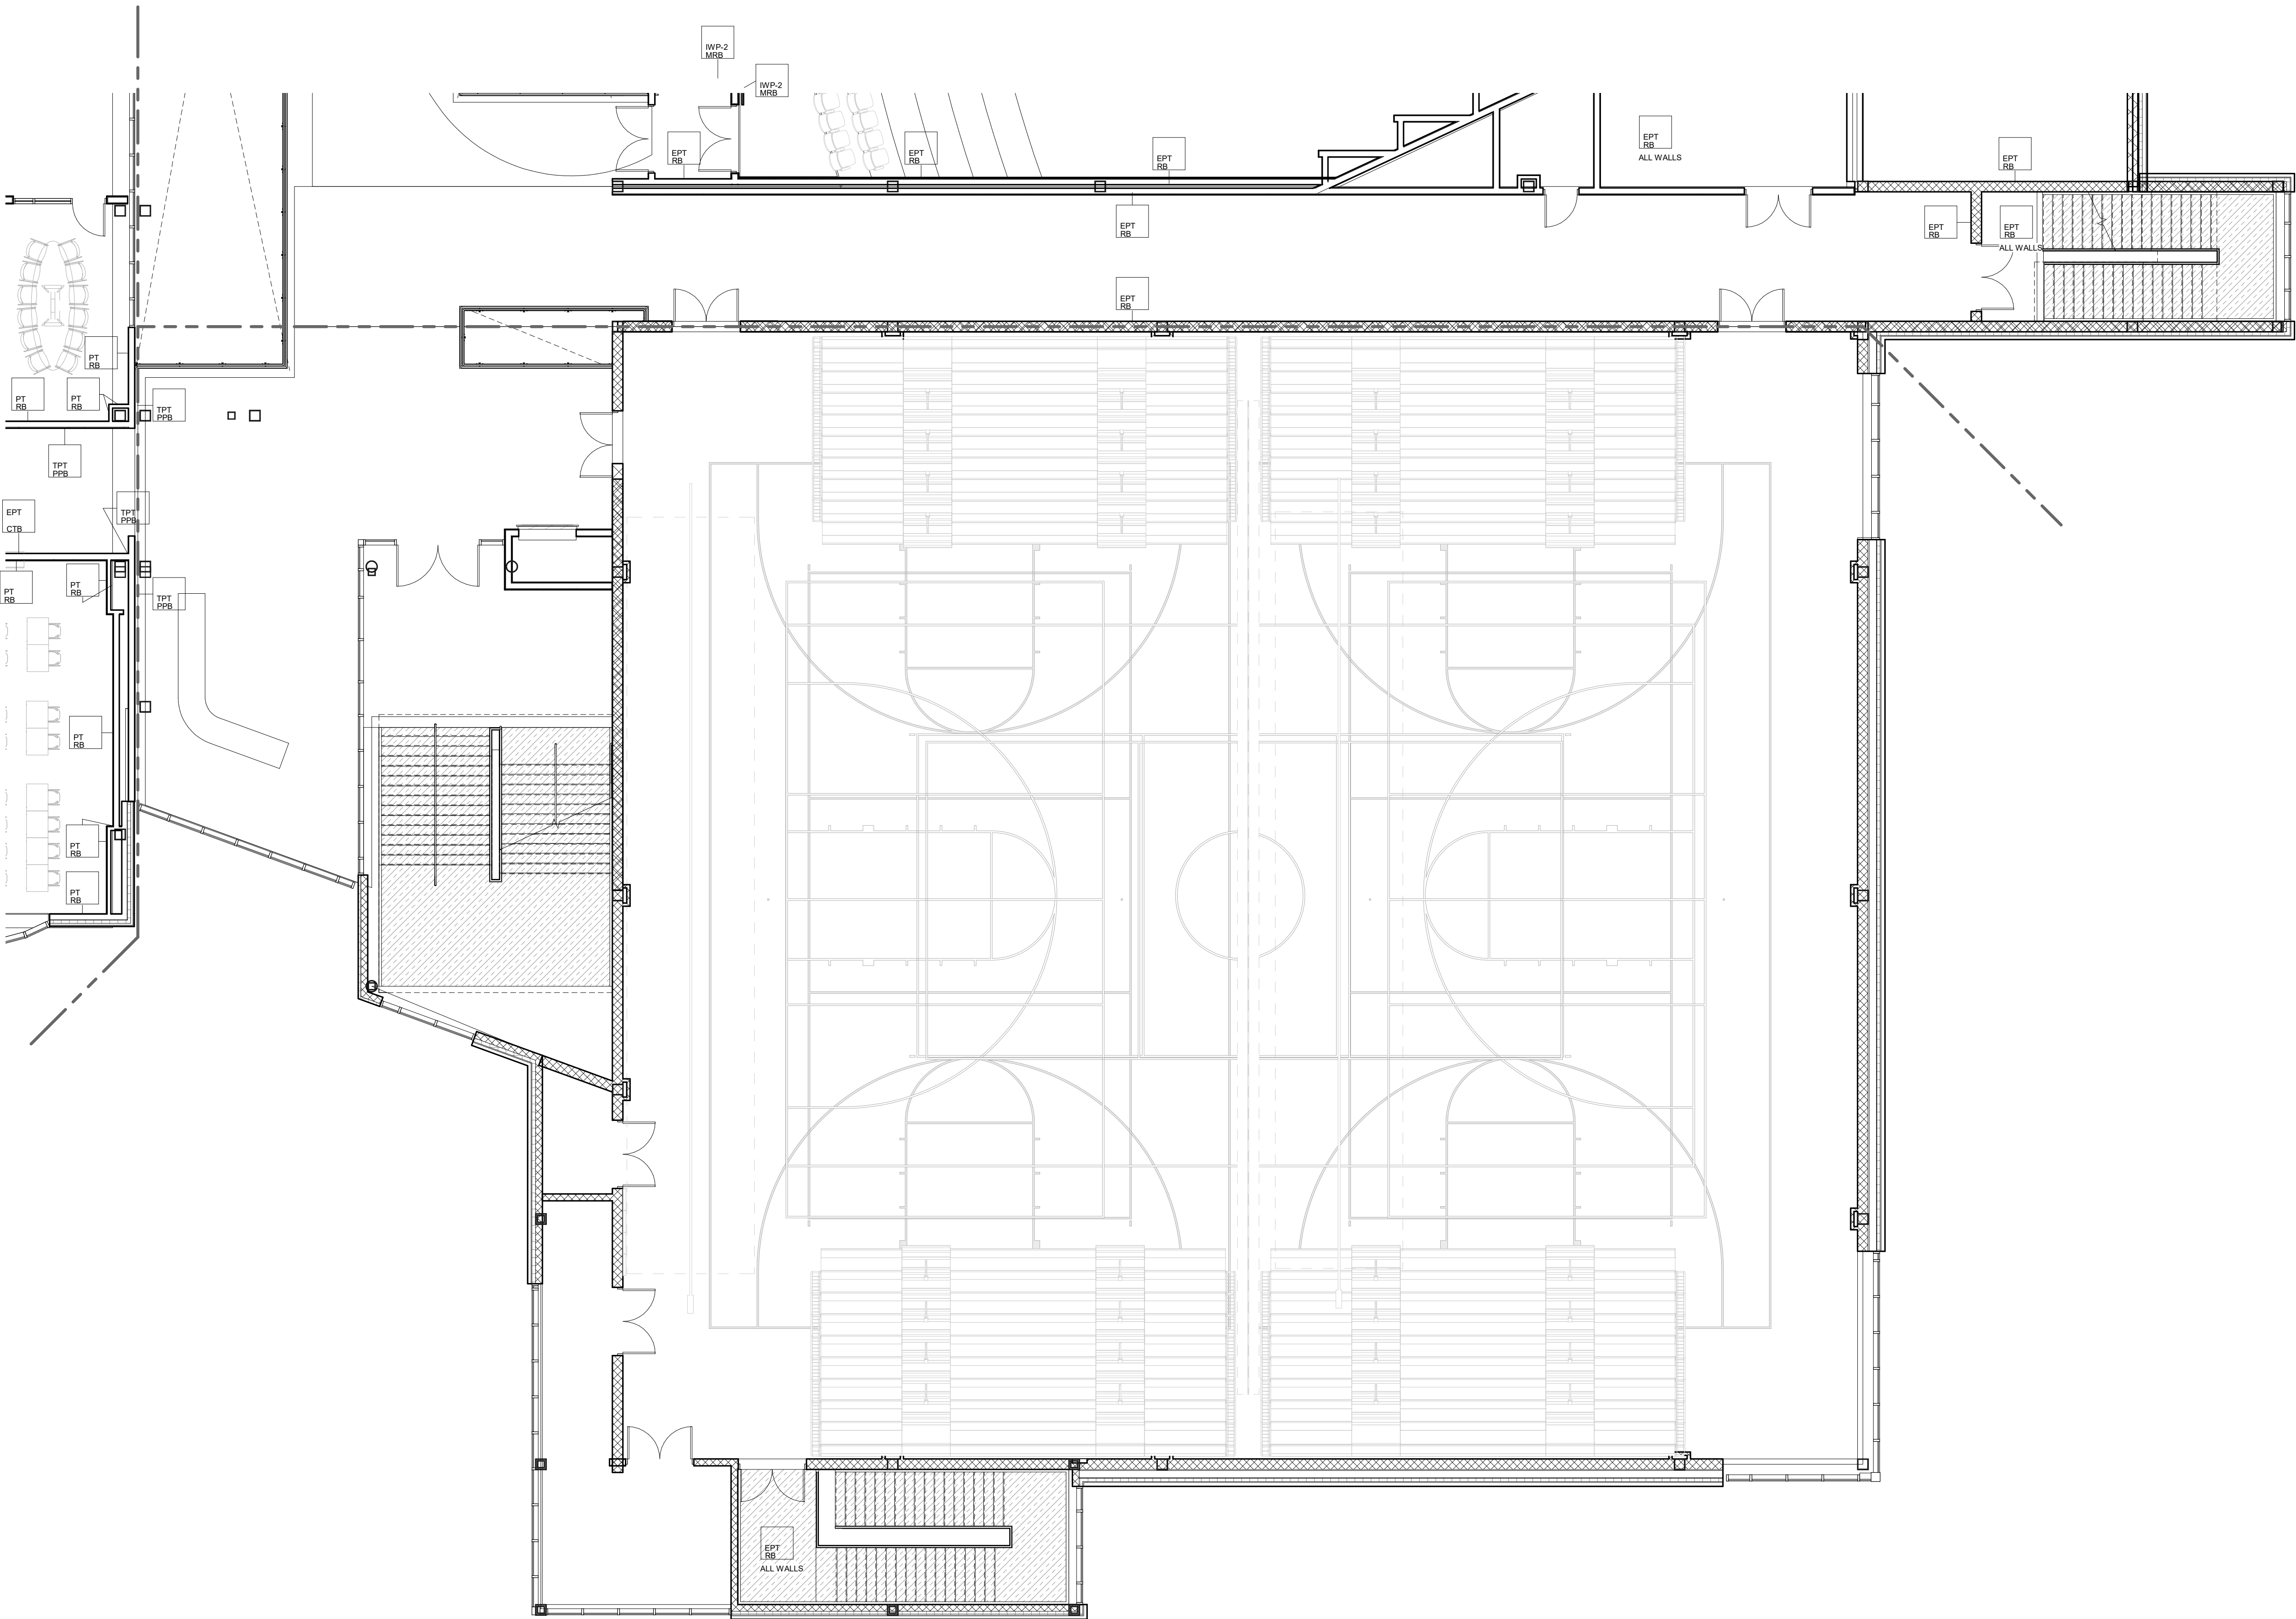


1 SECOND FLOOR PLAN
1/8" = 1'-0"

- GENERAL NOTES:
- ALL FINISHES SHALL BE INSTALLED IN ACCORDANCE WITH MANUFACTURER'S INSTRUCTIONS AND RECOMMENDATIONS FOR THE SPECIFIC SUBSTRATE.
 - PRODUCTS INDICATED ARE BASIS OF DESIGN, REFER TO SPECIFICATIONS FOR ACCEPTABLE COMPARABLE PRODUCTS AND/OR PERFORMANCE REQUIREMENTS.
 - ALL PRECAST CONCRETE AND CMU WALLS SHALL RECEIVE ONE (1) COAT BLOCK FILLER/PRIMER AND TWO (2) FINISH COATS PAINT AS SPECIFIED.
 - GYP-SUM WALL BOARD TO BE FINISHED WITH ONE (1) COAT PRIMER AND TWO (2) FINISH COATS PAINT AS SPECIFIED.
 - ALL HOLLOW METAL FRAMES ARE TO BE PAINTED. ALUMINUM GLAZING SYSTEMS ARE FACTORY FINISHED.
 - ALL CUSTOM MILLWORK SHALL RECEIVE RESILIENT BASE UNLESS OTHERWISE NOTED.
 - ALL CASEWORK SHALL RECEIVE RESILIENT BASE. AT ALL SINK CABINETS, CONTINUE WALL BASE AND FLOORING INTO SPACE BENEATH SINK. TYP. REFER TO INTERIOR ELEVATIONS FOR LOCATION OF TACKBOARDS, ACOUSTICAL WALL PANELS, AND MARKER BOARDS.
 - PROVIDE CERAMIC TILE BASE UNDER LOOKERS AT CLASSROOM CORRIDORS. TYP.
 - SEE INTERIOR ELEVATIONS FOR ADDITIONAL INFORMATION.
 - CERAMIC TILE BASE COURSE @ CORRIDORS IS REQUIRED TO BE SCRIBED TO PROVIDE AN EVEN JOINT PATTERN ON WALLS.
 - ALL PRELIMINARY COLOR SELECTIONS UPON APPROVAL DURING CONSTRUCTION.
 - EXPOSED TO VIEW MEP AND FP SYSTEMS, INCLUDING BUT NOT LIMITED TO SPRINKLER PIPES AND ELECTRICAL CONDUITS, SHALL BE PAINTED TO MATCH ADJOINING SURFACES.
 - PROVIDE 4" HIGH 2" WIDE CORNER GUARDS AT ALL EXPOSED GWB OUTSIDE CORNERS.

WALL FINISH LEGEND	
TAG	DESCRIPTION
CTP-5	FULL HEIGHT CERAMIC TILE W/ 1/2" SCHLUTER COVE PROFILE. SEE CERAMIC TILE PATTERN CTP-5.
CTP-7	FULL HEIGHT CERAMIC TILE W/ 1/2" SCHLUTER COVE PROFILE. SEE CERAMIC TILE PATTERN CTP-7.
CTP-8	FULL HEIGHT CERAMIC TILE W/ 1/2" SCHLUTER COVE PROFILE. SEE CERAMIC TILE PATTERN CTP-8.
CTP-9	FULL HEIGHT CERAMIC TILE W/ 1/2" SCHLUTER COVE PROFILE. SEE CERAMIC TILE PATTERN CTP-9.
CTP-16	FULL HEIGHT CERAMIC TILE W/ 1/2" SCHLUTER COVE PROFILE. SEE CERAMIC TILE PATTERN CTP-16.
CTP-17	FULL HEIGHT CERAMIC TILE W/ 1/2" SCHLUTER COVE PROFILE. SEE CERAMIC TILE PATTERN CTP-17.
EPT-CTB	CERAMIC TILE CT-1 W/ 1/2" SCHLUTER COVE PROFILE AND EPOXY PAINT ABOVE.
EPT-CTP-1	CERAMIC TILE WAINSCOT W/ 1/2" SCHLUTER COVE PROFILE AND EPOXY PAINT ABOVE. SEE CERAMIC TILE PATTERN CTP-1.
EPT-CTP-2	CERAMIC TILE WAINSCOT W/ 1/2" SCHLUTER COVE PROFILE AND EPOXY PAINT ABOVE. SEE CERAMIC TILE PATTERN CTP-2.
EPT-CTP-3	CERAMIC TILE WAINSCOT W/ 1/2" SCHLUTER COVE PROFILE AND EPOXY PAINT ABOVE. SEE CERAMIC TILE PATTERN CTP-3.
EPT-CTP-4	CERAMIC TILE WAINSCOT W/ 1/2" SCHLUTER COVE PROFILE AND EPOXY PAINT ABOVE. FULL HEIGHT CERAMIC TILE AT SHOWER WALLS. SEE CERAMIC TILE PATTERN CTP-4.
EPT-CTP-6	CERAMIC TILE WAINSCOT W/ 1/2" SCHLUTER COVE PROFILE AND EPOXY PAINT ABOVE. SEE CERAMIC TILE PATTERN CTP-6.
EPT-CTP-10	CERAMIC TILE WAINSCOT W/ 1/2" SCHLUTER COVE PROFILE AND EPOXY PAINT ABOVE. SEE CERAMIC TILE PATTERN CTP-10.
EPT-CTP-11	CERAMIC TILE WAINSCOT W/ 1/2" SCHLUTER COVE PROFILE AND EPOXY PAINT ABOVE. SEE CERAMIC TILE PATTERN CTP-11.
EPT-CTP-12	CERAMIC TILE WAINSCOT W/ 1/2" SCHLUTER COVE PROFILE AND EPOXY PAINT ABOVE. SEE CERAMIC TILE PATTERN CTP-12.
EPT-CTP-15	CERAMIC TILE WAINSCOT W/ 1/2" SCHLUTER COVE PROFILE AND EPOXY PAINT ABOVE. SEE CERAMIC TILE PATTERN CTP-15.
EPT-CTP-17	CERAMIC TILE WAINSCOT W/ 1/2" SCHLUTER COVE PROFILE AND EPOXY PAINT ABOVE. SEE CERAMIC TILE PATTERN CTP-17.
EPT-CTP-18	CERAMIC TILE WAINSCOT W/ 1/2" SCHLUTER COVE PROFILE AND EPOXY PAINT ABOVE. SEE CERAMIC TILE PATTERN CTP-18.
EPT-EFB	EPOXY PAINT W/ RUBBER COVE BASE.
EPT-FB	4'-0" HIGH A.F.F. FIBERGLASS REINFORCED PANEL W/ EPOXY PAINT ABOVE AND EPOXY BASE.
EPT-FPS	EPOXY PAINT OVER INTUMESCENT FIRE RATED PAINT W/ RESILIENT BASE.
EPT-FR	EPOXY PAINT W/ RESILIENT BASE.
EPT-MBS	WOOD PANELS.
FRP-EFB	FULL HEIGHT FIBERGLASS REINFORCED PANEL W/ EPOXY BASE.
EPT-VWC-1-MBS	PERFORATED PAINTED METAL PANELS.
MR-2-MBS	PERFORATED PAINTED METAL PANELS.
EPT-MR-2-MBS	WOOD PANELS.
MR-4-MBS	WOOD PANELS.
MR-6-MBS	METAL COLUMN COVER.
MCC	
PRP-1-FPS	PHENOLIC RESIN PANEL W/ PORCELAIN PAVER BASE.
PT-FB	PAINT W/ RESILIENT BASE.
PT-SFB	PAINT W/ SHEET VINYL BASE.
FWAP-PT	PAINT/ FABRIC WRAPPED ACOUSTIC PANEL.
PWT-FPS	FULL HEIGHT PORCELAIN WALL TILE W/PORCELAIN PAVER BASE.
TPT-FPS	EPOXY PAINT W/ RUBBER COVE BASE. FULL HEIGHT THIN PORCELAIN TILE W/ PORCELAIN PAVER BASE.

© COPYRIGHT 2021 DRUMMEY ROSANE ANDERSON, INC.

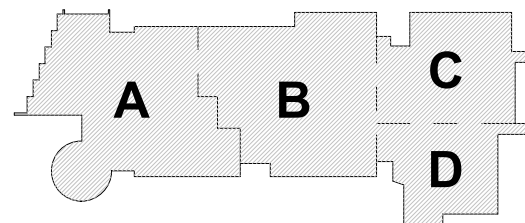

PROJECT NORTH
MAGNETIC NORTH

SECOND LEVEL WALL FINISHES PLAN - AREA D

Scale: As indicated
Job No.: 20202
Drawn By: DRA
Date: August 4th, 2022

AF1-2-2D

DRA

DrummeY Rosane Anderson, Inc.
225 Oakland Road
Studio 205
South Windsor, CT 06074

260 Charles Street
Studio 300
Waltham, MA 02453
Tel: 617.866.1000
www.drainc.com

Planning | Architecture | Interior Design

Northeast
Metropolitan
Regional
Vocational High
School
100 Hemlock Road,
Wakefield, MA 01880




© COPYRIGHT 2021 DRIMMEY ROSANE ANDERSON INC

MSBA DESIGN
DEVELOPMENT
SUBMISSION
August 4th, 2022



Scale: As indicated
Job No.: 20202
Drawn By: DRA
Date: August 4th, 2022

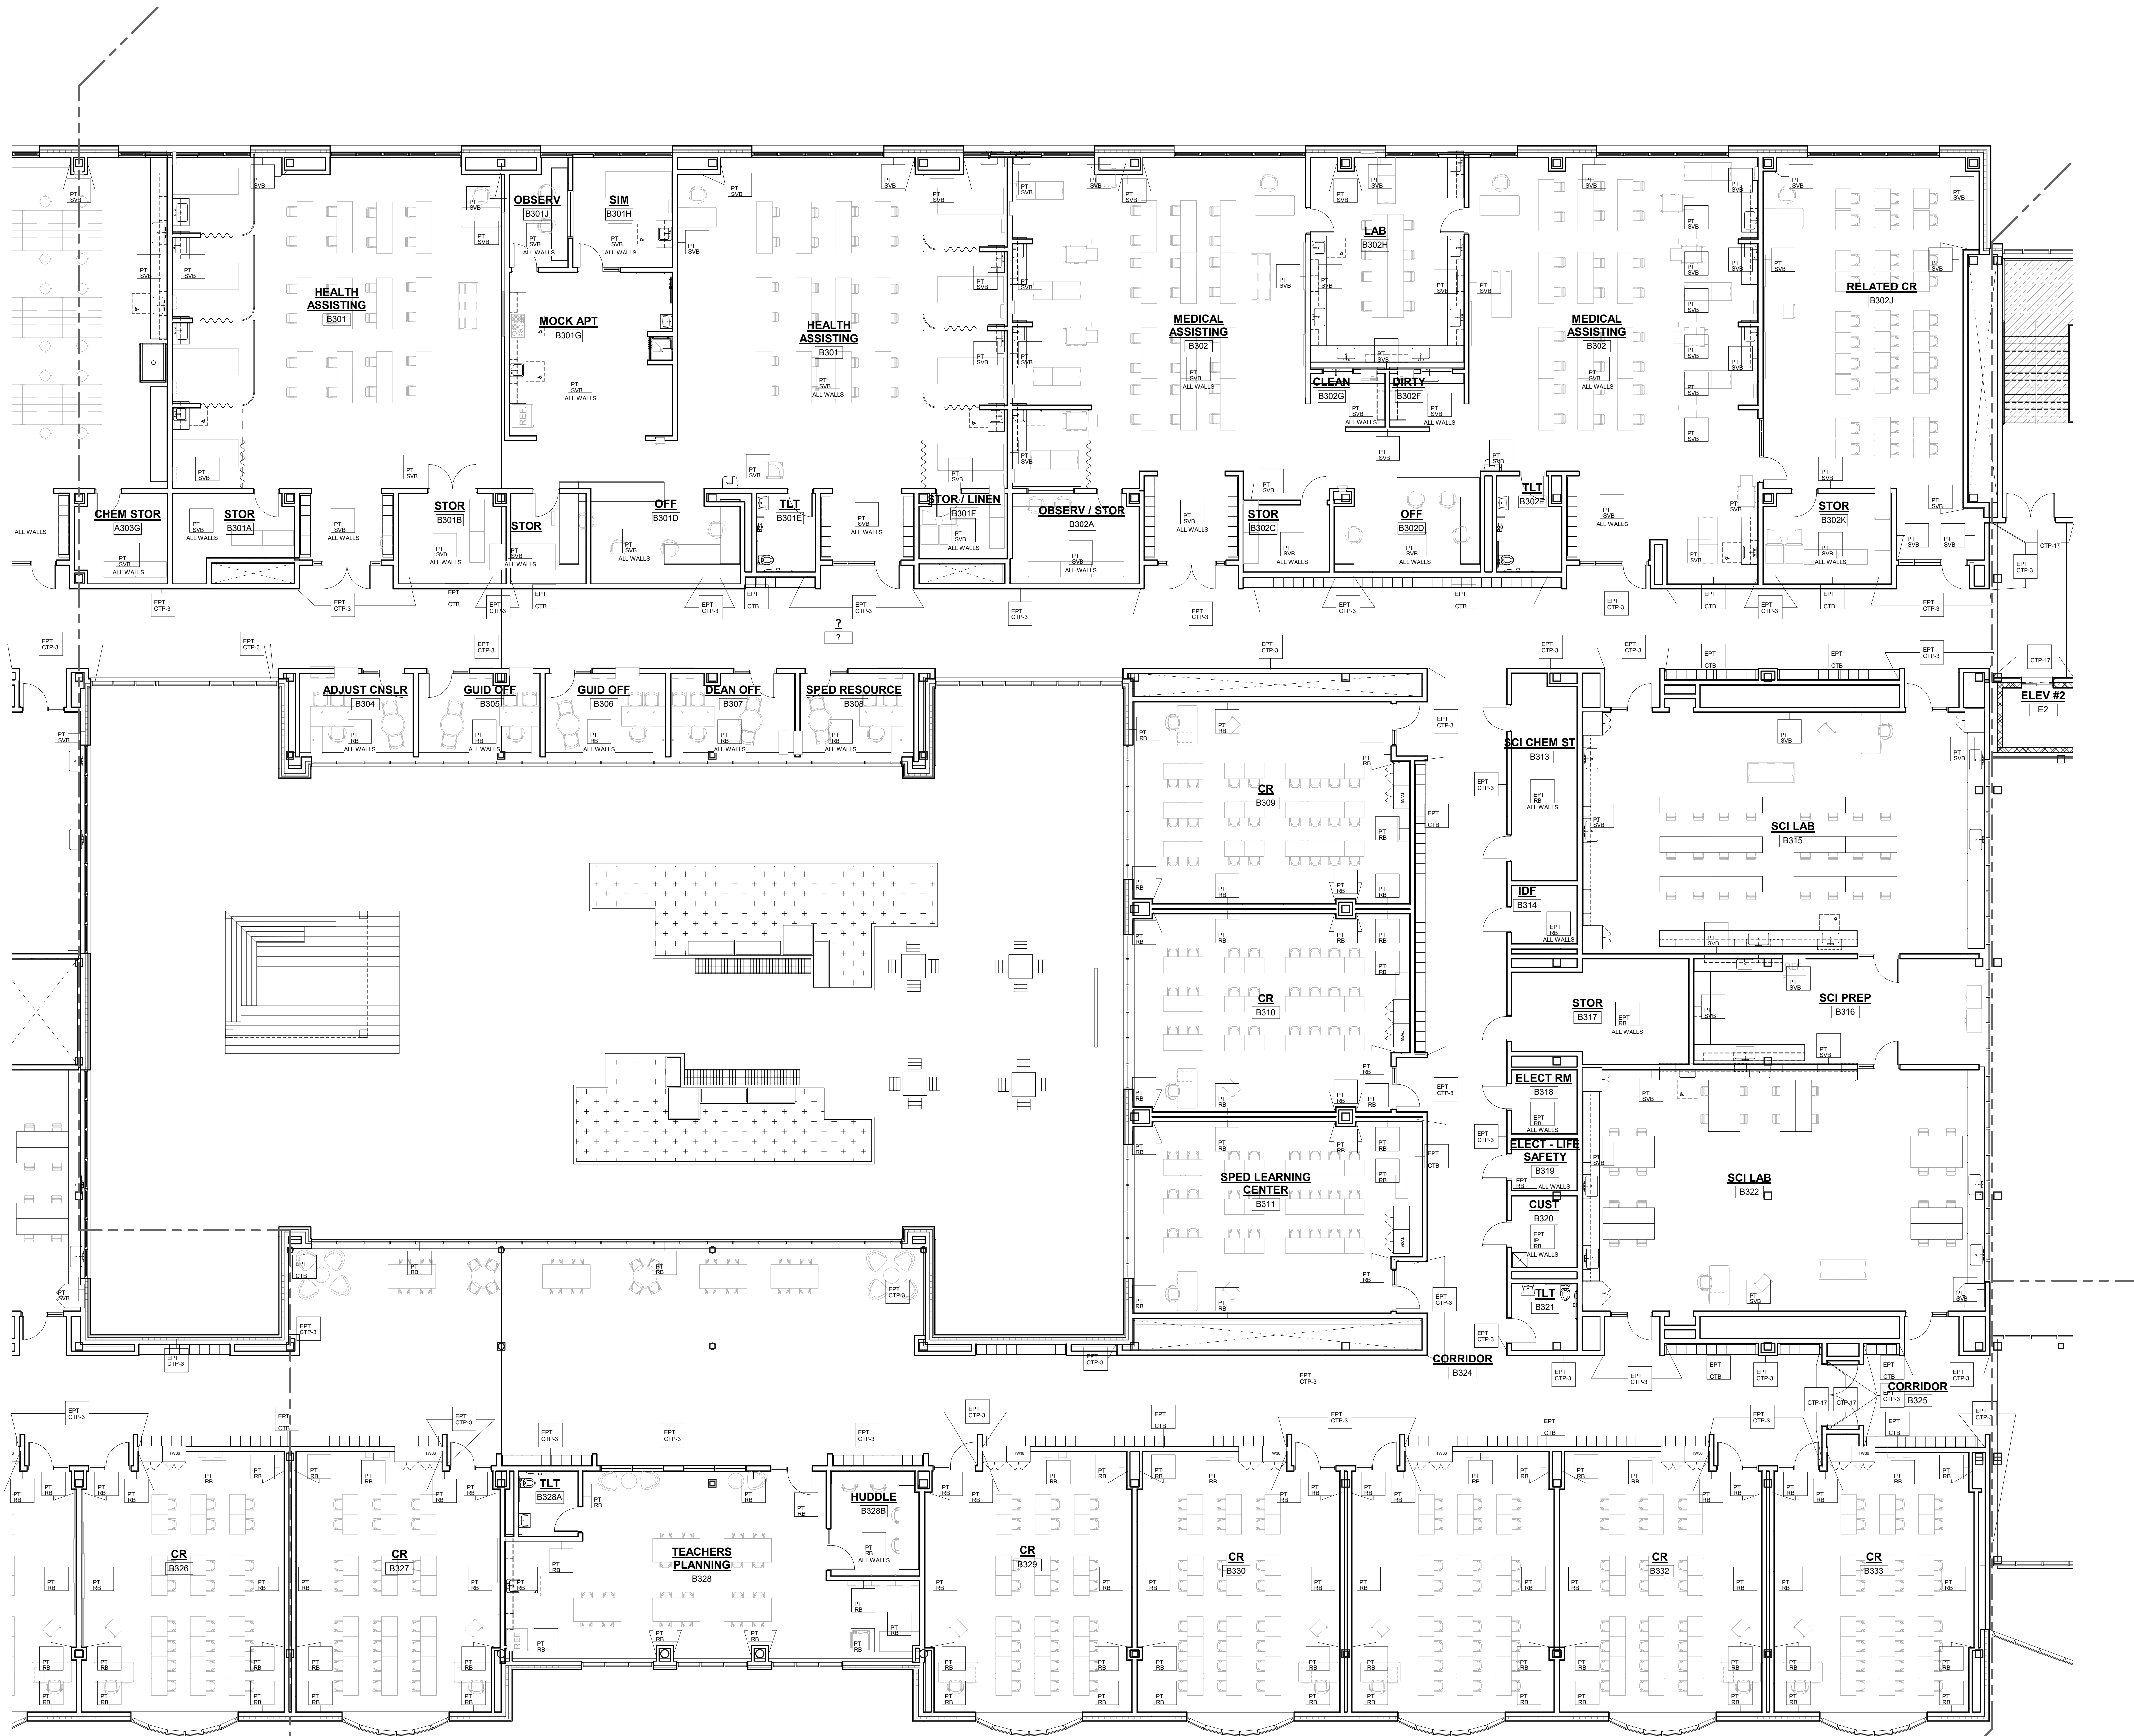

1 THIRD FLOOR PLAN
1/8" = 1'-0"

WALL FINISH LEGEND	
TAG	DESCRIPTION
CTP-5	FULL HEIGHT CERAMIC TILE W/ 1/2" SCHLUTER COVE PROFILE. SEE CERAMIC TILE PATTERN CTP-5
CTP-7	FULL HEIGHT CERAMIC TILE W/ 1/2" SCHLUTER COVE PROFILE. SEE CERAMIC TILE PATTERN CTP-7
CTP-9	FULL HEIGHT CERAMIC TILE W/ 1/2" SCHLUTER COVE PROFILE. SEE CERAMIC TILE PATTERN CTP-9
CTP-16	FULL HEIGHT CERAMIC TILE W/ 1/2" SCHLUTER COVE PROFILE. SEE CERAMIC TILE PATTERN CTP-16
CTP-17	FULL HEIGHT CERAMIC TILE W/ 1/2" SCHLUTER COVE PROFILE. SEE CERAMIC TILE PATTERN CTP-17
EPT	CERAMIC TILE CT-1 W/ 1/2" SCHLUTER COVE PROFILE AND EPOXY PAINT ABOVE. SEE CERAMIC TILE PATTERN CTP-1
EPT-1	CERAMIC TILE WAINSCOT W/ 1/2" SCHLUTER COVE PROFILE AND EPOXY PAINT ABOVE. SEE CERAMIC TILE PATTERN CTP-2
EPT-3	CERAMIC TILE WAINSCOT W/ 1/2" SCHLUTER COVE PROFILE AND EPOXY PAINT ABOVE. SEE CERAMIC TILE PATTERN CTP-3
EPT-10	CERAMIC TILE WAINSCOT W/ 1/2" SCHLUTER COVE PROFILE AND EPOXY PAINT ABOVE. SEE CERAMIC TILE PATTERN CTP-10
EPT-11	CERAMIC TILE WAINSCOT W/ 1/2" SCHLUTER COVE PROFILE AND EPOXY PAINT ABOVE. SEE CERAMIC TILE PATTERN CTP-11
EPT-12	CERAMIC TILE WAINSCOT W/ 1/2" SCHLUTER COVE PROFILE AND EPOXY PAINT ABOVE. SEE CERAMIC TILE PATTERN CTP-12
EPT-15	CERAMIC TILE WAINSCOT W/ 1/2" SCHLUTER COVE PROFILE AND EPOXY PAINT ABOVE. SEE CERAMIC TILE PATTERN CTP-15
EPT-17	CERAMIC TILE WAINSCOT W/ 1/2" SCHLUTER COVE PROFILE AND EPOXY PAINT ABOVE. SEE CERAMIC TILE PATTERN CTP-17
EPT-18	CERAMIC TILE WAINSCOT W/ 1/2" SCHLUTER COVE PROFILE AND EPOXY PAINT ABOVE. SEE CERAMIC TILE PATTERN CTP-18
EPT-19	EPOXY PAINT W/ RUBBER COVE BASE.
EPT-2	4" HIGH A.F.F. FIBERGLASS REINFORCED PANEL W/ EPOXY PAINT ABOVE AND EPOXY BASE.
EPT-3	EPOXY PAINT OVER INTUMESCENT FIRE RATED PAINT W/ RESILIENT BASE.
EPT-4	EPOXY PAINT W/ RESILIENT BASE.
EPT-5	WOOD PANELS
EPT-6	FULL HEIGHT FIBERGLASS REINFORCED PANEL W/ EPOXY BASE.
EPT-7	PERFORATED PAINTED METAL PANELS
EPT-8	PERFORATED PAINTED METAL PANELS
EPT-9	WOOD PANELS
EPT-10	WOOD PANELS
EPT-11	METAL COLUMN COVER
EPT-12	PHENOLIC RESIN PANEL W/ PORCELAIN PAVER BASE
EPT-13	PINK W/ RESILIENT BASE.
EPT-14	PAINT W/ SHEET VINYL BASE.
EPT-15	PAINT/ FABRIC WRAPPED ACOUSTIC PANEL
EPT-16	FULL HEIGHT PORCELAIN WALL TILE W/ PORCELAIN PAVER BASE
EPT-17	EPOXY PAINT W/ RUBBER COVE BASE.
EPT-18	FULL HEIGHT THIN PORCELAIN TILE W/ PORCELAIN PAVER BASE

- GENERAL NOTES:
- ALL FINISHES SHALL BE INSTALLED IN ACCORDANCE WITH MANUFACTURER'S INSTRUCTIONS AND RECOMMENDATIONS FOR THE SPECIFIC SUBSTRATE.
 - PRODUCTS INDICATED ARE BASIS OF DESIGN. REFER TO SPECIFICATIONS FOR ACCEPTABLE COMPARABLE PRODUCTS AND/OR PERFORMANCE REQUIREMENTS.
 - ALL PRECAST CONCRETE AND CMU WALLS SHALL RECEIVE ONE (1) COAT BLOCK FILLER/PRIMER AND TWO (2) FINISH COATS PAINT AS SPECIFIED.
 - GYPSONUM WALL BOARD TO BE FINISHED WITH ONE (1) COAT PRIMER AND TWO (2) FINISH COATS PAINT AS SPECIFIED.
 - ALL HOLLOW METAL FRAMES ARE TO BE PAINTED. ALUMINUM GLAZING SYSTEMS ARE FACTORY FINISHED.
 - ALL CUSTOM MILLWORK SHALL RECEIVE RESILIENT BASE UNLESS OTHERWISE NOTED.
 - ALL CASEWORK SHALL RECEIVE RESILIENT BASE. AT ALL SINK CABINETS, CONTINUE WALL BASE AND FLOORING INTO SPACE BENEATH SINK, TYP.
 - REFER TO INTERIOR ELEVATIONS FOR LOCATION OF TACKBOARDS, ACOUSTICAL WALL PANELS, AND MARKER BOARDS.
 - PROVIDE CERAMIC TILE BASE UNDER LOCKERS AT CLASSROOM CORRIDORS.
 - SEE INTERIOR ELEVATIONS FOR ADDITIONAL INFORMATION.
 - CERAMIC TILE BASE COURSE @ CORRIDORS IS REQUIRED TO BE SCRIBED TO PROVIDE AN EVEN JOINT PATTERN ON WALLS.
 - ALL PRELIMINARY COLOR SELECTIONS UPON APPROVAL DURING CONSTRUCTION.
 - EXPOSED TO VIEW MEP AND FP SYSTEMS, INCLUDING BUT NOT LIMITED TO SPRINKLER PIPES AND ELECTRICAL CONDUITS, SHALL BE PAINTED TO MATCH ADJOINING SURFACES.
 - PROVIDE 4" HIGH 2" WIDE CORNER GUARDS AT ALL EXPOSED GWB OUTSIDE CORNERS.

DRA

Drummeys Rosane Anderson, Inc.
225 Oakland Road
Studio 205
South Windsor, CT 06074
Tel: 878.94.1000
www.dra.com

260 Charles Street
Studio 300
Waltham, MA 02453

Planning | Architecture | Interior Design

Northeast
Metropolitan
Regional
Vocational High
School
100 Hemlock Road,
Wakefield, MA 01880

MSBA DESIGN
DEVELOPMENT
SUBMISSION
August 4th, 2022

A B C D

PROJECT NORTH

MAGNETIC NORTH

THIRD LEVEL
WALL FINISHES
PLAN - AREA B

Scale: As indicated
Job No.: 20202
Drawn By: DRA
Date: August 4th, 2022

AF1-2-3B

DRA


Drummeys Rosane Anderson, Inc.

225 Oakland Road	260 Charles Street
Studio 205	Studio 300
South Windsor, CT	Waltham, MA
06074	02453

Planning | Architecture | Interior Design

Tel: 617.966.1700
www.dra.com

100 Hemlock Road,
Wakefield, MA 01880

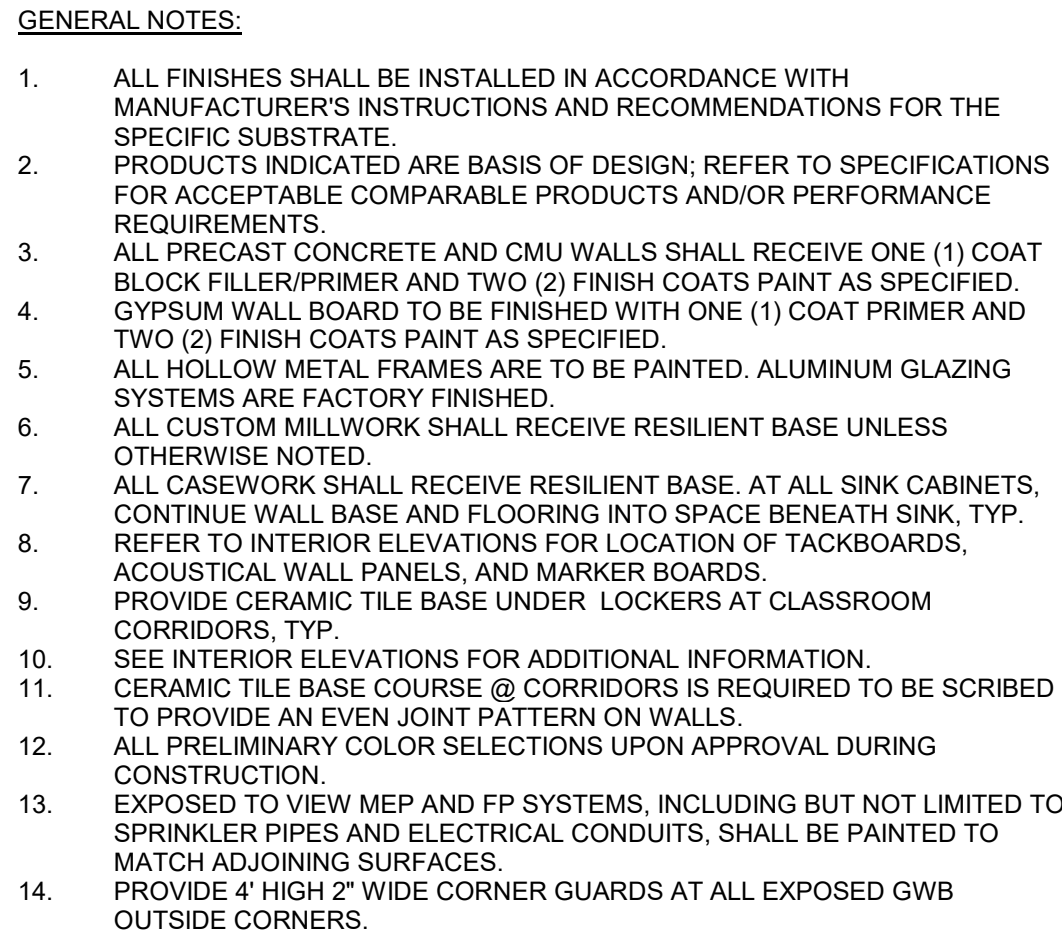

© COPYRIGHT 2021 DRUMMEY ROSANE ANDERSON, INC.


August 4th, 2022



MAGNETIC NORTH

Scale: As indicated
Job No.: 20202
Drawn By: DRA
Date: August 4th, 2022

AF1-2-3C

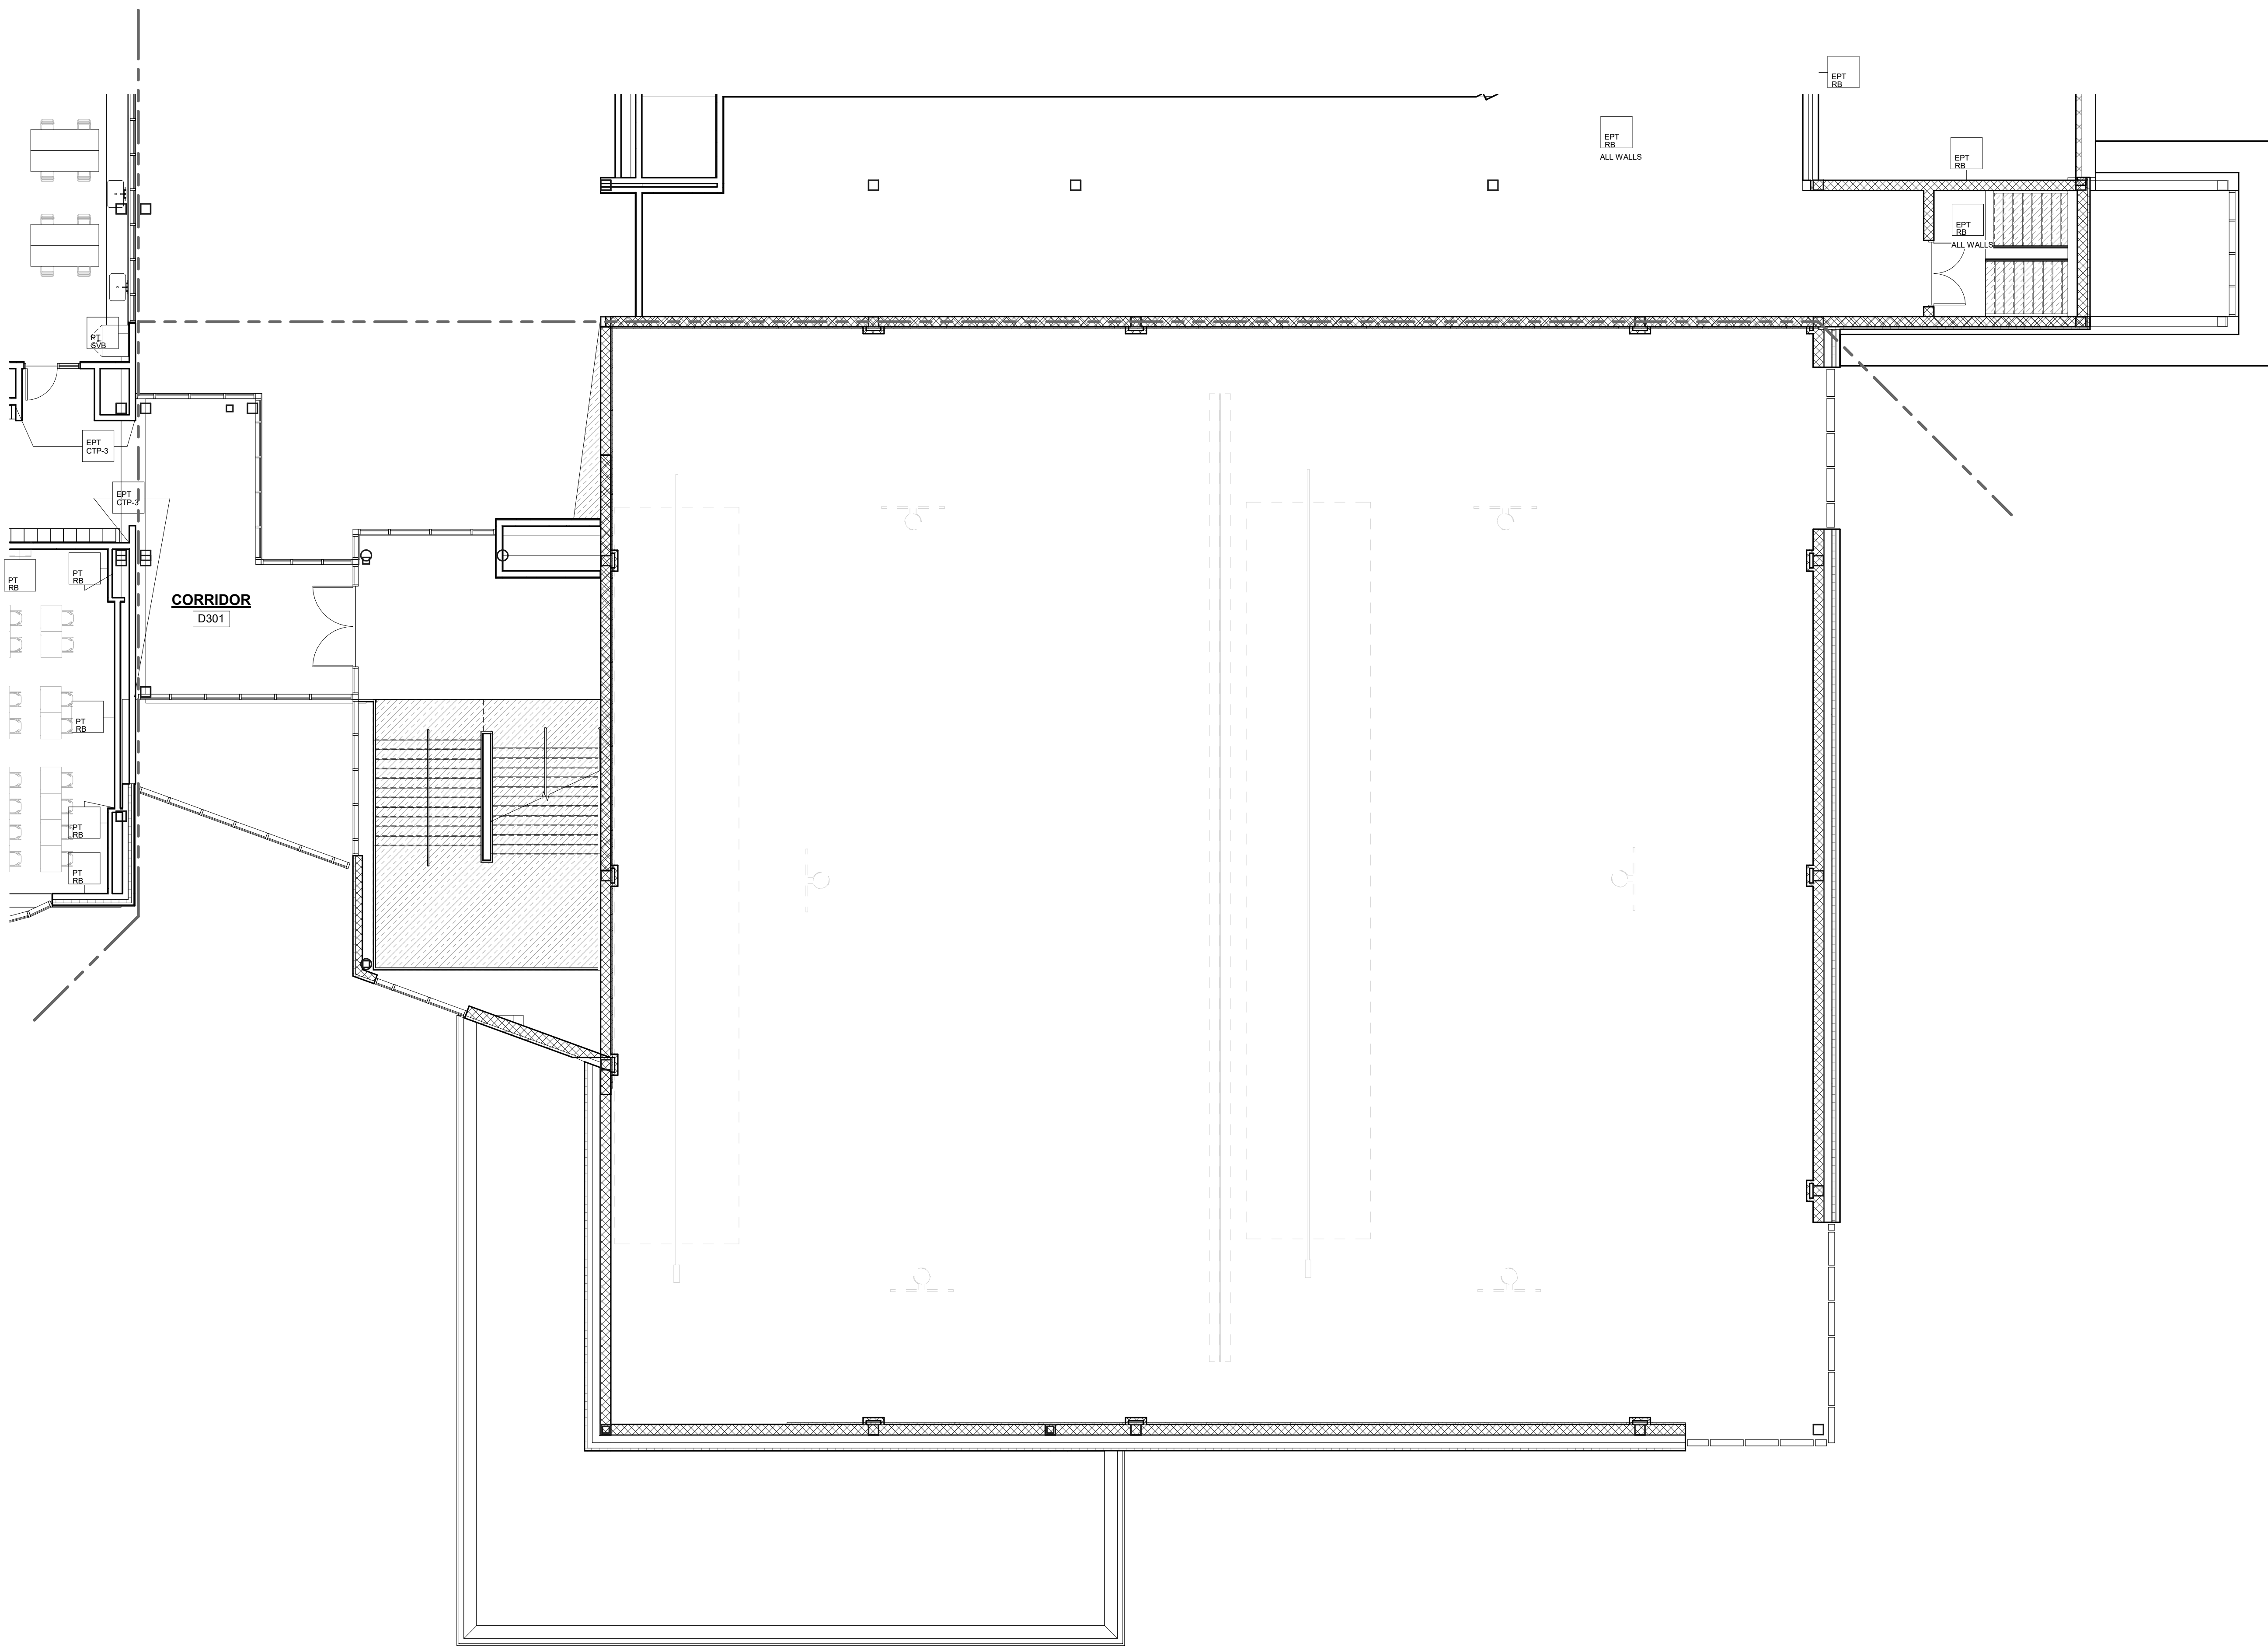

1 THIRD FLOOR PLAN
1/8" = 1'-0"

WALL FINISH LEGEND	
TAG	DESCRIPTION
CTP-5	FULL HEIGHT CERAMIC TILE W/ 1/2" SCHLUTER COVE PROFILE. SEE CERAMIC TILE PATTERN CTP-5
CTP-7	FULL HEIGHT CERAMIC TILE W/ 1/2" SCHLUTER COVE PROFILE. SEE CERAMIC TILE PATTERN CTP-7
CTP-8	FULL HEIGHT CERAMIC TILE W/ 1/2" SCHLUTER COVE PROFILE. SEE CERAMIC TILE PATTERN CTP-8
CTP-9	FULL HEIGHT CERAMIC TILE W/ 1/2" SCHLUTER COVE PROFILE. SEE CERAMIC TILE PATTERN CTP-9
CTP-16	FULL HEIGHT CERAMIC TILE W/ 1/2" SCHLUTER COVE PROFILE. SEE CERAMIC TILE PATTERN CTP-16
CTP-17	FULL HEIGHT CERAMIC TILE W/ 1/2" SCHLUTER COVE PROFILE. SEE CERAMIC TILE PATTERN CTP-17
EPT-CTR	CERAMIC TILE CT-1 W/ 1/2" SCHLUTER COVE PROFILE AND EPOXY PAINT ABOVE. SEE CERAMIC TILE PATTERN CTP-1
EPT-CTP-1	CERAMIC TILE WAINSCOAT W/ 1/2" SCHLUTER COVE PROFILE AND EPOXY PAINT ABOVE. SEE CERAMIC TILE PATTERN CTP-1
EPT-CTP-2	CERAMIC TILE WAINSCOAT W/ 1/2" SCHLUTER COVE PROFILE AND EPOXY PAINT ABOVE. SEE CERAMIC TILE PATTERN CTP-2
EPT-CTP-3	CERAMIC TILE WAINSCOAT W/ 1/2" SCHLUTER COVE PROFILE AND EPOXY PAINT ABOVE. SEE CERAMIC TILE PATTERN CTP-3
EPT-CTP-6	CERAMIC TILE WAINSCOAT W/ 1/2" SCHLUTER COVE PROFILE AND EPOXY PAINT ABOVE. FULL HEIGHT CERAMIC TILE AT SHOWER WALLS. SEE CERAMIC TILE PATTERN CTP-6
EPT-CTP-10	CERAMIC TILE WAINSCOAT W/ 1/2" SCHLUTER COVE PROFILE AND EPOXY PAINT ABOVE. SEE CERAMIC TILE PATTERN CTP-10
EPT-CTP-11	CERAMIC TILE WAINSCOAT W/ 1/2" SCHLUTER COVE PROFILE AND EPOXY PAINT ABOVE. SEE CERAMIC TILE PATTERN CTP-11
EPT-CTP-12	CERAMIC TILE WAINSCOAT W/ 1/2" SCHLUTER COVE PROFILE AND EPOXY PAINT ABOVE. SEE CERAMIC TILE PATTERN CTP-12
EPT-CTP-15	CERAMIC TILE WAINSCOAT W/ 1/2" SCHLUTER COVE PROFILE AND EPOXY PAINT ABOVE. SEE CERAMIC TILE PATTERN CTP-15
EPT-CTP-17	CERAMIC TILE WAINSCOAT W/ 1/2" SCHLUTER COVE PROFILE AND EPOXY PAINT ABOVE. SEE CERAMIC TILE PATTERN CTP-17
EPT-CTP-18	CERAMIC TILE WAINSCOAT W/ 1/2" SCHLUTER COVE PROFILE AND EPOXY PAINT ABOVE. SEE CERAMIC TILE PATTERN CTP-18
EPT-FPB	EPOXY PAINT W/ RUBBER COVE BASE.
EPT-FR	4'-0" HIGH A.F.F. FIBERGLASS REINFORCED PANEL W/ EPOXY PAINT ABOVE AND EPOXY BASE.
EPT-FPB	EPOXY PAINT OVER INTUMESCENT FIRE RATED PAINT W/ RESILIENT BASE
EPT-RB	EPOXY PAINT W/ RESILIENT BASE.
EPT-MRB	WOOD PANELS
FRP-FR	FULL HEIGHT FIBERGLASS REINFORCED PANEL W/ EPOXY BASE.
EPT-WG-2-MRB	PERFORATED PAINTED METAL PANELS
WP-2-MRB	PERFORATED PAINTED METAL PANELS
EPT-WP-4-MRB	WOOD PANELS
WP-6-MRB	WOOD PANELS
MCC	METAL COLUMN COVER
PRP-1-FPB	PHENOLIC RESIN PANEL W/ PORCELAIN PAVER BASE
PT-RB	PAINT W/ RESILIENT BASE.
PT-SVB	PAINT W/ SHEET VINYL BASE.
PW-1-PT	PAINT/ FABRIC WRAPPED ACOUSTIC PANEL
PWT-FPB	FULL HEIGHT PORCELAIN WALL TILE W/PORCELAIN PAVER BASE
TPT-FPB	EPOXY PAINT W/ RUBBER COVE BASE. FULL HEIGHT THIN PORCELAIN TILE W/ PORCELAIN PAVER BASE



- GENERAL NOTES:
- ALL FINISHES SHALL BE INSTALLED IN ACCORDANCE WITH MANUFACTURER'S INSTRUCTIONS AND RECOMMENDATIONS FOR THE SPECIFIC SUBSTRATE.
 - PRODUCTS INDICATED ARE BASIS OF DESIGN. REFER TO SPECIFICATIONS FOR ACCEPTABLE COMPARABLE PRODUCTS AND/OR PERFORMANCE REQUIREMENTS.
 - ALL PRECAST CONCRETE AND CMU WALLS SHALL RECEIVE ONE (1) COAT BLOCK FILLER/PRIMER AND TWO (2) FINISH COATS PAINT AS SPECIFIED.
 - ALL GYPSUM WALL BOARD TO BE FINISHED WITH ONE (1) COAT PRIMER AND TWO (2) FINISH COATS PAINT AS SPECIFIED.
 - ALL HOLLOW METAL FRAMES ARE TO BE PAINTED. ALUMINUM GLAZING SYSTEMS ARE FACTORY FINISHED.
 - ALL CUSTOM MILLWORK SHALL RECEIVE RESILIENT BASE UNLESS OTHERWISE NOTED.
 - ALL CASEWORK SHALL RECEIVE RESILIENT BASE. AT ALL SINK CABINETS, CONTINUE WALL BASE AND FLOORING INTO SPACE BENEATH SINK, TYP.
 - REFER TO INTERIOR ELEVATIONS FOR LOCATION OF TACKBOARDS, ACOUSTICAL WALL PANELS, AND MARKER BOARDS.
 - PROVIDE CERAMIC TILE BASE UNDER LOCKERS AT CLASSROOM CORRIDORS, TYP.
 - SEE INTERIOR ELEVATIONS FOR ADDITIONAL INFORMATION.
 - CERAMIC TILE BASE COURSE @ CORRIDORS IS REQUIRED TO BE SCRIBED TO PROVIDE AN EVEN JOINT PATTERN ON WALLS.
 - ALL PRELIMINARY COLOR SELECTIONS UPON APPROVAL DURING CONSTRUCTION.
 - EXPOSED TO VIEW MEP AND FP SYSTEMS, INCLUDING BUT NOT LIMITED TO SPRINKLER PIPES AND ELECTRICAL CONDUITS, SHALL BE PAINTED TO MATCH ADJOINING SURFACES.
 - PROVIDE 4 HIGH 2" WIDE CORNER GUARDS AT ALL EXPOSED GWB OUTSIDE CORNERS.

DRA

DrummeY Rosane Anderson, Inc.
225 Oakland Road
Studio 205
South Windsor, CT 06074
260 Charles Street
Studio 300
Waltham, MA 02453
Planning | Architecture | Interior Design
Tel: 817.864.1100
www.drainc.com

Northeast
Metropolitan
Regional
Vocational High
School
100 Hemlock Road,
Wakefield, MA 01880

MSBA DESIGN
DEVELOPMENT
SUBMISSION
August 4th, 2022

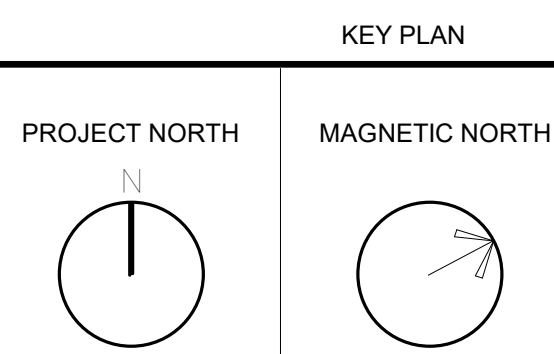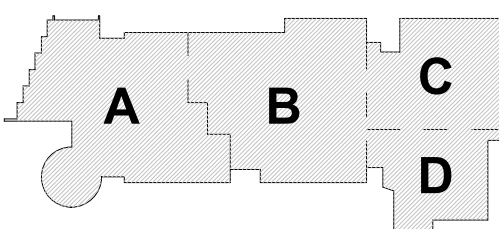

THIRD LEVEL
WALL FINISHES
PLAN - AREA D

Scale: As indicated
Job No.: 20202
Drawn By: DRA
Date: August 4th, 2022

AF1-2-3D

DRA

Drumme Rosane Anderson, Inc.
225 Oakland Road
Studio 205
South Windsor, CT 06074

260 Charles Street
Studio 300
Waltham, MA 02453
Planning | Architecture | Interior Design
Tel: 617.864.1000
www.dra.com


Northeast
Metropolitan
Regional
Vocational High
School

100 Hemlock Road,
Wakefield, MA 01880


WALL FINISH LEGEND	
TAG	DESCRIPTION
CTP-6	FULL HEIGHT CERAMIC TILE W/ 1/2" SCHLUTER COVE PROFILE. SEE CERAMIC TILE PATTERN CTP-6
CTP-7	FULL HEIGHT CERAMIC TILE W/ 1/2" SCHLUTER COVE PROFILE. SEE CERAMIC TILE PATTERN CTP-7
CTP-8	FULL HEIGHT CERAMIC TILE W/ 1/2" SCHLUTER COVE PROFILE. SEE CERAMIC TILE PATTERN CTP-8
CTP-9	FULL HEIGHT CERAMIC TILE W/ 1/2" SCHLUTER COVE PROFILE. SEE CERAMIC TILE PATTERN CTP-9
CTP-16	FULL HEIGHT CERAMIC TILE W/ 1/2" SCHLUTER COVE PROFILE. SEE CERAMIC TILE PATTERN CTP-16
CTP-17	FULL HEIGHT CERAMIC TILE W/ 1/2" SCHLUTER COVE PROFILE. SEE CERAMIC TILE PATTERN CTP-17
EPT-CTB	CERAMIC TILE CTP-1 W/ 1/2" SCHLUTER COVE PROFILE AND EPOXY PAINT ABOVE. SEE CERAMIC TILE PATTERN CTP-1
EPT-CTP-1	CERAMIC TILE WAINSCOT W/ 1/2" SCHLUTER COVE PROFILE AND EPOXY PAINT ABOVE. SEE CERAMIC TILE PATTERN CTP-1
EPT-CTP-2	CERAMIC TILE WAINSCOT W/ 1/2" SCHLUTER COVE PROFILE AND EPOXY PAINT ABOVE. SEE CERAMIC TILE PATTERN CTP-2
EPT-CTP-3	CERAMIC TILE WAINSCOT W/ 1/2" SCHLUTER COVE PROFILE AND EPOXY PAINT ABOVE. SEE CERAMIC TILE PATTERN CTP-3
EPT-CTP-100	CERAMIC TILE WAINSCOT W/ 1/2" SCHLUTER COVE PROFILE AND EPOXY PAINT ABOVE. SEE CERAMIC TILE PATTERN CTP-100

© COPYRIGHT 2021 DRUMMEY ROSANE ANDERSON, INC.

MSBA DESIGN
DEVELOPMENT
SUBMISSION
August 4th, 2022

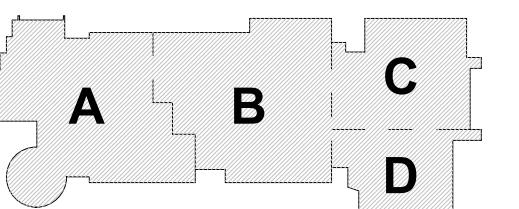

PROJECT NORTH
MAGNETIC NORTH

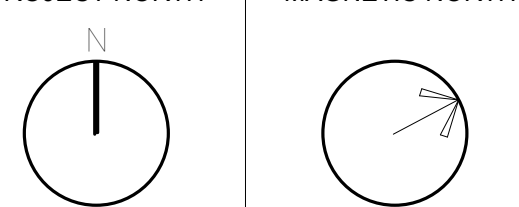

FOURTH LEVEL
WALL FINISHES
PLAN - AREA A

Scale: As indicated
Job No.: 20202
Drawn By: DRA
Date: August 4th, 2022
AF1-2-4A

GENERAL NOTES:

- ALL FINISHES SHALL BE INSTALLED IN ACCORDANCE WITH MANUFACTURER'S INSTRUCTIONS AND RECOMMENDATIONS FOR THE SPECIFIC SUBSTRATE.
- PRODUCTS INDICATED ARE BASIS OF DESIGN. REFER TO SPECIFICATIONS FOR ACCEPTABLE COMPARABLE PRODUCTS AND/OR PERFORMANCE REQUIREMENTS.
- ALL PRECAST CONCRETE AND CMU WALLS SHALL RECEIVE ONE (1) COAT BLOCK FILLER/PRIMER AND TWO (2) FINISH COATS PAINT AS SPECIFIED.
- GYPSUM WALL BOARD TO BE FINISHED WITH ONE (1) COAT PRIMER AND TWO (2) FINISH COATS PAINT AS SPECIFIED.
- ALL HOLLOW METAL FRAMES ARE TO BE PAINTED. ALUMINUM GLAZING SYSTEMS ARE FACTORY FINISHED.
- ALL CUSTOM MILLWORK SHALL RECEIVE RESILIENT BASE UNLESS OTHERWISE NOTED.
- ALL CASEWORK SHALL RECEIVE RESILIENT BASE. AT ALL SINK CABINETS, CONTINUE WALL BASE AND FLOORING INTO SPACE BENATH SINK. TYP. REFER TO INTERIOR ELEVATIONS FOR LOCATION OF TACKBOARDS, ACOUSTICAL WALL PANELS, AND MARKER BOARDS.
- PROVIDE CERAMIC TILE BASE UNDER LOOKERS AT CLASSROOM CORRIDORS. TYP.
- SEE INTERIOR ELEVATIONS FOR ADDITIONAL INFORMATION.
- CERAMIC TILE BASE COURSE @ CORRIDORS IS REQUIRED TO BE SCRIBED TO PROVIDE AN EVEN JOINT PATTERN ON WALLS.
- ALL PRELIMINARY COLOR SELECTIONS UPON APPROVAL DURING CONSTRUCTION.
- EXPOSED TO VIEW MEP AND FP SYSTEMS, INCLUDING BUT NOT LIMITED TO SPRINKLER PIPES AND ELECTRICAL CONDUITS, SHALL BE PAINTED TO MATCH ADJOINING SURFACES.
- PROVIDE 4" HIGH 2" WIDE CORNER GUARDS AT ALL EXPOSED GWB OUTSIDE CORNERS.

1 4-Wall Finish-Fourth Floor Plan-Area A
1/8" = 1'-0"



© COPYRIGHT 2021 DRUMMEY ROSANE ANDERSON, INC.

ALL FINISHES SHALL BE INSTALLED IN ACCORDANCE WITH MANUFACTURER'S INSTRUCTIONS AND RECOMMENDATIONS FOR THE SPECIFIC UTILITY.

PRODUCTS IDENTIFIED ARE BASIS OF DESIGN. REFER TO SPECIFICATIONS FOR ACCEPTABLE COMPARABLE PRODUCTS AND/OR PERFORMANCE REQUIREMENTS.

ALL PRECAST CONCRETE AND CMU WALLS SHALL RECEIVE ONE (1) COAT BASE PRIMER (EPOXY) AND ONE (1) FINISH COAT PAINT AS SPECIFIED.

GYPSEUM WALL BOARD TO BE FINISHED WITH ONE (1) COAT PRIMER AND ONE (1) FINISH COAT PAINT AS SPECIFIED.

ALL HOLLOW METAL FRAMES ARE TO BE FINISHED ALUMINUM GLAZING SYSTEMS ARE FACTORY FINISHED.

ALL MILL WORK SHALL BE PROVIDED RESILIENT BASE UNLESS OTHERWISE NOTED.

ALL WALLS SHALL RECEIVE RESILIENT BASE, AT ALL SINK CABINETS, CONTINUE WALL BOARD, FLOORING INTO SPACE BENEATH SINK. TYP. REMOVE CARPET, ELEVATE FLOORING TO MATCH ADJACENT FLOORING.

ACUSTICAL WALL PANELS, AND MARKER BOARDS.

PROVIDE CERAMIC TILE BASE UNDER LOCKERS AT CLASSROOM.

ALL WALLS SHALL RECEIVE RESILIENT BASE, TYP.

SEE INTERIOR ELEVATIONS FOR ADDITIONAL INFORMATION.


ALL BASE COATS SHALL BE SMOOTHED AND REQUIRED TO BE SCROBED TO PROVIDE AN EVEN JOINT PATTERN ON WALLS.

ALL PRELIMINARY COLOR SELECTIONS UPON APPROVAL DURING CONSTRUCTION.


EXPOSED TO VIEW MEP AND PS SYSTEMS, INCLUDING BUT NOT LIMITED TO: DUCTS, PIPES, RIGS, AND ELECTRICAL CONDUITS. SHALL BE PAINTED TO MATCH ADJACENT SURFACES.

ALL FINISHES SHALL BE INSTALLED IN ACCORDANCE WITH MANUFACTURER'S INSTRUCTIONS AND RECOMMENDATIONS FOR THE SPECIFIC UTILITY.


AF1-2-4B

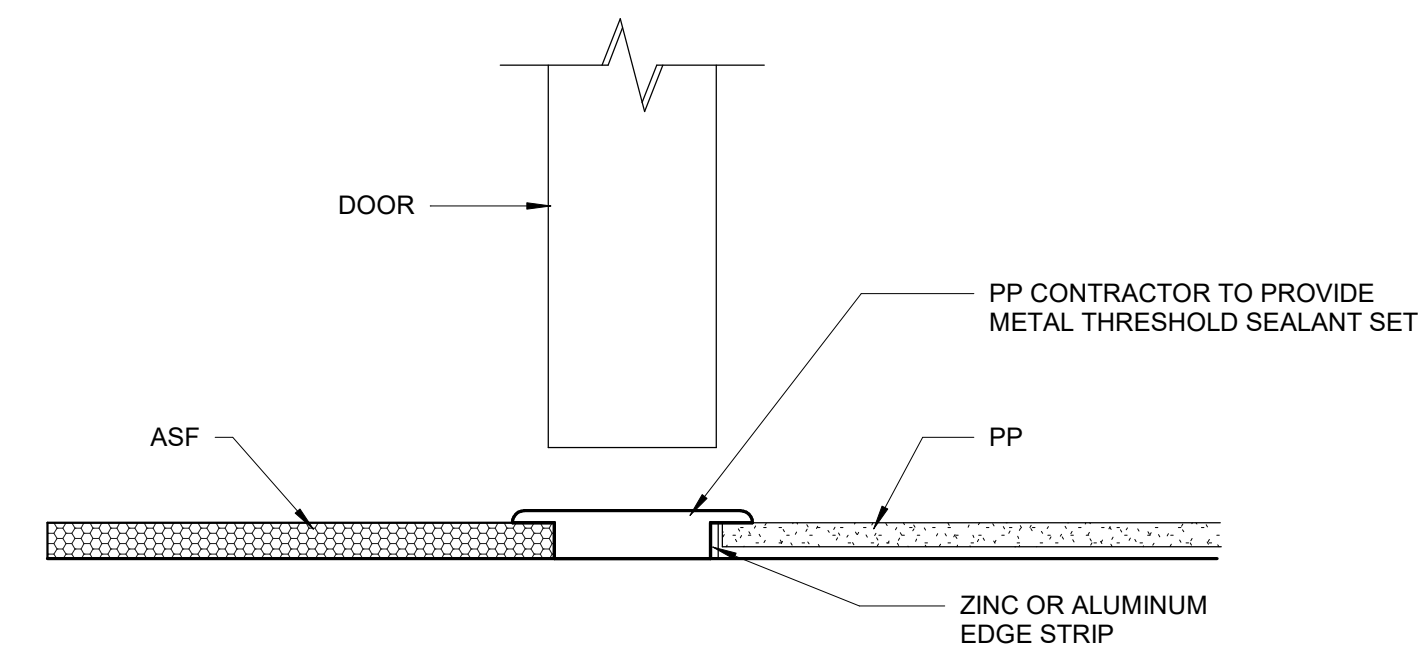


1 Transition Detail ASF / PP
 6" = 1'-0"

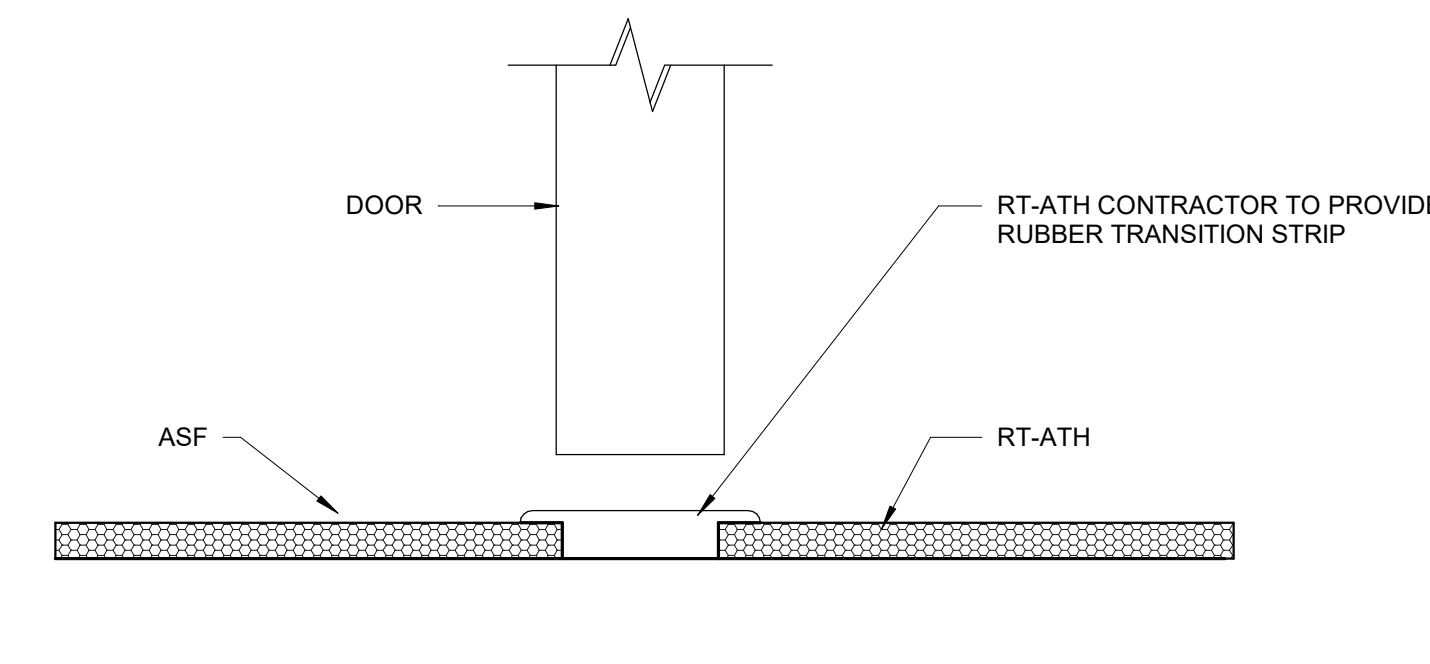


2 Transition Detail ASF / RT-ATH
 6" = 1'-0"

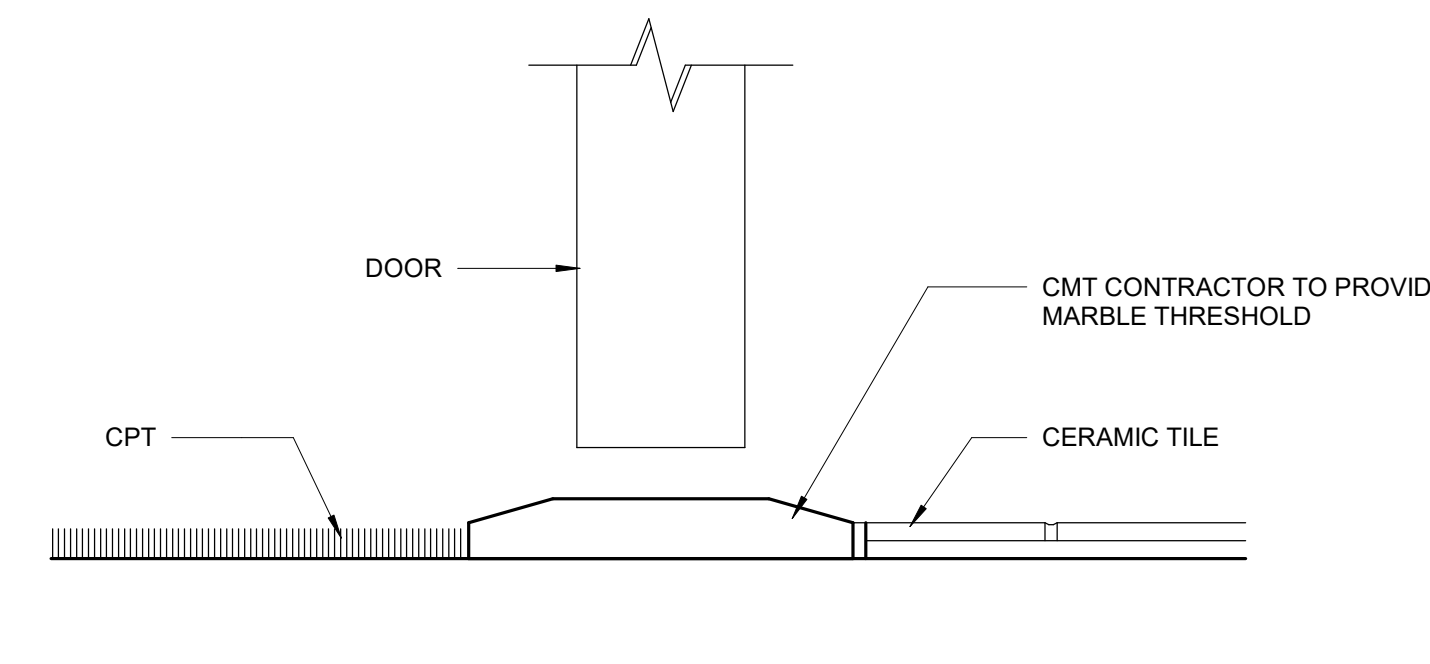


3 Transition Detail CMT / CPT
 6" = 1'-0"

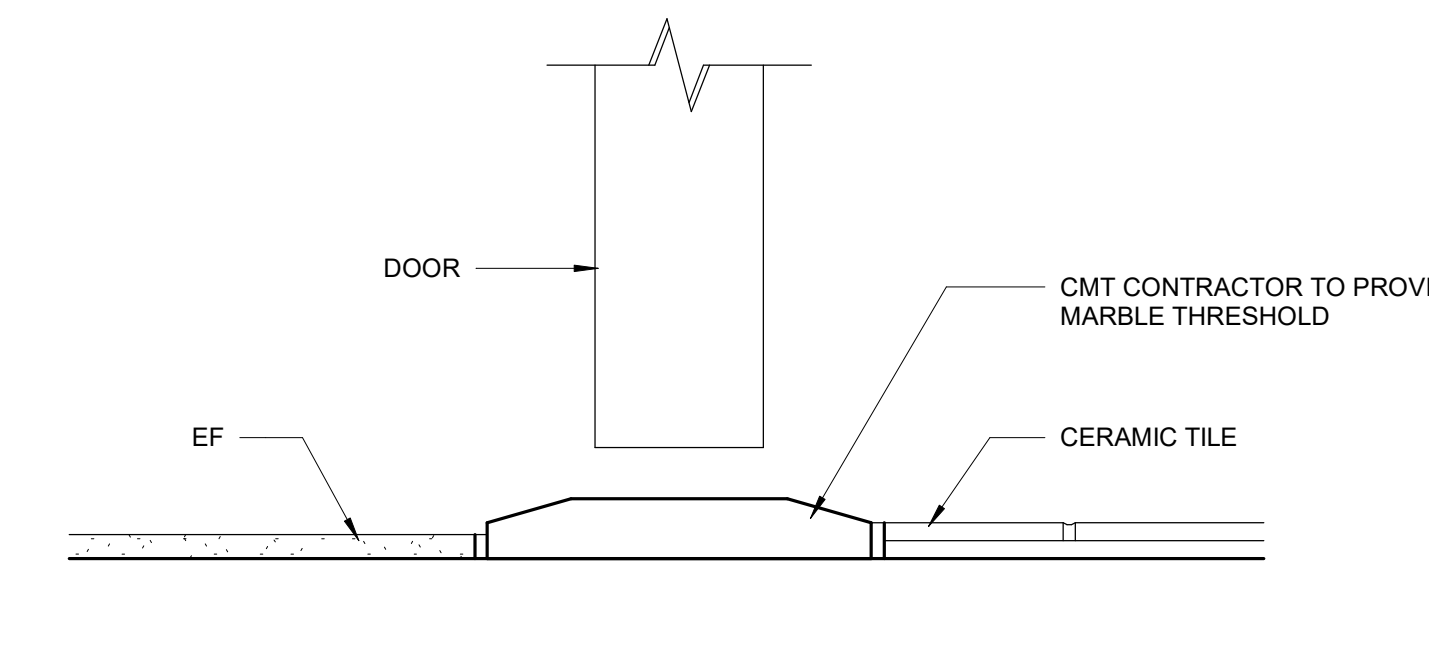


4 Transition Detail CMT / EF
 6" = 1'-0"

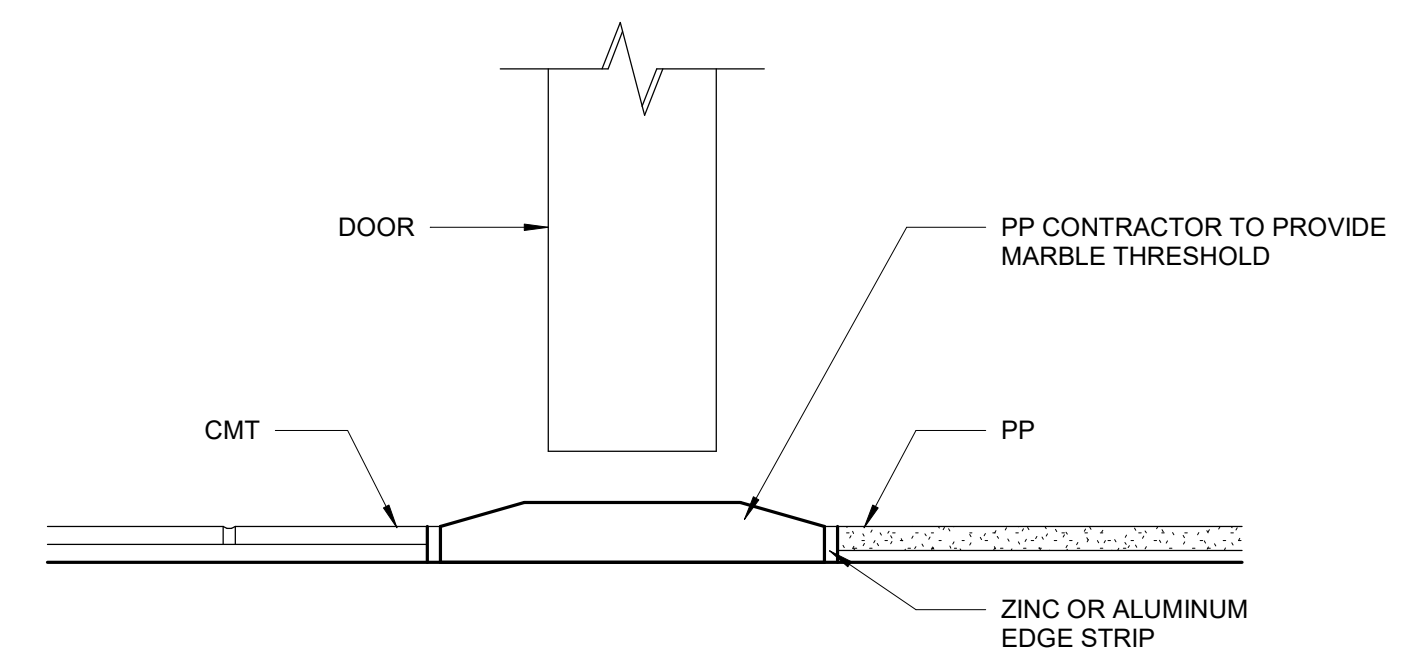


5 Transition Detail CMT / PP
 6" = 1'-0"

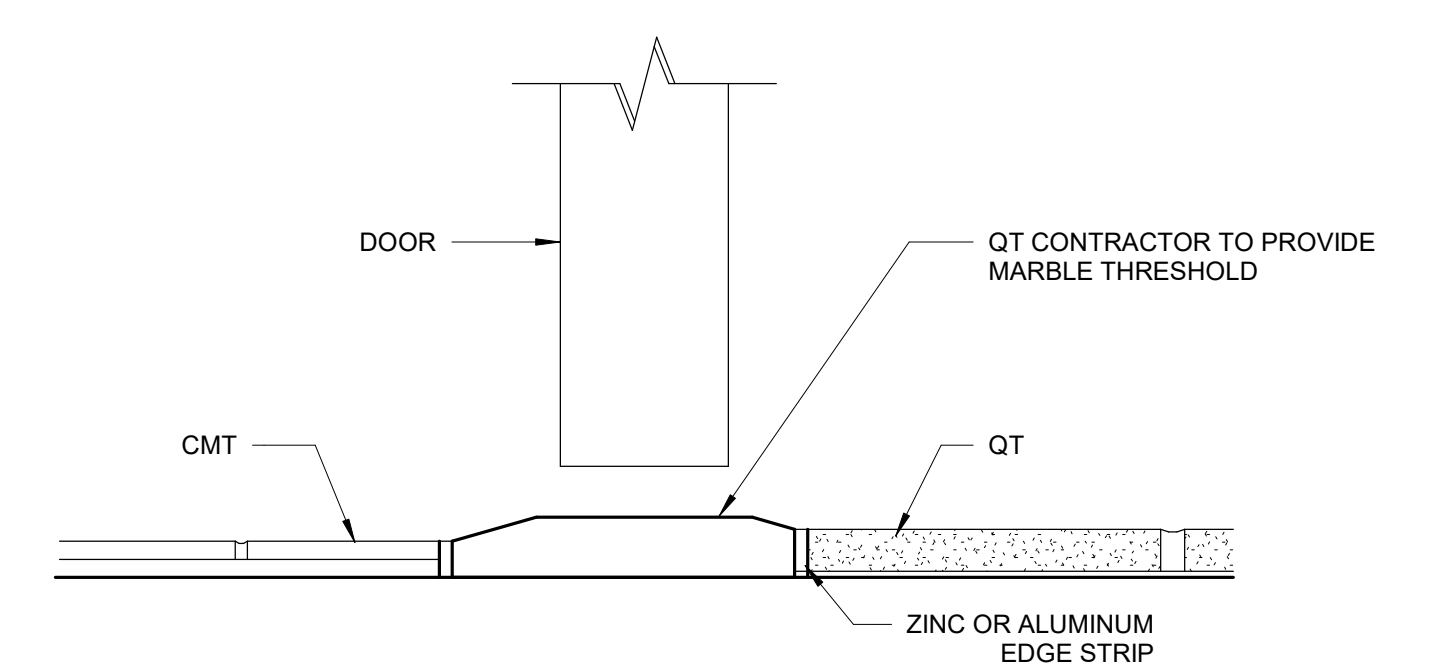


6 Transition Detail CMT / QT
 6" = 1'-0"

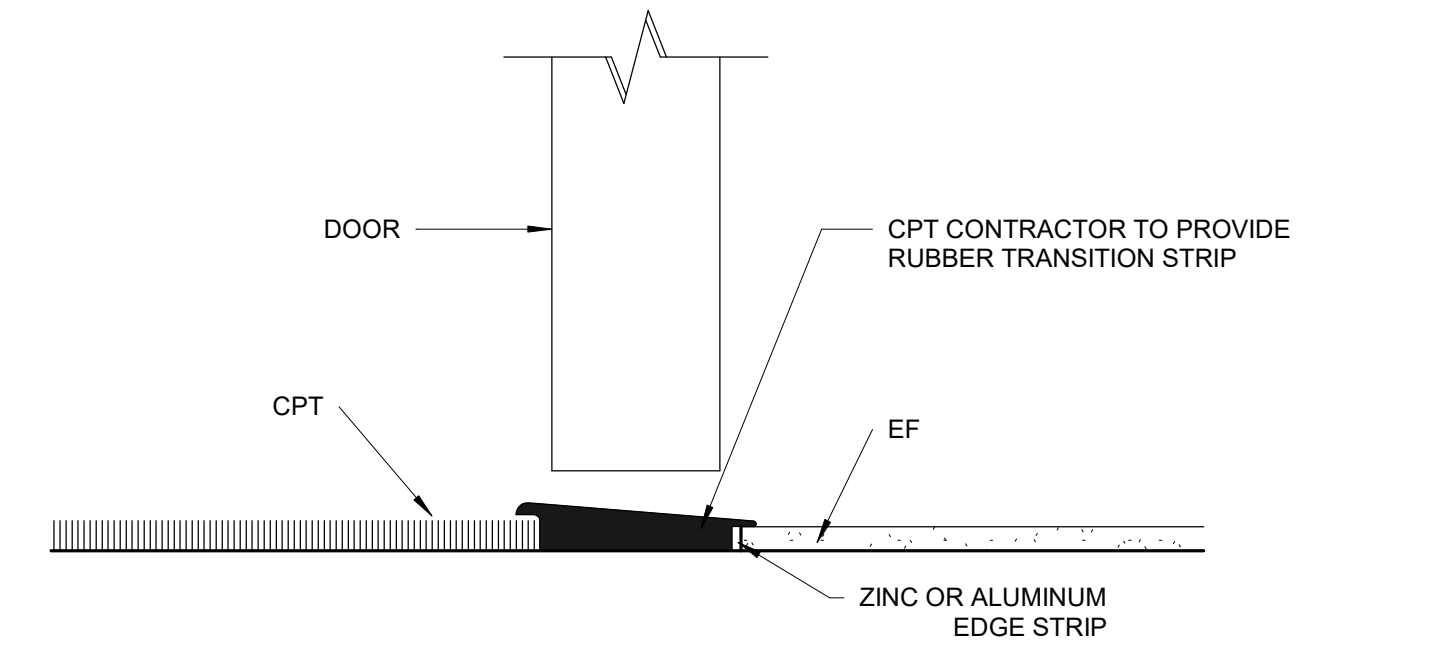


7 Transition Detail CPT / EF
 6" = 1'-0"

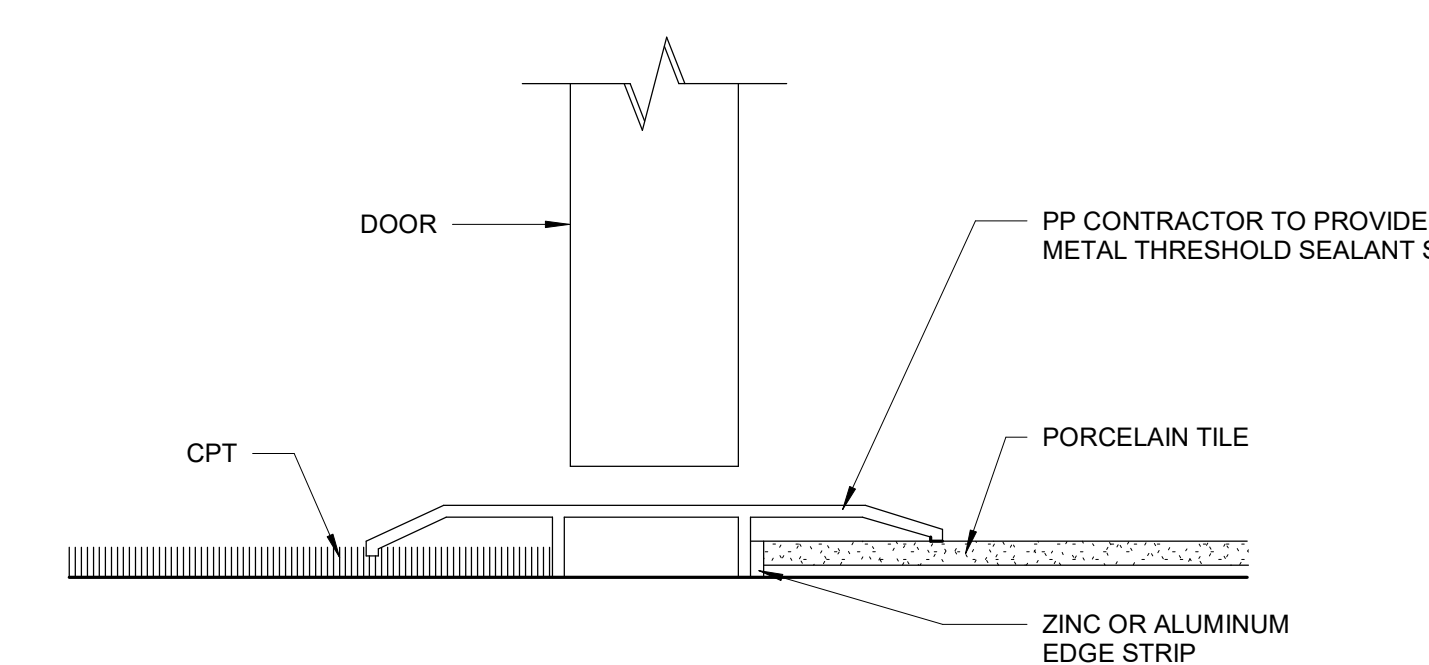


8 Transition Detail CPT / PP
 6" = 1'-0"

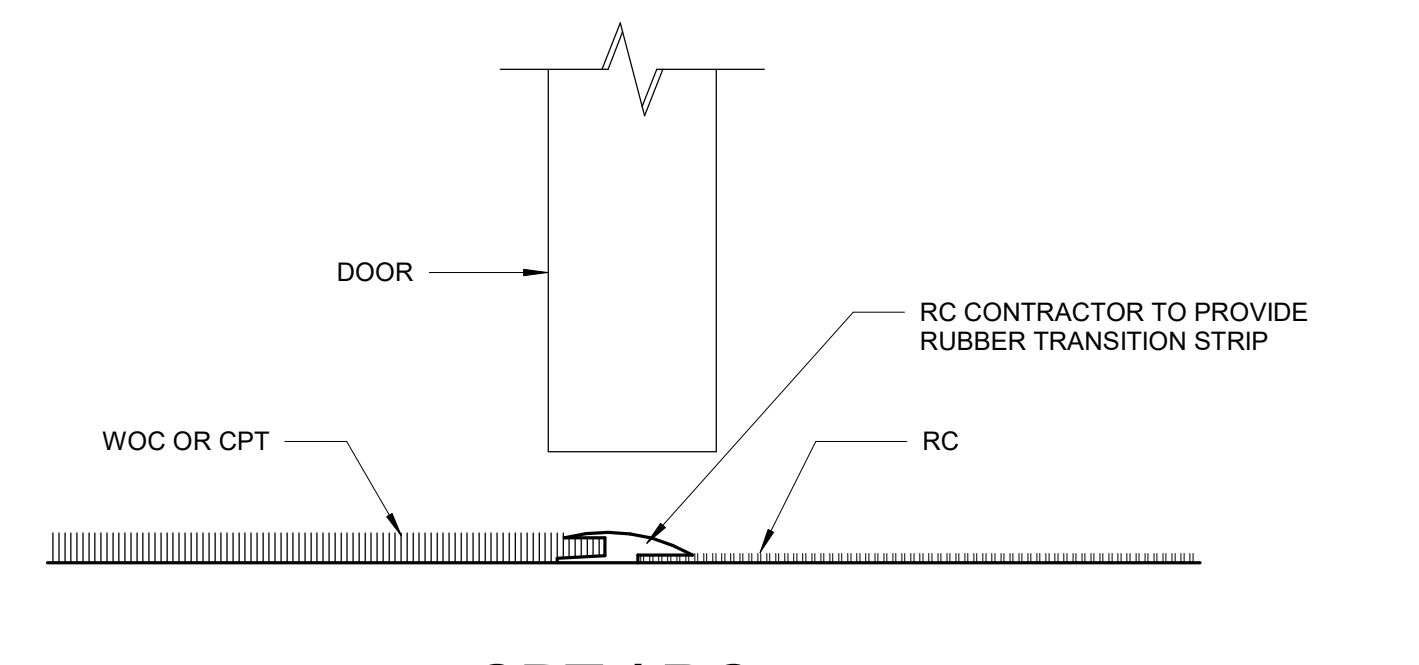


9 Transition Detail CPT / RC
 6" = 1'-0"

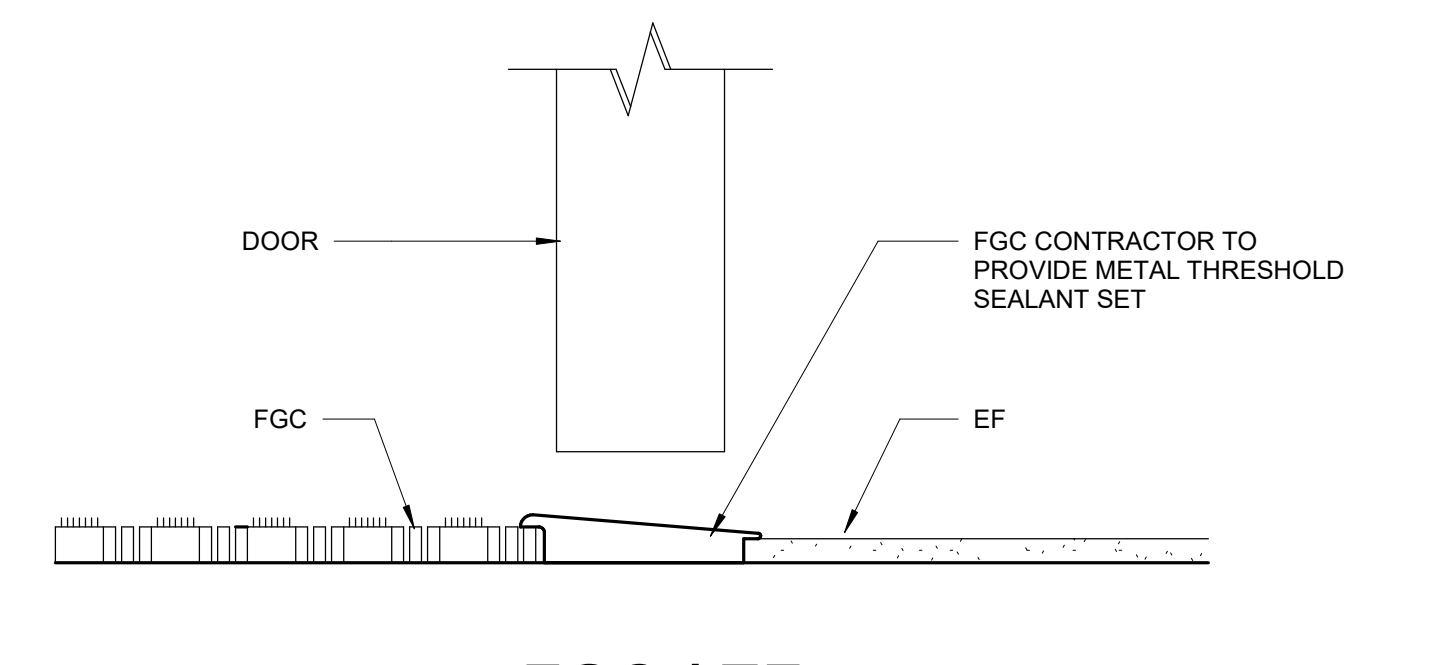


10 Transition Detail EF / FGC
 6" = 1'-0"

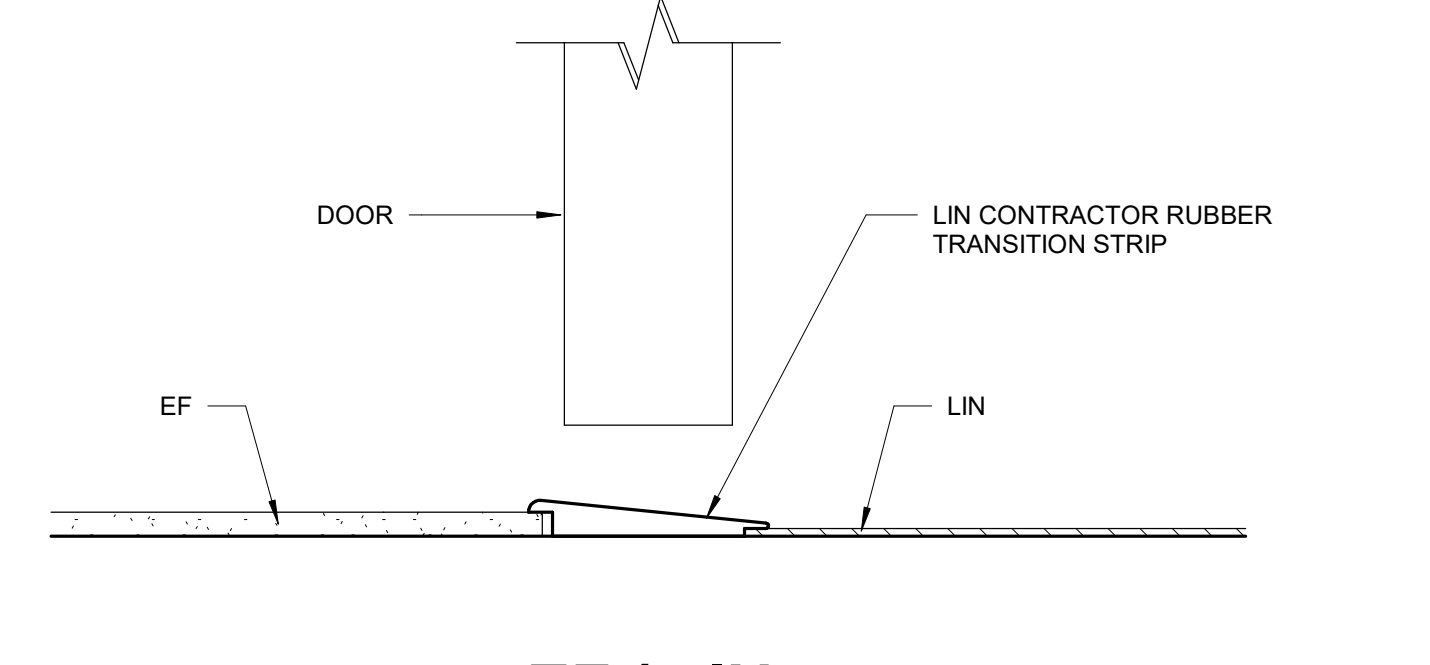


11 Transition Detail EF / LIN
 6" = 1'-0"

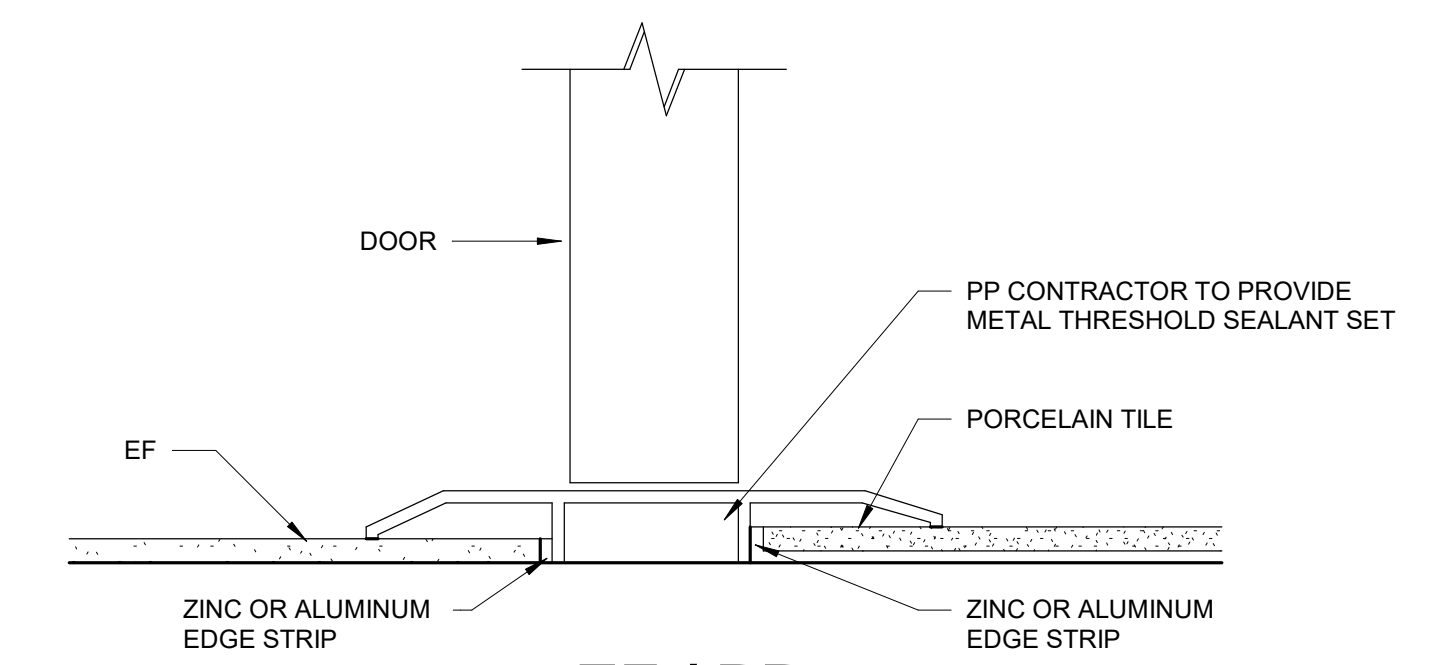


12 Transition Detail EF / PP
 6" = 1'-0"

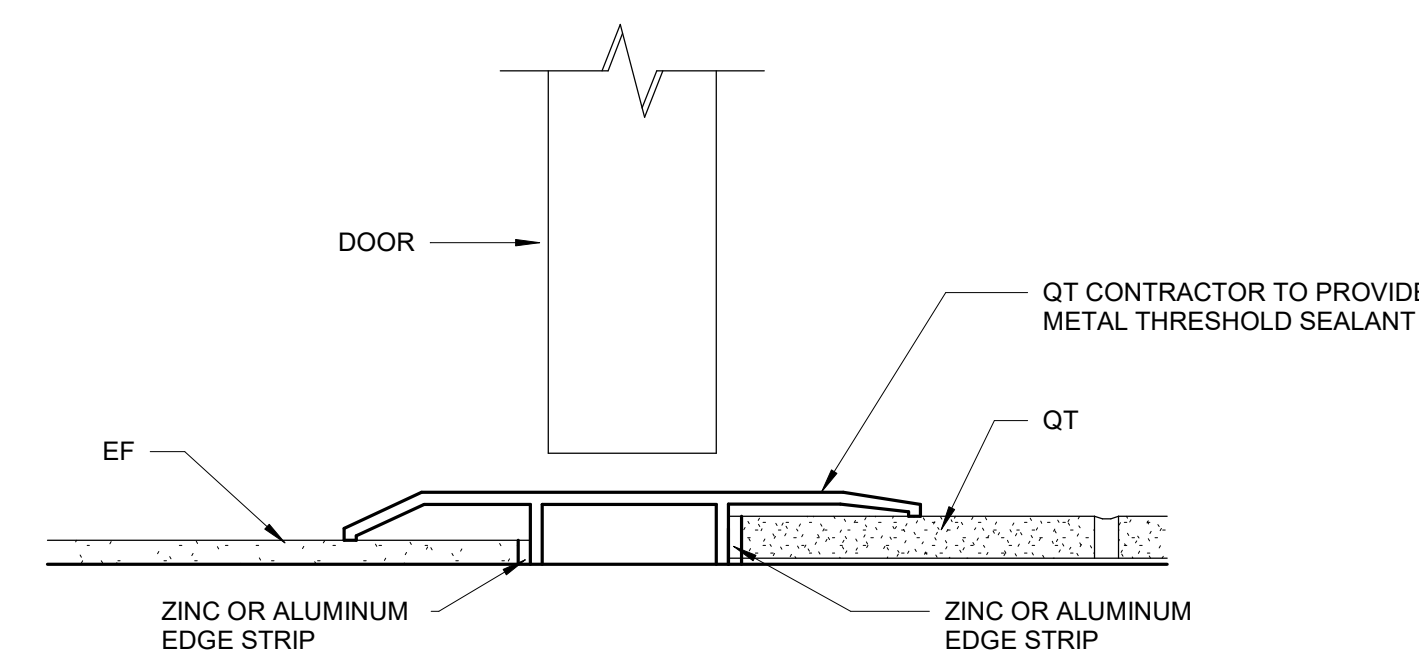


13 Transition Detail EF / QT
 6" = 1'-0"

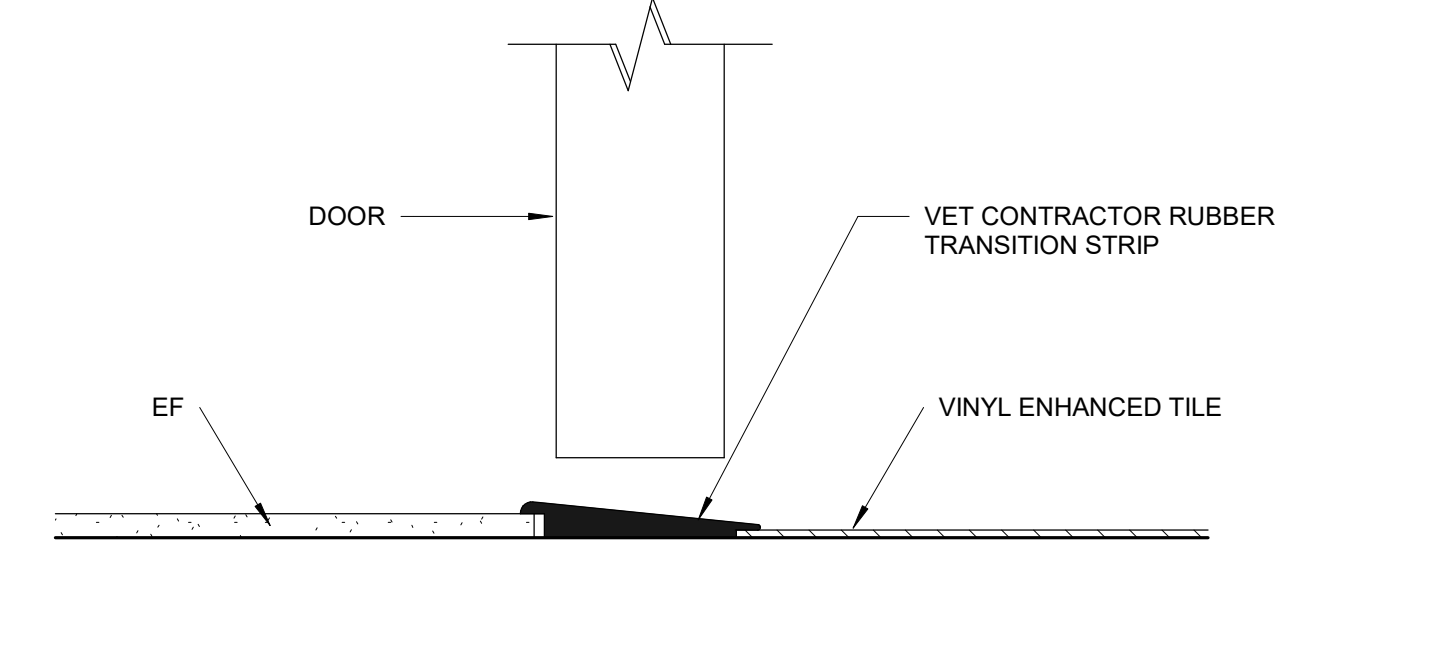


14 Transition Detail EF / VET
 6" = 1'-0"

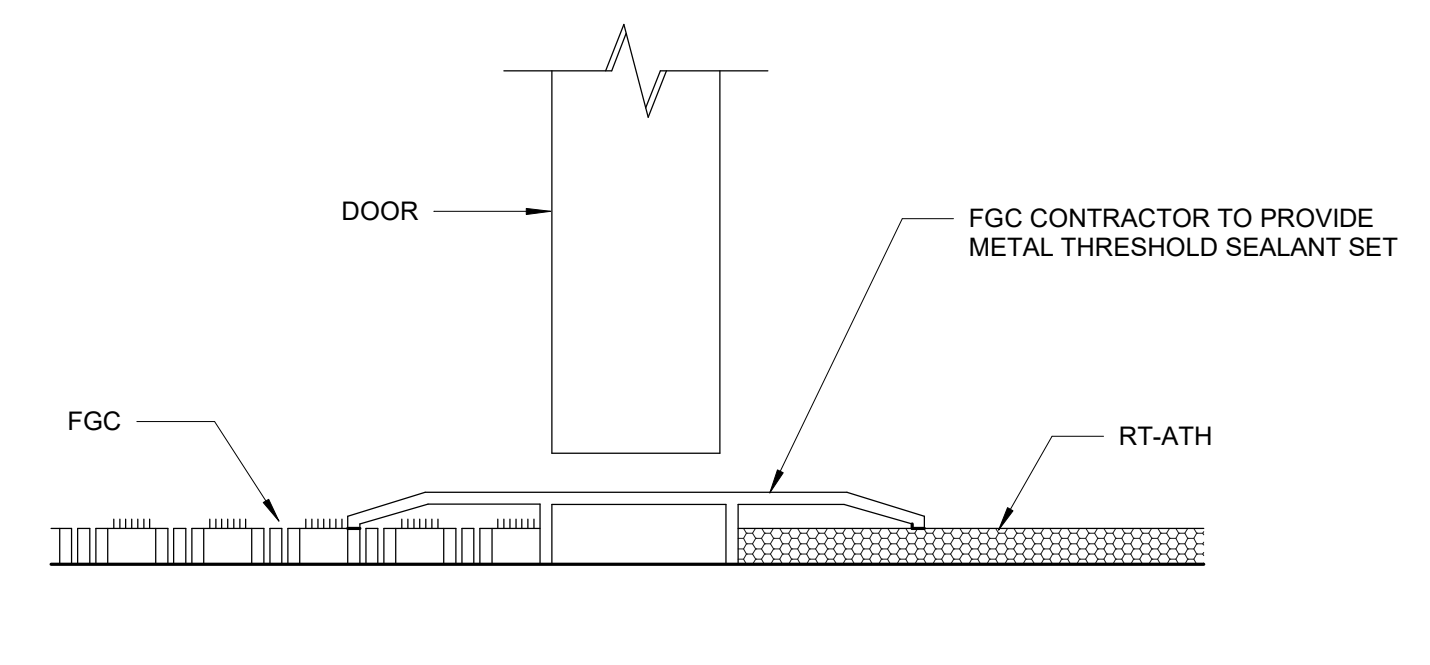


15 Transition Detail FGC / RT-ATH
 6" = 1'-0"

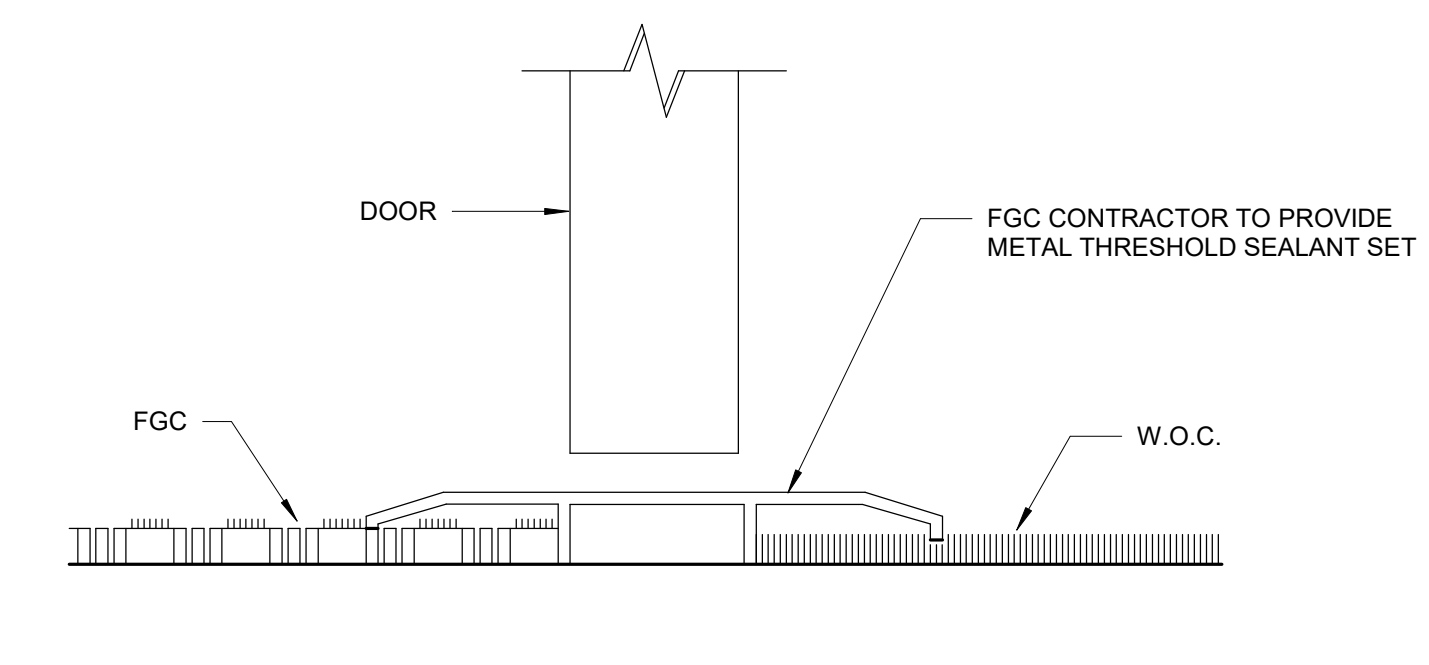


16 Transition Detail FGC / W.O.C.
 6" = 1'-0"

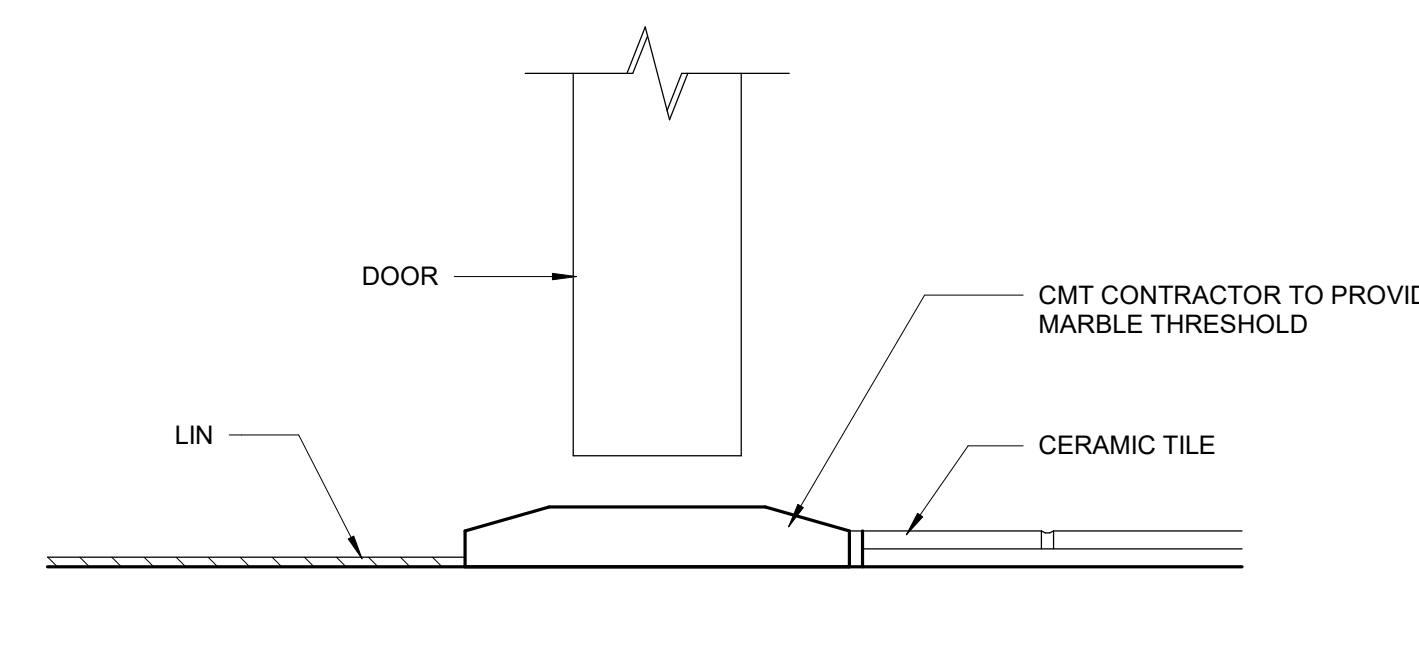


17 Transition Detail LIN / CMT
 6" = 1'-0"

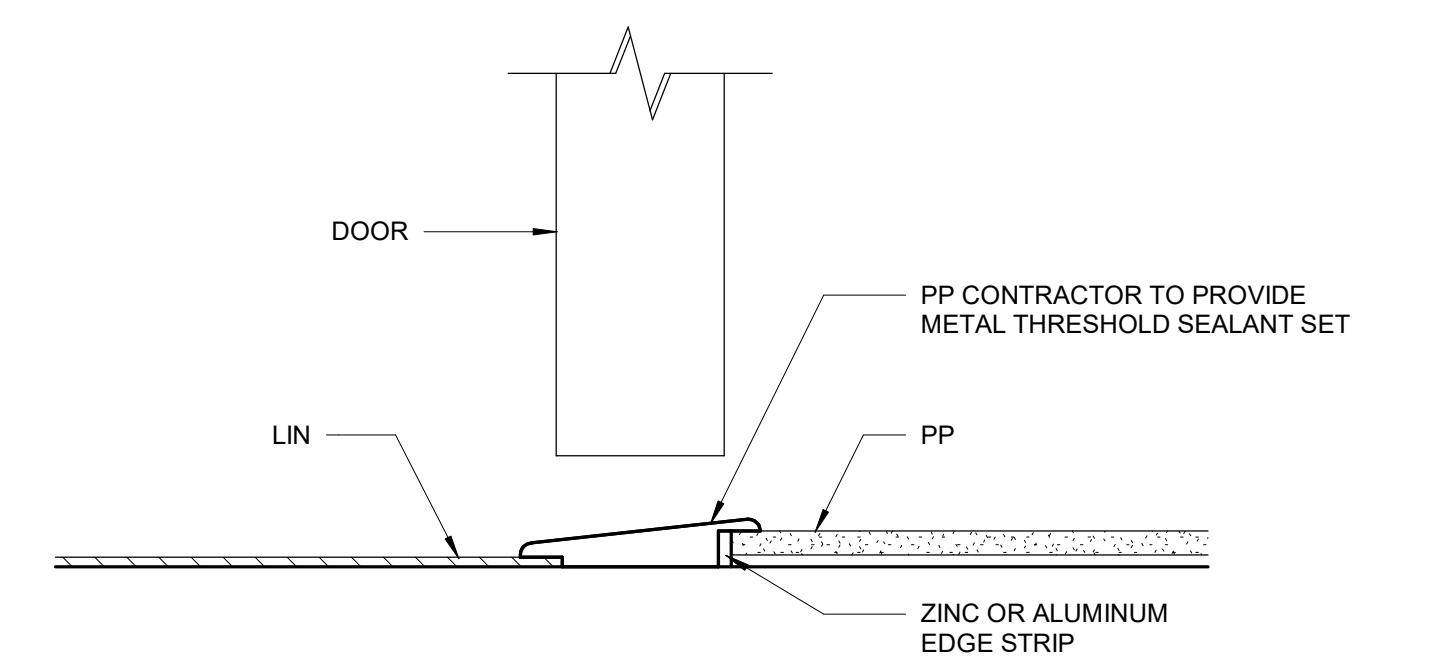

18 Transition Detail LIN / PP
 6" = 1'-0"

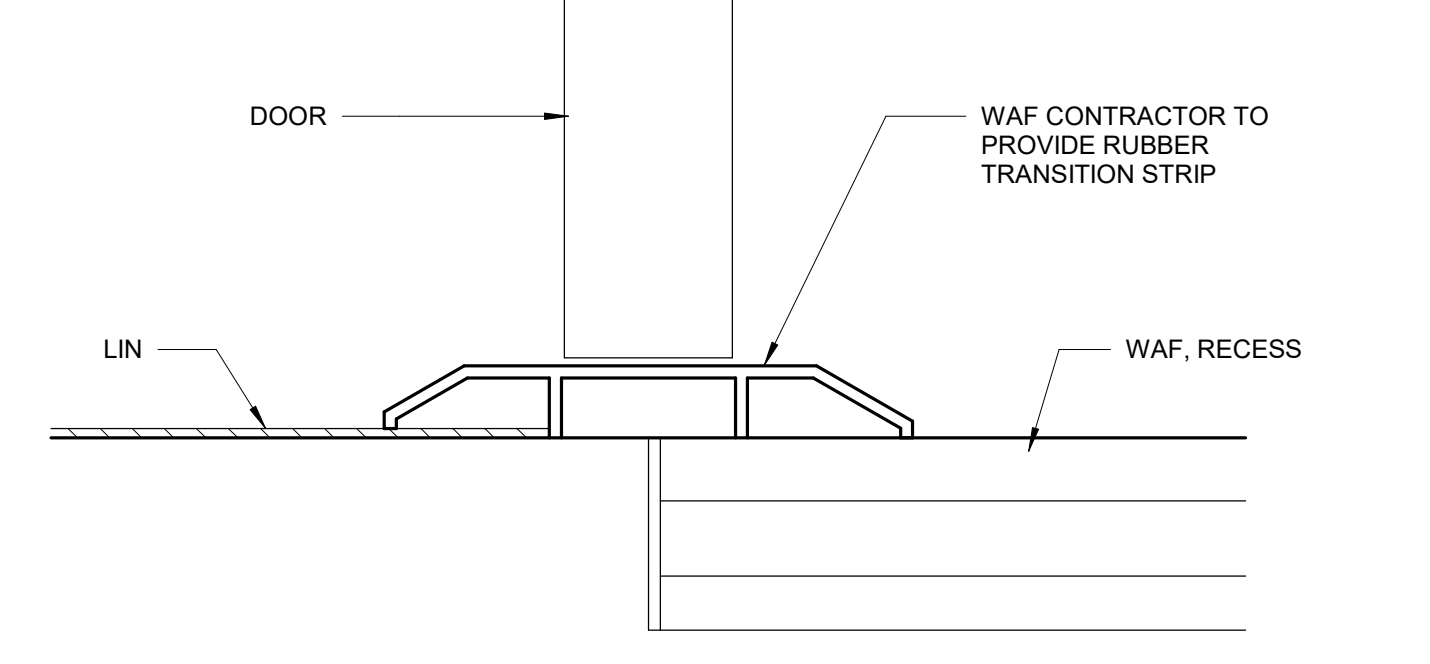


19 Transition Detail LIN / WAF
 6" = 1'-0"

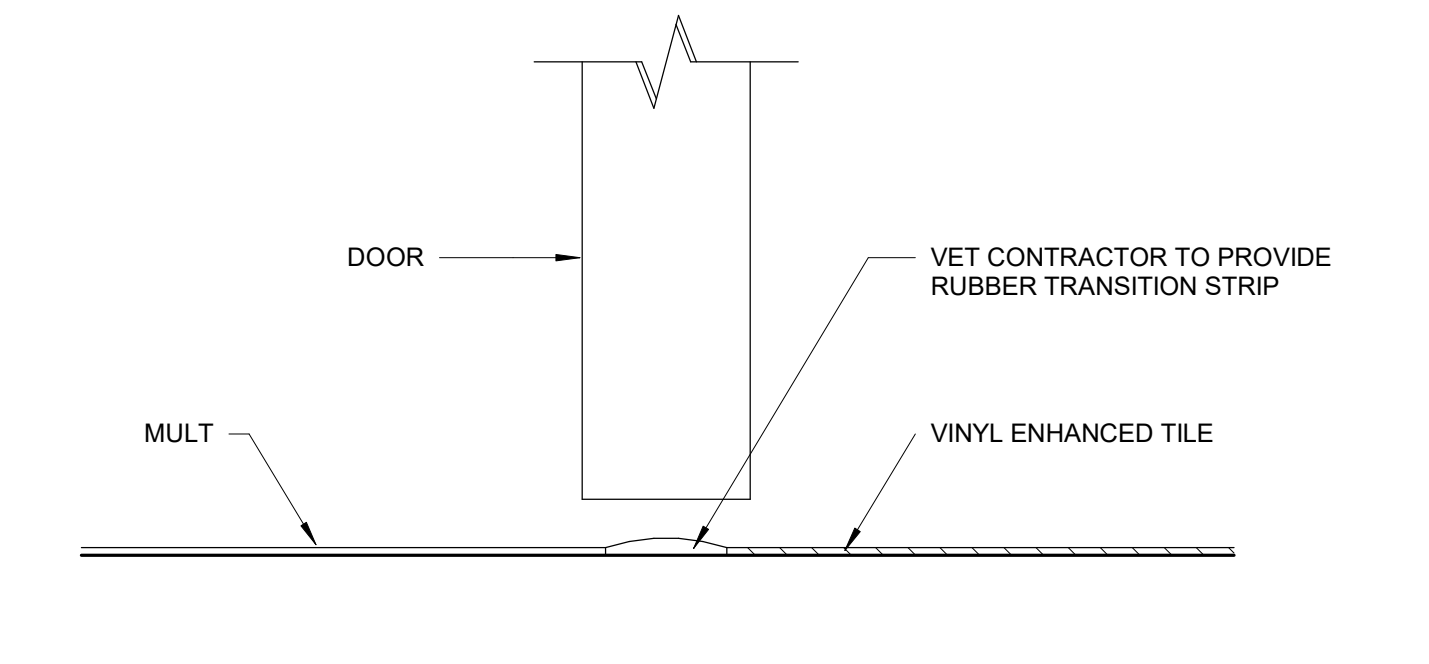

20 Transition Detail MULT/VET
 6" = 1'-0"


© COPYRIGHT 2021 DRUMMEY ROSANE ANDERSON, INC.

MSBA DESIGN
DEVELOPMENT
SUBMISSION
August 4th, 2022

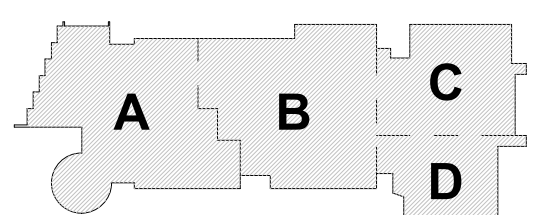


KEY PLAN

PROJECT NORTH

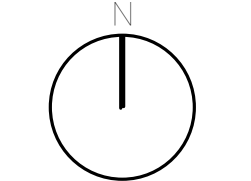

MAGNETIC NORTH

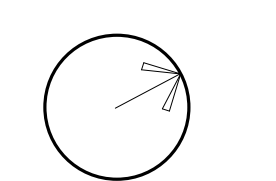

**TRANSITION
DETAILS**





Scale: 6" = 1'-0"

Job No.: 20202


Drawn By: DRA

Date: August 4th, 2022


AF1-3-1

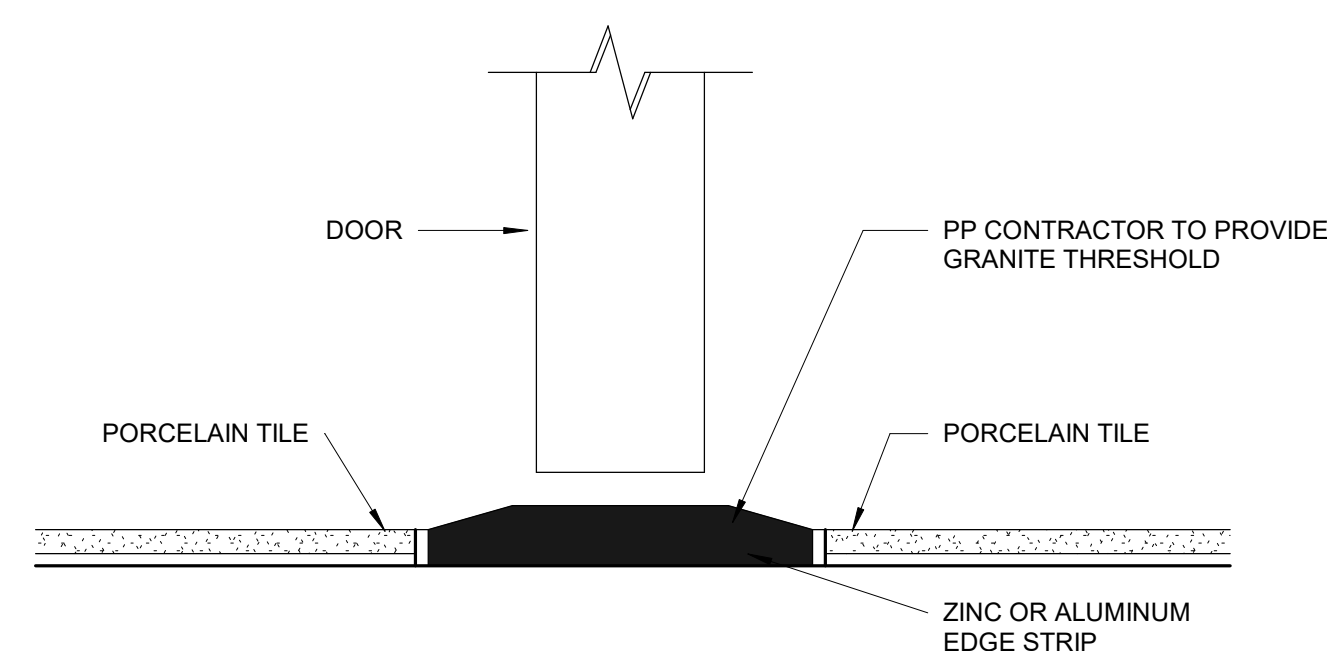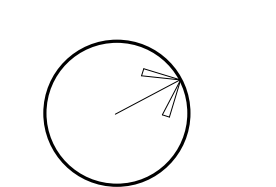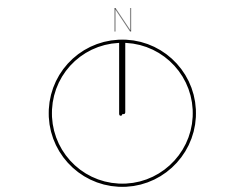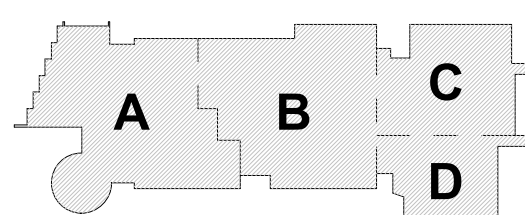


1 Transition Detail PP / PP
6" = 1'-0"

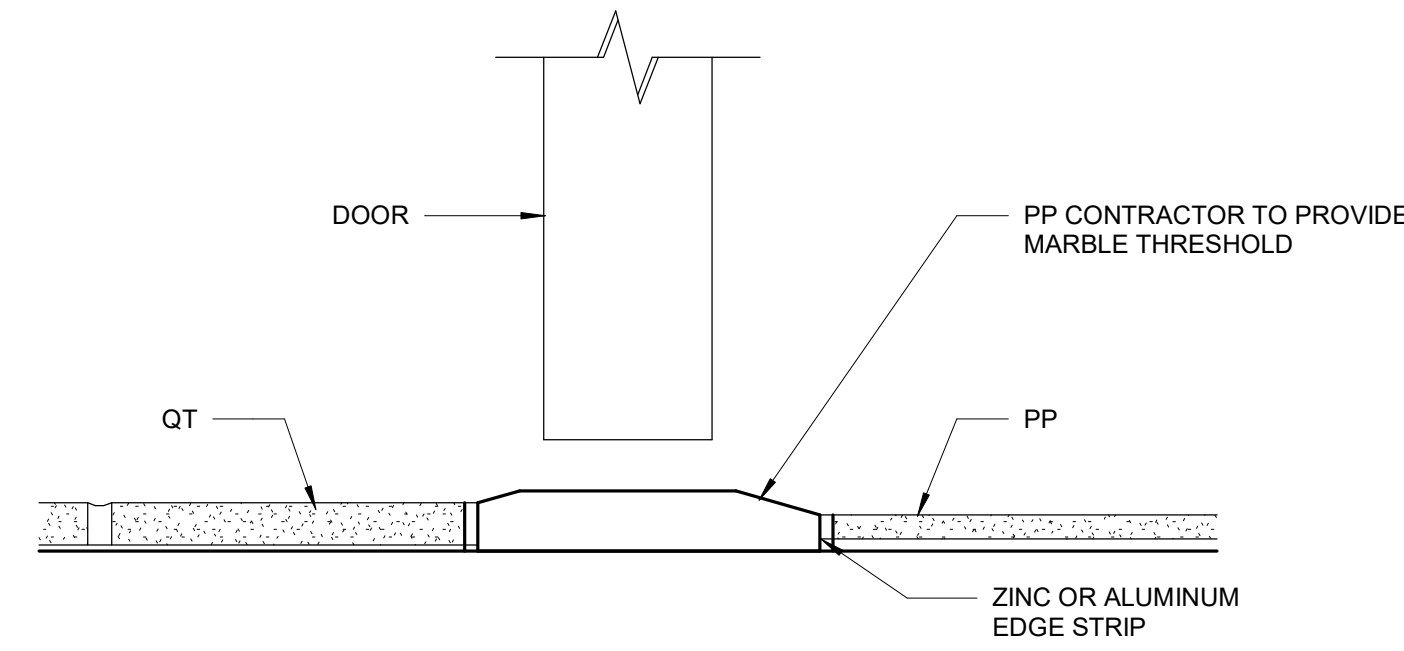


2 Transition Detail QT / PP
6" = 1'-0"

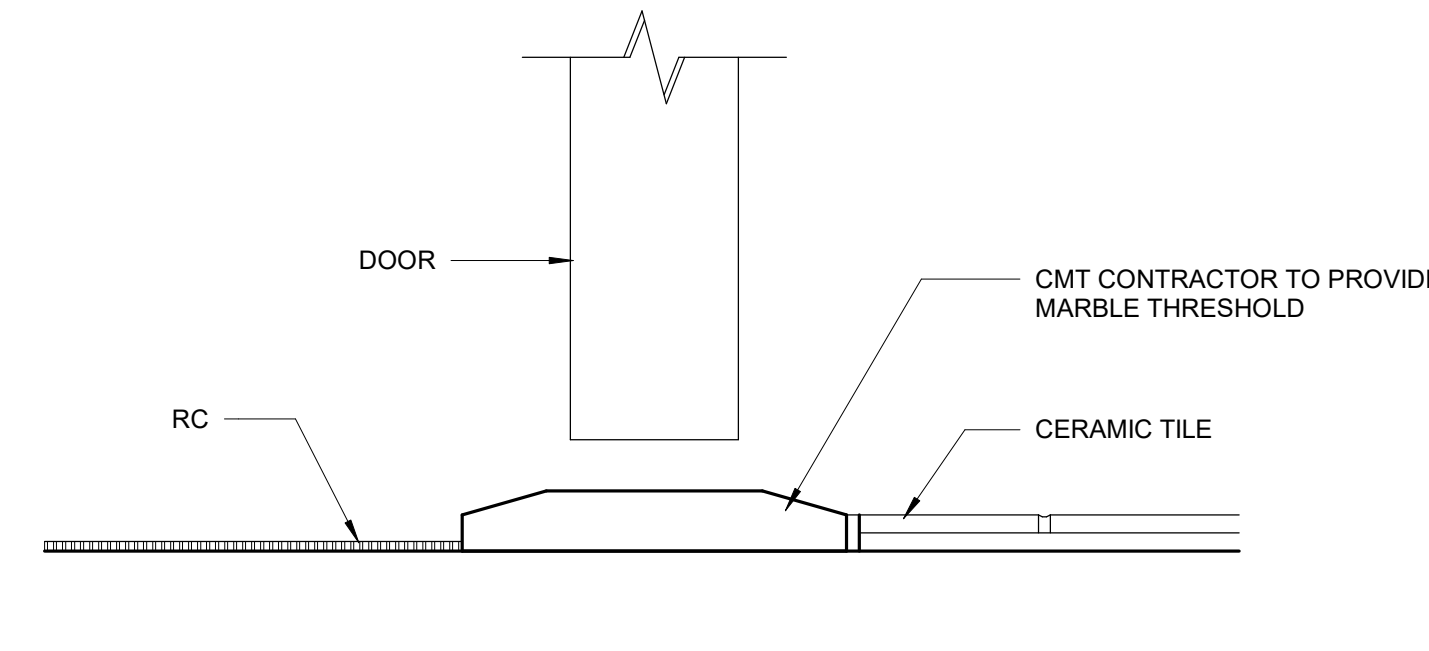


3 Transition Detail RC / CMT
6" = 1'-0"

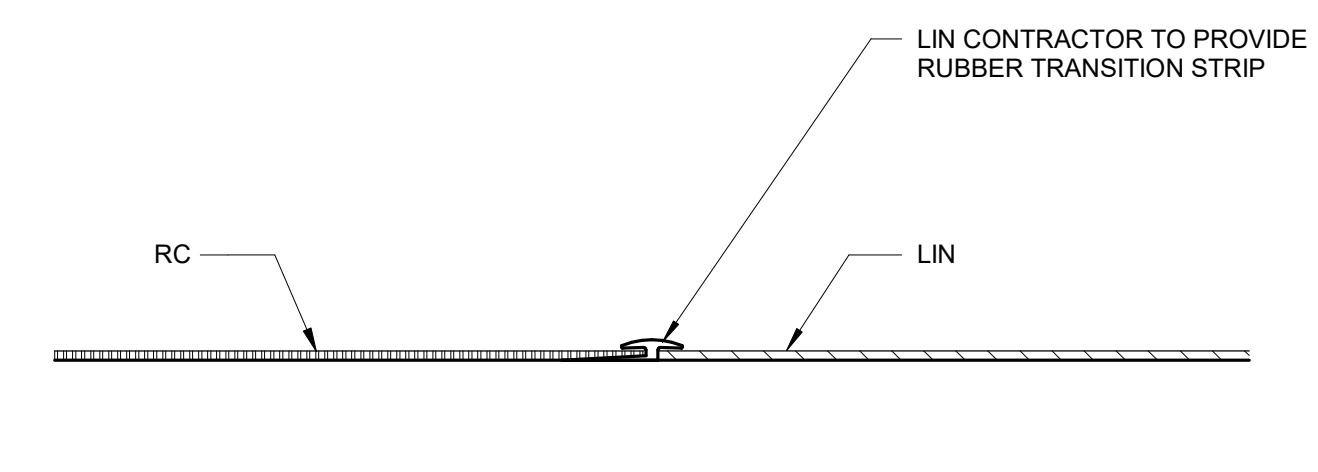


4 Transition Detail RC / LIN W/OUT DOOR
6" = 1'-0"

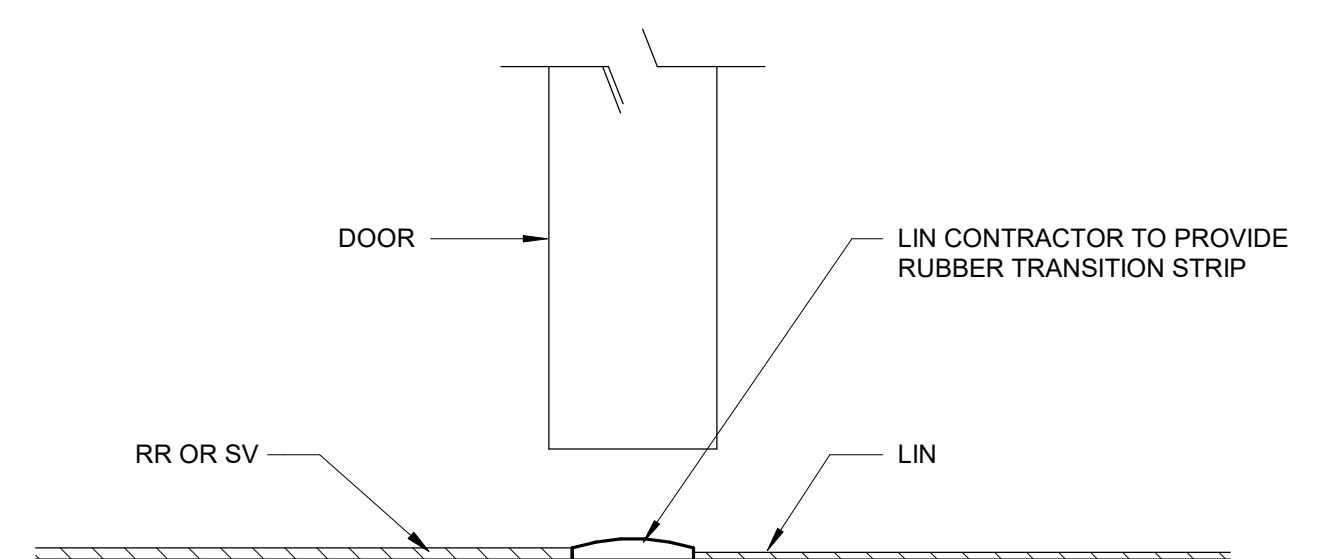


5 Transition Detail RR OR SV / LIN
6" = 1'-0"

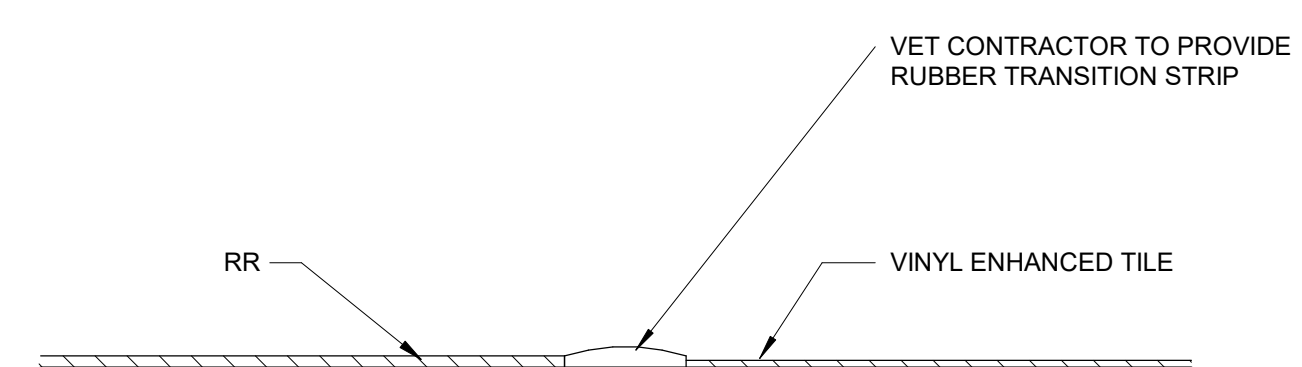


6 Transition Detail RR / VET W/OUT DOOR
6" = 1'-0"

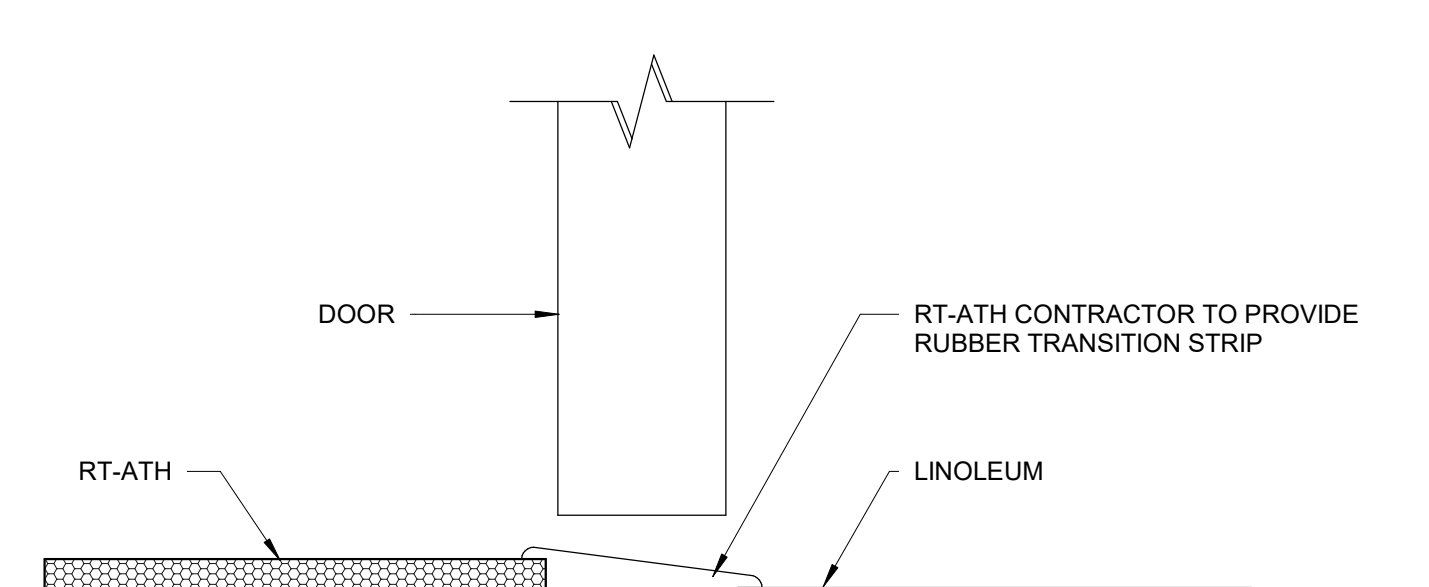


7 Transition Detail RT-ATH / LIN
6" = 1'-0"

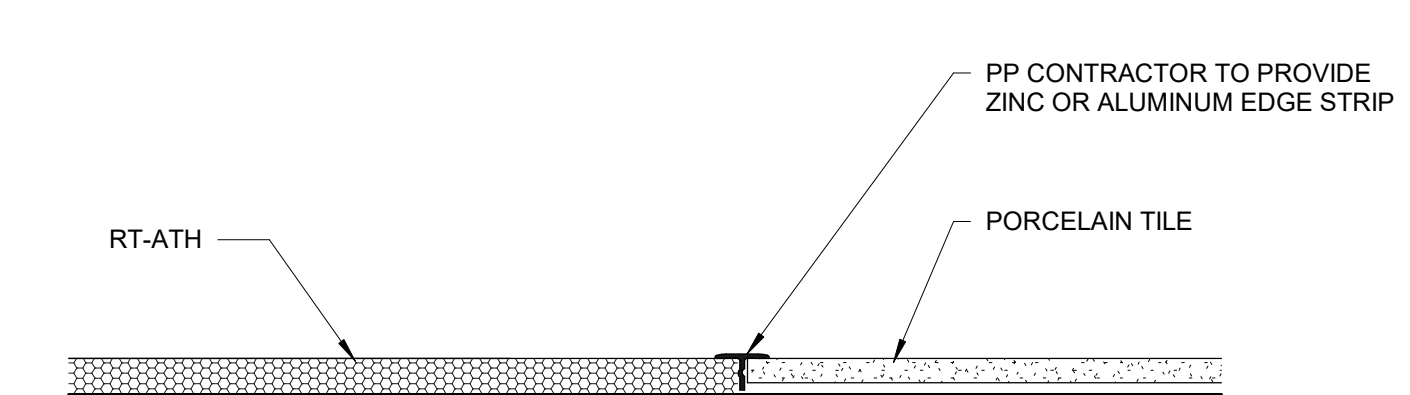


8 Transition Detail RT-ATH / PP
6" = 1'-0"

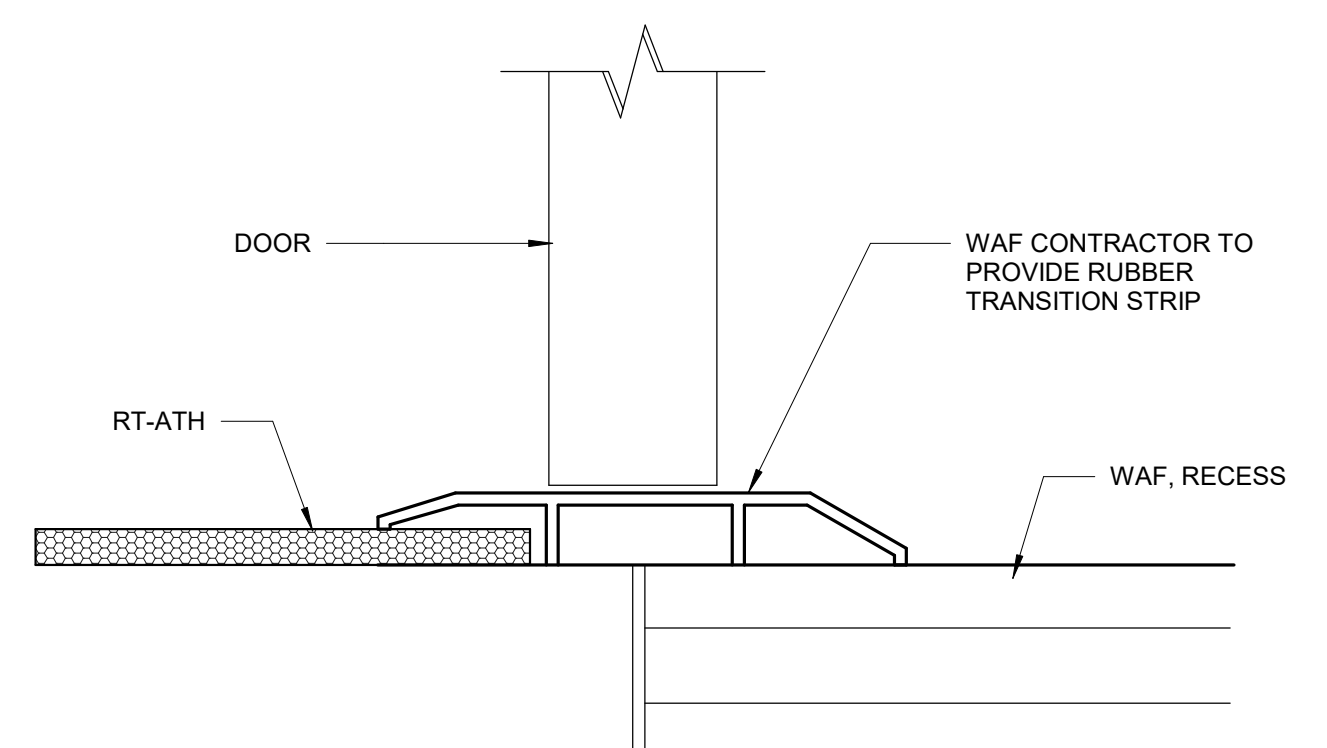


9 Transition Detail RT-ATH OR ASF / WAF
6" = 1'-0"

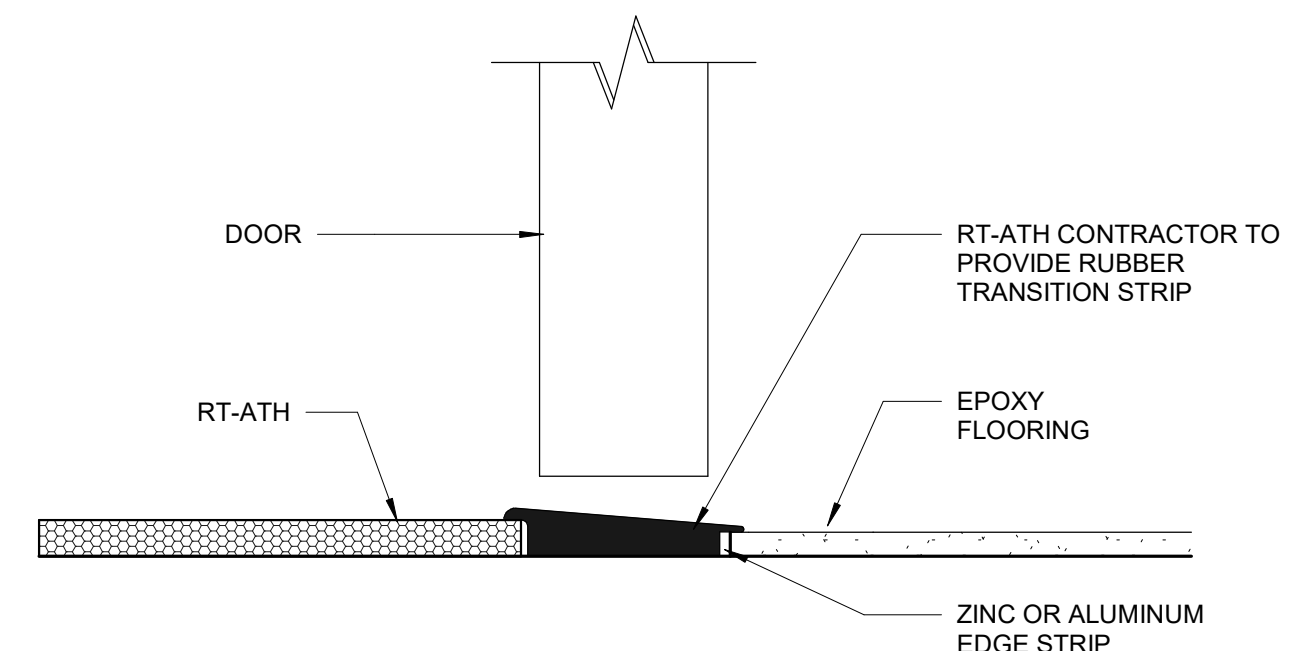


10 Transition Detail RT-ATH / EF
6" = 1'-0"

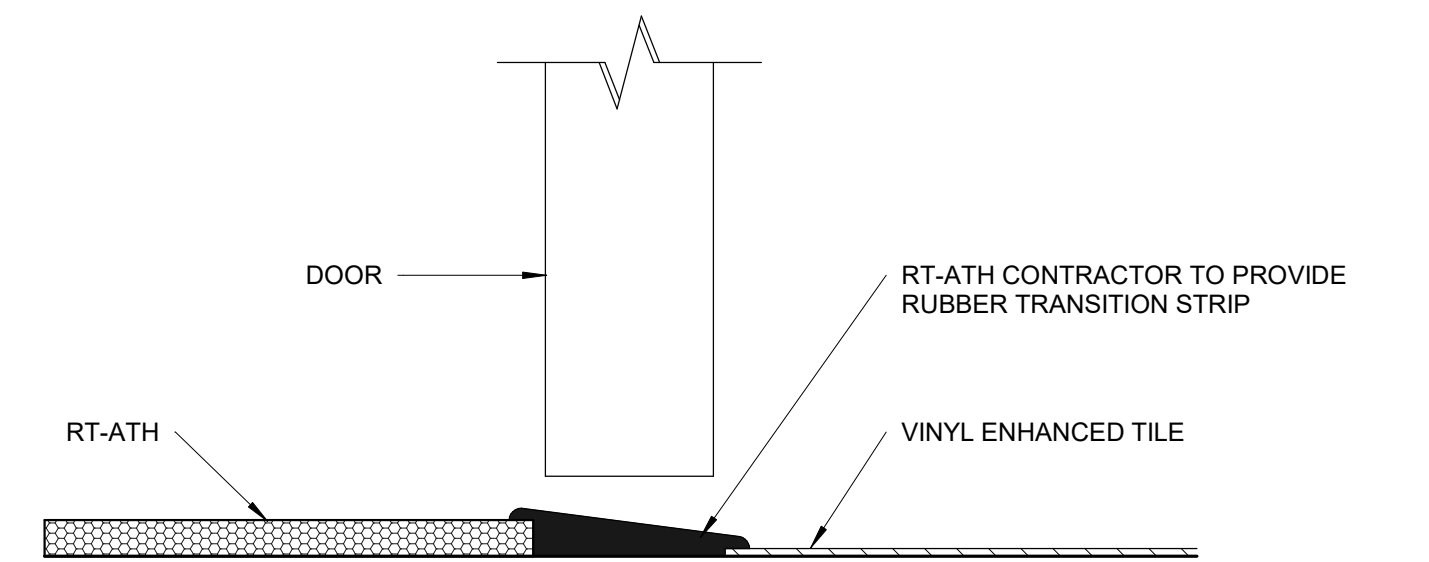


11 Transition Detail RT-ATH / VET
6" = 1'-0"

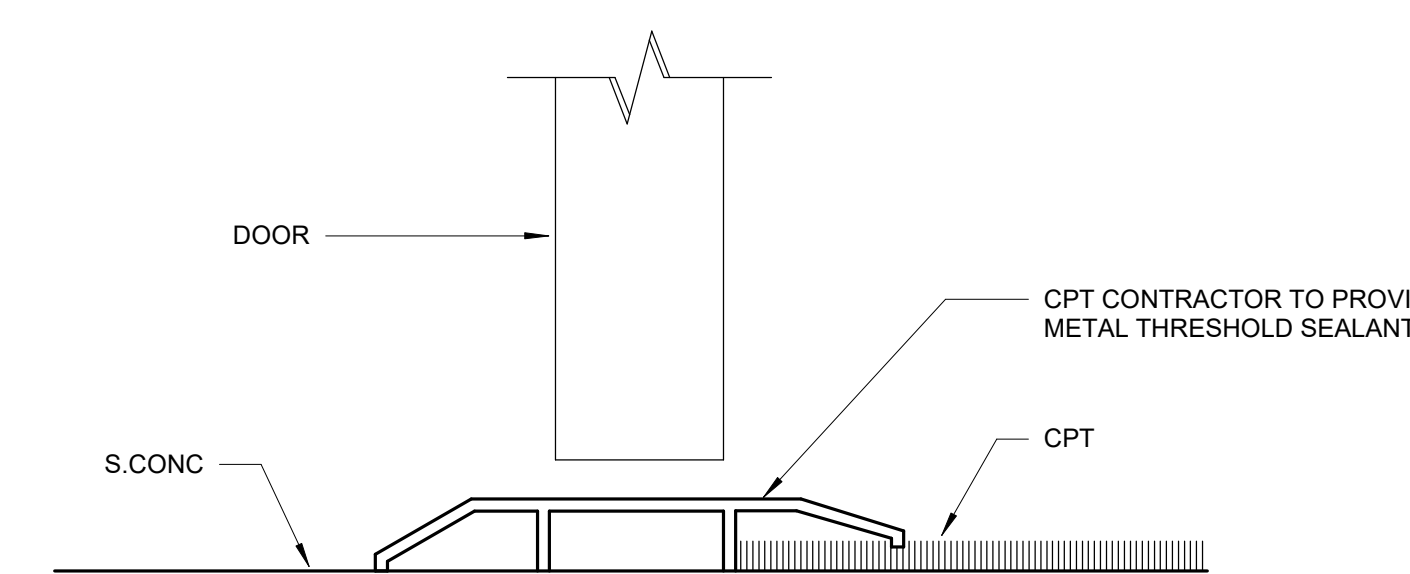


12 Transition Detail S.CONC / CPT
6" = 1'-0"

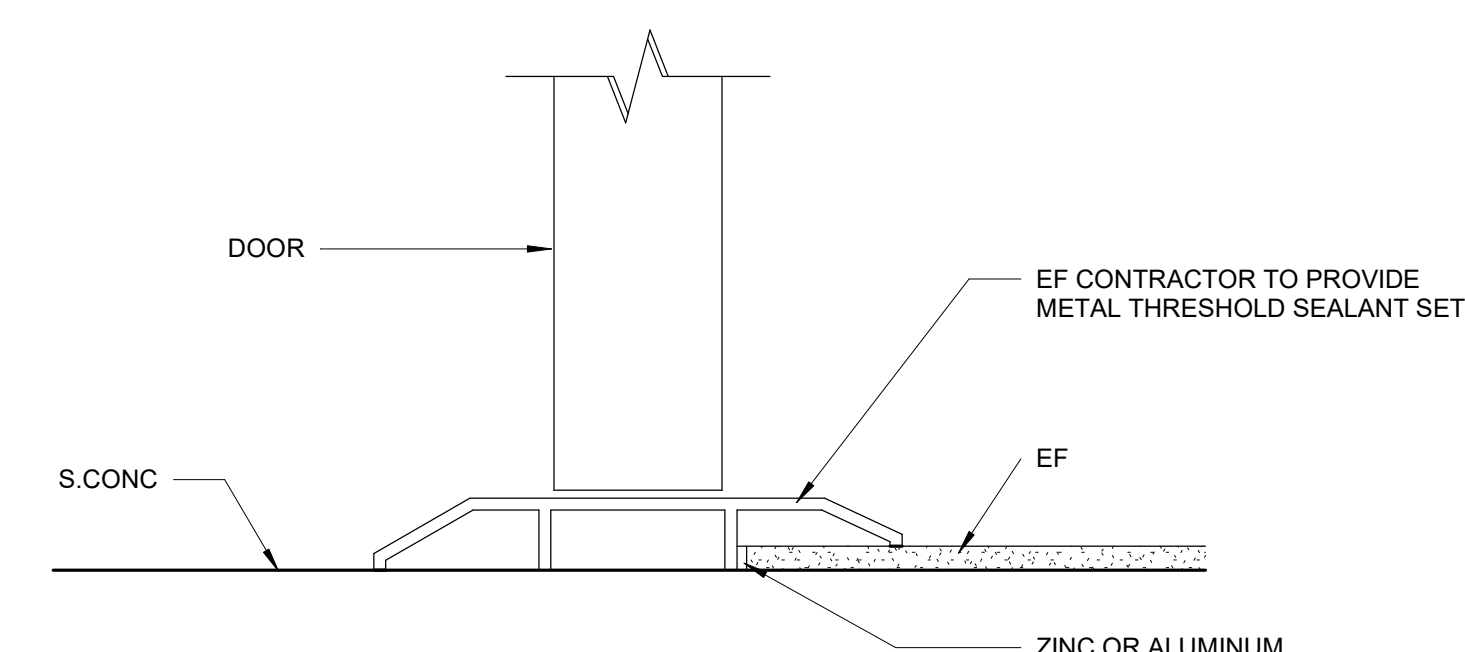


13 Transition Detail S.CONC. / EF
6" = 1'-0"

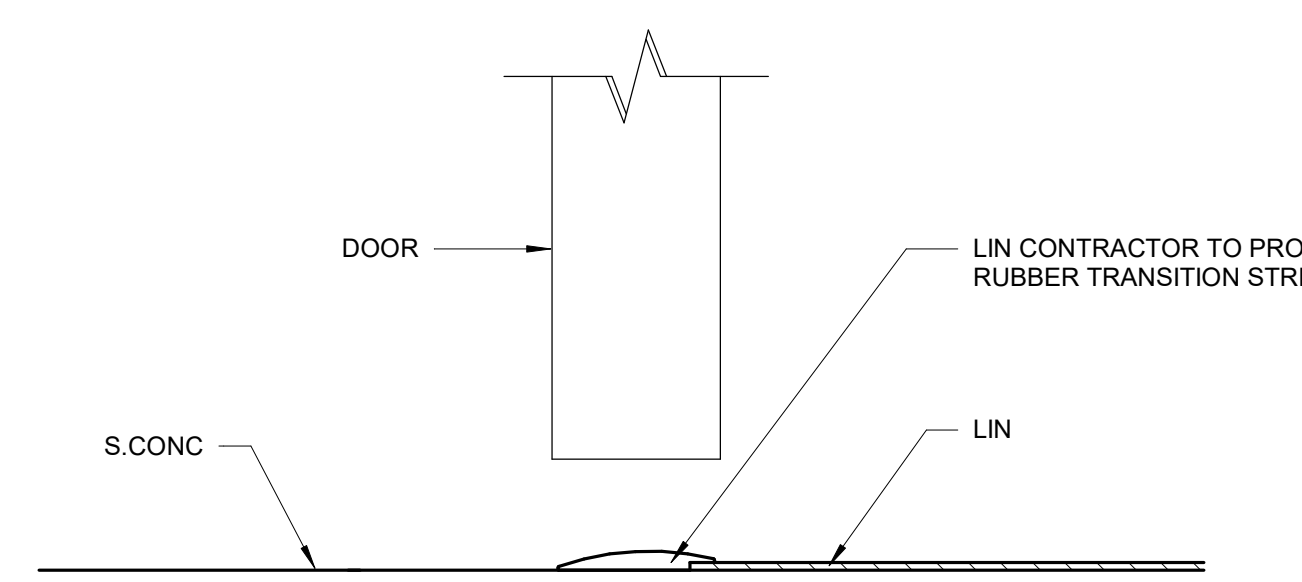


14 Transition Detail S.CONC / LIN
6" = 1'-0"

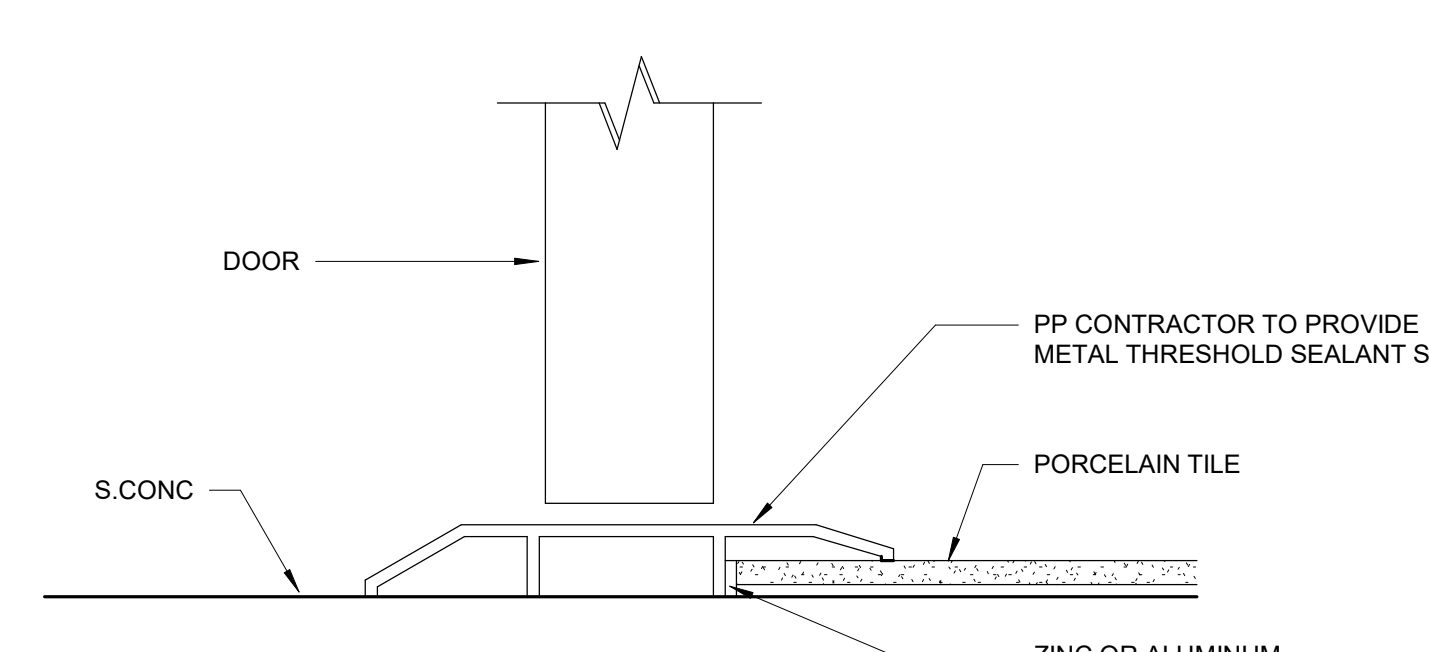


15 Transition Detail S.CONC / PP
6" = 1'-0"

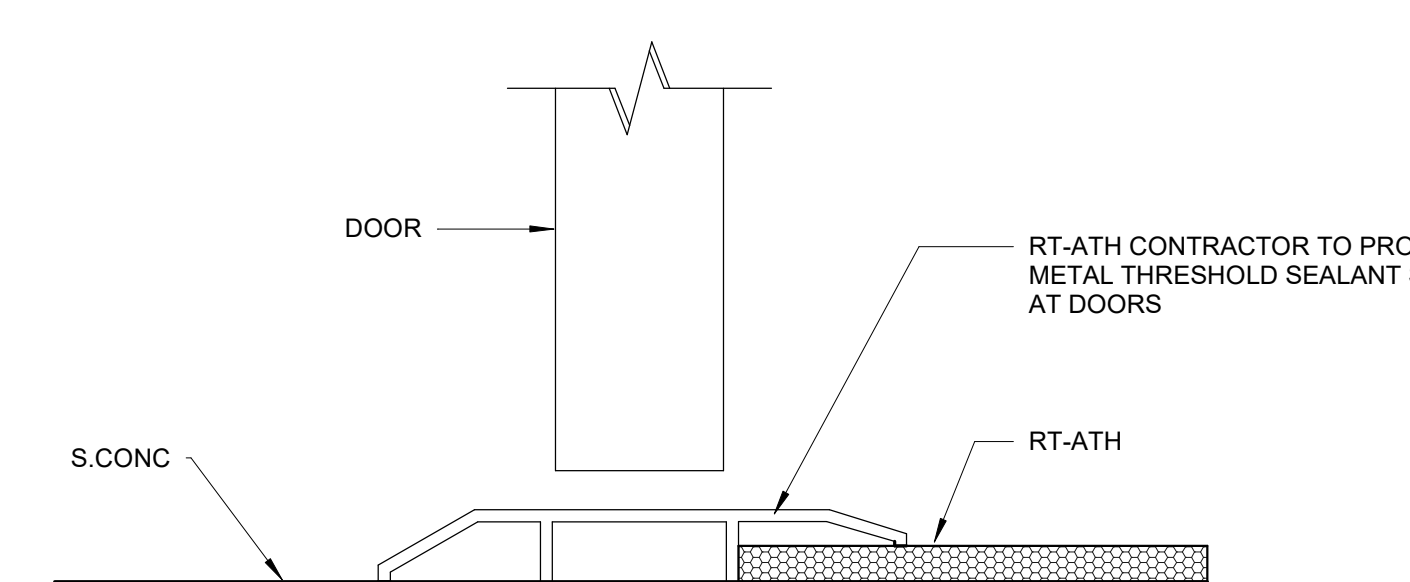


16 Transition Detail S.CONC / RT-ATH
6" = 1'-0"

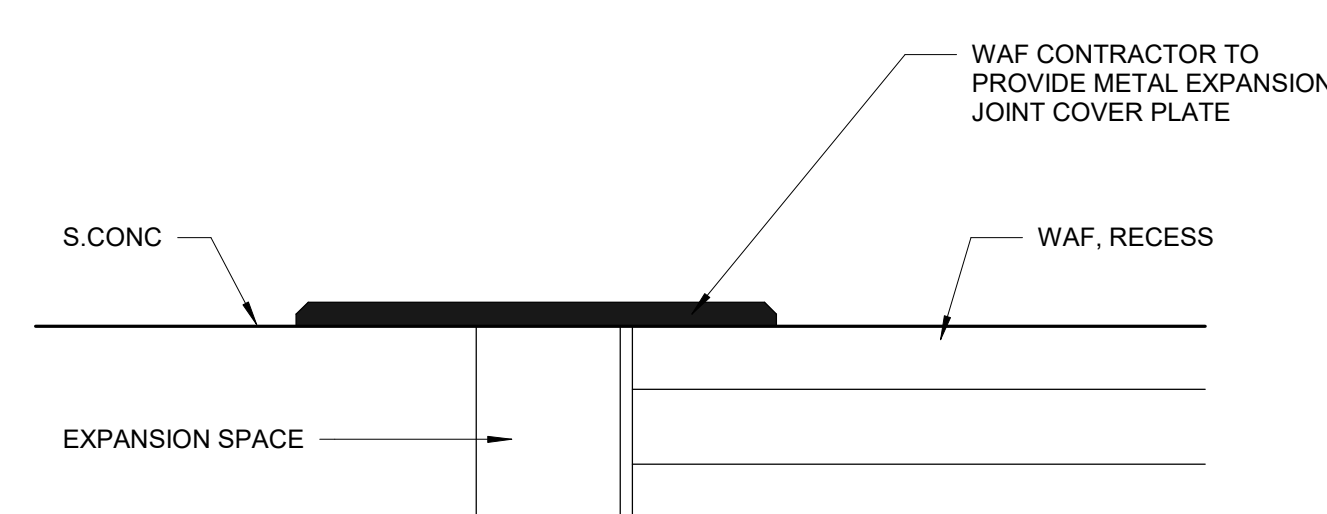


17 Transition Detail S.CONC / WAF
6" = 1'-0"

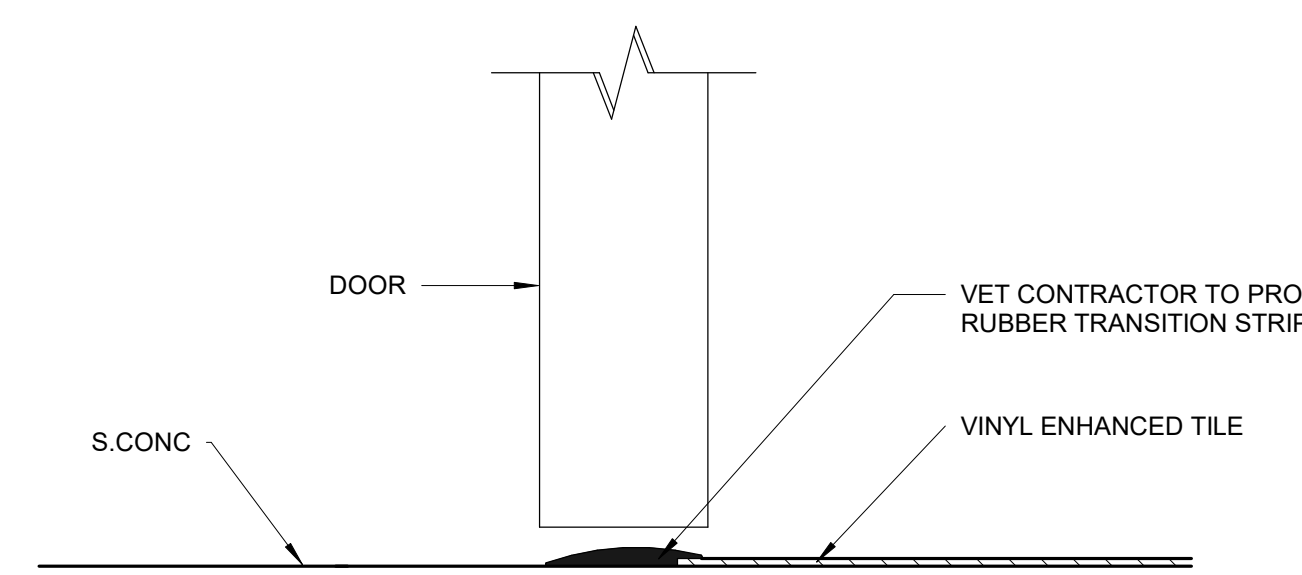


18 Transition Detail S.CONC / VET
6" = 1'-0"

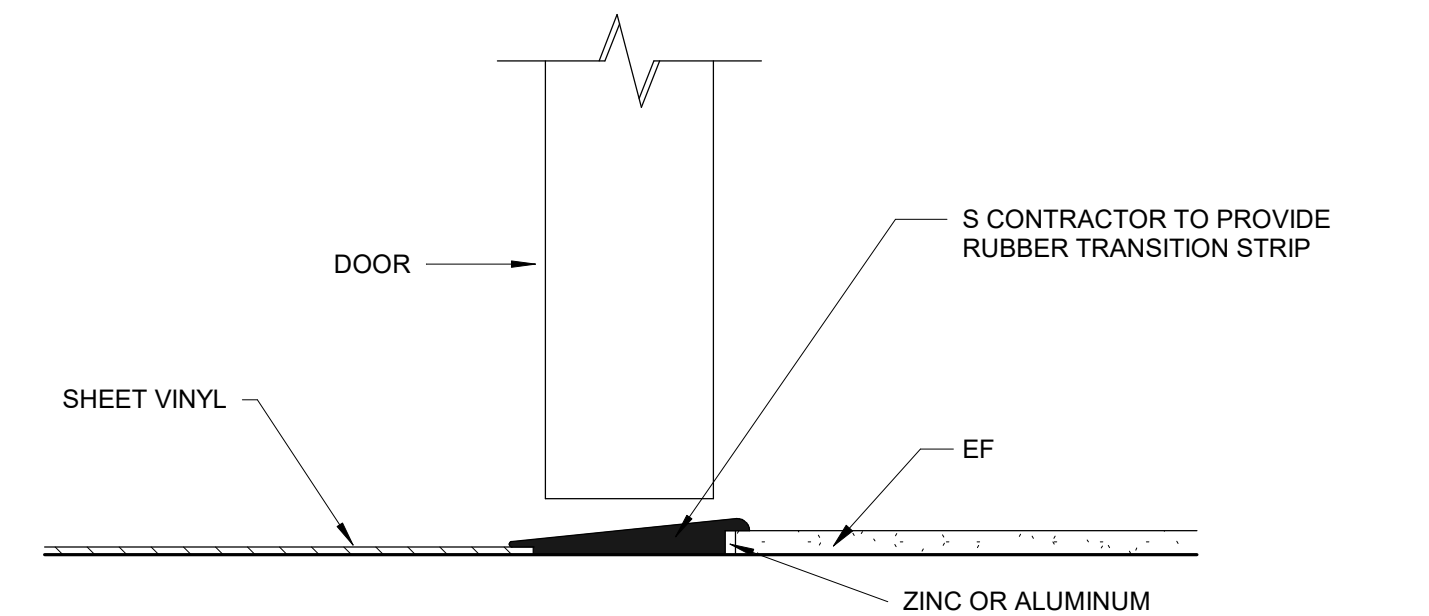


19 Transition Detail S / EF
6" = 1'-0"

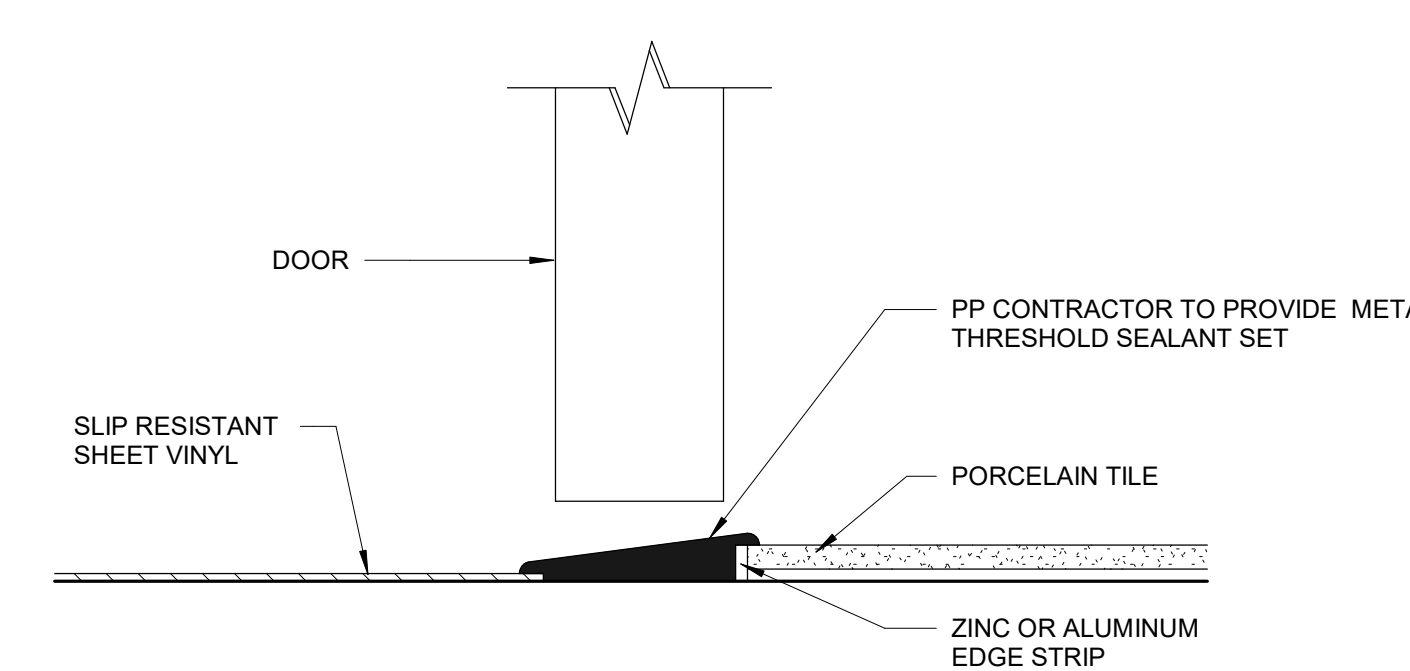


20 Transition Detail S / PP
6" = 1'-0"

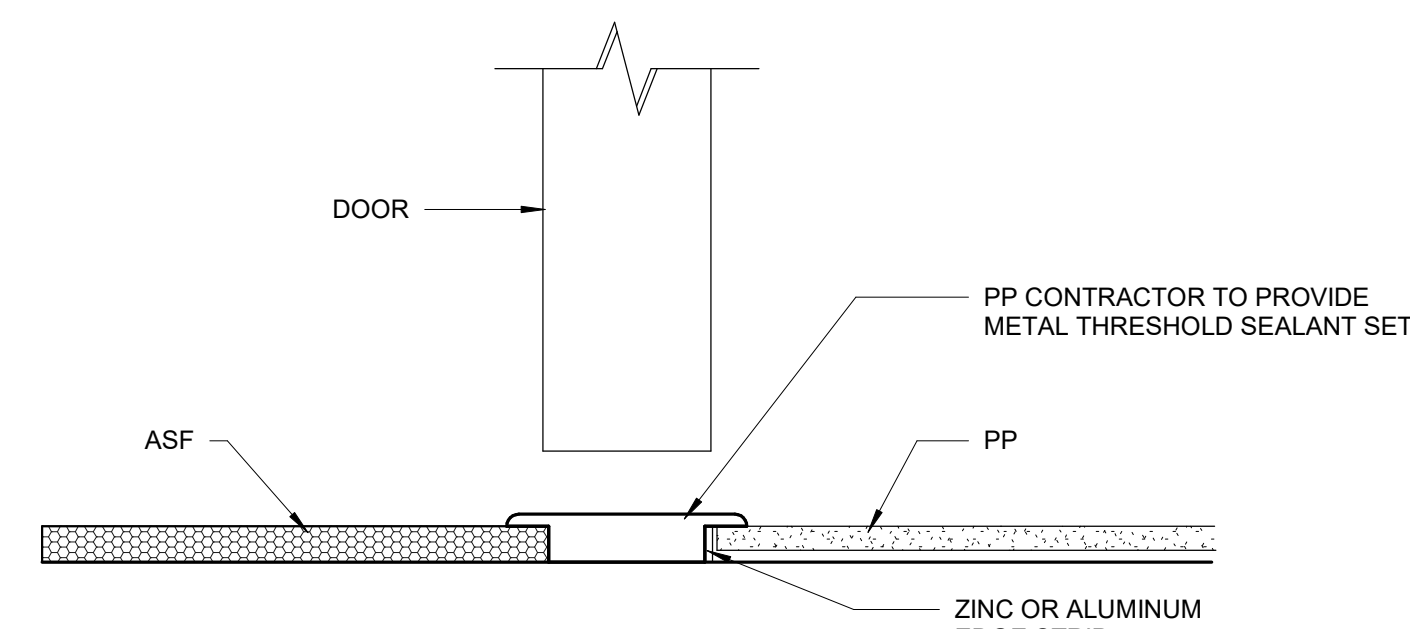


1 Transition Detail ASF / PP1
 6" = 1'-0"

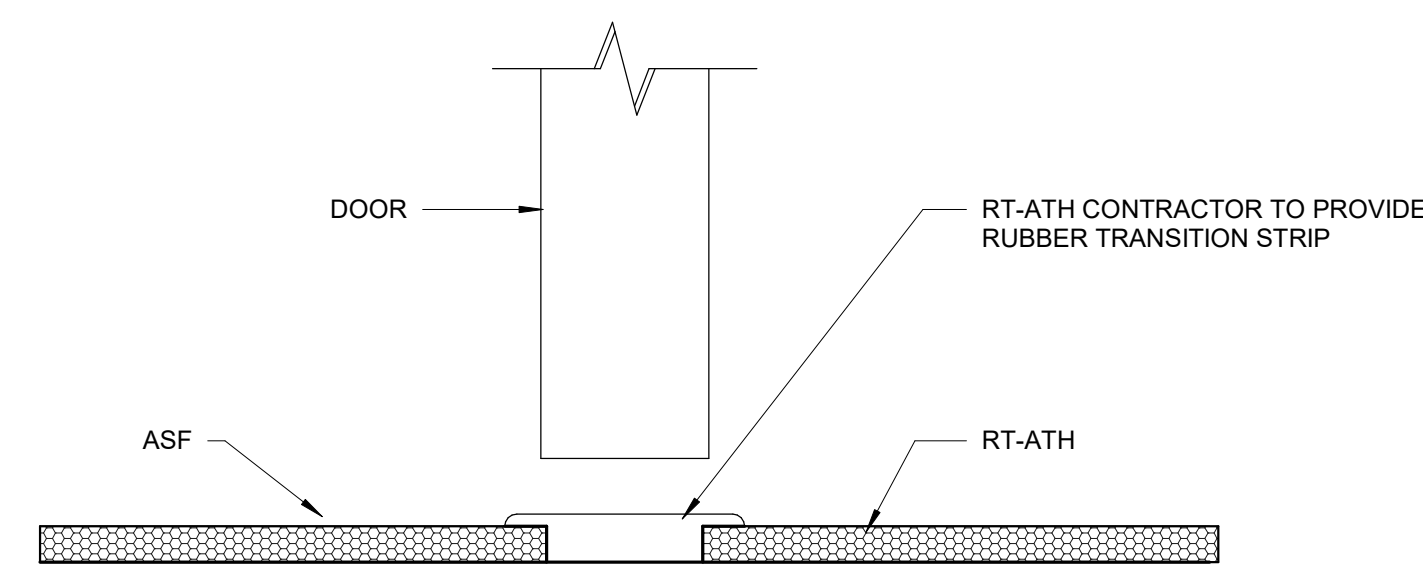


2 Transition Detail ASF / RT-ATH1
 6" = 1'-0"

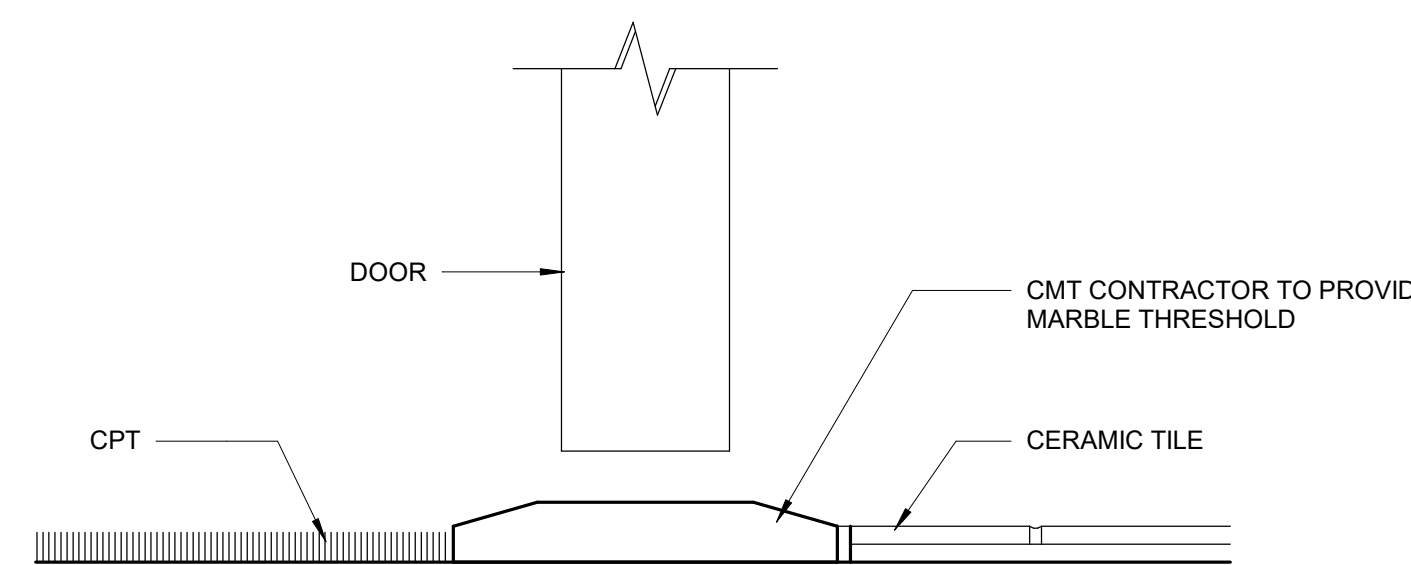


3 Transition Detail CMT / CPT1
 6" = 1'-0"

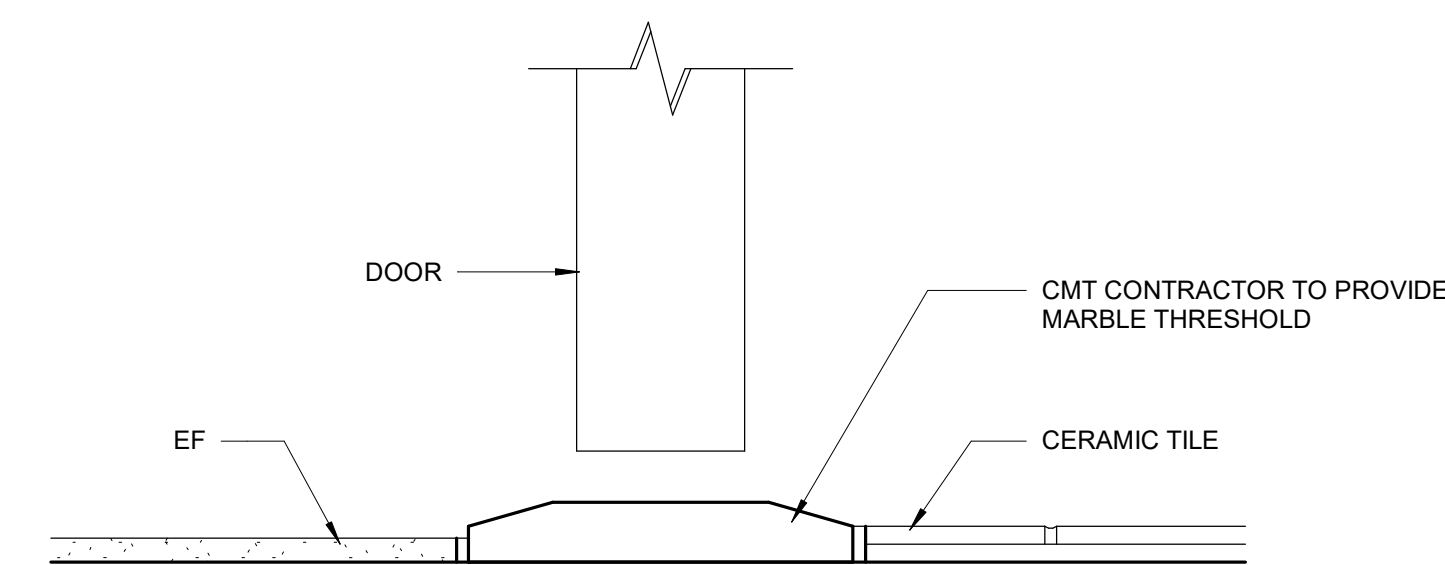


4 Transition Detail CMT / EF1
 6" = 1'-0"

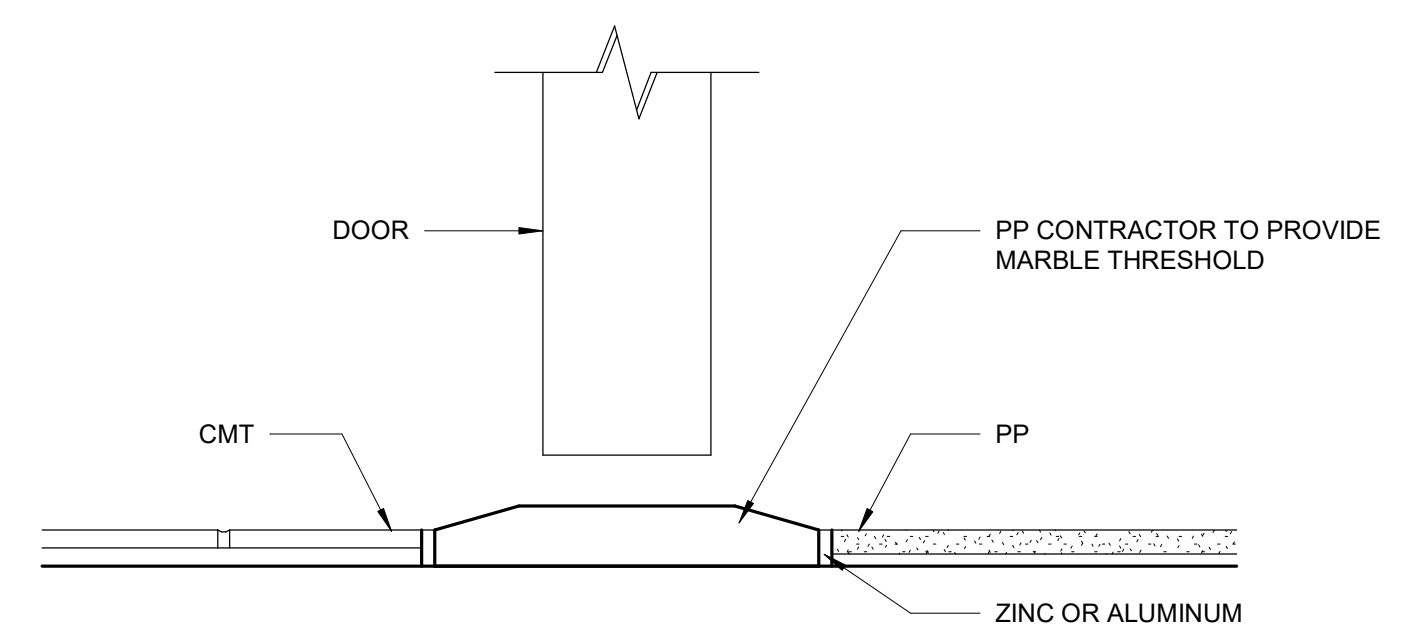


5 Transition Detail CMT / PP1
 6" = 1'-0"

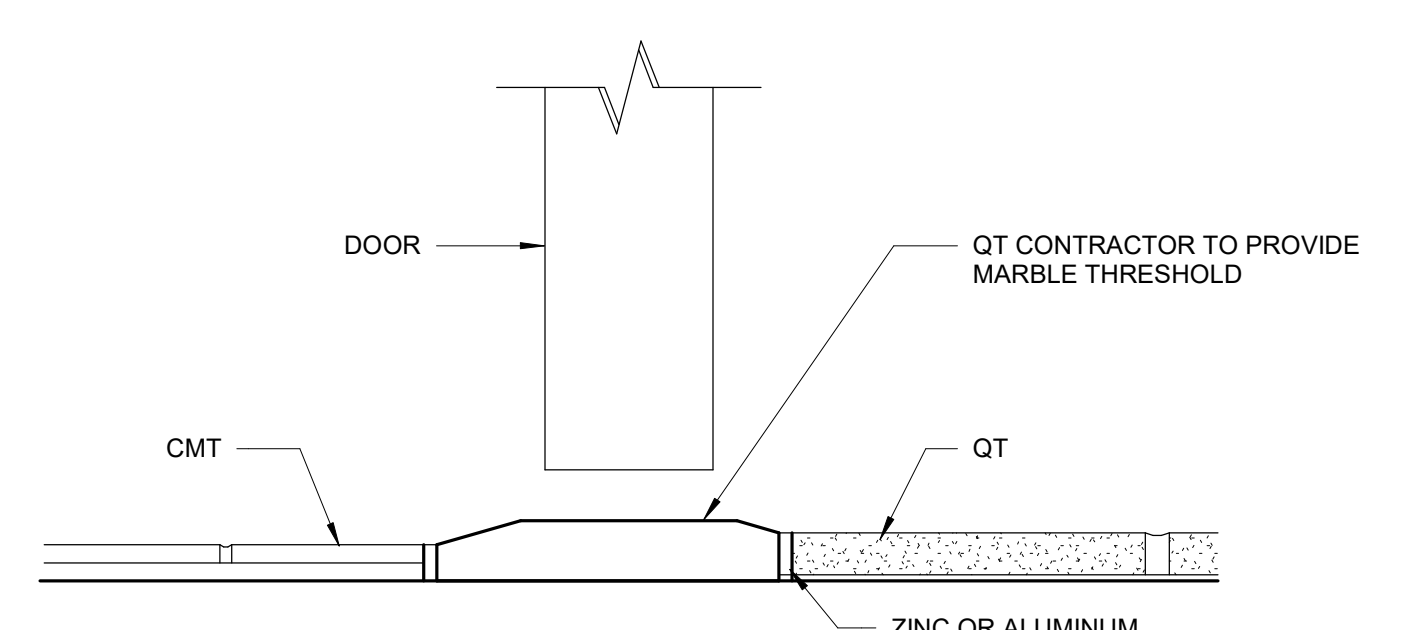


6 Transition Detail CMT / QT1
 6" = 1'-0"

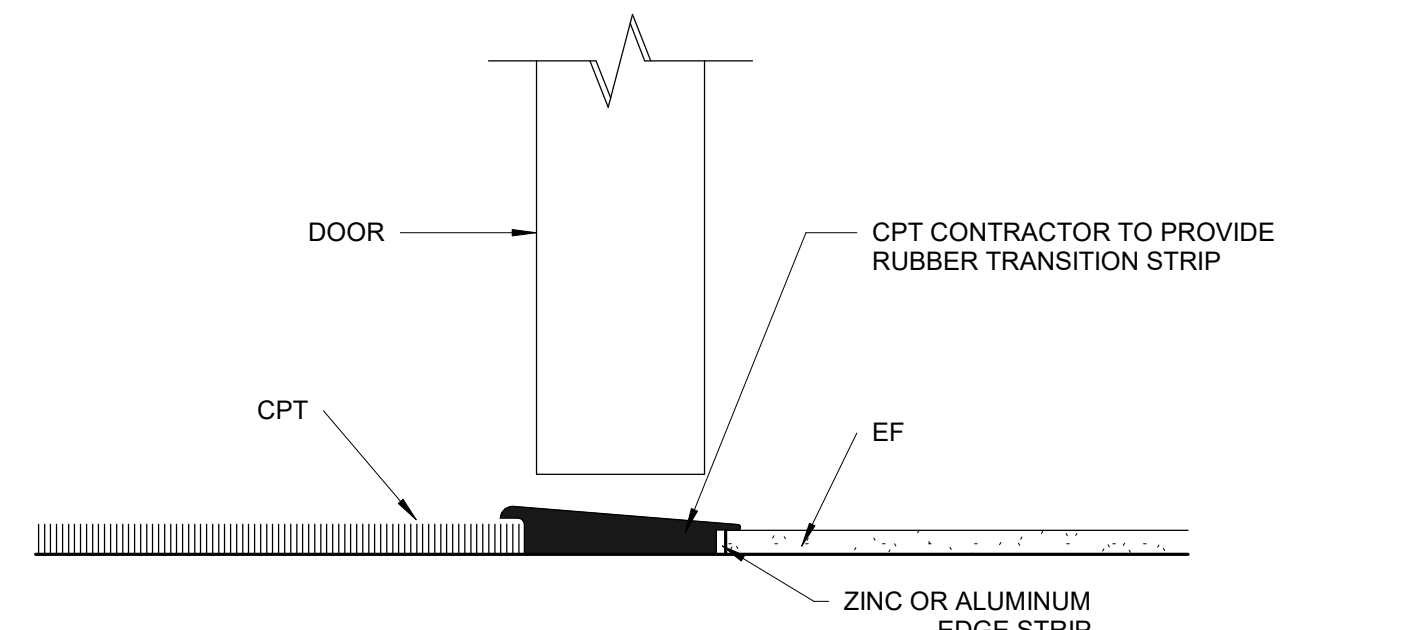


7 Transition Detail CPT / EF1
 6" = 1'-0"

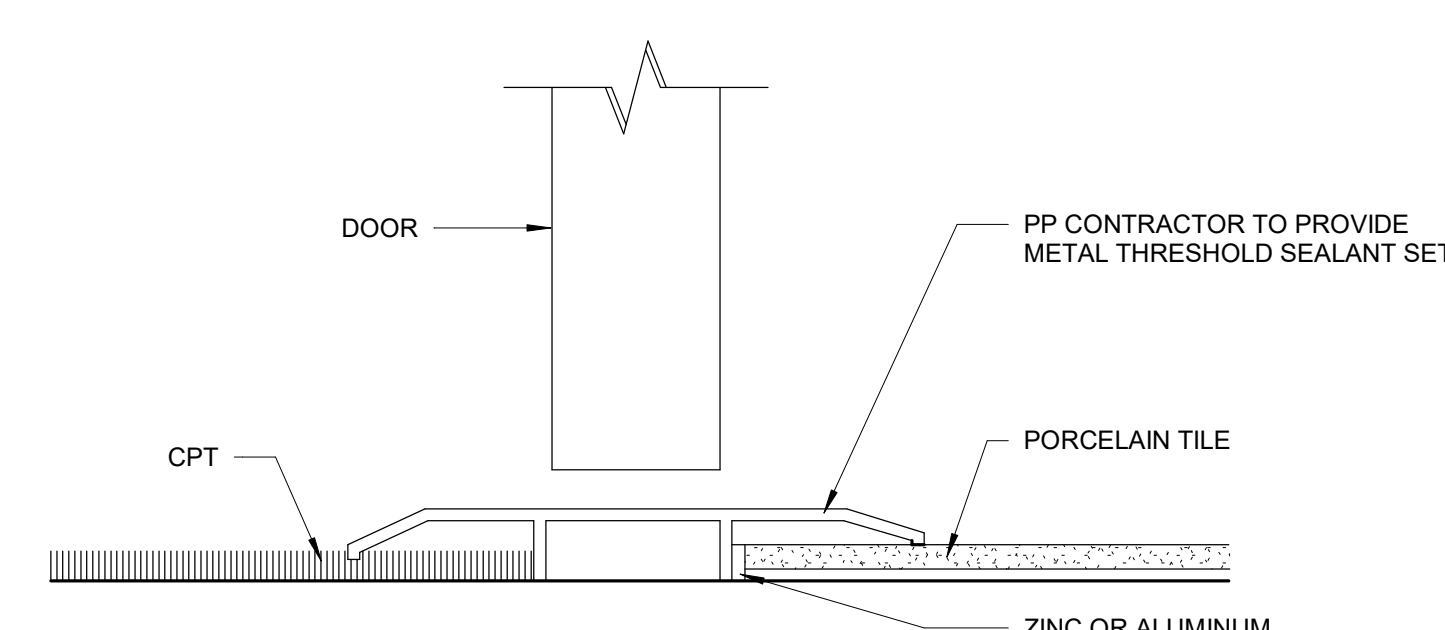


8 Transition Detail CPT / PP1
 6" = 1'-0"

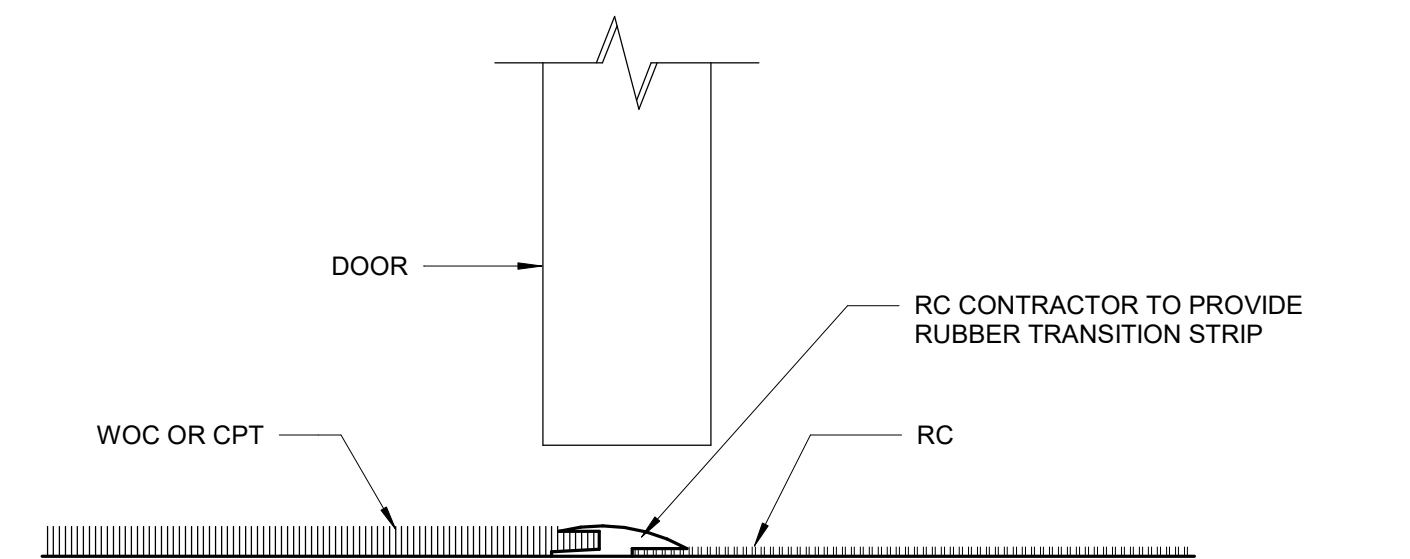


9 Transition Detail CPT / RC1
 6" = 1'-0"

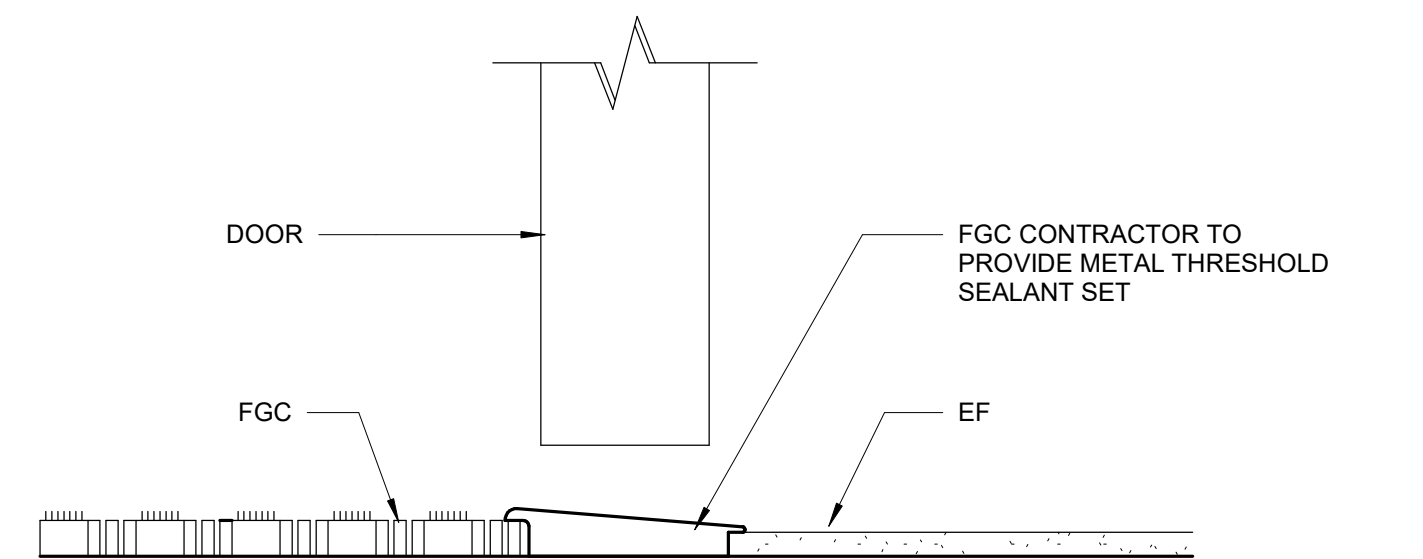


10 Transition Detail EF / FGC1
 6" = 1'-0"

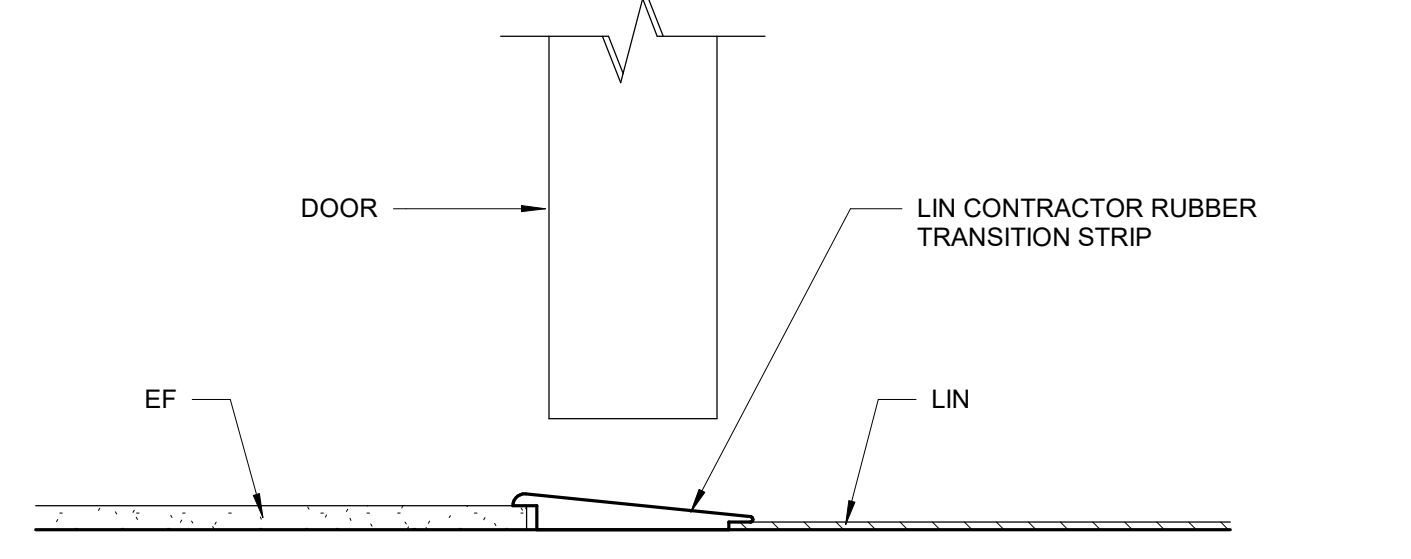


11 Transition Detail EF / LIN1
 6" = 1'-0"

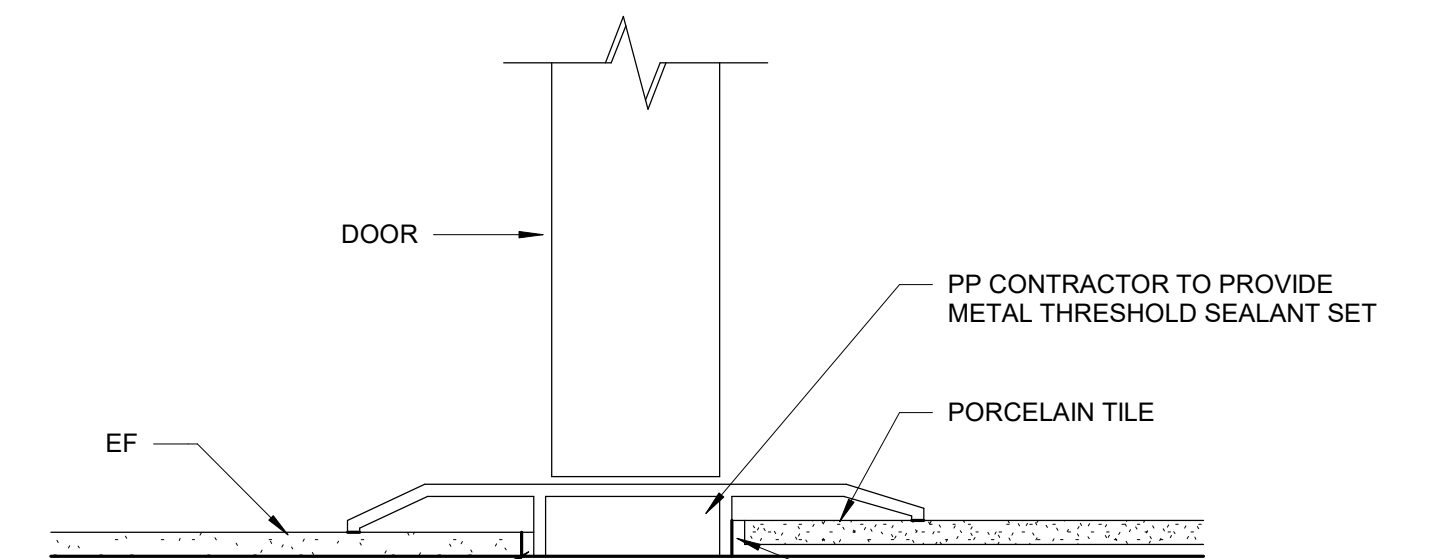


12 Transition Detail EF / PP1
 6" = 1'-0"

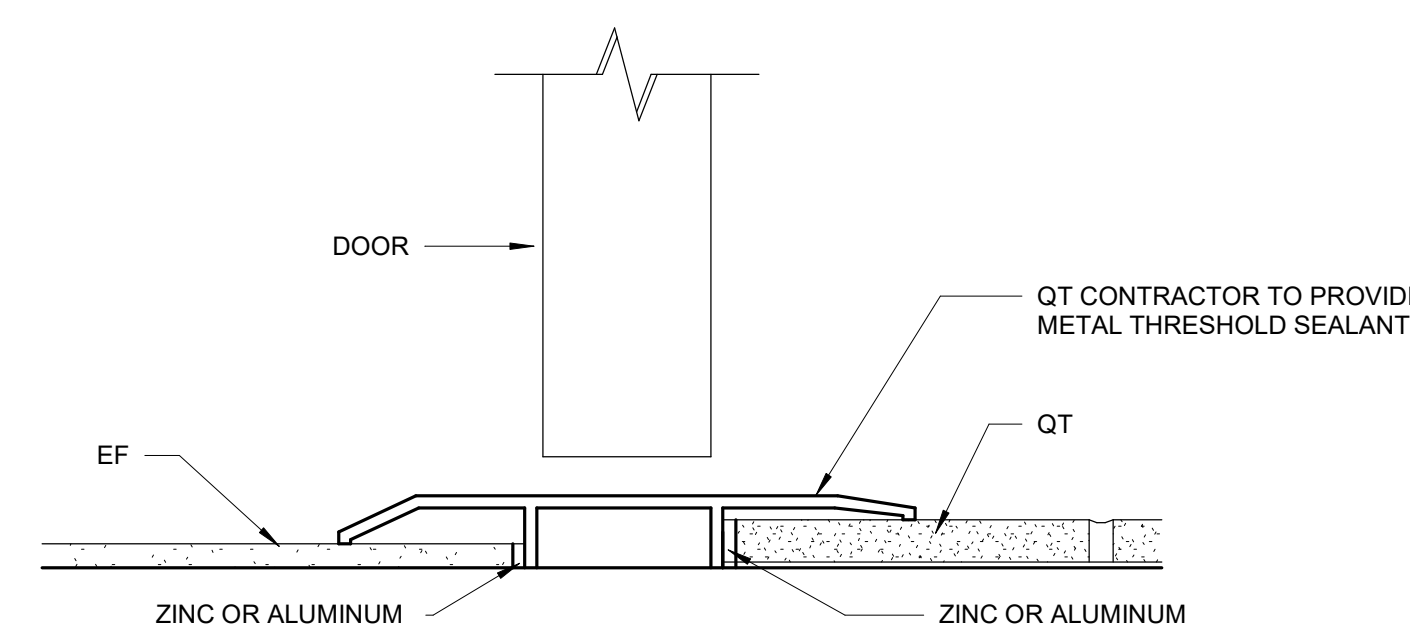


13 Transition Detail EF / QT1
 6" = 1'-0"

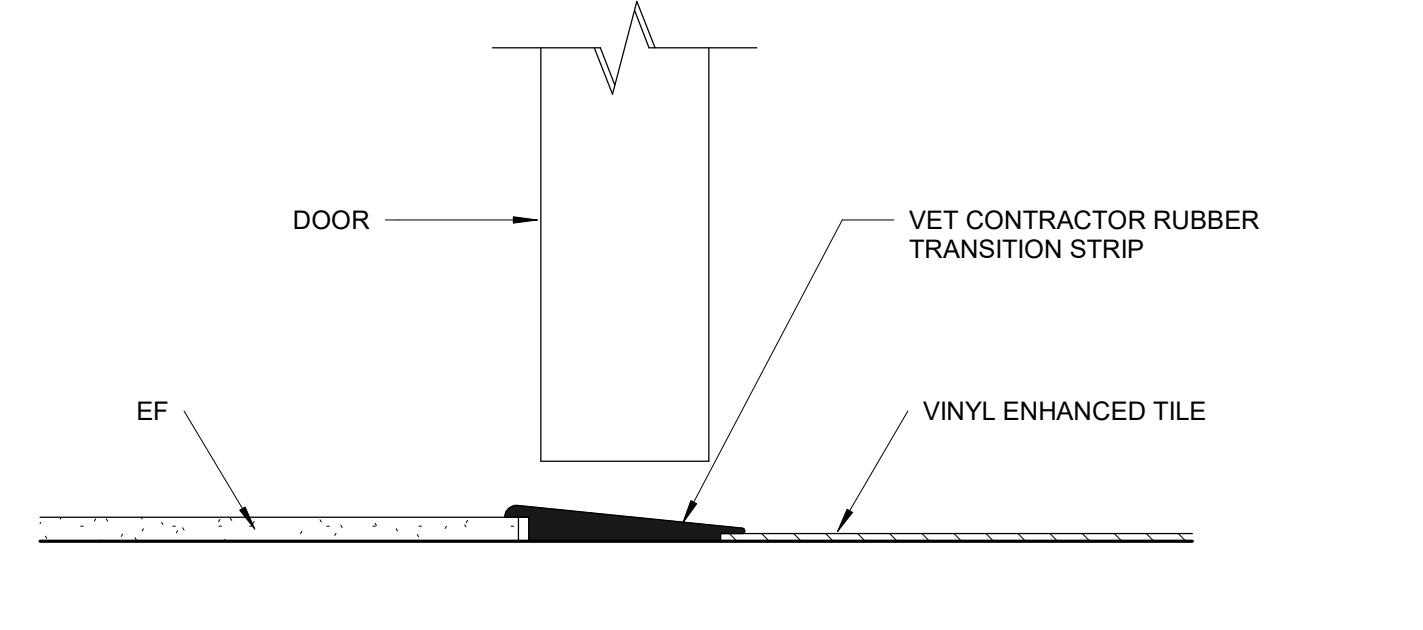


14 Transition Detail EF / VET1
 6" = 1'-0"

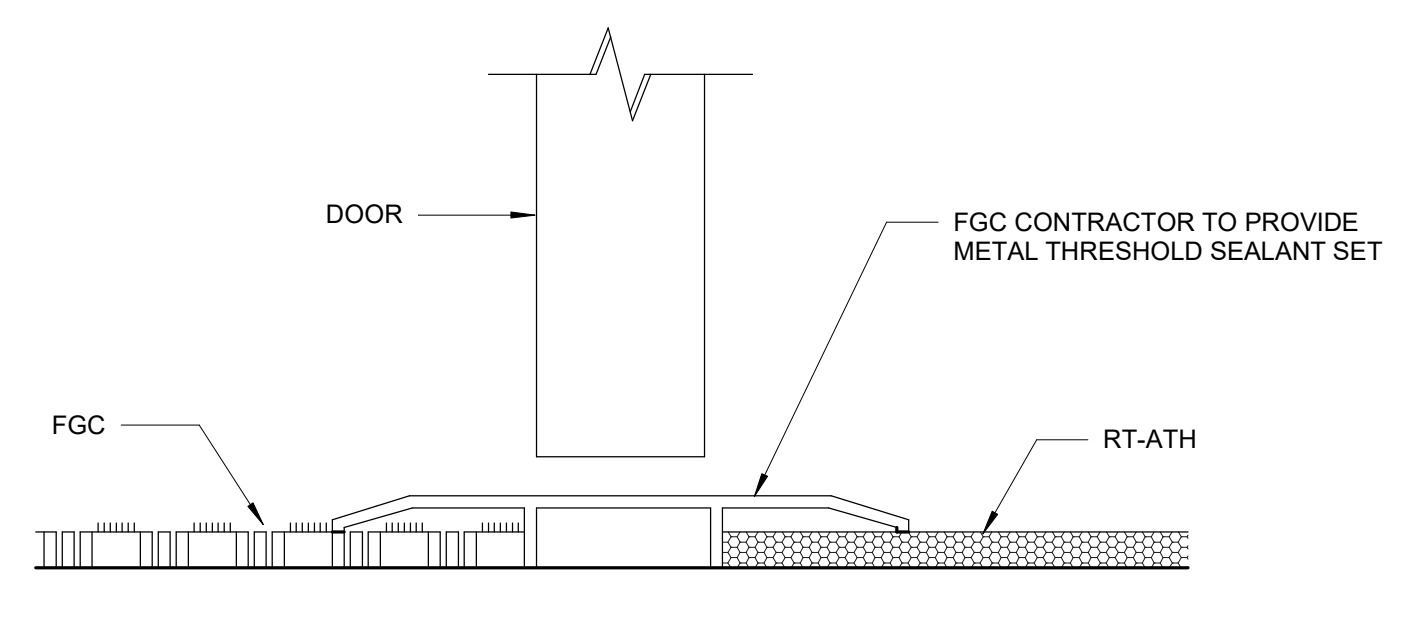


15 Transition Detail FGC / RT-ATH1
 6" = 1'-0"

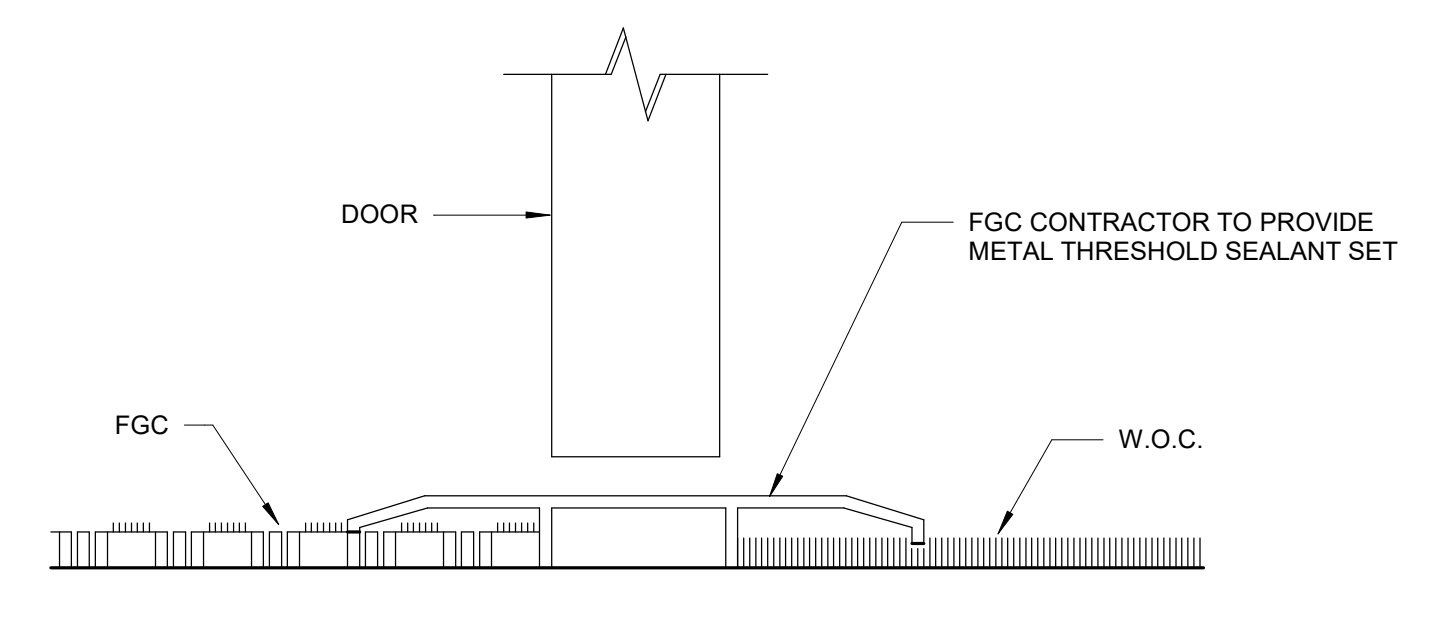


16 Transition Detail FGC / W.O.C.1
 6" = 1'-0"

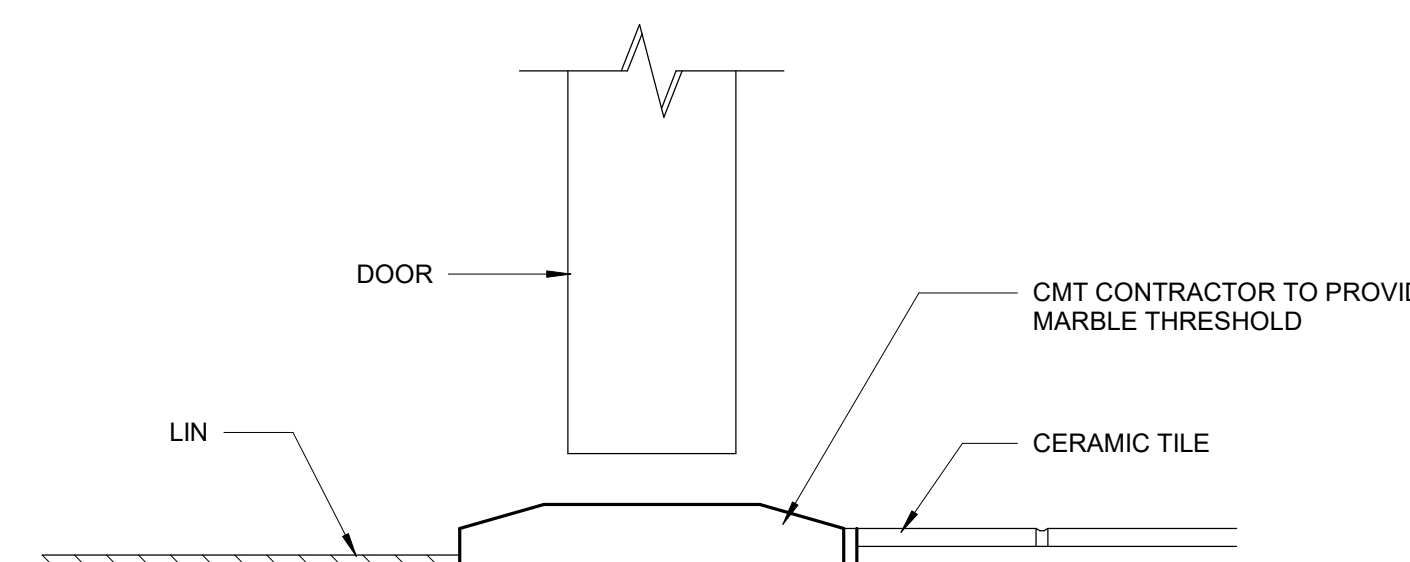


17 Transition Detail LIN / CMT1
 6" = 1'-0"

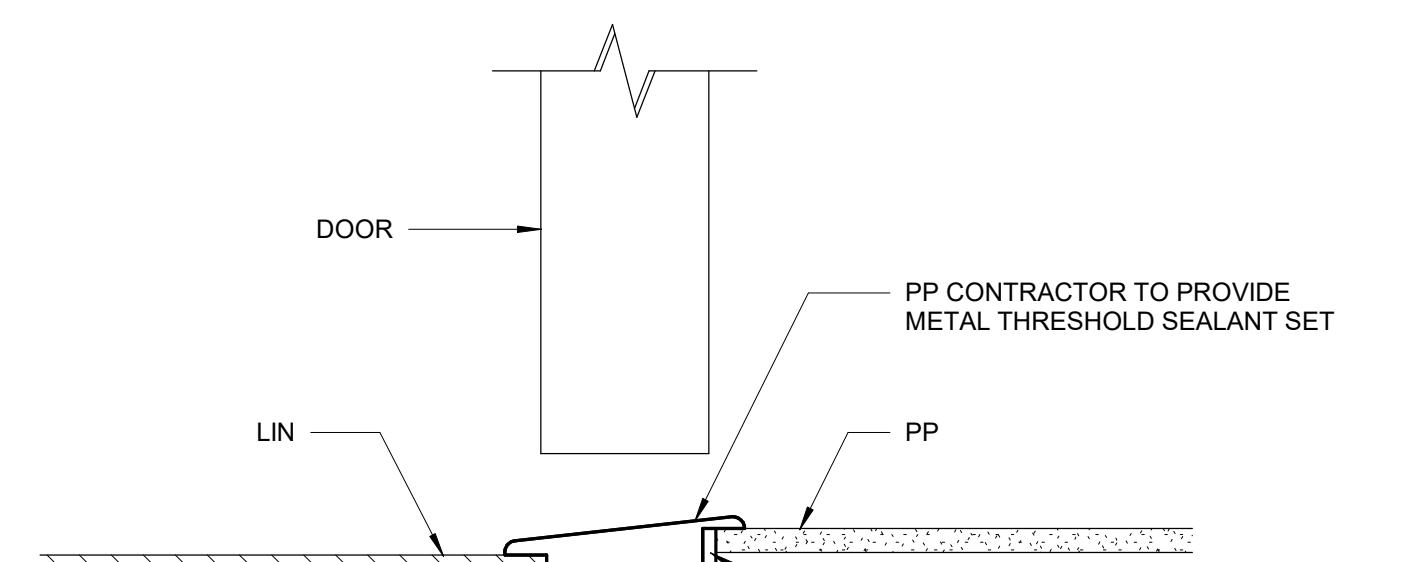

18 Transition Detail LIN / PP1
 6" = 1'-0"

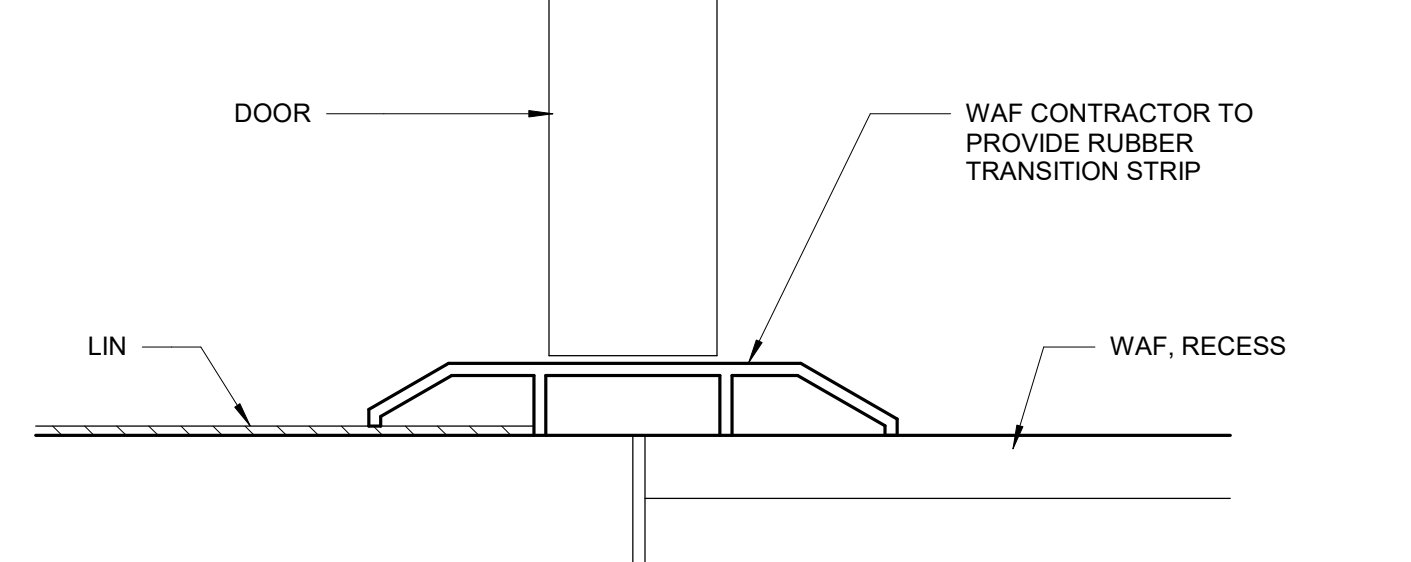


19 Transition Detail LIN / WAF1
 6" = 1'-0"

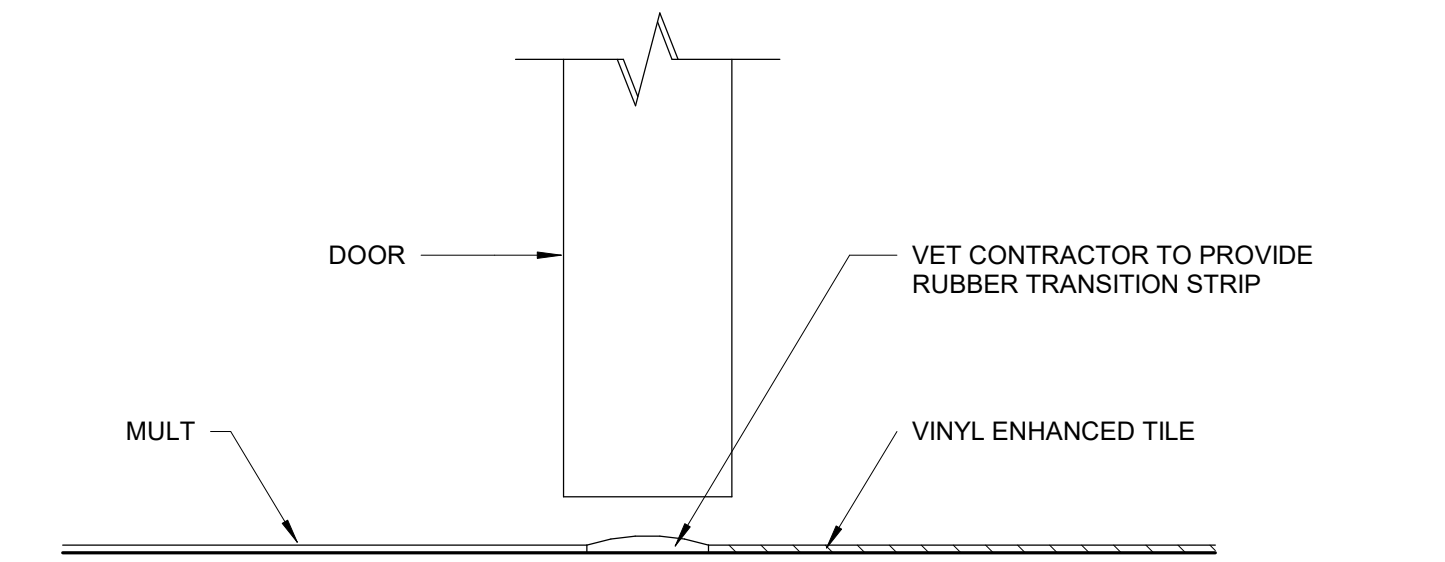

20 Transition Detail MULT/VET1
 6" = 1'-0"


© COPYRIGHT 2021 DRUMMEYS ROSANE ANDERSON, INC.

MSBA DESIGN
DEVELOPMENT
SUBMISSION
August 4th, 2022

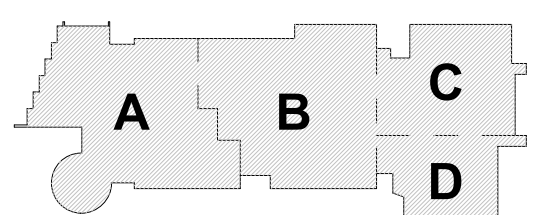


KEY PLAN

PROJECT NORTH

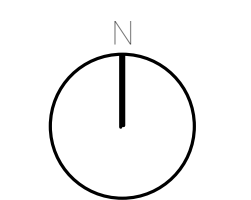

MAGNETIC NORTH

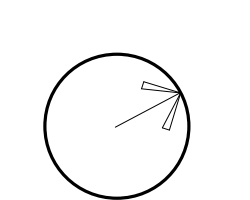

**TRANSITION
DETAILS**













Scale: 6" = 1'-0"

Job No.: 20202

Drawn By: DRA

Date: August 4th, 2022


AF1-3-3

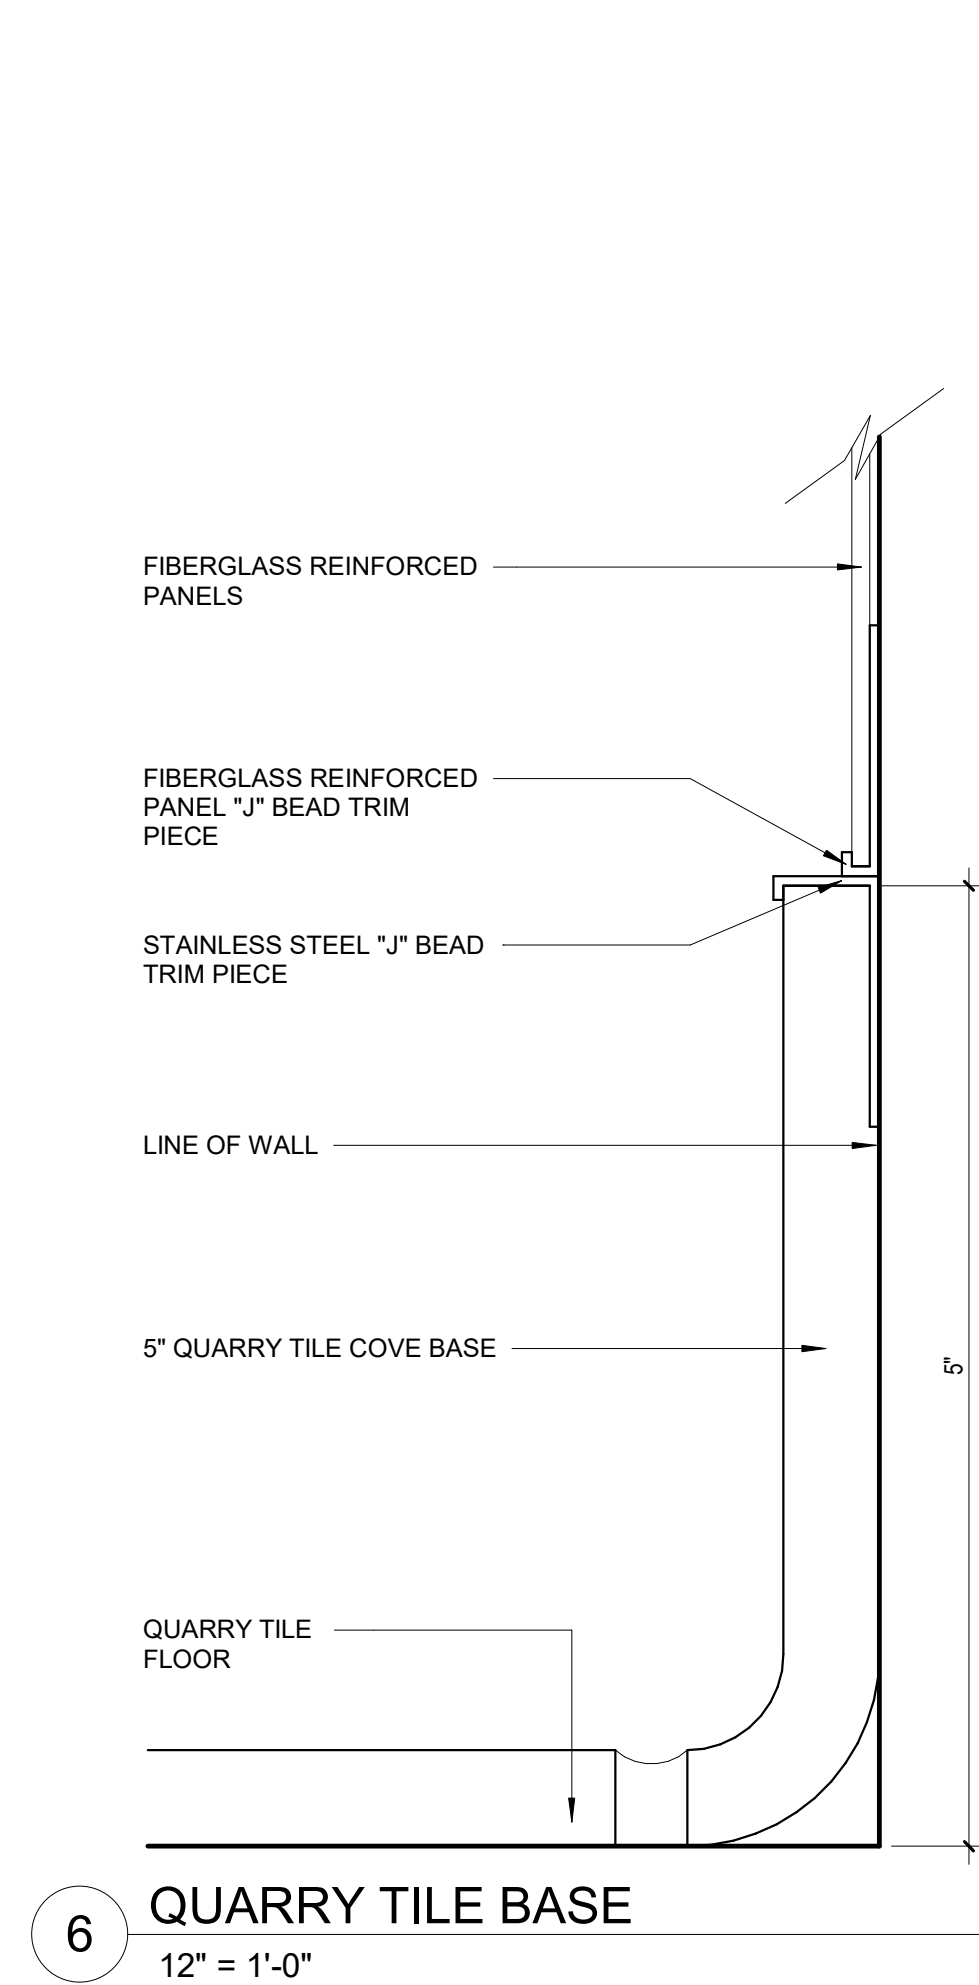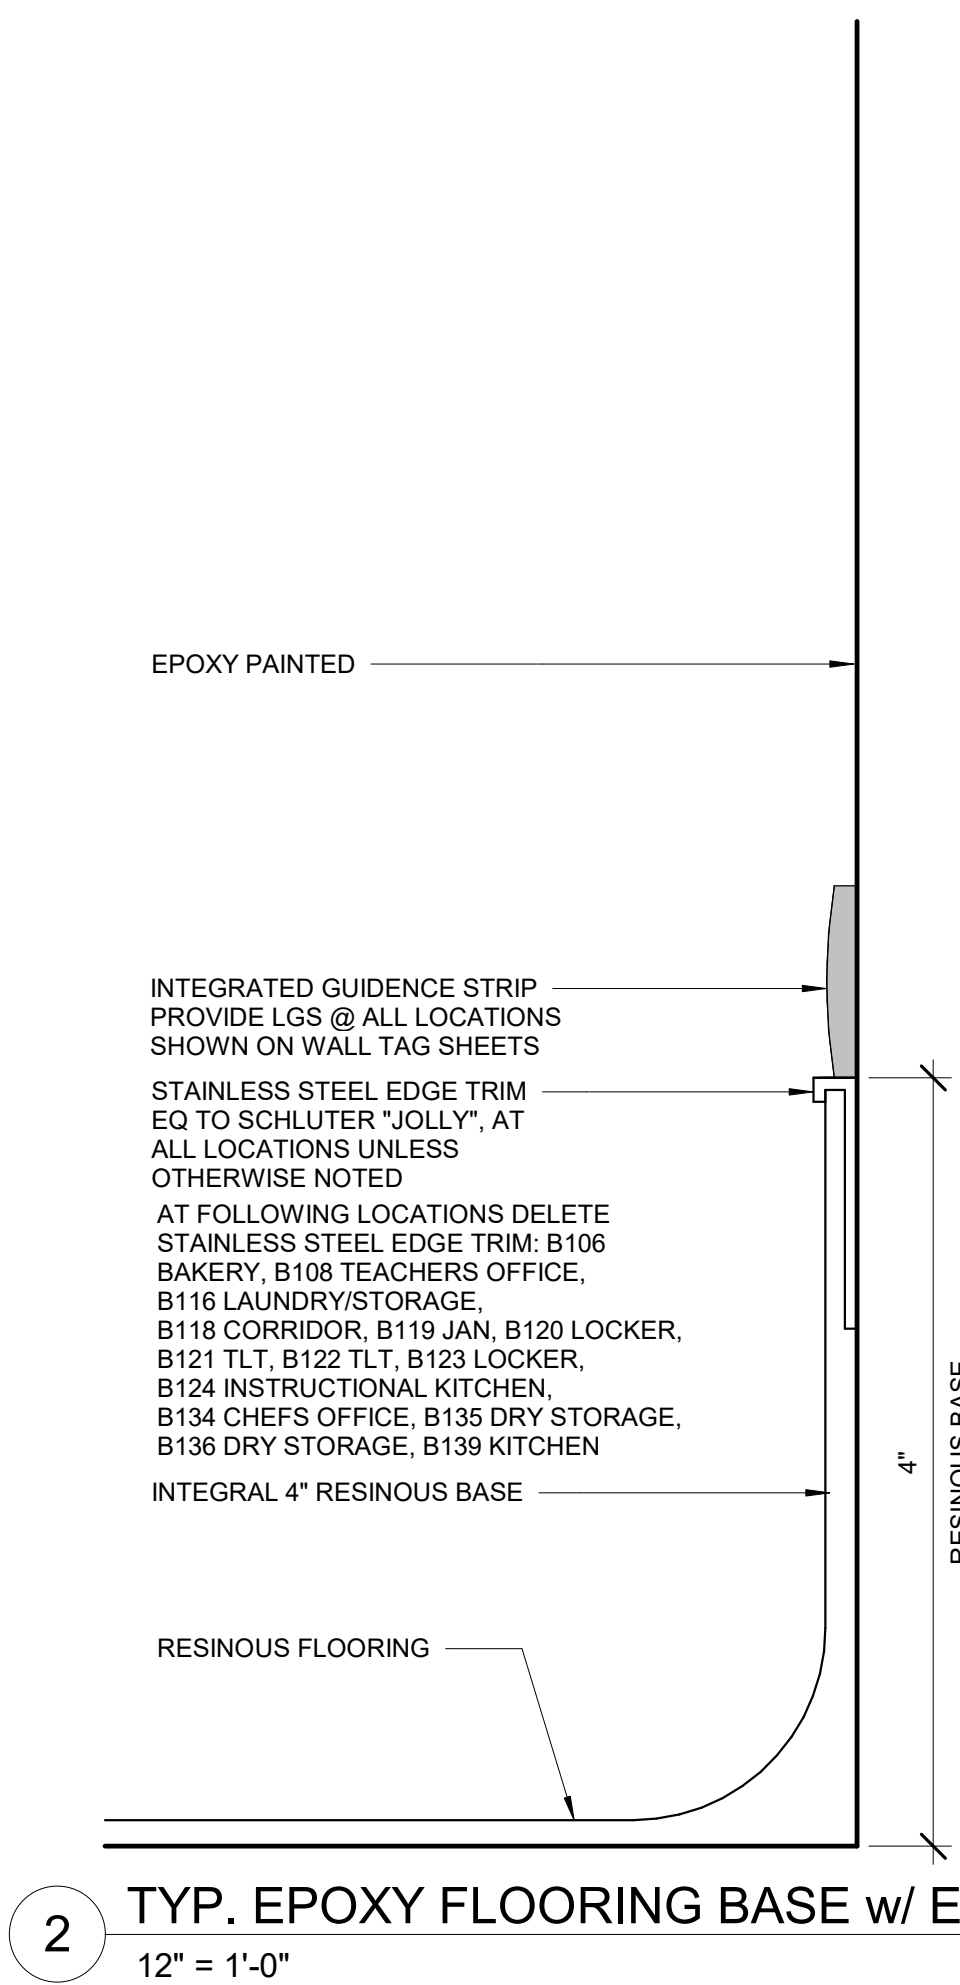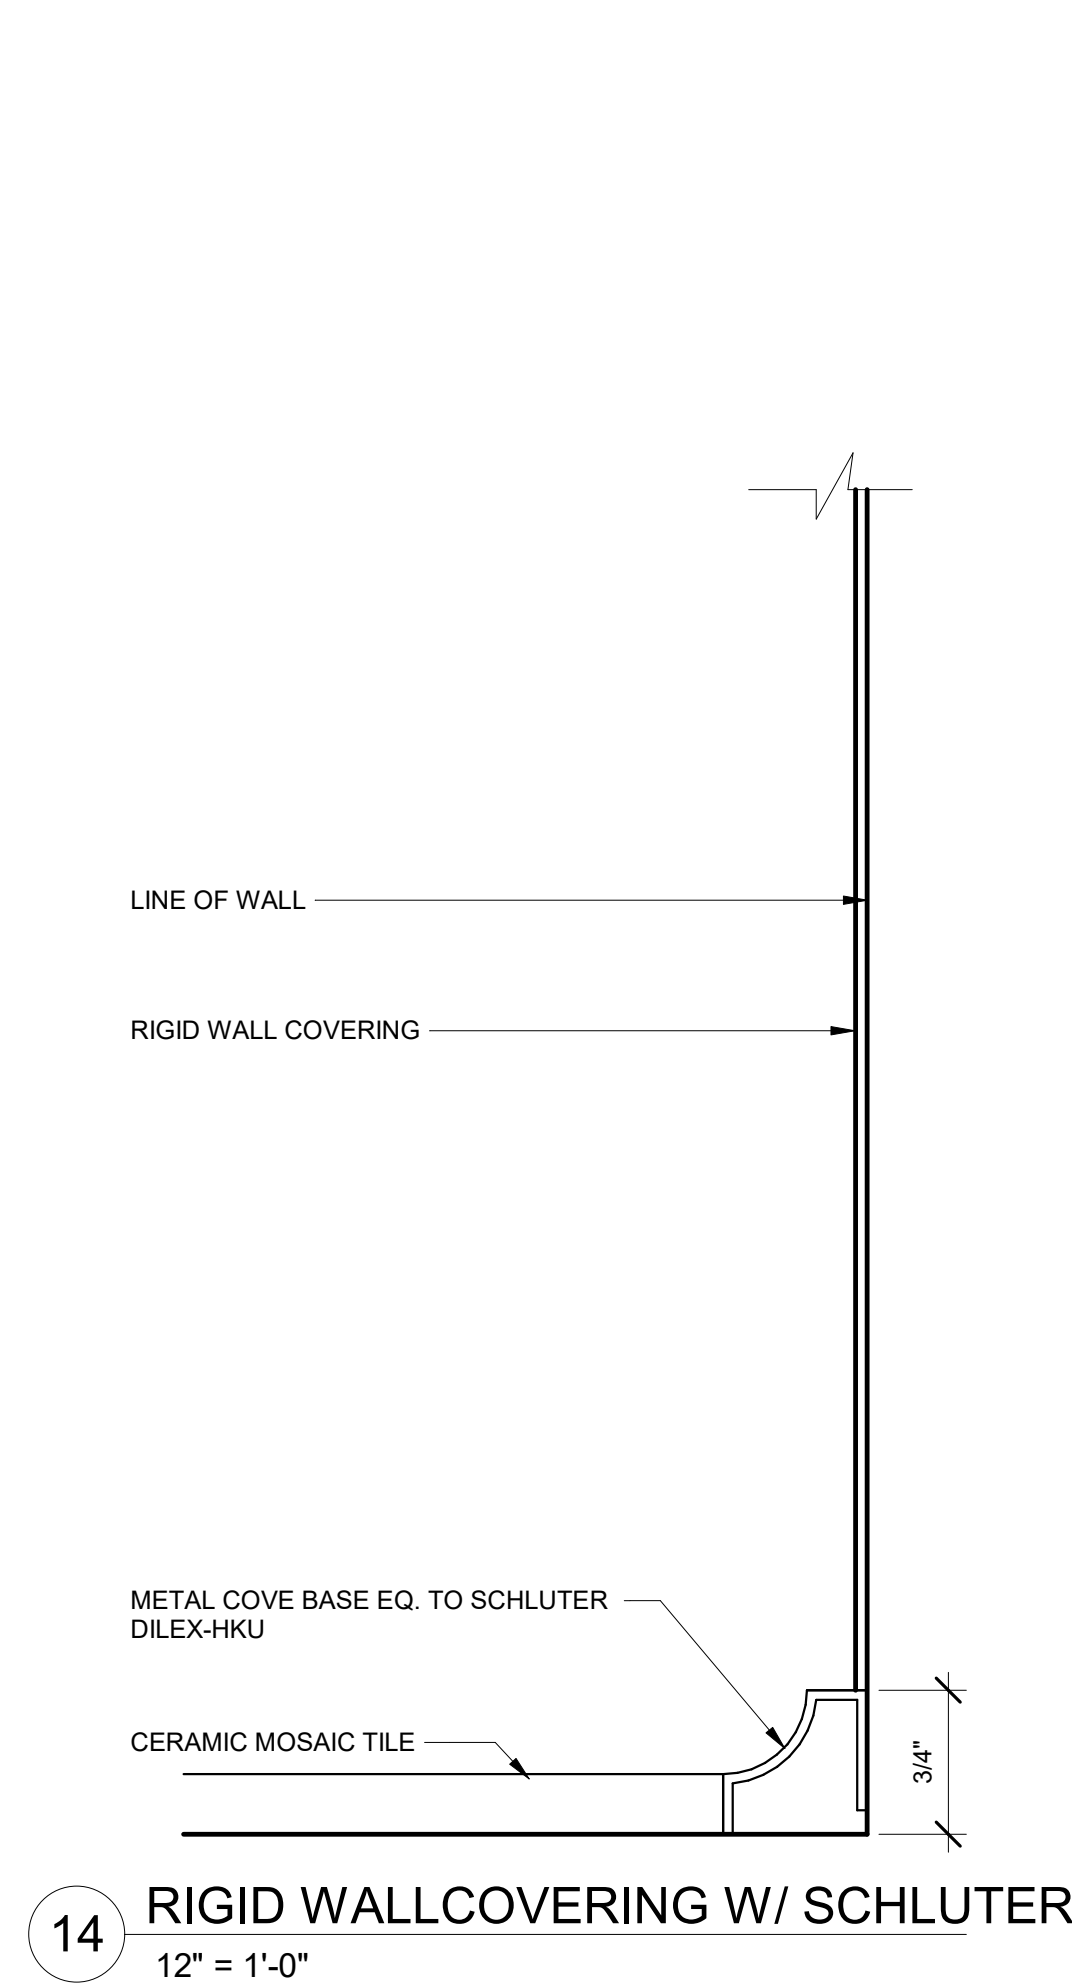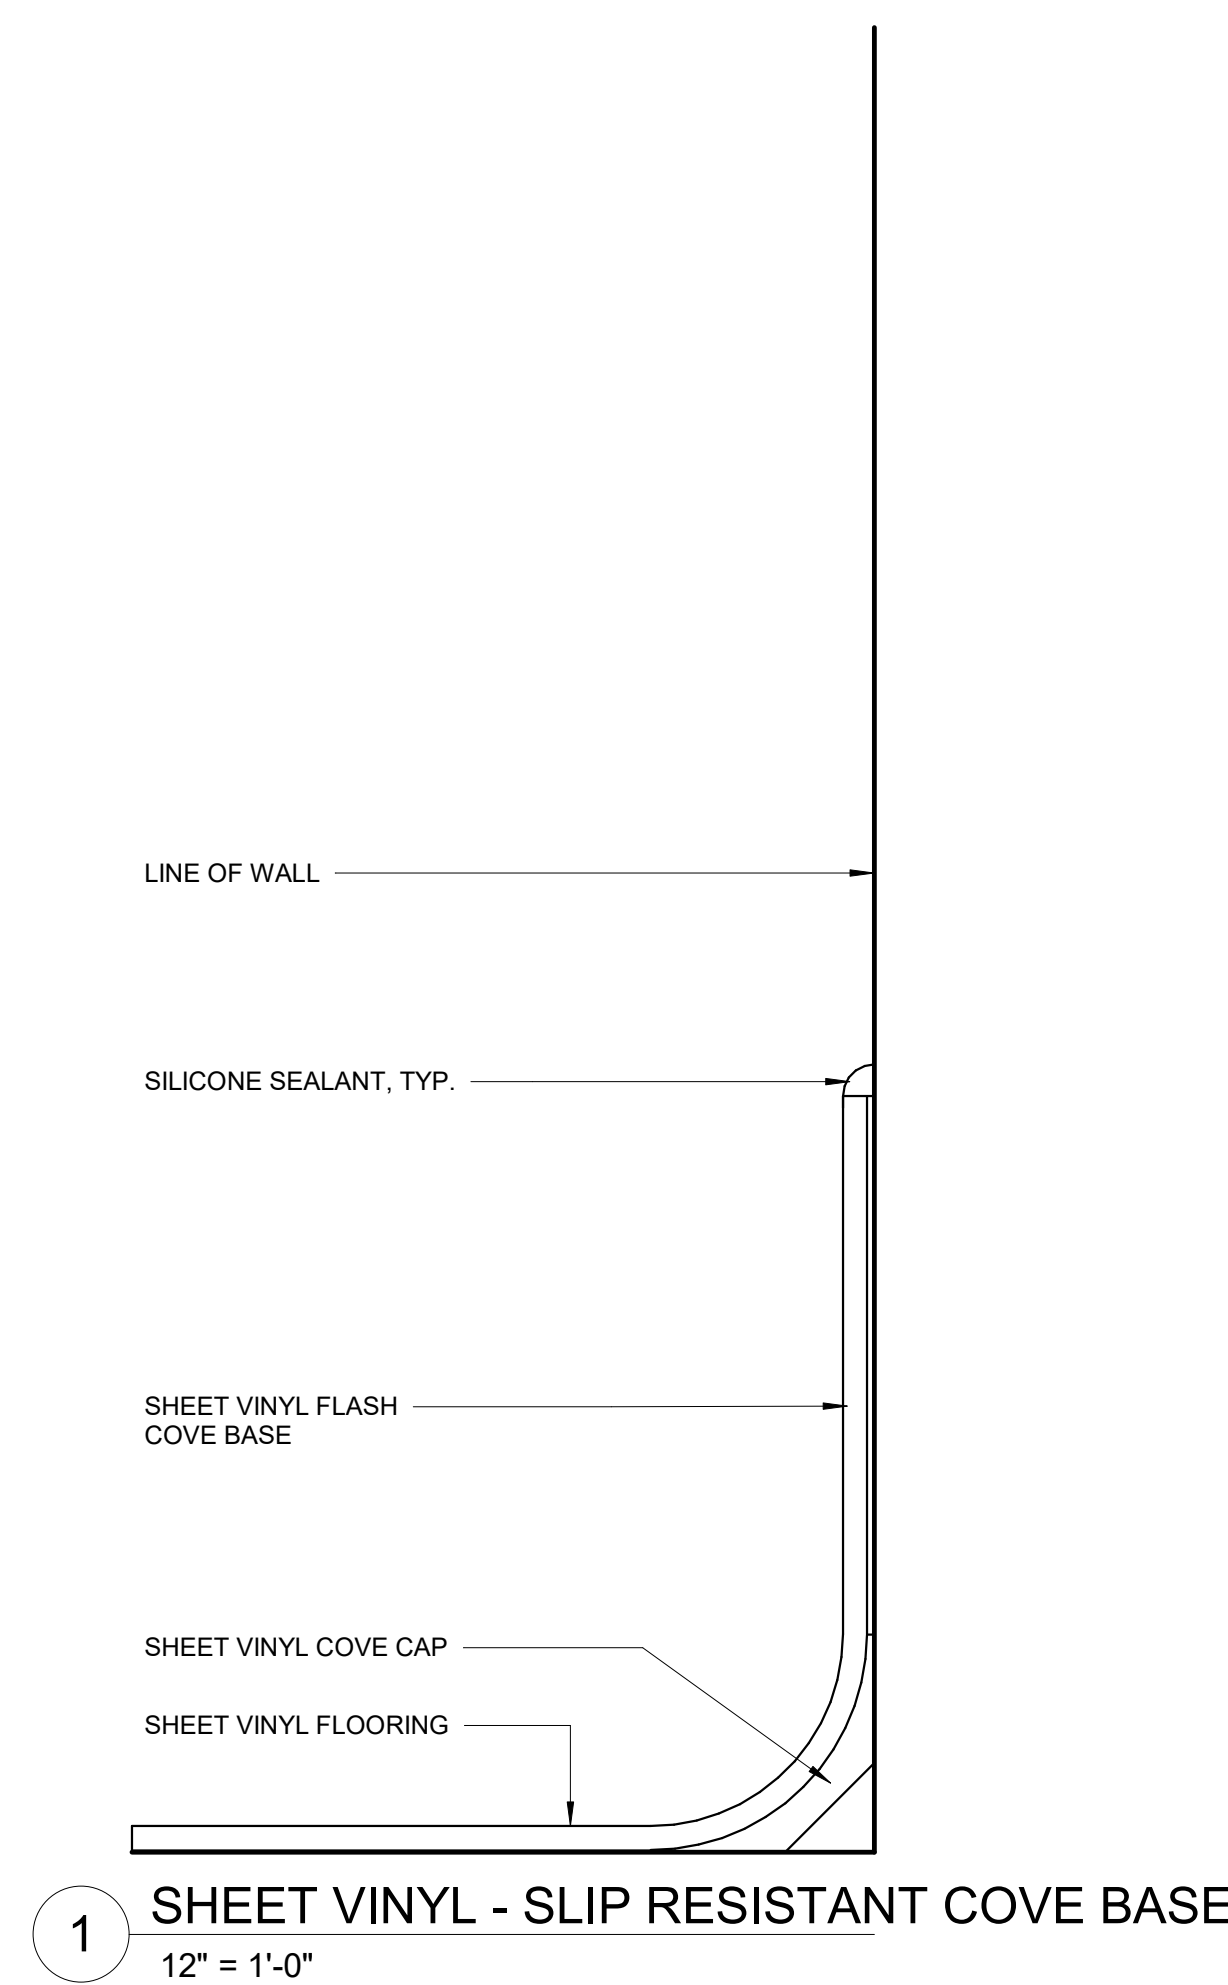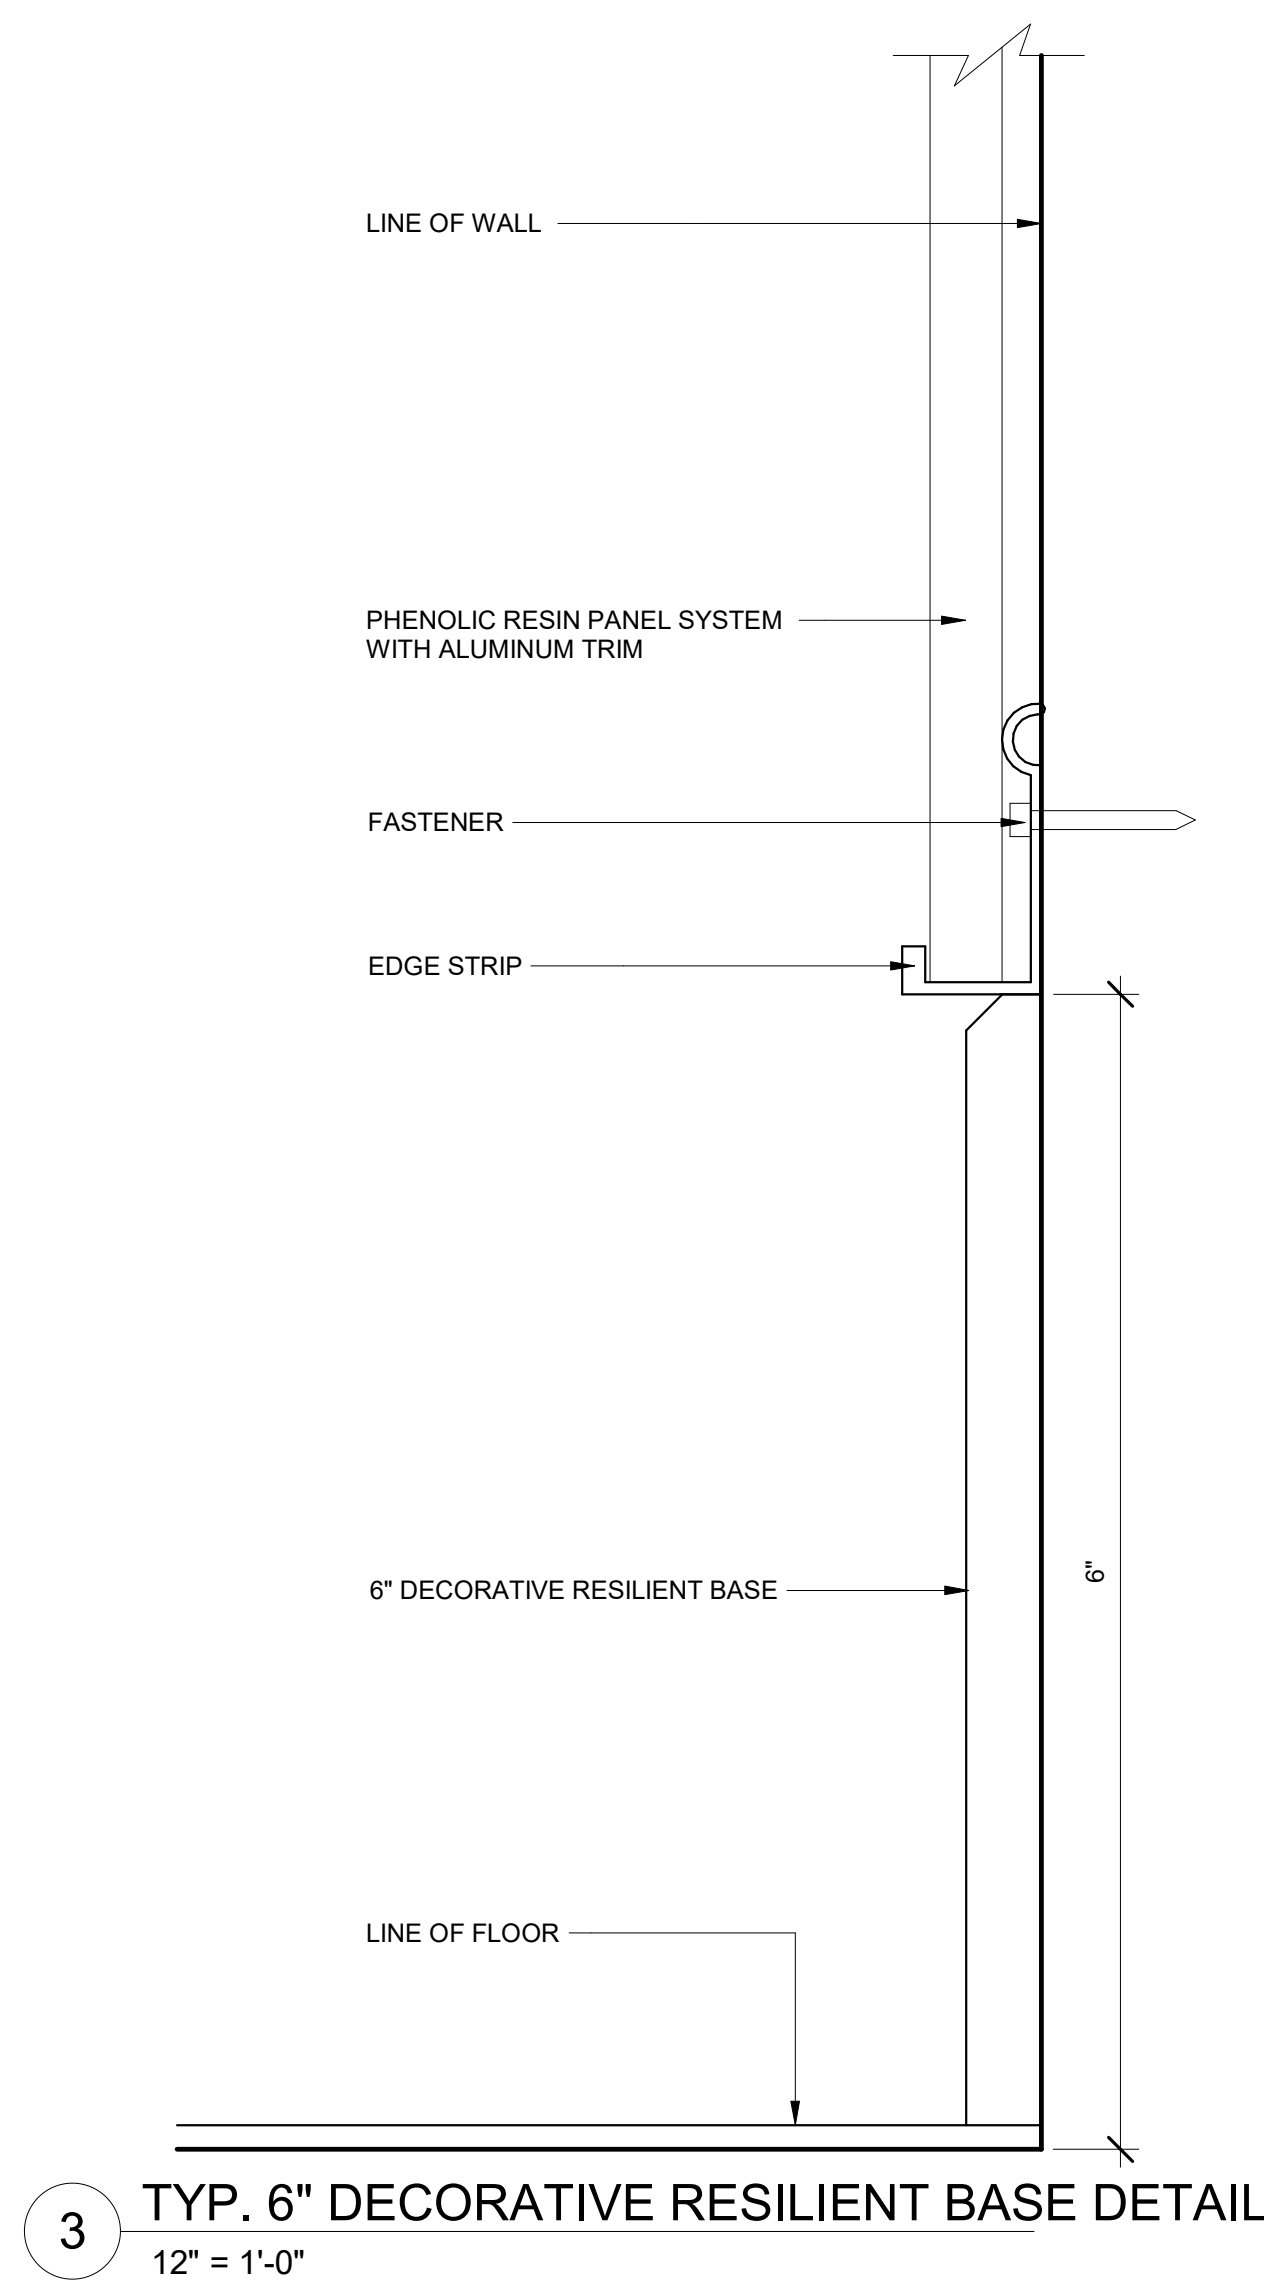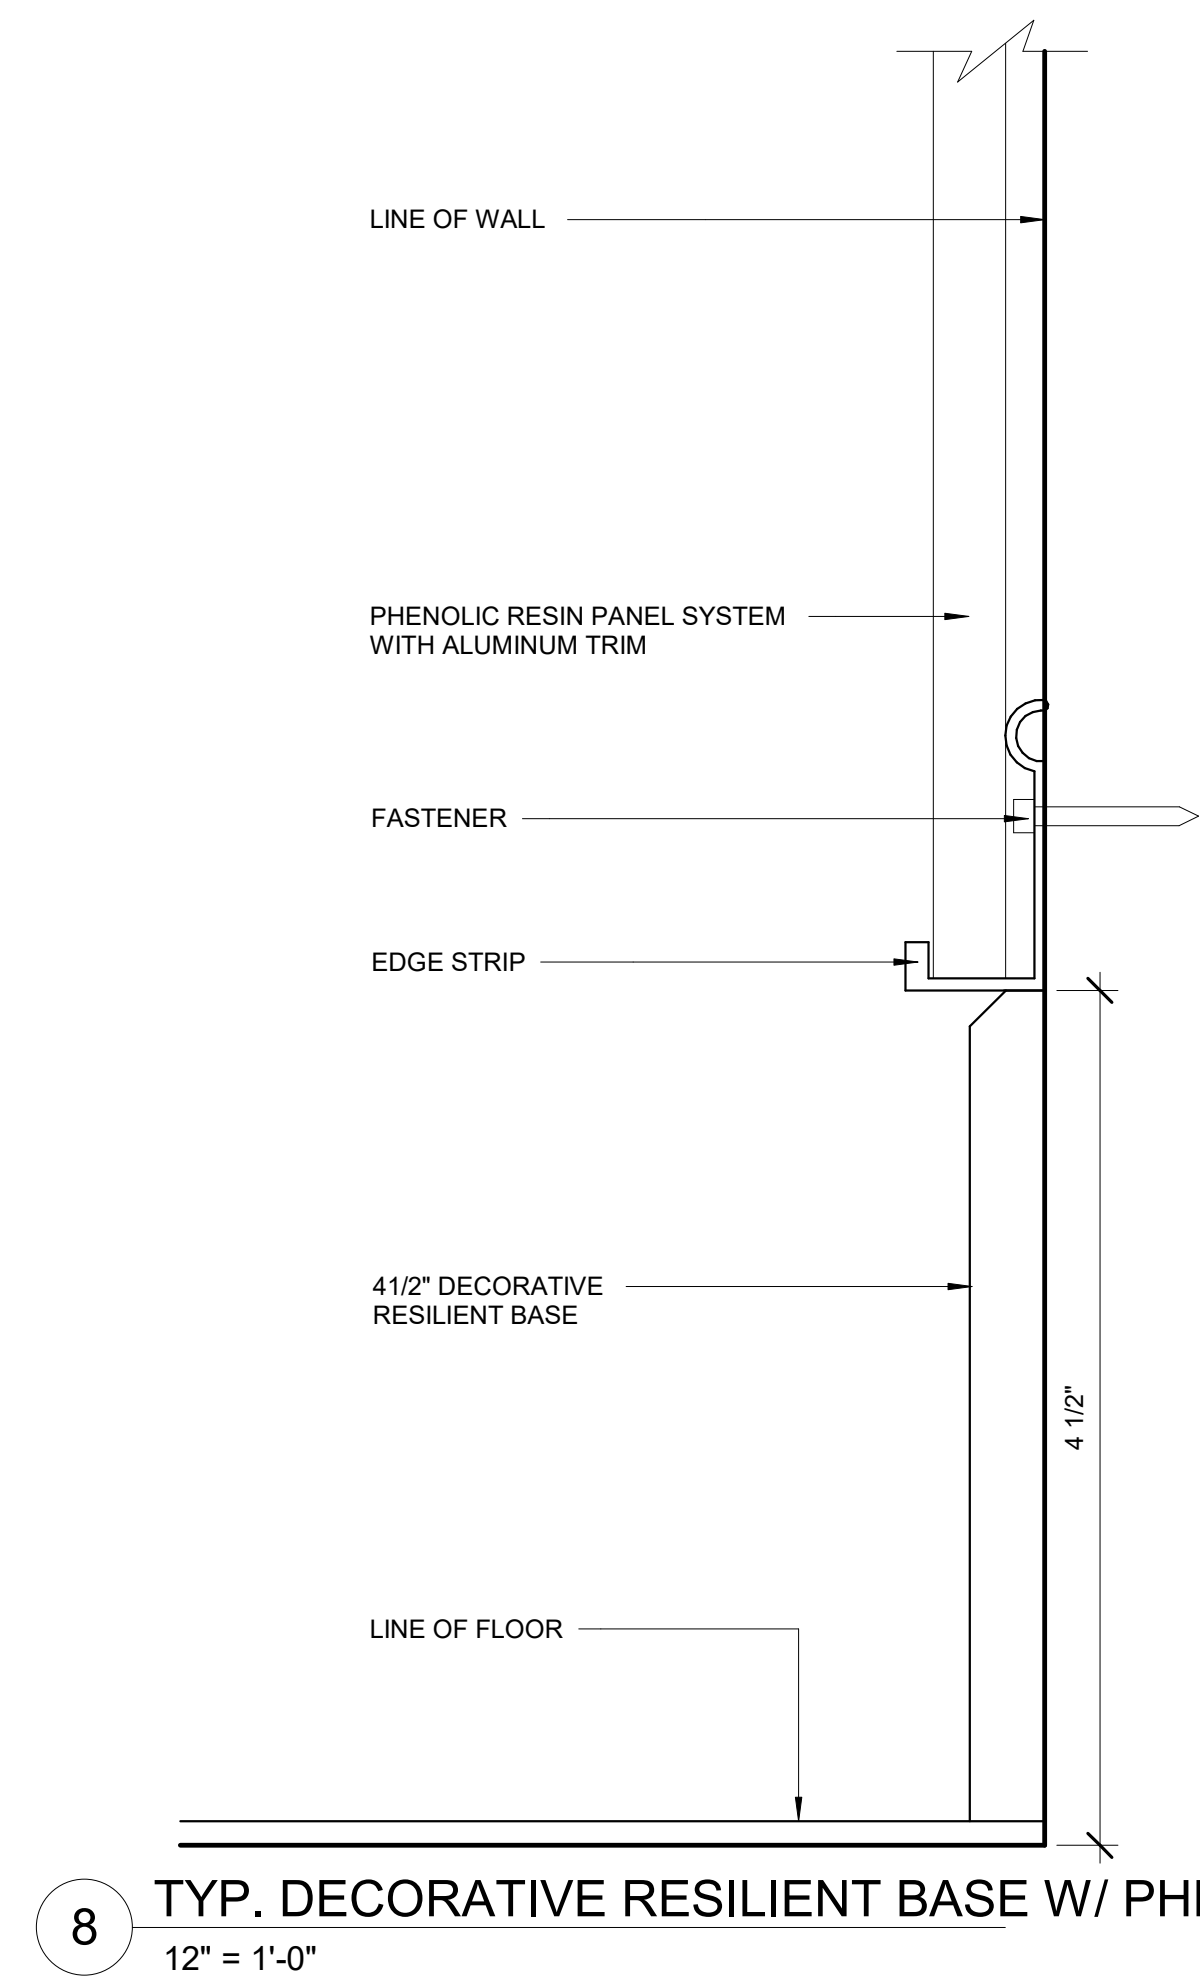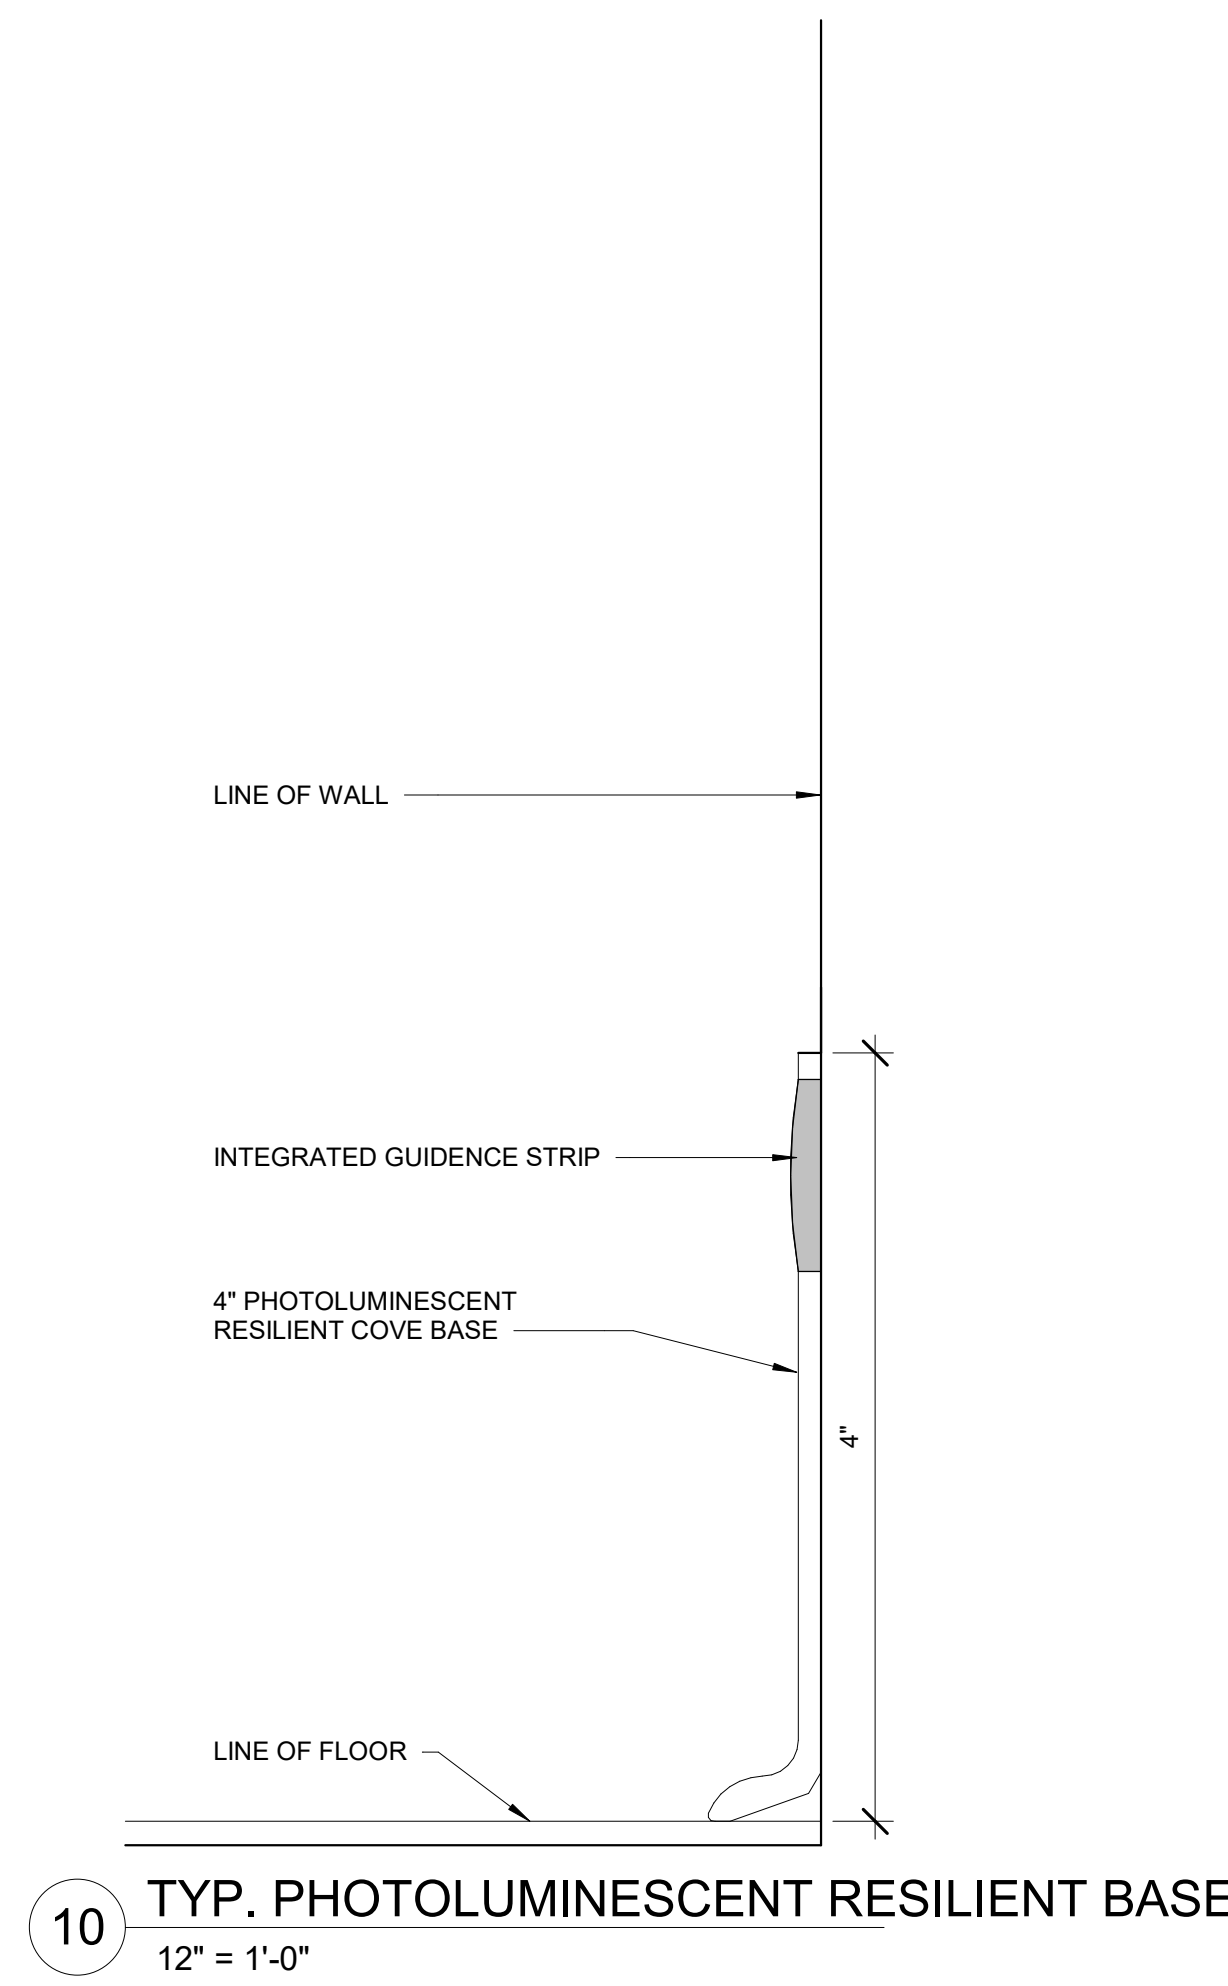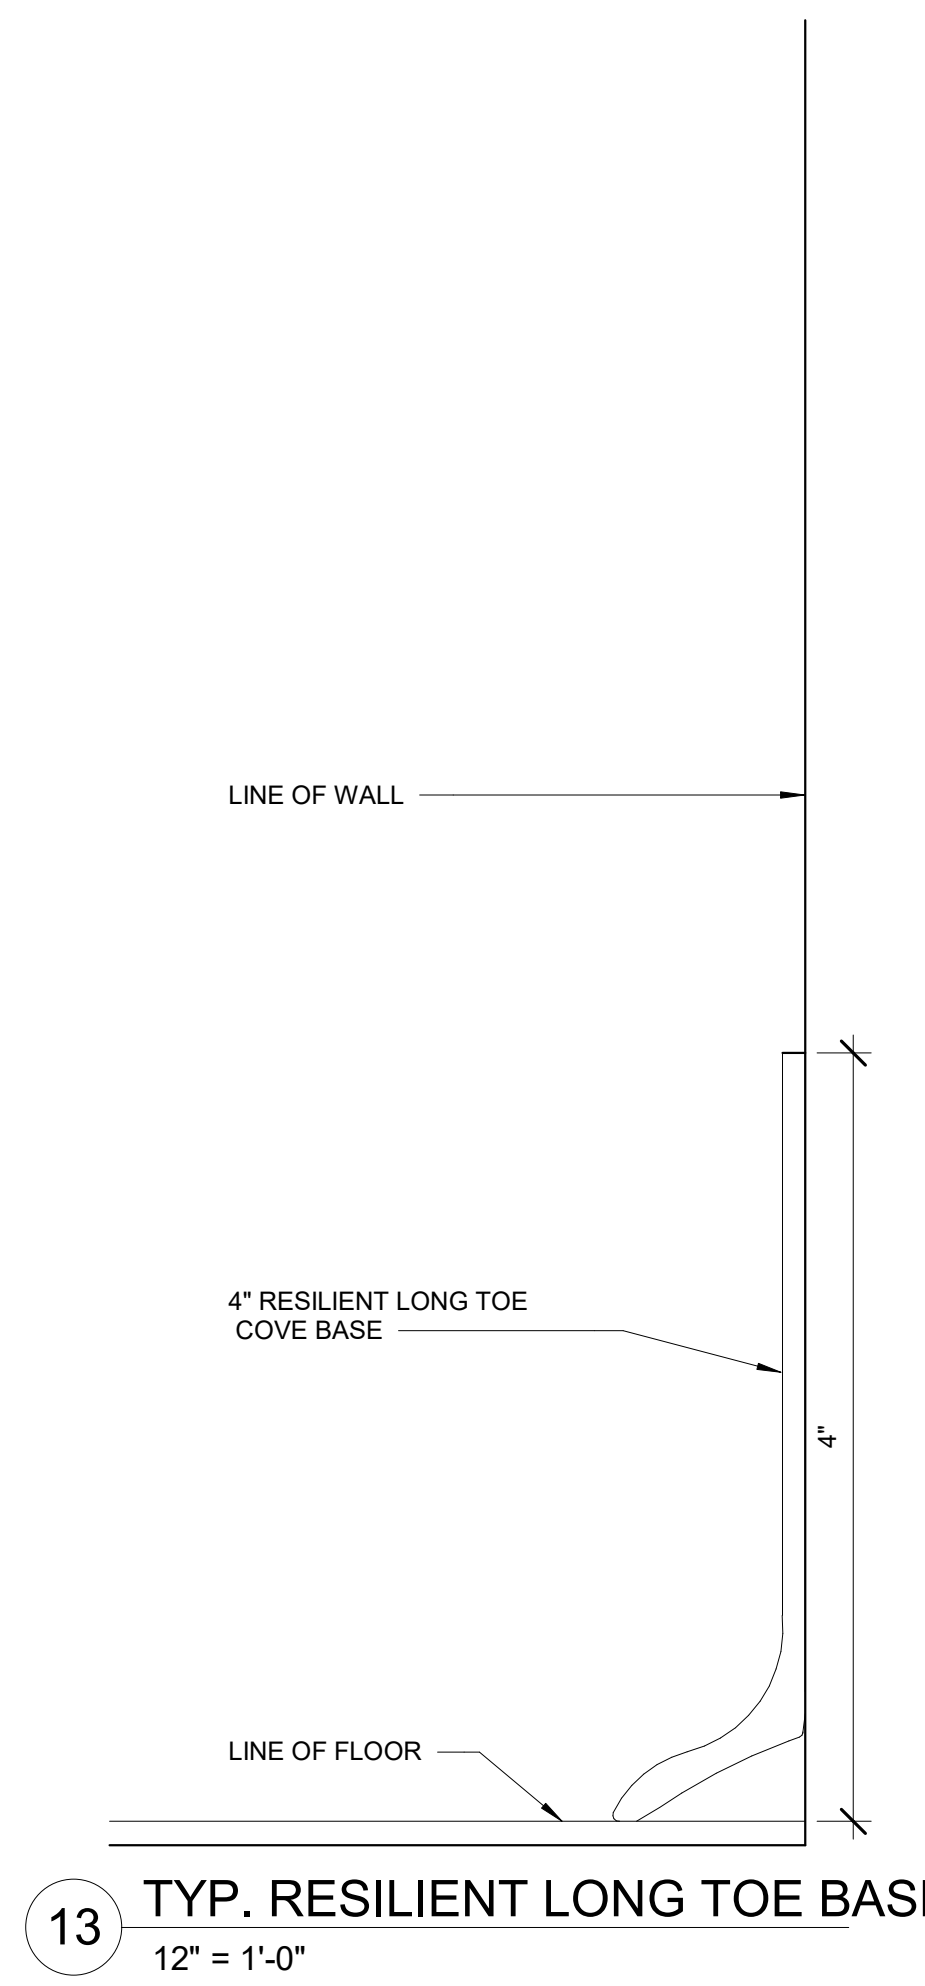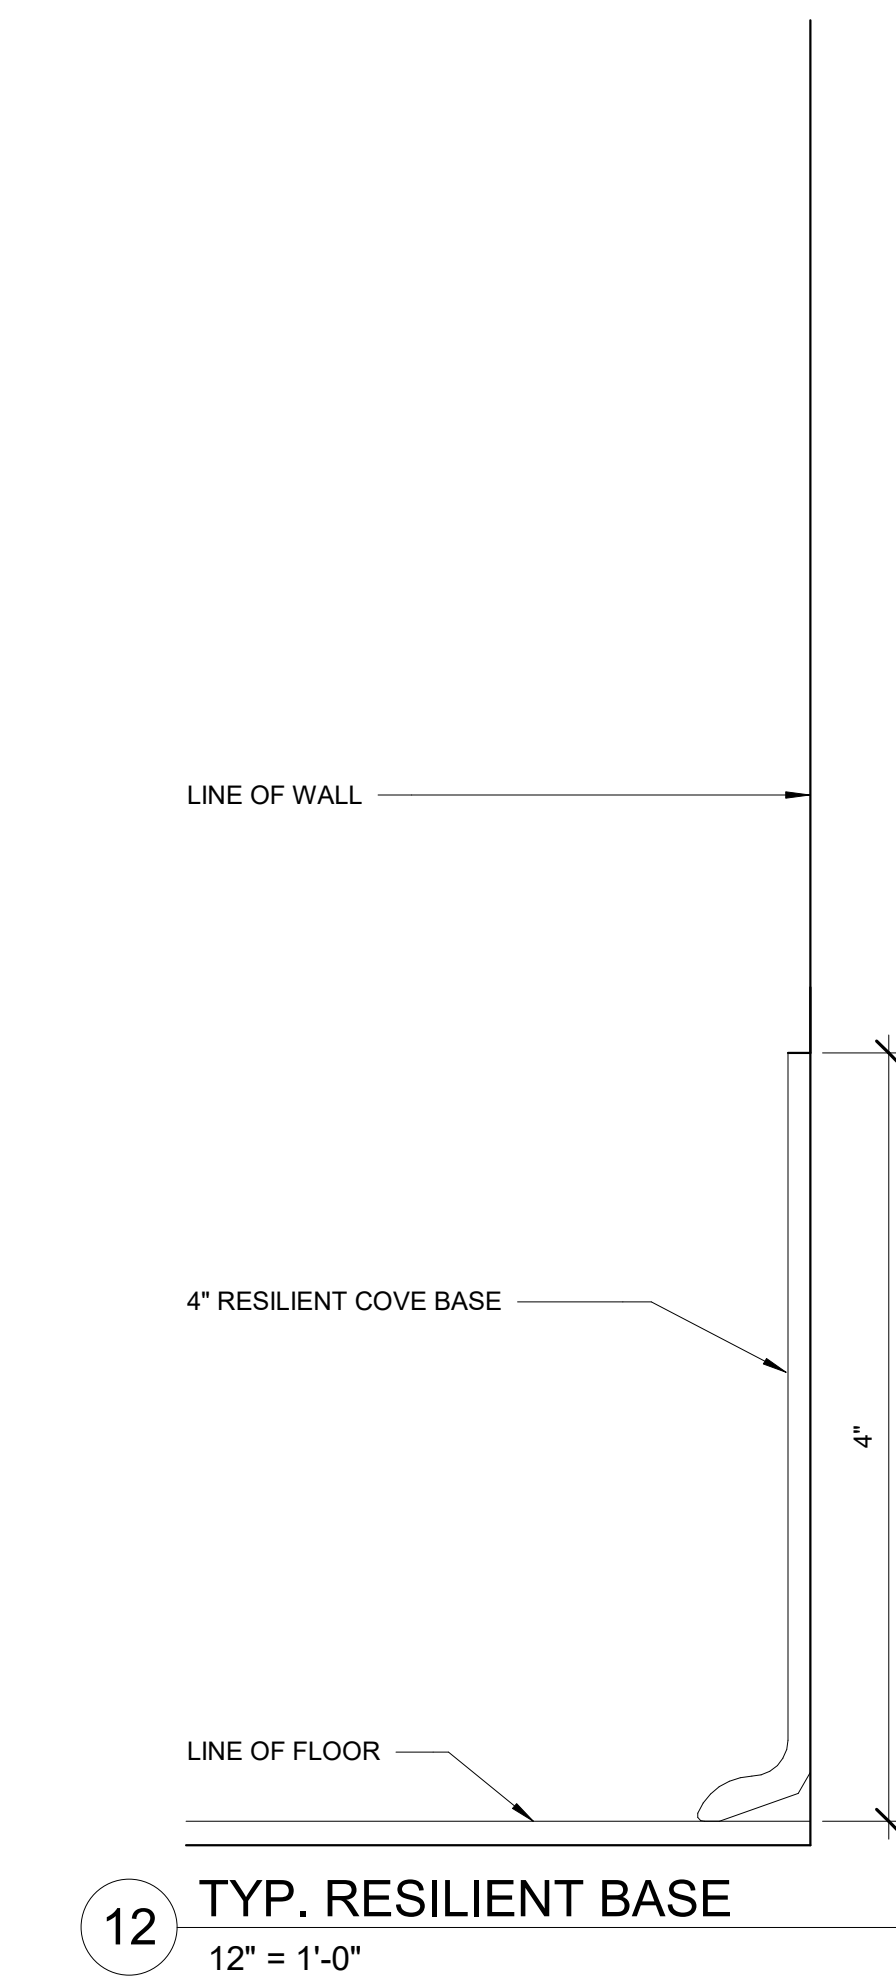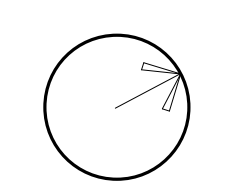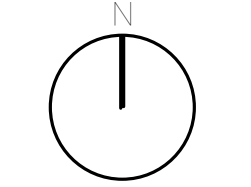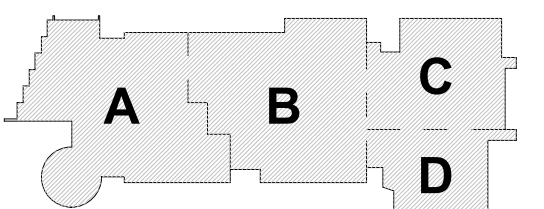**Northeast
Metropolitan
Regional
Vocational High
School**100 Hemlock Road,
Wakefield, MA 01880**6** TYP. QUARRY TILE BASE
12" = 1'-0"**2** TYP. EPOXY FLOORING BASE w/ EPOXY PAINT ABOVE
12" = 1'-0"**14** RIGID WALLCOVERING W/ SCHLUTER
12" = 1'-0"**1** SHEET VINYL - SLIP RESISTANT COVE BASE
12" = 1'-0"**3** TYP. 6" DECORATIVE RESILIENT BASE DETAIL
12" = 1'-0"**8** TYP. DECORATIVE RESILIENT BASE W/ PHENOLIC RESIN PANEL ABOVE
12" = 1'-0"**10** TYP. PHOTOLUMINESCENT RESILIENT BASE
12" = 1'-0"**13** TYP. RESILIENT LONG TOE COVE BASE
12" = 1'-0"**12** TYP. RESILIENT COVE BASE
12" = 1'-0"

100 Hemlock Road,
Wakefield, MA 01880




KEY PLAN

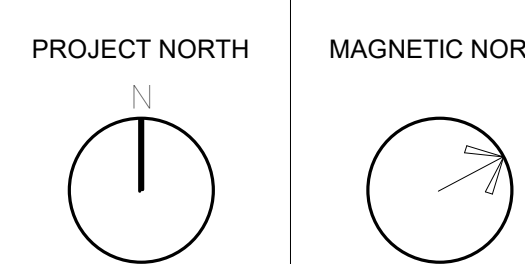


Scale: 12" = 1'-0"
Job No.: 20202
Drawn By: DR
Date: August 4th, 202


AF1-4-2

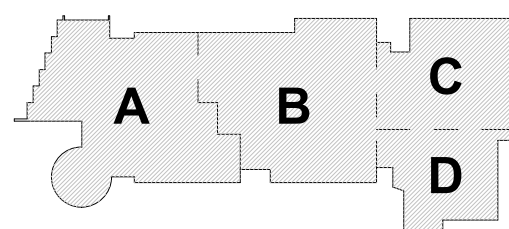


KEY PLAN

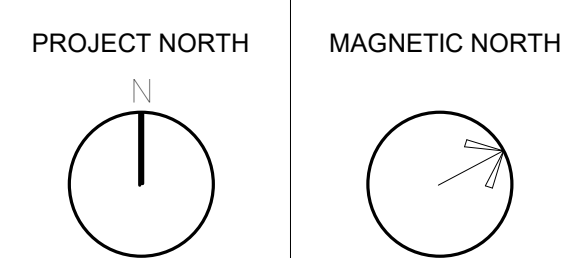**BASE DETAILS**


Scale: As indicated
Job No.: 20202
Drawn By: DRA
Date: August 4th, 2022

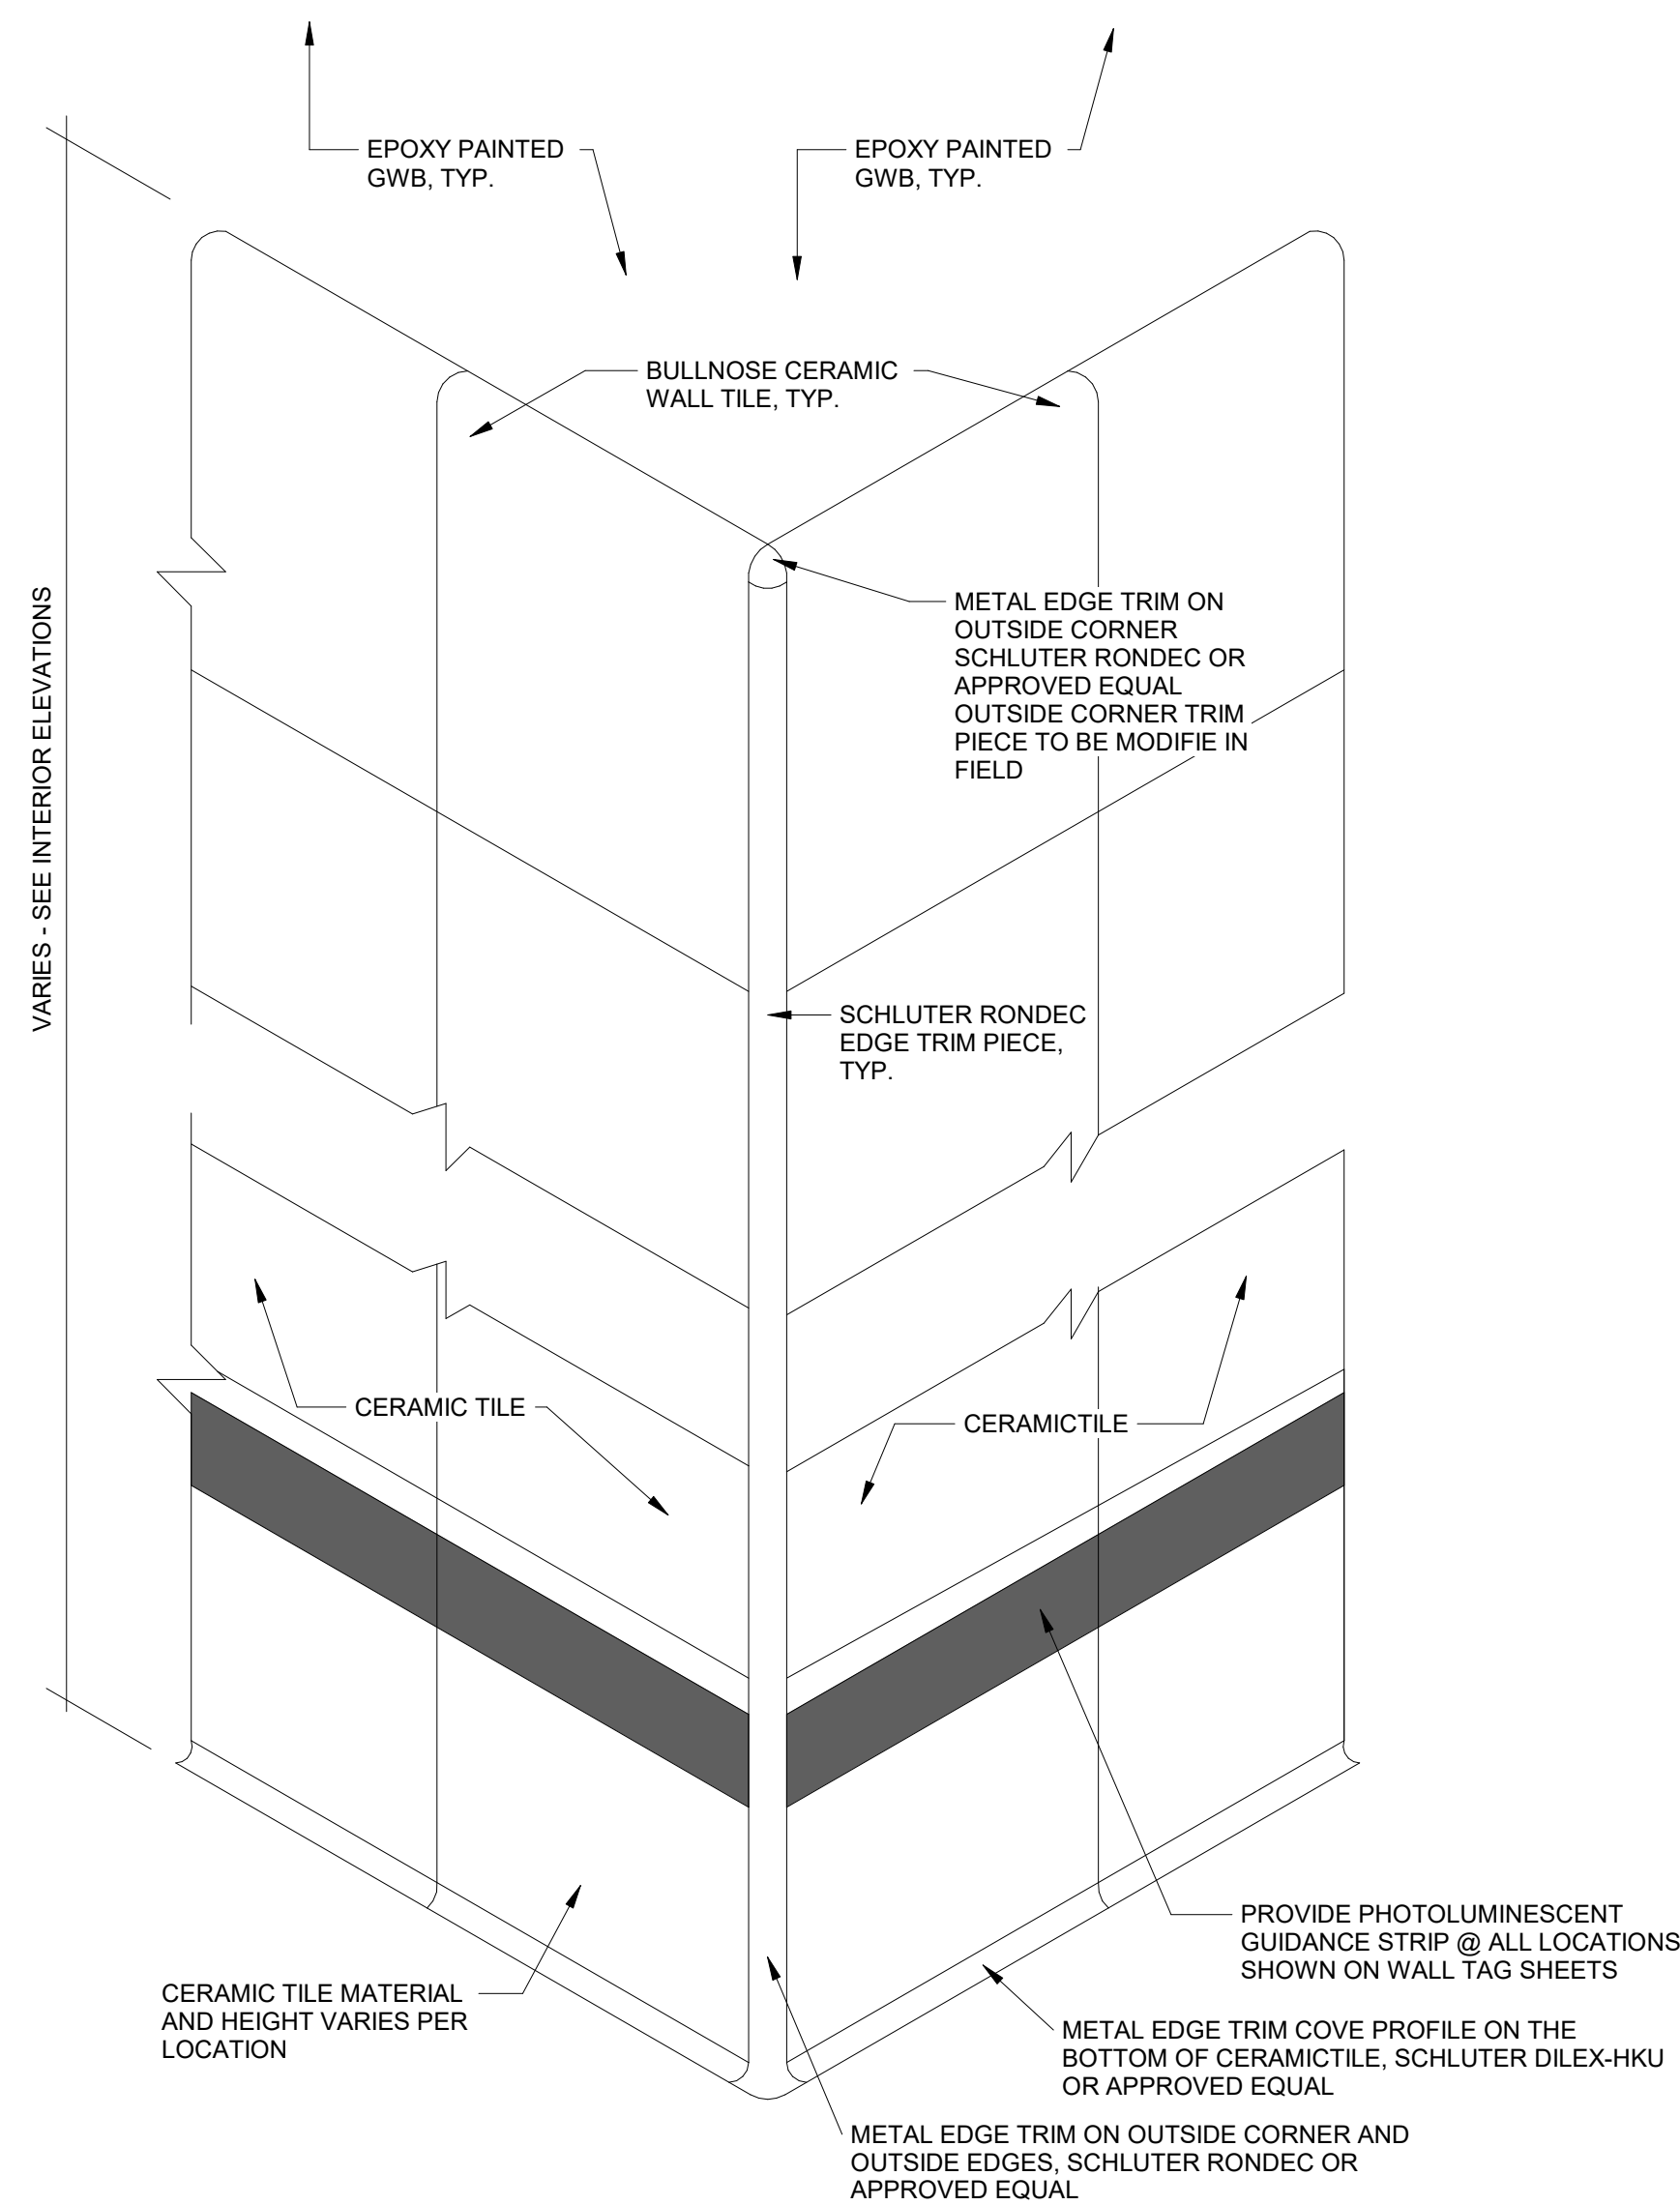AF1-4-3


4 CERAMIC TILE W/ BULLNOSE
6" = 1'-0"

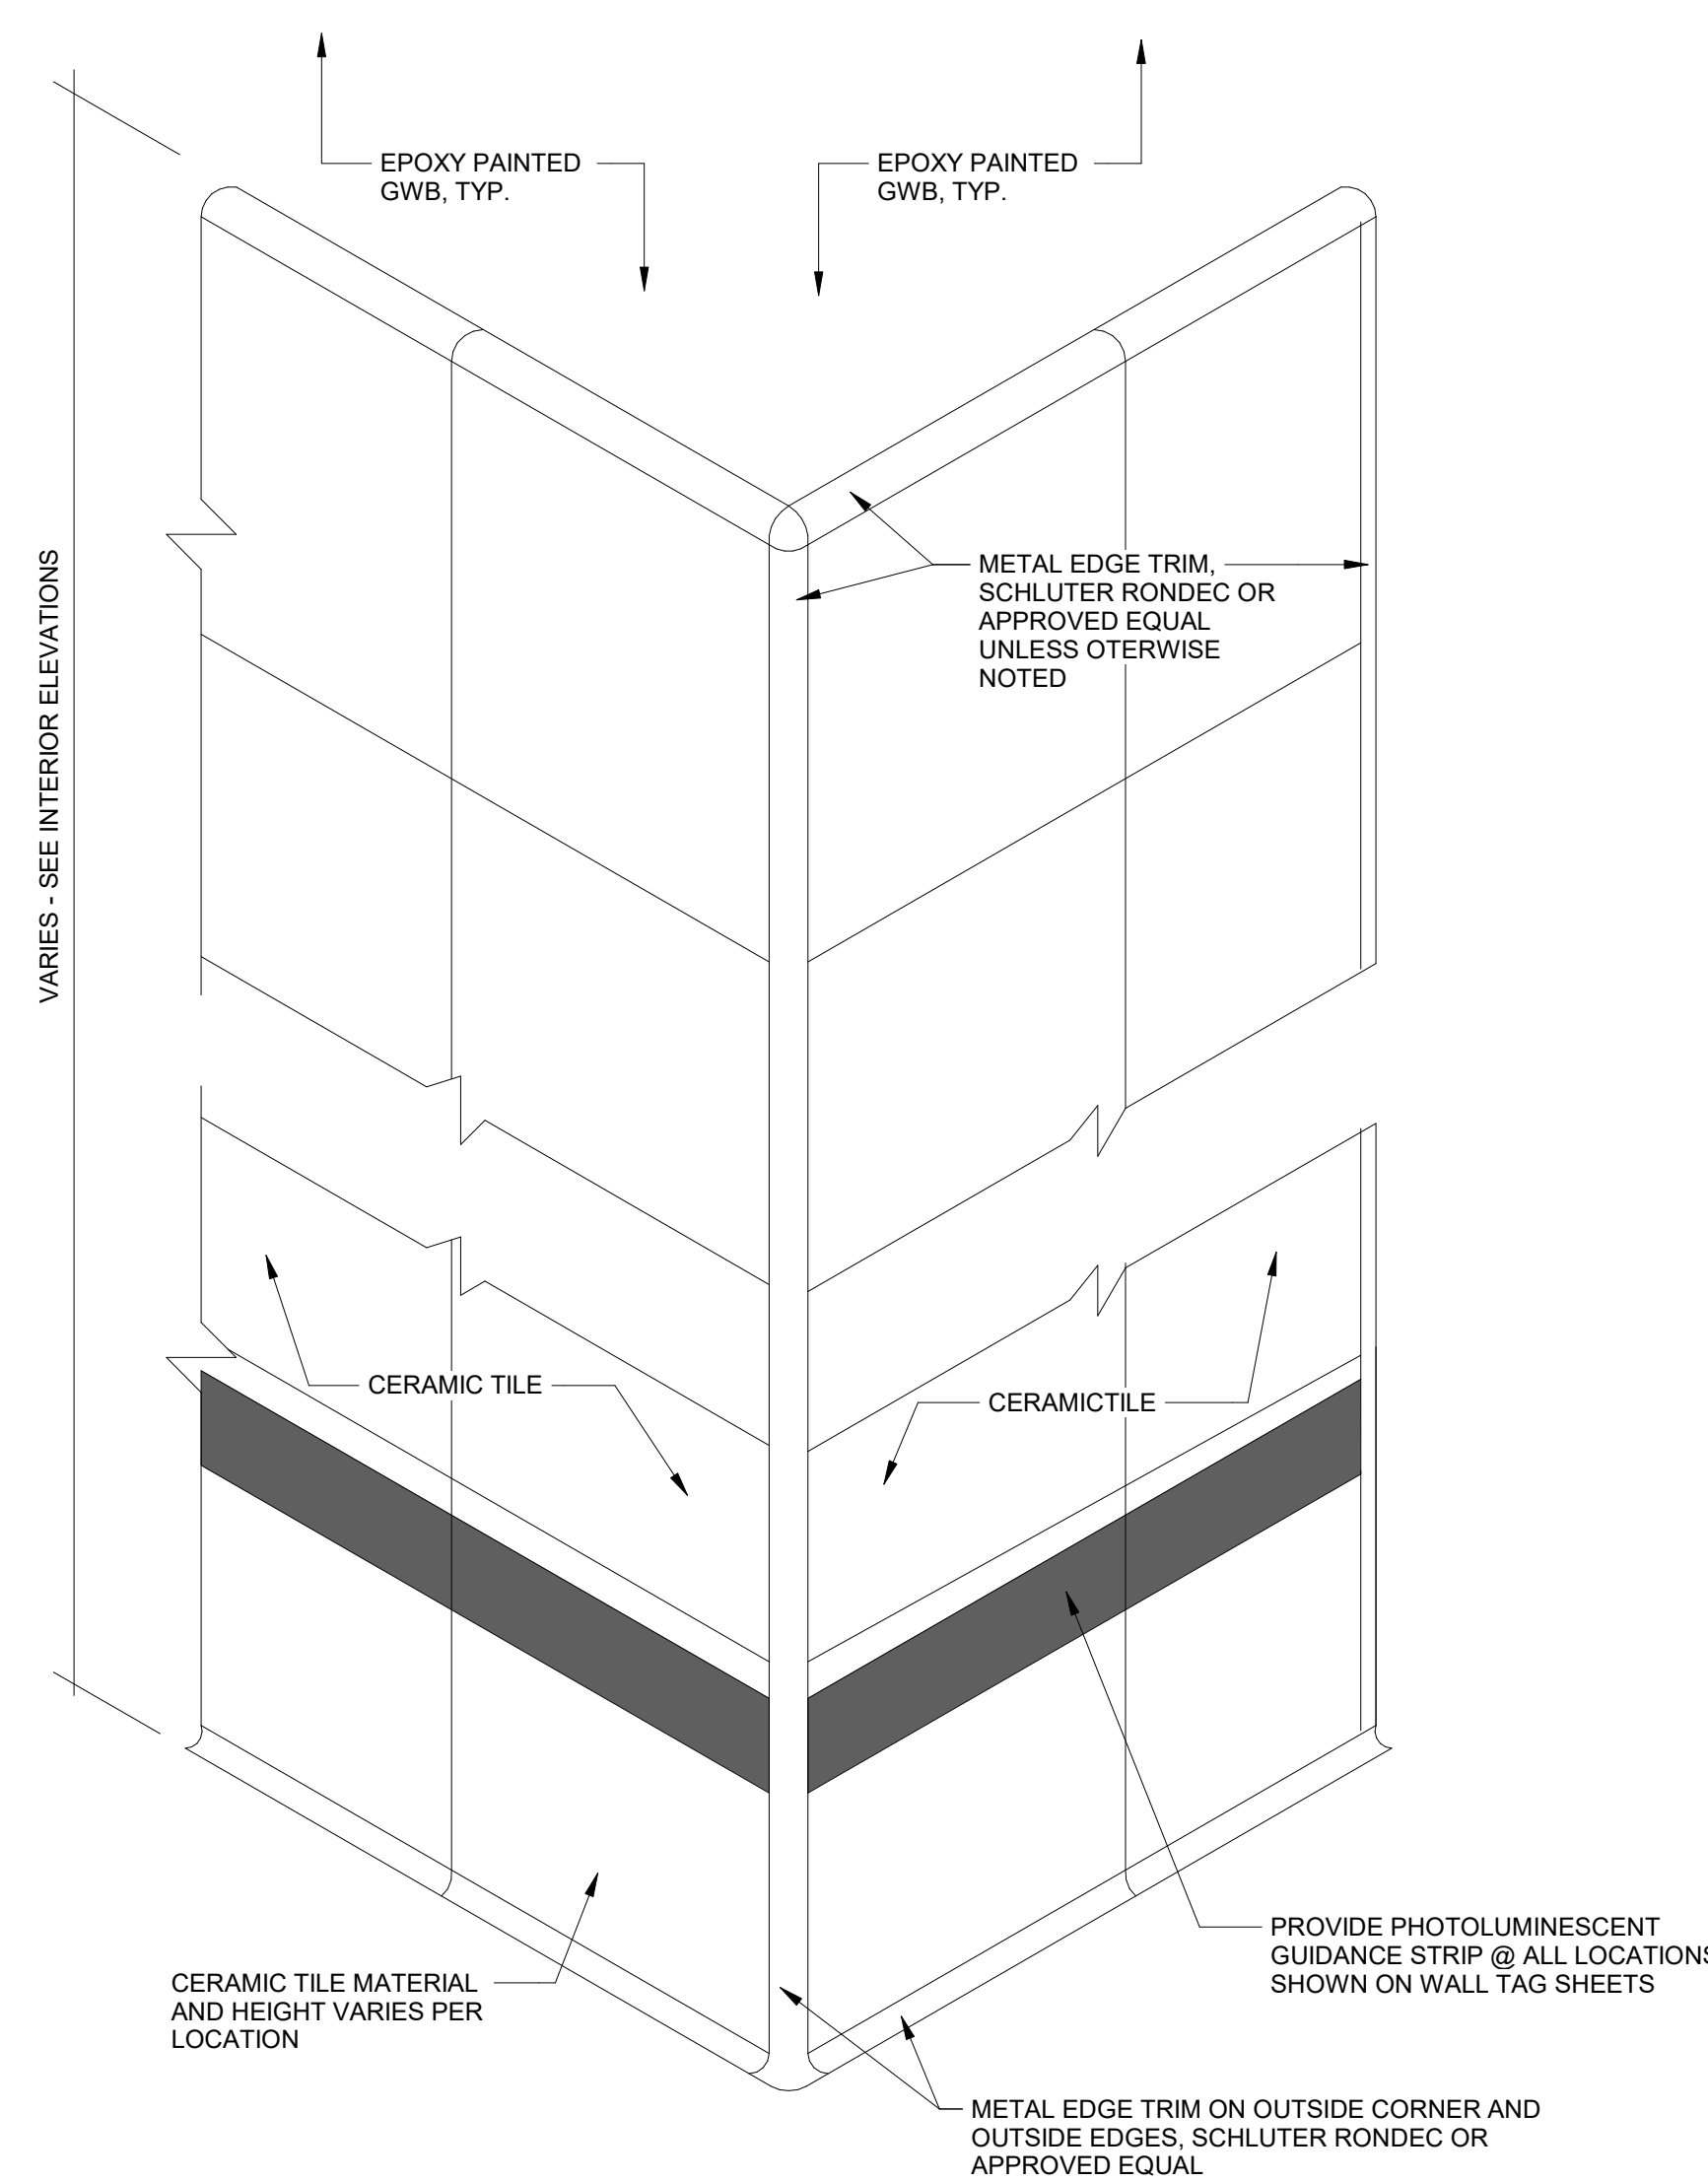


5 CERAMIC TILE W/ SCHLUTER @ ALL OUTSIDE CORNERS
6" = 1'-0"

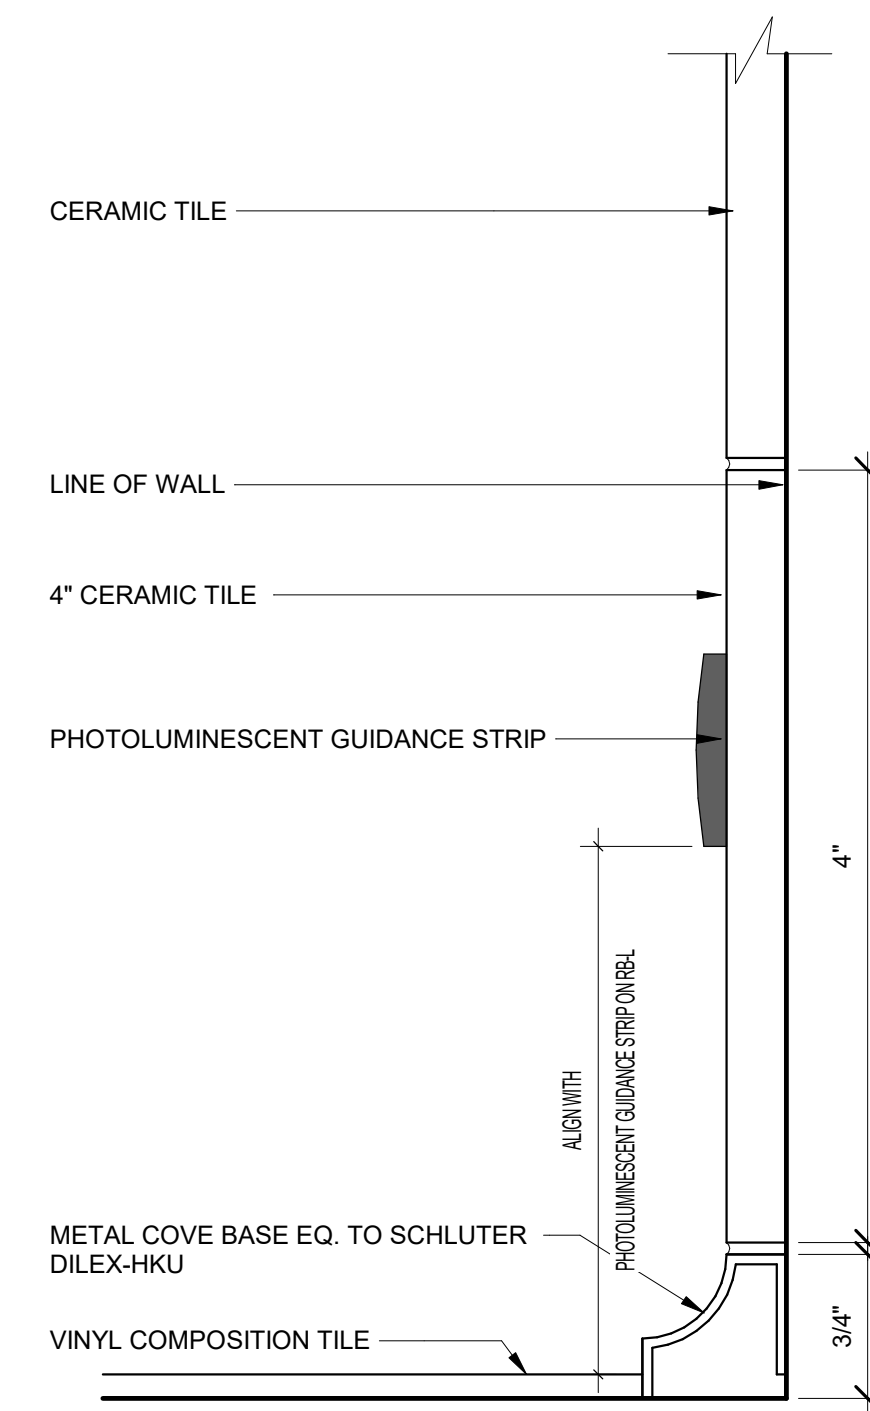


7 TYP. 4" CERAMIC BASE W/ SCHLUTER
12" = 1'-0"

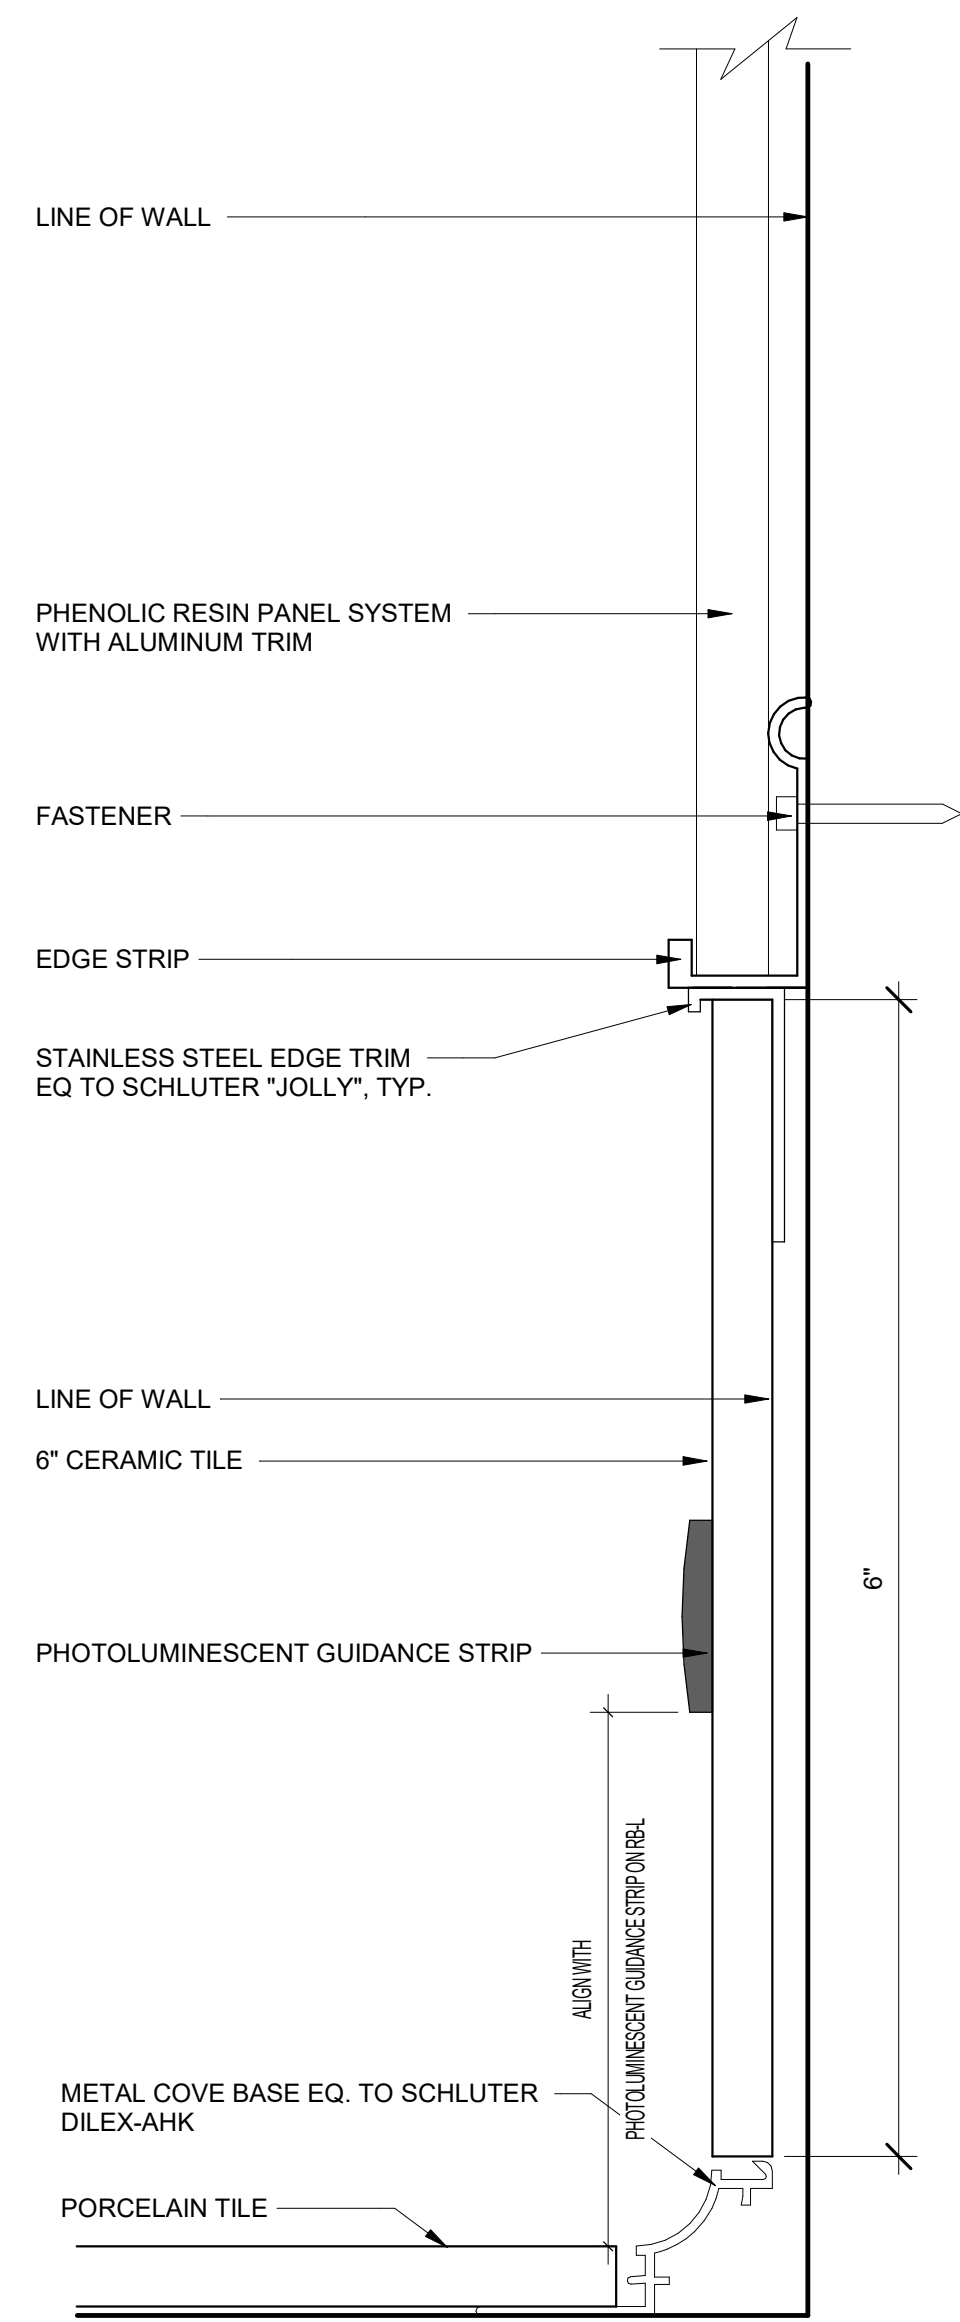


8 TYP. 6" CERAMIC BASE W/ SCHLUTER
12" = 1'-0"

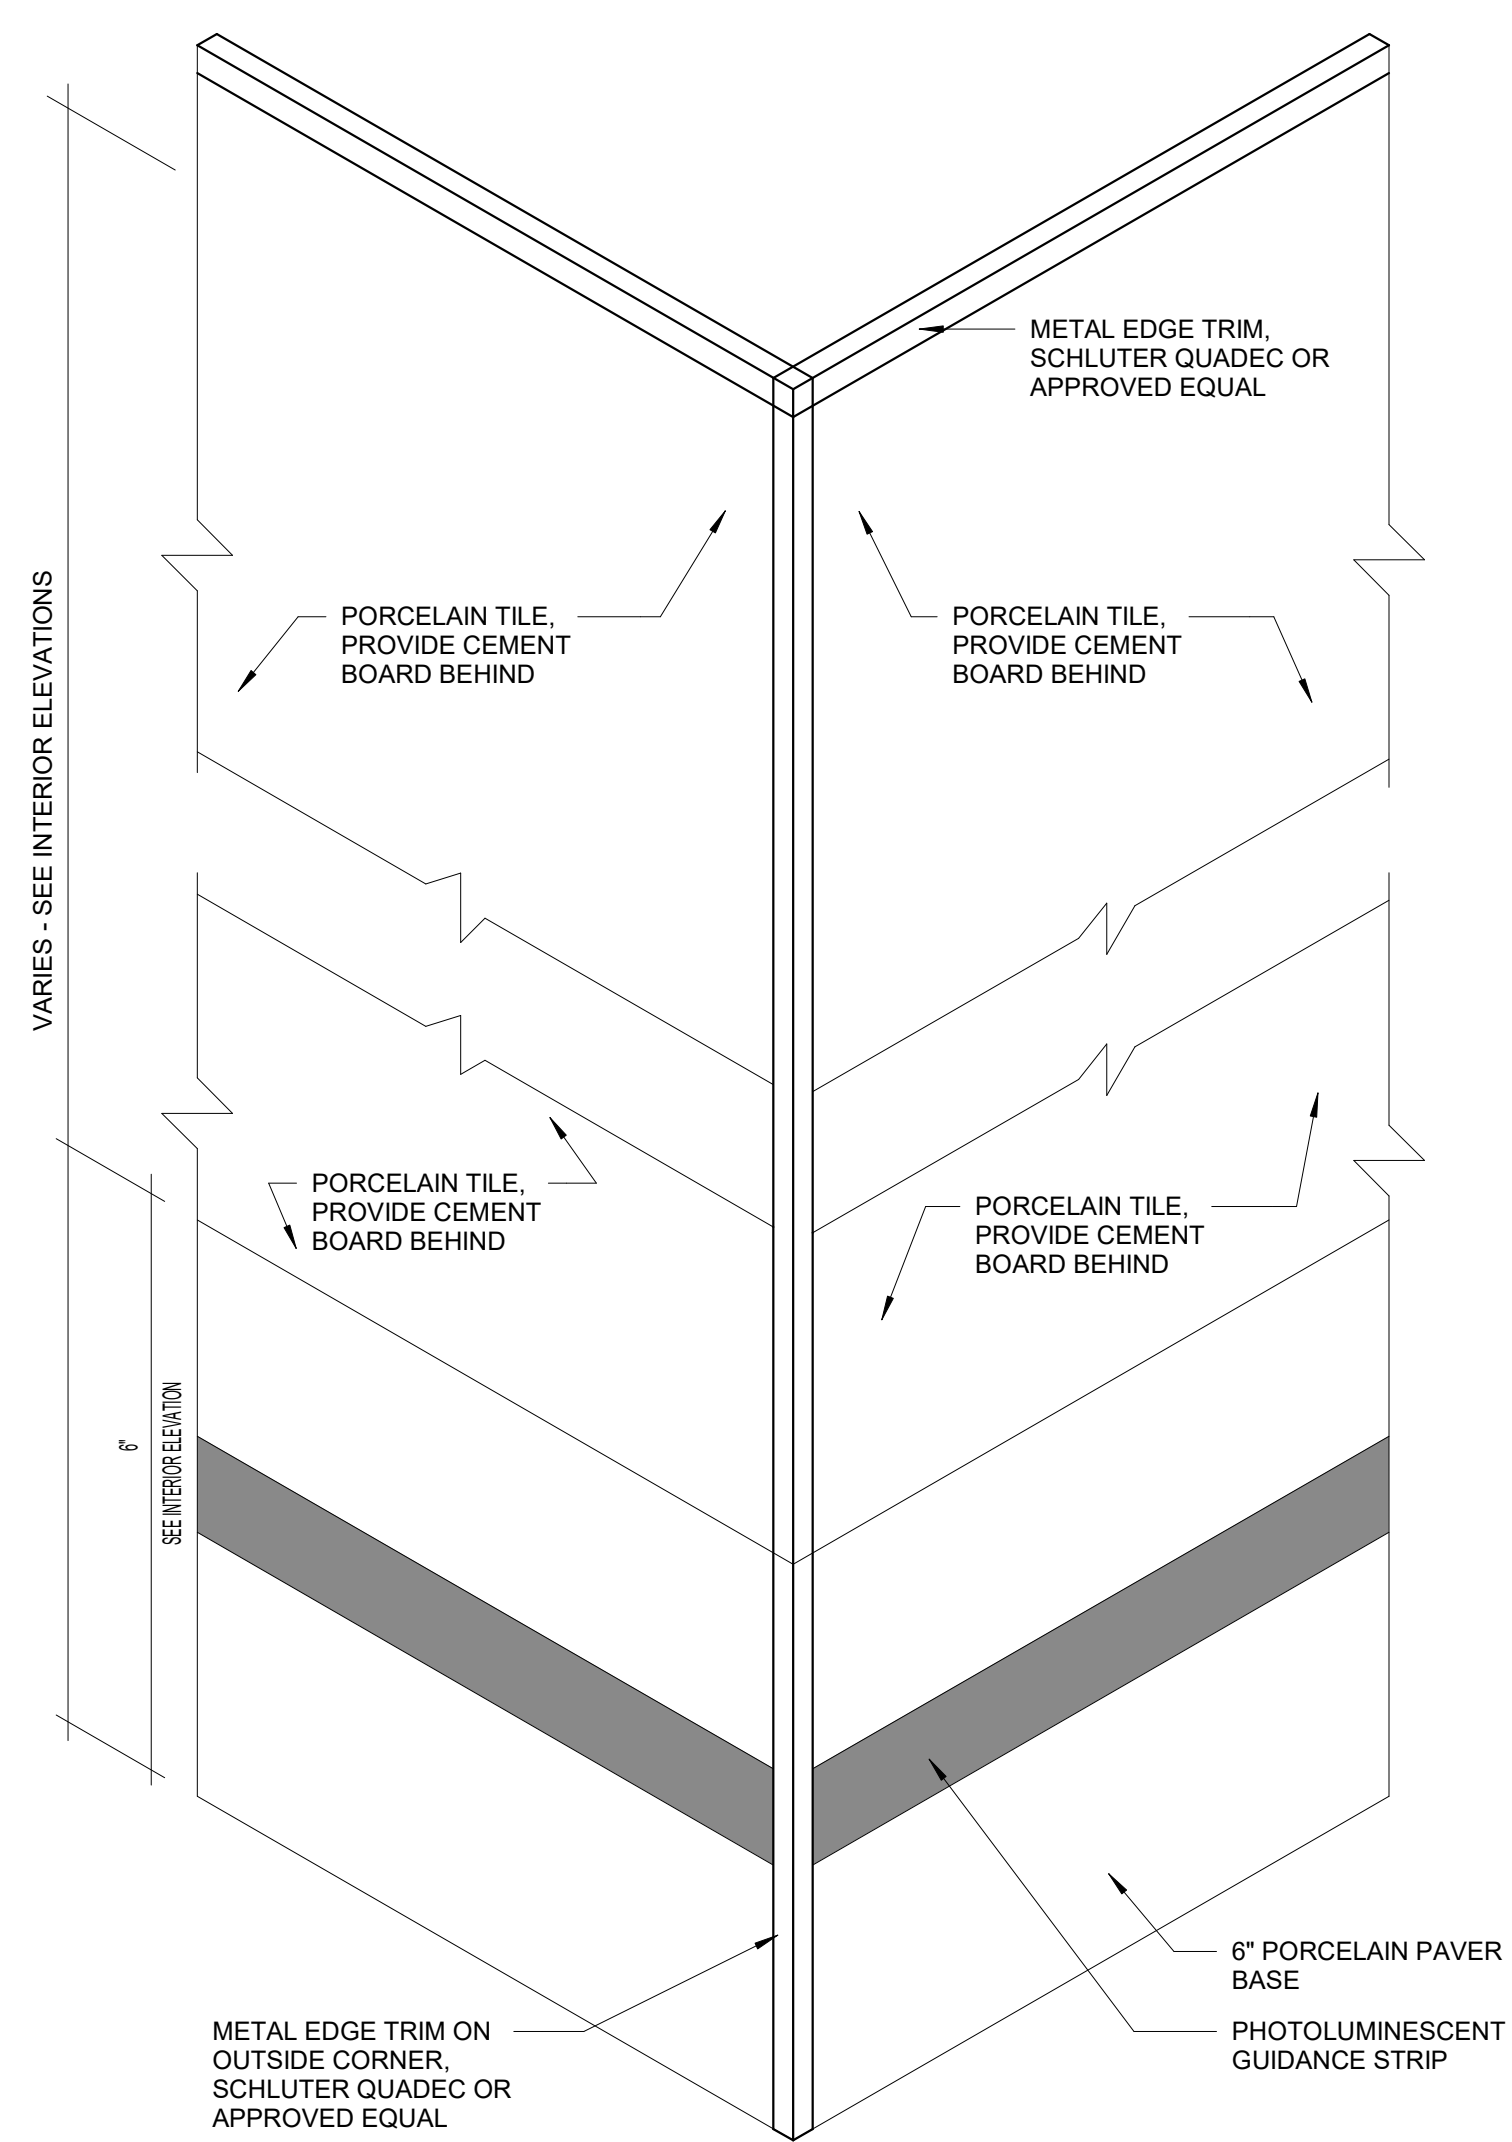


3 TYP. PORCELAIN TILE EDGE DETAIL AXON
6" = 1'-0"

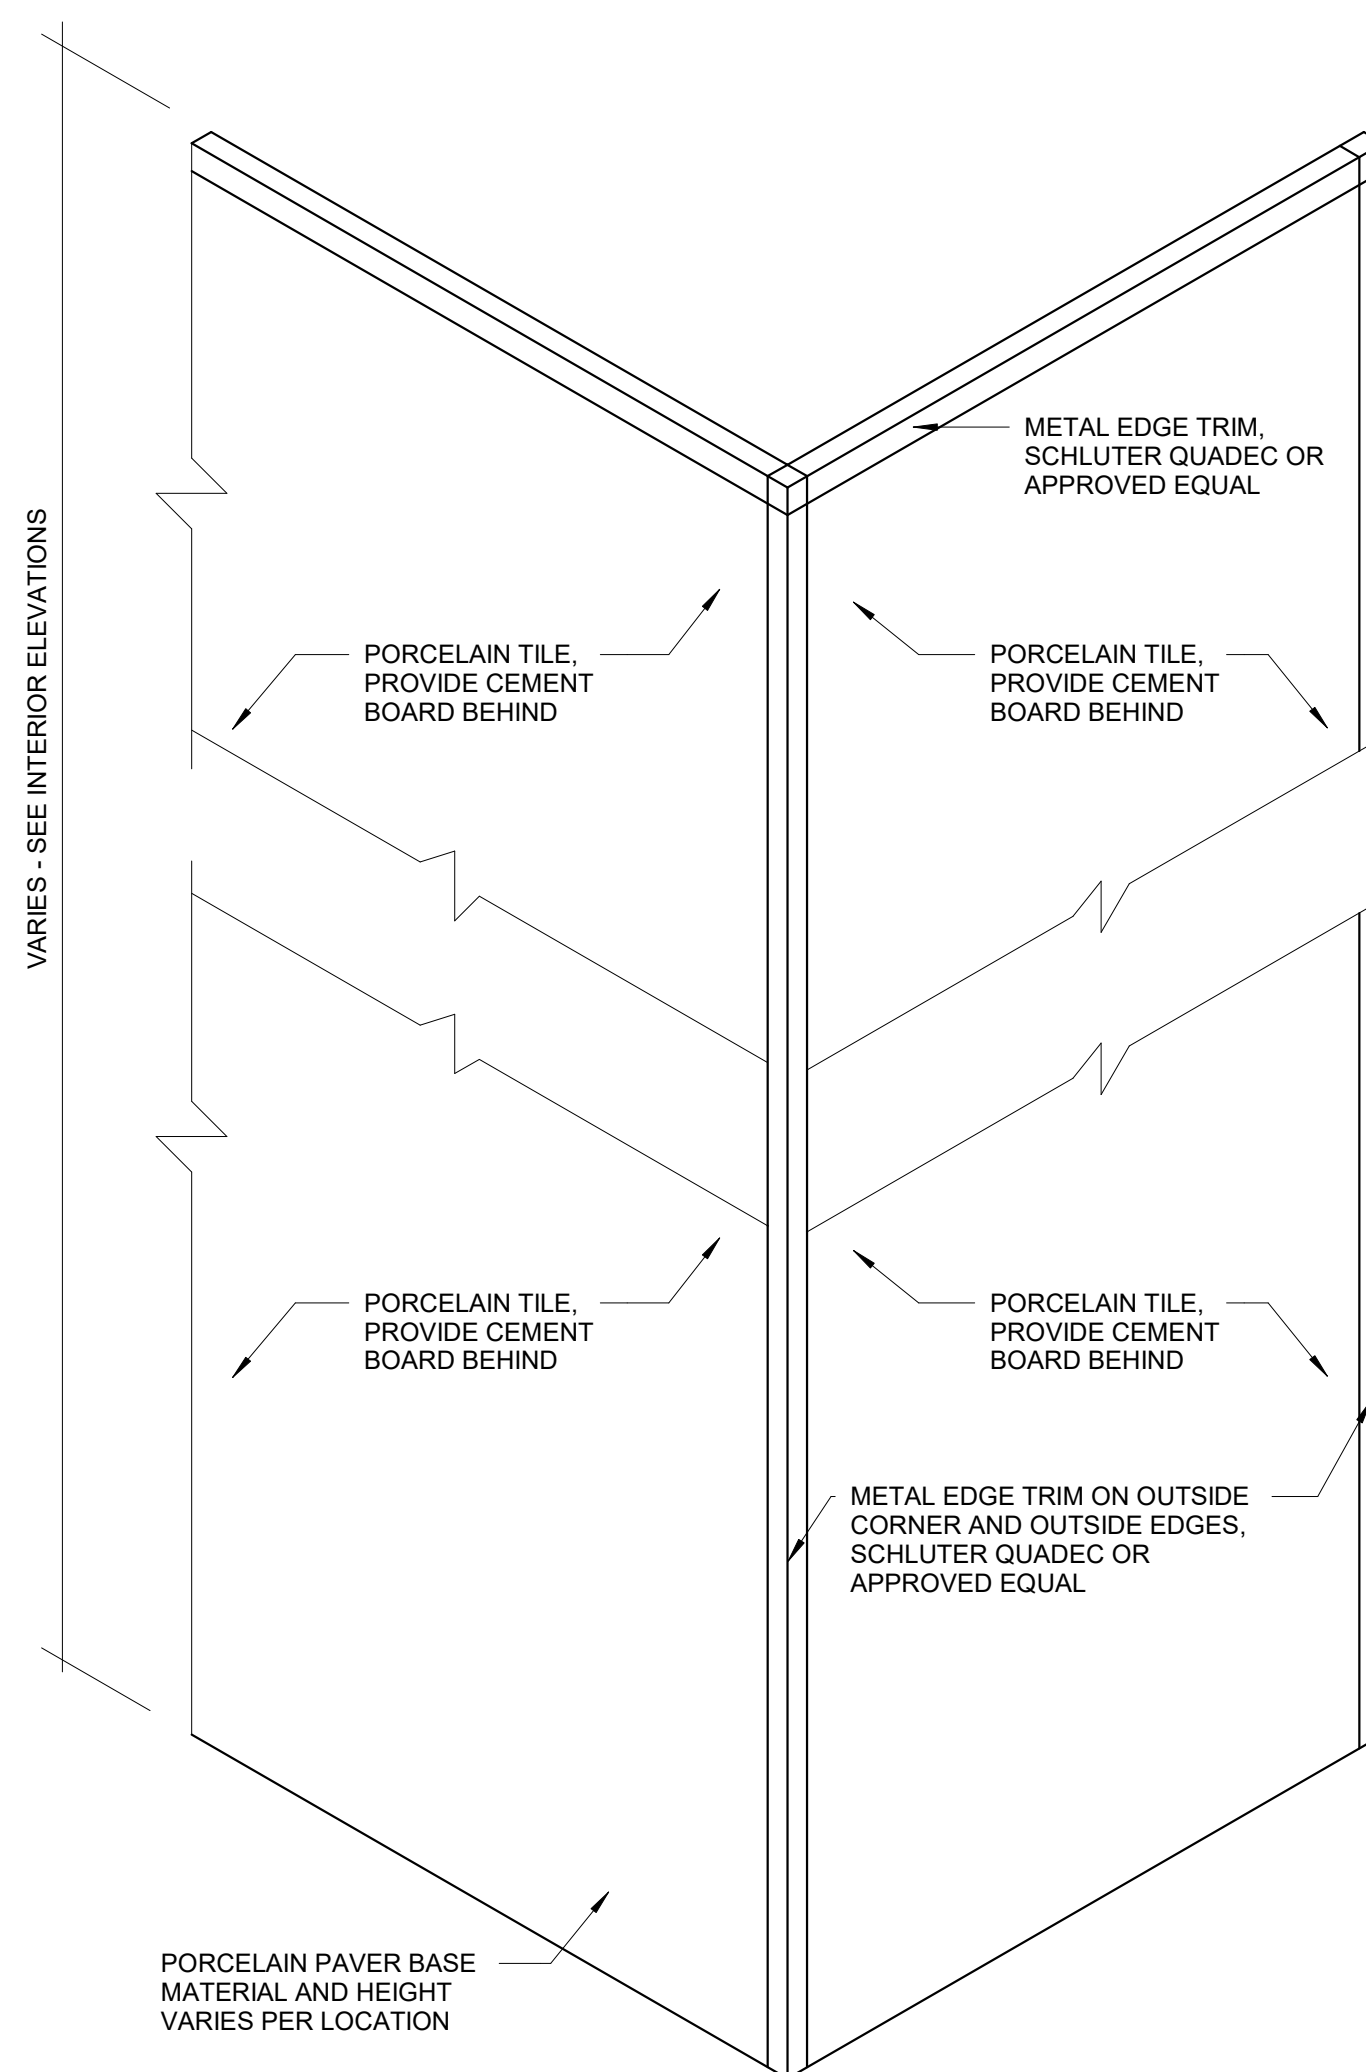


2 TYP. PORCELAIN PAVER TILE EDGE DETAIL AXON
6" = 1'-0"

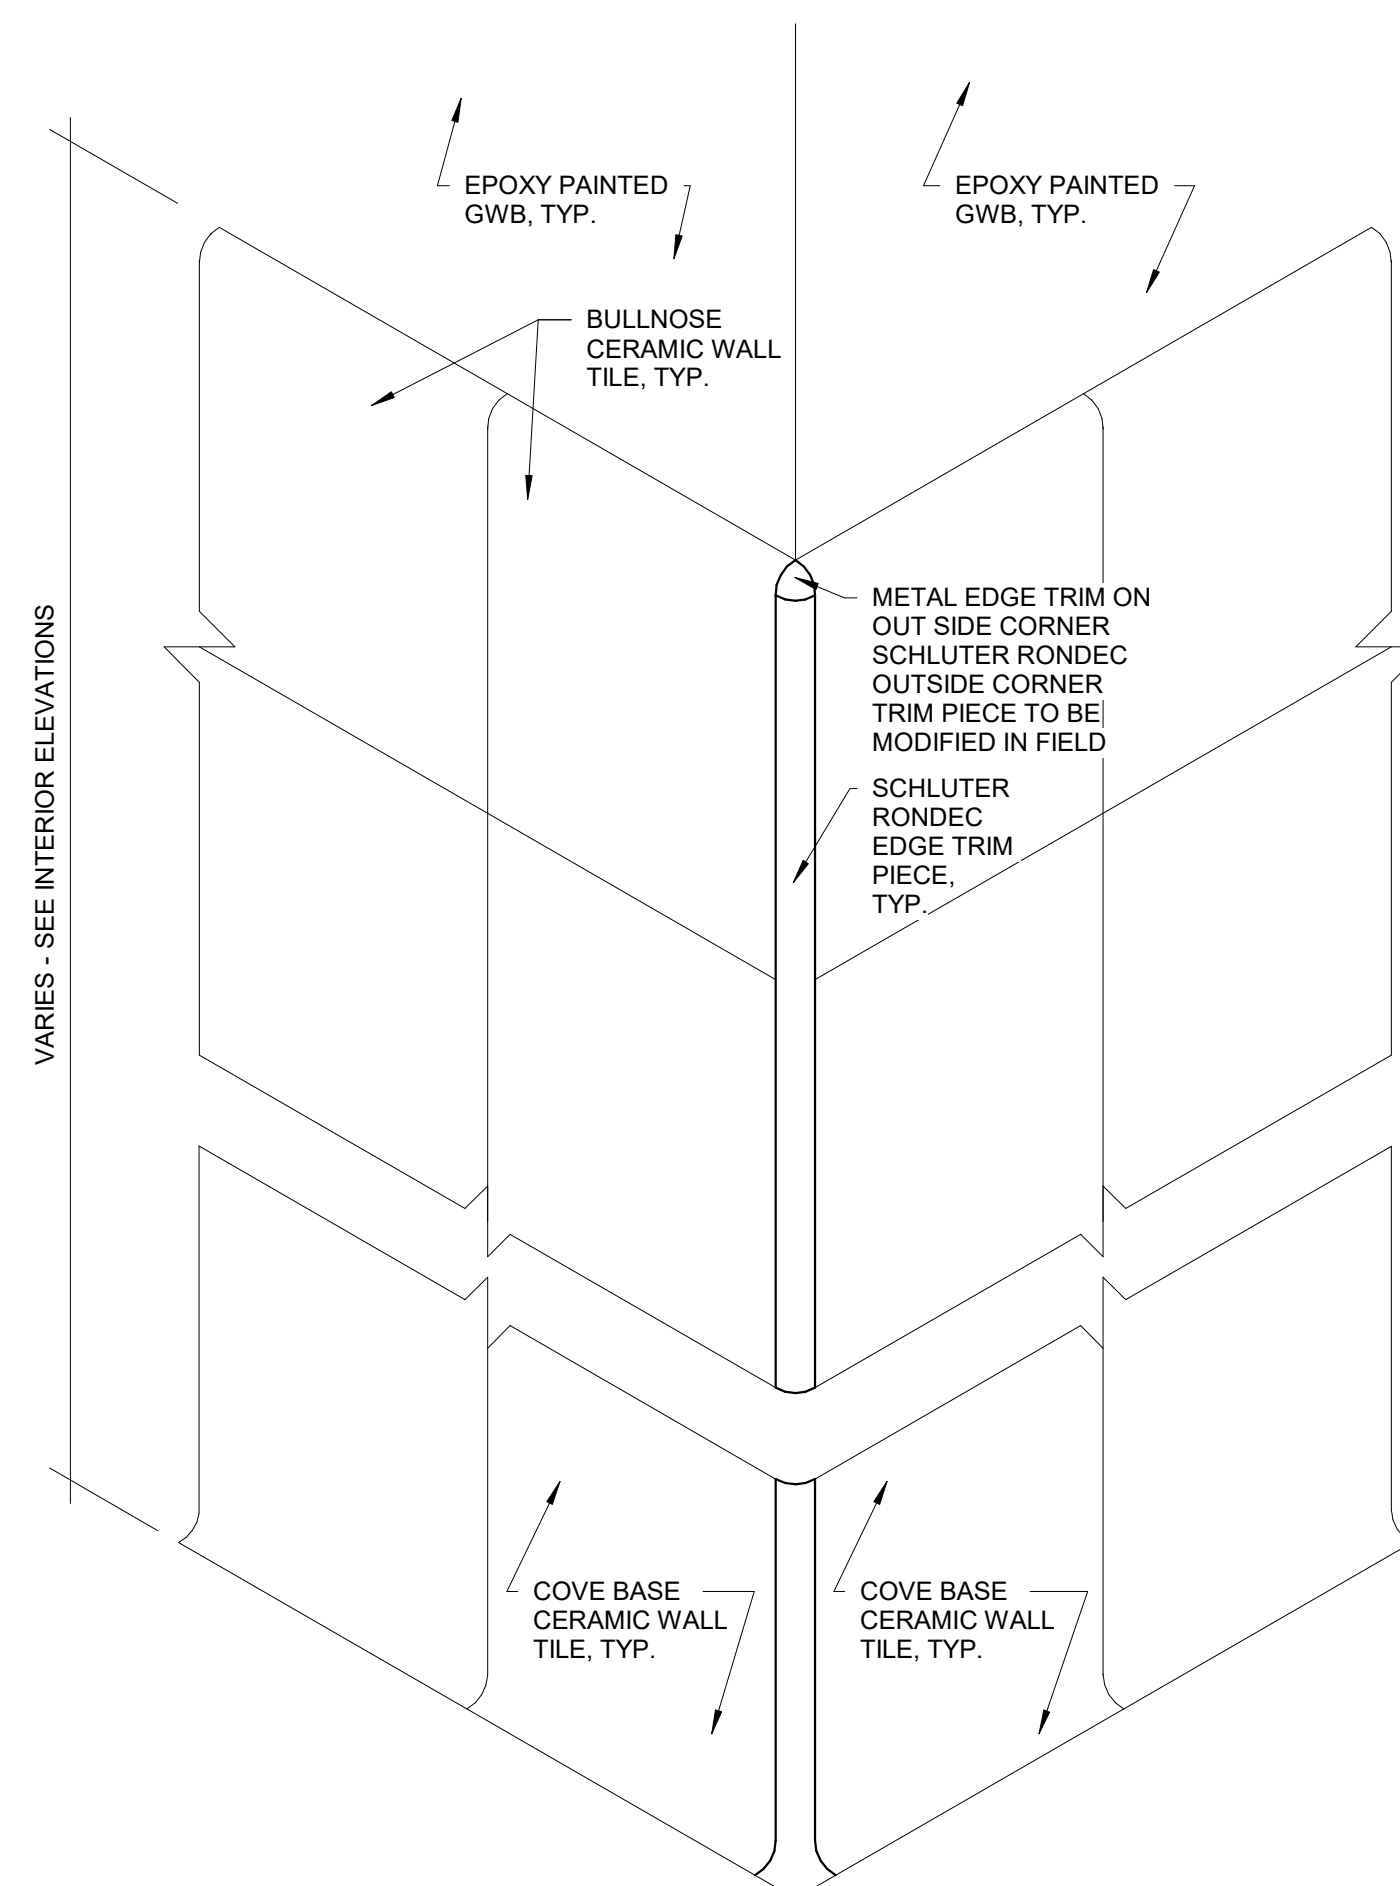

1 TYP. CERAMIC TILE EDGE DETAIL AXON
6" = 1'-0"

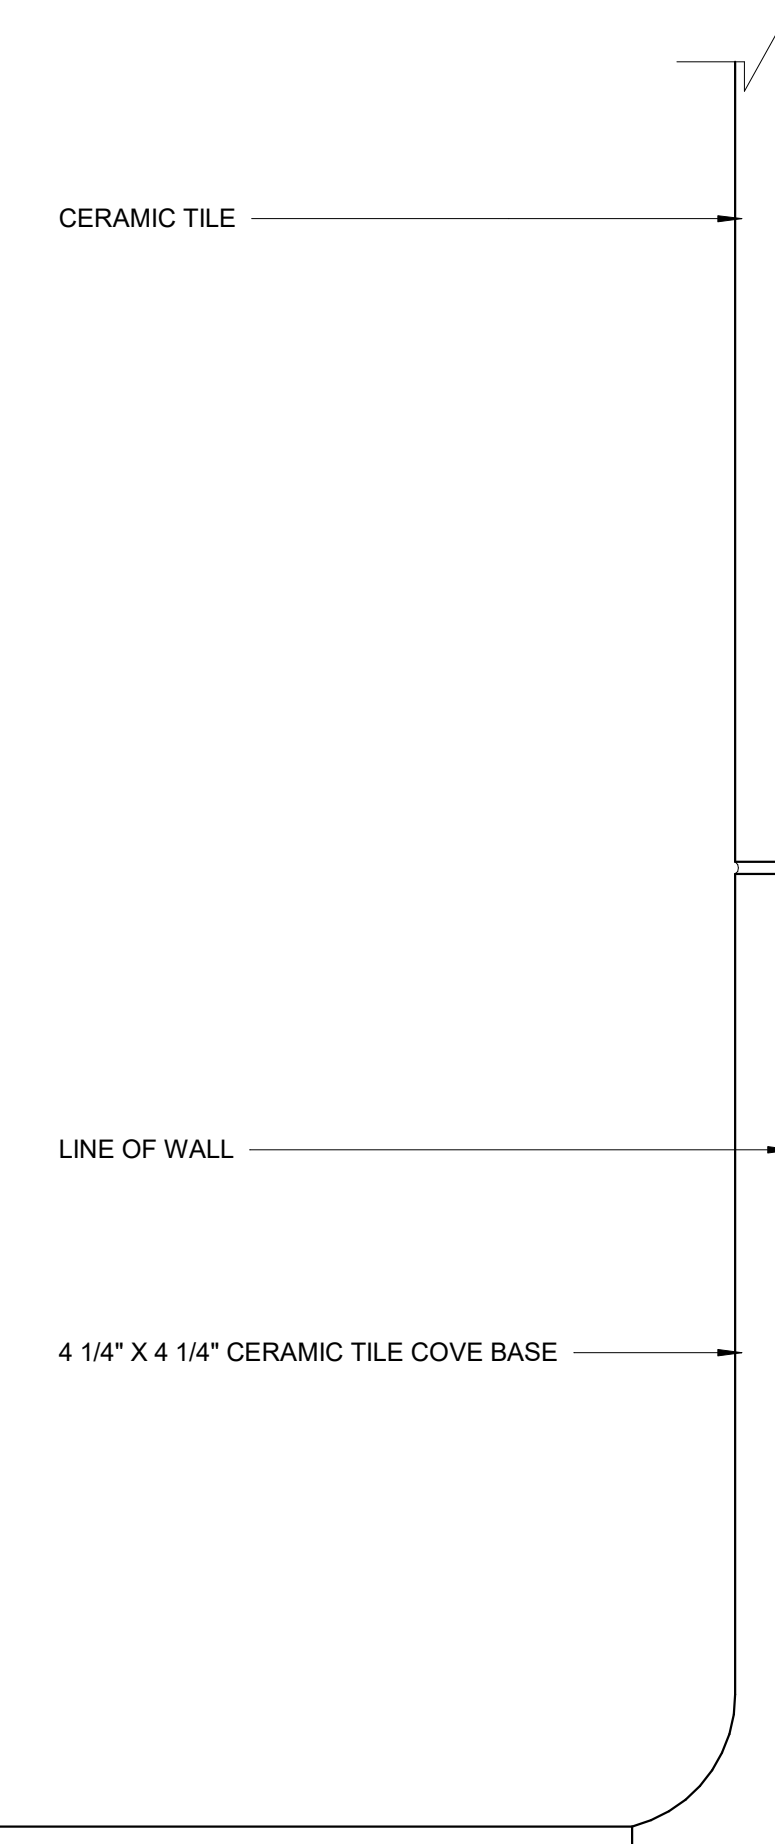

6 CERAMIC TILE COVE BASE
12" = 1'-0"

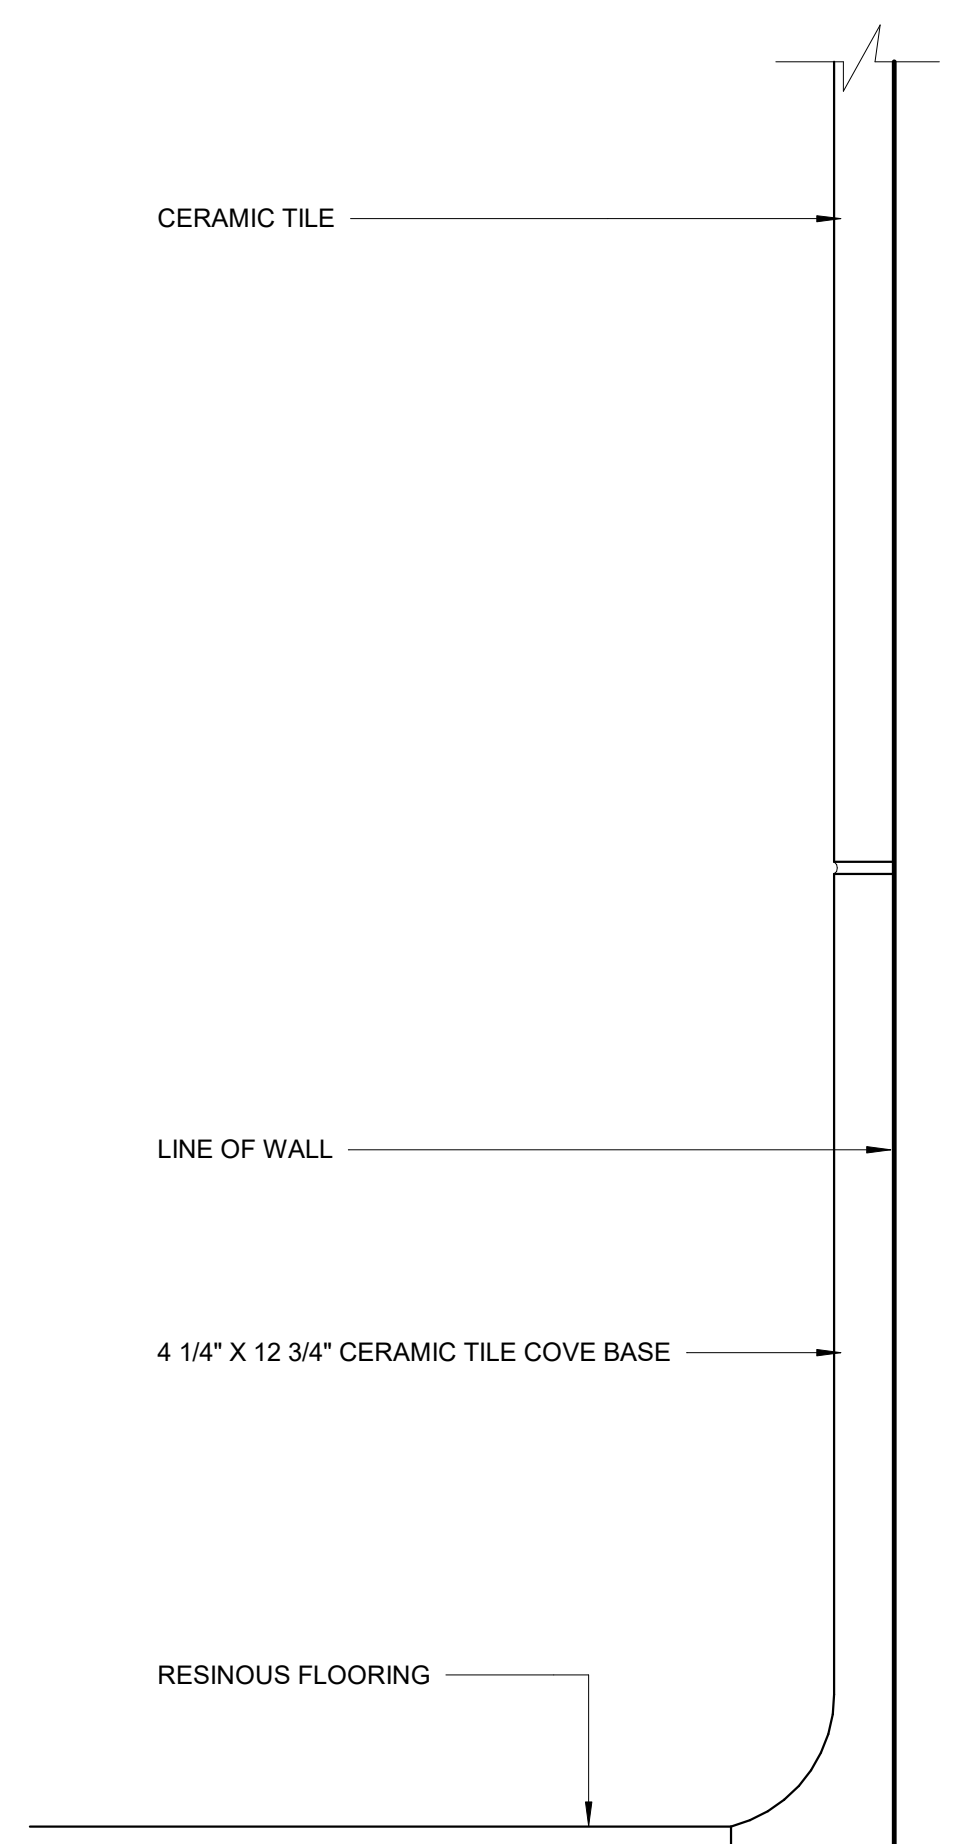

9 TYP. CERAMIC TILE BASE
12" = 1'-0"



Drumme Rosane Anderson, Inc.
225 Oakland Road Studio 300
South Windsor, CT Waltham, MA
06074 02453
Tel: 860.344.8300 Tel: 617.966.1700
Planning | Architecture | Interior Design
www.draus.com

Northeast
Metropolitan
Regional
Vocational High
School
(SCHOOL
LOGO HERE)

100 Hemlock Road,
Wakefield, MA 01880


© COPYRIGHT 2021 DRUMMET ROSANE ANDERSON, INC.

MSBA DESIGN
DEVELOPMENT
SUBMISSION

August 4th, 2022

A	B
D	C







KEY PLAN

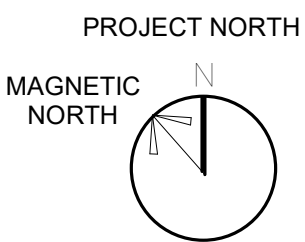

DECORATIVE
FABRIC METAL
DETAILS

Scale: 6" = 1'-0"
Job No.: 20202
Drawn By: DRA
Date: August 4th, 2022


AF1-5-1

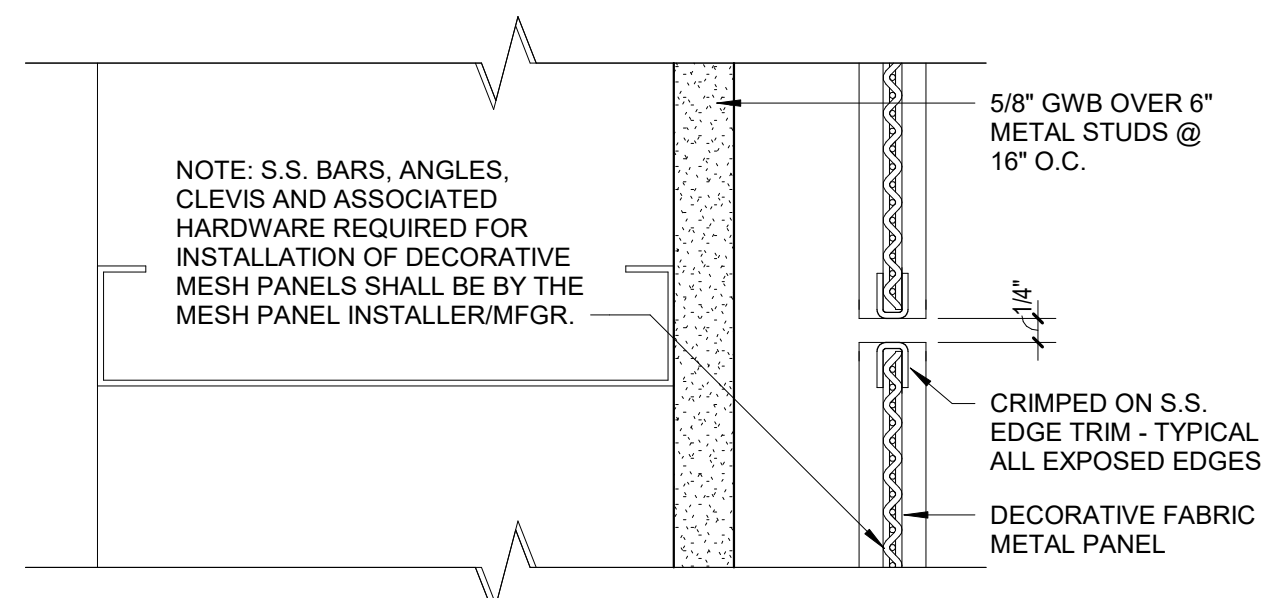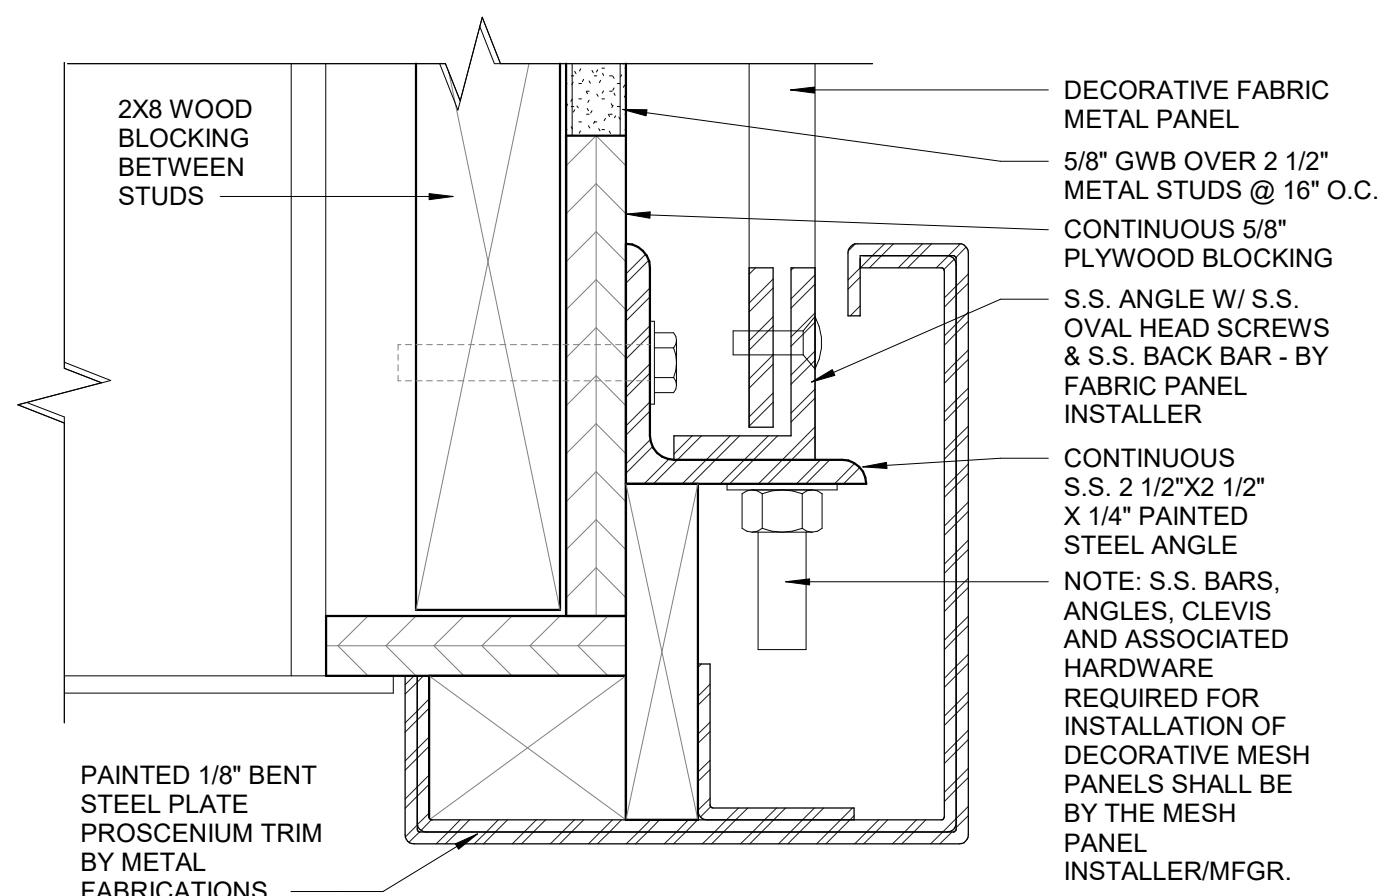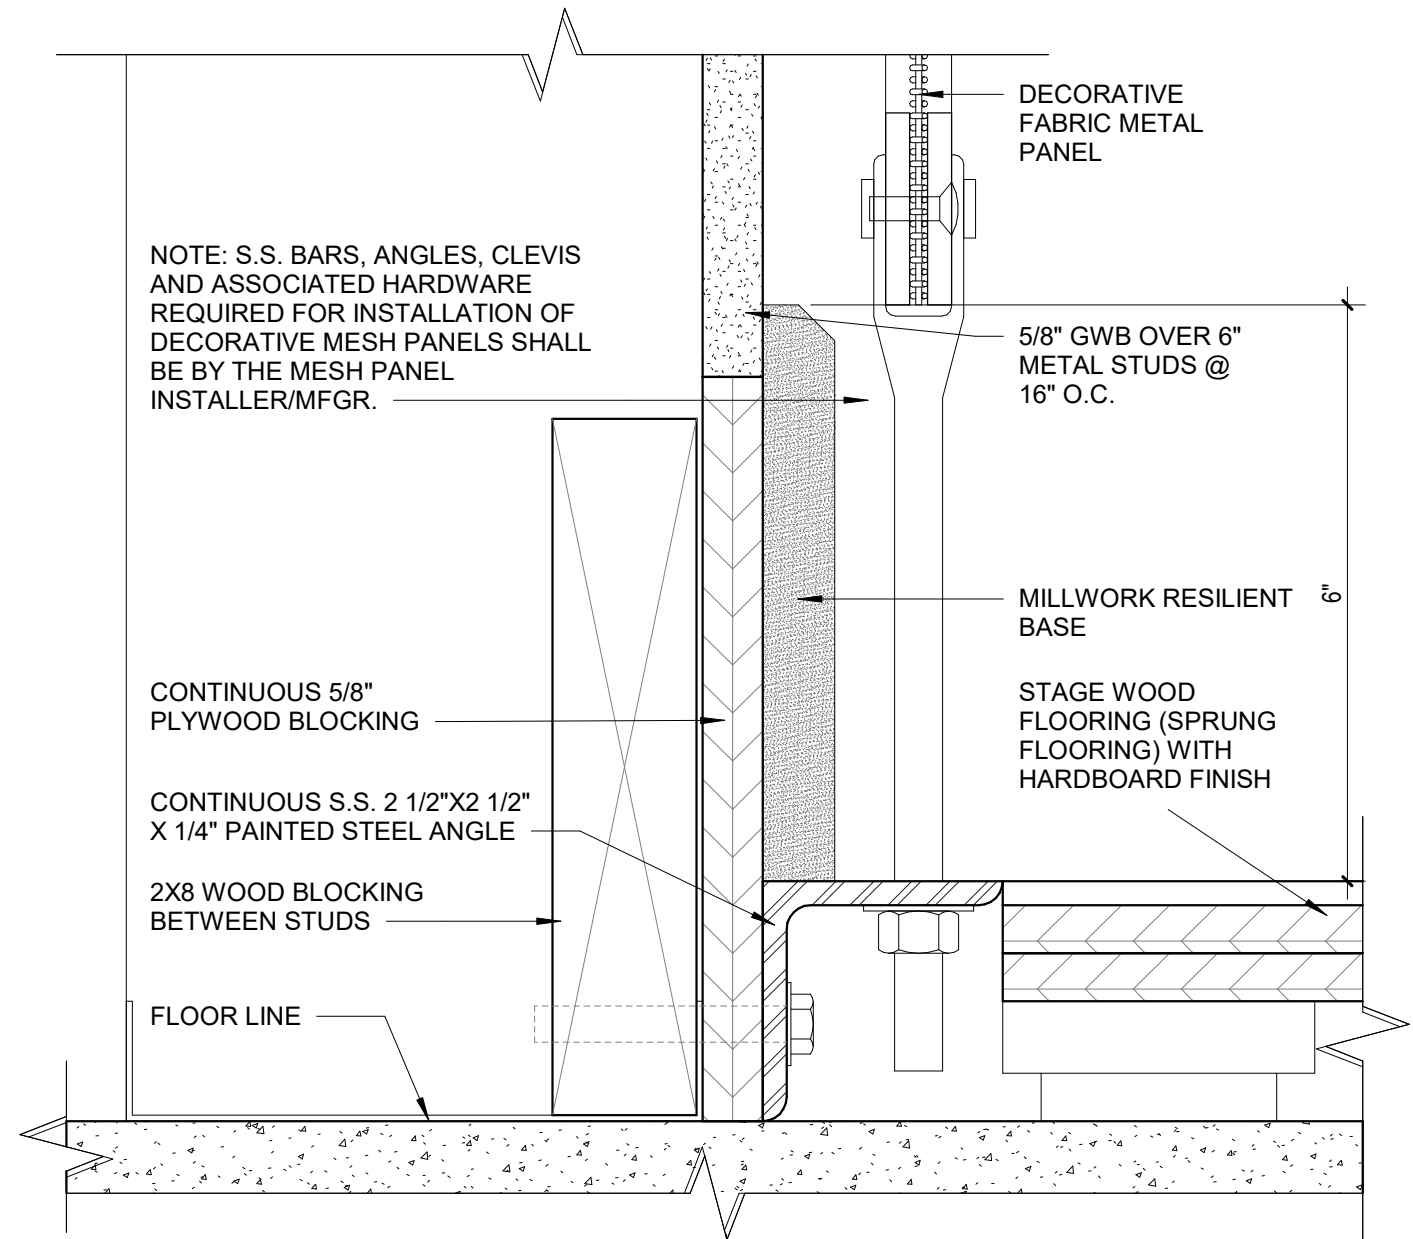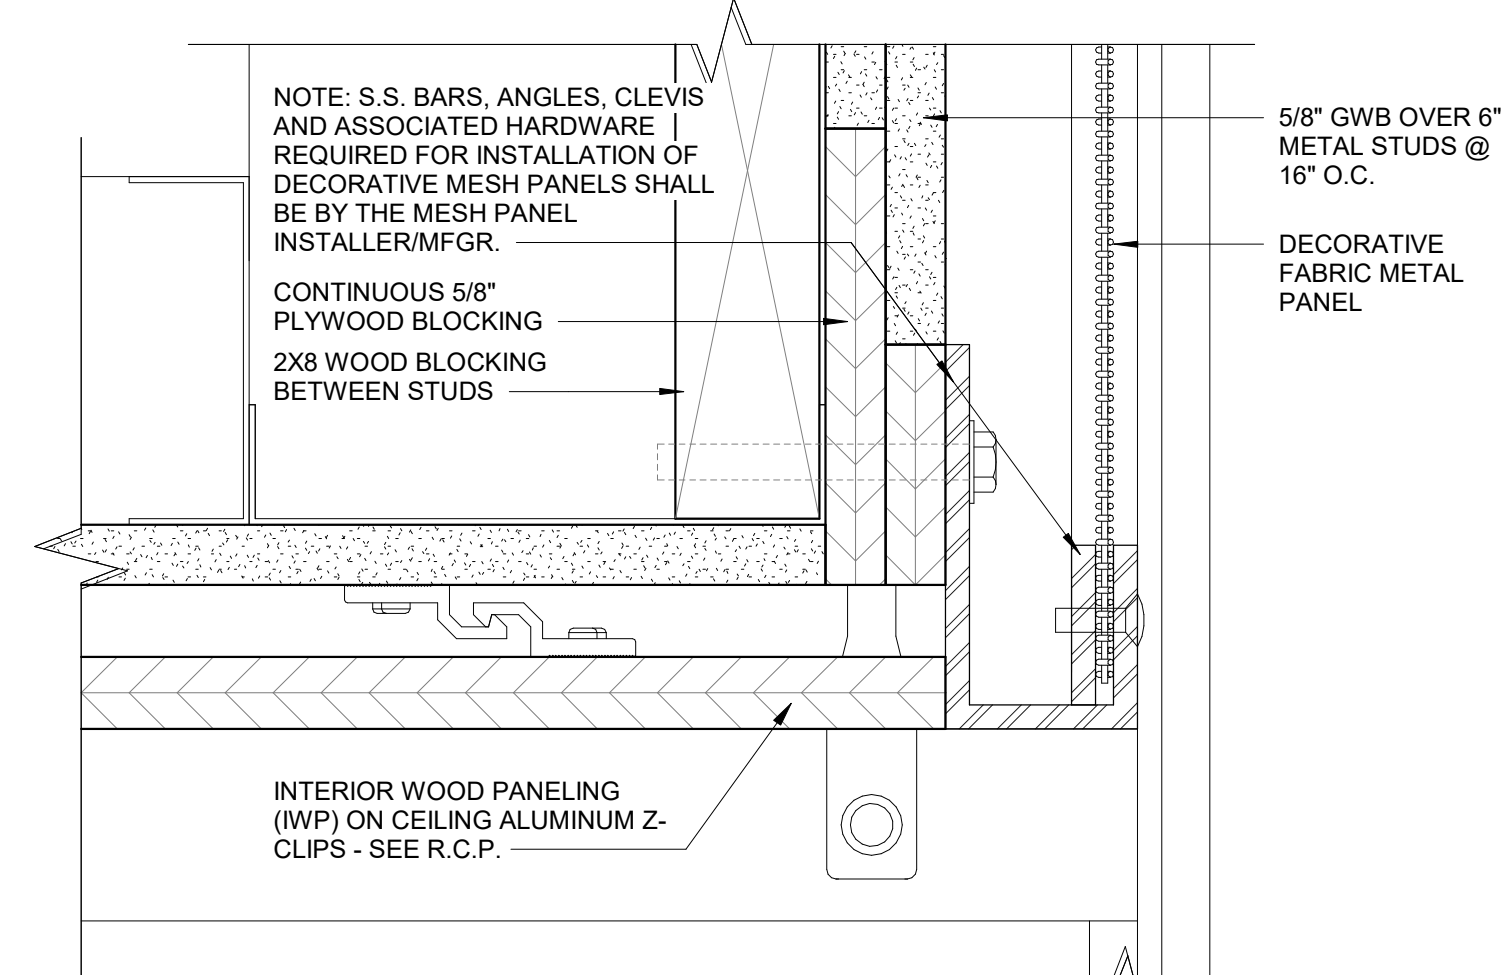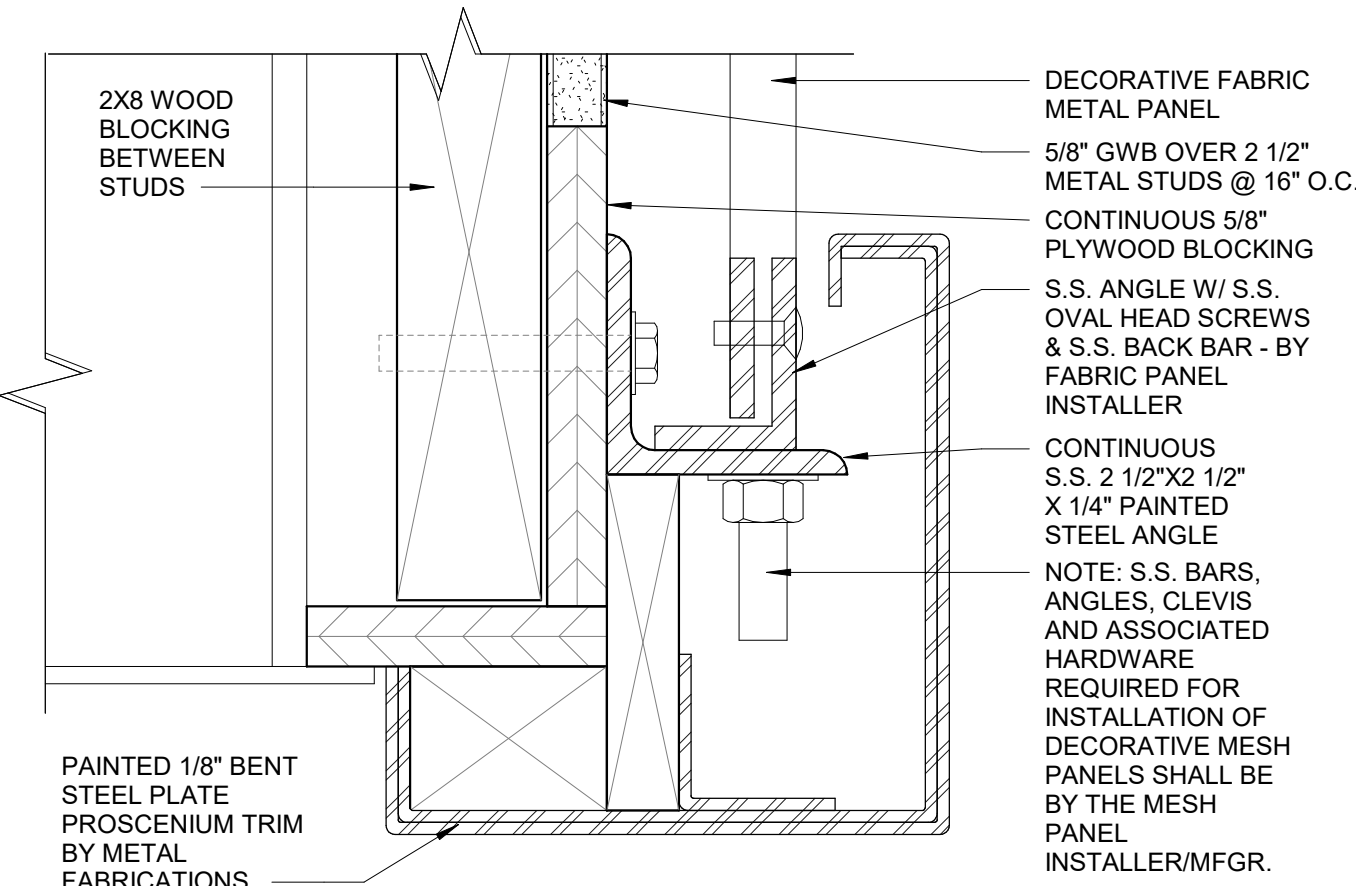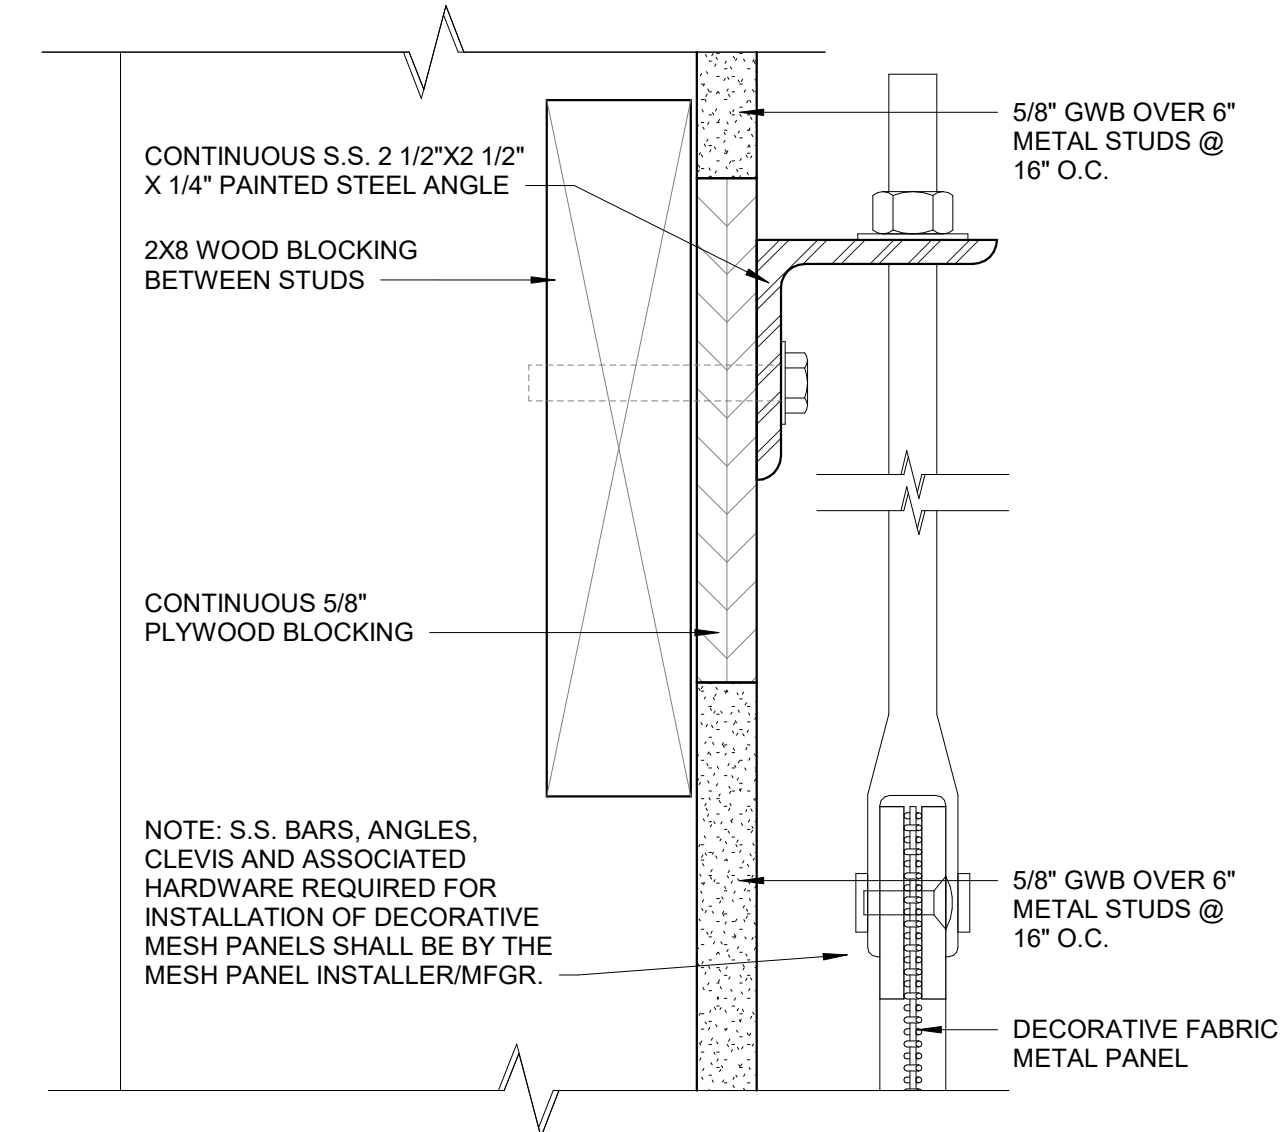

100 Hemlock Road,
Wakefield, MA 01880





MSBA DESIGN
DEVELOPMENT
SUBMISSION
August 4th, 2022

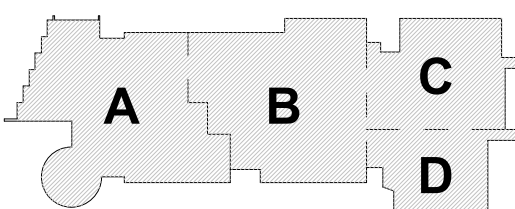

KEY PLAN

PROJECT NORTH


MAGNETIC NORTH

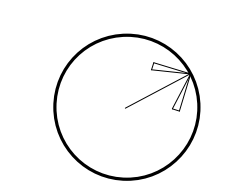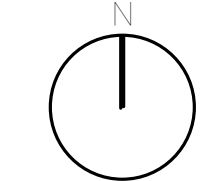


PHENOLIC RESIN PANEL DETAILS

Scale: As indicated
Job No.: 20202
Drawn By: DRA
Date: August 4th, 2022


AF1-6-1

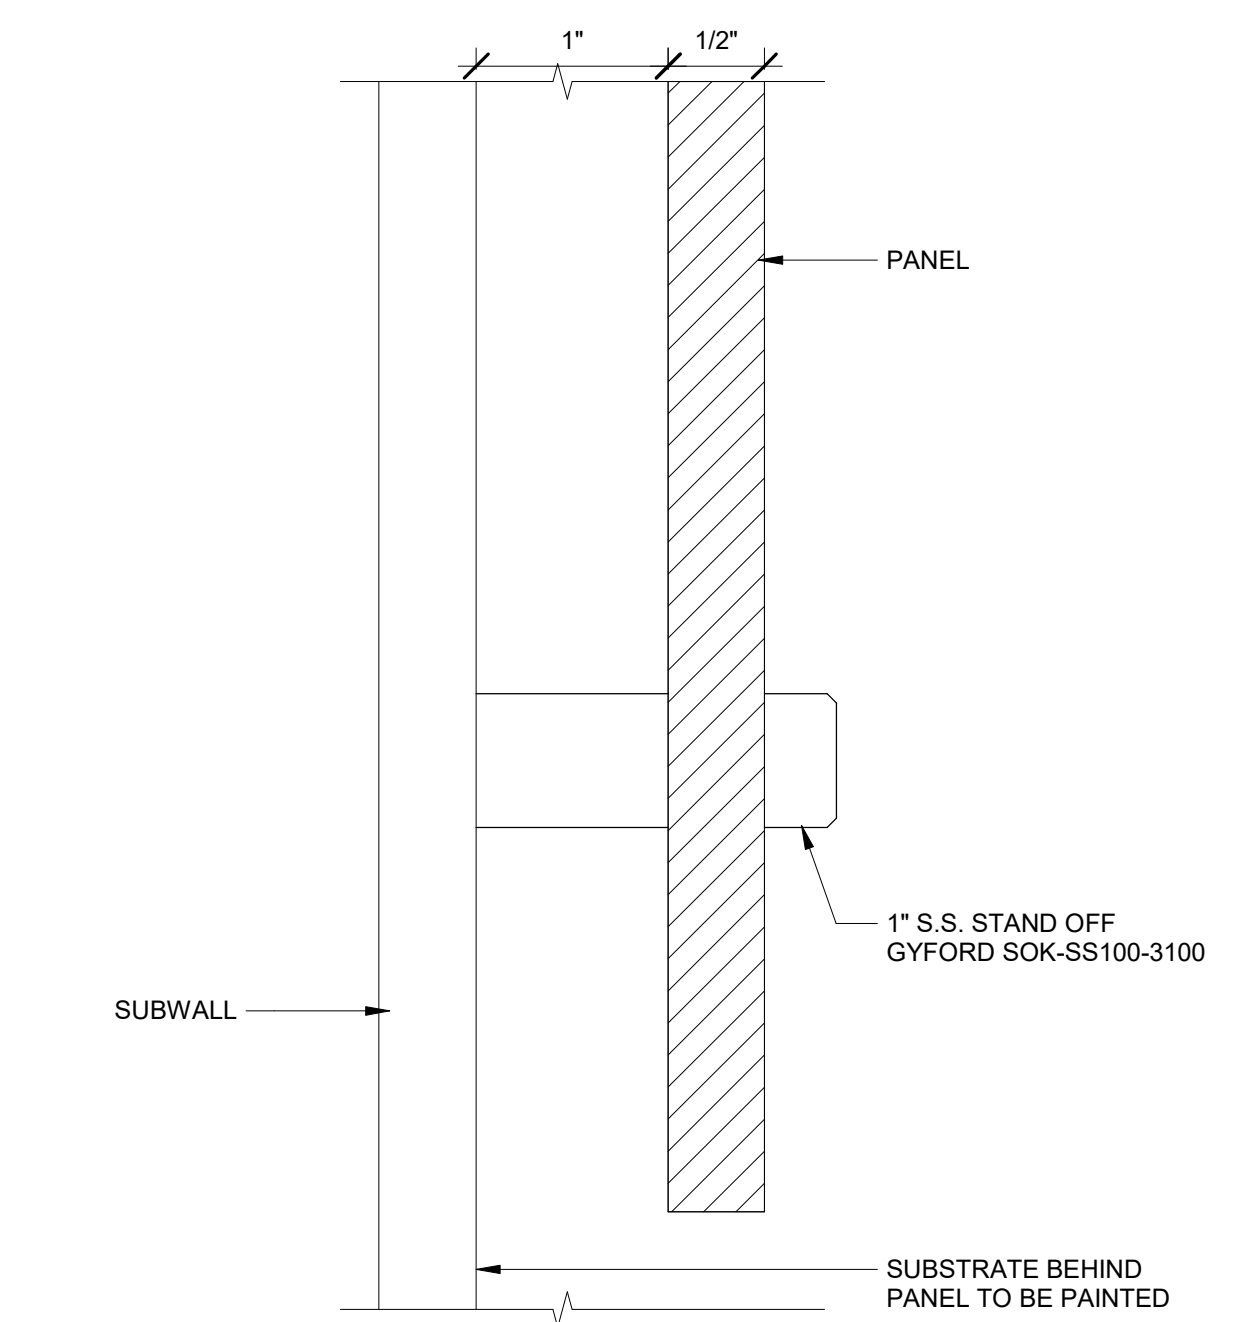


7 1/2" PHENOLIC GRAPHIC WALL PANEL
12" = 1'-0"

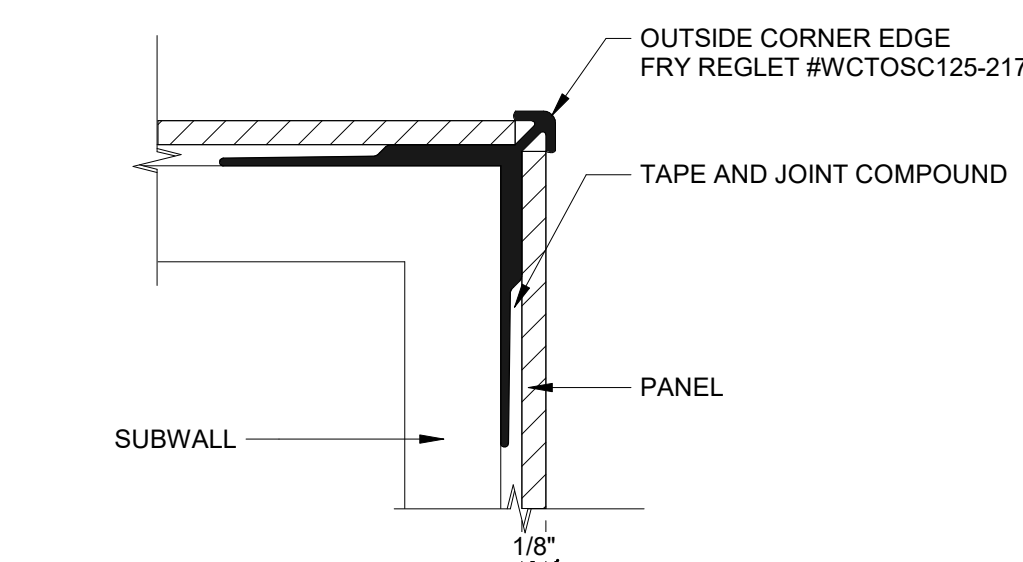


8 1/8" PHENOLIC WALL PANEL - OUTSIDE CORNER EDGE
12" = 1'-0"

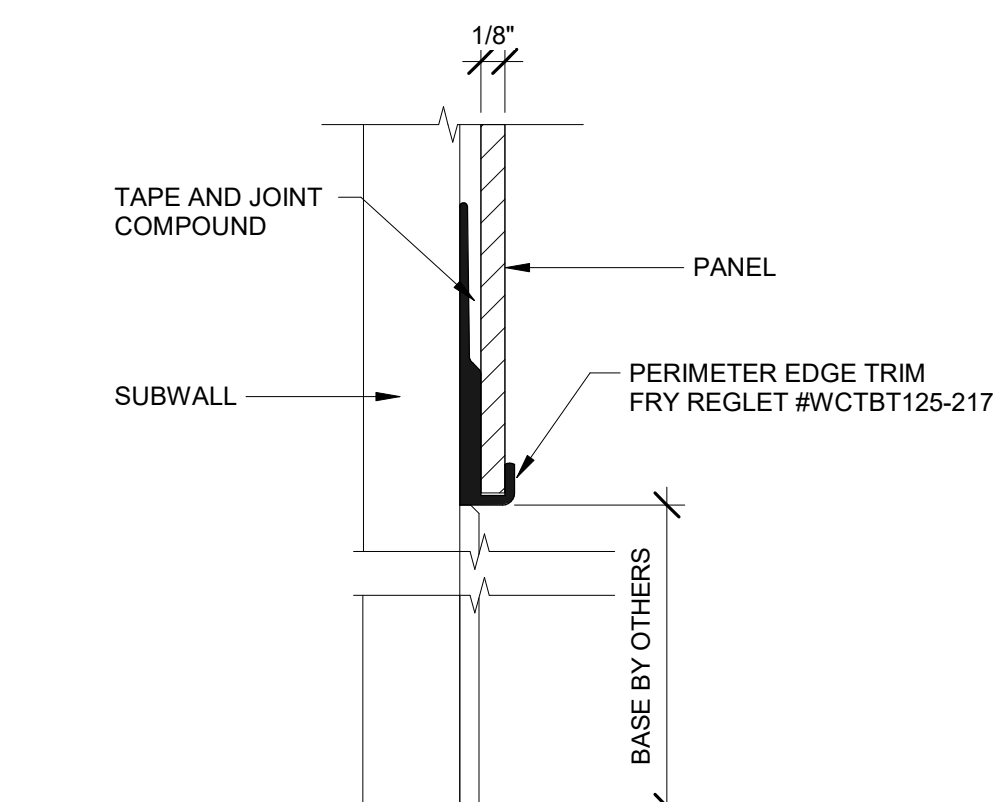


9 1/8" PHENOLIC WALL PANEL - PERIMETER EDGE TRIM
12" = 1'-0"

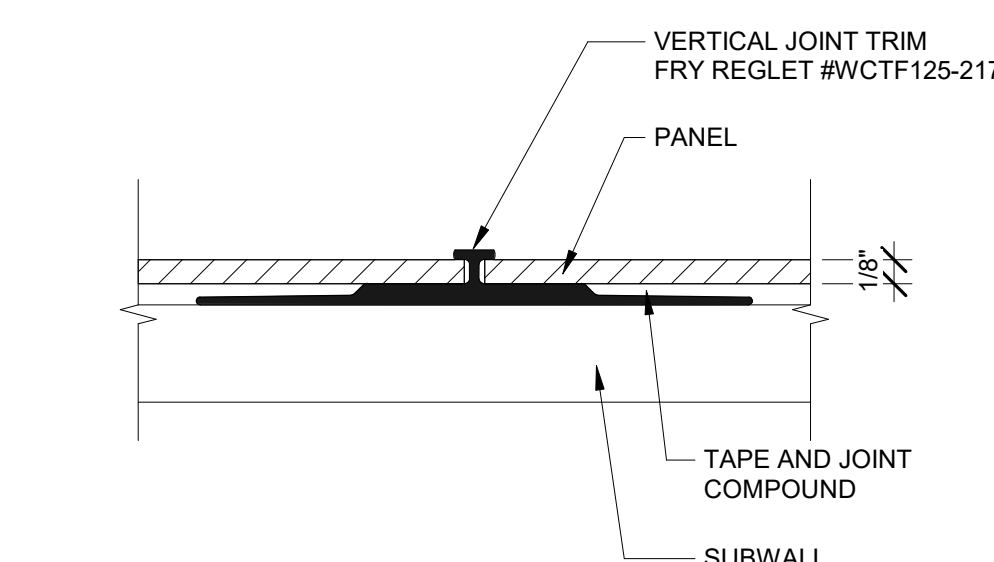


10 1/8" PHENOLIC WALL PANEL - VERTICAL JOINT TRIM
12" = 1'-0"

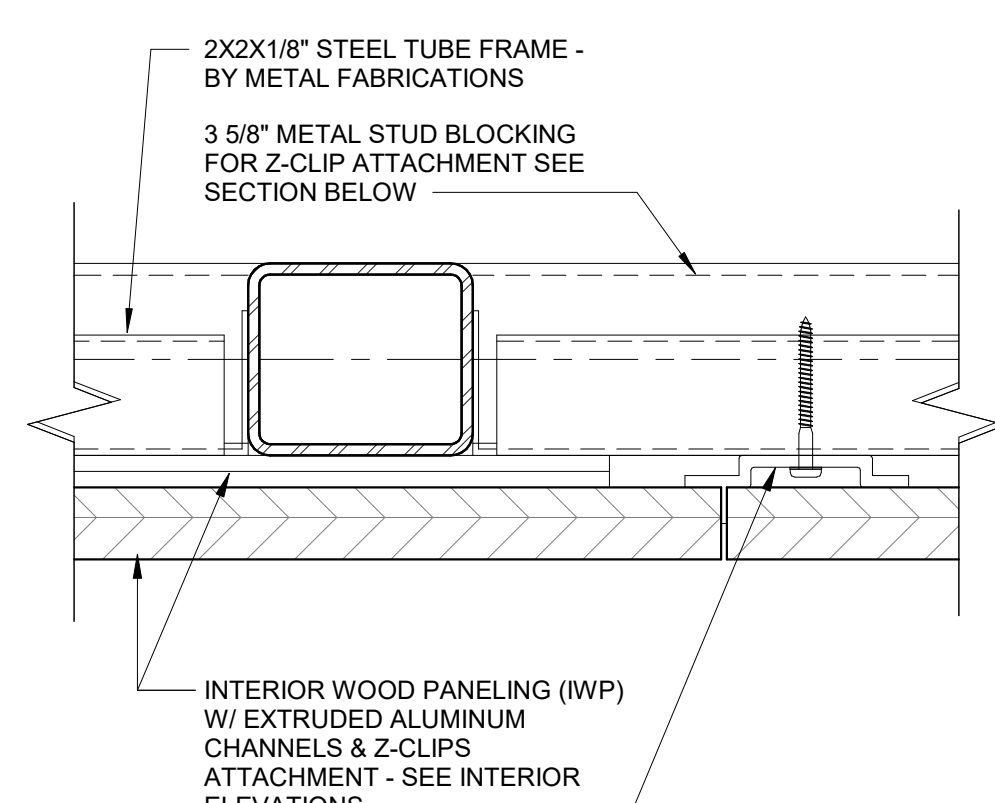


6 INTERIOR WALL PANEL ON METAL FRAME -HORIZ./VERT REVEL
6" = 1'-0"

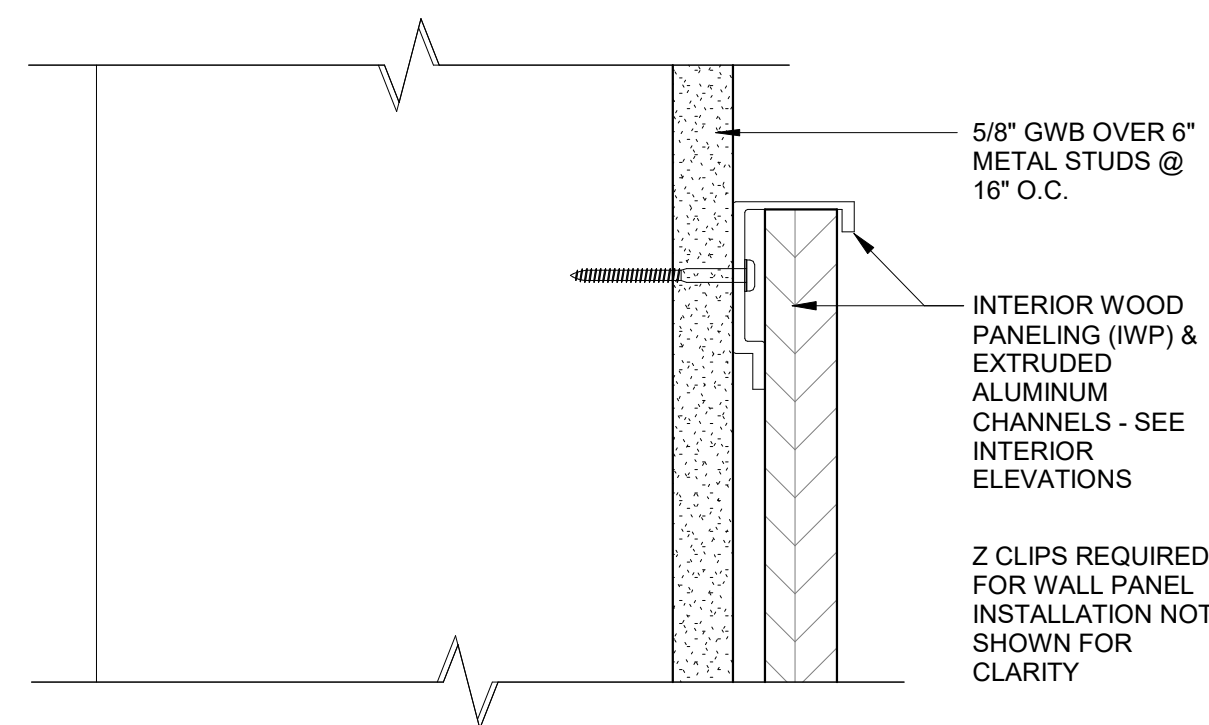


5 INTERIOR WALL PANEL -TOP EDGE
6" = 1'-0"

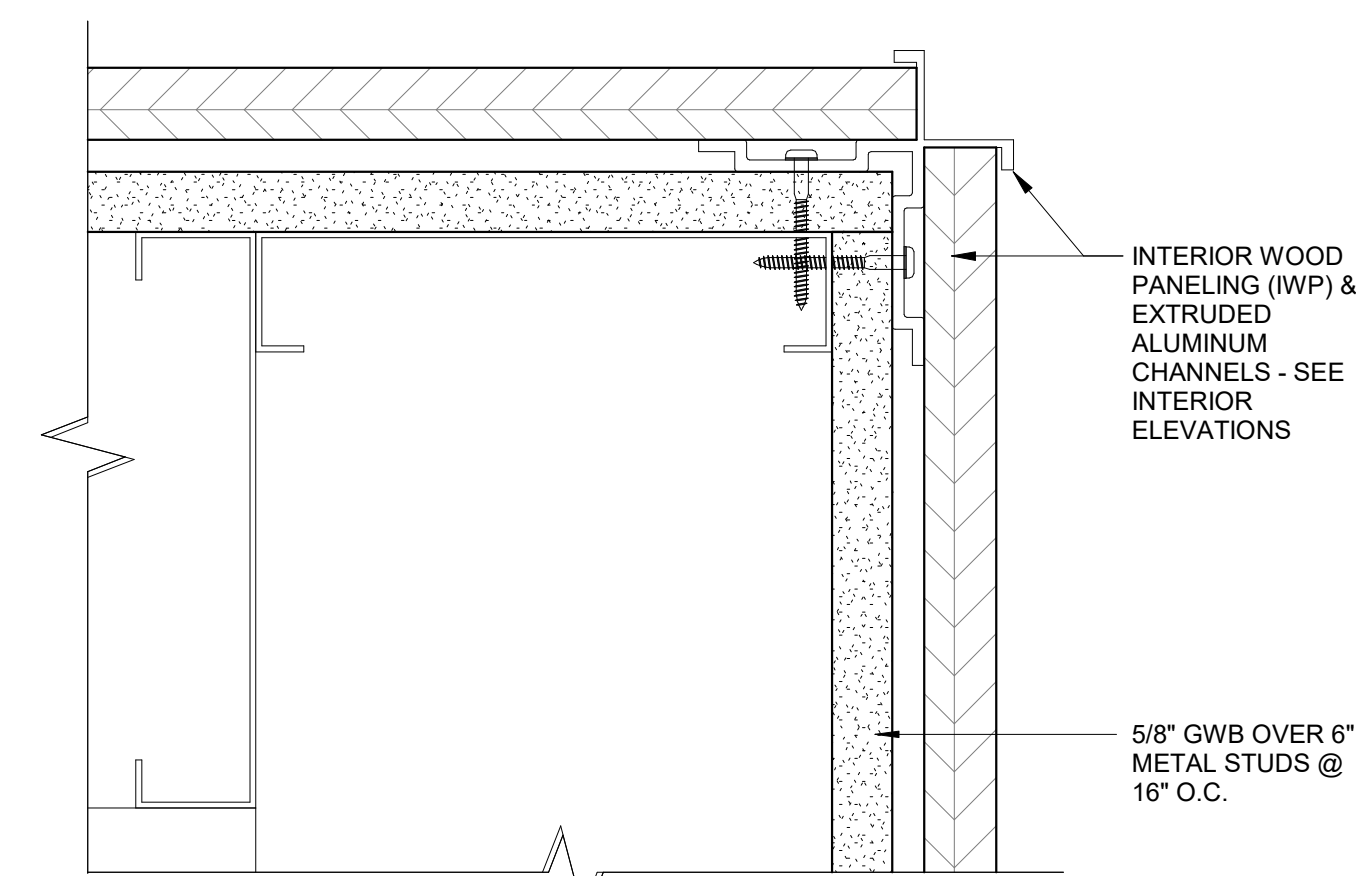


4 INTERIOR WALL PANEL -OUTSIDE CORNER
6" = 1'-0"

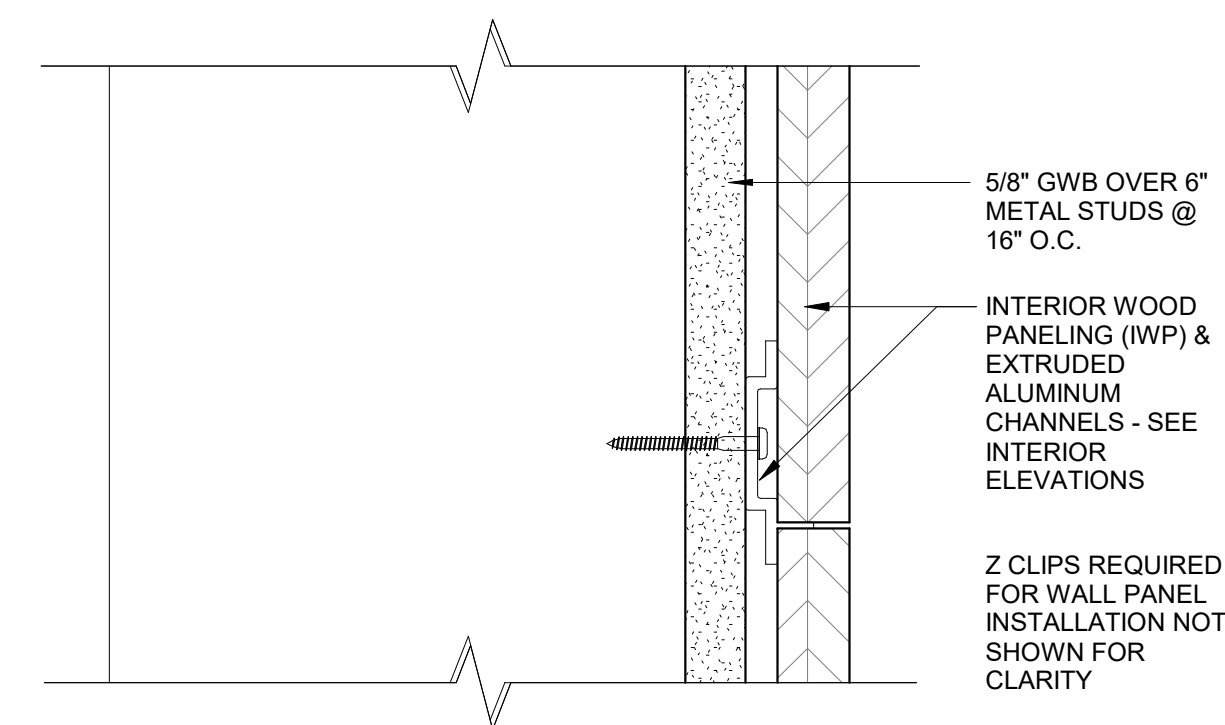

3 INTERIOR WALL PANEL -HORIZ./VERT REVEL
6" = 1'-0"

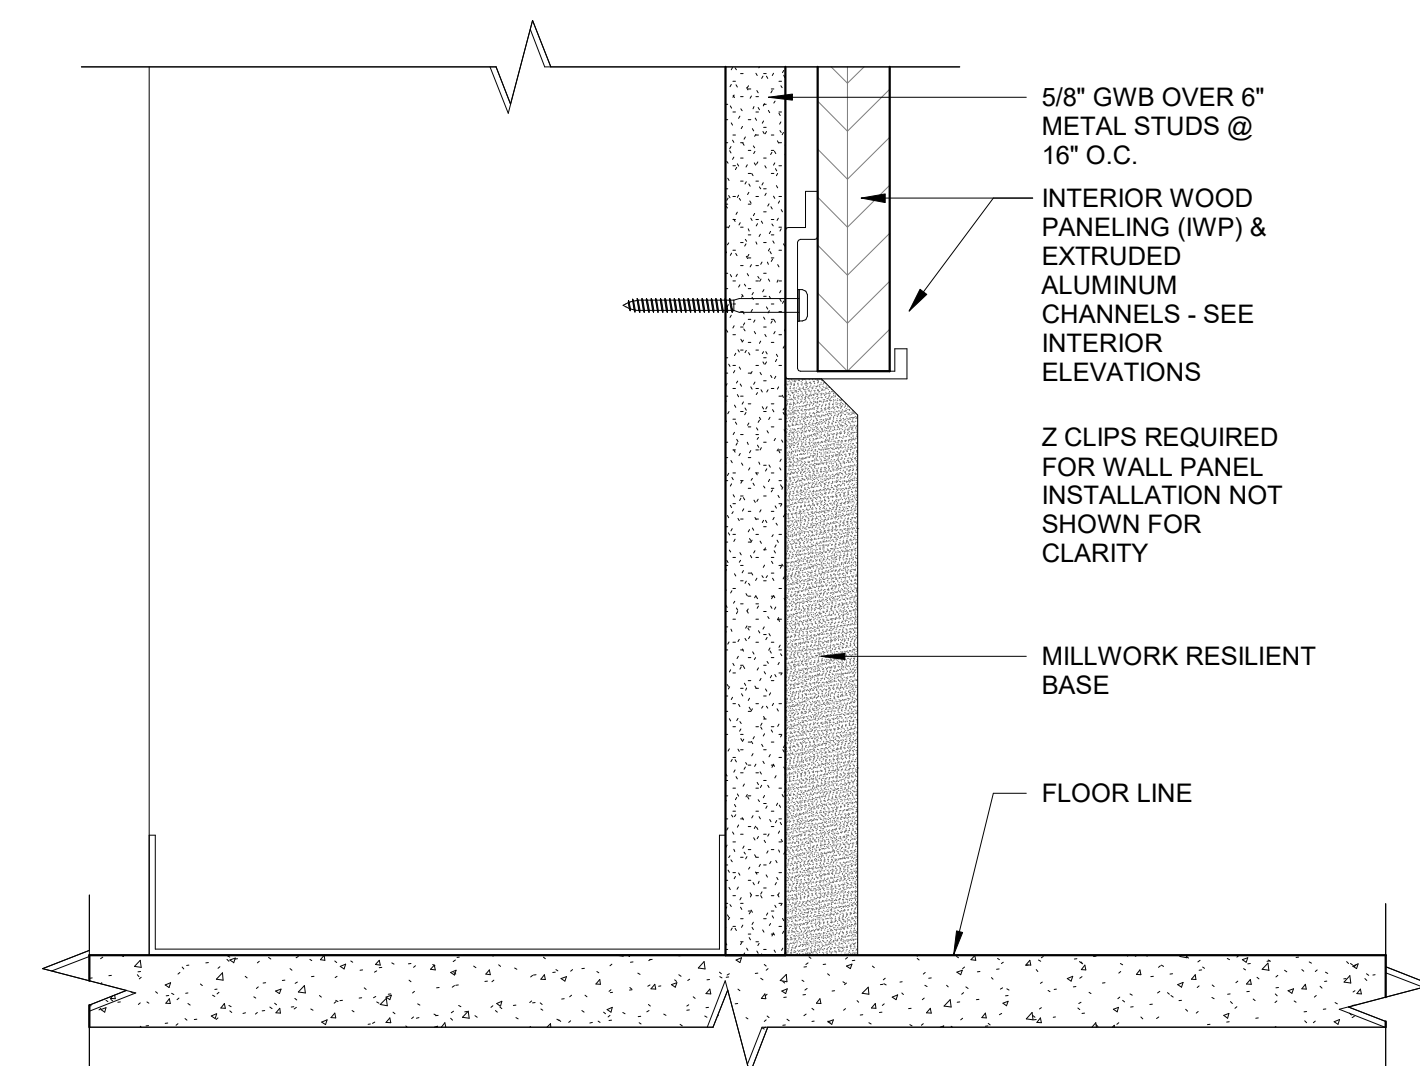

2 INTERIOR WALL PANEL -BOTTOM EDGE
6" = 1'-0"

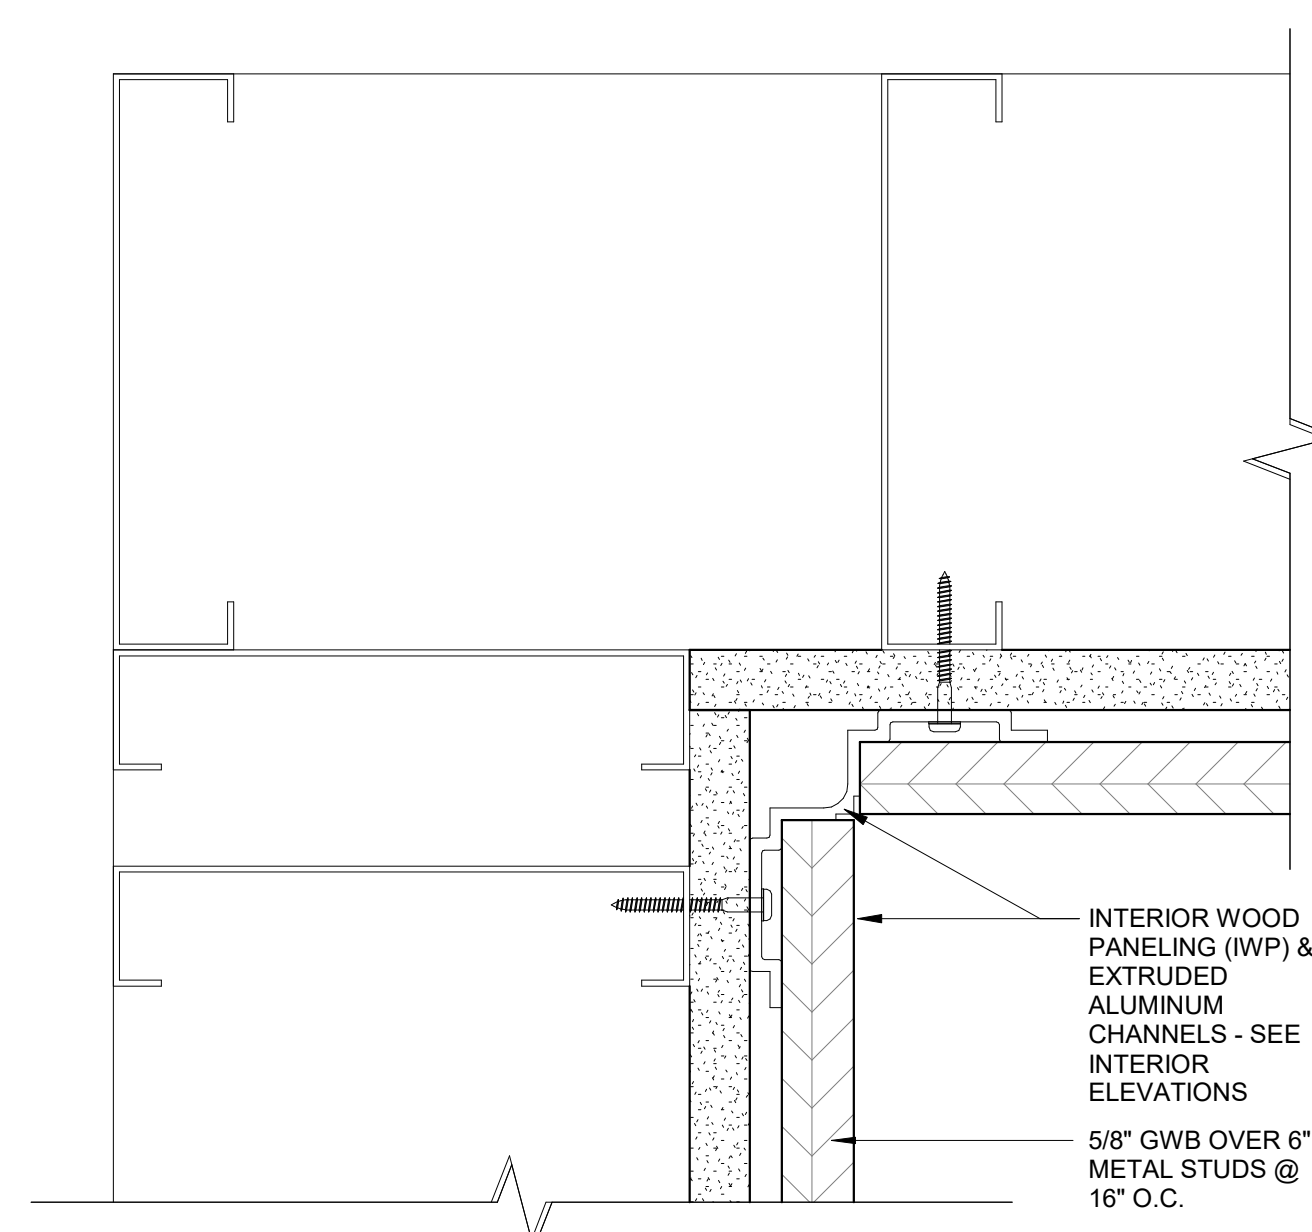

1 INTERIOR WALL PANEL - INSIDE CORNER
6" = 1'-0"

DRA

Drumme Rosane Anderson, Inc.

225 Oakland Road Studio 300
South Windsor, CT 06074
Tel: 860.344.8300 Fax: 860.344.1700


Planning | Architecture | Interior Design
www.drainc.com

Northeast
Metropolitan
Regional
Vocational High
School
(SCHOOL
LOGO HERE)


100 Hemlock Road,
Wakefield, MA 01880

MSBA DESIGN
DEVELOPMENT
SUBMISSION

August 4th, 2022

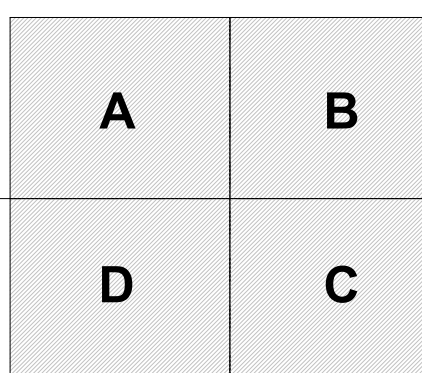


KEY PLAN

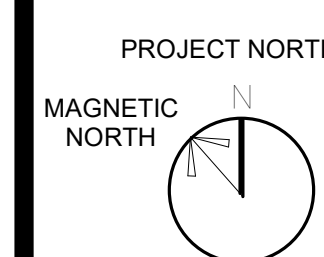


INTERIOR WALL
PANEL DETAILS

Scale: As indicated
Job No.: 20202
Drawn By: DRA
Date: August 4th, 2022


AF1-7-1

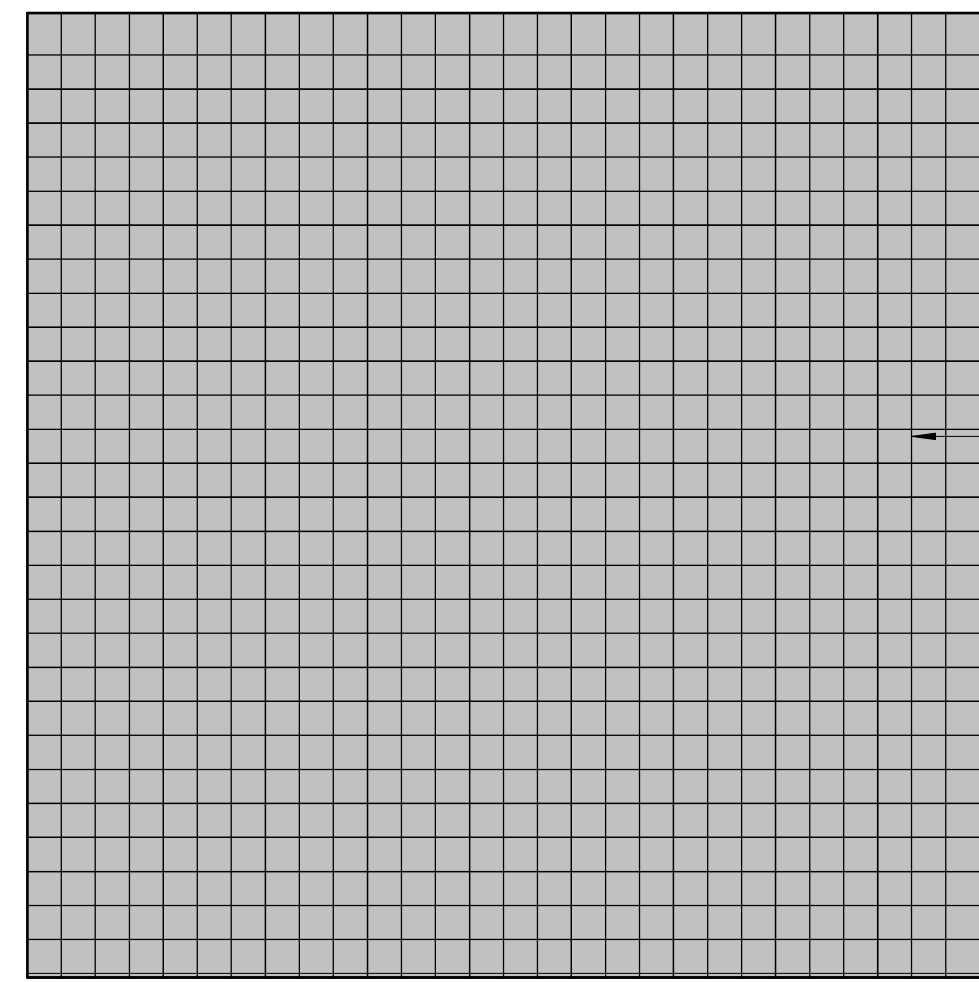


16 THIRD FLOOR ACCENT CERAMIC TILE CTP-16
1/2" = 1'-0"

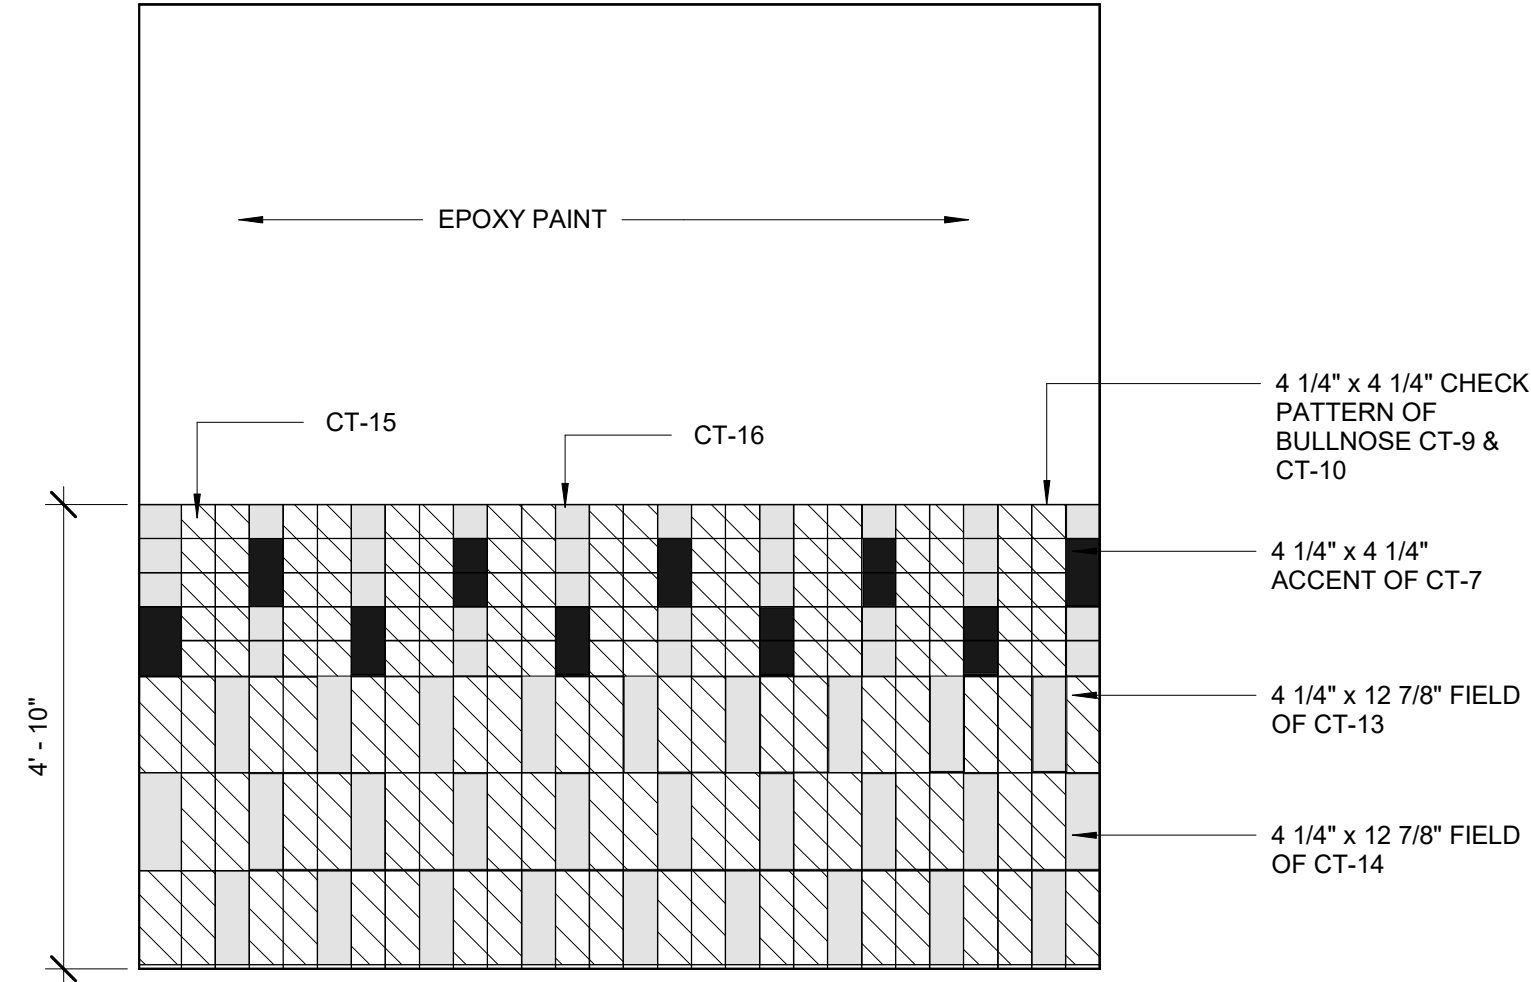


15 STAIR CERAMIC TILE CTP-15
1/2" = 1'-0"

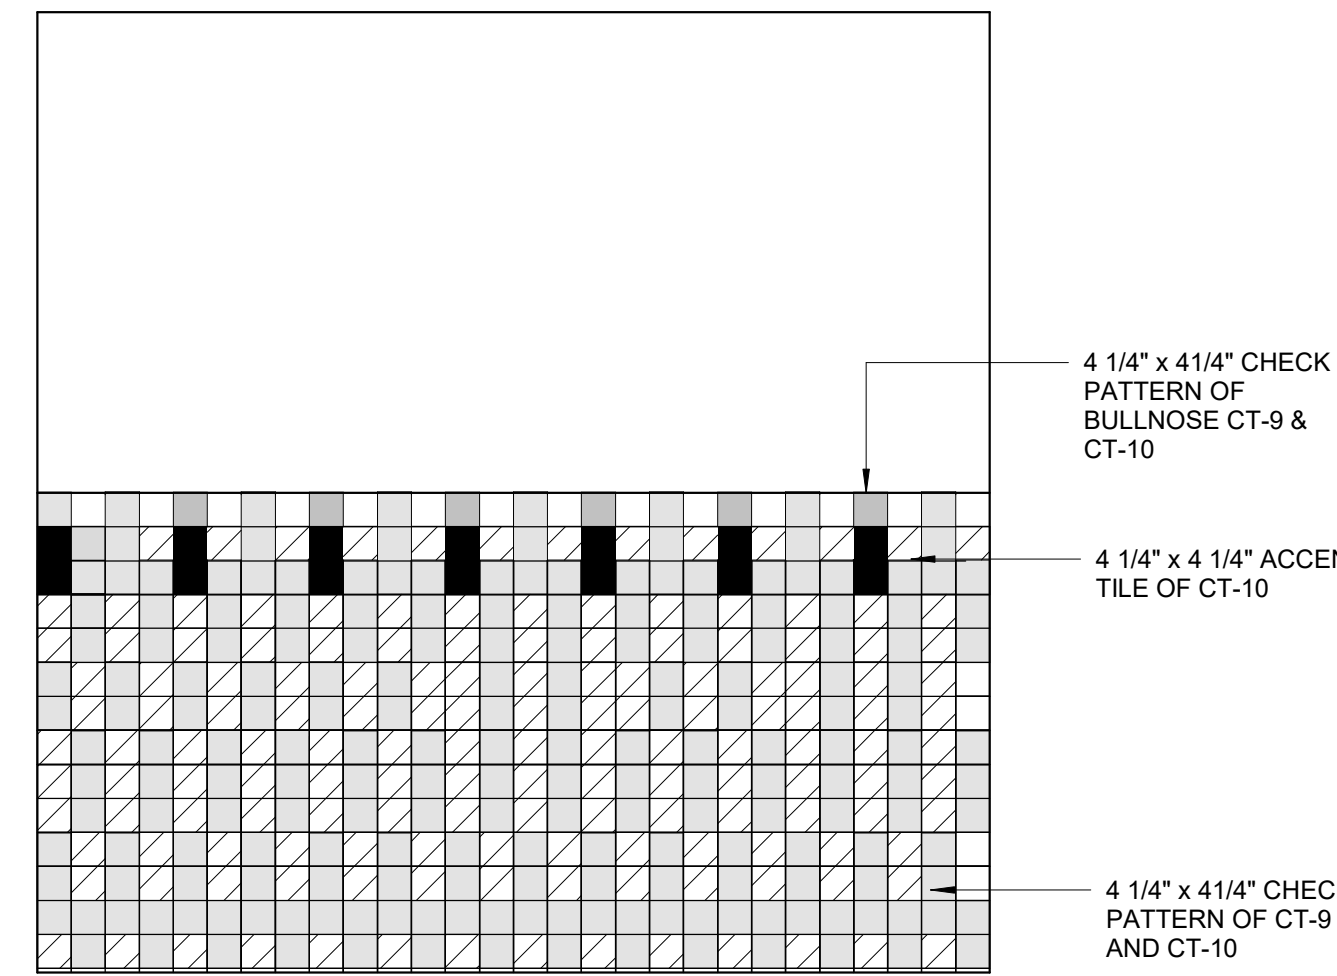


14 FOURTH FLOOR SINGLE TOILET CERAMIC TILE CTP-14
1/2" = 1'-0"

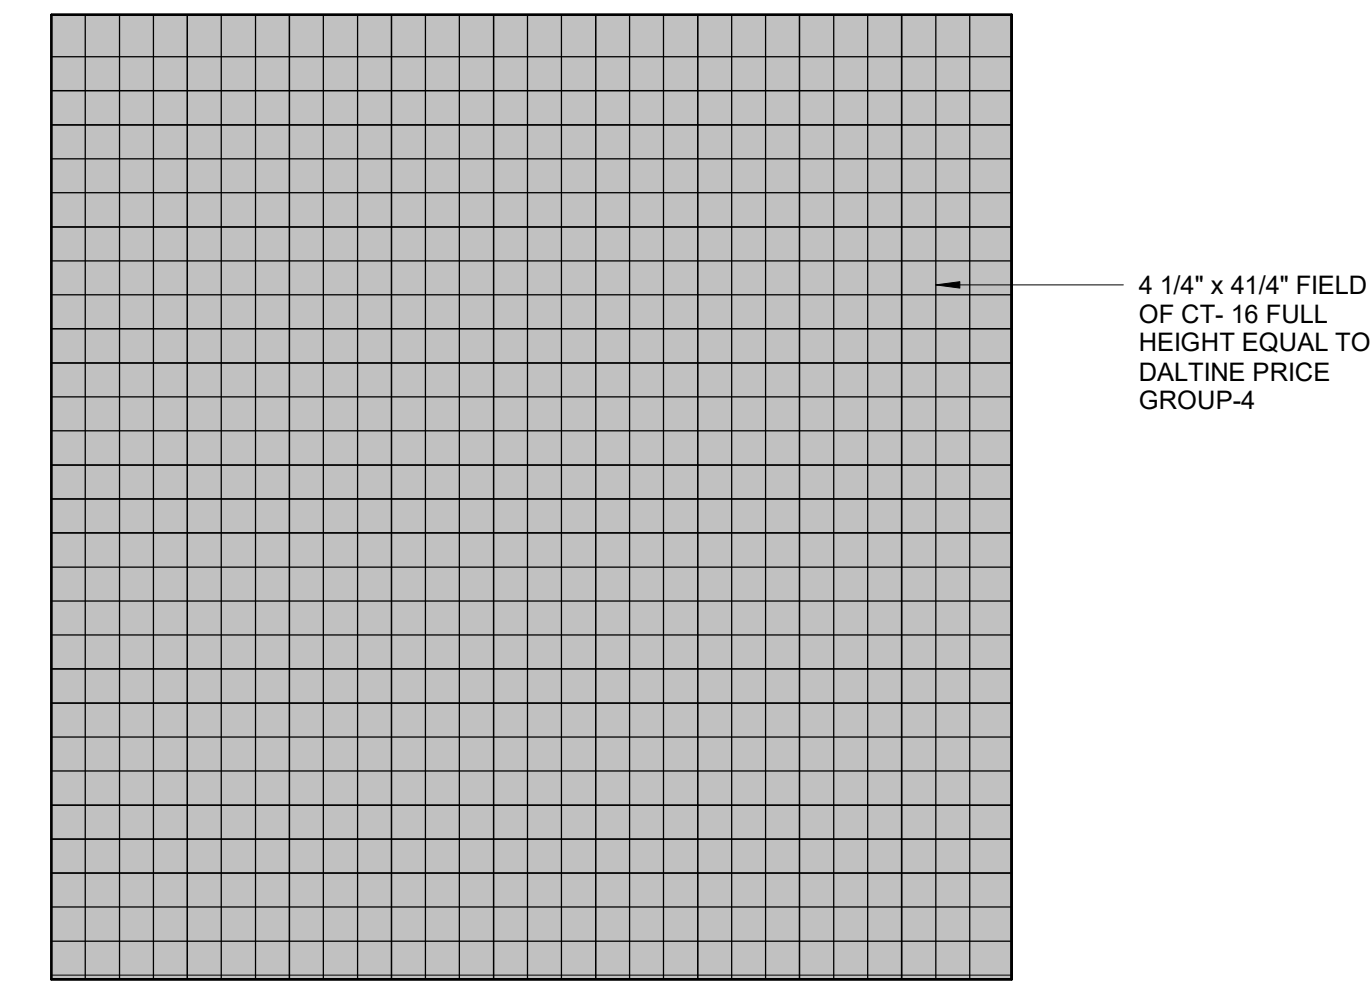


17 FOURTH FLOOR ACCENT CERAMIC TILE CTP-17
1/2" = 1'-0"

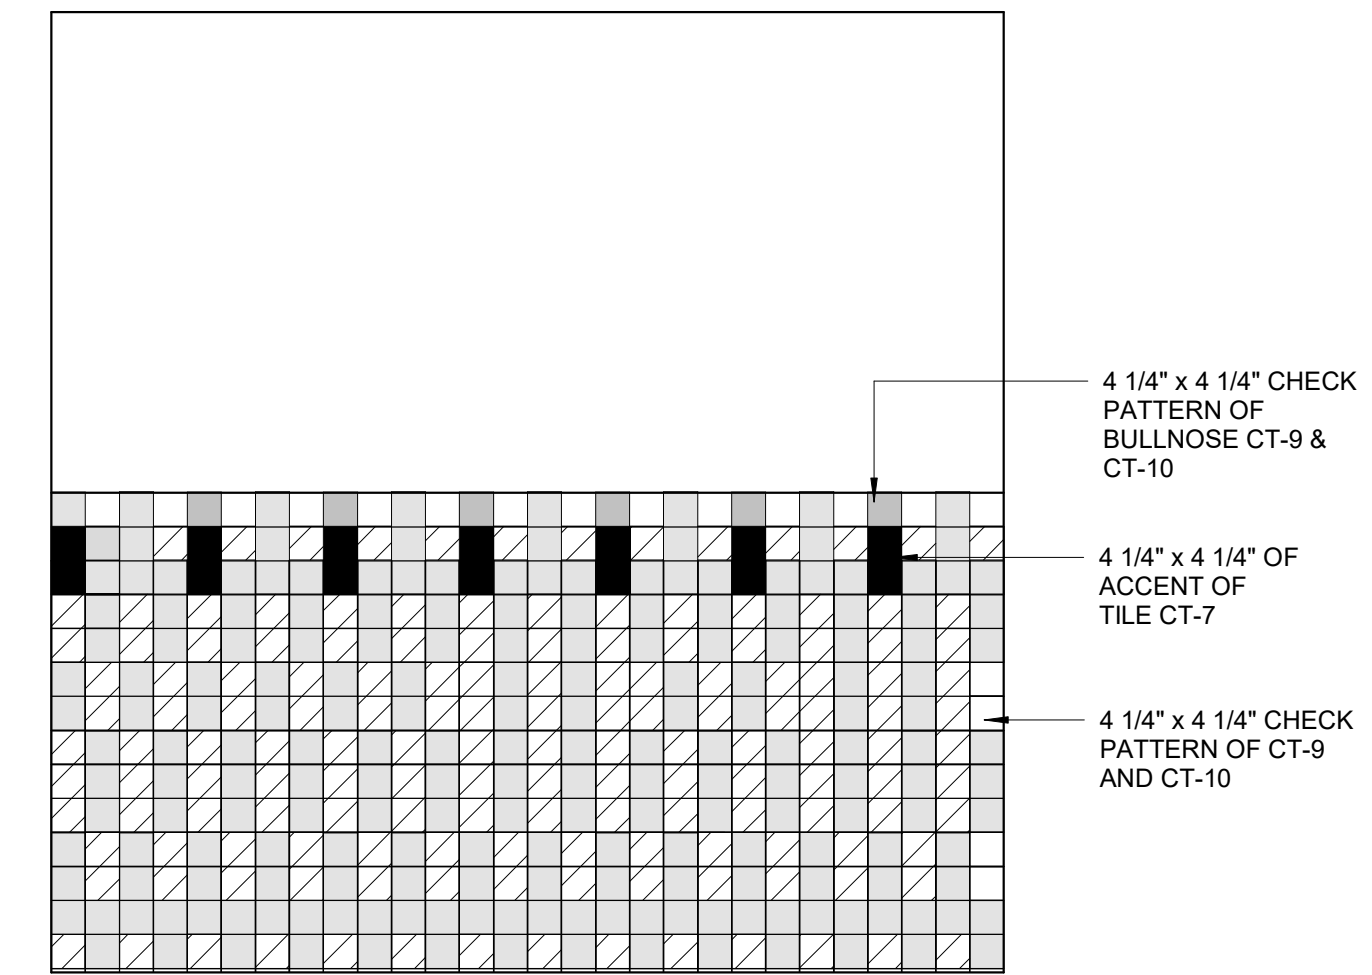


13 THIRD FLOOR SINGLE TOILET CERAMIC TILE CTP-13
1/2" = 1'-0"

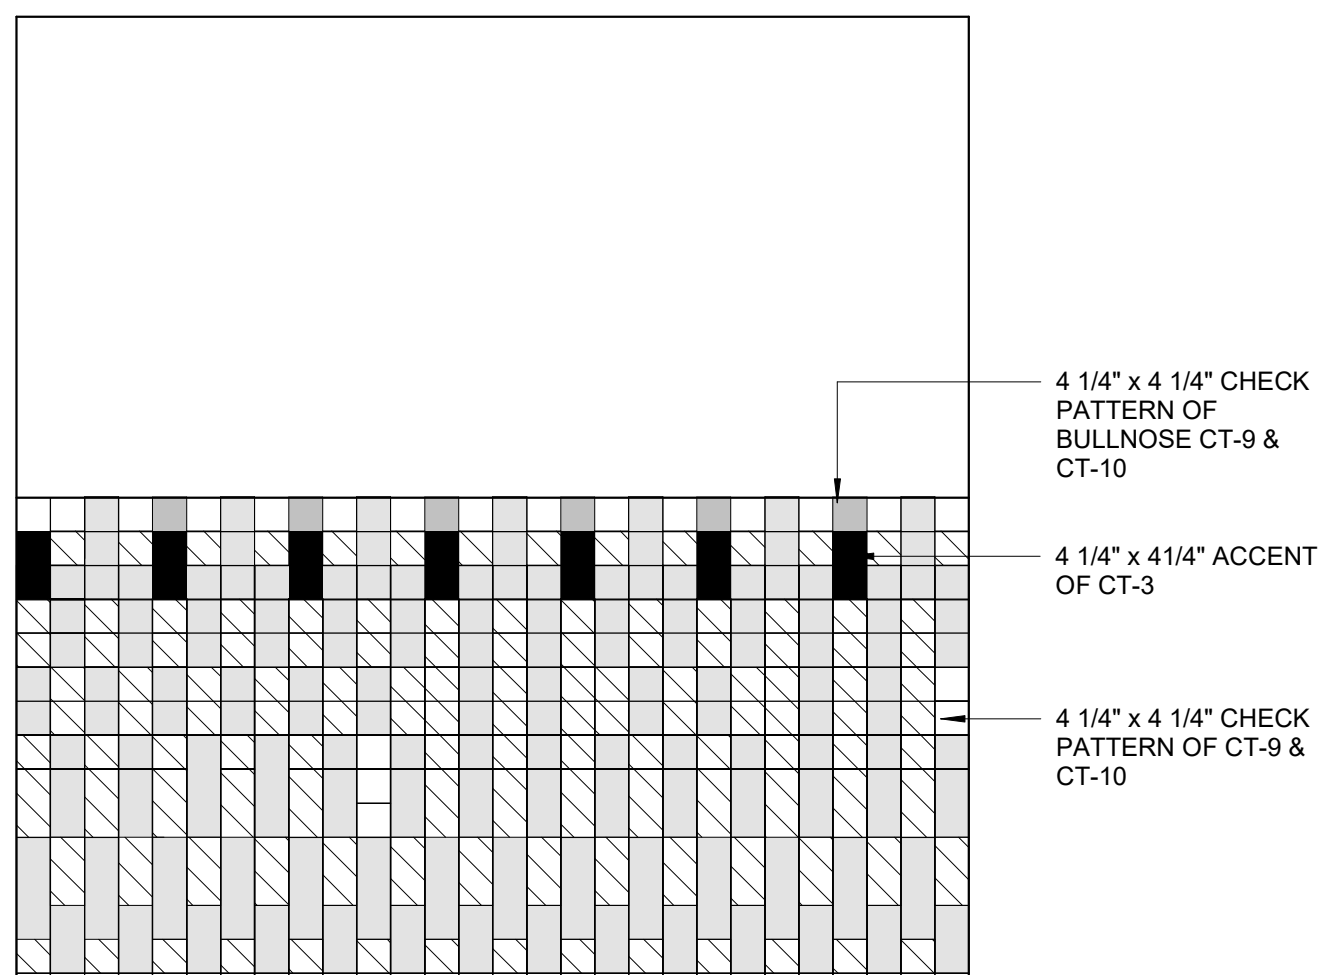


12 SECOND FLOOR SINGLE TOILET CERAMIC TILE CTP-12
1/2" = 1'-0"

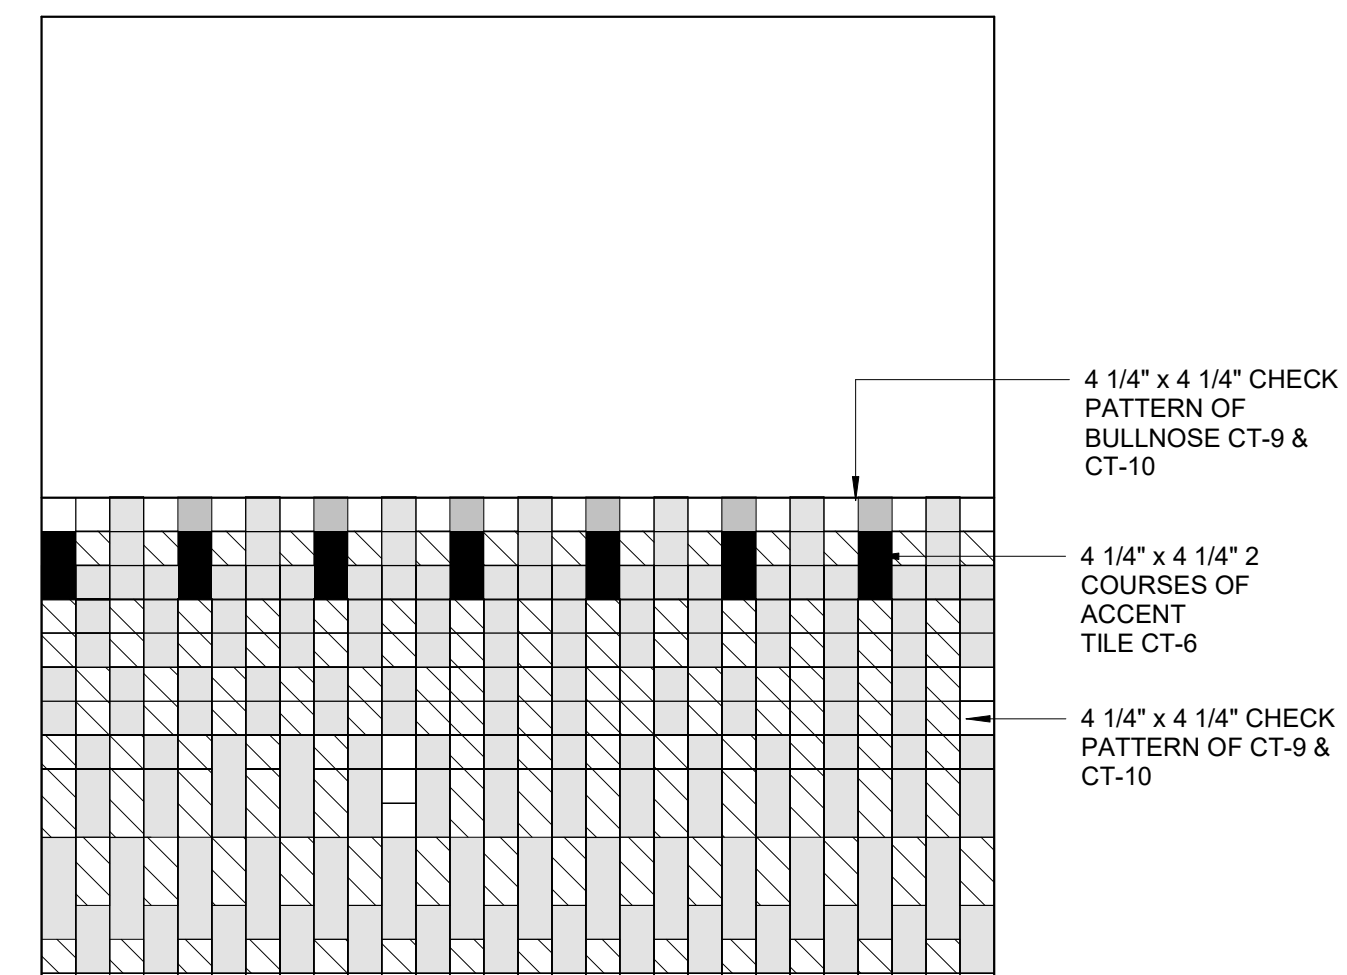


11 FIRST FLOOR SINGLE TOILET CERAMIC TILE CTP-11
1/2" = 1'-0"

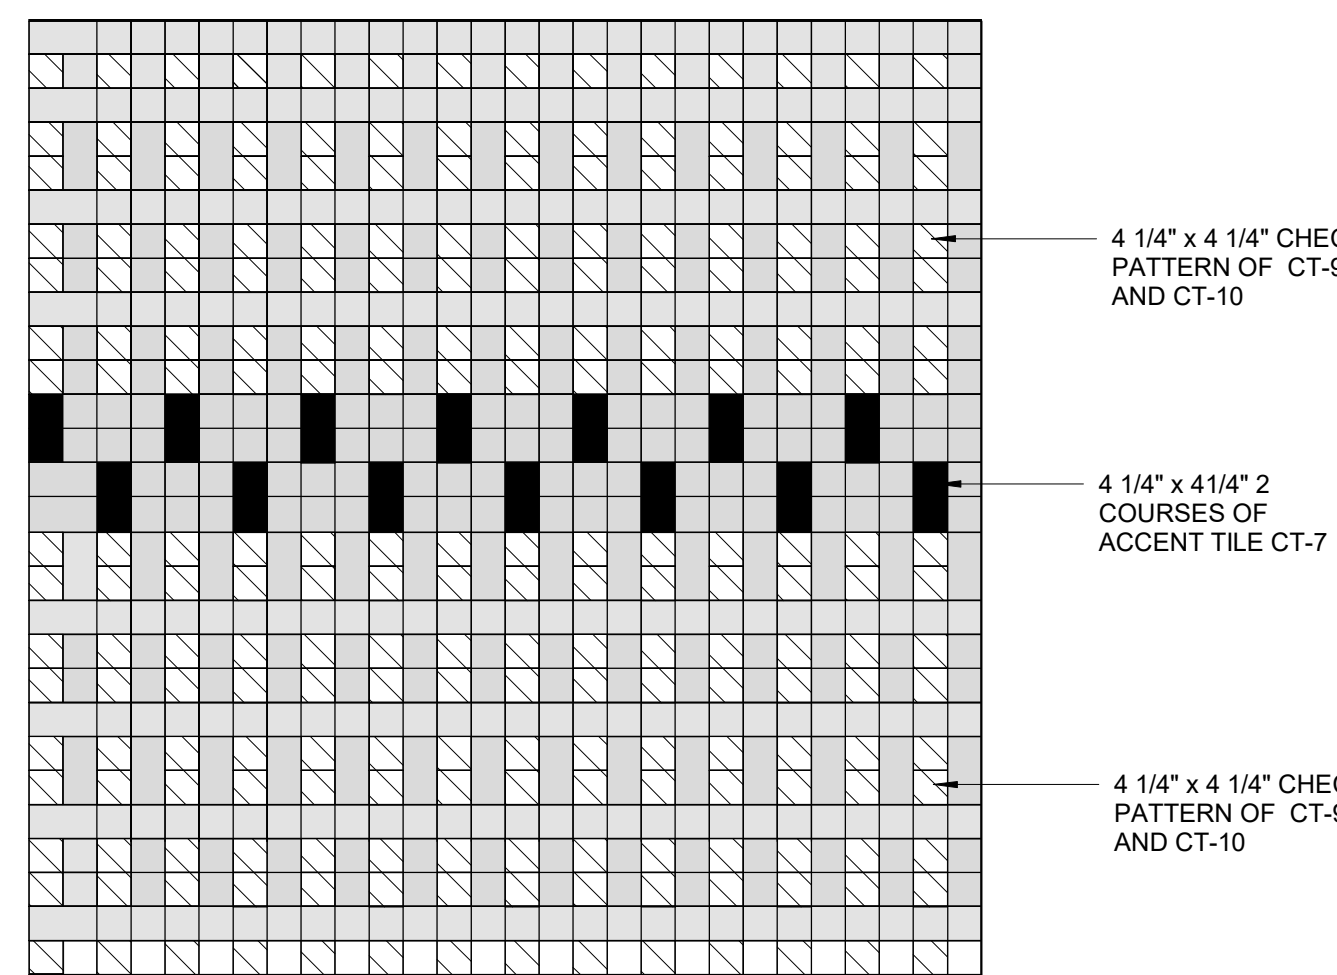


10 FOURTH FLOOR GANG TOILET CERAMIC TILE CTP-10
1/2" = 1'-0"

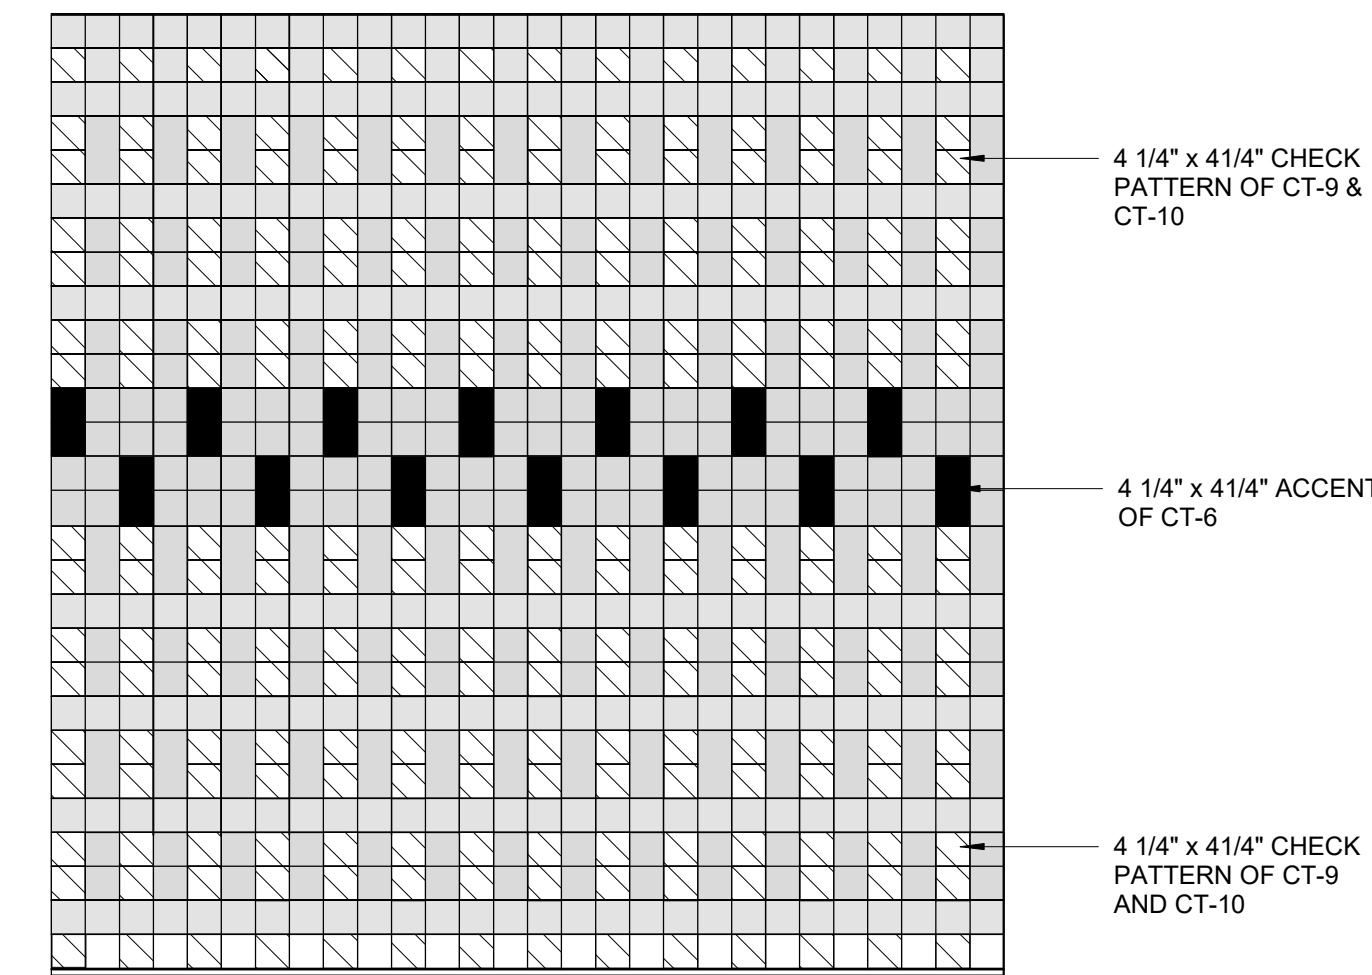


9 THIRD FLOOR GANG TOILET CERAMIC TILE CTP-9
1/2" = 1'-0"

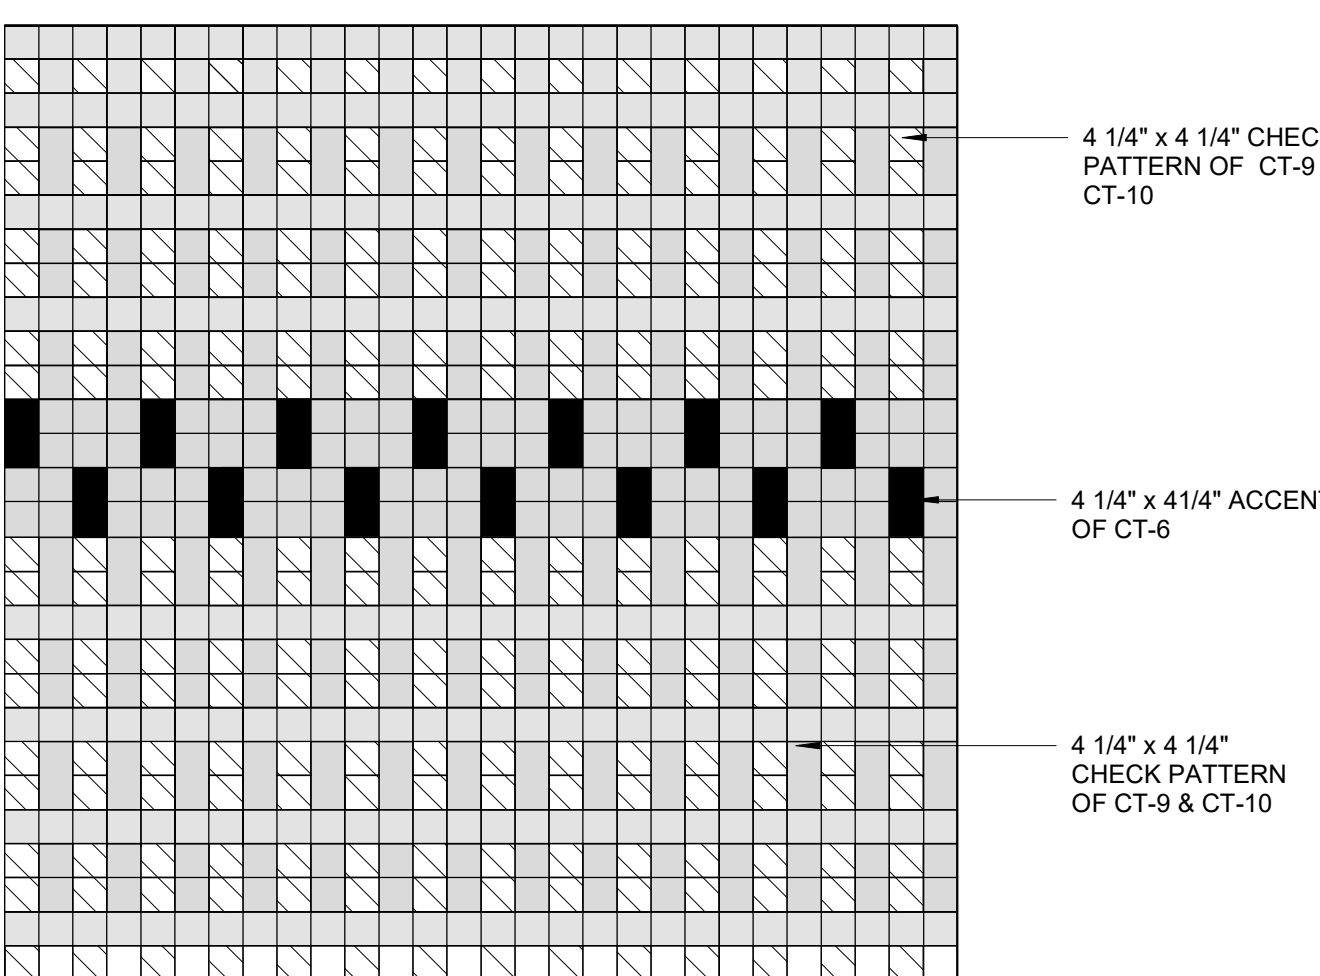


8 SECOND FLOOR GANG TOILET CERAMIC TILE CTP-8
1/2" = 1'-0"

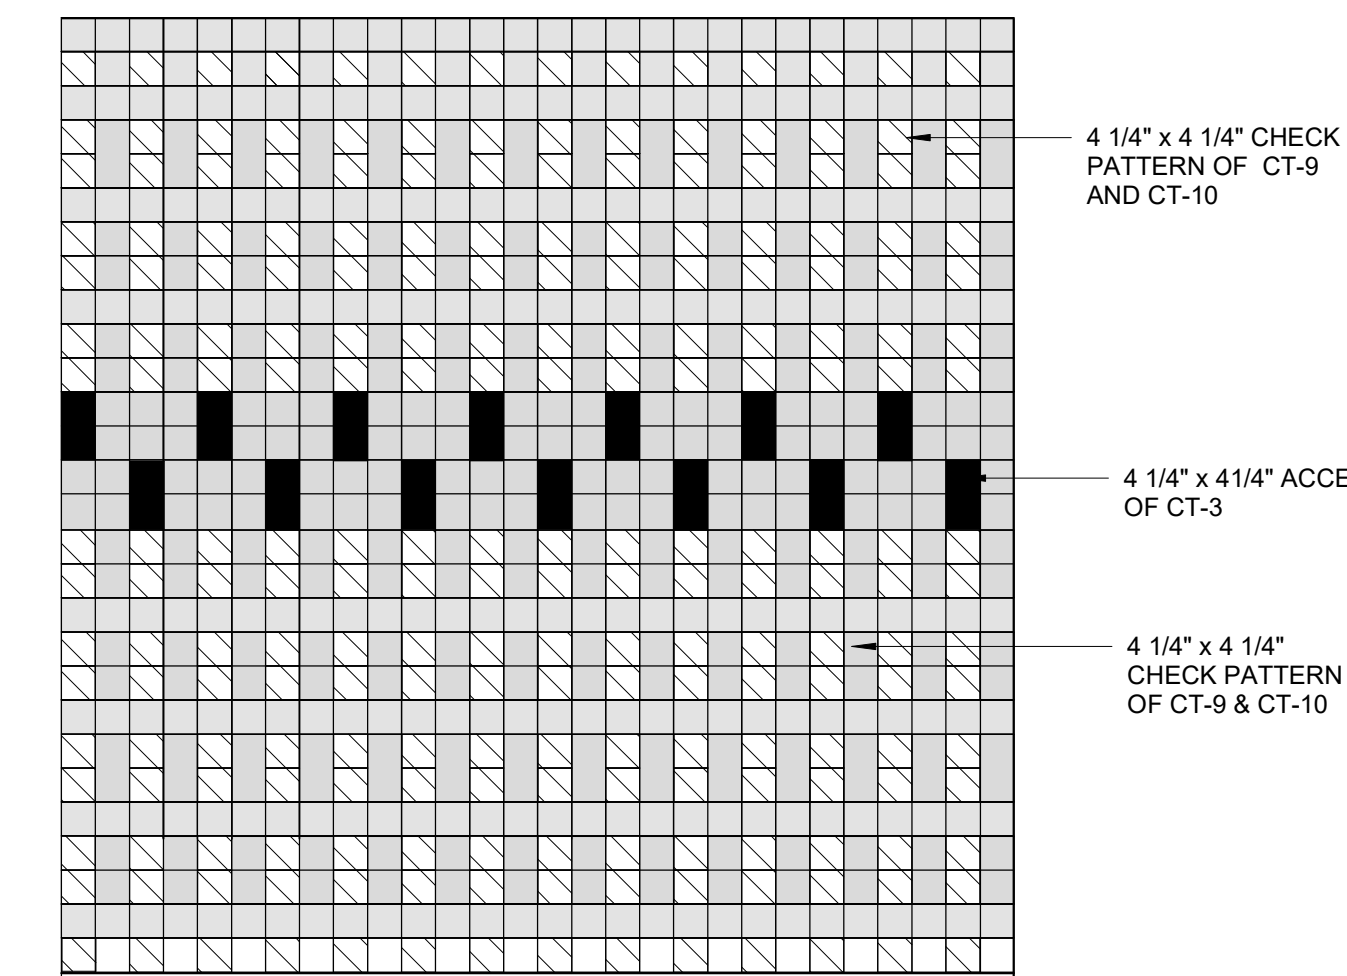


7 FIRST FLOOR GANG TOILET CERAMIC TILE CTP-7
1/2" = 1'-0"

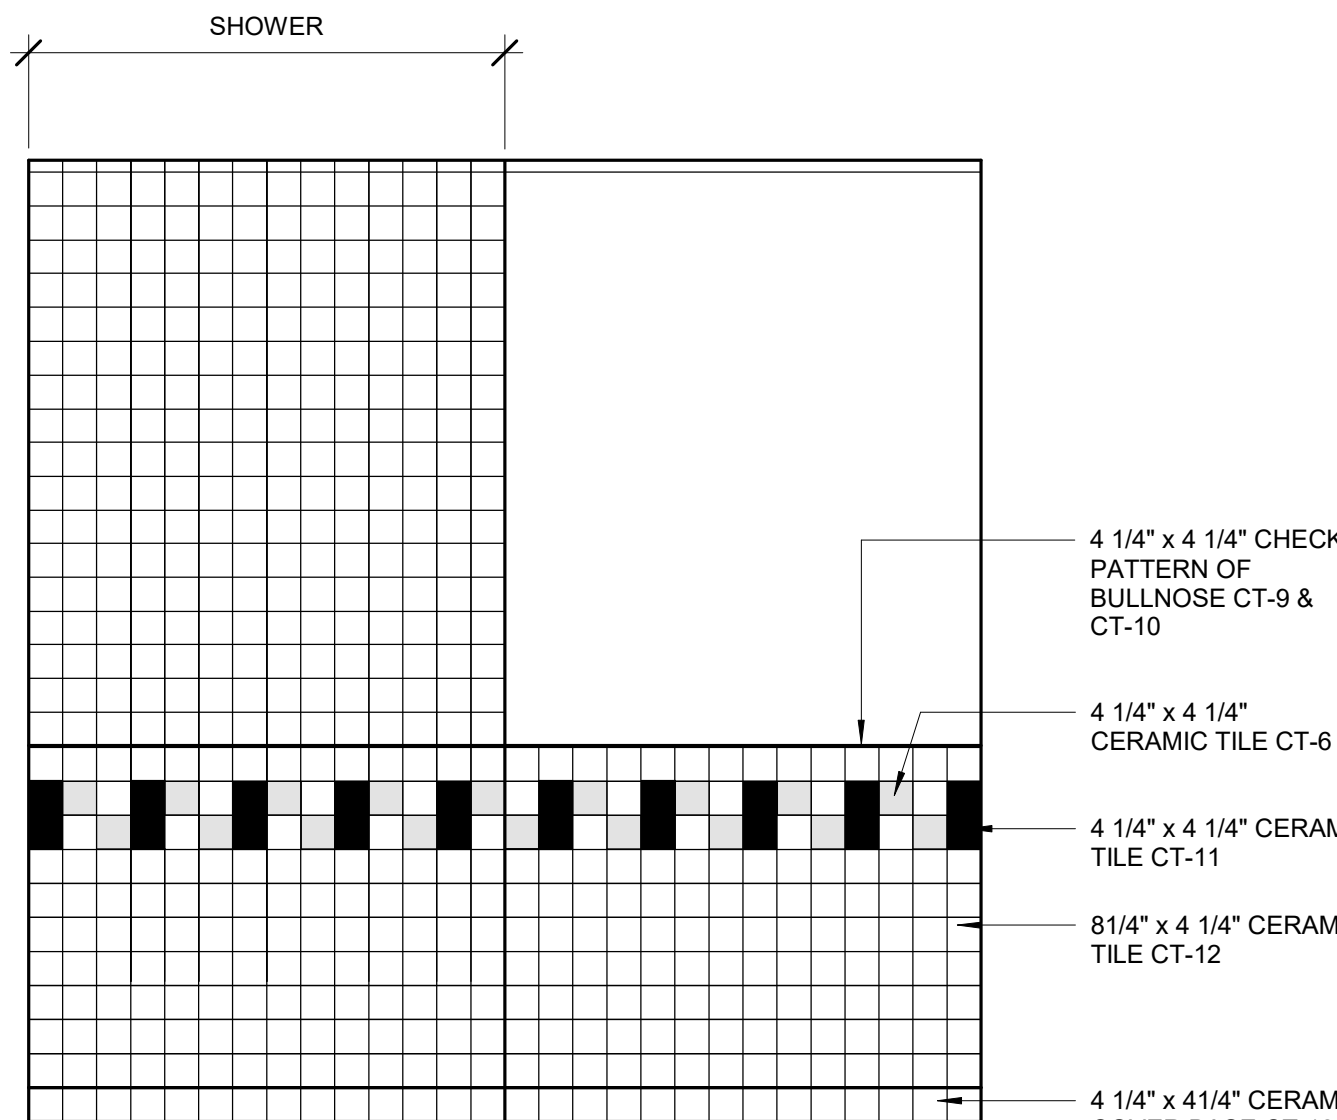


6 SINGLE TOILET W/ SHOWER CERAMIC TILE CTP-6
1/2" = 1'-0"

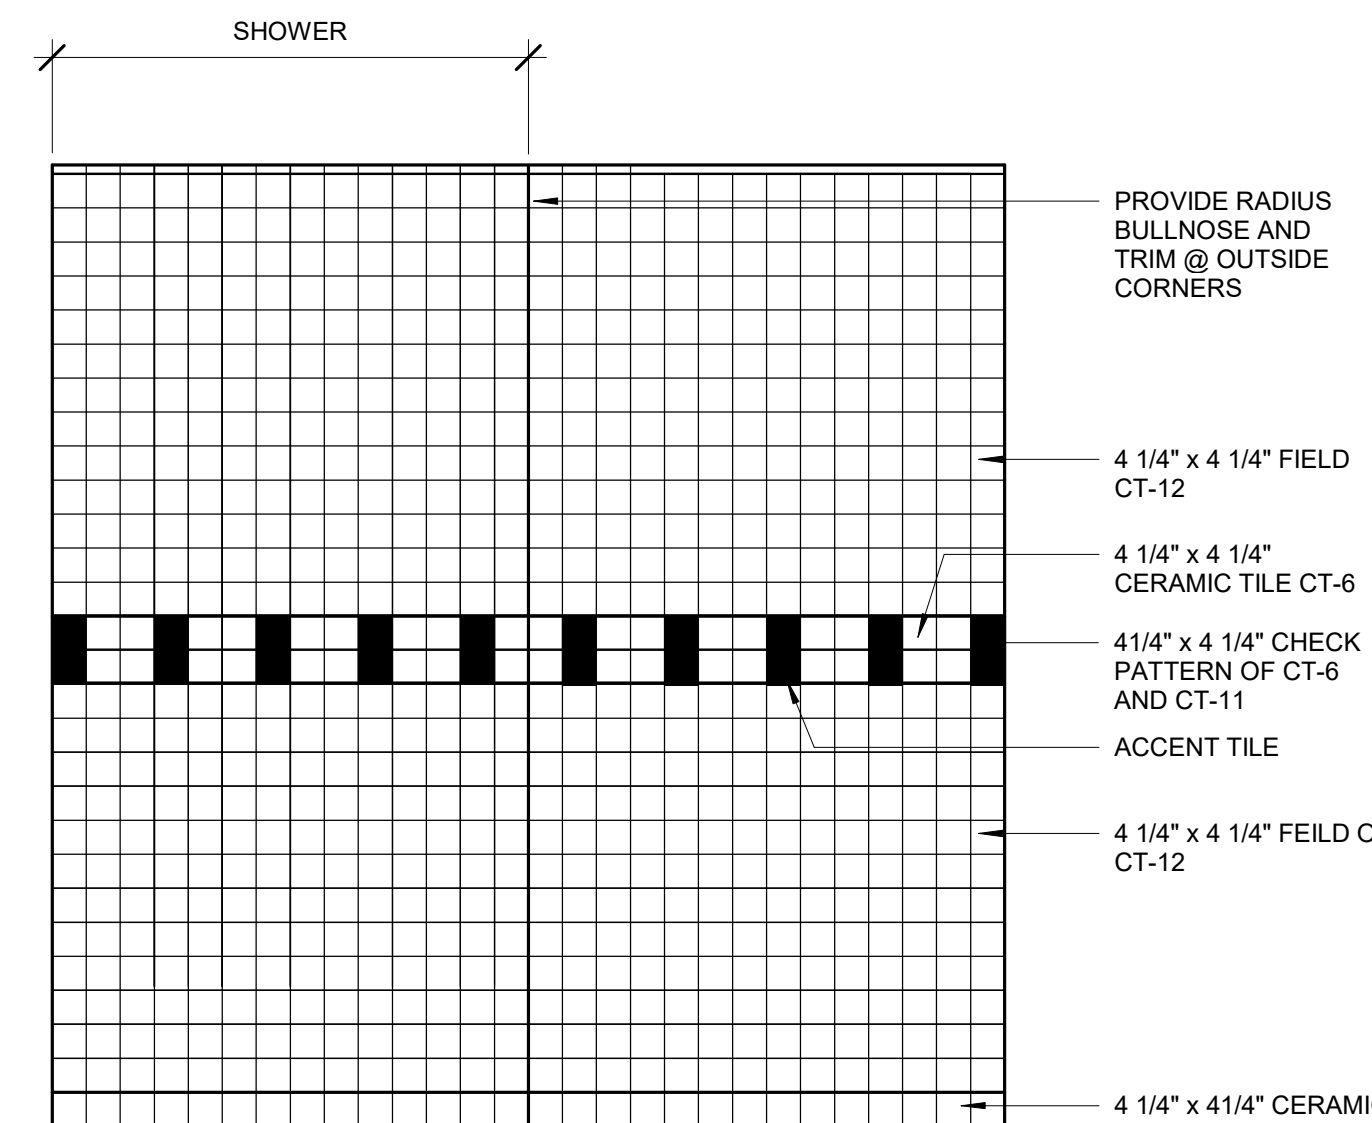


5 LOCKER ROOM TOILET AND SHOWER CERAMIC TILE CTP-5
1/2" = 1'-0"

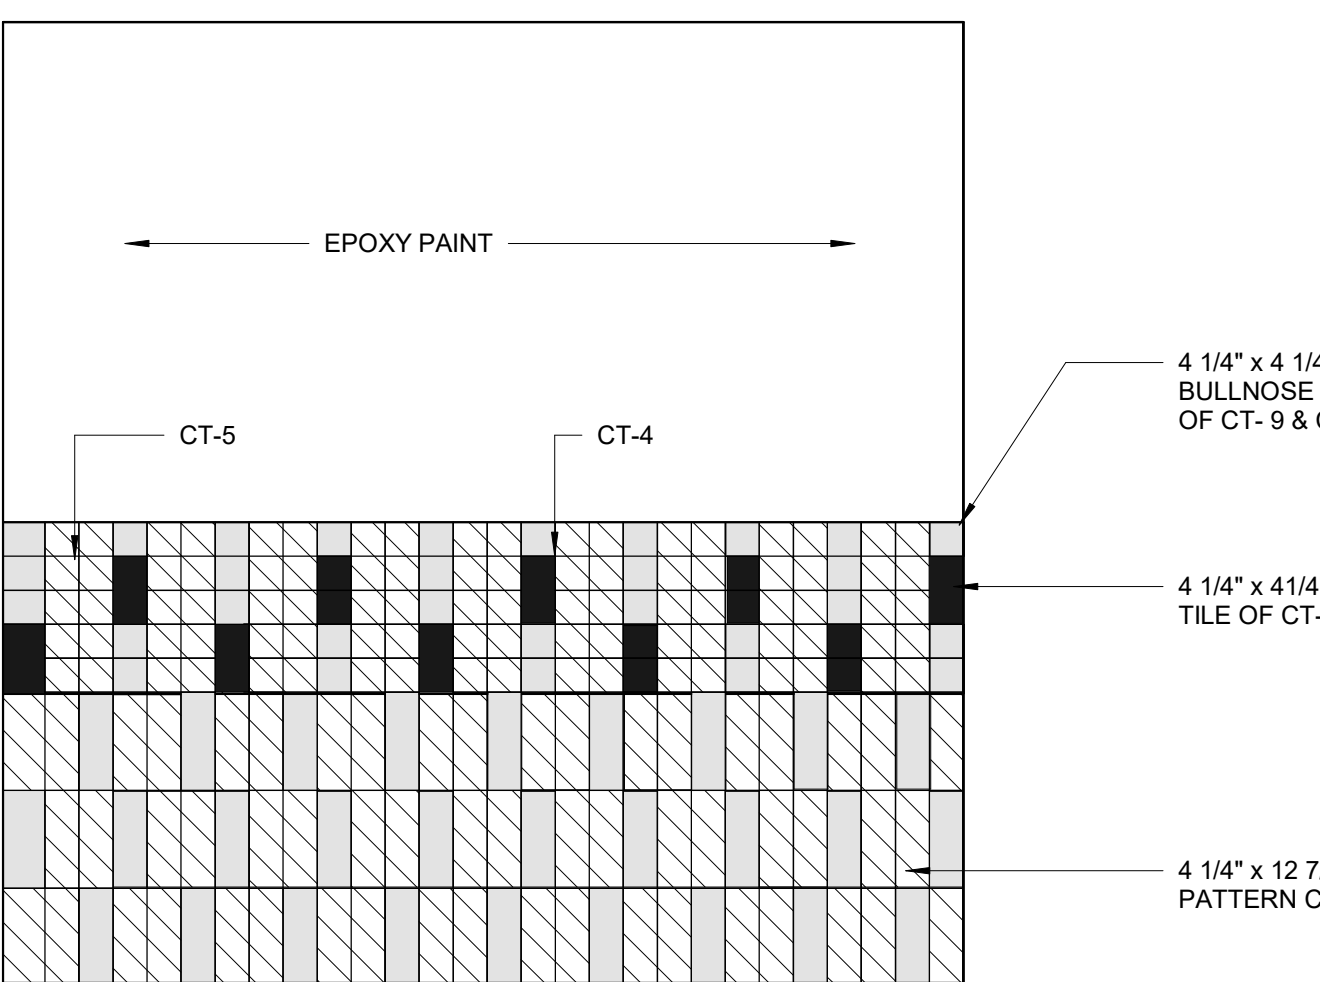


4 FOURTH FLOOR CORRIDOR CERAMIC TILE CTP-4
1/2" = 1'-0"

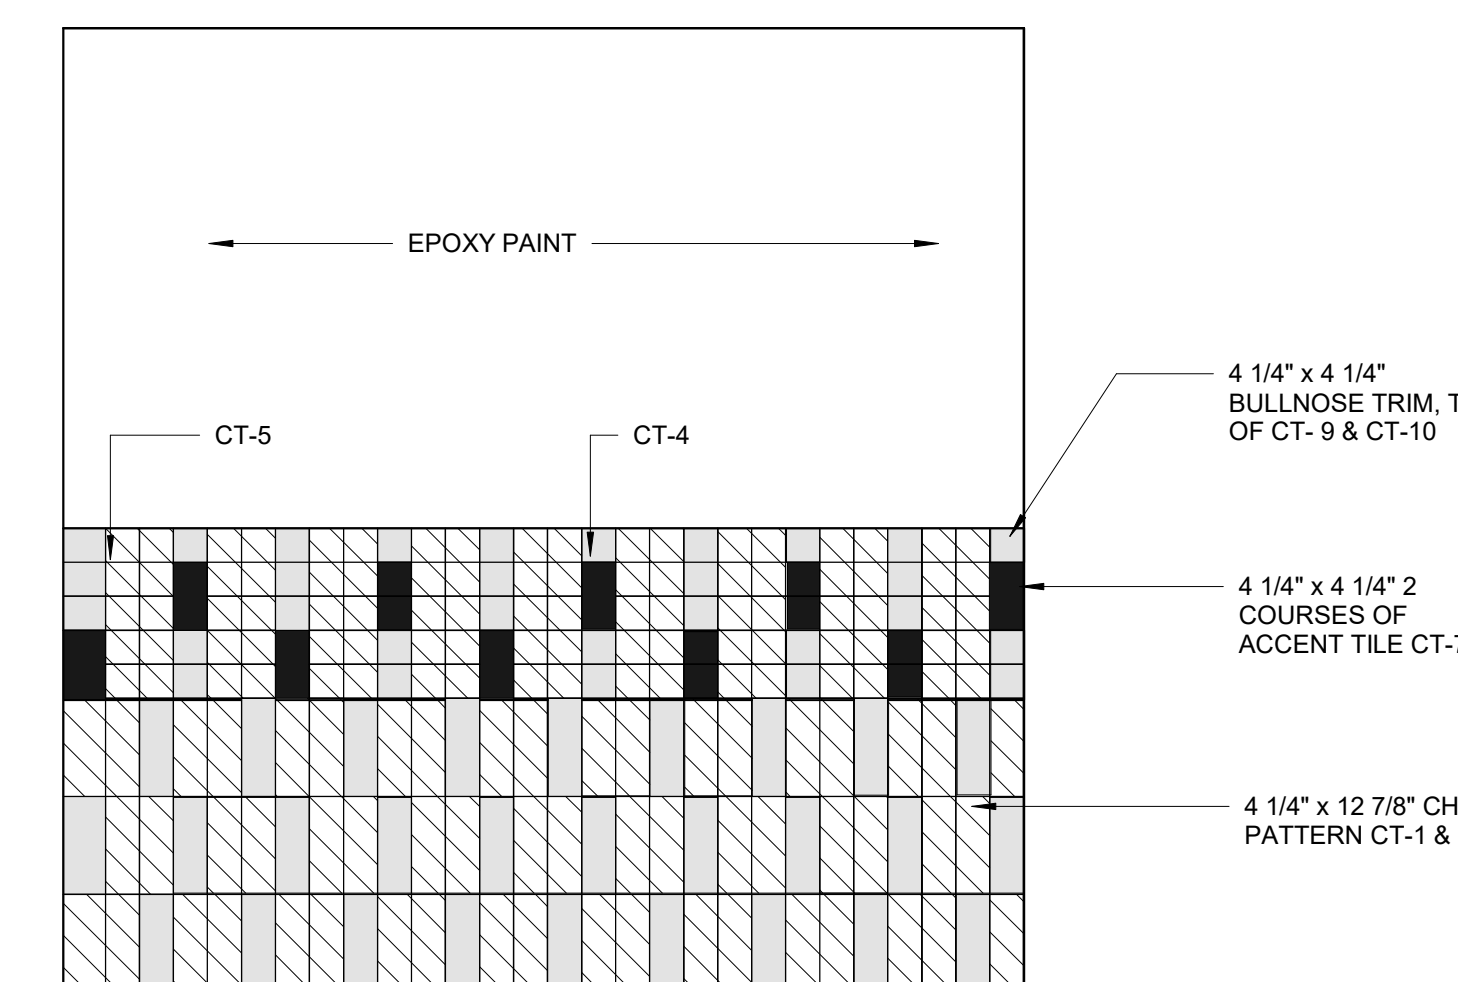

3 THIRD FLOOR CORRIDOR CERAMIC TILE CTP-3
1/2" = 1'-0"

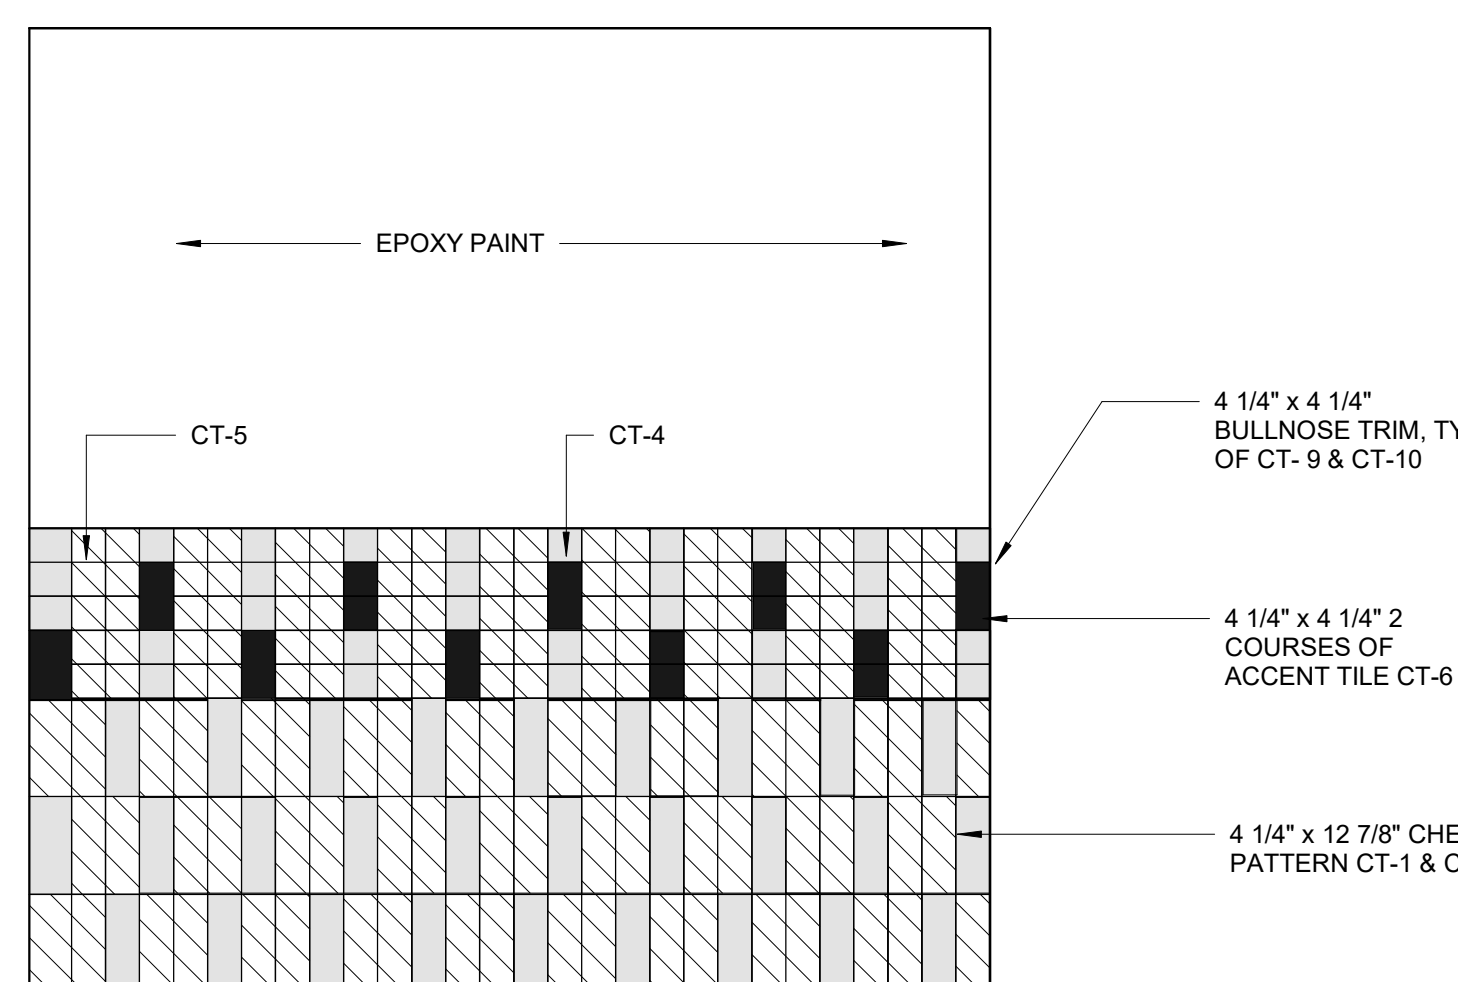

2 SECOND FLOOR CORRIDOR CERAMIC TILE CTP-2
1/2" = 1'-0"

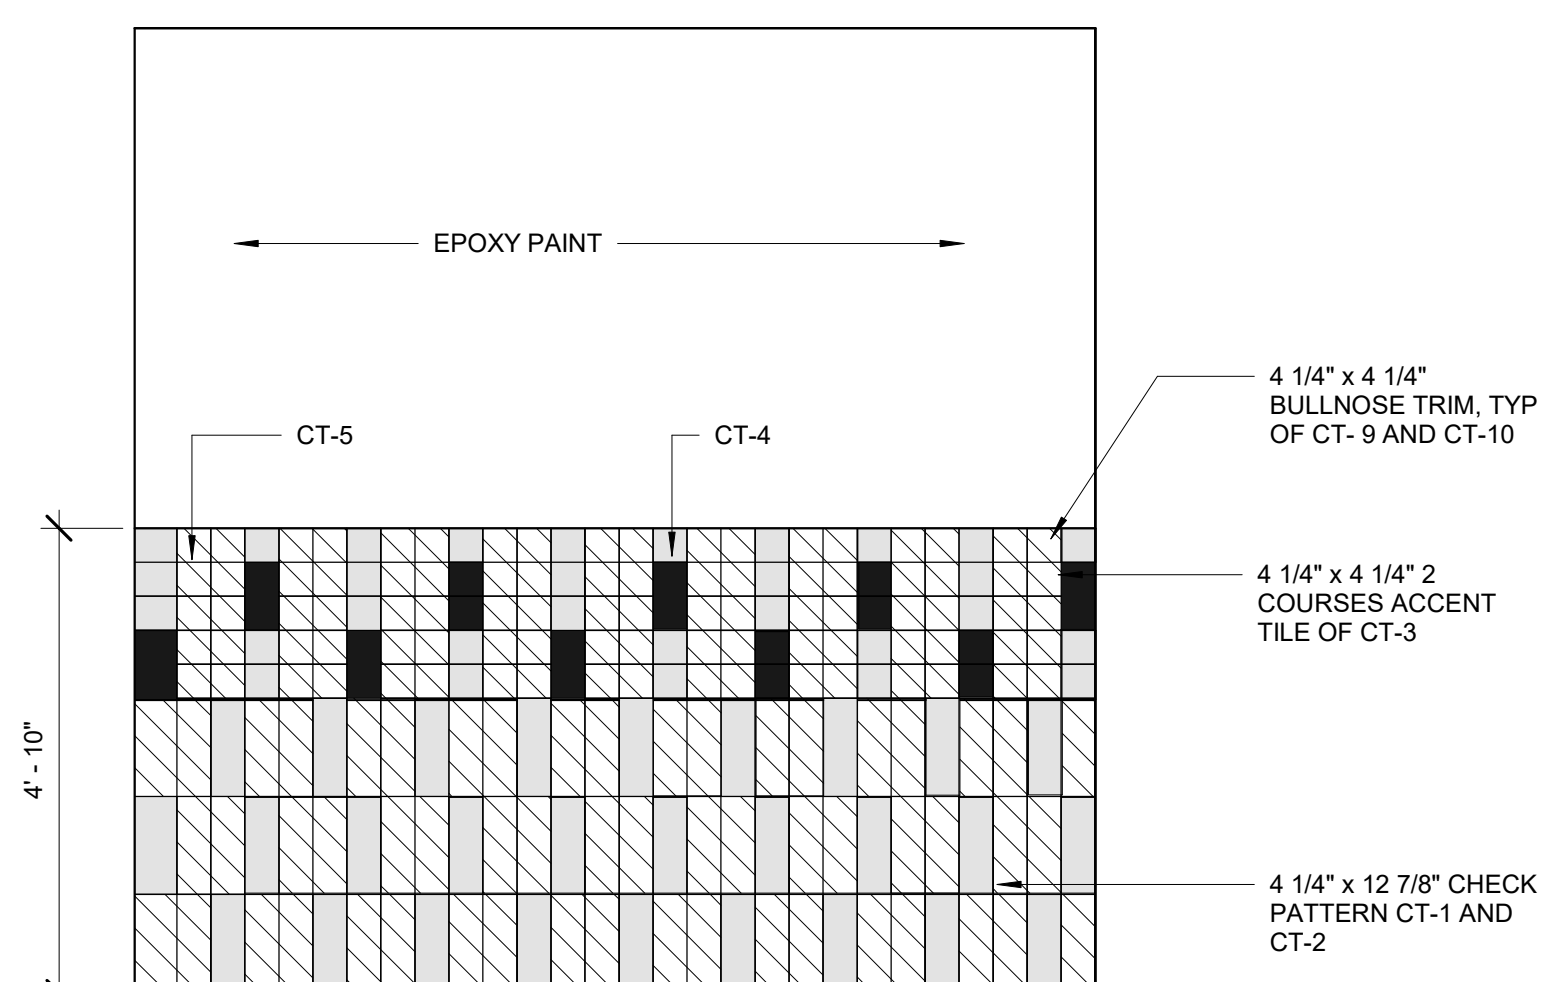

1 FIRST FLOOR CORRIDOR CERAMIC TILE CTP-1
1/2" = 1'-0"

CERAMIC TILE LEGEND
DALTILE 4 1/4" X 12 7/8" CERAMIC
CT-1 = MATTE SUEDE GRAY 0782
CT-2 = SUEDE GRAY 0182

DALTILE 4 1/4" X 8 1/4" CERAMIC TILE
CT-3 = ORANGE BURST 1097
CT-6 = MUSTARD 1012
CT-7 = GARDEN SPOT 0141
CT-8 = EMERALD 0115

DALTILE 4 1/4" X 4 1/4" CERAMIC TILE
CT-4 = SUEDE GRAY 0182
CT-5 = MATTE SUEDE GRAY 0782
CT-6 = MUSTARD 1012
CT-7 = GARDEN SPOT 0141
CT-8 = EMERALD 0115
CT-9 = MATTE SUEDE GRAY 0782
CT-10 = SUEDE GRAY 0182

DALTILE 4 1/4" X 12 7/8" CERAMIC
CT-11 = MATTE URBAN PUTTY 0781
CT-12 = WHITE 0100
CT-13 = BLACK K111
CT-14 = MATTE ARCHITECTURAL GRAY 0709
CT-15 =
CT-16 =


NOTE: ALL PRELIMINARY COLOR SELECTIONS
UPON APPROVAL DURING CONSTRUCTION.

CERAMIC TILE
1/4" = 1'-0"

© COPYRIGHT 2021 DRUMMEYS ROSANE ANDERSON, INC.

MSBA DESIGN
DEVELOPMENT
SUBMISSION



August 4th, 2022

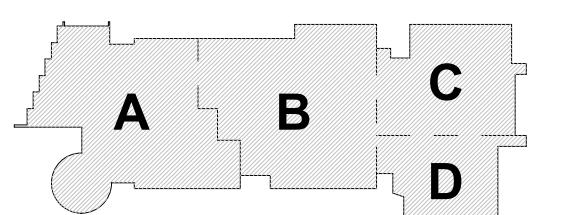

KEY PLAN

PROJECT NORTH

MAGNETIC NORTH

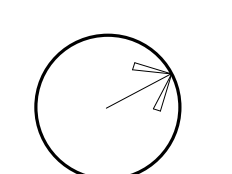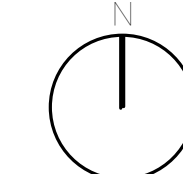

**CERAMIC TILES
PATTERN**

Scale: As indicated

Job No.: 20202

Drawn By: DRA

Date: August 4th, 2022

AF1-8-1