

TYPICAL PARTITION TYPES

GWB PARTITIONS: *GWB UNLESS NOTED OTHERWISE, STUD SPACING 16" O.C. MAX U.N.O.

04E UL DESIGN NA NON-BEARING PARTITION 0-HOUR RATED 8" GWB ON 3 5/8" METAL STUDS WITH 5" ACOUSTICAL BATT 5/8" GWB SEE DETAIL 1A/1-0-0	04B UL DESIGN NA NON-BEARING PARTITION 0-HOUR RATED (2) LAYERS OF 5/8" GWB ON 3 5/8" METAL STUDS WITH 5" ACOUSTICAL BATT (2) LAYERS OF 5/8" GWB SEE DETAIL 4A/1-0-0	04E UL DESIGN NA NON-BEARING PARTITION 0-HOUR RATED 8" GWB ON 6" METAL STUDS WITH 5" ACOUSTICAL BATT 5/8" GWB SEE DETAIL 1A/1-0-0
06B UL DESIGN NA NON-BEARING PARTITION 0-HOUR RATED (2) LAYERS OF 5/8" GWB ON 6" METAL STUDS WITH 5" ACOUSTICAL BATT 5/8" GWB SEE DETAIL 4A/1-0-0	06B UL DESIGN NA NON-BEARING PARTITION 0-HOUR RATED (2) LAYERS OF 5/8" GWB ON 6" METAL STUDS WITH 5" ACOUSTICAL BATT (2) LAYERS OF 5/8" GWB SEE DETAIL 4A/1-0-0	06E UL DESIGN U407 NON-BEARING PARTITION 1-HOUR RATED (2) LAYERS OF 5/8" GWB ON 6" METAL STUDS WITH 5" ACOUSTICAL BATT (2) LAYERS OF 5/8" GWB SEE DETAIL 1A/1-0-0
06D UL DESIGN NA NON-BEARING PARTITION 0-HOUR RATED (2) LAYERS OF 5/8" GWB ON 6" METAL STUDS STAGGERED IN 6" METAL TRACK 5" ACOUSTICAL BATT (2) LAYERS OF 5/8" GWB SEE DETAIL 10A/1-0-0	06E UL DESIGN U407 NON-BEARING PARTITION 1-HOUR RATED (2) LAYERS OF 5/8" GWB ON 6" METAL STUDS AT 16" OC 5" ACOUSTICAL BATT 5/8" GWB SEE DETAIL 2A/1-0-0	06E UL DESIGN U412 NON-BEARING PARTITION 2-HOUR RATED (2) LAYERS OF 5/8" GWB ON 6" METAL STUDS WITH 5" ACOUSTICAL BATT 5/8" GWB SEE DETAIL 2A/1-0-0
08E UL DESIGN U412 NON-BEARING PARTITION 2-HOUR RATED (2) LAYERS OF 5/8" GWB ON 6" METAL STUDS WITH 5" ACOUSTICAL BATT (2) LAYERS OF 5/8" GWB SEE DETAIL 10A/1-0-0	08E UL DESIGN U412 NON-BEARING PARTITION 2-HOUR RATED (2) LAYERS OF 5/8" GWB ON 3 5/8" METAL STUDS WITH 3 1/2" ACOUSTICAL BATT (2) LAYERS OF 5/8" GWB SEE DETAIL 2A/1-0-0	

FURRING PARTITIONS: *GWB UNLESS NOTED OTHERWISE, STUD SPACING 16" O.C. MAX U.N.O.

F1B UL DESIGN NA NON-BEARING PARTITION 0-HOUR RATED 5/8" GWB ON 7/8" METAL FURRING CHANNELS SEE DETAIL 9A/1-0-0	F2B UL DESIGN NA NON-BEARING PARTITION 0-HOUR RATED 5/8" GWB ON 1 5/8" METAL STUDS SEE DETAIL 9A/1-0-0	F1E UL DESIGN NA NON-BEARING PARTITION 0-HOUR RATED 8" GWB ON 2 1/2" METAL STUDS SEE DETAIL 9A/1-0-0
F4B UL DESIGN NA NON-BEARING PARTITION 0-HOUR RATED 8" GWB ON 3 5/8" METAL STUDS SEE DETAIL 9A/1-0-0	F4B UL DESIGN NA NON-BEARING PARTITION 0-HOUR RATED (2) LAYERS OF 5/8" GWB ON 3 5/8" METAL STUDS SEE DETAIL 9A/1-0-0	F1E UL DESIGN NA NON-BEARING PARTITION 0-HOUR RATED 8" GWB ON 6" METAL STUDS SEE DETAIL 9A/1-0-0
F18A UL DESIGN NA NON-BEARING PARTITION 0-HOUR RATED (2) LAYERS OF 5/8" GWB ON 8" METAL STUDS SEE DETAIL 9A/1-0-0		


MASONRY PARTITIONS:

1B UL DESIGN NA NON-BEARING PARTITION 0-HOUR RATED 1 5/8" UNRATED CMU SEE DETAIL 5A/1-0-0	4B UL DESIGN NA NON-BEARING PARTITION 0-HOUR RATED 3 5/8" UNRATED CMU SEE DETAIL 5A/1-0-0	4B UL DESIGN NA NON-BEARING PARTITION 0-HOUR RATED 5 5/8" UNRATED CMU SEE DETAIL 5A/1-0-0
4B UL DESIGN NA NON-BEARING PARTITION 0-HOUR RATED 7 5/8" UNRATED CMU SEE DETAIL 5A/1-0-0	5B UL DESIGN NA NON-BEARING PARTITION 0-HOUR RATED 7 5/8" UNRATED CMU GROUT SOLID SEE DETAIL 5A/1-0-0	4E UL DESIGN NA NON-BEARING PARTITION 0-HOUR RATED 5 5/8" UNRATED CMU SEE DETAIL 5A/1-0-0
4E UL DESIGN U905 NON-BEARING PARTITION OR BEARING PARTITION 2-HOUR RATED 1 5/8" CMU, RATED D-2 SEE DETAIL 6A/1-0-0	0E UL DESIGN NA NON-BEARING PARTITION 0-HOUR RATED 11 5/8" UNRATED CMU SEE DETAIL 5A/1-0-0	0E UL DESIGN U905 (REF. 2-HOURS) NON-BEARING PARTITION OR BEARING PARTITION 1-HOUR RATED 7 5/8" CMU, RATED D-2 SEE DETAIL 6A/1-0-0
0E UL DESIGN U905 (REF. 2-HOURS) NON-BEARING PARTITION OR BEARING PARTITION 2-HOUR RATED 11 5/8" CMU, RATED D-2 SEE DETAIL 6A/1-0-0		


SHAFT WALL PARTITIONS:

04E UL DESIGN U415 1-HOUR RATED 1" GYPSUM LINER PANEL 6" C-H TYPE STUD 26 GA 4" ACOUSTICAL BATT 2 LAYERS OF 5/8" GWB SEE DETAIL 7A/1-0-0	0E UL DESIGN U415 2-HOUR RATED 1" GYPSUM LINER PANEL 6" C-H TYPE STUD 26 GA 5 1/2" ACOUSTICAL BATT 2 LAYERS OF 5/8" GWB SEE DETAIL 7A/1-0-0
--	---


© COPYRIGHT 2022 DRUMME ROSANE ANDERSON, INC.

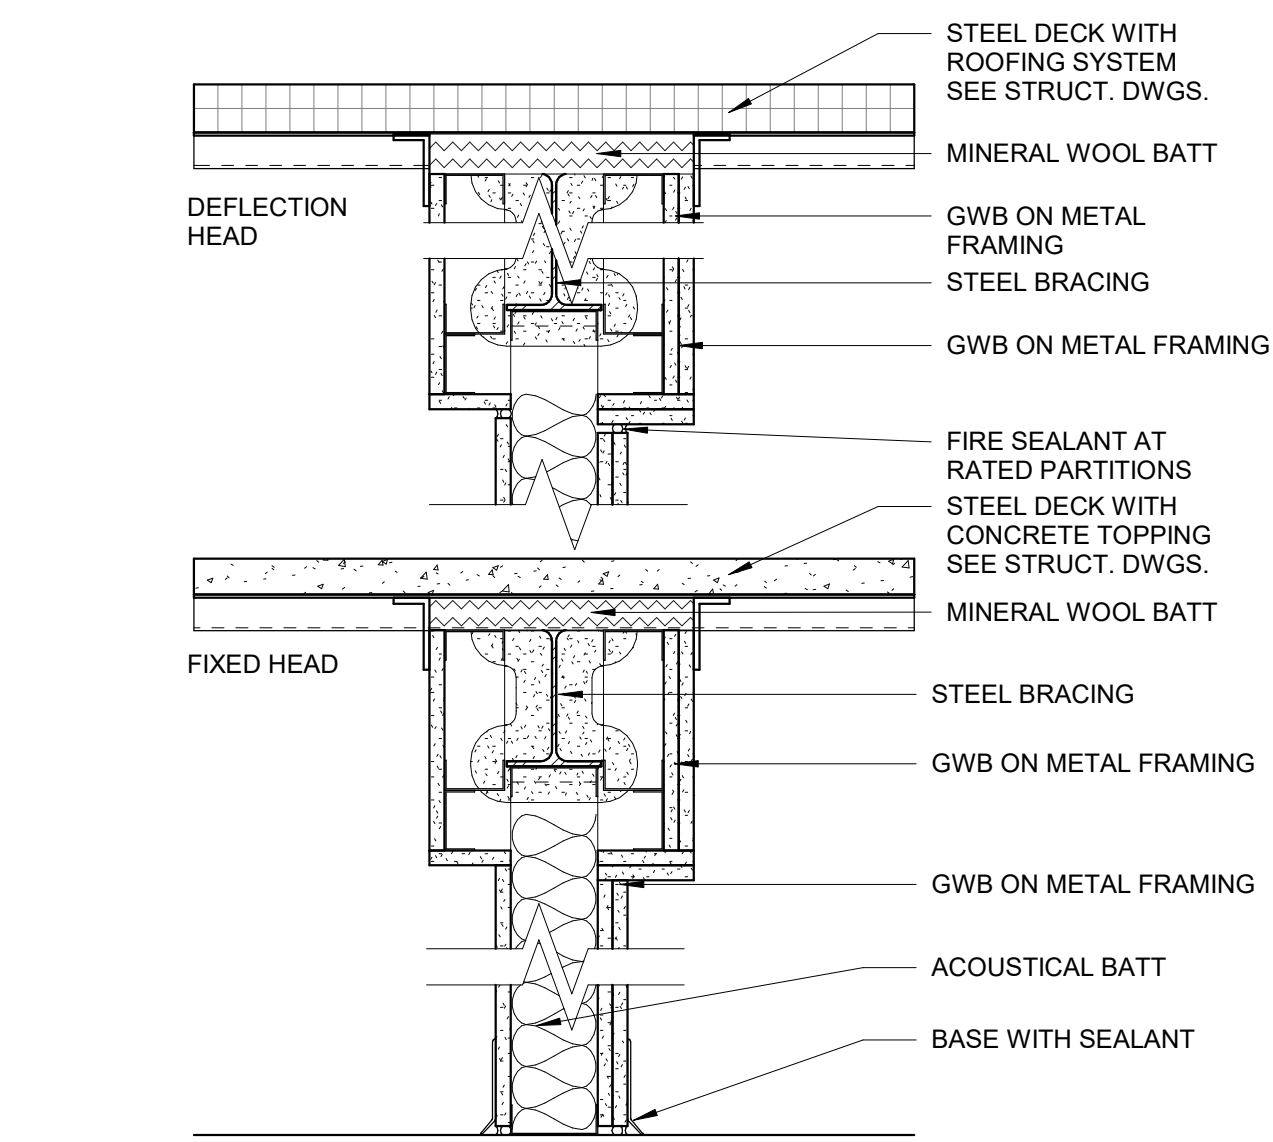


8 GWB - 0,1 & 2-HOUR
1 1/2" = 1'-0"

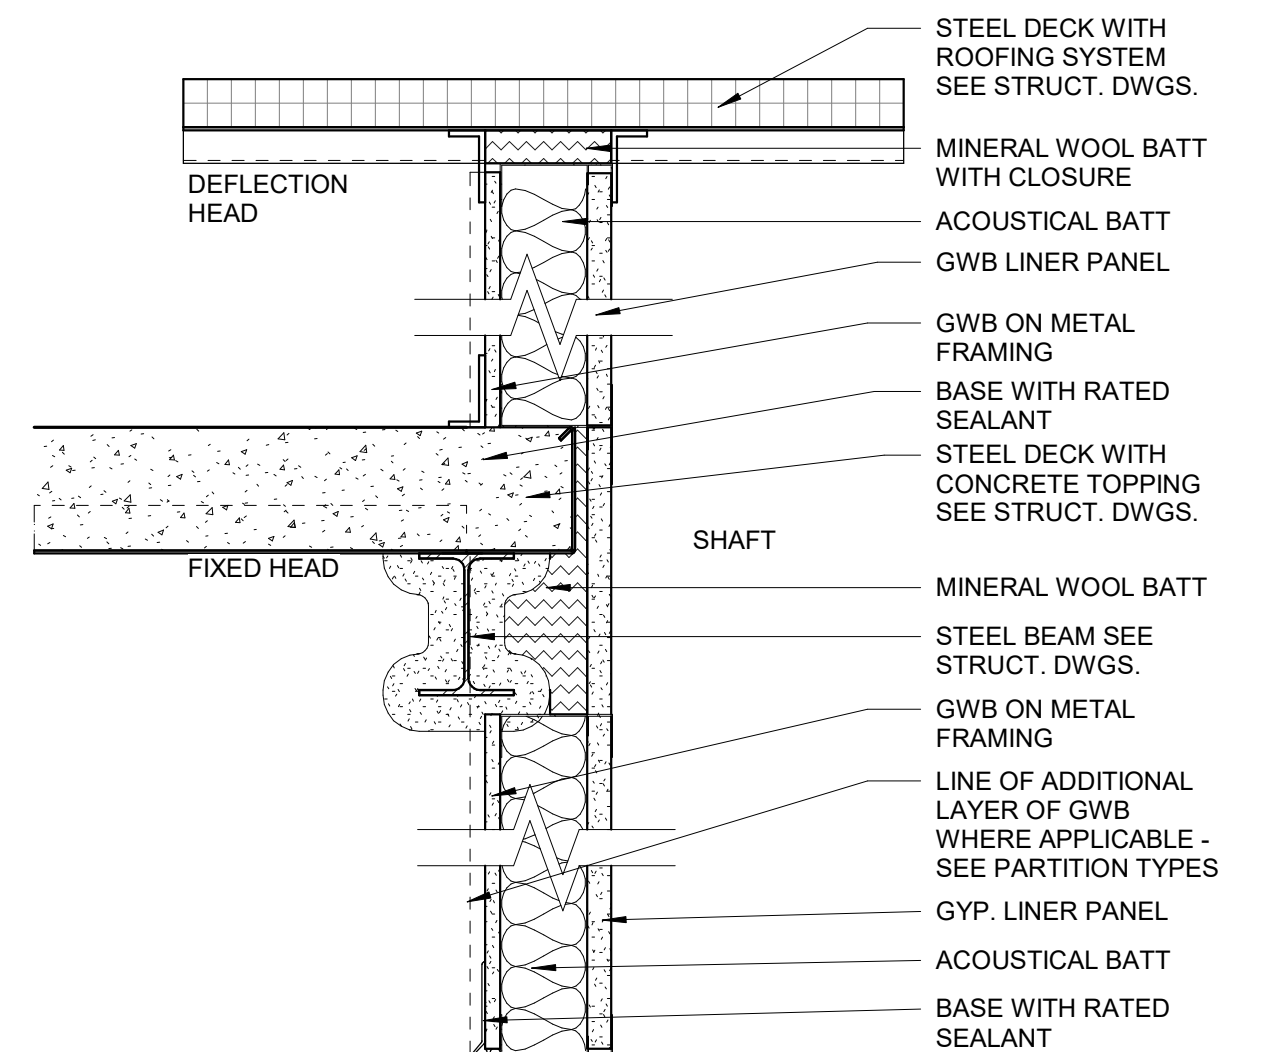


7 SHAFTWALL - 1,2&3 HR
1 1/2" = 1'-0"

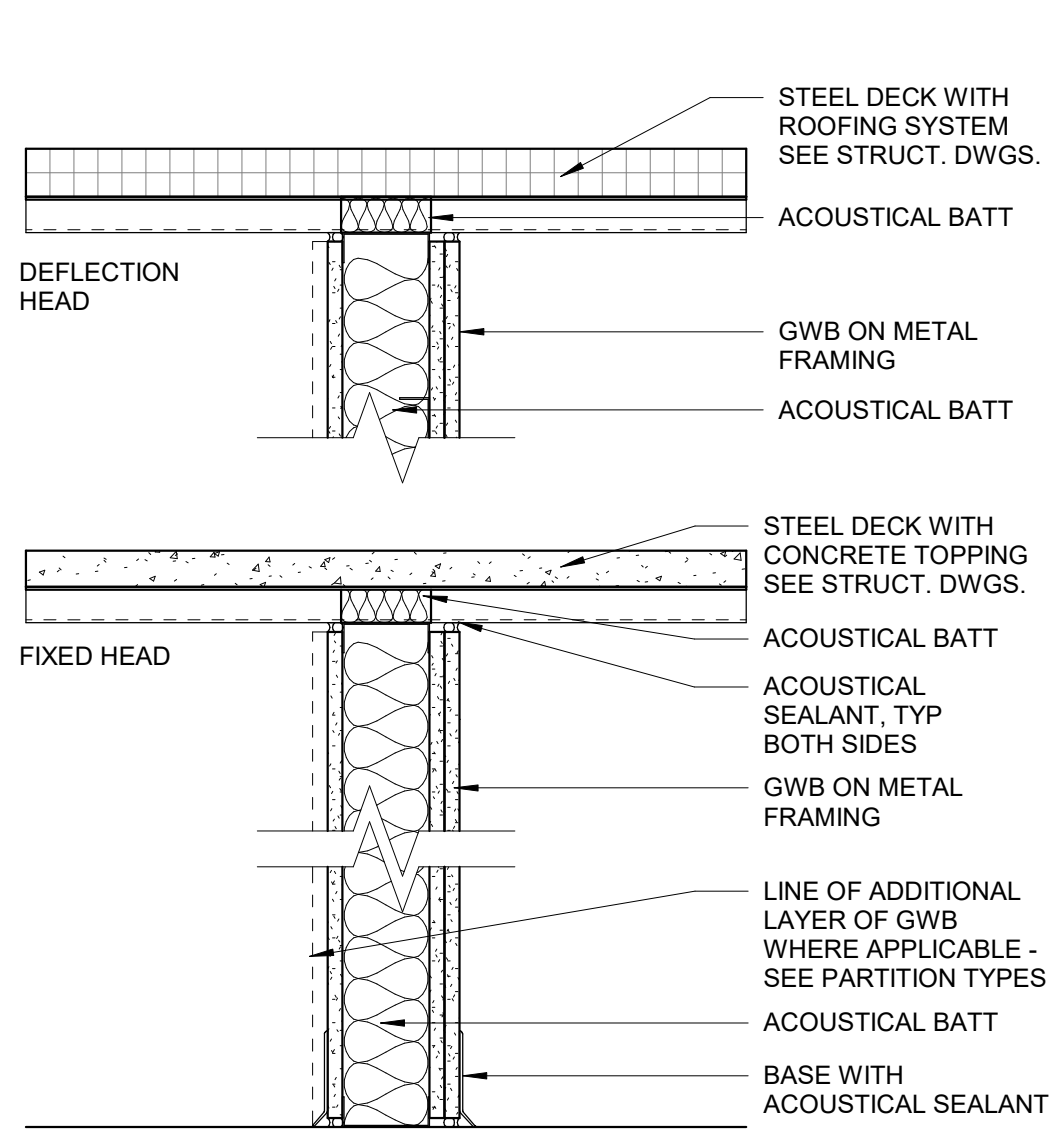


4 GWB - 0-HOUR
1 1/2" = 1'-0"

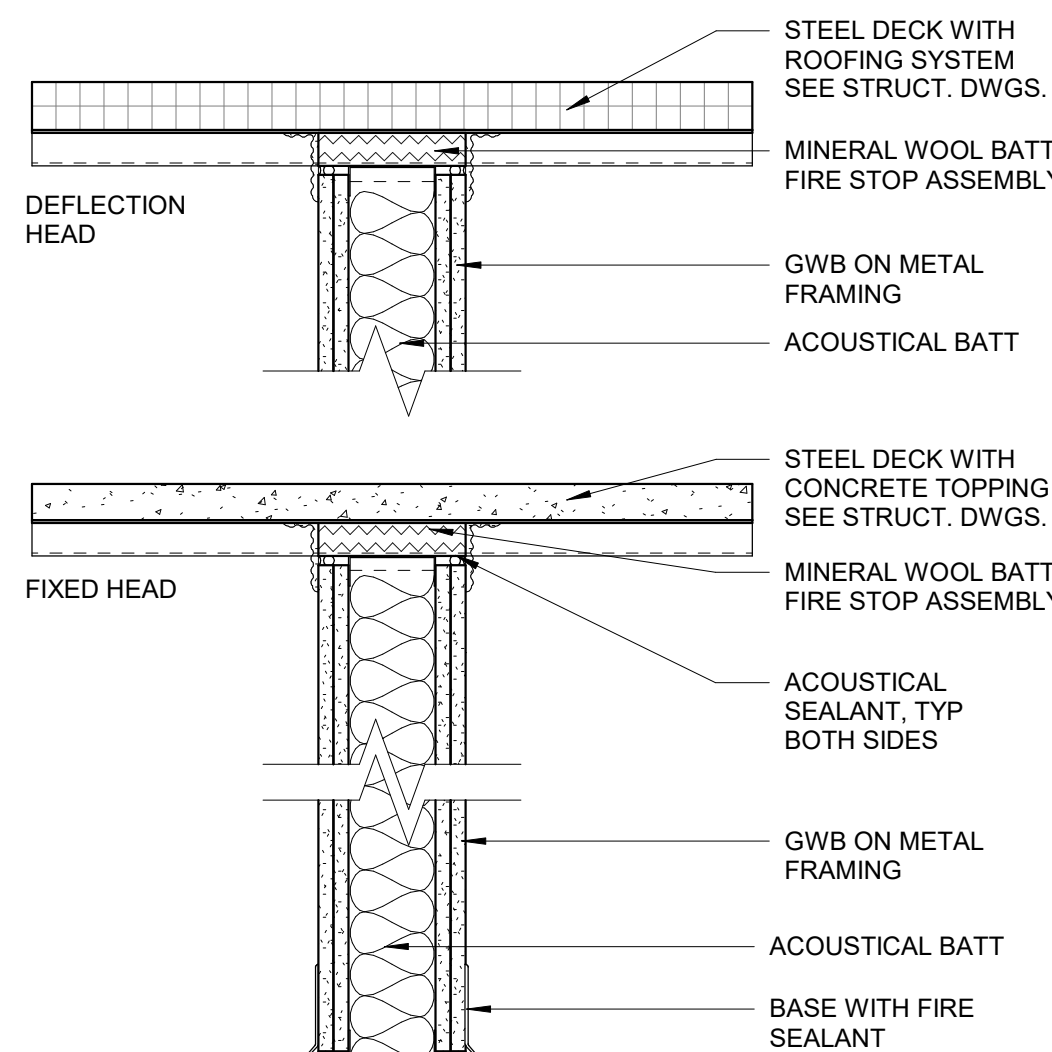


3 GWB - 2-HOUR
1 1/2" = 1'-0"

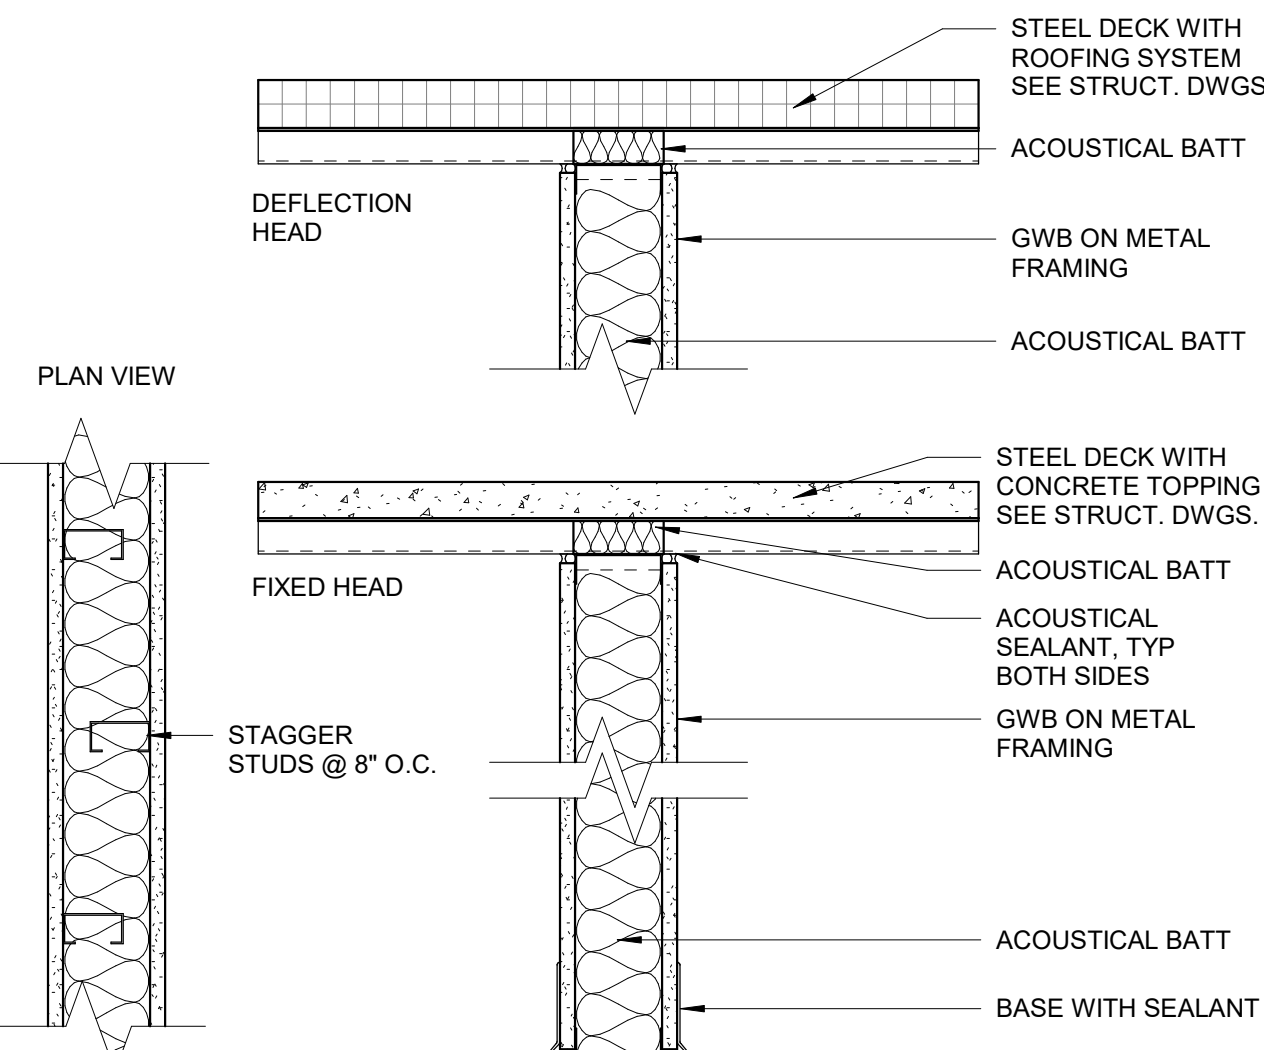


9 GWB - 0-HOUR
1 1/2" = 1'-0"

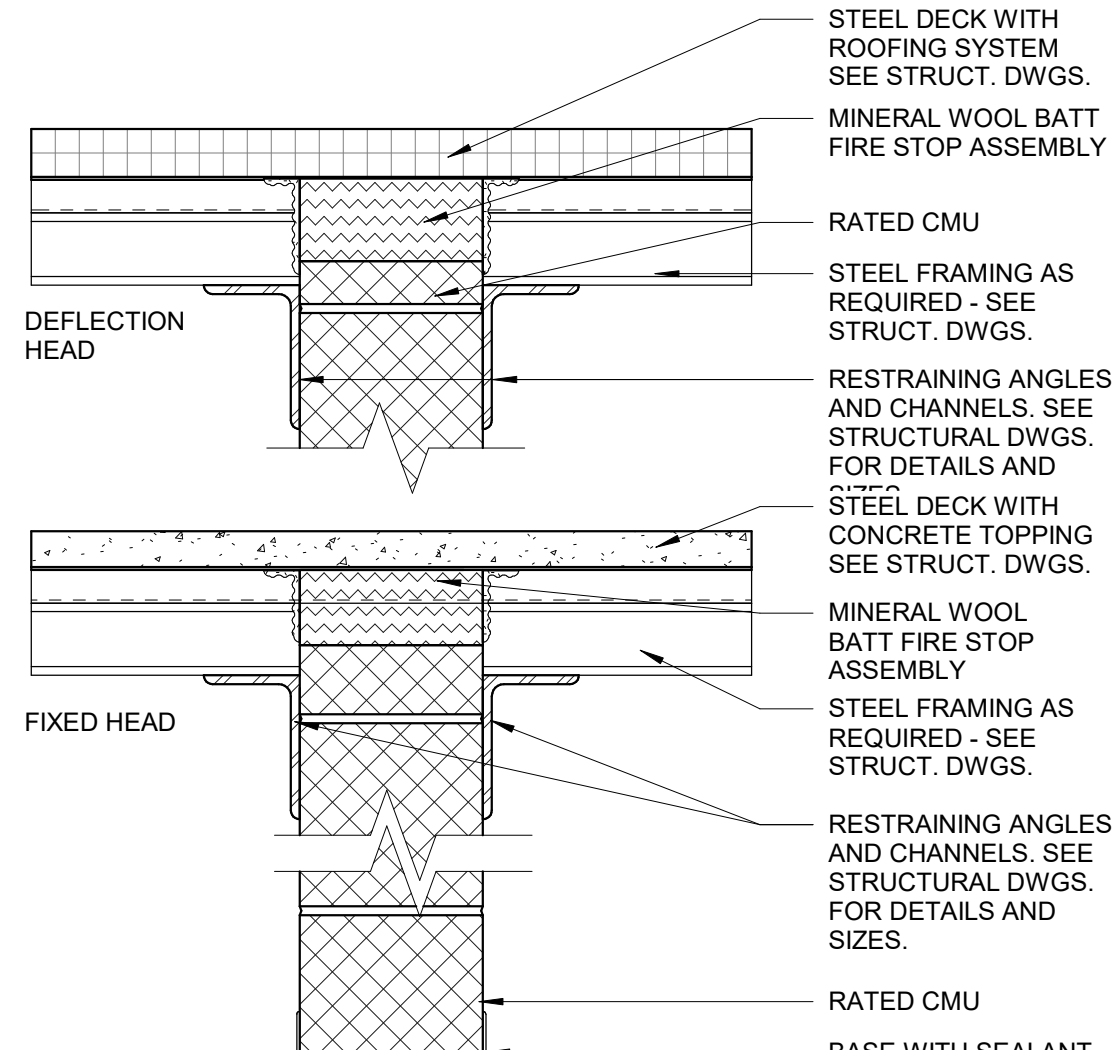


6 CMU - 1,2&3 HR
1 1/2" = 1'-0"

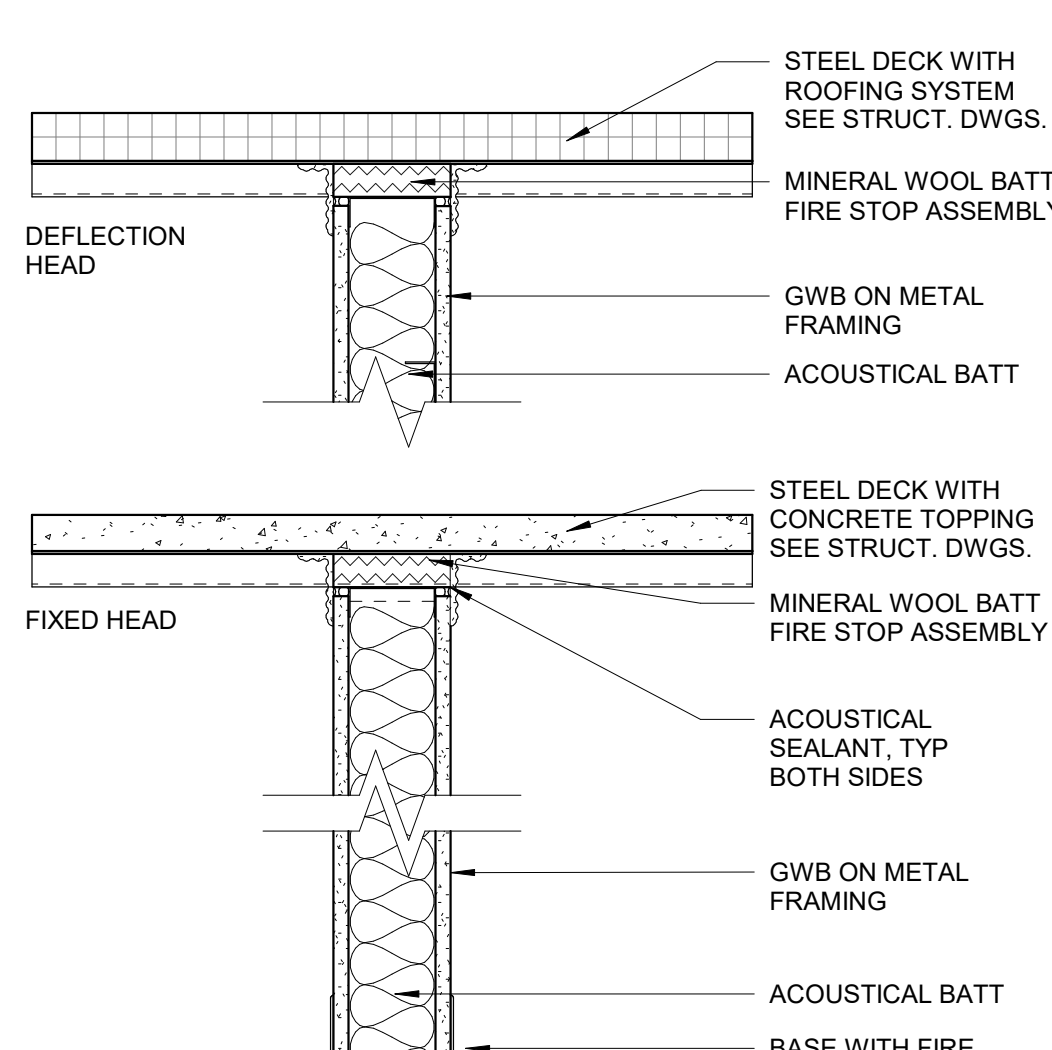


2 GWB - 1-HOUR
1 1/2" = 1'-0"

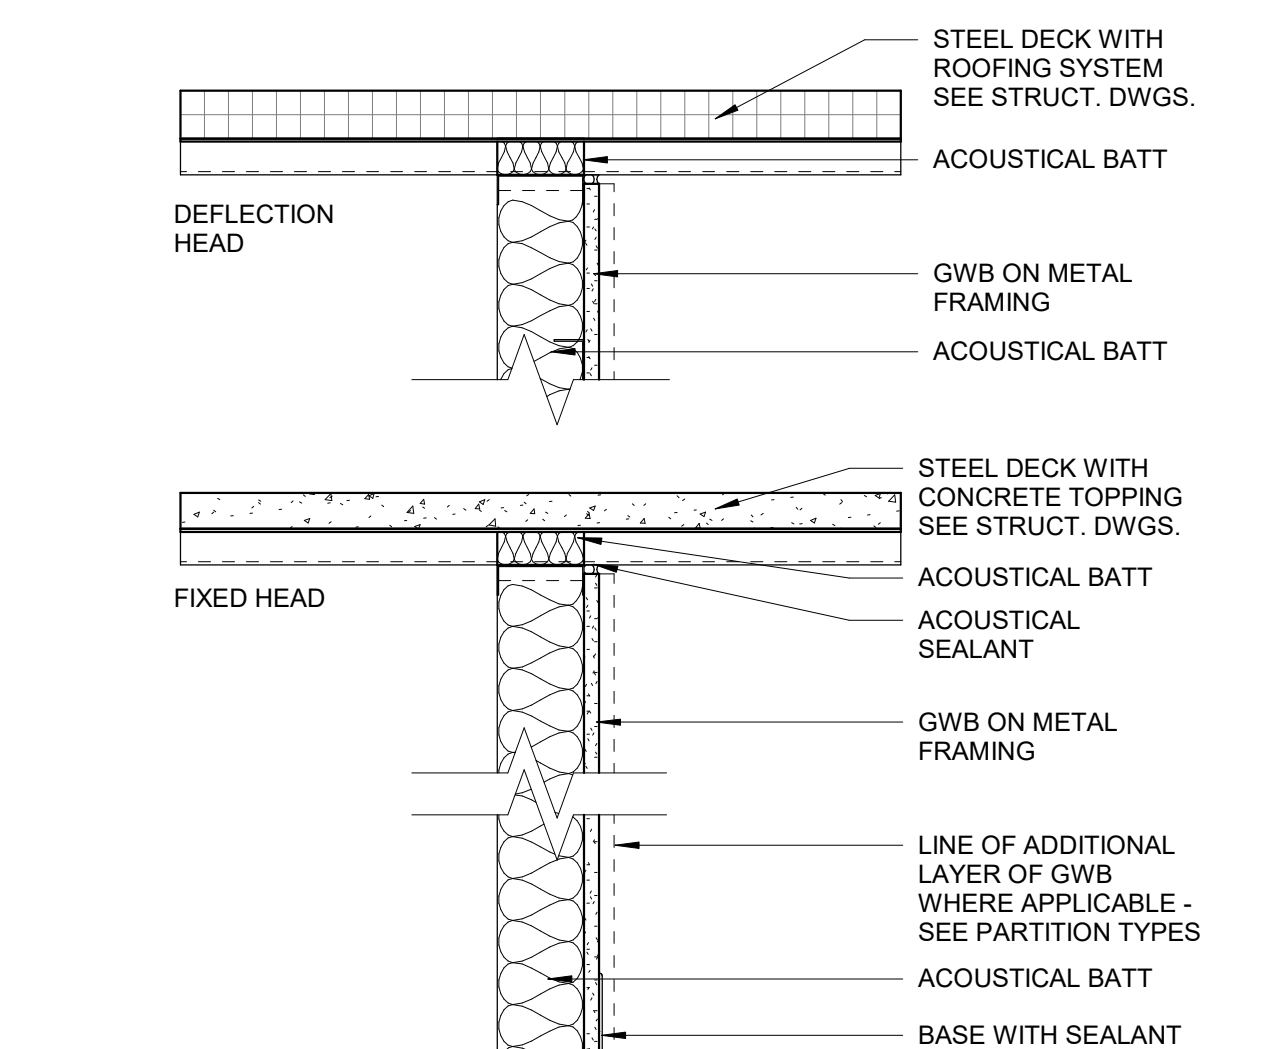

10 GWB - 0-HOUR
1 1/2" = 1'-0"

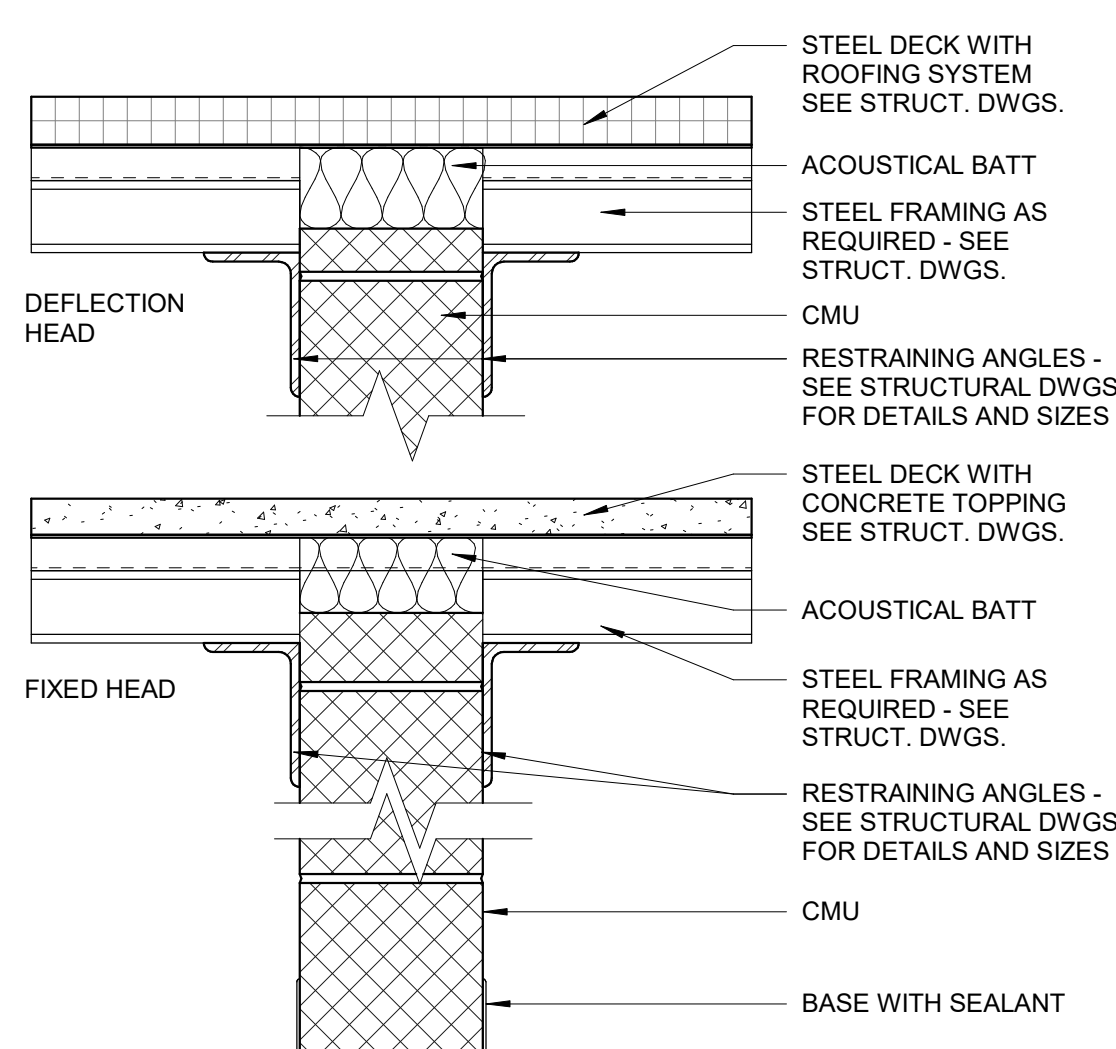

5 CMU - 0 HR
1 1/2" = 1'-0"

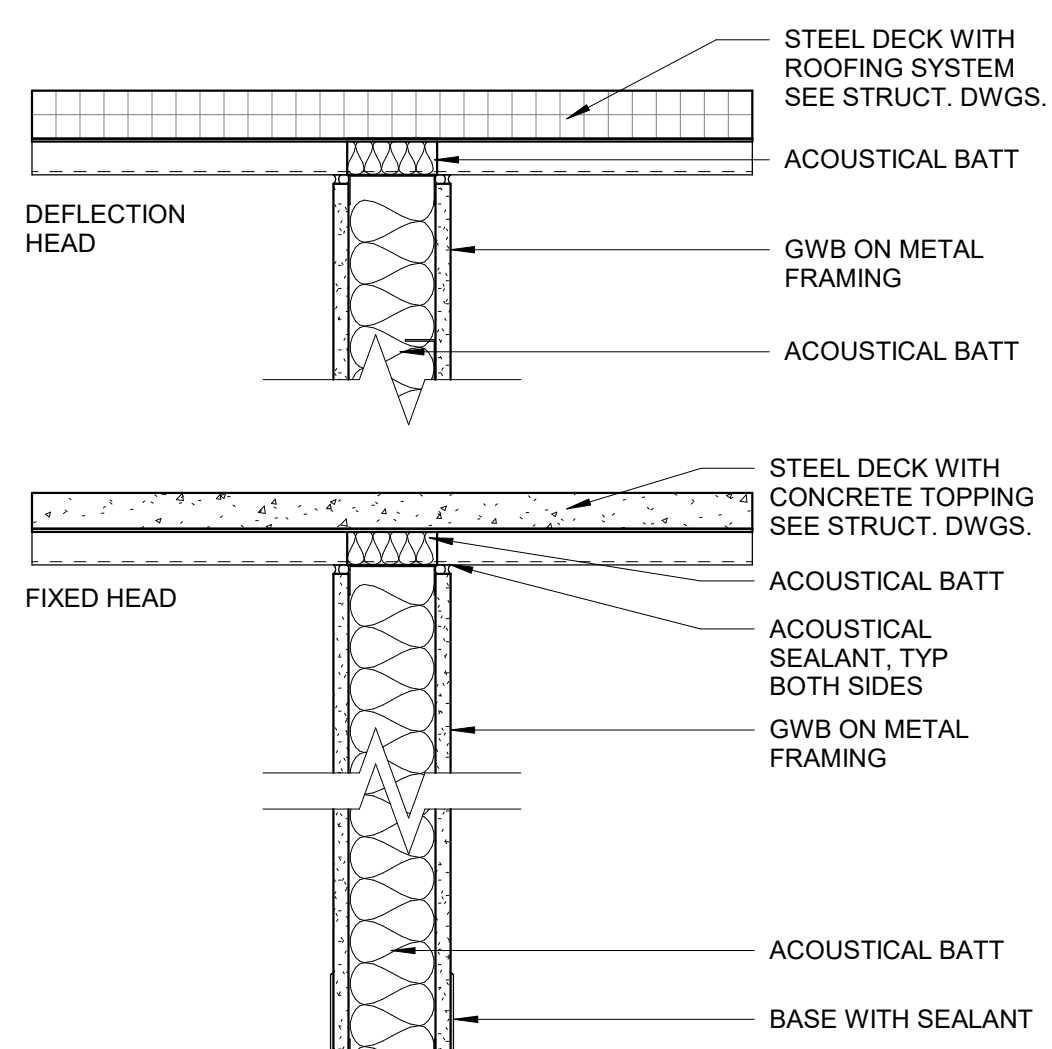


1 GWB - 0-HOUR
1 1/2" = 1'-0"


GENERAL NOTES - PARTITION TYPES:

- ALL PARTITION TO BE TYPE 90.0 UNLESS NOTED OTHERWISE OR WHERE FIRE RATING CONSTRUCTION IS INDICATED.
- PROVIDE CEMENTITIOUS TILE BACKER BOARD AT ALL TILED WALLS UNLESS NOTED OTHERWISE.
- PROVIDE RUBBER WALL BASE TRIM AT ALL PARTITIONS UNLESS NOTED OTHERWISE.
- PROVIDE STEEL ANGLE RESTRAINTS AND ASSOCIATED STEEL CHANNELS AT TOP OF ALL INTERIOR CMU PARTITION AND WALLS. ALL ANGLES AND CHANNELS ARE TO BE FURNISHED AND INSTALLED BY METAL FABRICATORS (SUB-OR CONTRACTOR). SEE STRUCTURAL DRAWINGS FOR SIZE AND DETAILS.
- RATED WALLS WITH U.L. DESIGN NUMBERS INCLUDE REQUIREMENTS INDICATED THE U.L. DIRECTORY AND IN THE PROJECT MANUAL, WHICH MAY NOT BE REPRESENTED IN THE PARTITION TYPE DETAILS WHICH MAY SHOW ONLY PRINCIPLE COMPONENTS AND REQUIREMENTS.
- RATED PARTITIONS SHALL HAVE U.L. HEAD DESIGN, SEALANT AND FILL MATERIAL OF THE SAME RATING.
- FINISHES APPLIED TO PARTITIONS ARE INDICATED IN THE ROOM FINISH SCHEDULE, INTERIOR ELEVATIONS, WALL FINISHES PLANS, AND ELSEWHERE.
- TERMINATE RATED AND UNRATED GWB PARTITIONS AT UNDERSIDE OF FLOOR DECKS AND ROOF DECKS.
- ALL MATERIALS AND COMPONENTS SHOWN IN PARTITION DETAILS OR INDICATED IN SCHEDULES OCCUR ON ALL SIDES OF PARTITIONS UNLESS INDICATED OTHERWISE.
- ALL MATERIALS AND COMPONENTS SHOWN IN PARTITION DETAILS OR INDICATED IN SCHEDULES OCCUR ON ALL SIDES OF PARTITIONS UNLESS INDICATED OTHERWISE.
- SEE STRUCTURAL DRAWINGS FOR LOCATIONS OF BEARING PARTITIONS, SHEAR WALLS, AND OTHER MASONRY PARTITIONS AND WALLS WITH REINFORCING AND OTHER SPECIAL REQUIREMENTS.
- SEE STRUCTURAL DRAWINGS AND PROJECT MANUAL FOR REINFORCING DETAILS AND REINFORCING REQUIREMENTS.
- AT ALL STEEL STUD AND LGMF PARTITIONS PROVIDE FRAMING MEMBERS AT 16" O.C. MAXIMUM.
- AT ALL STEEL STUD AND LGMF PARTITIONS PROVIDE FRAMING TRACK AS REQUIRED AT HEADS AND SILLS.
- AT ALL STEEL STUD AND LGMF PARTITIONS PROVIDE DEFLECTION TRACK AT EXTERIOR WALLS, ROOF TERMINATIONS AND AS INDICATED ON PARTITION TYPE DETAILS.
- AT ALL STEEL STUD AND LGMF PARTITIONS PROVIDE REQUIRED FASTENERS.
- AT ALL STEEL STUD AND LGMF PARTITIONS PROVIDE BRACING AND FILL MATERIAL OF THE SAME RATING.
- AT ALL STEEL STUD AND LGMF PARTITIONS PROVIDE ALL OTHER FRAMING ACCESSORIES AS SHOWN, AND AS REQUIRED.
- COORDINATE STUD SPACING WITH MODULAR WALL FINISH MATERIAL FASTENING REQUIREMENTS.
- GWB AND WALL FINISH TO BE OMITTED ON UNEXPOSED SIDE OF UNRATED GYPSUM WALLBOARD PARTITIONS USED FOR CHASES, DUCTWORK ENCLOSURES, ETC.
- PROVIDE BLOCKING AS REQUIRED. COORDINATE BLOCKING REQUIREMENTS WITH ALL TRADES PRIOR TO CLOSING WALLS.
- PROVIDE GWB FIRE PROTECTION AT STRUCTURAL STEEL AS INDICATED IN THE ARCHITECTURAL DRAWINGS.

MSBA 60% CD
SUBMISSION
January 13th, 2023

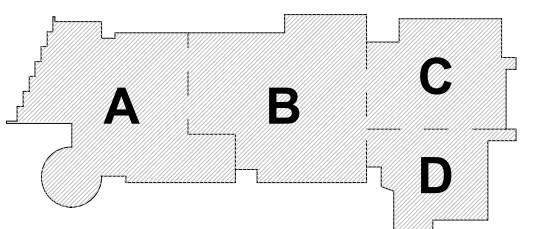

PROJECT NORTH
MAGNETIC NORTH

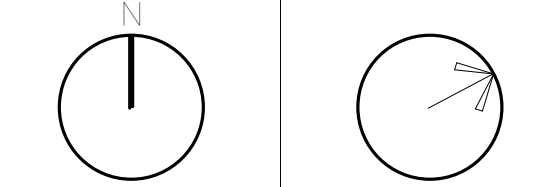


PARTITION
TYPES

Scale: As indicated
Job No.: 20202
Drawn By: DRA
Date: January 13th, 2023
Volume 3 of 4
A1-0-0


DRA

Drummeys Rosane Anderson, Inc.
225 Oakland Road
South Windsor, CT 06074
260 Charles Street
Studio 300
Waltham, MA 02453
Tel: 617.964.1000
www.dra-inc.com

**Northeast
Metropolitan
Regional
Vocational High
School**
100 Hemlock Road,
Wakefield, MA 01880

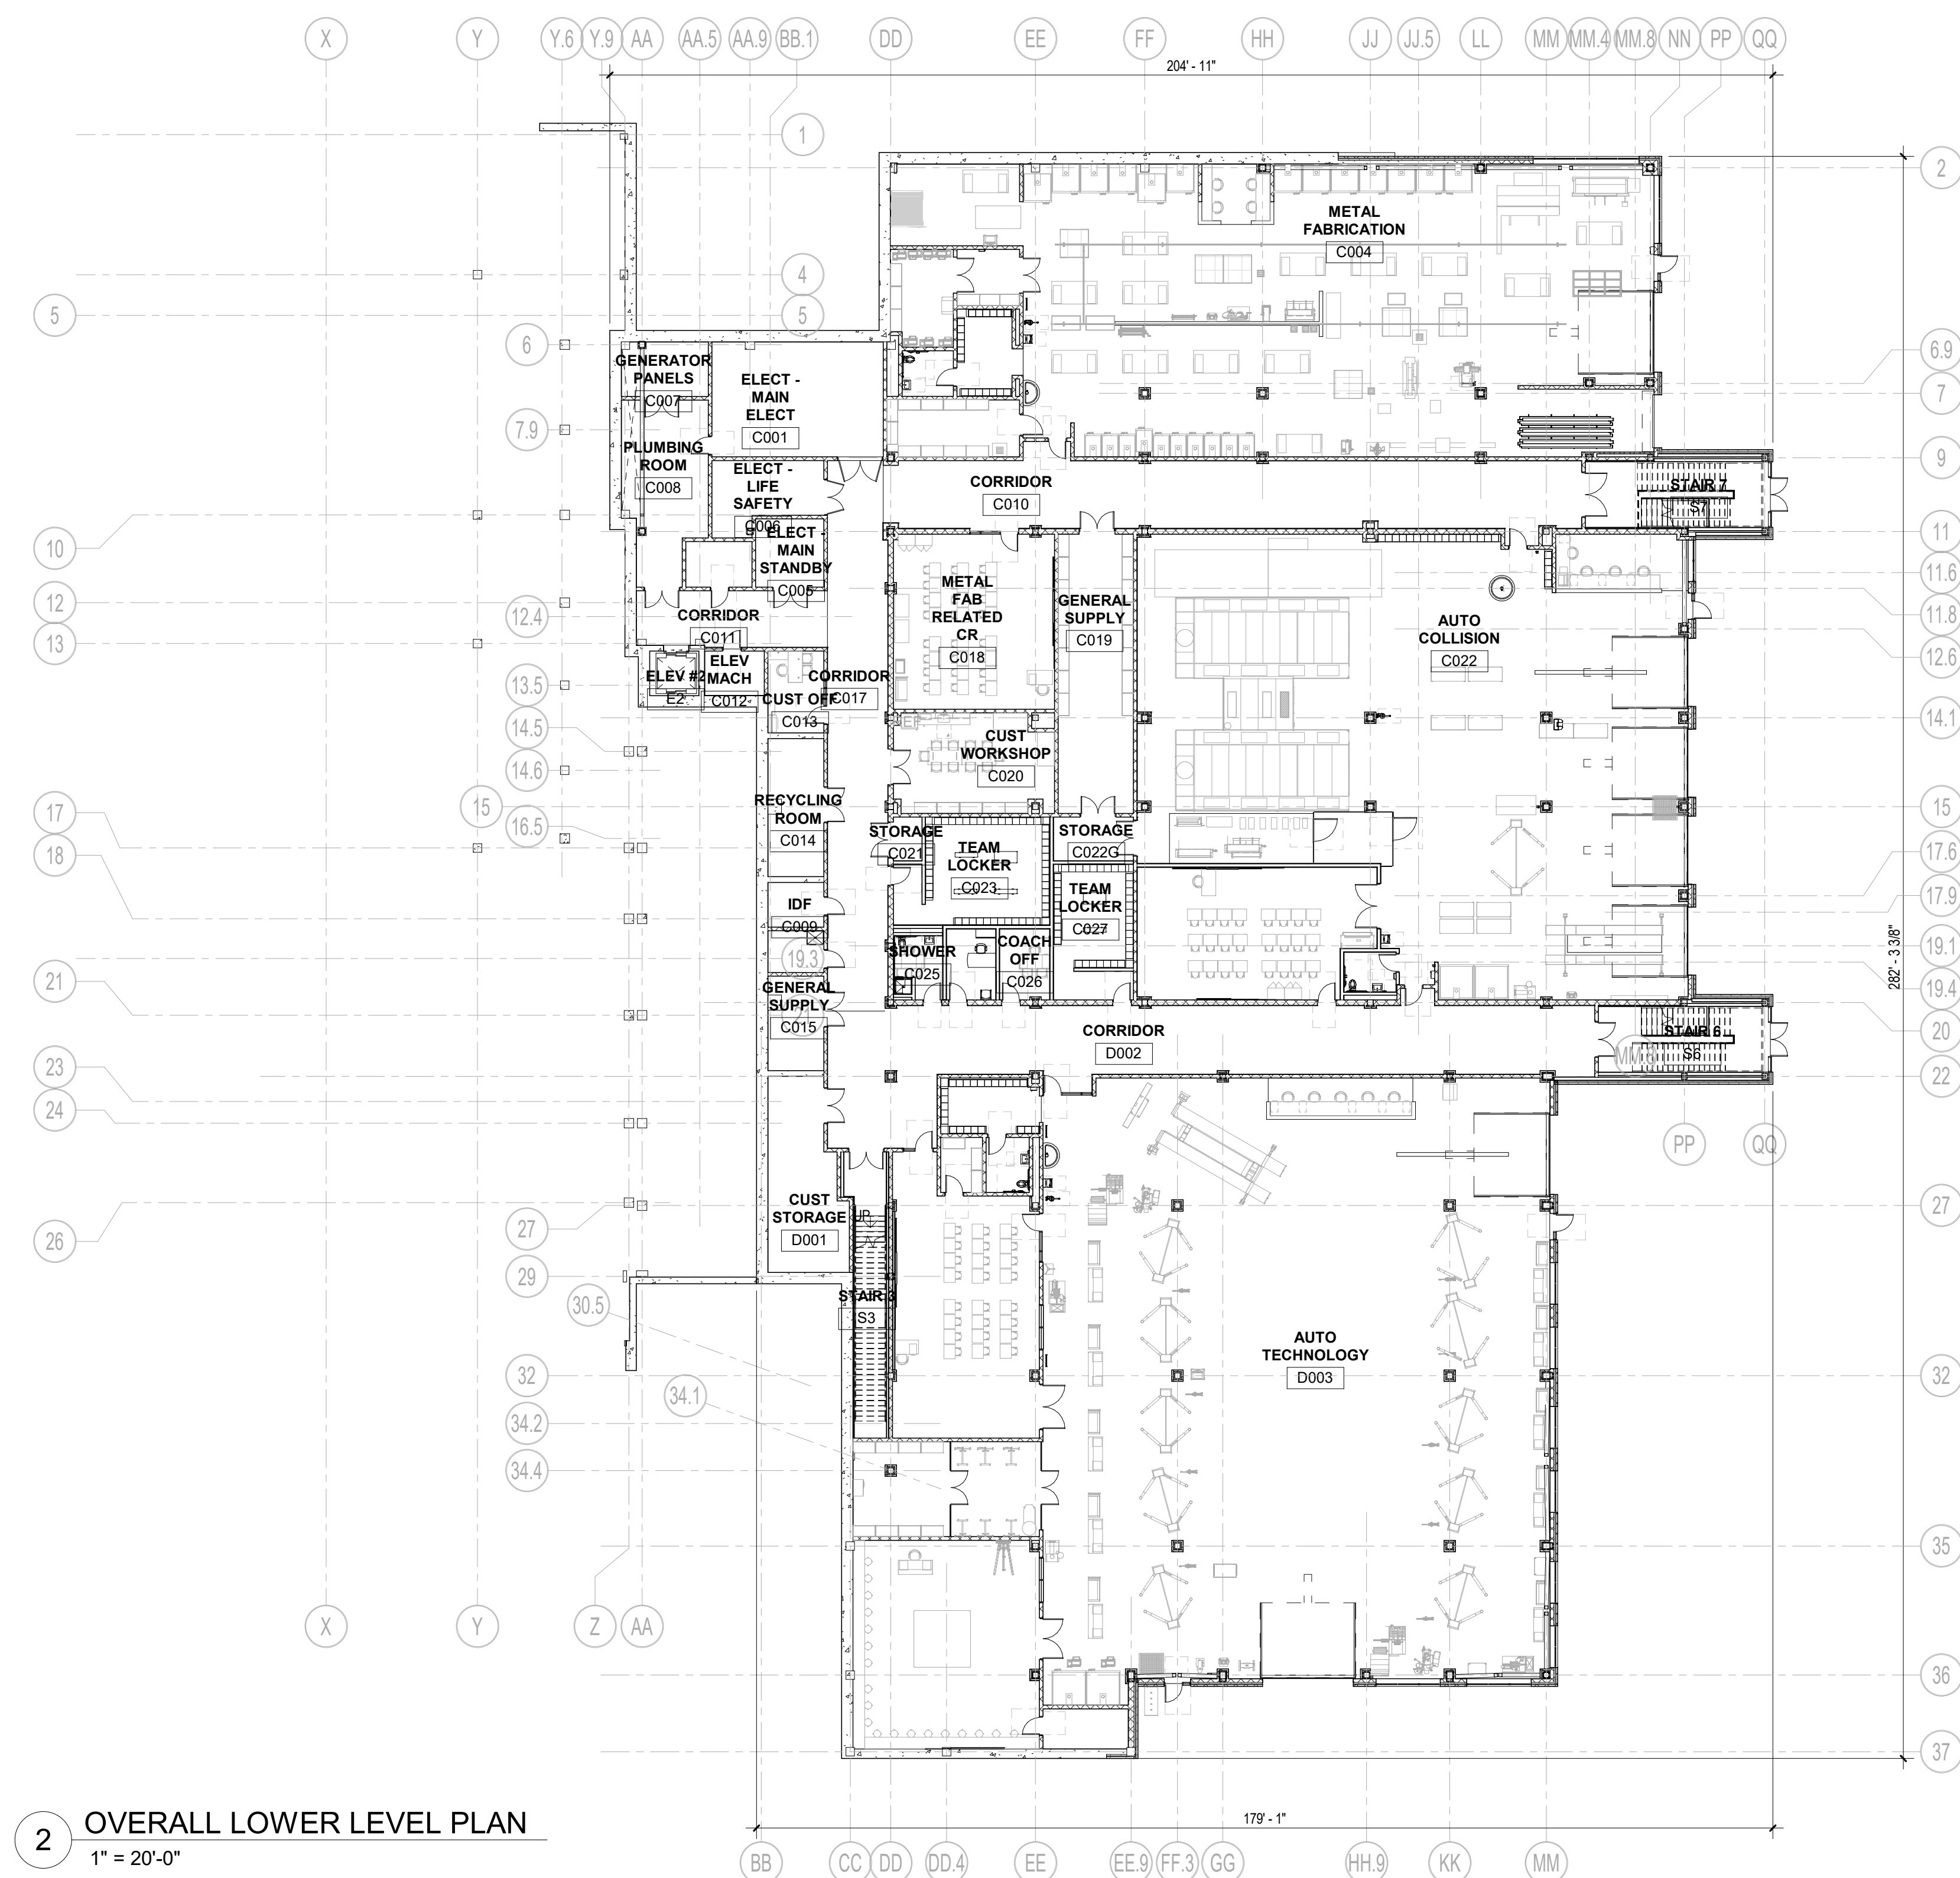


2 OVERALL LOWER LEVEL PLAN
1" = 20'-0"

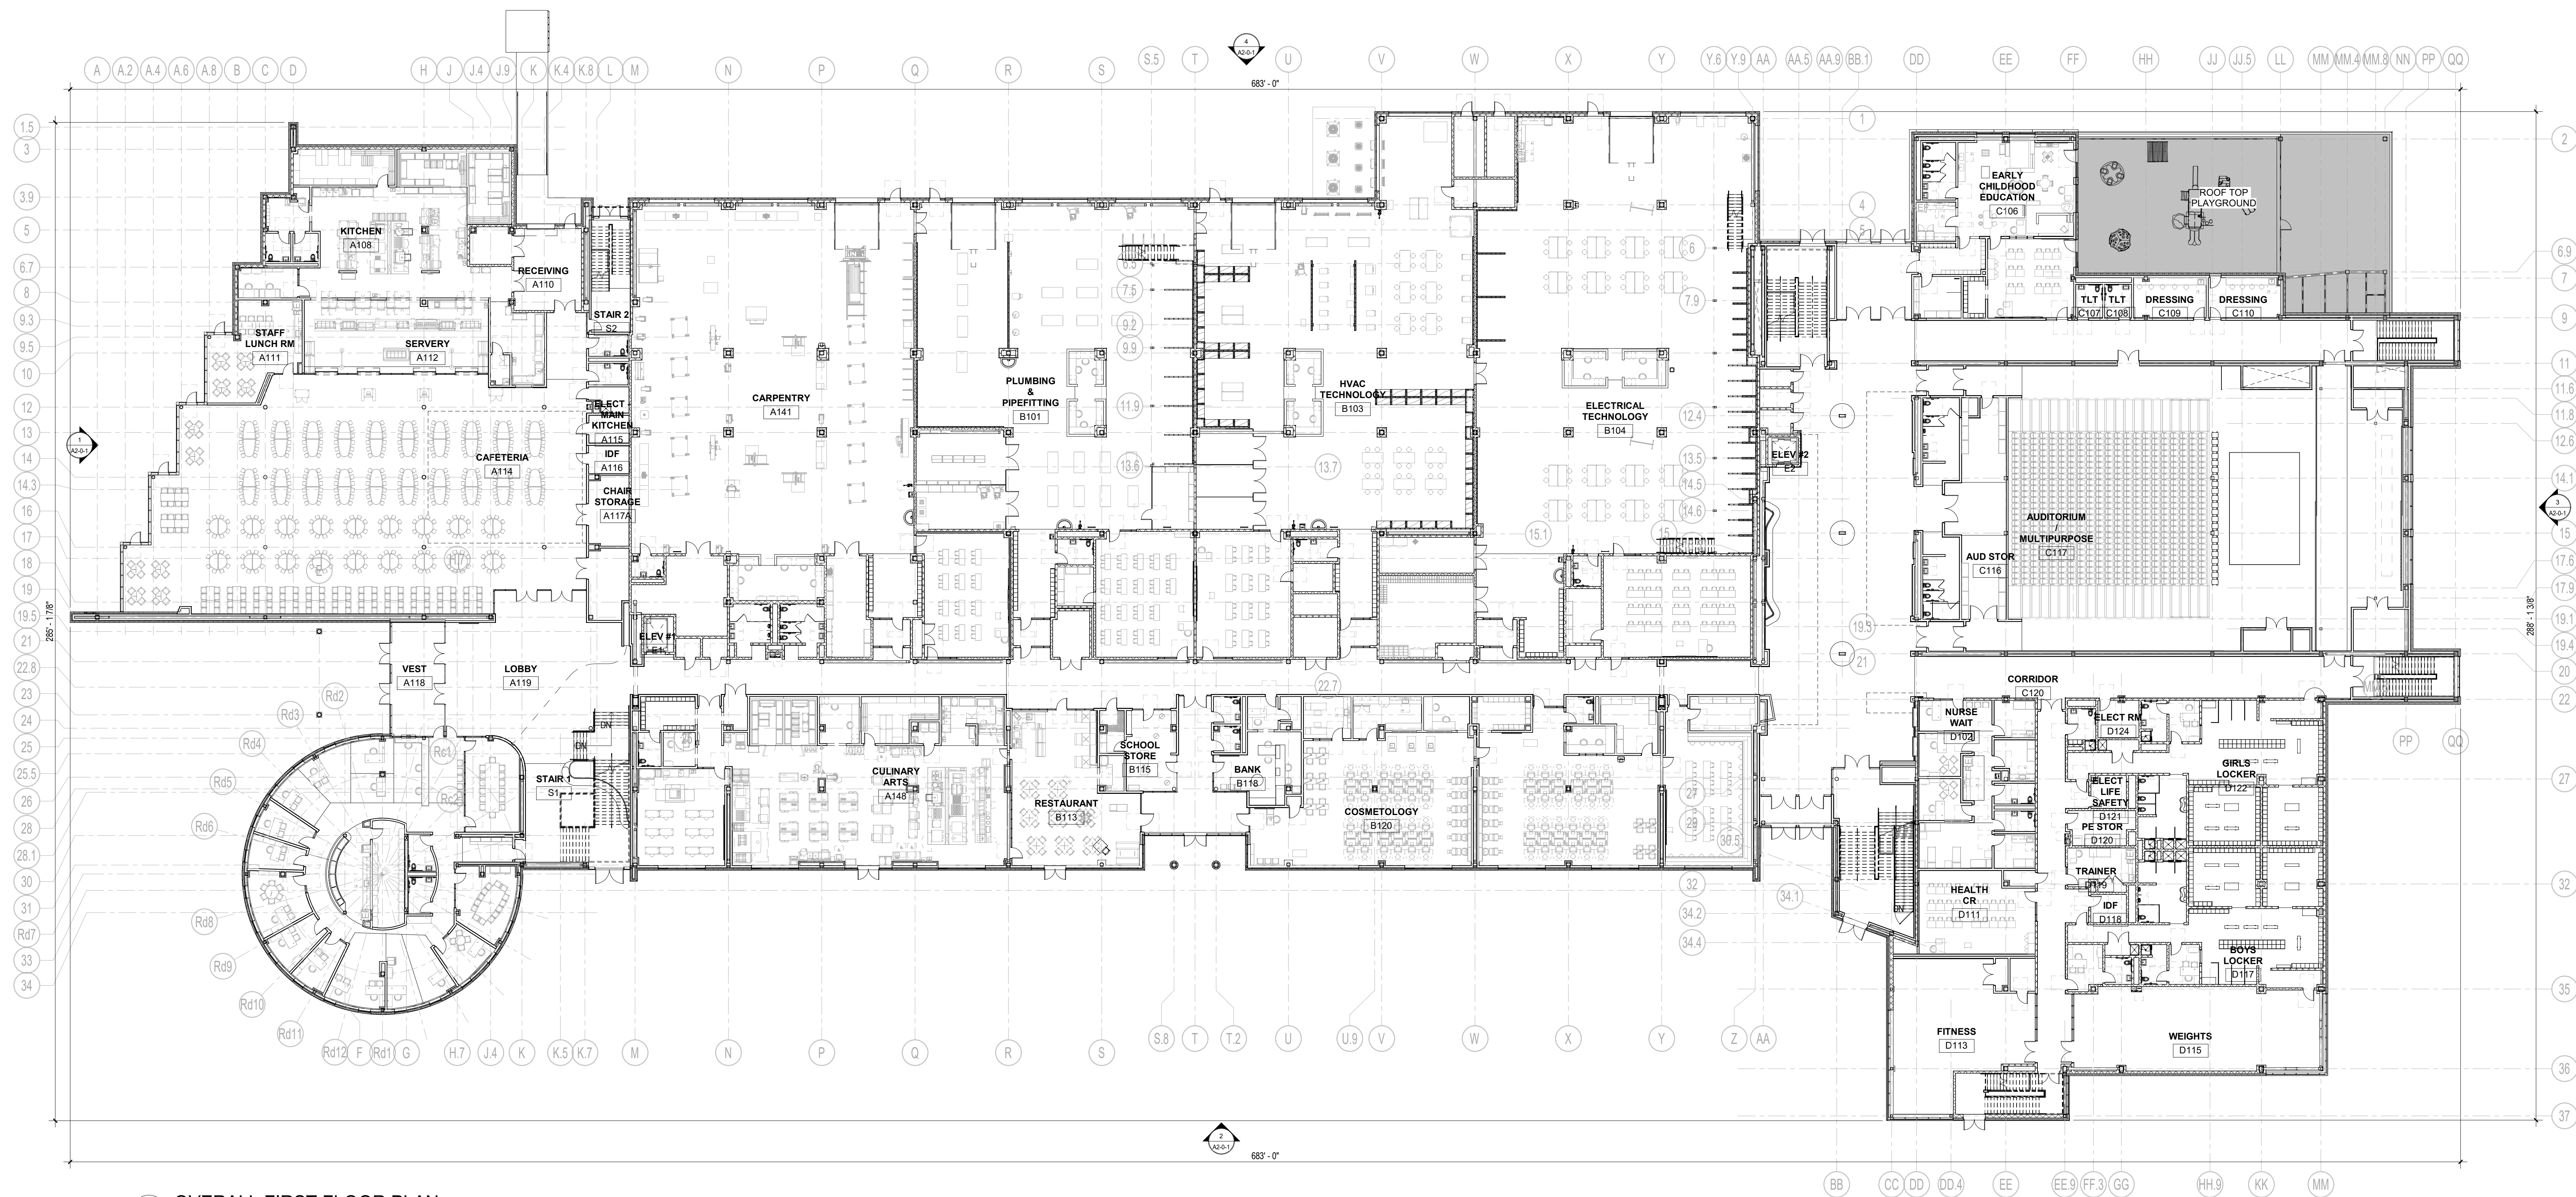


1 OVERALL FIRST FLOOR PLAN
1" = 20'-0"

© COPYRIGHT 2022 DRUMMEYS ROSANE ANDERSON, INC.

MSBA 60% CD
SUBMISSION
January 13th, 2023

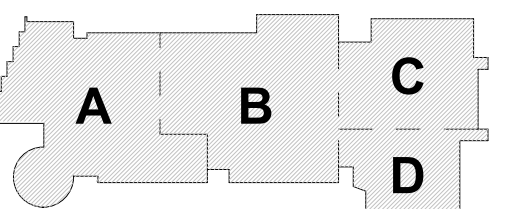

PROJECT NORTH
MAGNETIC NORTH

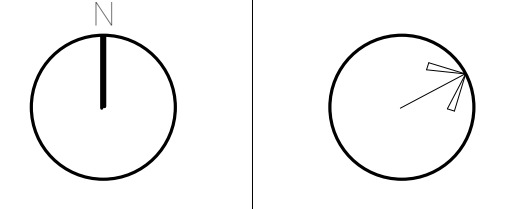

**OVERALL
LOWER LEVEL &
FIRST FLOOR
PLANS**

Scale: 1" = 20'-0"
Job No.: 20202
Drawn By: DRA
Date: January 13th, 2023
Volume 3 of 4

A1-0-1


DRA

Drummeys Rosane Anderson, Inc.
225 Oakland Road
Studio 205
South Windsor, CT
06074
Tel: 817.965.1000
www.dra-inc.com


260 Charles Street
Studio 300
Waltham, MA
02453
Planning | Architecture | Interior Design

**Northeast
Metropolitan
Regional
Vocational High
School**

100 Hemlock Road,
Wakefield, MA 01880

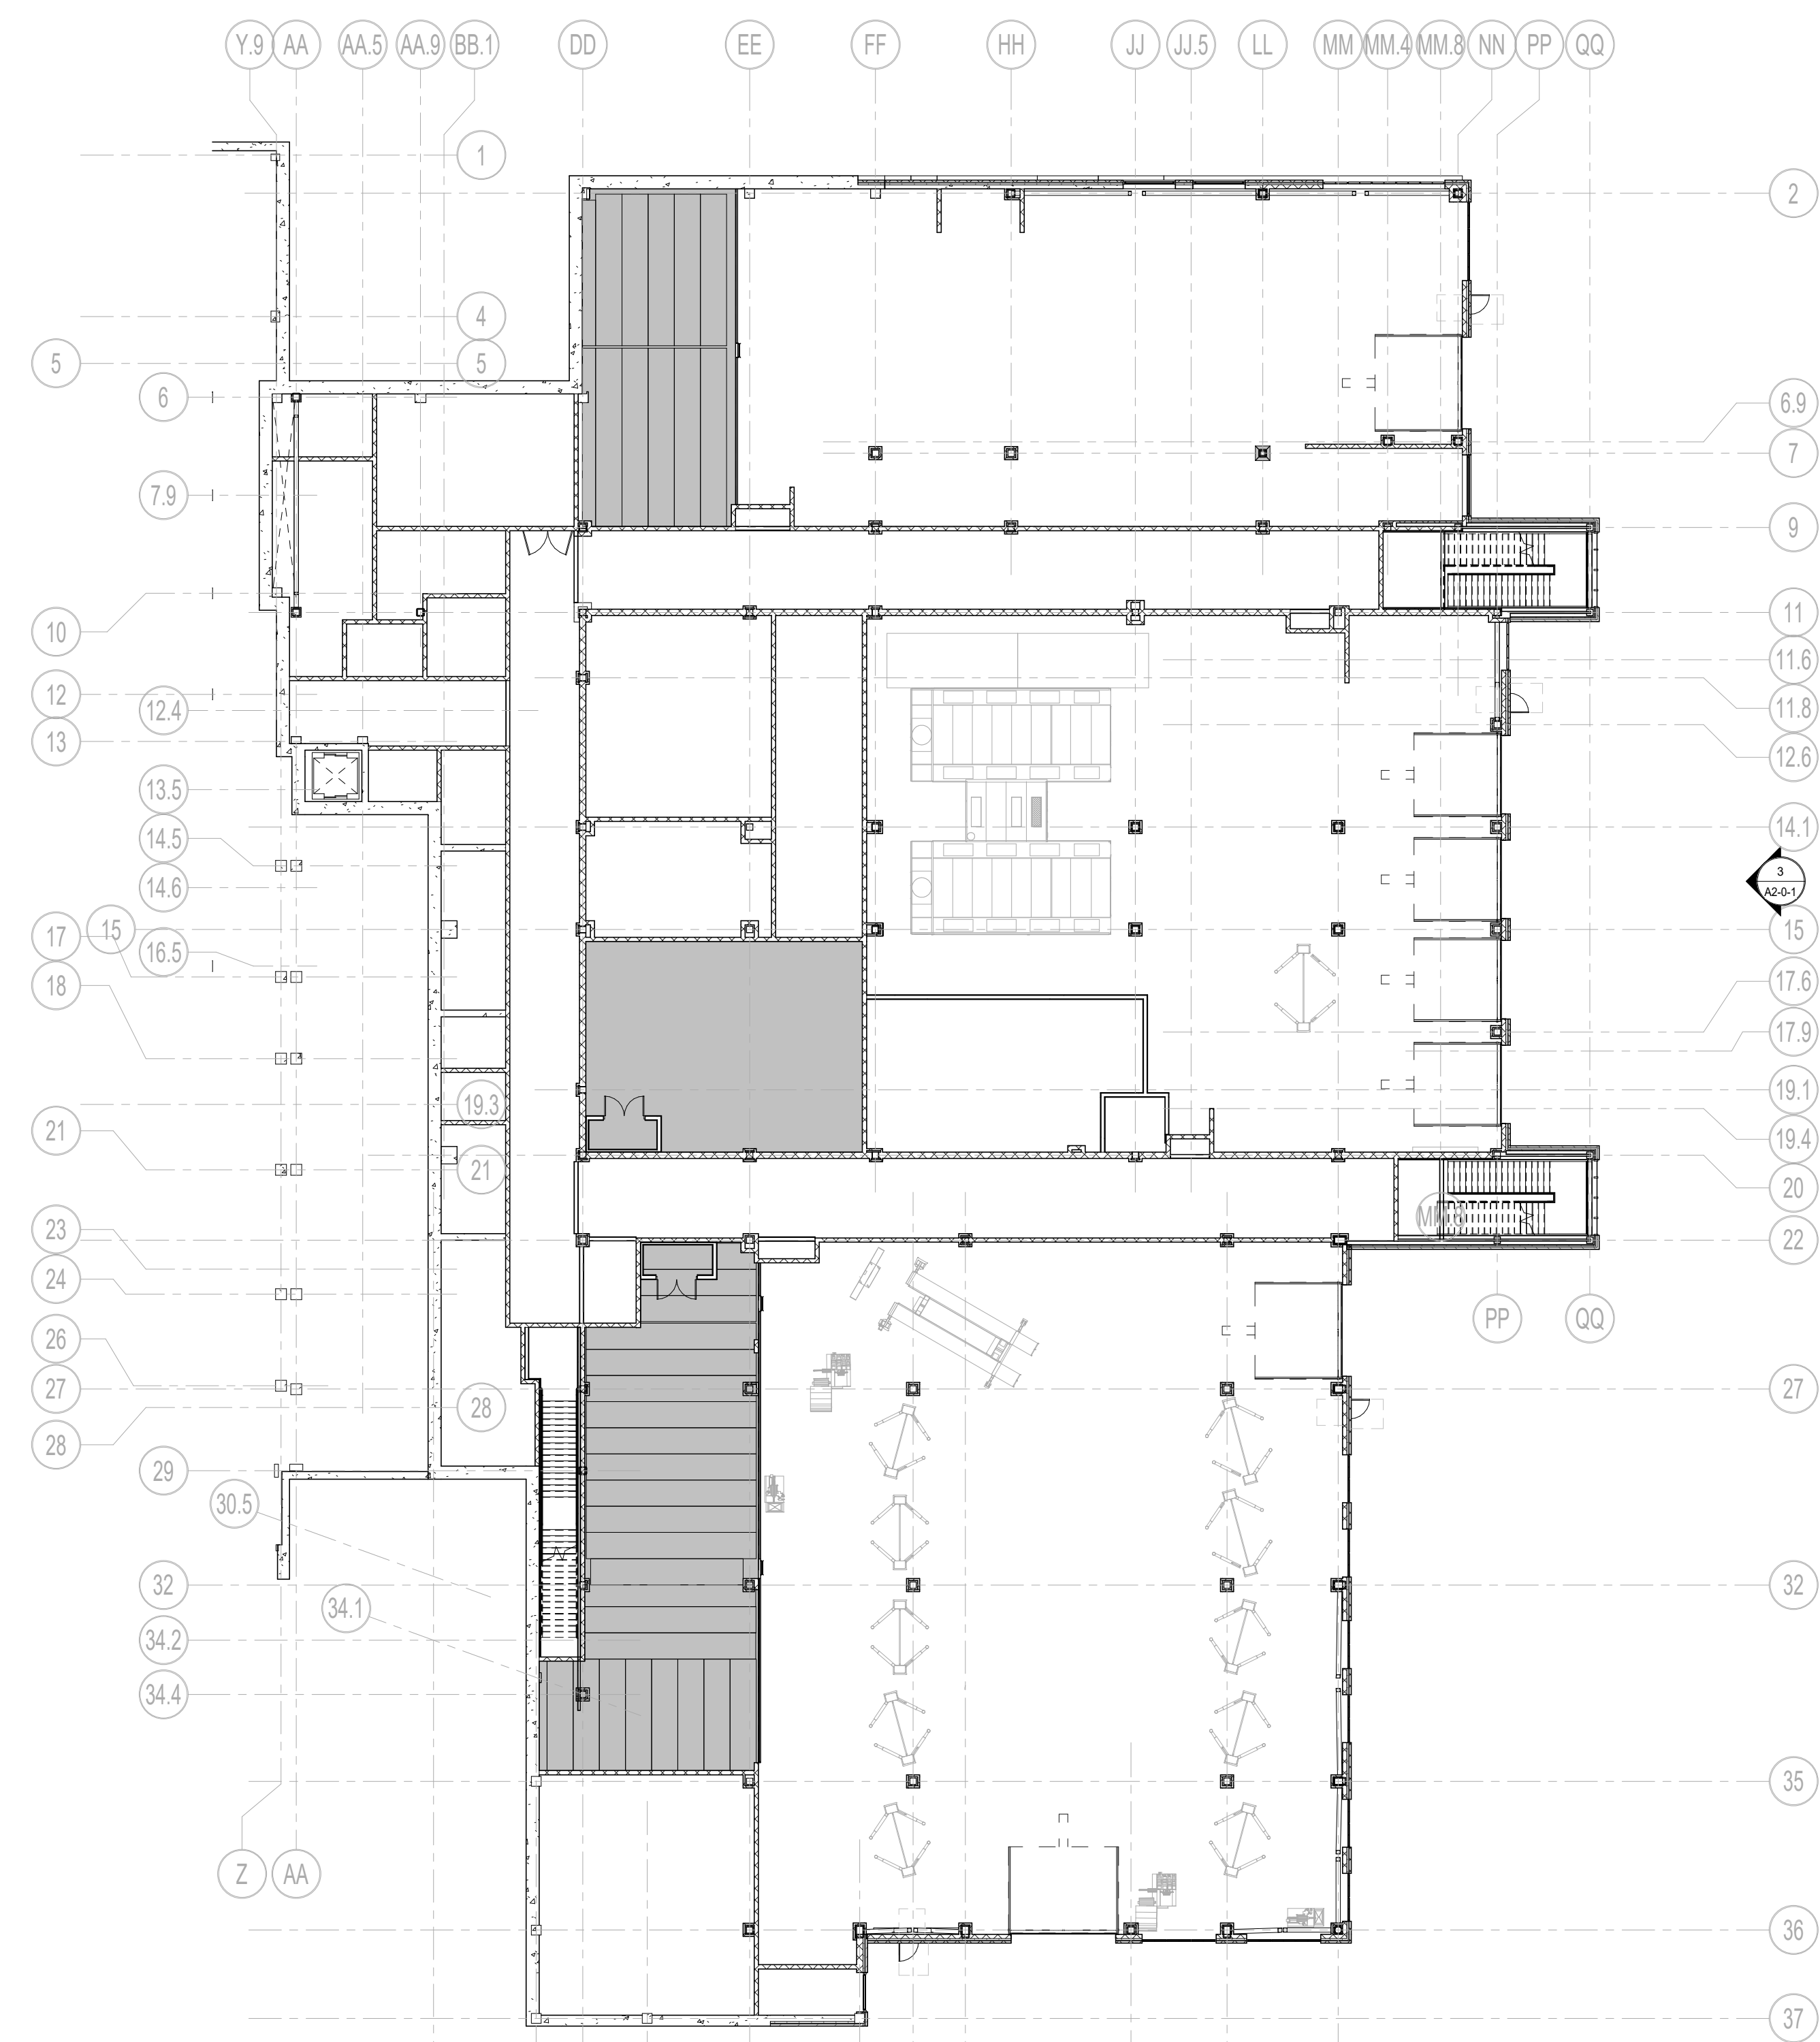

1 OVERALL LOWER LEVEL MEZZANINE PLAN
1" = 20'-0"

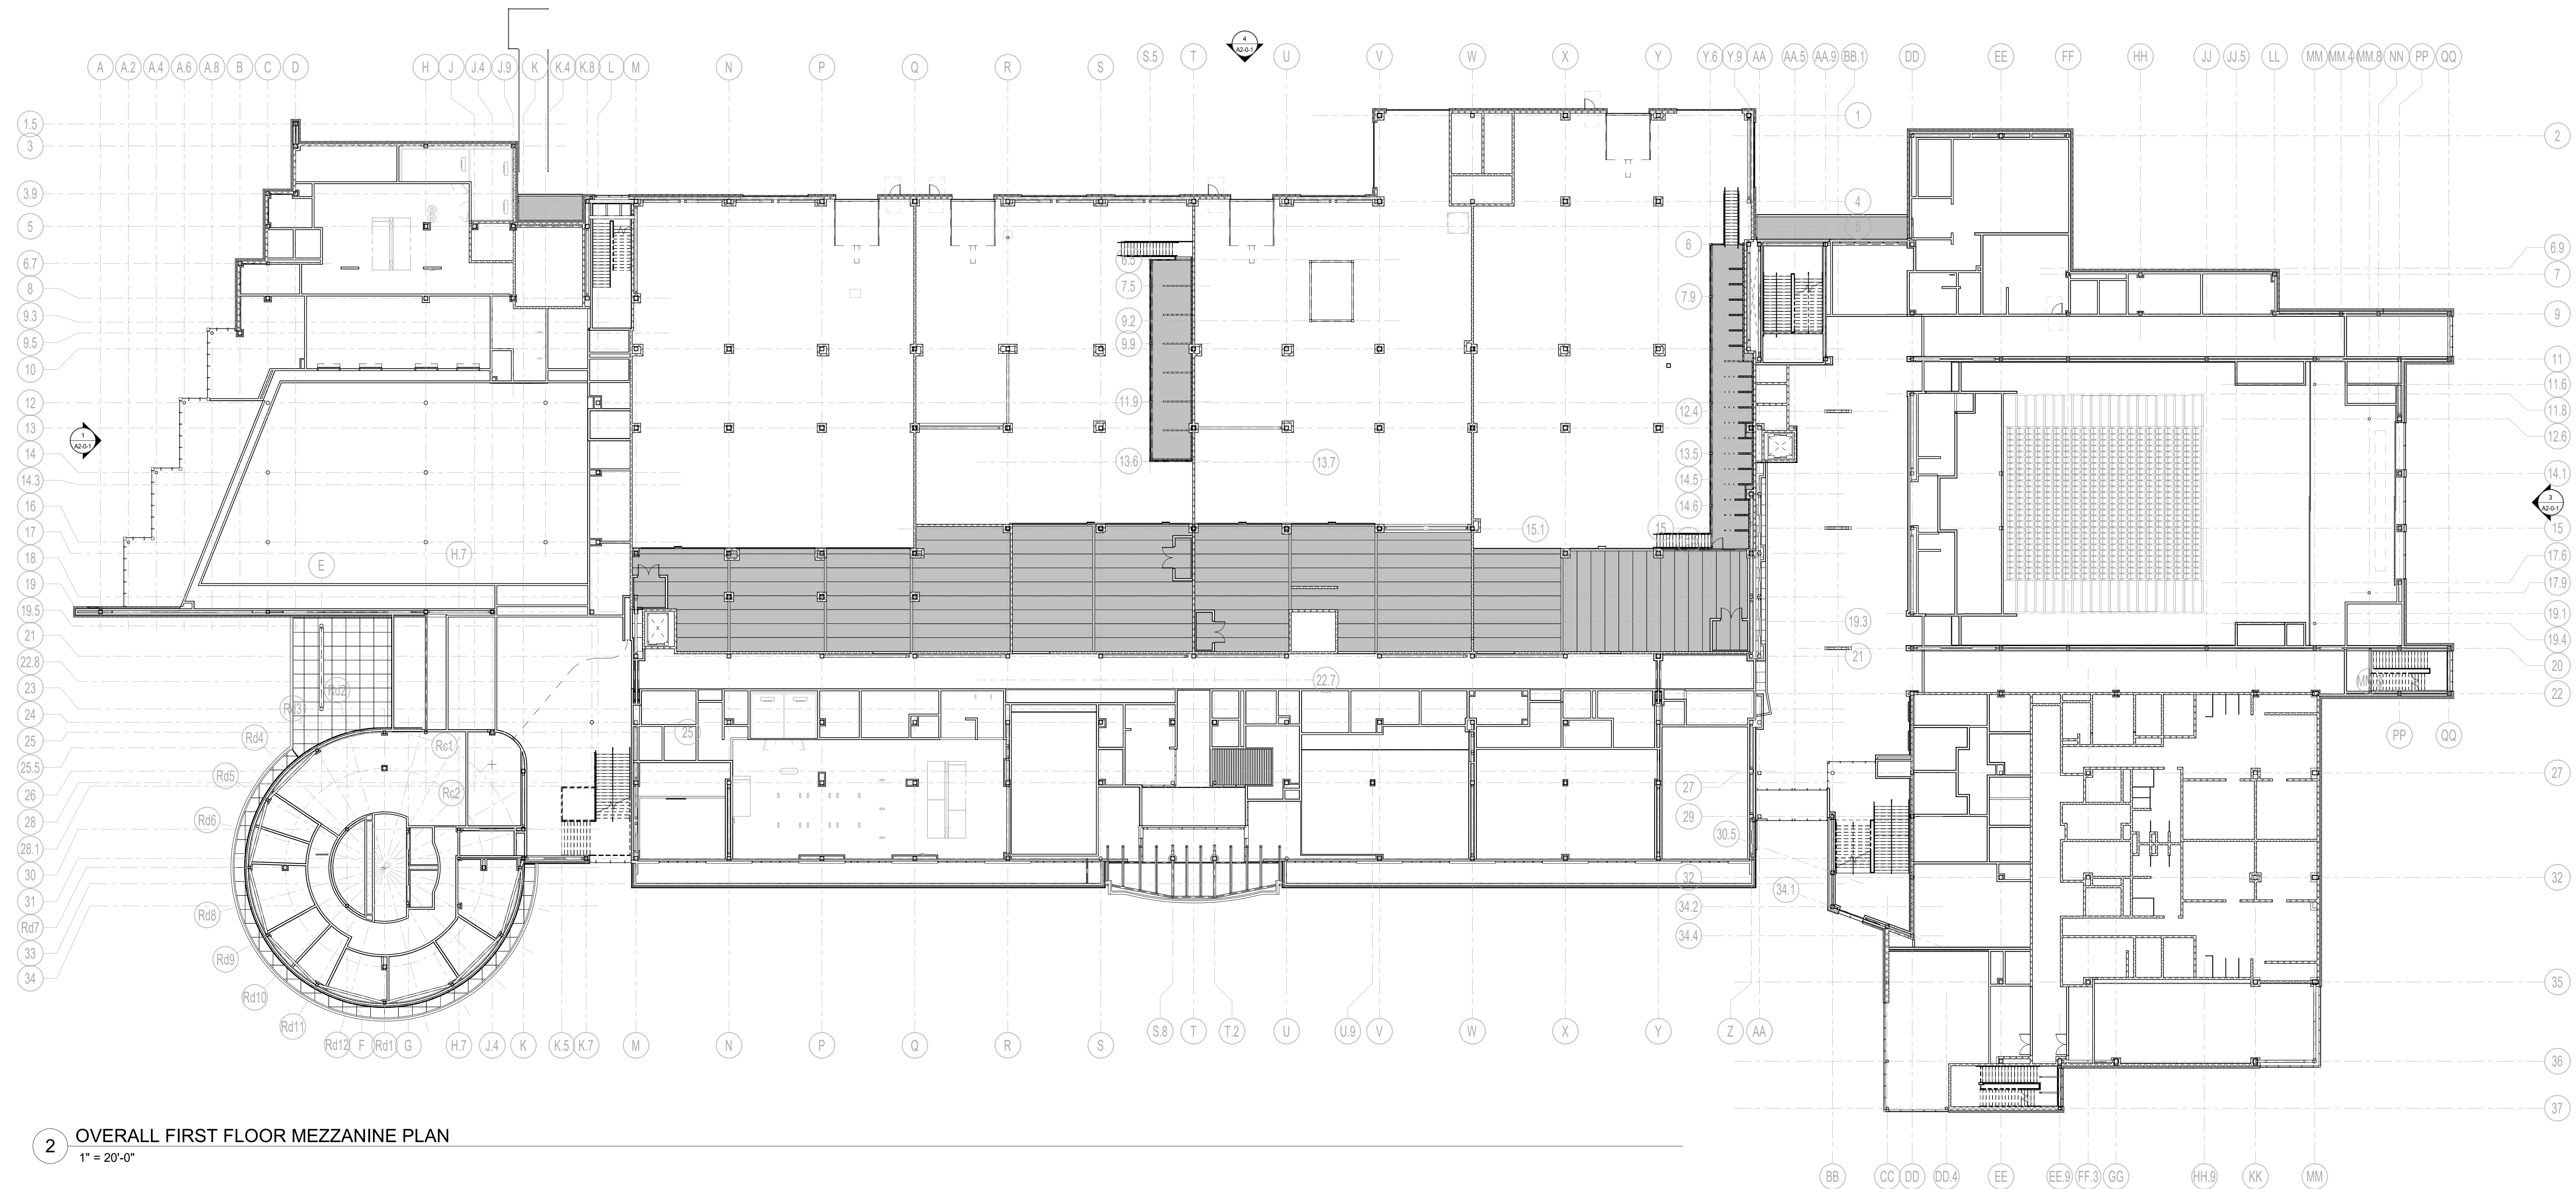


2 OVERALL FIRST FLOOR MEZZANINE PLAN
1" = 20'-0"

© COPYRIGHT 2022 DRUMMEYS ROSANE ANDERSON, INC.


MSBA 60% CD
SUBMISSION

January 13th, 2023

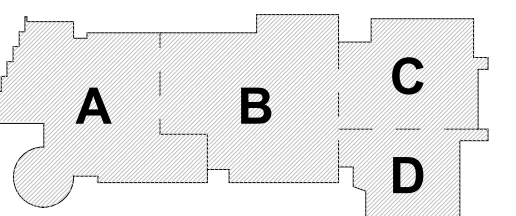


KEY PLAN

PROJECT NORTH

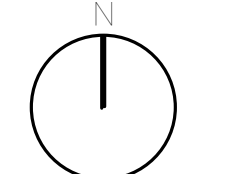

MAGNETIC NORTH

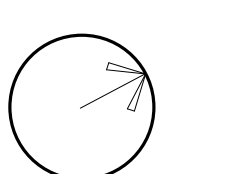

**OVERALL
LOWER LEVEL
AND FIRST
FLOOR MEZZ.
PLANS**

Scale: 1" = 20'-0"

Job No.: 20202

Drawn By: DRA


Date: January 13th, 2023

Volume 3 of 4

A1-0-2

**Northeast
Metropolitan
Regional
Vocational High
School**

100 Hemlock Road,
Wakefield, MA 01880

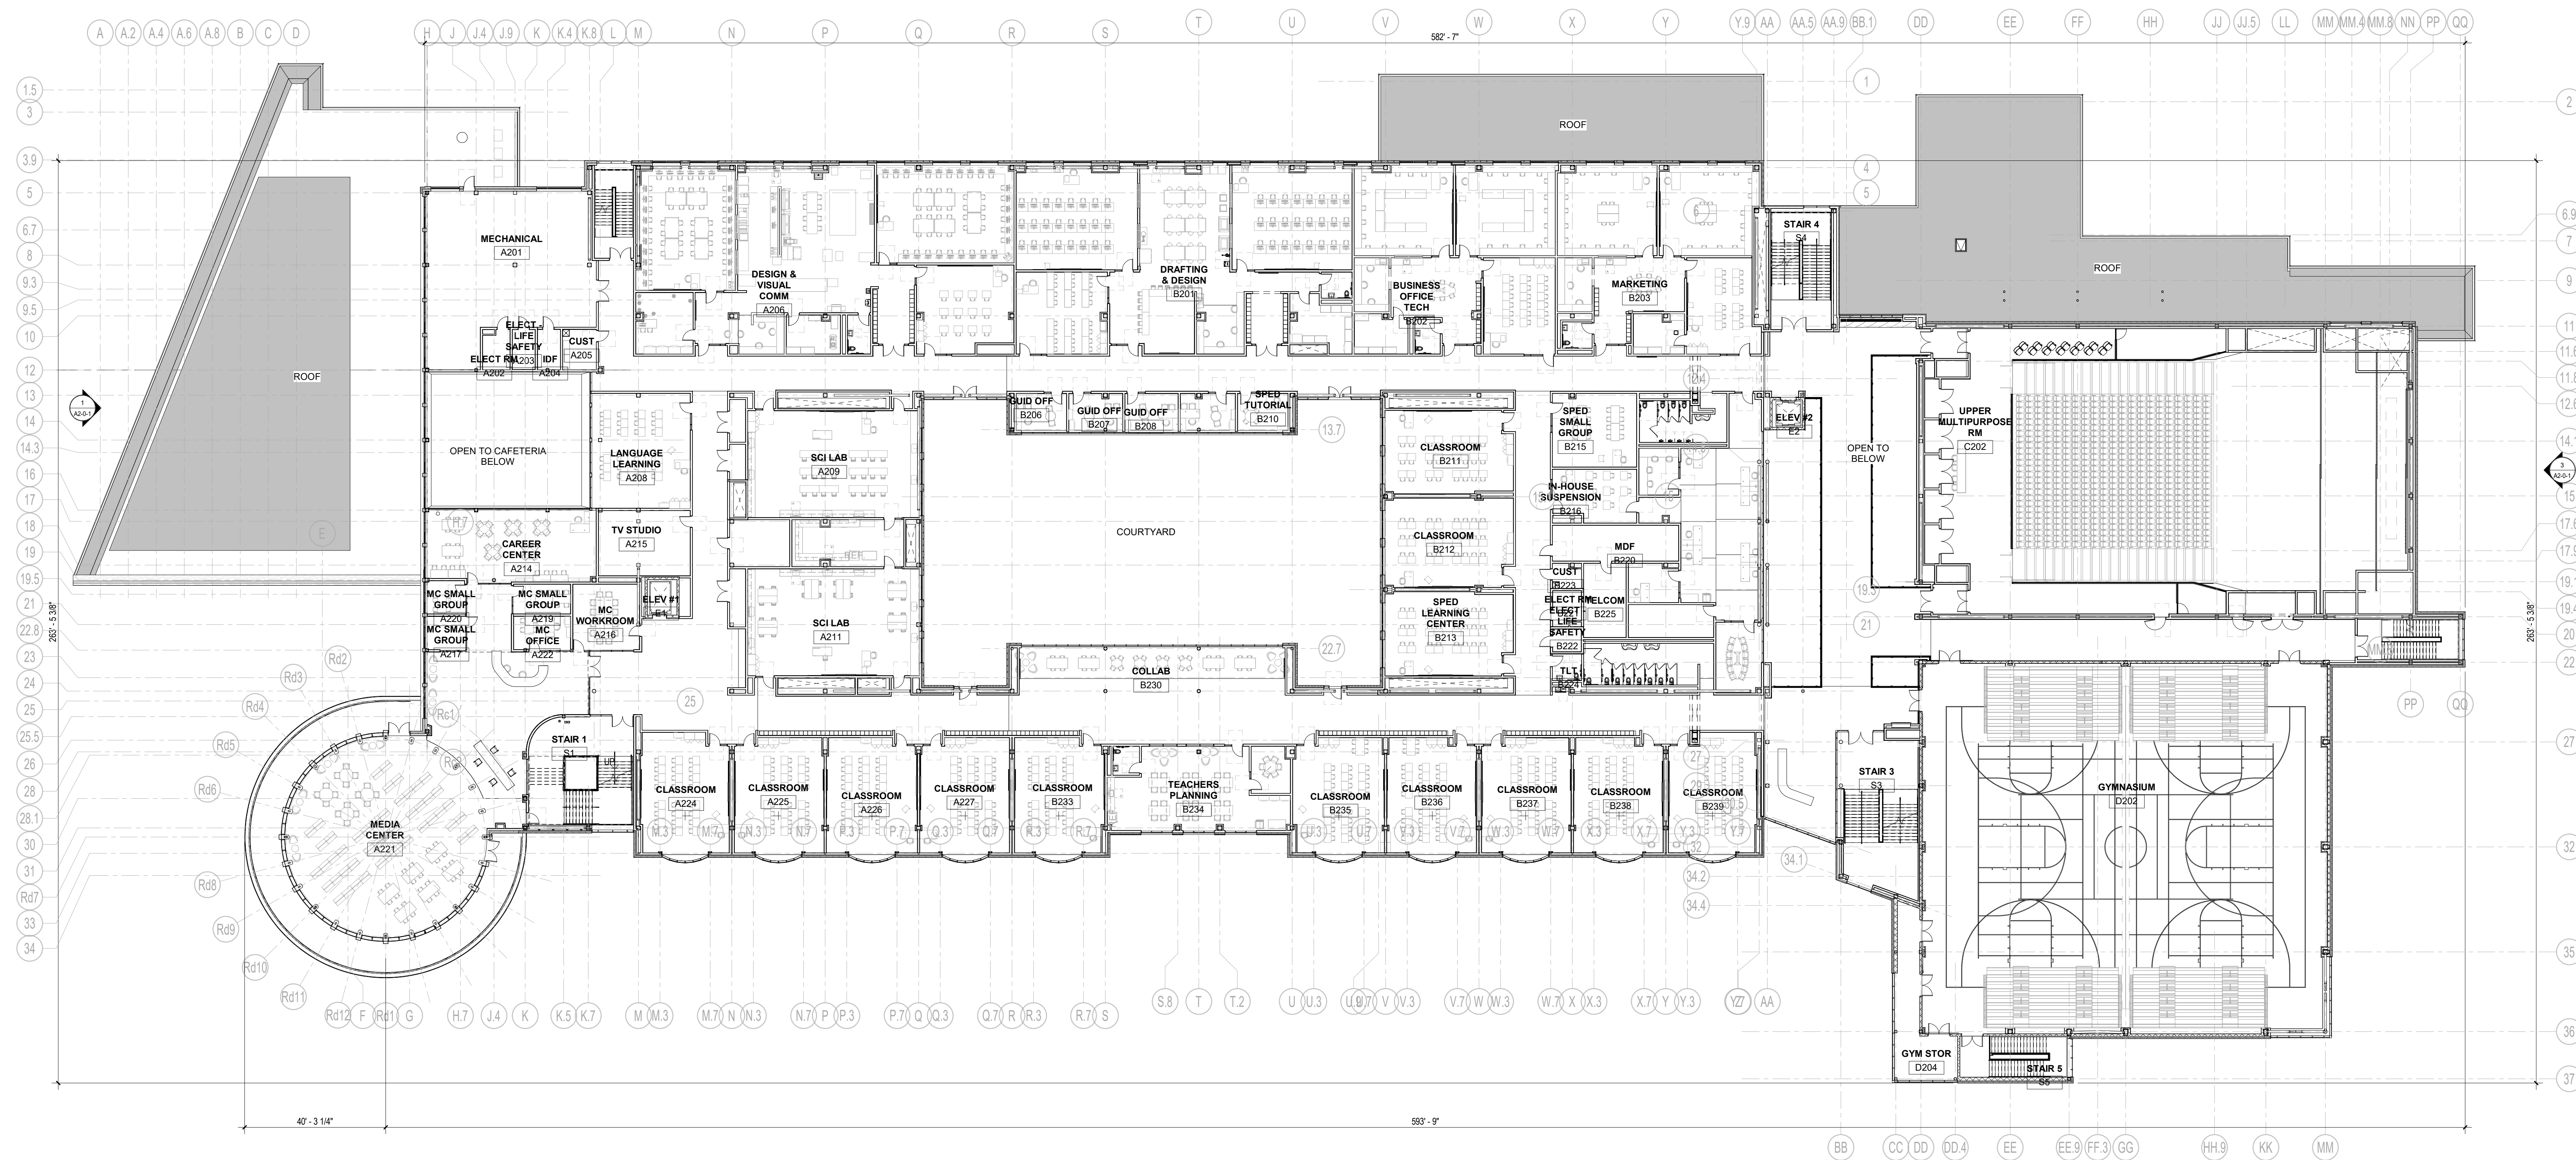


1 OVERALL SECOND FLOOR PLAN
1" = 20'-0"

© COPYRIGHT 2022 DRUMMEY ROSANE ANDERSON, INC.


MSBA 60% CD
SUBMISSION

January 13th, 2023

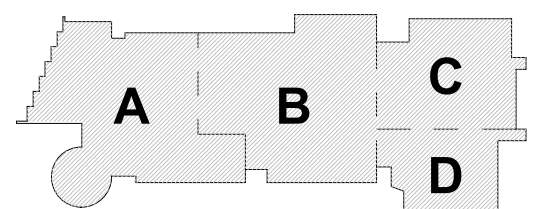


KEY PLAN

PROJECT NORTH

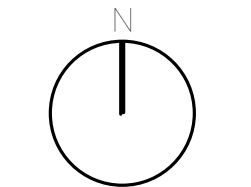

MAGNETIC NORTH

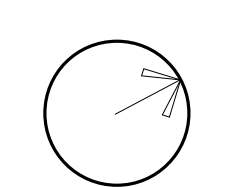

**OVERALL
SECOND FLOOR
PLAN**

Scale: 1" = 20'-0"

Job No.: 20202

Drawn By: DRA

Date: January 13th, 2023

Volume 3 of 4

A1-0-3


**Northeast
Metropolitan
Regional
Vocational High
School**

100 Hemlock Road,
Wakefield, MA 01880

© COPYRIGHT 2022 DRUMME ROSANE ANDERSON, INC.


MSBA 60% CD
SUBMISSION

January 13th, 2023

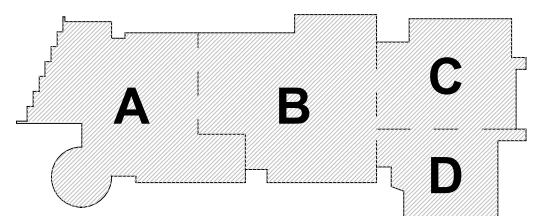

KEY PLAN


PROJECT NORTH MAGNETIC NORTH

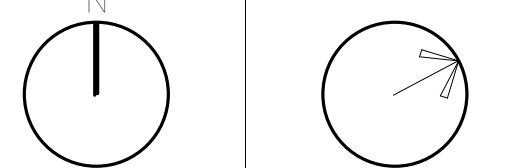

**OVERALL THIRD
FLOOR PLAN**

Scale: 1" = 20'-0"
Job No.: 20202
Drawn By: DRA
Date: January 13th, 2023
Volume 3 of 4

A1-0-4

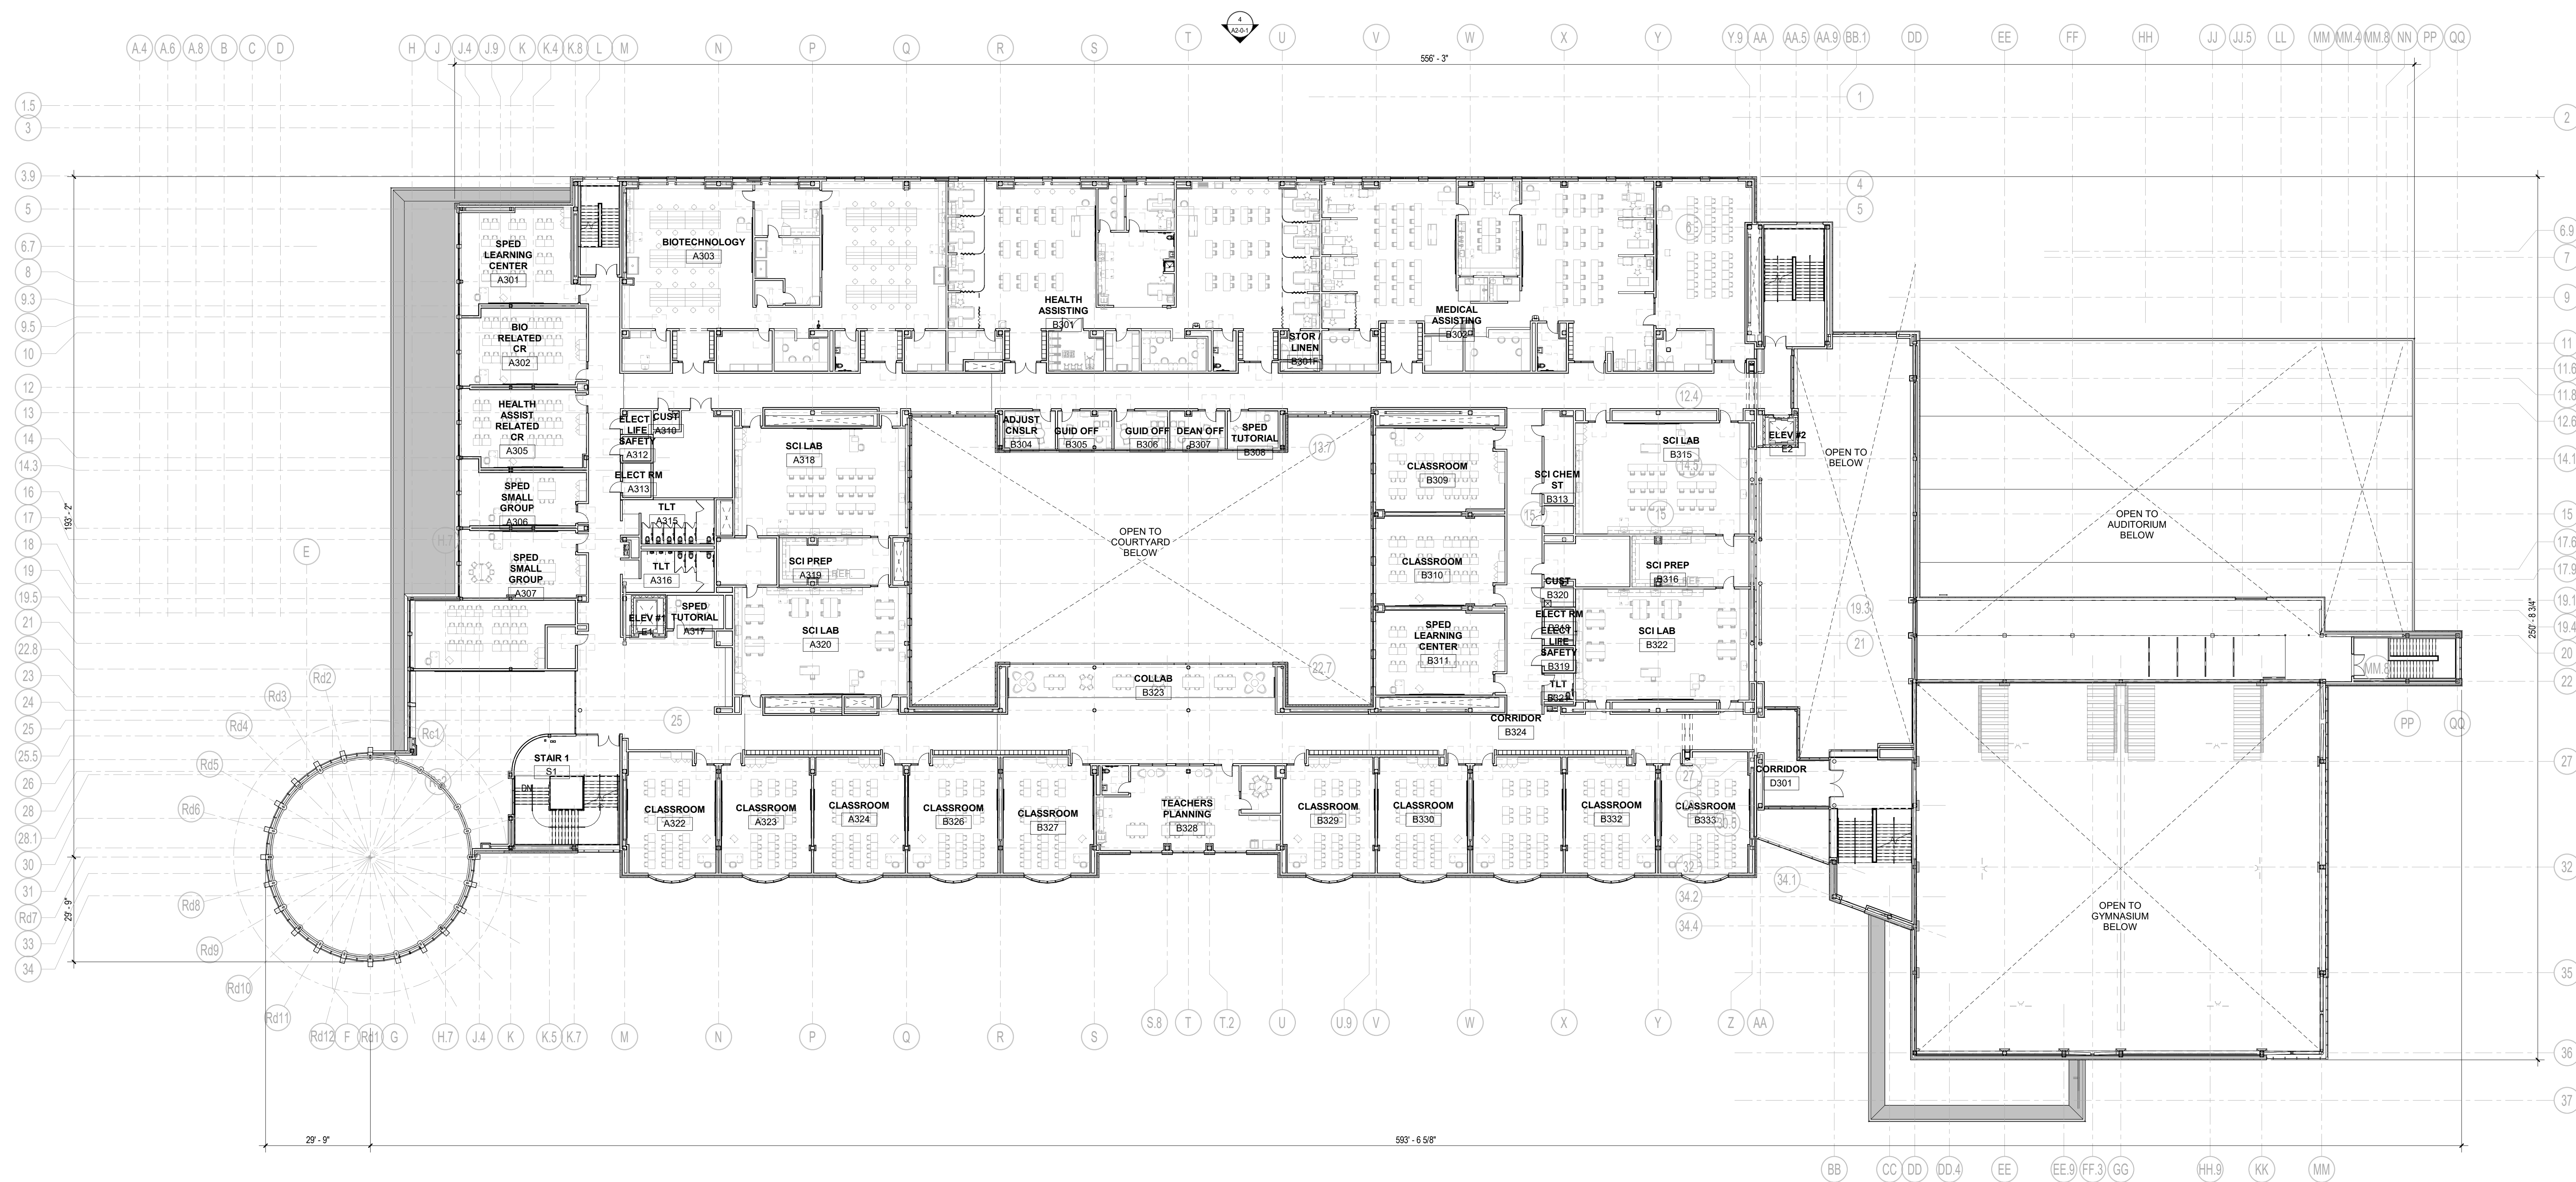


1 OVERALL THIRD FLOOR PLAN
1" = 20'-0"

100 Hemlock Road,
Wakefield, MA 01880

MSBA 60% CD
SUBMISSION



January 13th, 2023

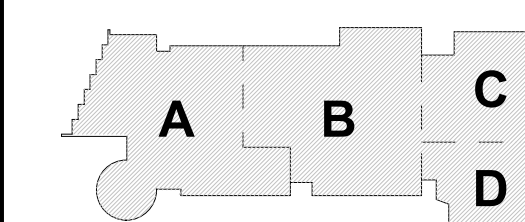

KEY PLAN

PROJECT NORTH

MAGNETIC NORTH

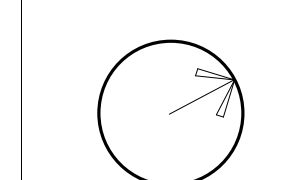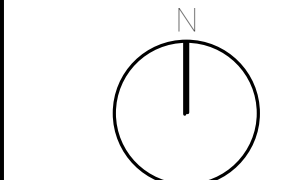

**OVERALL
FOURTH FLOOR
PLAN**









Scale: 1" = 20'

Drawn By: DBA

Date: January 2000

Volume 3 of 4


A1-0-5

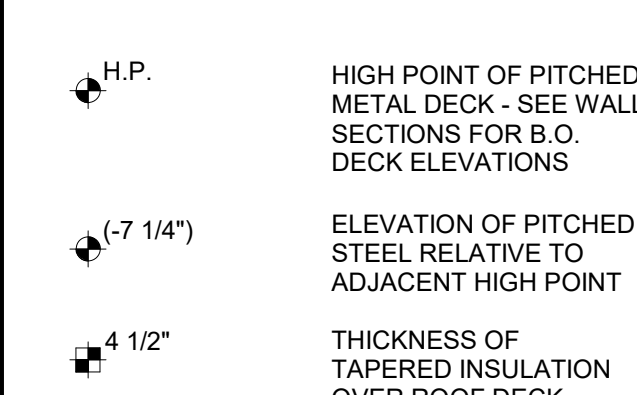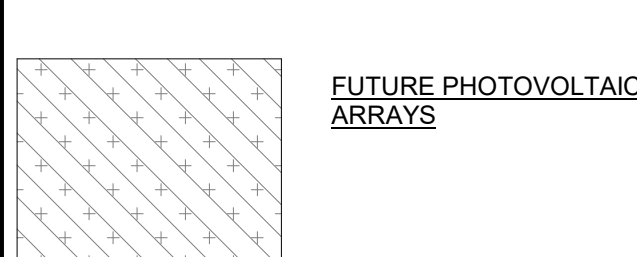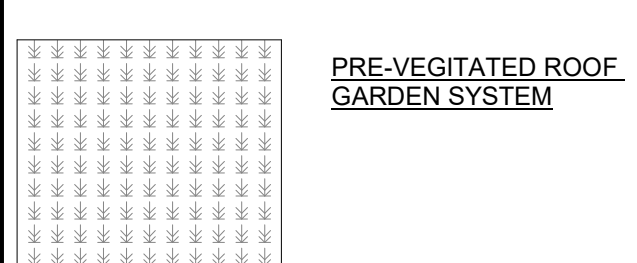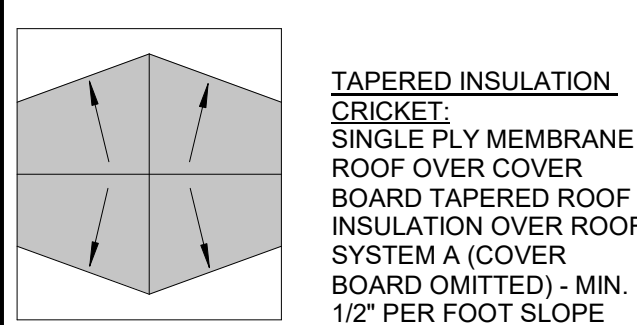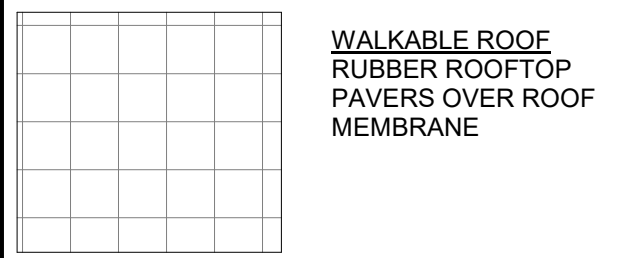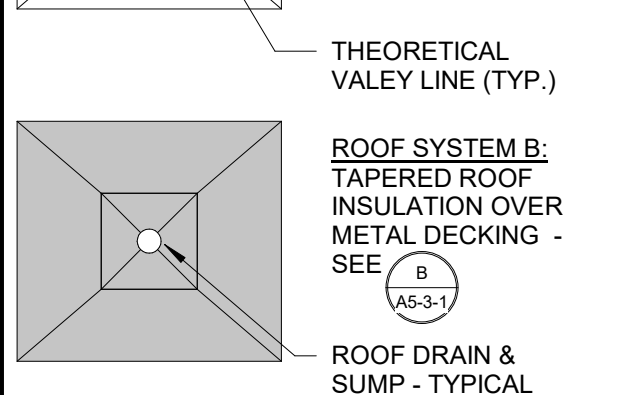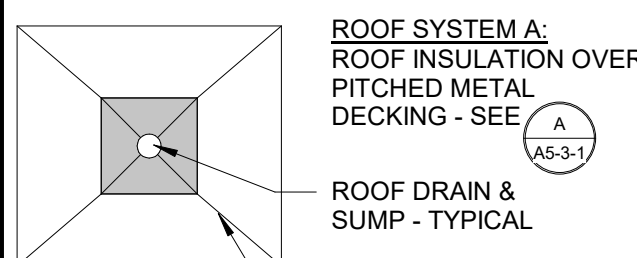**Northeast
Metropolitan
Regional
Vocational High
School**100 Hemlock Road,
Wakefield, MA 01880**ROOF LEGEND**

© COPYRIGHT 2022 DRUMME ROSANE ANDERSON, INC.

MSBA 60% CD
SUBMISSION


January 13th, 2023

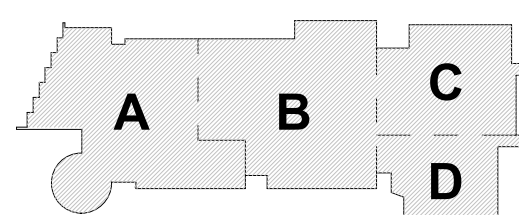

KEY PLAN

PROJECT NORTH

MAGNETIC NORTH

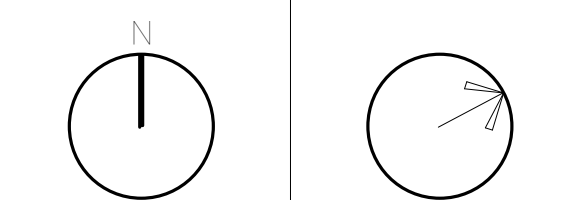**OVERALL ROOF
PLAN**


Scale: As indicated

Job No.: 20202


Drawn By: DRA

Date: January 13th, 2023


Volume 3 of 4

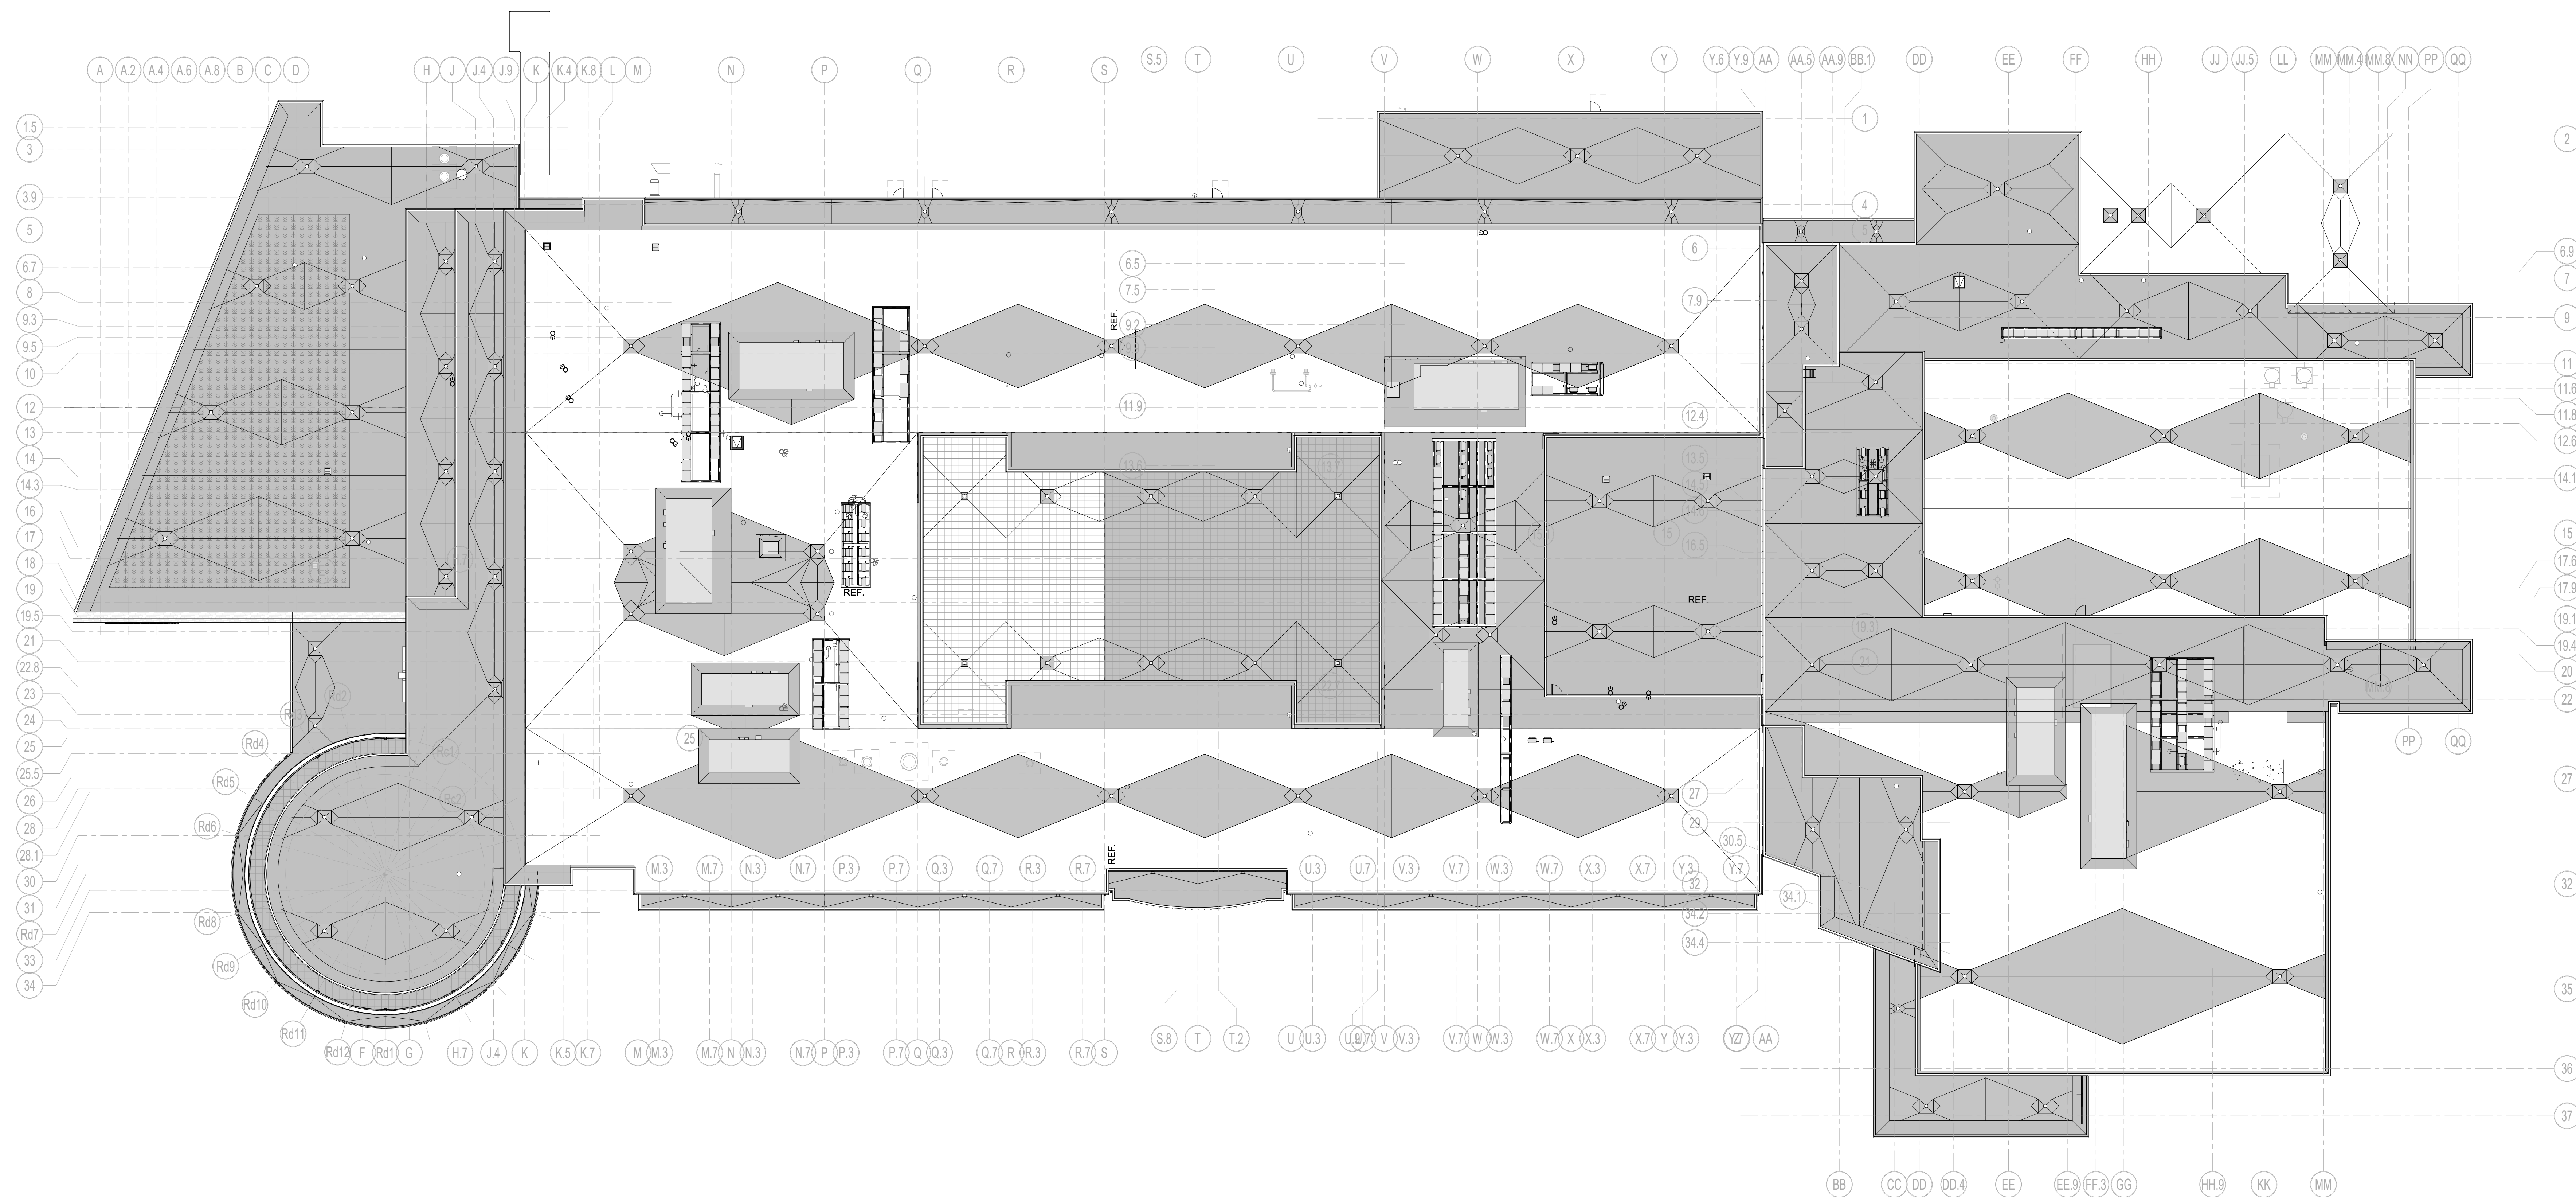A1-0-6**1 OVERALL ROOF PLAN**

1" = 20'-0"

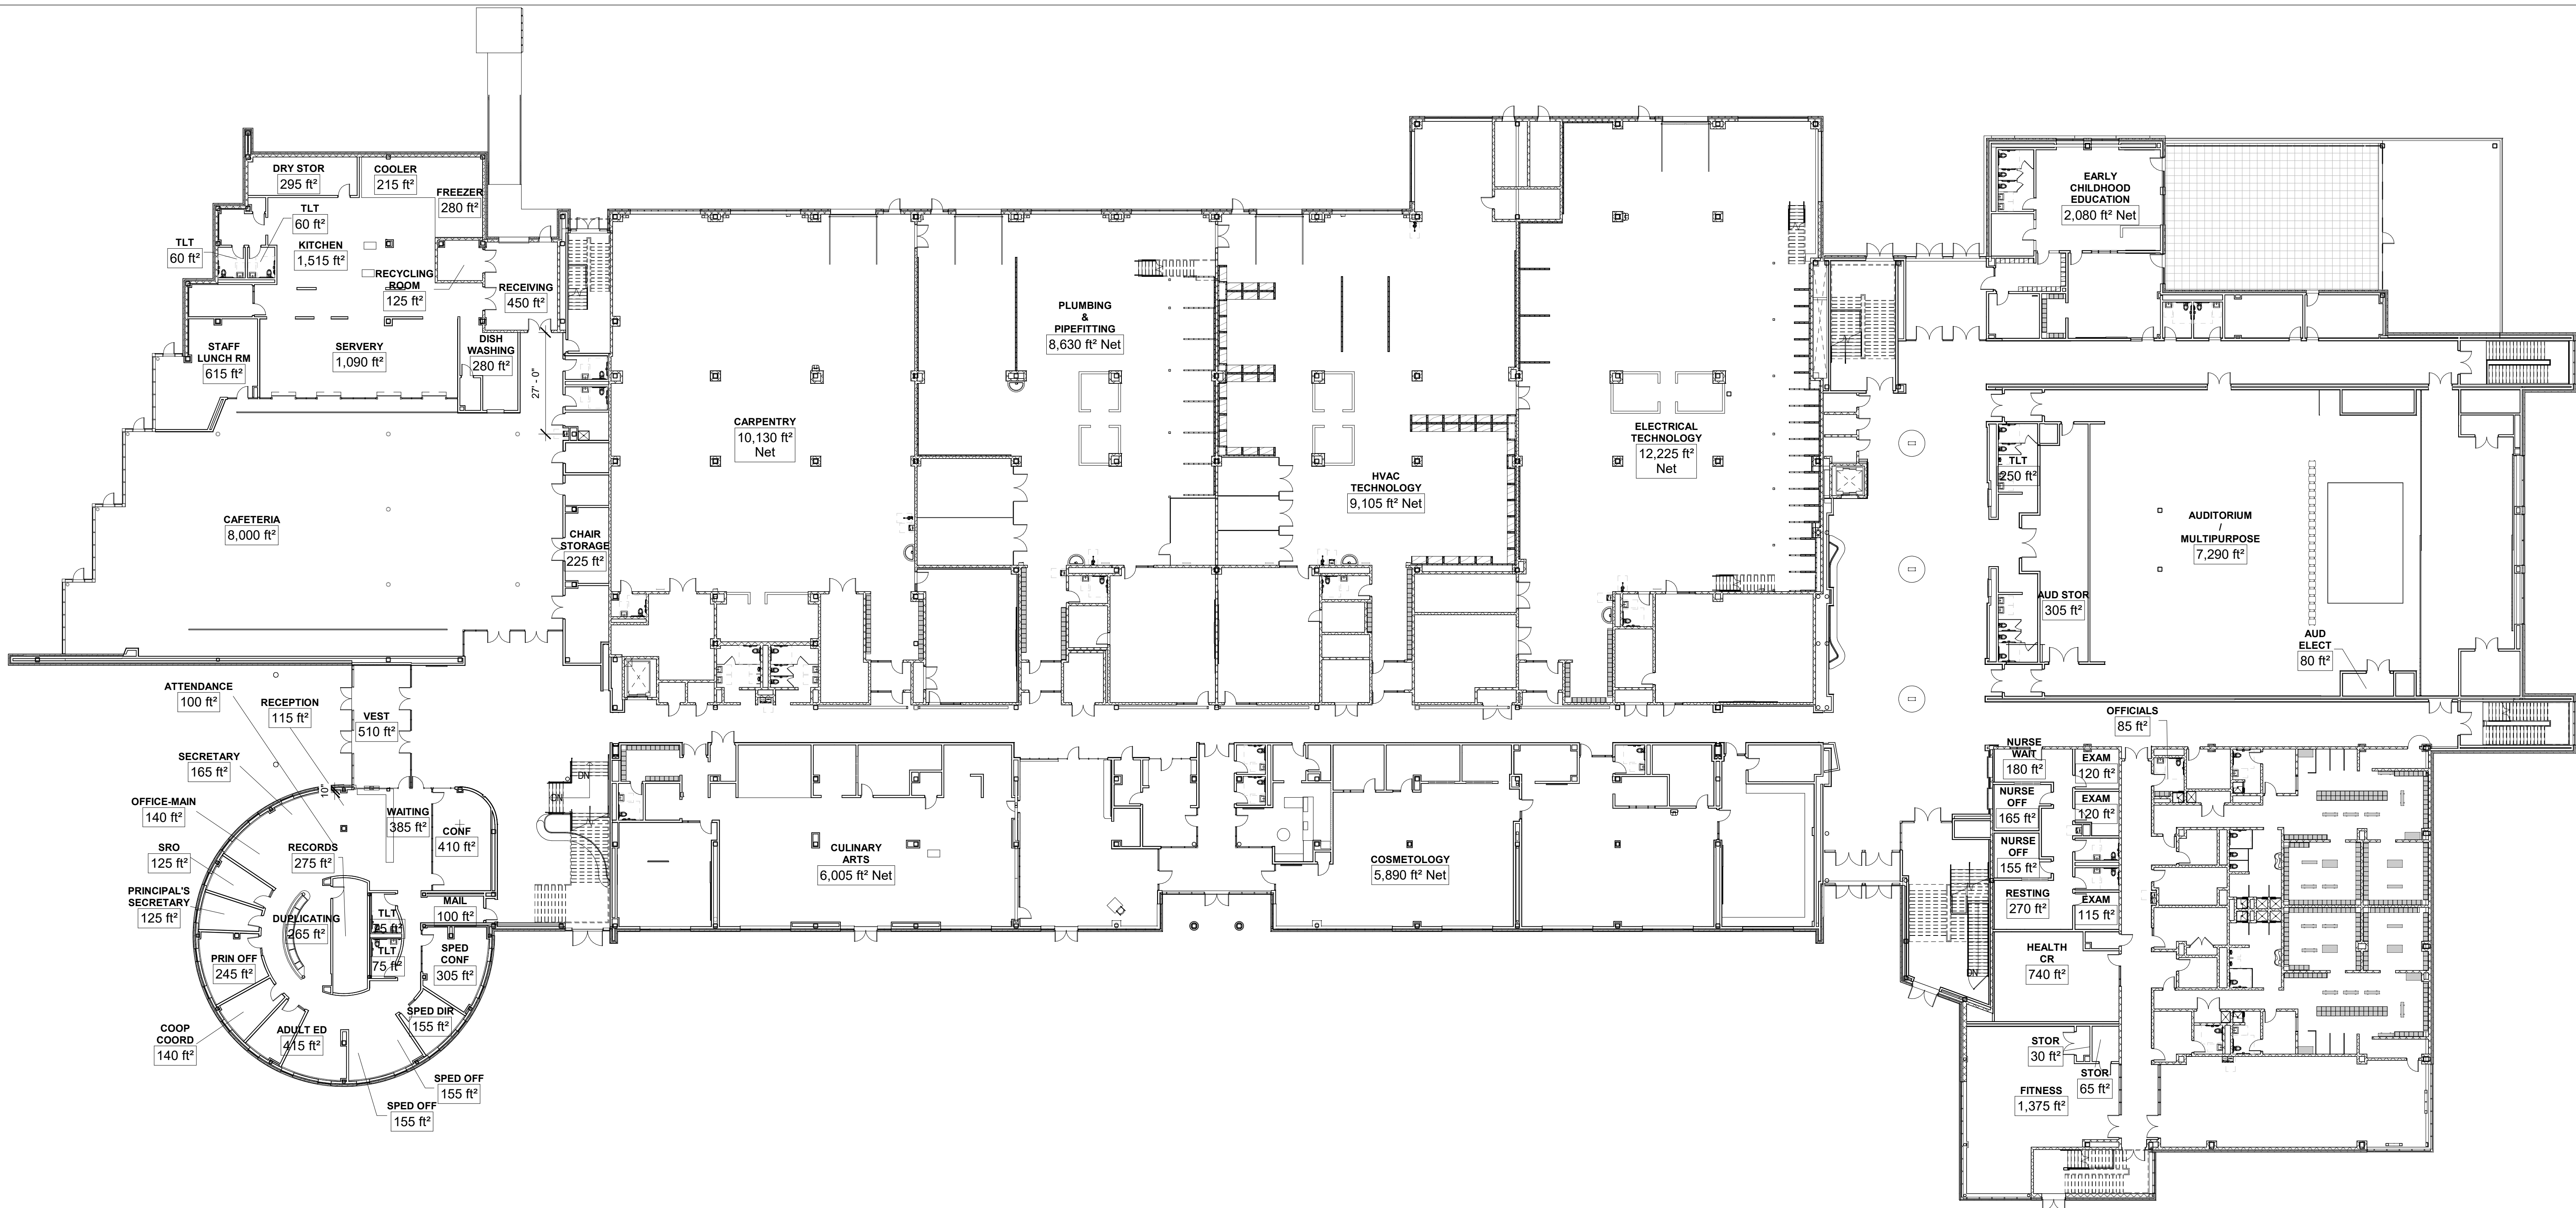

2 FIRST FLOOR SHOPS
1" = 20'-0"

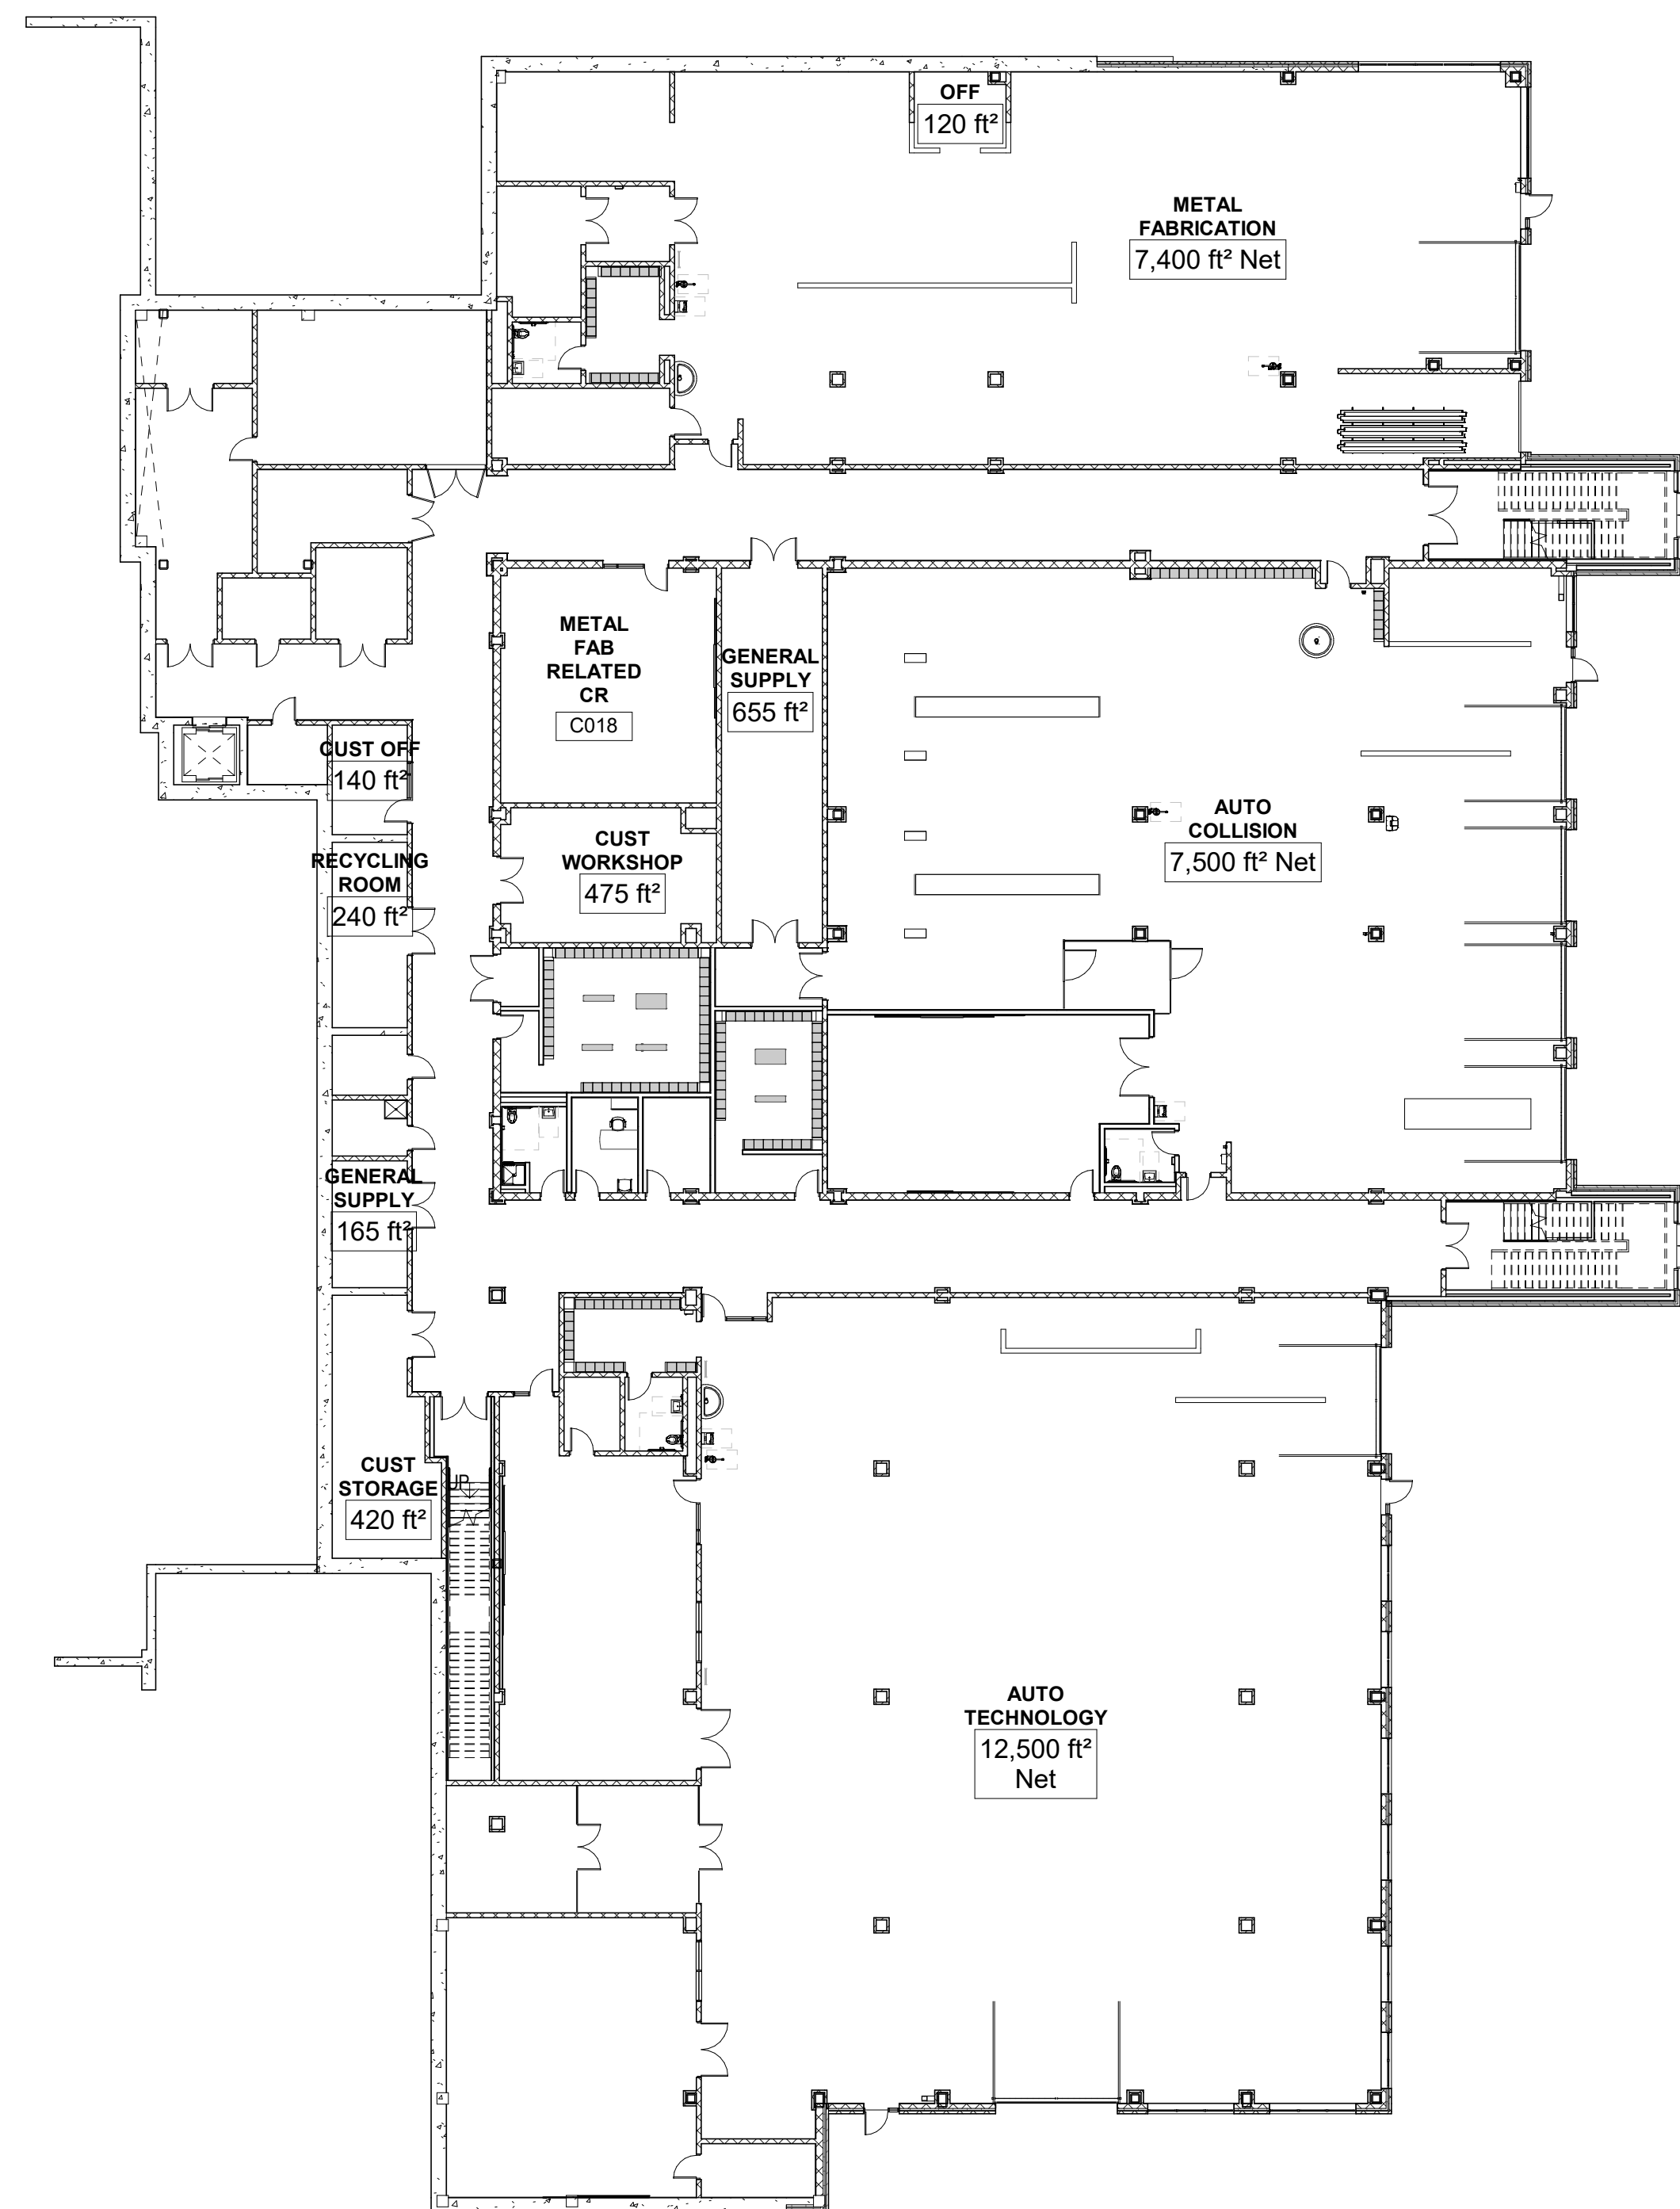


1 LOWER LEVEL - AREA A
1" = 20'-0"


100 Hemlock Road,
Wakefield, MA 01880




PROJECT NORTH	MAGNETIC NORTH
100	100
90	90
80	80
70	70
60	60
50	50
40	40
30	30
20	20
10	10
0	0
330	330
320	320
310	310
300	300
290	290
280	280
270	270
260	260
250	250
240	240
230	230
220	220
210	210
200	200
190	190
180	180
170	170
160	160
150	150
140	140
130	130
120	120
110	110
100	100

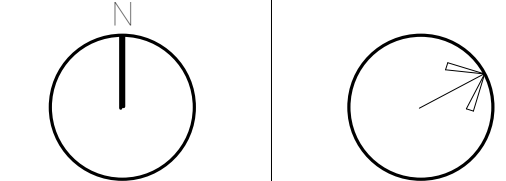


Scale: 1" = 20'-0"
Job No.: 20202
Drawn By: DRA
Date: January 13th, 2023
Volume 3 of 4

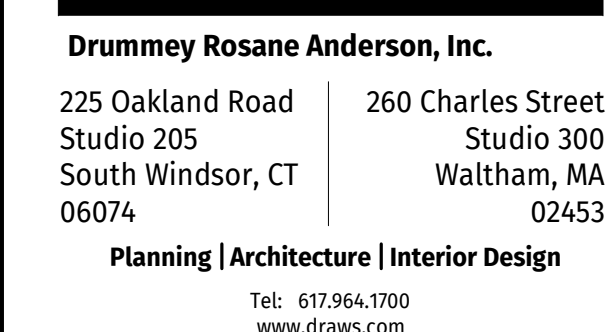


100 Hemlock Road,
Wakefield, MA 01880

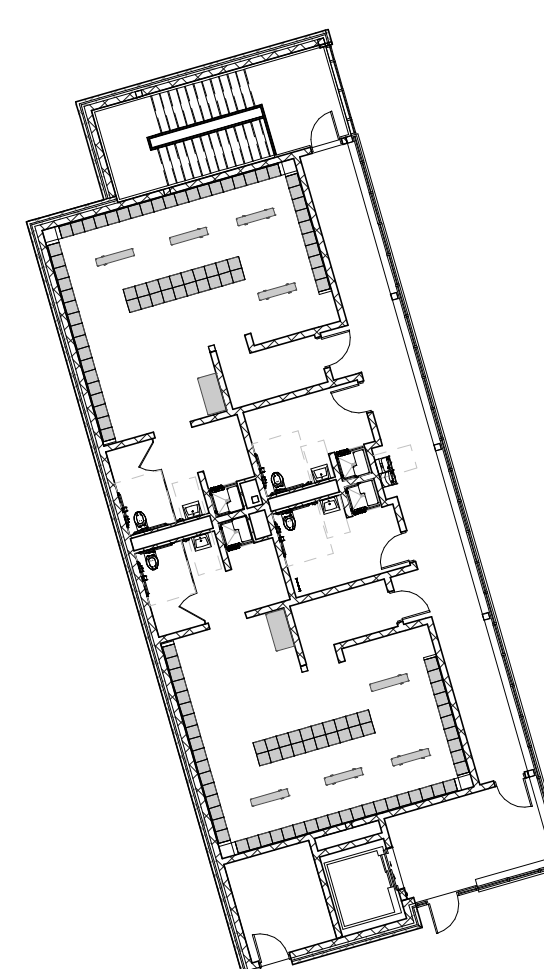


3 LOCKER BUILDING SECOND FLOOR PLAN
1" = 20'-0"

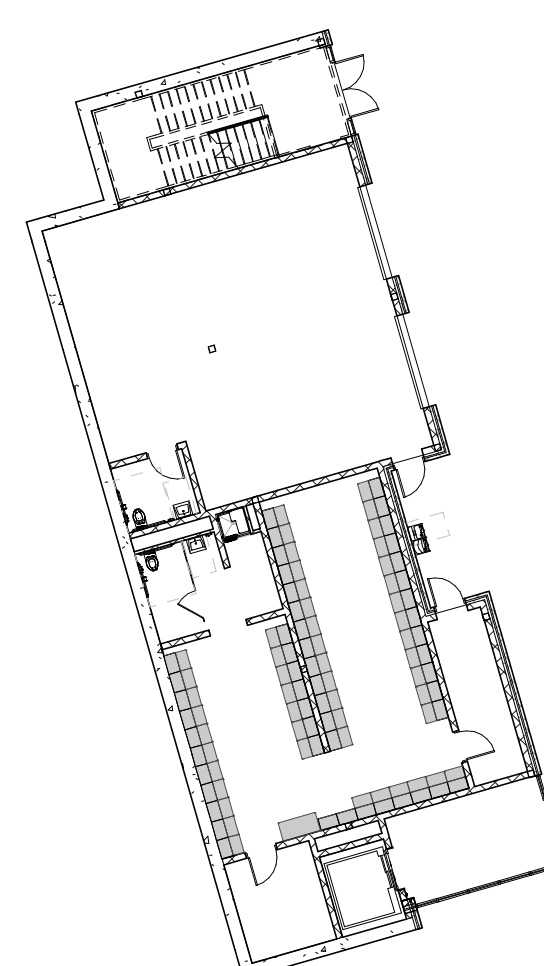


2 LOCKER BUILDING FIRST FLOOR PLAN
1" = 20'-0"

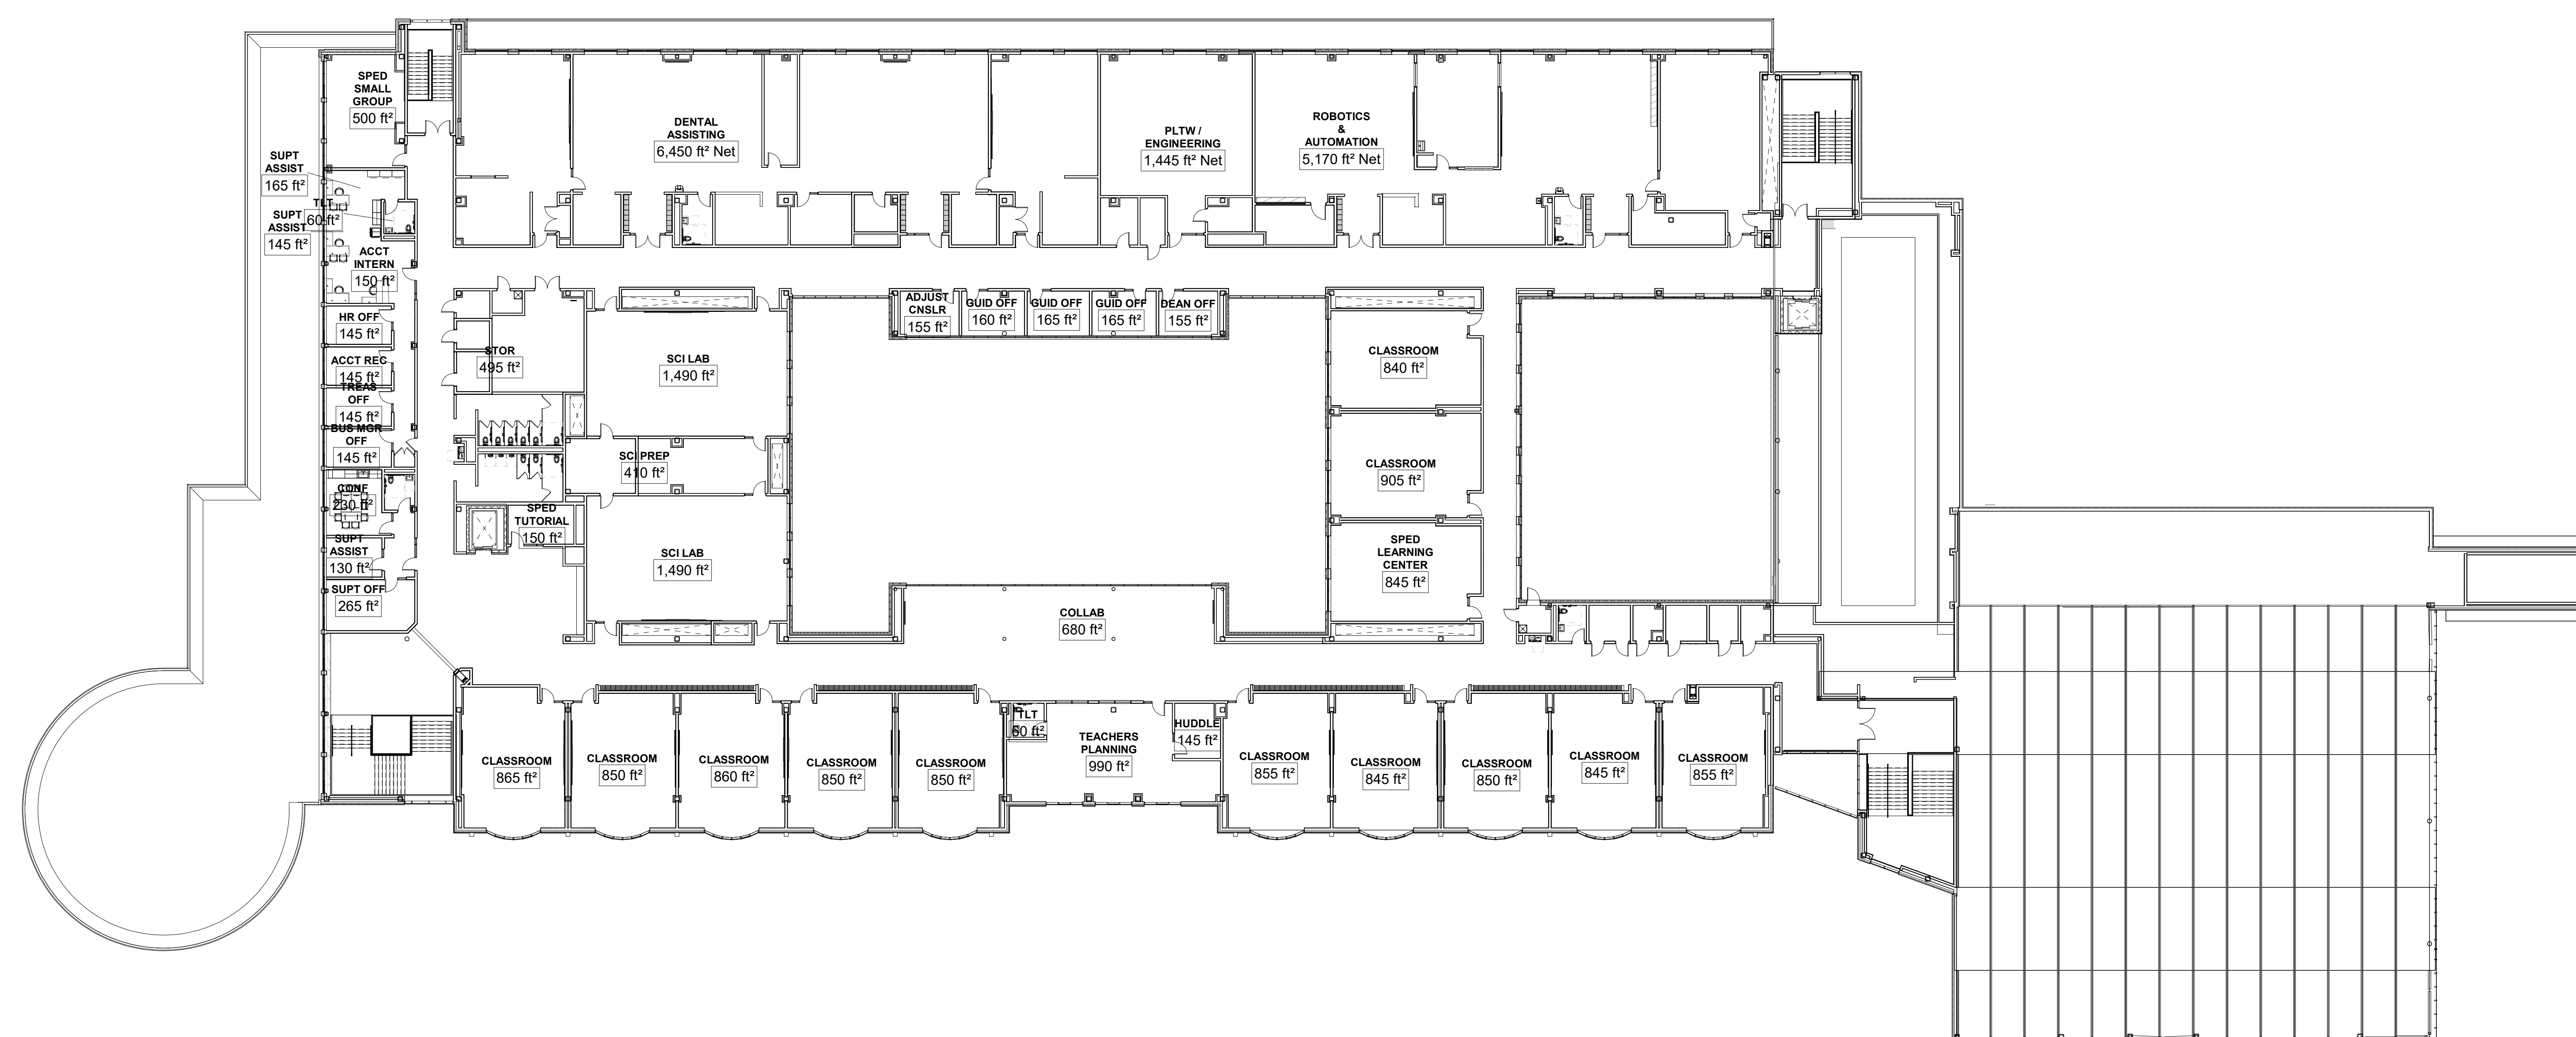

1 4-Overall Fourth Floor Plan - Net Area
1" = 20'-0"

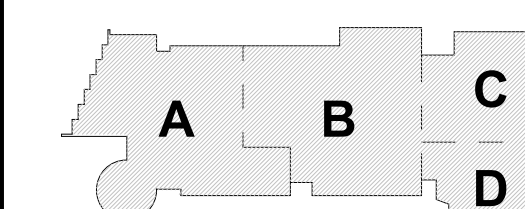

KEY PLAN

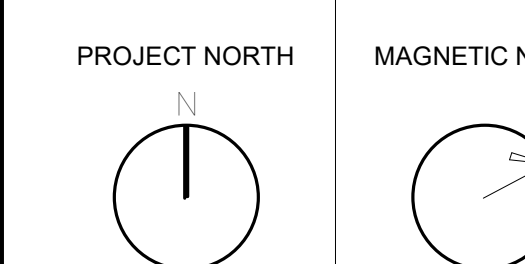

FOURTH FLOOR & SATELLITE LOCKERS NET AREA PLANS

Scale: 1" = 20'-0"
Job No.: 20202
Drawn By: DR
Date: January 13th, 2011
Volume 3 of 4


A1-0-10

Volume 3 of .

100 Hemlock Road,
Wakefield, MA 01880




January 13th, 2023

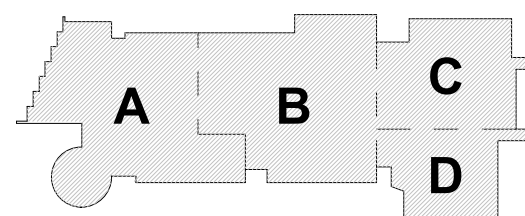


KEY PLAN

PROJECT NORTH

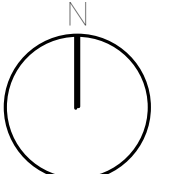

MAGNETIC NORTH

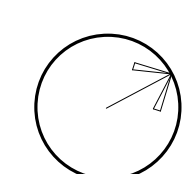

**LOWER LEVEL
BUILDING
LAYOUT & EDGE
OF SLAB PLAN**

Scale: 1" = 20'-0"

Job No.: 20202

Drawn By: DRA


Date: January 13th, 2023

A1-0-11

Volume 3 of 4



1 FIRST FLOOR BUILDING LAYOUT PLAN
1" = 20'-0"

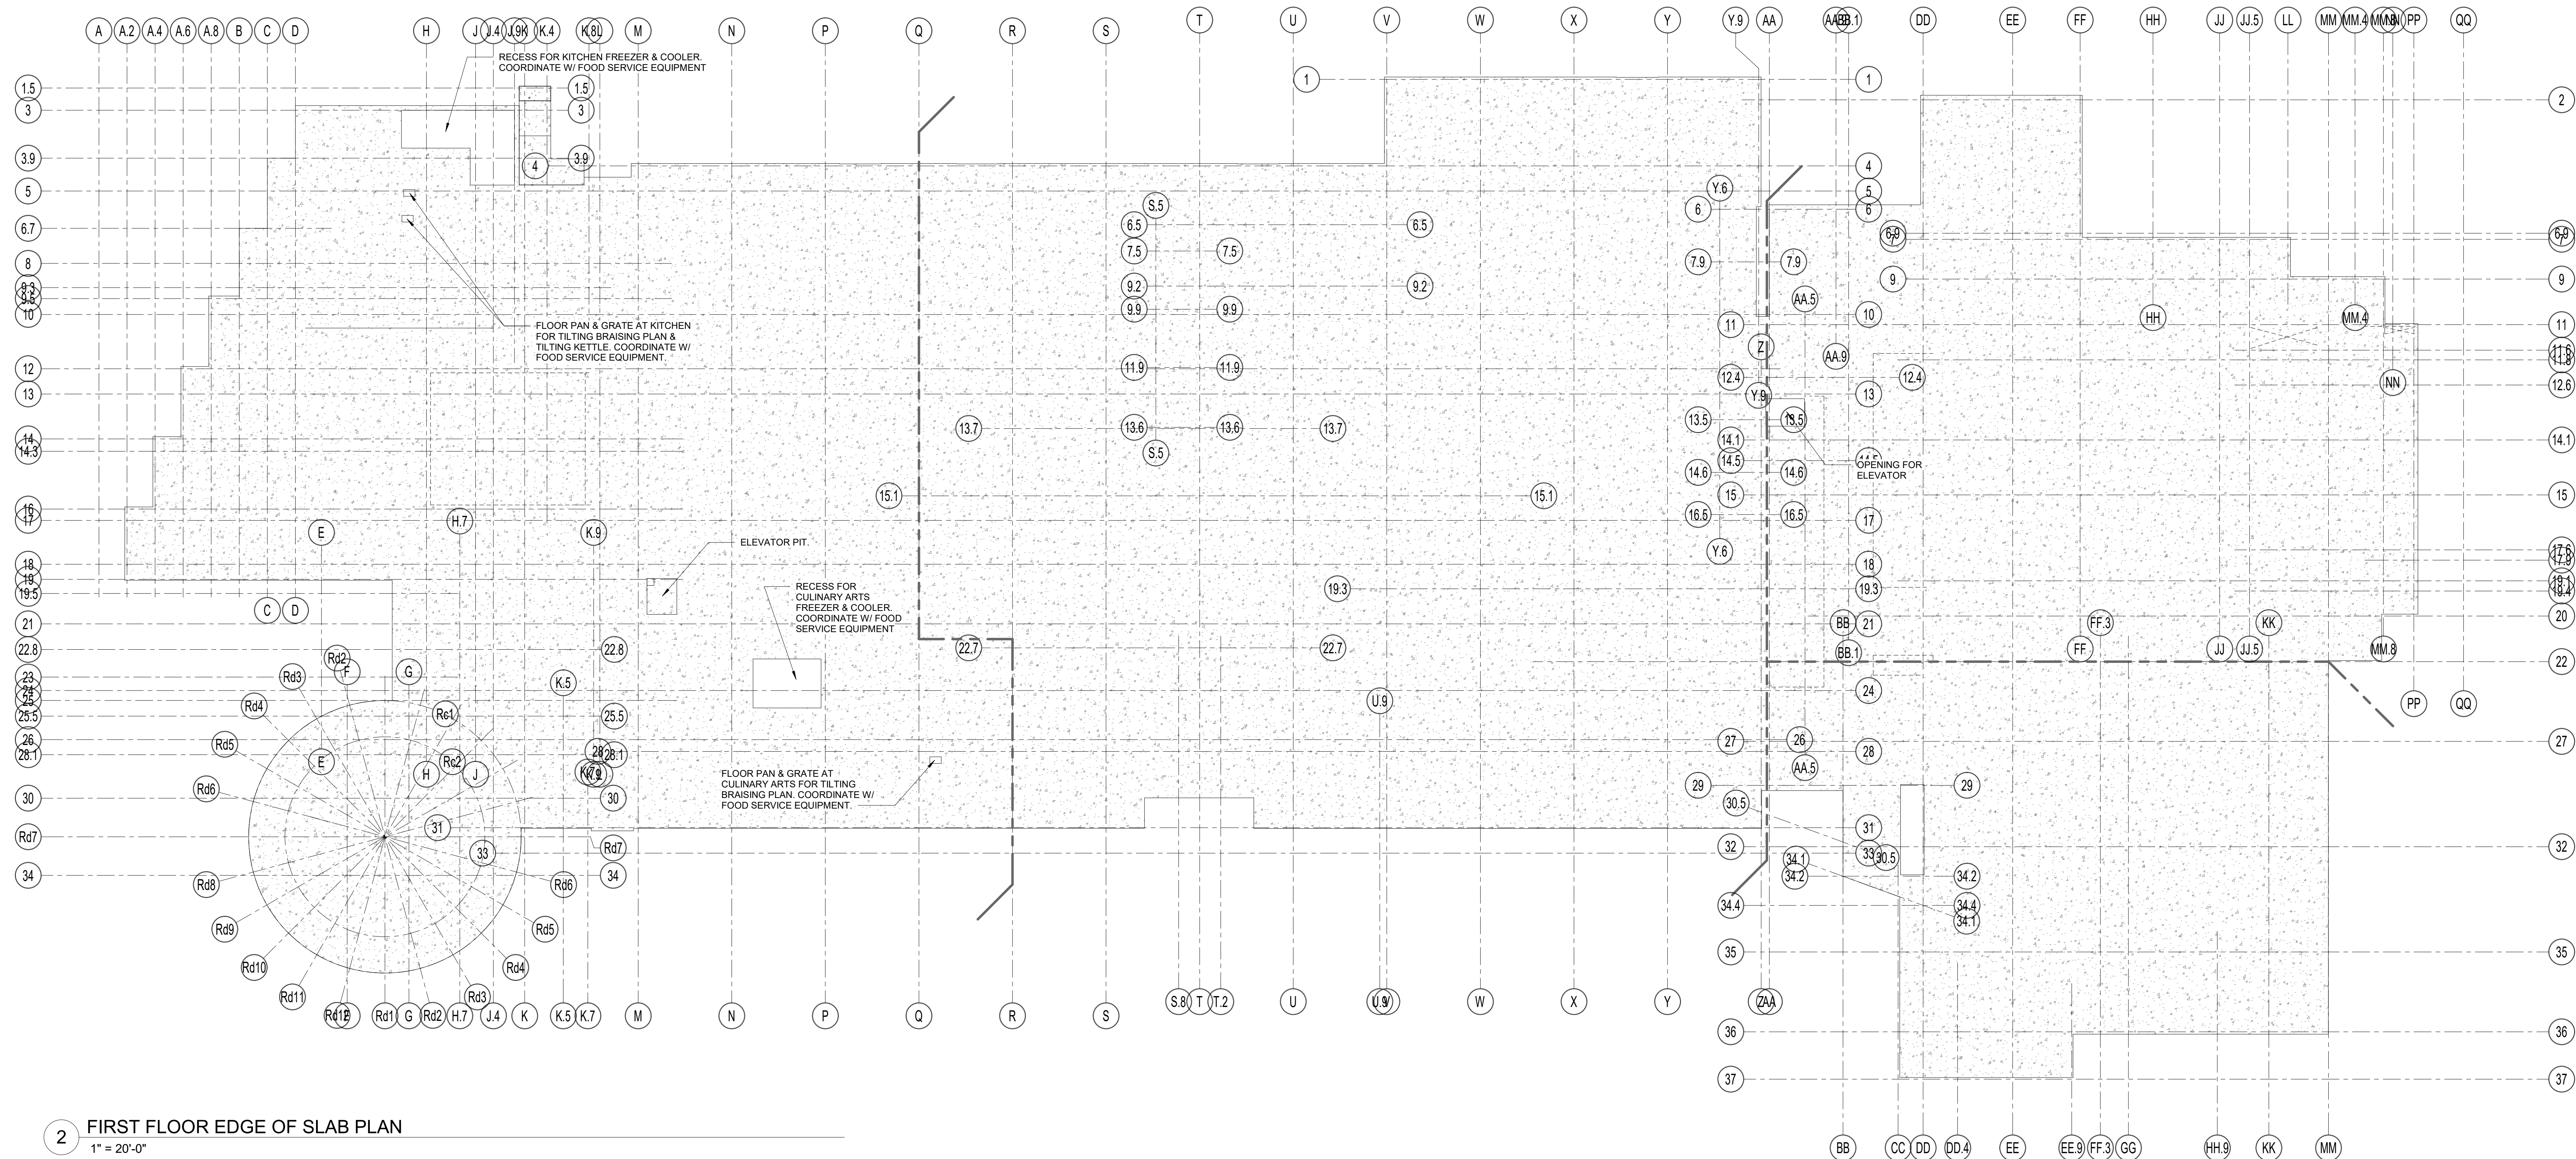

2 FIRST FLOOR EDGE OF SLAB PLAN
1" = 20'-0"

DRA

Drummeys Rosane Anderson, Inc.
225 Oakland Road
Studio 205
South Windsor, CT 06074
Tel: 877.864.1000
www.dra.com


Northeast
Metropolitan
Regional
Vocational High
School

100 Hemlock Road
Wakefield, MA 01880

© COPYRIGHT 2022 DRUMMEYS ROSANE ANDERSON, INC.


MSBA 60% CD
SUBMISSION

January 13th, 2023

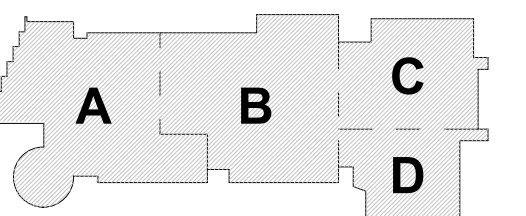

KEY PLAN

PROJECT NORTH MAGNETIC NORTH

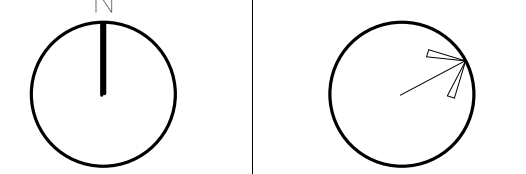

FIRST FLOOR
BUILDING
LAYOUT & EDGE
OF SLAB PLAN

Scale: 1" = 20'-0"

Job No.: 20202

Drawn By: DRA

Date: January 13th, 2023

Volume 3 of 4

A1-0-12


DRA

Drumme Rosane Anderson, Inc.
225 Oakland Road
Studio 205
South Windsor, CT 06074
Tel: 877.865.1000
www.dra-inc.com


260 Charles Street
Studio 300
Waltham, MA 02453
Planning | Architecture | Interior Design

**Northeast
Metropolitan
Regional
Vocational High
School**

100 Hemlock Road,
Wakefield, MA 01880

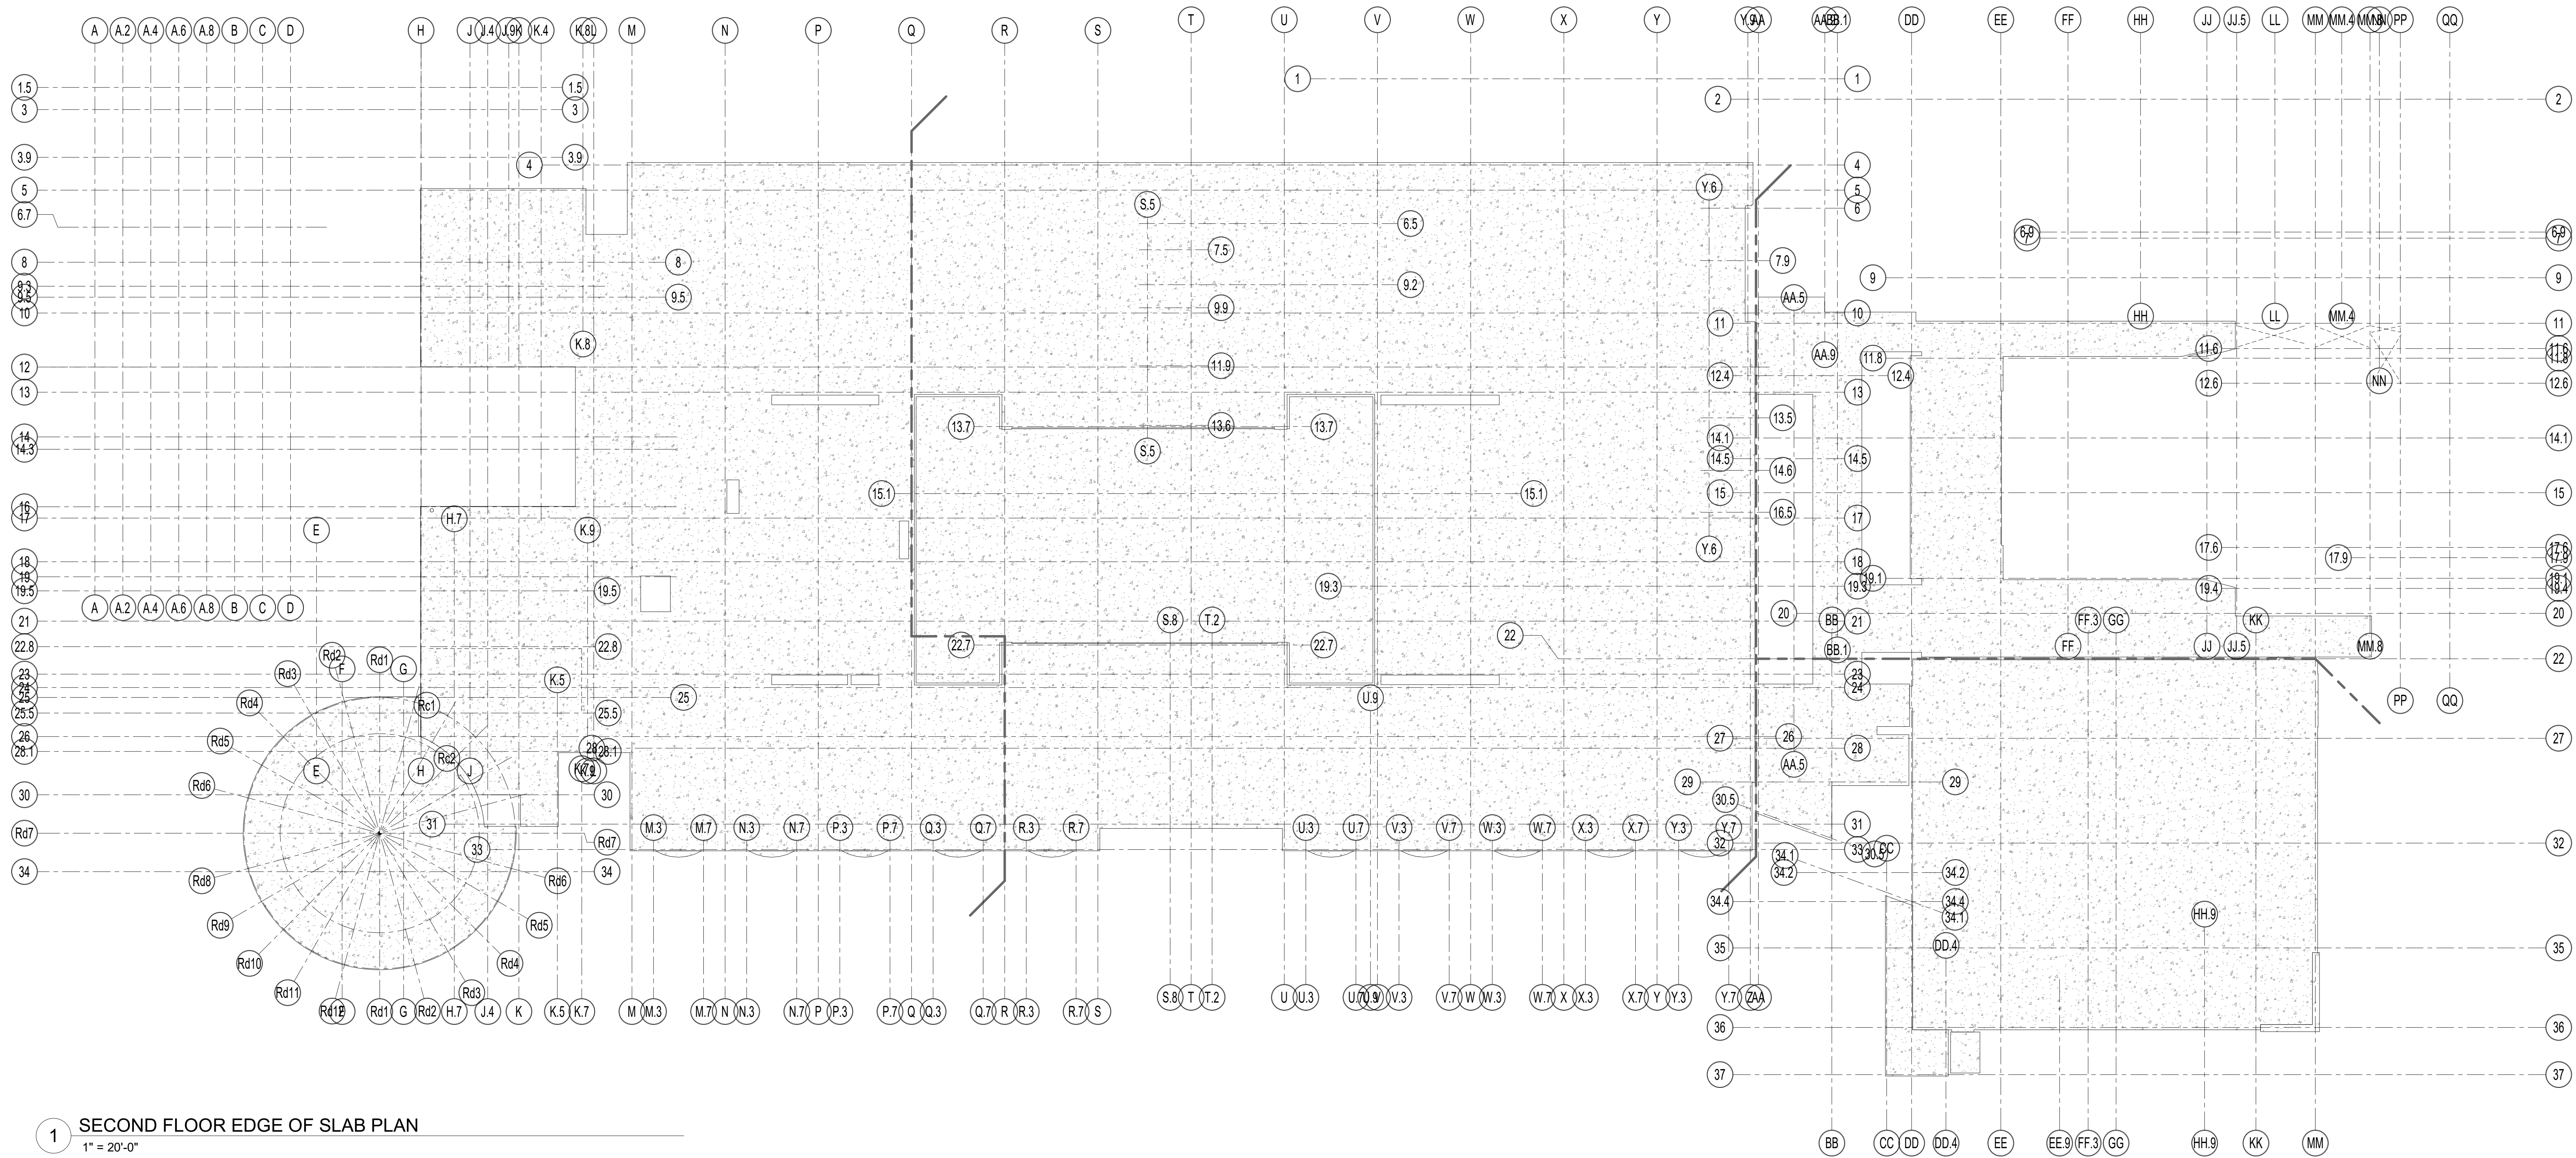

1 SECOND FLOOR EDGE OF SLAB PLAN
1" = 20'-0"

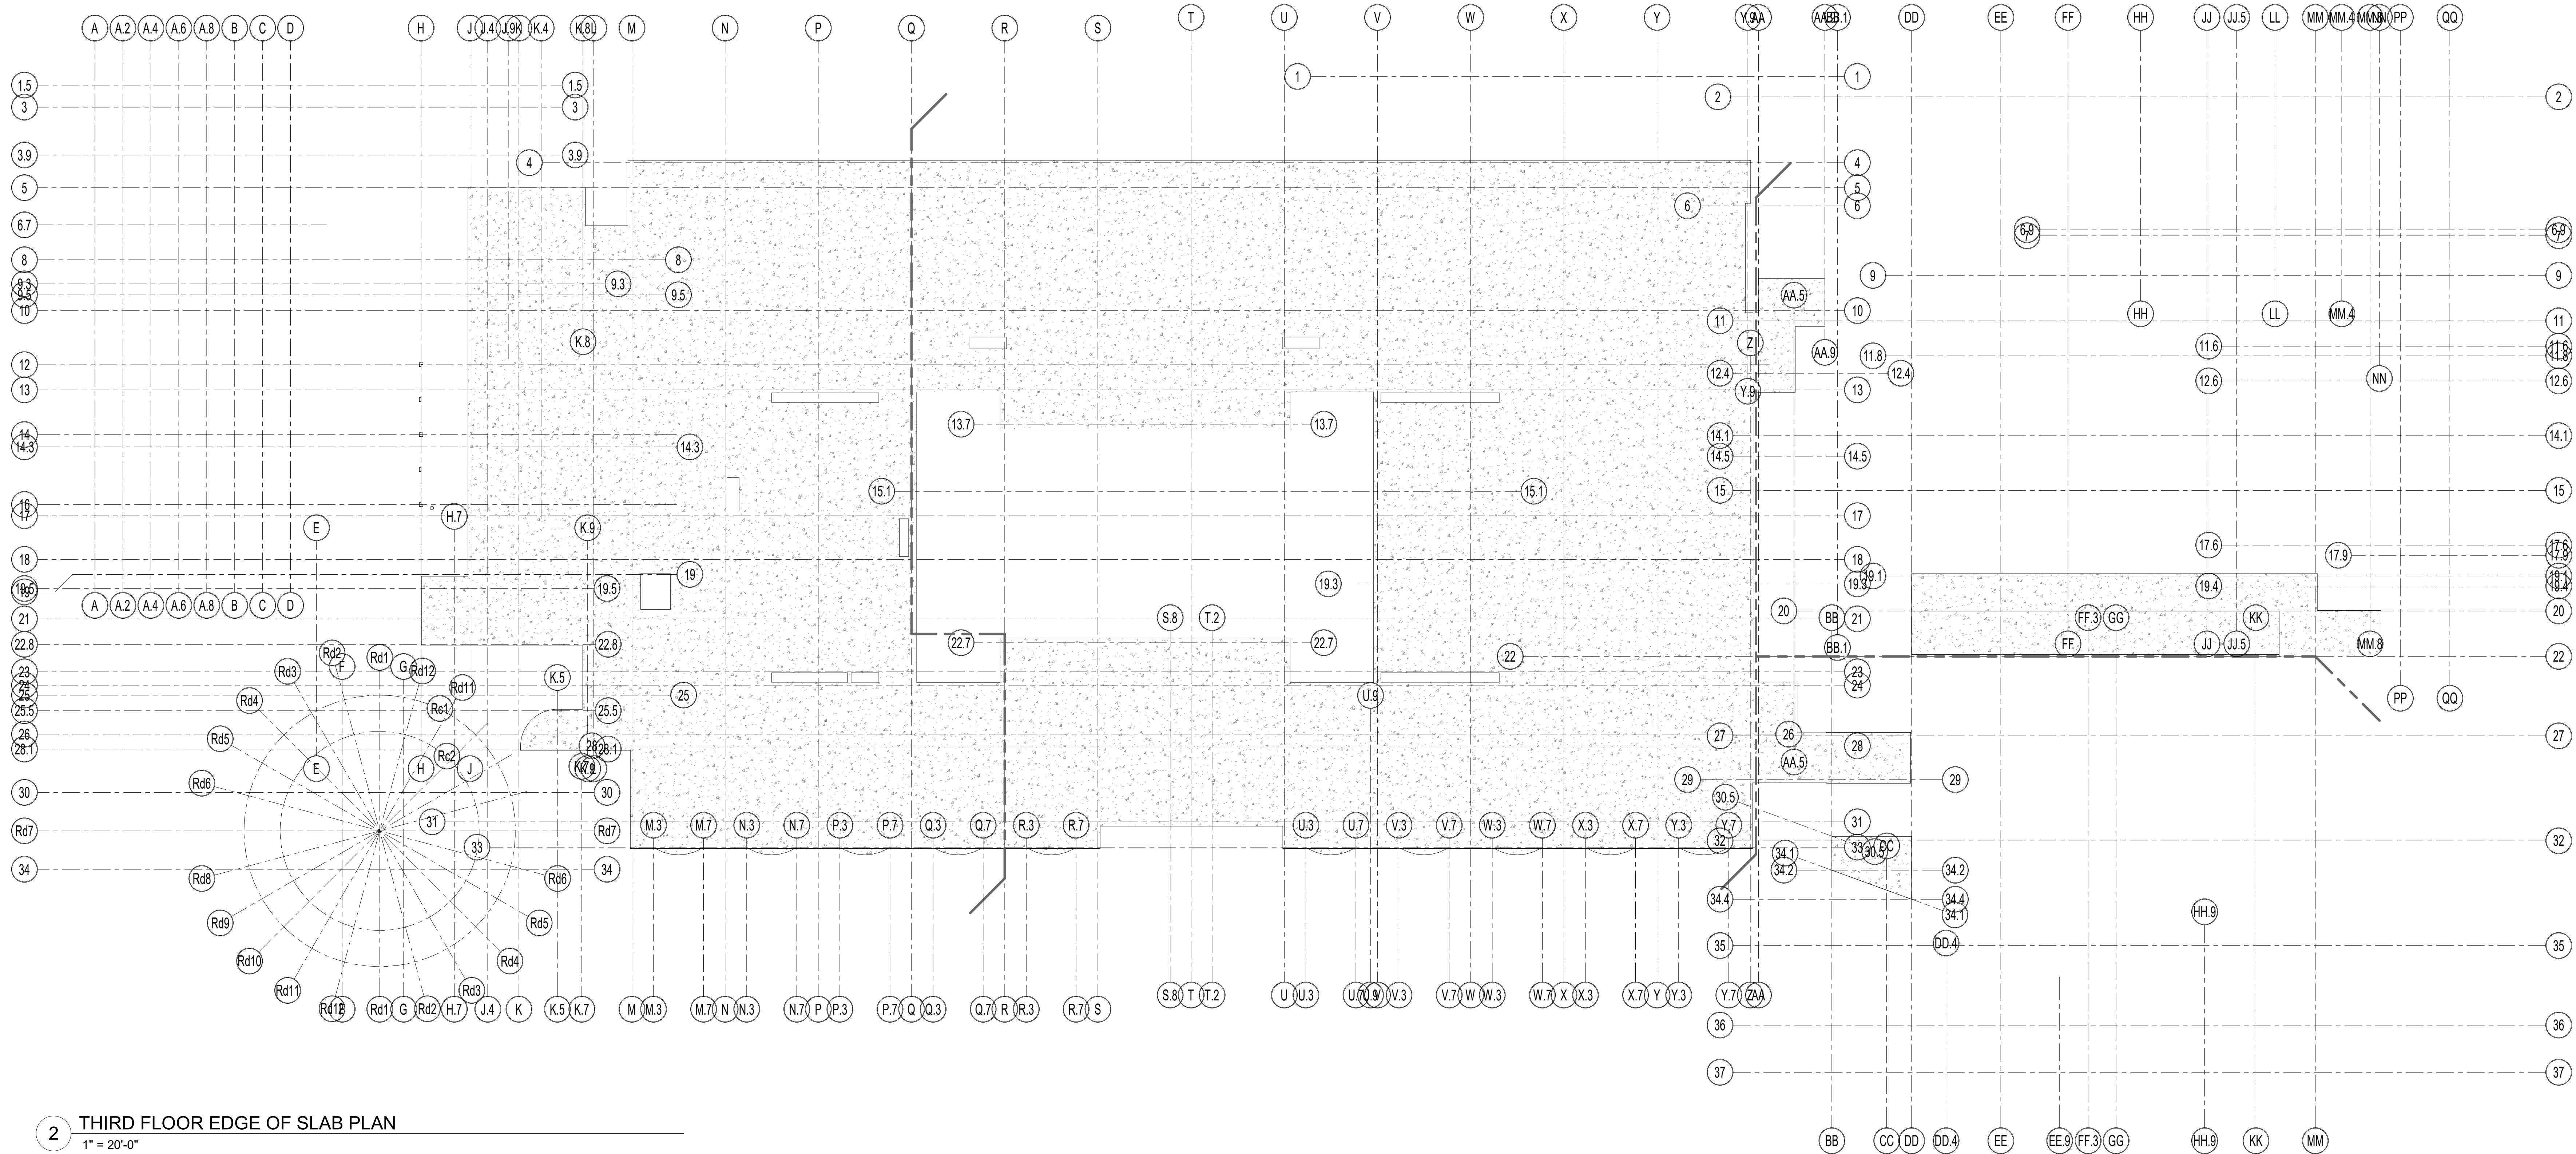


2 THIRD FLOOR EDGE OF SLAB PLAN
1" = 20'-0"

© COPYRIGHT 2022 DRUMMEY ROSANE ANDERSON, INC.


MSBA 60% CD
SUBMISSION

January 13th, 2023

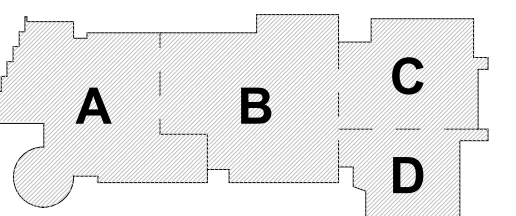


KEY PLAN

PROJECT NORTH

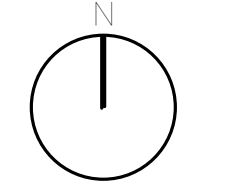

MAGNETIC NORTH

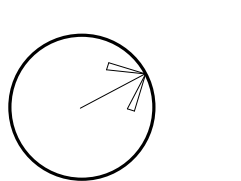

**SECOND &
THIRD FLOOR
EDGE OF SLAB
PLANS**

Scale: 1" = 20'-0"


Job No.: 20202

Drawn By: DRA

Date: January 13th, 2023

Volume 3 of 4

A1-0-13

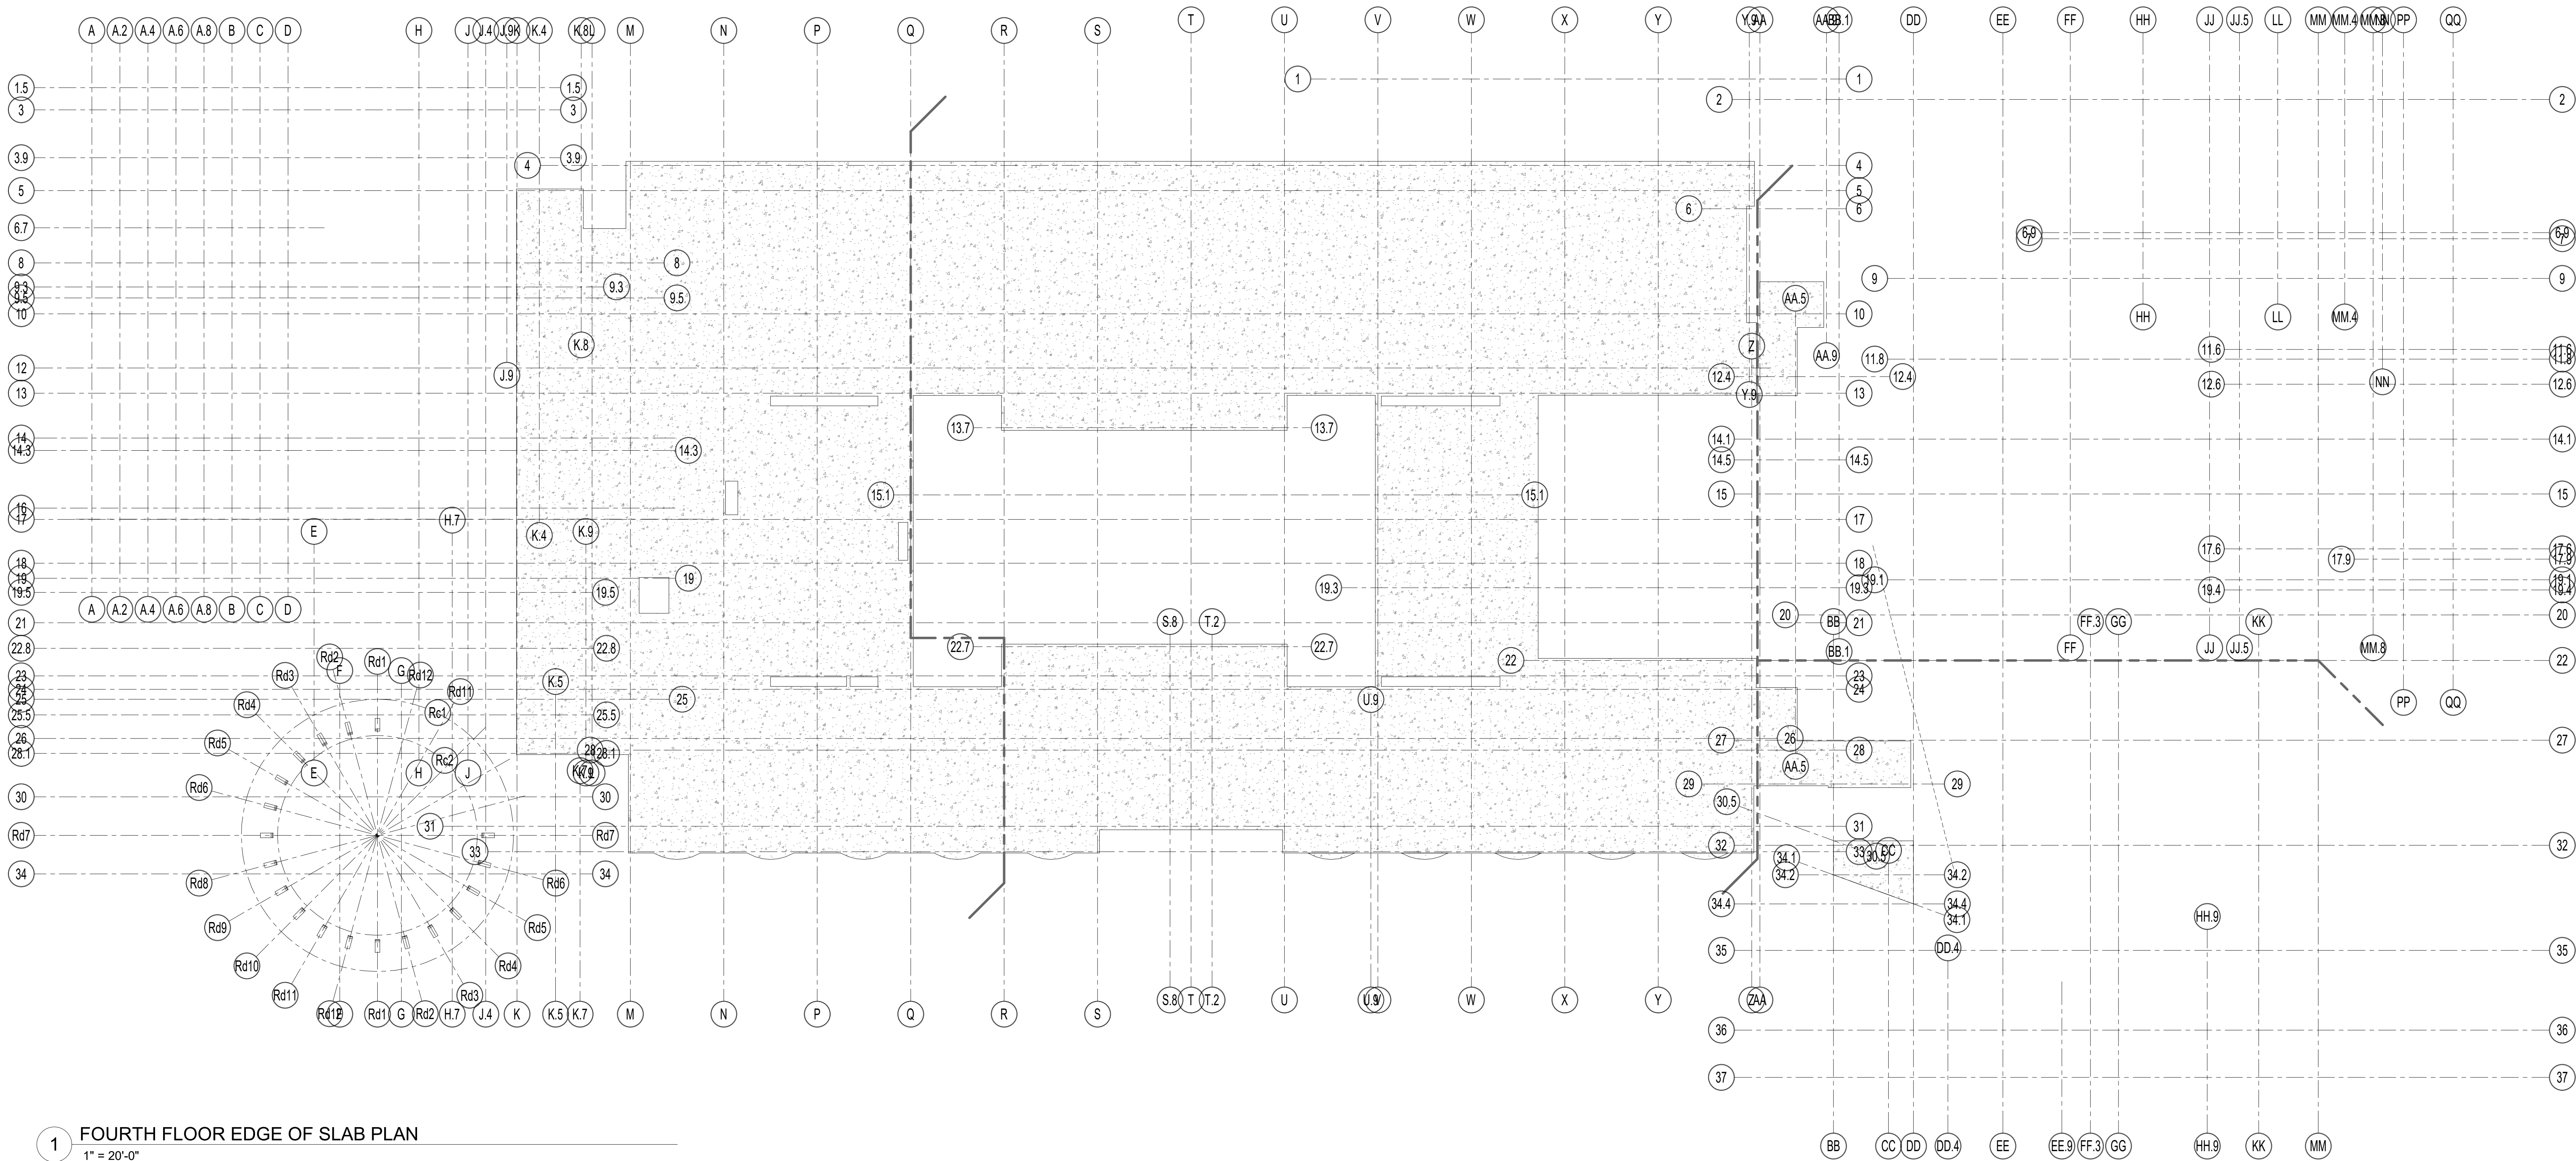

1 FOURTH FLOOR EDGE OF SLAB PLAN
1" = 20'-0"





Drumme Rosane Anderson, Inc.
225 Oakland Road
Studio 205
South Windsor, CT 06074
Tel: 817.965.1000
www.dra-inc.com

260 Charles Street
Studio 300
Waltham, MA 02453
Tel: 817.965.1000
www.dra-inc.com

**Northeast
Metropolitan
Regional
Vocational High
School**
100 Hemlock Road,
Wakefield, MA 01880

© COPYRIGHT 2022 DRUMMEY ROSANE ANDERSON, INC.

MSBA 60% CD
SUBMISSION
January 13th, 2023

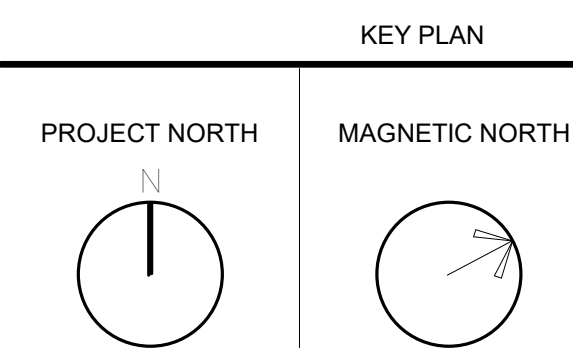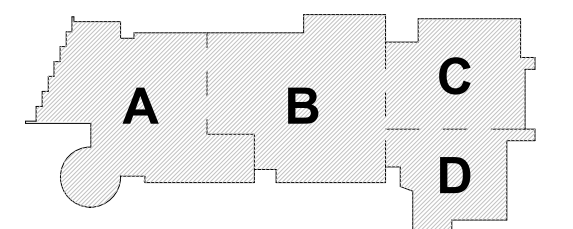

**FOURTH FLOOR
EDGE OF SLAB
PLAN**

Scale: 1" = 20'-0"
Job No.: 20202
Drawn By: DRA
Date: January 13th, 2023
Volume 3 of 4

A1-0-14

DRA

Drumme Rosane Anderson, Inc.
225 Oakland Road
Studio 205
South Windsor, CT 06074
Tel: 817.864.1000
www.dra-inc.com

260 Charles Street
Studio 300
Waltham, MA 02453
Planning | Architecture | Interior Design

Northeast Metropolitan Regional Vocational High School

100 Hemlock Road,
Wakefield, MA 01880


FLOOR PLAN GENERAL NOTES:

1. T.O. SLAB @ FIRST FLOOR DATUM ELEVATION OF 100'-0" CORRESPONDS TO 103.30' MEAN SEA LEVEL AS SHOWN ON SITE AND CIVIL DRAWINGS. ALL OTHER ELEVATION DATUM SHOWN IN THE ARCHITECTURAL SET IS RELATIVE TO 100'-0".
2. ALL MASONRY PARTITIONS SHALL BE 8" CMU (8.0 WALL TYPE) UNLESS OTHERWISE NOTED ON THE FLOOR PLANS.
3. ALL GWB INTERIOR PARTITIONS PROVIDE G6.0 WALL TYPE UNLESS OTHERWISE NOTED ON THE FLOOR PLANS.
4. FURNISH AND INSTALL MASONRY LINTELS BY MASON (TRADE-BID CONTRACTOR) AT ALL MASONRY OPENINGS UNLESS INDICATED OTHERWISE. REFER TO PLANS, ELEVATIONS, SECTIONS, DOOR SCHEDULES AND MECHANICAL (HVAC) DRAWINGS FOR INFORMATION. REFER TO MASONRY LINTEL SCHEDULE ON STRUCTURAL DRAWINGS FOR DETAILS AND INFORMATION.
5. FURNISH AND INSTALL SEISMIC RESTRAINTS BY METAL FABRICATIONS (TRADE-BID CONTRACTOR) AT ALL MASONRY PARTITIONS. REFER TO DETAILS ON STRUCTURAL DRAWINGS.
6. UNLESS NOTED OTHERWISE, PROVIDE PARTITION CONSTRUCTION ABOVE ALL OPENINGS TO MATCH PARTITION TYPE CONSTRUCTION ADJACENT TO OPENING.
7. REFER TO STRUCTURAL DRAWINGS FOR ALL CMU REINFORCING REQUIREMENTS.
8. PROVIDE 1" RADIUS BULL NOSE CMU TO THE UNDERSIDE OF THE CEILING AT ALL EXPOSED INTERIOR CORNER CONDITIONS, UNLESS NOTED OTHERWISE.
9. FOR CONTROL JOINT LOCATIONS AT INTERIOR MASONRY WALLS REFER TO SPECIFICATIONS. SUBMIT PROPOSED CONTROL JOINT LAYOUT TO THE ARCHITECT FOR APPROVAL PRIOR TO INSTALLATION.
10. FOR CONTROL JOINT LOCATION AT GWB PARTITIONS, SOFFITS AND CEILINGS REFER TO SPECIFICATIONS. AND/OR INTERIOR ELEVATIONS AND/OR REFLECTIVE CEILING PLANS. SUBMIT PROPOSED CONTROL JOINT LAYOUT TO THE ARCHITECT FOR APPROVAL PRIOR TO INSTALLATION.
11. REFER TO CODE ANALYSIS CD 1-1, CD 1-2 FOR FIRE RATING REQUIREMENTS OF THE BUILDING COMPONENTS.
12. REFER TO STRUCTURAL DRAWINGS FOR NOTES/DESCRIPTIONS OF THE SPRAY APPLIED FIREPROOFING EXTENTS AND INTUMESCENT MASTIC FIREPROOFING SCOPE REQUIRED AT THE STRUCTURAL STEEL COMPONENTS. SEE INTERIOR ELEVATIONS AND SECTIONS FOR ADDITIONAL INFORMATION.
13. SEE FOODSERVICE AND EQUIPMENT DRAWINGS FOR ADDITIONAL INFORMATION.
14. PROVIDE 20 GAUGE METAL STRAPPING BEHIND GWB (CONCEALED FROM VIEW) AS REQUIRED FOR MOUNTING OF THE MARKERBOARDS, TACKBOARDS, ACOUSTICAL PANELS, AND MARKER WALLS OCCURRING ON METAL STUD WALLS.
15. PROVIDE 3/4" PLYWOOD BLOCKING (SIZES SHALL BE COORDINATED WITH TECHNOLOGY EQUIPMENT REQUIREMENTS) BEHIND GWB (CONCEALED FROM VIEW) AS REQUIRED FOR MOUNTING OF THE WALL MOUNTED PROJECTORS, INTERACTIVE FLAT PANELS, DISPLAYS, AND TV MONITORS OCCURRING ON METAL STUD WALLS.
16. PROVIDE WOOD BLOCKING BEHIND GWB (CONCEALED FROM VIEW) AS REQUIRED FOR MOUNTING OF HANDRAILS, TOILET ACCESSORIES AND TOILETSHOWER PARTITIONS, AND DIVIDER CURTAIN TRACKS OCCURRING ON METAL STUD WALLS AND CEILINGS.
17. ALL DIMENSIONS AT METAL STUD PARTITIONS ARE TO THE FACE OF THE STUD UNLESS NOTED AS "CLEAR".
18. AT WALL LOCATIONS WHERE PARTITIONS WITH MULTIPLE LAYERS OF 5/8" GWB TRANSITION TO THE PARTITION WITH SINGLE LAYER OF 5/8" GWB, ALIGN THE FACES OF THE FINISH WALL SURFACES. STUD FRAMING LOCATIONS SHALL BE ADJUSTED ACCORDINGLY. REFER TO THE PLAN DRAWINGS FOR PARTITION TYPES DESIGNATIONS.

NOTE A: AT METAL STUD PARTITIONS WITHIN THE SPACE PROVIDE ABUSE RESISTANT GYPSUM BOARD (ARB) TO 8'-0" A.F.F. REFER TO PARTITION TYPES FOR WALL CONSTRUCTION REQUIREMENTS.


MSBA 60% CD
SUBMISSION

January 13th, 2023

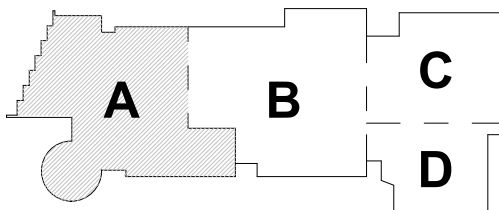

KEY PLAN

PROJECT NORTH
MAGNETIC NORTH

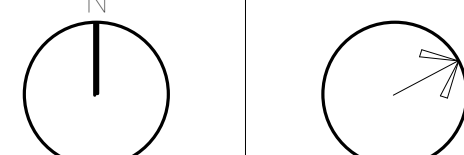

LOWER LEVEL FLOOR PLAN - AREA C

Scale: 1/8" = 1'-0"


Job No.: 20202

Drawn By: DRA

Date: January 13th, 2023

Volume 3 of 4

A1-1-0C

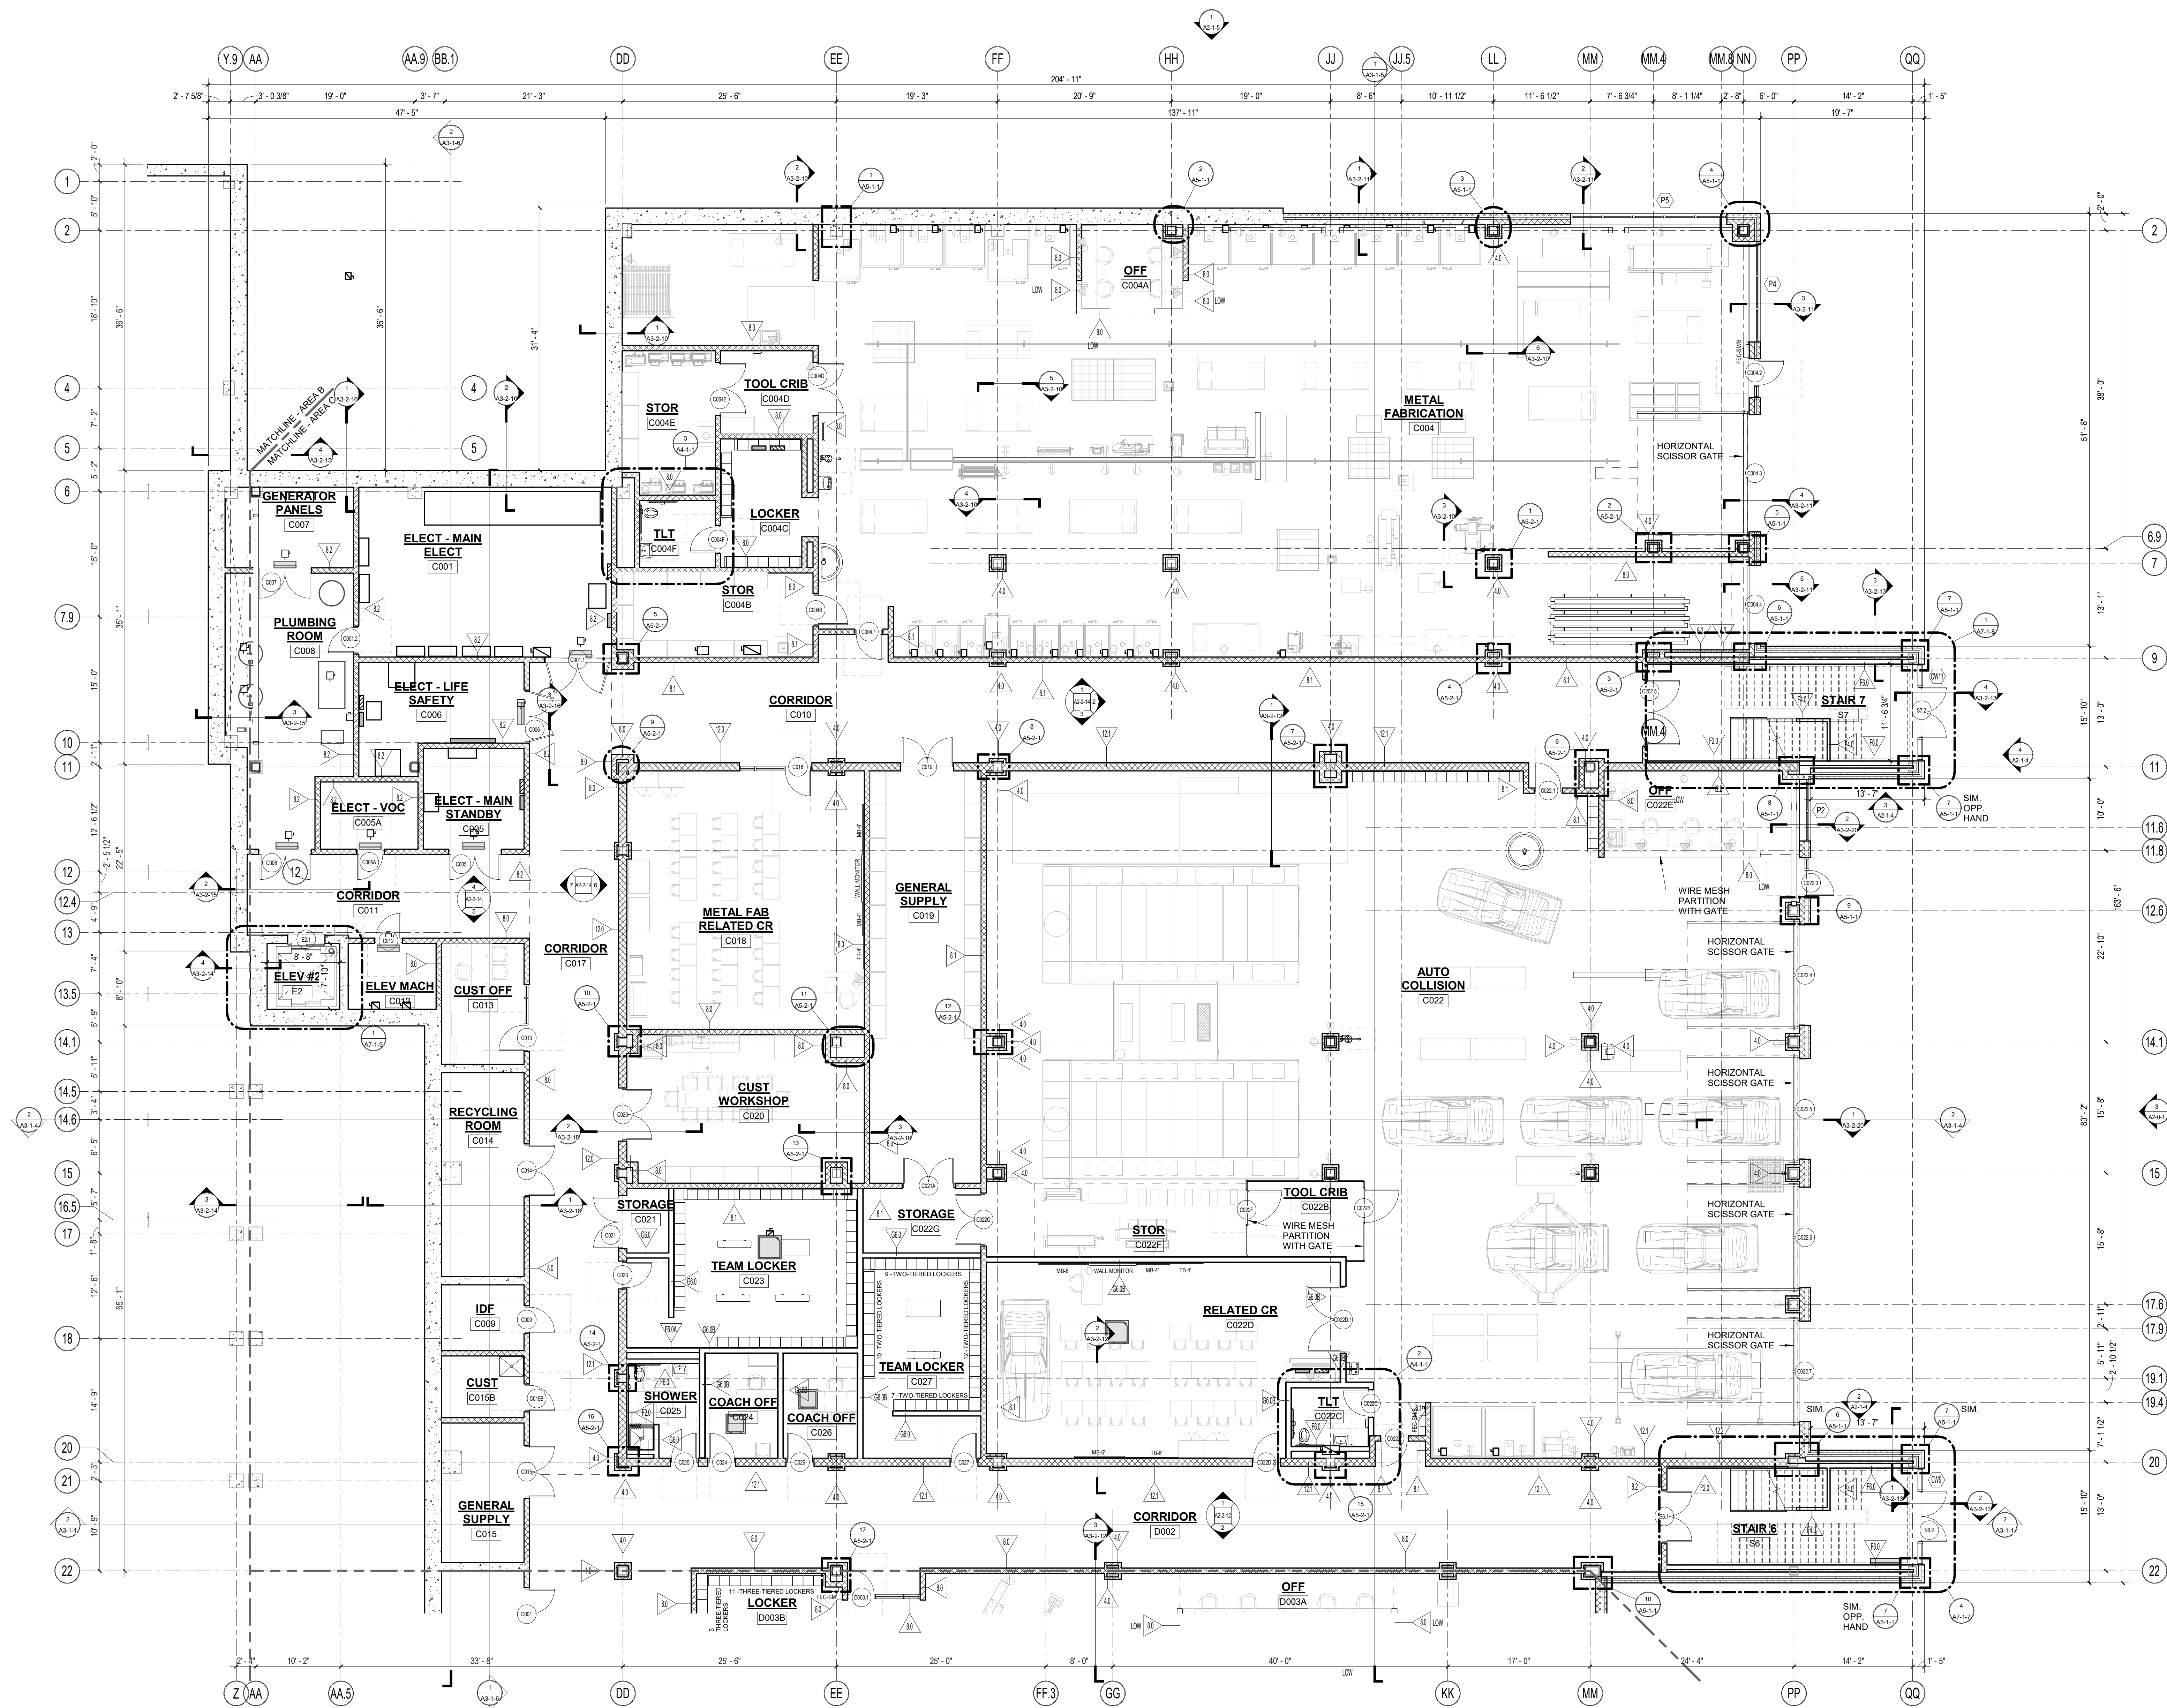

1 LOWER LEVEL PLAN - AREA C
1/8" = 1'-0"

DRA

Drumme Rosane Anderson, Inc.
225 Oakland Road
Studio 205
South Windsor, CT 06074
Tel: 878.66.1000
www.dra-inc.com

260 Charles Street
Studio 300
Waltham, MA 02453
Tel: 878.66.1000
www.dra-inc.com

Planning | Architecture | Interior Design

**Northeast
Metropolitan
Regional
Vocational High
School**
100 Hemlock Road,
Wakefield, MA 01880


FLOOR PLAN GENERAL NOTES:

1. T.O. SLAB @ FIRST FLOOR DATUM ELEVATION OF 100'-0" CORRESPONDS TO 103.00' MEAN SEA LEVEL, AS SHOWN ON SITE AND CIVIL DRAWINGS. ALL OTHER ELEVATION DATUM SHOWN IN THE ARCHITECTURAL SET IS RELATIVE TO 100'-0".
2. ALL MASONRY PARTITIONS SHALL BE 8" CMU (8.0 WALL TYPE) UNLESS OTHERWISE NOTED ON THE FLOOR PLANS.
3. ALL GWB INTERIOR PARTITIONS PROVIDE G6.0 WALL TYPE UNLESS OTHERWISE NOTED ON THE FLOOR PLANS.
4. FURNISH AND INSTALL MASONRY LINTELS BY MASON (TRADE-BID CONTRACTOR) AT ALL MASONRY OPENINGS UNLESS INDICATED OTHERWISE. REFER TO PLANS, ELEVATIONS, SECTIONS, DOOR SCHEDULES AND MECHANICAL (HVAC) DRAWINGS FOR INFORMATION. REFER TO MASONRY LINTEL SCHEDULE ON STRUCTURAL DRAWINGS FOR DETAILS AND INFORMATION.
5. FURNISH AND INSTALL SEISMIC RESTRAINTS BY METAL FABRICATIONS (TRADE-BID CONTRACTOR) AT ALL MASONRY PARTITIONS. REFER TO DETAILS ON STRUCTURAL DRAWINGS.
6. UNLESS NOTED OTHERWISE, PROVIDE PARTITION CONSTRUCTION ABOVE ALL OPENINGS TO MATCH PARTITION TYPE CONSTRUCTION ADJACENT TO OPENING.
7. REFER TO STRUCTURAL DRAWINGS FOR ALL CMU REINFORCING REQUIREMENTS.
8. PROVIDE 1" RADIUS BULL NOSE CMU TO THE UNDERSIDE OF THE CEILING AT ALL EXPOSED INTERIOR CORNER CONDITIONS, UNLESS NOTED OTHERWISE.
9. FOR CONTROL JOINT LOCATIONS AT INTERIOR PARTITIONS, SOFFITS AND CEILINGS REFER TO SPECIFICATIONS. SUBMIT PROPOSED CONTROL JOINT LAYOUT TO THE ARCHITECT FOR APPROVAL PRIOR TO INSTALLATION.
10. FOR CONTROL JOINT LOCATION AT GWB PARTITIONS, SOFFITS AND CEILINGS REFER TO SPECIFICATIONS. AND/OR INTERIOR ELEVATIONS AND/OR REFLECTIVE CEILING PLANS. SUBMIT PROPOSED CONTROL JOINT LAYOUT TO THE ARCHITECT FOR APPROVAL PRIOR TO INSTALLATION.
11. REFER TO CODE ANALYSIS CD 1-1, CD 1-2 FOR FIRE RATING REQUIREMENTS OF THE BUILDING COMPONENTS.
12. REFER TO STRUCTURAL DRAWINGS FOR NOTES/DESCRIPTIONS OF THE SPRAY APPLIED FIREPROOFING EXTENTS AND INTUMESCENT MASTIC FIREPROOFING SCOPE REQUIRED AT THE STRUCTURAL STEEL COMPONENTS. SEE INTERIOR ELEVATIONS AND SECTIONS FOR ADDITIONAL INFORMATION.
13. SEE FOODSERVICE AND EQUIPMENT DRAWINGS FOR ADDITIONAL INFORMATION.
14. PROVIDE 20 GAUGE METAL STRAPPING BEHIND GWB (CONCEALED FROM VIEW) AS REQUIRED FOR MOUNTING OF THE MARKERBOARDS, TACKBOARDS, ACOUSTICAL PANELS, AND MARKER WALLS OCCURRING ON METAL STUD WALLS.
15. PROVIDE 3/4" PLYWOOD BLOCKING (SIZES SHALL BE COORDINATED WITH TECHNOLOGY EQUIPMENT REQUIREMENTS) BEHIND GWB (CONCEALED FROM VIEW) AS REQUIRED FOR MOUNTING OF THE WALL MOUNTED PROJECTORS, INTERACTIVE FLAT PANELS, DISPLAYS, AND TV MONITORS OCCURRING ON METAL STUD WALLS.
16. PROVIDE WOOD BLOCKING BEHIND GWB (CONCEALED FROM VIEW) AS REQUIRED FOR MOUNTING OF HANDRAILS, TOILET ACCESSORIES AND TOILETSHOWER PARTITIONS, AND DIVIDER CURTAIN TRACKS OCCURRING ON METAL STUD WALLS AND CEILINGS.
17. ALL DIMENSIONS AT METAL STUD PARTITIONS ARE TO THE FACE OF THE STUD UNLESS NOTED AS "CLEAR".
18. AT WALL LOCATIONS WHERE PARTITIONS WITH MULTIPLE LAYERS OF 5/8" GWB TRANSITION TO THE PARTITION WITH SINGLE LAYER OF 5/8" GWB, ALIGN THE FACES OF THE FINISH WALL SURFACES. STUD FRAMING LOCATIONS SHALL BE ADJUSTED ACCORDINGLY. REFER TO THE PLAN DRAWINGS FOR PARTITION TYPES DESIGNATIONS.

NOTE A: AT METAL STUD PARTITIONS WITHIN THE SPACE PROVIDE ABUSE RESISTANT GYPSUM BOARD (ARGB) TO 8'-0" A.F.F. REFER TO PARTITION TYPES FOR WALL CONSTRUCTION REQUIREMENTS.


**MSBA 60% CD
SUBMISSION**

January 13th, 2023

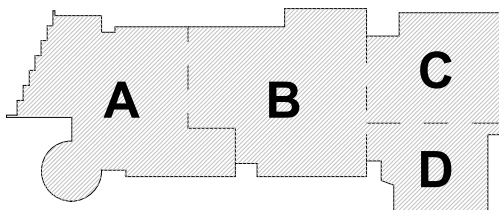

KEY PLAN

PROJECT NORTH MAGNETIC NORTH

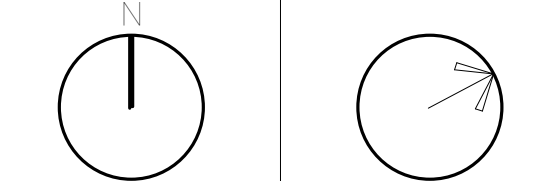

**LOWER LEVEL
FLOOR PLAN -
AREA D**

Scale: 1/8" = 1'-0"


Job No.: 20202

Drawn By: DRA

Date: January 13th, 2023

Volume 3 of 4

A1-1-0D

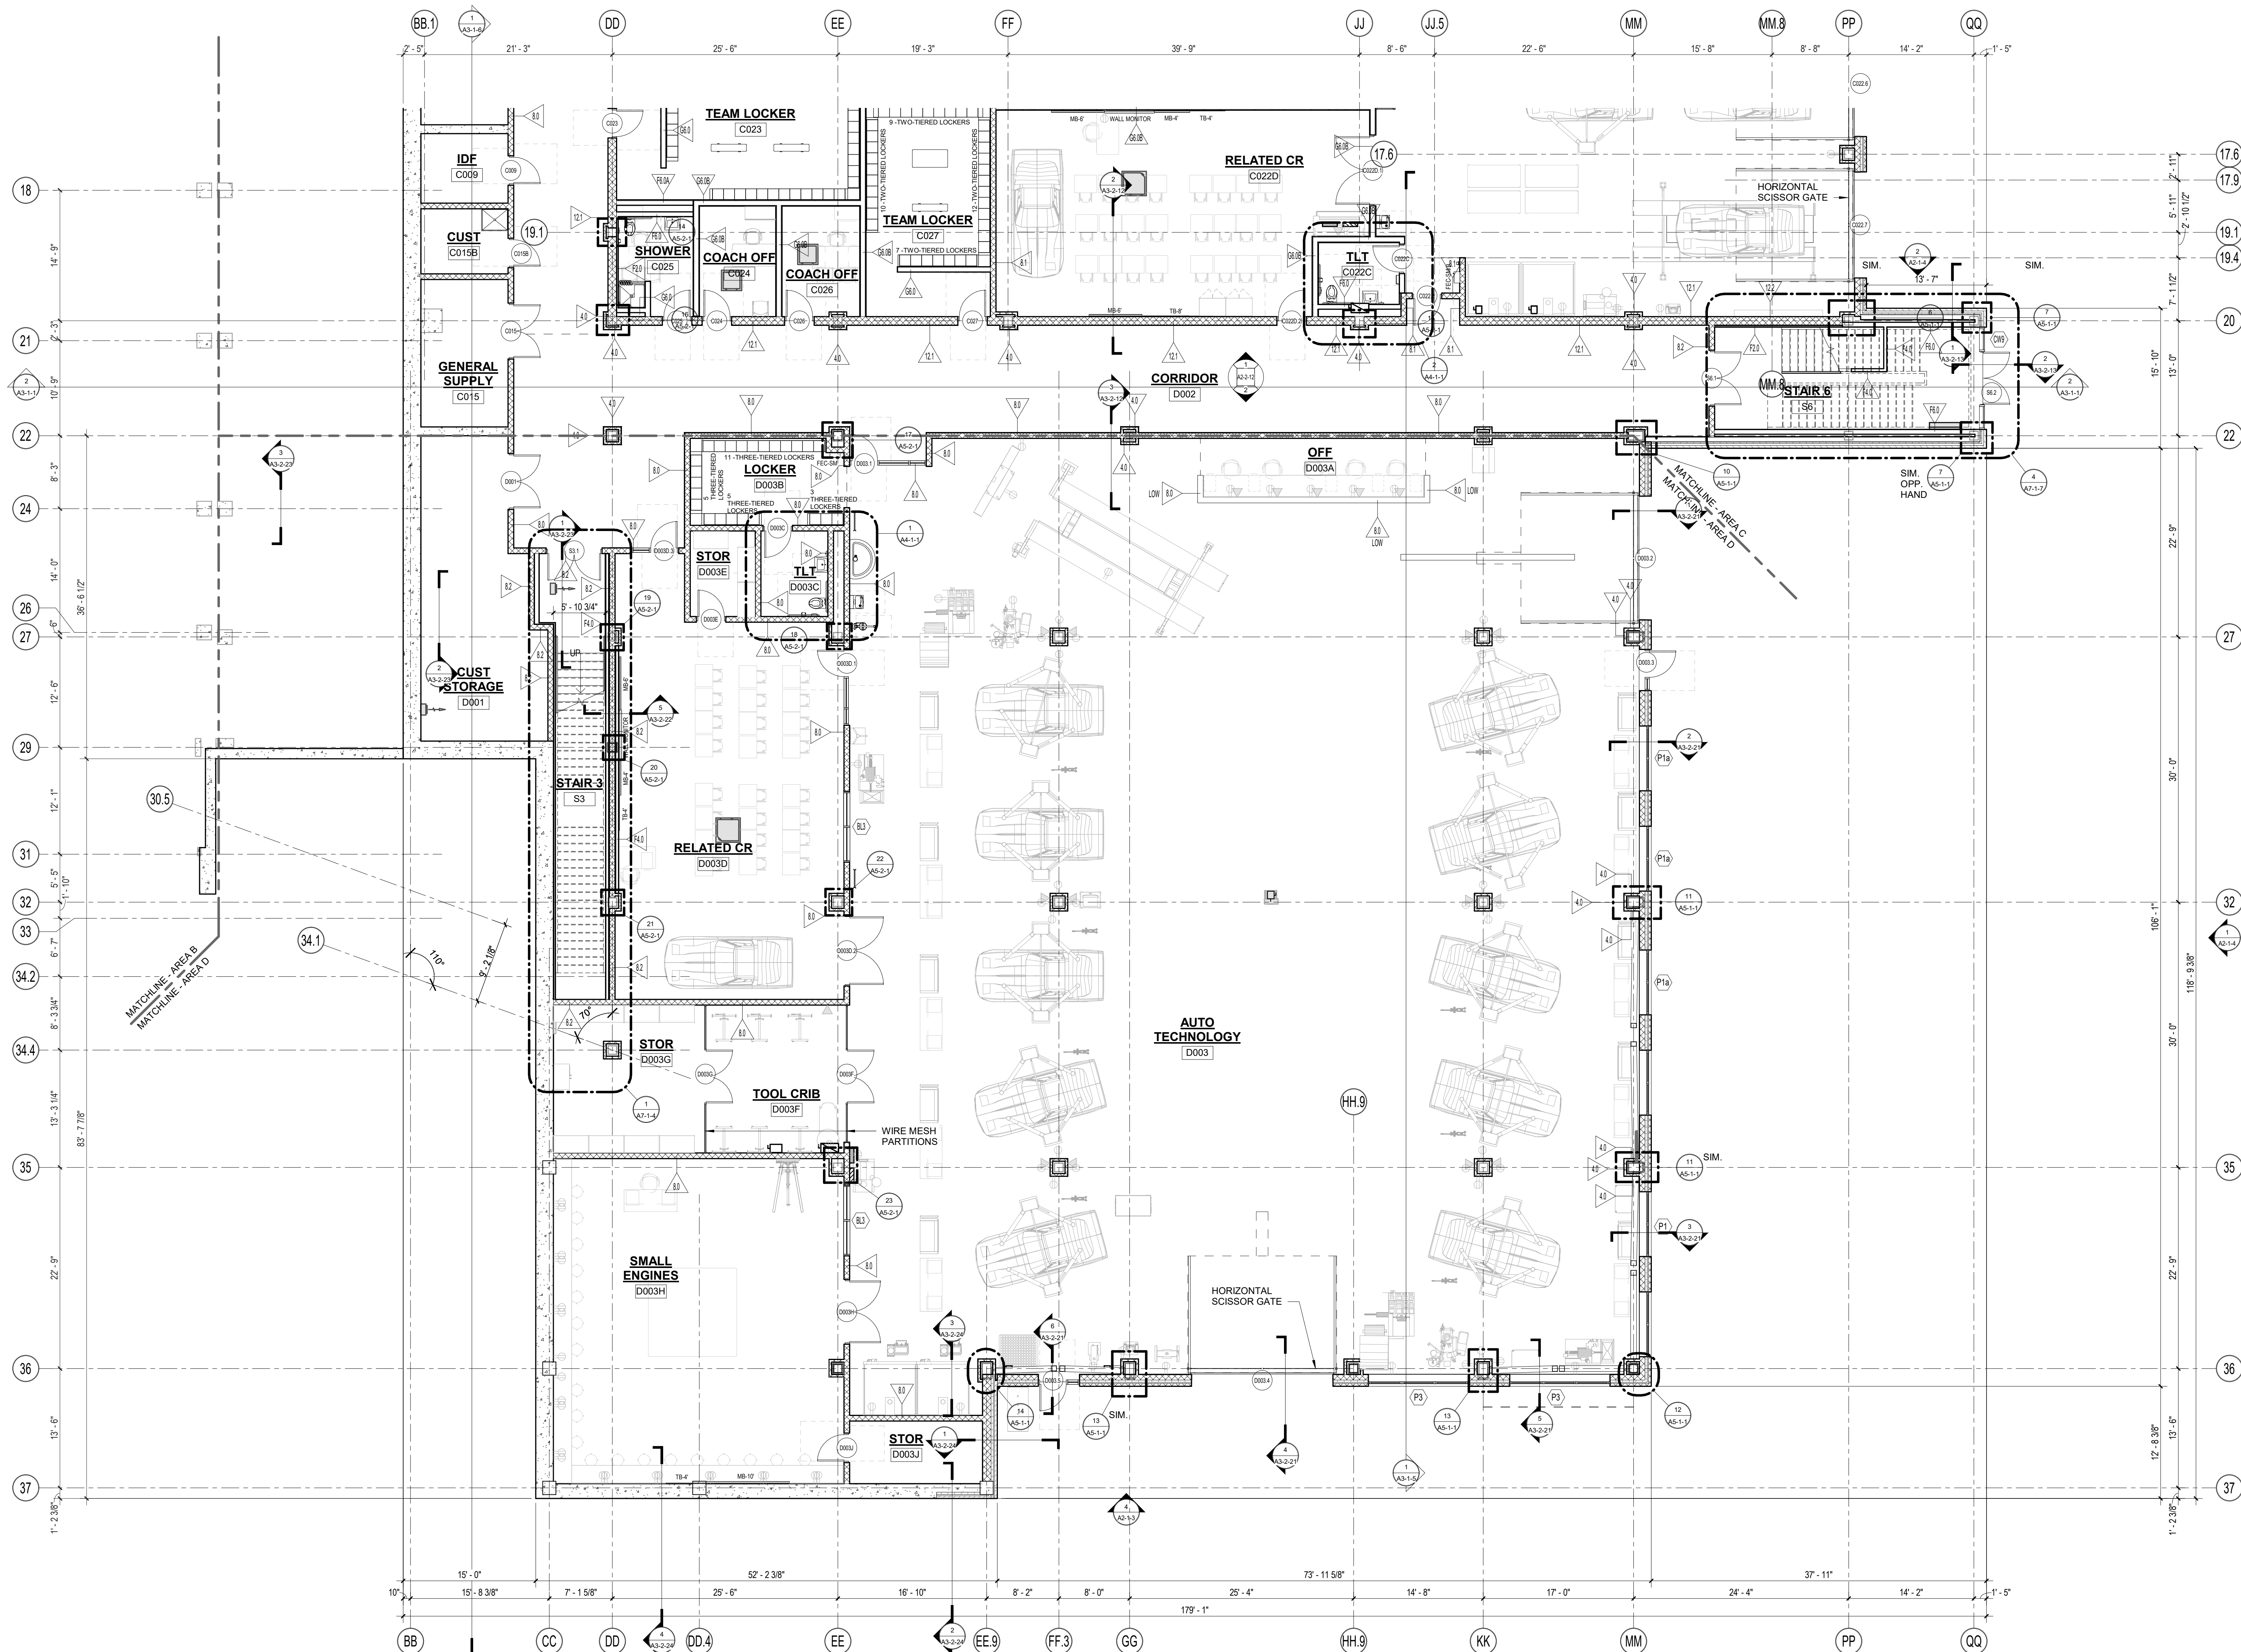

1 LOWER LEVEL PLAN - AREA D
1/8" = 1'-0"

**Northeast
Metropolitan
Regional
Vocational High
School**
100 Hemlock Road,
Wakefield, MA 01880


FLOOR PLAN GENERAL NOTES:

1. T.O. SLAB @ FIRST FLOOR DATUM ELEVATION OF 100'-0" CORRESPONDS TO 103.00' MEAN SEA LEVEL, AS SHOWN ON SITE AND CIVIL DRAWINGS. ALL OTHER ELEVATION DATUM SHOWN IN THE ARCHITECTURAL SET IS RELATIVE TO 100'-0".
 2. ALL MASONRY PARTITIONS SHALL BE 8" CMU (8.0 WALL TYPE) UNLESS OTHERWISE NOTED ON THE FLOOR PLANS.
 3. ALL GWB INTERIOR PARTITIONS PROVIDE G6.0 WALL TYPE UNLESS OTHERWISE NOTED ON THE FLOOR PLANS.
 4. FURNISH AND INSTALL MASONRY LINTELS BY MASON (TRADE-BID CONTRACTOR) AT ALL MASONRY OPENINGS UNLESS INDICATED OTHERWISE. REFER TO PLANS, ELEVATIONS, SECTIONS, DOOR SCHEDULES AND MECHANICAL (HVAC) DRAWINGS FOR INFORMATION. REFER TO MASONRY LINTEL SCHEDULE ON STRUCTURAL DRAWINGS FOR DETAILS AND INFORMATION.
 5. FURNISH AND INSTALL SEISMIC RESTRAINTS BY METAL FABRICATIONS (TRADE-BID CONTRACTOR) AT ALL MASONRY PARTITIONS. REFER TO DETAILS ON STRUCTURAL DRAWINGS.
 6. UNLESS NOTED OTHERWISE, PROVIDE PARTITION CONSTRUCTION ABOVE ALL OPENINGS TO MATCH PARTITION TYPE CONSTRUCTION ADJACENT TO OPENING.
 7. REFER TO STRUCTURAL DRAWINGS FOR ALL CMU REINFORCING REQUIREMENTS.
 8. PROVIDE 1" RADIUS BULL NOSE CMU TO THE UNDERSIDE OF THE CEILING AT ALL EXPOSED INTERIOR CORNER CONDITIONS, UNLESS NOTED OTHERWISE.
 9. FOR CONTROL JOINT LOCATIONS AT INTERIOR MASONRY WALLS REFER TO SPECIFICATIONS. SUBMIT PROPOSED CONTROL JOINT LAYOUT TO THE ARCHITECT FOR APPROVAL PRIOR TO INSTALLATION.
 10. FOR CONTROL JOINT LOCATION AT GWB PARTITIONS, SOFFITS AND CEILINGS REFER TO SPECIFICATIONS. AND/OR INTERIOR ELEVATIONS AND/OR REFLECTIVE CEILING PLANS. SUBMIT PROPOSED CONTROL JOINT LAYOUT TO THE ARCHITECT FOR APPROVAL PRIOR TO INSTALLATION.
 11. REFER TO CODE ANALYSIS CD 1-1, CD 1-2 FOR FIRE RATING REQUIREMENTS OF THE BUILDING COMPONENTS.
 12. REFER TO STRUCTURAL DRAWINGS FOR NOTES/DESCRIPTIONS OF THE SPRAY APPLIED FIREPROOFING EXTENTS AND INTUMESCENT MASTIC FIREPROOFING SCOPE REQUIRED AT THE STRUCTURAL STEEL COMPONENTS. SEE INTERIOR ELEVATIONS AND SECTIONS FOR ADDITIONAL INFORMATION.
 13. SEE FOODSERVICE AND EQUIPMENT DRAWINGS FOR ADDITIONAL INFORMATION.
 14. PROVIDE 20 GAUGE METAL STRAPPING BEHIND GWB (CONCEALED FROM VIEW) AS REQUIRED FOR MOUNTING OF THE MARKERBOARDS, TACKBOARDS, ACOUSTICAL PANELS, AND MARKER WALLS OCCURRING ON METAL STUD WALLS.
 15. PROVIDE 3/4" PLYWOOD BLOCKING (SIZES SHALL BE COORDINATED WITH TECHNOLOGY EQUIPMENT REQUIREMENTS) BEHIND GWB (CONCEALED FROM VIEW) AS REQUIRED FOR MOUNTING OF THE WALL MOUNTED PROJECTORS, INTERACTIVE FLAT PANELS DISPLAYS, AND TV MONITORS OCCURRING ON METAL STUD WALLS.
 16. PROVIDE WOOD BLOCKING BEHIND GWB (CONCEALED FROM VIEW) AS REQUIRED FOR MOUNTING OF HANDRAILS, TOILET ACCESSORIES AND TOILETSHOWER PARTITIONS, AND DIVIDER CURTAIN TRACKS OCCURRING ON METAL STUD WALLS AND CEILINGS.
 17. ALL DIMENSIONS AT METAL STUD PARTITIONS ARE TO THE FACE OF THE STUD UNLESS NOTED AS "CLEAR".
 18. AT WALL LOCATIONS WHERE PARTITIONS WITH MULTIPLE LAYERS OF 5/8" GWB TRANSITION TO THE PARTITION WITH SINGLE LAYER OF 5/8" GWB, ALIGN THE FACES OF THE FINISH WALL SURFACES. STUD FRAMING LOCATIONS SHALL BE ADJUSTED ACCORDINGLY. REFER TO THE PLAN DRAWINGS FOR PARTITION TYPES DESIGNATIONS.
- NOTE A: AT METAL STUD PARTITIONS WITHIN THE SPACE PROVIDE ABUSE RESISTANT GYPSUM BOARD (ABRB) TO 8'-0" A.F.F. REFER TO PARTITION TYPES FOR WALL CONSTRUCTION REQUIREMENTS.

© COPYRIGHT 2022 DRUMME ROSANE ANDERSON, INC.


MSBA 60% CD
SUBMISSION

January 13th, 2023

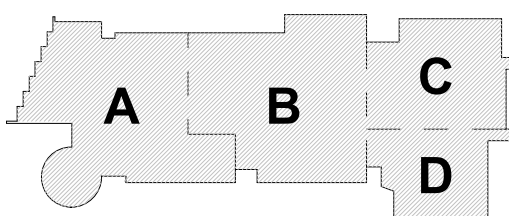

KEY PLAN

PROJECT NORTH MAGNETIC NORTH

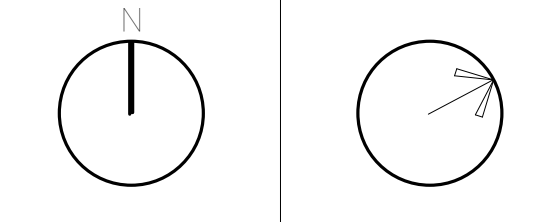

**LOWER LEVEL
MEZZANINE
PLAN - AREA C**

Scale: 1/8" = 1'-0"


Job No.: 20202

Drawn By: DRA

Date: January 13th, 2023


Volume 3 of 4

A1-1-0MC

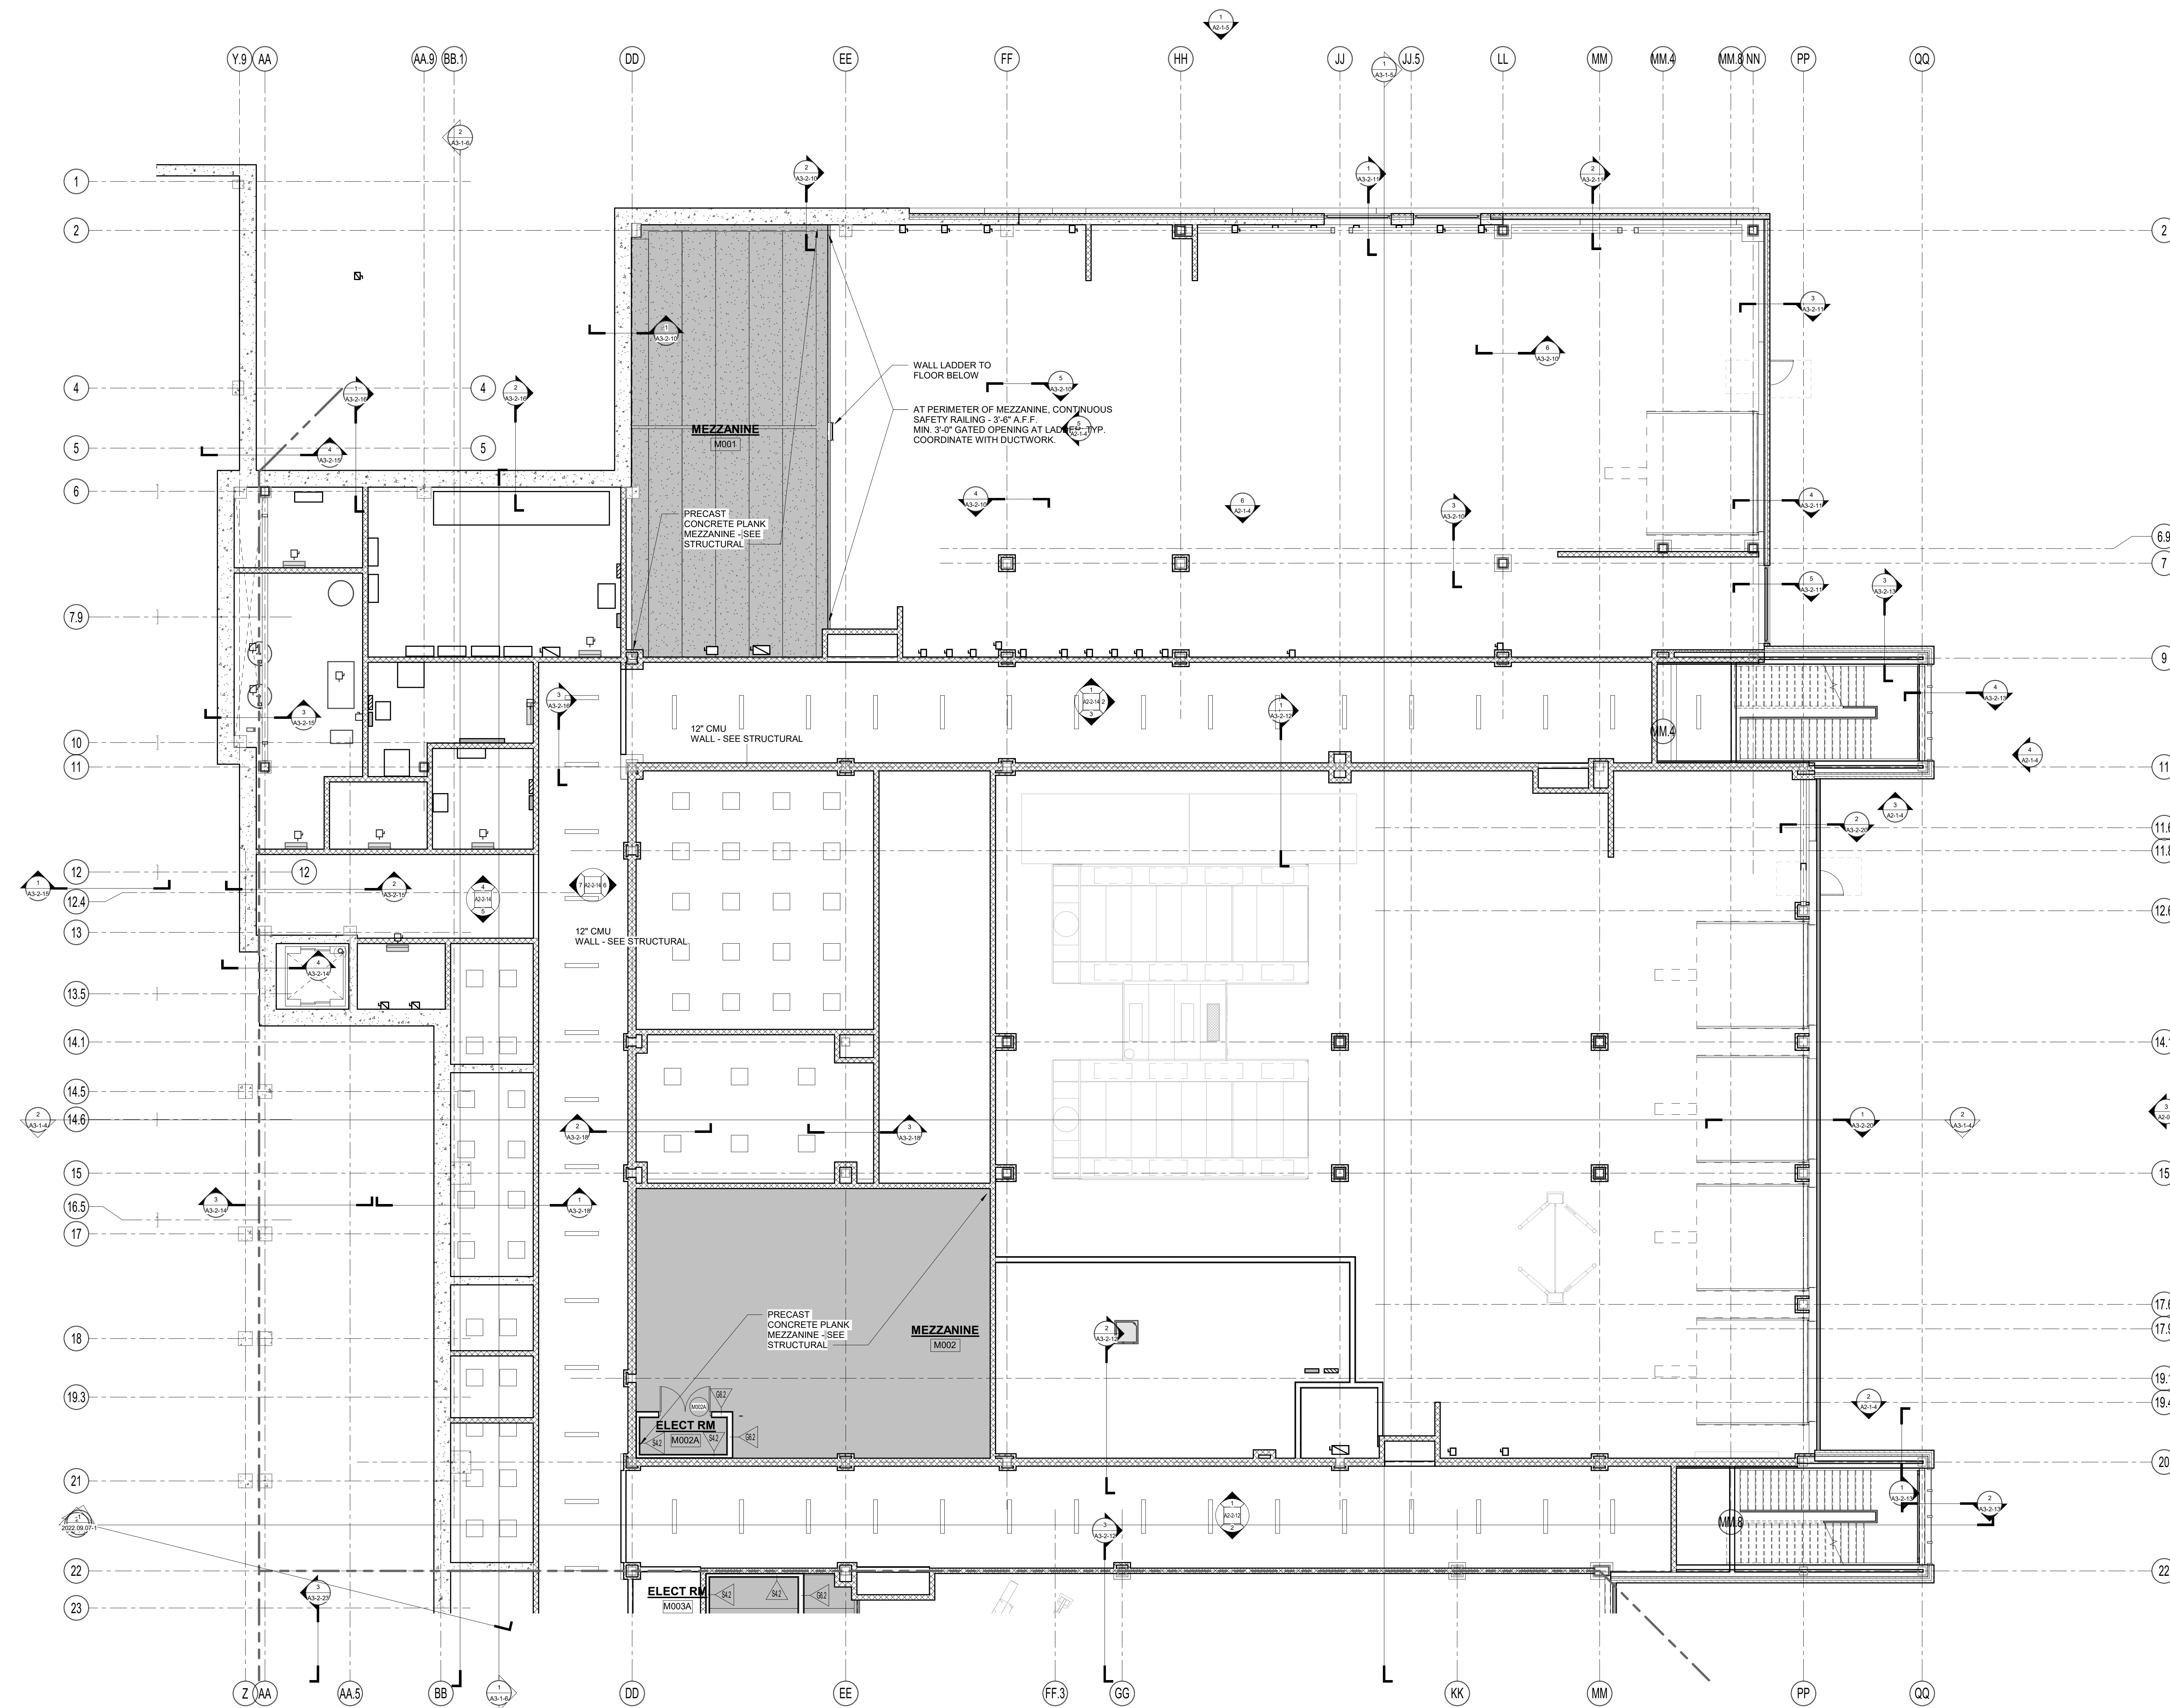

1 LOWER LEVEL MEZZANINE PLAN - AREA C
1/8" = 1'-0"

100 Hemlock Road,
Wakefield, MA 01880

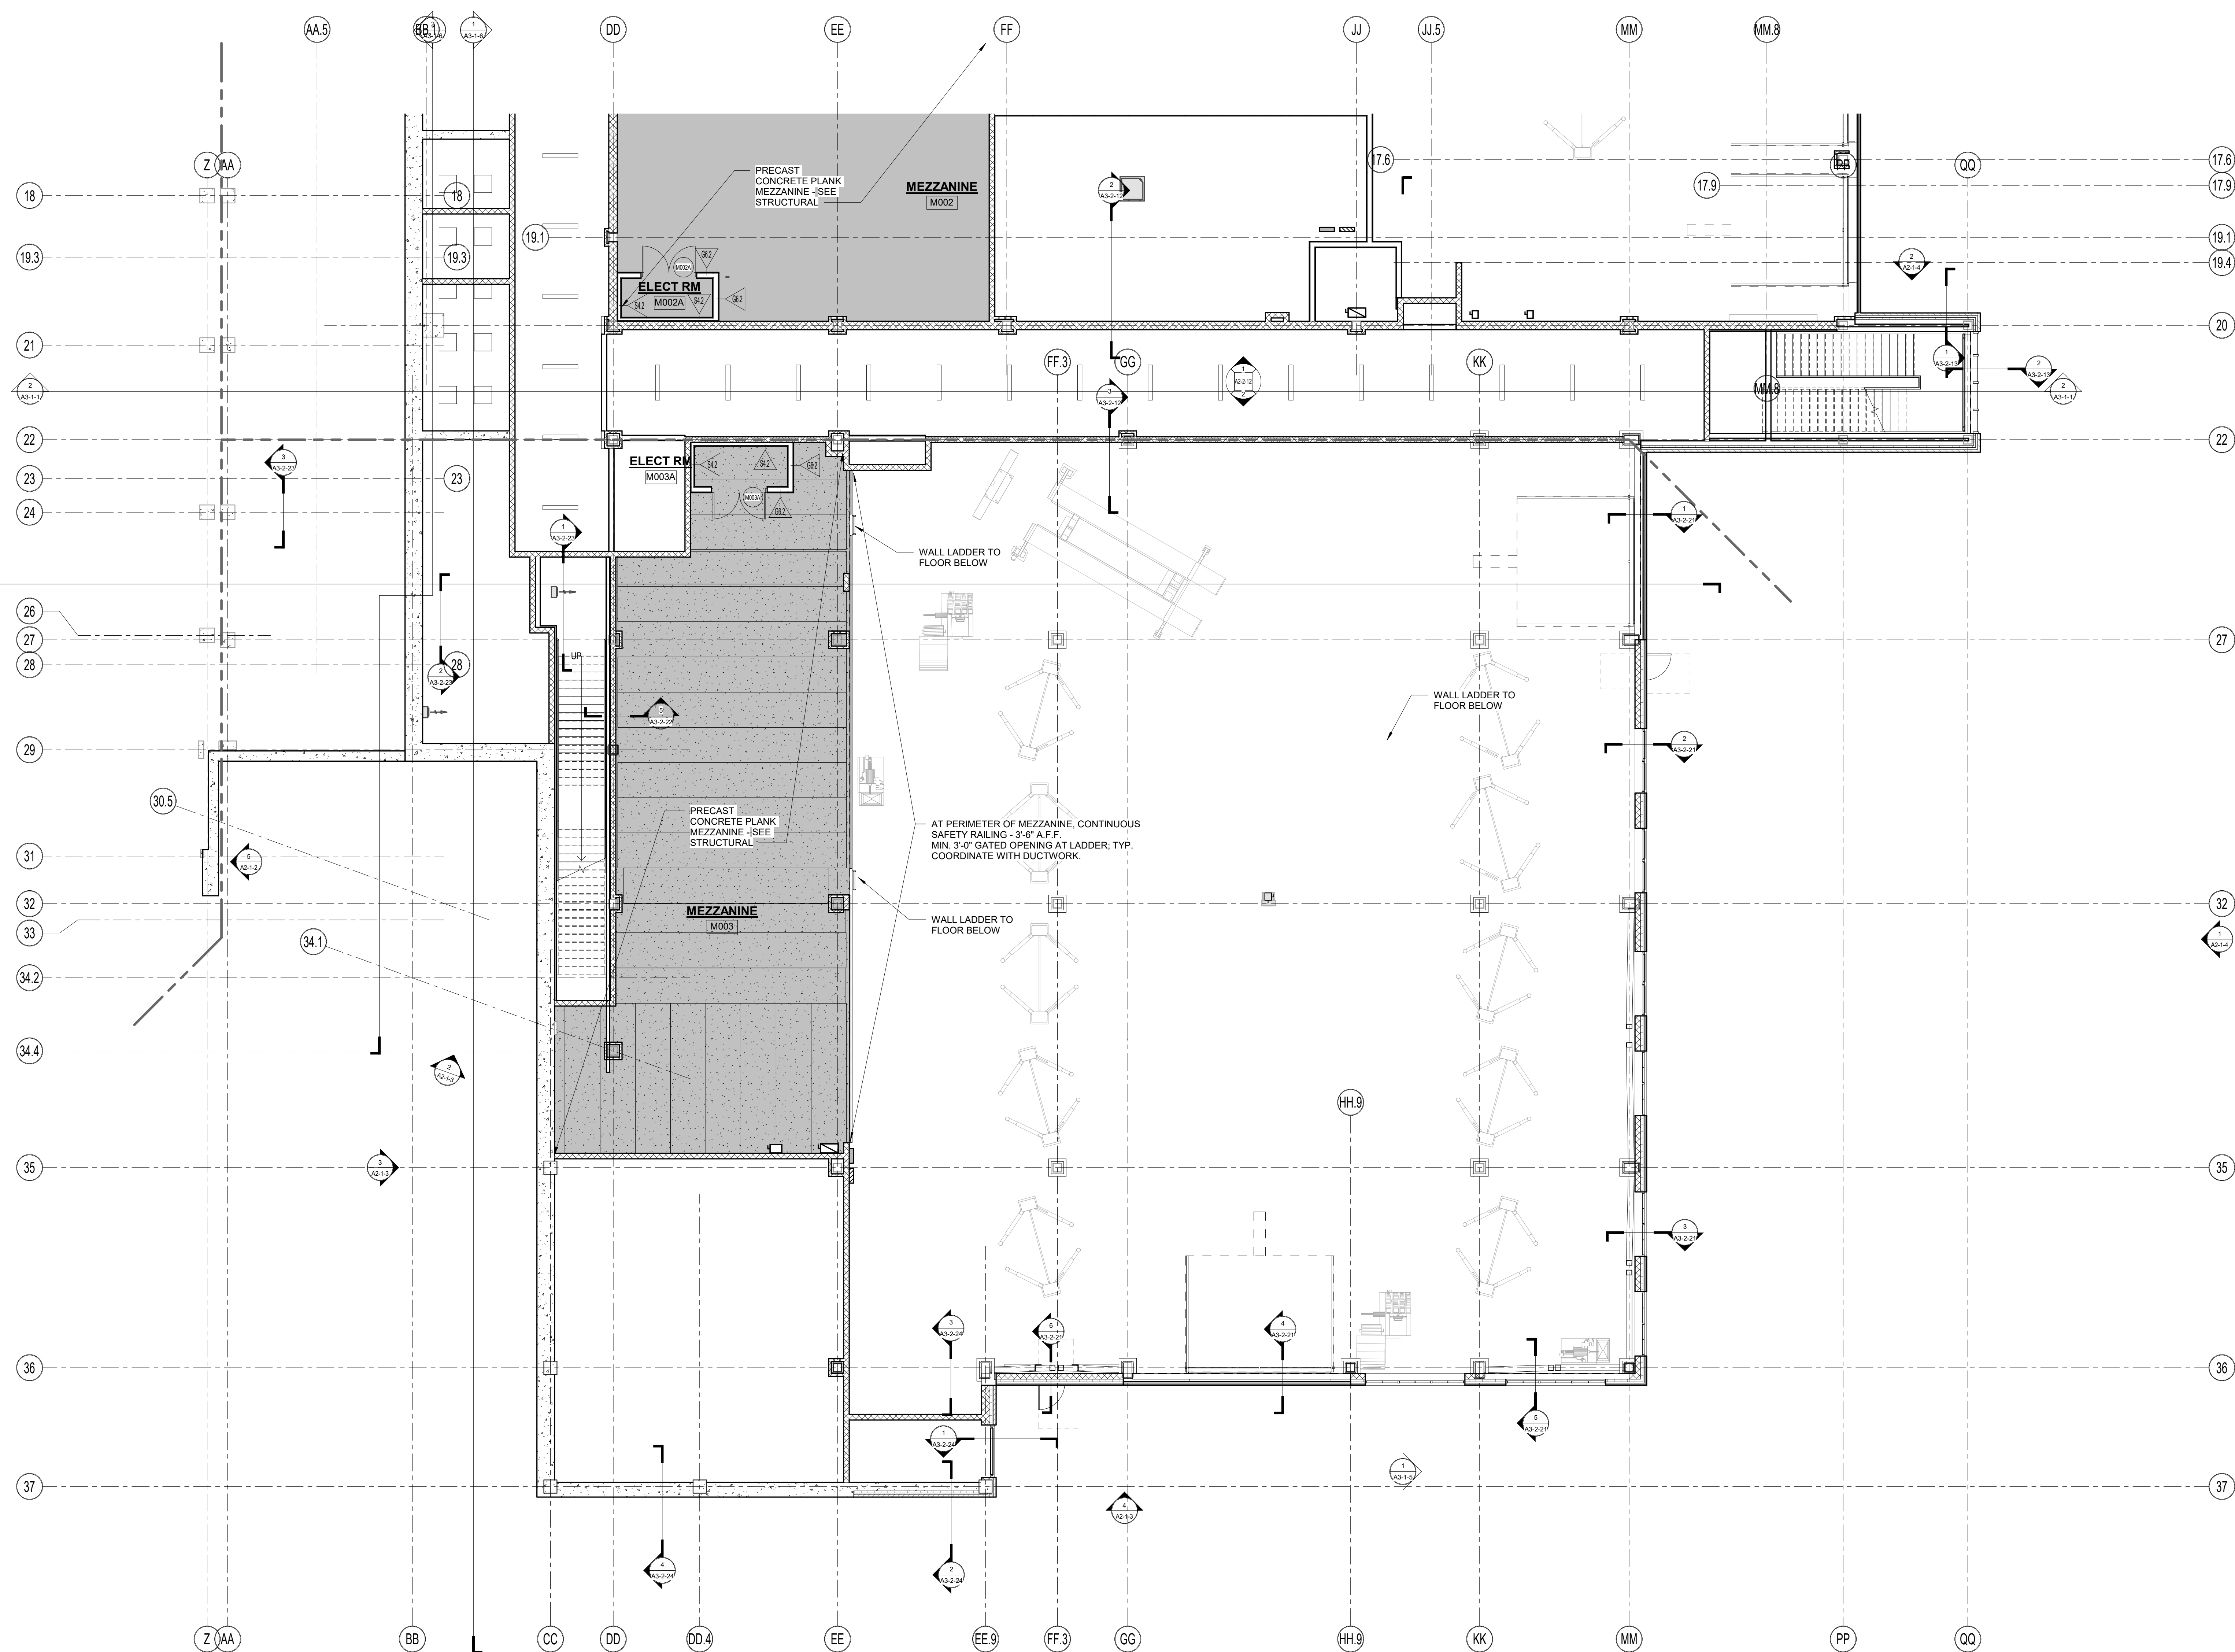


1 LOWER LEVEL MEZZANINE PLAN - AREA D
1/8" = 1'-0"


[illegible]

MSBA 60% CD
SUBMISSION

January 13th, 2023

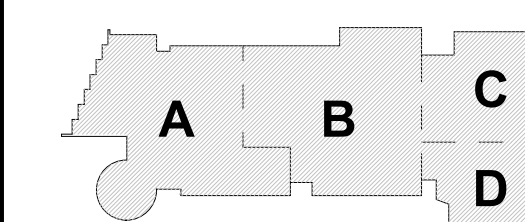


KEY PLAN

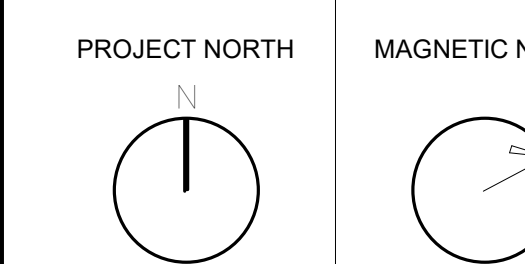

**LOWER LEVEL
MEZZANINE
PLAN - AREA D**

Scale: 1/8" = 1'-0"
Job No.: 20202
Drawn By: DRA
Date: January 13th, 2023
Volume 3 of 4

A1-1-0MD

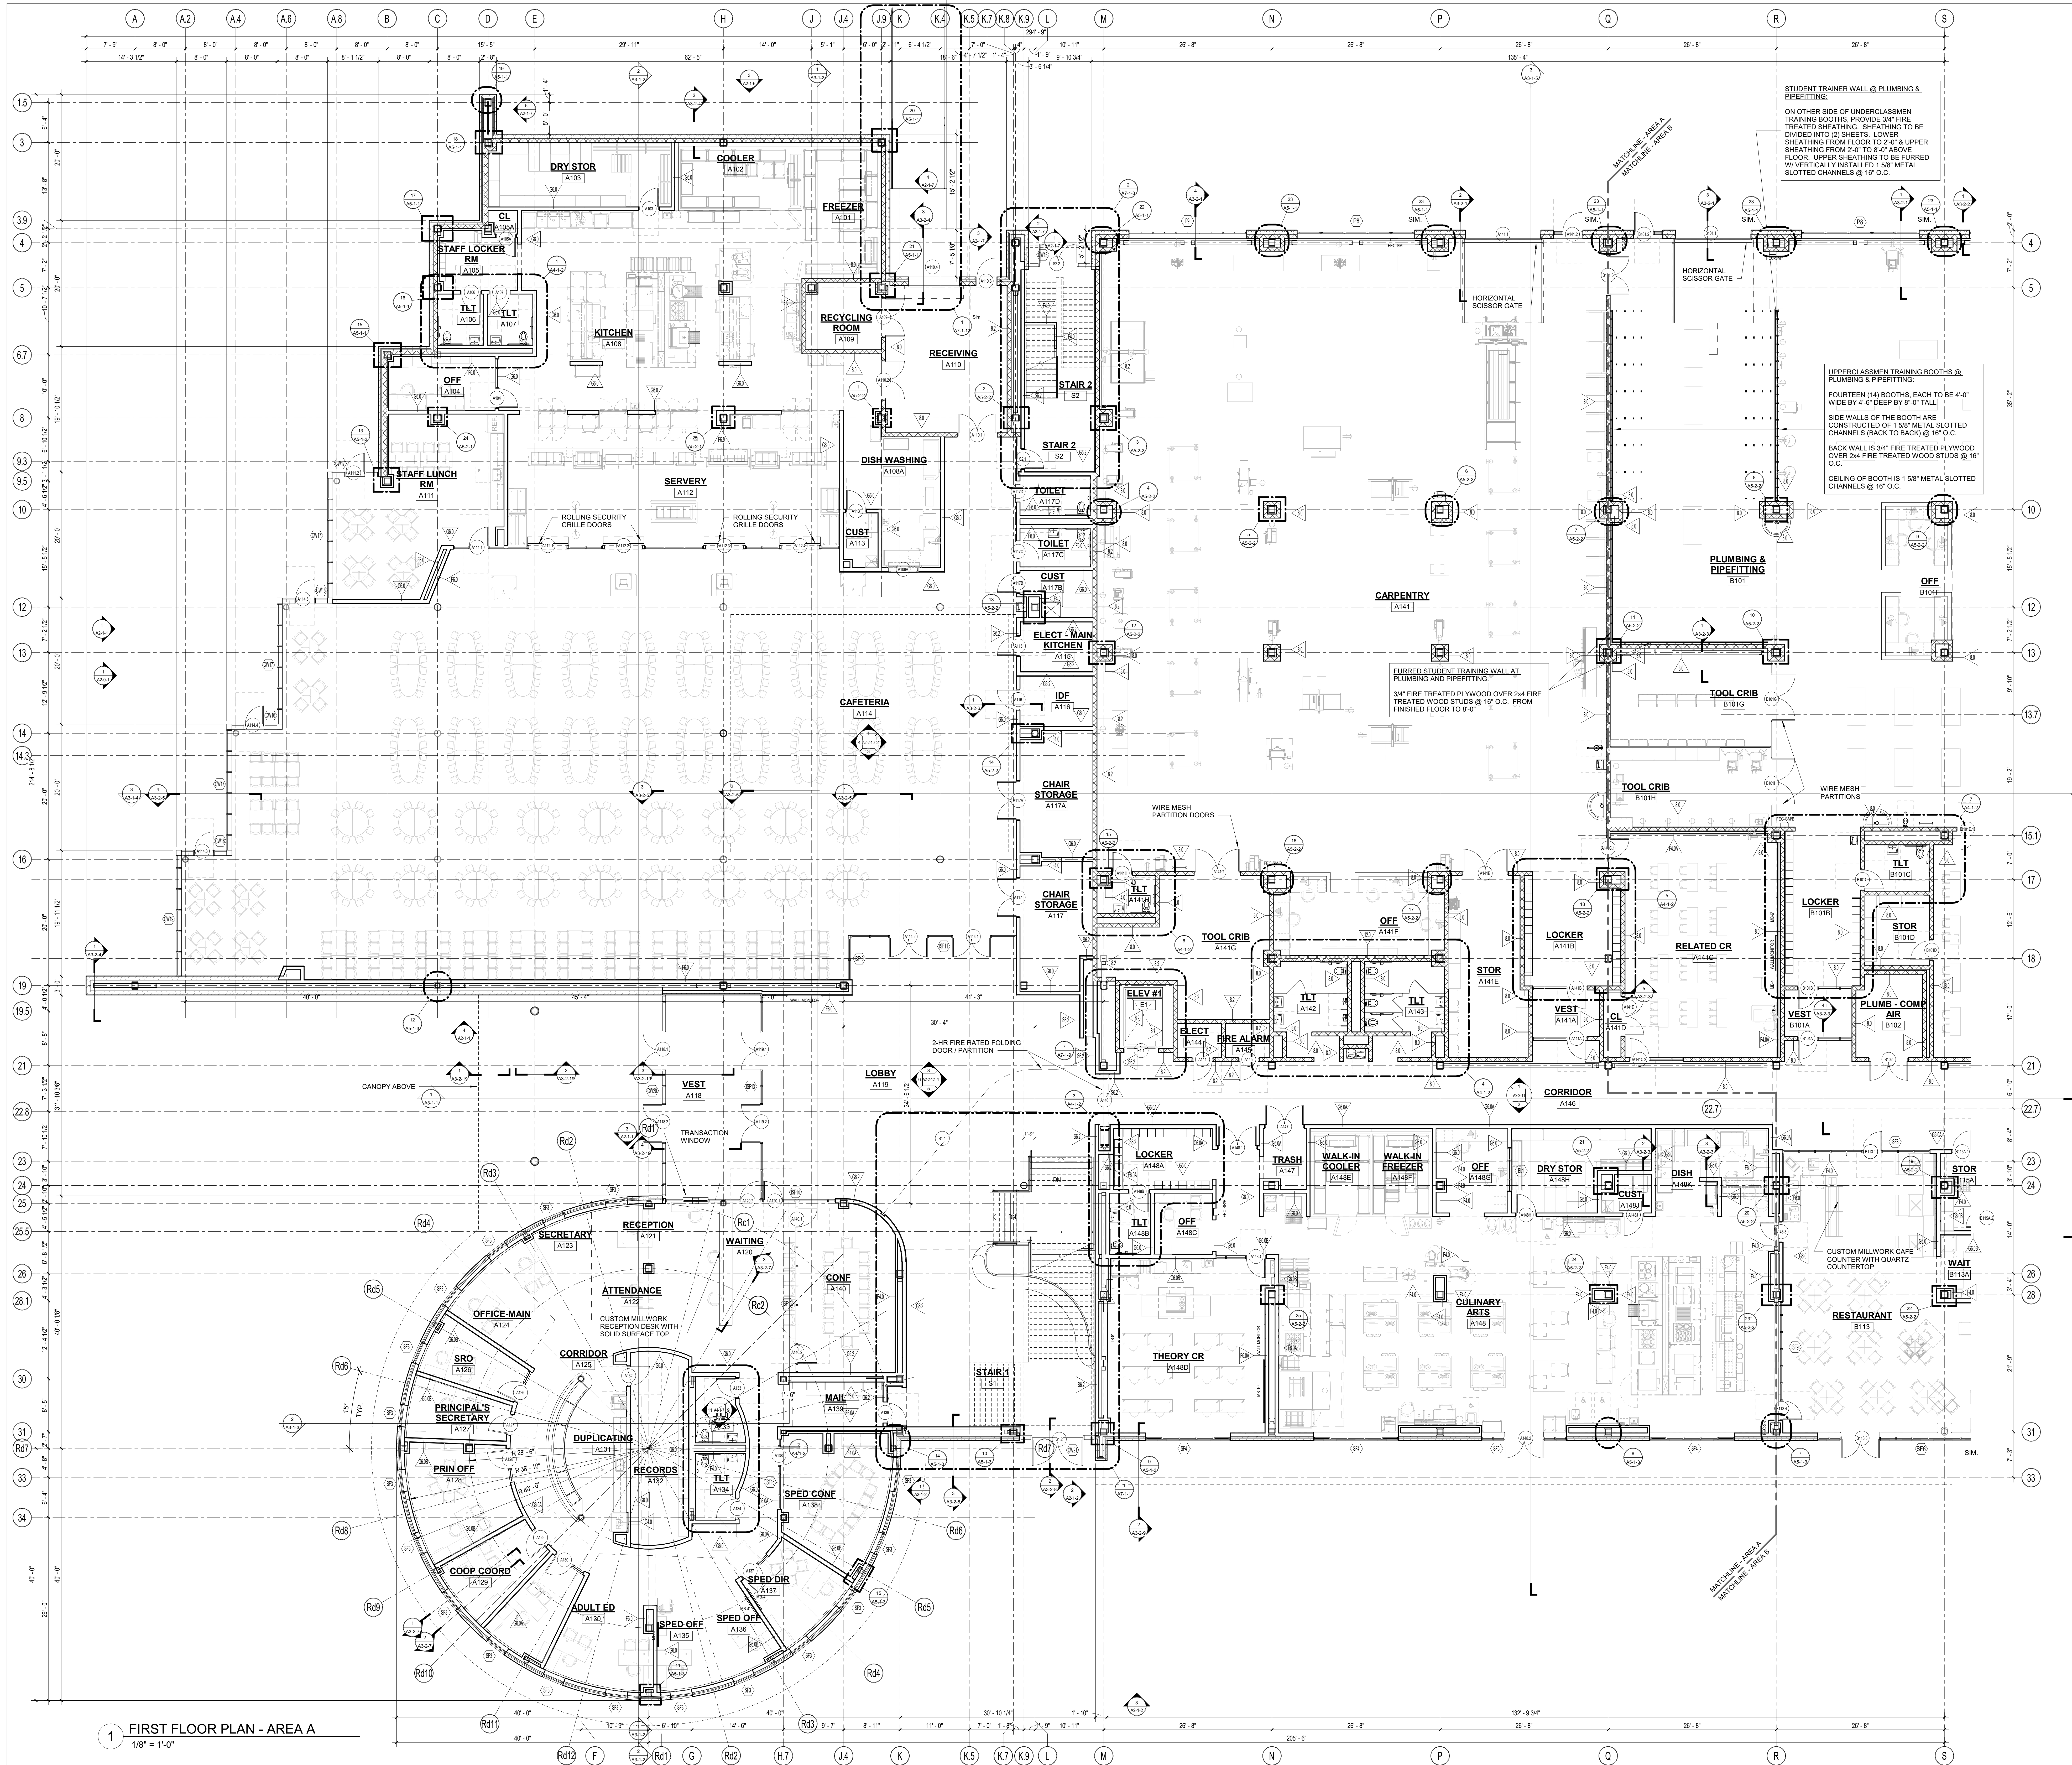

1 FIRST FLOOR PLAN - AREA A
1/8" = 1'-0"

DRA

Drumme Rosane Anderson, Inc.
225 Oakland Road
Studio 205
South Windsor, CT 06074
Tel: 878.96.1000
www.dra.com

260 Charles Street
Studio 300
Waltham, MA 02453

Planning | Architecture | Interior Design

Northeast
Metropolitan
Regional
Vocational High
School

100 Hemlock Road,
Wakefield, MA 01880

FLOOR PLAN GENERAL NOTES:
1. T.O. SLAB @ FIRST FLOOR DATUM ELEVATION OF 100'-0" CORRESPONDS TO 103.00' MEAN SEA LEVEL, AS SHOWN ON SITE AND CIVIL DRAWINGS. ALL OTHER ELEVATION DATUM SHOWN IN THE ARCHITECTURAL SET IS RELATIVE TO 100'-0".
2. ALL MASONRY PARTITIONS SHALL BE 8" CMU (8.0 WALL TYPE) UNLESS OTHERWISE NOTED ON THE FLOOR PLANS.
3. ALL GWB INTERIOR PARTITIONS PROVIDE G6.0 WALL TYPE UNLESS OTHERWISE NOTED ON THE FLOOR PLANS.
4. FURNISH AND INSTALL MASONRY LINTELS BY MASON (TRADE-BID CONTRACTOR) AT ALL MASONRY OPENINGS UNLESS INDICATED OTHERWISE. REFER TO PLANS, ELEVATIONS, SECTIONS, DOOR SCHEDULES AND MECHANICAL (HVAC) DRAWINGS FOR INFORMATION. REFER TO MASONRY LINTEL SCHEDULE ON STRUCTURAL DRAWINGS FOR DETAILS AND INFORMATION.
5. FURNISH AND INSTALL SEISMIC RESTRAINTS BY METAL FABRICATIONS (TRADE-BID CONTRACTOR) AT ALL MASONRY PARTITIONS. REFER TO DETAILS ON STRUCTURAL DRAWINGS.
6. UNLESS NOTED OTHERWISE, PROVIDE PARTITION CONSTRUCTION ABOVE ALL OPENINGS TO MATCH PARTITION TYPE CONSTRUCTION ADJACENT TO OPENING.
7. REFER TO STRUCTURAL DRAWINGS FOR ALL CMU REINFORCING REQUIREMENTS.
8. PROVIDE 1" RADIUS BULL NOSE CMU TO THE UNDERSIDE OF THE CEILING AT ALL EXPOSED INTERIOR CORNER CONDITIONS, UNLESS NOTED OTHERWISE.
9. FOR CONTROL JOINT LOCATIONS AT INTERIOR PARTITIONS, SOFFITS AND CEILINGS REFER TO SPECIFICATIONS. SUBMIT PROPOSED CONTROL JOINT LAYOUT TO THE ARCHITECT FOR APPROVAL PRIOR TO INSTALLATION.
10. FOR CONTROL JOINT LOCATION AT GWB PARTITIONS, SOFFITS AND CEILINGS REFER TO SPECIFICATIONS. SUBMIT PROPOSED CONTROL JOINT LAYOUT TO THE ARCHITECT FOR APPROVAL PRIOR TO INSTALLATION.
11. REFER TO CODE ANALYSIS CD 1-1, CD 1-2 FOR FIRE RATING REQUIREMENTS OF THE BUILDING COMPONENTS.
12. REFER TO STRUCTURAL DRAWINGS FOR NOTED DESCRIPTIONS OF THE SPRAY APPLIED FIREPROOFING EXTENTS AND NOTED MASTIC FIREPROOFING SCOPE REQUIRED AT THE STRUCTURAL STEEL COMPONENTS. SUBMIT INTERIOR ELEVATIONS AND SECTIONS FOR ADDITIONAL INFORMATION.
13. SEE FOODSERVICE AND EQUIPMENT DRAWINGS FOR ADDITIONAL INFORMATION.
14. PROVIDE 20 GAUGE METAL STRAPPING BEHIND GWB (CONCEALED FROM VIEW) AS REQUIRED FOR MOUNTING OF THE MARKERBOARDS, TACKBOARDS, ACUSTICAL PANELS, AND MARKER WALLS OCCURRING ON METAL STUD WALLS.
15. PROVIDE 3/4" PLYWOOD BLOCKING (SIZES SHALL BE COORDINATED WITH TECHNOLOGY EQUIPMENT REQUIREMENTS) BEHIND GWB (CONCEALED FROM VIEW) AS REQUIRED FOR MOUNTING OF THE WALL MOUNTED PROJECTORS, INTERACTIVE FLAT PANELS, DISPLAYS, AND TV MONITORS OCCURRING ON METAL STUD WALLS.
16. PROVIDE WOOD BLOCKING BEHIND GWB (CONCEALED FROM VIEW) AS REQUIRED FOR MOUNTING OF HANDRAILS, TOILET ACCESSORIES AND TOILETS/HOWER PARTITIONS, AND DIVIDER CURTAIN TRACKS OCCURRING ON METAL STUD WALLS AND CEILINGS.
17. ALL DIMENSIONS AT METAL STUD PARTITIONS ARE TO THE FACE OF THE STUD UNLESS NOTED AS "CLEAR".
18. AT WALL LOCATIONS WHERE PARTITIONS WITH MULTIPLE LAYERS OF 5/8" GWB TRANSITION TO THE PARTITION WITH SINGLE LAYER OF 5/8" GWB, ALIGN THE FACES OF THE FINISH WALL SURFACES. STUD FRAMING LOCATIONS SHALL BE ADJUSTED ACCORDINGLY. REFER TO THE PLAN DRAWINGS FOR PARTITION TYPES DESIGNATIONS.
NOTE A: AT METAL STUD PARTITIONS WITHIN THE SPACE PROVIDE ABUSE RESISTANT GYPSUM BOARD (ARGB) TO 8'-0" A.F.F. REFER TO PARTITION TYPES FOR WALL CONSTRUCTION REQUIREMENTS.

MSBA 60% CD
SUBMISSION

January 13th, 2023

A B C
D

KEY PLAN

PROJECT NORTH
MAGNETIC NORTH

FIRST FLOOR
PLAN - AREA A

Scale: 1/8" = 1'-0"
Job No.: 20202
Drawn By: DRA
Date: January 13th, 2023
Volume 3 of 4

A1-1-1A

DRA

Drummeys Rosane Anderson, Inc.
225 Oakland Road
Studio 205
South Windsor, CT
06074

260 Charles Street
Studio 300
Waltham, MA
02453

Planning | Architecture | Interior Design
Tel: 817.864.1000
www.dra-inc.com

**Northeast
Metropolitan
Regional
Vocational High
School**

100 Hemlock Road,
Wakefield, MA 01880


FLOOR PLAN GENERAL NOTES:

1. TO SLAB @ FIRST FLOOR DATUM ELEVATION OF 100'-0" CORRESPONDS TO 103.00' MEAN SEA LEVEL, AS SHOWN ON SITE AND CIVIL DRAWINGS. ALL OTHER ELEVATION DATUM SHOWN IN THE ARCHITECTURAL SET IS RELATIVE TO 100'-0".
2. ALL MASONRY PARTITIONS SHALL BE 8" CMU (8" WALL TYPE) UNLESS OTHERWISE NOTED ON THE FLOOR PLANS.
3. ALL GWB INTERIOR PARTITIONS PROVIDE G6.0 WALL TYPE UNLESS OTHERWISE NOTED ON THE FLOOR PLANS.
4. FURNISH AND INSTALL MASONRY LINTELS BY MASON (TRADE-BID CONTRACTOR) AT ALL MASONRY OPENINGS UNLESS INDICATED OTHERWISE. REFER TO PLANS, ELEVATIONS, SECTIONS, DOOR SCHEDULES AND MECHANICAL (HVAC) DRAWINGS FOR INFORMATION. REFER TO MASONRY LINTEL SCHEDULE ON STRUCTURAL DRAWINGS FOR DETAILS AND INFORMATION.
5. FURNISH AND INSTALL SEISMIC RESTRAINTS BY METAL FABRICATORS (TRADE-BID CONTRACTOR) AT ALL MASONRY PARTITIONS. REFER TO DETAILS ON STRUCTURAL DRAWINGS.
6. UNLESS NOTED OTHERWISE, PROVIDE PARTITION CONSTRUCTION ABOVE ALL OPENINGS TO MATCH PARTITION TYPE CONSTRUCTION ADJACENT TO OPENING.
7. REFER TO STRUCTURAL DRAWINGS FOR ALL CMU REINFORCING REQUIREMENTS.
8. PROVIDE 1" RADIUS BULL NOSE CMU TO THE UNDERSIDE OF THE CEILING AT ALL EXPOSED INTERIOR CORNER CONDITIONS, UNLESS NOTED OTHERWISE.
9. FOR CONTROL JOINT LOCATIONS AT INTERIOR MASONRY WALLS REFER TO SPECIFICATIONS. SUBMIT PROPOSED CONTROL JOINT LAYOUT TO THE ARCHITECT FOR APPROVAL PRIOR TO INSTALLATION.
10. FOR CONTROL JOINT LOCATION AT GWB PARTITIONS, SOFFITS AND CEILING REFER TO SPECIFICATIONS, AND/OR INTERIOR ELEVATIONS AND/OR REFLECTIVE CEILING PLANS. SUBMIT PROPOSED CONTROL JOINT LAYOUT TO THE ARCHITECT FOR APPROVAL PRIOR TO INSTALLATION.
11. REFER TO CODE ANALYSIS CD-1.1, CD-1.2 FOR FIRE RATING REQUIREMENTS OF THE BUILDING COMPONENTS.
12. REFER TO STRUCTURAL DRAWINGS FOR NOTES/DESCRIPTIONS OF THE SPRAY APPLIED FIREPROOFING EXTENTS AND INTUMESCENT MASTIC FIREPROOFING SCOPE REQUIRED AT THE STRUCTURAL STEEL COMPONENTS. SEE INTERIOR ELEVATIONS AND SECTIONS FOR ADDITIONAL INFORMATION.
13. SEE FOODSERVICE AND EQUIPMENT DRAWINGS FOR ADDITIONAL INFORMATION.
14. PROVIDE 20 GAUGE METAL STRAPPING BEHIND GWB (CONCEALED FROM VIEW) AS REQUIRED FOR MOUNTING OF THE MARKERBOARDS, TACKBOARDS, ACOUSTICAL PANELS, AND MARKER WALLS OCCURRING ON METAL STUD WALLS.
15. PROVIDE 3/4" PLYWOOD BLOCKING (SIZES SHALL BE COORDINATED WITH TECHNOLOGY EQUIPMENT REQUIREMENTS) BEHIND GWB (CONCEALED FROM VIEW) AS REQUIRED FOR MOUNTING OF THE WALL MOUNTED PROJECTORS, INTERACTIVE FLAT PANELS, DISPLAYS, AND TV MONITORS OCCURRING ON METAL STUD WALLS.
16. PROVIDE WOOD BLOCKING BEHIND GWB (CONCEALED FROM VIEW) AS REQUIRED FOR MOUNTING OF HANDRAILS, TOILET ACCESSORIES AND TOILETS/SHOWER PARTITIONS, AND DIVIDER CURTAIN TRACKS OCCURRING ON METAL STUD WALLS AND CEILINGS.
17. ALL DIMENSIONS AT METAL STUD PARTITIONS ARE TO THE FACE OF THE STUD UNLESS NOTED AS "CLEAR".
18. AT WALL LOCATIONS WHERE PARTITIONS WITH MULTIPLE LAYERS OF 5/8" GWB TRANSITION TO THE PARTITION WITH SINGLE LAYER OF 5/8" GWB, ALIGN THE FACES OF THE FINISH WALL SURFACES. STUD FRAMING LOCATIONS SHALL BE ADJUSTED ACCORDINGLY. REFER TO THE PLAN DRAWINGS FOR PARTITION TYPES DESIGNATIONS.

NOTE A: AT METAL STUD PARTITIONS WITHIN THE SPACE PROVIDE ABUSE RESISTANT GYPSUM BOARD (ARGB) TO 8'-0" A.F.F. REFER TO PARTITION TYPES FOR WALL CONSTRUCTION REQUIREMENTS.

MSBA 60% CD
SUBMISSION

January 13th, 2023

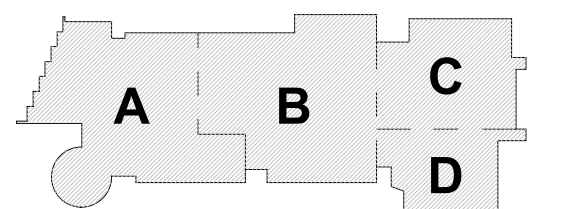

PROJECT NORTH
MAGNETIC NORTH



**FIRST FLOOR
PLAN - AREA B**

Scale: 1/8" = 1'-0"

Job No.: 20202

Drawn By: DRA

Date: January 13th, 2023

Volume 3 of 4

A1-1-B

1/8" = 1'-0"

FIRST FLOOR PLAN - AREA B

1/8" = 1'-0"

DRA

Drumme Rosane Anderson, Inc.
225 Oakland Road
Studio 205
South Windsor, CT 06074
Tel: 817.864.1000
www.dra-inc.com

260 Charles Street
Studio 300
Waltham, MA 02453
Tel: 817.864.1000
www.dra-inc.com

Planning | Architecture | Interior Design


**Northeast
Metropolitan
Regional
Vocational High
School**

100 Hemlock Road,
Wakefield, MA 01880

- FLOOR PLAN GENERAL NOTES:**
1. T.O. SLAB @ FIRST FLOOR DATUM ELEVATION OF 100'-0" CORRESPONDS TO 163.50' MEAN SEA LEVEL, AS SHOWN ON SITE AND CIVIL DRAWINGS. ALL OTHER ELEVATION DATUM SHOWN IN THE ARCHITECTURAL SET IS RELATIVE TO 100'-0".
 2. ALL MASONRY PARTITIONS SHALL BE 8" CMU (8.0 WALL TYPE) UNLESS OTHERWISE NOTED ON THE FLOOR PLANS.
 3. ALL GWB INTERIOR PARTITIONS PROVIDE G6.0 WALL TYPE UNLESS OTHERWISE NOTED ON THE FLOOR PLANS.
 4. FURNISH AND INSTALL MASONRY LINTELS BY MASON (TRADE-BID CONTRACTOR) AT ALL MASONRY OPENINGS UNLESS INDICATED OTHERWISE. REFER TO PLANS, ELEVATIONS, SECTIONS, DOOR SCHEDULES AND MECHANICAL (HVAC) DRAWINGS FOR INFORMATION. REFER TO MASONRY LINTEL SCHEDULE ON STRUCTURAL DRAWINGS FOR DETAILS AND INFORMATION.
 5. FURNISH AND INSTALL SEISMIC RESTRAINTS BY METAL FABRICATIONS (TRADE-BID CONTRACTOR) AT ALL MASONRY PARTITIONS. REFER TO DETAILS ON STRUCTURAL DRAWINGS.
 6. UNLESS NOTED OTHERWISE, PROVIDE PARTITION CONSTRUCTION ABOVE ALL OPENINGS TO MATCH PARTITION TYPE CONSTRUCTION ADJACENT TO OPENING.
 7. REFER TO STRUCTURAL DRAWINGS FOR ALL CMU REINFORCING REQUIREMENTS.
 8. PROVIDE 1" RADIUS BULL NOSE CMU TO THE UNDERSIDE OF THE CEILING AT ALL EXPOSED INTERIOR CORNER CONDITIONS, UNLESS NOTED OTHERWISE.
 9. FOR CONTROL JOINT LOCATIONS AT INTERIOR PARTITIONS, SOFFITS AND CEILINGS REFER TO SPECIFICATIONS. AND/OR INTERIOR ELEVATIONS AND/OR REFLECTIVE CEILING PLANS. SUBMIT PROPOSED CONTROL JOINT LAYOUT TO THE ARCHITECT FOR APPROVAL PRIOR TO INSTALLATION.
 10. FOR CONTROL JOINT LOCATIONS AT GWB PARTITIONS, SOFFITS AND CEILINGS REFER TO SPECIFICATIONS. AND/OR INTERIOR ELEVATIONS AND/OR REFLECTIVE CEILING PLANS. SUBMIT PROPOSED CONTROL JOINT LAYOUT TO THE ARCHITECT FOR APPROVAL PRIOR TO INSTALLATION.
 11. REFER TO CODE ANALYSIS CD-1.1, CD-1.2 FOR FIRE RATING REQUIREMENTS OF THE BUILDING COMPONENTS.
 12. REFER TO STRUCTURAL DRAWINGS FOR NOTES/DESCRIPTIONS OF THE SPRAY APPLIED FIREPROOFING EXTENTS AND INTENSITIES. SUBMIT MASTIC FIREPROOFING SCOPE REQUIRED AT THE STRUCTURAL STEEL COMPONENTS FOR INTERIOR ELEVATIONS AND SECTIONS FOR ADDITIONAL INFORMATION.
 13. SEE FOODSERVICE AND EQUIPMENT DRAWINGS FOR ADDITIONAL INFORMATION.
 14. PROVIDE 20 GAUGE METAL STRAPPING BEHIND GWB (CONCEALED FROM VIEW) AS REQUIRED FOR MOUNTING OF THE MARKERBOARDS, TACKBOARDS, ACOUSTICAL PANELS, AND MARKER WALLS OCCURRING ON METAL STUD WALLS.
 15. PROVIDE 3/4" PLYWOOD BLOCKING (SIZES SHALL BE COORDINATED WITH TECHNOLOGY EQUIPMENT REQUIREMENTS) BEHIND GWB (CONCEALED FROM VIEW) AS REQUIRED FOR MOUNTING OF THE WALL MOUNTED PROJECTORS, INTERACTIVE FLAT PANELS DISPLAYS, AND TV MONITORS OCCURRING ON METAL STUD WALLS.
 16. PROVIDE WOOD BLOCKING BEHIND GWB (CONCEALED FROM VIEW) AS REQUIRED FOR MOUNTING OF HANDRAILS, TOILET ACCESSORIES AND TOILET SHOWER PARTITIONS, AND DIVIDER CURTAIN TRACKS OCCURRING ON METAL STUD WALLS AND CEILINGS.
 17. ALL DIMENSIONS AT METAL STUD PARTITIONS ARE TO THE FACE OF THE STUD UNLESS NOTED AS "CLEAR".
 18. AT WALL LOCATIONS WHERE PARTITIONS WITH MULTIPLE LAYERS OF 5/8" GWB TRANSITION TO THE PARTITION WITH SINGLE LAYER OF 5/8" GWB, ALIGN THE FACES OF THE FINISH WALL SURFACES. STUD FRAMING LOCATIONS SHALL BE ADJUSTED ACCORDINGLY. REFER TO THE PLAN DRAWINGS FOR PARTITION TYPES DESIGNATIONS.
- NOTE A:** AT METAL STUD PARTITIONS WITHIN THE SPACE PROVIDE ABUSE RESISTANT GYPSUM BOARD (ARGB) TO 8'-0" A.F.F. REFER TO PARTITION TYPES FOR WALL CONSTRUCTION REQUIREMENTS.


MSBA 60% CD
SUBMISSION

January 13th, 2023

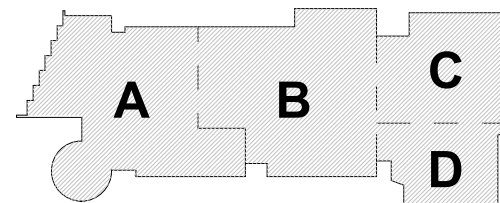

KEY PLAN

PROJECT NORTH
MAGNETIC NORTH

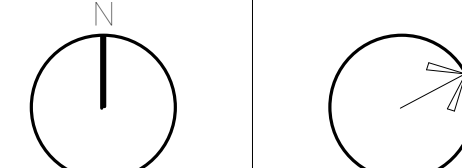

**FIRST FLOOR
PLAN - AREA C**

Scale: 1/8" = 1'-0"


Job No.: 20202

Drawn By: DRA

Date: January 13th, 2023

Volume 3 of 4

A1-1-1C

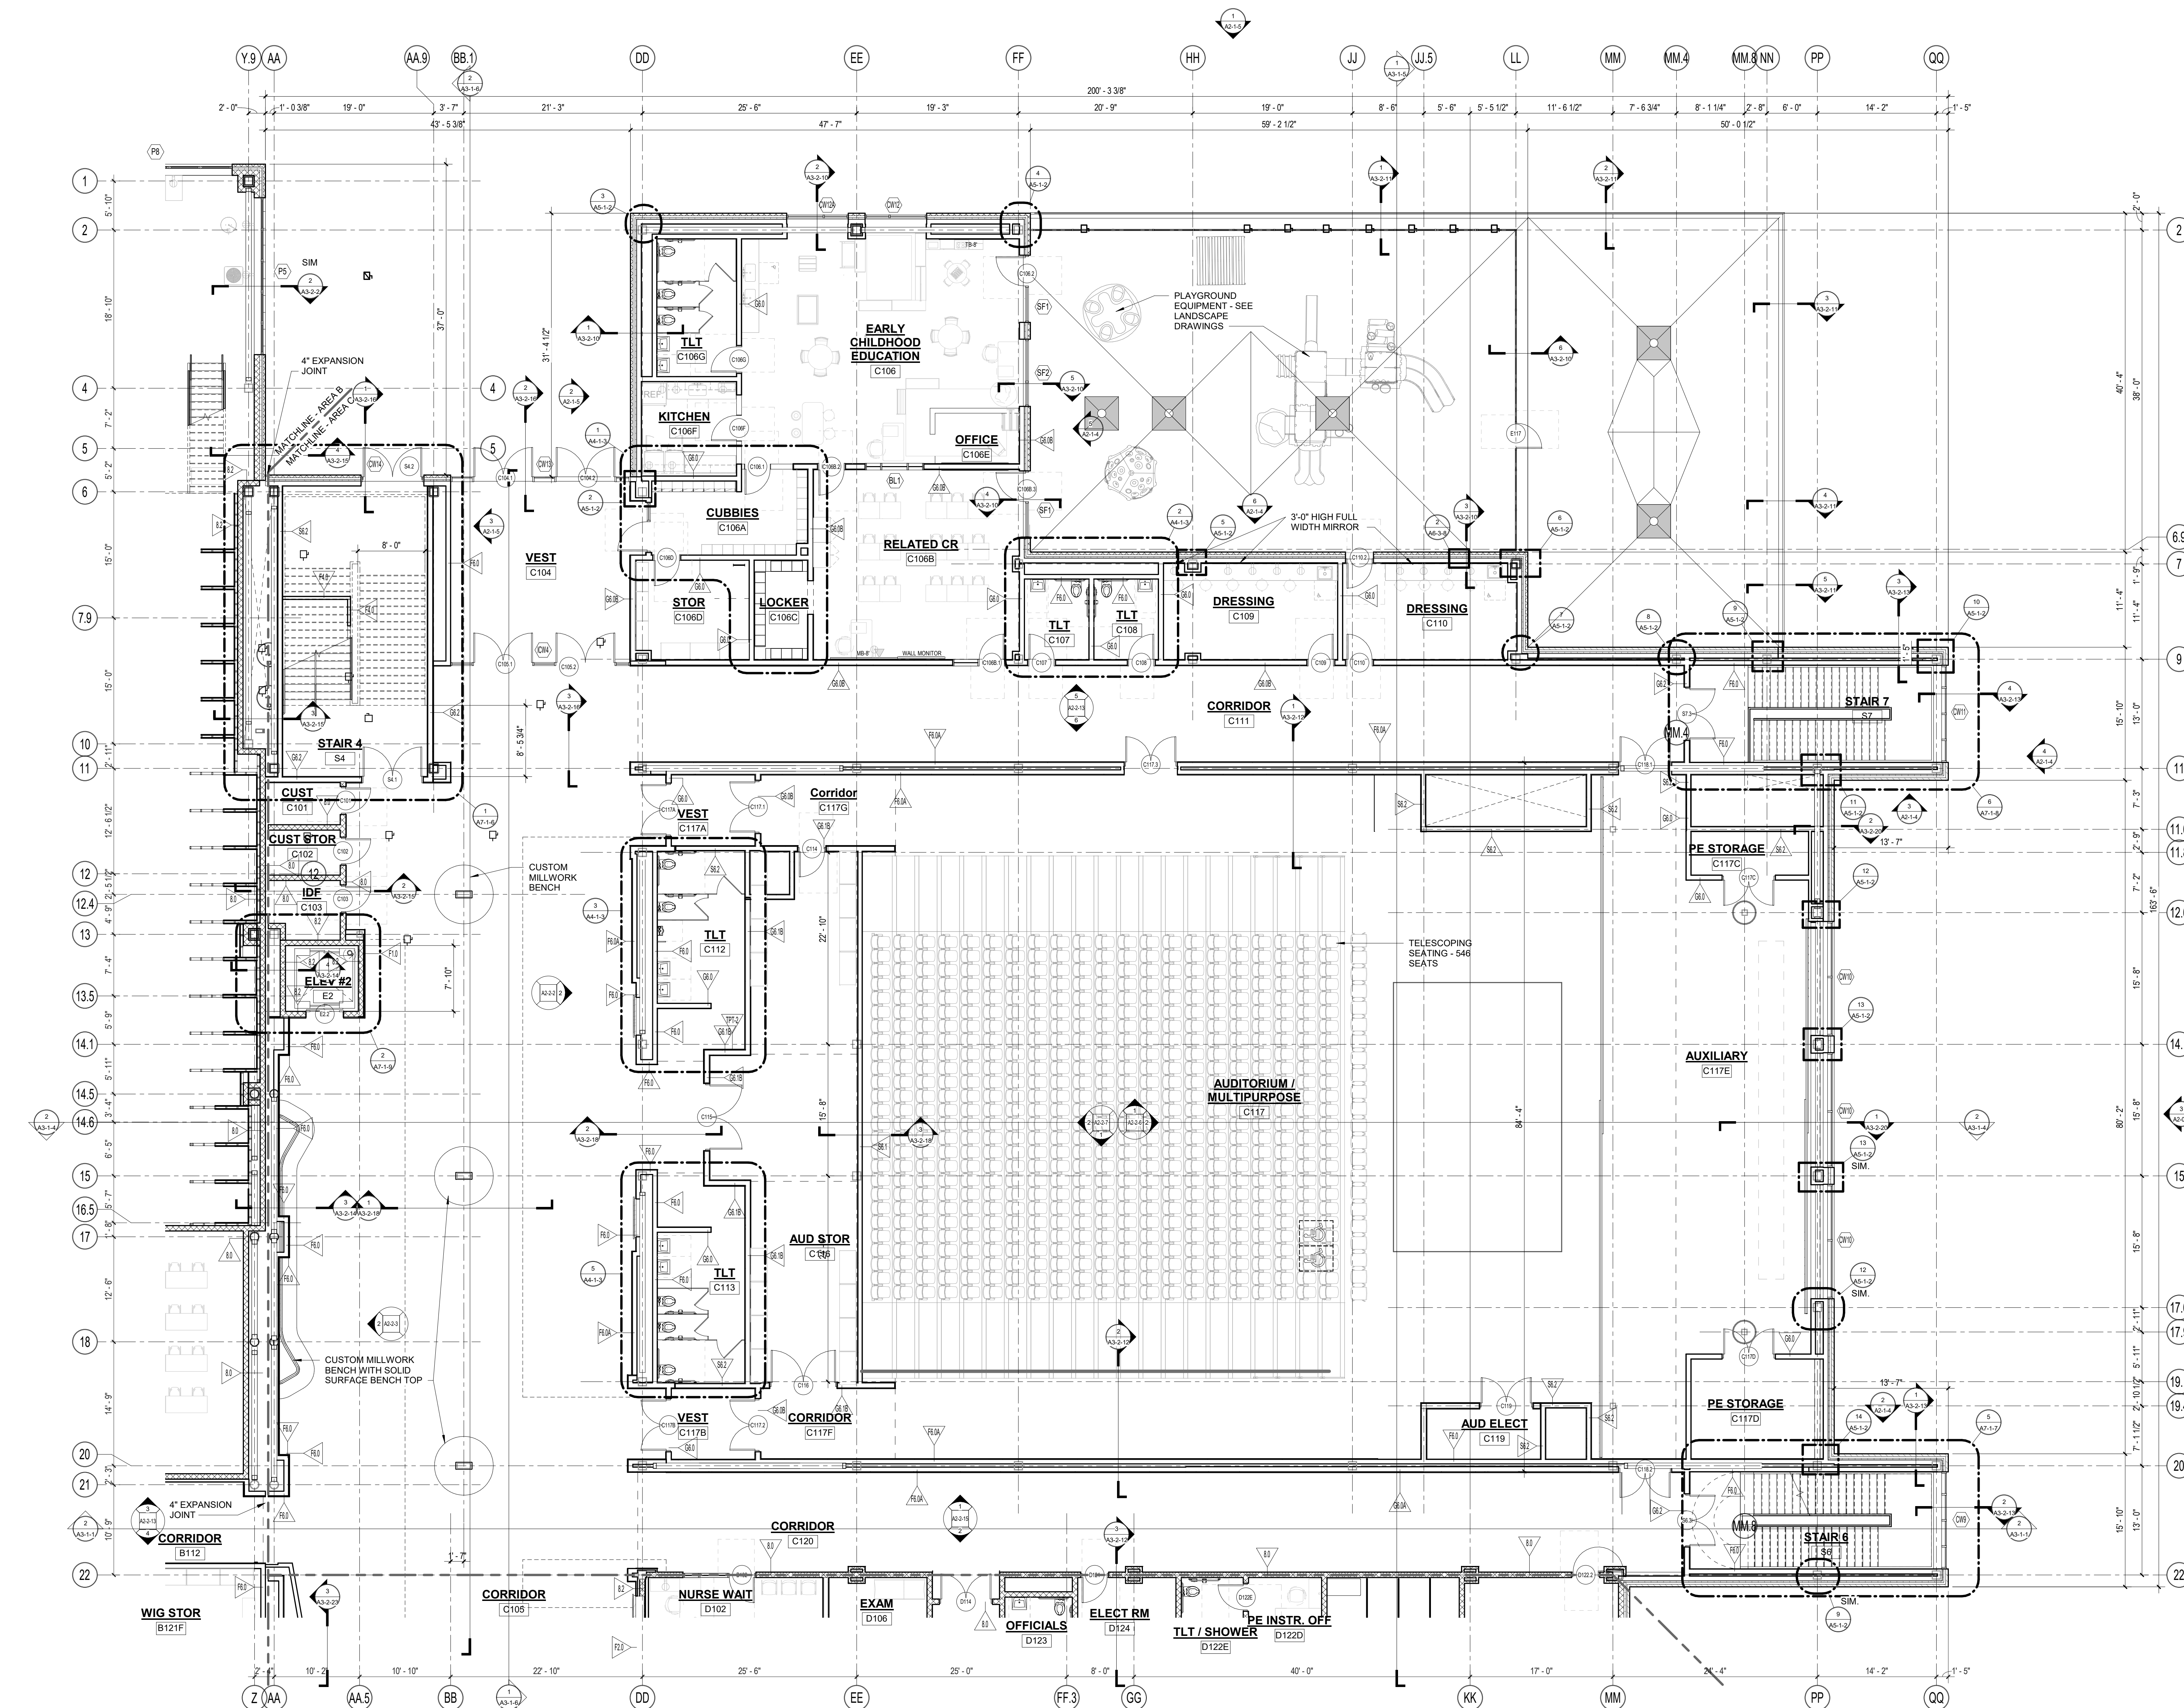

1 FIRST FLOOR PLAN - AREA C
1/8" = 1'-0"

DRA


Drummeys Rosane Anderson, Inc.
225 Oakland Road
Studio 205
South Windsor, CT 06074
Tel: 878.964.1000
www.dra.com

260 Charles Street
Studio 300
Waltham, MA 02453
Planning | Architecture | Interior Design

**Northeast
Metropolitan
Regional
Vocational High
School**
100 Hemlock Road,
Wakefield, MA 01880



- FLOOR PLAN GENERAL NOTES:**
1. T.O. SLAB @ FIRST FLOOR DATUM ELEVATION OF 100'-0" CORRESPONDS TO 103.00' MEAN SEA LEVEL, AS SHOWN ON SITE AND CIVIL DRAWINGS. ALL OTHER ELEVATION DATUM SHOWN IN THE ARCHITECTURAL SET IS RELATIVE TO 100'-0".
 2. ALL MASONRY PARTITIONS SHALL BE 8" CMU (8.0 WALL TYPE) UNLESS OTHERWISE NOTED ON THE FLOOR PLANS.
 3. ALL GWB INTERIOR PARTITIONS PROVIDE G6.0 WALL TYPE UNLESS OTHERWISE NOTED ON THE FLOOR PLANS.
 4. FURNISH AND INSTALL MASONRY LINTELS BY MASON (TRADE-BID CONTRACTOR) AT ALL MASONRY OPENINGS UNLESS INDICATED OTHERWISE. REFER TO PLANS, ELEVATIONS, SECTIONS, DOOR SCHEDULES AND MECHANICAL (HVAC) DRAWINGS FOR INFORMATION. REFER TO MASONRY LINTEL SCHEDULE ON STRUCTURAL DRAWINGS FOR DETAILS AND INFORMATION.
 5. FURNISH AND INSTALL SEISMIC RESTRAINTS BY METAL FABRICATIONS (TRADE-BID CONTRACTOR) AT ALL MASONRY PARTITIONS. REFER TO DETAILS ON STRUCTURAL DRAWINGS.
 6. UNLESS NOTED OTHERWISE, PROVIDE PARTITION CONSTRUCTION ABOVE ALL OPENINGS TO MATCH PARTITION TYPE CONSTRUCTION ADJACENT TO OPENING.
 7. REFER TO STRUCTURAL DRAWINGS FOR ALL CMU REINFORCING REQUIREMENTS.
 8. PROVIDE 1" RADIUS BULL NOSE CMU TO THE UNDERSIDE OF THE CEILING AT ALL EXPOSED INTERIOR CORNER CONDITIONS, UNLESS NOTED OTHERWISE.
 9. FOR CONTROL JOINT LOCATIONS AT INTERIOR PARTITIONS, SOFFITS AND CEILINGS REFER TO SPECIFICATIONS, AND/OR INTERIOR ELEVATIONS AND/OR REFLECTIVE CEILING PLANS. SUBMIT PROPOSED CONTROL JOINT LAYOUT TO THE ARCHITECT FOR APPROVAL PRIOR TO INSTALLATION.
 10. FOR CONTROL JOINT LOCATION AT GWB PARTITIONS, SOFFITS AND CEILINGS REFER TO SPECIFICATIONS, AND/OR INTERIOR ELEVATIONS AND/OR REFLECTIVE CEILING PLANS. SUBMIT PROPOSED CONTROL JOINT LAYOUT TO THE ARCHITECT FOR APPROVAL PRIOR TO INSTALLATION.
 11. REFER TO CODE ANALYSIS CD-1.1, CD-1.2 FOR FIRE RATING REQUIREMENTS OF THE BUILDING COMPONENTS.
 12. REFER TO STRUCTURAL DRAWINGS FOR NOTES/DESCRIPTIONS OF THE SPRAY APPLIED FIREPROOFING EXTENTS AND INTUMESCENT MASTIC FIREPROOFING SCOPE REQUIRED AT THE STRUCTURAL STEEL COMPONENTS. SEE INTERIOR ELEVATIONS AND SECTIONS FOR ADDITIONAL INFORMATION.
 13. SEE FOODSERVICE AND EQUIPMENT DRAWINGS FOR ADDITIONAL INFORMATION.
 14. PROVIDE 20 GAUGE METAL STRAPPING BEHIND GWB (CONCEALED FROM VIEW) AS REQUIRED FOR MOUNTING OF THE MARKERBOARDS, TACKBOARDS, ACOUSTICAL PANELS, AND MARKER WALLS OCCURRING ON METAL STUD WALLS.
 15. PROVIDE 3/4" PLYWOOD BLOCKING (SIZES SHALL BE COORDINATED WITH TECHNOLOGY EQUIPMENT REQUIREMENTS) BEHIND GWB (CONCEALED FROM VIEW) AS REQUIRED FOR MOUNTING OF THE WALL MOUNTED PROJECTORS, INTERACTIVE FLAT PANELS, DISPLAYS, AND TV MONITORS OCCURRING ON METAL STUD WALLS.
 16. PROVIDE WOOD BLOCKING BEHIND GWB (CONCEALED FROM VIEW) AS REQUIRED FOR MOUNTING OF HANDRAILS, TOILET ACCESSORIES AND TOILETSHOWER PARTITIONS, AND DIVIDER CURTAIN TRACKS OCCURRING ON METAL STUD WALLS AND CEILINGS.
 17. ALL DIMENSIONS AT METAL STUD PARTITIONS ARE TO THE FACE OF THE STUD UNLESS NOTED AS "CLEAR".
 18. AT WALL LOCATIONS WHERE PARTITIONS WITH MULTIPLE LAYERS OF 5/8" GWB TRANSITION TO THE PARTITION WITH SINGLE LAYER OF 5/8" GWB, ALIGN THE FACES OF THE FINISH WALL SURFACES. STUD FRAMING LOCATIONS SHALL BE ADJUSTED ACCORDINGLY. REFER TO THE PLAN DRAWINGS FOR PARTITION TYPES DESIGNATIONS.
- NOTE A: AT METAL STUD PARTITIONS WITHIN THE SPACE PROVIDE ABUSE RESISTANT GYPSUM BOARD (ARGB) TO 8'-0" A.F.F. REFER TO PARTITION TYPES FOR WALL CONSTRUCTION REQUIREMENTS.

© COPYRIGHT 2022 DRUMMEYS ROSANE ANDERSON, INC.

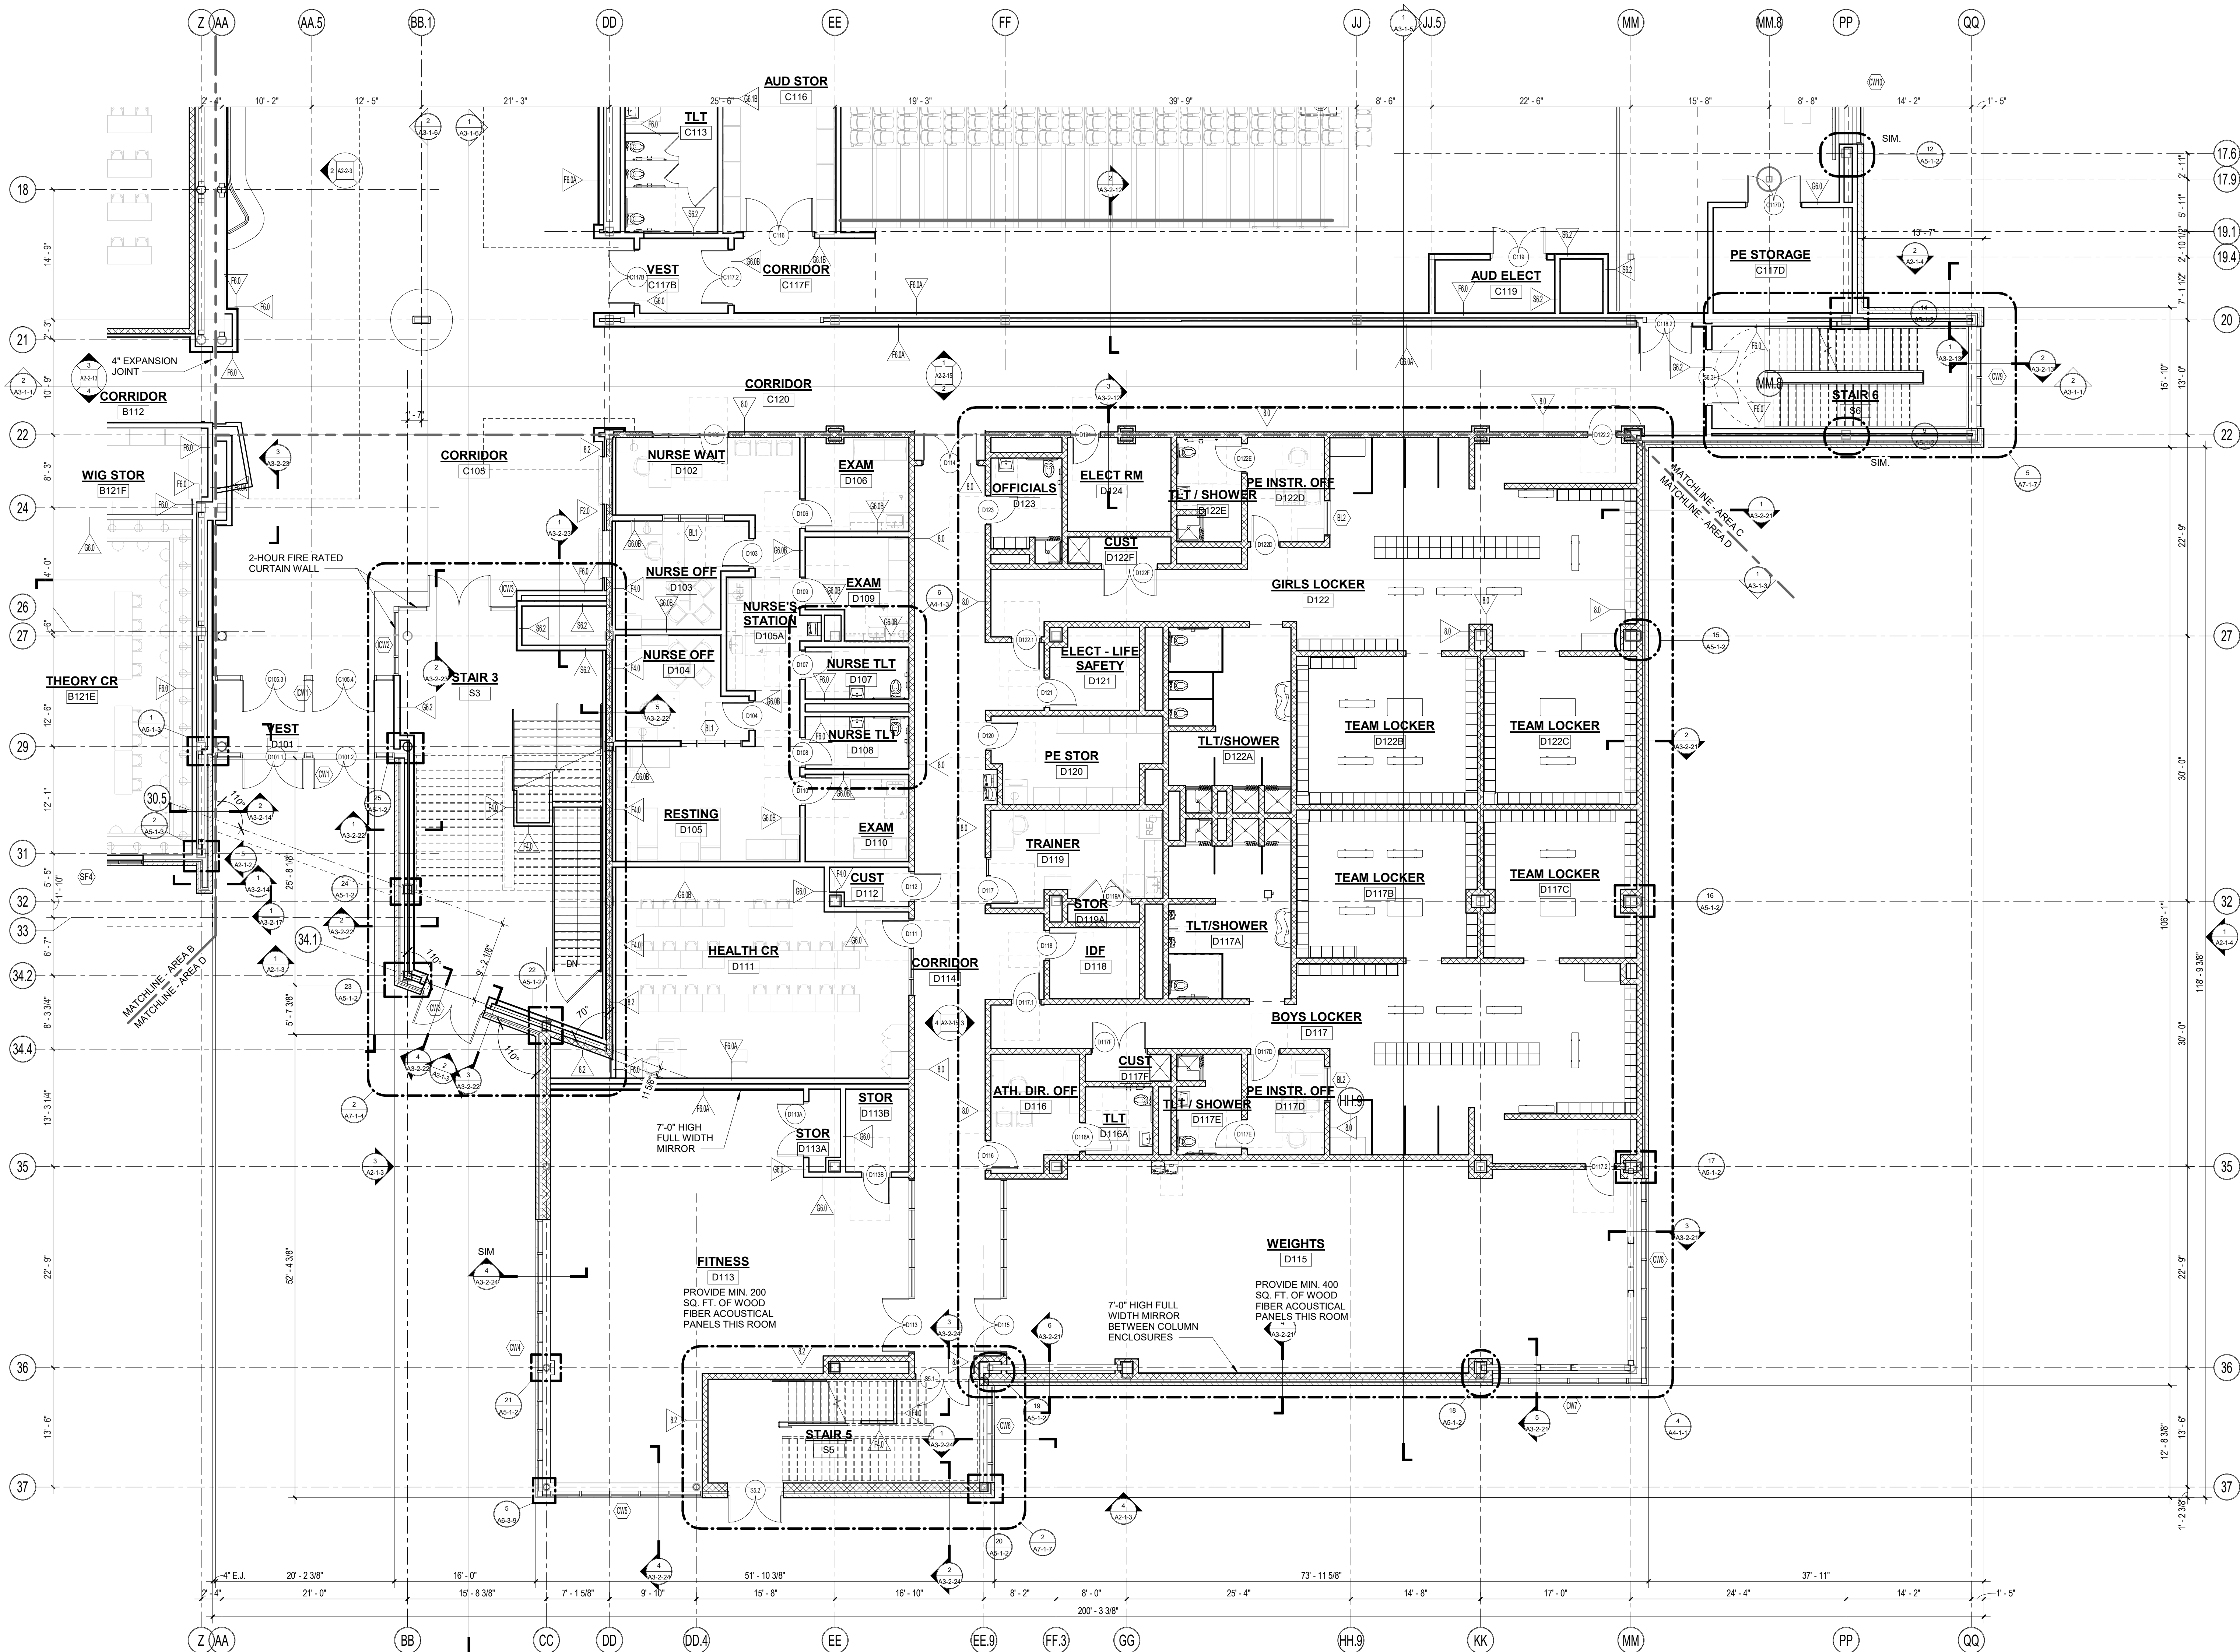

1 FIRST FLOOR PLAN - AREA D
1/8" = 1'-0"

MSBA 60% CD
SUBMISSION
January 13th, 2023

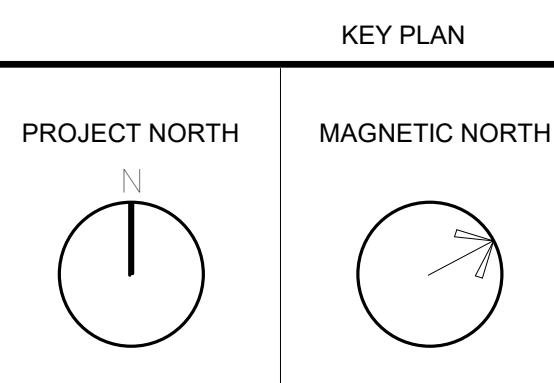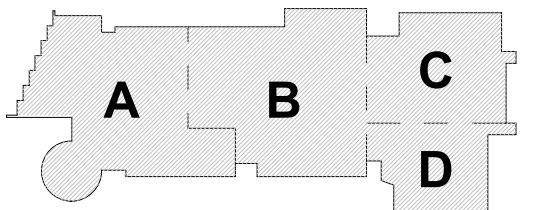

**FIRST FLOOR
PLAN - AREA D**


Scale: 1/8" = 1'-0"
Job No.: 20202
Drawn By: DRA
Date: January 13th, 2023
Volume 3 of 4

A1-1-1D

**Northeast
Metropolitan
Regional
Vocational High
School**
100 Hemlock Road,
Wakefield, MA 01880

- FLOOR PLAN GENERAL NOTES:**
1. T.O. SLAB @ FIRST FLOOR DATUM ELEVATION OF 100'-0" CORRESPONDS TO 103.30' MEAN SEA LEVEL, AS SHOWN ON SITE AND CIVIL DRAWINGS. ALL OTHER ELEVATION DATUM SHOWN IN THE ARCHITECTURAL SET IS RELATIVE TO 100'-0".
 2. ALL MASONRY PARTITIONS SHALL BE 8" CMU (8.0 WALL TYPE) UNLESS OTHERWISE NOTED ON THE FLOOR PLANS.
 3. ALL GWB INTERIOR PARTITIONS PROVIDE G6.0 WALL TYPE UNLESS OTHERWISE NOTED ON THE FLOOR PLANS.
 4. FURNISH AND INSTALL MASONRY LINTELS BY MASON (TRADE-BID CONTRACTOR) AT ALL MASONRY OPENINGS UNLESS INDICATED OTHERWISE. REFER TO PLANS, ELEVATIONS, SECTIONS, DOOR SCHEDULES AND MECHANICAL (HVAC) DRAWINGS FOR INFORMATION. REFER TO MASONRY LINTEL SCHEDULE ON STRUCTURAL DRAWINGS FOR DETAILS AND INFORMATION.
 5. FURNISH AND INSTALL SEISMIC RESTRAINTS BY METAL FABRICATIONS (TRADE-BID CONTRACTOR) AT ALL MASONRY PARTITIONS. REFER TO DETAILS ON STRUCTURAL DRAWINGS.
 6. UNLESS NOTED OTHERWISE, PROVIDE PARTITION CONSTRUCTION ABOVE ALL OPENINGS TO MATCH PARTITION TYPE CONSTRUCTION ADJACENT TO OPENING.
 7. REFER TO STRUCTURAL DRAWINGS FOR ALL CMU REINFORCING REQUIREMENTS.
 8. PROVIDE 1" RADIUS BULL NOSE CMU TO THE UNDERSIDE OF THE CEILING AT ALL EXPOSED INTERIOR CORNER CONDITIONS, UNLESS NOTED OTHERWISE.
 9. FOR CONTROL JOINT LOCATIONS AT INTERIOR MASONRY WALLS REFER TO SPECIFICATIONS. SUBMIT PROPOSED CONTROL JOINT LAYOUT TO THE ARCHITECT FOR APPROVAL PRIOR TO INSTALLATION.
 10. FOR CONTROL JOINT LOCATION AT GWB PARTITIONS, SOFFITS AND CEILINGS REFER TO SPECIFICATIONS. AND/OR INTERIOR ELEVATIONS AND/OR REFLECTIVE CEILING PLANS. SUBMIT PROPOSED CONTROL JOINT LAYOUT TO THE ARCHITECT FOR APPROVAL PRIOR TO INSTALLATION.
 11. REFER TO CODE ANALYSIS CD 1-1, CD 1-2 FOR FIRE RATING REQUIREMENTS OF THE BUILDING COMPONENTS.
 12. REFER TO STRUCTURAL DRAWINGS FOR NOTED DESCRIPTIONS OF THE SPRAY APPLIED FIREPROOFING EXTENTS AND INTUMESCENT MASTIC FIREPROOFING SCOPE REQUIRED AT THE STRUCTURAL STEEL COMPONENTS. SEE INTERIOR ELEVATIONS AND SECTIONS FOR ADDITIONAL INFORMATION.
 13. SEE FOODSERVICE AND EQUIPMENT DRAWINGS FOR ADDITIONAL INFORMATION.
 14. PROVIDE 20 GAUGE METAL STRAPPING BEHIND GWB (CONCEALED FROM VIEW) AS REQUIRED FOR MOUNTING OF THE MARKERBOARDS, TACKBOARDS, ACOUSTICAL PANELS, AND MARKER WALLS OCCURRING ON METAL STUD WALLS.
 15. PROVIDE 3/4" PLYWOOD BLOCKING (SIZES SHALL BE COORDINATED WITH TECHNOLOGY EQUIPMENT REQUIREMENTS) BEHIND GWB (CONCEALED FROM VIEW) AS REQUIRED FOR MOUNTING OF THE WALL MOUNTED PROJECTORS, INTERACTIVE FLAT PANELS, DISPLAYS, AND TV MONITORS OCCURRING ON METAL STUD WALLS.
 16. PROVIDE WOOD BLOCKING BEHIND GWB (CONCEALED FROM VIEW) AS REQUIRED FOR MOUNTING OF HANDRAILS, TOILET ACCESSORIES AND TOILETSHOWER PARTITIONS, AND DIVIDER CURTAIN TRACKS OCCURRING ON METAL STUD WALLS AND CEILINGS.
 17. ALL DIMENSIONS AT METAL STUD PARTITIONS ARE TO THE FACE OF THE STUD UNLESS NOTED AS "CLEAR".
 18. AT WALL LOCATIONS WHERE PARTITIONS WITH MULTIPLE LAYERS OF 5/8" GWB TRANSITION TO THE PARTITION WITH SINGLE LAYER OF 5/8" GWB, ALIGN THE FACES OF THE FINISH WALL SURFACES. STUD FRAMING LOCATIONS SHALL BE ADJUSTED ACCORDINGLY. REFER TO THE PLAN DRAWINGS FOR PARTITION TYPES DESIGNATIONS.
- NOTE A:** AT METAL STUD PARTITIONS WITHIN THE SPACE PROVIDE ABUSE RESISTANT GYPSUM BOARD (ARGB) TO 8'-0" A.F.F. REFER TO PARTITION TYPES FOR WALL CONSTRUCTION REQUIREMENTS.


**MSBA 60% CD
SUBMISSION**
January 13th, 2023

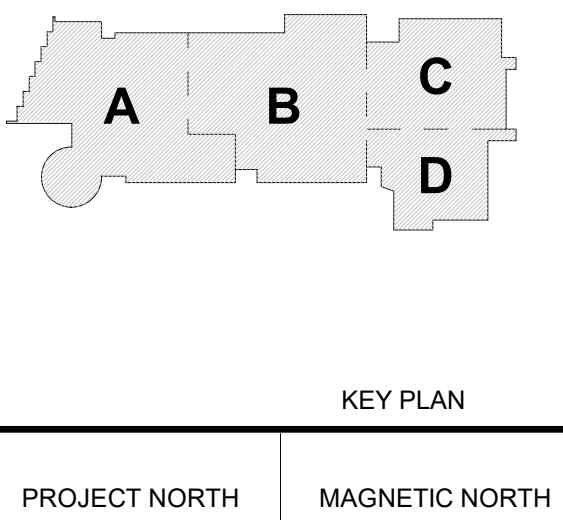

**FIRST FLOOR
MEZZANINE
PLAN - AREA A**

Scale: 1/8" = 1'-0"
Job No.: 20202
Drawn By: DRA
Date: January 13th, 2023
Volume 3 of 4

A1-1-1MA

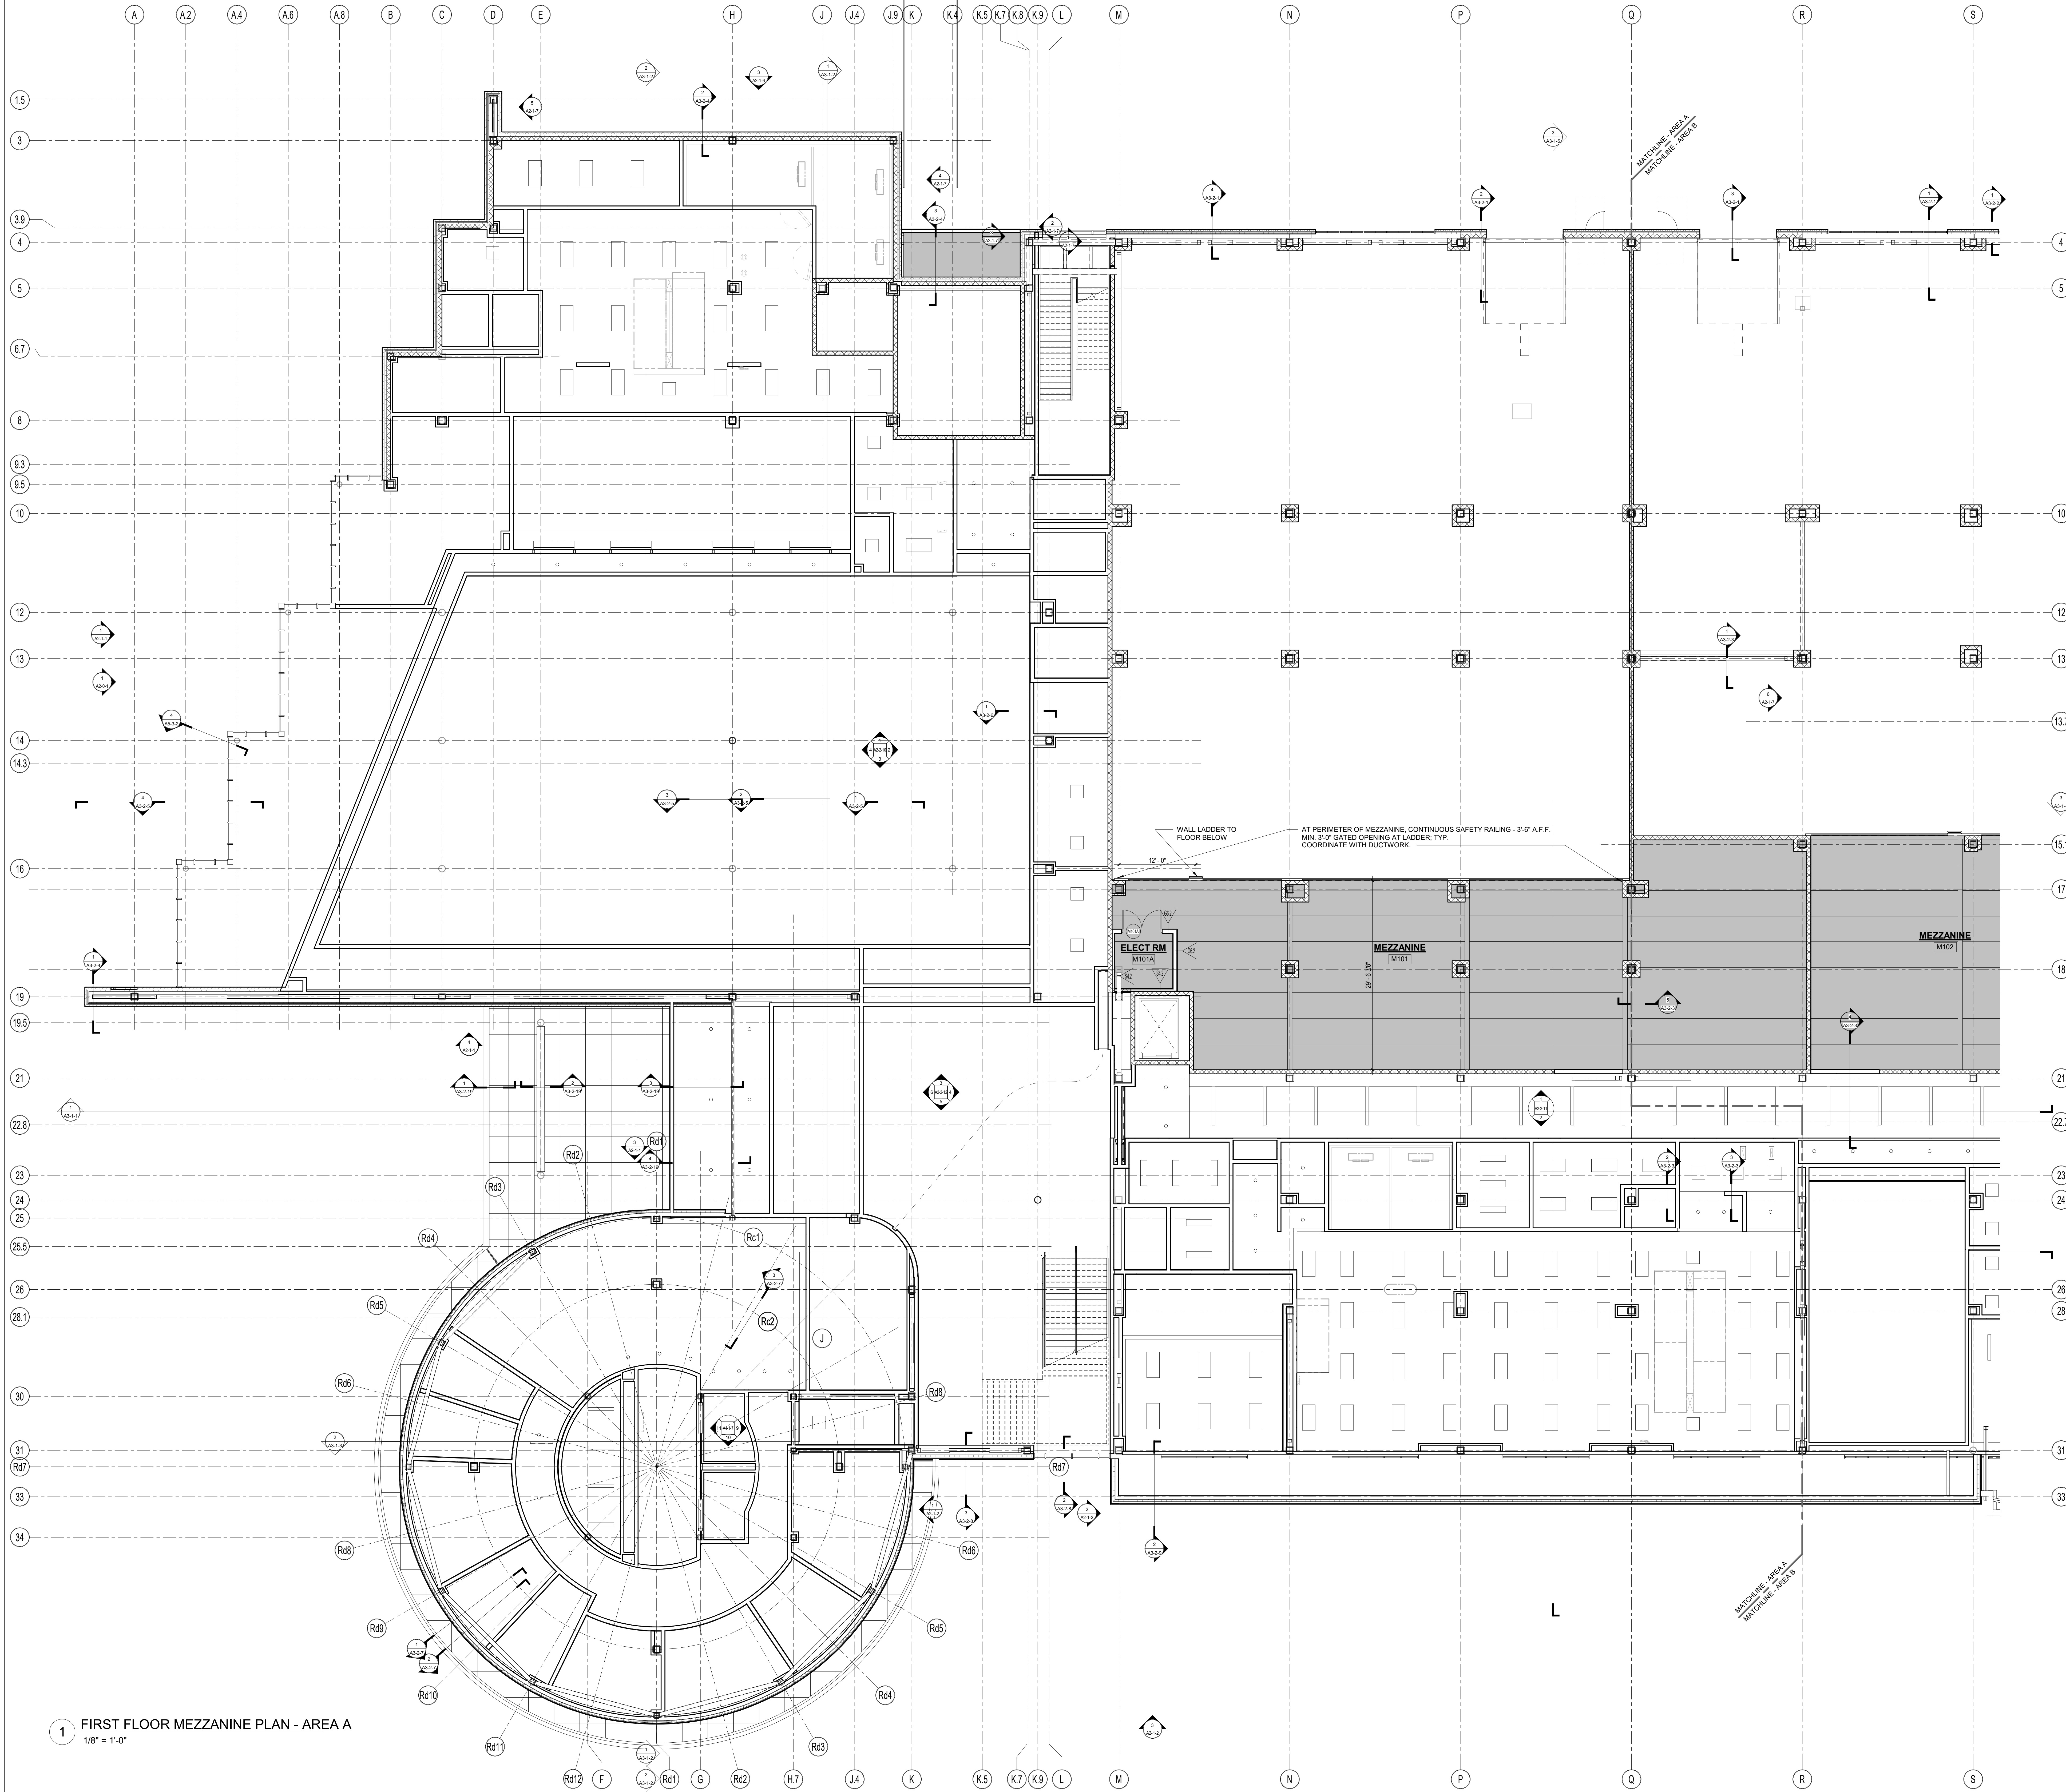

DRA

Drumme Rosane Anderson, Inc.
225 Oakland Road
Studio 205
South Windsor, CT 06074

260 Charles Street
Studio 300
Waltham, MA 02453

Planning | Architecture | Interior Design
Tel: 878.96.1100
www.drainc.com


**Northeast
Metropolitan
Regional
Vocational High
School**

100 Hemlock Road,
Wakefield, MA 01880

- FLOOR PLAN GENERAL NOTES:**
1. T.O. SLAB @ FIRST FLOOR DATUM ELEVATION OF 100'-0" CORRESPONDS TO 103.00' MEAN SEA LEVEL, AS SHOWN ON SITE AND CIVIL DRAWINGS. ALL OTHER ELEVATION DATUM SHOWN IN THE ARCHITECTURAL SET IS RELATIVE TO 100'-0".
 2. ALL MASONRY PARTITIONS SHALL BE 8" CMU (8.0 WALL TYPE) UNLESS OTHERWISE NOTED ON THE FLOOR PLANS.
 3. ALL GWB INTERIOR PARTITIONS PROVIDE G6.0 WALL TYPE UNLESS OTHERWISE NOTED ON THE FLOOR PLANS.
 4. FURNISH AND INSTALL MASONRY LINTELS BY MASON (TRADE-BID CONTRACTOR) AT ALL MASONRY OPENINGS UNLESS INDICATED OTHERWISE. REFER TO PLANS, ELEVATIONS, SECTIONS, DOOR SCHEDULES AND MECHANICAL (HVAC) DRAWINGS FOR INFORMATION. REFER TO MASONRY LINTEL SCHEDULE ON STRUCTURAL DRAWINGS FOR DETAILS AND INFORMATION.
 5. FURNISH AND INSTALL SEISMIC RESTRAINTS BY METAL FABRICATORS (TRADE-BID CONTRACTOR) AT ALL MASONRY PARTITIONS. REFER TO DETAILS ON STRUCTURAL DRAWINGS.
 6. UNLESS NOTED OTHERWISE, PROVIDE PARTITION CONSTRUCTION ABOVE ALL OPENINGS TO MATCH PARTITION TYPE CONSTRUCTION ADJACENT TO OPENING.
 7. REFER TO STRUCTURAL DRAWINGS FOR ALL CMU REINFORCING REQUIREMENTS.
 8. PROVIDE 1" RADIUS BULL NOSE CMU TO THE UNDERSIDE OF THE CEILING AT ALL EXPOSED INTERIOR CORNER CONDITIONS, UNLESS NOTED OTHERWISE.
 9. FOR CONTROL JOINT LOCATIONS AT INTERIOR MASONRY WALLS REFER TO SPECIFICATIONS. SUBMIT PROPOSED CONTROL JOINT LAYOUT TO THE ARCHITECT FOR APPROVAL PRIOR TO INSTALLATION.
 10. FOR CONTROL JOINT LOCATION AT GWB PARTITIONS, SOFFITS AND CEILINGS REFER TO SPECIFICATIONS, AND/OR INTERIOR ELEVATIONS AND/OR REFLECTIVE CEILING PLANS. SUBMIT PROPOSED CONTROL JOINT LAYOUT TO THE ARCHITECT FOR APPROVAL PRIOR TO INSTALLATION.
 11. REFER TO CODE ANALYSIS CD 1-1, CD 1-2 FOR FIRE RATING REQUIREMENTS OF THE BUILDING COMPONENTS.
 12. REFER TO STRUCTURAL DRAWINGS FOR NOTED DESCRIPTIONS OF THE SPRAY APPLIED FIREPROOFING EXTENTS AND INTUMESCENT MASTIC FIREPROOFING SCOPE REQUIRED AT THE STRUCTURAL STEEL COMPONENTS. SEE INTERIOR ELEVATIONS AND SECTIONS FOR ADDITIONAL INFORMATION.
 13. SEE FOODSERVICE AND EQUIPMENT DRAWINGS FOR ADDITIONAL INFORMATION.
 14. PROVIDE 20 GAUGE METAL STRAPPING BEHIND GWB (CONCEALED FROM VIEW) AS REQUIRED FOR MOUNTING OF THE MARKERBOARDS, TACKBOARDS, ACOUSTICAL PANELS, AND MARKER WALLS OCCURRING ON METAL STUD WALLS.
 15. PROVIDE 3/4" PLYWOOD BLOCKING (SIZES SHALL BE COORDINATED WITH TECHNOLOGY EQUIPMENT REQUIREMENTS) BEHIND GWB (CONCEALED FROM VIEW) AS REQUIRED FOR MOUNTING OF THE WALL MOUNTED PROJECTORS, INTERACTIVE FLAT PANELS, DISPLAYS, AND TV MONITORS OCCURRING ON METAL STUD WALLS.
 16. PROVIDE WOOD BLOCKING BEHIND GWB (CONCEALED FROM VIEW) AS REQUIRED FOR MOUNTING OF HANDRAILS, TOILET ACCESSORIES AND TOILET SHOWER PARTITIONS, AND DIVIDER CURTAIN TRACKS OCCURRING ON METAL STUD WALLS AND CEILINGS.
 17. ALL DIMENSIONS AT METAL STUD PARTITIONS ARE TO THE FACE OF THE STUD UNLESS NOTED AS "CLEAR".
 18. AT WALL LOCATIONS WHERE PARTITIONS WITH MULTIPLE LAYERS OF 5/8" GWB TRANSITION TO THE PARTITION WITH SINGLE LAYER OF 5/8" GWB, ALIGN THE FACES OF THE FINISH WALL SURFACES. STUD FRAMING LOCATIONS SHALL BE ADJUSTED ACCORDINGLY. REFER TO THE PLAN DRAWINGS FOR PARTITION TYPES DESIGNATIONS.
- NOTE A:** AT METAL STUD PARTITIONS WITHIN THE SPACE PROVIDE ABUSE RESISTANT GYPSUM BOARD (ARGB) TO 8'-0" A.F.F. REFER TO PARTITION TYPES FOR WALL CONSTRUCTION REQUIREMENTS.


MSBA 60% CD
SUBMISSION

January 13th, 2023

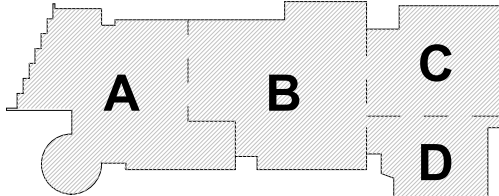

KEY PLAN

PROJECT NORTH MAGNETIC NORTH

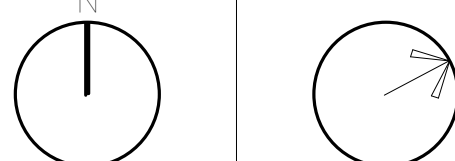

**FIRST FLOOR
MEZZANINE
PLAN - AREA B**

Scale: 1/8" = 1'-0"

Job No.: 20202


Drawn By: DRA

Date: January 13th, 2023

Volume 3 of 4

A1-1-1MB

FIRST FLOOR MEZZANINE PLAN - AREA B
1/8" = 1'-0"

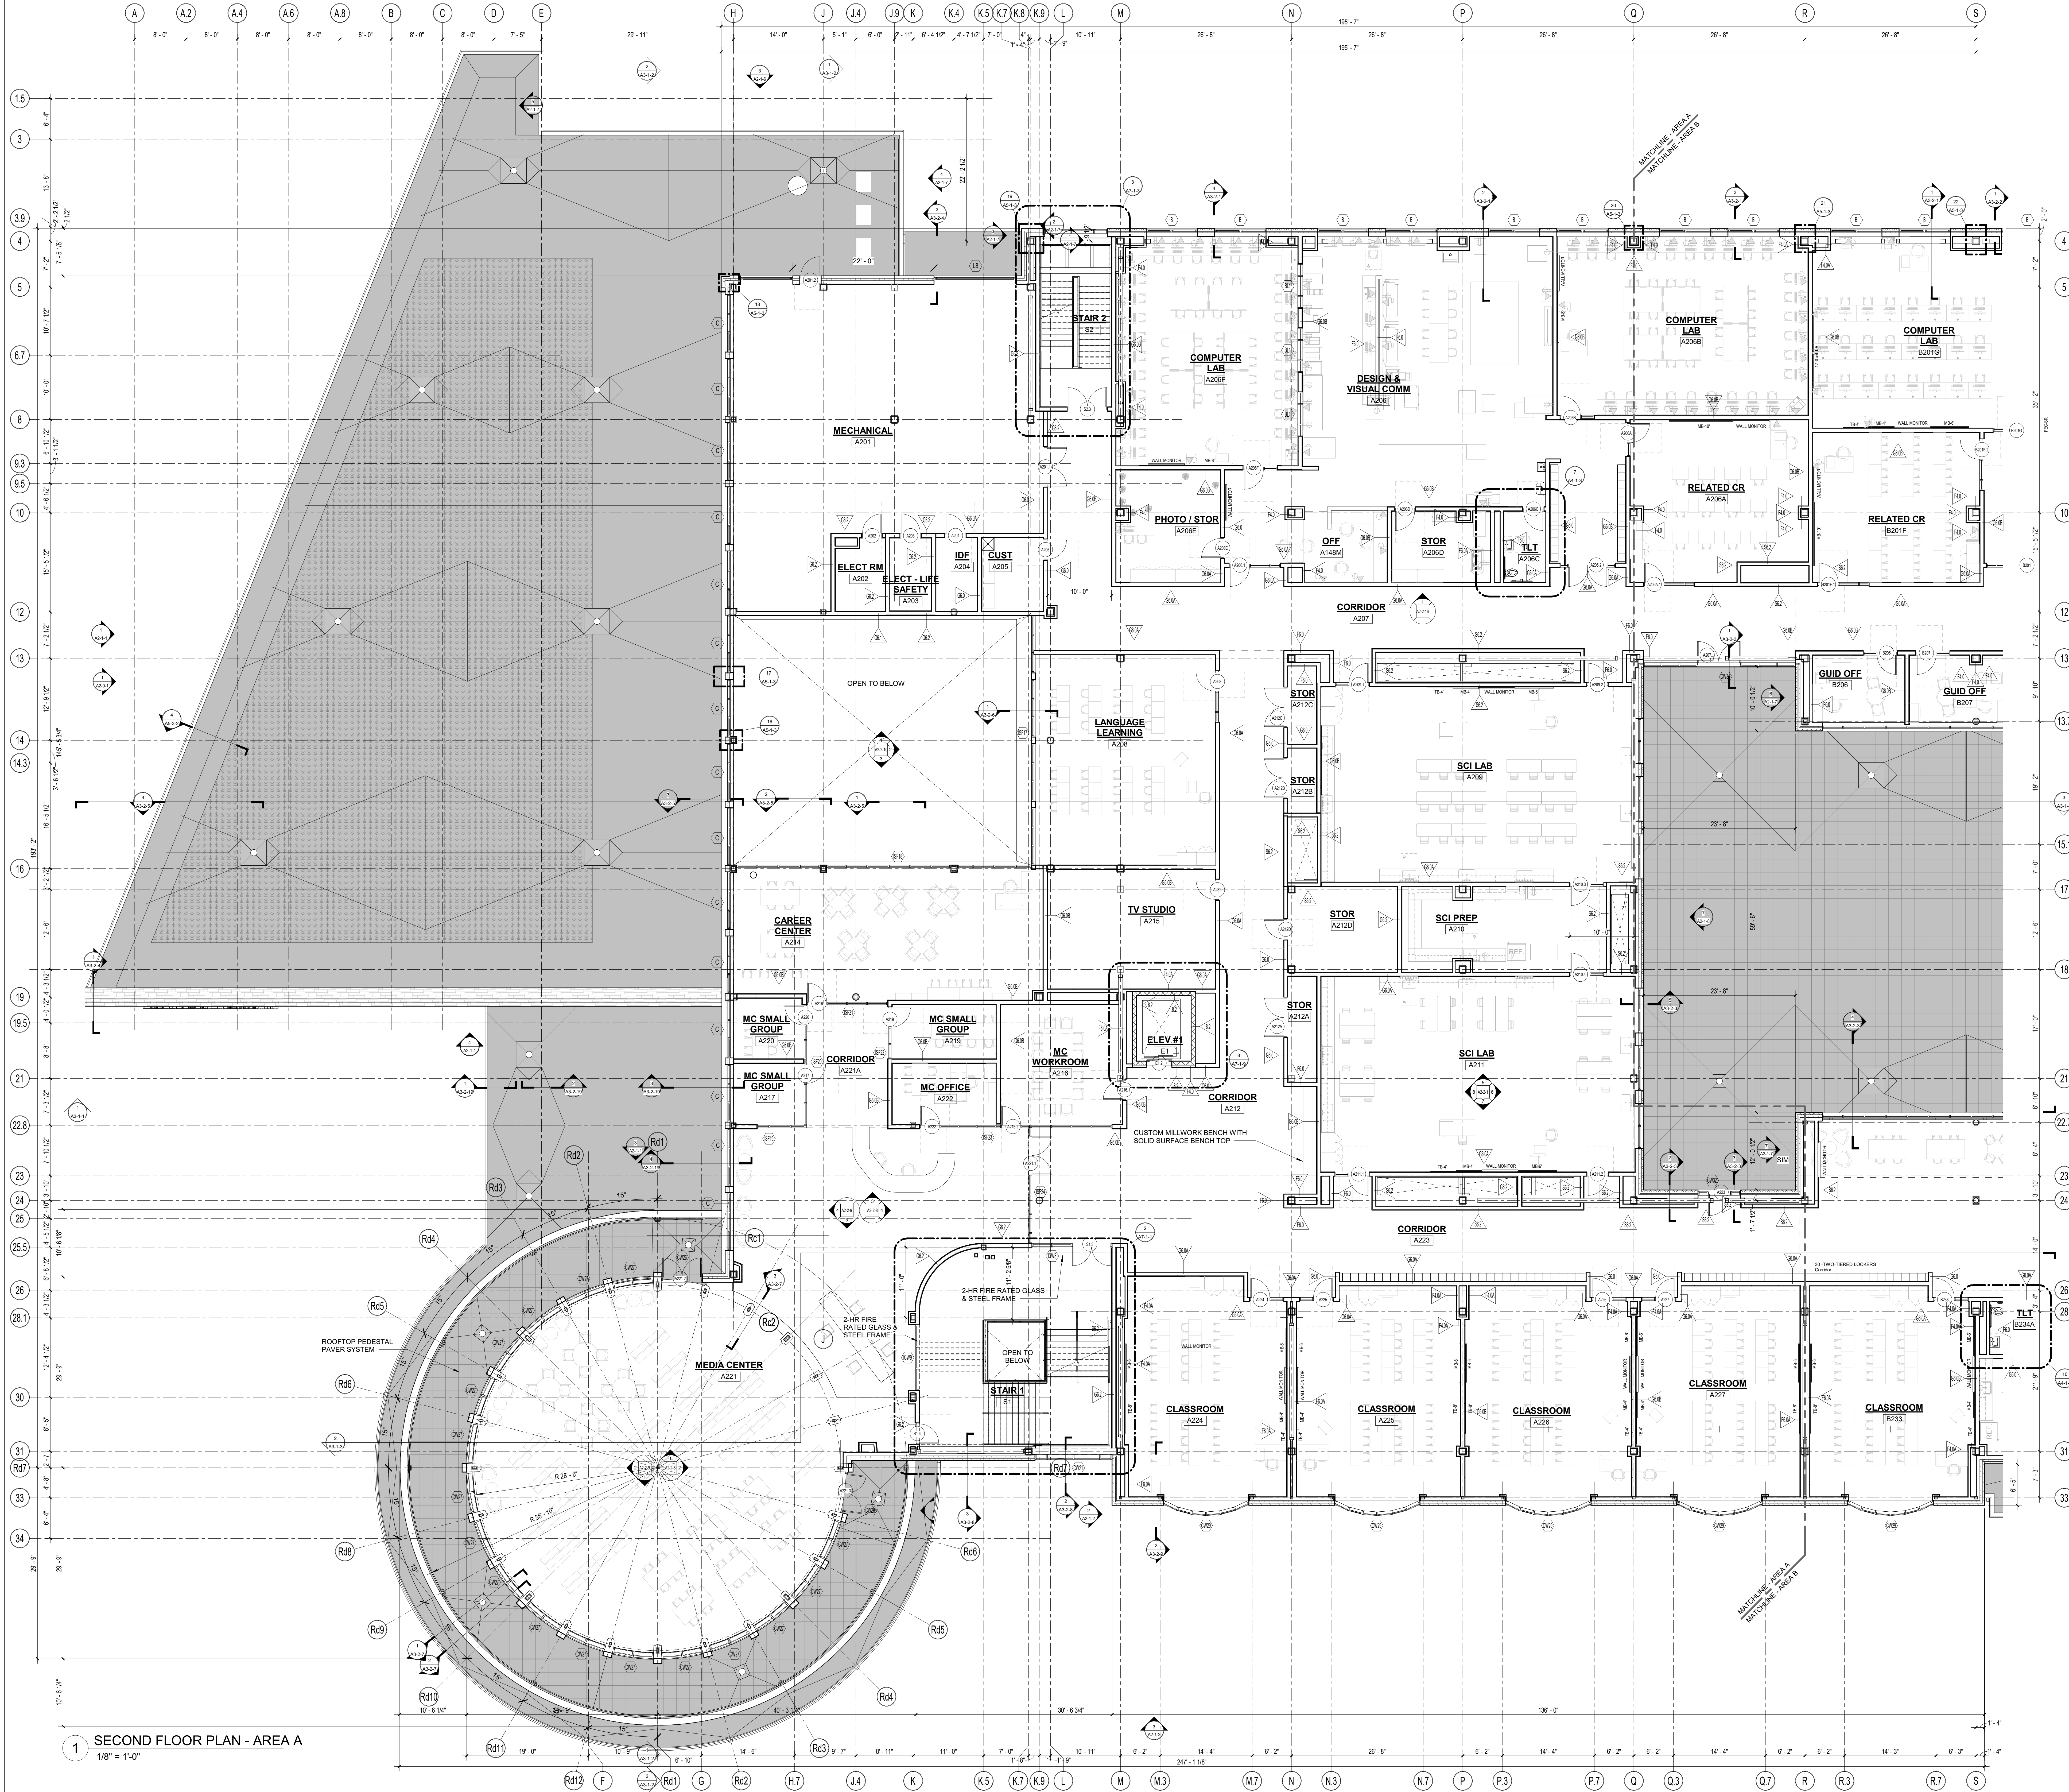

1 SECOND FLOOR PLAN - AREA A
1/8" = 1'-0"

DRA

Drummeys Rosane Anderson, Inc.
225 Oakland Road
Studio 205
South Windsor, CT 06074
Tel: 878.964.1000
www.dra.com

260 Charles Street
Studio 300
Waltham, MA 02453
Tel: 878.964.1000
www.dra.com

Northeast
Metropolitan
Regional
Vocational High
School

100 Hemlock Road,
Wakefield, MA 01880

FLOOR PLAN GENERAL NOTES:

1. T.O. SLAB @ FIRST FLOOR DATUM ELEVATION OF 100'-0" CORRESPONDS TO 103.00' MEAN SEA LEVEL, AS SHOWN ON SITE AND CIVIL DRAWINGS. ALL OTHER ELEVATION DATUM SHOWN IN THE ARCHITECTURAL SET IS RELATIVE TO 100'-0".

2. ALL MASONRY PARTITIONS SHALL BE 8" CMU (8.0 WALL TYPE) UNLESS OTHERWISE NOTED ON THE FLOOR PLANS.

3. ALL GWB INTERIOR PARTITIONS PROVIDE G6.0 WALL TYPE UNLESS OTHERWISE NOTED ON THE FLOOR PLANS.

4. FURNISH AND INSTALL MASONRY LINTELS BY MASON (TRADE-BID CONTRACTOR) AT ALL MASONRY OPENINGS UNLESS INDICATED OTHERWISE. REFER TO PLANS, ELEVATIONS, SECTIONS, DOOR SCHEDULES AND MECHANICAL (HVAC) DRAWINGS FOR INFORMATION. REFER TO MASONRY LINTEL SCHEDULE ON STRUCTURAL DRAWINGS FOR DETAILS AND INFORMATION.

5. FURNISH AND INSTALL SEISMIC RESTRAINTS BY METAL FABRICATORS (TRADE-BID CONTRACTOR) AT ALL MASONRY PARTITIONS. REFER TO DETAILS ON STRUCTURAL DRAWINGS.

6. UNLESS NOTED OTHERWISE, PROVIDE PARTITION CONSTRUCTION ABOVE ALL OPENINGS TO MATCH PARTITION TYPE CONSTRUCTION ADJACENT TO OPENING.

7. REFER TO STRUCTURAL DRAWINGS FOR ALL CMU REINFORCING REQUIREMENTS.

8. PROVIDE 1" RADIUS BULL NOSE CMU TO THE UNDERSIDE OF THE CEILING AT ALL EXPOSED INTERIOR CORNER CONDITIONS, UNLESS NOTED OTHERWISE.

9. FOR CONTROL JOINT LOCATIONS AT INTERIOR MASONRY WALLS REFER TO SPECIFICATIONS. SUBMIT PROPOSED CONTROL JOINT LAYOUT TO THE ARCHITECT FOR APPROVAL PRIOR TO INSTALLATION.

10. FOR CONTROL JOINT LOCATION AT GWB PARTITIONS, SOFFITS AND CEILINGS REFER TO SPECIFICATIONS. AND/OR INTERIOR ELEVATIONS AND/OR REFLECTIVE CEILING PLANS. SUBMIT PROPOSED CONTROL JOINT LAYOUT TO THE ARCHITECT FOR APPROVAL PRIOR TO INSTALLATION.

11. REFER TO CODE ANALYSIS CD 1-1, CD 1-2 FOR FIRE RATING REQUIREMENTS OF THE BUILDING COMPONENTS.

12. REFER TO STRUCTURAL DRAWINGS FOR NOTED DESCRIPTIONS OF THE SPRAY APPLIED FIREPROOFING EXTENTS AND INTUMESCENT MASTIC FIREPROOFING SCOPE REQUIRED AT THE STRUCTURAL STEEL COMPONENTS. SEE INTERIOR ELEVATIONS AND SECTIONS FOR ADDITIONAL INFORMATION.

13. SEE FOODSERVICE AND EQUIPMENT DRAWINGS FOR ADDITIONAL INFORMATION.

14. PROVIDE 20 GAUGE METAL STRAPPING BEHIND GWB (CONCEALED FROM VIEW) AS REQUIRED FOR MOUNTING OF THE MARKERBOARDS, TACKBOARDS, ACOUSTICAL PANELS, AND MARKER WALLS OCCURRING ON METAL STUD WALLS.

15. PROVIDE 3/4" PLYWOOD BLOCKING (SIZES SHALL BE COORDINATED WITH TECHNOLOGY EQUIPMENT REQUIREMENTS) BEHIND GWB (CONCEALED FROM VIEW) AS REQUIRED FOR MOUNTING OF THE WALL MOUNTED PROJECTORS, INTERACTIVE FLAT PANELS, DISPLAYS, AND TV MONITORS OCCURRING ON METAL STUD WALLS.

16. PROVIDE WOOD BLOCKING BEHIND GWB (CONCEALED FROM VIEW) AS REQUIRED FOR MOUNTING OF HANDRAILS, TOILET ACCESSORIES AND TOILETSHOWER PARTITIONS, AND DIVIDER CURTAIN TRACKS OCCURRING ON METAL STUD WALLS AND CEILINGS.

17. ALL DIMENSIONS AT METAL STUD PARTITIONS ARE TO THE FACE OF THE STUD UNLESS NOTED AS "CLEAR".

18. AT WALL LOCATIONS WHERE PARTITIONS WITH MULTIPLE LAYERS OF 5/8" GWB TRANSITION TO THE PARTITION WITH SINGLE LAYER OF 5/8" GWB, ALIGN THE FACES OF THE FINISH WALL SURFACES. STUD FRAMING LOCATIONS SHALL BE ADJUSTED ACCORDINGLY. REFER TO THE PLAN DRAWINGS FOR PARTITION TYPES DESIGNATIONS.

NOTE A: AT METAL STUD PARTITIONS WITHIN THE SPACE PROVIDE ABUSE RESISTANT GYPSUM BOARD (AGB) TO 8'-0" A.F.F. REFER TO PARTITION TYPES FOR WALL CONSTRUCTION REQUIREMENTS.

MSBA 60% CD
SUBMISSION

January 13th, 2023

A B C D

KEY PLAN

PROJECT NORTH

MAGNETIC NORTH

SECOND FLOOR
PLAN - AREA A

Scale: 1/8" = 1'-0"

Job No.: 20202

Drawn By: DRA

Date: January 13th, 2023

Volume 3 of 4

A1-1-2A

DRA

Drummeys Rosane Anderson, Inc.
225 Oakland Road
Studio 205
South Windsor, CT 06074
Tel: 878.964.1000
www.dra.com

260 Charles Street
Studio 300
Waltham, MA 02453
Tel: 878.964.1000
www.dra.com

Planning | Architecture | Interior Design

**Northeast
Metropolitan
Regional
Vocational High
School**


100 Hemlock Road,
Wakefield, MA 01880

FLOOR PLAN GENERAL NOTES:


1. TO SLAB @ FIRST FLOOR DATUM ELEVATION OF 100'-0" CORRESPONDS TO 163.50' MEAN SEA LEVEL. AS SHOWN ON SITE AND CIVIL DRAWINGS. ALL OTHER ELEVATION DATUM SHOWN IN THE ARCHITECTURAL SET IS RELATIVE TO 100'-0".
 2. ALL MASONRY PARTITIONS SHALL BE 8" CMU (8" WALL TYPE) UNLESS OTHERWISE NOTED ON THE FLOOR PLANS.
 3. ALL GWB INTERIOR PARTITIONS PROVIDE G6.0 WALL TYPE UNLESS OTHERWISE NOTED ON THE FLOOR PLANS.
 4. FURNISH AND INSTALL MASONRY LINTELS BY MASON (TRADE-BID CONTRACTOR) AT ALL MASONRY OPENINGS UNLESS INDICATED OTHERWISE. REFER TO PLANS ELEVATIONS, SECTIONS, DOOR SCHEDULES AND MECHANICAL (HVAC) DRAWINGS FOR INFORMATION. REFER TO MASONRY LINTEL SCHEDULE ON STRUCTURAL DRAWINGS FOR DETAILS AND INFORMATION.
 5. FURNISH AND INSTALL SEISMIC RESTRAINTS BY METAL FABRICATORS (TRADE-BID CONTRACTOR) AT ALL MASONRY PARTITIONS. REFER TO DETAILS ON STRUCTURAL DRAWINGS.
 6. UNLESS NOTED OTHERWISE, PROVIDE PARTITION CONSTRUCTION ABOVE ALL OPENINGS TO MATCH PARTITION TYPE CONSTRUCTION ADJACENT TO OPENING.
 7. REFER TO STRUCTURAL DRAWINGS FOR ALL CMU REINFORCING REQUIREMENTS.
 8. PROVIDE 1" RADIUS BULL NOSE CMU TO THE UNDERSIDE OF THE CEILING AT ALL EXPOSED INTERIOR CORNER CONDITIONS, UNLESS NOTED OTHERWISE.
 9. FOR CONTROL JOINT LOCATIONS AT INTERIOR MASONRY WALLS REFER TO SPECIFICATIONS. SUBMIT PROPOSED CONTROL JOINT LAYOUT TO THE ARCHITECT FOR APPROVAL PRIOR TO INSTALLATION.
 10. FOR CONTROL JOINT LOCATION AT GWB PARTITIONS, SOFFITS AND CEILING REFER TO SPECIFICATIONS AND/OR INTERIOR ELEVATIONS AND/OR REFLECTIVE CEILING PLANS. SUBMIT PROPOSED CONTROL JOINT LAYOUT TO THE ARCHITECT FOR APPROVAL PRIOR TO INSTALLATION.
 11. REFER TO CODE ANALYSIS CD 1-1, CD 1-2 FOR FIRE RATING REQUIREMENTS OF THE BUILDING COMPONENTS.
 12. REFER TO STRUCTURAL DRAWINGS FOR NOTED DESCRIPTIONS OF THE SPRAY APPLIED FIREPROOFING EXTENTS AND INTUMESCENT MASTIC FIREPROOFING SCOPE REQUIRED AT THE STRUCTURAL STEEL COMPONENTS. SEE INTERIOR ELEVATIONS AND SECTIONS FOR ADDITIONAL INFORMATION.
 13. SEE TO FOODSERVICE AND EQUIPMENT DRAWINGS FOR ADDITIONAL INFORMATION.
 14. PROVIDE 20 GAUGE METAL STRAPPING BEHIND GWB (CONCEALED FROM VIEW) AS REQUIRED FOR MOUNTING OF THE MARKERBOARDS, TACKBOARDS, ACOUSTICAL PANELS, AND MARKER WALLS OCCURRING ON METAL STUD WALLS.
 15. PROVIDE 3/4" PLYWOOD BLOCKING (SIZES SHALL BE COORDINATED WITH TECHNOLOGY EQUIPMENT REQUIREMENTS) BEHIND GWB (CONCEALED FROM VIEW) AS REQUIRED FOR MOUNTING OF THE WALL MOUNTED PROJECTORS, INTERACTIVE FLAT PANELS, DISPLAYS, AND TV MONITORS OCCURRING ON METAL STUD WALLS.
 16. PROVIDE WOOD BLOCKING BEHIND GWB (CONCEALED FROM VIEW) AS REQUIRED FOR MOUNTING OF HANDRAILS, TOILET ACCESSORIES AND TOILETSHOWER PARTITIONS, AND DIVIDER CURTAIN TRACKS OCCURRING ON METAL STUD WALLS AND CEILING.
 17. ALL DIMENSIONS AT METAL STUD PARTITIONS ARE TO THE FACE OF THE STUD UNLESS NOTED AS "CLEAR".
 18. AT WALL LOCATIONS WHERE PARTITIONS WITH MULTIPLE LAYERS OF 5/8" GWB TRANSITION TO THE PARTITION WITH SINGLE LAYER OF 5/8" GWB, ALIGN THE FACES OF THE FINISH WALL SURFACES. STUD FRAMING LOCATIONS SHALL BE ADJUSTED ACCORDINGLY. REFER TO THE PLAN DRAWINGS FOR PARTITION TYPES DESIGNATIONS.
- NOTE: A. AT METAL STUD PARTITIONS WITHIN THE SPACE PROVIDE ABUSE RESISTANT GYPSUM BOARD (ARGB) TO 8'-0" A.F.F. REFER TO PARTITION TYPES FOR WALL CONSTRUCTION REQUIREMENTS.

MSBA 60% CD
SUBMISSION

January 13th, 2023

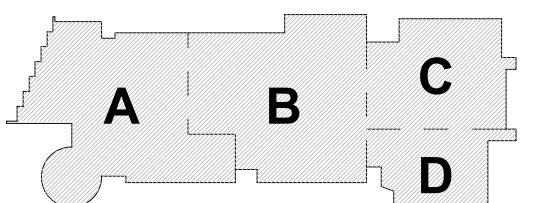

PROJECT NORTH
MAGNETIC NORTH

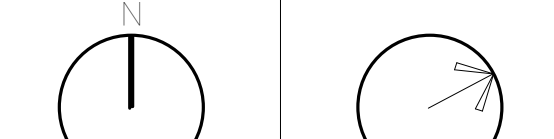

**SECOND FLOOR
PLAN - AREA B**

Scale: 1/8" = 1'-0"
Job No.: 20202
Drawn By: DRA
Date: January 13th, 2023
Volume 3 of 4

A1-1-2B



SECOND FLOOR PLAN - AREA B
1/8" = 1'-0"

DRA

Drummeys Rosane Anderson, Inc.
225 Oakland Road
Studio 205
South Windsor, CT 06074
Tel: 878.864.1000
www.dra-inc.com

260 Charles Street
Studio 300
Waltham, MA 02453

Planning | Architecture | Interior Design


**Northeast
Metropolitan
Regional
Vocational High
School**

100 Hemlock Road,
Wakefield, MA 01880

FLOOR PLAN GENERAL NOTES:

1. T.O. SLAB @ FIRST FLOOR DATUM ELEVATION OF 100'-0" CORRESPONDS TO 103.00' MEAN SEA LEVEL, AS SHOWN ON SITE AND CIVIL DRAWINGS. ALL OTHER ELEVATION DATUM SHOWN IN THE ARCHITECTURAL SET IS RELATIVE TO 100'-0".
 2. ALL MASONRY PARTITIONS SHALL BE 8" CMU (8.0 WALL TYPE) UNLESS OTHERWISE NOTED ON THE FLOOR PLANS.
 3. ALL GWB INTERIOR PARTITIONS PROVIDE G6.0 WALL TYPE UNLESS OTHERWISE NOTED ON THE FLOOR PLANS.
 4. FURNISH AND INSTALL MASONRY LINTELS BY MASON (TRADE-BID CONTRACTOR) AT ALL MASONRY OPENINGS UNLESS INDICATED OTHERWISE. REFER TO PLANS, ELEVATIONS, SECTIONS, DOOR SCHEDULES AND MECHANICAL (HVAC) DRAWINGS FOR INFORMATION. REFER TO MASONRY LINTEL SCHEDULE ON STRUCTURAL DRAWINGS FOR DETAILS AND INFORMATION.
 5. FURNISH AND INSTALL SEISMIC RESTRAINTS BY METAL FABRICATIONS (TRADE-BID CONTRACTOR) AT ALL MASONRY PARTITIONS. REFER TO DETAILS ON STRUCTURAL DRAWINGS.
 6. UNLESS NOTED OTHERWISE, PROVIDE PARTITION CONSTRUCTION ABOVE ALL OPENINGS TO MATCH PARTITION TYPE CONSTRUCTION ADJACENT TO OPENING.
 7. REFER TO STRUCTURAL DRAWINGS FOR ALL CMU REINFORCING REQUIREMENTS.
 8. PROVIDE 1" RADIUS BULL NOSE CMU TO THE UNDERSIDE OF THE CEILING AT ALL EXPOSED INTERIOR CORNER CONDITIONS, UNLESS NOTED OTHERWISE.
 9. FOR CONTROL JOINT LOCATIONS AT INTERIOR PARTITIONS, SOFFITS AND CEILINGS REFER TO SPECIFICATIONS, AND/OR INTERIOR ELEVATIONS AND/OR REFLECTIVE CEILING PLANS. SUBMIT PROPOSED CONTROL JOINT LAYOUT TO THE ARCHITECT FOR APPROVAL PRIOR TO INSTALLATION.
 10. FOR CONTROL JOINT LOCATION AT GWR PARTITIONS, SOFFITS AND CEILINGS REFER TO SPECIFICATIONS, AND/OR INTERIOR ELEVATIONS AND/OR REFLECTIVE CEILING PLANS. SUBMIT PROPOSED CONTROL JOINT LAYOUT TO THE ARCHITECT FOR APPROVAL PRIOR TO INSTALLATION.
 11. REFER TO CODE ANALYSIS CD-1.1, CD-1.2 FOR FIRE RATING REQUIREMENTS OF THE BUILDING COMPONENTS.
 12. REFER TO STRUCTURAL DRAWINGS FOR NOTED DESCRIPTIONS OF THE SPRAY APPLIED FIREPROOFING EXTENTS AND INTUMESCENT MASTIC FIREPROOFING SCOPE REQUIRED AT THE STRUCTURAL STEEL COMPONENTS. SEE INTERIOR ELEVATIONS AND SECTIONS FOR ADDITIONAL INFORMATION.
 13. SEE FOODSERVICE AND EQUIPMENT DRAWINGS FOR ADDITIONAL INFORMATION.
 14. PROVIDE 20 GAUGE METAL STRAPPING BEHIND GWB (CONCEALED FROM VIEW) AS REQUIRED FOR MOUNTING OF THE MARKERBOARDS, TACKBOARDS, ACOUSTICAL PANELS, AND MARKER WALLS OCCURRING ON METAL STUD WALLS.
 15. PROVIDE 3/4" PLYWOOD BLOCKING (SIZES SHALL BE COORDINATED WITH TECHNOLOGY EQUIPMENT REQUIREMENTS) BEHIND GWB (CONCEALED FROM VIEW) AS REQUIRED FOR MOUNTING OF THE WALL MOUNTED PROJECTORS, INTERACTIVE FLAT PANELS, DISPLAYS, AND TV MONITORS OCCURRING ON METAL STUD WALLS.
 16. PROVIDE WOOD BLOCKING BEHIND GWB (CONCEALED FROM VIEW) AS REQUIRED FOR MOUNTING OF HANDRAILS, TOILET ACCESSORIES, AND TOILET SHOWER PARTITIONS, AND DIVIDER CURTAIN TRACKS OCCURRING ON METAL STUD WALLS AND CEILINGS.
 17. ALL DIMENSIONS AT METAL STUD PARTITIONS ARE TO THE FACE OF THE STUD UNLESS NOTED AS "CLEAR".
 18. AT WALL LOCATIONS WHERE PARTITIONS WITH MULTIPLE LAYERS OF 5/8" GWB TRANSITION TO THE PARTITION WITH SINGLE LAYER OF 5/8" GWB, ALIGN THE FACES OF THE FINISH WALL SURFACES. STUD FRAMING LOCATIONS SHALL BE ADJUSTED ACCORDINGLY. REFER TO THE PLAN DRAWINGS FOR PARTITION TYPES DESIGNATIONS.
- NOTE A: AT METAL STUD PARTITIONS WITHIN THE SPACE PROVIDE ABUSE RESISTANT GYPSUM BOARD (ARGB) TO 8'-0" A.F.F. REFER TO PARTITION TYPES FOR WALL CONSTRUCTION REQUIREMENTS.


© COPYRIGHT 2022 DRUMMEYS ROSANE ANDERSON, INC.

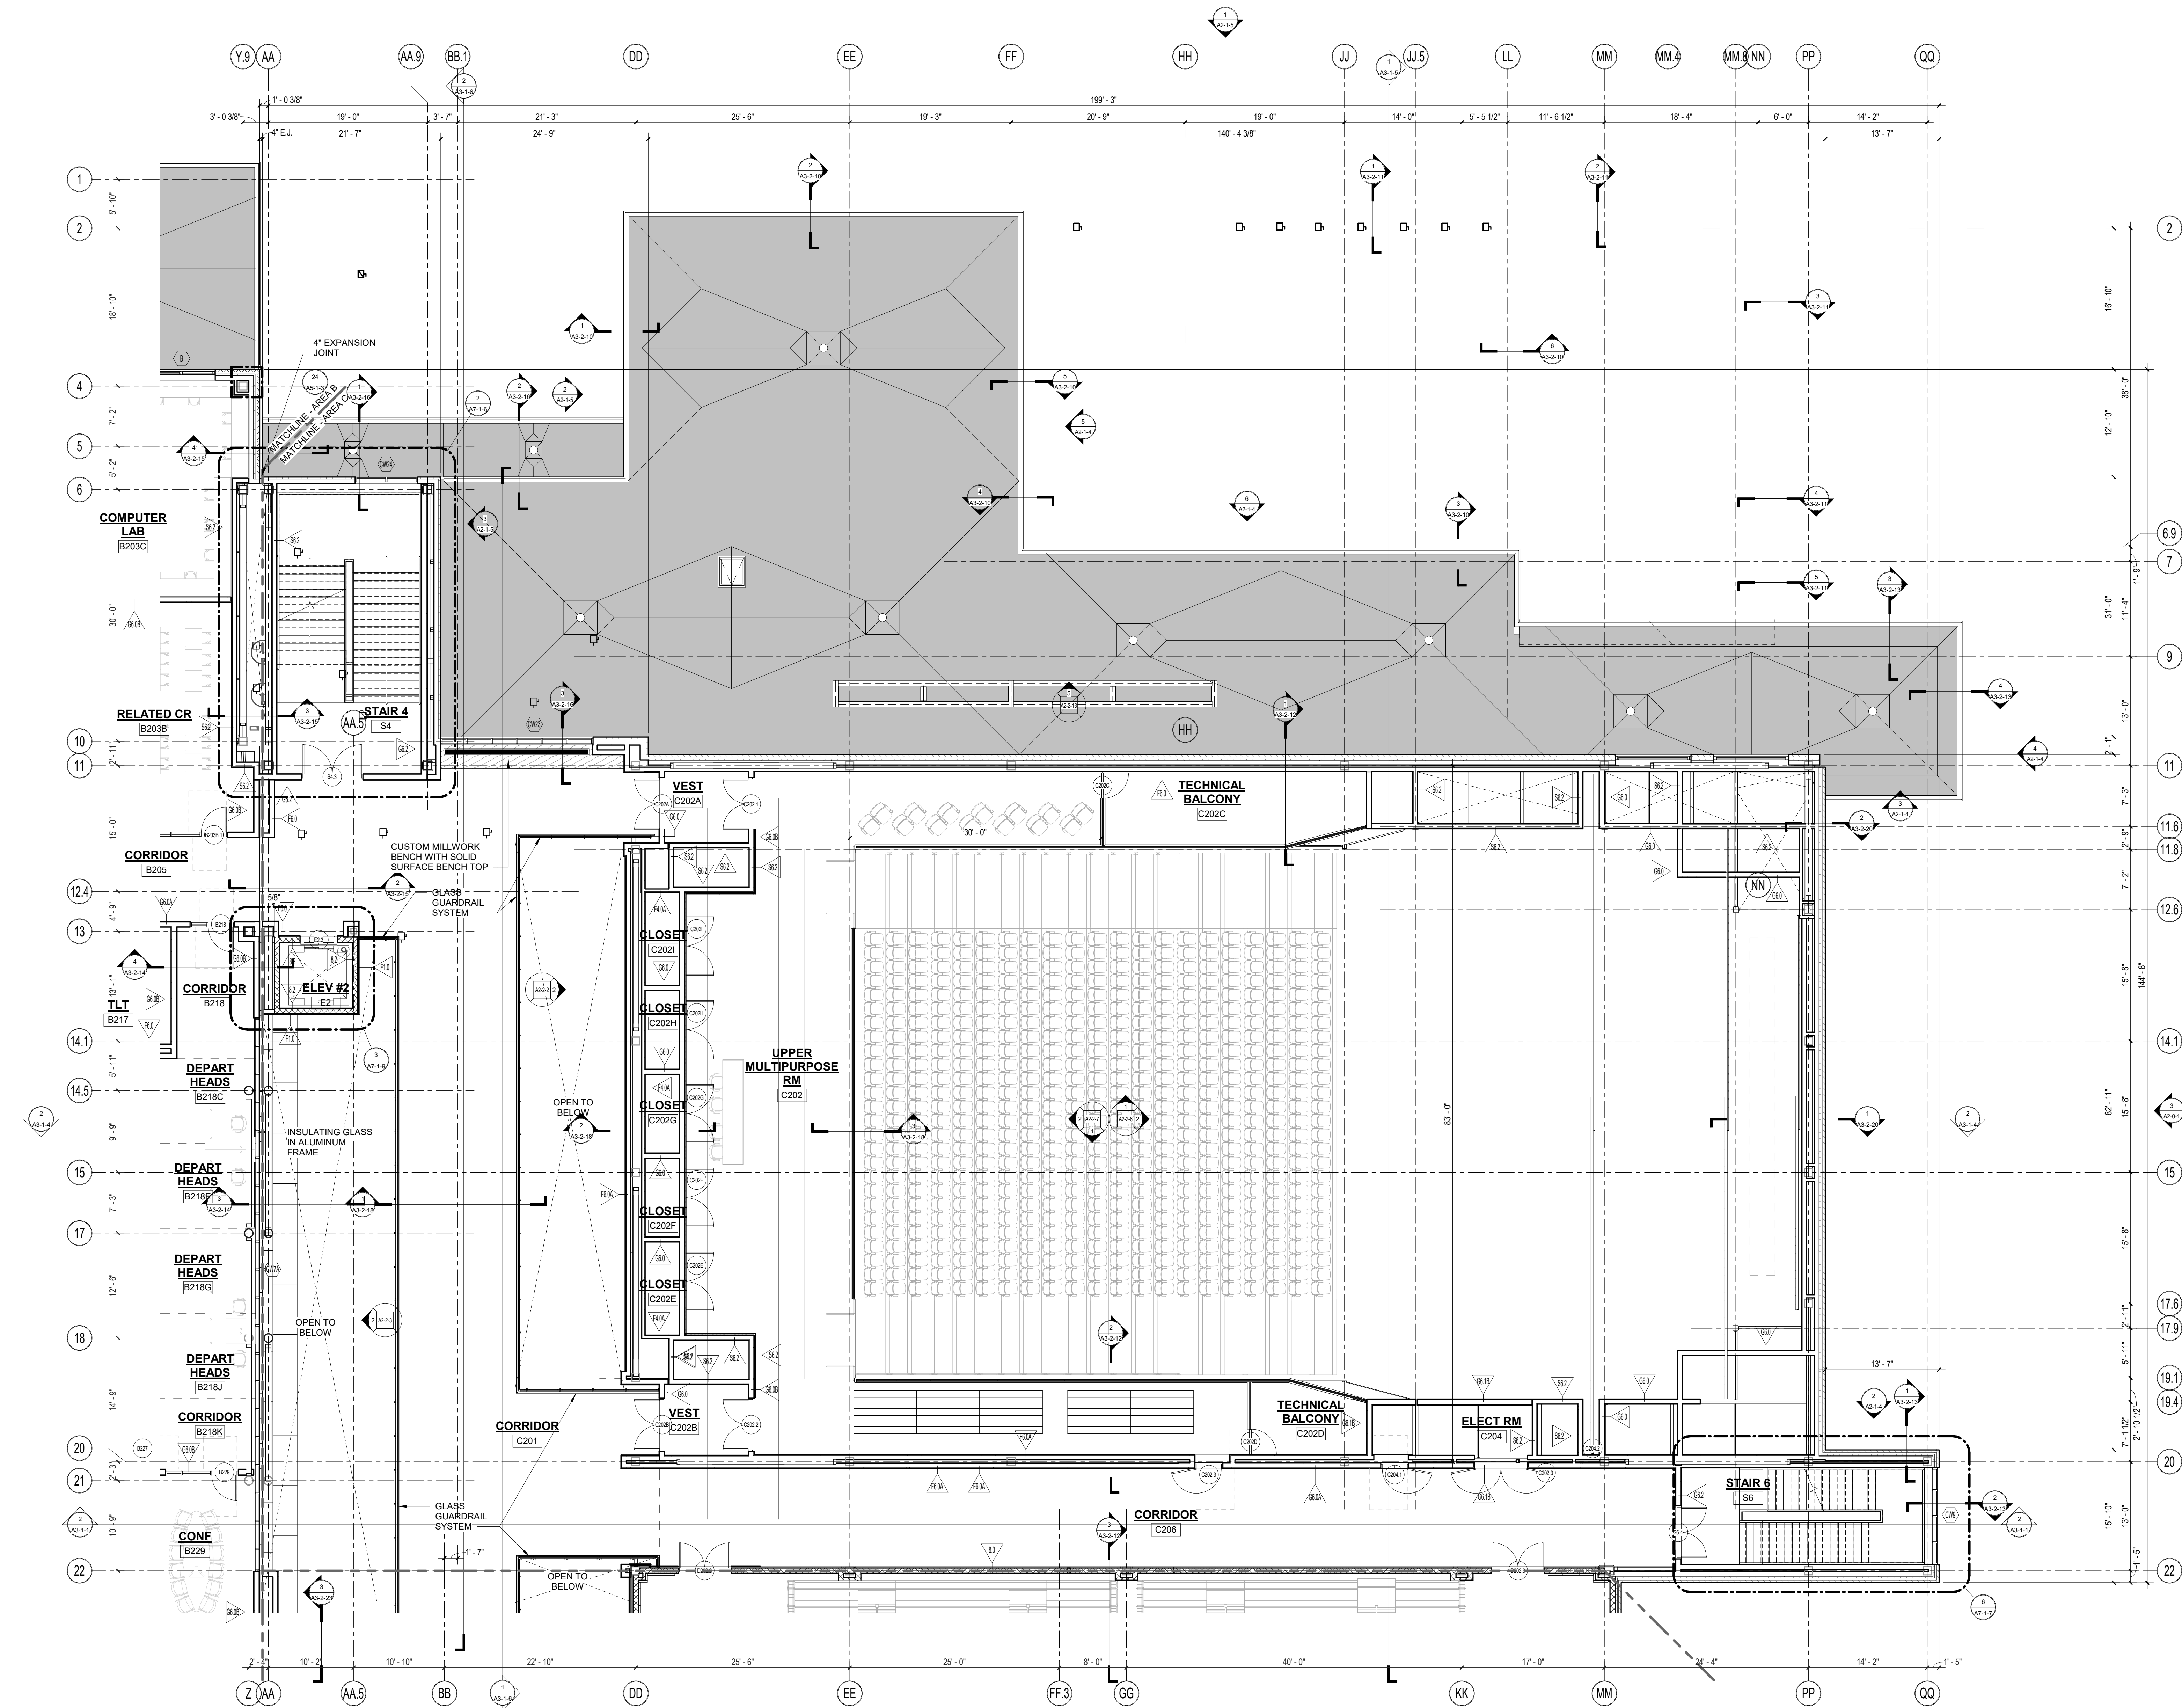

1 SECOND FLOOR PLAN - AREA C
1/8" = 1'-0"


MSBA 60% CD
SUBMISSION

January 13th, 2023

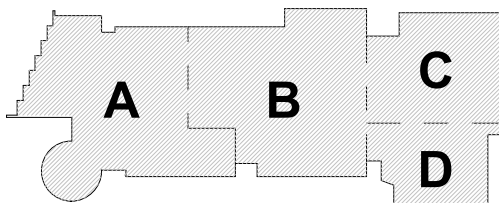

KEY PLAN

PROJECT NORTH MAGNETIC NORTH

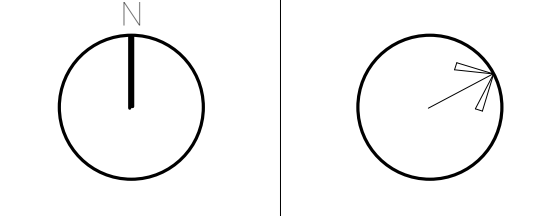

**SECOND FLOOR
PLAN - AREA C**

Scale: 1/8" = 1'-0"

Job No.: 20202

Drawn By: DRA

Date: January 13th, 2023

Volume 3 of 4

A1-1-2C

DRA

Drumme Rosane Anderson, Inc.
225 Oakland Road
Studio 205
South Windsor, CT 06074
Tel: 817.864.1000
www.dra-inc.com

260 Charles Street
Studio 300
Waltham, MA 02453


Planning | Architecture | Interior Design


**Northeast
Metropolitan
Regional
Vocational High
School**

100 Hemlock Road,
Wakefield, MA 01880

- FLOOR PLAN GENERAL NOTES:**
1. T.O. SLAB @ FIRST FLOOR DATUM ELEVATION OF 100'-0" CORRESPONDS TO 103.00' MEAN SEA LEVEL AS SHOWN ON SITE AND CIVIL DRAWINGS. ALL OTHER ELEVATION DATUM SHOWN IN THE ARCHITECTURAL SET IS RELATIVE TO 100'-0".
 2. ALL MASONRY PARTITIONS SHALL BE 8" CMU (8.0 WALL TYPE) UNLESS OTHERWISE NOTED ON THE FLOOR PLANS.
 3. ALL GWR INTERIOR PARTITIONS PROVIDE G6.0 WALL TYPE UNLESS OTHERWISE NOTED ON THE FLOOR PLANS.
 4. FURNISH AND INSTALL MASONRY LINTELS BY MASON (TRADE-BID CONTRACTOR) AT ALL MASONRY OPENINGS UNLESS INDICATED OTHERWISE. REFER TO PLANS, ELEVATIONS, SECTIONS, DOOR SCHEDULES AND MECHANICAL (HVAC) DRAWINGS FOR INFORMATION. REFER TO MASONRY LINTEL SCHEDULE ON STRUCTURAL DRAWINGS FOR DETAILS AND INFORMATION.
 5. FURNISH AND INSTALL SEISMIC RESTRAINTS BY METAL FABRICATIONS (TRADE-BID CONTRACTOR) AT ALL MASONRY PARTITIONS. REFER TO DETAILS ON STRUCTURAL DRAWINGS.
 6. UNLESS NOTED OTHERWISE, PROVIDE PARTITION CONSTRUCTION ABOVE ALL OPENINGS TO MATCH PARTITION TYPE CONSTRUCTION ADJACENT TO OPENING.
 7. REFER TO STRUCTURAL DRAWINGS FOR ALL CMU REINFORCING REQUIREMENTS.
 8. PROVIDE 1" RADIUS BULL NOSE CMU TO THE UNDERSIDE OF THE CEILING AT ALL EXPOSED INTERIOR CORNER CONDITIONS, UNLESS NOTED OTHERWISE.
 9. FOR CONTROL JOINT LOCATIONS AT INTERIOR PARTITIONS REFER TO SPECIFICATIONS. SUBMIT PROPOSED CONTROL JOINT LAYOUT TO THE ARCHITECT FOR APPROVAL PRIOR TO INSTALLATION.
 10. FOR CONTROL JOINT LOCATION AT GWR PARTITIONS, SOFFITS AND CEILINGS REFER TO SPECIFICATIONS. AND/OR INTERIOR ELEVATIONS AND/OR REFLECTIVE CEILING PLANS. SUBMIT PROPOSED CONTROL JOINT LAYOUT TO THE ARCHITECT FOR APPROVAL PRIOR TO INSTALLATION.
 11. REFER TO CODE ANALYSIS CD 1-1, CD 1-2 FOR FIRE RATING REQUIREMENTS OF THE BUILDING COMPONENTS.
 12. REFER TO STRUCTURAL DRAWINGS FOR NOTES/DESCRIPTIONS OF THE SPRAY APPLIED FIREPROOFING EXTENTS AND INTUMESCENT MASTIC FIREPROOFING SCOPE REQUIRED AT THE STRUCTURAL STEEL COMPONENTS. SEE INTERIOR ELEVATIONS AND SECTIONS FOR ADDITIONAL INFORMATION.
 13. SEE FOODSERVICE AND EQUIPMENT DRAWINGS FOR ADDITIONAL INFORMATION.
 14. PROVIDE 20 GAUGE METAL STRAPPING BEHIND GWB (CONCEALED FROM VIEW) AS REQUIRED FOR MOUNTING OF THE MARKERBOARDS, TACKBOARDS, ACOUSTICAL PANELS, AND MARKER WALLS OCCURRING ON METAL STUD WALLS.
 15. PROVIDE 3/4" PLYWOOD BLOCKING (SIZES SHALL BE COORDINATED WITH TECHNOLOGY EQUIPMENT REQUIREMENTS) BEHIND GWB (CONCEALED FROM VIEW) AS REQUIRED FOR MOUNTING OF THE WALL MOUNTED PROJECTORS, INTERACTIVE FLAT PANELS, DISPLAYS, AND TV MONITORS OCCURRING ON METAL STUD WALLS.
 16. PROVIDE WOOD BLOCKING BEHIND GWB (CONCEALED FROM VIEW) AS REQUIRED FOR MOUNTING OF HANDRAILS, TOILET ACCESSORIES AND TOILETSHOWER PARTITIONS, AND DIVIDER CURTAIN TRACKS OCCURRING ON METAL STUD WALLS AND CEILINGS.
 17. ALL DIMENSIONS AT METAL STUD PARTITIONS ARE TO THE FACE OF THE STUD UNLESS NOTED AS "CLEAR".
 18. AT WALL LOCATIONS WHERE PARTITIONS WITH MULTIPLE LAYERS OF 5/8" GWB TRANSITION TO THE PARTITION WITH SINGLE LAYER OF 5/8" GWB, ALIGN THE FACES OF THE FINISH WALL SURFACES. STUD FRAMING LOCATIONS SHALL BE ADJUSTED ACCORDINGLY. REFER TO THE PLAN DRAWINGS FOR PARTITION TYPES DESIGNATIONS.
- NOTE A: AT METAL STUD PARTITIONS WITHIN THE SPACE PROVIDE ABUSE RESISTANT GYPSUM BOARD (ARGB) TO 8'-0" A.F.F. REFER TO PARTITION TYPES FOR WALL CONSTRUCTION REQUIREMENTS.

© COPYRIGHT 2022 DRUMME ROSANE ANDERSON, INC.

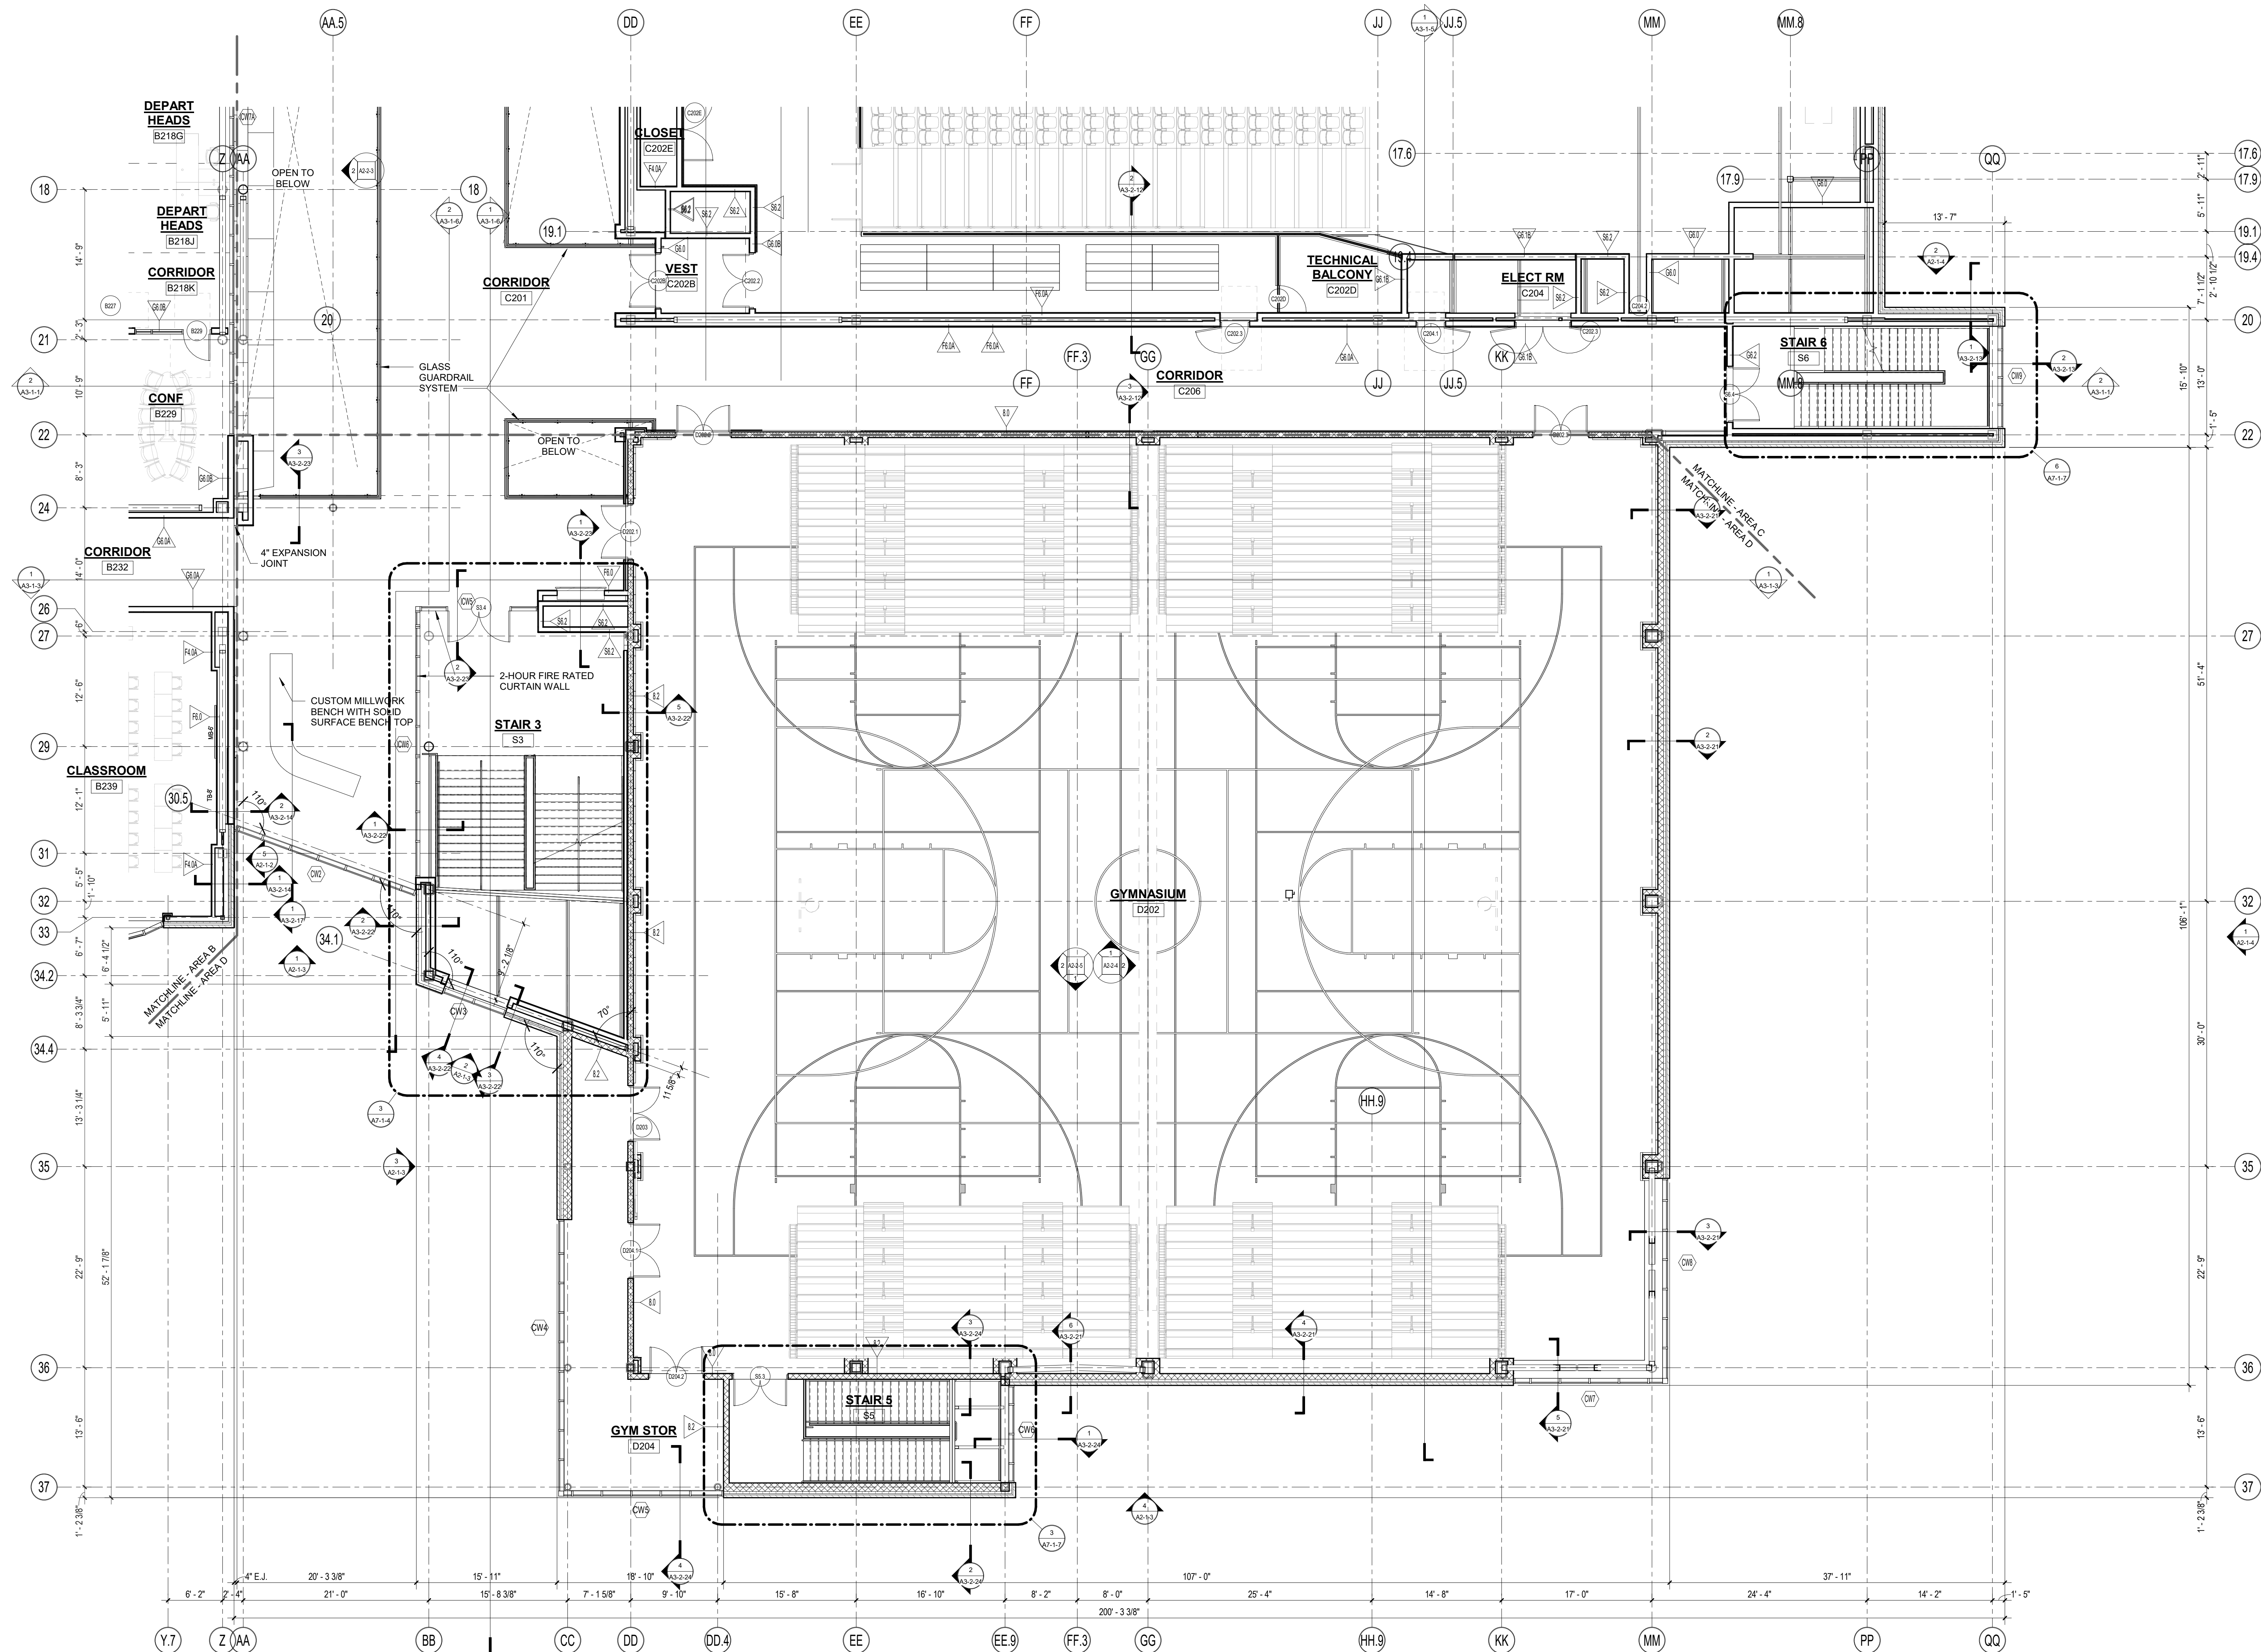

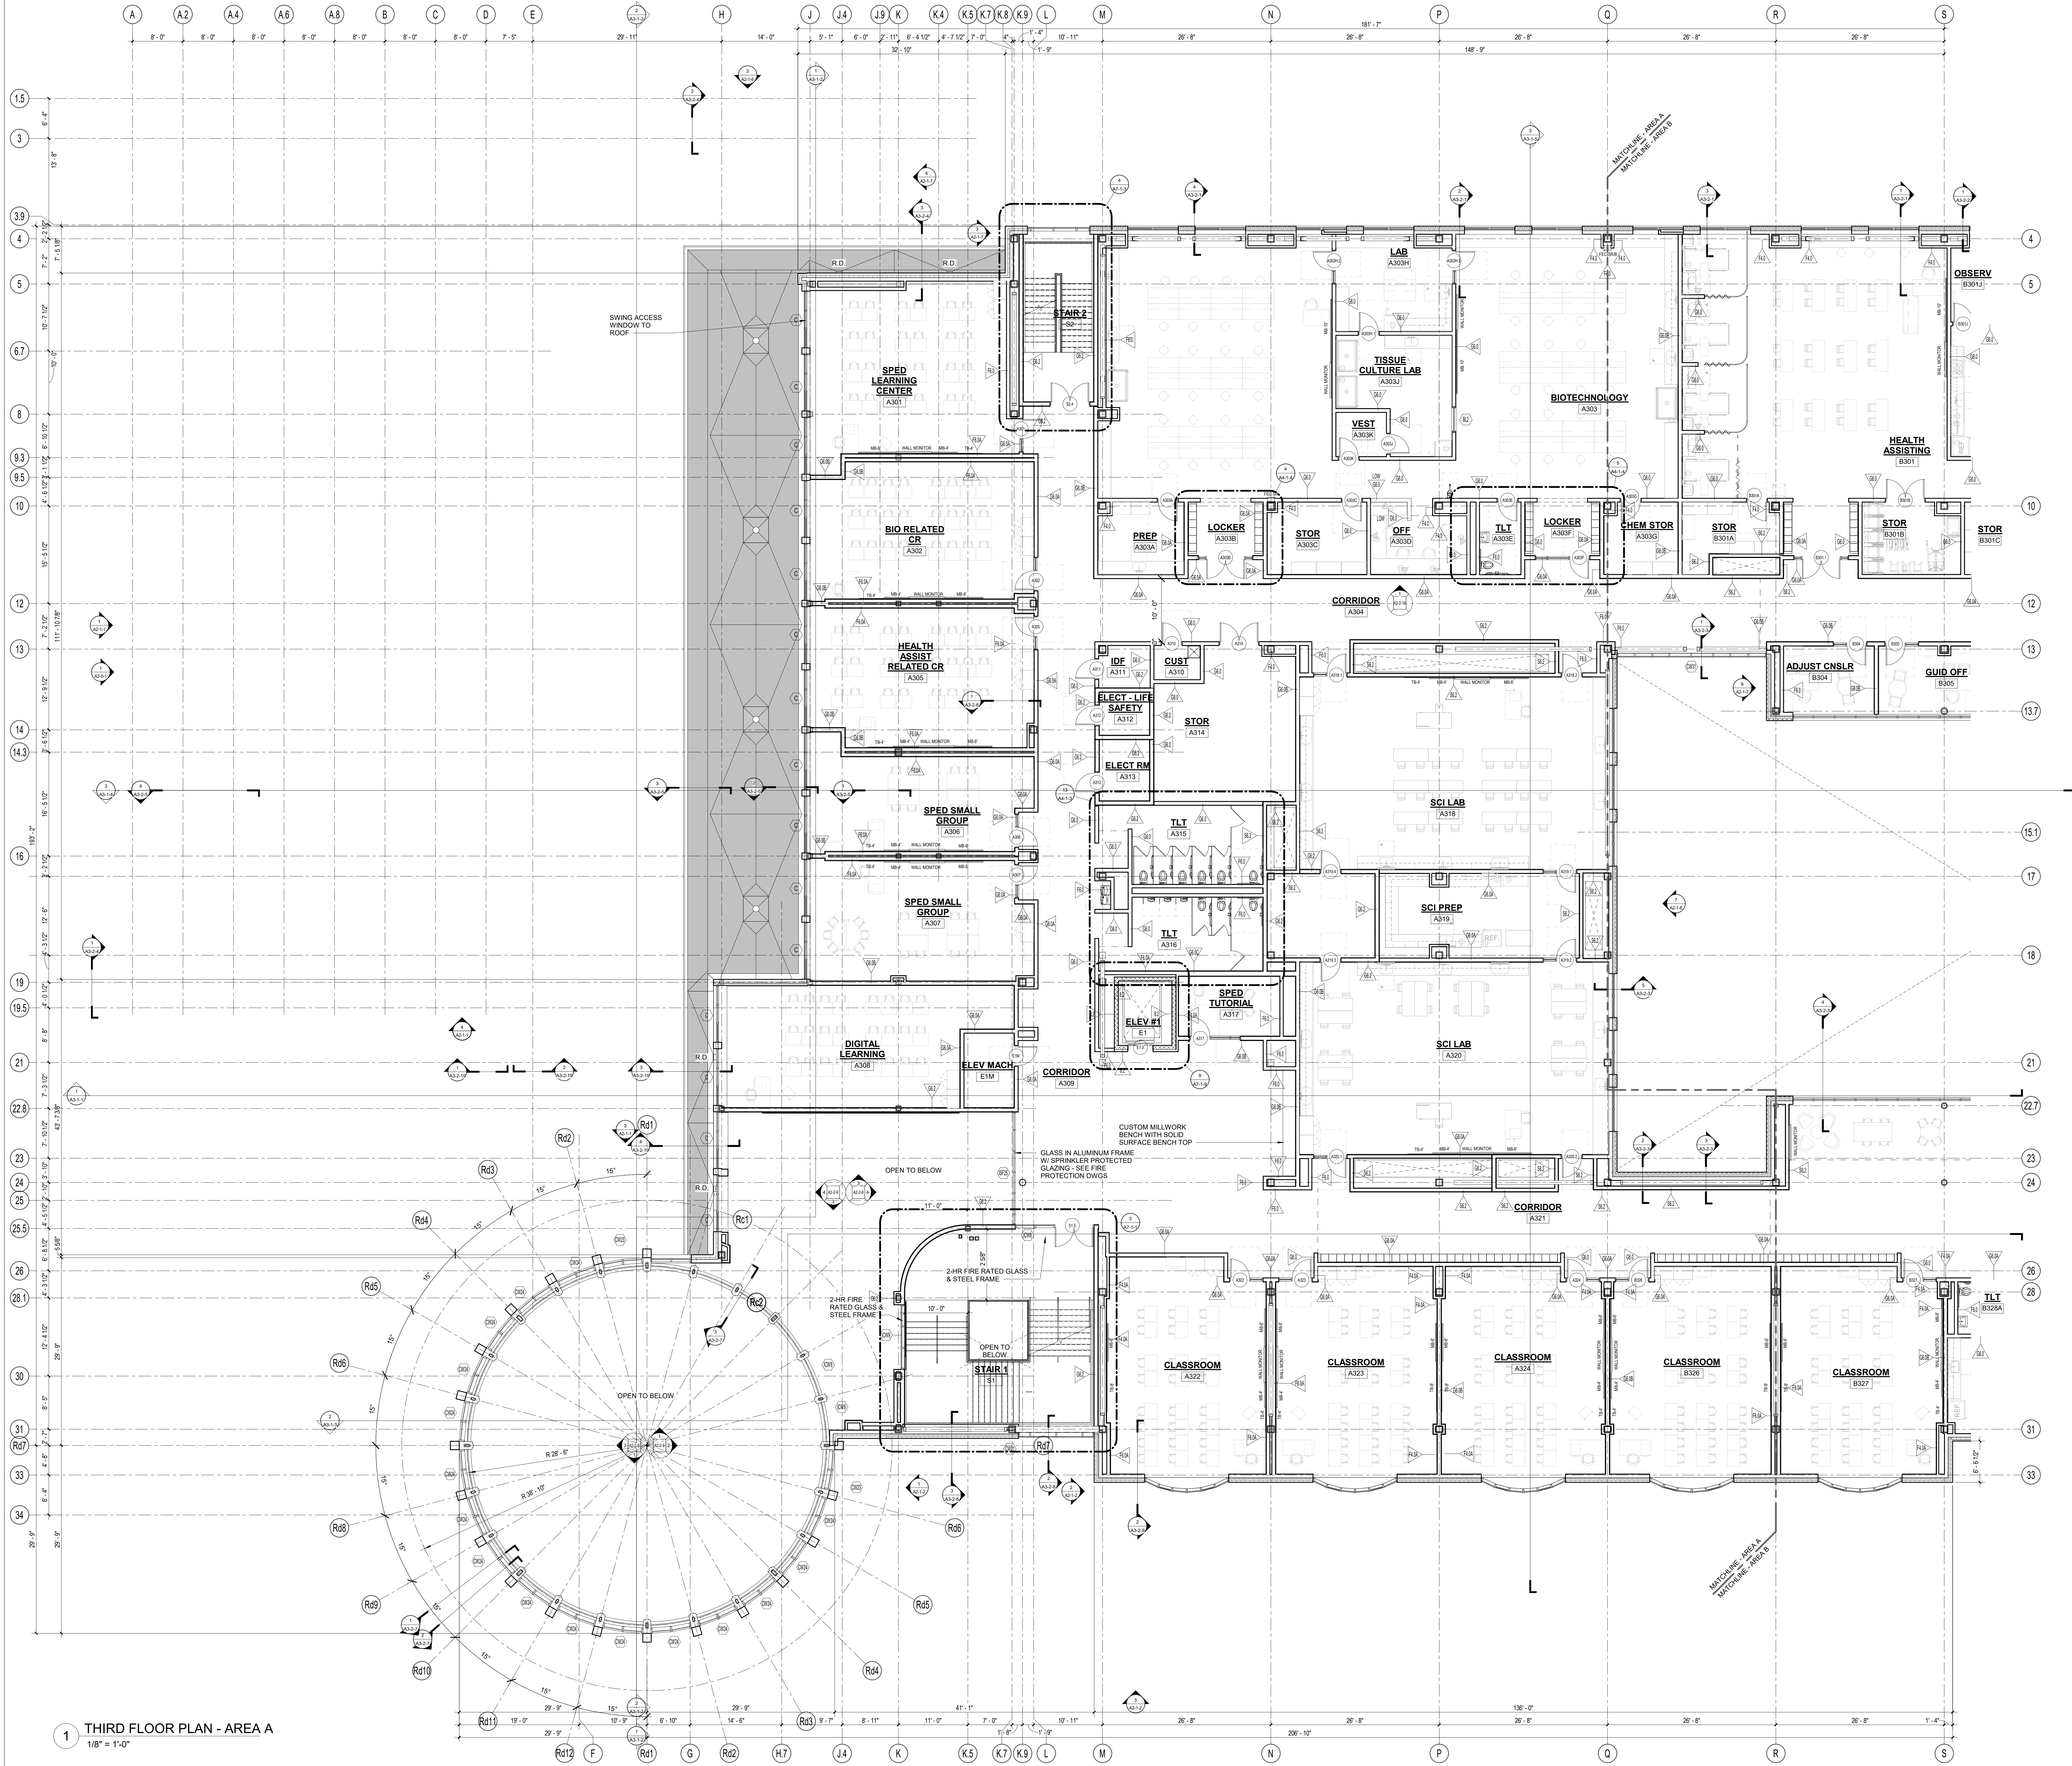

1 THIRD FLOOR PLAN - AREA A
1/8" = 1'-0"

DRA



Drummeys Rosane Anderson, Inc.
225 Oakland Road
Studio 205
South Windsor, CT 06074
Tel: 878.964.1000
www.dra.com

260 Charles Street
Studio 300
Waltham, MA 02453
02453
Planning | Architecture | Interior Design

Northeast
Metropolitan
Regional
Vocational High
School
100 Hemlock Road,
Wakefield, MA 01880

- FLOOR PLAN GENERAL NOTES:
1. TO SLAB @ FIRST FLOOR DATUM ELEVATION OF 100'-0" CORRESPONDS TO 103.00' MEAN SEA LEVEL, AS SHOWN ON SITE AND CIVIL DRAWINGS. ALL OTHER ELEVATION DATUM SHOWN IN THE ARCHITECTURAL SET IS RELATIVE TO 100'-0".
 2. ALL MASONRY PARTITIONS SHALL BE 8" CMU (8.0 WALL TYPE) UNLESS OTHERWISE NOTED ON THE FLOOR PLANS.
 3. ALL GWB INTERIOR PARTITIONS PROVIDE G6.0 WALL TYPE UNLESS OTHERWISE NOTED ON THE FLOOR PLANS.
 4. FURNISH AND INSTALL MASONRY LINTELS BY MASON (TRADE-BID CONTRACTOR) AT ALL MASONRY OPENINGS UNLESS INDICATED OTHERWISE. REFER TO PLANS, ELEVATIONS, SECTIONS, DOOR SCHEDULES AND MECHANICAL (HVAC) DRAWINGS FOR INFORMATION. REFER TO MASONRY LINTEL SCHEDULE ON STRUCTURAL DRAWINGS FOR DETAILS AND INFORMATION.
 5. FURNISH AND INSTALL SEISMIC RESTRAINTS BY METAL FABRICATIONS (TRADE-BID CONTRACTOR) AT ALL MASONRY PARTITIONS. REFER TO DETAILS ON STRUCTURAL DRAWINGS.
 6. UNLESS NOTED OTHERWISE, PROVIDE PARTITION CONSTRUCTION ABOVE ALL OPENINGS TO MATCH PARTITION TYPE CONSTRUCTION ADJACENT TO OPENING.
 7. REFER TO STRUCTURAL DRAWINGS FOR ALL CMU REINFORCING REQUIREMENTS.
 8. PROVIDE 1" RADIUS BULL NOSE CMU TO THE UNDERSIDE OF THE CEILING AT ALL EXPOSED INTERIOR CORNER CONDITIONS, UNLESS NOTED OTHERWISE.
 9. FOR CONTROL JOINT LOCATIONS AT INTERIOR MASONRY WALLS REFER TO SPECIFICATIONS. SUBMIT PROPOSED CONTROL JOINT LAYOUT TO THE ARCHITECT FOR APPROVAL PRIOR TO INSTALLATION.
 10. FOR CONTROL JOINT LOCATION AT GWB PARTITIONS, SOFFITS AND CEILINGS REFER TO SPECIFICATIONS. AND/OR INTERIOR ELEVATIONS AND/OR REFLECTIVE CEILING PLANS. SUBMIT PROPOSED CONTROL JOINT LAYOUT TO THE ARCHITECT FOR APPROVAL PRIOR TO INSTALLATION.
 11. REFER TO CODE ANALYSIS CD 1-1, CD 1-2 FOR FIRE RATING REQUIREMENTS OF THE BUILDING COMPONENTS.
 12. REFER TO STRUCTURAL DRAWINGS FOR NOTED DESCRIPTIONS OF THE SPRAY APPLIED FIREPROOFING EXTENTS AND INTUMESCENT MASTIC FIREPROOFING SCOPE REQUIRED AT THE STRUCTURAL STEEL COMPONENTS. SEE INTERIOR ELEVATIONS AND SECTIONS FOR ADDITIONAL INFORMATION.
 13. SEE FOODSERVICE AND EQUIPMENT DRAWINGS FOR ADDITIONAL INFORMATION.
 14. PROVIDE 20 GAUGE METAL STRAPPING BEHIND GWB (CONCEALED FROM VIEW) AS REQUIRED FOR MOUNTING OF THE MARKERBOARDS, TACKBOARDS, ACOUSTICAL PANELS, AND MARKER WALLS OCCURRING ON METAL STUD WALLS.
 15. PROVIDE 3/4" PLYWOOD BLOCKING (SIZES SHALL BE COORDINATED WITH TECHNOLOGY EQUIPMENT REQUIREMENTS) BEHIND GWB (CONCEALED FROM VIEW) AS REQUIRED FOR MOUNTING OF THE WALL MOUNTED PROJECTORS, INTERACTIVE FLAT PANELS, DISPLAYS, AND TV MONITORS OCCURRING ON METAL STUD WALLS.
 16. PROVIDE WOOD BLOCKING BEHIND GWB (CONCEALED FROM VIEW) AS REQUIRED FOR MOUNTING OF HANDRAILS, TOILET ACCESSORIES AND TOILETSHOWER PARTITIONS, AND DIVIDER CURTAIN TRACKS OCCURRING ON METAL STUD WALLS AND CEILINGS.
 17. ALL DIMENSIONS AT METAL STUD PARTITIONS ARE TO THE FACE OF THE STUD UNLESS NOTED AS "CLEAR".
 18. AT WALL LOCATIONS WHERE PARTITIONS WITH MULTIPLE LAYERS OF 5/8" GWB TRANSITION TO THE PARTITION WITH SINGLE LAYER OF 5/8" GWB, ALIGN THE FACES OF THE FINISH WALL SURFACES. STUD FRAMING LOCATIONS SHALL BE ADJUSTED ACCORDINGLY. REFER TO THE PLAN DRAWINGS FOR PARTITION TYPES DESIGNATIONS.
- NOTE A: AT METAL STUD PARTITIONS WITHIN THE SPACE PROVIDE ABUSE RESISTANT GYPSUM BOARD (AGB) TO 8'-0" A.F.F. REFER TO PARTITION TYPES FOR WALL CONSTRUCTION REQUIREMENTS.

MSBA 60% CD
SUBMISSION
January 13th, 2023

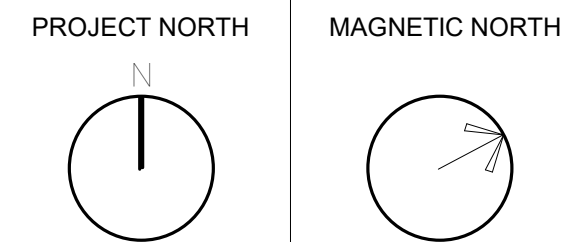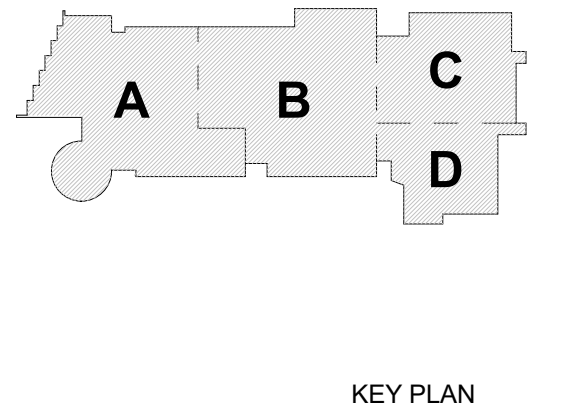

THIRD FLOOR
PLAN - AREA A

Scale: 1/8" = 1'-0"
Job No.: 20202
Drawn By: DRA
Date: January 13th, 2023
Volume 3 of 4

A1-1-3A

DRA

Drumrey Rosane Anderson, Inc.
225 Oakland Road
Studio 205
South Windsor, CT 06074
Tel: 878.964.1000
www.dra-inc.com

260 Charles Street
Studio 300
Waltham, MA 02453
Tel: 878.964.1000
www.dra-inc.com

Planning | Architecture | Interior Design


**Northeast
Metropolitan
Regional
Vocational High
School**

100 Hemlock Road,
Wakefield, MA 01880


- FLOOR PLAN GENERAL NOTES:**
1. T.O. SLAB @ FIRST FLOOR DATUM ELEVATION OF 100'-0" CORRESPONDS TO 103.00' MEAN SEA LEVEL, AS SHOWN ON SITE AND CIVIL DRAWINGS. ALL OTHER ELEVATION DATUM SHOWN IN THE ARCHITECTURAL SET IS RELATIVE TO 100'-0".
 2. ALL MASONRY PARTITIONS SHALL BE 8" CMU (8.0 WALL TYPE) UNLESS OTHERWISE NOTED ON THE FLOOR PLANS.
 3. ALL GWB INTERIOR PARTITIONS PROVIDE G6.0 WALL TYPE UNLESS OTHERWISE NOTED ON THE FLOOR PLANS.
 4. FURNISH AND INSTALL MASONRY LINTELS BY MASON (TRADE-BID CONTRACTOR) AT ALL MASONRY OPENINGS UNLESS INDICATED OTHERWISE. REFER TO PLANS AND ELEVATIONS, SECTIONS, DOOR SCHEDULES AND MECHANICAL (HVAC) DRAWINGS FOR INFORMATION. REFER TO MASONRY LINTEL SCHEDULE ON STRUCTURAL DRAWINGS FOR DETAILS AND INFORMATION.
 5. FURNISH AND INSTALL SEISMIC RESTRAINTS BY METAL FABRICATIONS (TRADE-BID CONTRACTOR) AT ALL MASONRY PARTITIONS. REFER TO DETAILS ON STRUCTURAL DRAWINGS.
 6. UNLESS NOTED OTHERWISE, PROVIDE PARTITION CONSTRUCTION ABOVE ALL OPENINGS TO MATCH PARTITION TYPE CONSTRUCTION ADJACENT TO OPENING.
 7. REFER TO STRUCTURAL DRAWINGS FOR ALL CMU REINFORCING REQUIREMENTS.
 8. PROVIDE 1" RADIUS BULL NOSE CMU TO THE UNDERSIDE OF THE CEILING AT ALL EXPOSED INTERIOR CORNER CONDITIONS, UNLESS NOTED OTHERWISE.
 9. FOR CONTROL JOINT LOCATIONS AT INTERIOR MASONRY WALLS REFER TO SPECIFICATIONS. SUBMIT PROPOSED CONTROL JOINT LAYOUT TO THE ARCHITECT FOR APPROVAL PRIOR TO INSTALLATION.
 10. FOR CONTROL JOINT LOCATION AT GWB PARTITIONS, SOFFITS AND CEILINGS REFER TO SPECIFICATIONS, AND/OR INTERIOR ELEVATIONS AND/OR REFLECTIVE CEILING PLANS. SUBMIT PROPOSED CONTROL JOINT LAYOUT TO THE ARCHITECT FOR APPROVAL PRIOR TO INSTALLATION.
 11. REFER TO CODE ANALYSIS CD 1-1, CD 1-2 FOR FIRE RATING REQUIREMENTS OF THE BUILDING COMPONENTS.
 12. REFER TO STRUCTURAL DRAWINGS FOR NOTED DESCRIPTIONS OF THE SPRAY APPLIED FIREPROOFING EXTENTS AND INTUMESCENT MASTIC FIREPROOFING SCOPE REQUIRED AT THE STRUCTURAL STEEL COMPONENTS. SEE INTERIOR ELEVATIONS AND SECTIONS FOR ADDITIONAL INFORMATION.
 13. SEE FOODSERVICE AND EQUIPMENT DRAWINGS FOR ADDITIONAL INFORMATION.
 14. PROVIDE 20 GAUGE METAL STRAPPING BEHIND GWB (CONCEALED FROM VIEW) AS REQUIRED FOR MOUNTING OF THE MARKERBOARDS, TACKBOARDS, ACOUSTICAL PANELS, AND MARKER WALLS OCCURRING ON METAL STUD WALLS.
 15. PROVIDE 3/4" PLYWOOD BLOCKING (SIZES SHALL BE COORDINATED WITH TECHNOLOGY EQUIPMENT REQUIREMENTS) BEHIND GWB (CONCEALED FROM VIEW) AS REQUIRED FOR MOUNTING OF THE WALL MOUNTED PROJECTORS, INTERACTIVE FLAT PANELS, DISPLAYS, AND TV MONITORS OCCURRING ON METAL STUD WALLS.
 16. PROVIDE WOOD BLOCKING BEHIND GWB (CONCEALED FROM VIEW) AS REQUIRED FOR MOUNTING OF HANDRAILS, TOILET ACCESSORIES AND TOILETSHOWER PARTITIONS, AND DIVIDER CURTAIN TRACKS OCCURRING ON METAL STUD WALLS AND CEILINGS.
 17. ALL DIMENSIONS AT METAL STUD PARTITIONS ARE TO THE FACE OF THE STUD UNLESS NOTED AS "CLEAR".
 18. AT WALL LOCATIONS WHERE PARTITIONS WITH MULTIPLE LAYERS OF 5/8" GWB TRANSITION TO THE PARTITION WITH SINGLE LAYER OF 5/8" GWB, ALIGN THE FACES OF THE FINISH WALL SURFACES. STUD FRAMING LOCATIONS SHALL BE ADJUSTED ACCORDINGLY. REFER TO THE PLAN DRAWINGS FOR PARTITION TYPES DESIGNATIONS.
- NOTE A: AT METAL STUD PARTITIONS WITHIN THE SPACE PROVIDE ABUSE RESISTANT GYPSUM BOARD (ARGB) TO 8'-0" A.F.F. REFER TO PARTITION TYPES FOR WALL CONSTRUCTION REQUIREMENTS.

MSBA 60% CD
SUBMISSION

January 13th, 2023

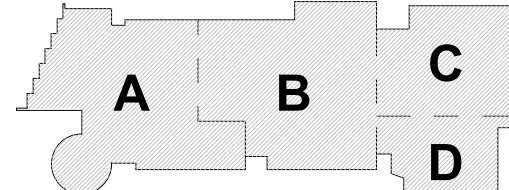


PROJECT NORTH
MAGNETIC NORTH

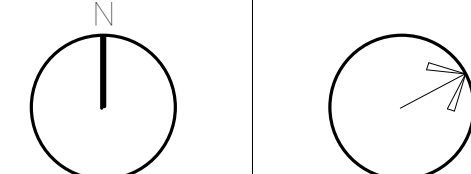

**THIRD FLOOR
PLAN - AREA B**

Scale: 1/8" = 1'-0"
Job No.: 20202
Drawn By: DRA
Date: January 13th, 2023
Volume 3 of 4

A1-1-3B

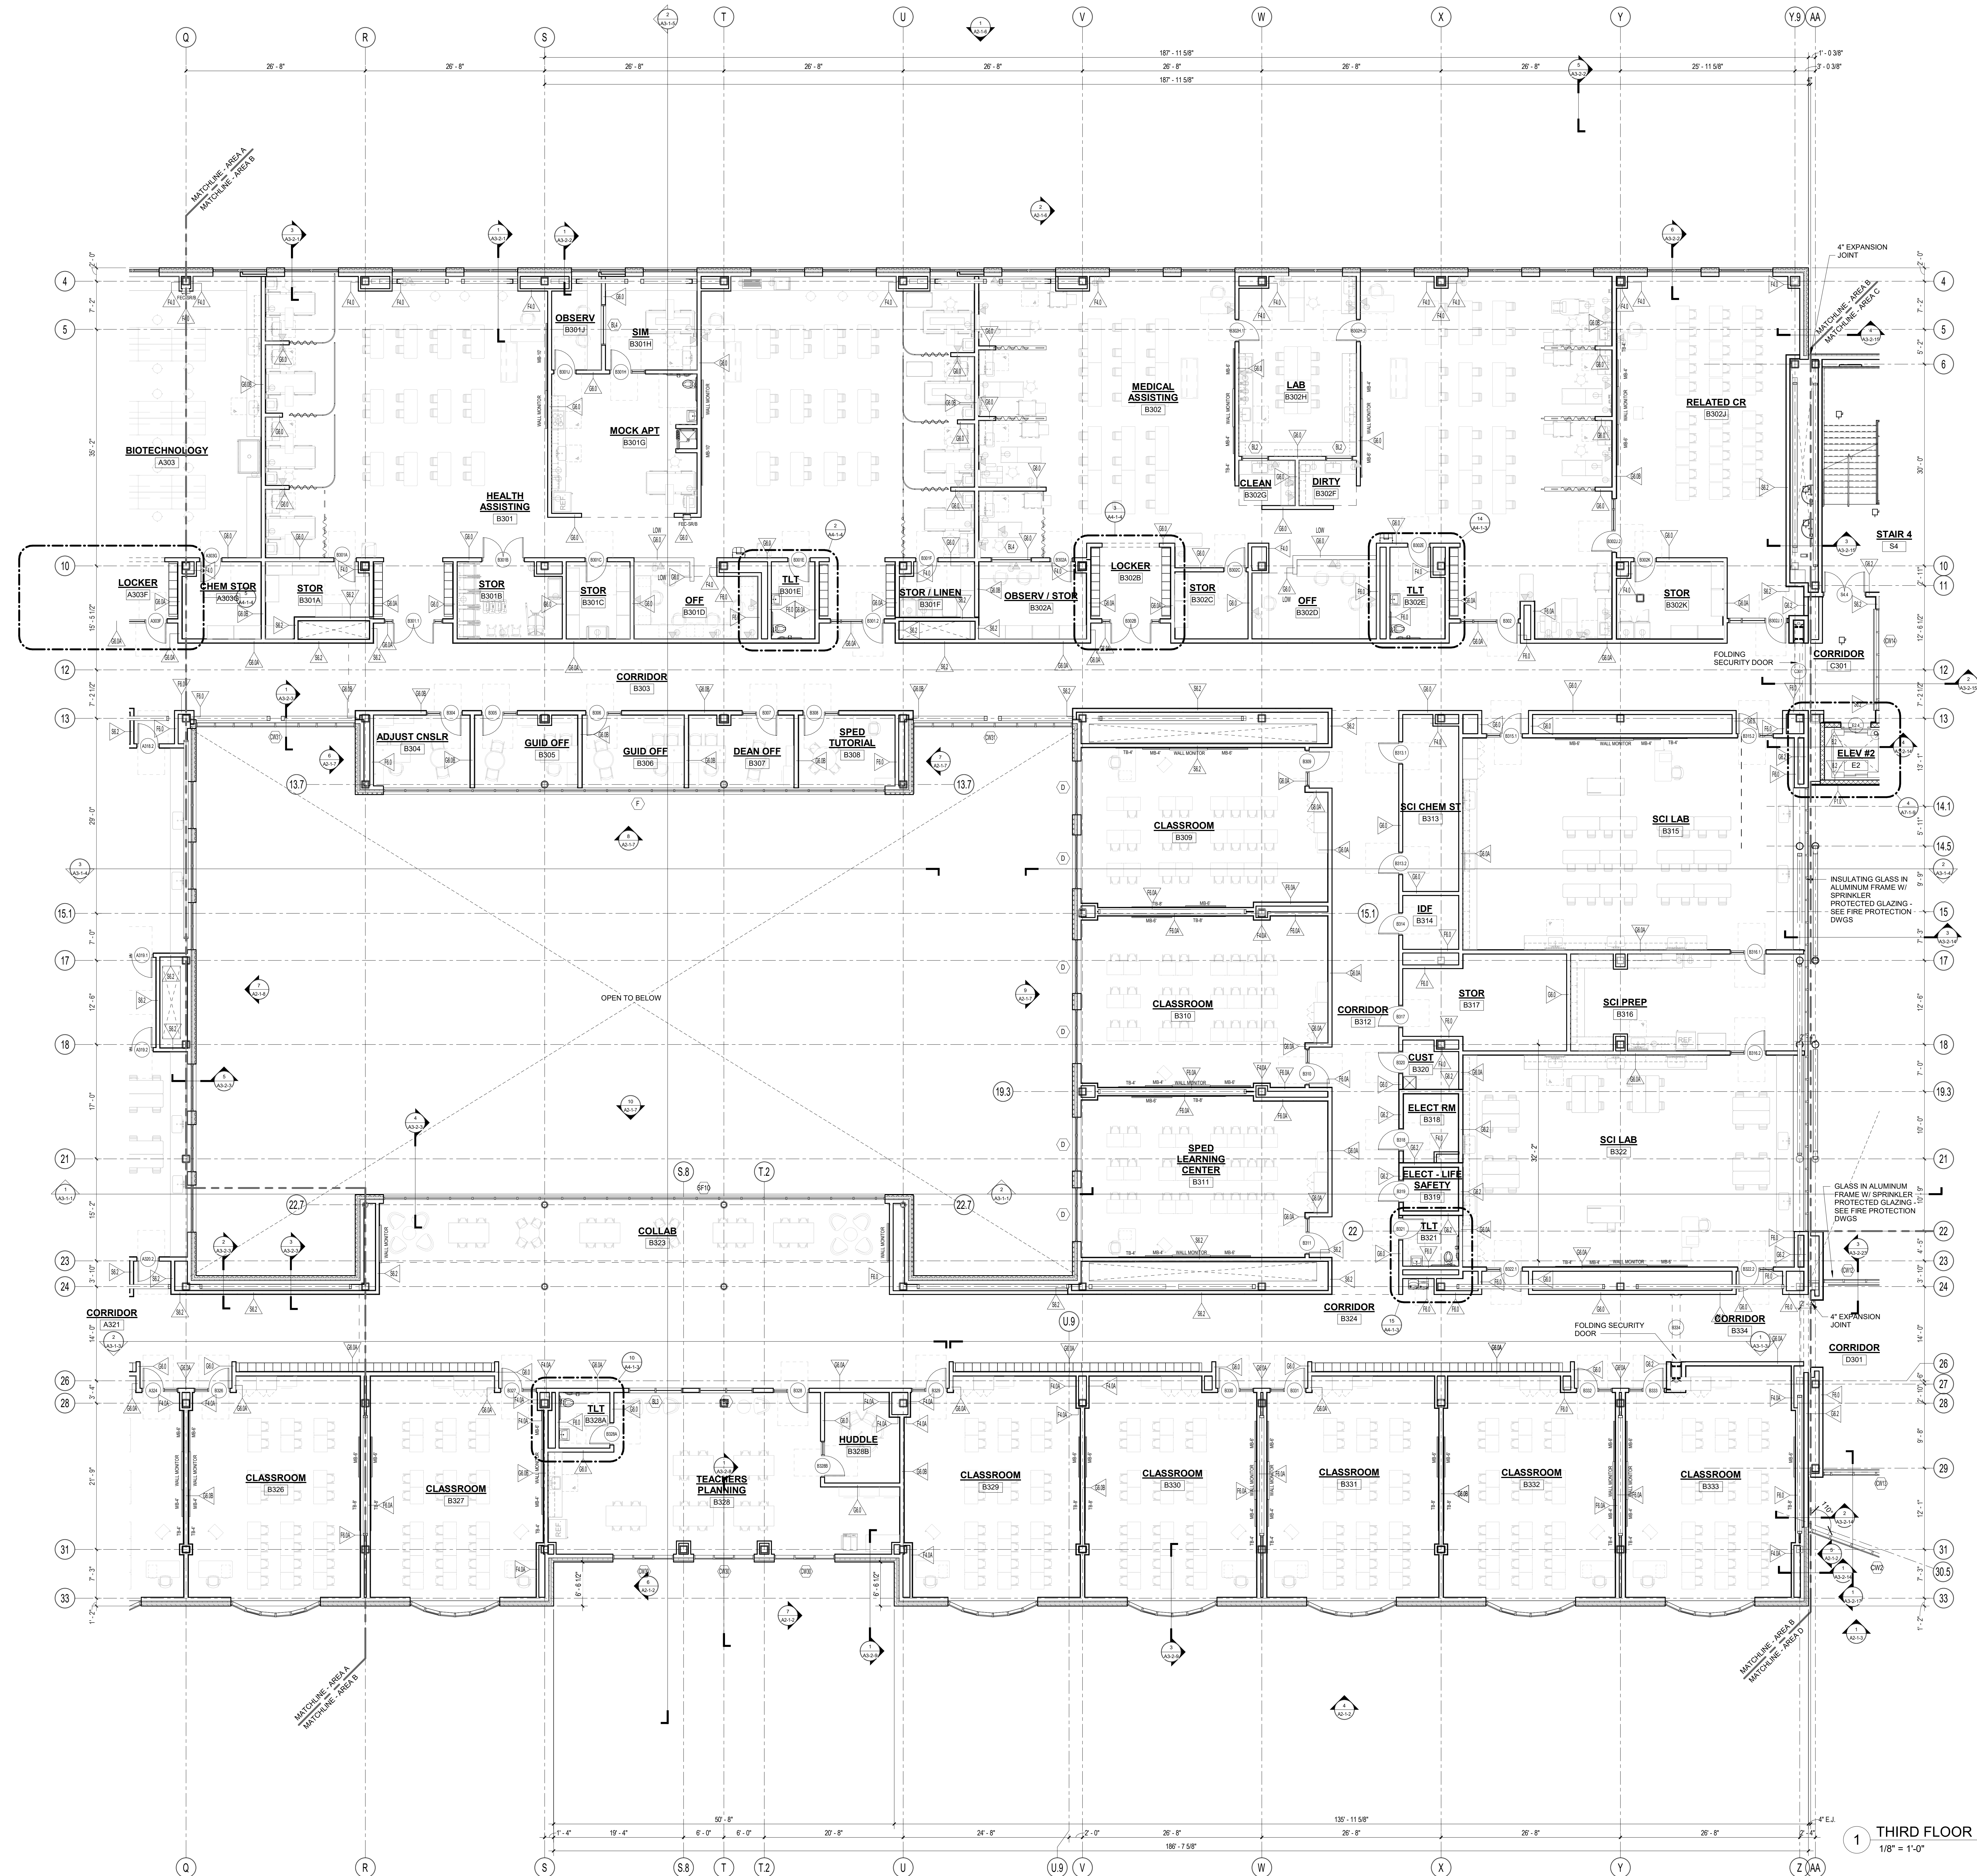

1 THIRD FLOOR PLAN - AREA B
1/8" = 1'-0"

DRA

DrummeY Rosane Anderson, Inc.
225 Oakland Road
Studio 205
South Windsor, CT 06074
Tel: 878.96.1000
www.drainc.com

260 Charles Street
Studio 300
Waltham, MA 02453
Tel: 878.96.1000
www.drainc.com

Planning | Architecture | Interior Design


**Northeast
Metropolitan
Regional
Vocational High
School**

100 Hemlock Road,
Wakefield, MA 01880

FLOOR PLAN GENERAL NOTES:

1. T.O. SLAB @ FIRST FLOOR DATUM ELEVATION OF 100'-0" CORRESPONDS TO 163.00' MEAN SEA LEVEL AS SHOWN ON SITE AND CIVIL DRAWINGS. ALL OTHER ELEVATION DATUM SHOWN IN THE ARCHITECTURAL SET IS RELATIVE TO 100'-0".
 2. ALL MASONRY PARTITIONS SHALL BE 8" CMU (8.0 WALL TYPE) UNLESS OTHERWISE NOTED ON THE FLOOR PLANS.
 3. ALL GWB INTERIOR PARTITIONS PROVIDE G6.0 WALL TYPE UNLESS OTHERWISE NOTED ON THE FLOOR PLANS.
 4. FURNISH AND INSTALL MASONRY LINTELS BY MASON (TRADE-BID CONTRACTOR) AT ALL MASONRY OPENINGS UNLESS INDICATED OTHERWISE. REFER TO PLANS, ELEVATIONS, SECTIONS, DOOR SCHEDULES AND MECHANICAL (HVAC) DRAWINGS FOR INFORMATION. REFER TO MASONRY LINTEL SCHEDULE ON STRUCTURAL DRAWINGS FOR DETAILS AND INFORMATION.
 5. FURNISH AND INSTALL SEISMIC RESTRAINTS BY METAL FABRICATIONS (TRADE-BID CONTRACTOR) AT ALL MASONRY PARTITIONS. REFER TO DETAILS ON STRUCTURAL DRAWINGS.
 6. UNLESS NOTED OTHERWISE, PROVIDE PARTITION CONSTRUCTION ABOVE ALL OPENINGS TO MATCH PARTITION TYPE CONSTRUCTION ADJACENT TO OPENING.
 7. REFER TO STRUCTURAL DRAWINGS FOR ALL CMU REINFORCING REQUIREMENTS.
 8. PROVIDE 1" RADIUS BULL NOSE CMU TO THE UNDERSIDE OF THE CEILING AT ALL EXPOSED INTERIOR CORNER CONDITIONS, UNLESS NOTED OTHERWISE.
 9. FOR CONTROL JOINT LOCATIONS AT INTERIOR MASONRY WALLS REFER TO SPECIFICATIONS. SUBMIT PROPOSED CONTROL JOINT LAYOUT TO THE ARCHITECT FOR APPROVAL PRIOR TO INSTALLATION.
 10. FOR CONTROL JOINT LOCATION AT GWB PARTITIONS, SOFFITS AND CEILINGS REFER TO SPECIFICATIONS. AND/OR INTERIOR ELEVATIONS AND/OR REFLECTIVE CEILING PLANS. SUBMIT PROPOSED CONTROL JOINT LAYOUT TO THE ARCHITECT FOR APPROVAL PRIOR TO INSTALLATION.
 11. REFER TO CODE ANALYSIS CD-1.1, CD-1.2 FOR FIRE RATING REQUIREMENTS OF THE BUILDING COMPONENTS.
 12. REFER TO STRUCTURAL DRAWINGS FOR NOTED DESCRIPTIONS OF THE SPRAY APPLIED FIREPROOFING EXTENTS AND INTUMESCENT MASTIC FIREPROOFING SCOPE REQUIRED AT THE STRUCTURAL STEEL COMPONENTS. SEE INTERIOR ELEVATIONS AND SECTIONS FOR ADDITIONAL INFORMATION.
 13. SEE FOODSERVICE AND EQUIPMENT DRAWINGS FOR ADDITIONAL INFORMATION.
 14. PROVIDE 20 GAUGE METAL STRAPPING BEHIND GWB (CONCEALED FROM VIEW) AS REQUIRED FOR MOUNTING OF THE MARKERBOARDS, TACKBOARDS, ACOUSTICAL PANELS, AND MARKER WALLS OCCURRING ON METAL STUD WALLS.
 15. PROVIDE 3/4" PLYWOOD BLOCKING (SIZES SHALL BE COORDINATED WITH TECHNOLOGY EQUIPMENT REQUIREMENTS) BEHIND GWB (CONCEALED FROM VIEW) AS REQUIRED FOR MOUNTING OF THE WALL MOUNTED PROJECTORS, INTERACTIVE FLAT PANELS, DISPLAYS, AND TV MONITORS OCCURRING ON METAL STUD WALLS.
 16. PROVIDE WOOD BLOCKING BEHIND GWB (CONCEALED FROM VIEW) AS REQUIRED FOR MOUNTING OF HANDRAILS, TOILET ACCESSORIES AND TOILETSHOWER PARTITIONS, AND DIVIDER CURTAIN TRACKS OCCURRING ON METAL STUD WALLS AND CEILINGS.
 17. ALL DIMENSIONS AT METAL STUD PARTITIONS ARE TO THE FACE OF THE STUD UNLESS NOTED AS "CLEAR".
 18. AT WALL LOCATIONS WHERE PARTITIONS WITH MULTIPLE LAYERS OF 5/8" GWB TRANSITION TO THE PARTITION WITH SINGLE LAYER OF 5/8" GWB, ALIGN THE FACES OF THE FINISH WALL SURFACES. STUD FRAMING LOCATIONS SHALL BE ADJUSTED ACCORDINGLY. REFER TO THE PLAN DRAWINGS FOR PARTITION TYPES DESIGNATIONS.
- NOTE A: AT METAL STUD PARTITIONS WITHIN THE SPACE PROVIDE ABUSE RESISTANT GYPSUM BOARD (ARGB) TO 8'-0" A.F.F. REFER TO PARTITION TYPES FOR WALL CONSTRUCTION REQUIREMENTS.


© COPYRIGHT 2022 DRUMMEY ROSANE ANDERSON, INC.

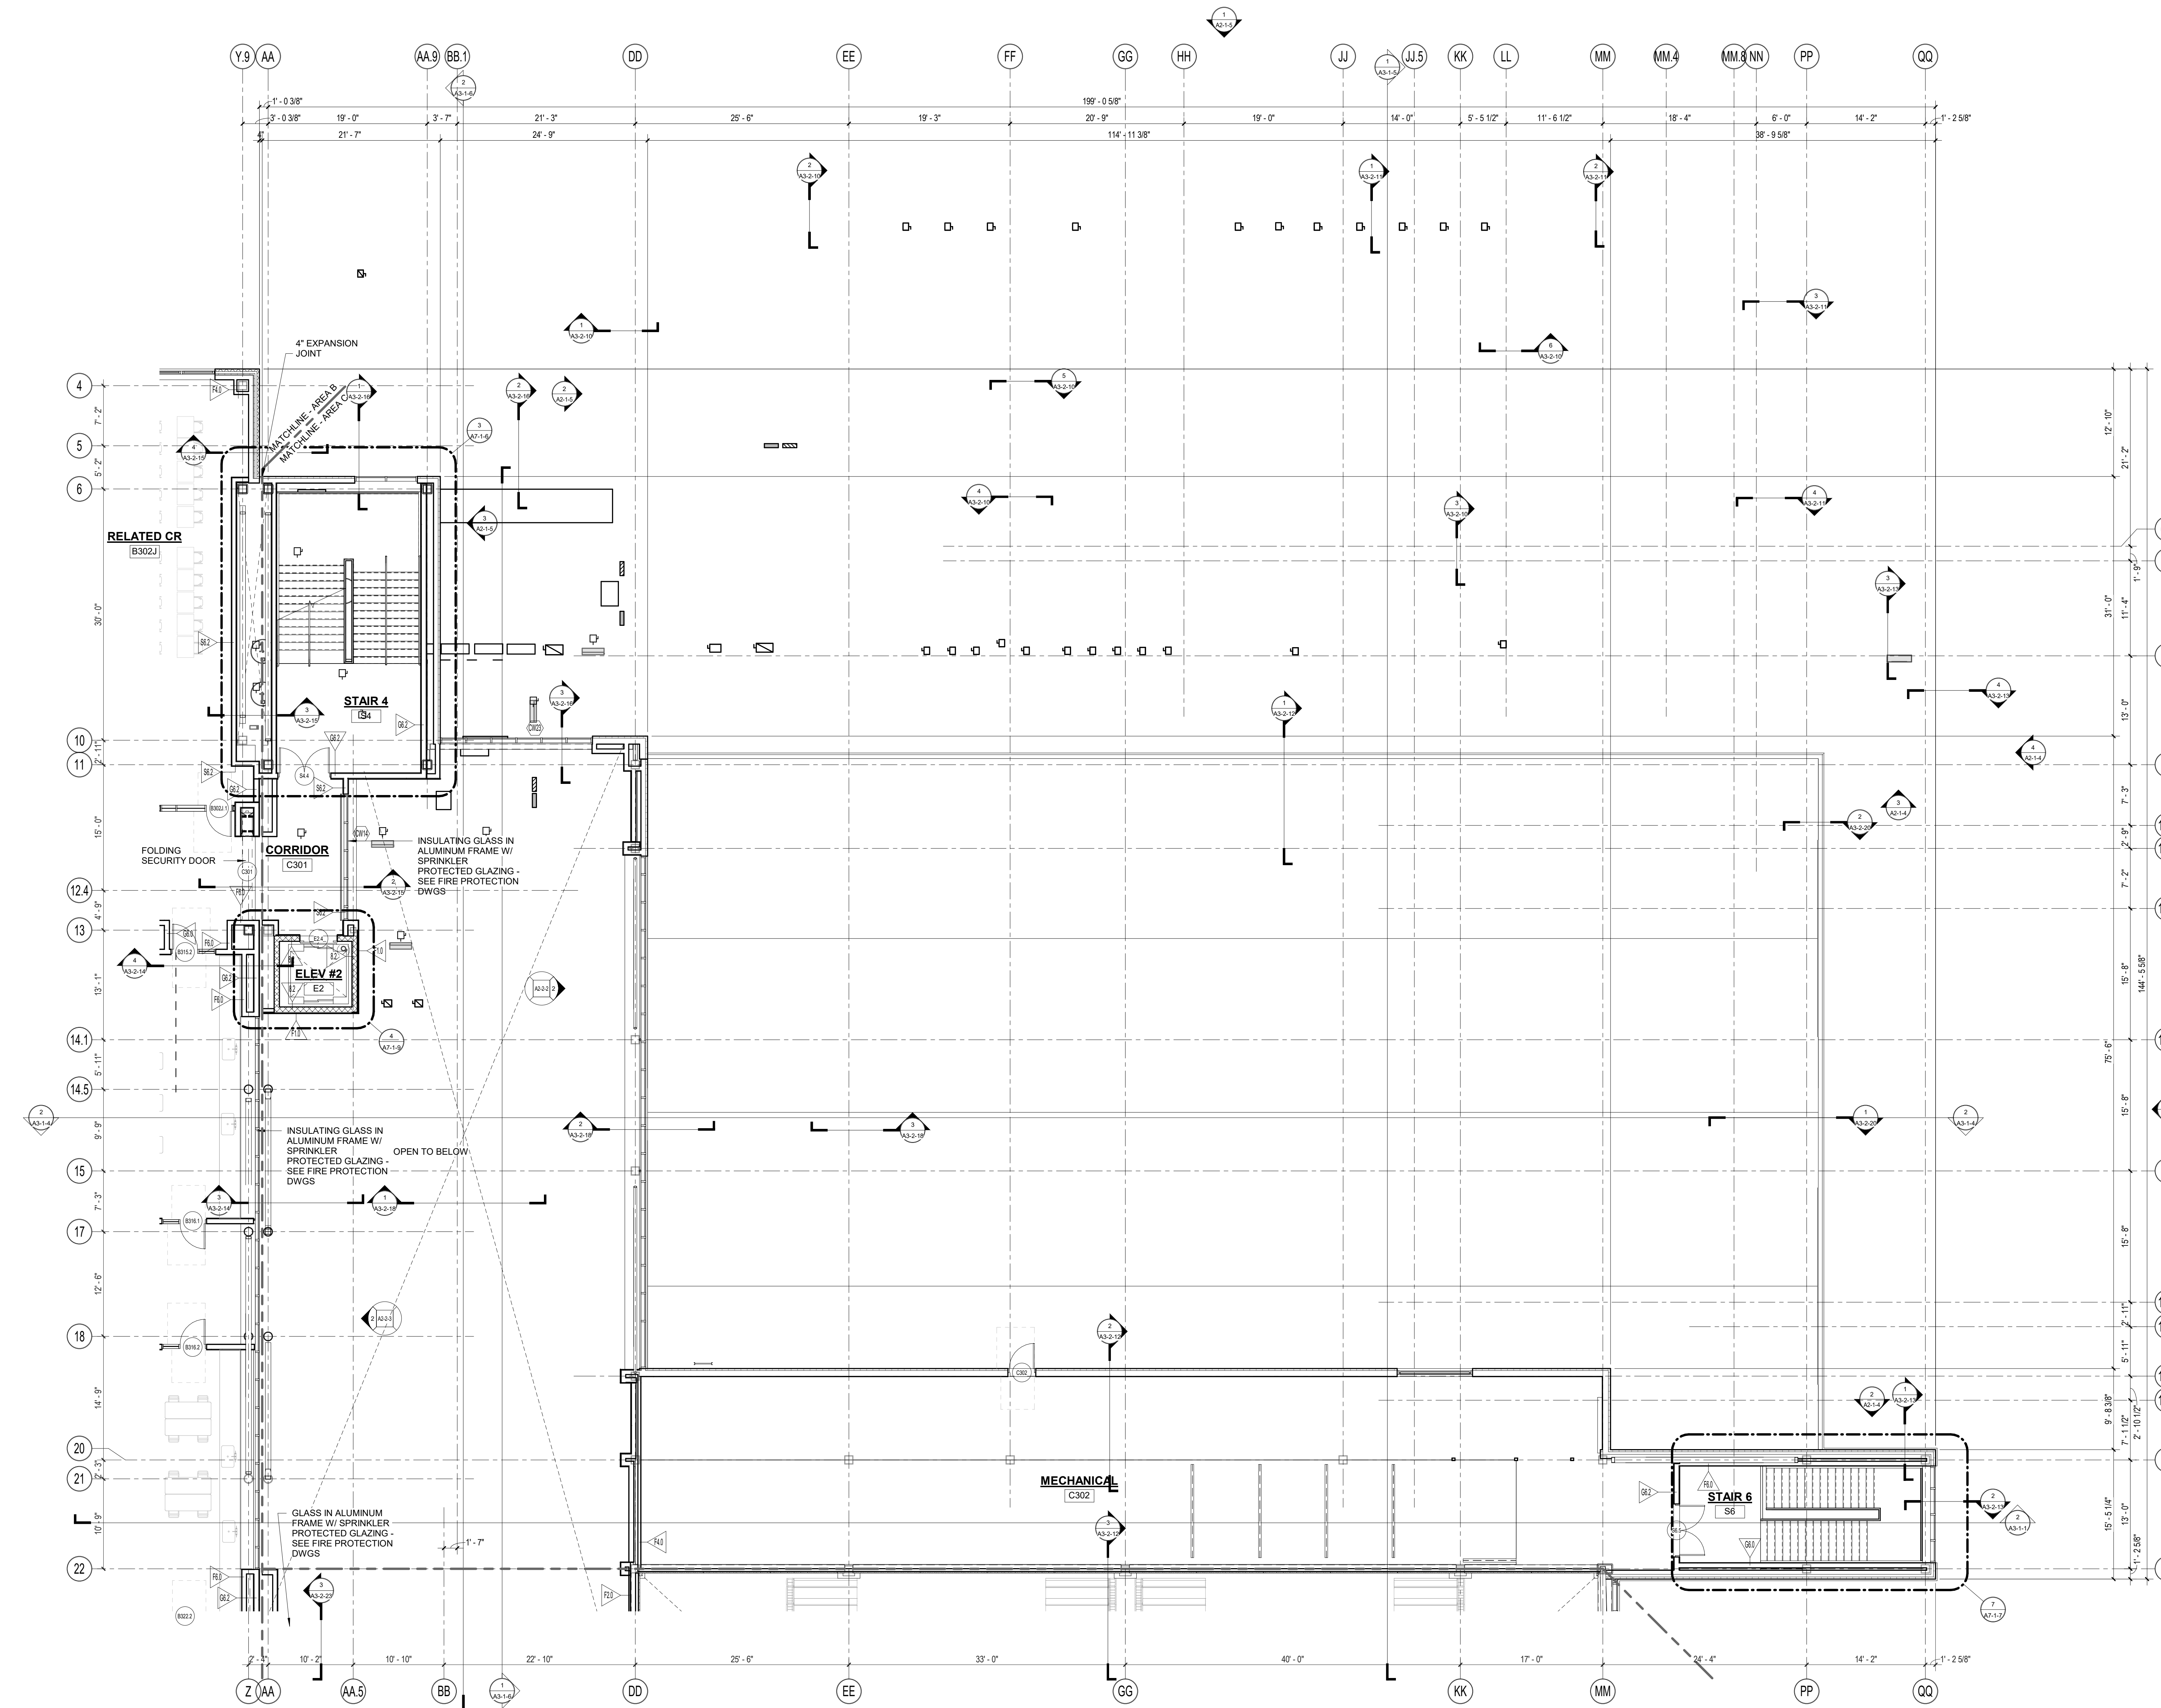

1 THIRD FLOOR PLAN - AREA C
1/8" = 1'-0"

MSBA 60% CD
SUBMISSION



January 13th, 2023

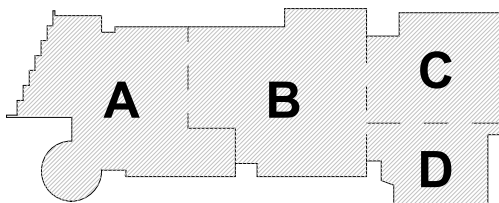

KEY PLAN

PROJECT NORTH

MAGNETIC NORTH

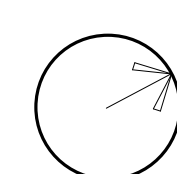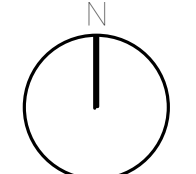

**THIRD FLOOR
PLAN - AREA C**

Scale: 1/8" = 1'-0"

Job No.: 20202

Drawn By: DRA

Date: January 13th, 2023

Volume 3 of 4

A1-1-3C

DRA

DrummeY Rosane Anderson, Inc.

225 Oakland Road
Studio 205
South Windsor, CT 06074

260 Charles Street
Studio 300
Waltham, MA 02453

Planning | Architecture | Interior Design
Tel: 817.864.1000
www.drainc.com

**Northeast
Metropolitan
Regional
Vocational High
School**

100 Hemlock Road,
Wakefield, MA 01880

FLOOR PLAN GENERAL NOTES:

1. T.O. SLAB @ FIRST FLOOR DATUM ELEVATION OF 100'-0" CORRESPONDS TO 163.30' MEAN SEA LEVEL AS SHOWN ON SITE AND CIVIL DRAWINGS. ALL OTHER ELEVATION DATUM SHOWN IN THE ARCHITECTURAL SET IS RELATIVE TO 100'-0".

2. ALL MASONRY PARTITIONS SHALL BE 8" CMU (8.0 WALL TYPE) UNLESS OTHERWISE NOTED ON THE FLOOR PLANS.

3. ALL GWB INTERIOR PARTITIONS PROVIDE G6.0 WALL TYPE UNLESS OTHERWISE NOTED ON THE FLOOR PLANS.

4. FURNISH AND INSTALL MASONRY LINTELS BY MASON (TRADE-BID CONTRACTOR) AT ALL MASONRY OPENINGS UNLESS INDICATED OTHERWISE. REFER TO PLANS, ELEVATIONS, SECTIONS, DOOR SCHEDULES AND MECHANICAL (HVAC) DRAWINGS FOR INFORMATION. REFER TO MASONRY LINTEL SCHEDULE ON STRUCTURAL DRAWINGS FOR DETAILS AND INFORMATION.

5. FURNISH AND INSTALL SEISMIC RESTRAINTS BY METAL FABRICATORS (TRADE-BID CONTRACTOR) AT ALL MASONRY PARTITIONS. REFER TO DETAILS ON STRUCTURAL DRAWINGS.

6. UNLESS NOTED OTHERWISE, PROVIDE PARTITION CONSTRUCTION ABOVE ALL OPENINGS TO MATCH PARTITION TYPE CONSTRUCTION ADJACENT TO OPENING.

7. REFER TO STRUCTURAL DRAWINGS FOR ALL CMU REINFORCING REQUIREMENTS.

8. PROVIDE 1" RADIUS BULL NOSE CMU TO THE UNDERSIDE OF THE CEILING AT ALL EXPOSED INTERIOR CORNER CONDITIONS, UNLESS NOTED OTHERWISE.

9. FOR CONTROL JOINT LOCATIONS AT INTERIOR MASONRY WALLS REFER TO SPECIFICATIONS. SUBMIT PROPOSED CONTROL JOINT LAYOUT TO THE ARCHITECT FOR APPROVAL PRIOR TO INSTALLATION.

10. FOR CONTROL JOINT LOCATION AT GWB PARTITIONS, SOFFITS AND CEILINGS REFER TO SPECIFICATIONS. AND/OR INTERIOR ELEVATIONS AND/OR REFLECTIVE CEILING PLANS. SUBMIT PROPOSED CONTROL JOINT LAYOUT TO THE ARCHITECT FOR APPROVAL PRIOR TO INSTALLATION.

11. REFER TO CODE ANALYSIS CD 1-1, CD 1-2 FOR FIRE RATING REQUIREMENTS OF THE BUILDING COMPONENTS.

12. REFER TO STRUCTURAL DRAWINGS FOR NOTES/DESCRIPTIONS OF THE SPRAY APPLIED FIREPROOFING EXTENTS AND INTUMESCENT MASTIC FIREPROOFING SCOPE REQUIRED AT THE STRUCTURAL STEEL COMPONENTS. SEE INTERIOR ELEVATIONS AND SECTIONS FOR ADDITIONAL INFORMATION.

13. SEE FOODSERVICE AND EQUIPMENT DRAWINGS FOR ADDITIONAL INFORMATION.

14. PROVIDE 20 GAUGE METAL STRAPPING BEHIND GWB (CONCEALED FROM VIEW) AS REQUIRED FOR MOUNTING OF THE MARKERBOARDS, TACKBOARDS, ACOUSTICAL PANELS, AND MARKER WALLS OCCURRING ON METAL STUD WALLS.

15. PROVIDE 3/4" PLYWOOD BLOCKING (SIZES SHALL BE COORDINATED WITH TECHNOLOGY EQUIPMENT REQUIREMENTS) BEHIND GWB (CONCEALED FROM VIEW) AS REQUIRED FOR MOUNTING OF THE WALL MOUNTED PROJECTORS, INTERACTIVE FLAT PANELS, DISPLAYS, AND TV MONITORS OCCURRING ON METAL STUD WALLS.

16. PROVIDE WOOD BLOCKING BEHIND GWB (CONCEALED FROM VIEW) AS REQUIRED FOR MOUNTING OF HANDRAILS, TOILET ACCESSORIES AND TOILETSHOWER PARTITIONS, AND DIVIDER CURTAIN TRACKS OCCURRING ON METAL STUD WALLS AND CEILINGS.


17. ALL DIMENSIONS AT METAL STUD PARTITIONS ARE TO THE FACE OF THE STUD UNLESS NOTED AS "CLEAR".

18. AT WALL LOCATIONS WHERE PARTITIONS WITH MULTIPLE LAYERS OF 5/8" GWB TRANSITION TO THE PARTITION WITH SINGLE LAYER OF 5/8" GWB, ALIGN THE FACES OF THE FINISH WALL SURFACES. STUD FRAMING LOCATIONS SHALL BE ADJUSTED ACCORDINGLY. REFER TO THE PLAN DRAWINGS FOR PARTITION TYPES DESIGNATIONS.

NOTE A: AT METAL STUD PARTITIONS WITHIN THE SPACE PROVIDE ABUSE RESISTANT GYPSUM BOARD (ARGB) TO 8'-0" A.F.F. REFER TO PARTITION TYPES FOR WALL CONSTRUCTION REQUIREMENTS.

MSBA 60% CD
SUBMISSION



January 13th, 2023

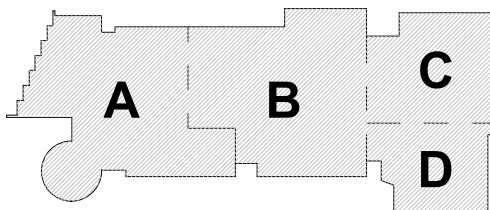

KEY PLAN

PROJECT NORTH

MAGNETIC NORTH

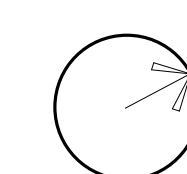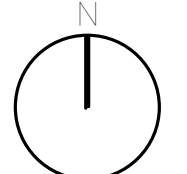

**THIRD FLOOR
PLAN - AREA D**

Scale: 1/8" = 1'-0"


Job No.: 20202

Drawn By: DRA


Date: January 13th, 2023

Volume 3 of 4

A1-1-3D

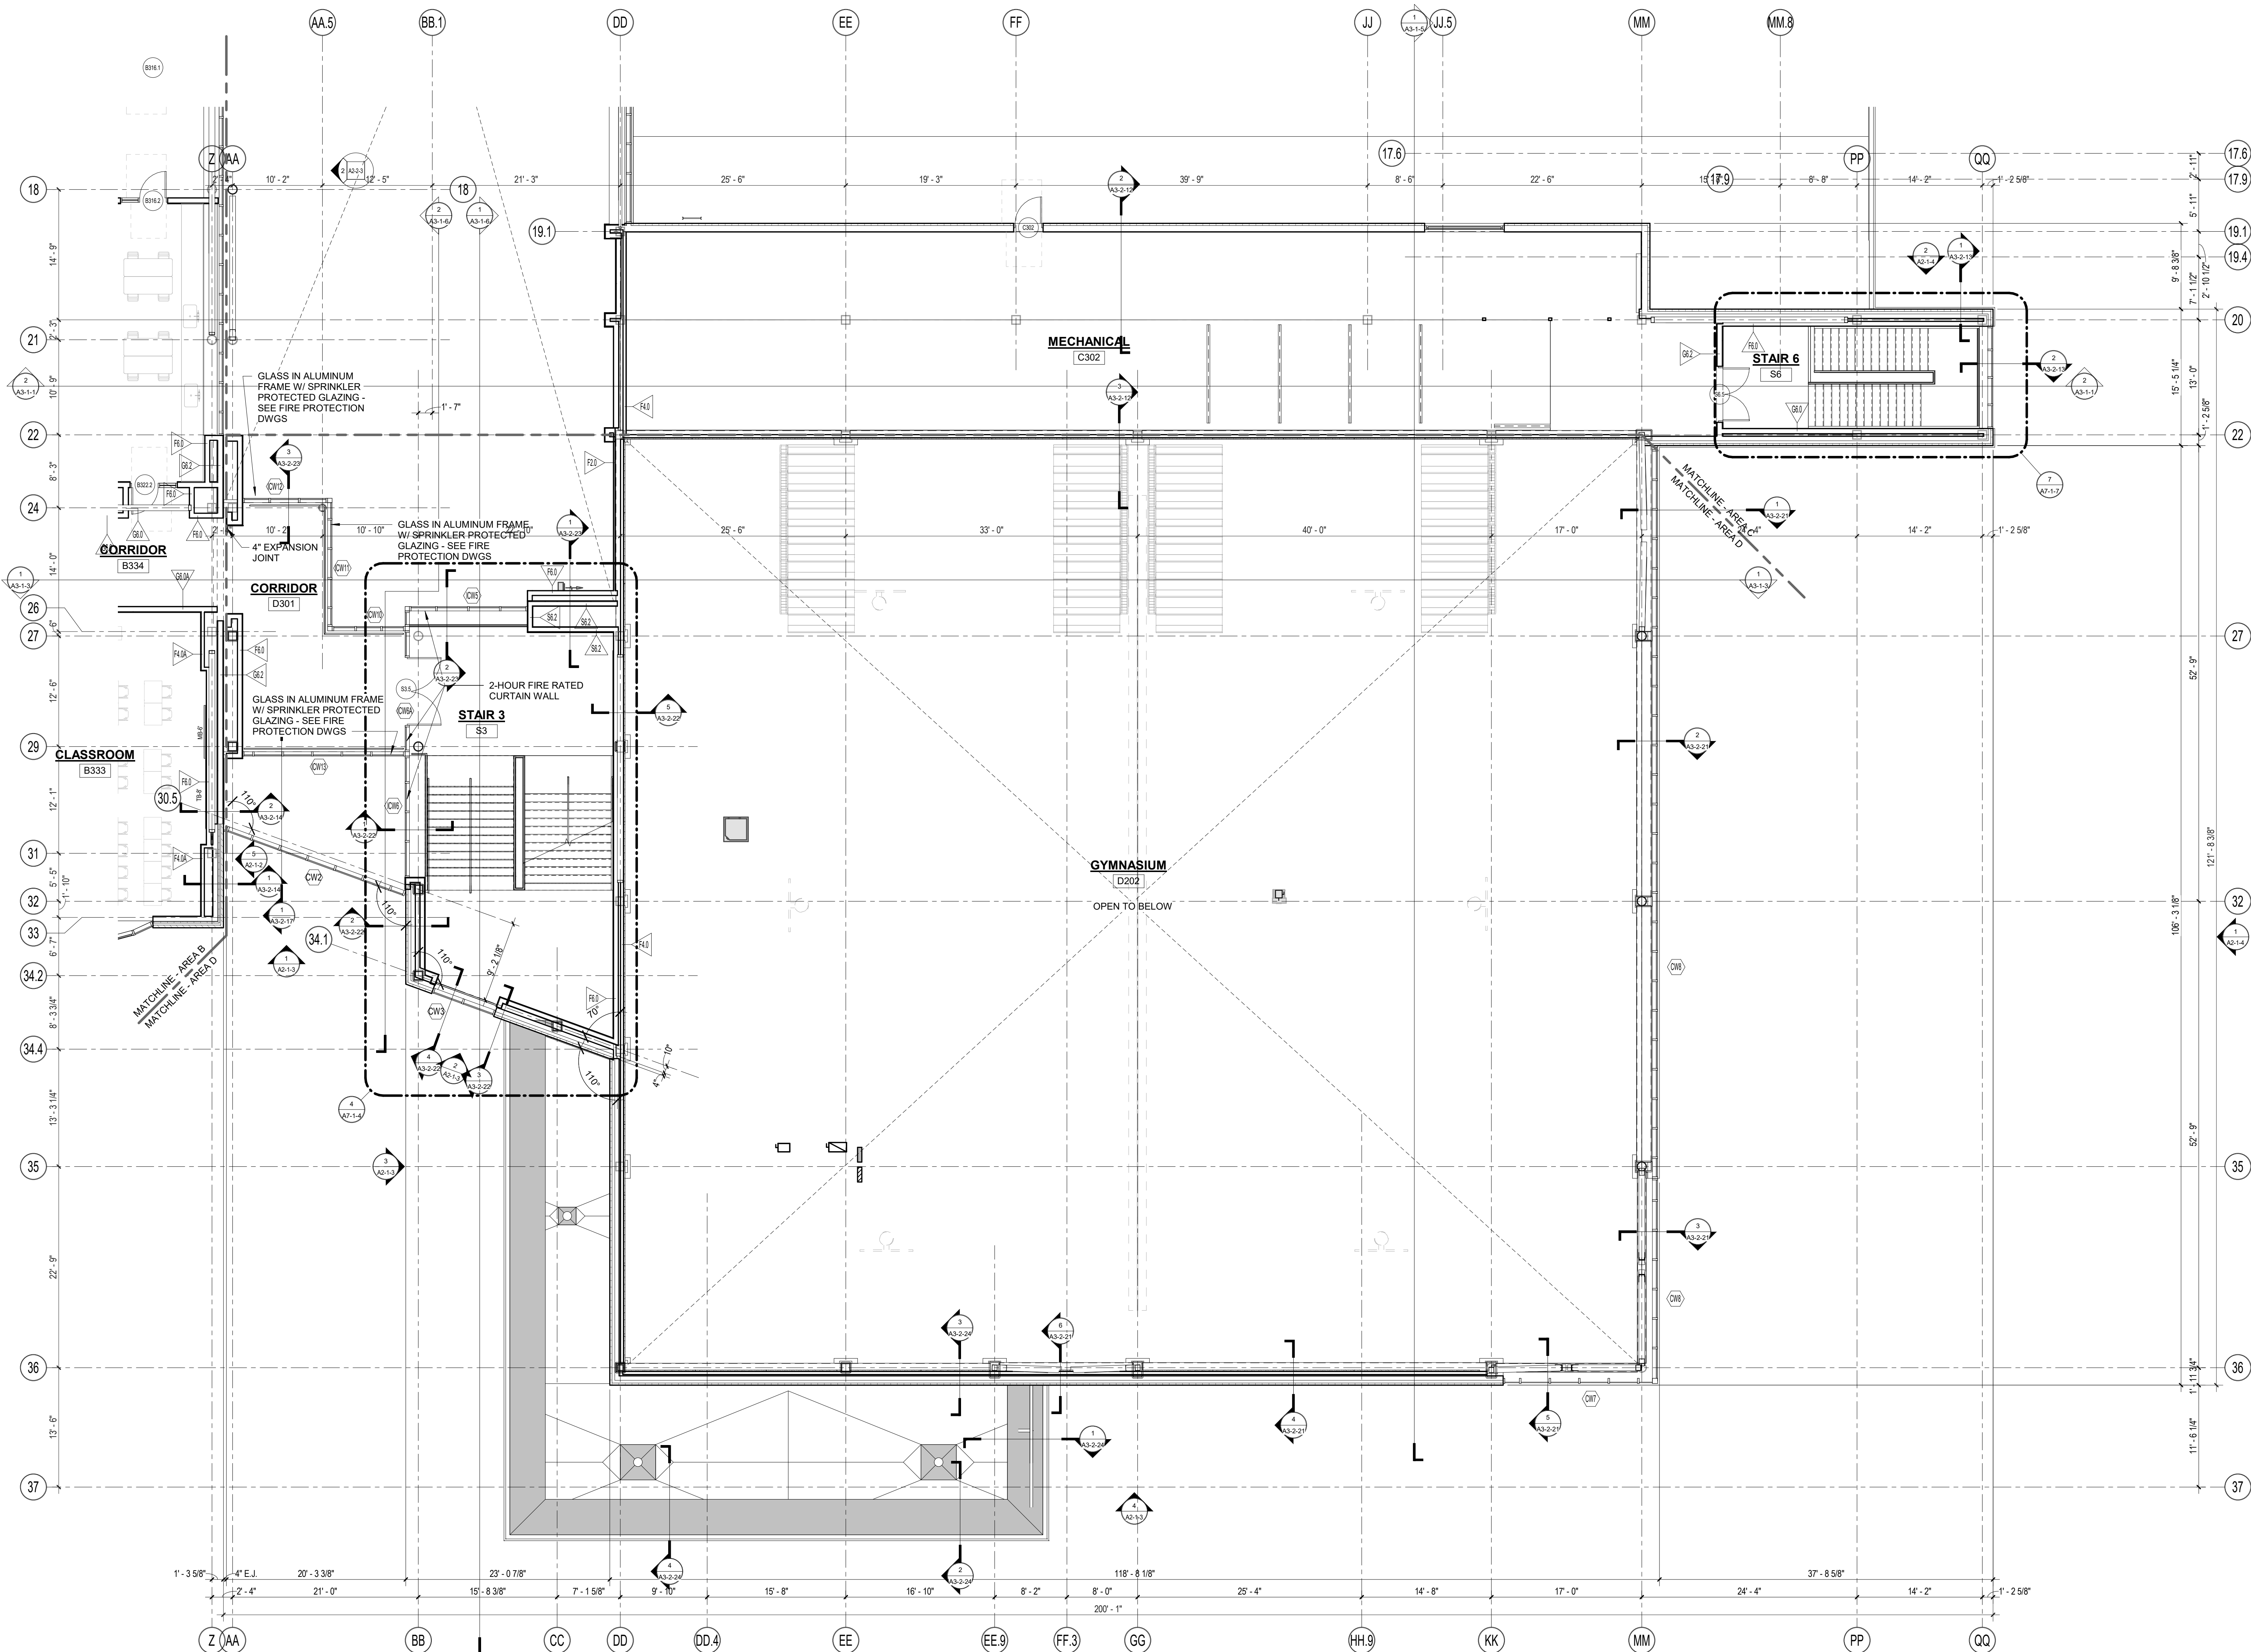

1 THIRD FLOOR PLAN - AREA D
1/8" = 1'-0"

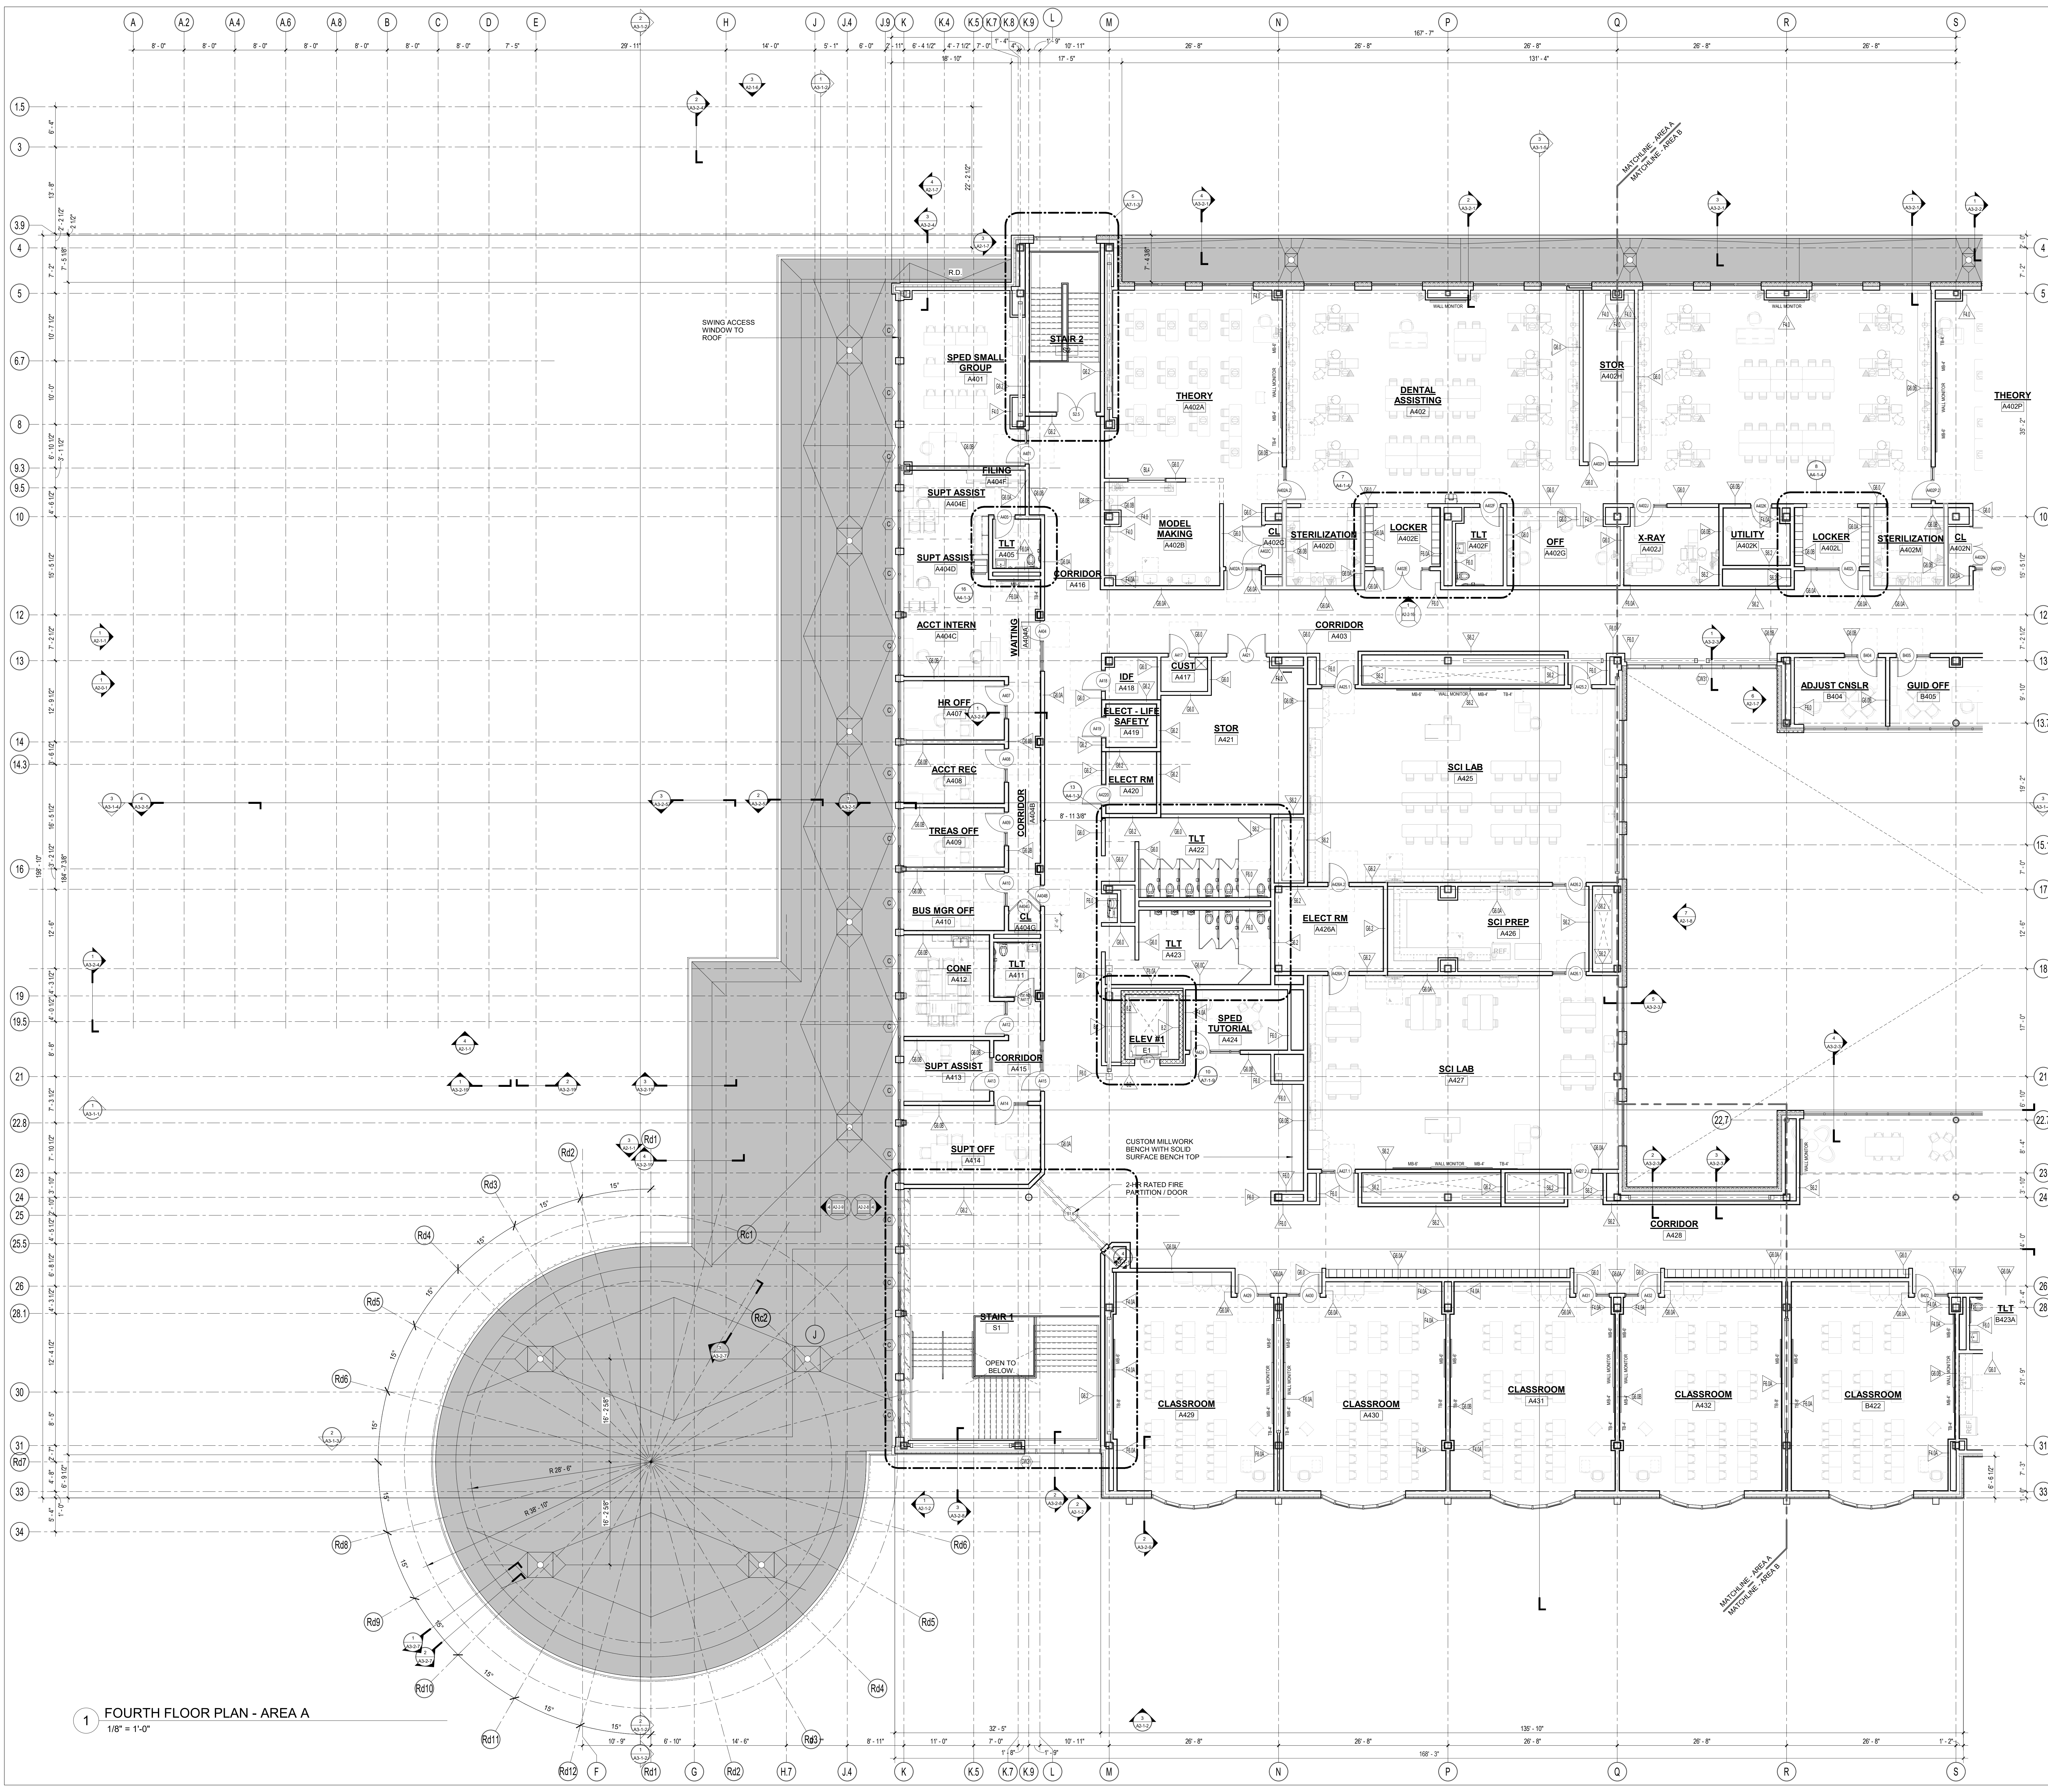

1 FOURTH FLOOR PLAN - AREA A
1/8" = 1'-0"

DRA

Drummeys Rosane Anderson, Inc.
225 Oakland Road
Studio 205
South Windsor, CT 06074
Tel: 878.96.1000
www.dra.com

260 Charles Street
Studio 300
Waltham, MA 02453
Tel: 878.96.1000
www.dra.com

Northeast
Metropolitan
Regional
Vocational High
School

100 Hemlock Road,
Wakefield, MA 01880

FLOOR PLAN GENERAL NOTES:

1. T.O. SLAB @ FIRST FLOOR DATUM ELEVATION OF 100'-0" CORRESPONDS TO 103.00' MEAN SEA LEVEL AS SHOWN ON SITE AND CIVIL DRAWINGS. ALL OTHER ELEVATION DATUM SHOWN IN THE ARCHITECTURAL SET IS RELATIVE TO 100'-0".

2. ALL MASONRY PARTITIONS SHALL BE 8" CMU (8.0 WALL TYPE) UNLESS OTHERWISE NOTED ON THE FLOOR PLANS.

3. ALL GWB INTERIOR PARTITIONS PROVIDE G6.0 WALL TYPE UNLESS OTHERWISE NOTED ON THE FLOOR PLANS.

4. FURNISH AND INSTALL MASONRY LINTELS BY MASON (TRADE-BID CONTRACTOR) AT ALL MASONRY OPENINGS UNLESS INDICATED OTHERWISE. REFER TO PLANS, ELEVATIONS, SECTIONS, DOOR SCHEDULES AND MECHANICAL (HVAC) DRAWINGS FOR INFORMATION. REFER TO MASONRY LINTEL SCHEDULE ON STRUCTURAL DRAWINGS FOR DETAILS AND INFORMATION.

5. FURNISH AND INSTALL SEISMIC RESTRAINTS BY METAL FABRICATIONS (TRADE-BID CONTRACTOR) AT ALL MASONRY PARTITIONS. REFER TO DETAILS ON STRUCTURAL DRAWINGS.

6. UNLESS NOTED OTHERWISE, PROVIDE PARTITION CONSTRUCTION ABOVE ALL OPENINGS TO MATCH PARTITION TYPE CONSTRUCTION ADJACENT TO OPENING.

7. REFER TO STRUCTURAL DRAWINGS FOR ALL CMU REINFORCING REQUIREMENTS.

8. PROVIDE 1" RADIUS BULL NOSE CMU TO THE UNDERSIDE OF THE CEILING AT ALL EXPOSED INTERIOR CORNER CONDITIONS, UNLESS NOTED OTHERWISE.

9. FOR CONTROL JOINT LOCATIONS AT INTERIOR MASONRY WALLS REFER TO SPECIFICATIONS. SUBMIT PROPOSED CONTROL JOINT LAYOUT TO THE ARCHITECT FOR APPROVAL PRIOR TO INSTALLATION.

10. FOR CONTROL JOINT LOCATION AT GWB PARTITIONS, SOFFITS AND CEILING REFER TO SPECIFICATIONS. AND/OR INTERIOR ELEVATIONS AND/OR REFLECTIVE CEILING PLANS. SUBMIT PROPOSED CONTROL JOINT LAYOUT TO THE ARCHITECT FOR APPROVAL PRIOR TO INSTALLATION.

11. REFER TO CODE ANALYSIS CD 1-1, CD 1-2 FOR FIRE RATING REQUIREMENTS OF THE BUILDING COMPONENTS.

12. REFER TO STRUCTURAL DRAWINGS FOR NOTES/DESCRIPTIONS OF THE SPRAY APPLIED FIREPROOFING EXTENTS AND INTUMESCENT MASTIC FIREPROOFING SCOPE REQUIRED AT THE STRUCTURAL STEEL COMPONENTS. SEE INTERIOR ELEVATIONS AND SECTIONS FOR ADDITIONAL INFORMATION.

13. SEE FOODSERVICE AND EQUIPMENT DRAWINGS FOR ADDITIONAL INFORMATION.

14. PROVIDE 20 GAUGE METAL STRAPPING BEHIND GWB (CONCEALED FROM VIEW) AS REQUIRED FOR MOUNTING OF THE MARKERBOARDS, TACKBOARDS, ACOUSTICAL PANELS, AND MARKER WALLS OCCURRING ON METAL STUD WALLS.

15. PROVIDE 3/4" PLYWOOD BLOCKING (SIZES SHALL BE COORDINATED WITH TECHNOLOGY EQUIPMENT REQUIREMENTS) BEHIND GWB (CONCEALED FROM VIEW) AS REQUIRED FOR MOUNTING OF THE WALL MOUNTED PROJECTORS, INTERACTIVE FLAT PANELS, DISPLAYS, AND TV MONITORS OCCURRING ON METAL STUD WALLS.

16. PROVIDE WOOD BLOCKING BEHIND GWB (CONCEALED FROM VIEW) AS REQUIRED FOR MOUNTING OF HANDRAILS, TOILET ACCESSORIES AND TOILETSHOWER PARTITIONS, AND DIVIDER CURTAIN TRACKS OCCURRING ON METAL STUD WALLS AND CEILINGS.

17. ALL DIMENSIONS AT METAL STUD PARTITIONS ARE TO THE FACE OF THE STUD UNLESS NOTED AS "CLEAR".

18. AT WALL LOCATIONS WHERE PARTITIONS WITH MULTIPLE LAYERS OF 5/8" GWB TRANSITION TO THE PARTITION WITH SINGLE LAYER OF 5/8" GWB, ALIGN THE FACES OF THE FINISH WALL SURFACES. STUD FRAMING LOCATIONS SHALL BE ADJUSTED ACCORDINGLY. REFER TO THE PLAN DRAWINGS FOR PARTITION TYPES DESIGNATIONS.

NOTE A: AT METAL STUD PARTITIONS WITHIN THE SPACE PROVIDE ABUSE RESISTANT GYPSUM BOARD (ARB) TO 8'-0" A.F.F. REFER TO PARTITION TYPES FOR WALL CONSTRUCTION REQUIREMENTS.

MSBA 60% CD
SUBMISSION

January 13th, 2023

A B C D

KEY PLAN

PROJECT NORTH

MAGNETIC NORTH

FOURTH FLOOR
PLAN - AREA A

Scale: 1/8" = 1'-0"

Job No.: 20202

Drawn By: DRA

Date: January 13th, 2023

Volume 3 of 4

A1-1-4A

DRA

Drumrey Rosane Anderson, Inc.
225 Oakland Road
Studio 205
South Windsor, CT 06074
Tel: 878.964.1000
www.dra.com

260 Charles Street
Studio 300
Waltham, MA 02453
Tel: 878.964.1000
www.dra.com

Planning | Architecture | Interior Design


**Northeast
Metropolitan
Regional
Vocational High
School**

100 Hemlock Road,
Wakefield, MA 01880

- FLOOR PLAN GENERAL NOTES:**
1. T.O. SLAB @ FIRST FLOOR DATUM ELEVATION OF 100'-0" CORRESPONDS TO 103.50' MEAN SEA LEVEL, AS SHOWN ON SITE AND CIVIL DRAWINGS. ALL OTHER ELEVATION DATUM SHOWN IN THE ARCHITECTURAL SET IS RELATIVE TO 100'-0".
 2. ALL MASONRY PARTITIONS SHALL BE 8" CMU (8.0 WALL TYPE) UNLESS OTHERWISE NOTED ON THE FLOOR PLANS.
 3. ALL GWB INTERIOR PARTITIONS PROVIDE G6.0 WALL TYPE UNLESS OTHERWISE NOTED ON THE FLOOR PLANS.
 4. FURNISH AND INSTALL MASONRY LINTELS BY MASON (TRADE-BID CONTRACTOR) AT ALL MASONRY OPENINGS UNLESS INDICATED OTHERWISE. REFER TO PLANS ELEVATIONS, SECTIONS, DOOR SCHEDULES AND MECHANICAL (HVAC) DRAWINGS FOR INFORMATION. REFER TO MASONRY LINTEL SCHEDULE ON STRUCTURAL DRAWINGS FOR DETAILS AND INFORMATION.
 5. FURNISH AND INSTALL SEISMIC RESTRAINTS BY METAL FABRICATORS (TRADE-BID CONTRACTOR) AT ALL MASONRY PARTITIONS. REFER TO DETAILS ON STRUCTURAL DRAWINGS.
 6. UNLESS NOTED OTHERWISE, PROVIDE PARTITION CONSTRUCTION ABOVE ALL OPENINGS TO MATCH PARTITION TYPE CONSTRUCTION ADJACENT TO OPENING.
 7. REFER TO STRUCTURAL DRAWINGS FOR ALL CMU REINFORCING REQUIREMENTS.
 8. PROVIDE 1" RADIUS BULL NOSE CMU TO THE UNDERSIDE OF THE CEILING AT ALL EXPOSED INTERIOR CORNER CONDITIONS, UNLESS NOTED OTHERWISE.
 9. FOR CONTROL JOINT LOCATIONS AT INTERIOR MASONRY WALLS REFER TO SPECIFICATIONS. SUBMIT PROPOSED CONTROL JOINT LAYOUT TO THE ARCHITECT FOR APPROVAL PRIOR TO INSTALLATION.
 10. FOR CONTROL JOINT LOCATION AT GWB PARTITIONS, SOFFITS AND CEILINGS REFER TO SPECIFICATIONS. AND/OR INTERIOR ELEVATIONS AND/OR REFLECTIVE CEILING PLANS. SUBMIT PROPOSED CONTROL JOINT LAYOUT TO THE ARCHITECT FOR APPROVAL PRIOR TO INSTALLATION.
 11. REFER TO CODE ANALYSIS CD 1-1, CD 1-2 FOR FIRE RATING REQUIREMENTS OF THE BUILDING COMPONENTS.
 12. REFER TO STRUCTURAL DRAWINGS FOR NOTED DESCRIPTIONS OF THE SPRAY APPLIED FIREPROOFING EXTENTS AND INTUMESCENT MASTIC FIREPROOFING SCOPE REQUIRED AT THE STRUCTURAL STEEL COMPONENTS. SEE INTERIOR ELEVATIONS AND SECTIONS FOR ADDITIONAL INFORMATION.
 13. SEE FOODSERVICE AND EQUIPMENT DRAWINGS FOR ADDITIONAL INFORMATION.
 14. PROVIDE 20 GAUGE METAL STRAPPING BEHIND GWB (CONCEALED FROM VIEW) AS REQUIRED FOR MOUNTING OF THE MARKERBOARDS, TACKBOARDS, ACOUSTICAL PANELS, AND MARKER WALLS OCCURRING ON METAL STUD WALLS.
 15. PROVIDE 3/4" PLYWOOD BLOCKING (SIZES SHALL BE COORDINATED WITH TECHNOLOGY EQUIPMENT REQUIREMENTS) BEHIND GWB (CONCEALED FROM VIEW) AS REQUIRED FOR MOUNTING OF THE WALL MOUNTED PROJECTORS, INTERACTIVE FLAT PANELS DISPLAYS, AND TV MONITORS OCCURRING ON METAL STUD WALLS.
 16. PROVIDE WOOD BLOCKING BEHIND GWB (CONCEALED FROM VIEW) AS REQUIRED FOR MOUNTING OF HANDRAILS, TOILET ACCESSORIES AND TOILETS/SHOWER PARTITIONS, AND DIVIDER CURTAIN TRACKS OCCURRING ON METAL STUD WALLS AND CEILINGS.
 17. ALL DIMENSIONS AT METAL STUD PARTITIONS ARE TO THE FACE OF THE STUD UNLESS NOTED AS "CLEAR".
 18. AT WALL LOCATIONS WHERE PARTITIONS WITH MULTIPLE LAYERS OF 5/8" GWB TRANSITION TO THE PARTITION WITH SINGLE LAYER OF 5/8" GWB, ALIGN THE FACES OF THE FINISH WALL SURFACES. STUD FRAMING LOCATIONS SHALL BE ADJUSTED ACCORDINGLY. REFER TO THE PLAN DRAWINGS FOR PARTITION TYPES DESIGNATIONS.
- NOTE A:** AT METAL STUD PARTITIONS WITHIN THE SPACE PROVIDE ABUSE RESISTANT GYPSUM BOARD (ABR) TO 8'-0" A.F.F. REFER TO PARTITION TYPES FOR WALL CONSTRUCTION REQUIREMENTS.


MSBA 60% CD
SUBMISSION

January 13th, 2023

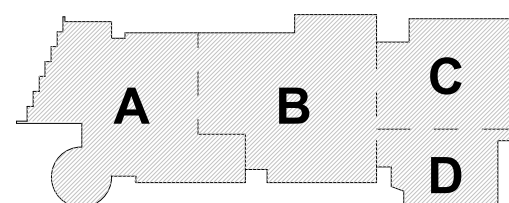

KEY PLAN

PROJECT NORTH MAGNETIC NORTH

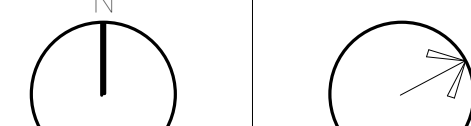


**FOURTH FLOOR
PLAN - AREA B**

Scale: 1/8" = 1'-0"
Job No.: 20202
Drawn By: DRA
Date: January 13th, 2023

A1-1-4B

Volume 3 of 4

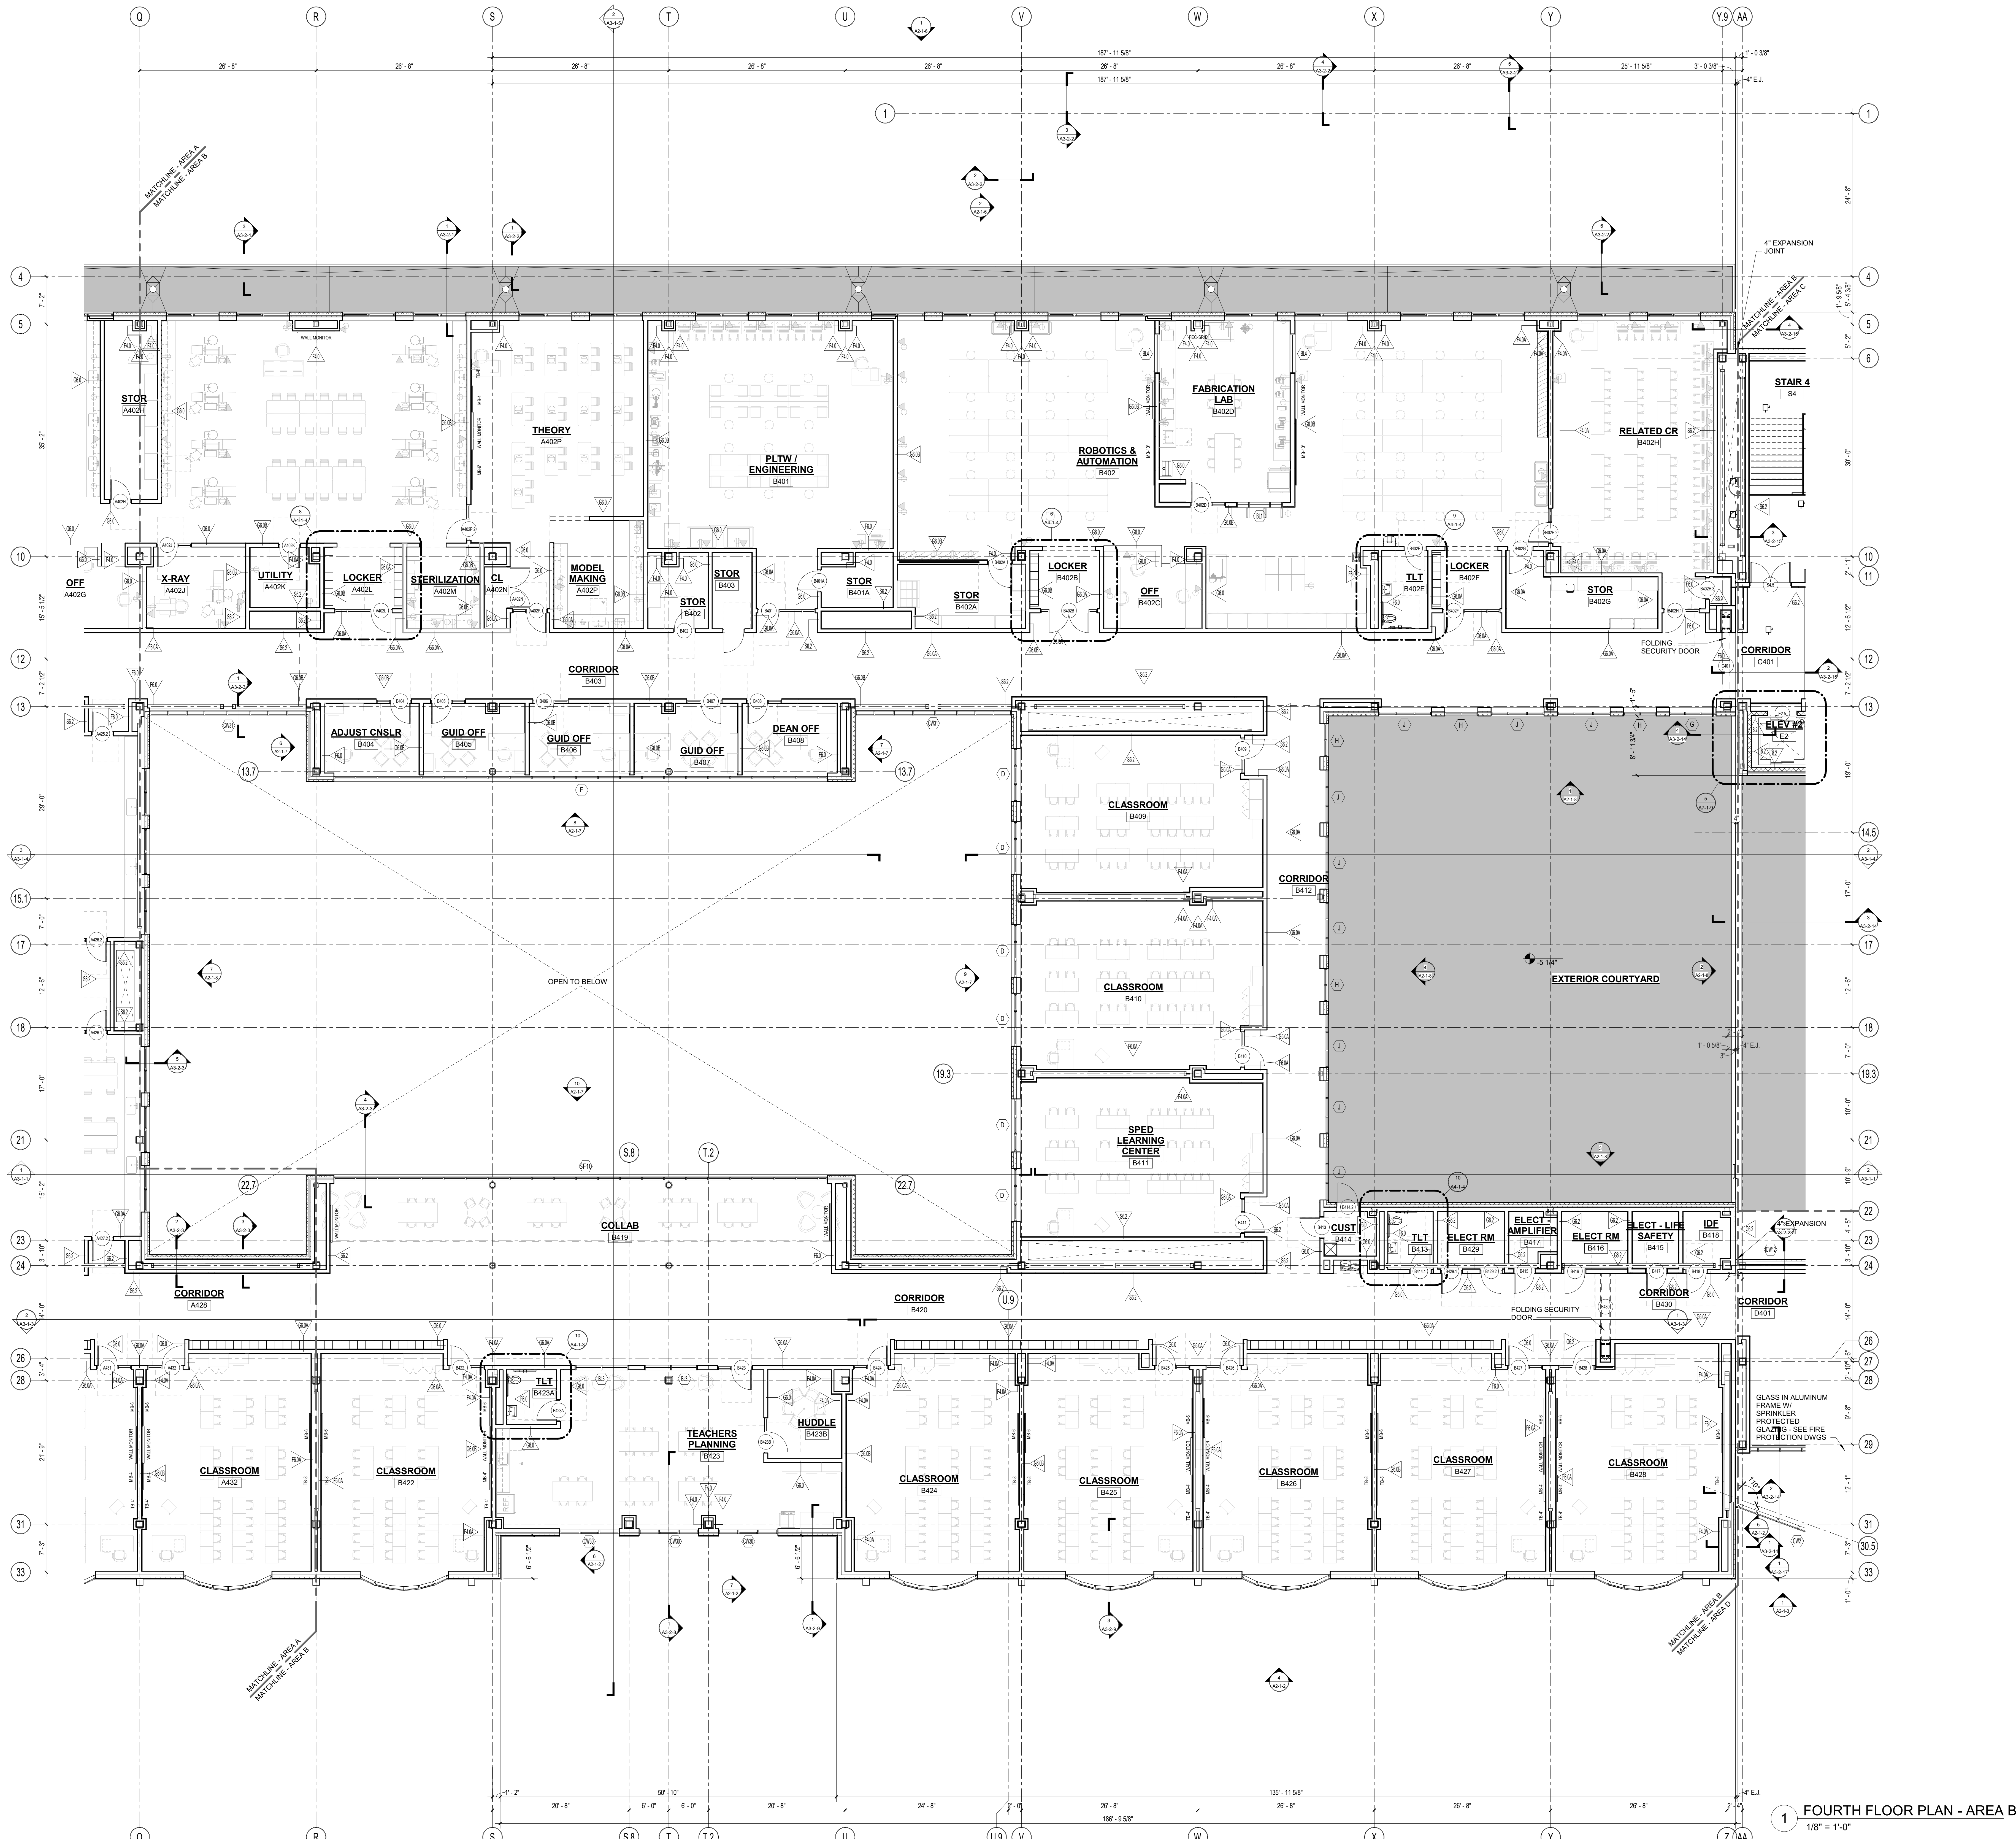

FOURTH FLOOR PLAN - AREA B
1/8" = 1'-0"

DRA

DrummeY Rosane Anderson, Inc.
225 Oakland Road
Studio 205
South Windsor, CT 06074
Tel: 878.86.1000
www.dra-inc.com

260 Charles Street
Studio 300
Waltham, MA 02453

Planning | Architecture | Interior Design


**Northeast
Metropolitan
Regional
Vocational High
School**

100 Hemlock Road,
Wakefield, MA 01880

FLOOR PLAN GENERAL NOTES:

1. T.O. SLAB @ FIRST FLOOR DATUM ELEVATION OF 100'-0" CORRESPONDS TO 103.00' MEAN SEA LEVEL AS SHOWN ON SITE AND CIVIL DRAWINGS. ALL OTHER ELEVATION DATUM SHOWN IN THE ARCHITECTURAL SET IS RELATIVE TO 100'-0".
 2. ALL MASONRY PARTITIONS SHALL BE 8" CMU (8.0 WALL TYPE) UNLESS OTHERWISE NOTED ON THE FLOOR PLANS.
 3. ALL GWB INTERIOR PARTITIONS PROVIDE G6.0 WALL TYPE UNLESS OTHERWISE NOTED ON THE FLOOR PLANS.
 4. FURNISH AND INSTALL MASONRY LINTELS BY MASON (TRADE-BID CONTRACTOR) AT ALL MASONRY OPENINGS UNLESS INDICATED OTHERWISE. REFER TO PLANS, ELEVATIONS, SECTIONS, DOOR SCHEDULES AND MECHANICAL (HVAC) DRAWINGS FOR INFORMATION. REFER TO MASONRY LINTEL SCHEDULE ON STRUCTURAL DRAWINGS FOR DETAILS AND INFORMATION.
 5. FURNISH AND INSTALL SEISMIC RESTRAINTS BY METAL FABRICATIONS (TRADE-BID CONTRACTOR) AT ALL MASONRY PARTITIONS. REFER TO DETAILS ON STRUCTURAL DRAWINGS.
 6. UNLESS NOTED OTHERWISE, PROVIDE PARTITION CONSTRUCTION ABOVE ALL OPENINGS TO MATCH PARTITION TYPE CONSTRUCTION ADJACENT TO OPENING.
 7. REFER TO STRUCTURAL DRAWINGS FOR ALL CMU REINFORCING REQUIREMENTS.
 8. PROVIDE 1" RADIUS BULL NOSE CMU TO THE UNDERSIDE OF THE CEILING AT ALL EXPOSED INTERIOR CORNER CONDITIONS, UNLESS NOTED OTHERWISE.
 9. FOR CONTROL JOINT LOCATIONS AT INTERIOR MASONRY WALLS REFER TO SPECIFICATIONS. SUBMIT PROPOSED CONTROL JOINT LAYOUT TO THE ARCHITECT FOR APPROVAL PRIOR TO INSTALLATION.
 10. FOR CONTROL JOINT LOCATION AT GWB PARTITIONS, SOFFITS AND CEILINGS REFER TO SPECIFICATIONS. AND/OR INTERIOR ELEVATIONS AND/OR REFLECTIVE CEILING PLANS. SUBMIT PROPOSED CONTROL JOINT LAYOUT TO THE ARCHITECT FOR APPROVAL PRIOR TO INSTALLATION.
 11. REFER TO CODE ANALYSIS CD 1-1, CD 1-2 FOR FIRE RATING REQUIREMENTS OF THE BUILDING COMPONENTS.
 12. REFER TO STRUCTURAL DRAWINGS FOR NOTES/DESCRIPTIONS OF THE SPRAY APPLIED FIREPROOFING EXTENTS AND INTUMESCENT MASTIC FIREPROOFING SCOPE REQUIRED AT THE STRUCTURAL STEEL COMPONENTS. SEE INTERIOR ELEVATIONS AND SECTIONS FOR ADDITIONAL INFORMATION.
 13. SEE FOODSERVICE AND EQUIPMENT DRAWINGS FOR ADDITIONAL INFORMATION.
 14. PROVIDE 20 GAUGE METAL STRAPPING BEHIND GWB (CONCEALED FROM VIEW) AS REQUIRED FOR MOUNTING OF THE MARKERBOARDS, TACKBOARDS, ACOUSTICAL PANELS, AND MARKER WALLS OCCURRING ON METAL STUD WALLS.
 15. PROVIDE 3/4" PLYWOOD BLOCKING (SIZES SHALL BE COORDINATED WITH TECHNOLOGY EQUIPMENT REQUIREMENTS) BEHIND GWB (CONCEALED FROM VIEW) AS REQUIRED FOR MOUNTING OF THE WALL MOUNTED PROJECTORS, INTERACTIVE FLAT PANELS DISPLAYS, AND TV MONITORS OCCURRING ON METAL STUD WALLS.
 16. PROVIDE WOOD BLOCKING BEHIND GWB (CONCEALED FROM VIEW) AS REQUIRED FOR MOUNTING OF HANDRAILS, TOILET ACCESSORIES AND TOILETSHOWER PARTITIONS, AND DIVIDER CURTAIN TRACKS OCCURRING ON METAL STUD WALLS AND CEILINGS.
 17. ALL DIMENSIONS AT METAL STUD PARTITIONS ARE TO THE FACE OF THE STUD UNLESS NOTED AS "CLEAR".
 18. AT WALL LOCATIONS WHERE PARTITIONS WITH MULTIPLE LAYERS OF 5/8" GWB TRANSITION TO THE PARTITION WITH SINGLE LAYER OF 5/8" GWB, ALIGN THE FACES OF THE FINISH WALL SURFACES. STUD FRAMING LOCATIONS SHALL BE ADJUSTED ACCORDINGLY. REFER TO THE PLAN DRAWINGS FOR PARTITION TYPES DESIGNATIONS.
- NOTE A: AT METAL STUD PARTITIONS WITHIN THE SPACE PROVIDE ABUSE RESISTANT GYPSUM BOARD (ABR) TO 8'-0" A.F.F. REFER TO PARTITION TYPES FOR WALL CONSTRUCTION REQUIREMENTS.


© COPYRIGHT 2022 DRUMMEY ROSANE ANDERSON, INC.

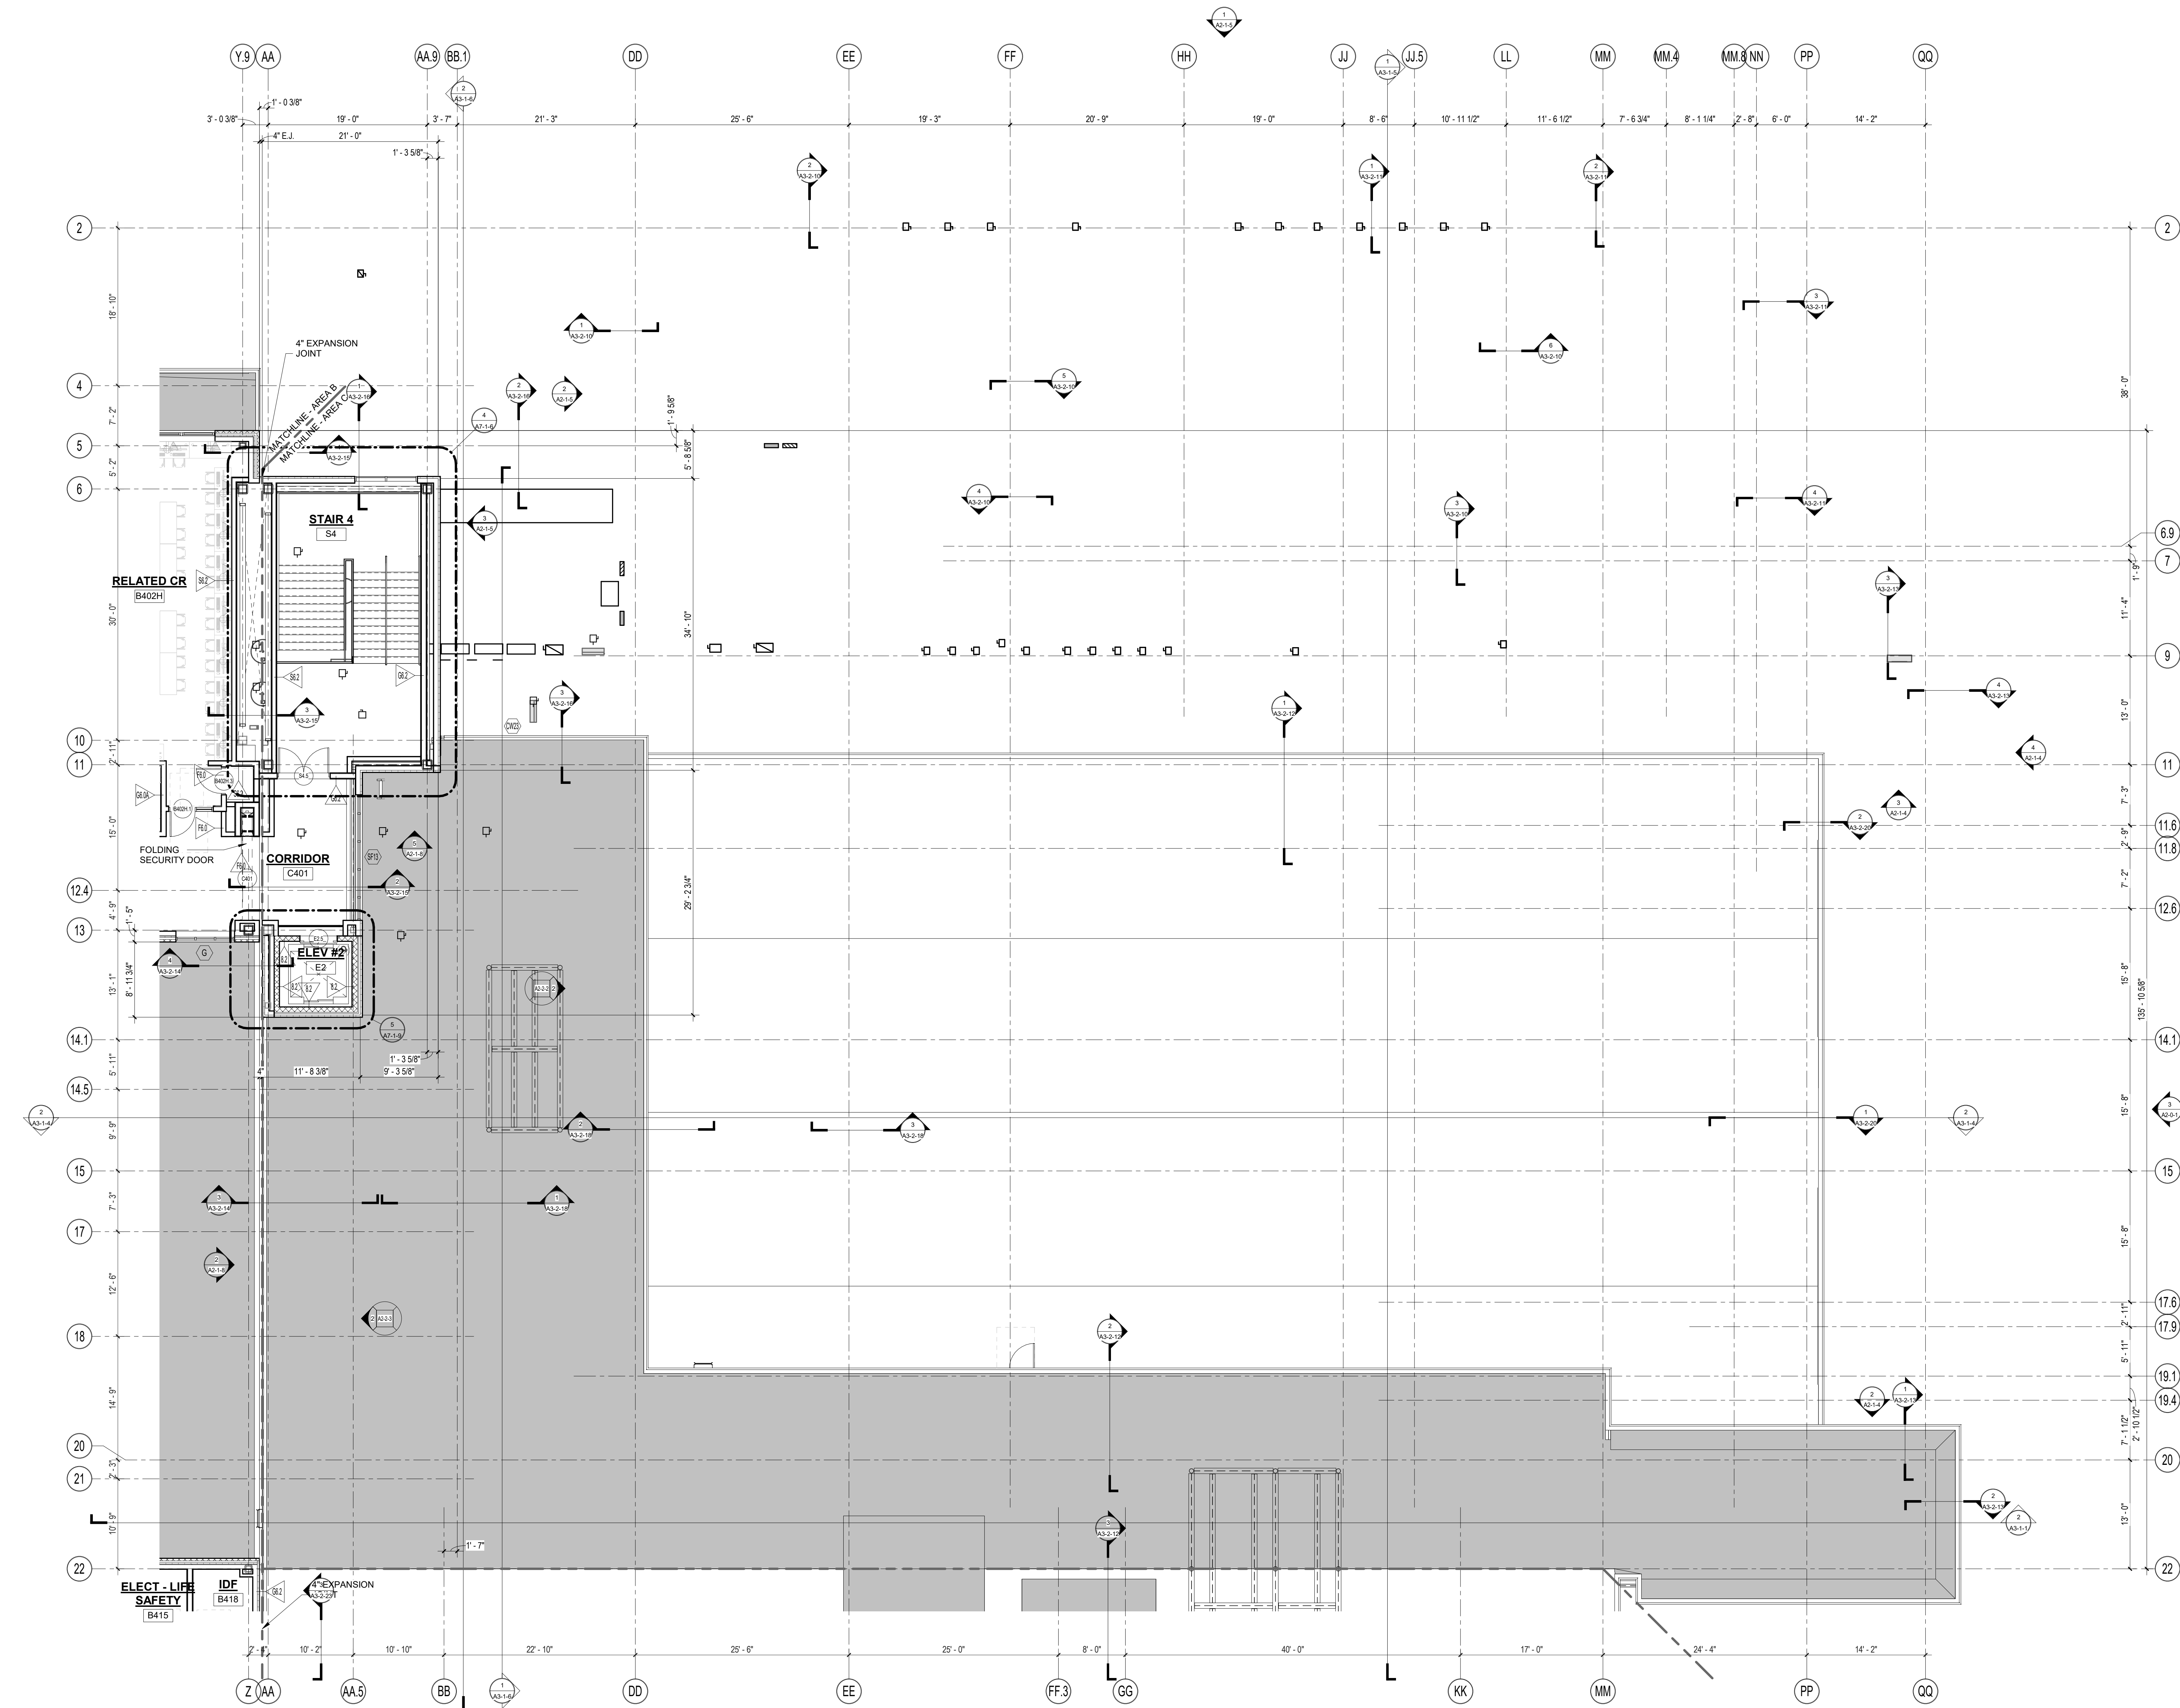

1 FOURTH FLOOR PLAN - AREA C
1/8" = 1'-0"

**MSBA 60% CD
SUBMISSION**



January 13th, 2023

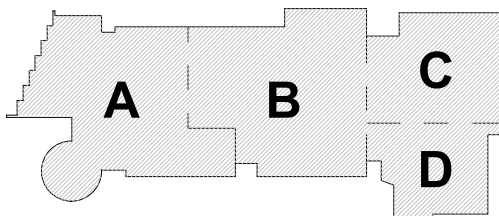

KEY PLAN

PROJECT NORTH

MAGNETIC NORTH

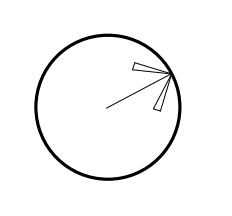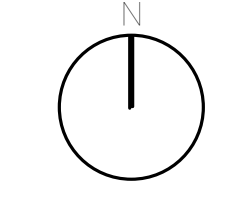

**FOURTH FLOOR
PLAN - AREA C**

Scale: 1/8" = 1'-0"

Job No.: 20202

Drawn By: DRA

Date: January 13th, 2023

Volume 3 of 4

A1-1-4C

DRA


Drumme Rosane Anderson, Inc.
225 Oakland Road
Studio 205
South Windsor, CT 06074
Tel: 817.864.1000
www.dra-inc.com

260 Charles Street
Studio 300
Waltham, MA 02453
Tel: 817.864.1000
www.dra-inc.com

**Northeast
Metropolitan
Regional
Vocational High
School**
100 Hemlock Road,
Wakefield, MA 01880

- FLOOR PLAN GENERAL NOTES:**
1. T.O. SLAB @ FIRST FLOOR DATUM ELEVATION OF 100'-0" CORRESPONDS TO 103.00' MEAN SEA LEVEL, AS SHOWN ON SITE AND CIVIL DRAWINGS. ALL OTHER ELEVATION DATUM SHOWN IN THE ARCHITECTURAL SET IS RELATIVE TO 100'-0".
 2. ALL MASONRY PARTITIONS SHALL BE 8" CMU (8.0 WALL TYPE) UNLESS OTHERWISE NOTED ON THE FLOOR PLANS.
 3. ALL GWB INTERIOR PARTITIONS PROVIDE G6.0 WALL TYPE UNLESS OTHERWISE NOTED ON THE FLOOR PLANS.
 4. FURNISH AND INSTALL MASONRY LINTELS BY MASON (TRADE-BID CONTRACTOR) AT ALL MASONRY OPENINGS UNLESS INDICATED OTHERWISE. REFER TO PLANS, ELEVATIONS, SECTIONS, DOOR SCHEDULES AND MECHANICAL (HVAC) DRAWINGS FOR INFORMATION. REFER TO MASONRY LINTEL SCHEDULE ON STRUCTURAL DRAWINGS FOR DETAILS AND INFORMATION.
 5. FURNISH AND INSTALL SEISMIC RESTRAINTS BY METAL FABRICATIONS (TRADE-BID CONTRACTOR) AT ALL MASONRY PARTITIONS. REFER TO DETAILS ON STRUCTURAL DRAWINGS.
 6. UNLESS NOTED OTHERWISE, PROVIDE PARTITION CONSTRUCTION ABOVE ALL OPENINGS TO MATCH PARTITION TYPE CONSTRUCTION ADJACENT TO OPENING.
 7. REFER TO STRUCTURAL DRAWINGS FOR ALL CMU REINFORCING REQUIREMENTS.
 8. PROVIDE 1" RADIUS BULL NOSE CMU TO THE UNDERSIDE OF THE CEILING AT ALL EXPOSED INTERIOR CORNER CONDITIONS, UNLESS NOTED OTHERWISE.
 9. FOR CONTROL JOINT LOCATIONS AT INTERIOR MASONRY WALLS REFER TO SPECIFICATIONS. SUBMIT PROPOSED CONTROL JOINT LAYOUT TO THE ARCHITECT FOR APPROVAL PRIOR TO INSTALLATION.
 10. FOR CONTROL JOINT LOCATION AT GWB PARTITIONS, SOFFITS AND CEILING REFER TO SPECIFICATIONS. AND/OR INTERIOR ELEVATIONS AND/OR REFLECTIVE CEILING PLANS. SUBMIT PROPOSED CONTROL JOINT LAYOUT TO THE ARCHITECT FOR APPROVAL PRIOR TO INSTALLATION.
 11. REFER TO CODE ANALYSIS CD 1-1, CD 1-2 FOR FIRE RATING REQUIREMENTS OF THE BUILDING COMPONENTS.
 12. REFER TO STRUCTURAL DRAWINGS FOR NOTES/DESCRIPTIONS OF THE SPRAY APPLIED FIREPROOFING EXTENTS AND INTUMESCENT MASTIC FIREPROOFING SCOPE REQUIRED AT THE STRUCTURAL STEEL COMPONENTS. SEE INTERIOR ELEVATIONS AND SECTIONS FOR ADDITIONAL INFORMATION.
 13. SEE FOODSERVICE AND EQUIPMENT DRAWINGS FOR ADDITIONAL INFORMATION.
 14. PROVIDE 20 GAUGE METAL STRAPPING BEHIND GWB (CONCEALED FROM VIEW) AS REQUIRED FOR MOUNTING OF THE MARKERBOARDS, TACKBOARDS, ACOUSTICAL PANELS, AND MARKER WALLS OCCURRING ON METAL STUD WALLS.
 15. PROVIDE 3/4" PLYWOOD BLOCKING (SIZES SHALL BE COORDINATED WITH TECHNOLOGY EQUIPMENT REQUIREMENTS) BEHIND GWB (CONCEALED FROM VIEW) AS REQUIRED FOR MOUNTING OF THE WALL MOUNTED PROJECTORS, INTERACTIVE FLAT PANELS DISPLAYS, AND TV MONITORS OCCURRING ON METAL STUD WALLS.
 16. PROVIDE WOOD BLOCKING BEHIND GWB (CONCEALED FROM VIEW) AS REQUIRED FOR MOUNTING OF HANDRAILS, TOILET ACCESSORIES AND TOILETSHOWER PARTITIONS, AND DIVIDER CURTAIN TRACKS OCCURRING ON METAL STUD WALLS AND CEILINGS.
 17. ALL DIMENSIONS AT METAL STUD PARTITIONS ARE TO THE FACE OF THE STUD UNLESS NOTED AS "CLEAR".
 18. AT WALL LOCATIONS WHERE PARTITIONS WITH MULTIPLE LAYERS OF 5/8" GWB TRANSITION TO THE PARTITION WITH SINGLE LAYER OF 5/8" GWB, ALIGN THE FACES OF THE FINISH WALL SURFACES. STUD FRAMING LOCATIONS SHALL BE ADJUSTED ACCORDINGLY. REFER TO THE PLAN DRAWINGS FOR PARTITION TYPES DESIGNATIONS.
- NOTE A:** AT METAL STUD PARTITIONS WITHIN THE SPACE PROVIDE ABUSE RESISTANT GYPSUM BOARD (ARGB) TO 8'-0" A.F.F. REFER TO PARTITION TYPES FOR WALL CONSTRUCTION REQUIREMENTS.


© COPYRIGHT 2022 DRUMMEY ROSANE ANDERSON, INC.

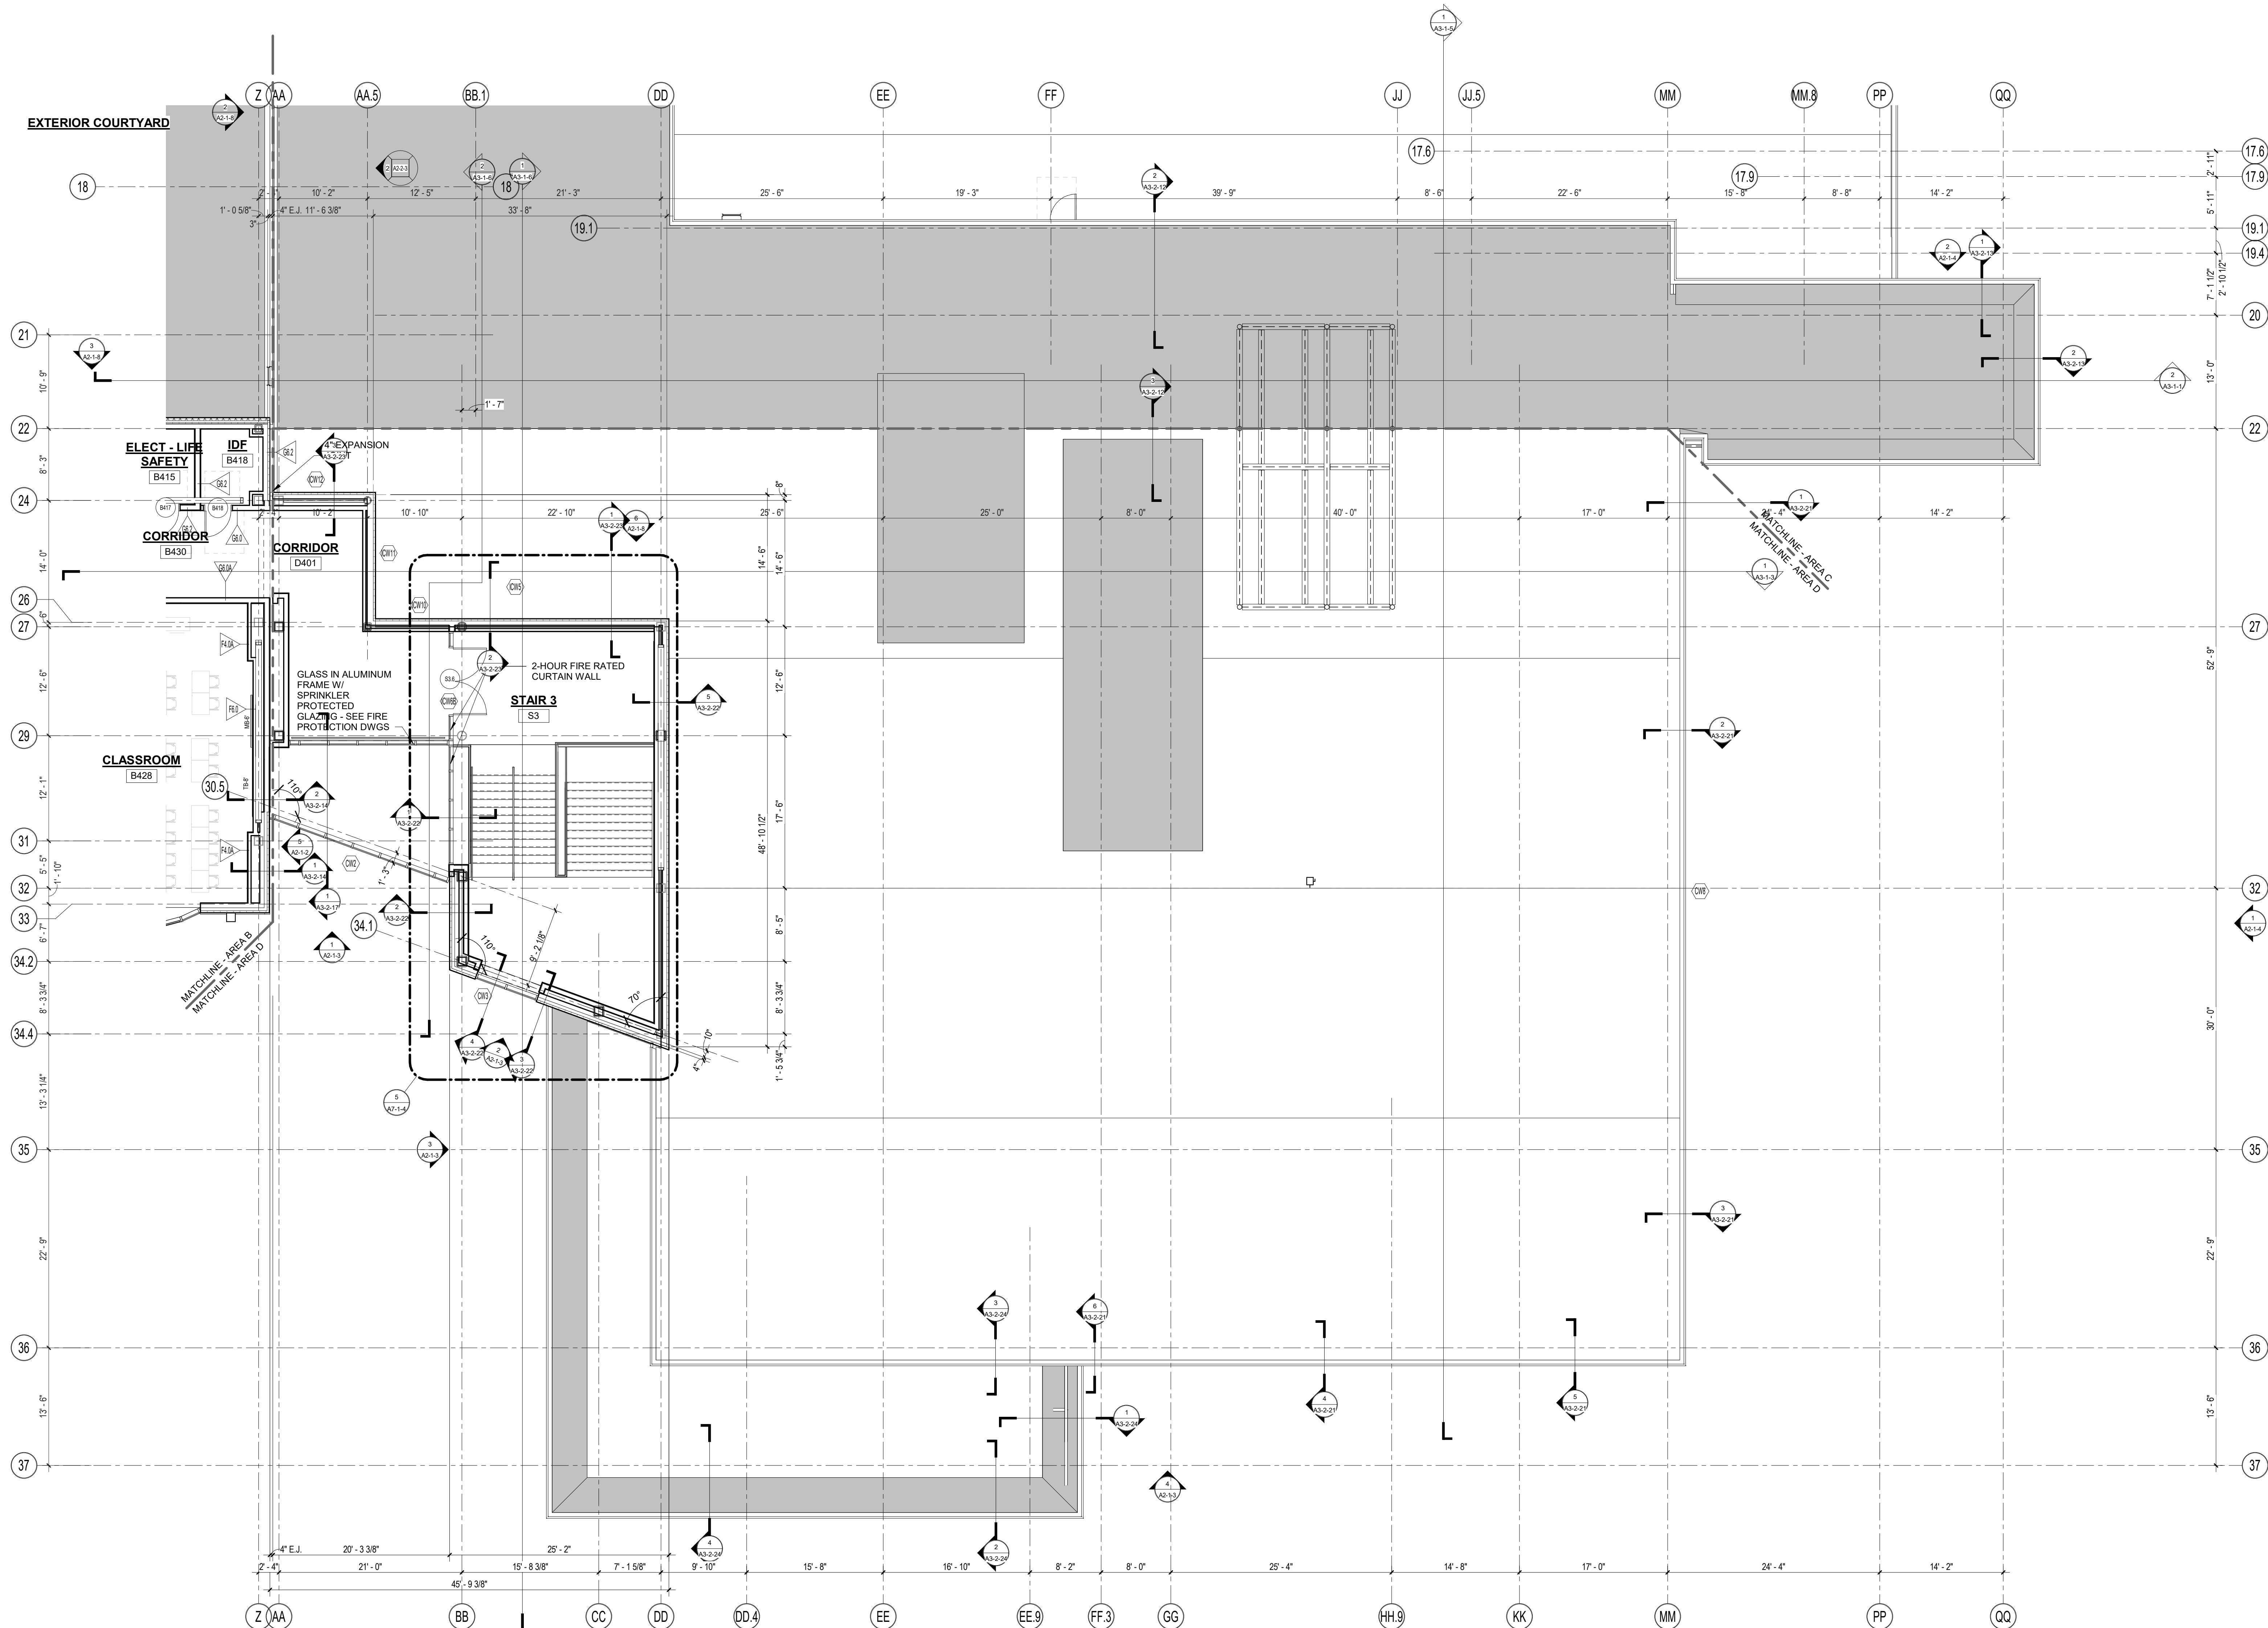

1 FOURTH FLOOR PLAN - AREA D
1/8" = 1'-0"

MSBA 60% CD
SUBMISSION



January 13th, 2023

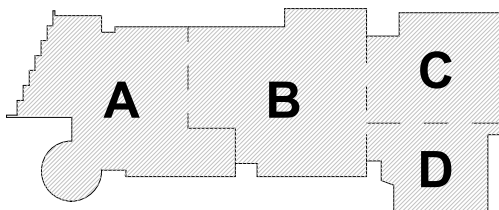

KEY PLAN

PROJECT NORTH

MAGNETIC NORTH

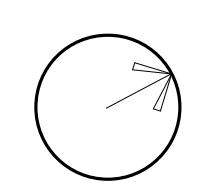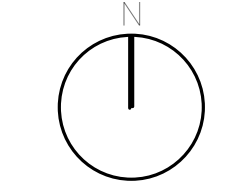

**FOURTH FLOOR
PLAN - AREA D**

Scale: 1/8" = 1'-0"

Job No.: 20202

Drawn By: DRA

Date: January 13th, 2023

Volume 3 of 4

A1-1-4D

DRA

Drumme Rosane Anderson, Inc.
225 Oakland Road
Studio 205
South Windsor, CT 06074
Tel: 878.96.1000
www.dra.com

260 Charles Street
Studio 300
Waltham, MA 02453
Tel: 617.96.1000
www.dra.com

Planning | Architecture | Interior Design

Northeast Metropolitan Regional Vocational High School

100 Hemlock Road,
Wakefield, MA 01880

ROOF LEGEND

ROOF SYSTEM A:
ROOF INSULATION OVER
PITCHED METAL
DECKING - SEE
A-23.2

ROOF DRAIN &
SUMP - TYPICAL

THEORETICAL
VALLEY LINE (TYP.)

ROOF SYSTEM B:
TAPERED ROOF
INSULATION OVER
METAL DECKING -
SEE B-23.2

ROOF DRAIN &
SUMP - TYPICAL

WALKABLE ROOF:
RUBBER ROOF TOP
TYPERS OVER ROOF
MEMBRANE

TAPERED INSULATION,
CRICKET,
SINGLE PLY MEMBRANE
ROOF OVER COVER
BOARD TAPERED ROOF
SYSTEM A (COVER
BOARD OMITTED) - MIN.
1/2" PER FOOT SLOPE

PRE-VEGETATED ROOF
GARDEN SYSTEM

FUTURE PHOTOVOLTAIC
AREAS

H.P.
HIGH POINT OF PITCHED
METAL DECK - SEE WALL
SECTIONS FOR B.O.
DECK ELEVATIONS

(7' 1/4")
ELEVATION OF PITCHED
STEEL RELATIVE TO
ADJACENT HIGH POINT

4' 1/2"
THICKNESS OF
TAPERED INSULATION
OVER ROOF DECK

© COPYRIGHT 2022 DRUMME ROSANE ANDERSON, INC.

MSBA 60% CD
SUBMISSION


January 13th, 2023

A B C
D

KEY PLAN

PROJECT NORTH

MAGNETIC NORTH

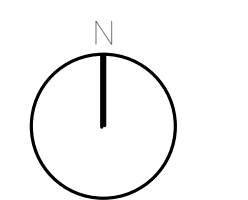

ROOF PLAN - AREA A

Scale: 1/8" = 1'-0"


Job No.: 20202

Drawn By: DRA

Date: January 13th, 2023

Volume 3 of 4

A1-2-1A





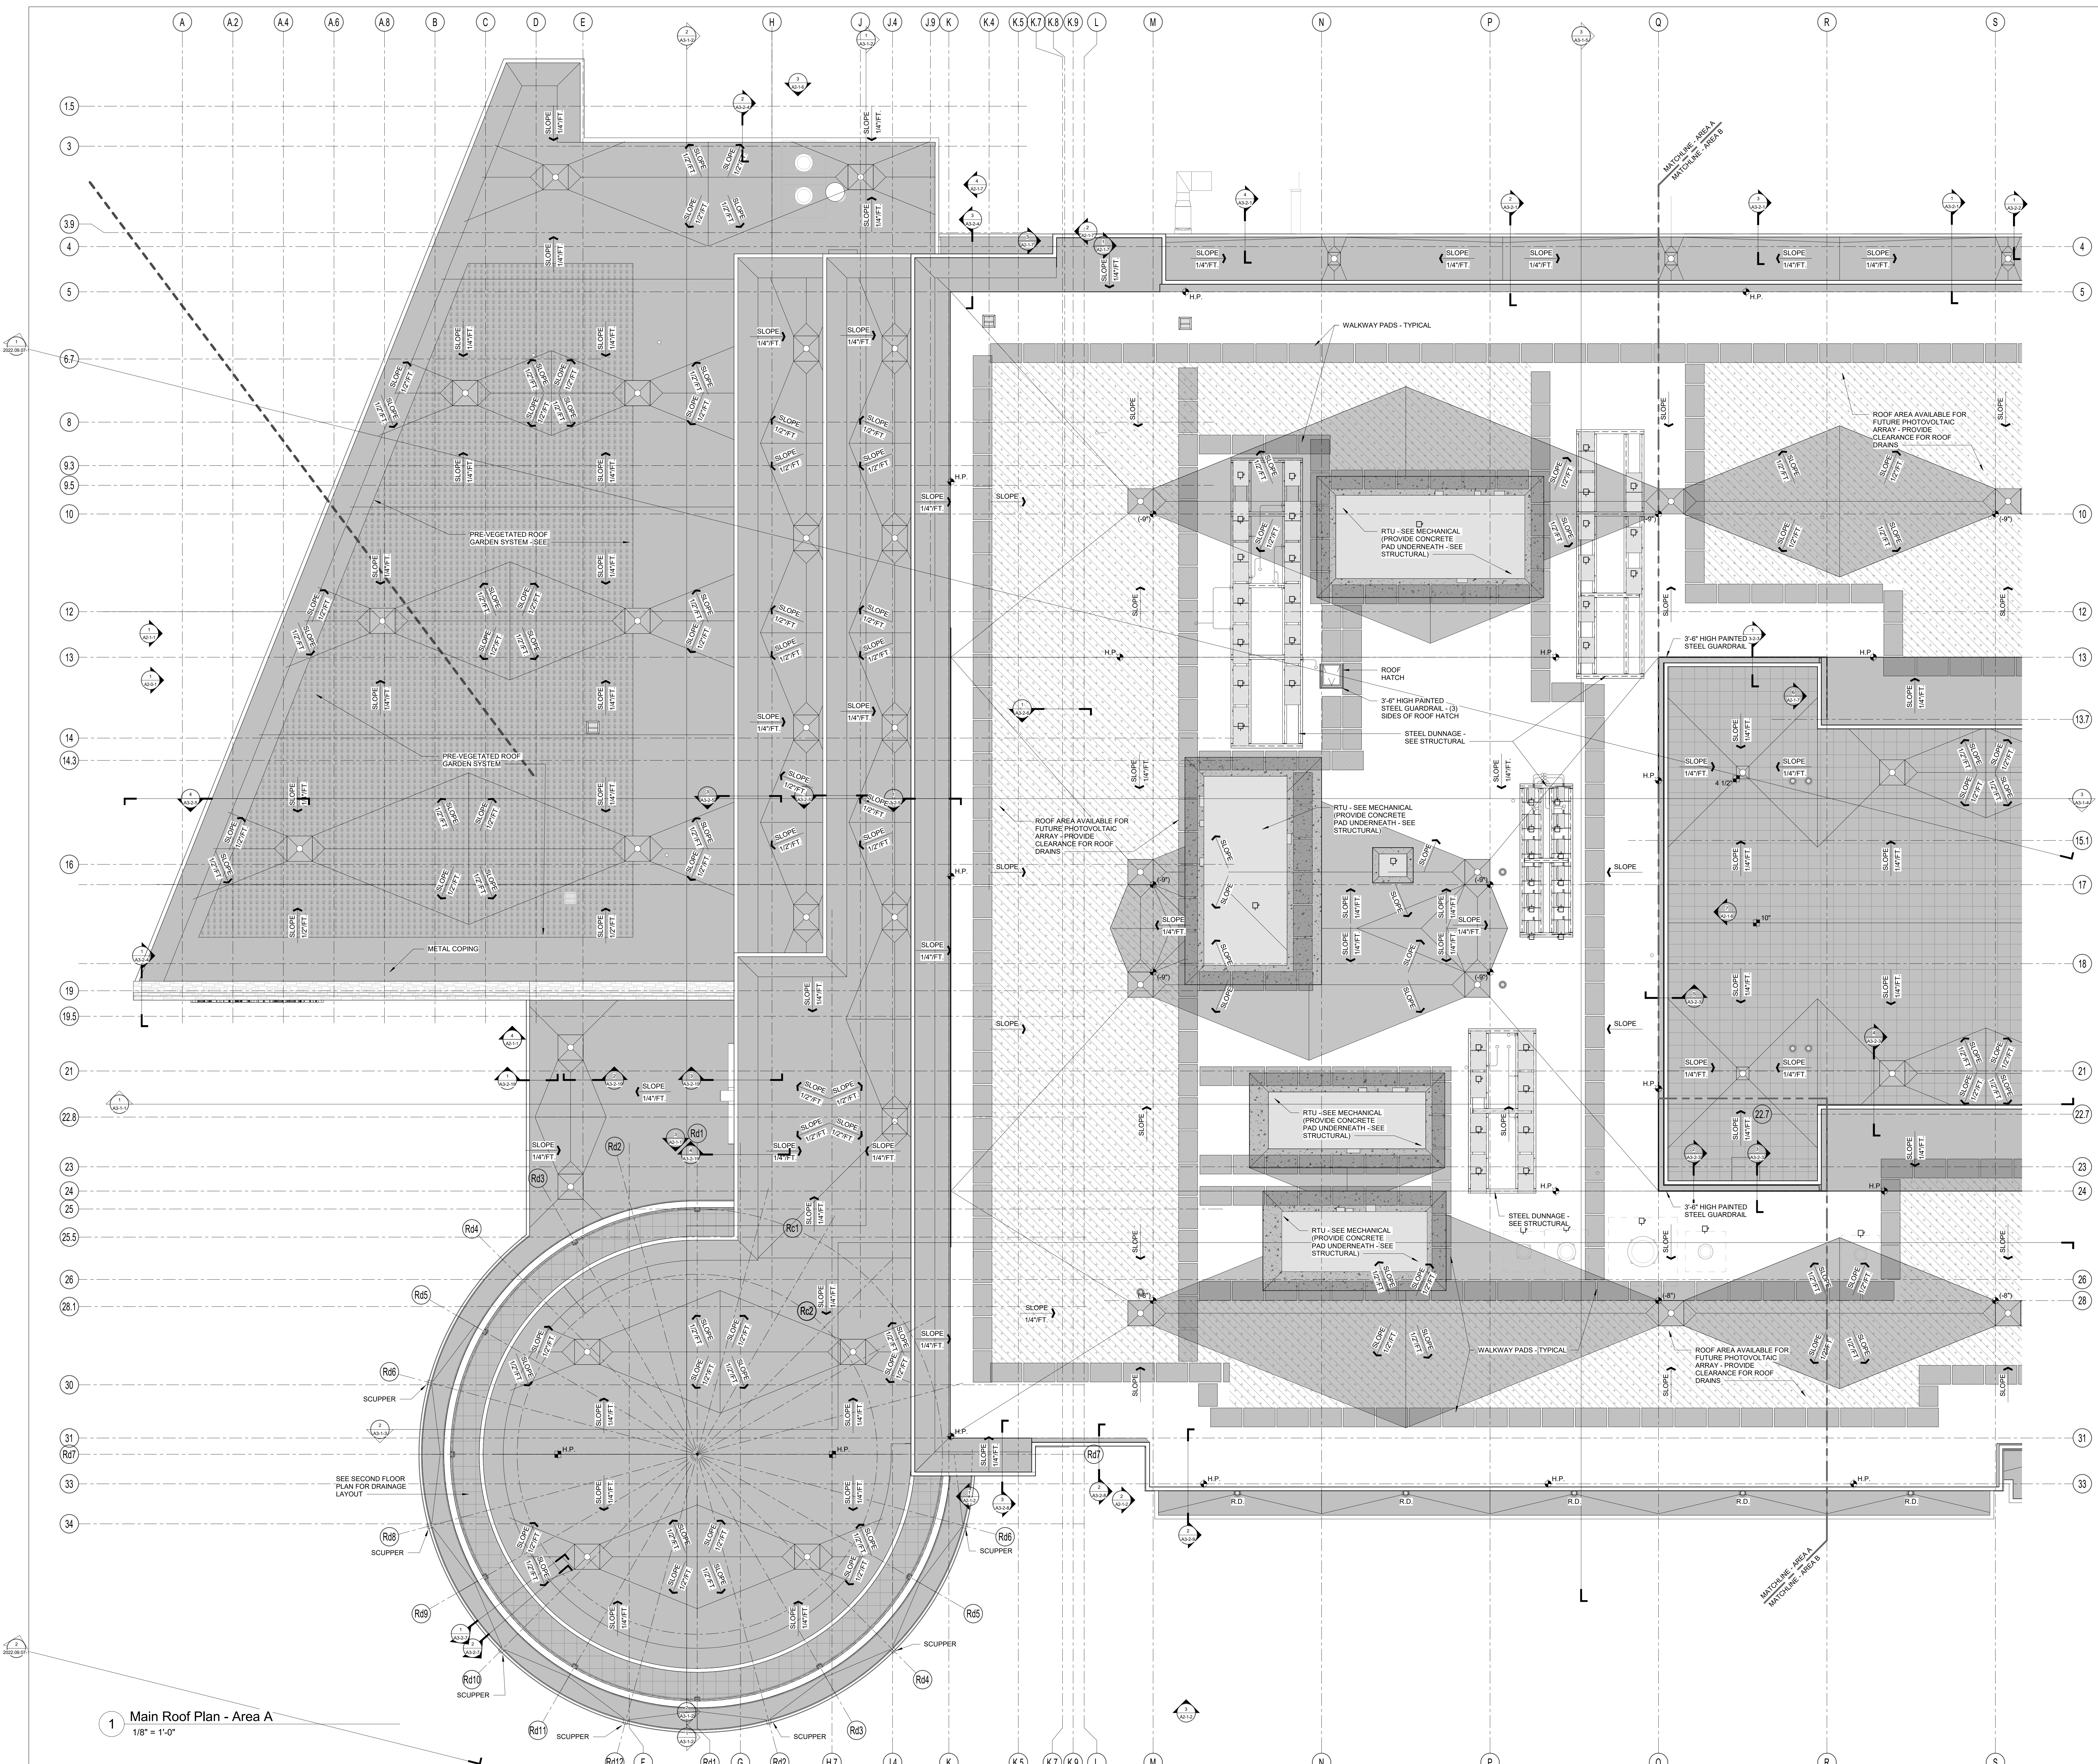


1 Main Roof Plan - Area A
1/8" = 1'-0"

100 Hemlock Road,
Wakefield, MA 01880

ROOF LEGEND


ROOF LEGEND

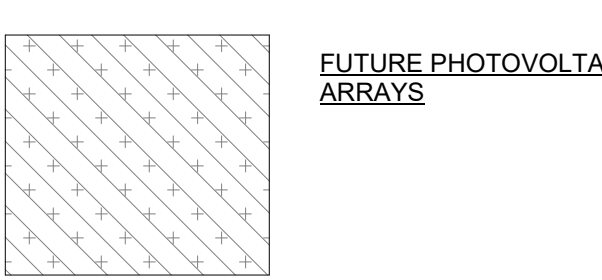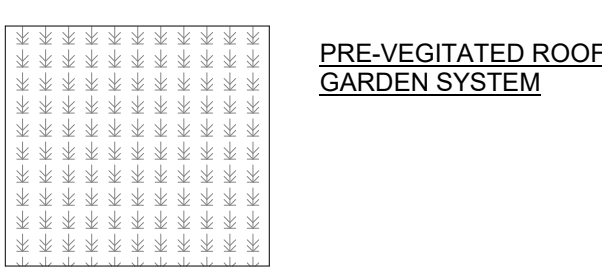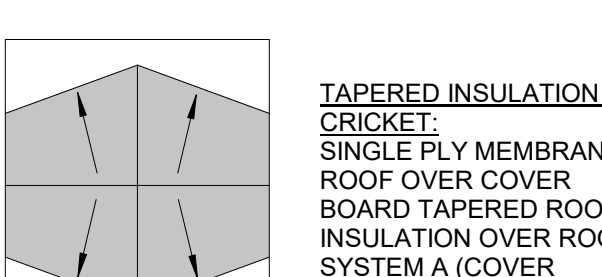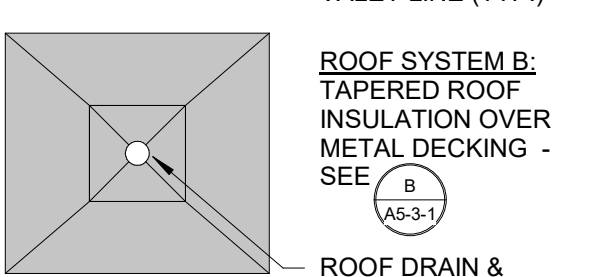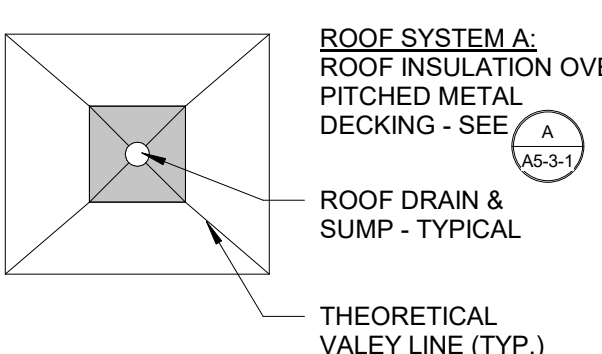

	H.P.	HIGH POINT OF PITCHED METAL DECK - SEE W/ALL SECTIONS FOR B.O. DECK ELEVATIONS
	(-7 1/4")	ELEVATION OF PITCHED STEEL RELATIVE TO ADJACENT HIGH POINT
	4 1/2"	THICKNESS OF TAPERED INSULATION


MSBA 60% CD
SUBMISSION

January 13th, 2023

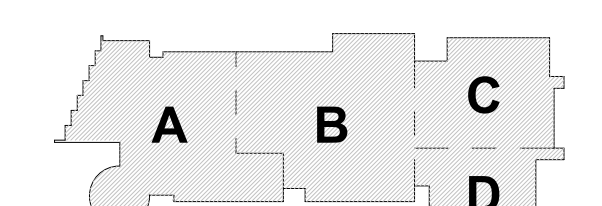

ACKNOWLEDGMENTS

PROJECT NORTH	MAGNETIC NORTH
---------------	----------------

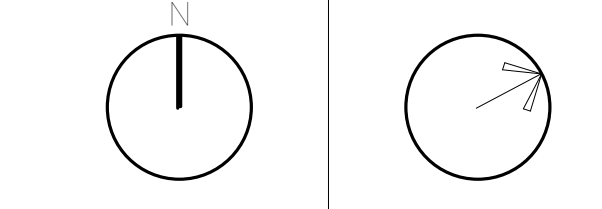

**ROOF PLAN -
AREA B**

Scale: $1/8" = 1'-0"$


Job No.: 20202

Drawn By: DRA

Date: January 13

A1-2-1B

Volume 3 of 4

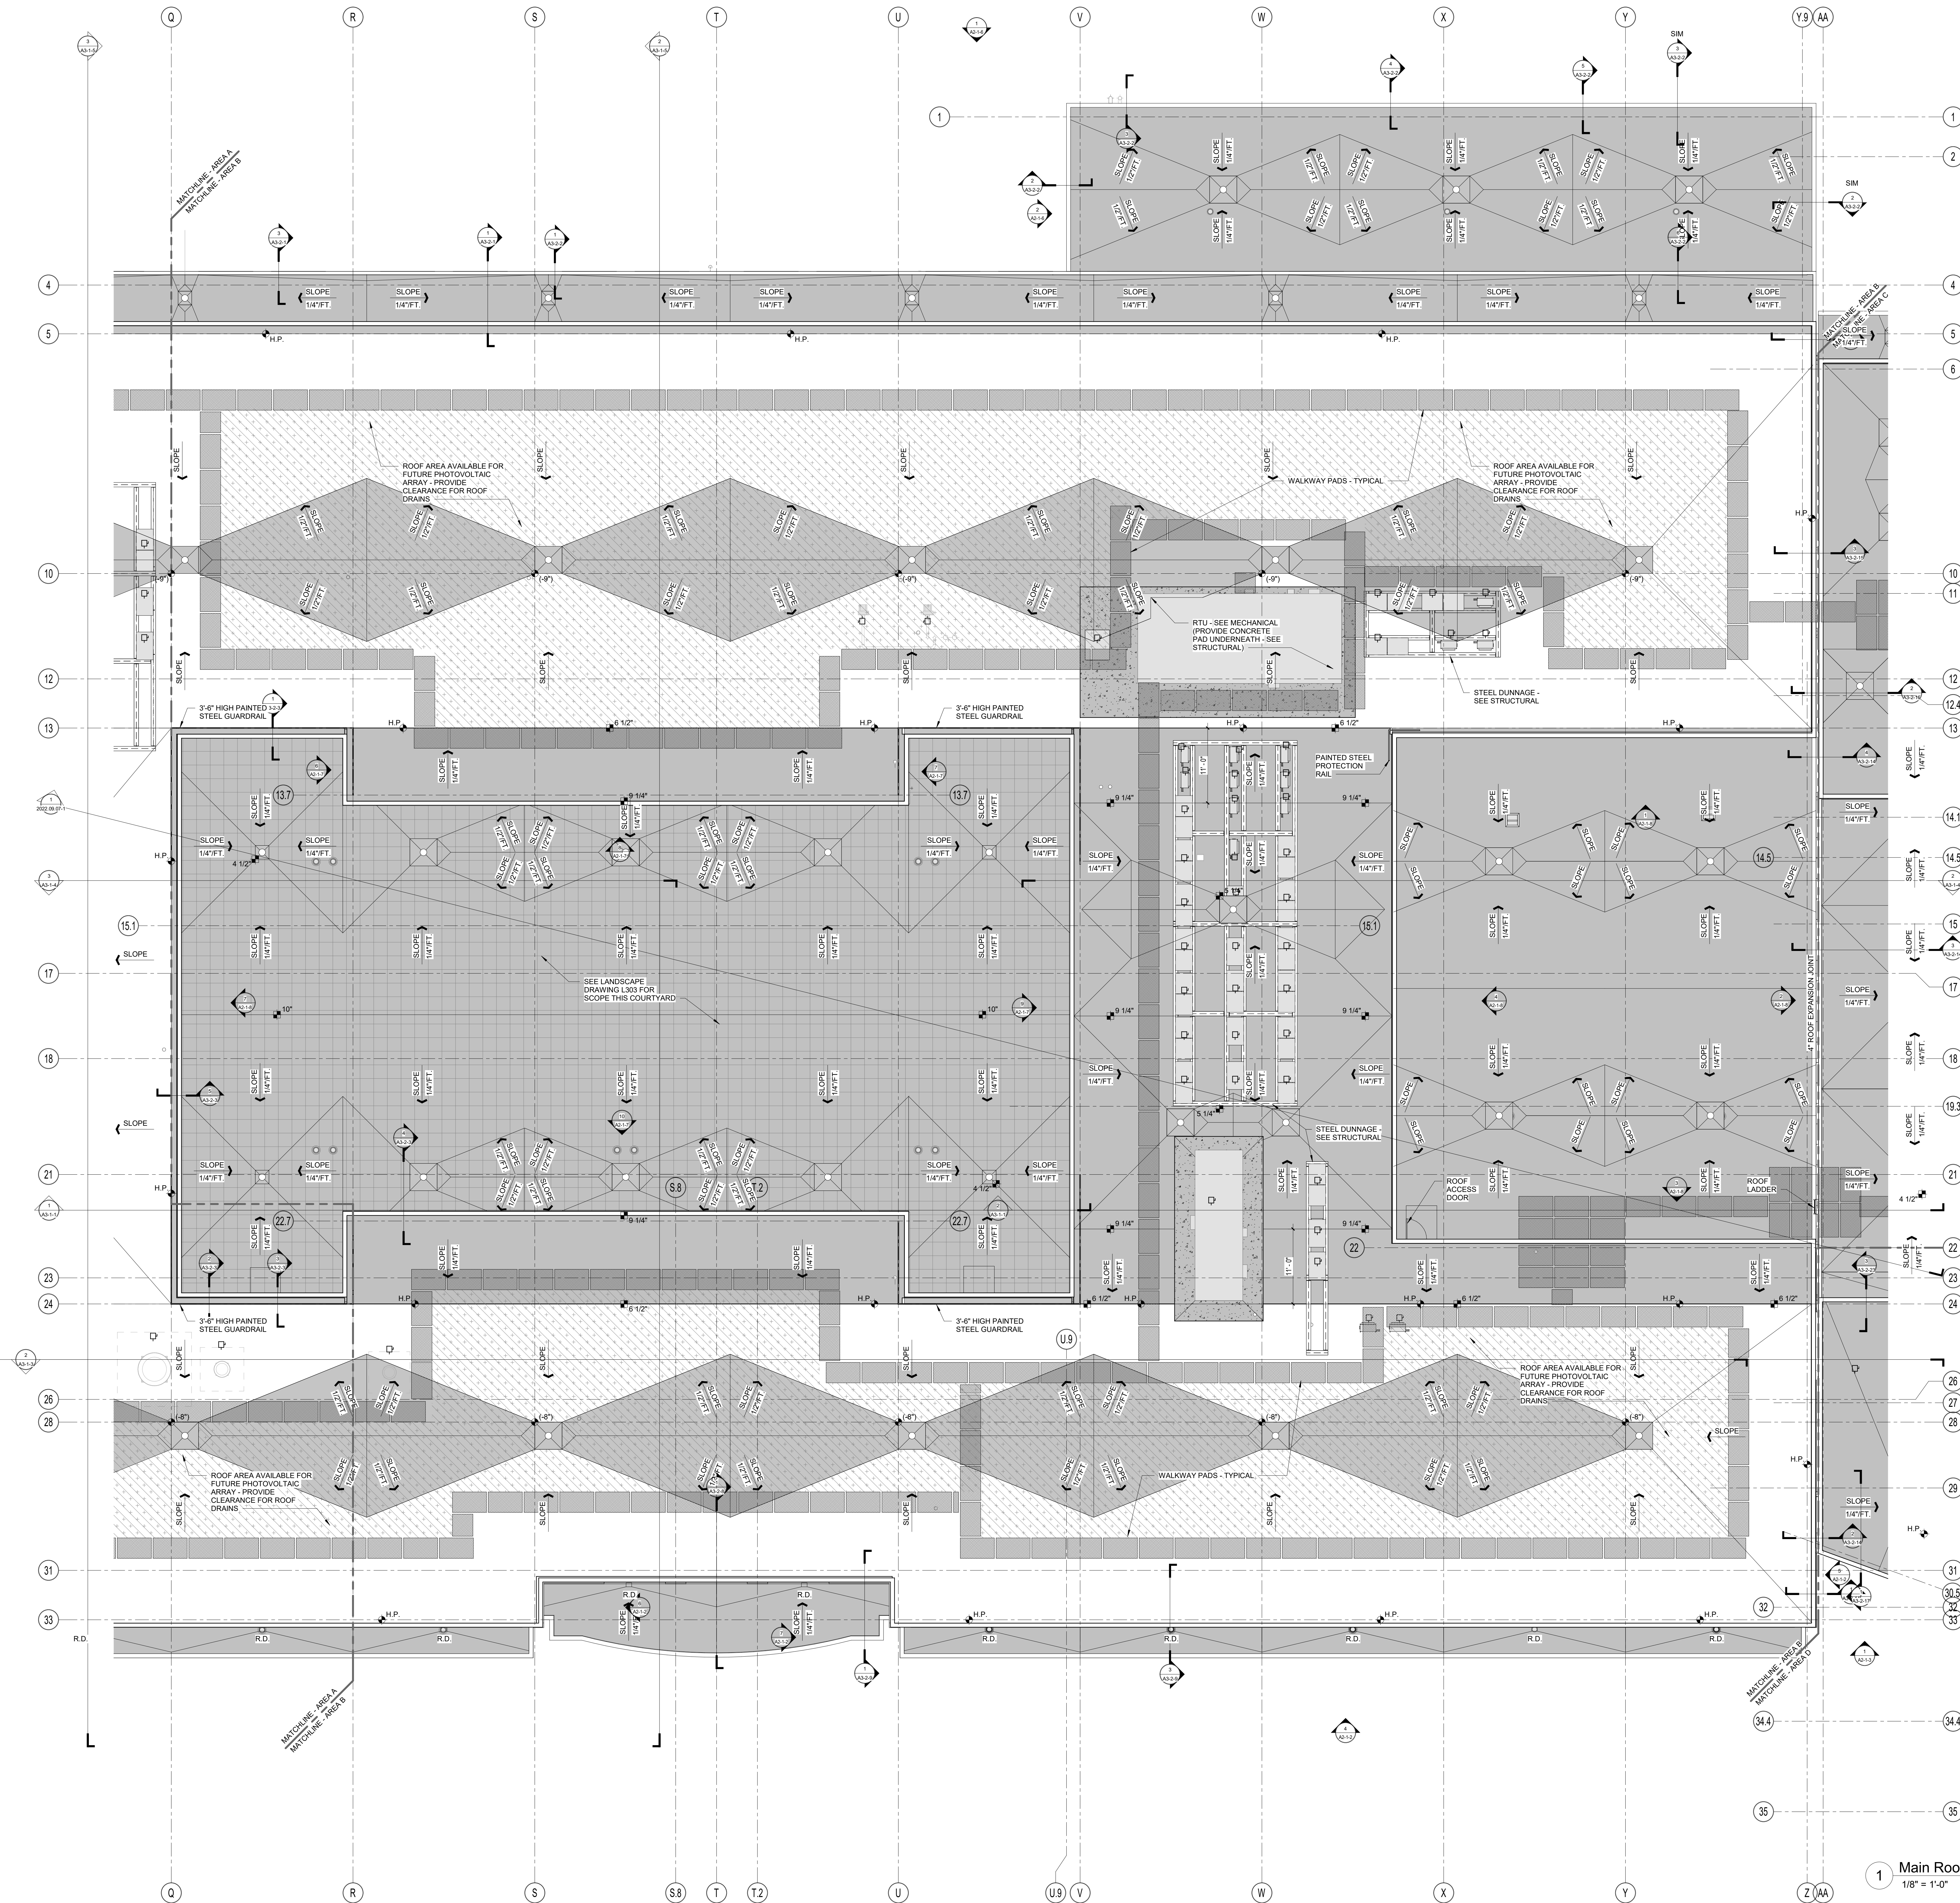

1 Main Roof Plan - Area E
1/8" = 1'-0"

DRA

Drumme Rosane Anderson, Inc.
225 Oakland Road
Studio 205
South Windsor, CT
06074
Tel: 878.66.1000
www.drainc.com







260 Charles Street
Studio 300
Waltham, MA
02453
Tel: 878.66.1000
www.drainc.com

Planning | Architecture | Interior Design

**Northeast
Metropolitan
Regional
Vocational High
School**

100 Hemlock Road,
Wakefield, MA 01880


ROOF LEGEND

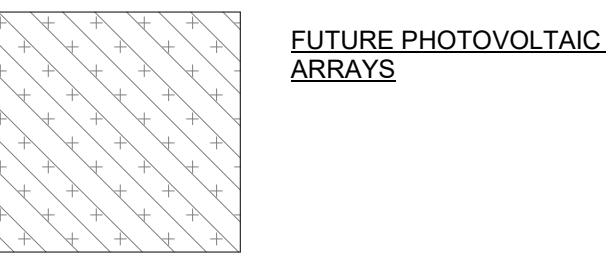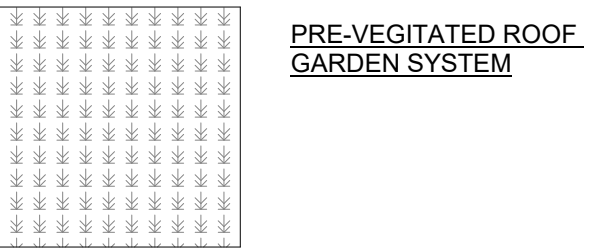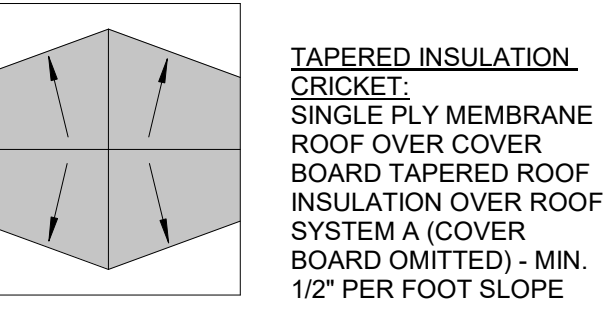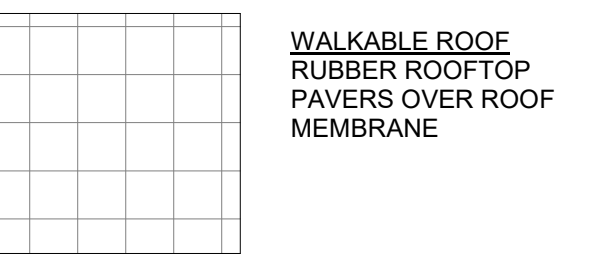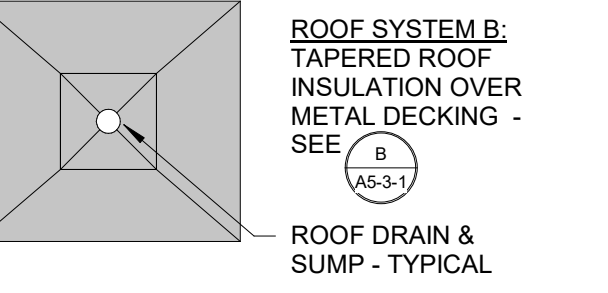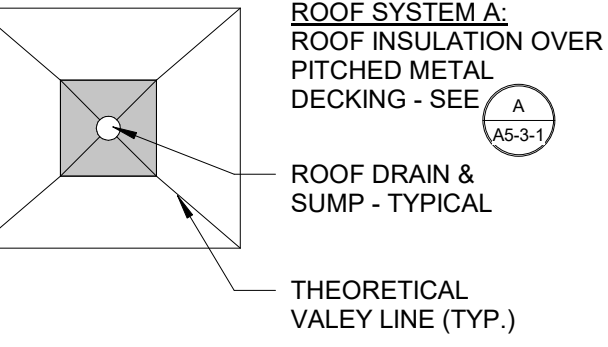

H.P.
ELEVATION OF PITCHED STEEL RELATIVE TO ADJACENT HIGH POINT
THICKNESS OF TAPERED INSULATION OVER ROOF DECK


MSBA 60% CD
SUBMISSION

January 13th, 2023

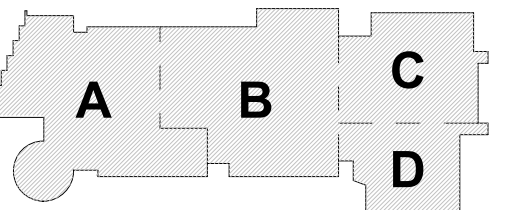

KEY PLAN


PROJECT NORTH
MAGNETIC NORTH

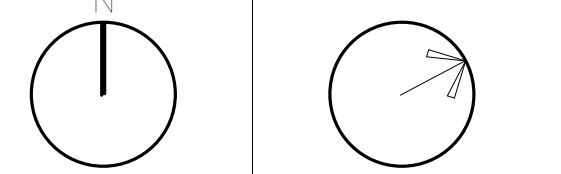

**ROOF PLAN -
AREA C**








Scale: 1/8" = 1'-0"
Job No.: 20202
Drawn By: DRA
Date: January 13th, 2023
Volume 3 of 4

A1-2-1C

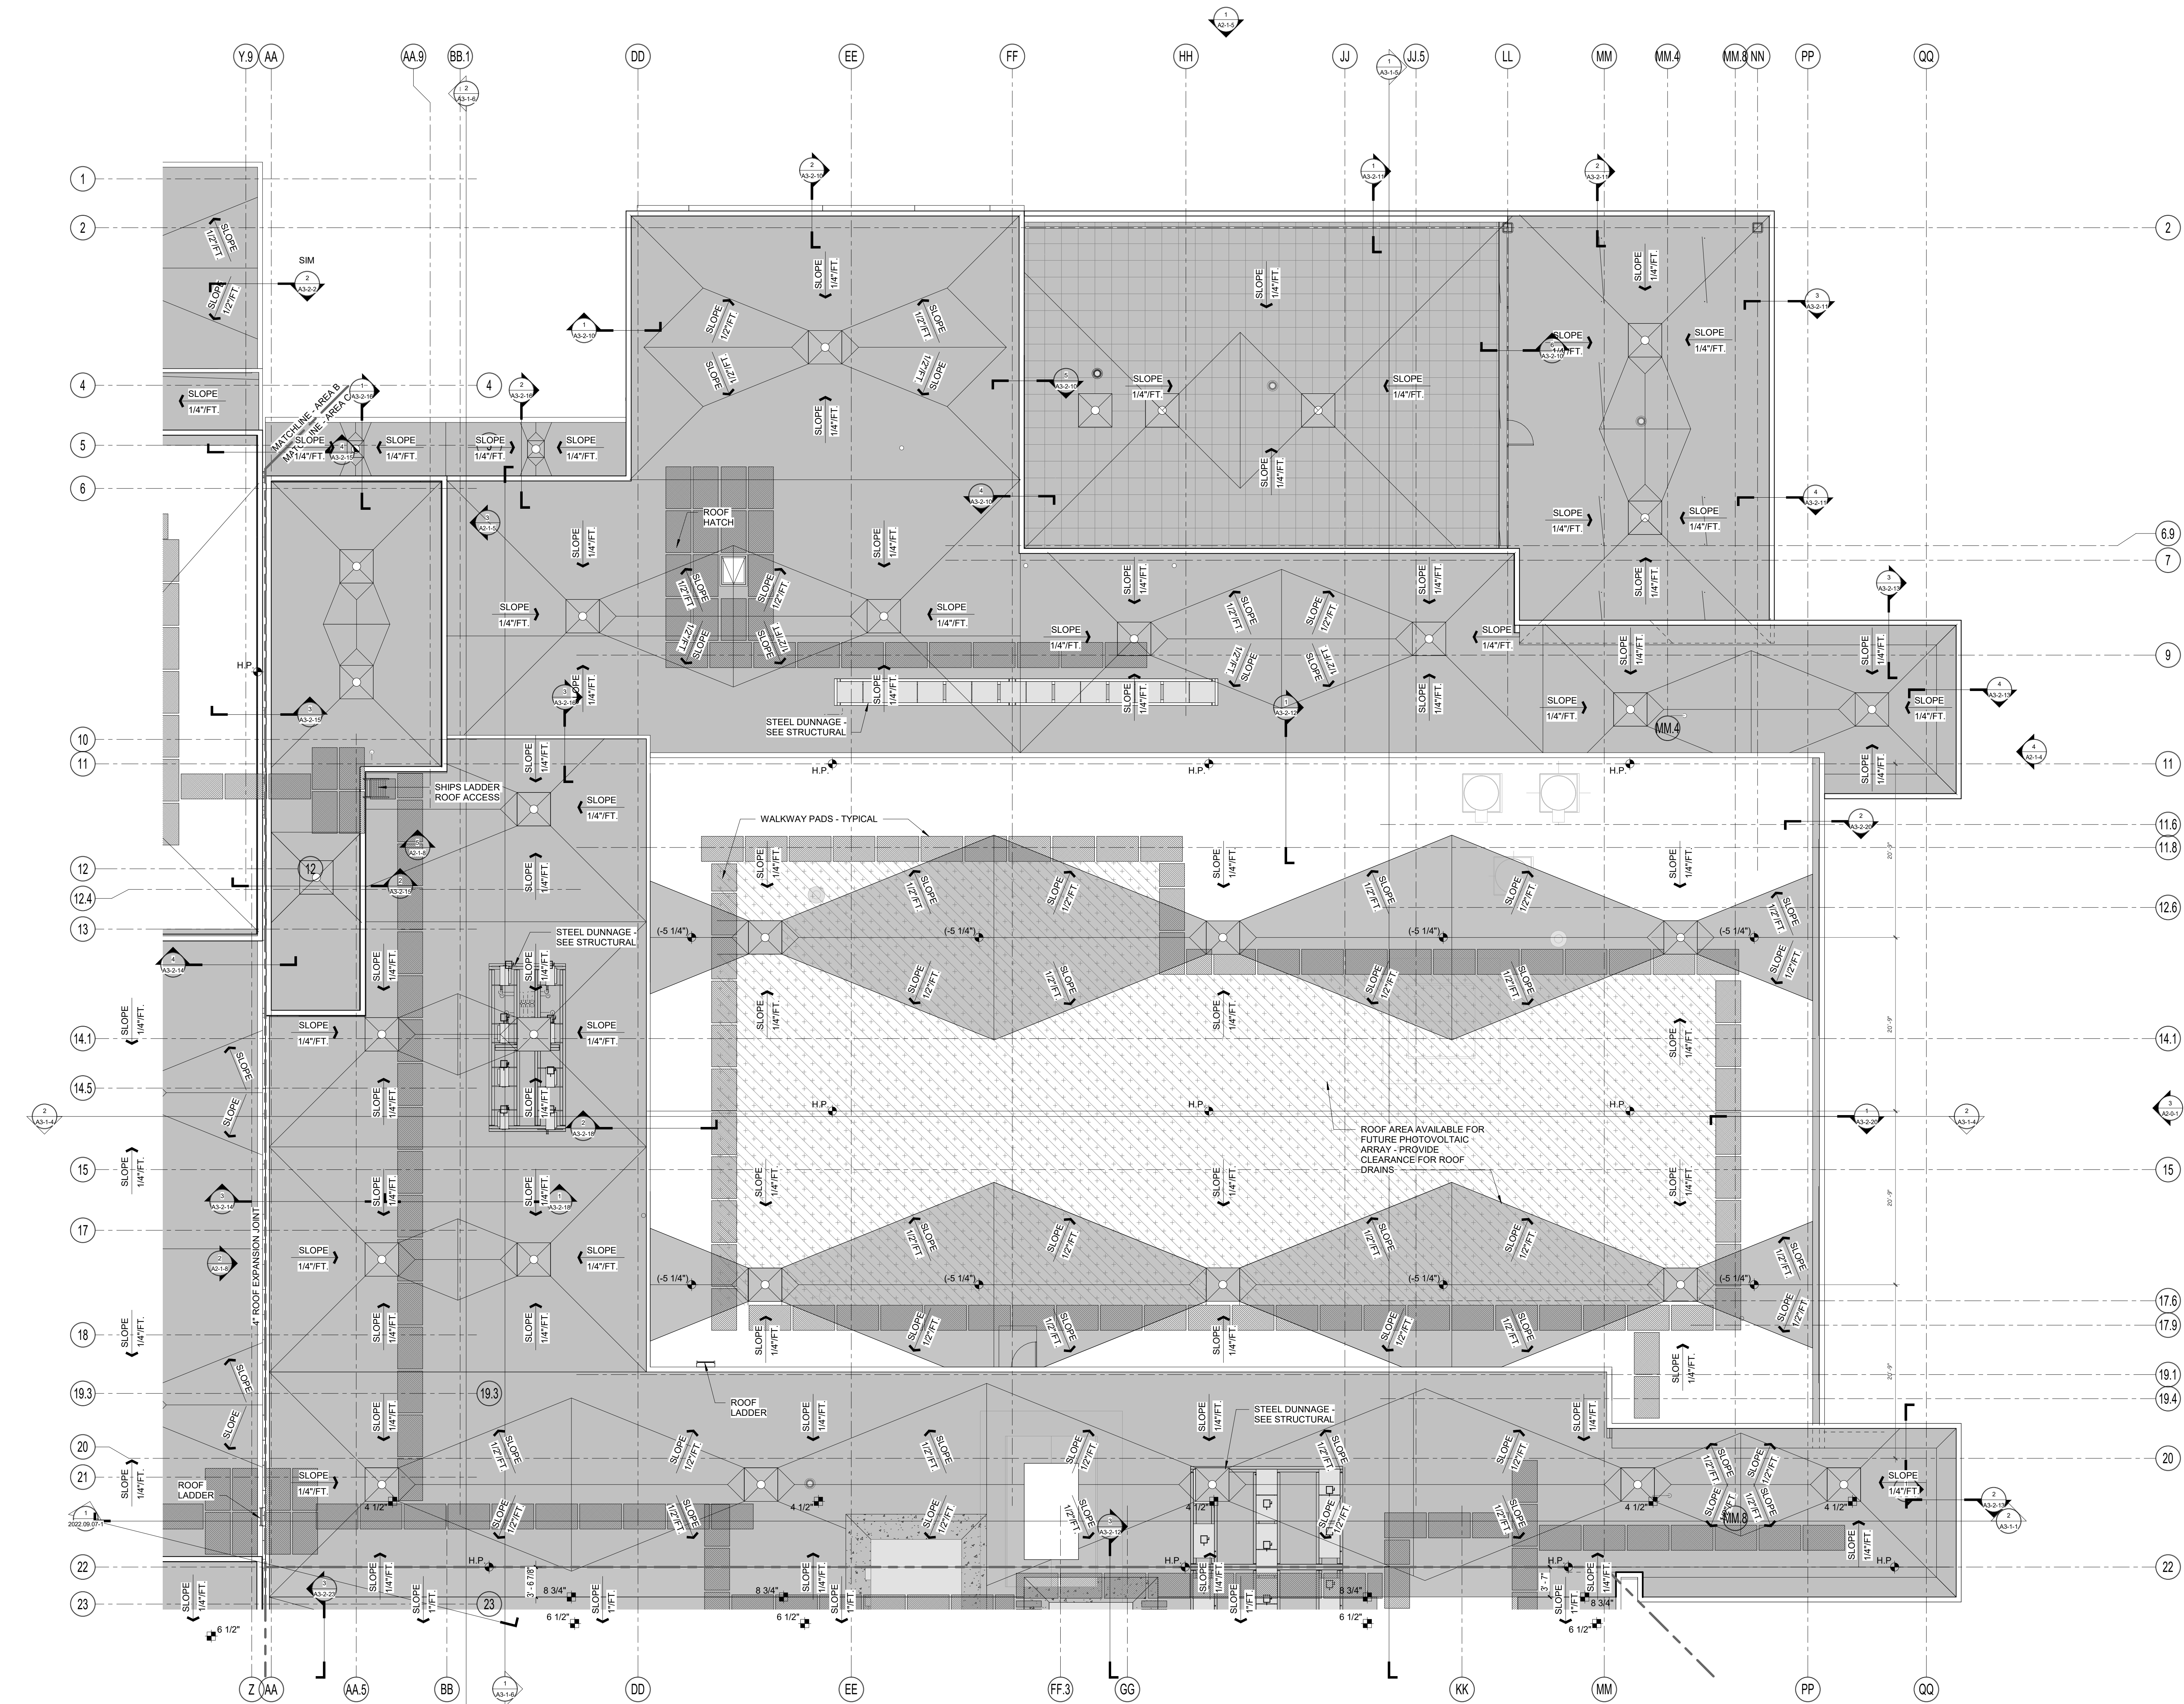



1 Main Roof Plan - Area C
1/8" = 1'-0"

ROOF LEGEND

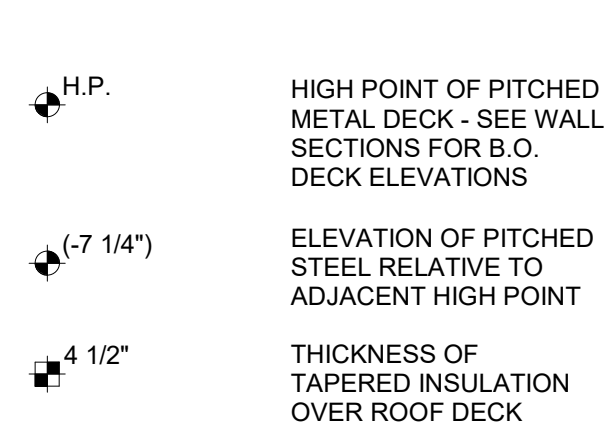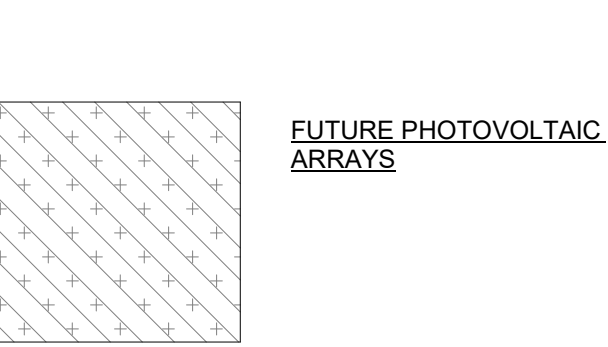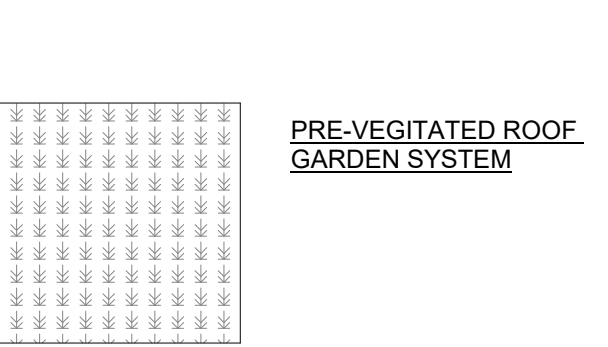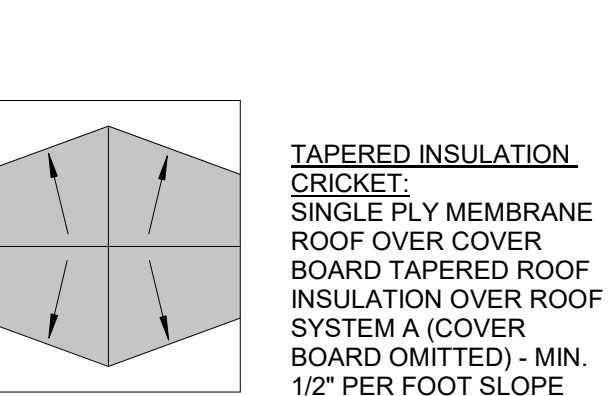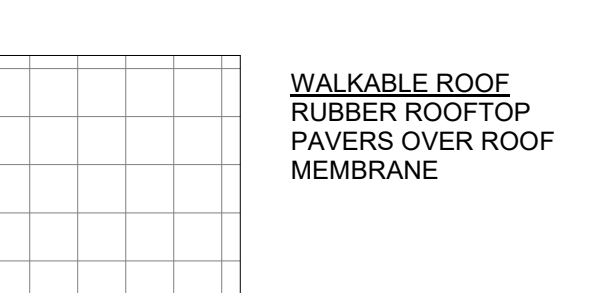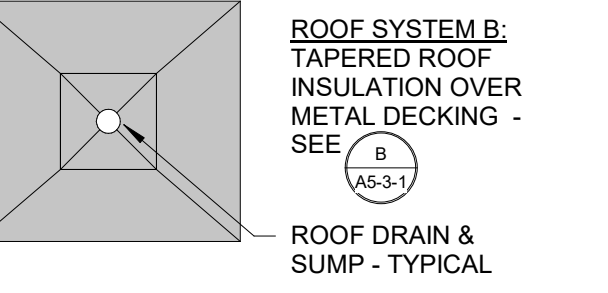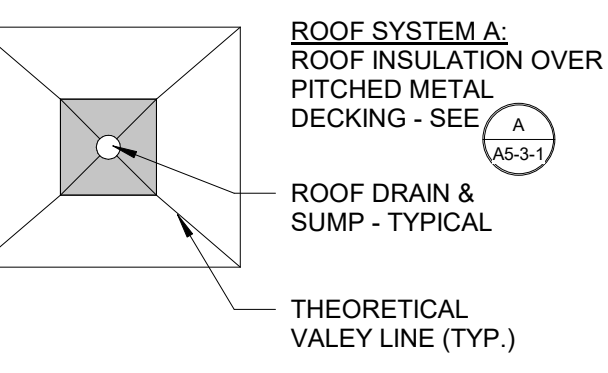




MSBA 60% CD
SUBMISSION

January 13th, 2023

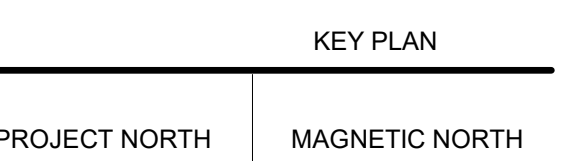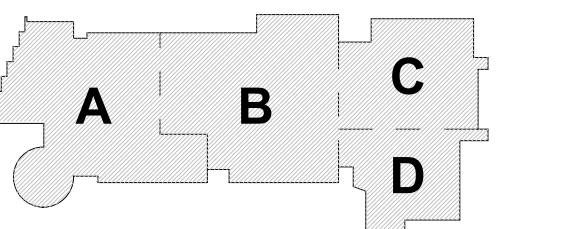

**ROOF PLAN -
AREA D**

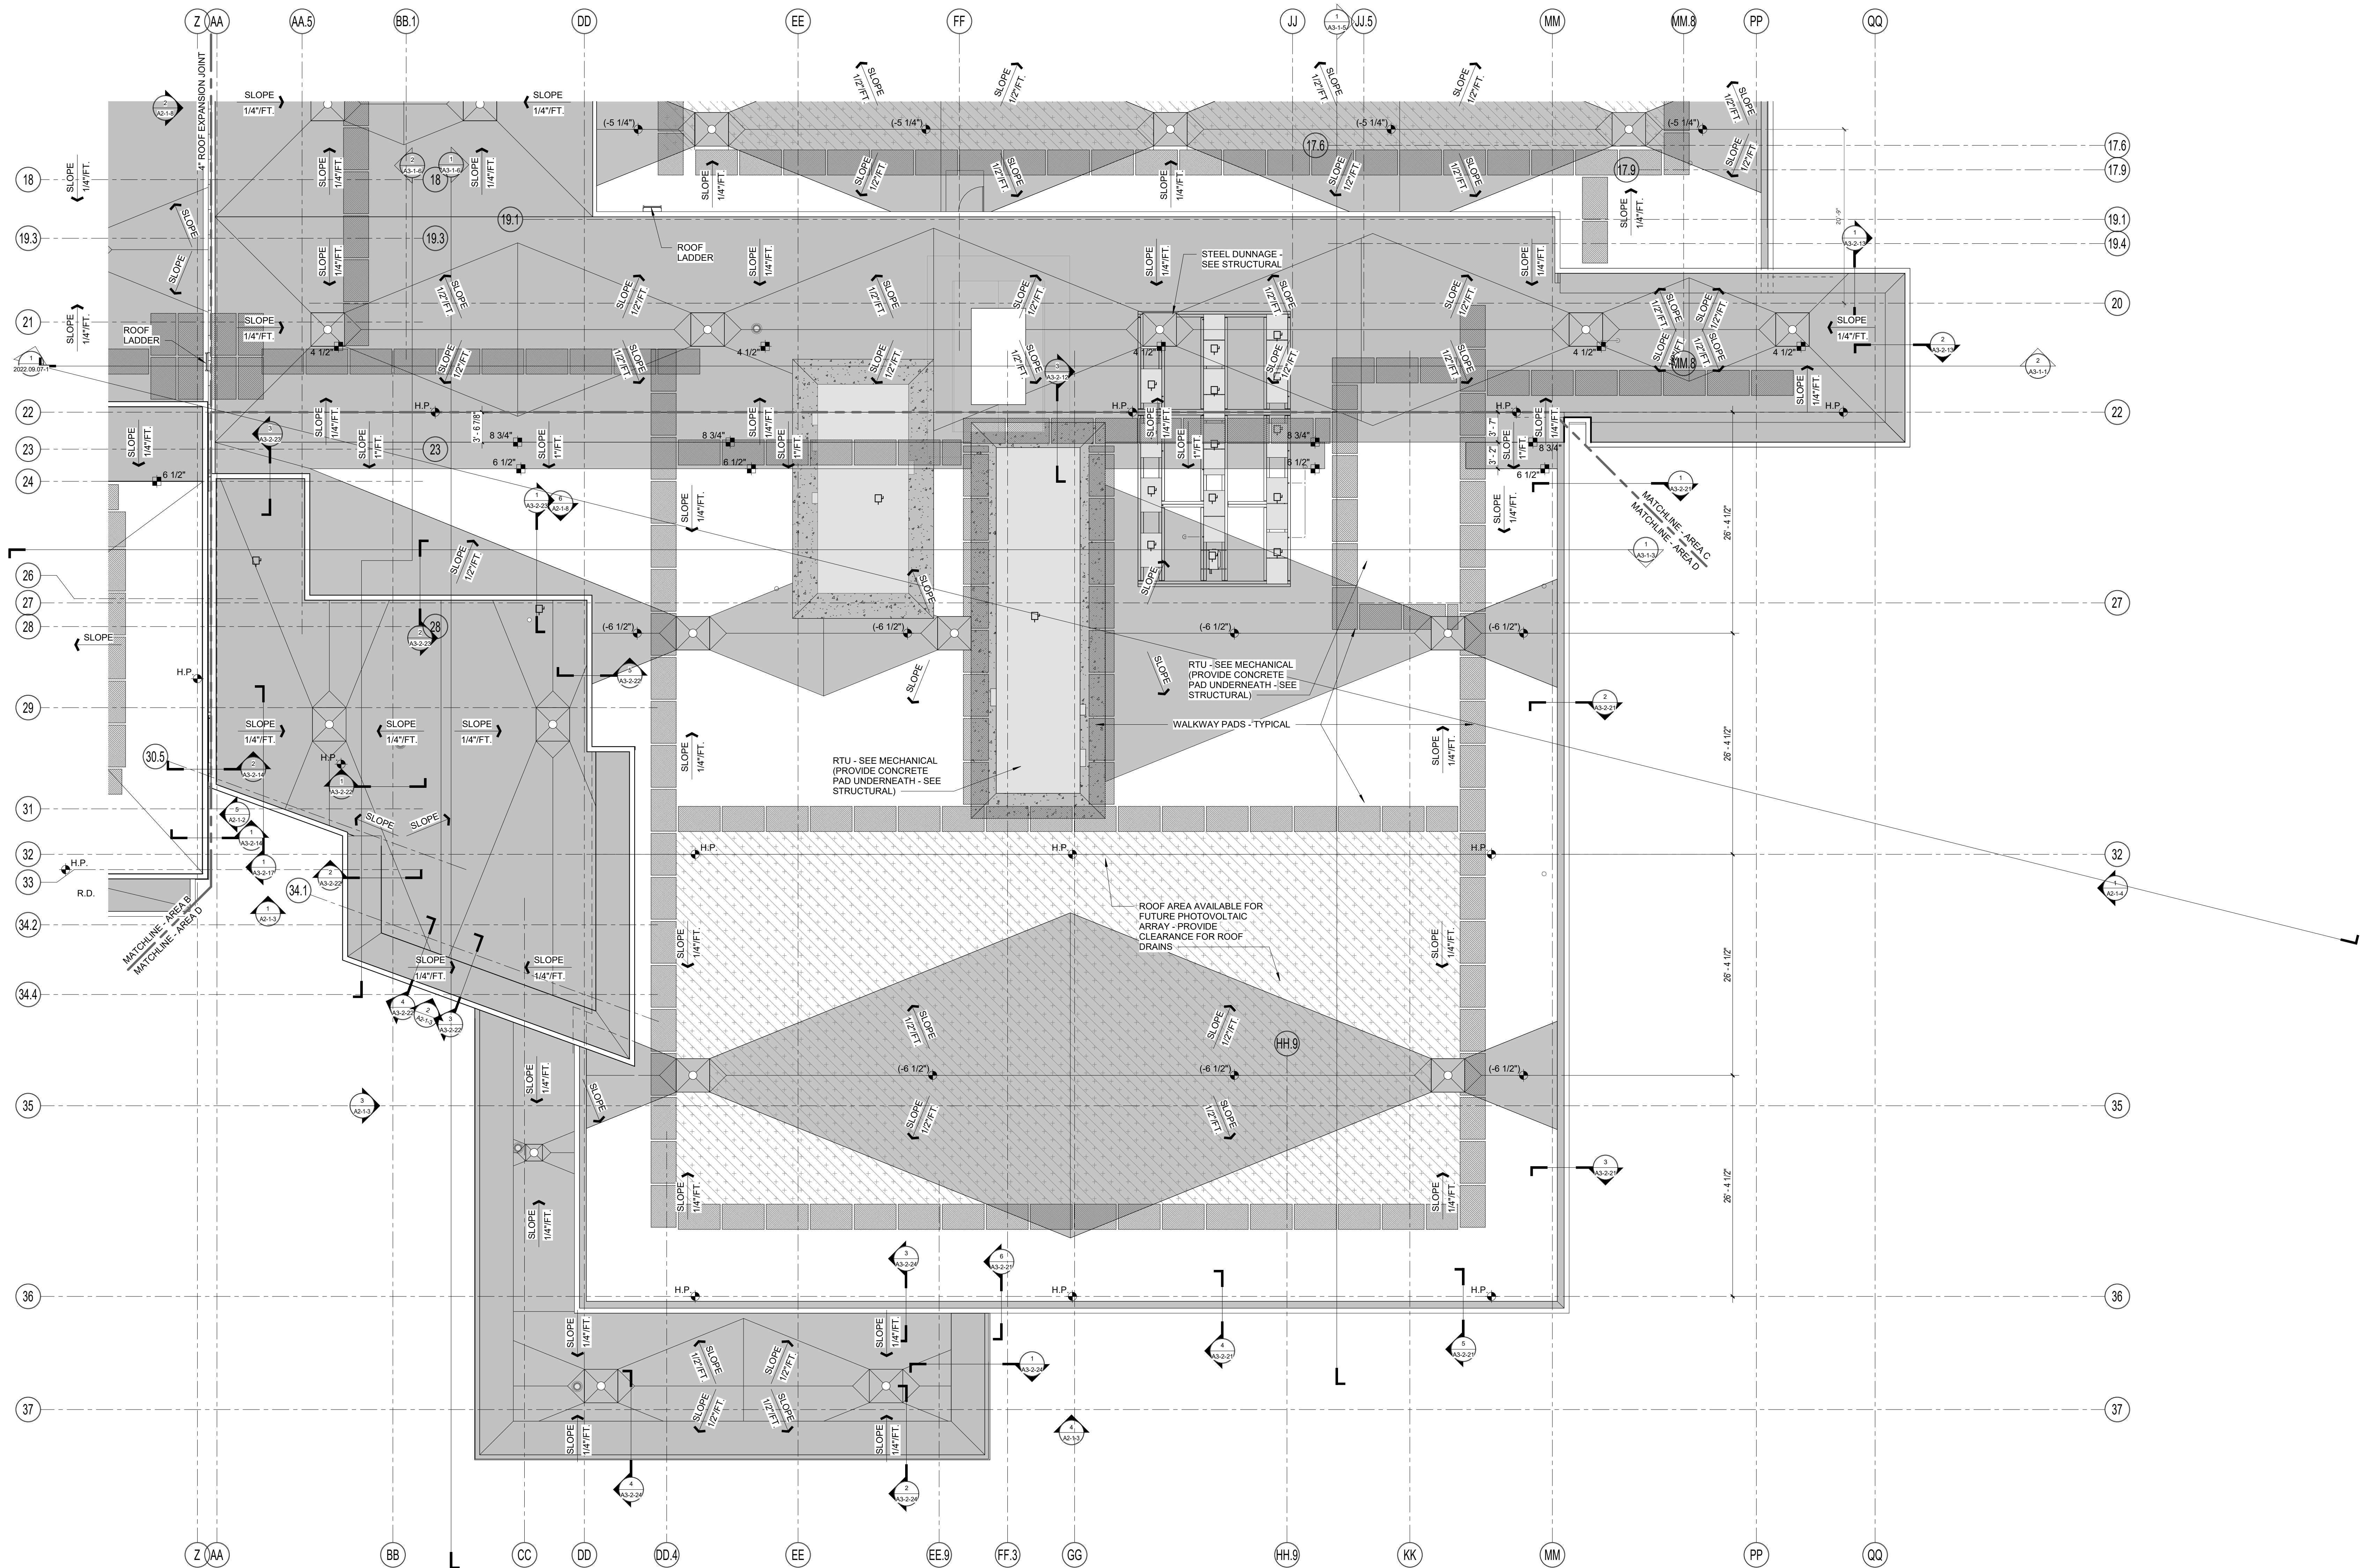


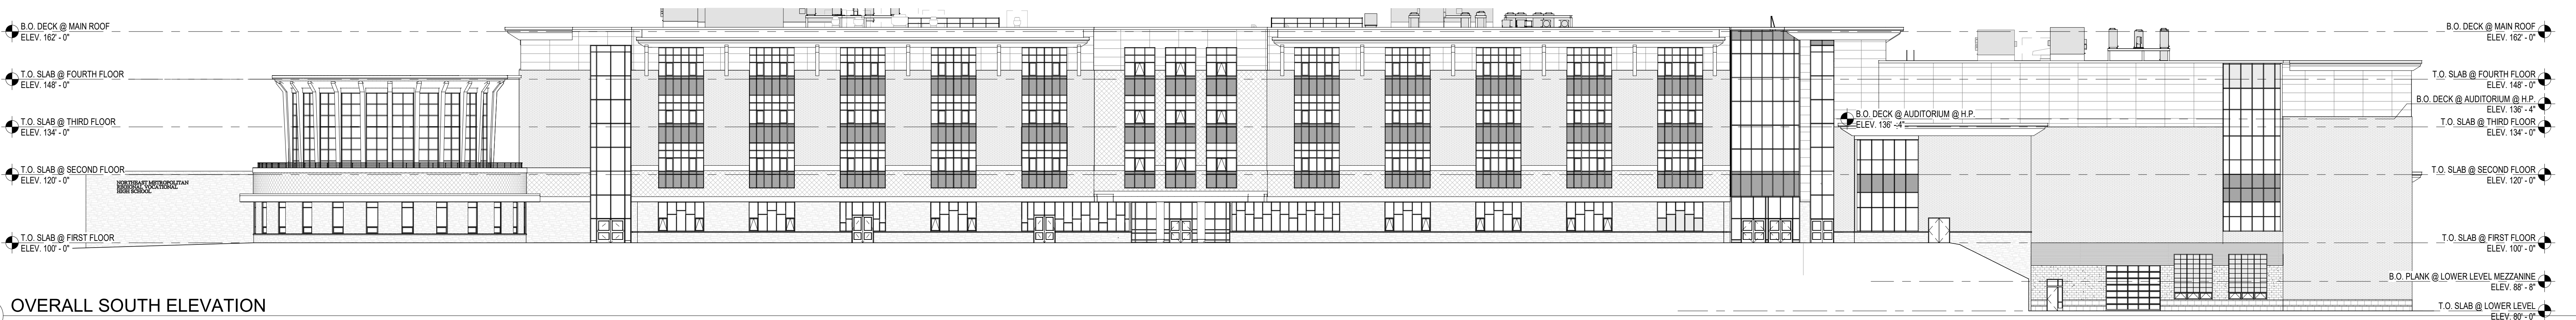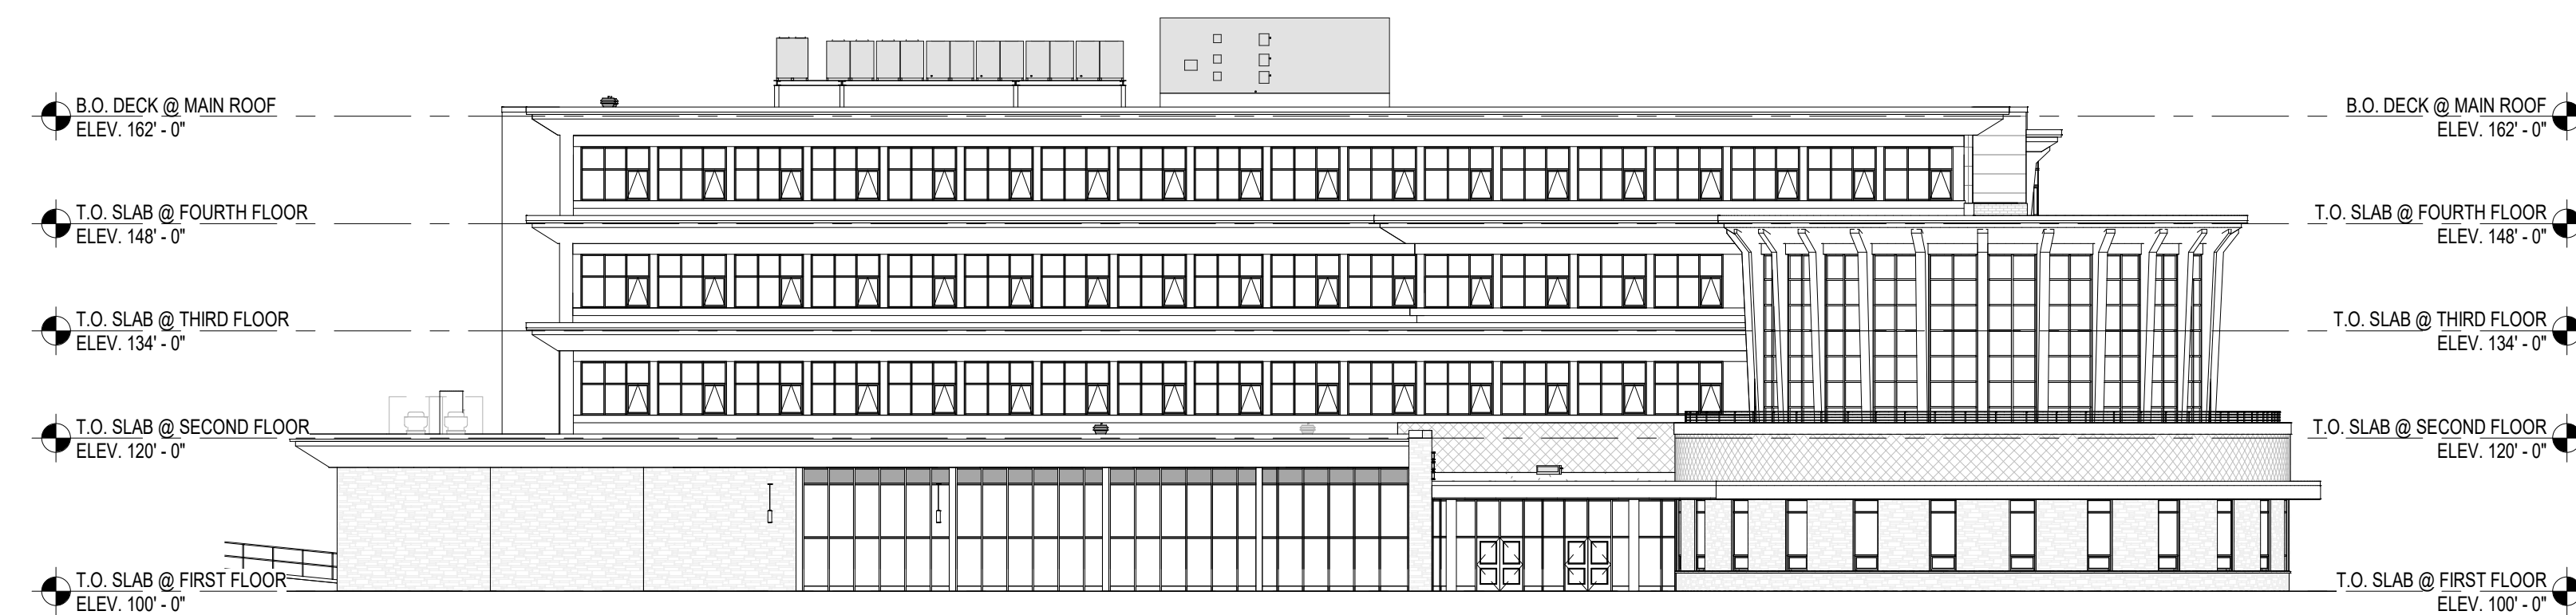**Northeast
Metropolitan
Regional
Vocational High
School**100 Hemlock Road,
Wakefield, MA 01880**4 OVERALL NORTH ELEVATION**
1" = 20'-0"**3 OVERALL EAST ELEVATION**
1" = 20'-0"**2 OVERALL SOUTH ELEVATION**
1" = 20'-0"**1 OVERALL WEST ELEVATION**
1" = 20'-0"

© COPYRIGHT 2022 DRUMMEY ROSANE ANDERSON, INC.


MSBA 60% CD
SUBMISSION

January 13th, 2023

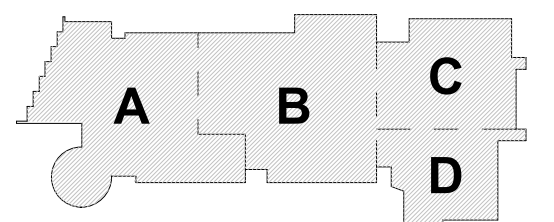


KEY PLAN

PROJECT NORTH

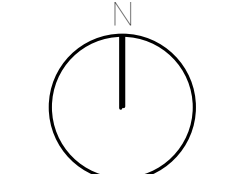

MAGNETIC NORTH

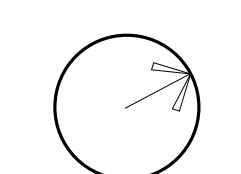**OVERALL
BUILDING
ELEVATIONS**

Scale: 1" = 20'-0"


Job No.: 20202

Drawn By: DRA


Date: January 13th, 2023

Volume 3 of 4


A2-0-1

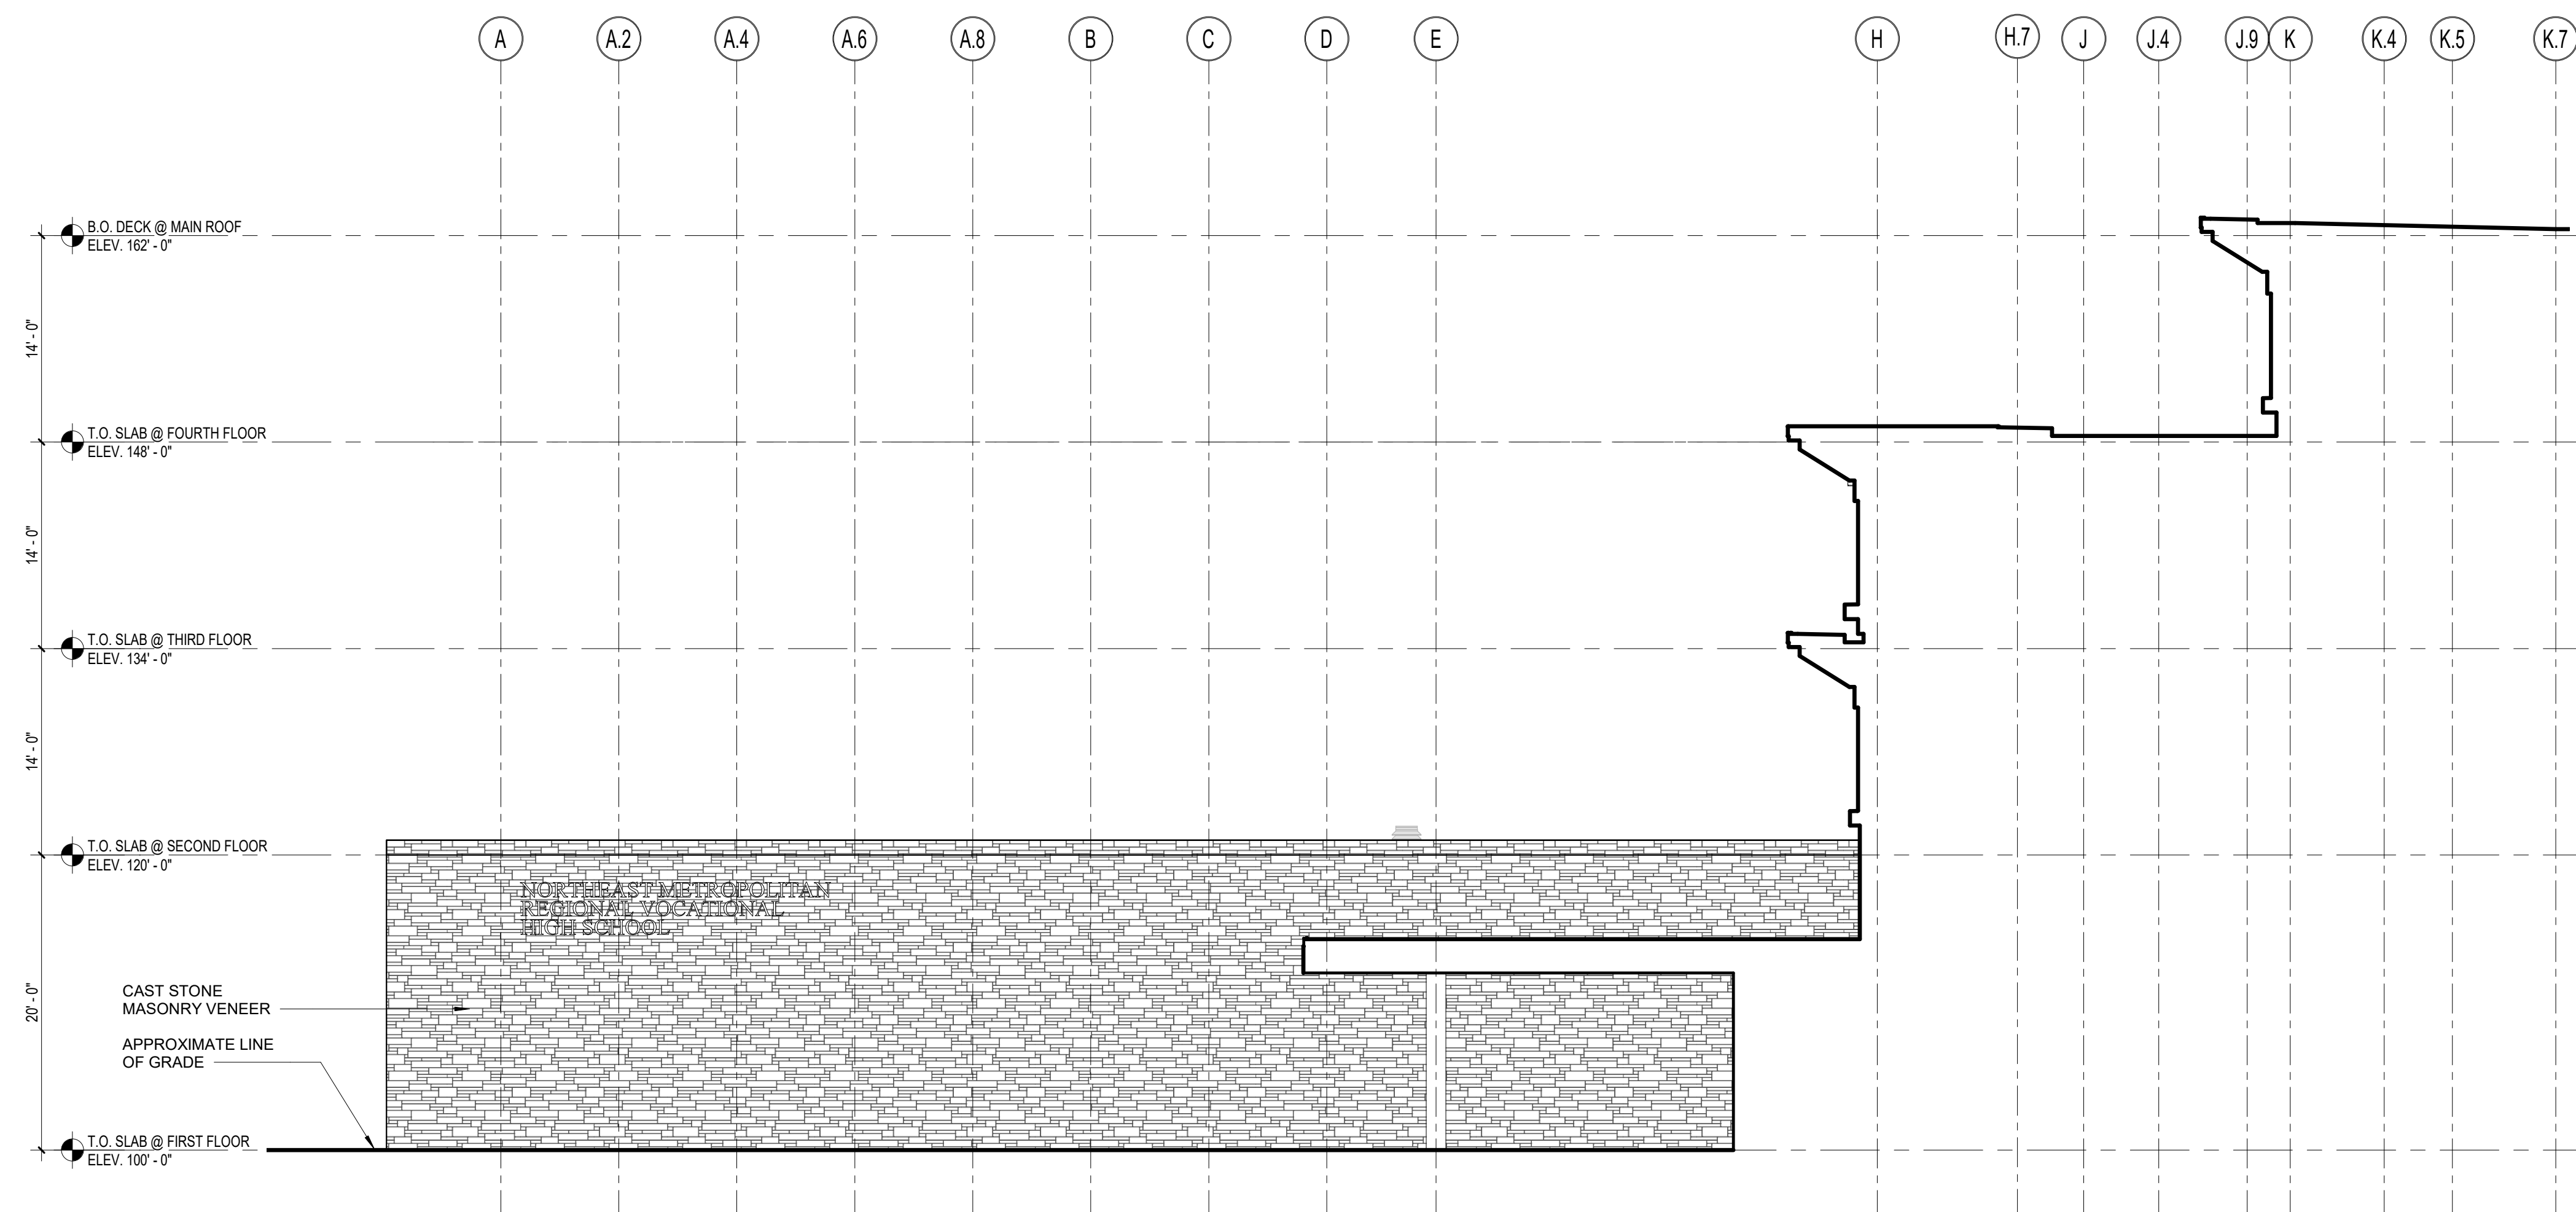


2 SOUTH ELEVATION - BASE BID
1/8" = 1'-0"

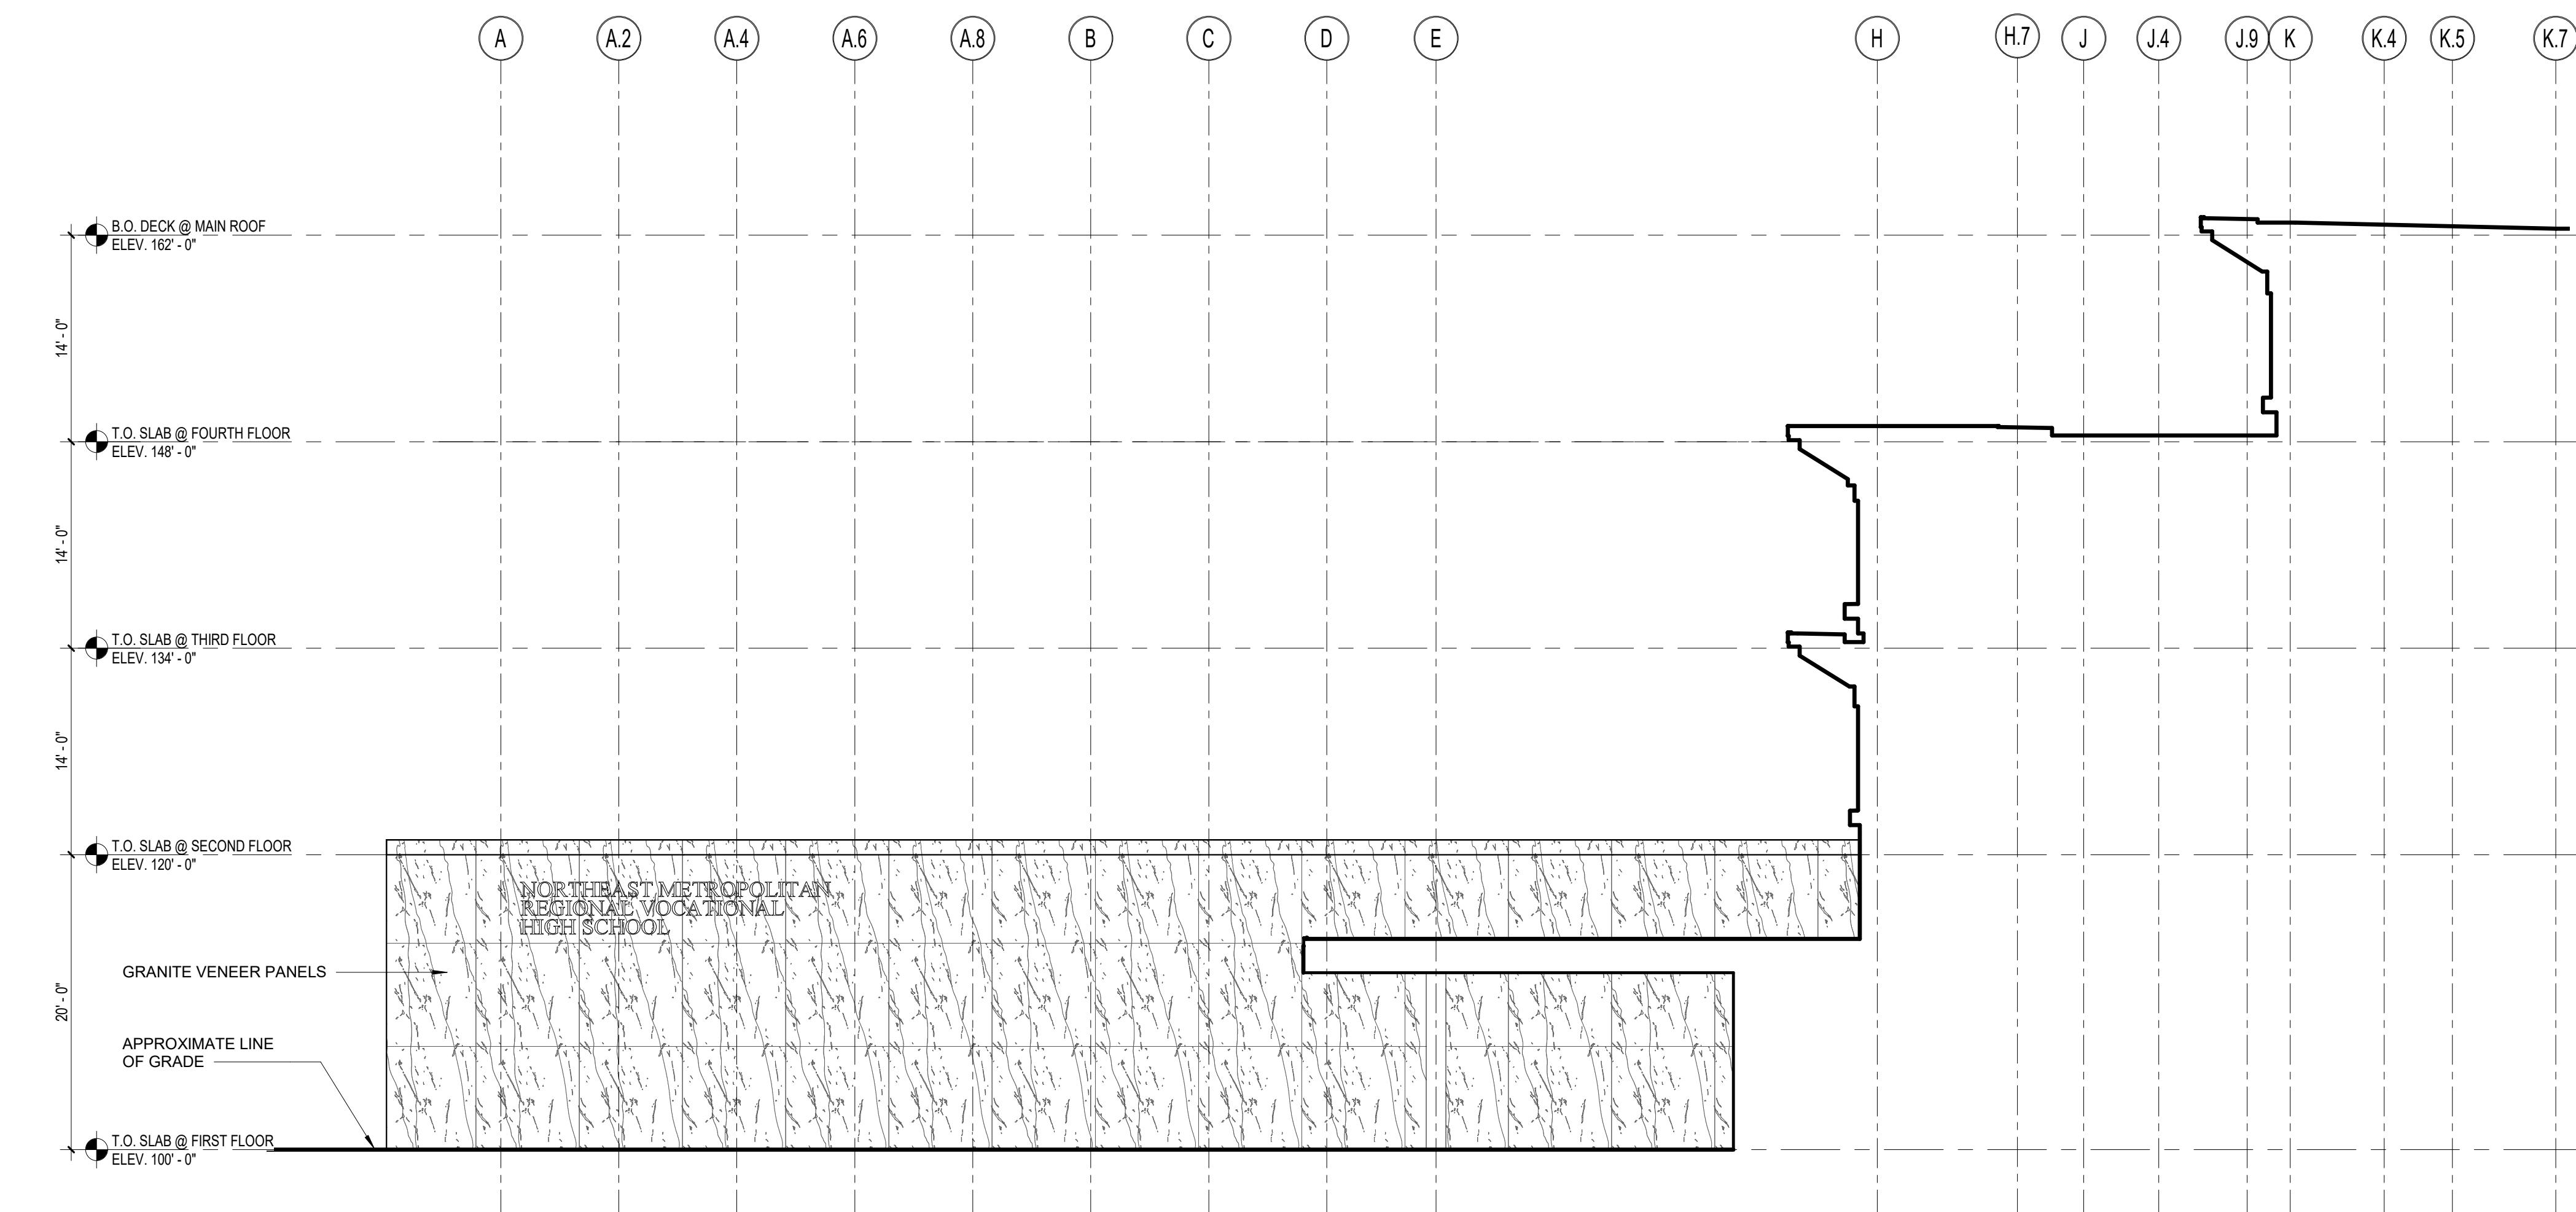

4 SOUTH ELEVATION - ALTERNATE
1/8" = 1'-0"

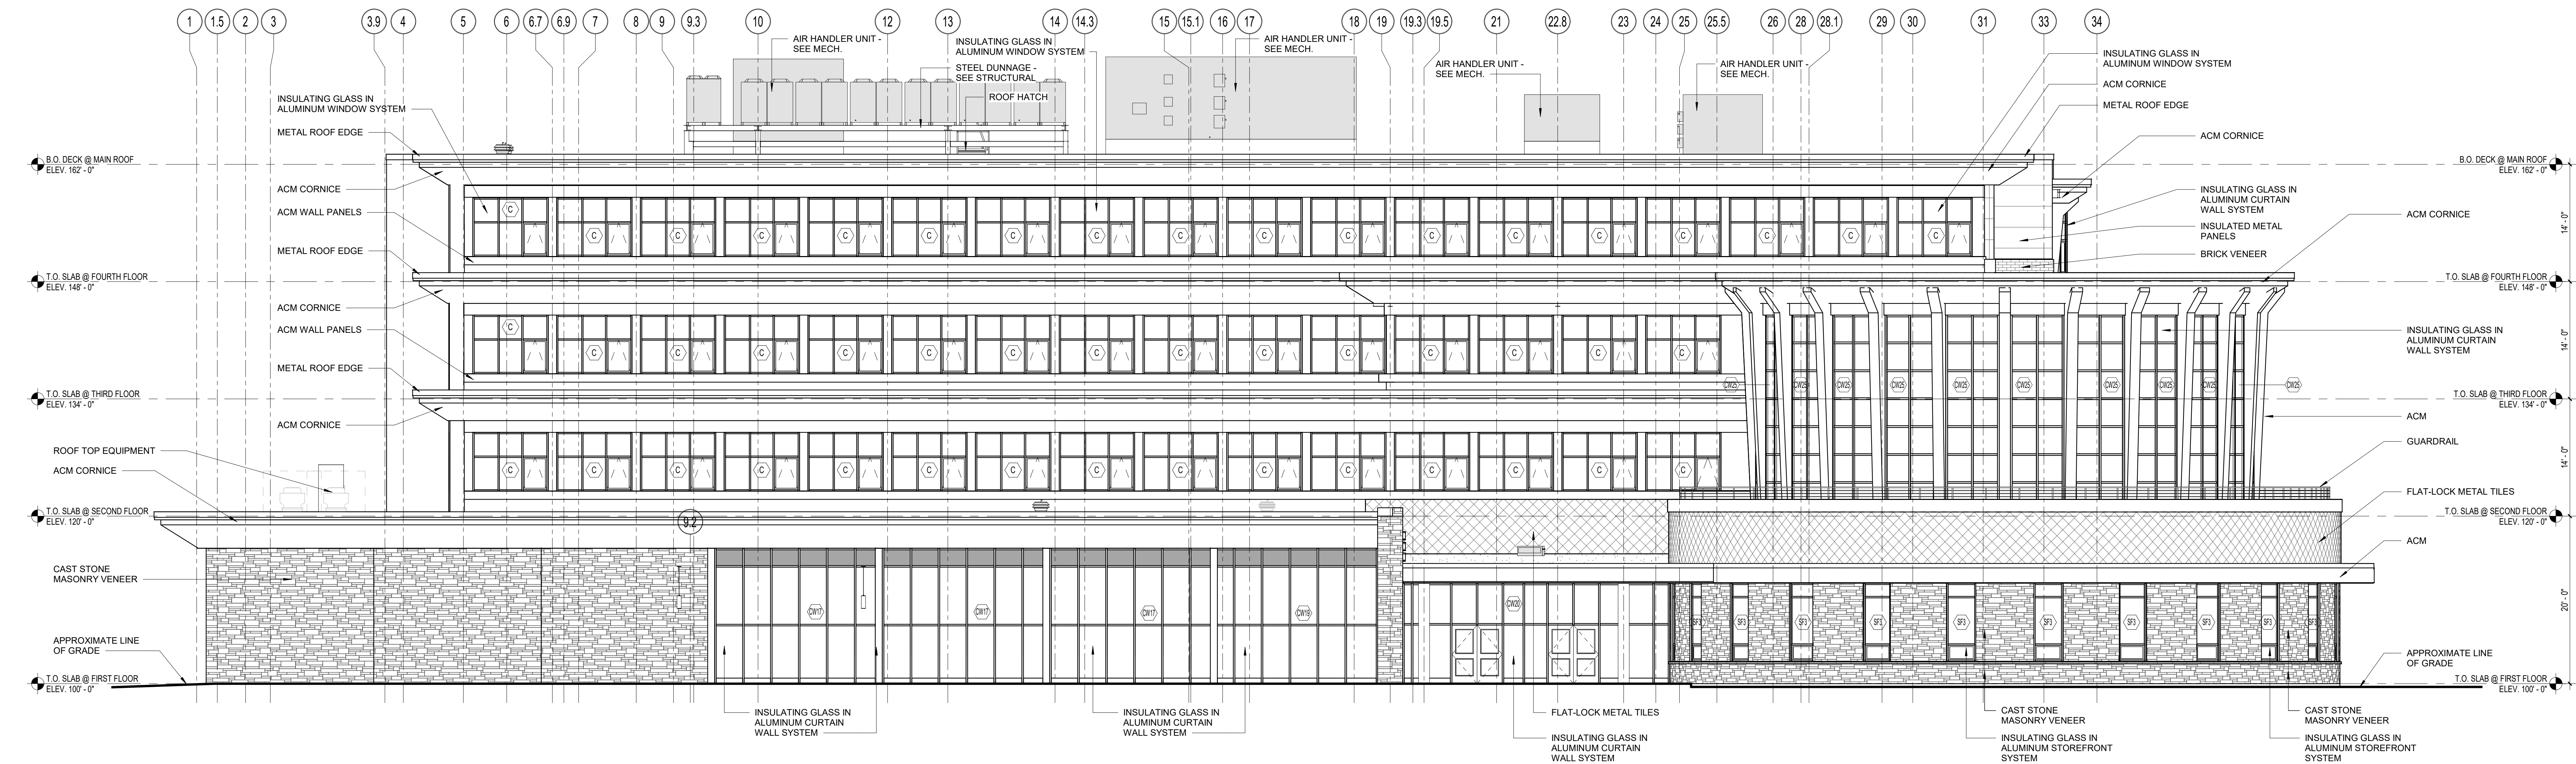

1 WEST ELEVATION
1/8" = 1'-0"

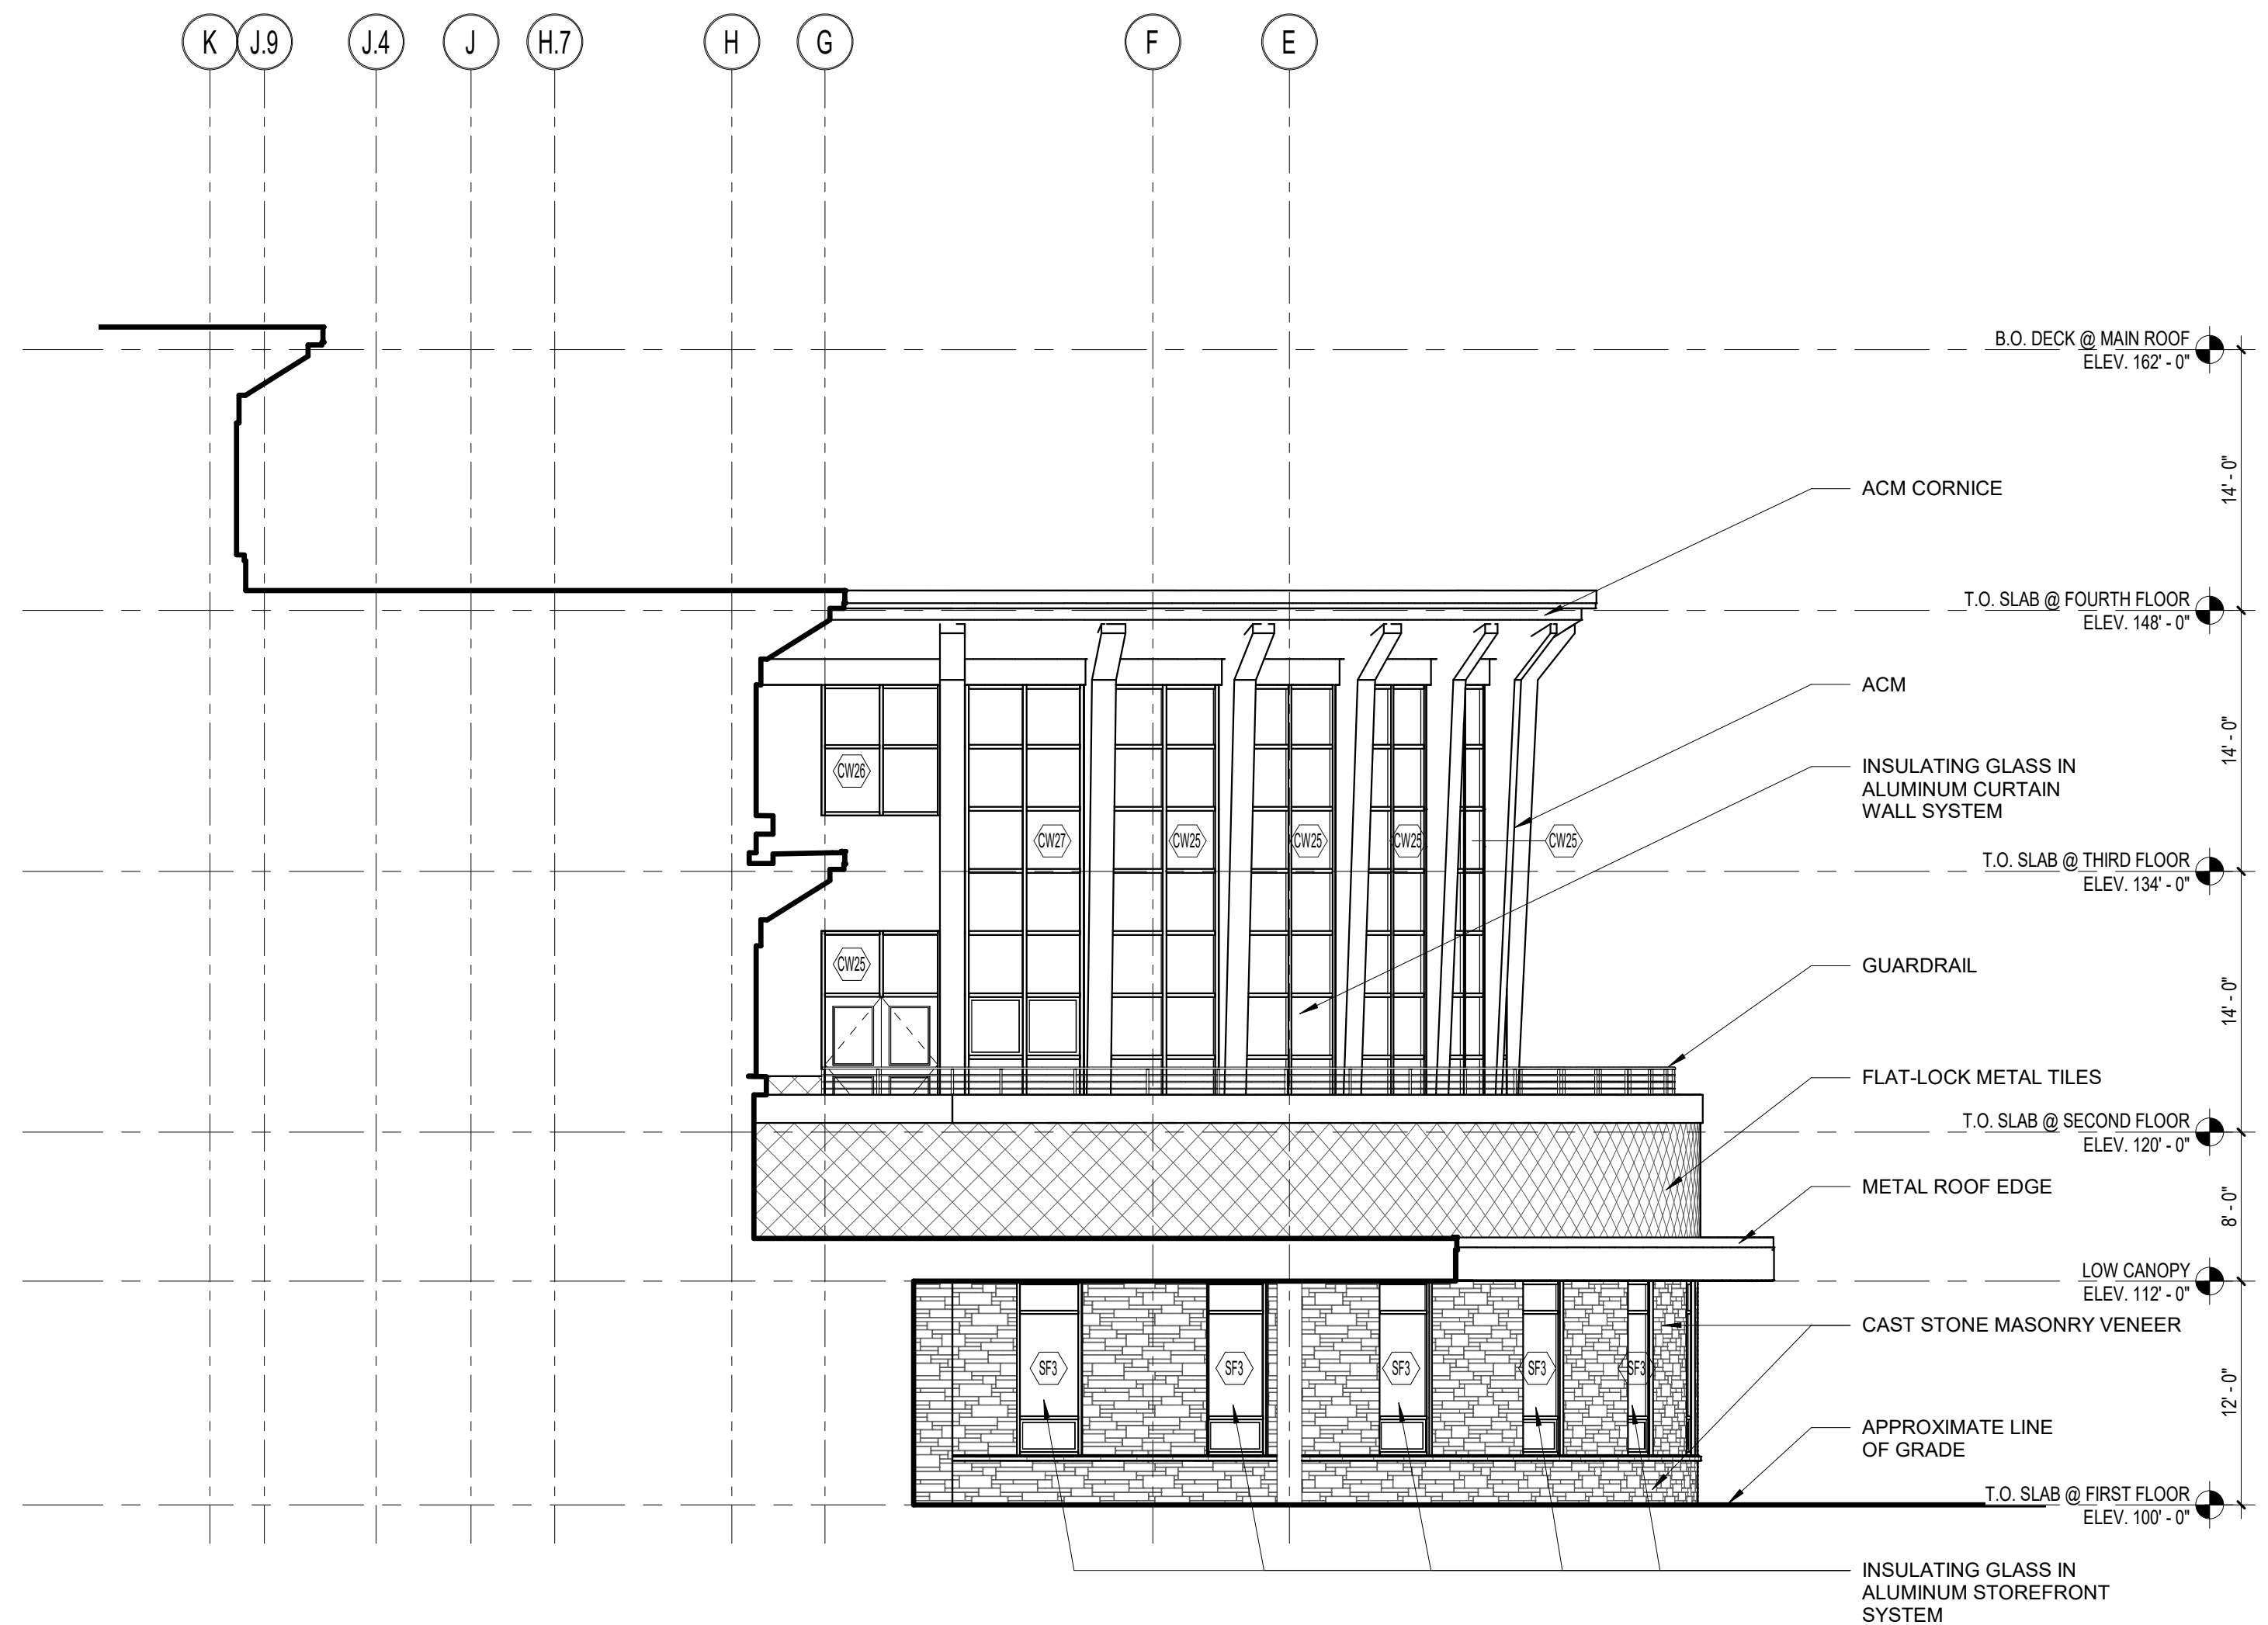

3 NORTH ELEVATION
1/8" = 1'-0"

DRA

Drummeys Rosane Anderson, Inc.
225 Oakland Road
Studio 205
South Windsor, CT 06074
Tel: 817.864.1100
www.dra-inc.com


260 Charles Street
Studio 300
Waltham, MA 02453
Tel: 817.864.1100
www.dra-inc.com

**Northeast
Metropolitan
Regional
Vocational High
School**
100 Hemlock Road,
Wakefield, MA 01880

© COPYRIGHT 2022 DRUMMEYS ROSANE ANDERSON, INC.


MSBA 60% CD
SUBMISSION

January 13th, 2023

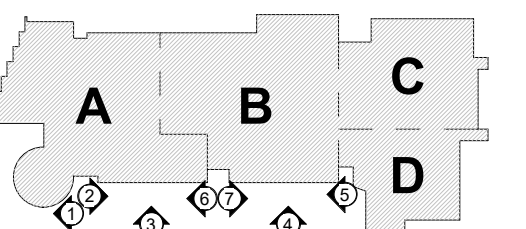


KEY PLAN

PROJECT NORTH

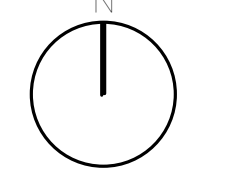

MAGNETIC NORTH

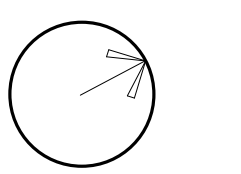

**BUILDING
ELEVATIONS**

Scale: 1/8" = 1'-0"


Job No.: 20202

Drawn By: DRA


Date: January 13th, 2023

Volume 3 of 4


A2-1-2

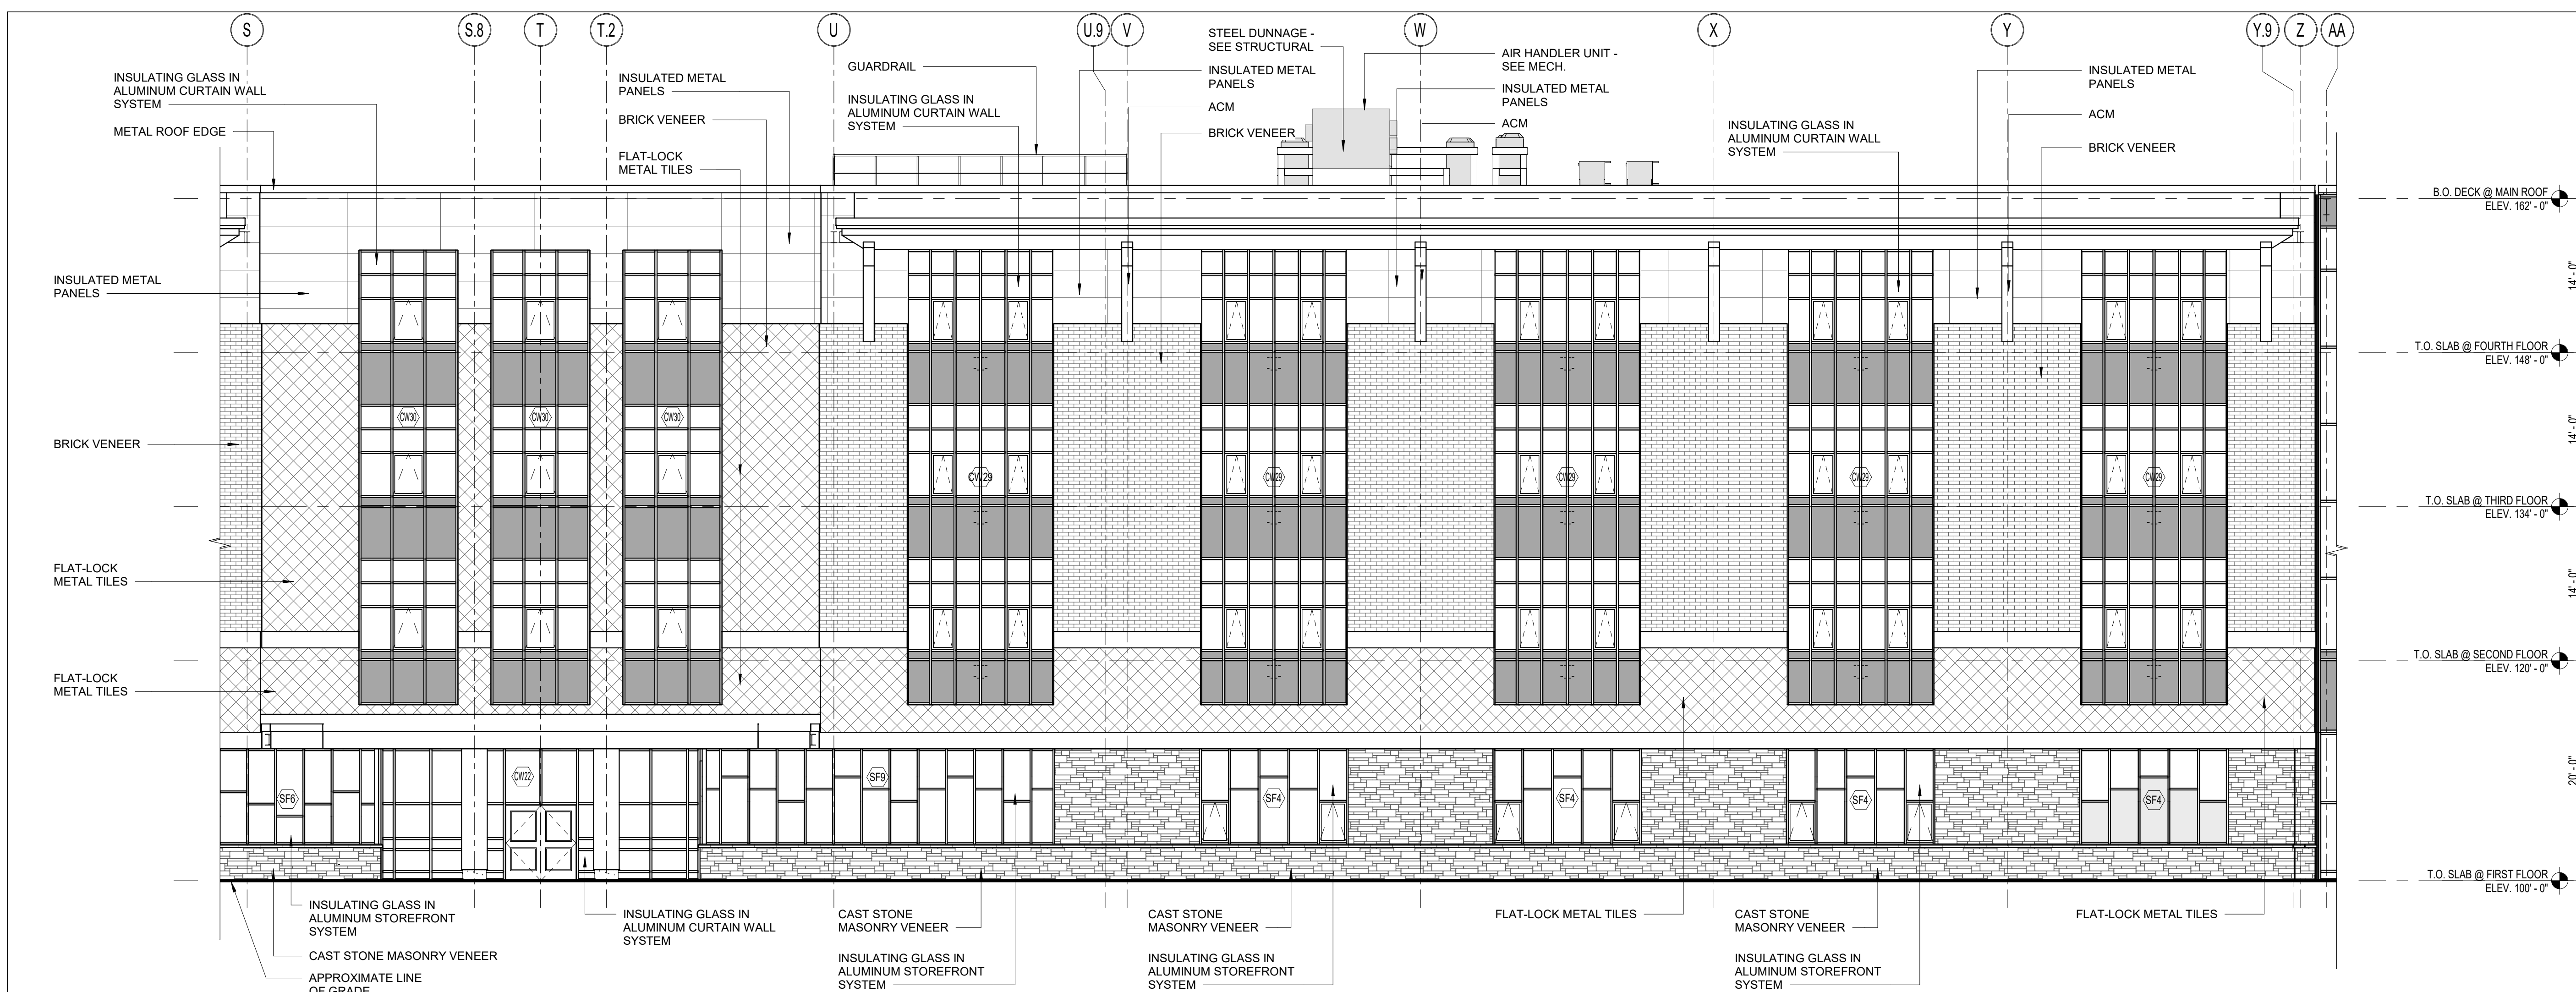


4 SOUTH ELEVATION
1/8" = 1'-0"

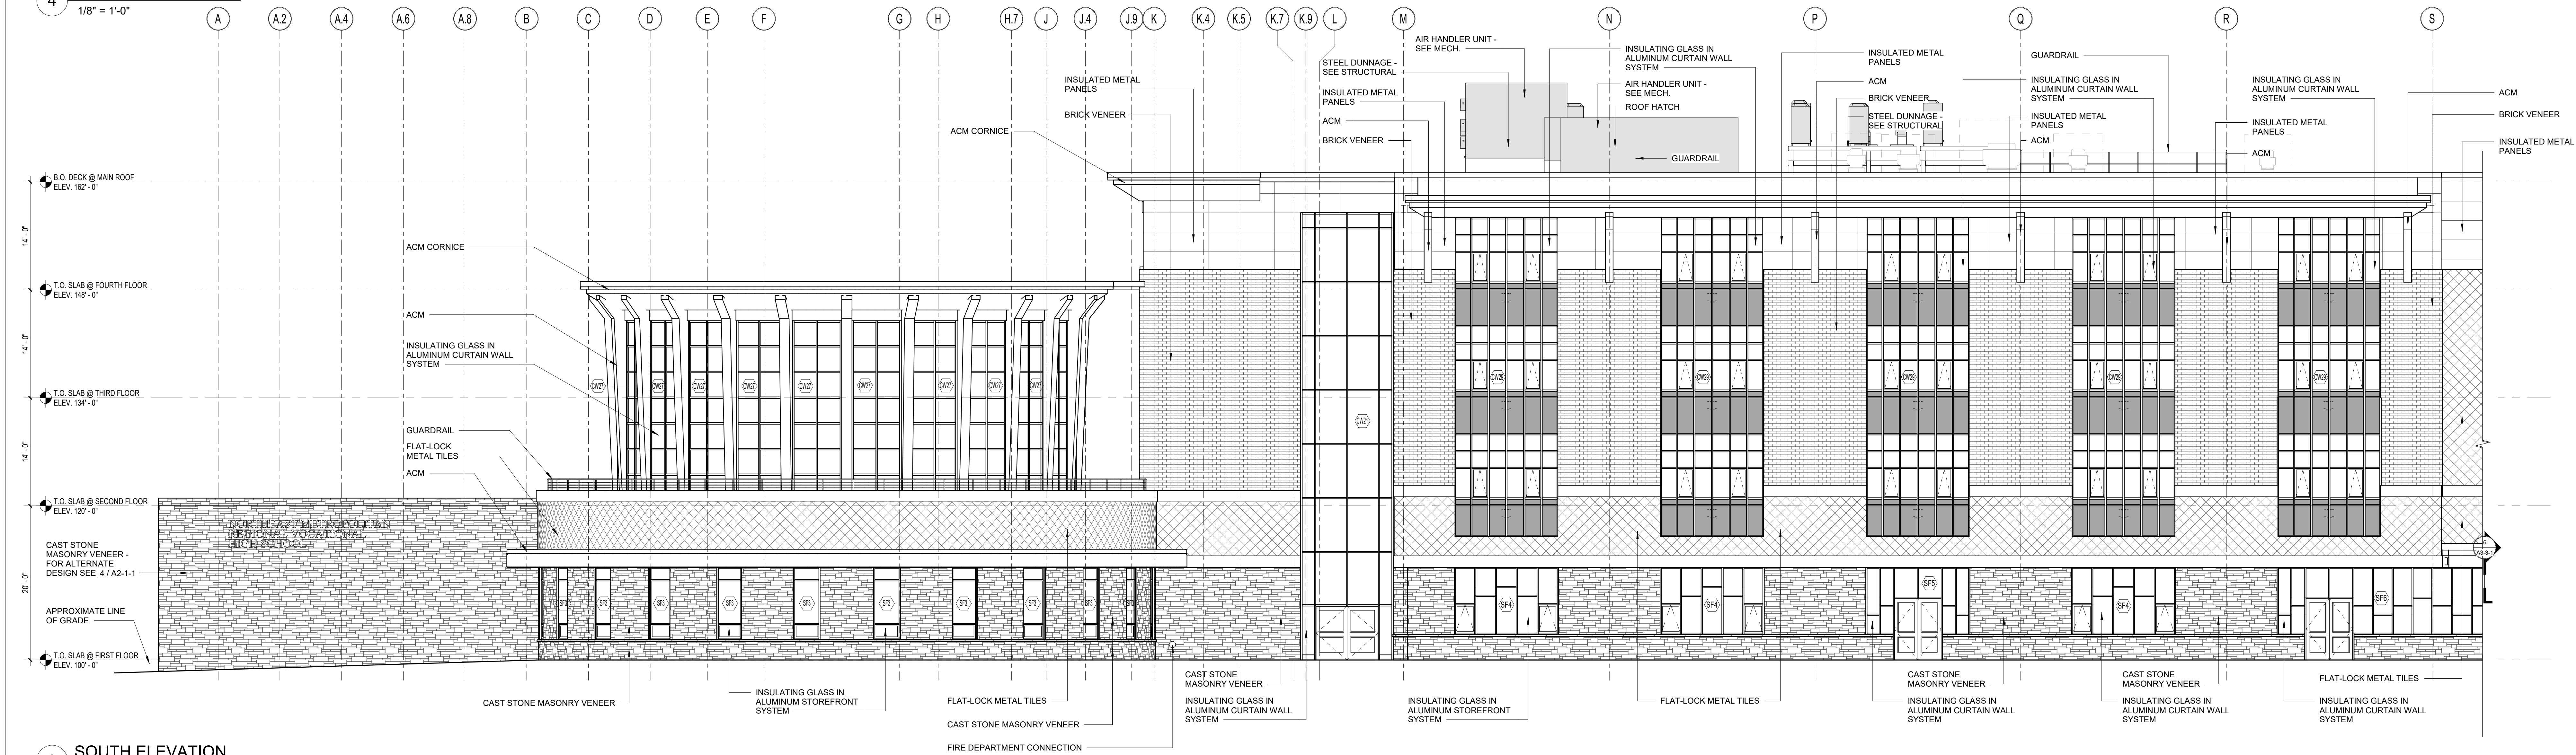


3 SOUTH ELEVATION
1/8" = 1'-0"

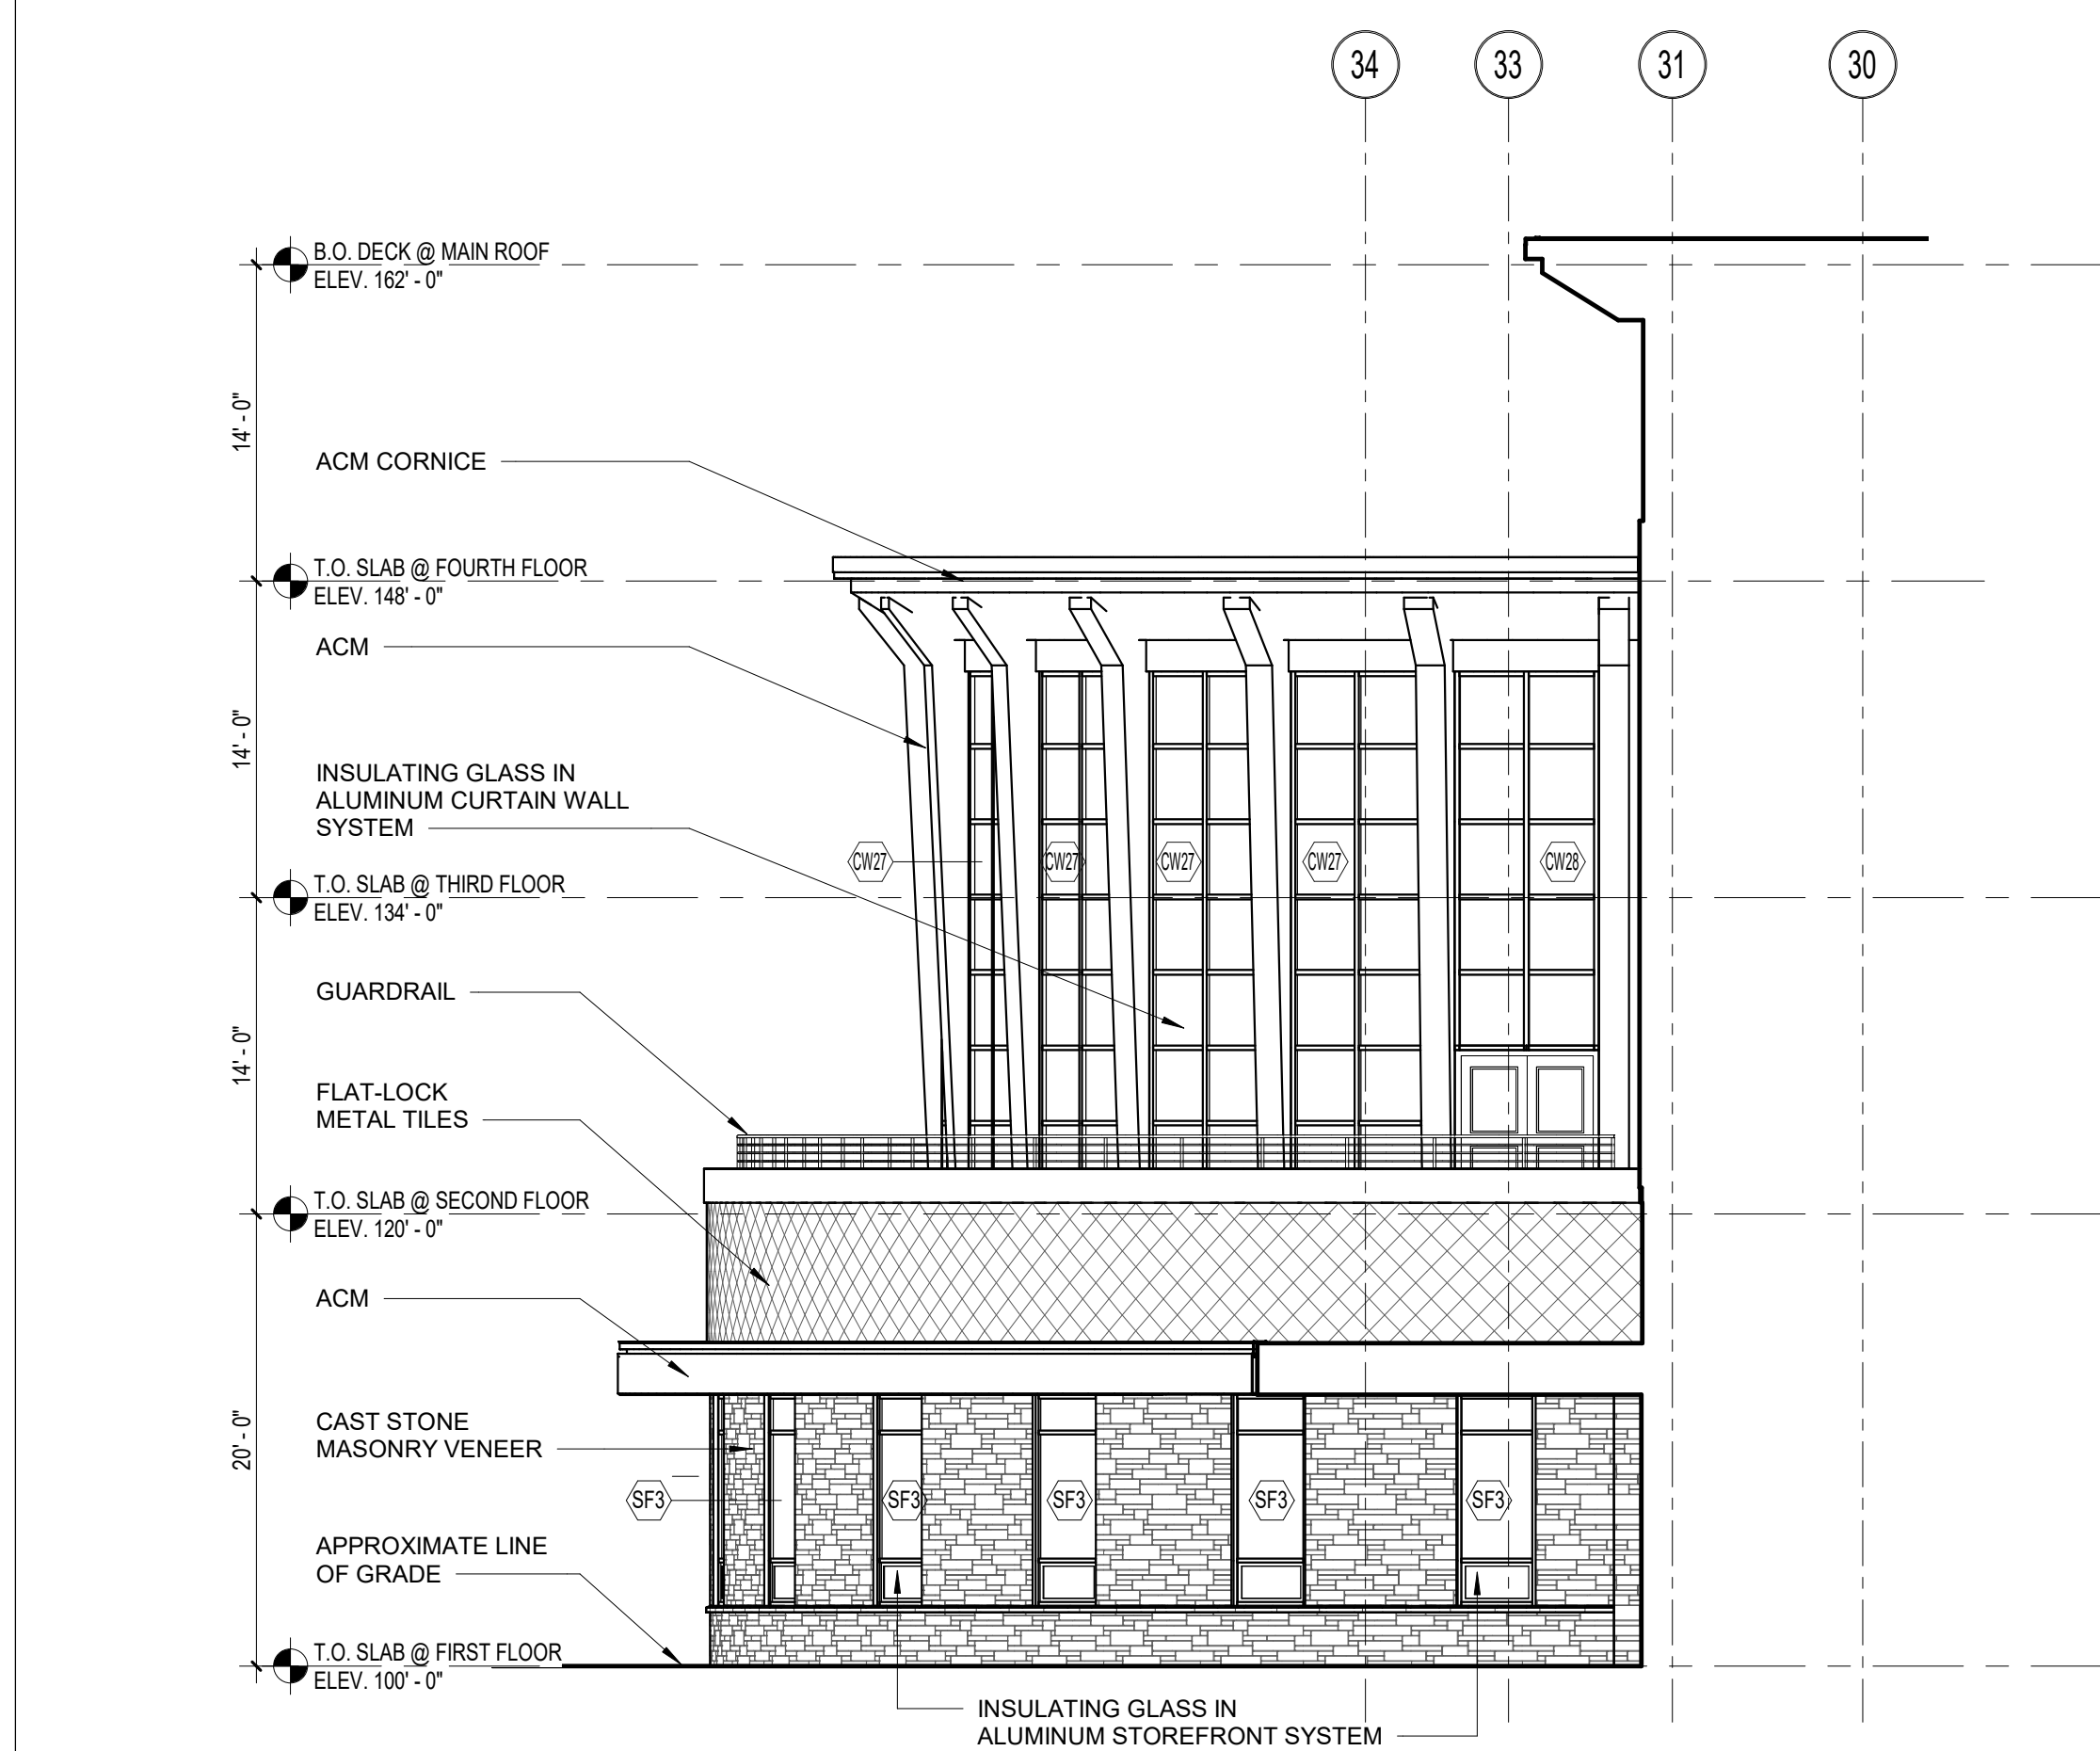


1 EAST ELEVATION
1/8" = 1'-0"

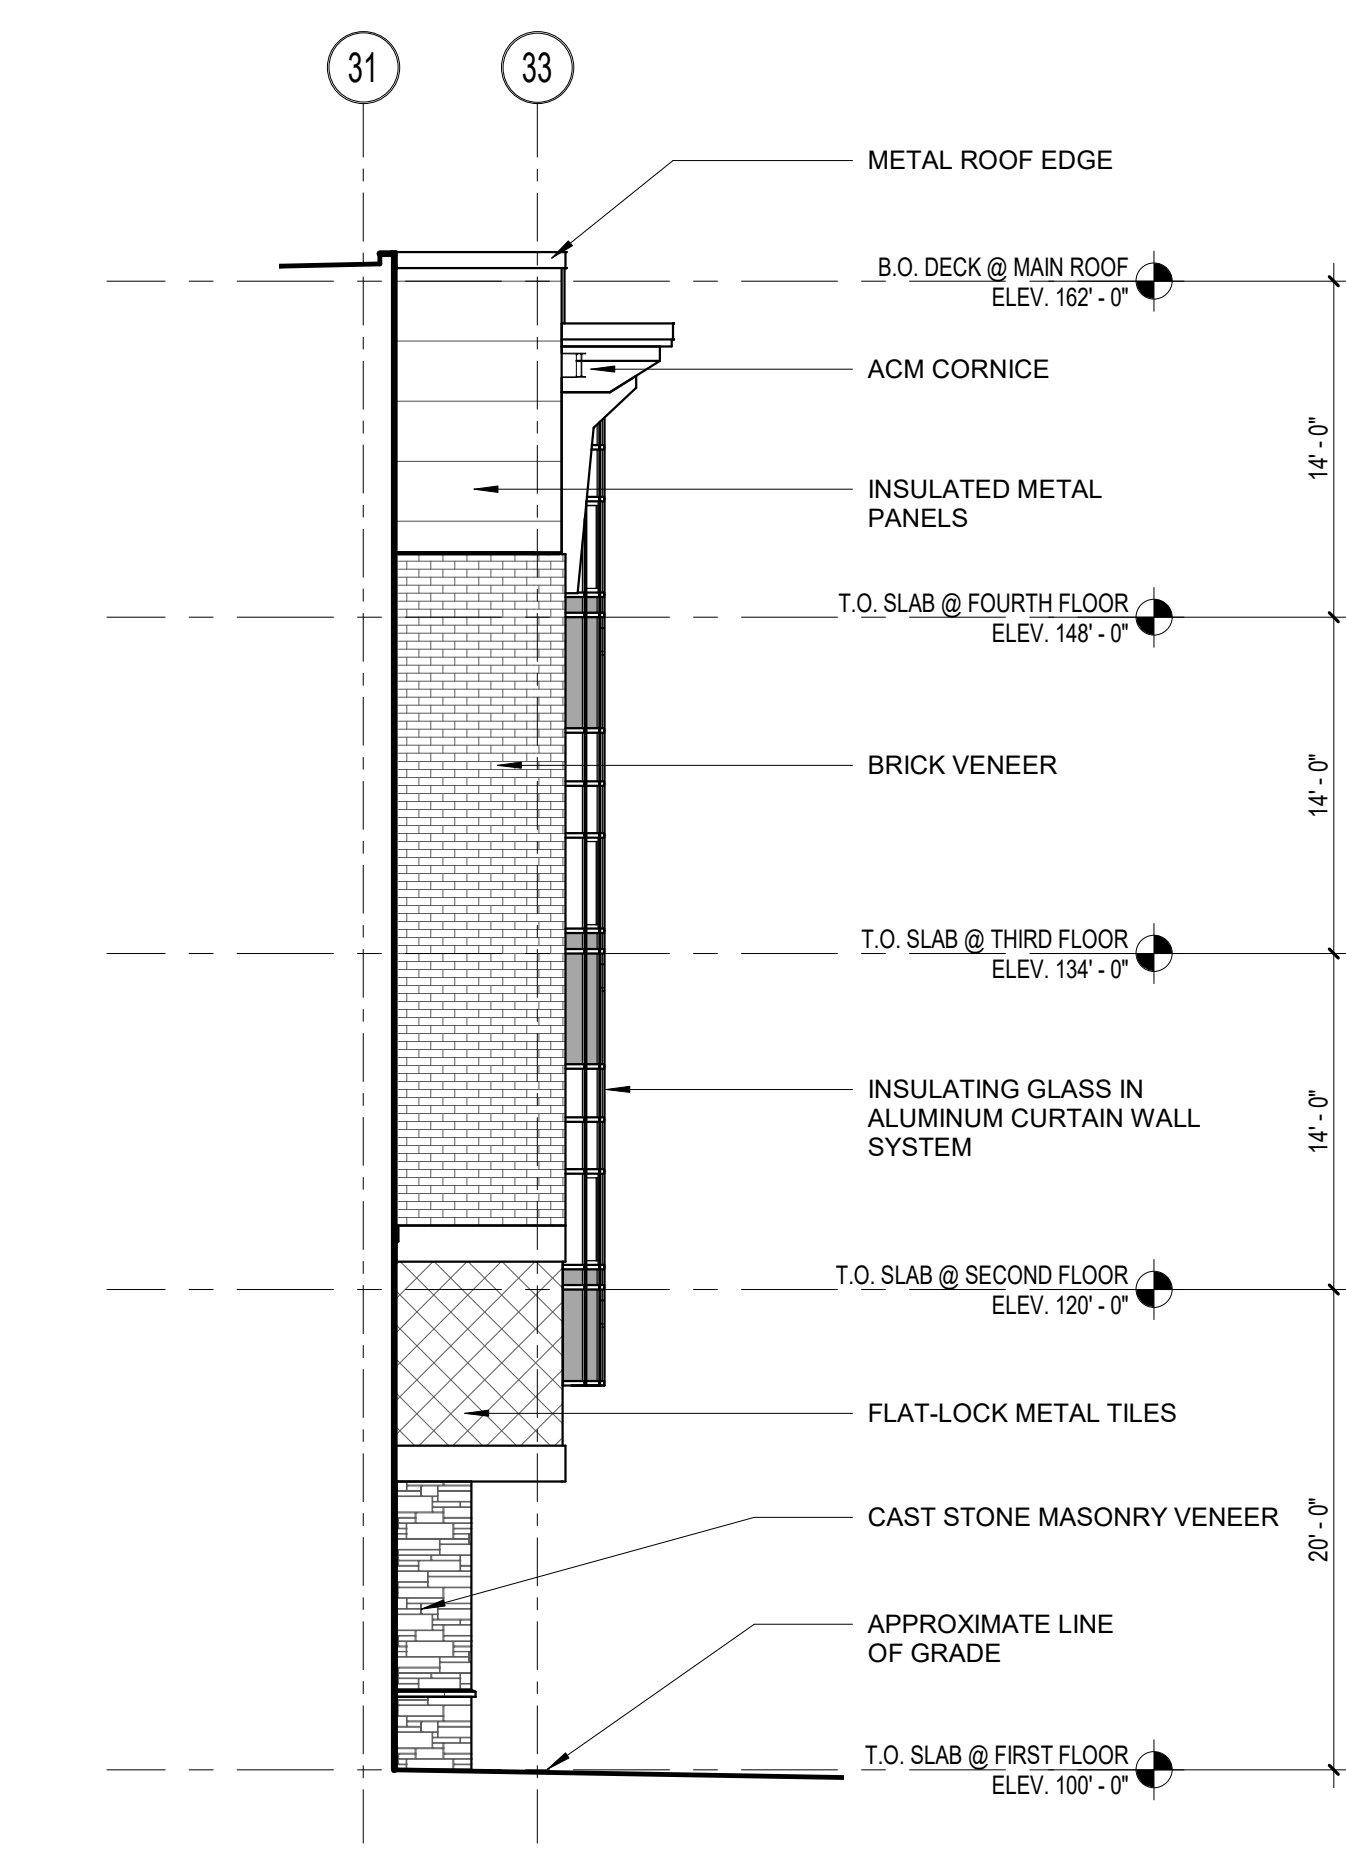

2 WEST ELEVATION
1/8" = 1'-0"

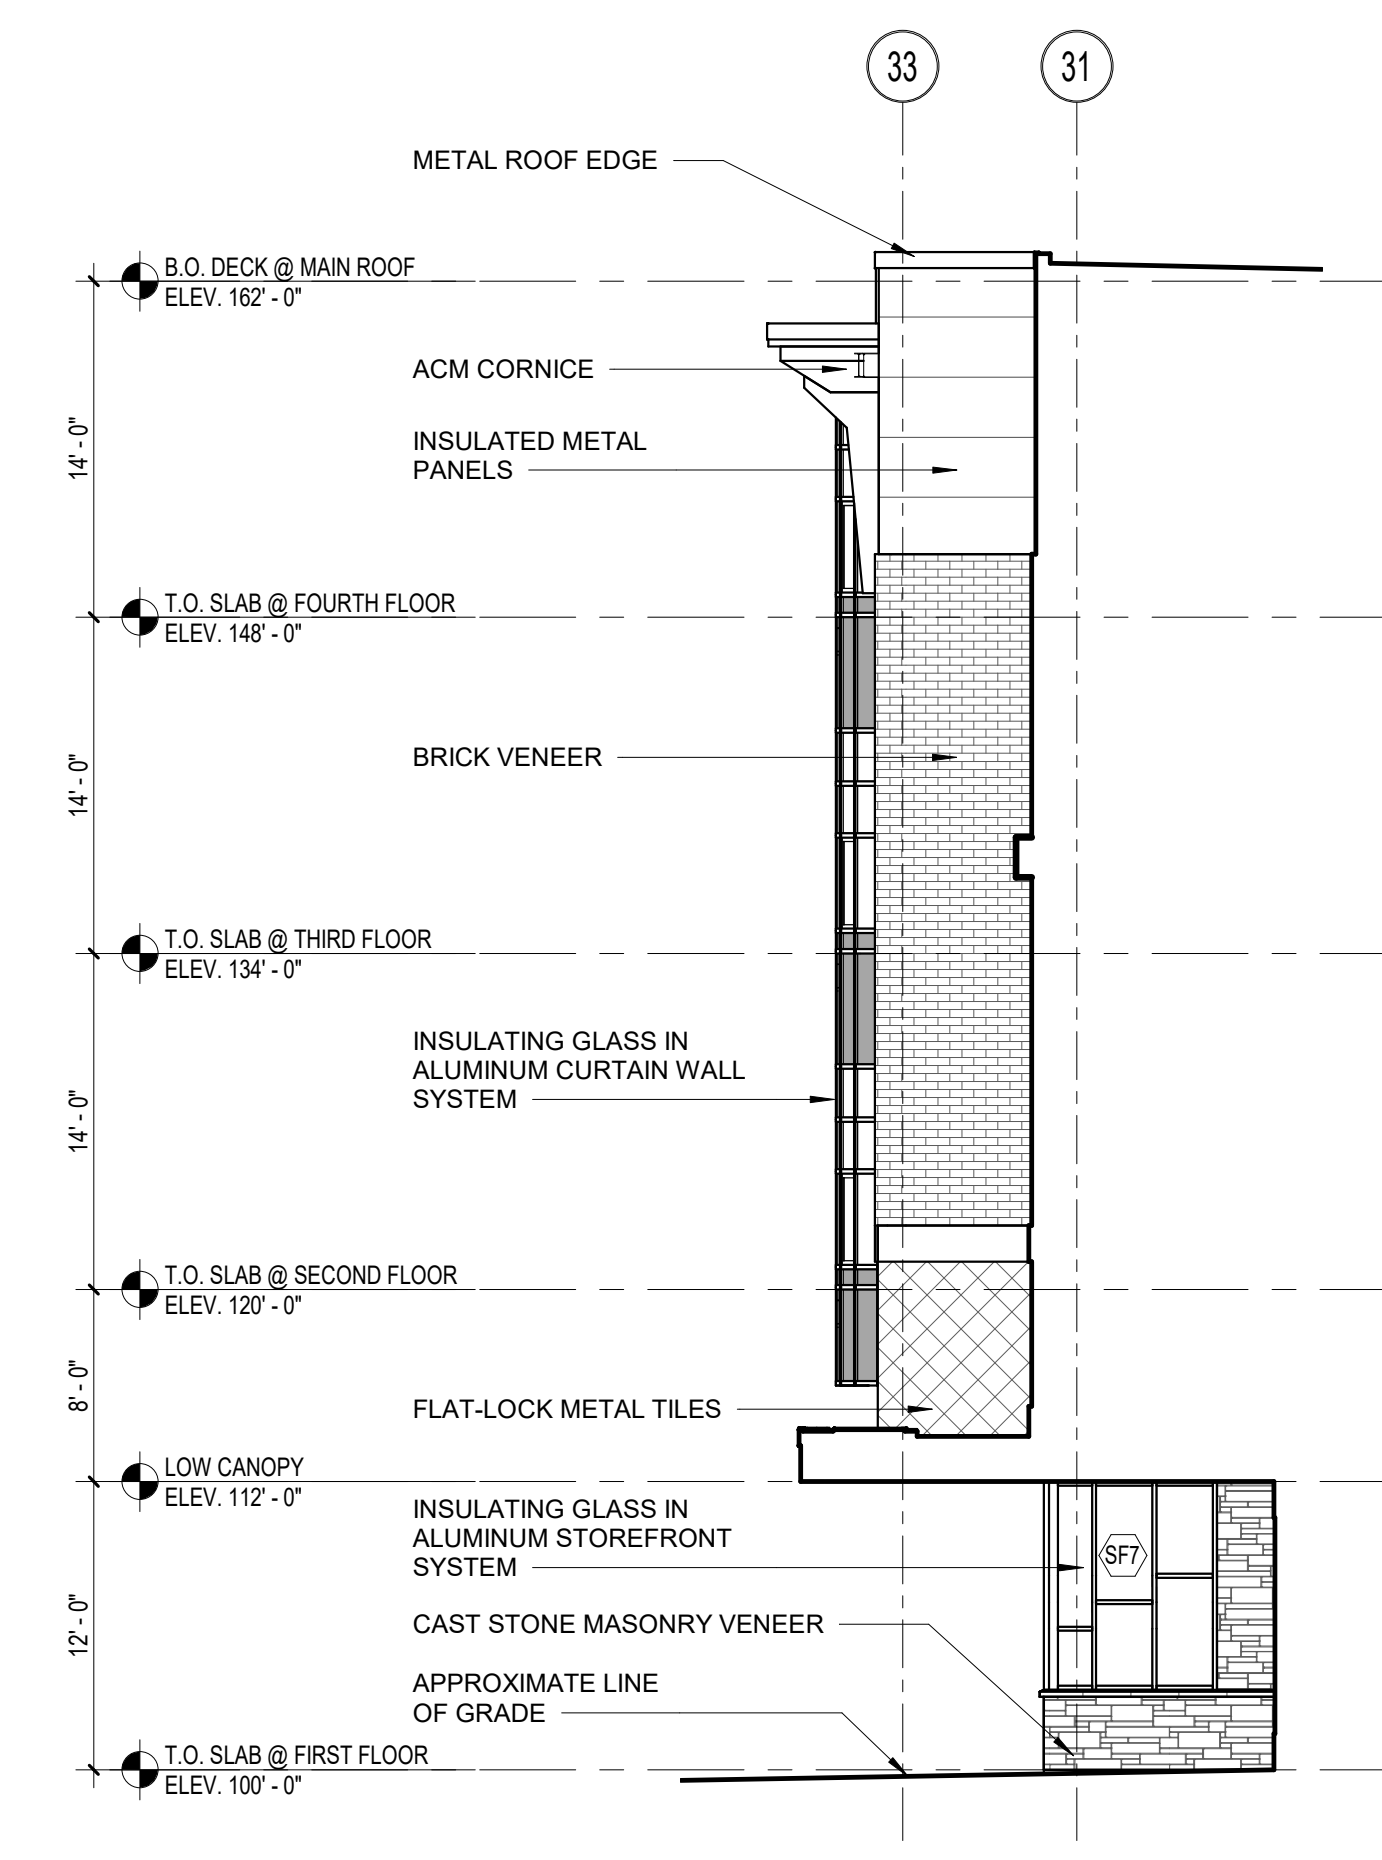

6 EAST ELEVATION
1/8" = 1'-0"

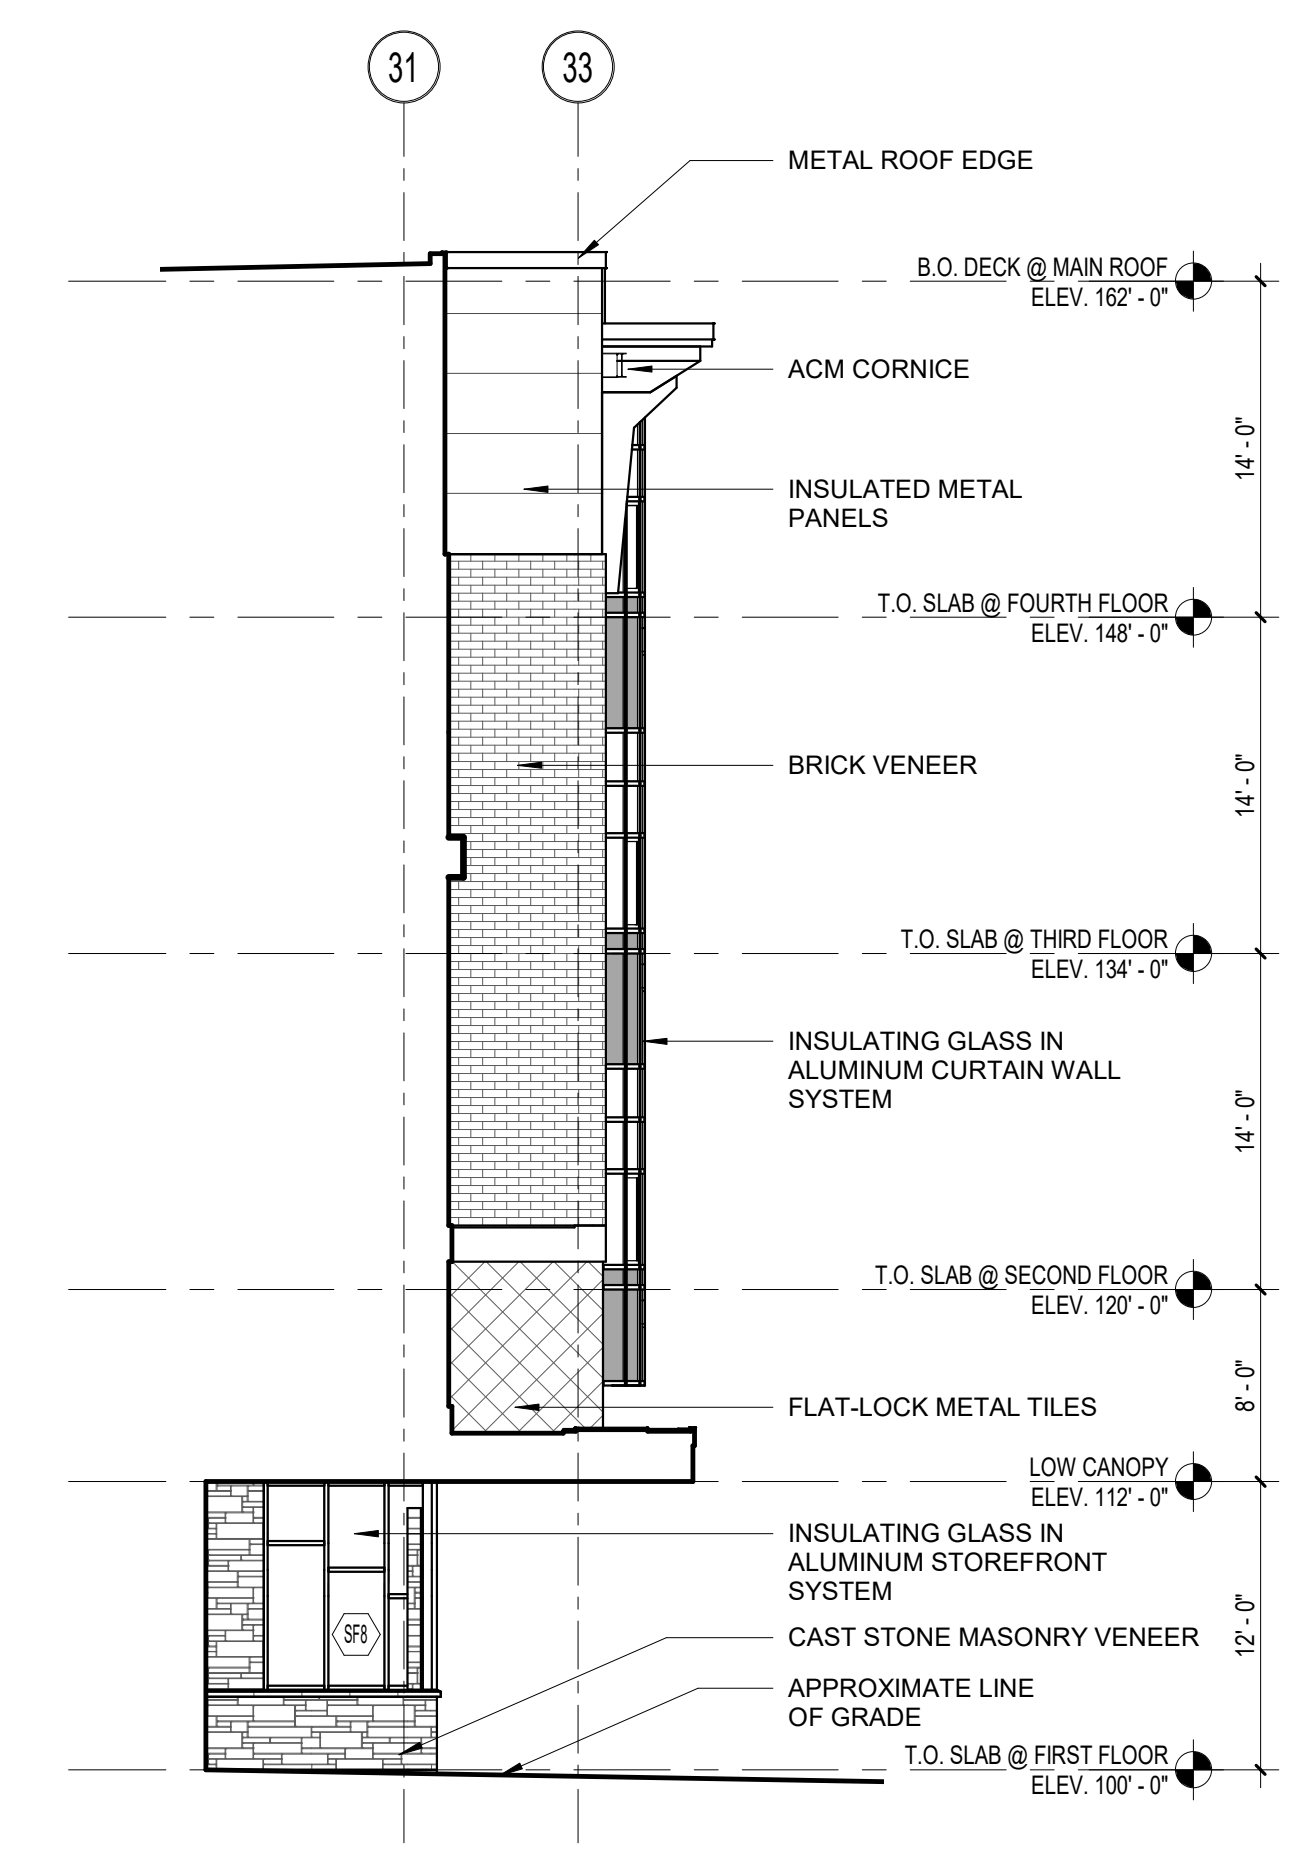

7 WEST ELEVATION
1/8" = 1'-0"

5 EAST ELEVATION
1/8" = 1'-0"




**Northeast
Metropolitan
Regional
Vocational High
School**

100 Hemlock Road,
Wakefield, MA 01880

© COPYRIGHT 2022 DRUMMEY ROSANE ANDERSON, INC.


MSBA 60% CD
SUBMISSION

January 13th, 2023

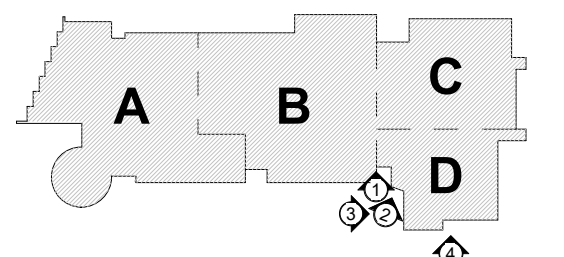


KEY PLAN

PROJECT NORTH

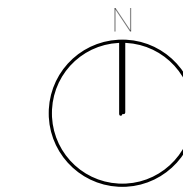

MAGNETIC NORTH

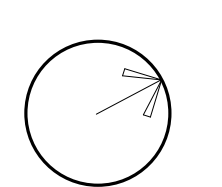

**BUILDING
ELEVATIONS**

Scale: 1/8" = 1'-0"


Job No.: 20202

Drawn By: DRA


Date: January 13th, 2023

Volume 3 of 4


A2-1-3

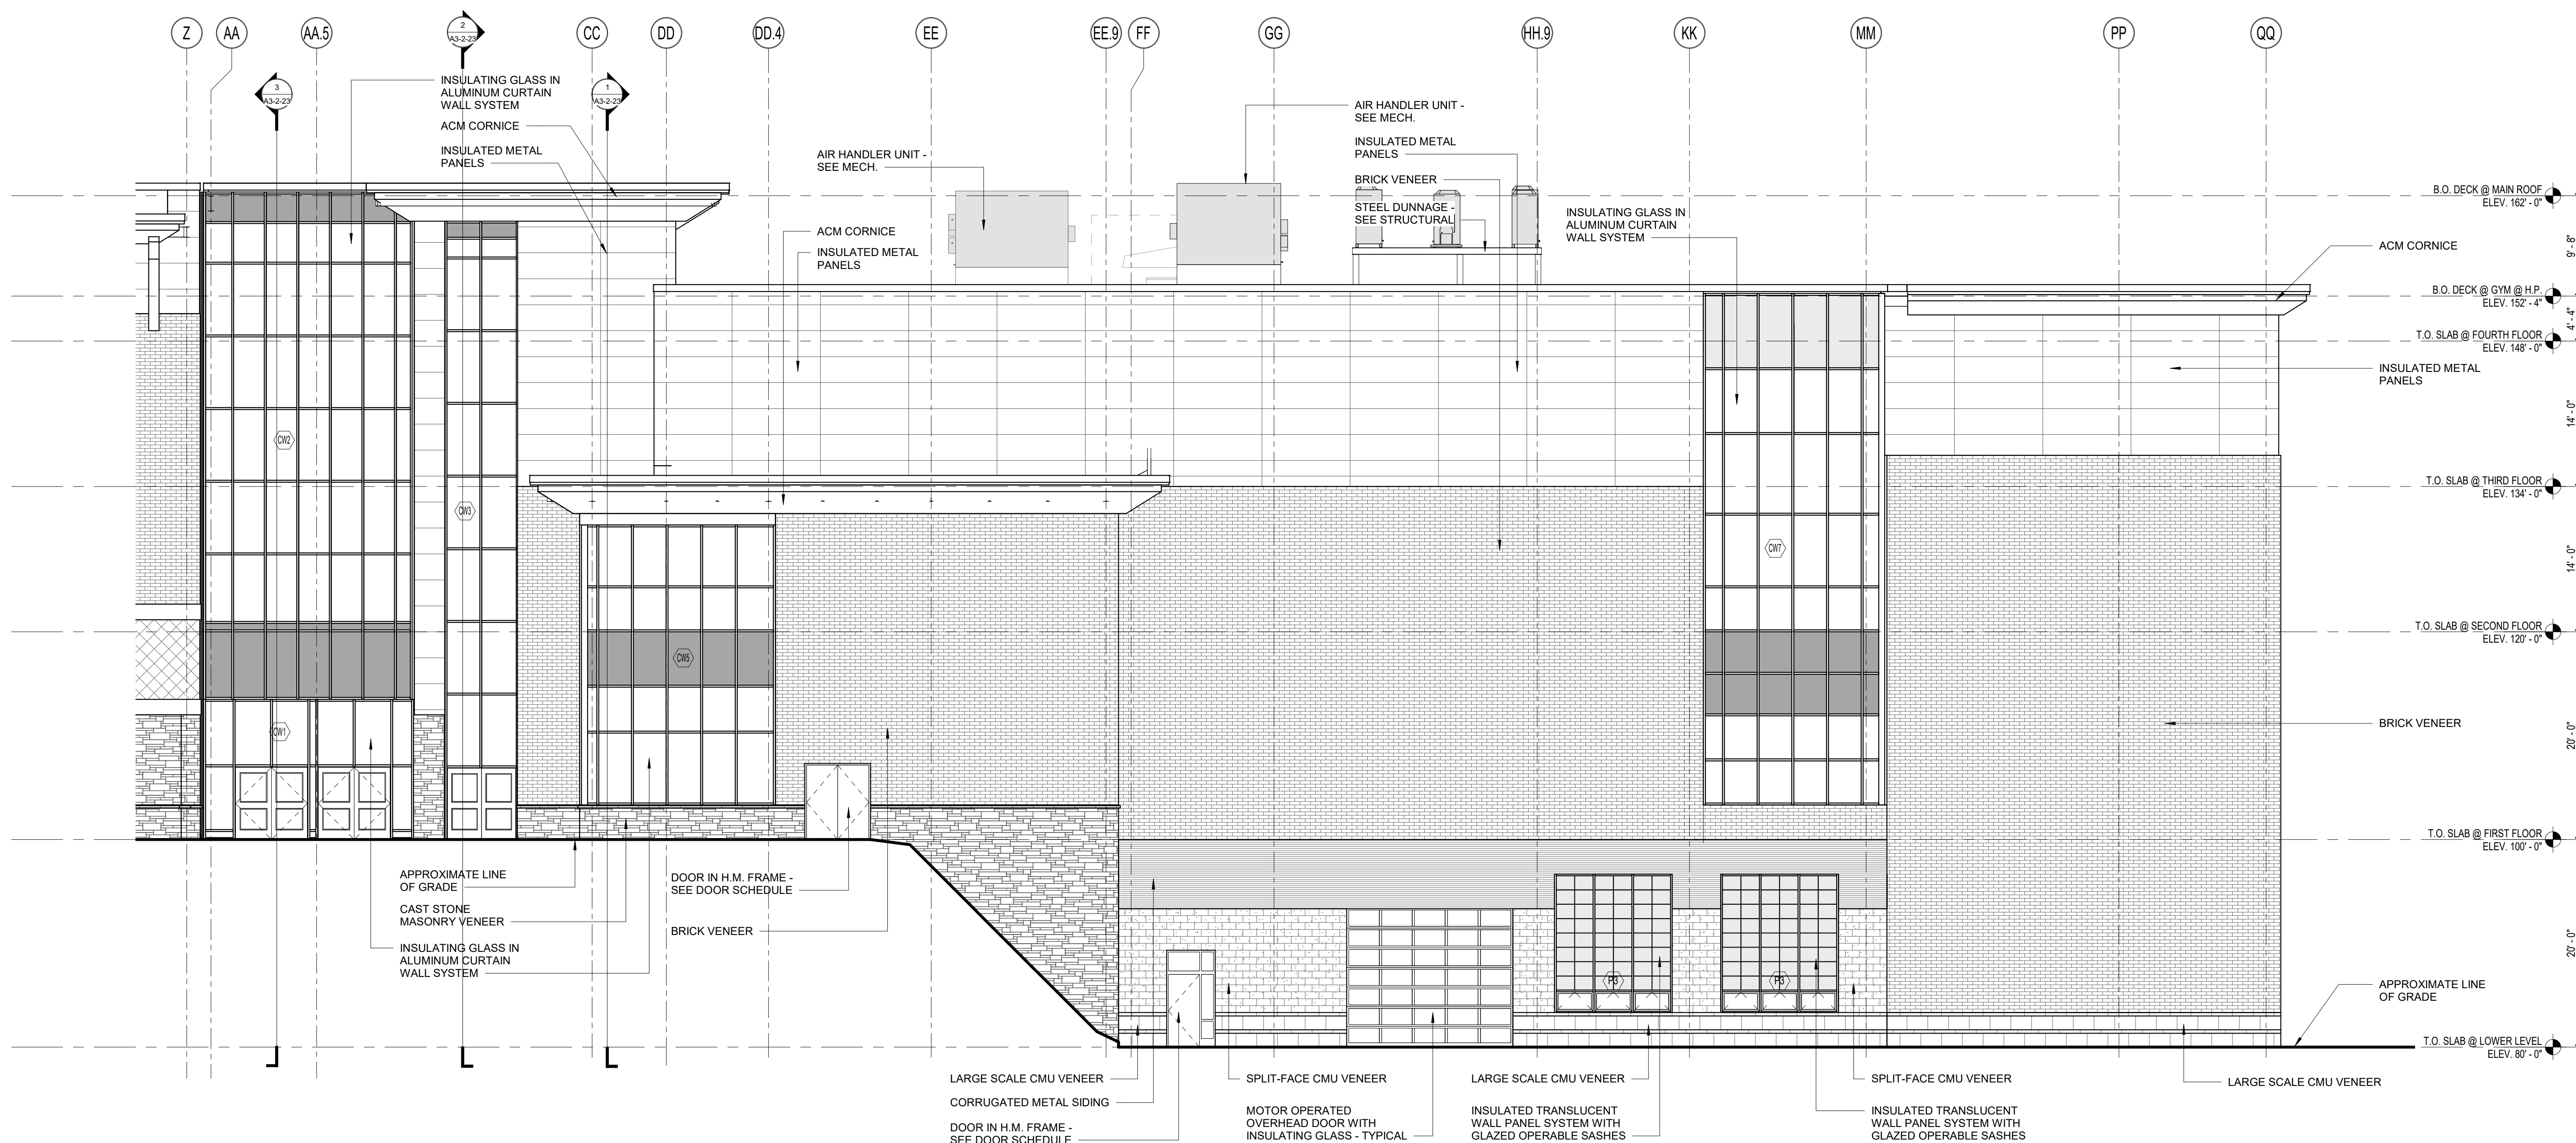


4 SOUTH ELEVATION
1/8" = 1'-0"

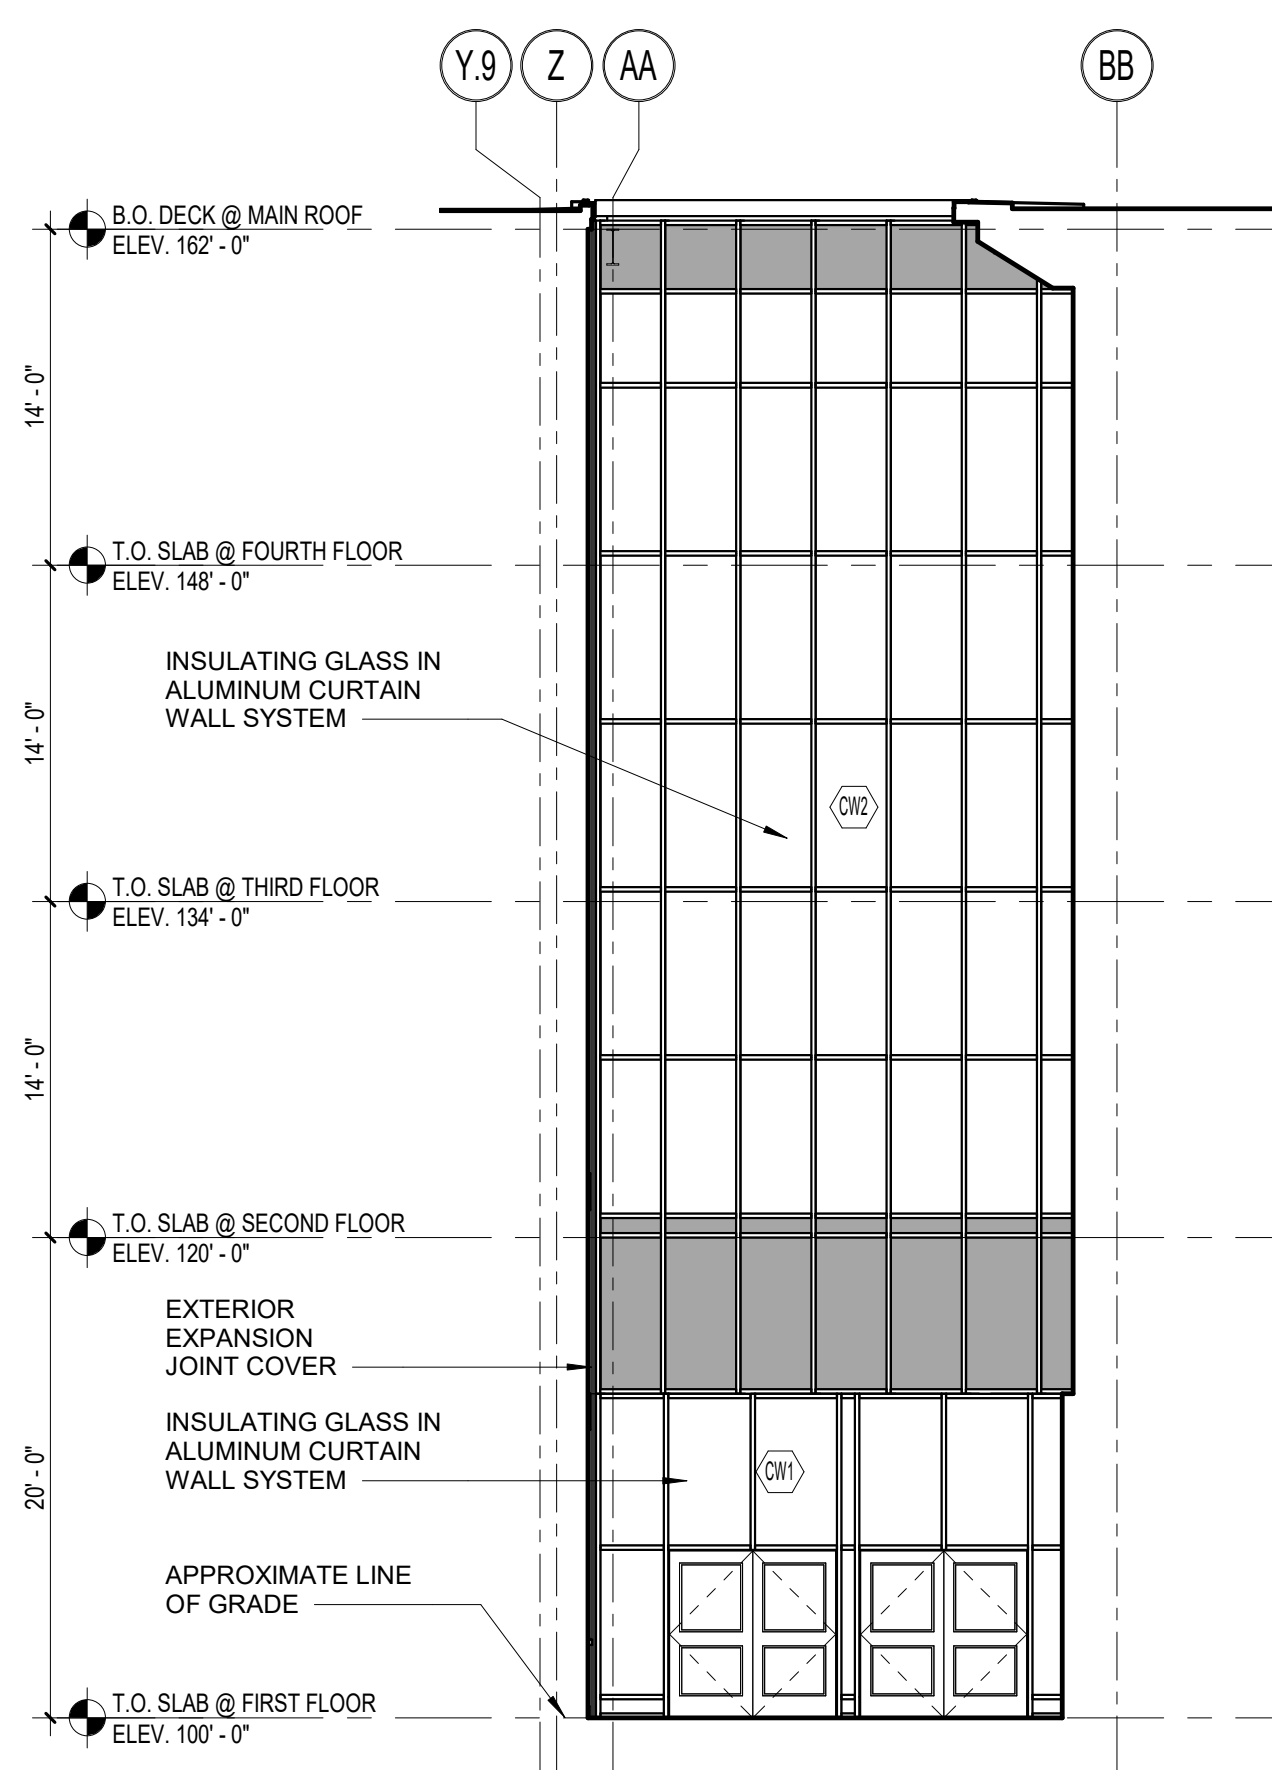

1 SOUTH ELEVATION
1/8" = 1'-0"

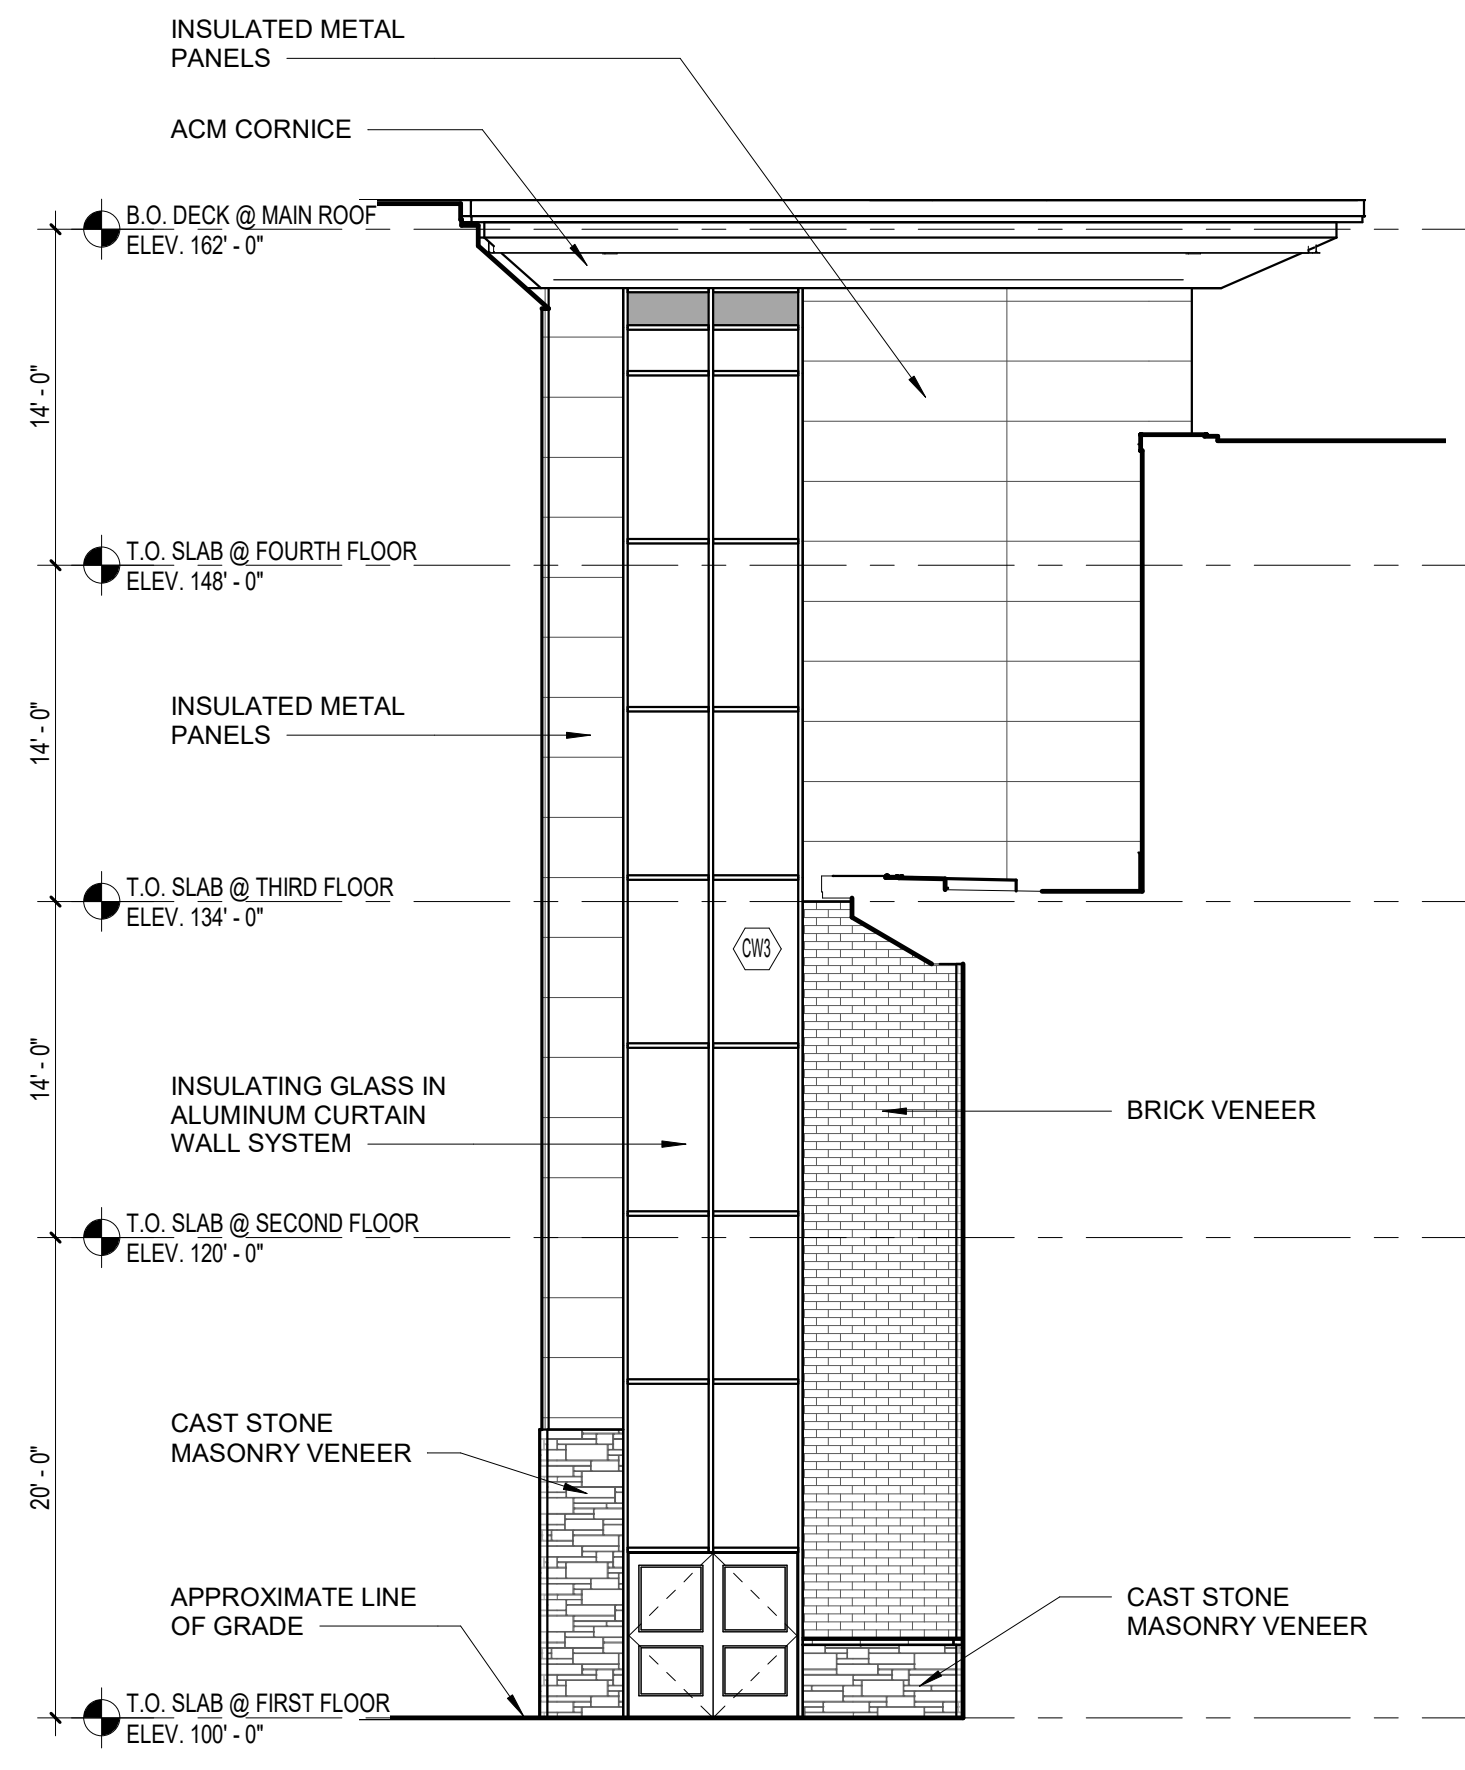


2 SOUTH ELEVATION
1/8" = 1'-0"

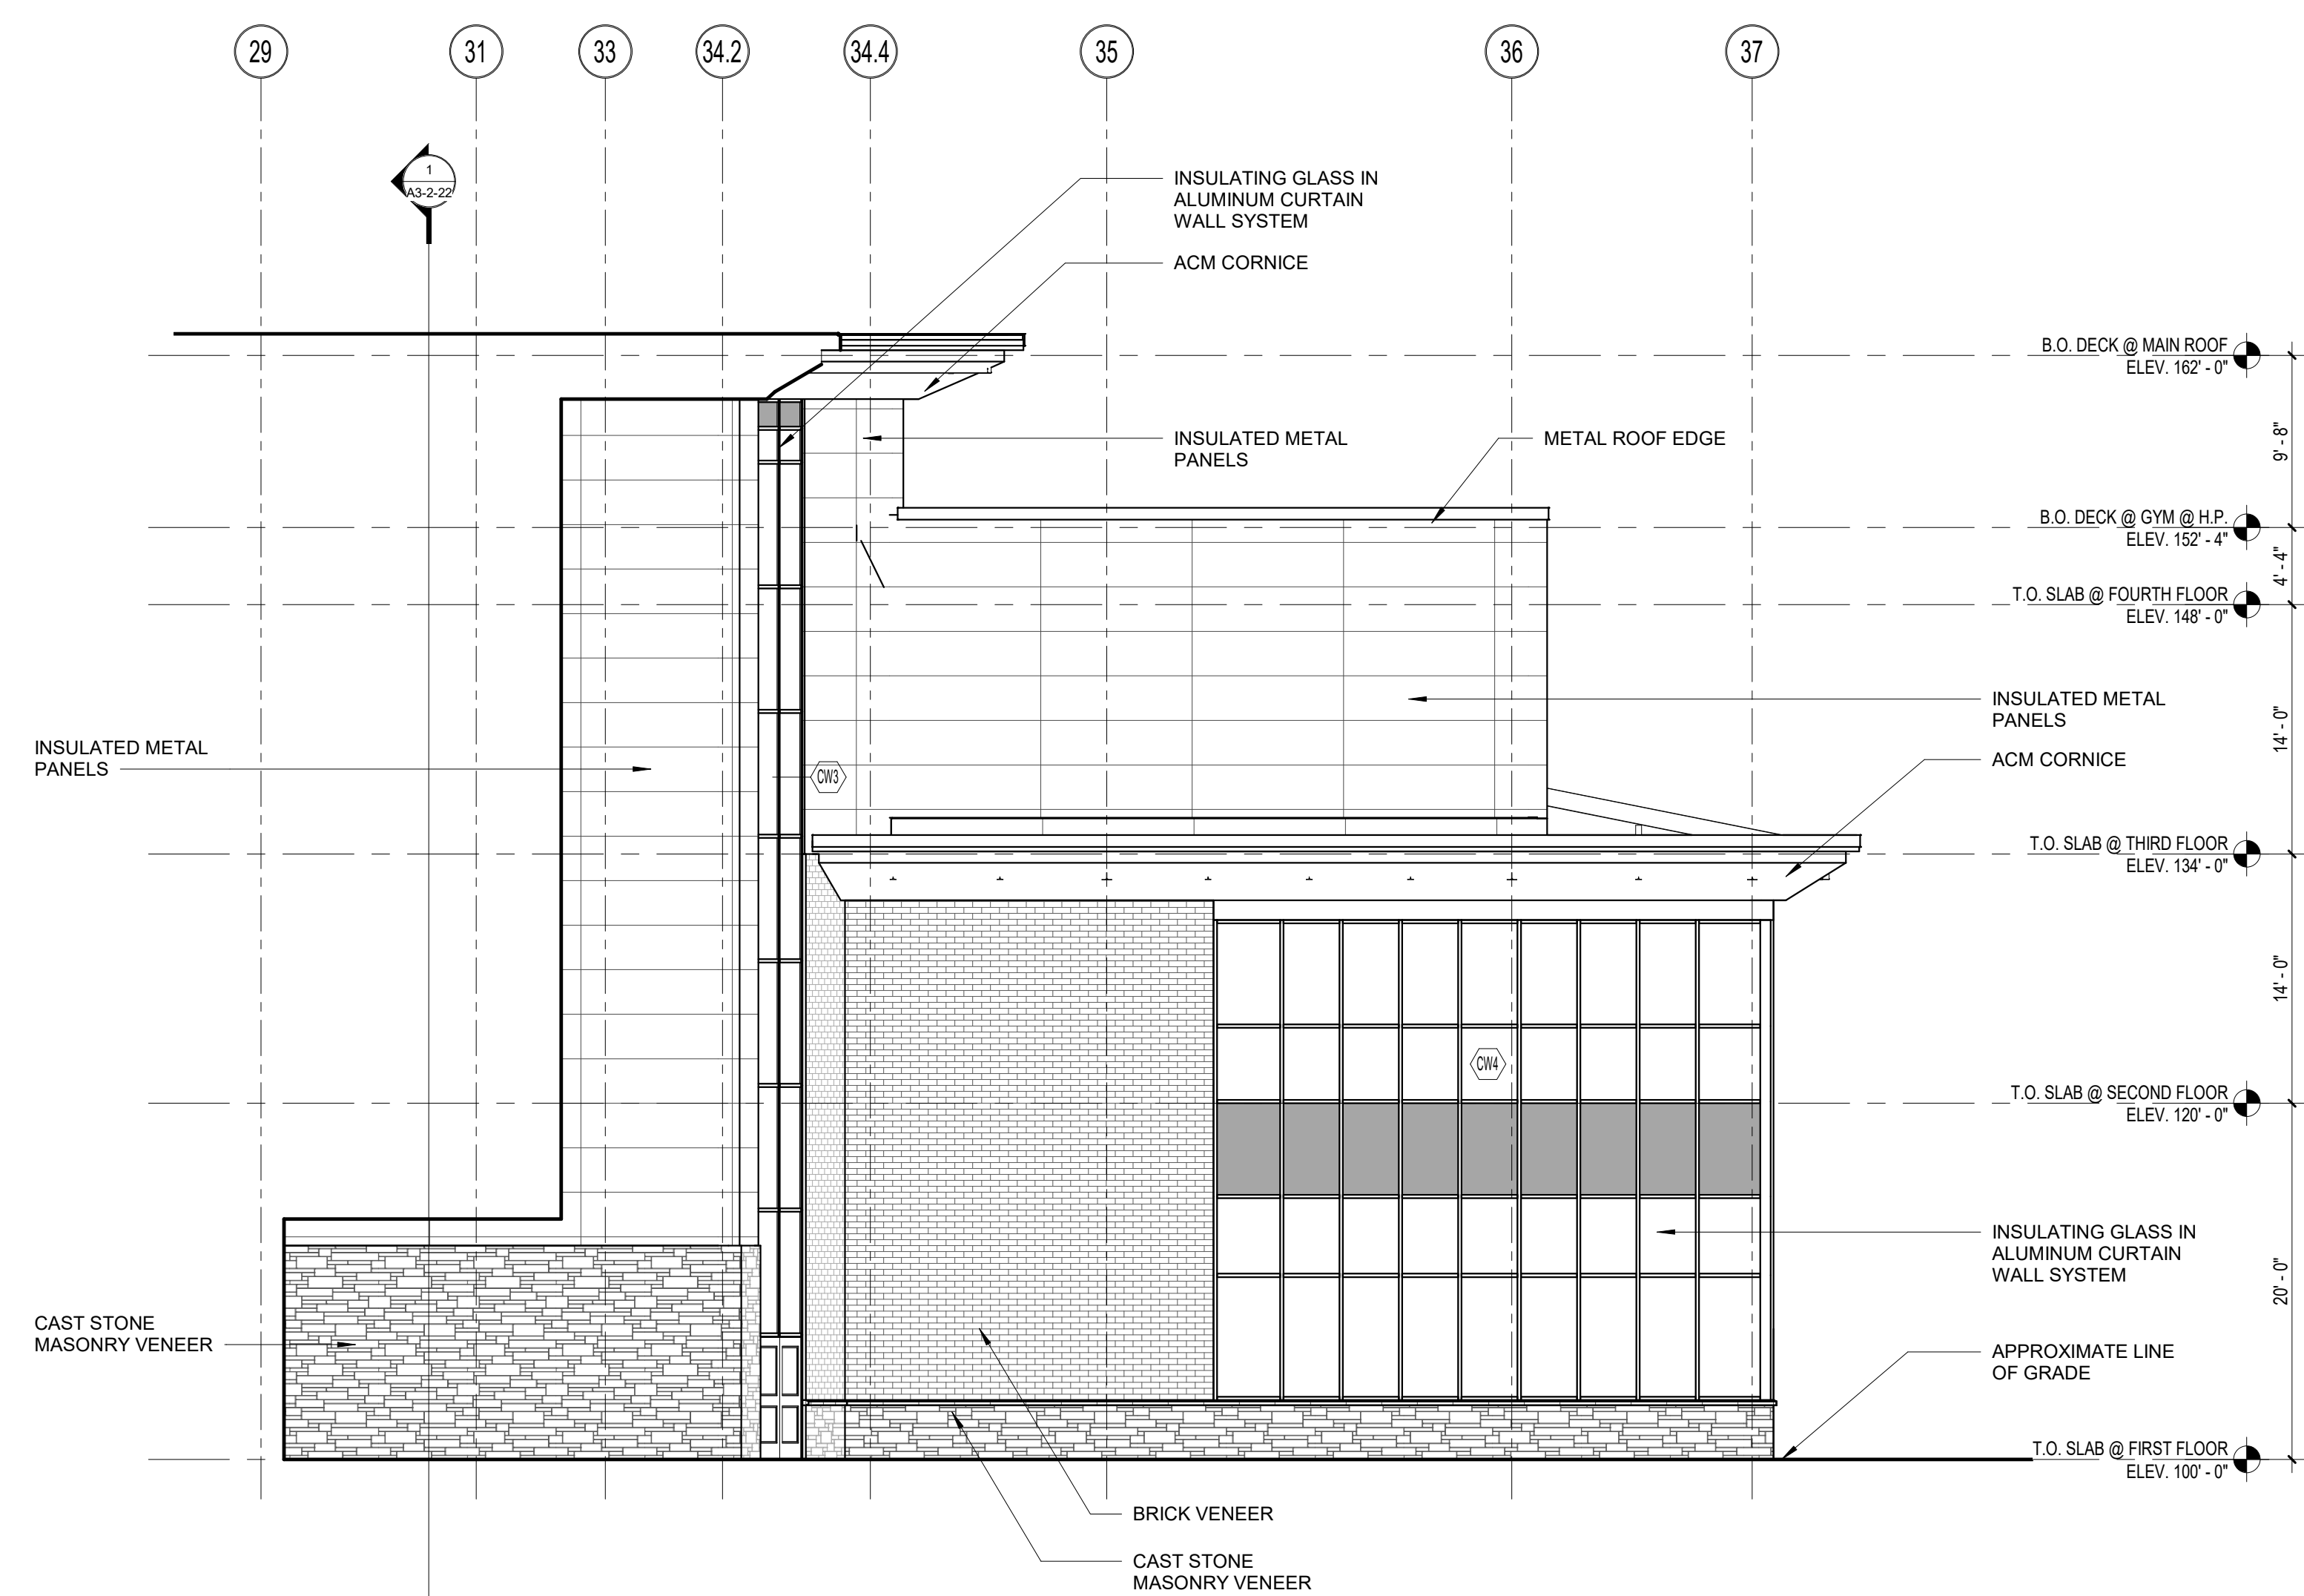


3 WEST ELEVATION
1/8" = 1'-0"


**Northeast
Metropolitan
Regional
Vocational High
School**

100 Hemlock Road,
Wakefield, MA 01880

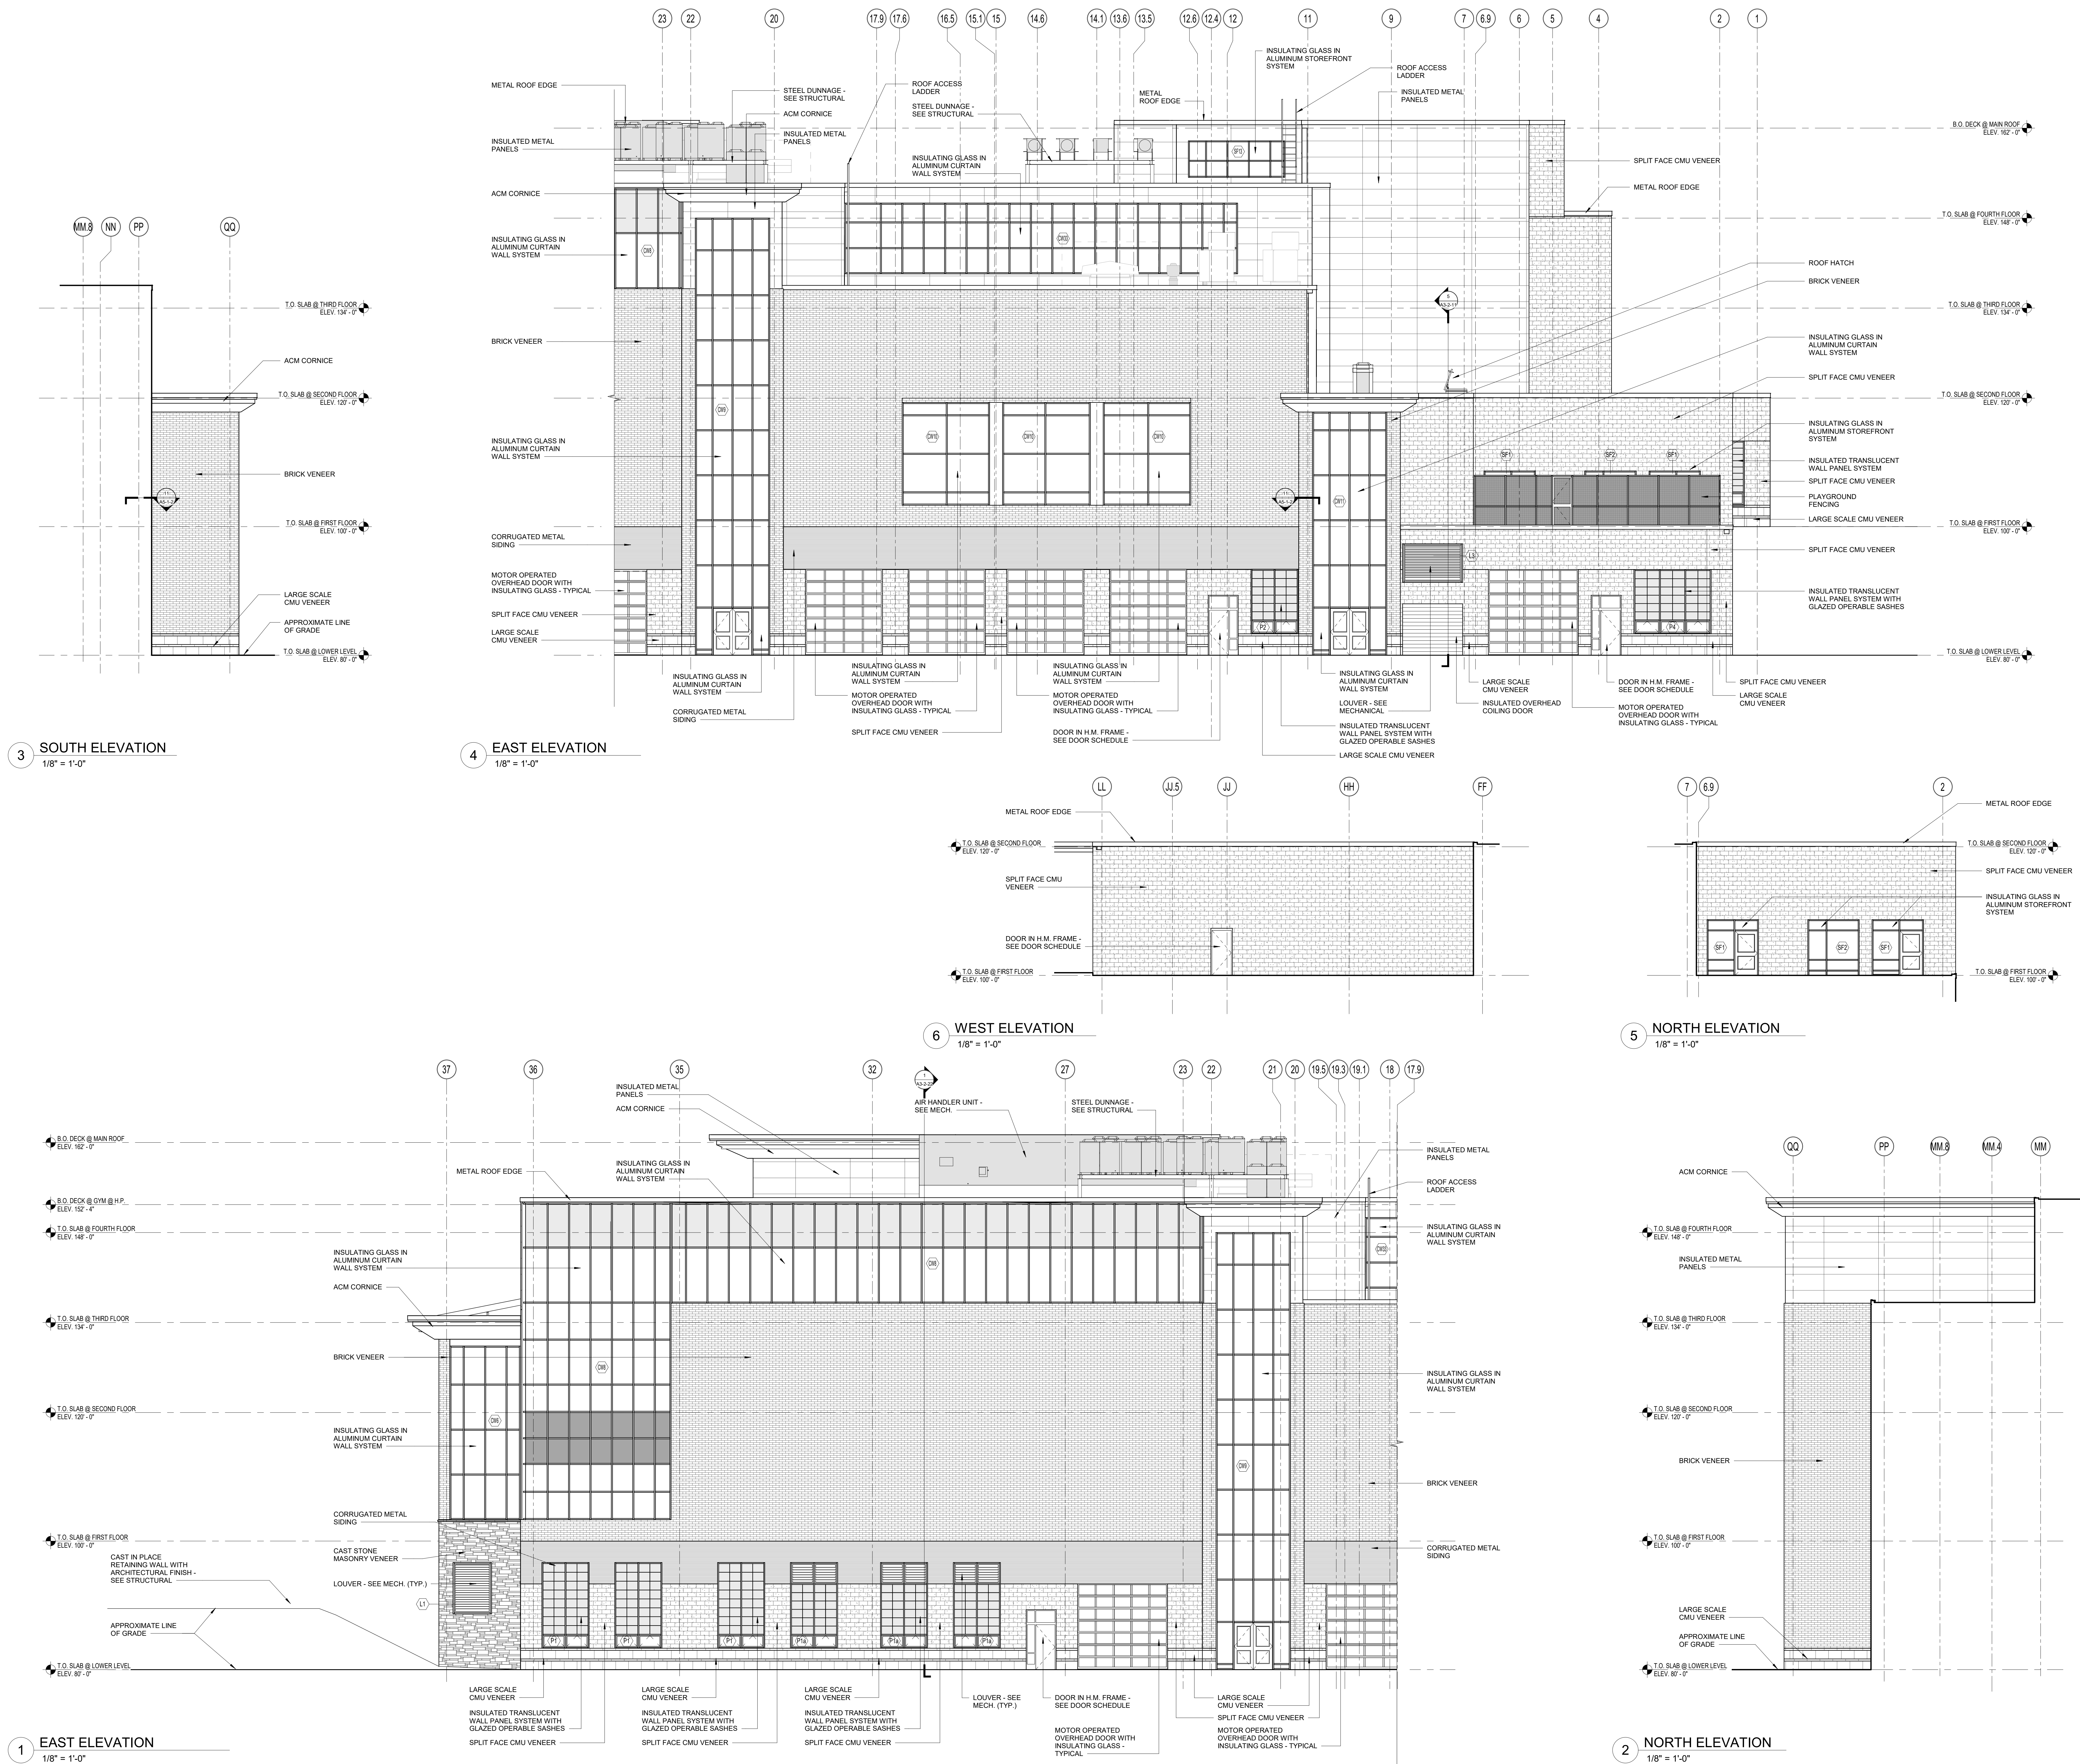


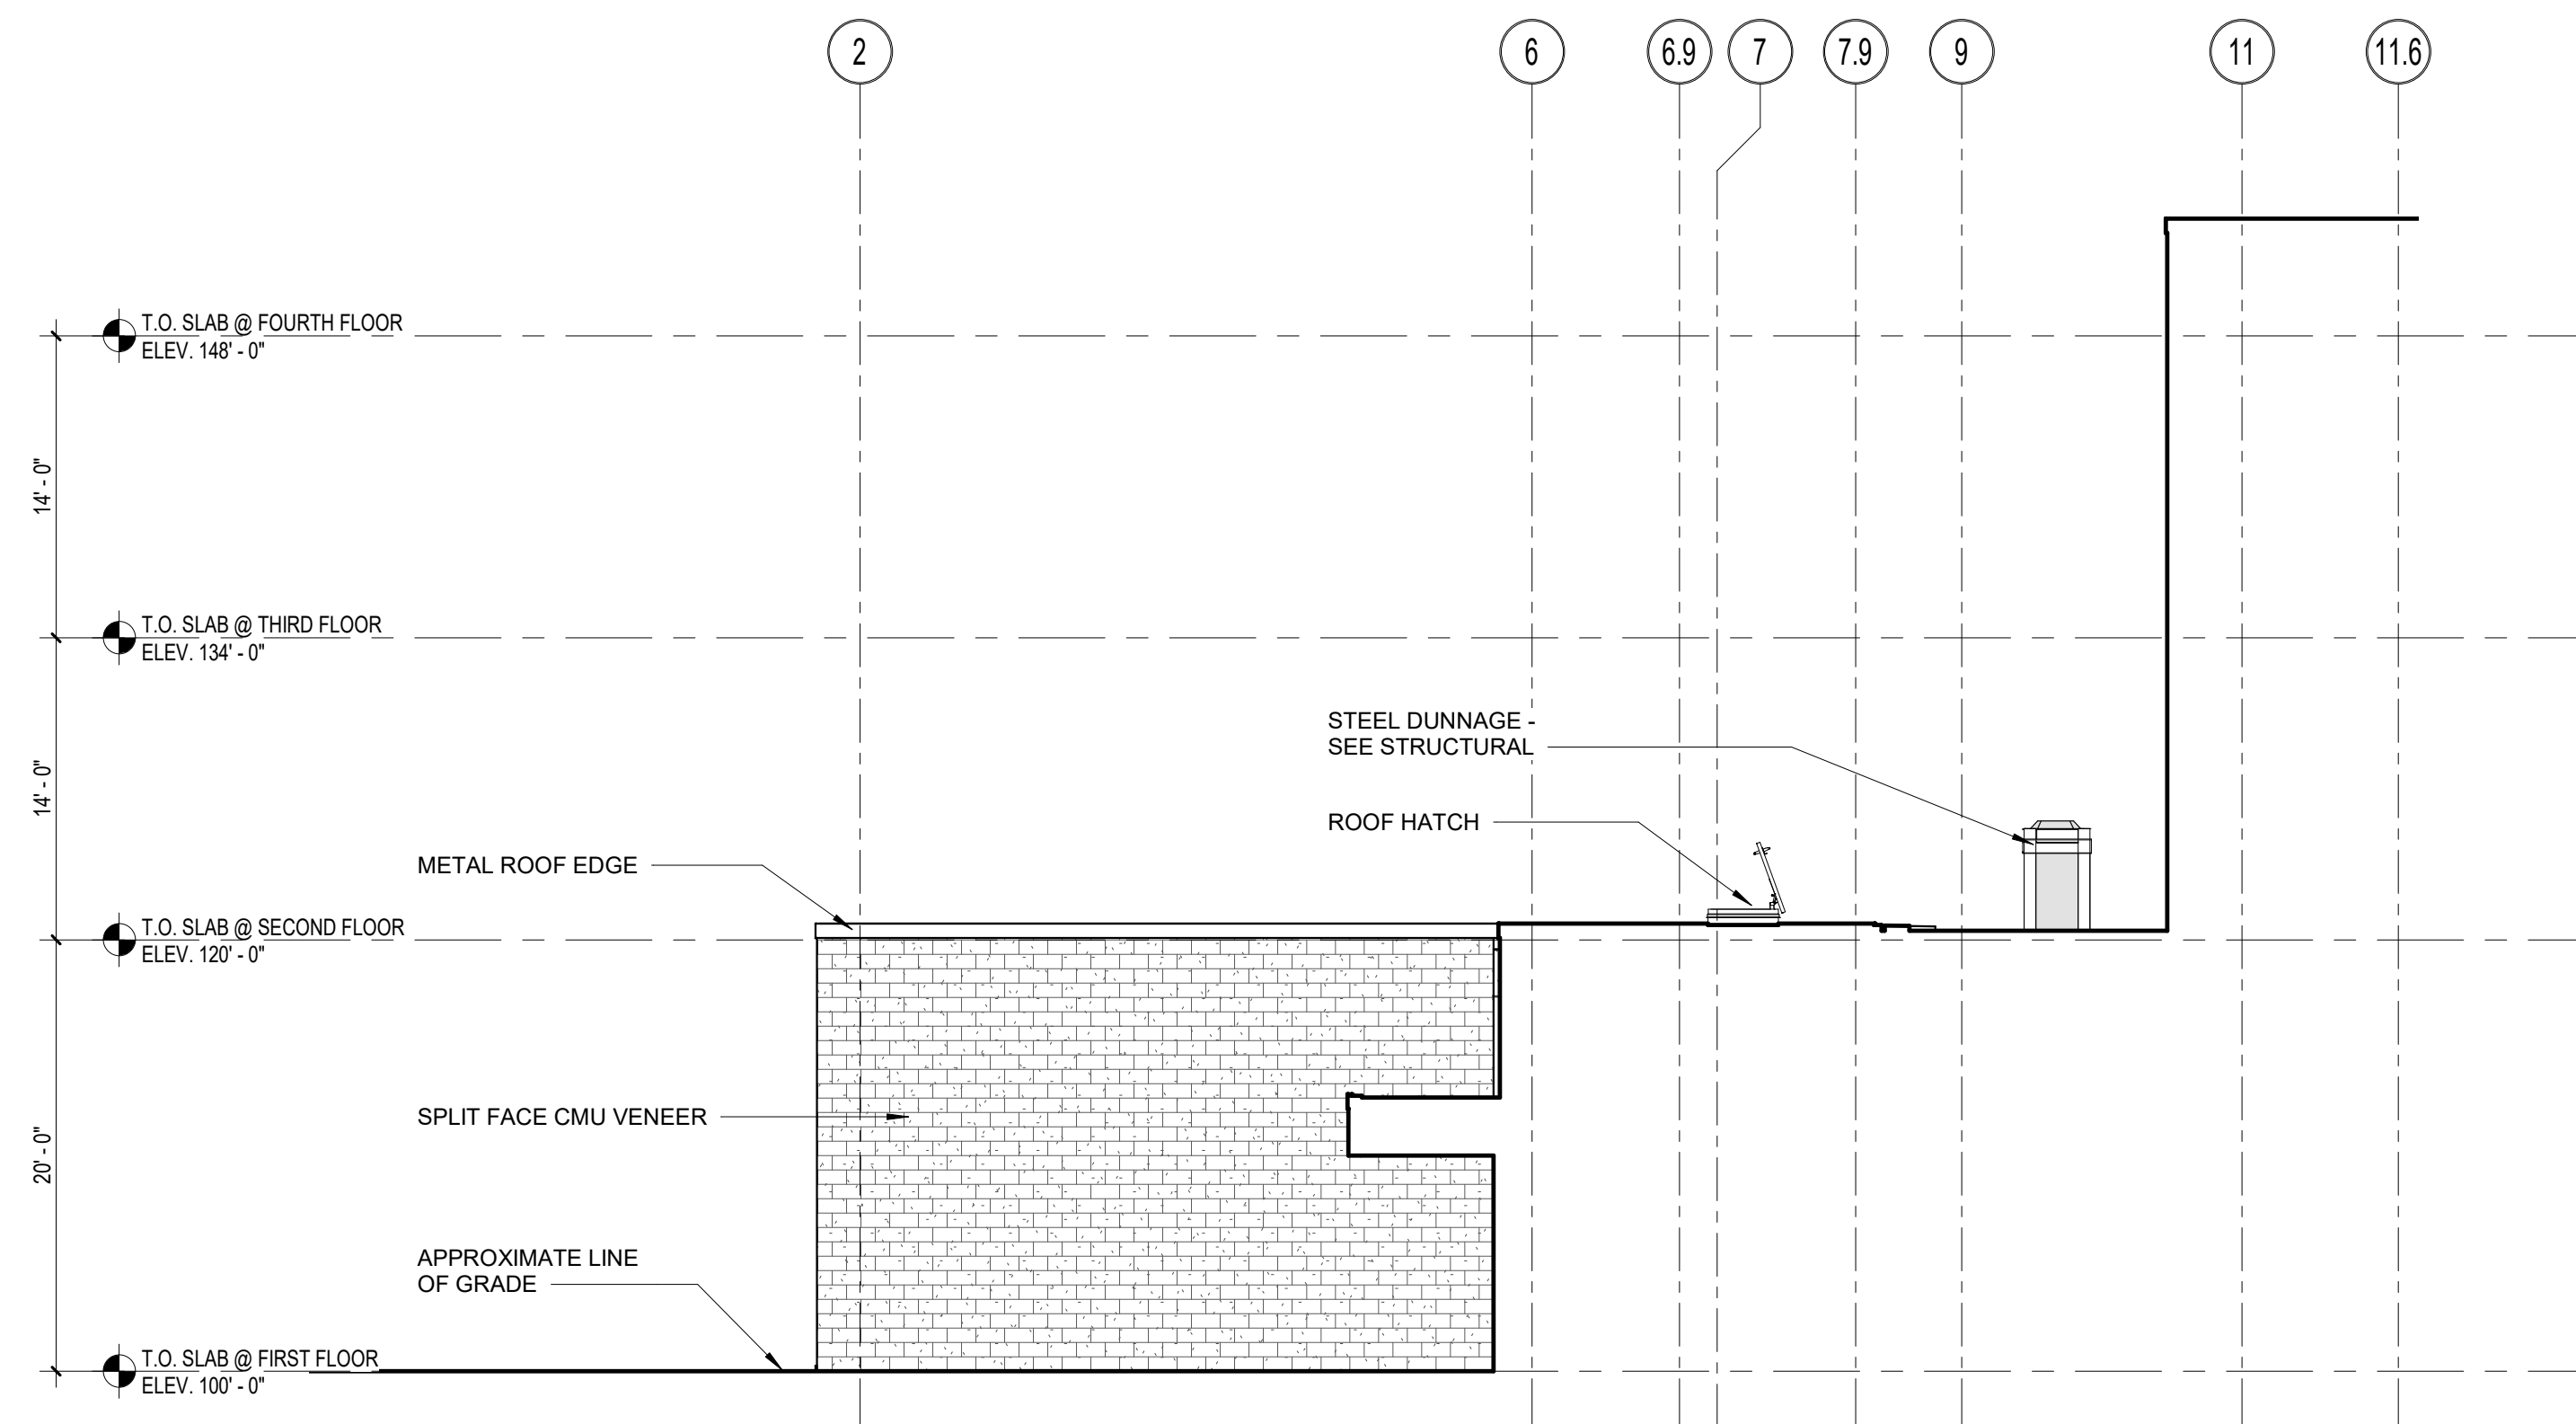




2 WEST ELEVATION
1/8" = 1'-0"

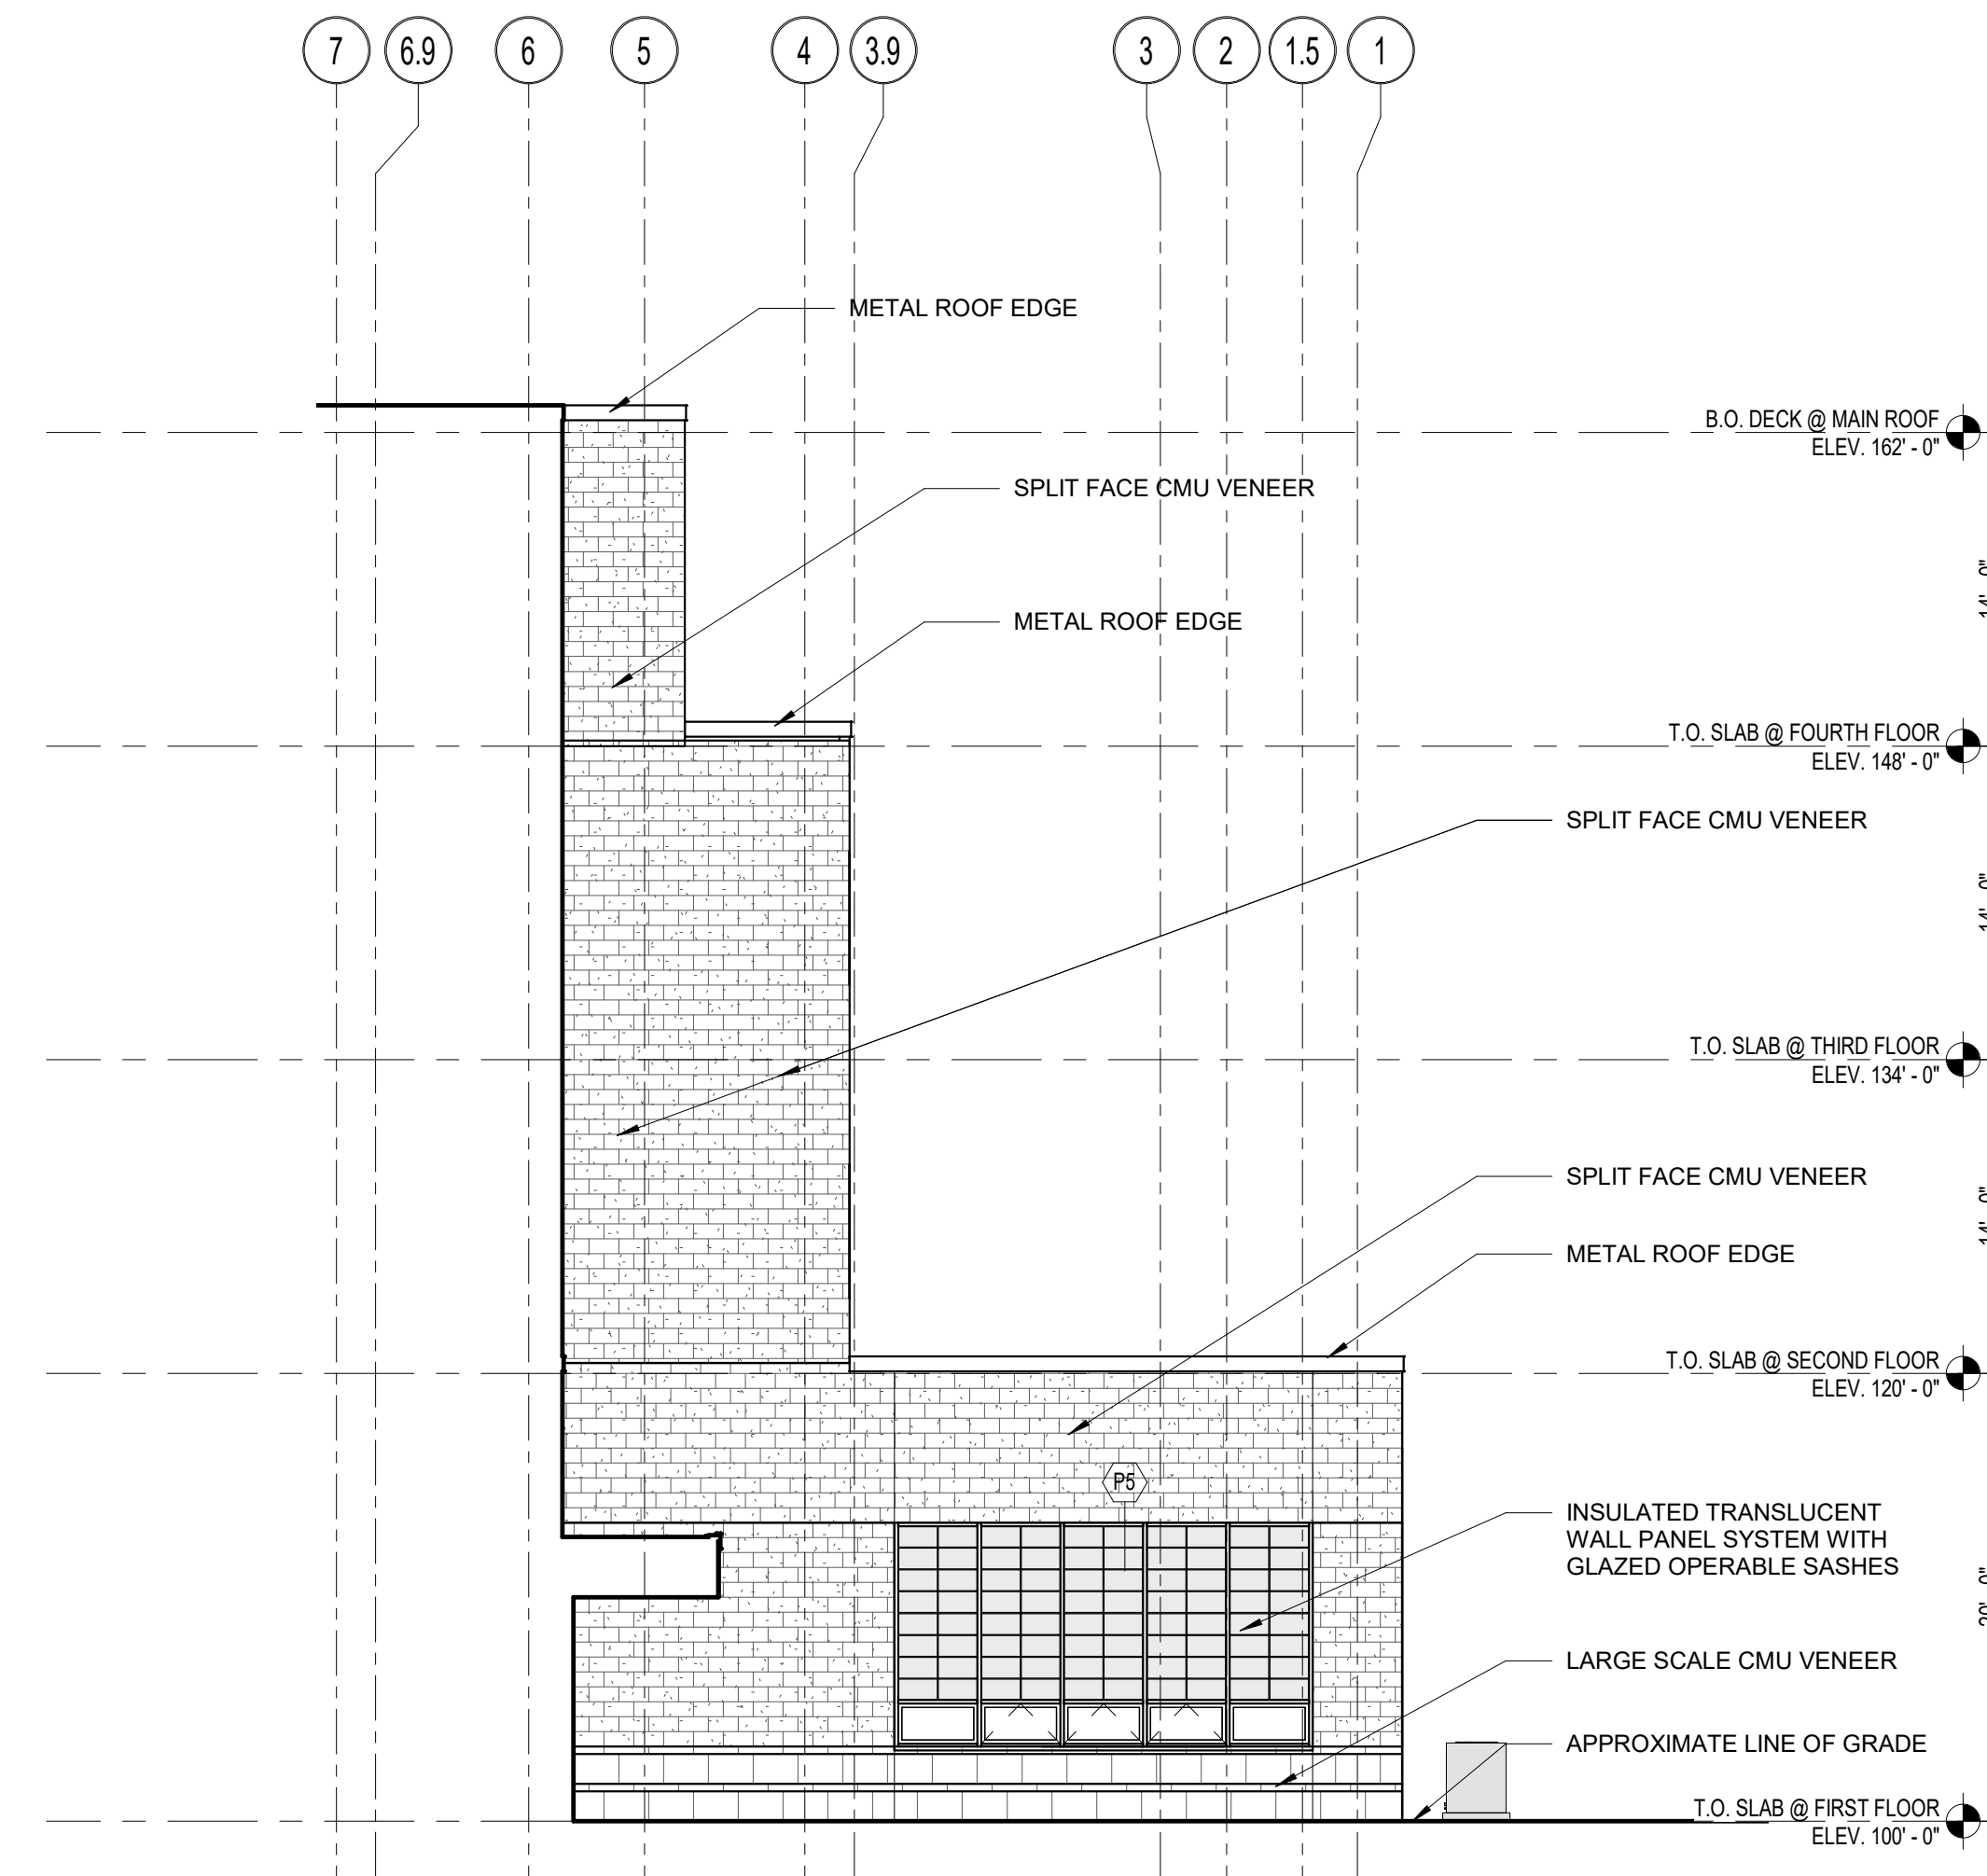



3 EAST ELEVATION
1/8" = 1'-0"

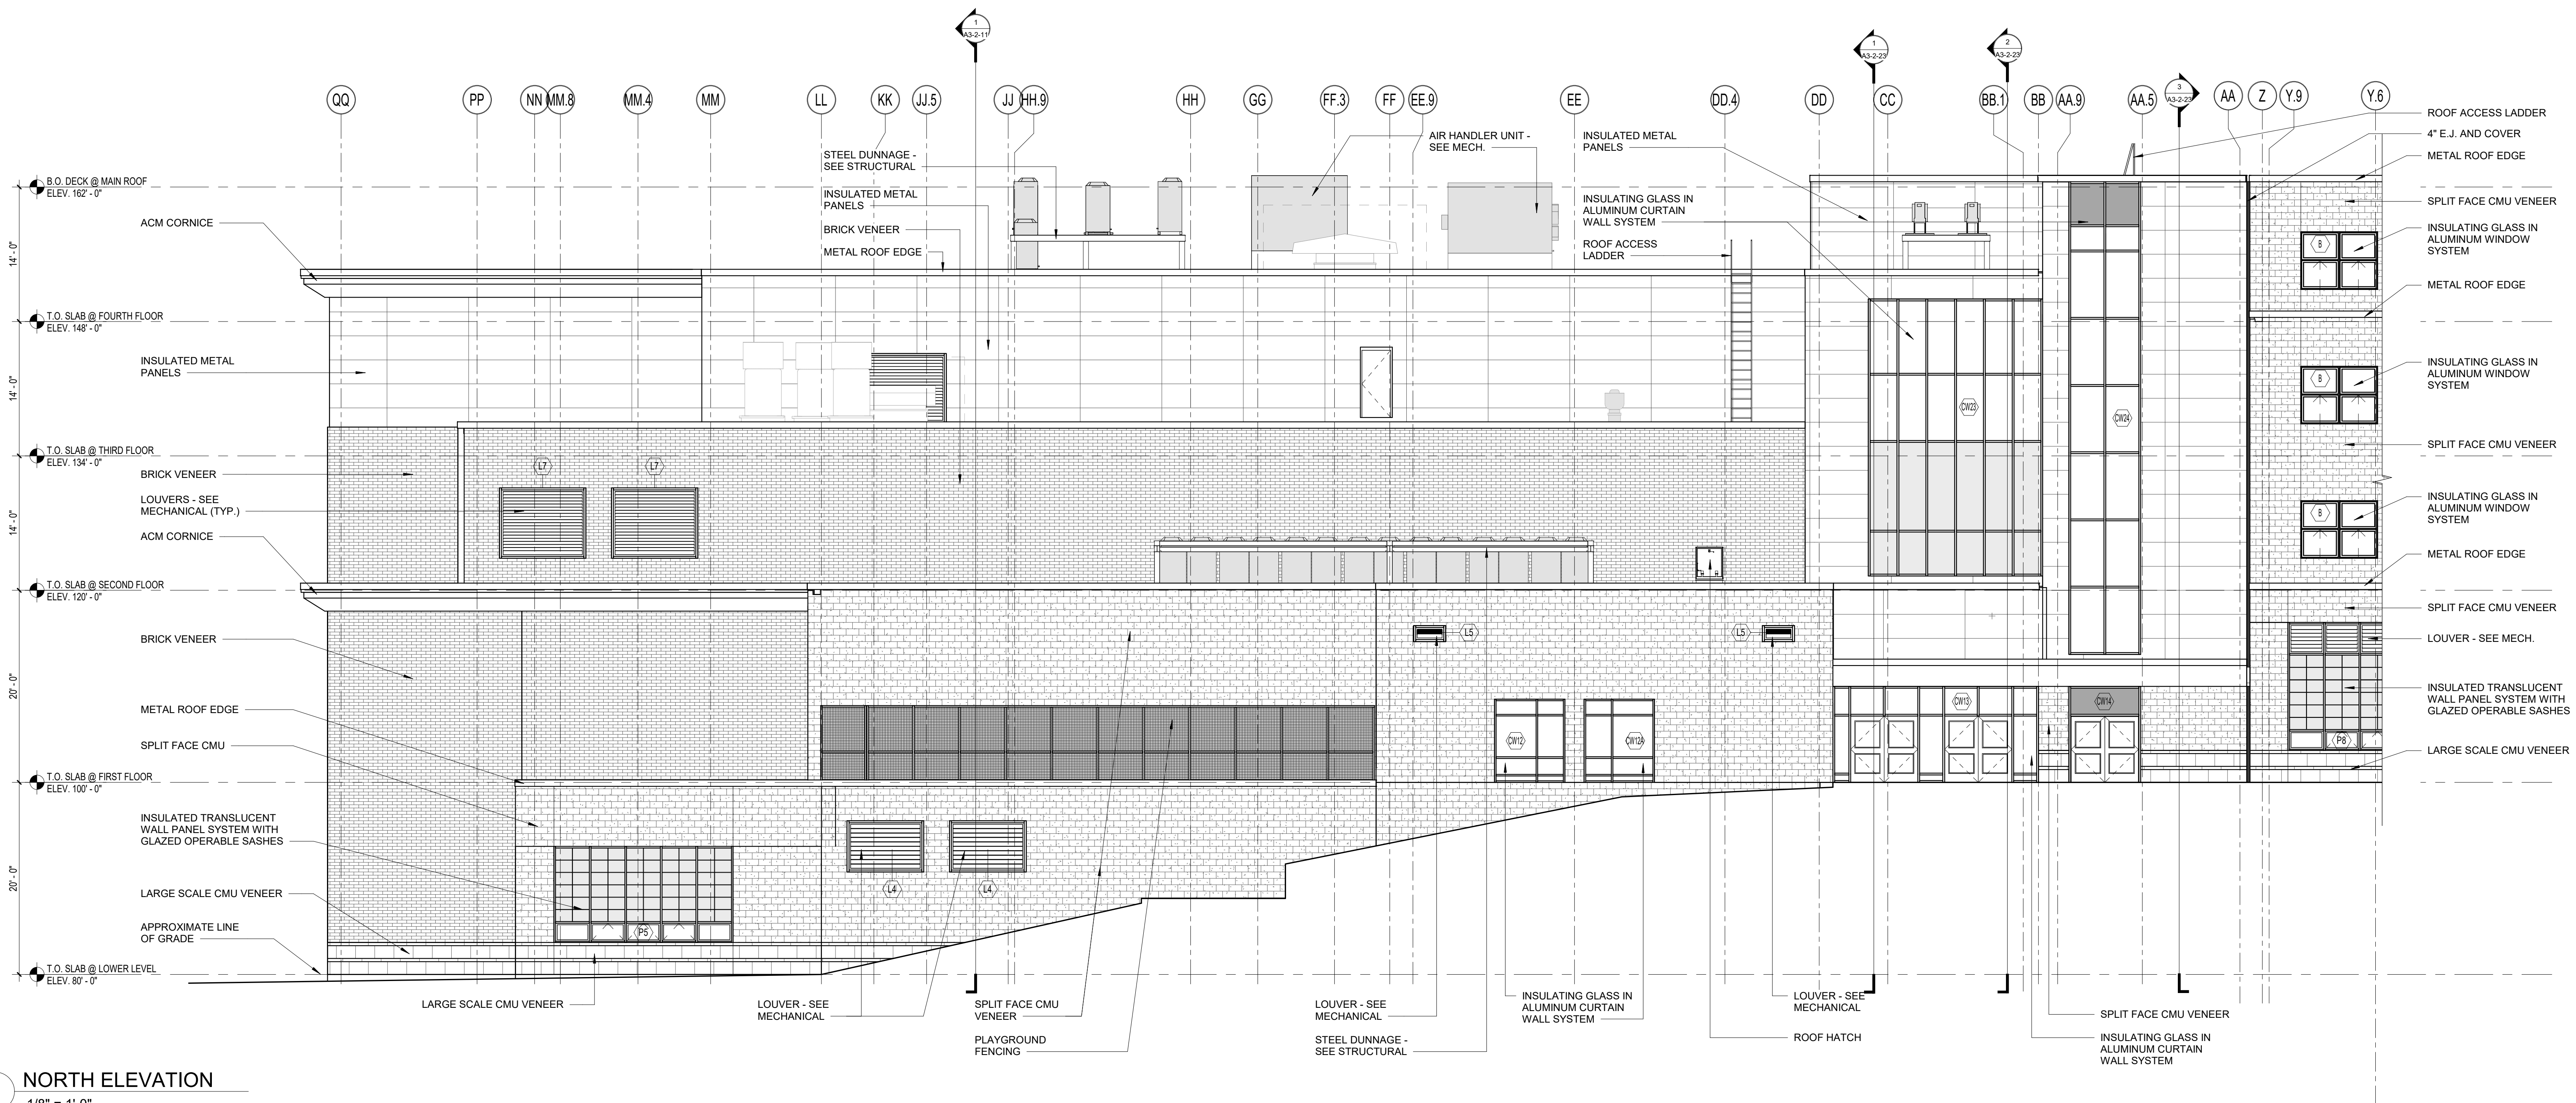


1 NORTH ELEVATION
1/8" = 1'-0"

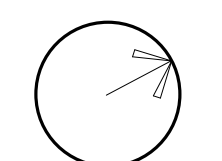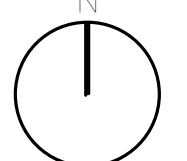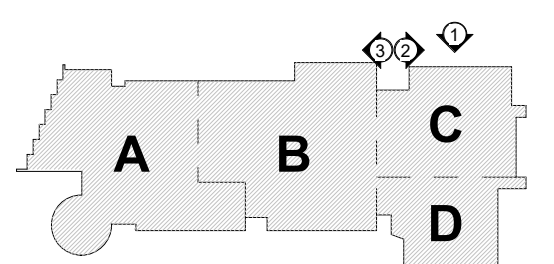


100 Hemlock Road,
Wakefield, MA 01880

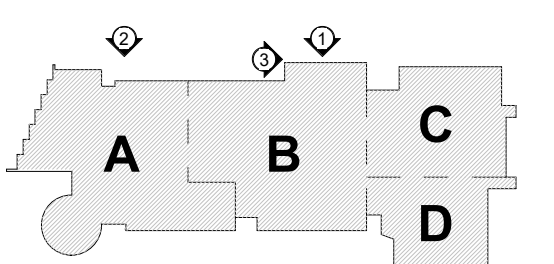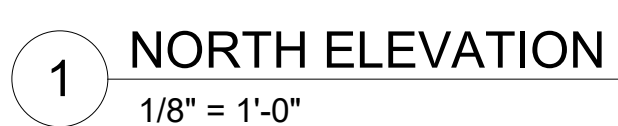


KEY PLAN

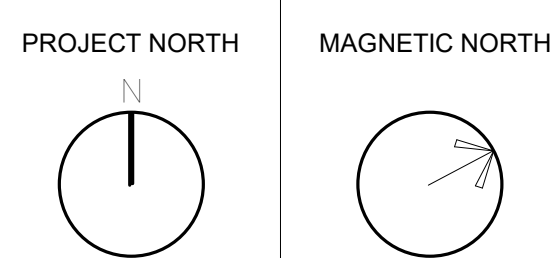


Scale: 1/8" = 1'-0"
Job No.: 20202
Drawn By: DRA
Date: January 13th, 2023
Volume 3 of 4

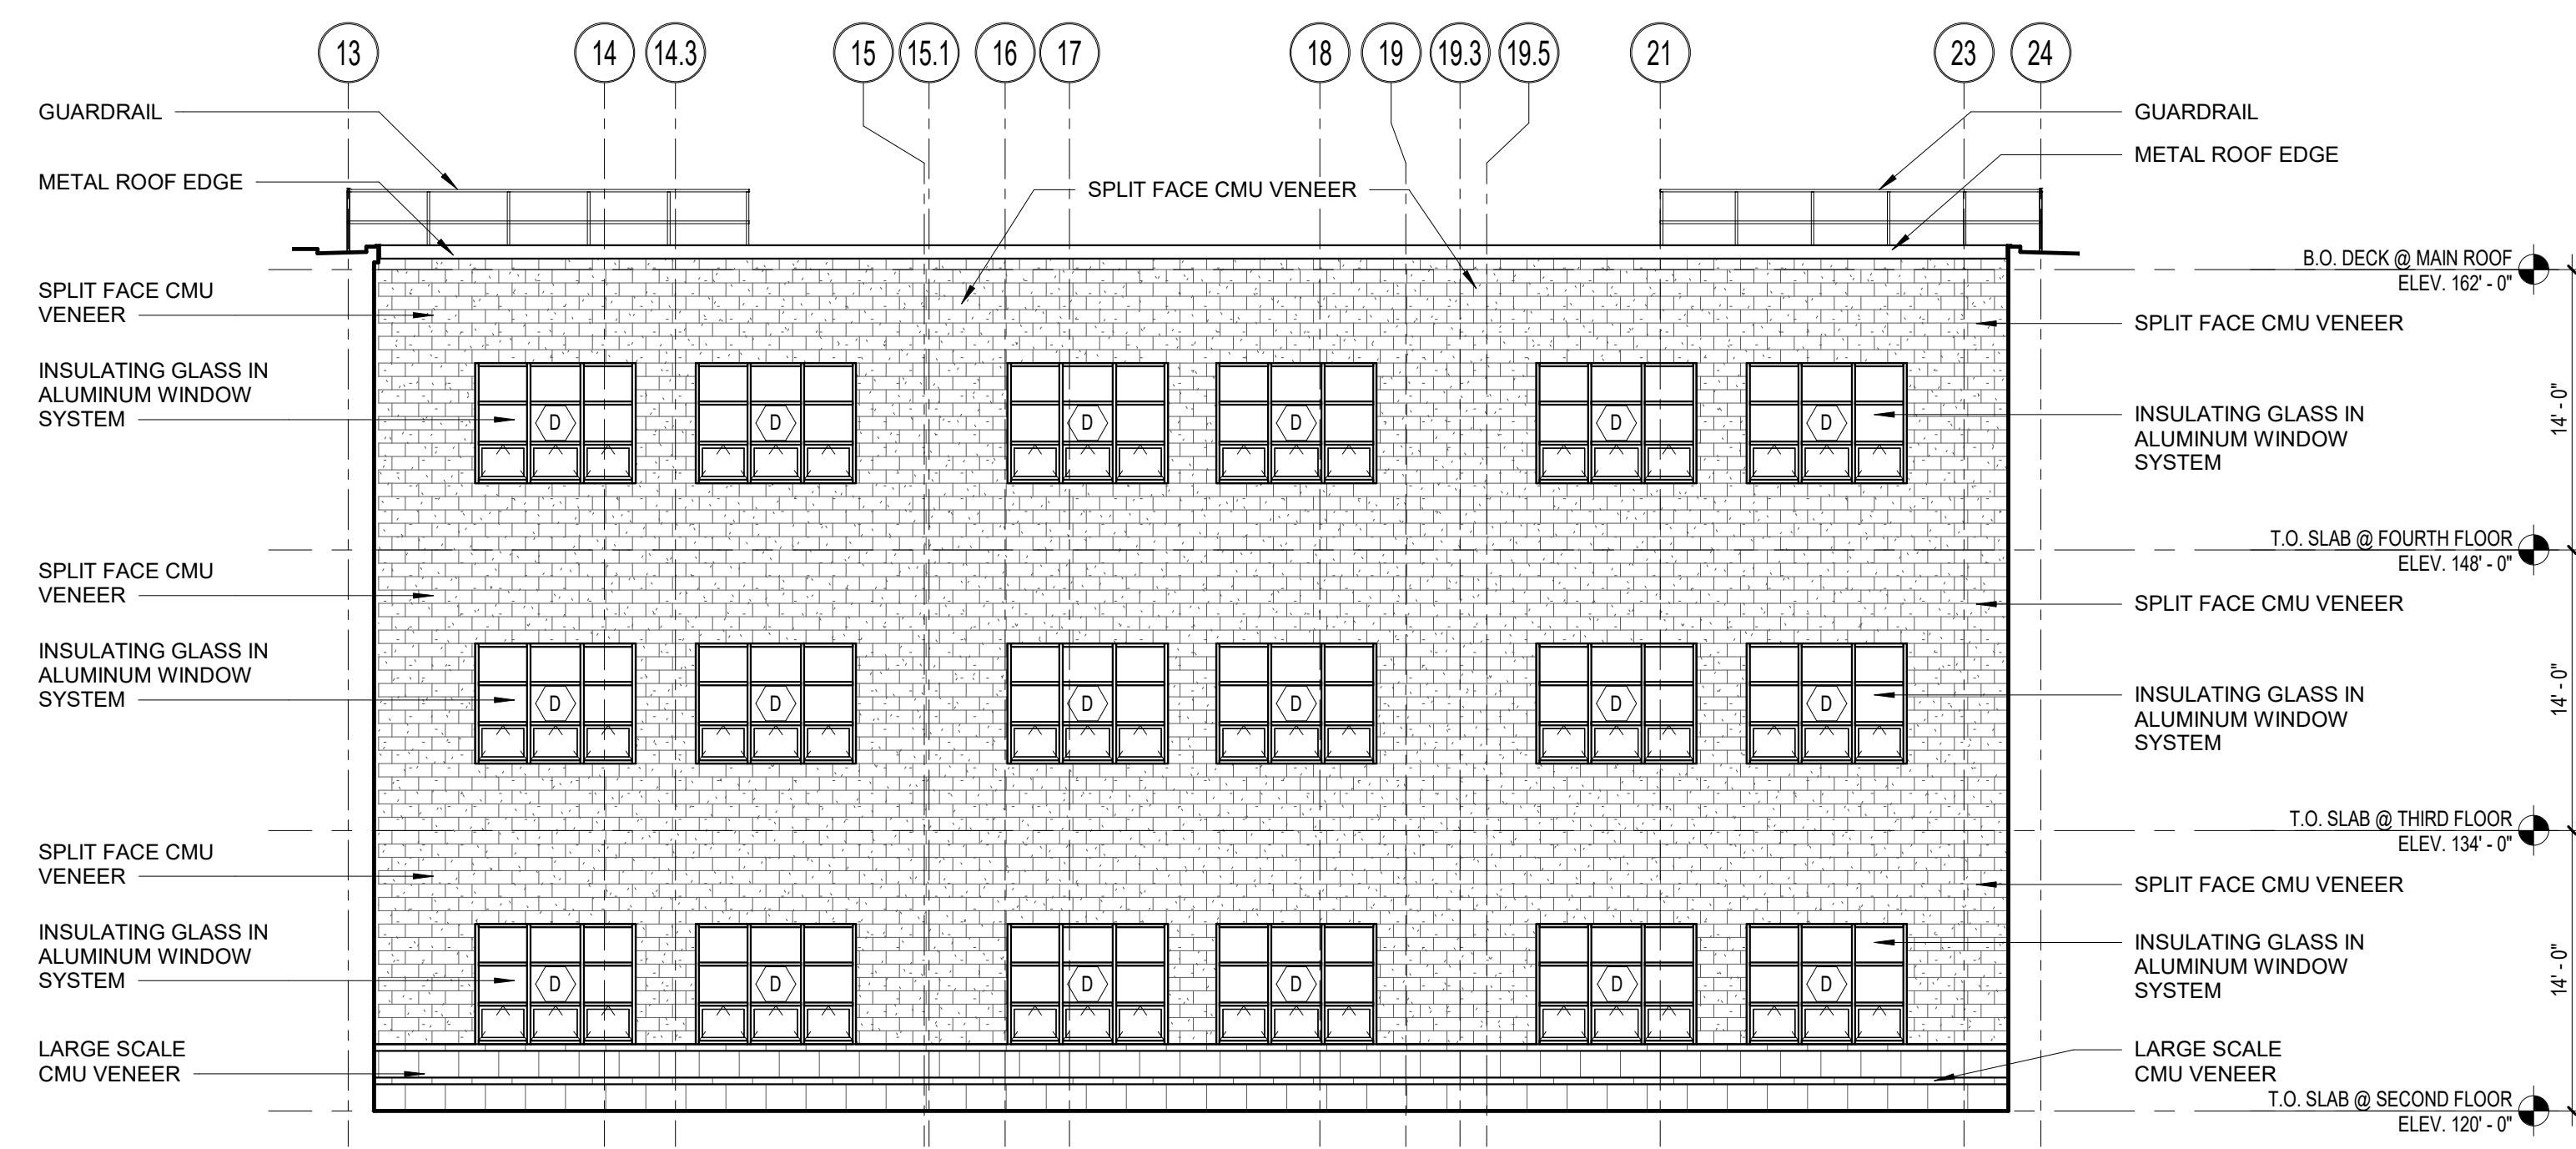


9 WEST ELEVATION
1/8" = 1'-0"

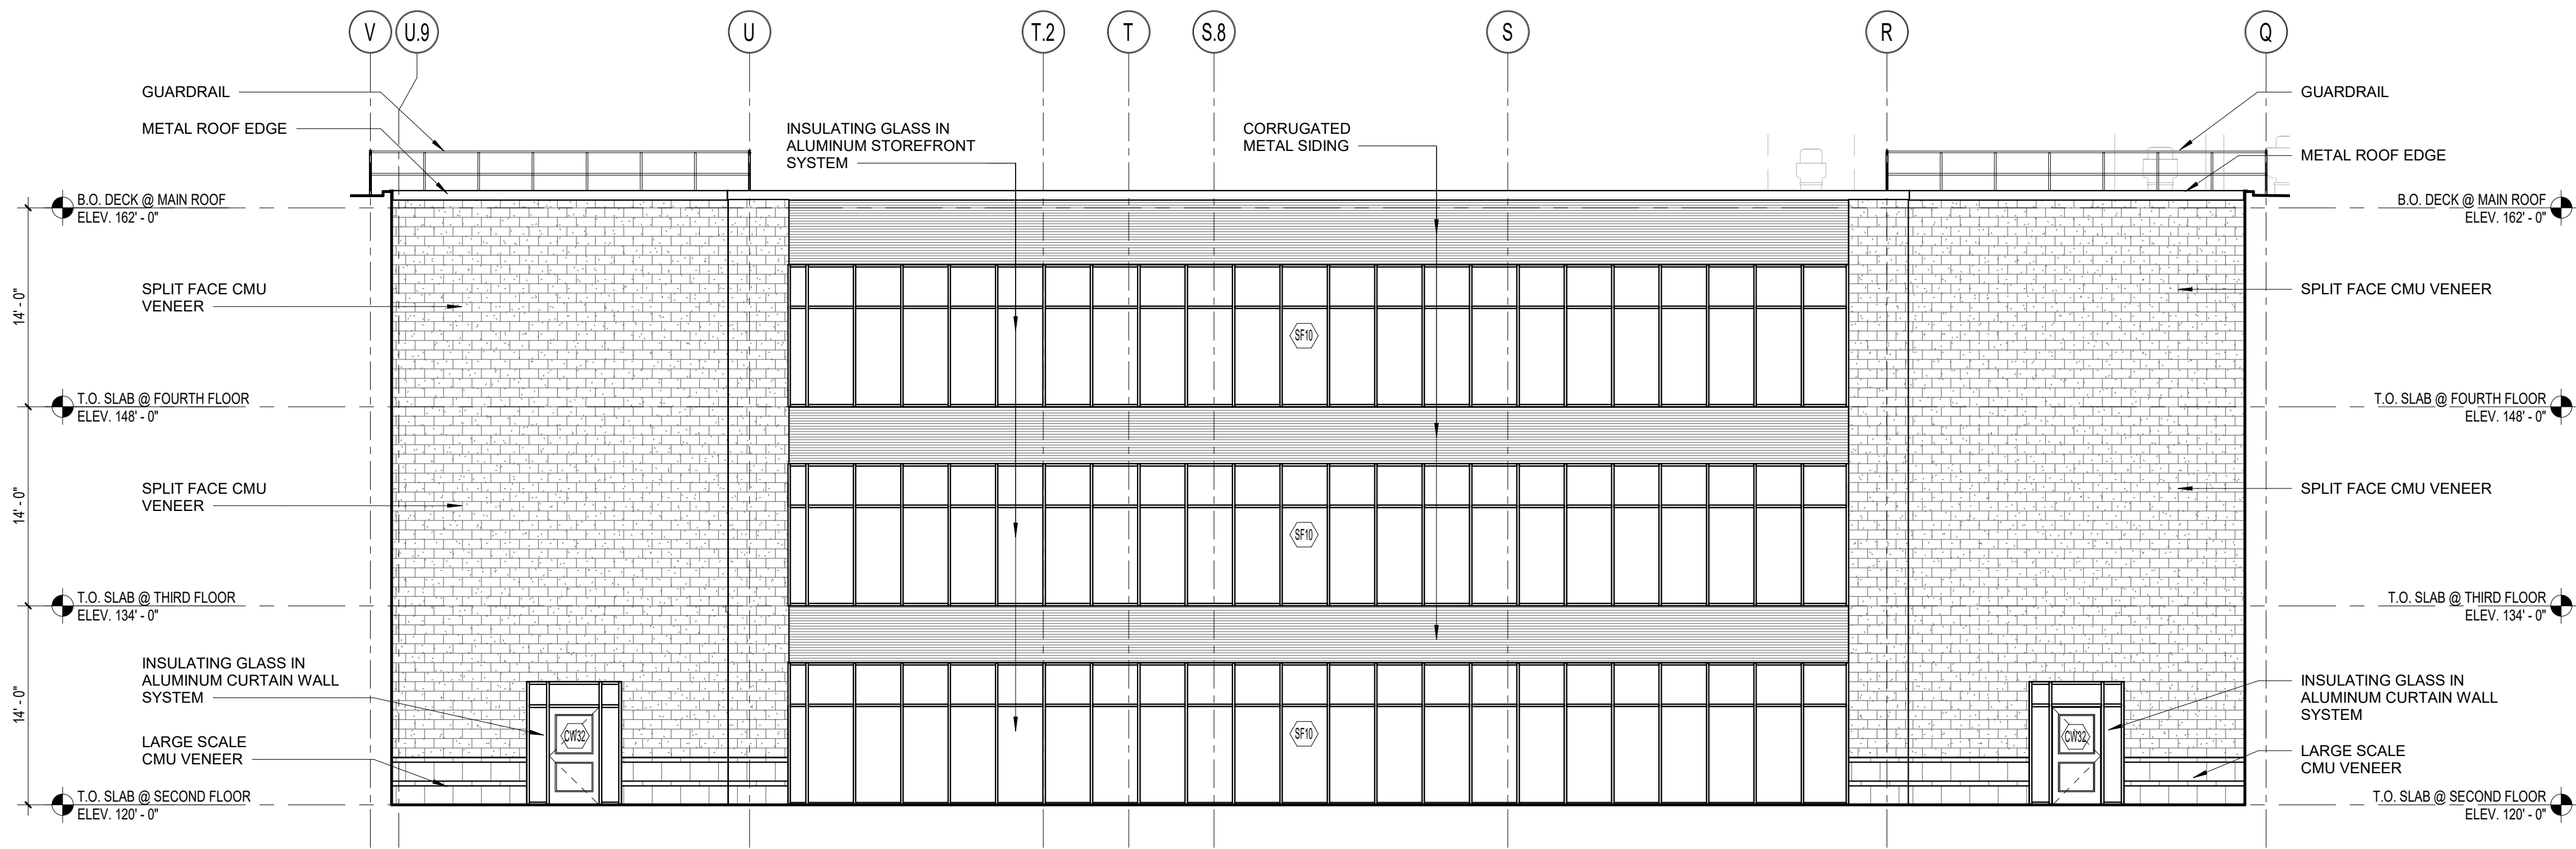


10 NORTH ELEVATION
1/8" = 1'-0"

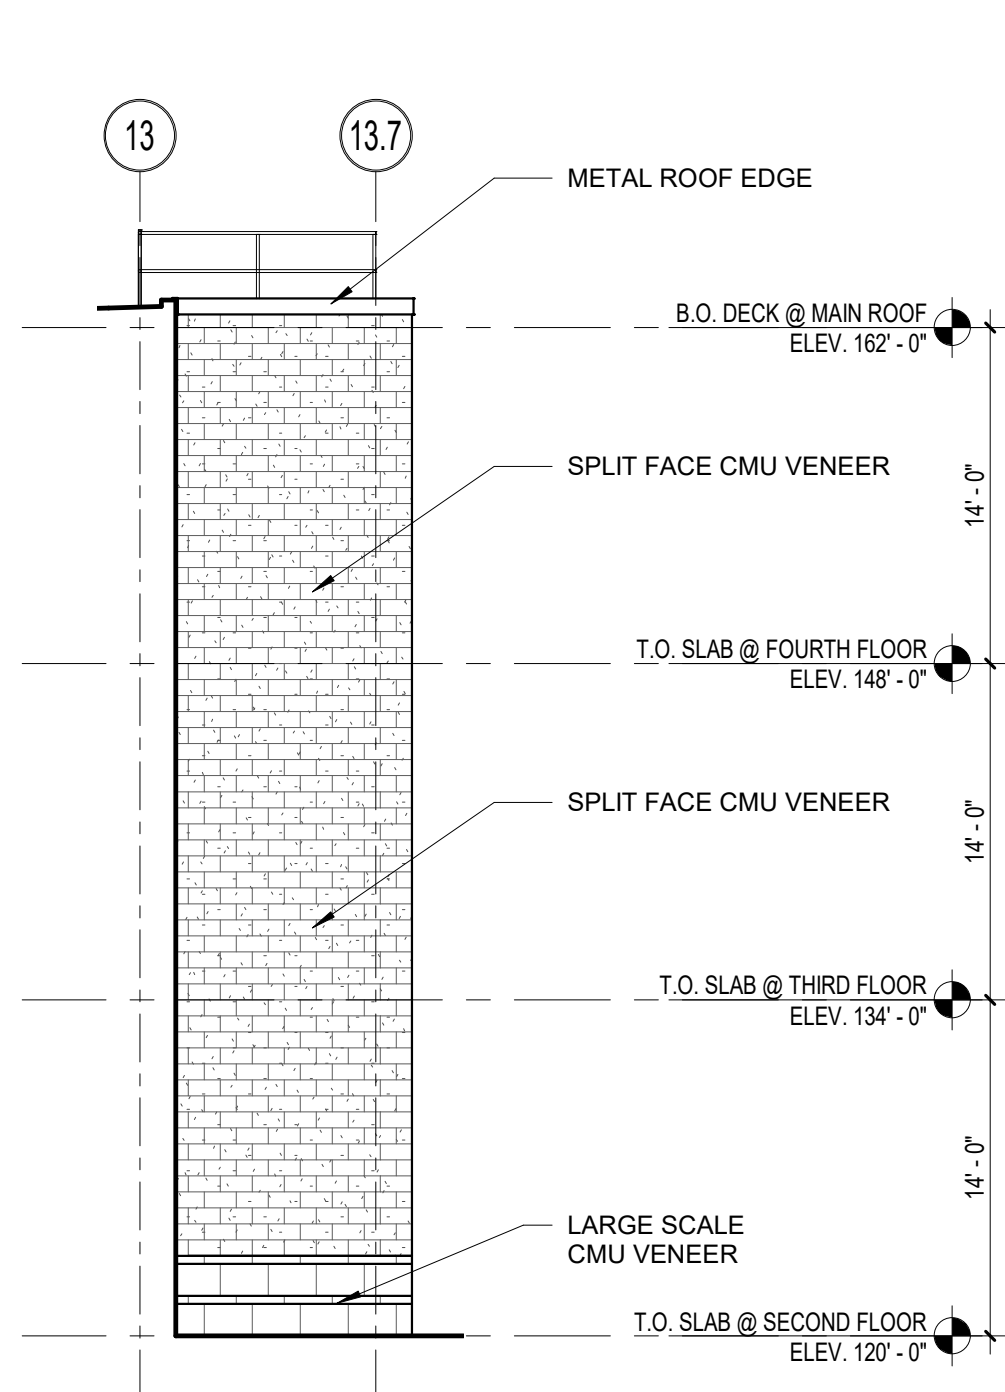


6 WEST ELEVATION
1/8" = 1'-0"

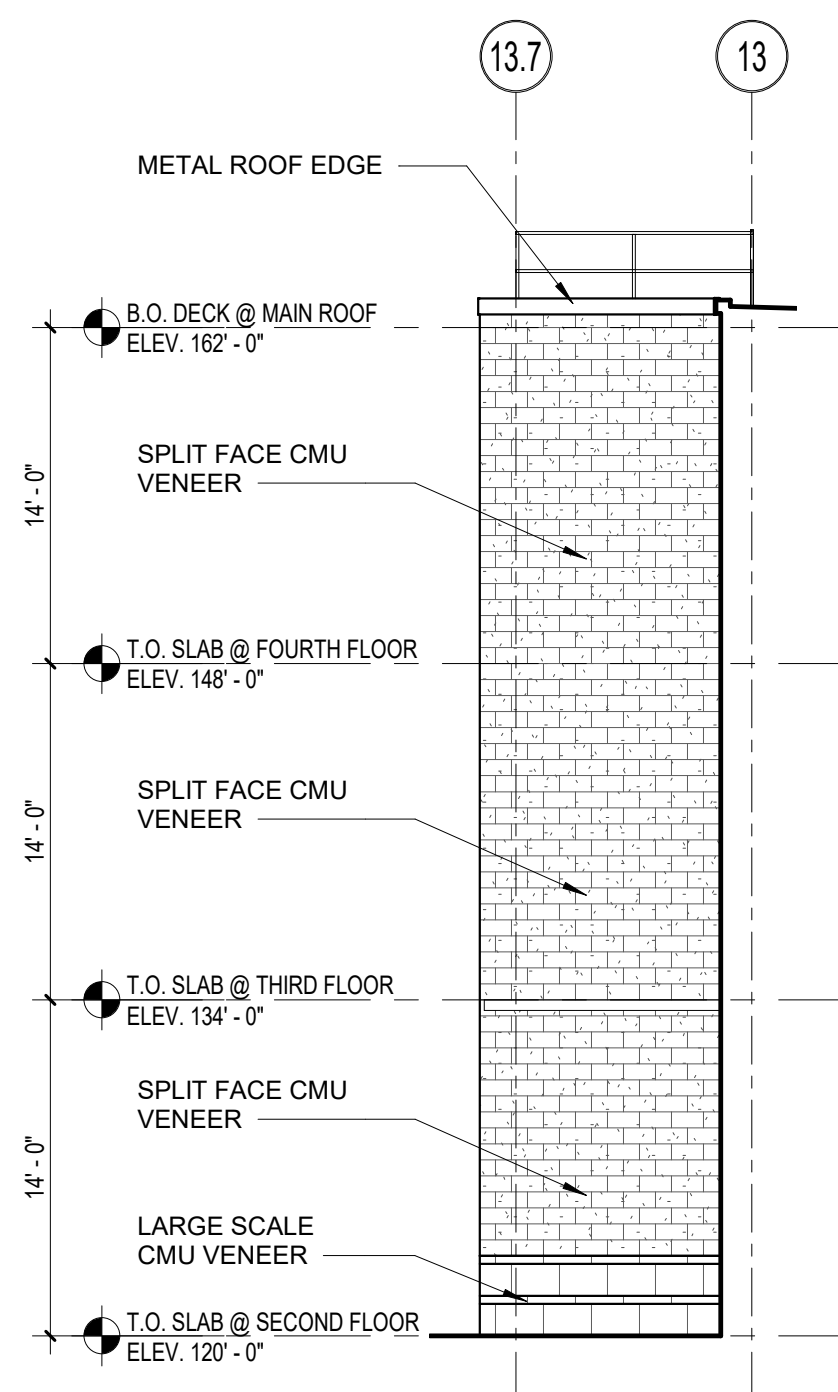


7 EAST ELEVATION
1/8" = 1'-0"

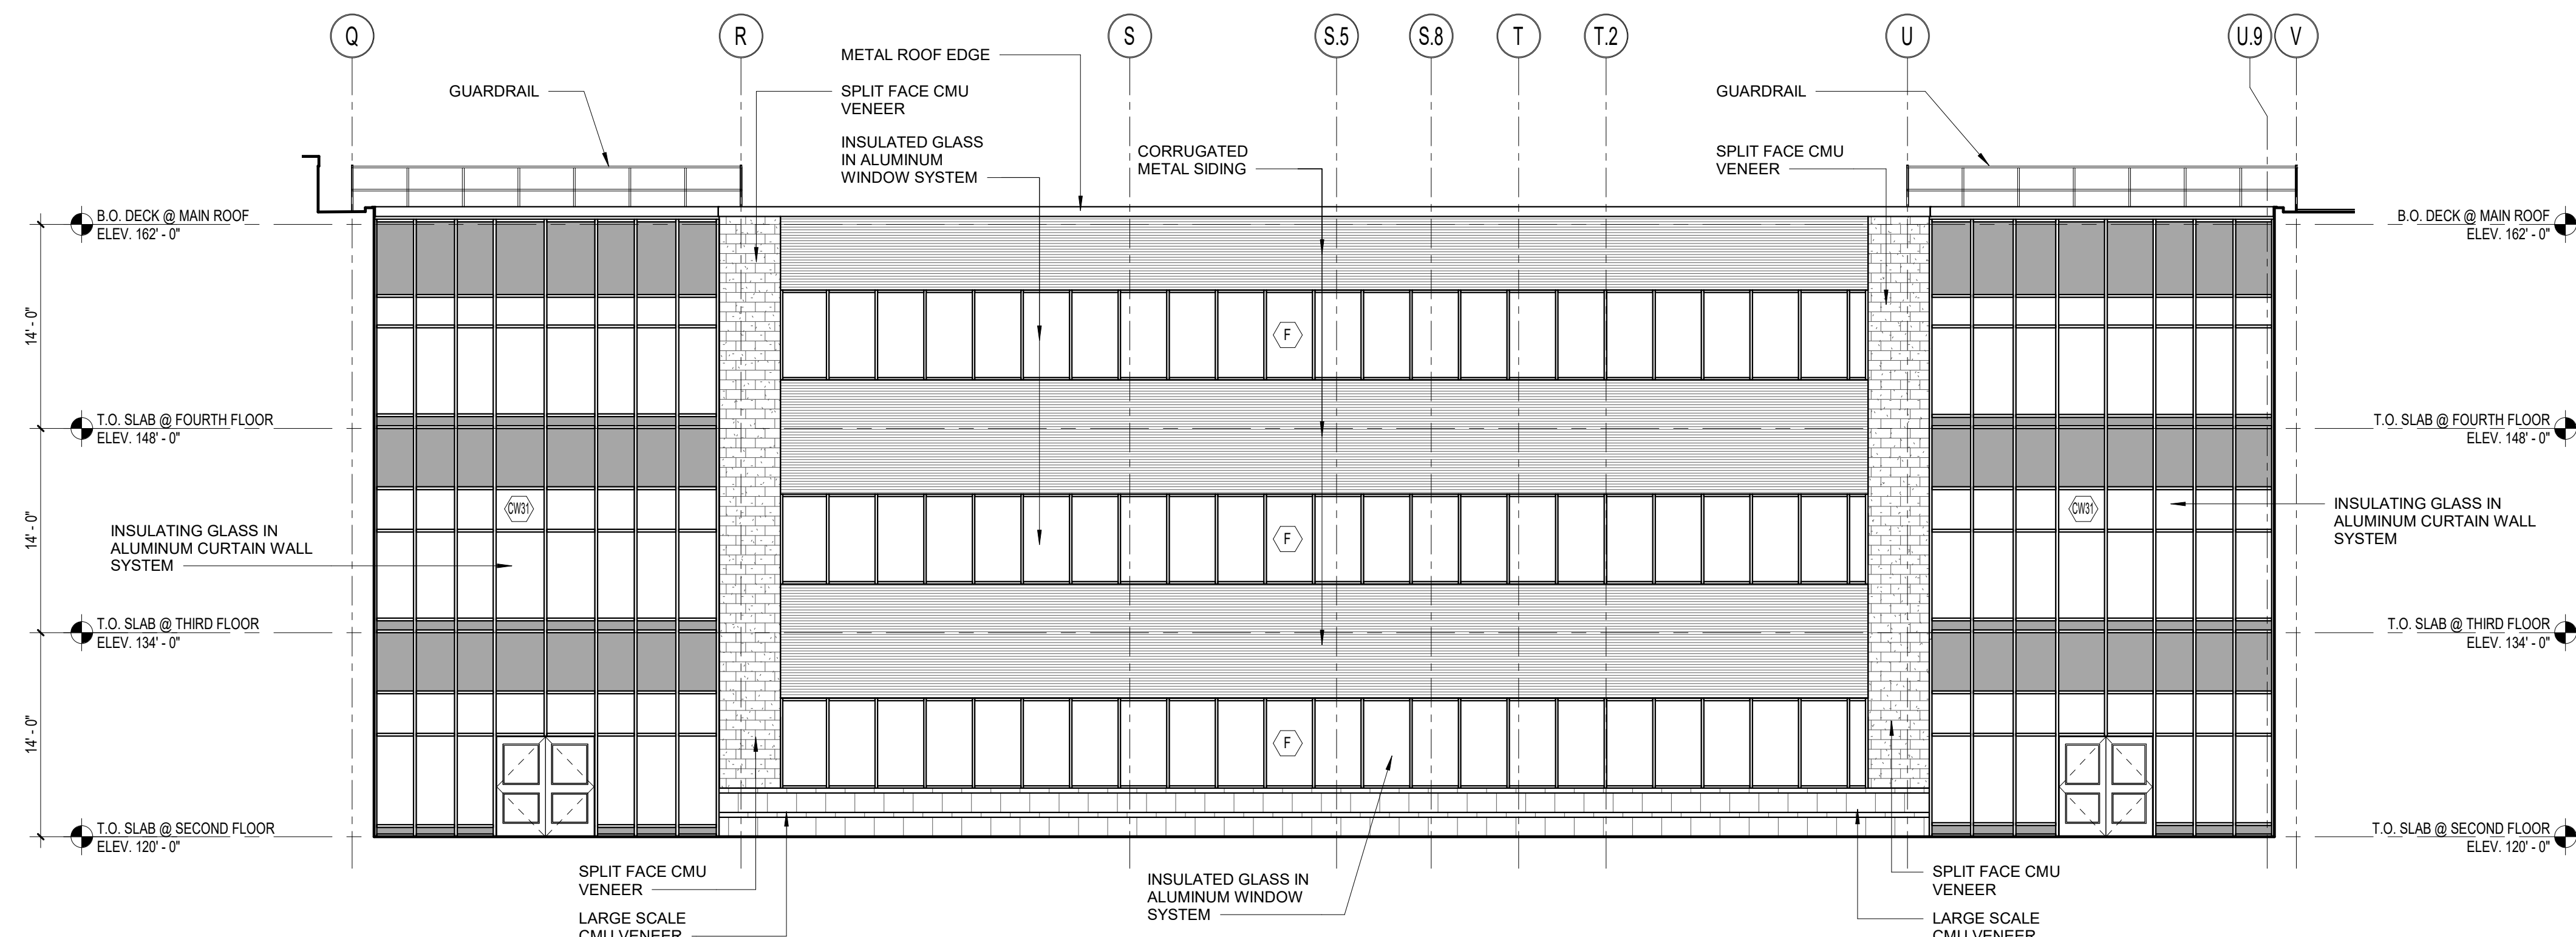


8 SOUTH ELEVATION
1/8" = 1'-0"

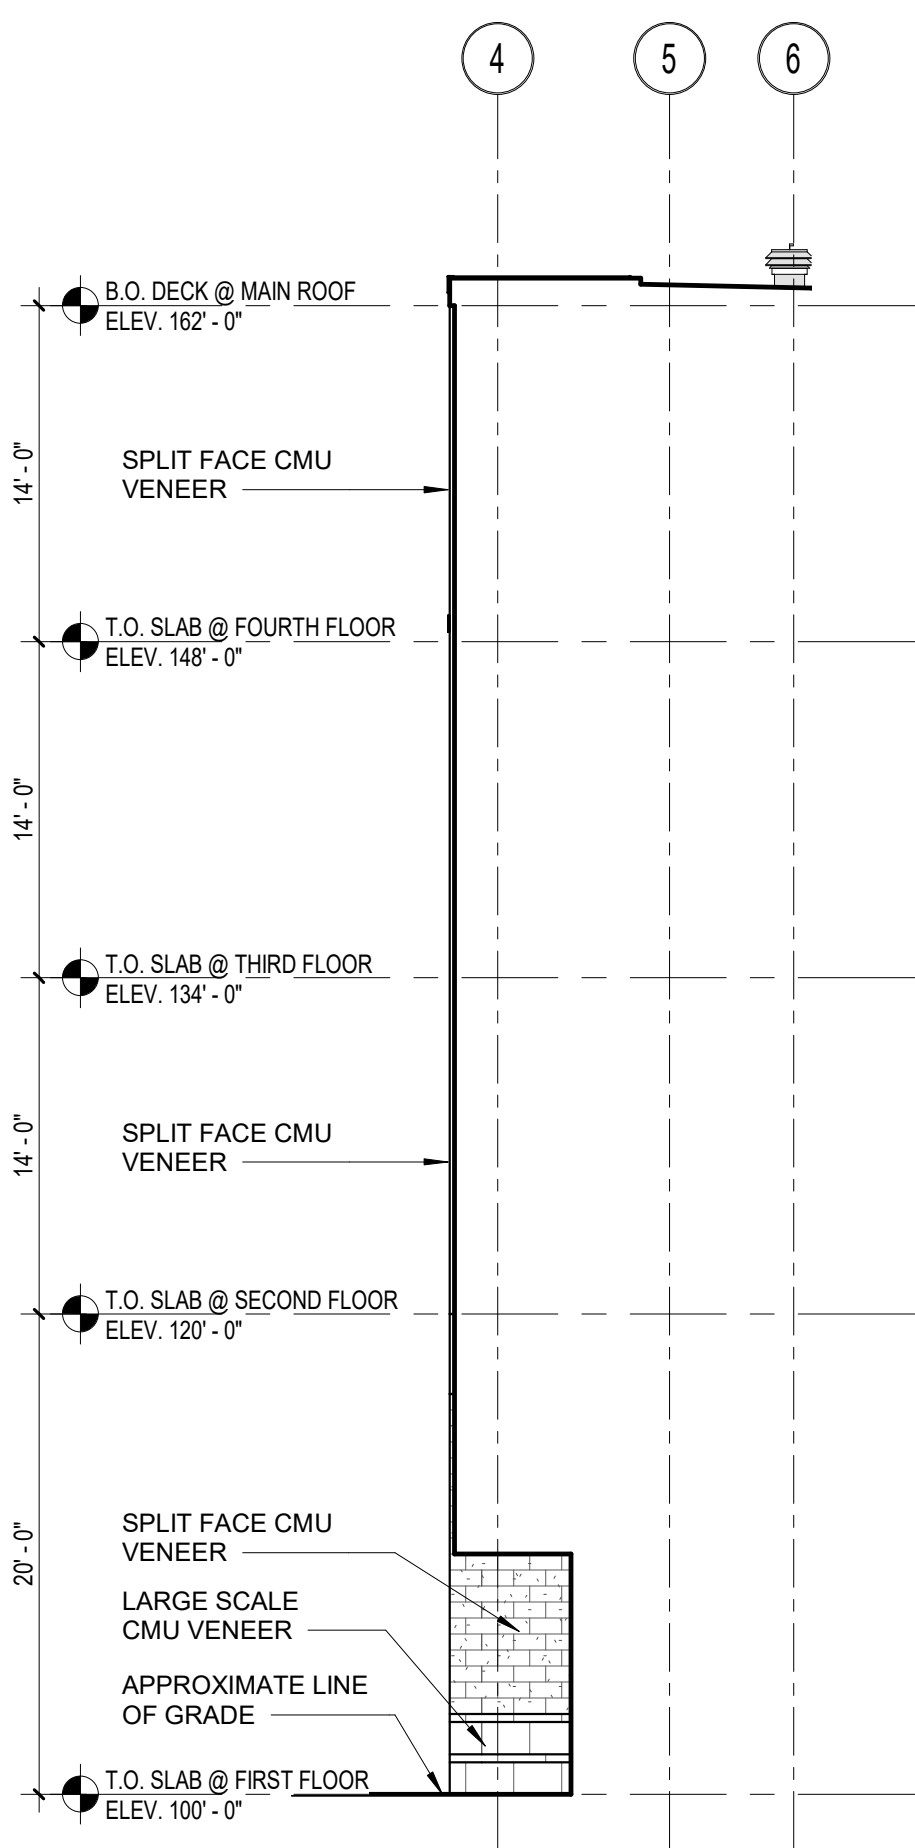


1 WEST ELEVATION
1/8" = 1'-0"

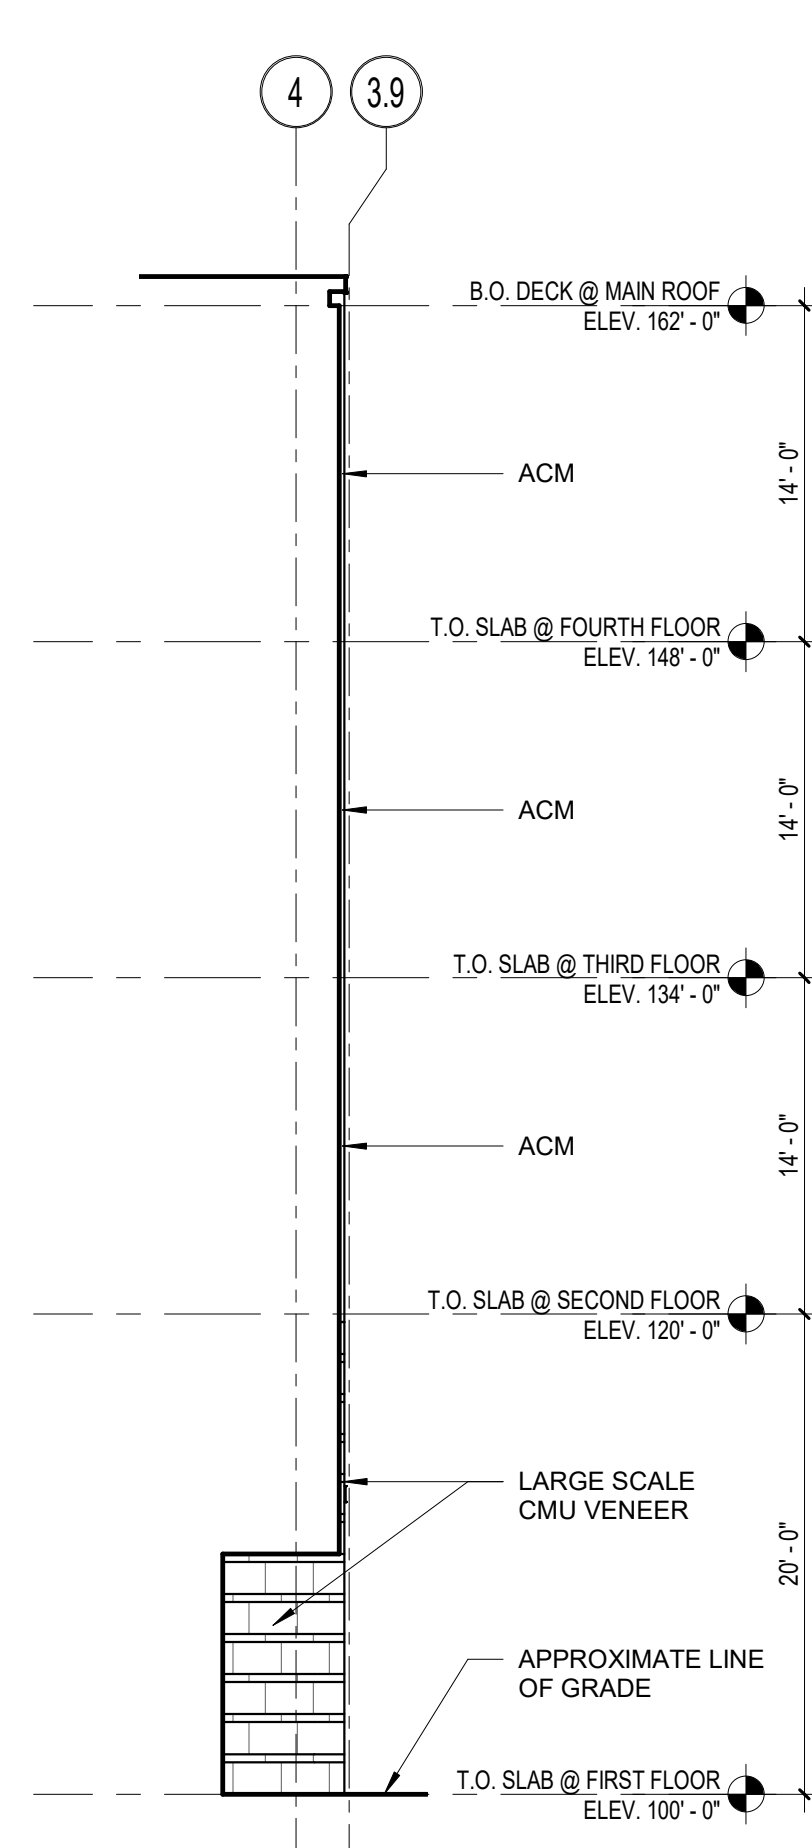


2 EAST ELEVATION
1/8" = 1'-0"

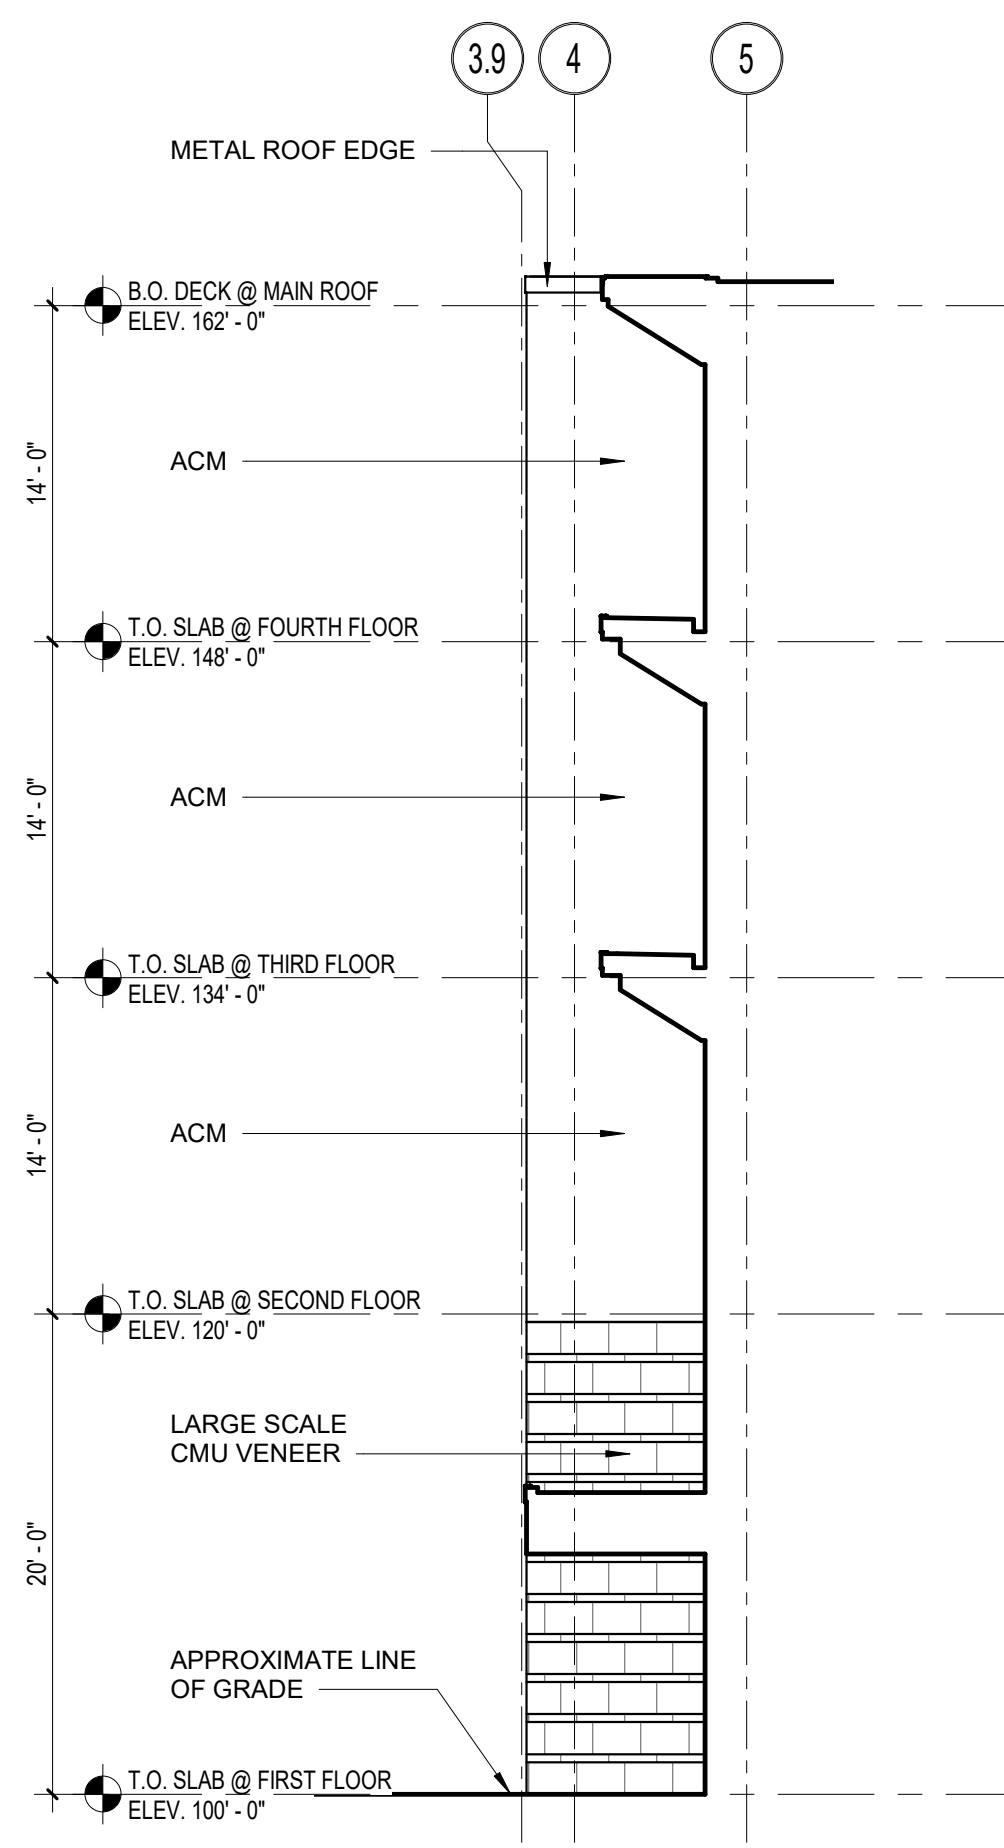



3 WEST ELEVATION
1/8" = 1'-0"

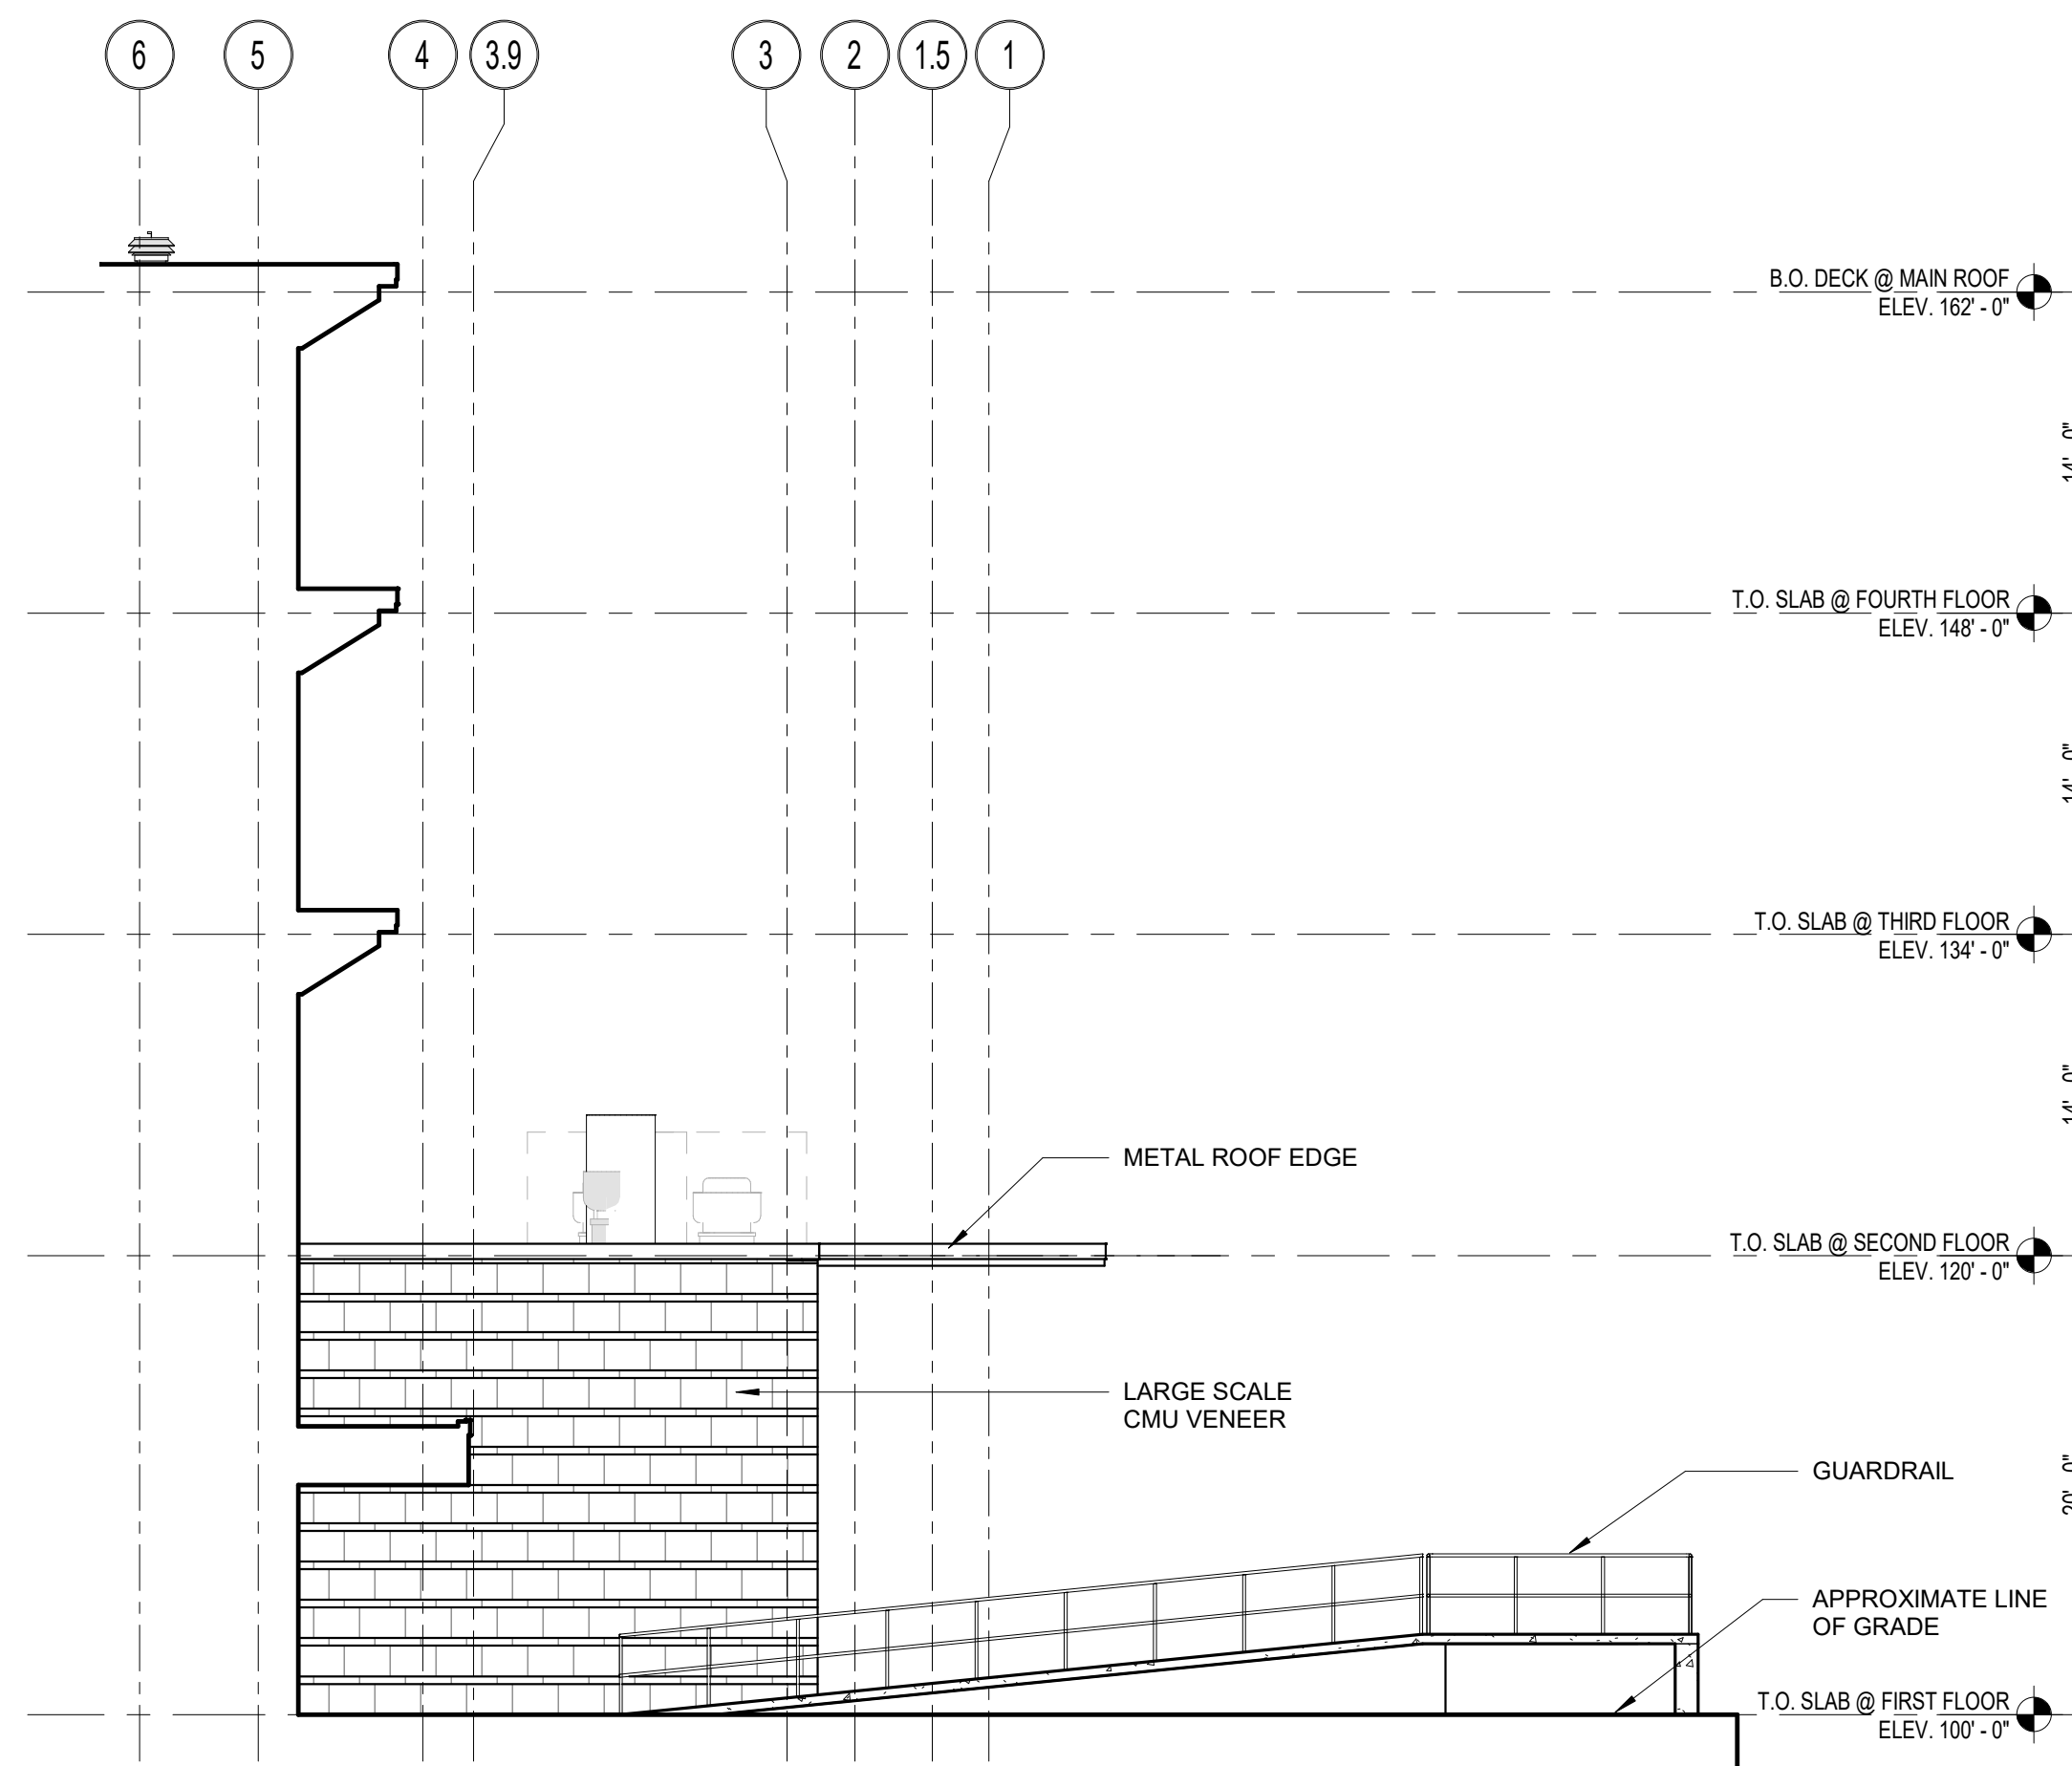


4 EAST ELEVATION
1/8" = 1'-0"

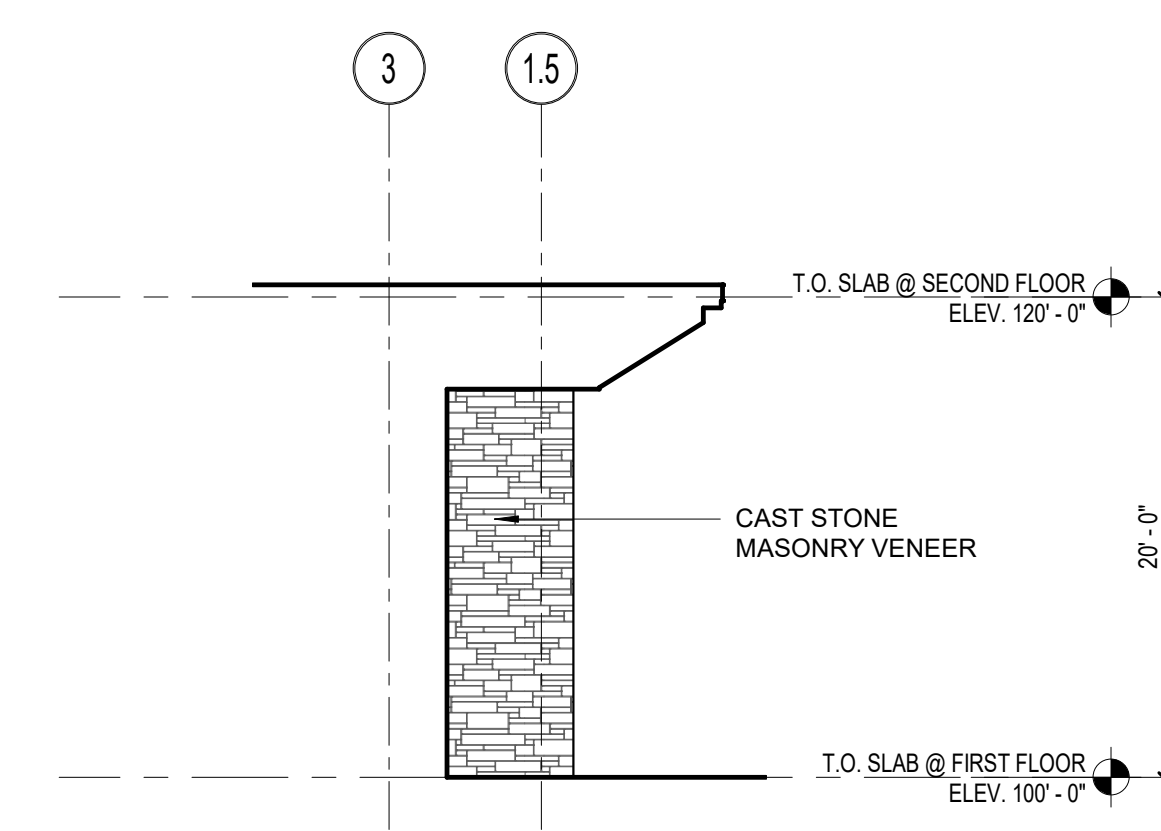


5 EAST ELEVATION
1/8" = 1'-0"

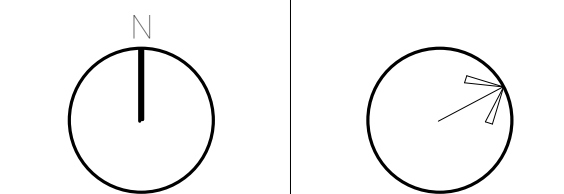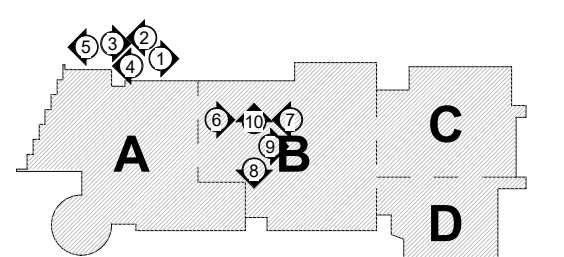


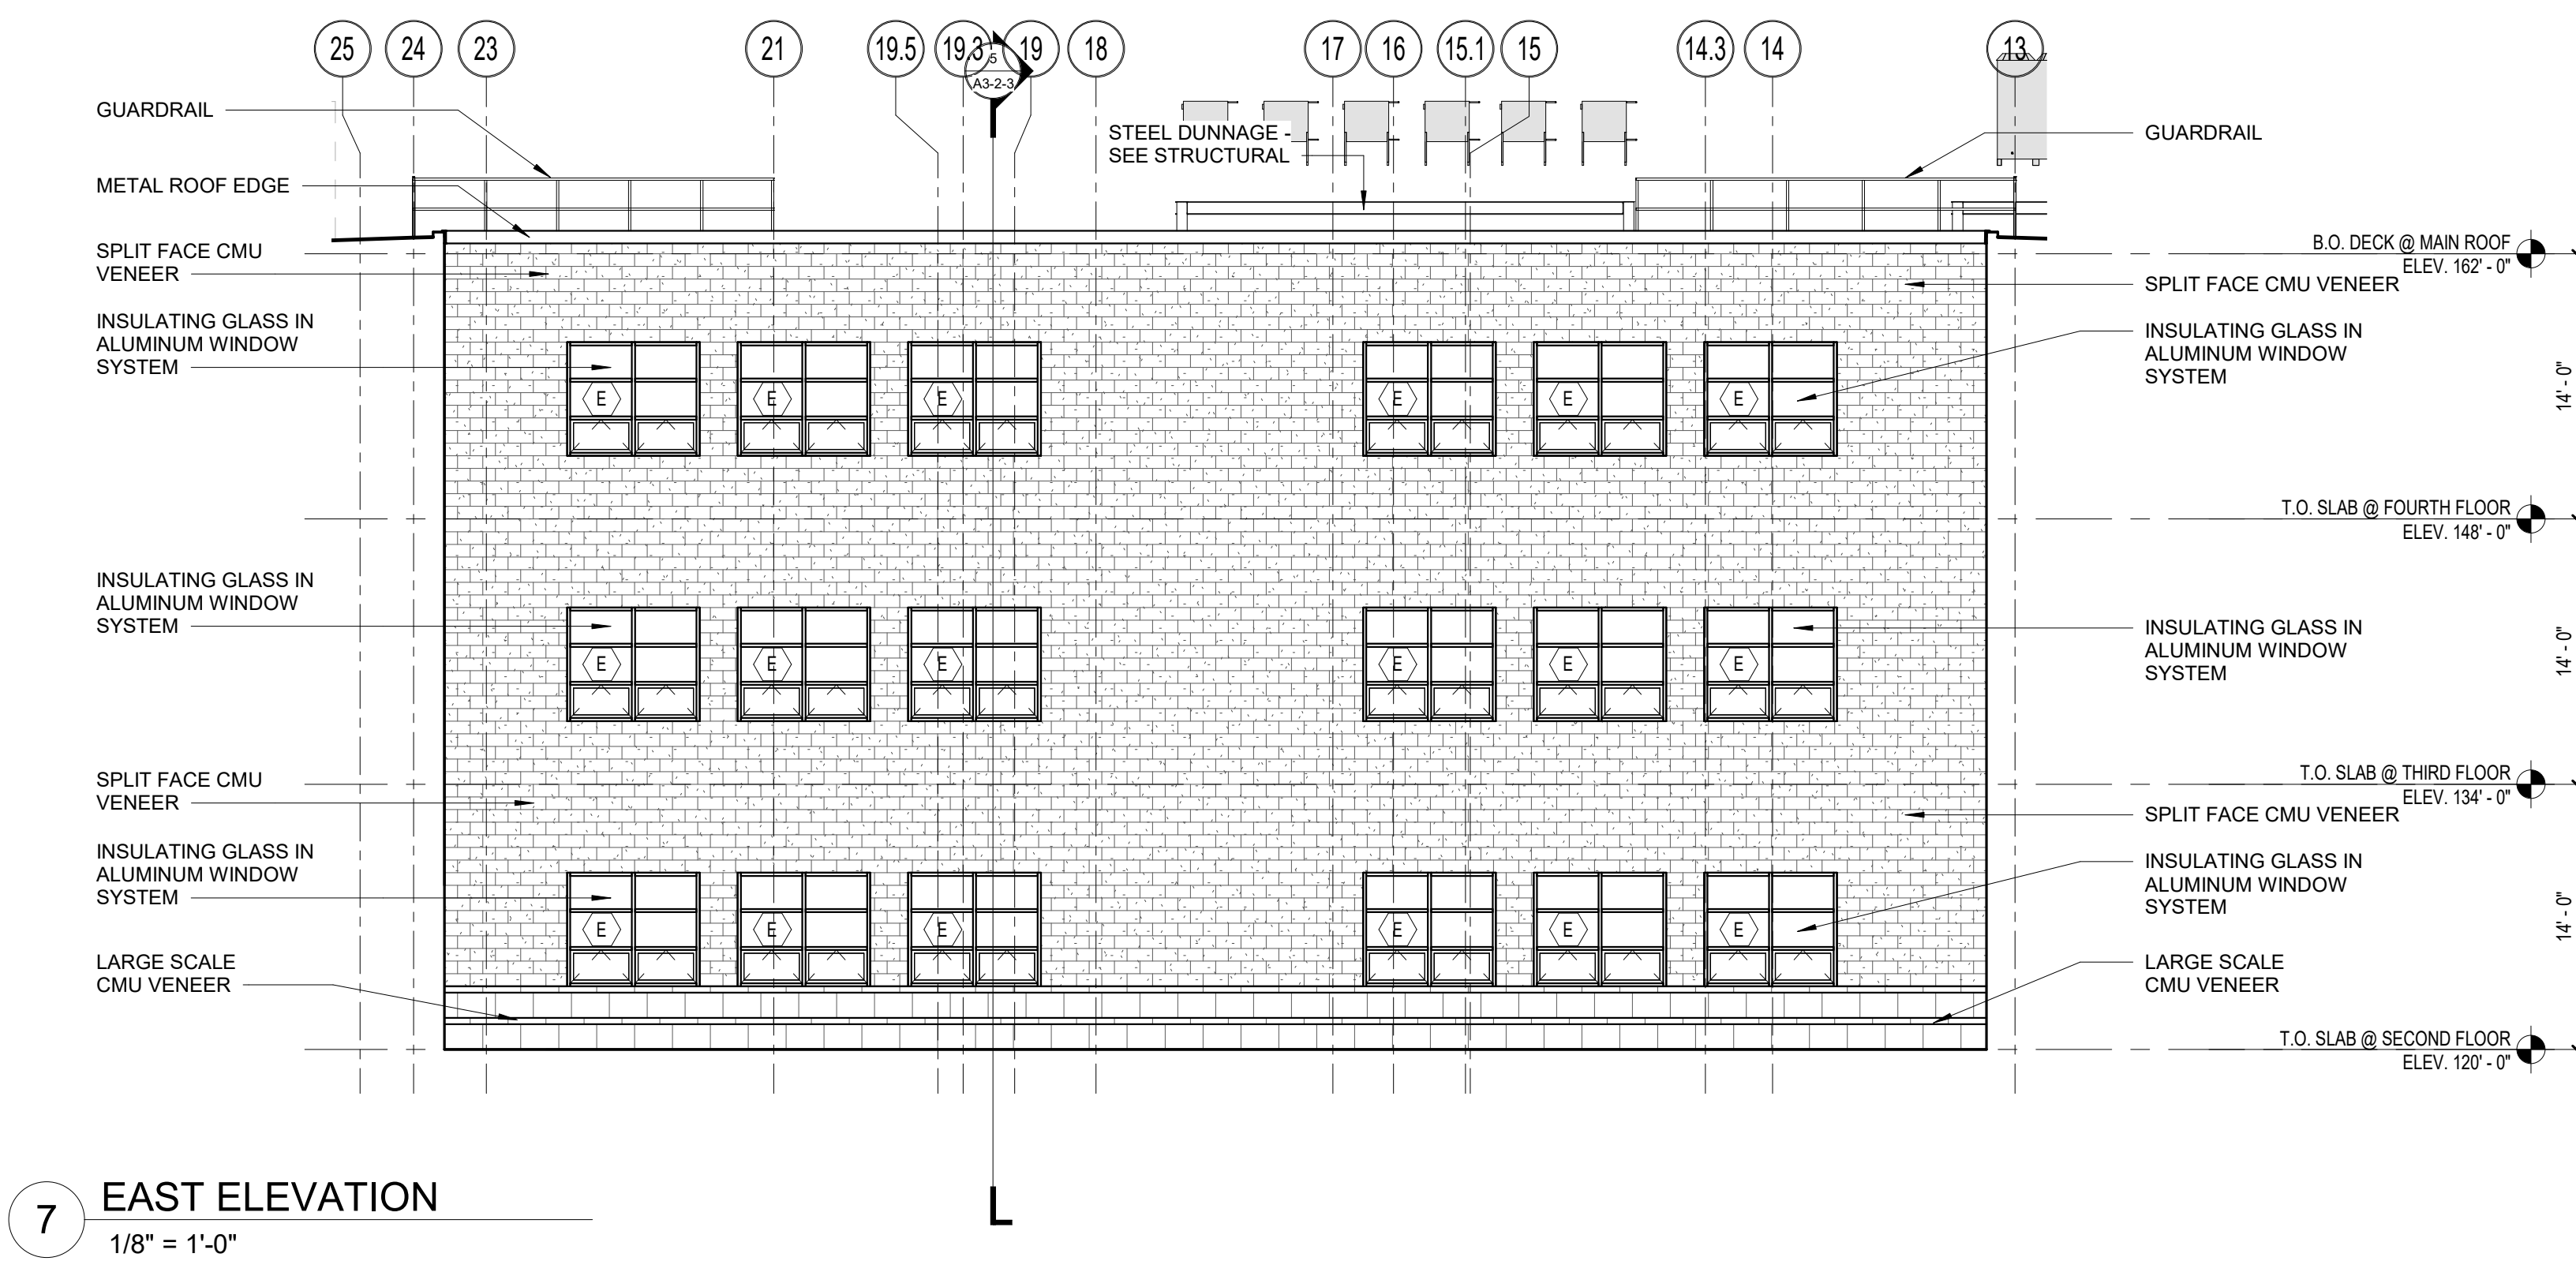


7 EAST ELEVATION
1/8" = 1'-0"

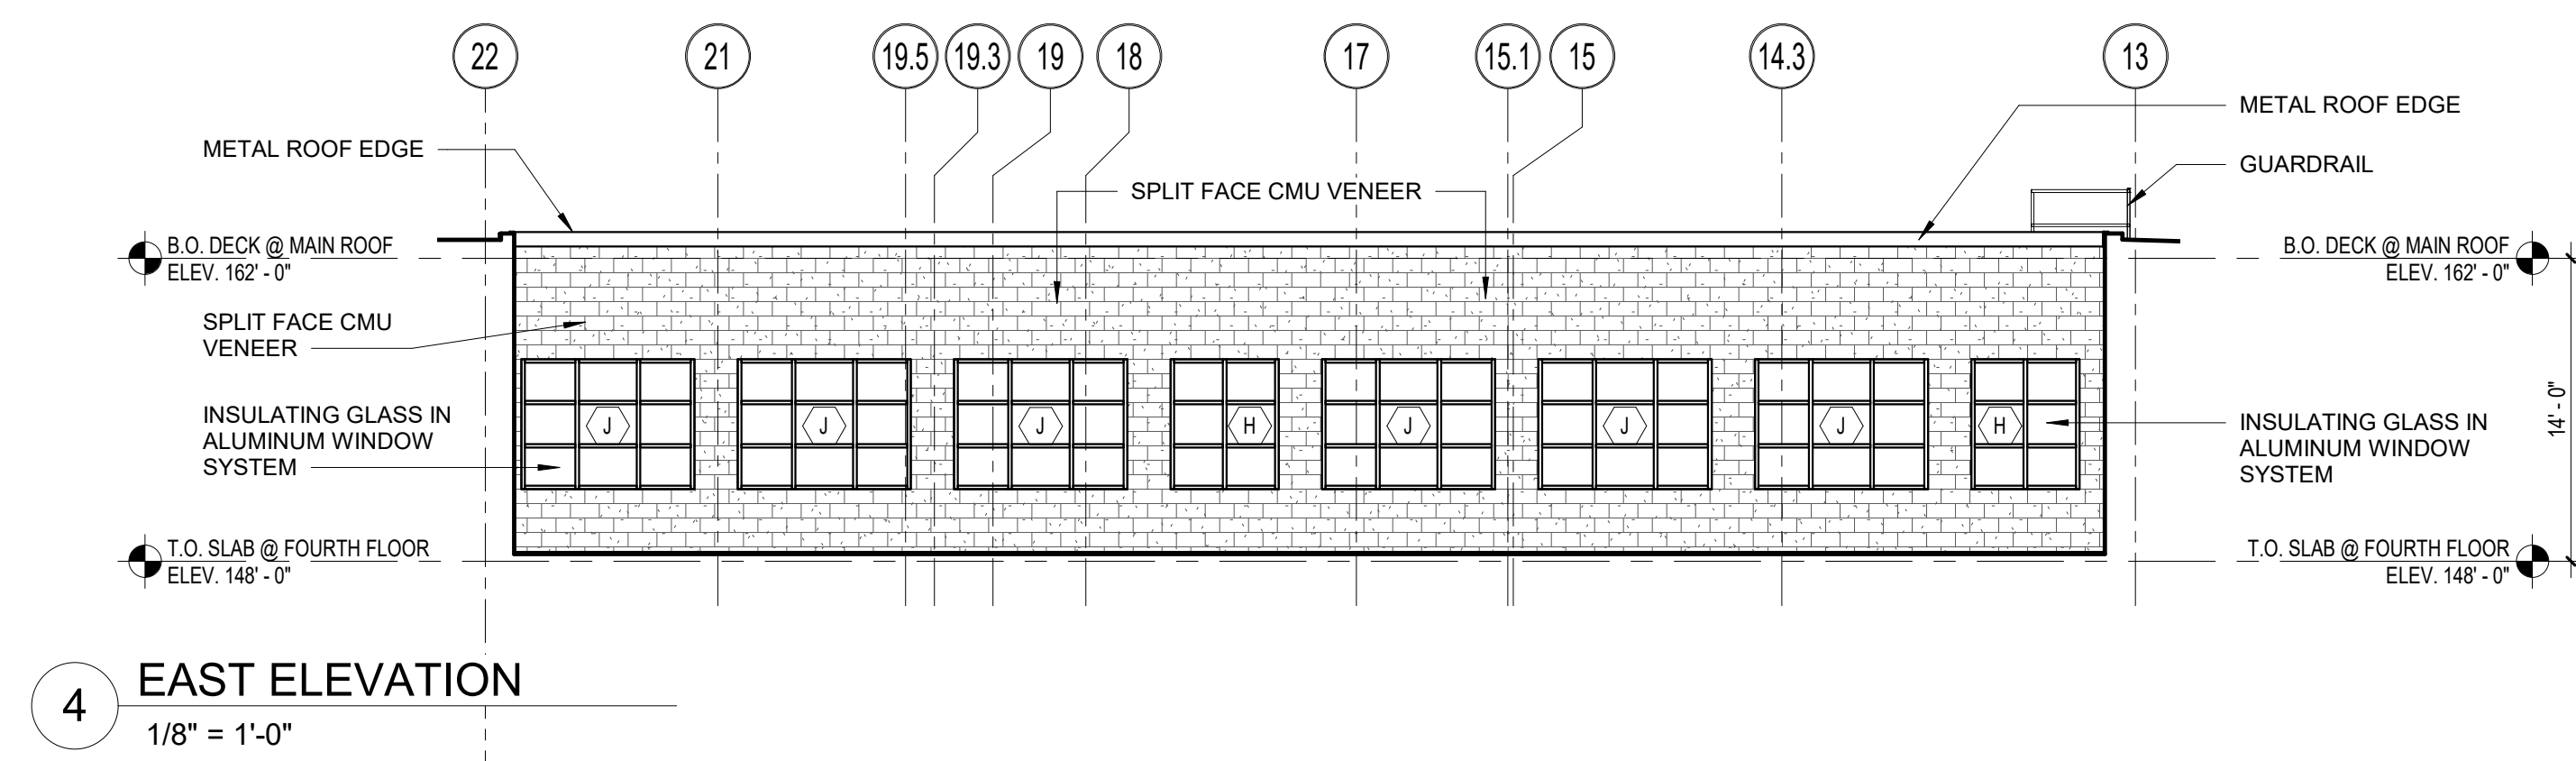


4 EAST ELEVATION
1/8" = 1'-0"

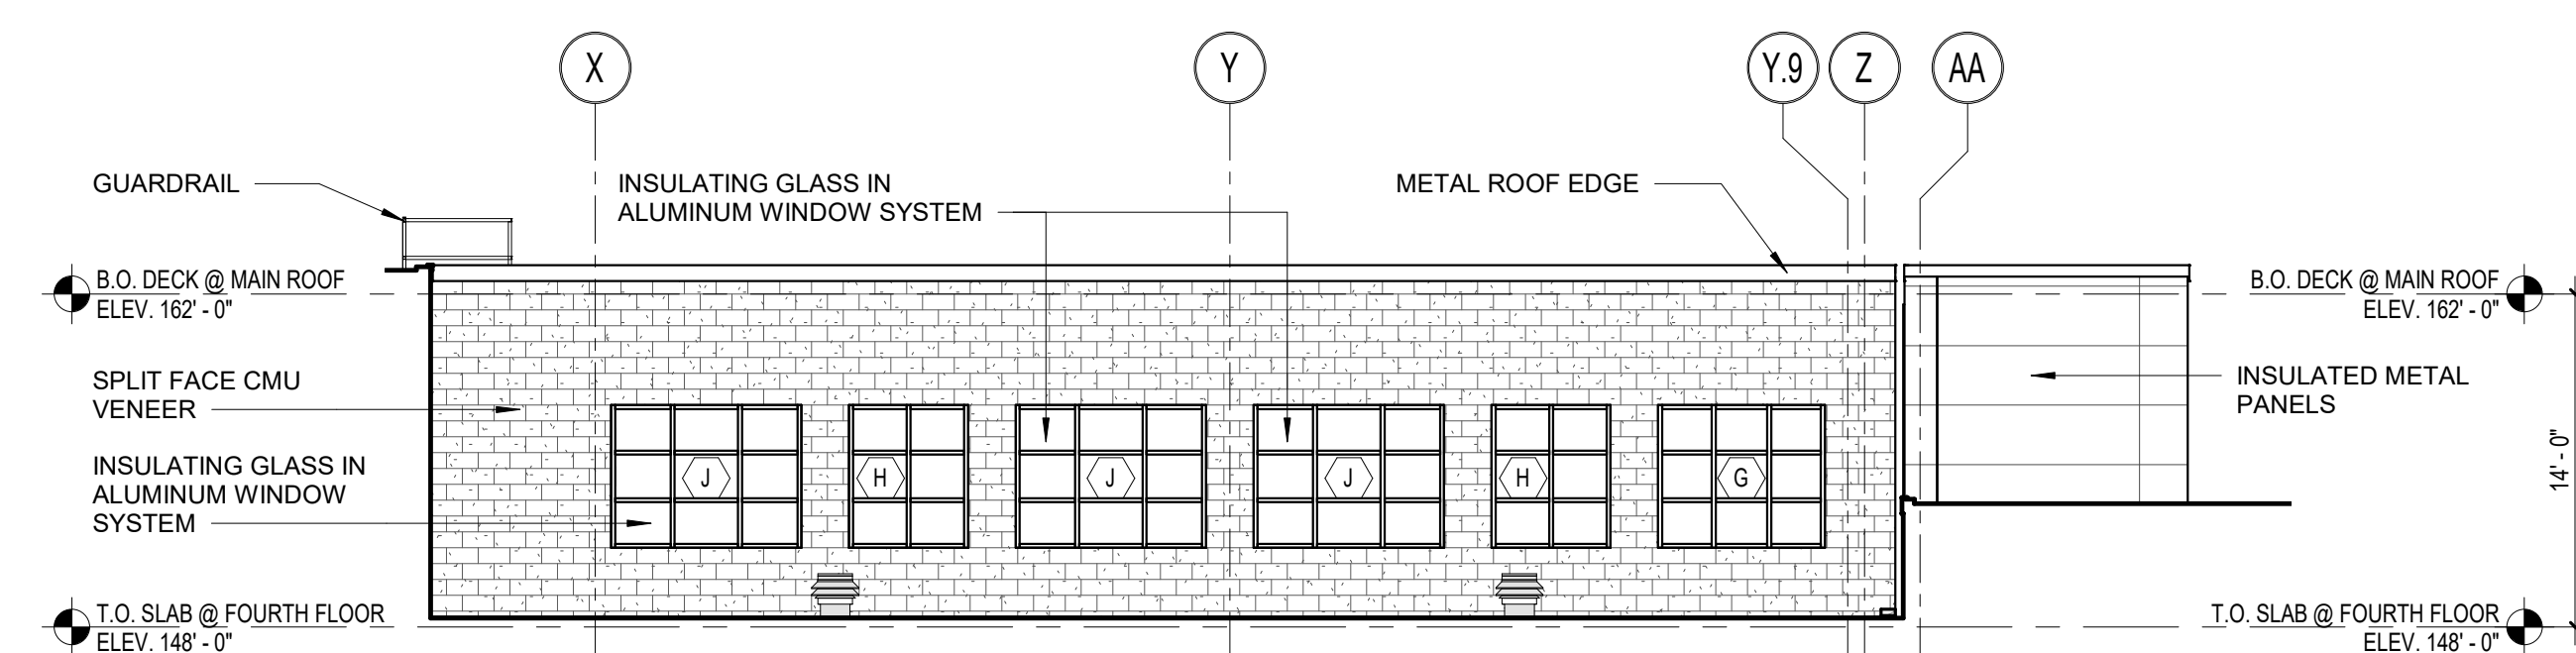


1 SOUTH ELEVATION
1/8" = 1'-0"

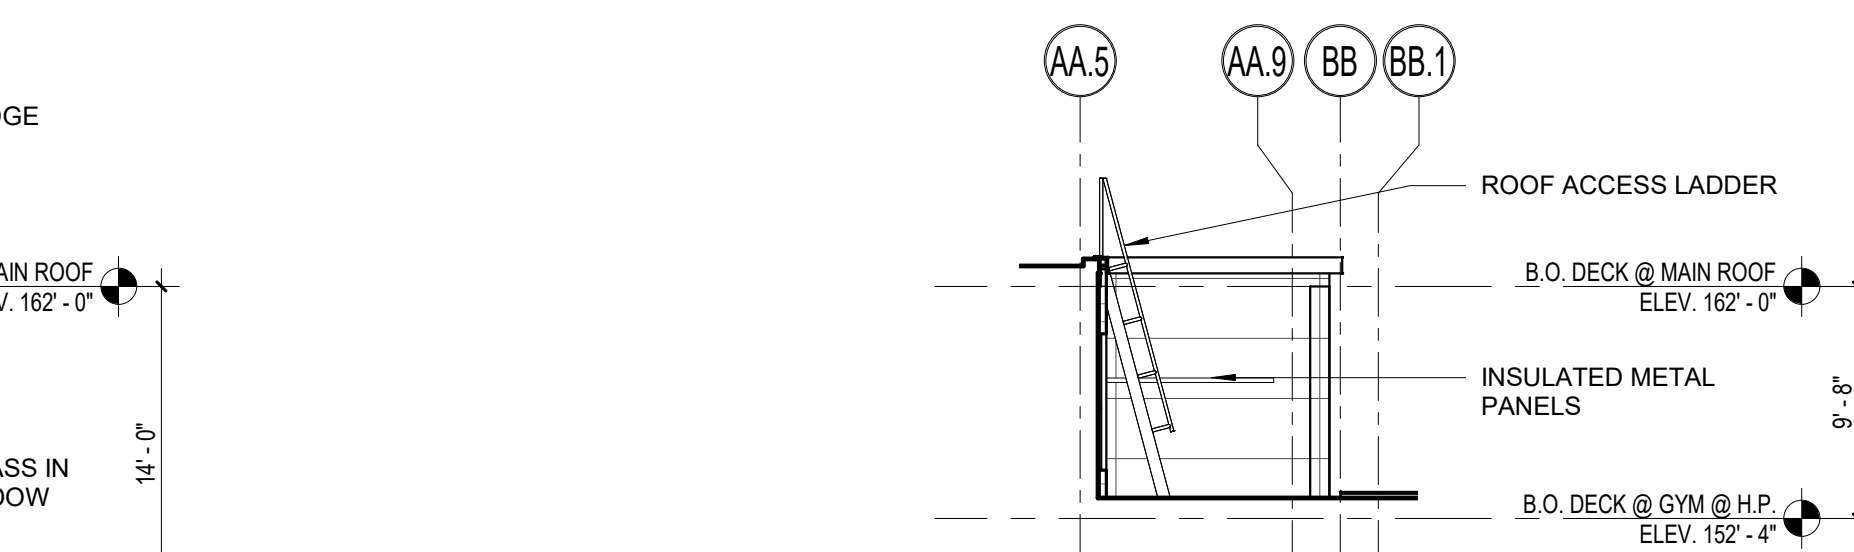


5 SOUTH ELEVATION
1/8" = 1'-0"

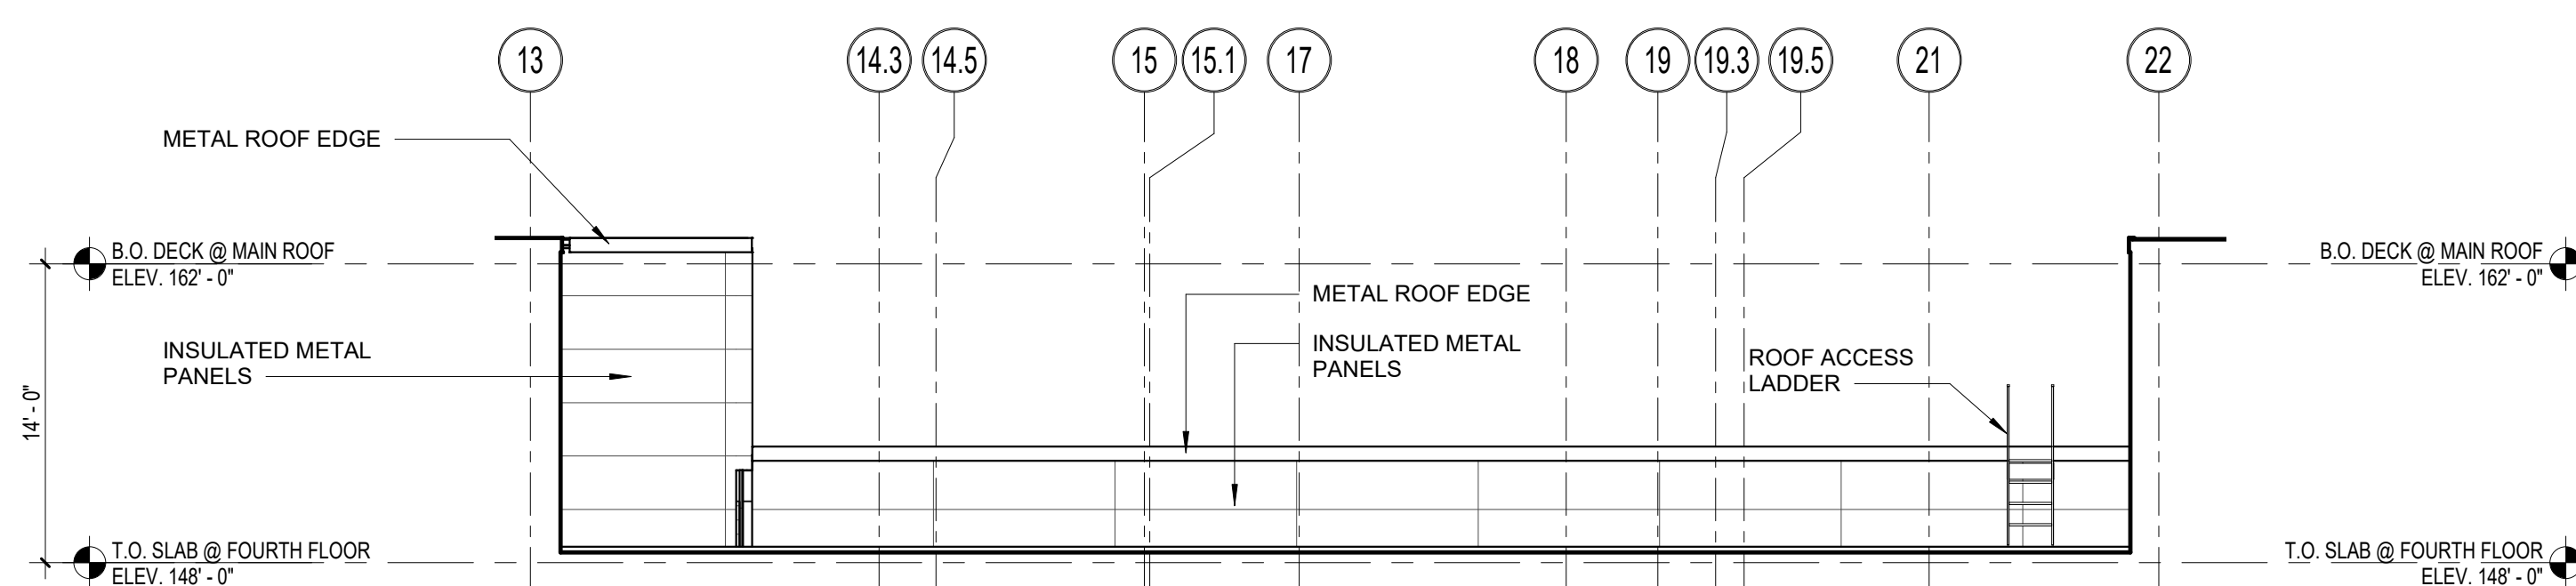

2 WEST ELEVATION
1/8" = 1'-0"

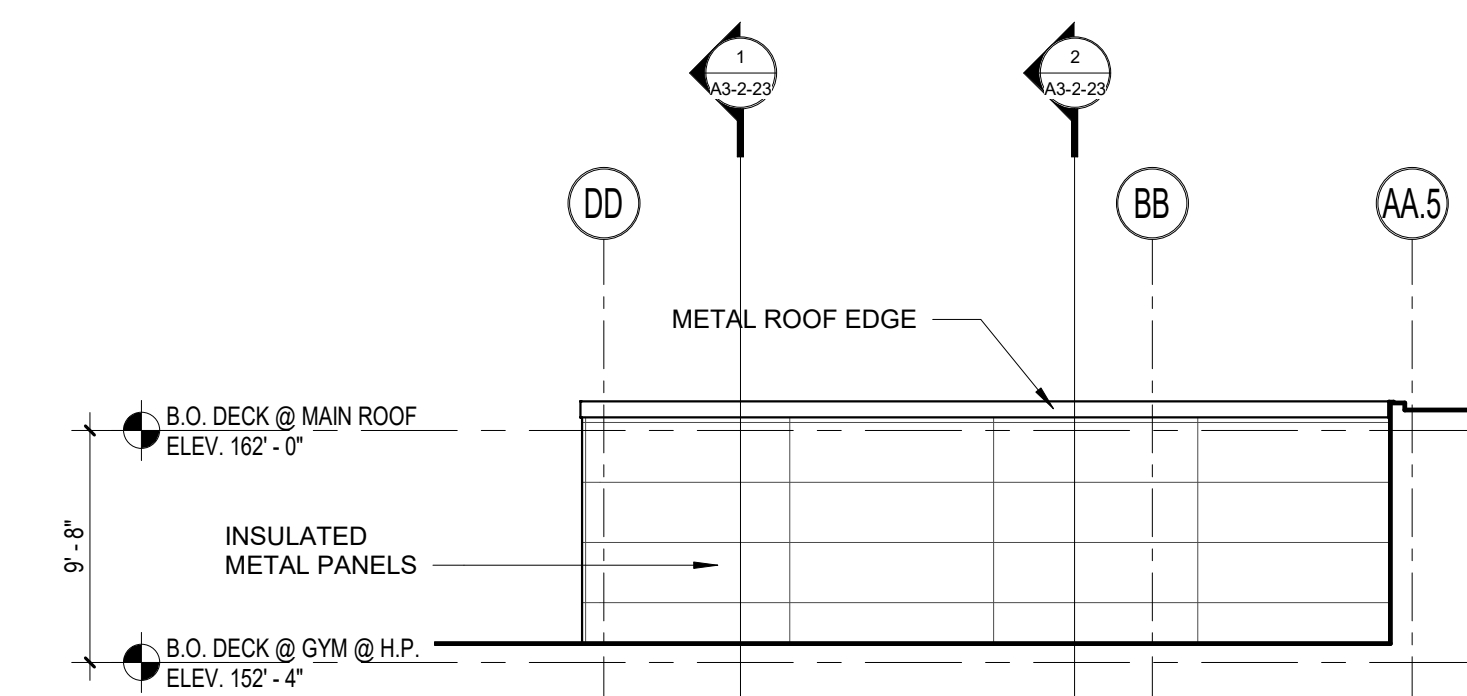


6 NORTH ELEVATION
1/8" = 1'-0"

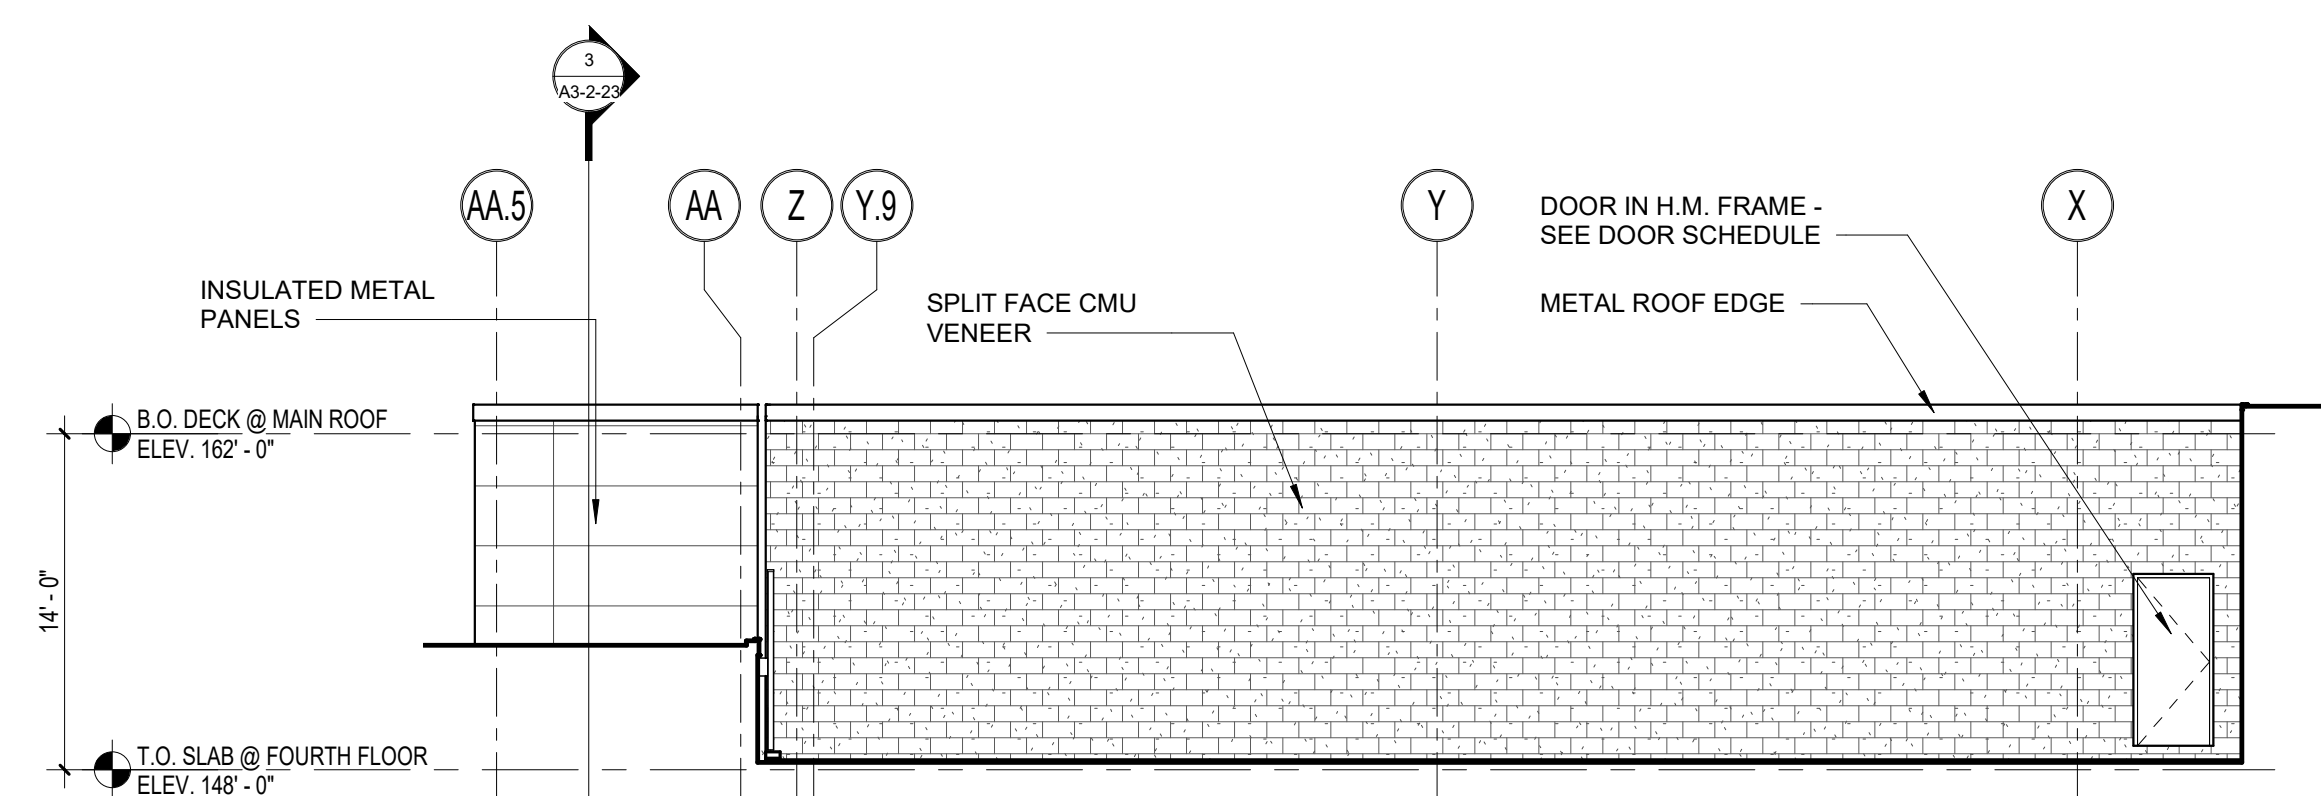


3 NORTH ELEVATION
1/8" = 1'-0"

**Northeast
Metropolitan
Regional
Vocational High
School**


100 Hemlock Road,
Wakefield, MA 01880

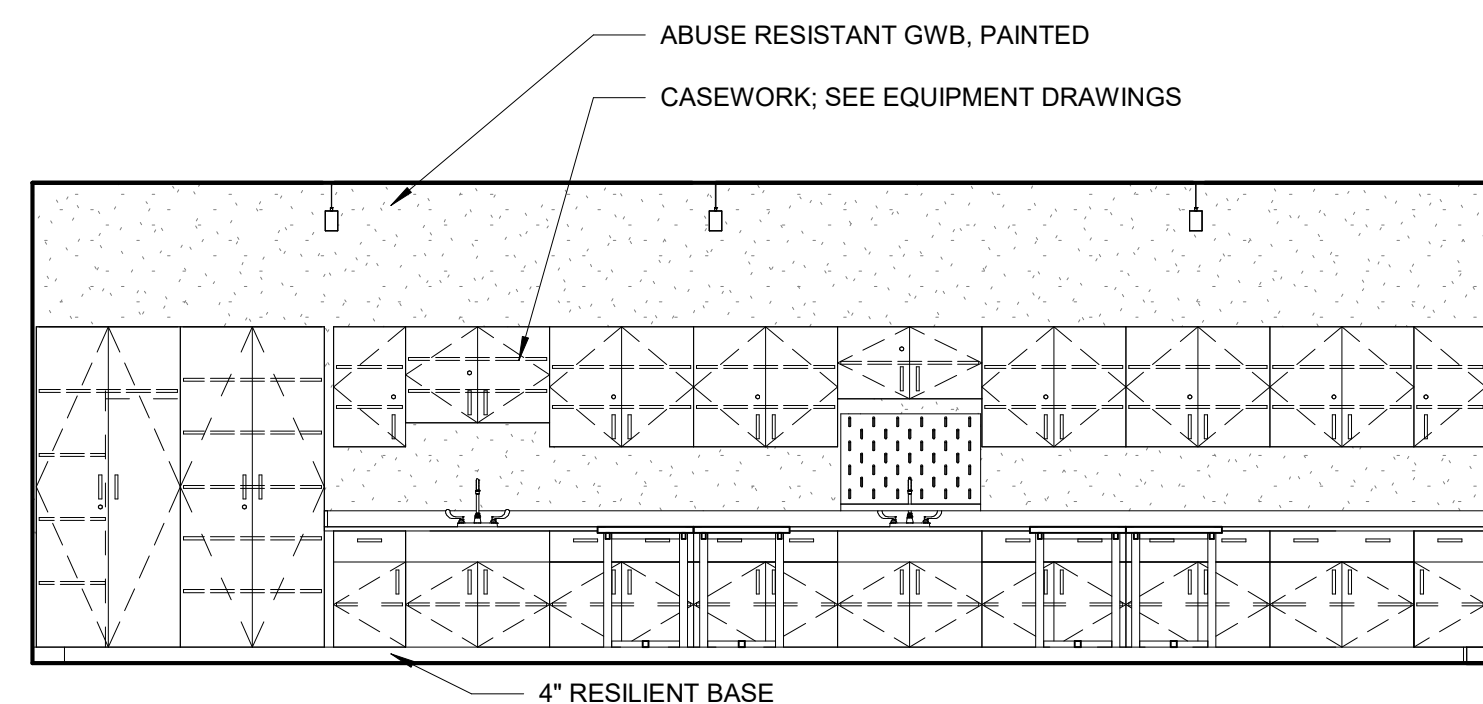


8 TYPICAL SCIENCE LAB ELEVATION
1/4" = 1'-0"

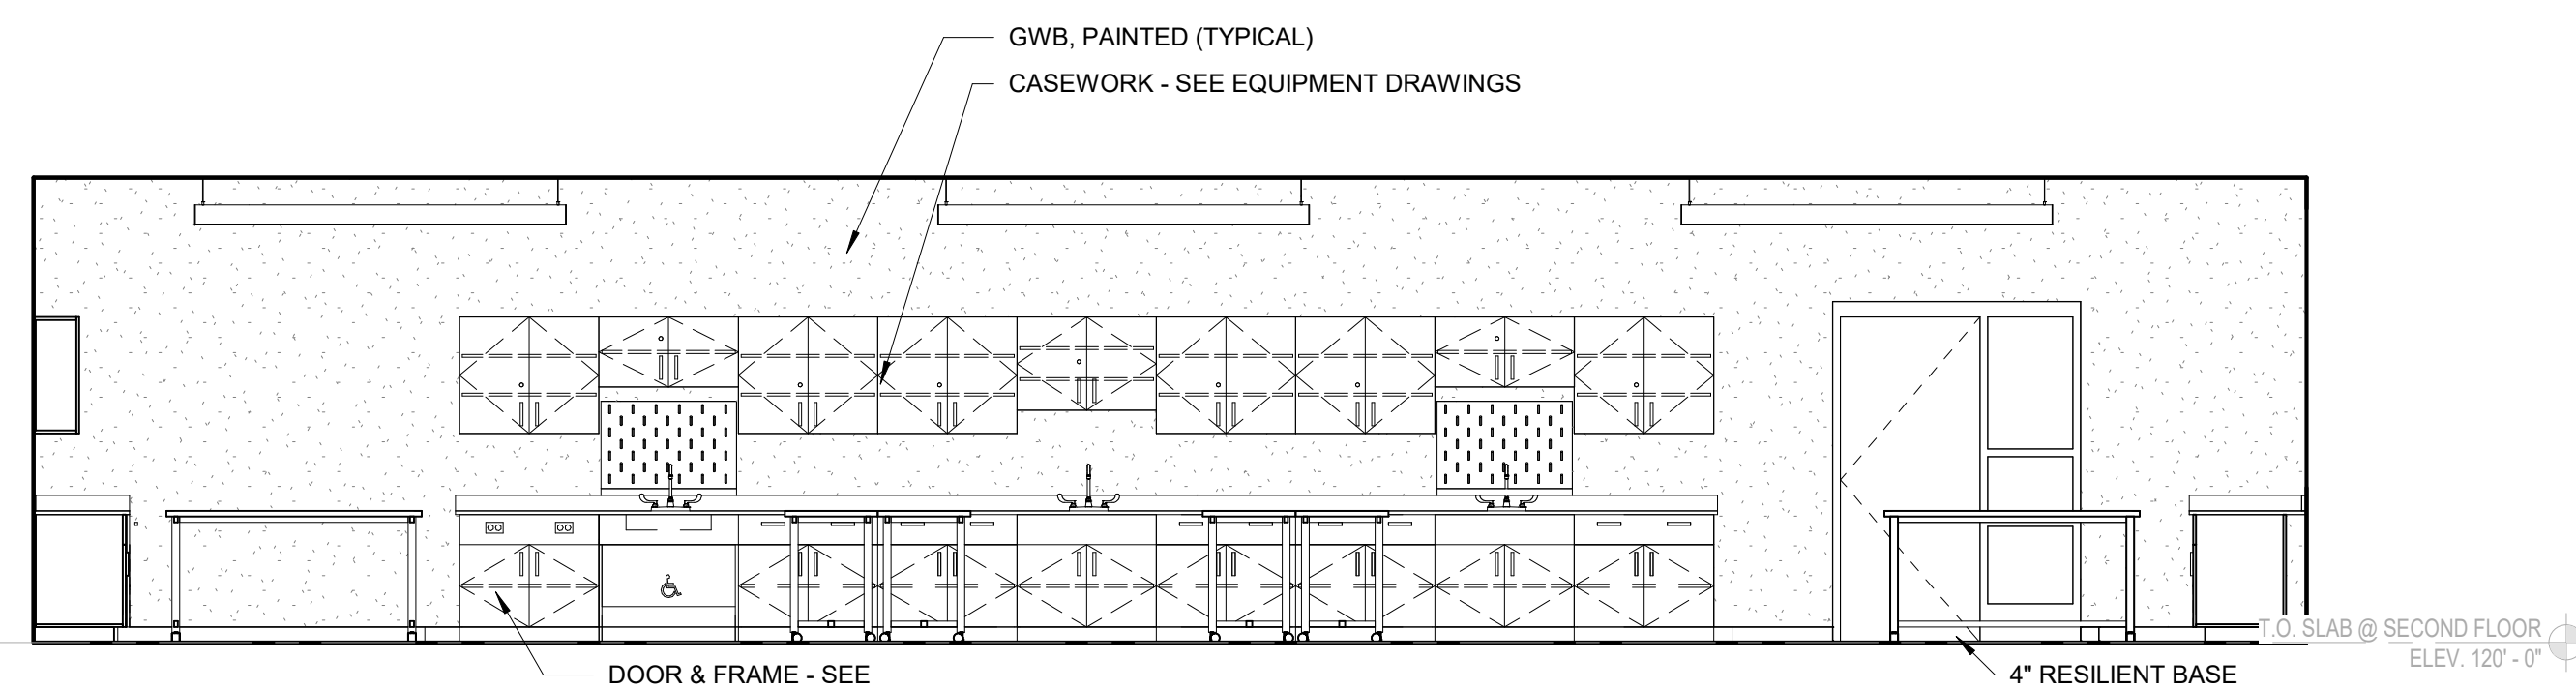


5 TYPICAL SCIENCE LAB ELEVATION
1/4" = 1'-0"

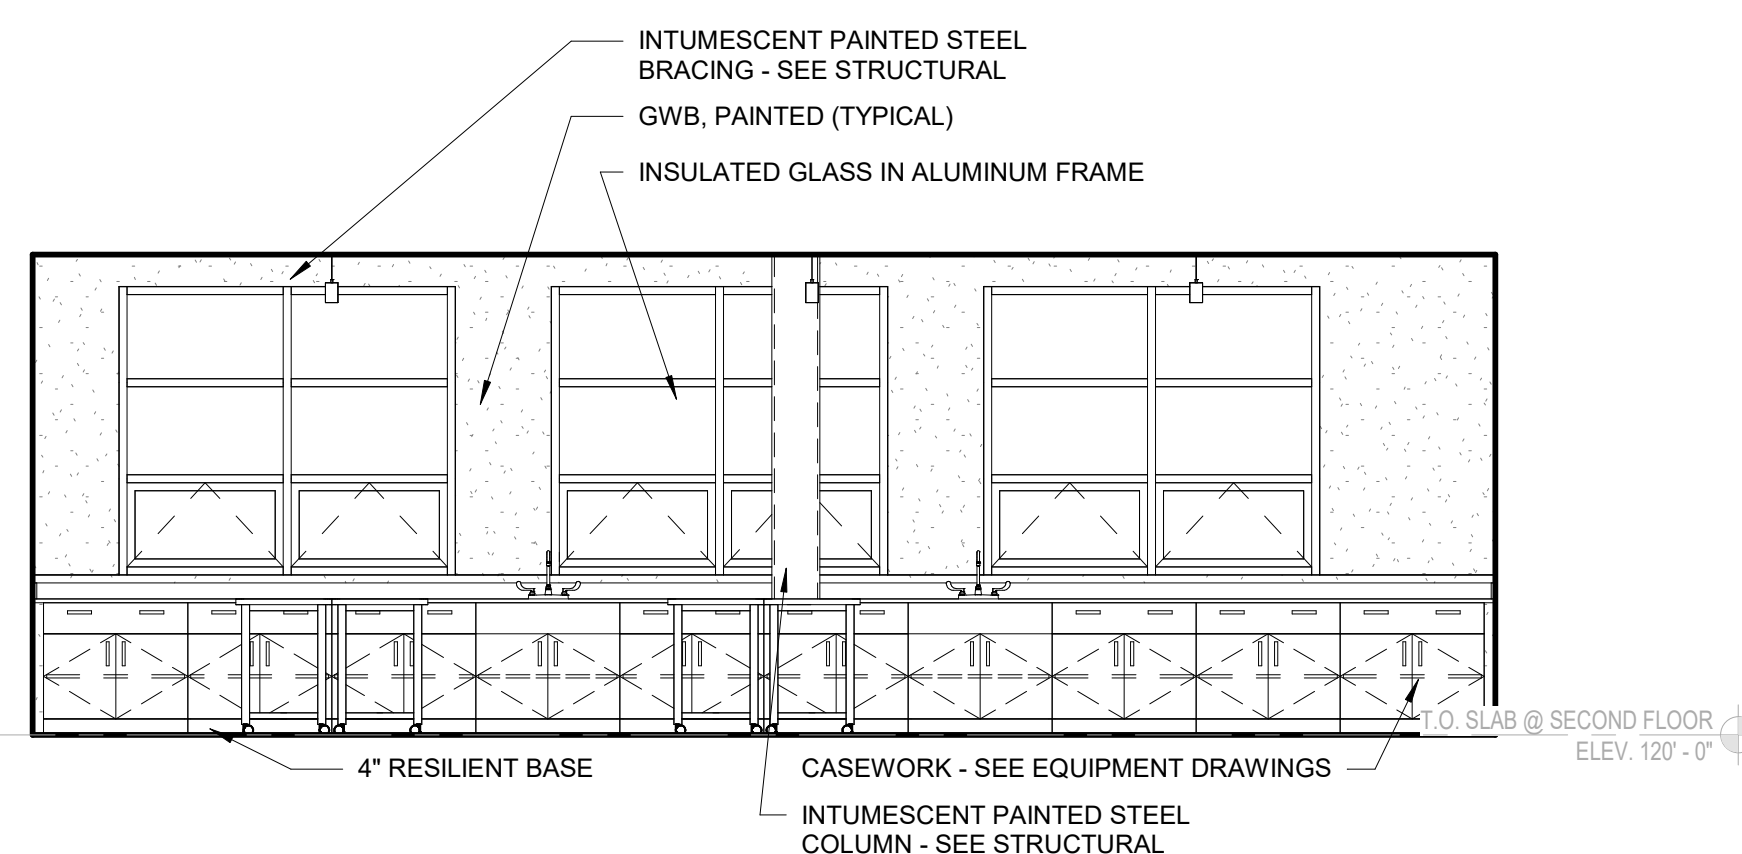


6 TYPICAL SCIENCE LAB ELEVATION
1/4" = 1'-0"

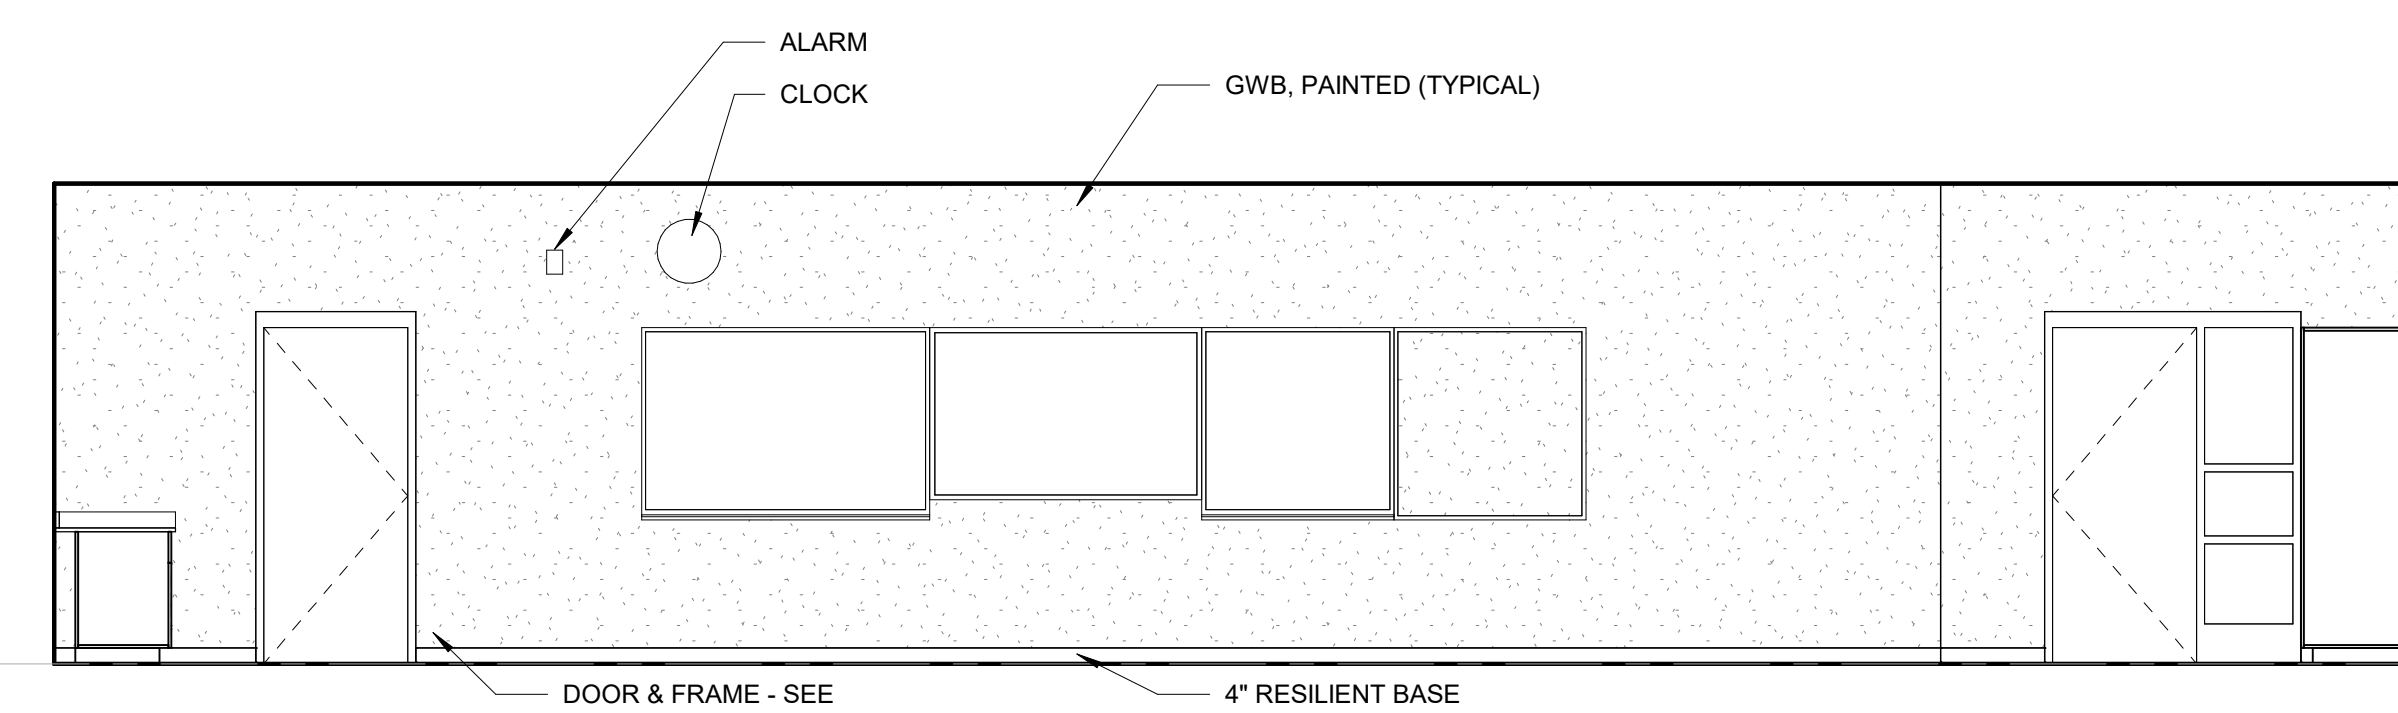


7 TYPICAL SCIENCE LAB ELEVATION
1/4" = 1'-0"

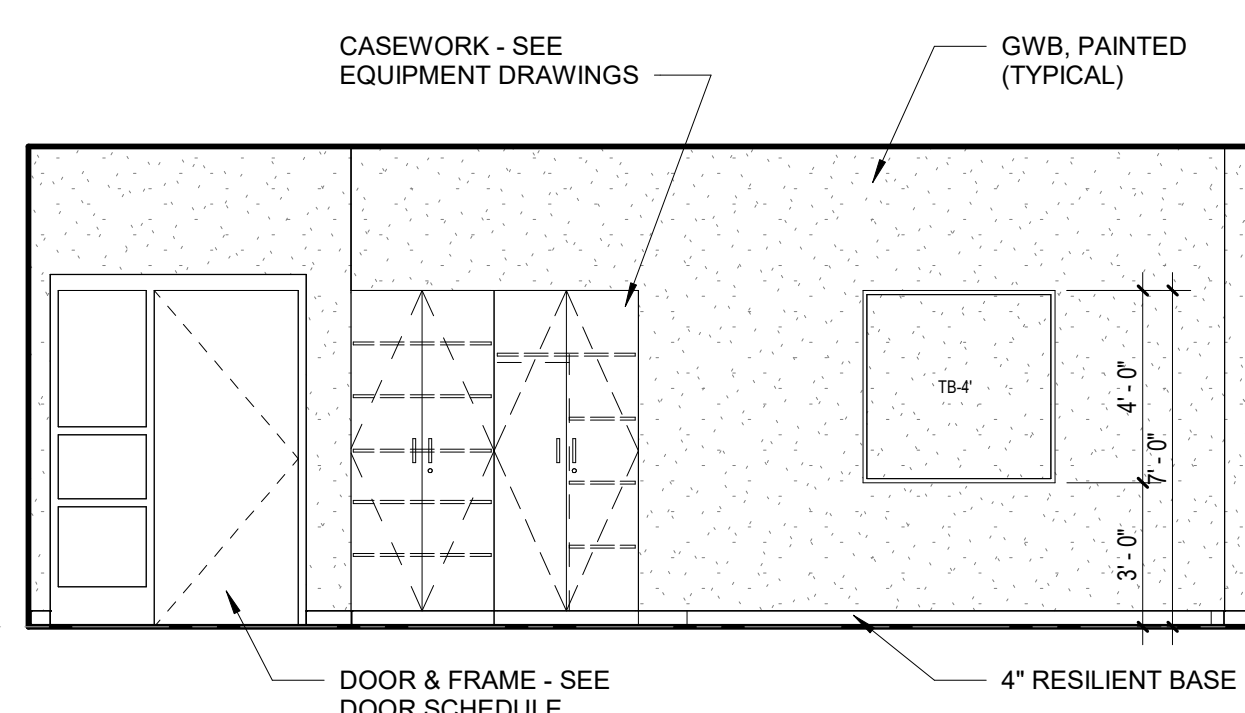


1 TYPICAL CLASSROOM ELEVATION
1/4" = 1'-0"

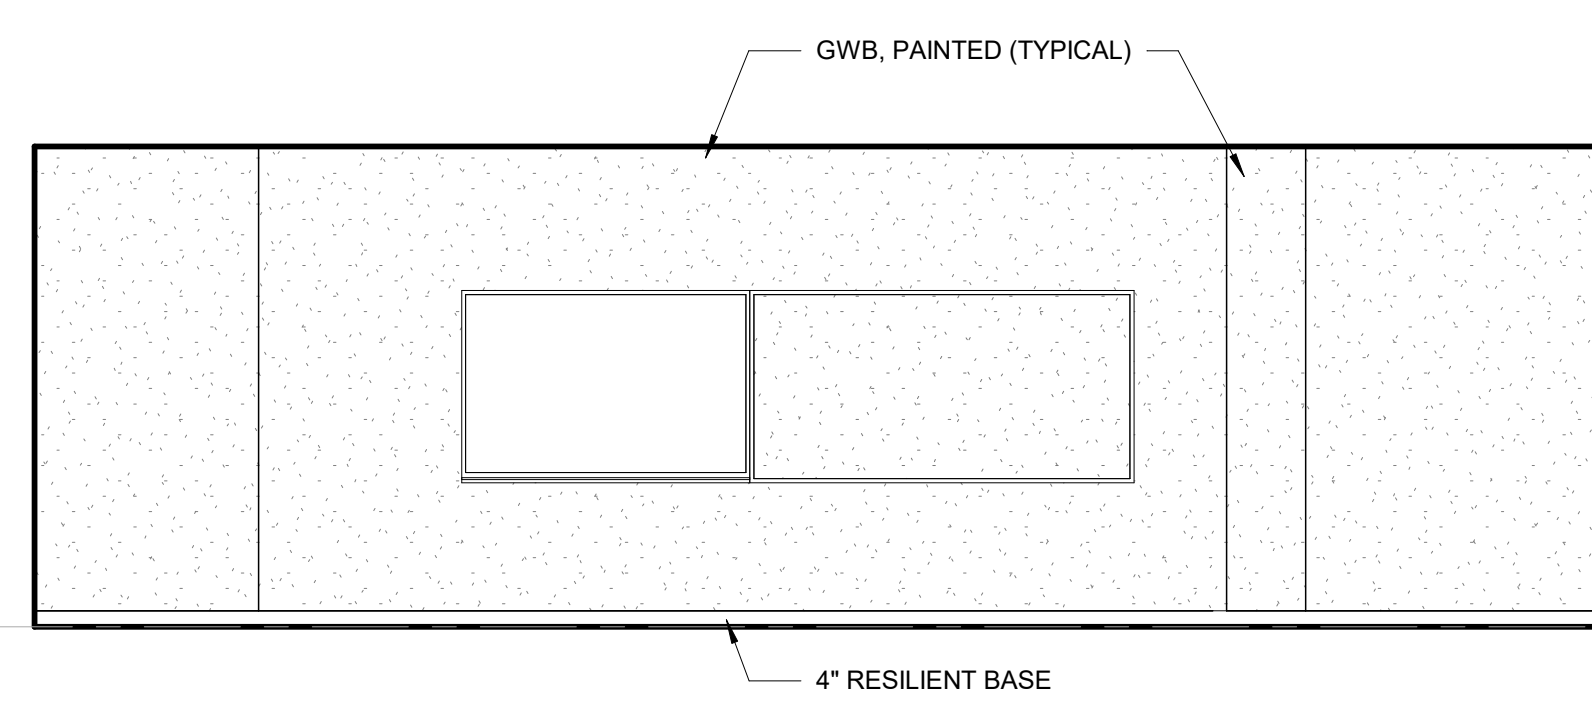

2 TYPICAL CLASSROOM ELEVATION
1/4" = 1'-0"

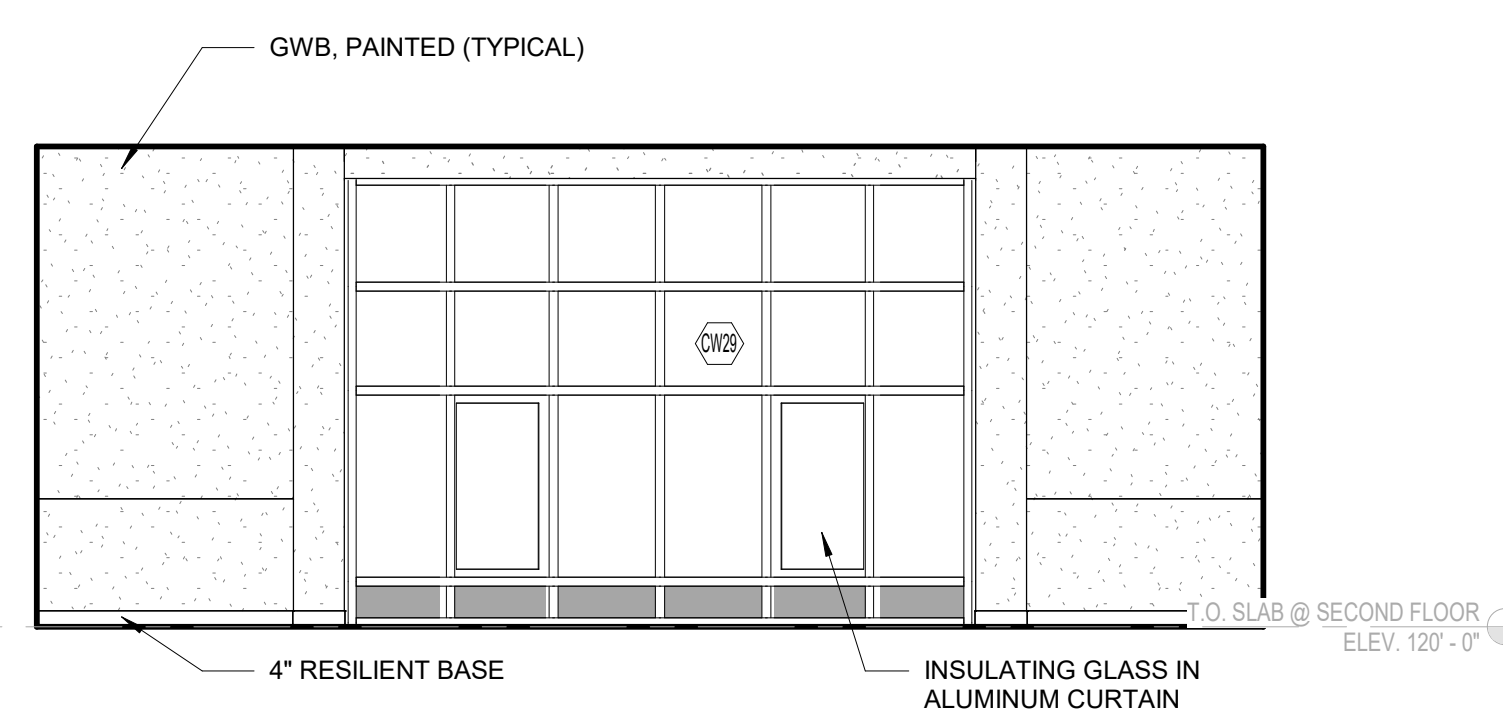

3 TYPICAL CLASSROOM ELEVATION
1/4" = 1'-0"

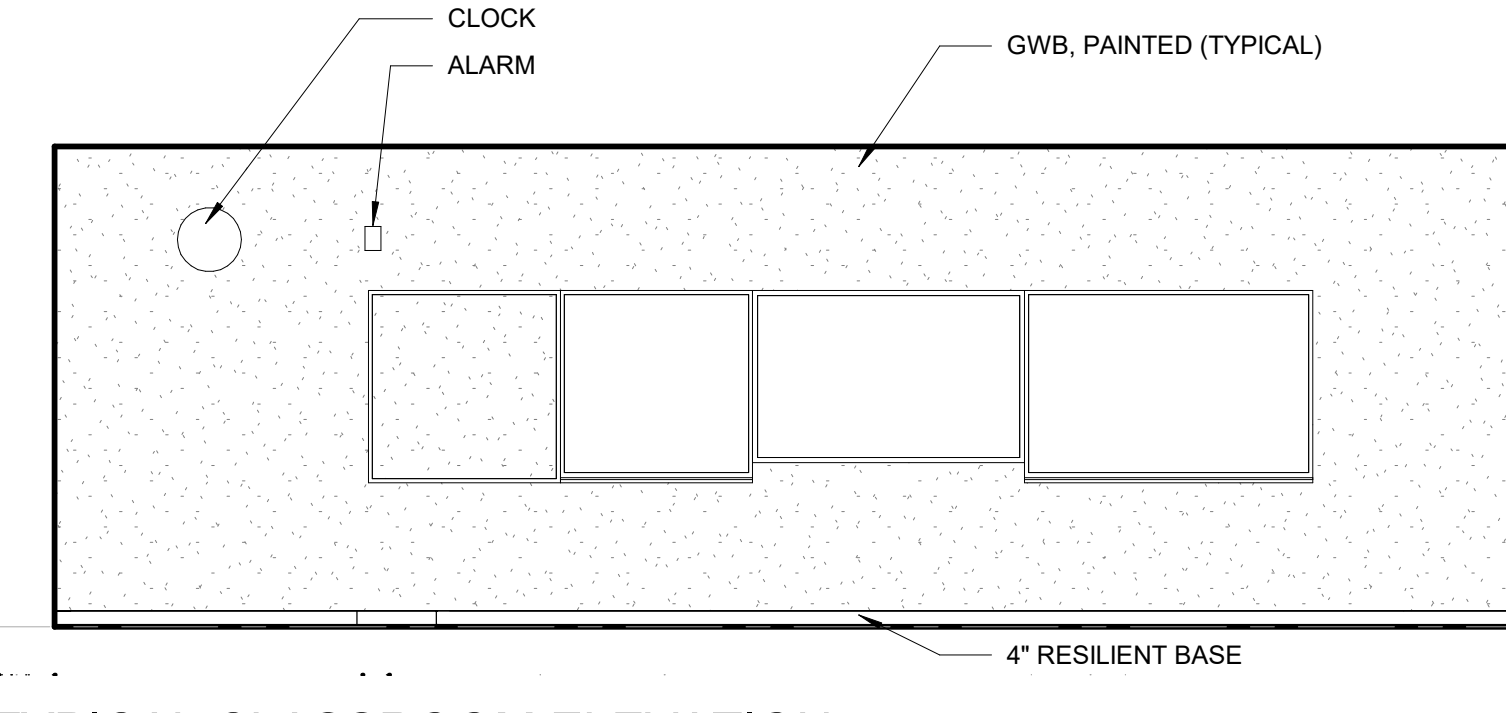


4 TYPICAL CLASSROOM ELEVATION
1/4" = 1'-0"

© COPYRIGHT 2022 DRUMMEY ROSANE ANDERSON, INC.


MSBA 60% CD
SUBMISSION

January 13th, 2023

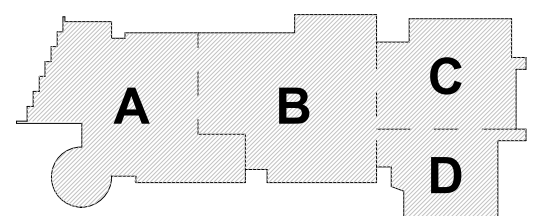


KEY PLAN

PROJECT NORTH

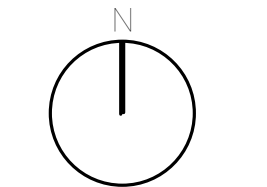

MAGNETIC NORTH

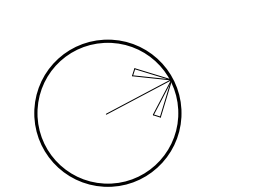

**INTERIOR
ELEVATIONS**

Scale: 1/4" = 1'-0"

Job No.: 20202

Drawn By: DRA


Date: January 13th, 2023

Volume 3 of 4

A2-2-1

**Northeast
Metropolitan
Regional
Vocational High
School**

100 Hemlock Road,
Wakefield, MA 01880

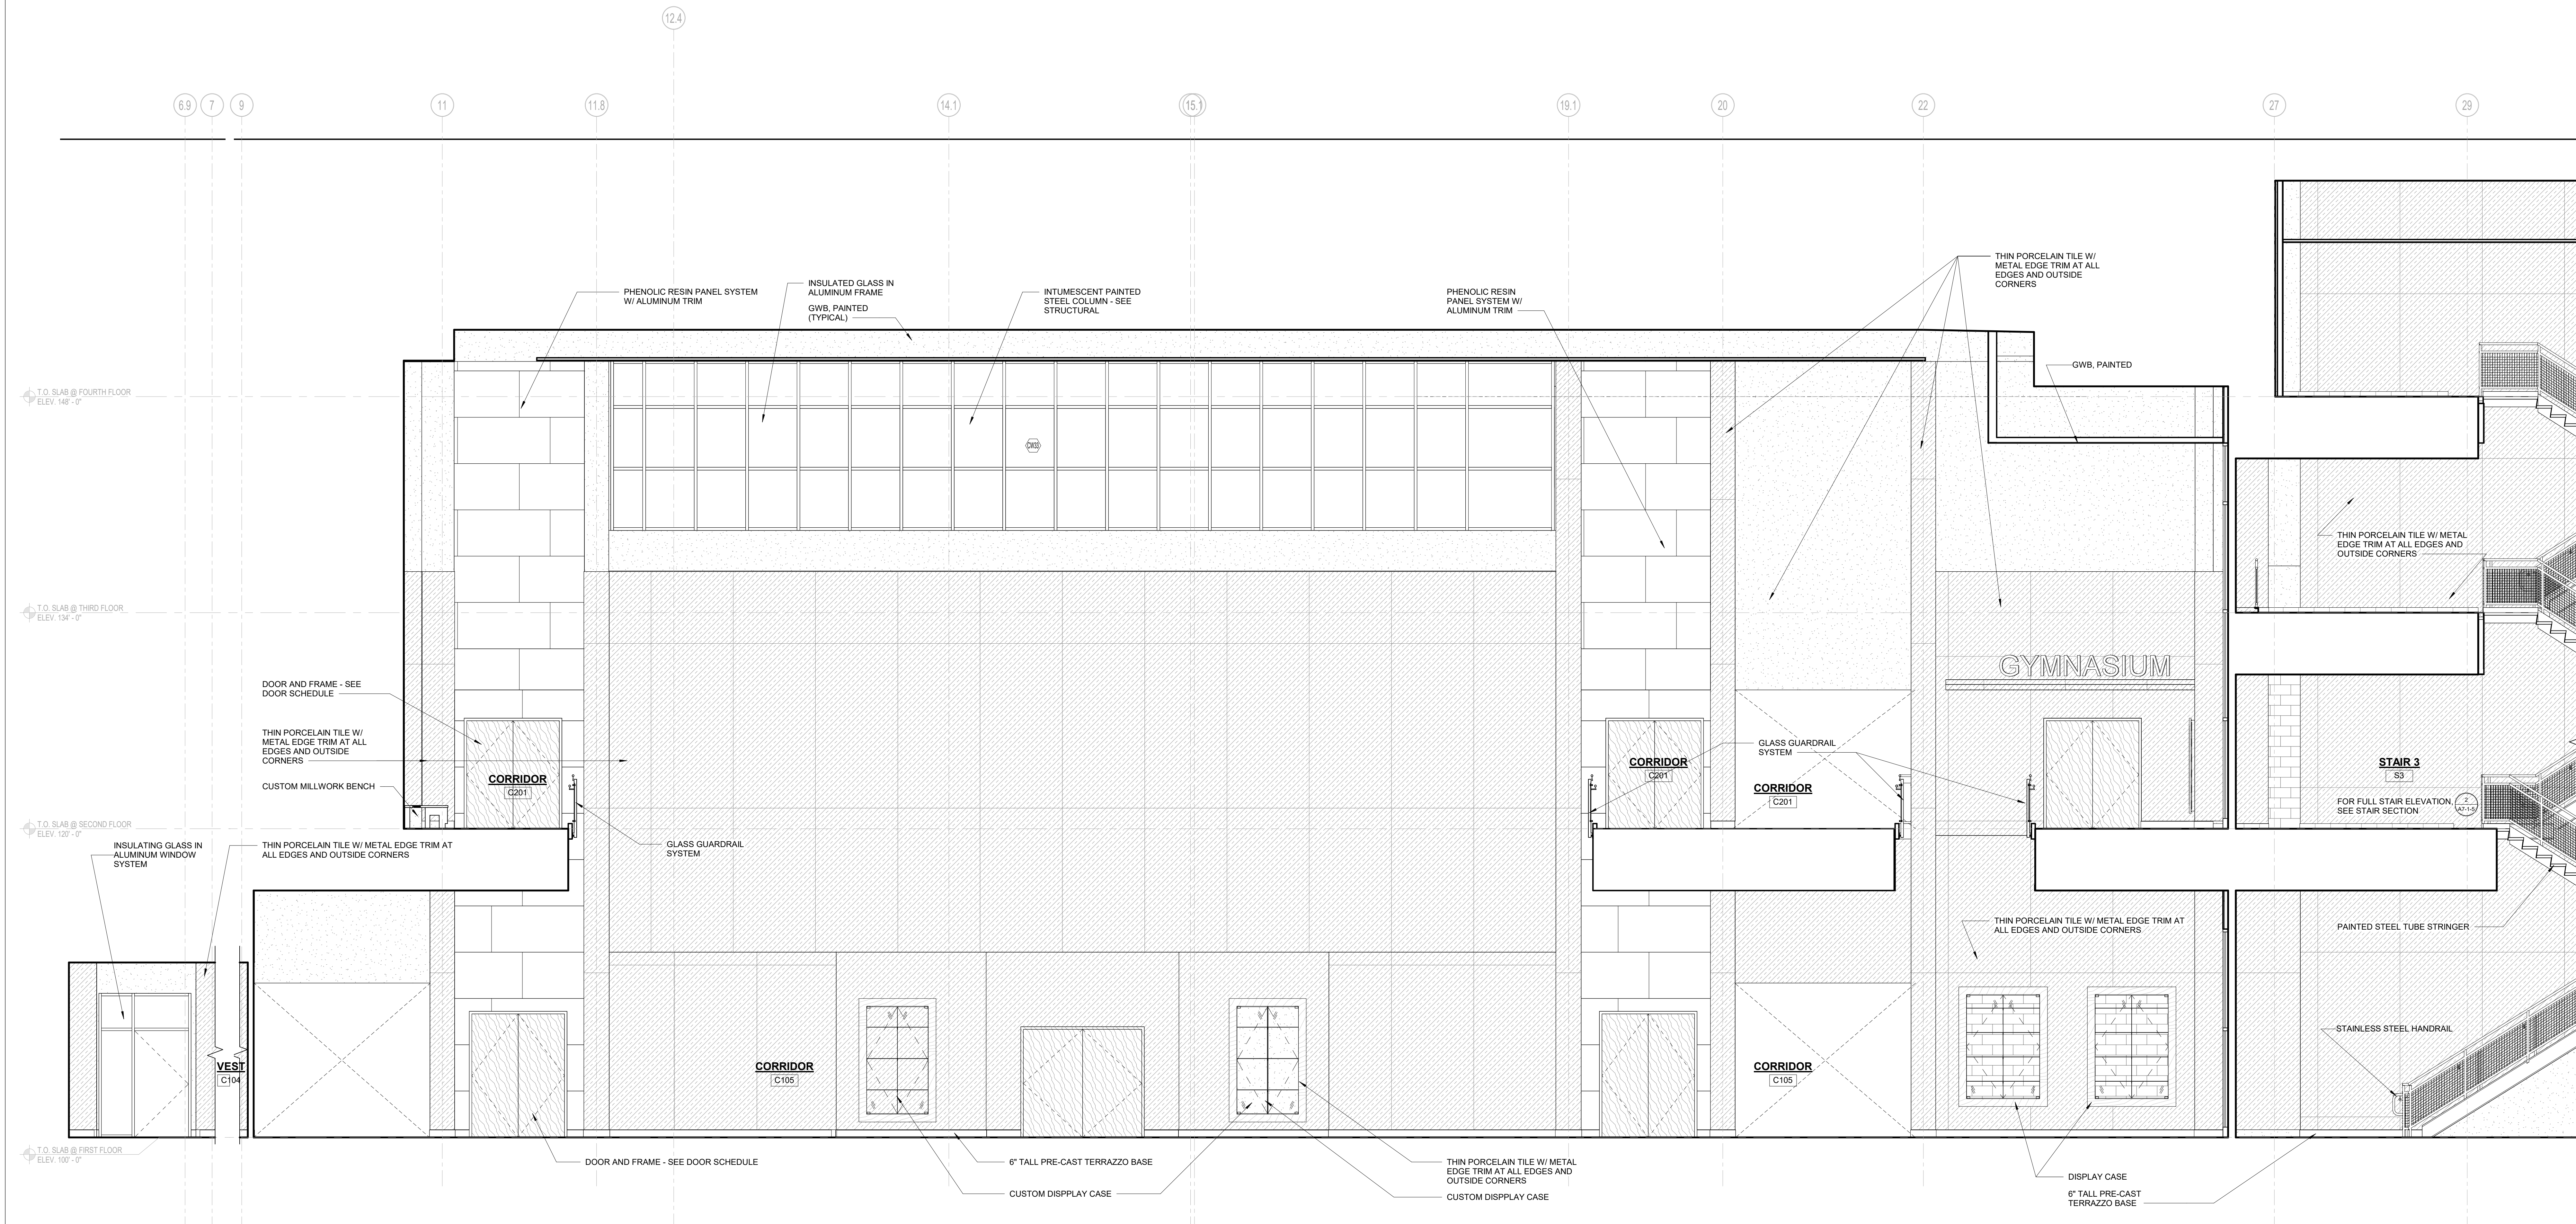


2 GYM/AUDITORIUM LOBBY ELEVATION
1/4" = 1'-0"

© COPYRIGHT 2022 DRUMMEYS ROSANE ANDERSON, INC.


MSBA 60% CD
SUBMISSION

January 13th, 2023

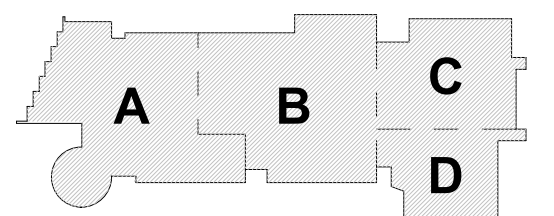

KEY PLAN

PROJECT NORTH
MAGNETIC NORTH

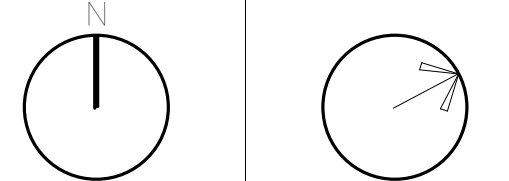

**INTERIOR
ELEVATIONS**

Scale: 1/4" = 1'-0"

Job No.: 20202

Drawn By: DRA

Date: January 13th, 2023

Volume 3 of 4

A2-2-2


100 Hemlock Road,
Wakefield, MA 01880



2 GYM/AUDITORIUM LOBBY ELEVATION
1/4" = 1'-0"

MSBA 60% CD
SUBMISSION

January 13th, 2023

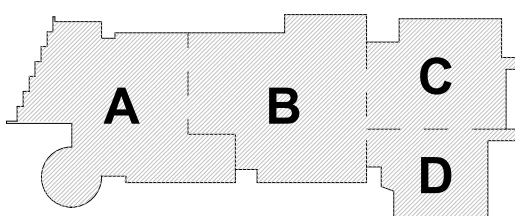

KEY PLAN



INTERIOR ELEVATIONS

Scale: 1/4" = 1'-0"

Job No.: 20202

Drawn By: DRA


Date: January 13th, 2019

Volume 3 of 4


A2-2-3

**Northeast
Metropolitan
Regional
Vocational High
School**

100 Hemlock Road,
Wakefield, MA 01880

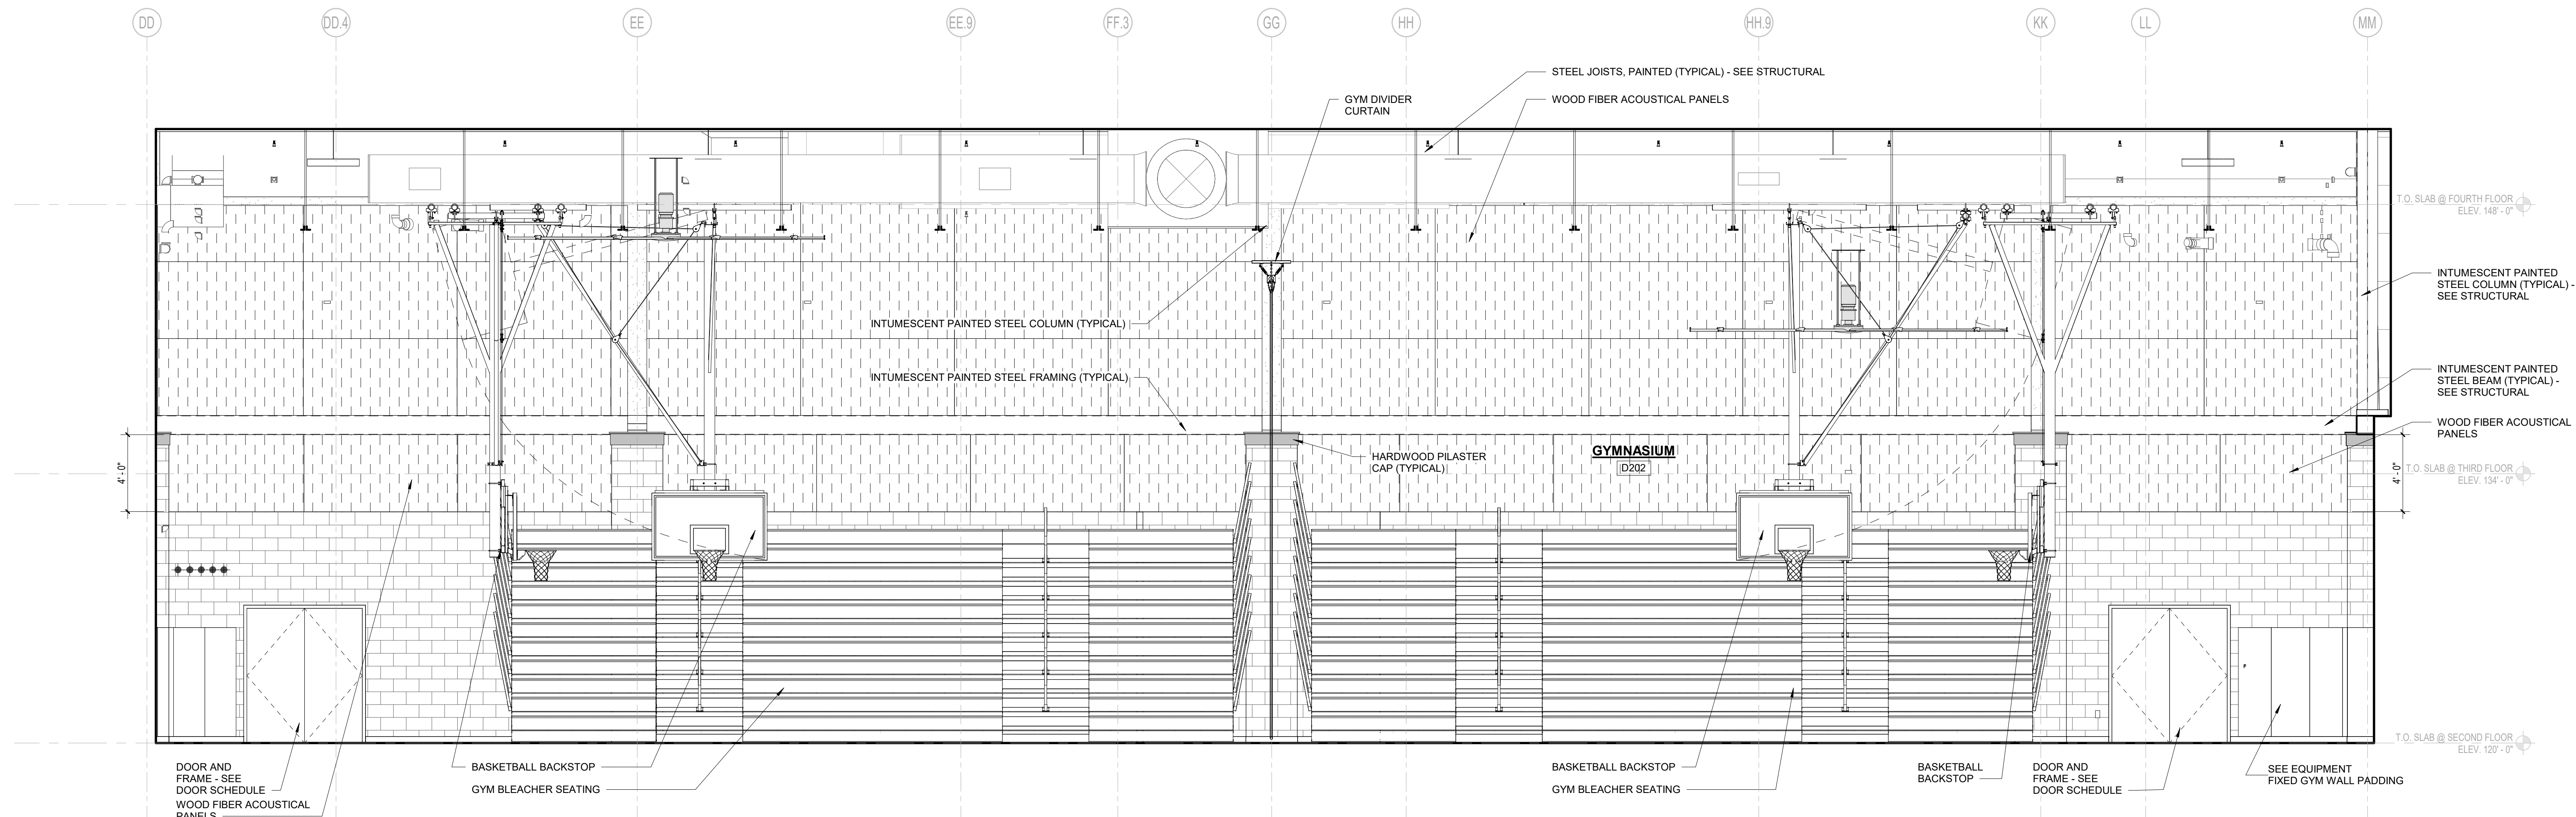

1 GYMNASIUM ELEVATION - NORTH
1/4" = 1'-0"

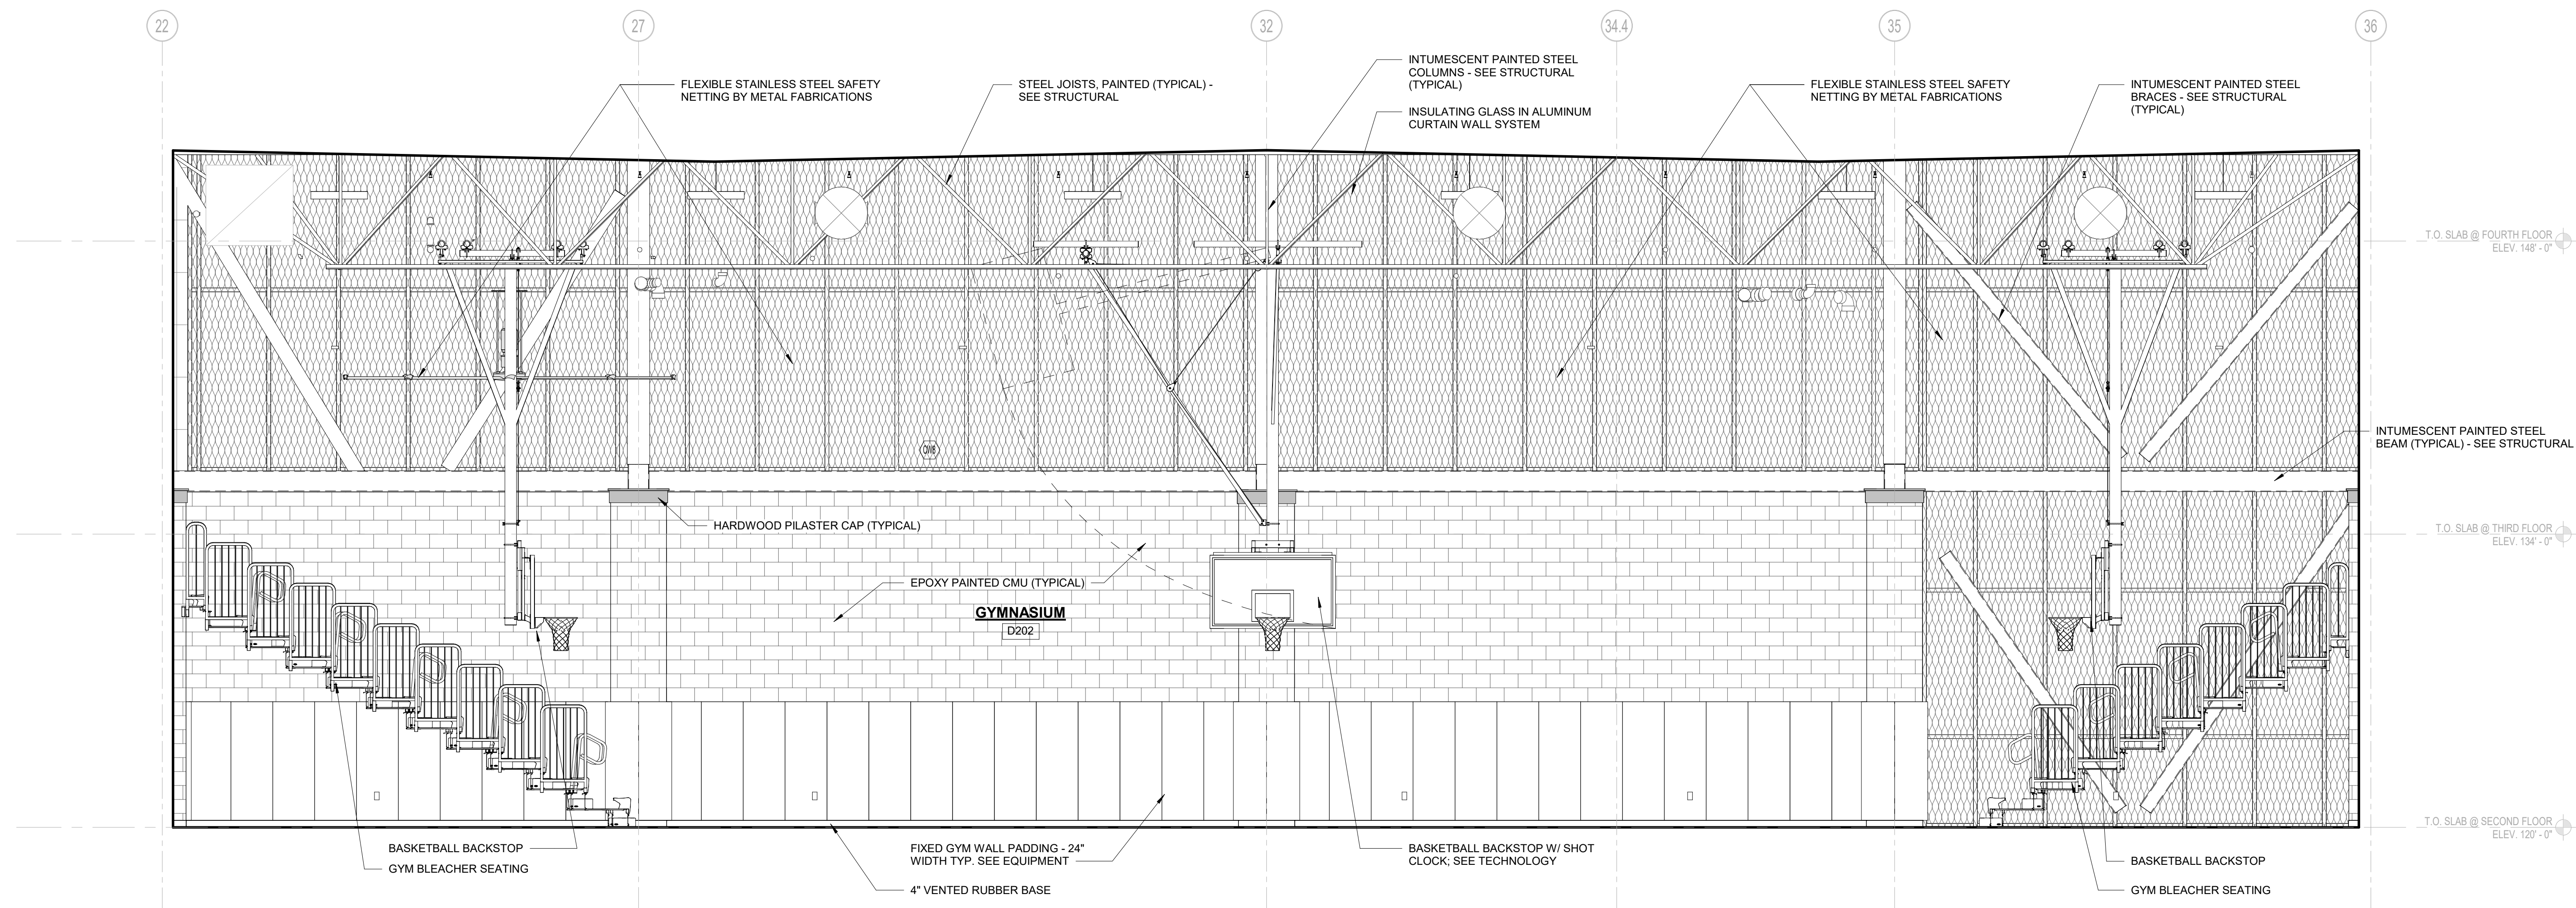


2 GYMNASIUM ELEVATION - EAST
1/4" = 1'-0"

© COPYRIGHT 2022 DRUMMEY ROSANE ANDERSON, INC.


MSBA 60% CD
SUBMISSION

January 13th, 2023

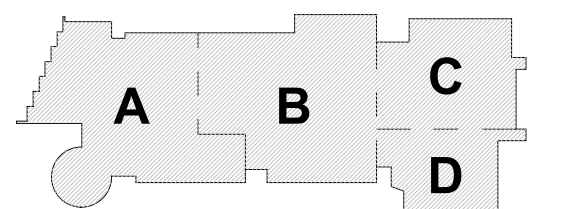


KEY PLAN

PROJECT NORTH

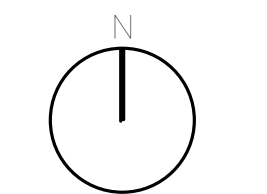

MAGNETIC NORTH

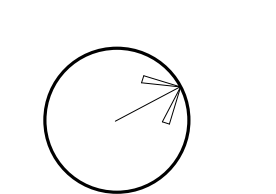

**INTERIOR
ELEVATIONS**

Scale: 1/4" = 1'-0"


Job No.: 20202

Drawn By: DRA


Date: January 13th, 2023

Volume 3 of 4


A2-2-4

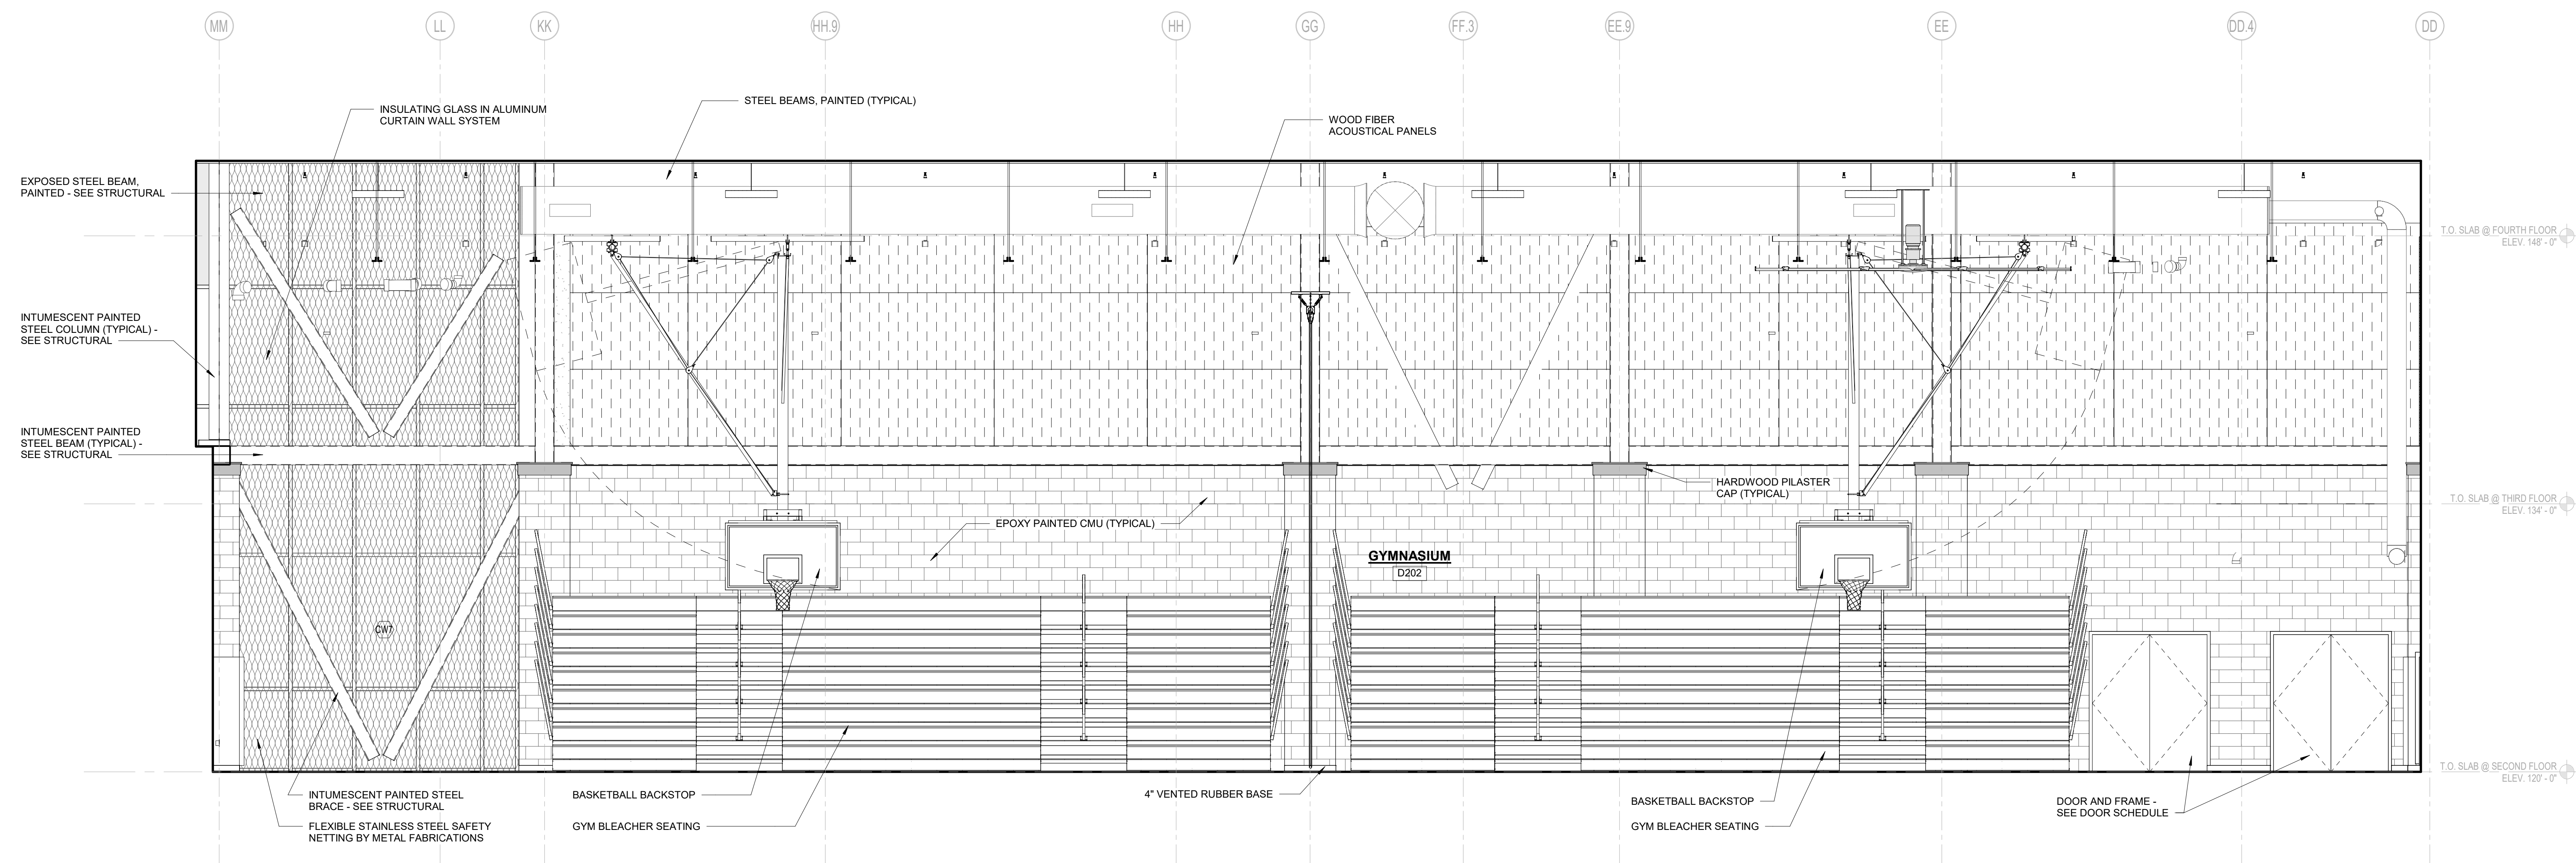


1 GYMNASIUM ELEVATION - SOUTH
1/4" = 1'-0"

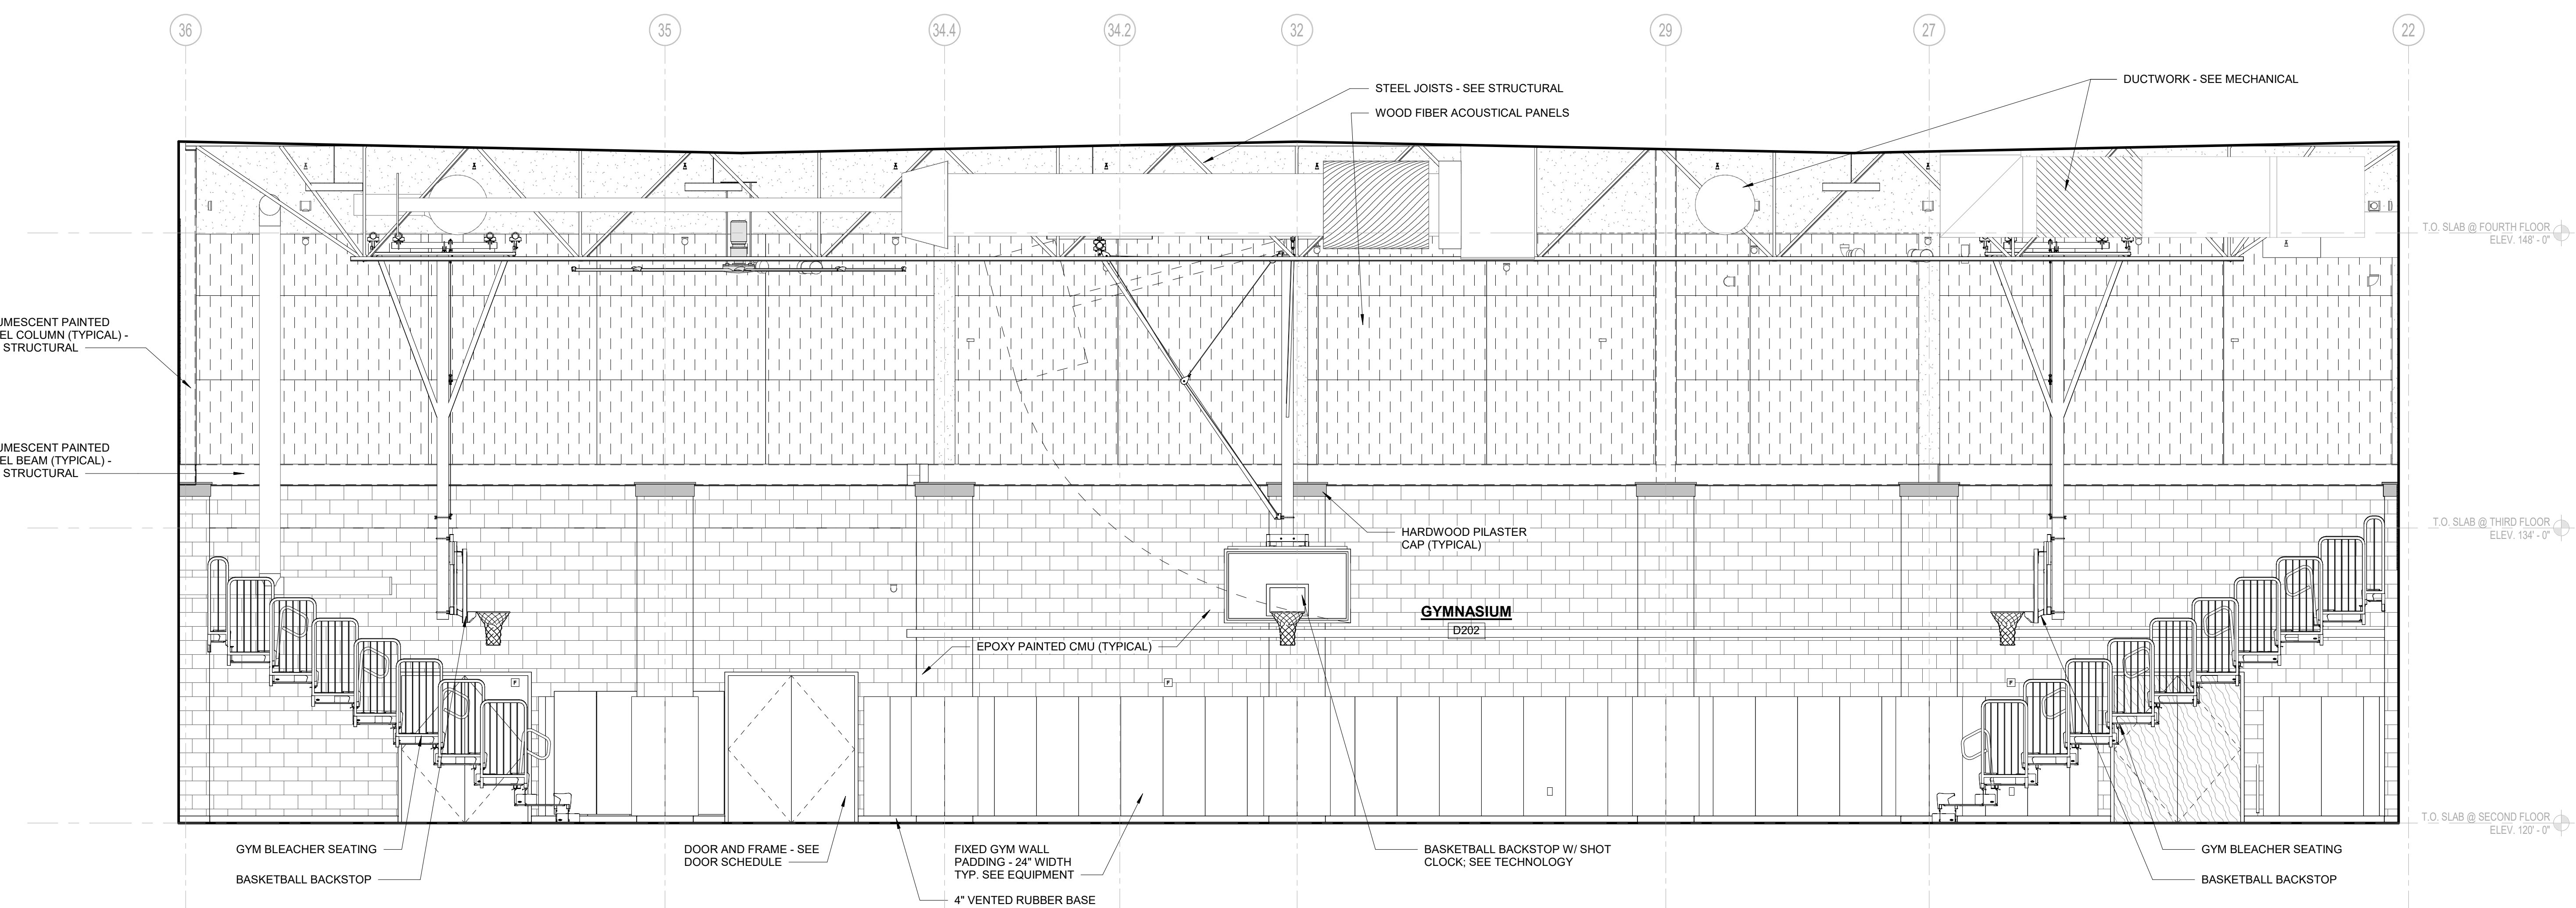



2 GYMNASIUM ELEVATION - WEST
1/4" = 1'-0"

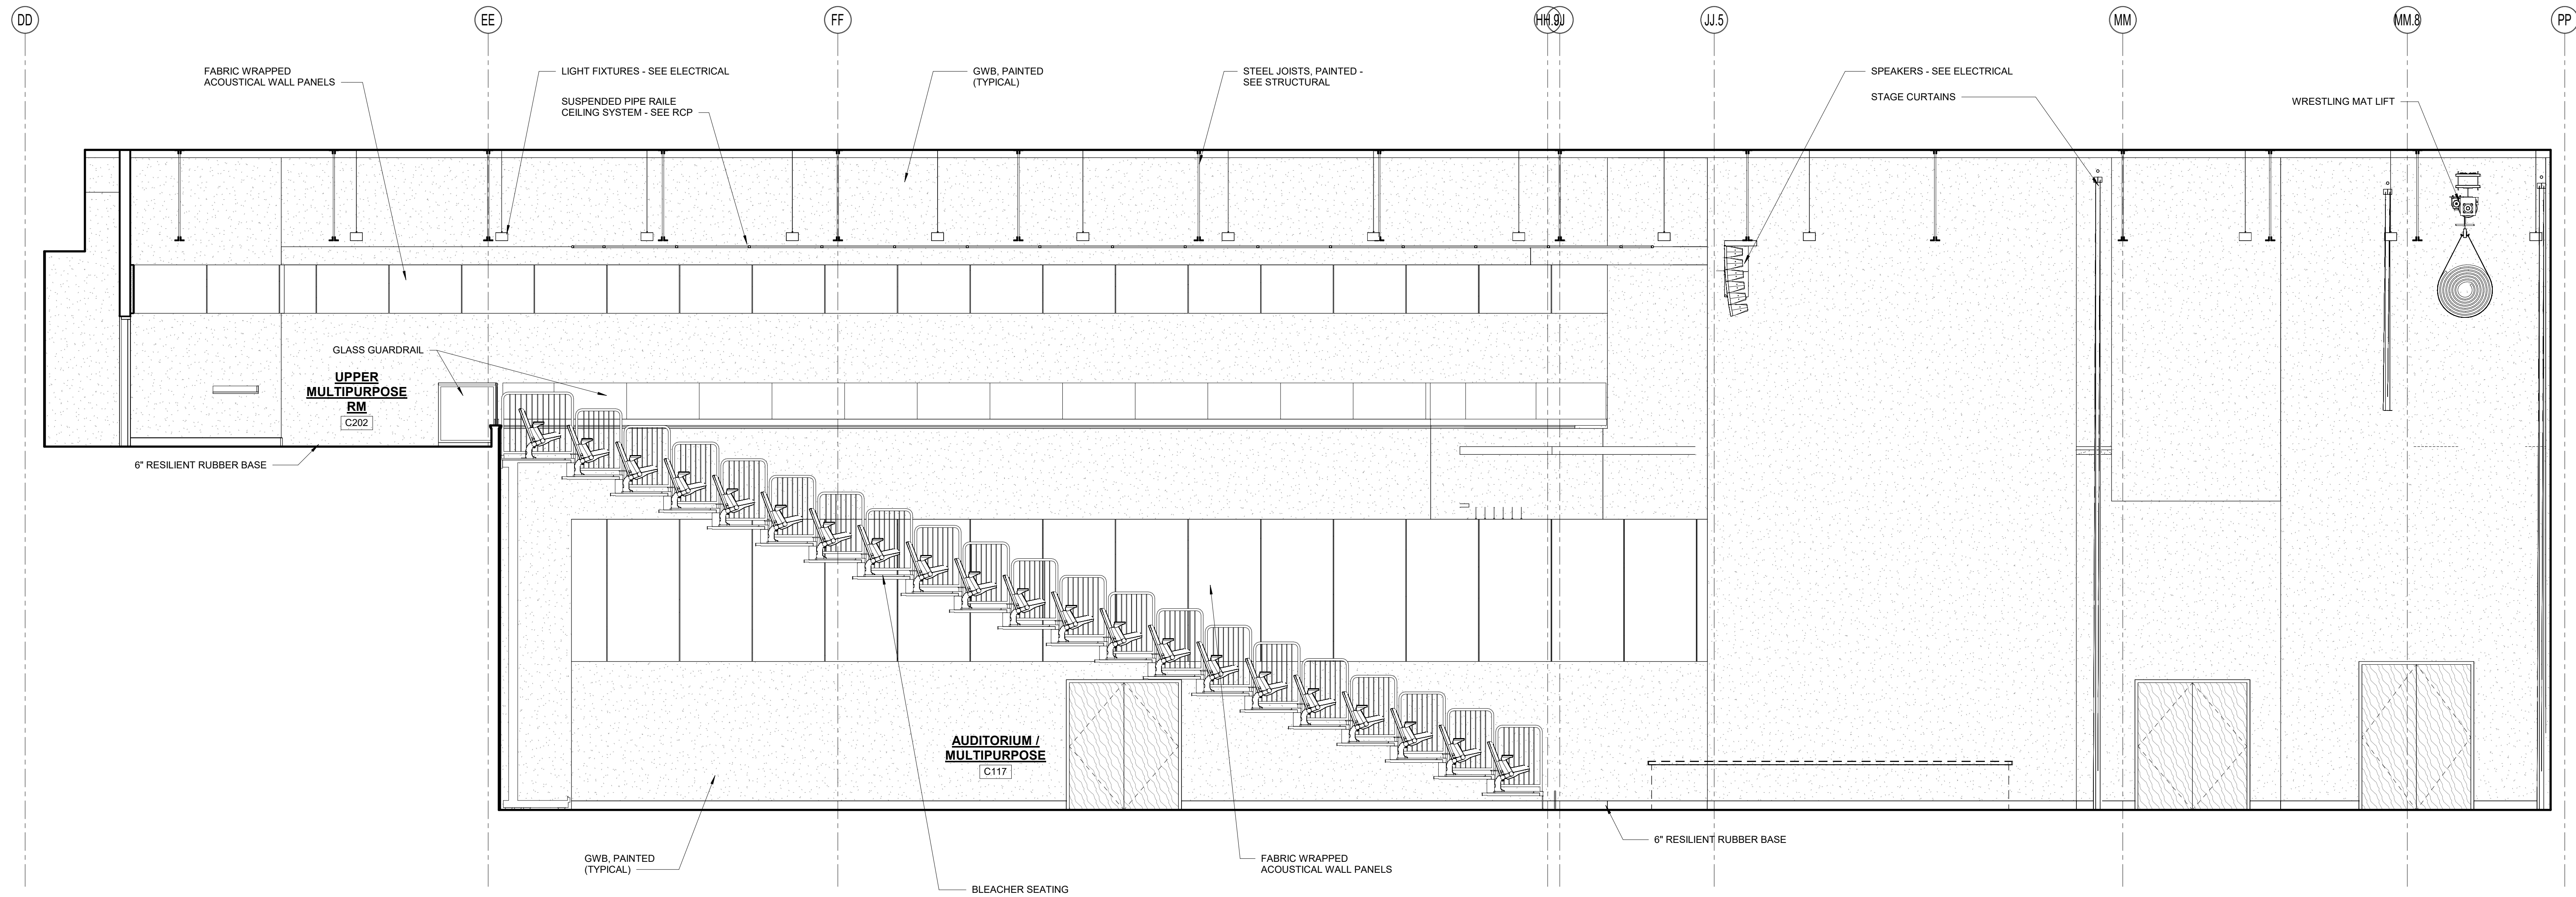


1 AUDITORIUM INTERIOR ELEVATION
1/4" = 1'-0"

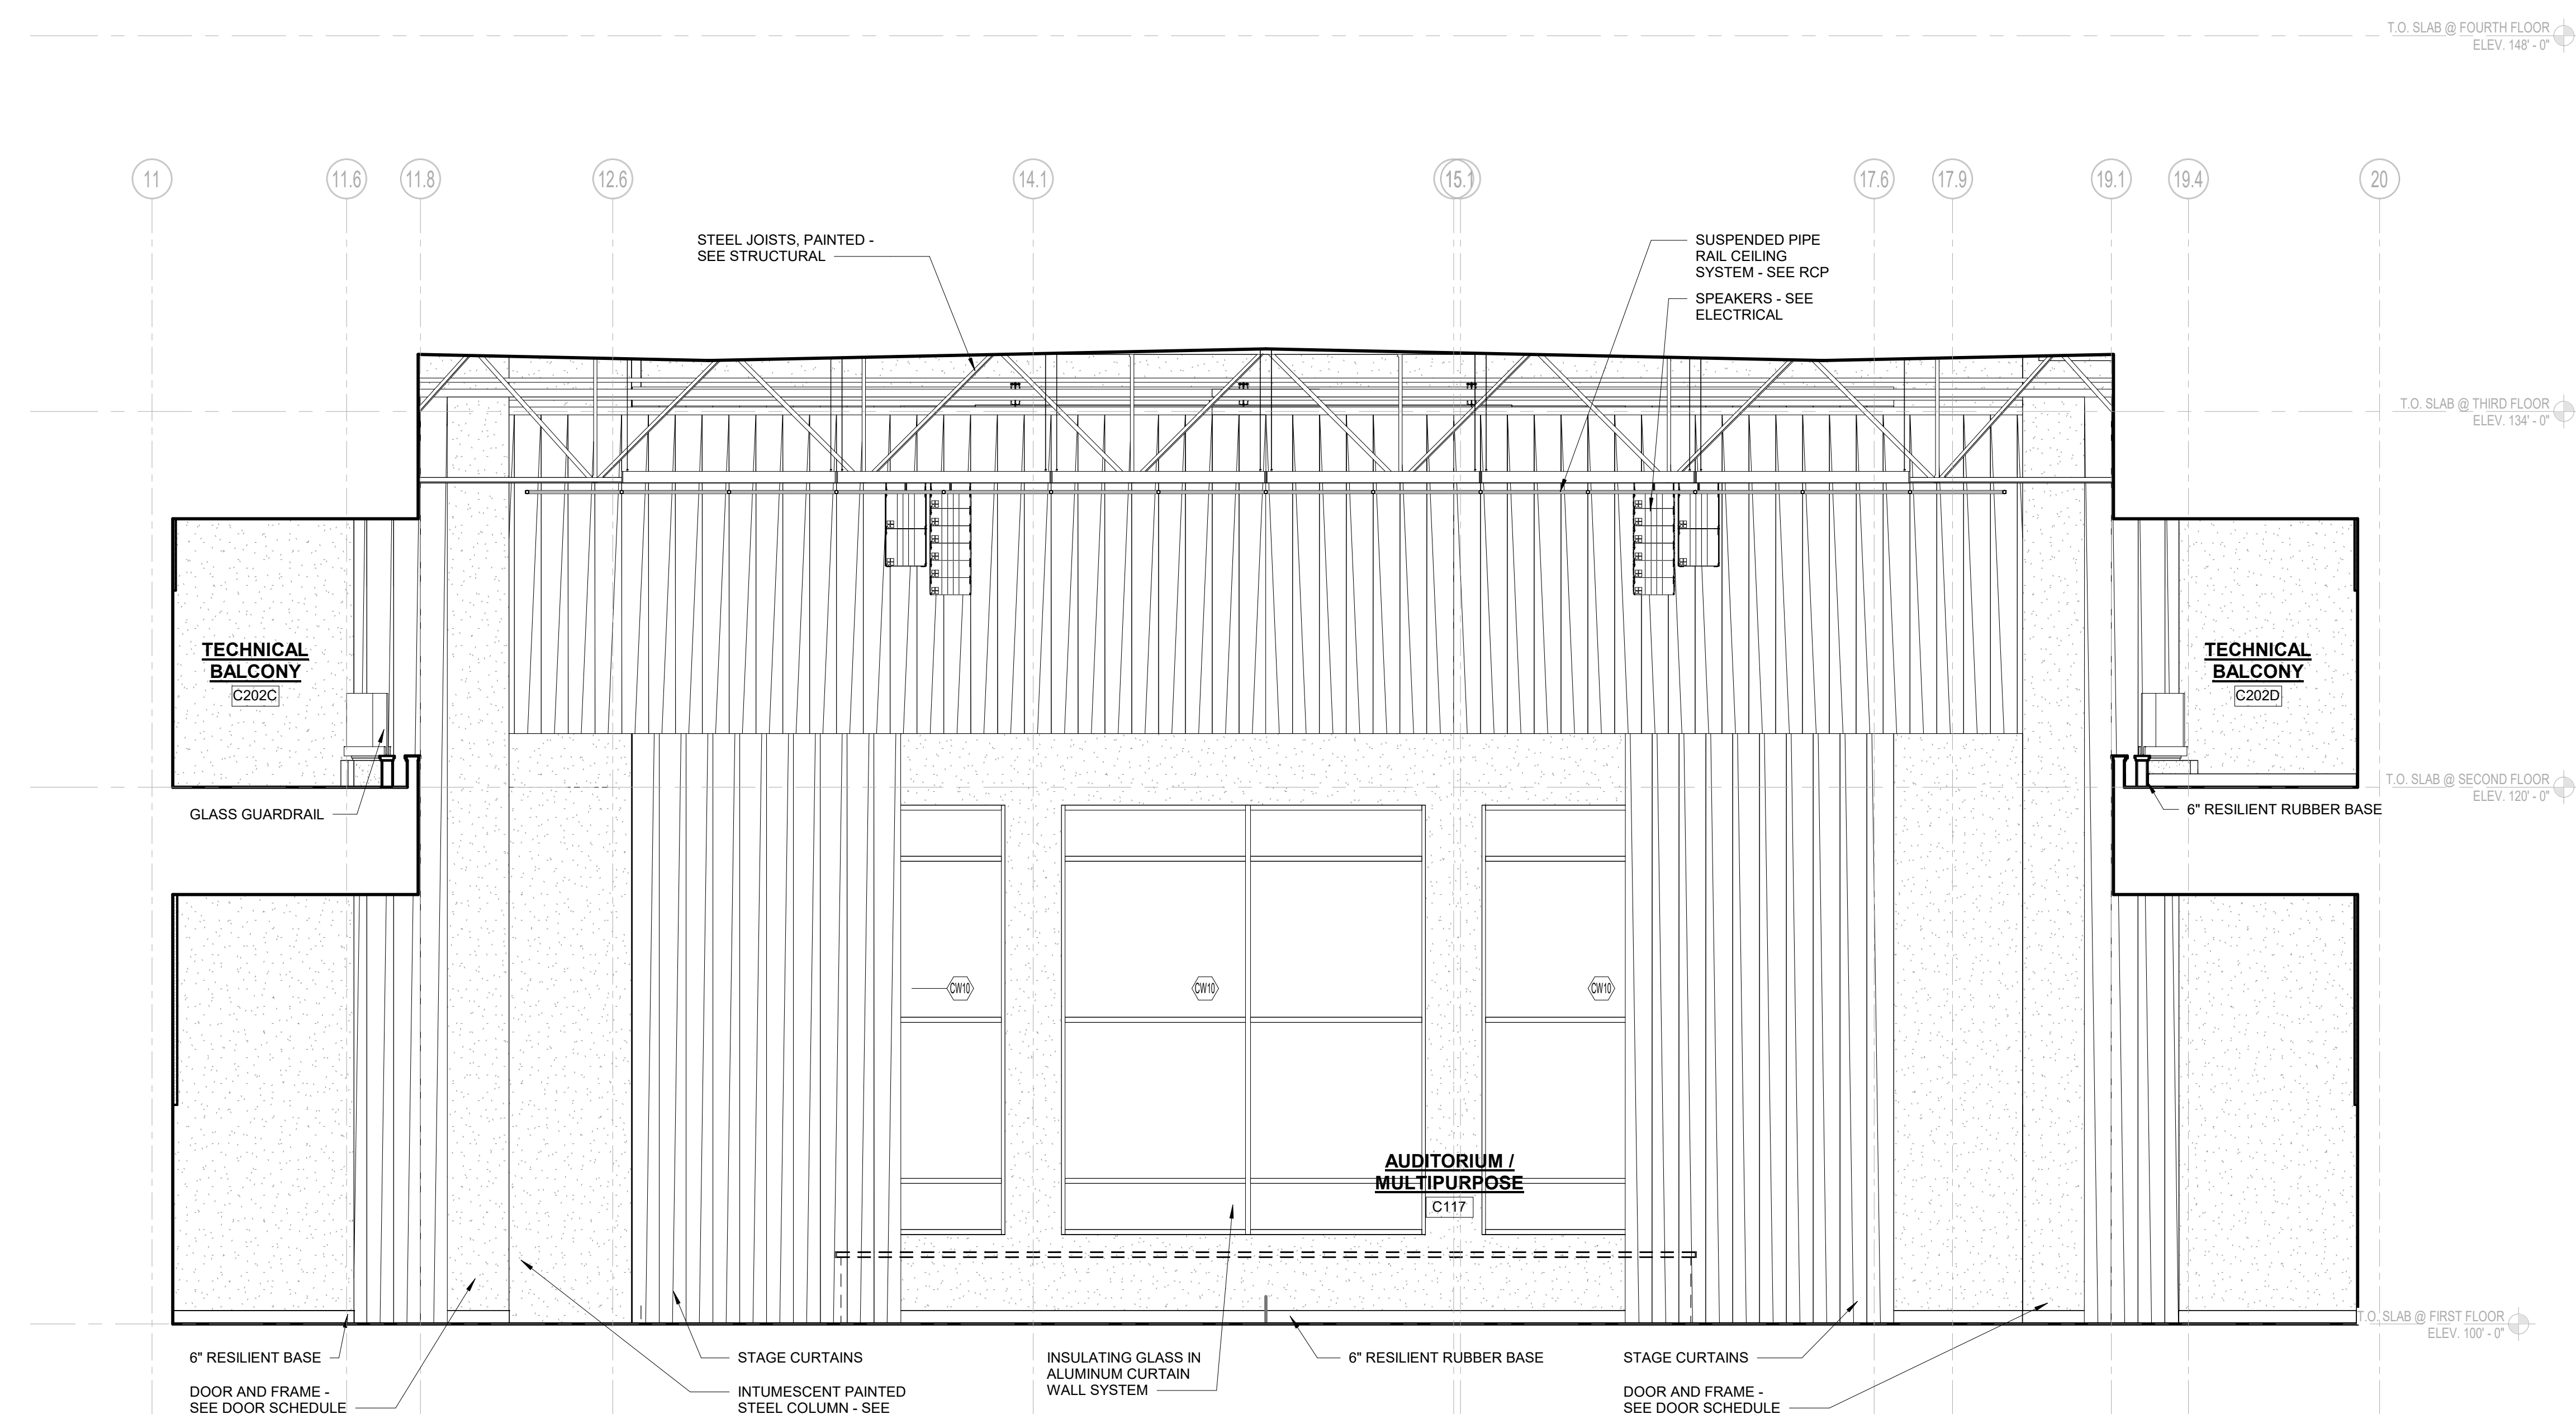


2 AUDITORIUM INTERIOR ELEVATION
1/4" = 1'-0"

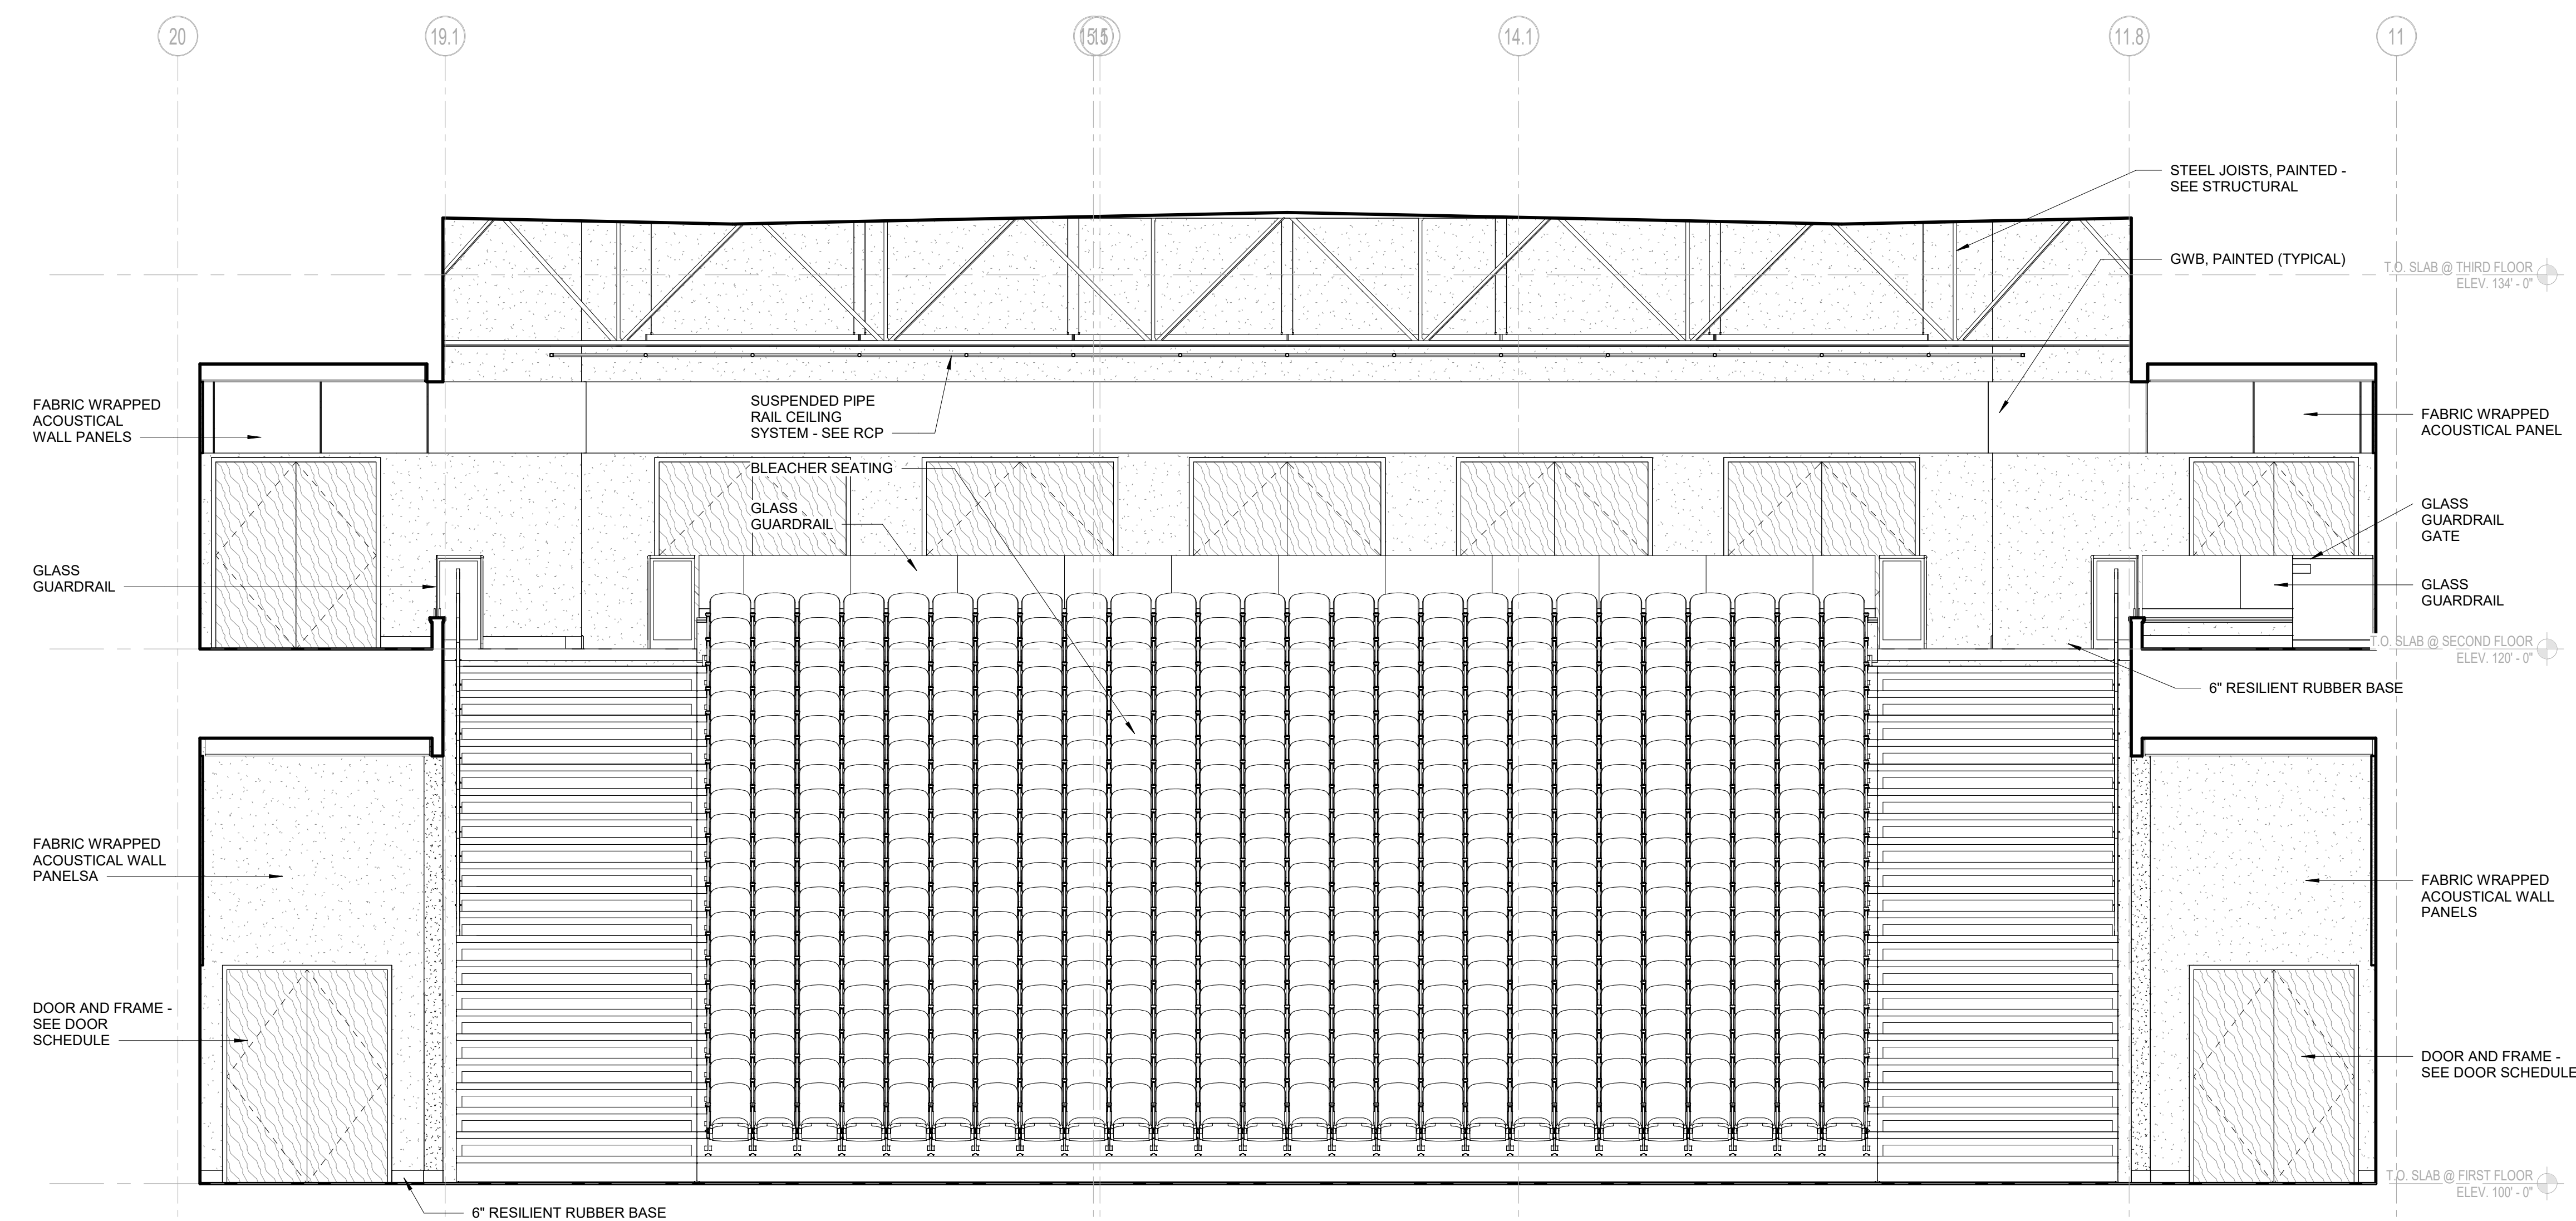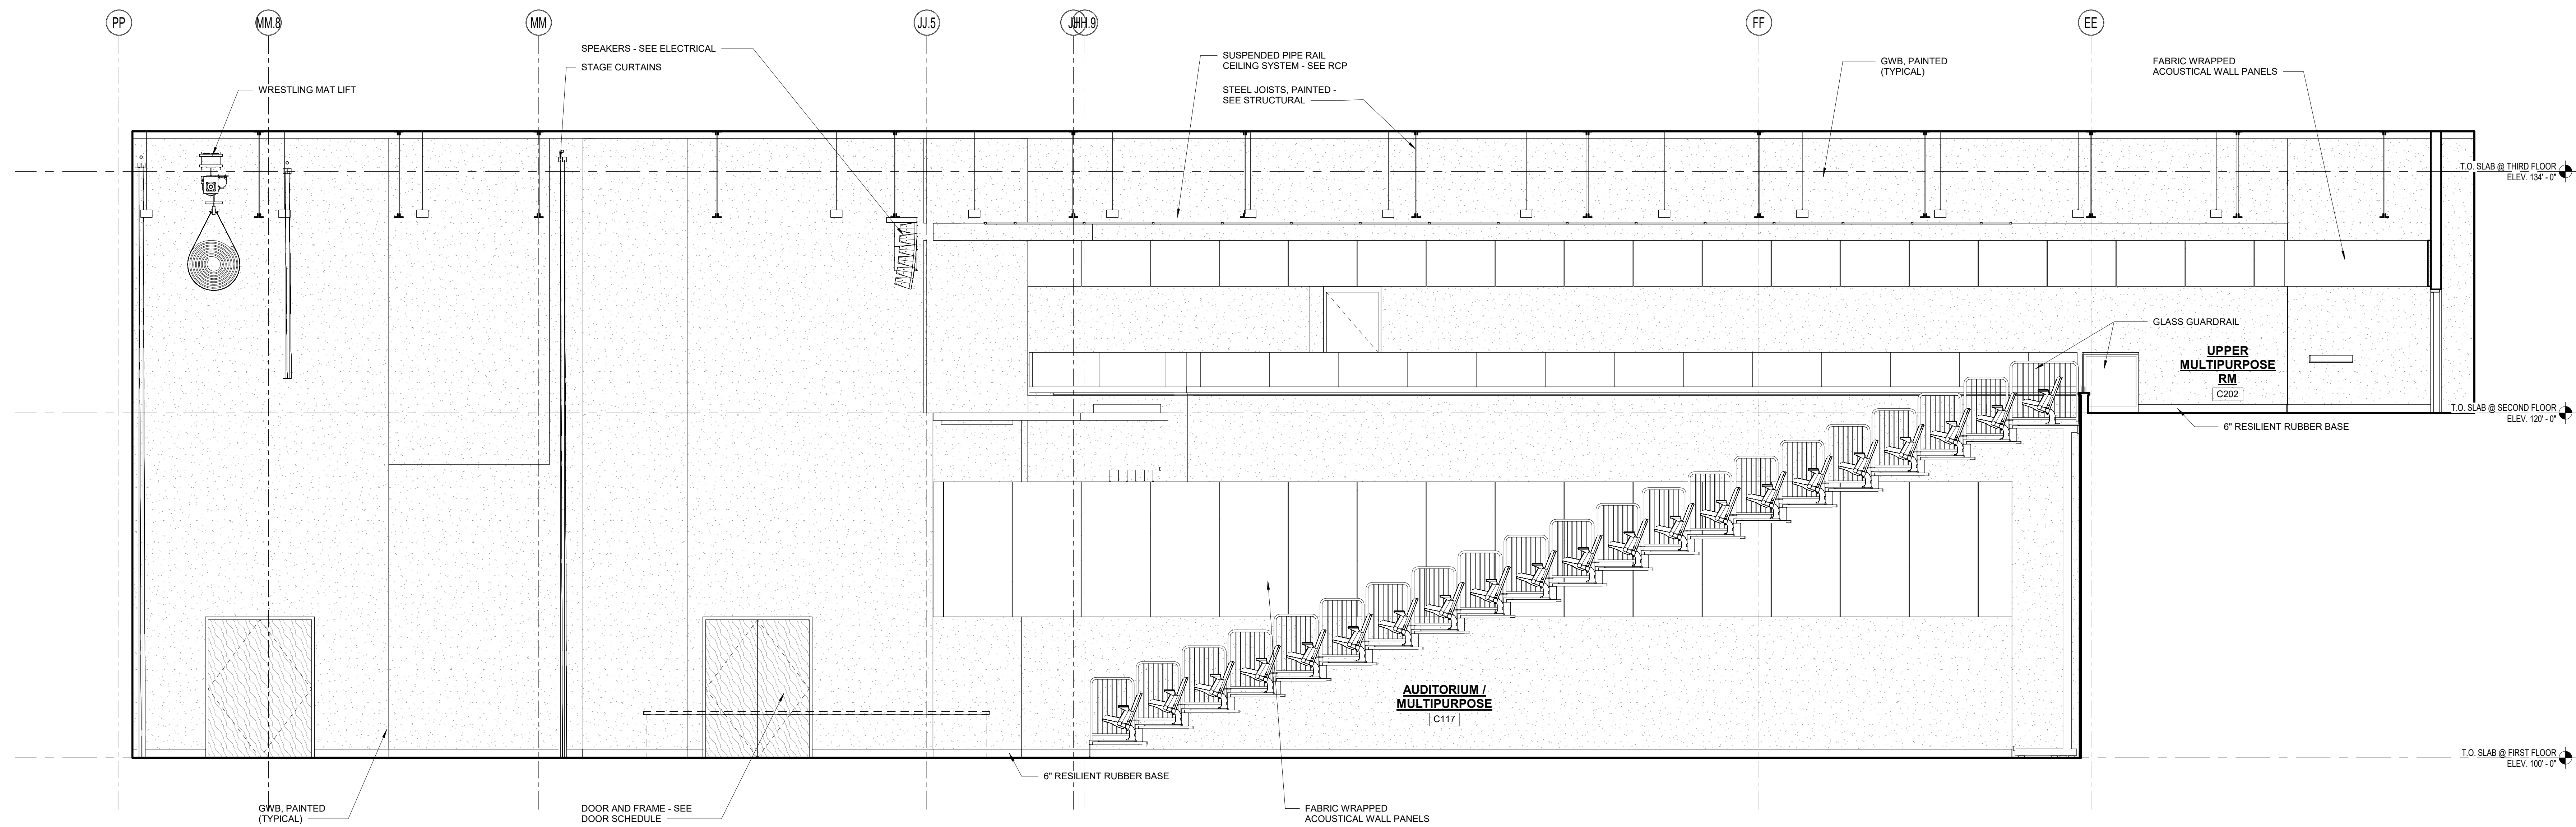


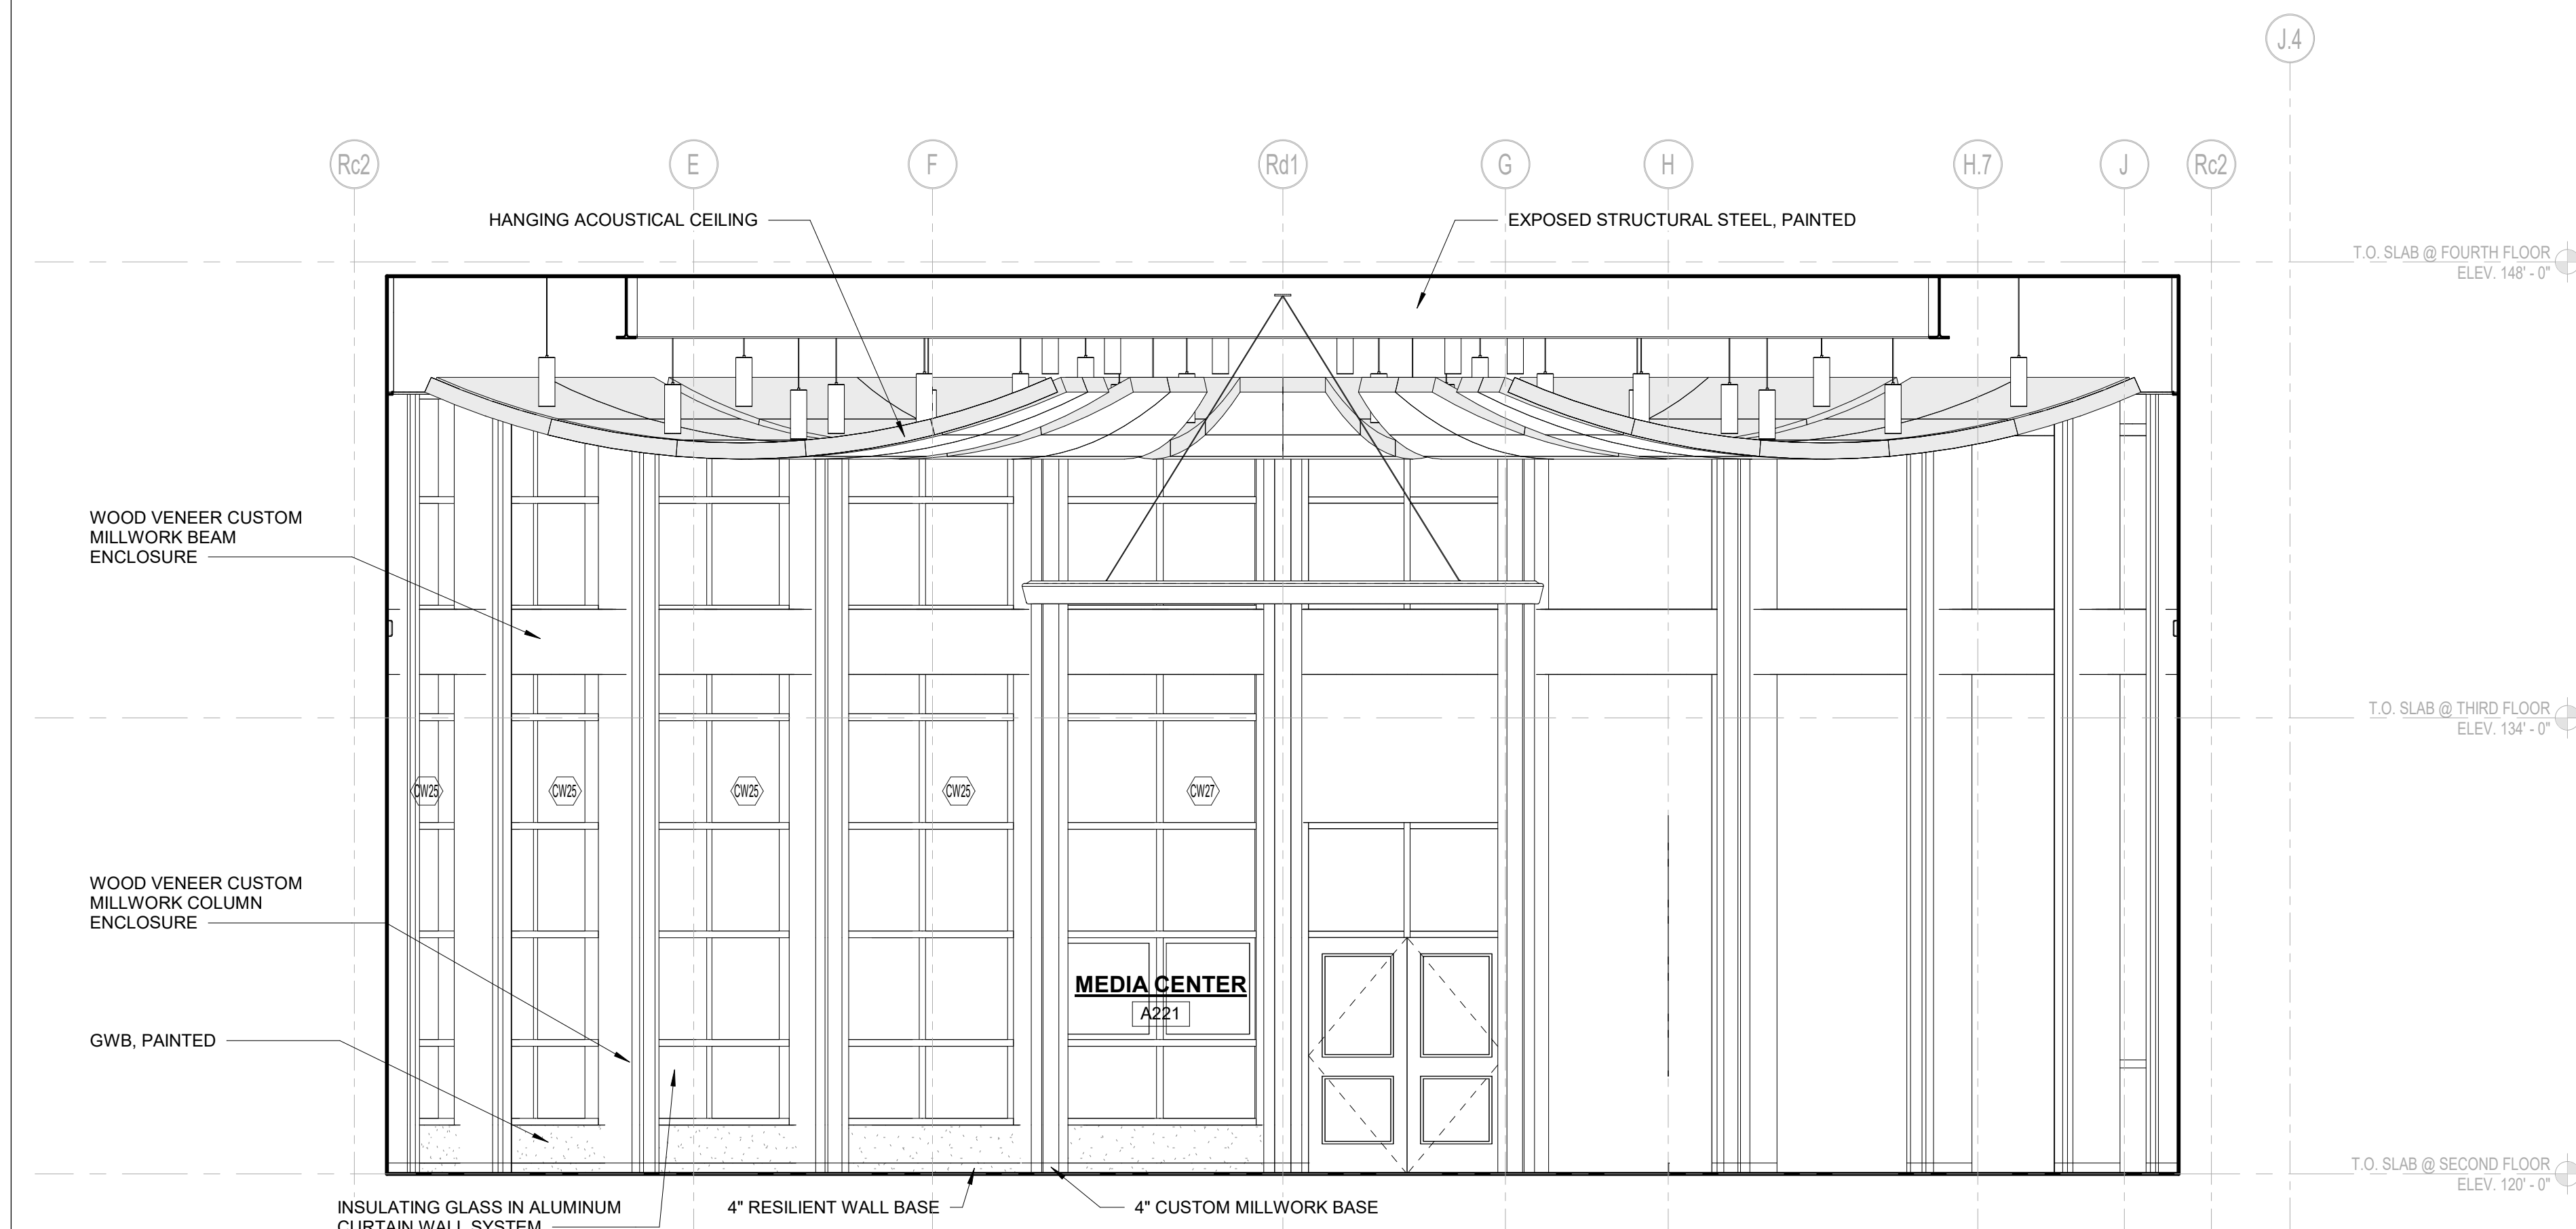


1 MEDIA CENTER ELEVATION
1/4" = 1'-0"

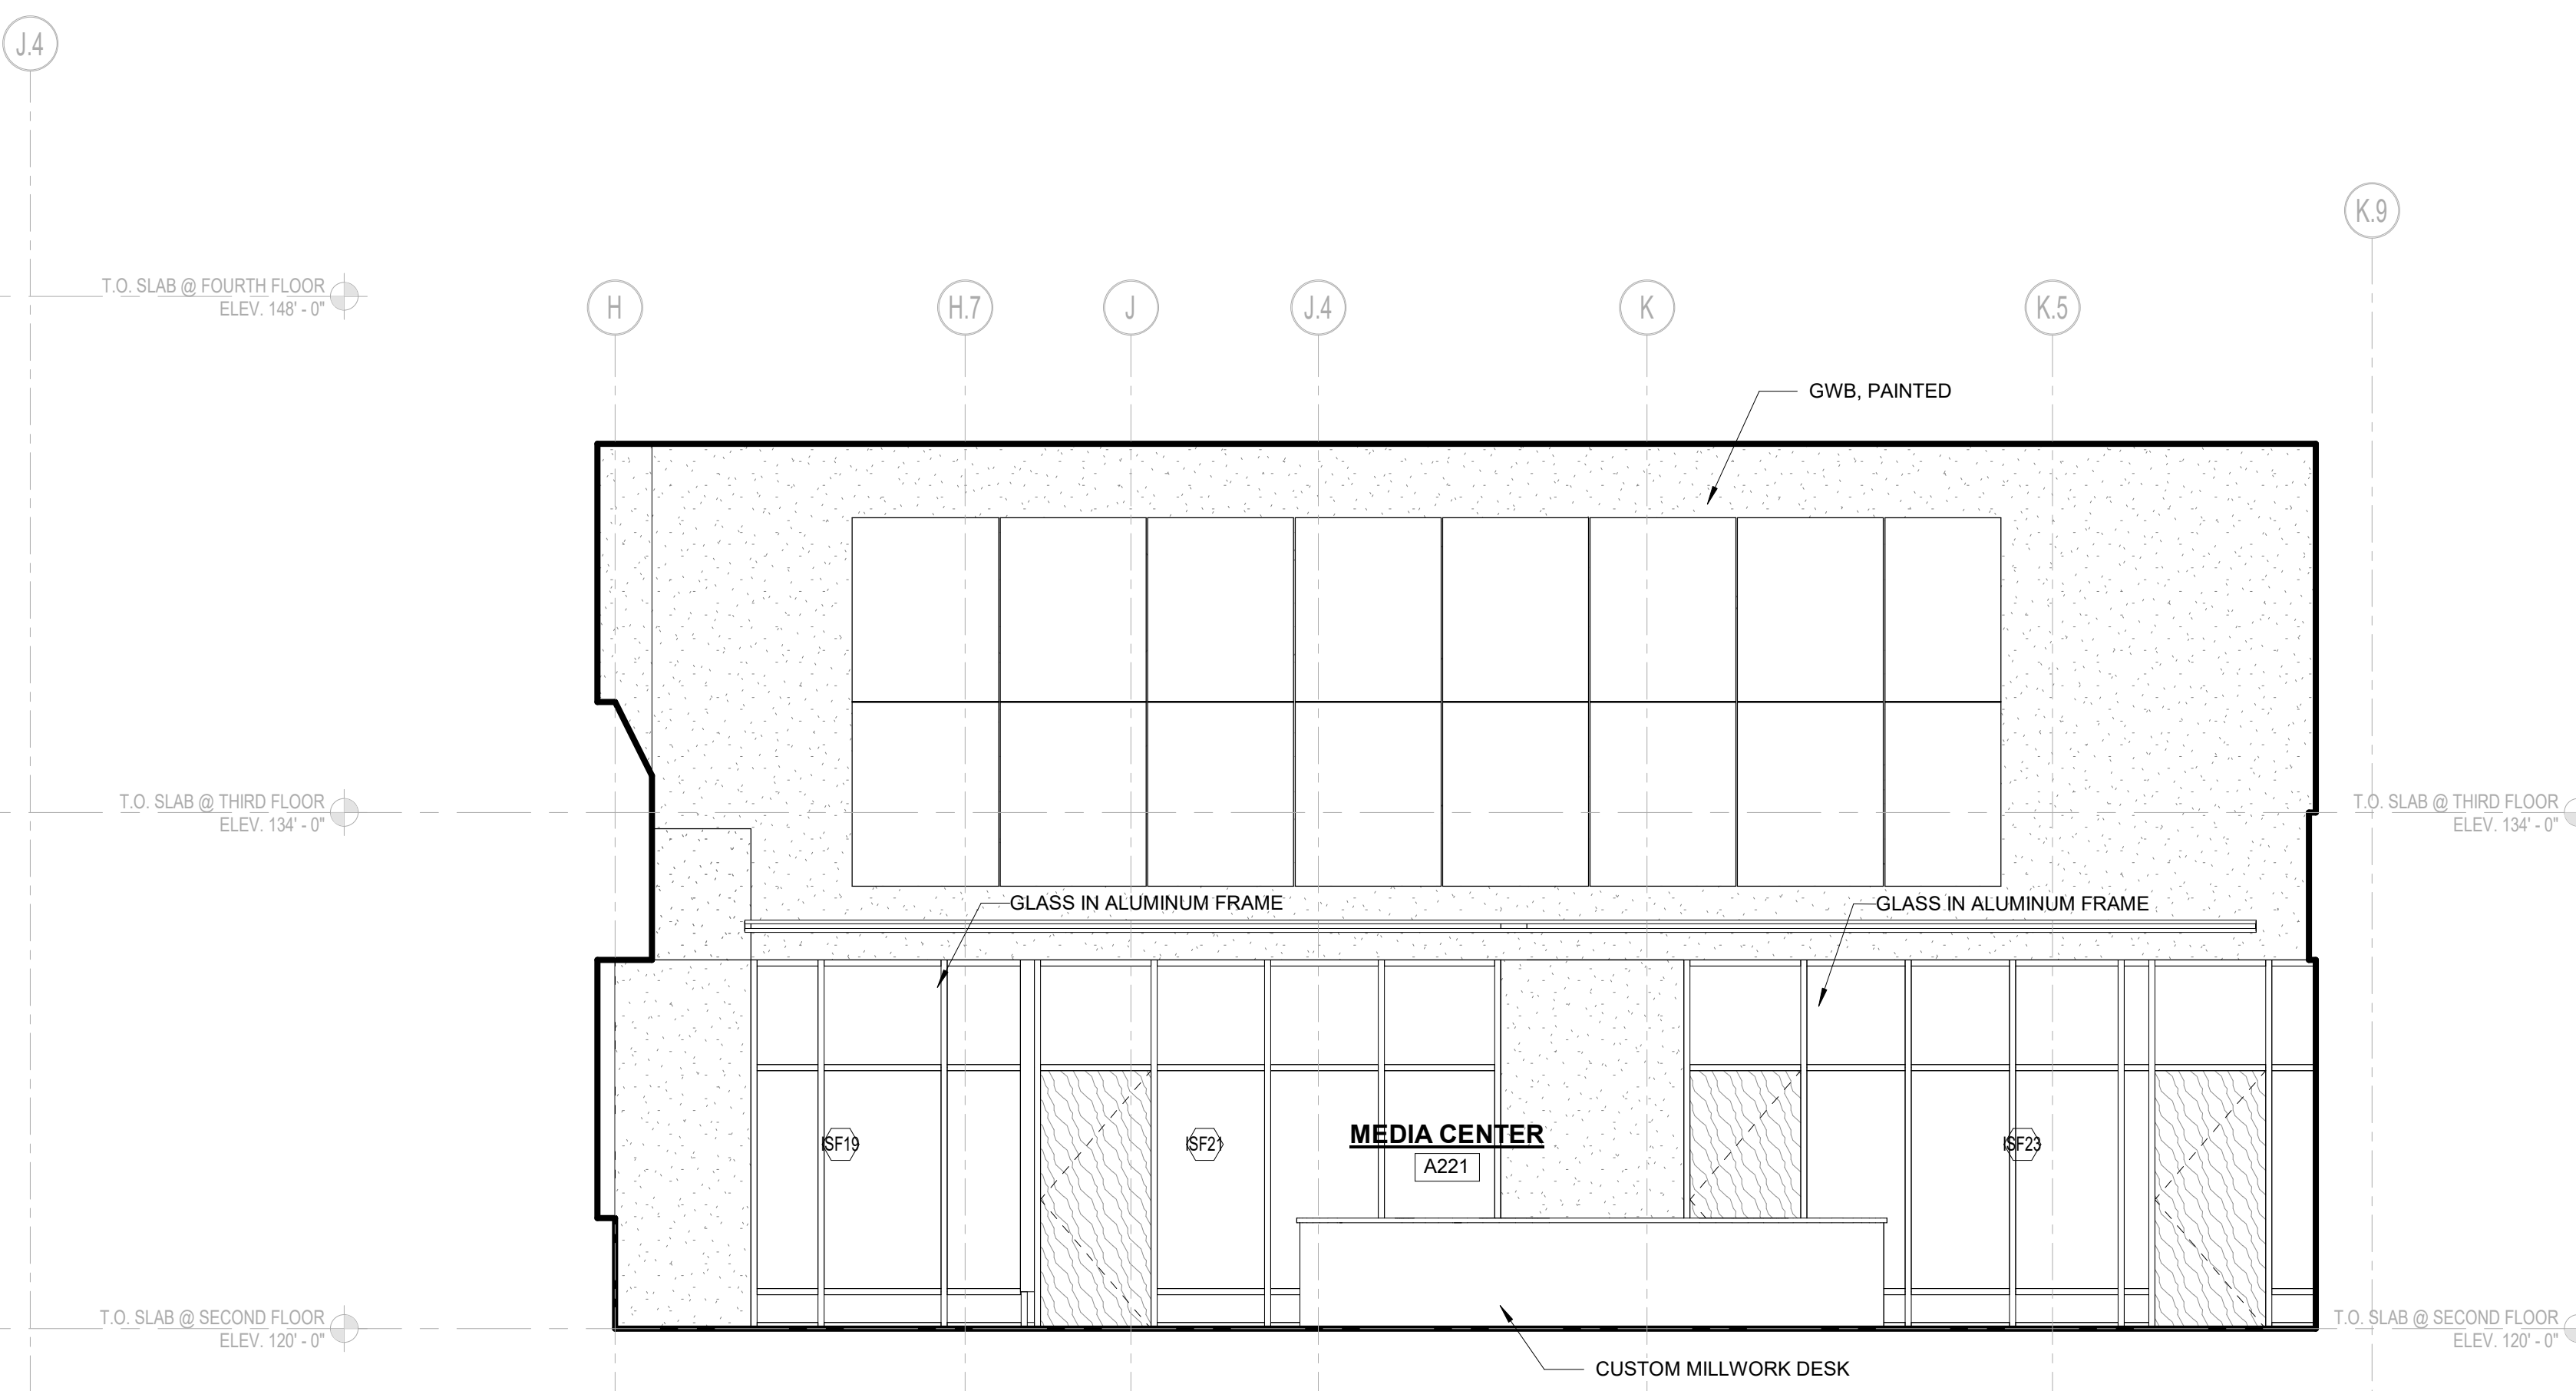


3 Media Center Elevation North
1/4" = 1'-0"

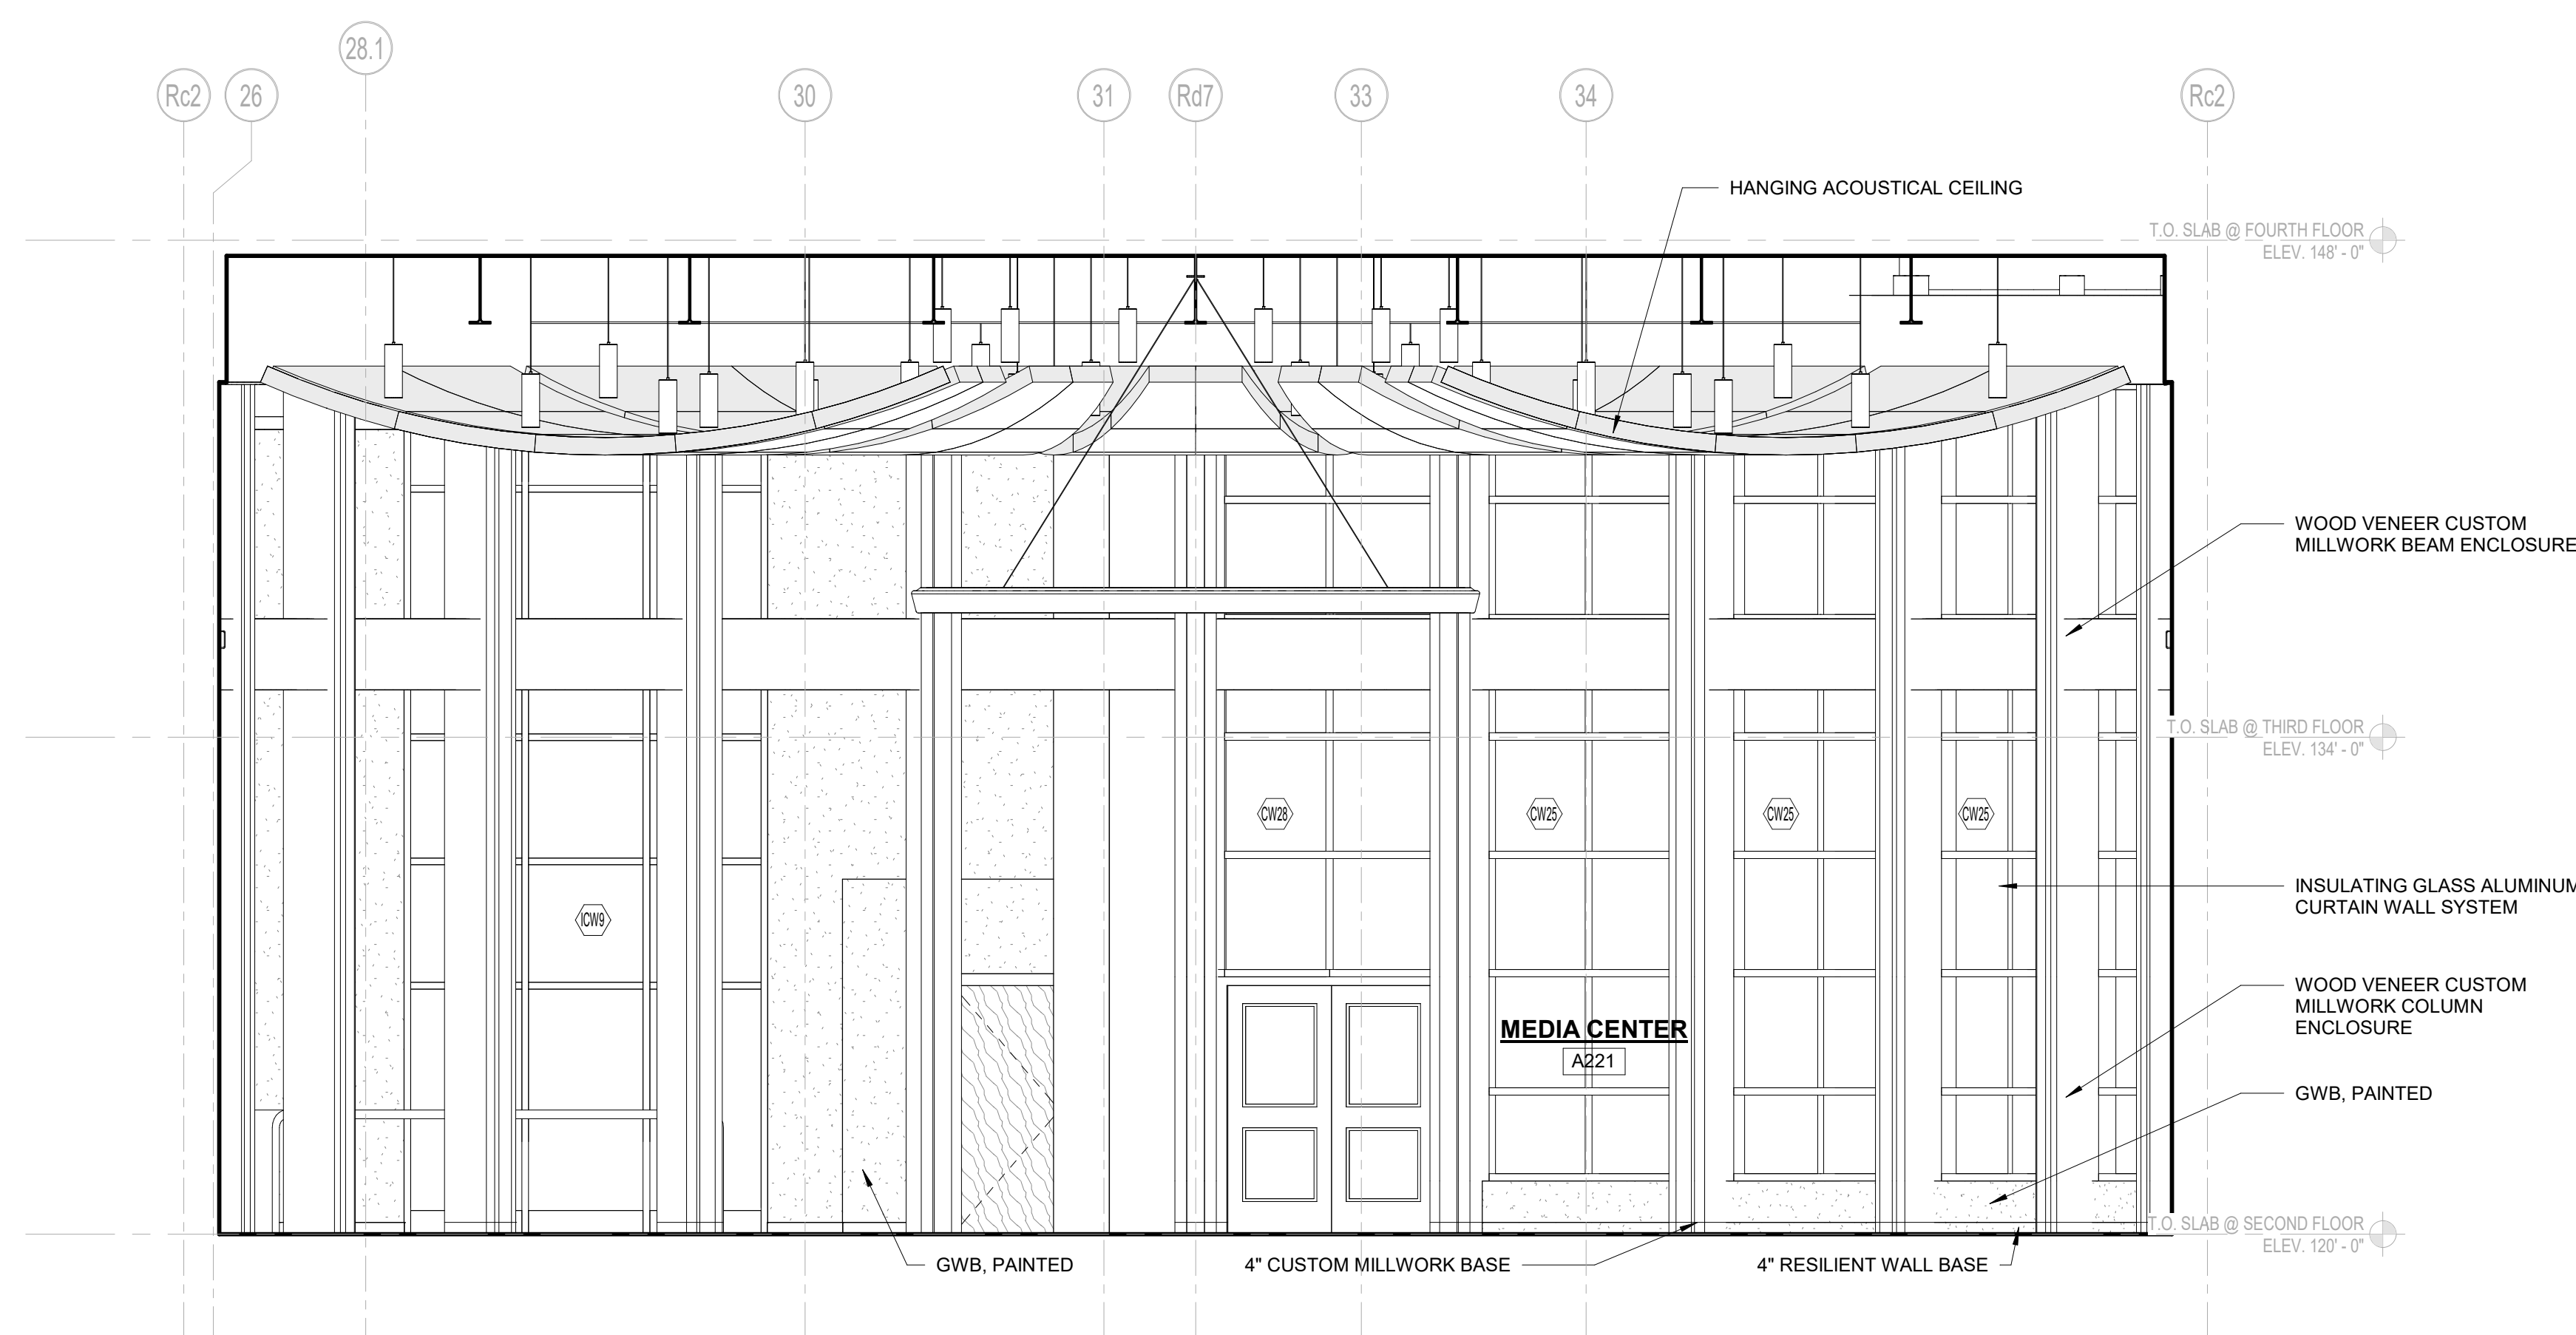


2 MEDIA CENTER ELEVATION
1/4" = 1'-0"

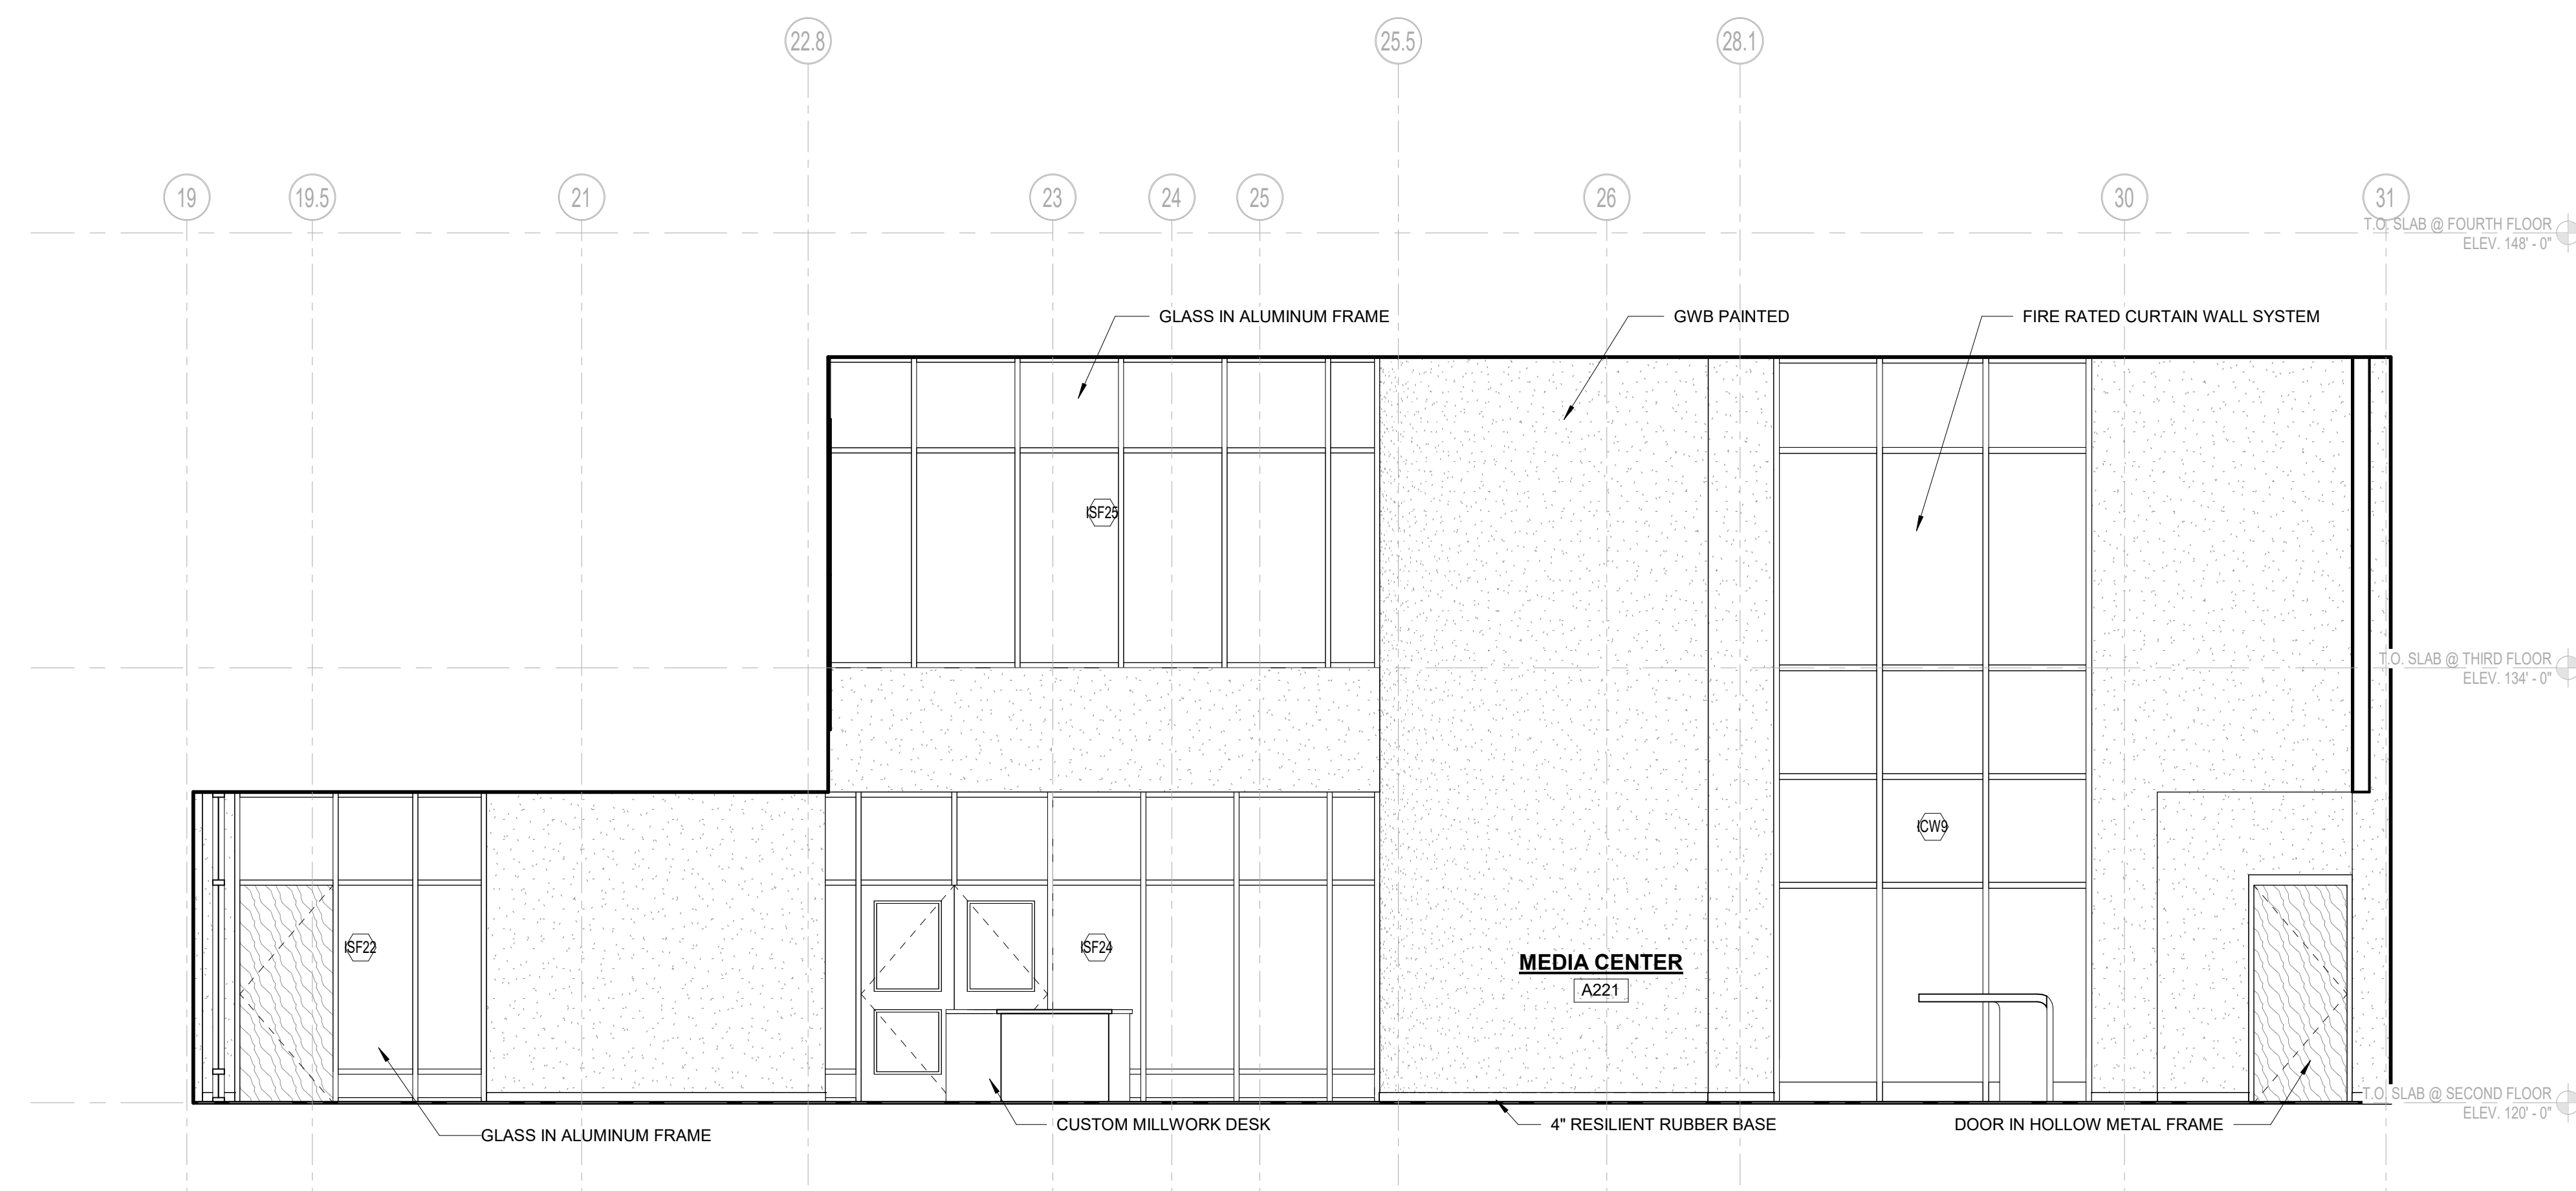


4 Media Center Elevation East
1/4" = 1'-0"

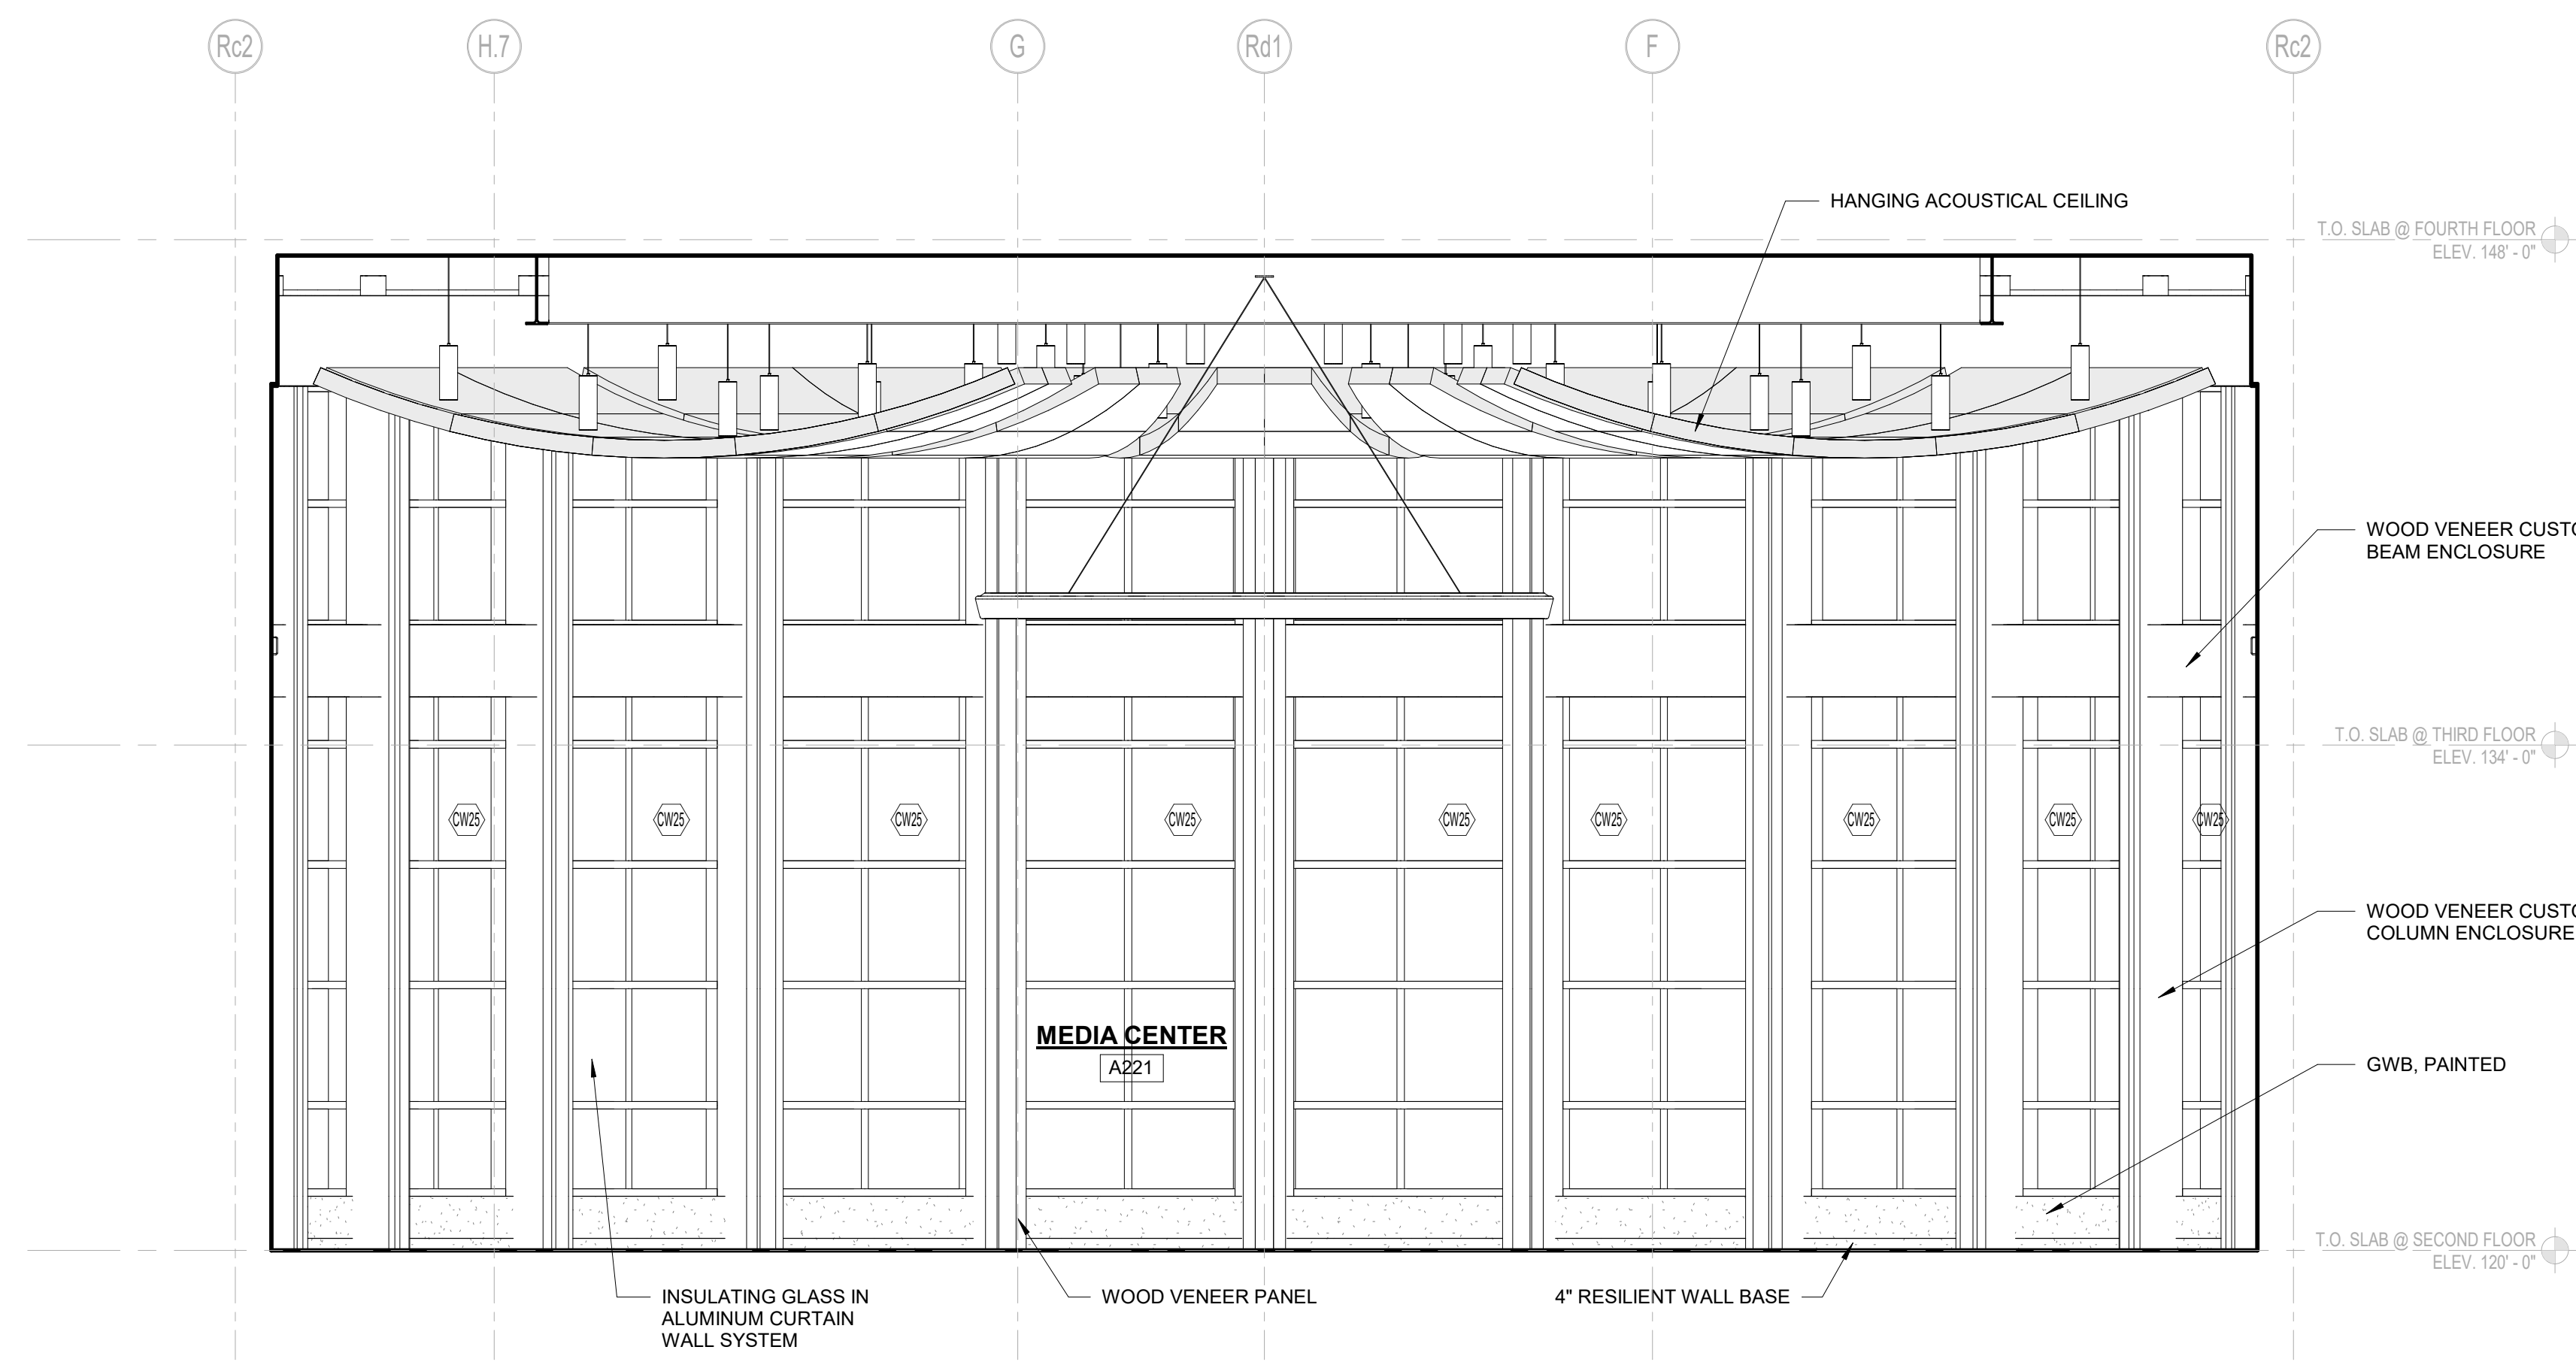


1 MEDIA CENTER ELEVATION
1/4" = 1'-0"

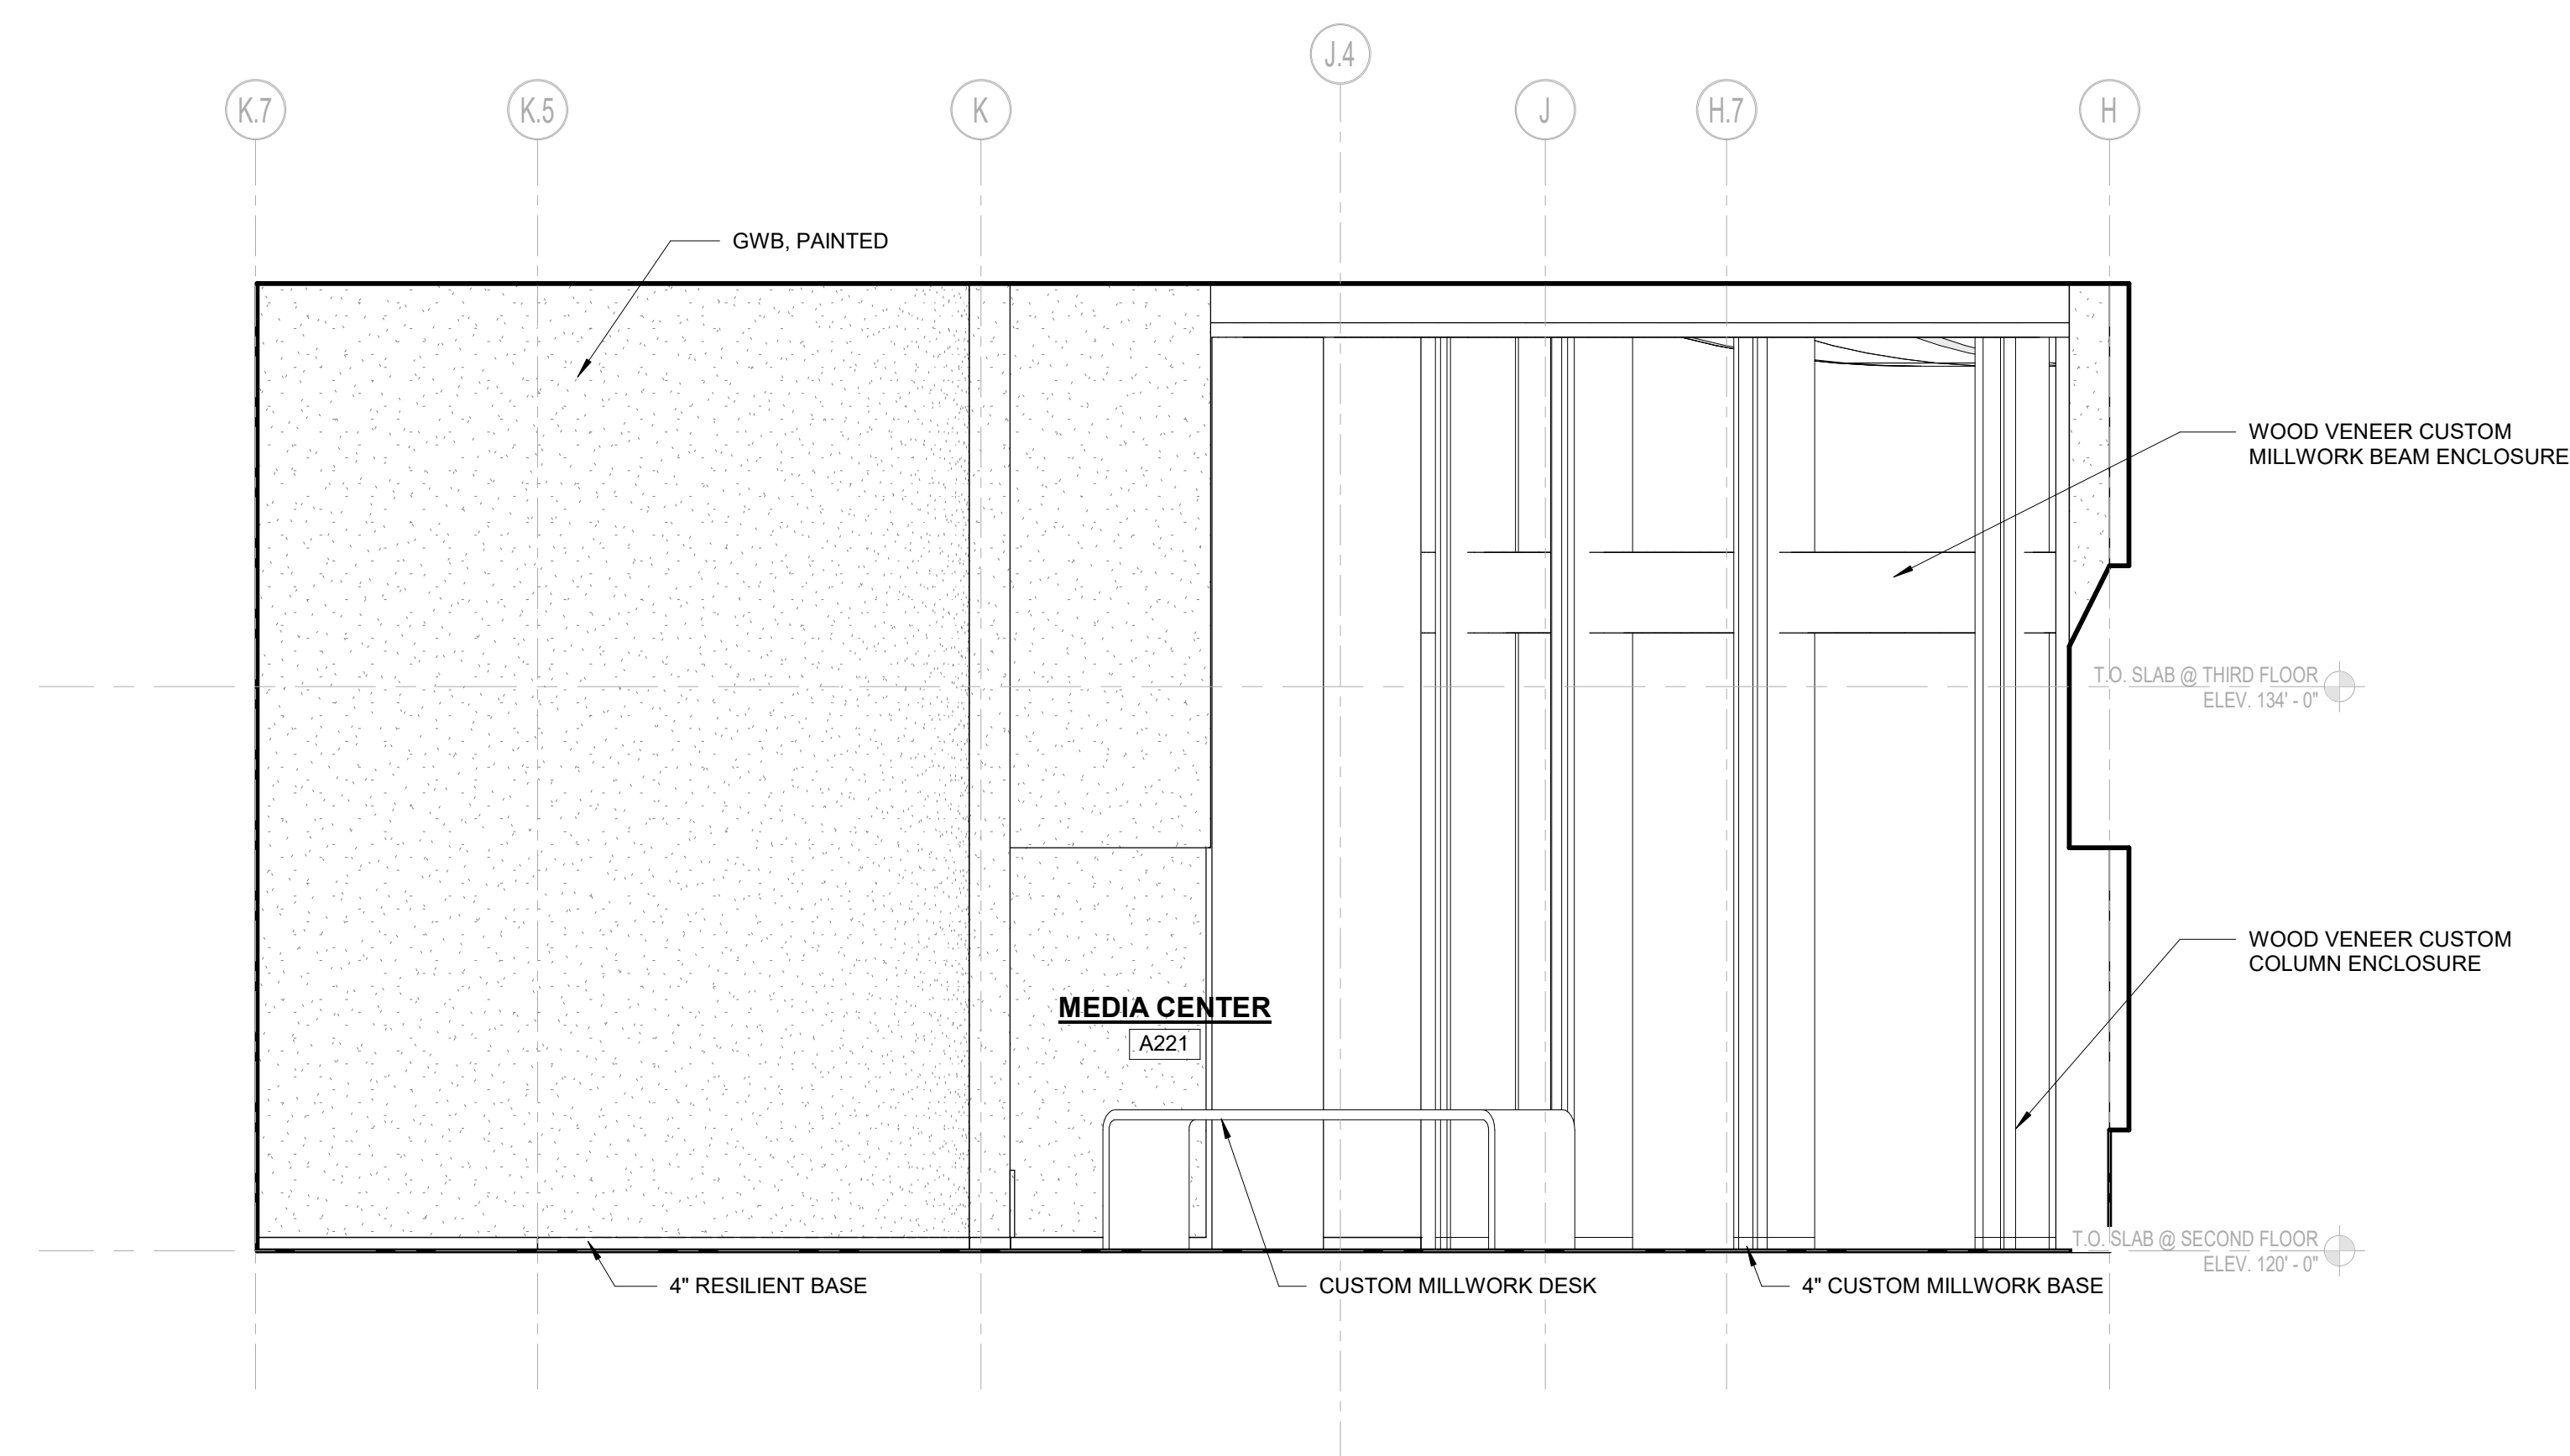

3 Media Center Elevation South
1/4" = 1'-0"

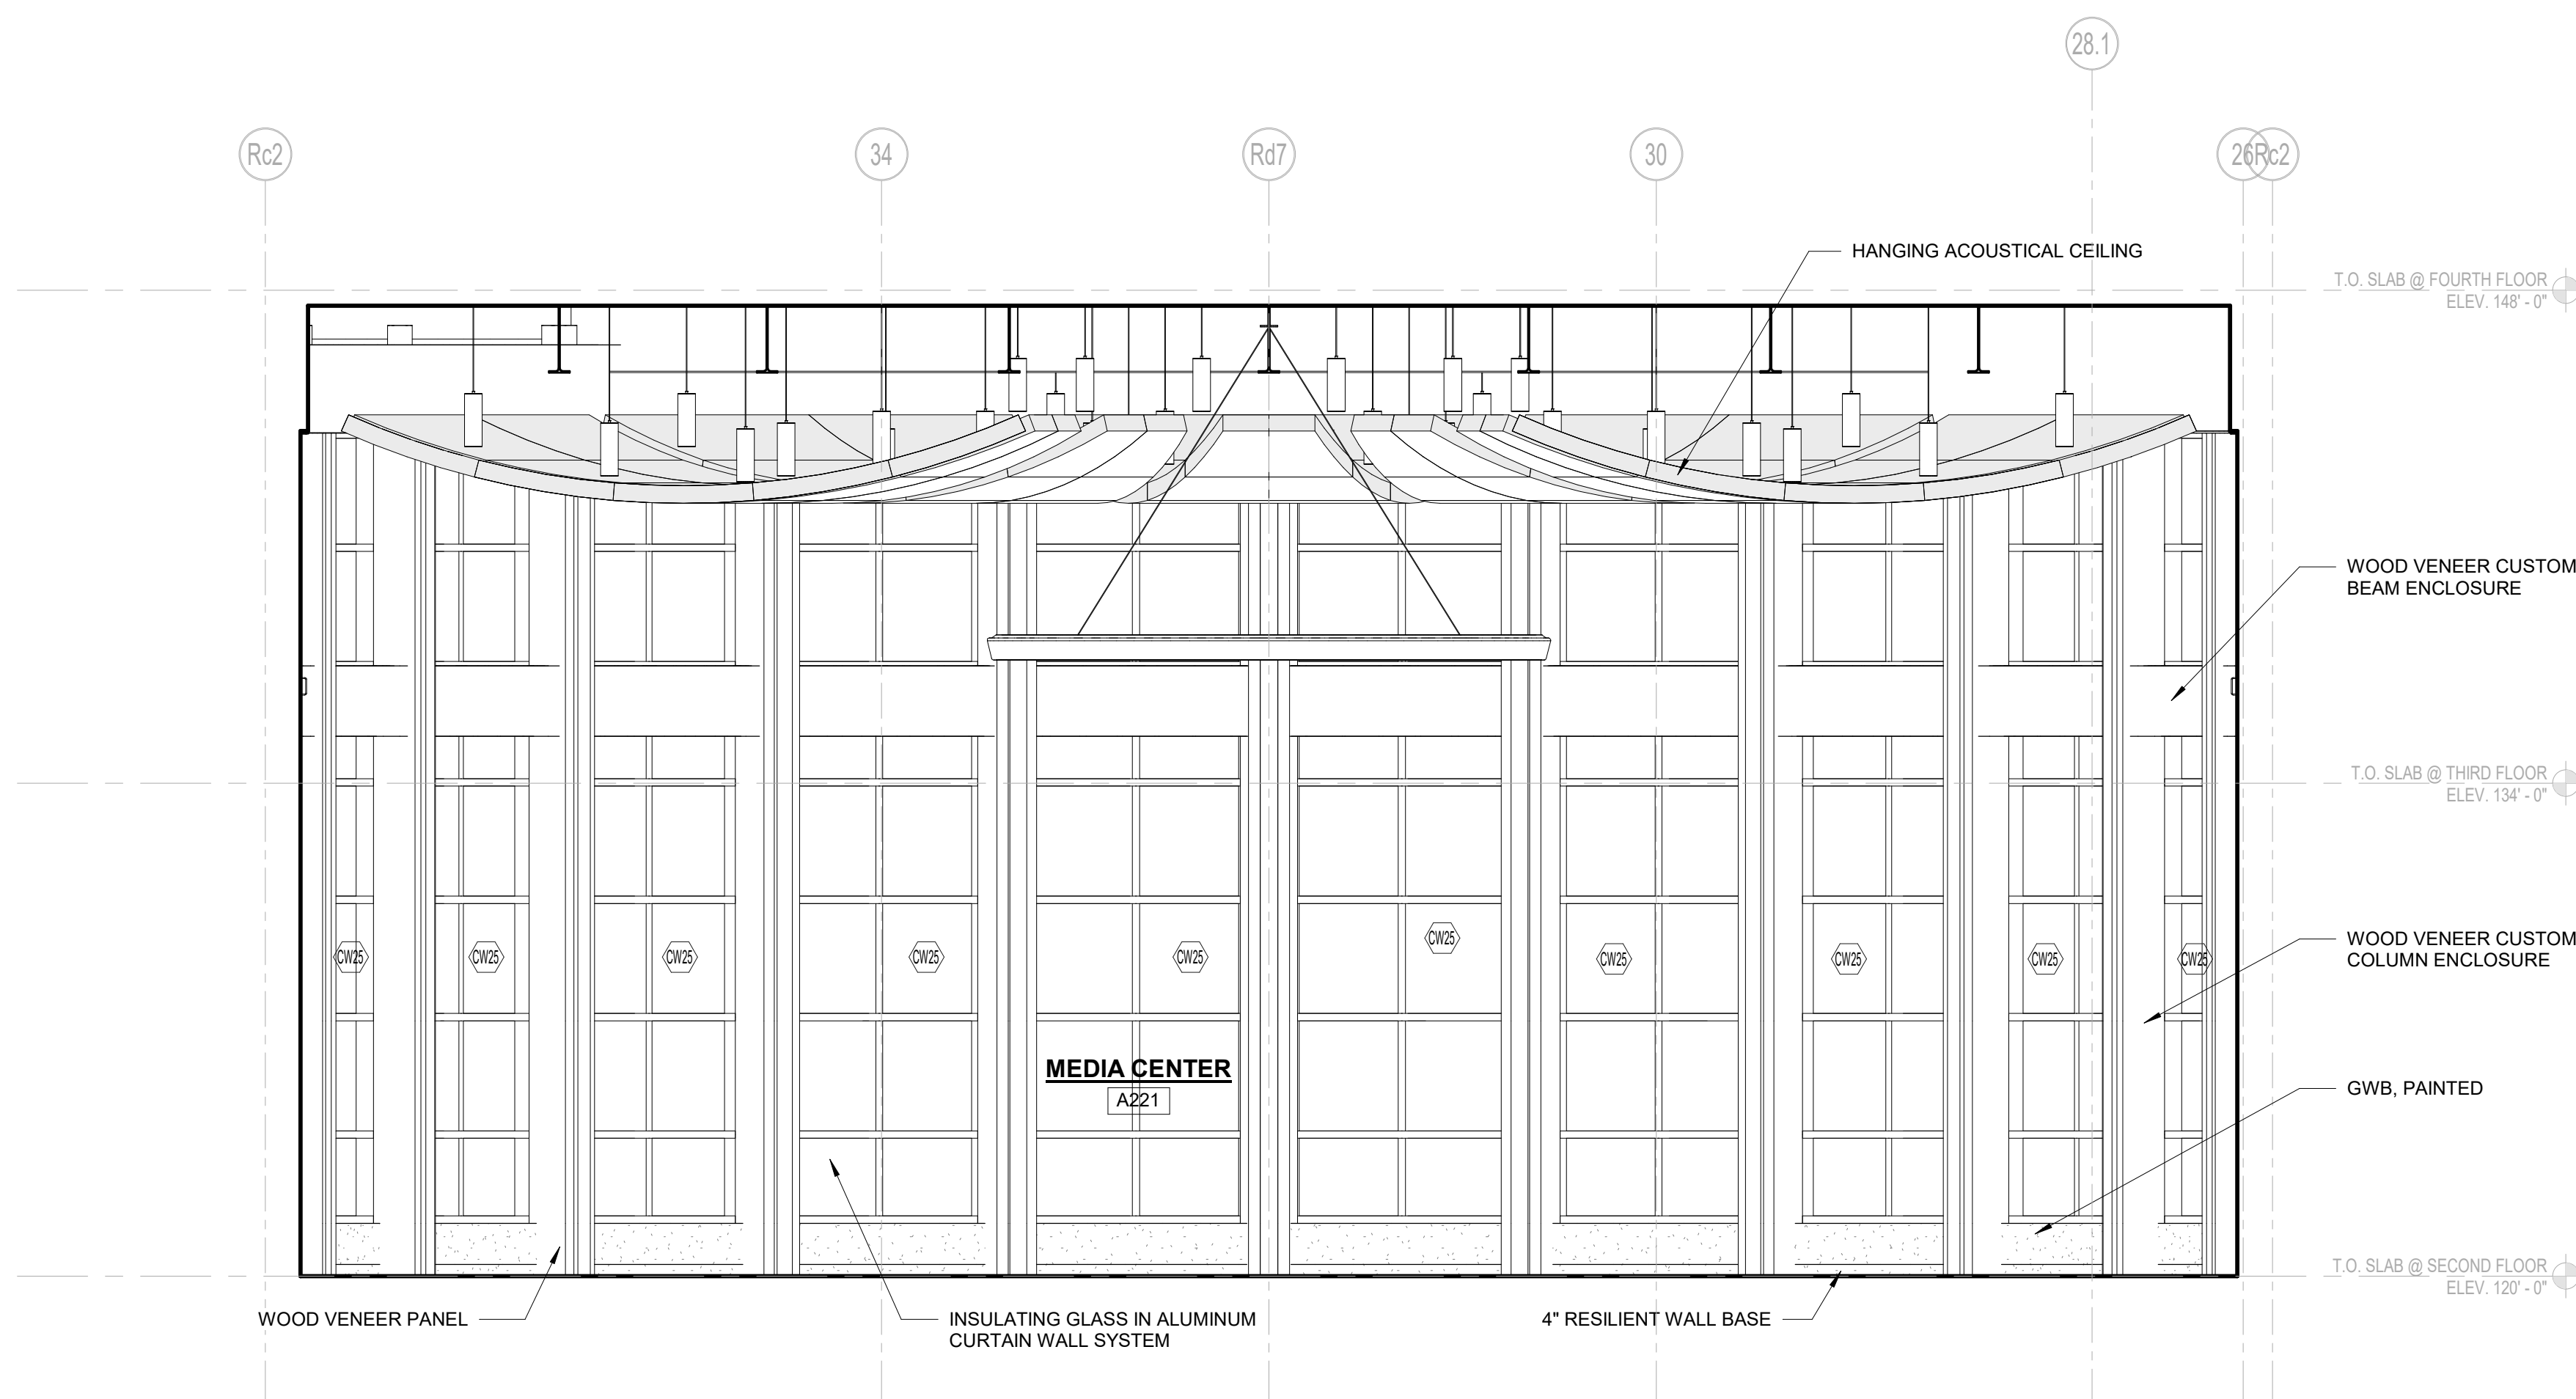


2 MEDIA CENTER ELEVATION
1/4" = 1'-0"

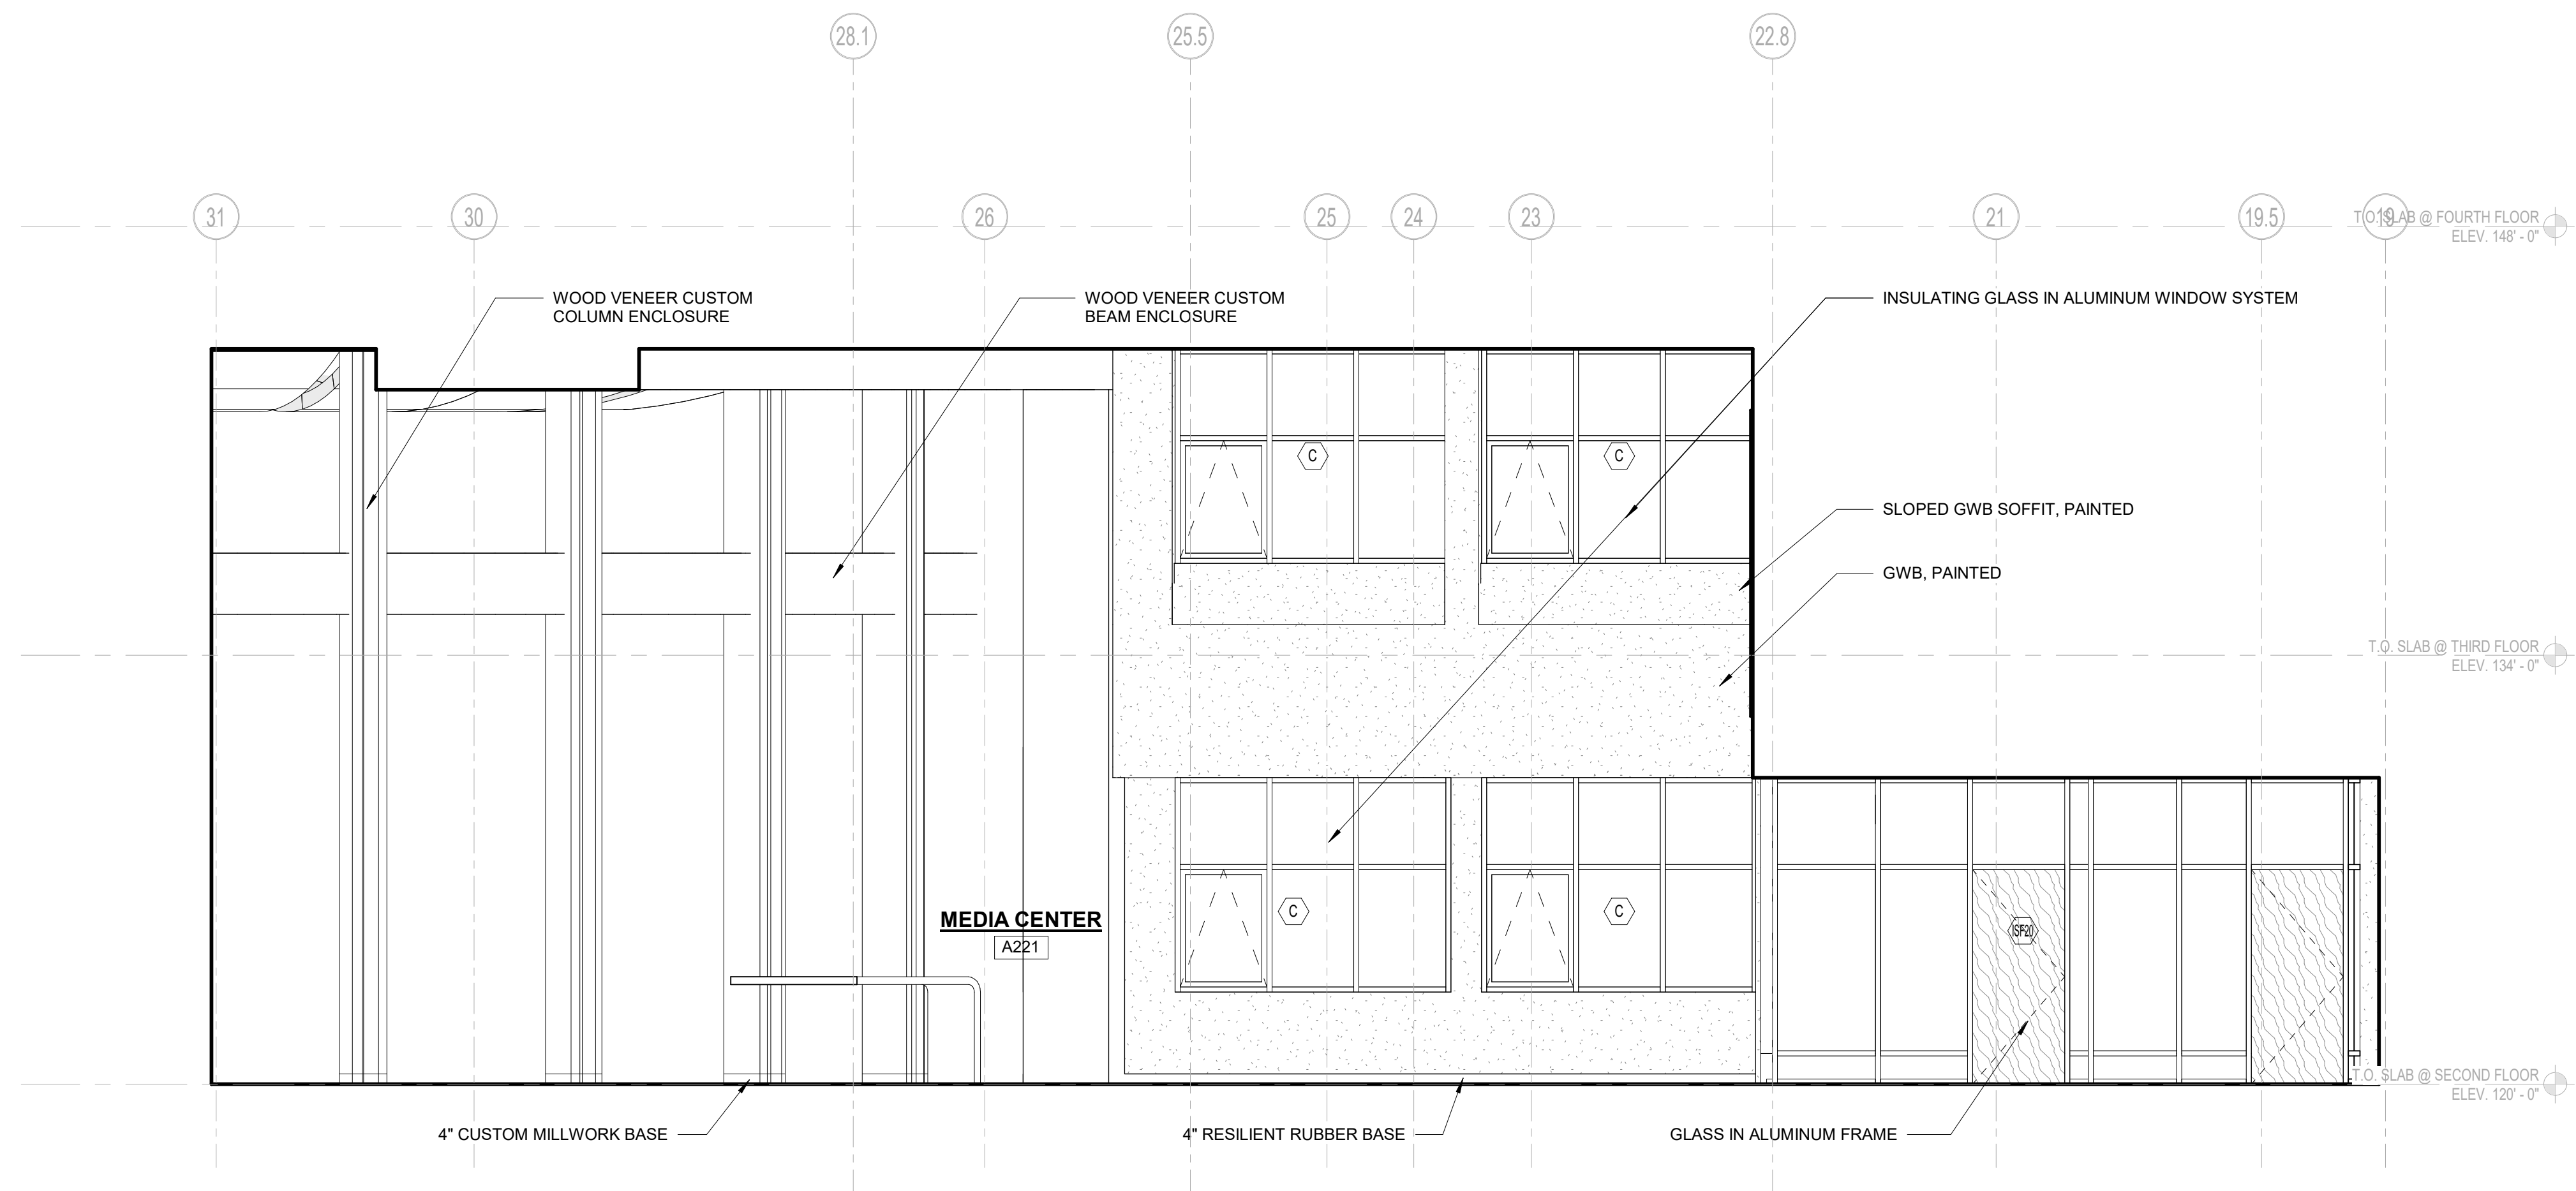


4 Media Center Elevation West
1/4" = 1'-0"

**Northeast
Metropolitan
Regional
Vocational High
School**


100 Hemlock Road,
Wakefield, MA 01880

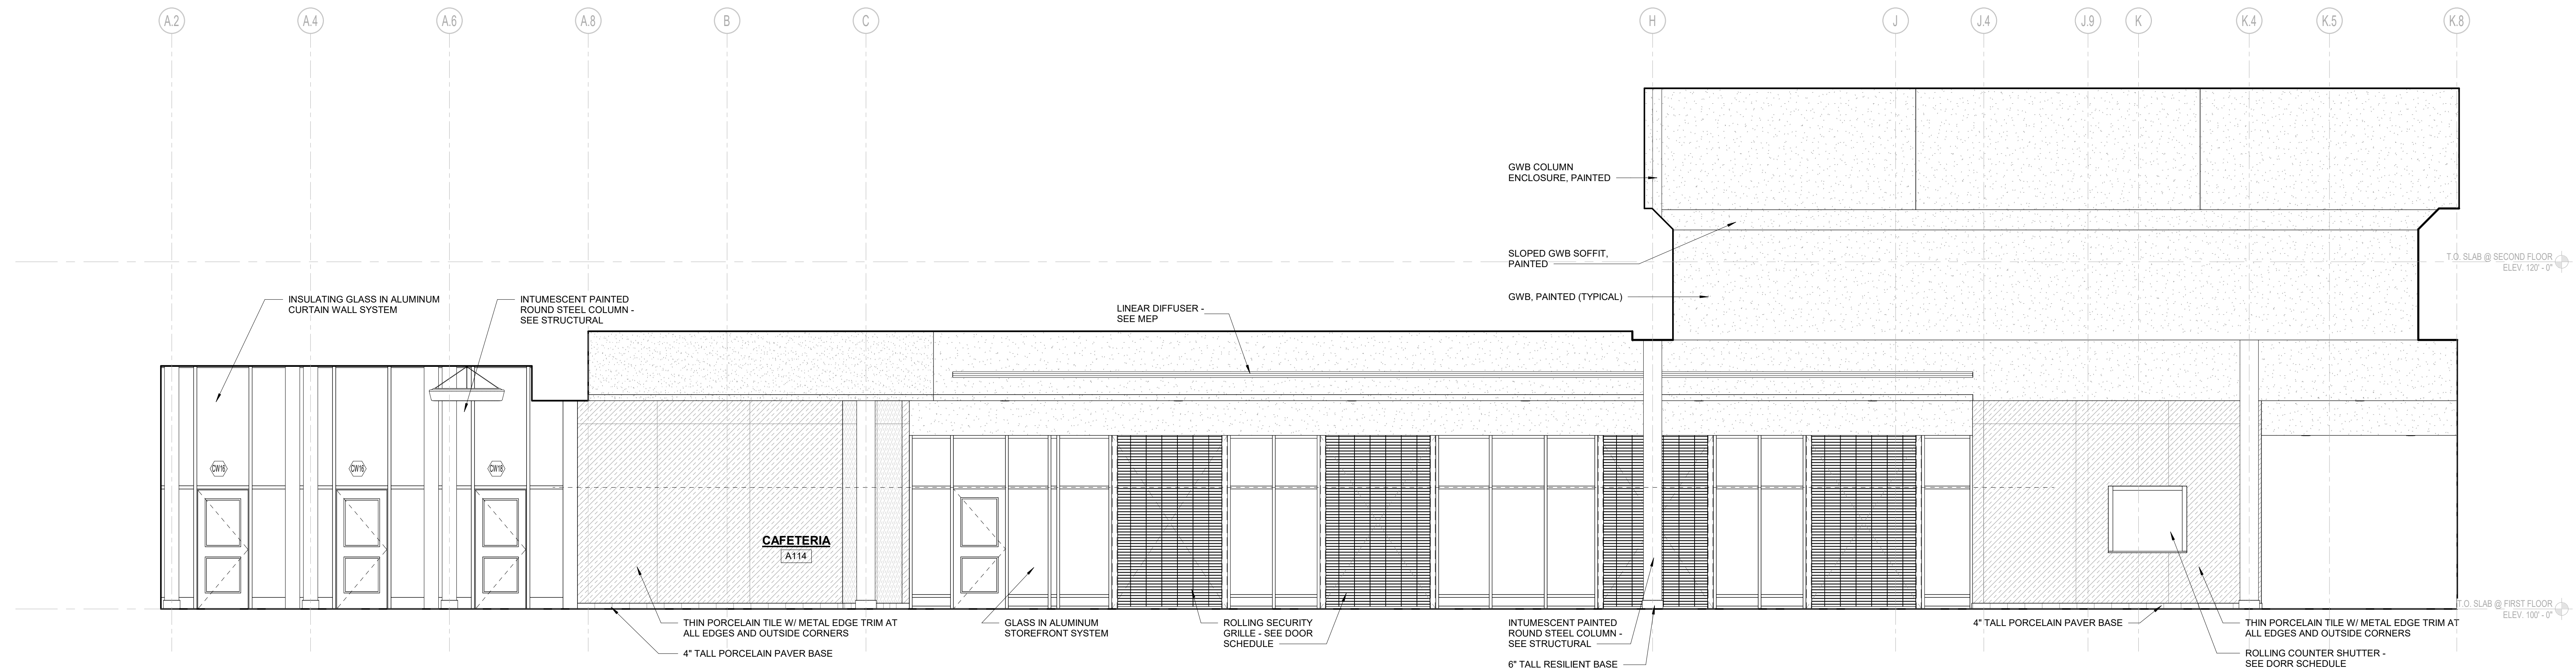


1 CAFETERIA ELEVATION - NORTH
1/4" = 1'-0"

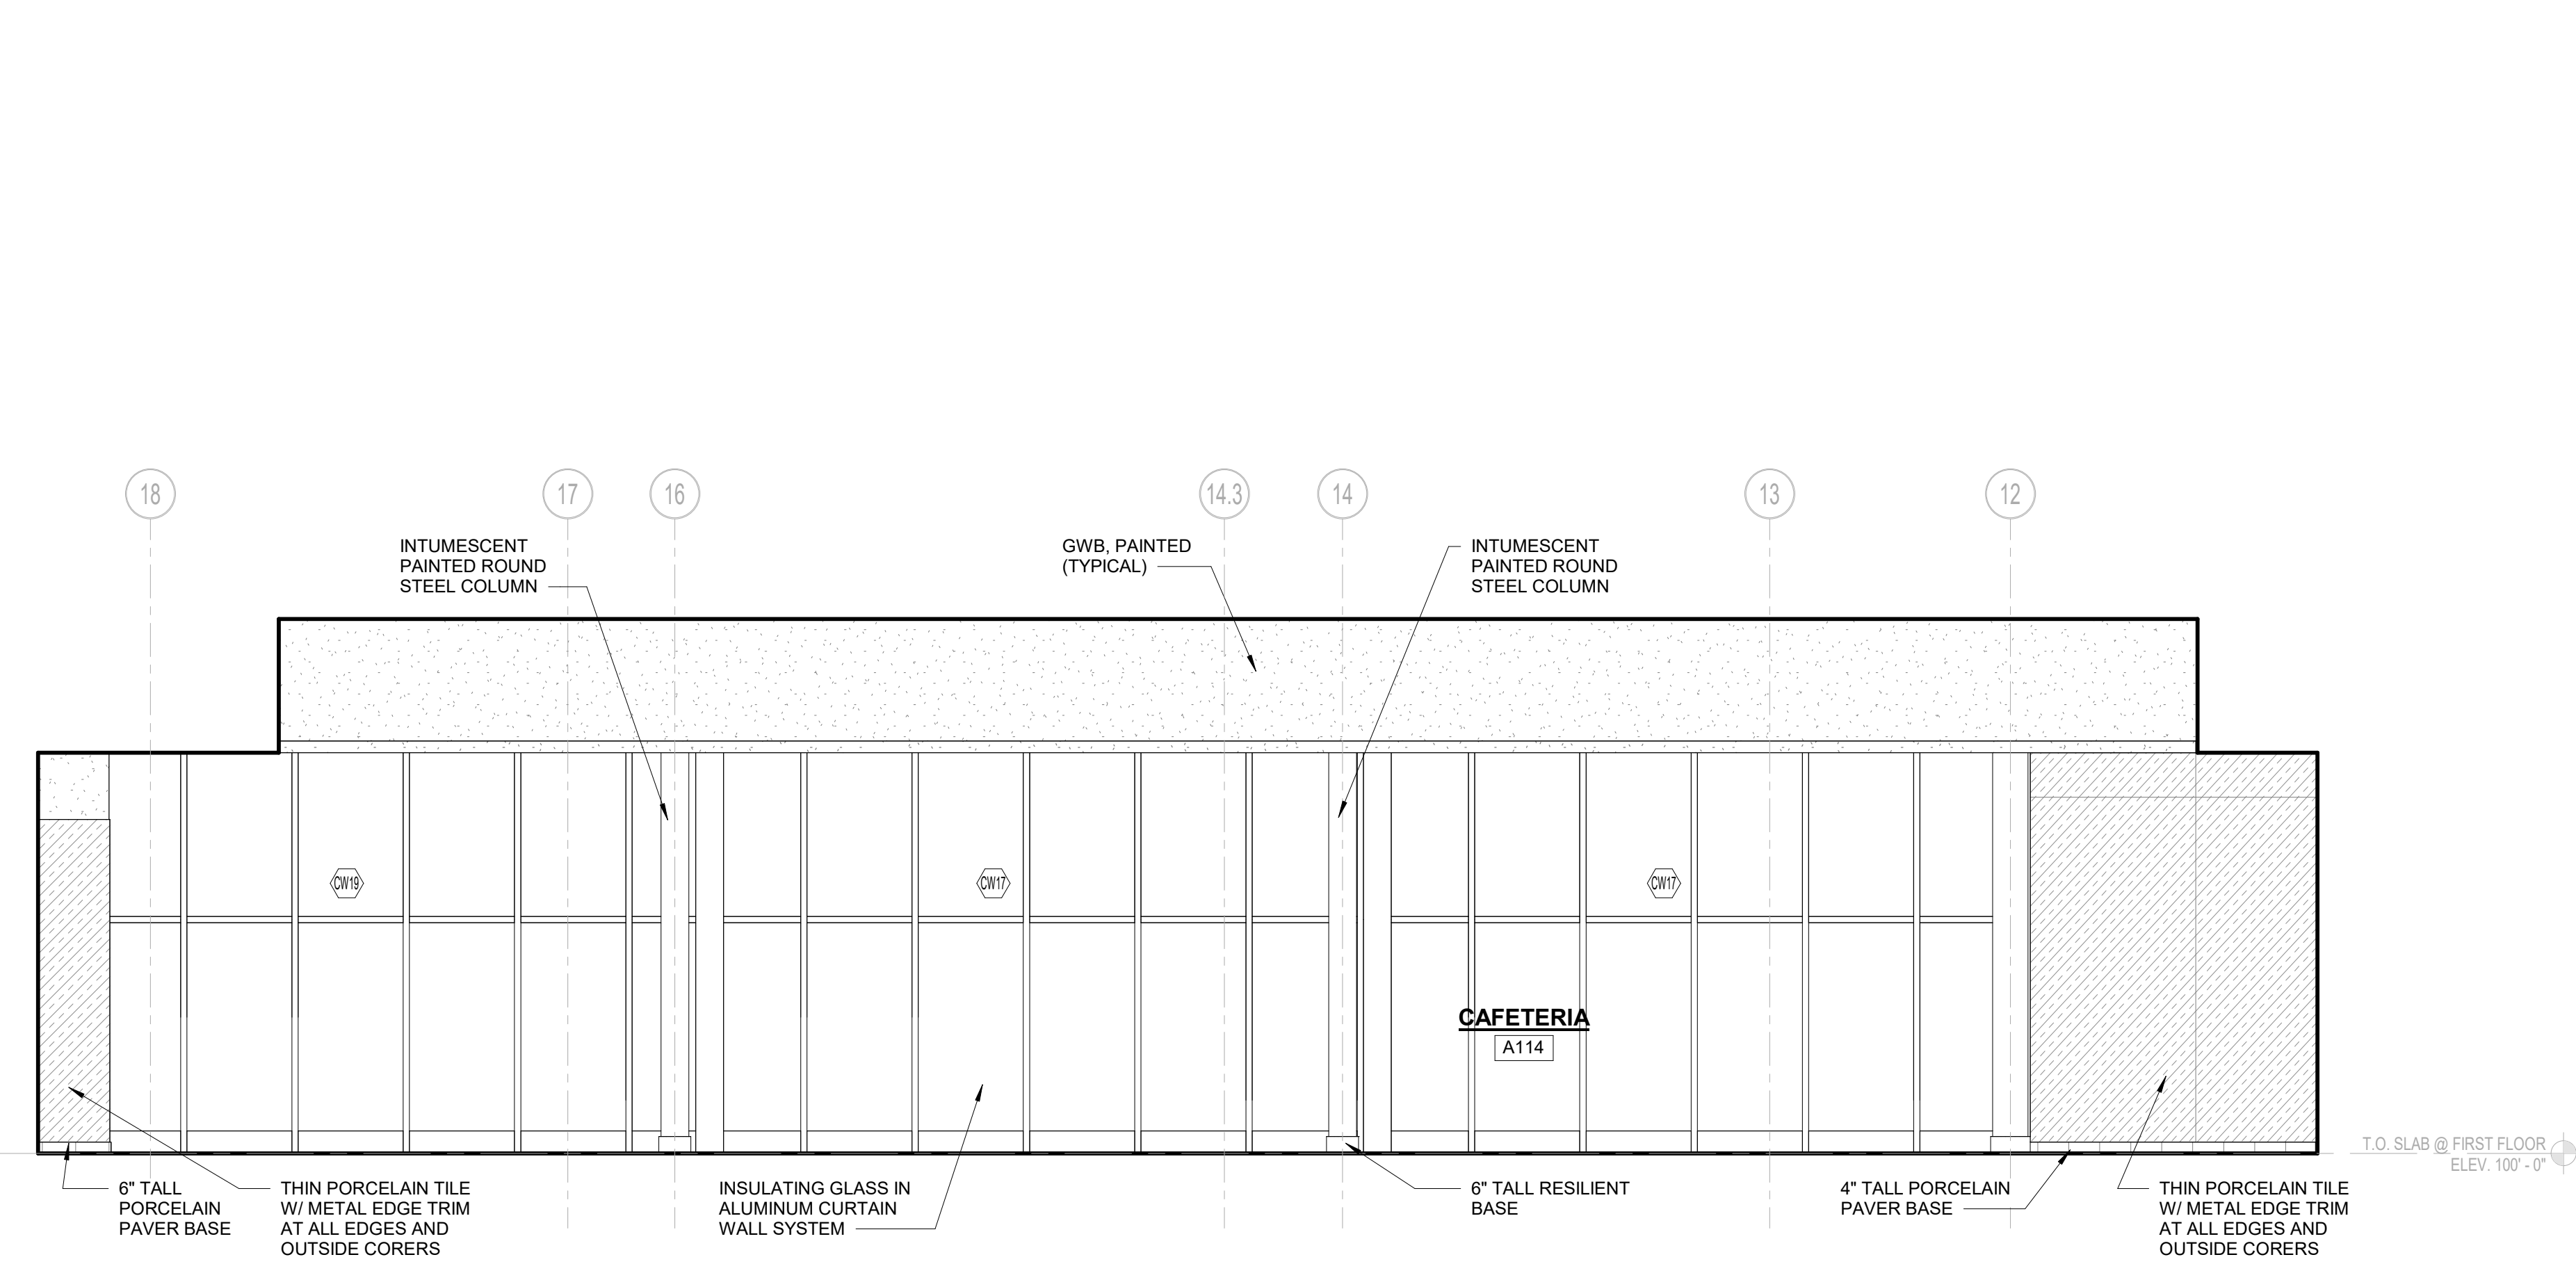

4 CAFETERIA ELEVATION - WEST
1/4" = 1'-0"

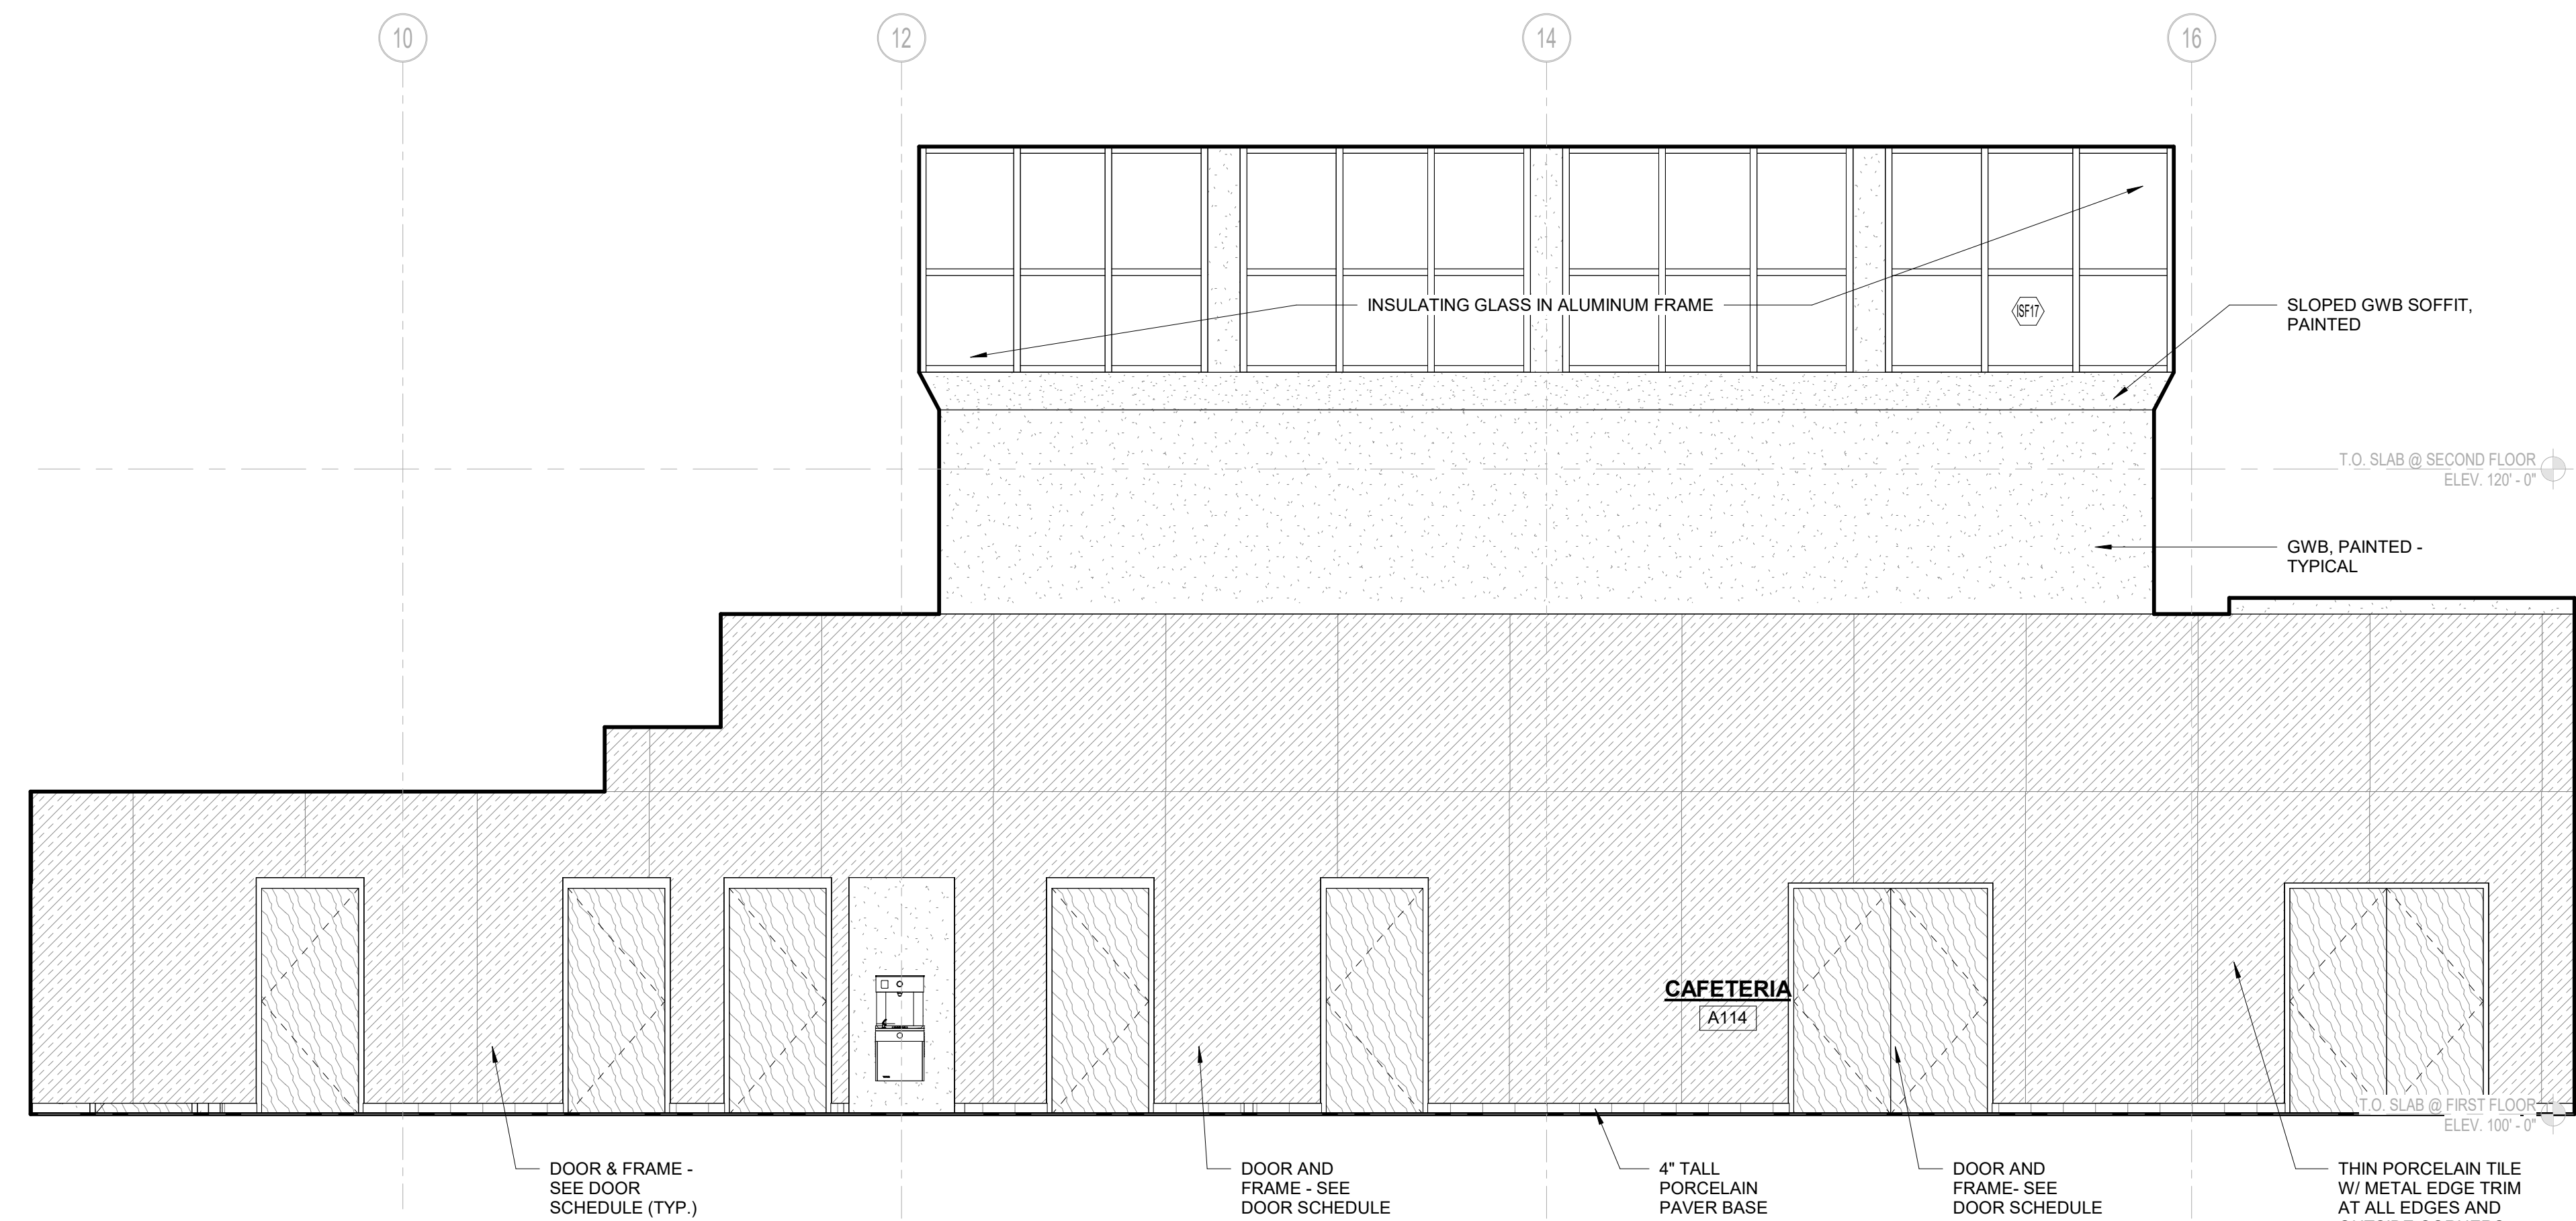

2 CAFETERIA ELEVATION - EAST
1/4" = 1'-0"

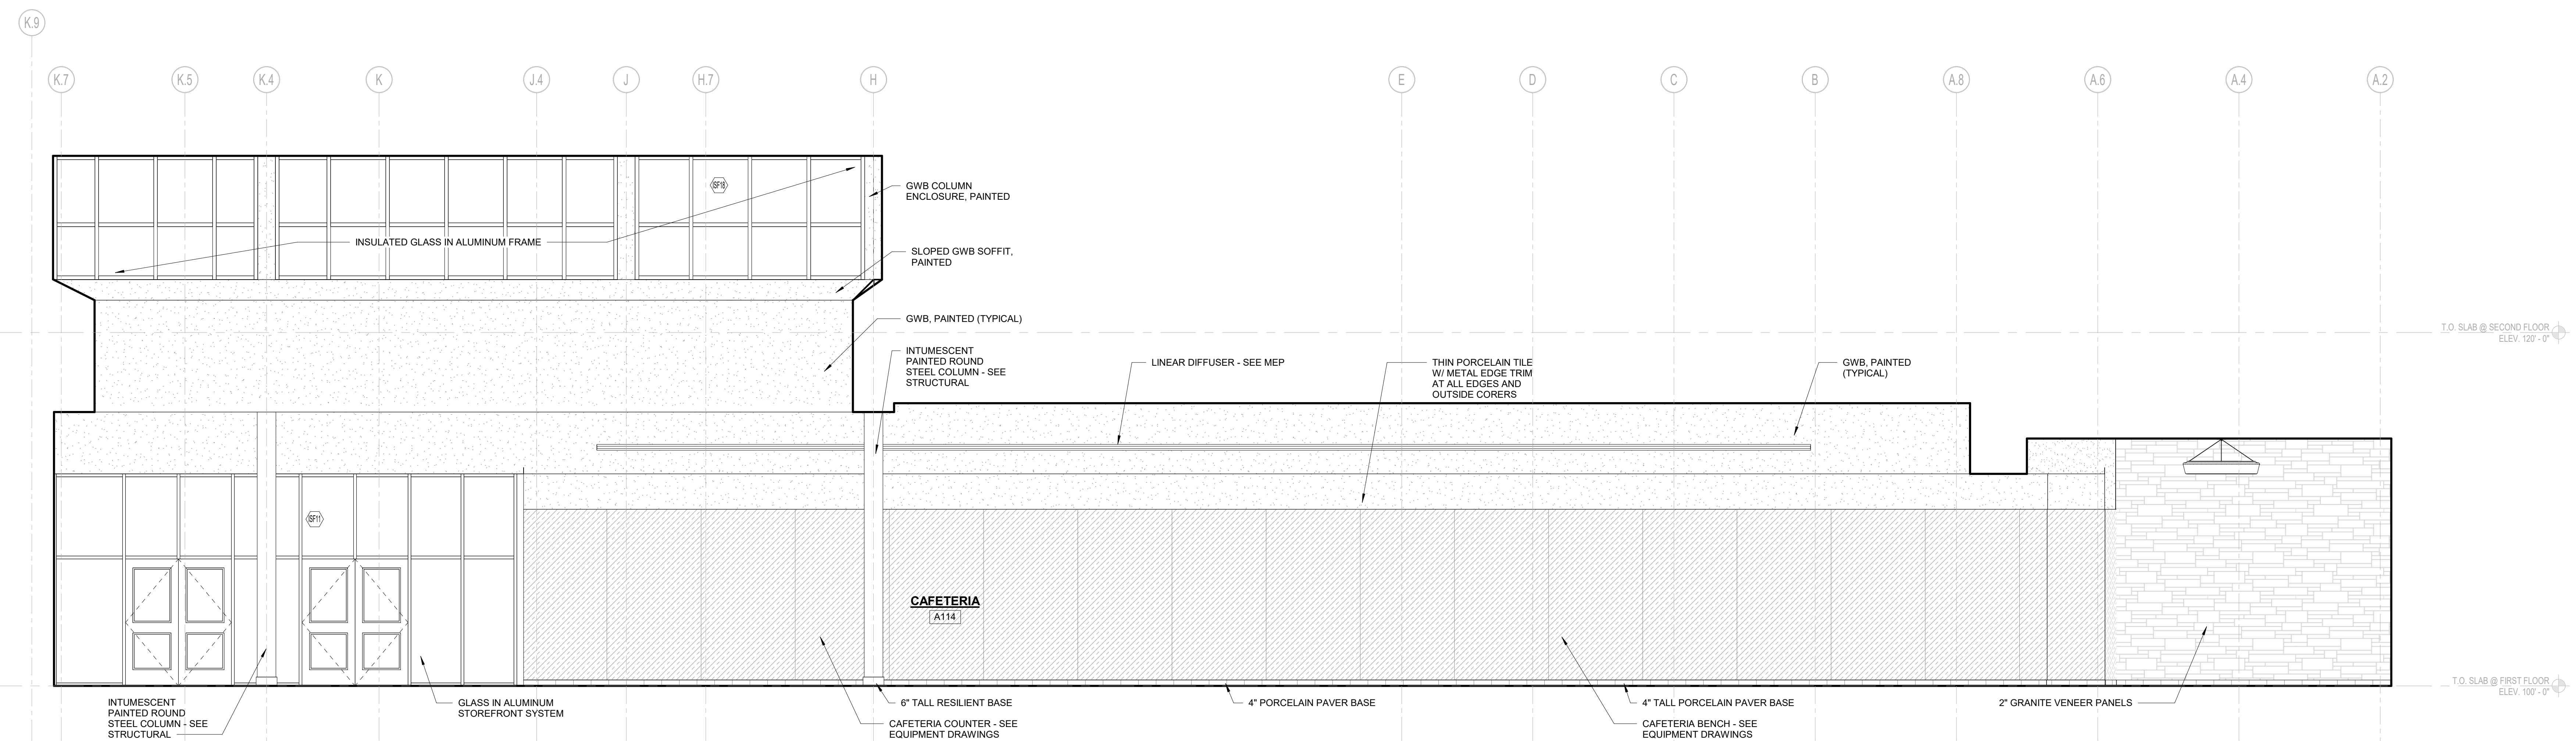


3 CAFETERIA ELEVATION - SOUTH
1/4" = 1'-0"

© COPYRIGHT 2022 DRUMMEY ROSANE ANDERSON, INC.


MSBA 60% CD
SUBMISSION

January 13th, 2023

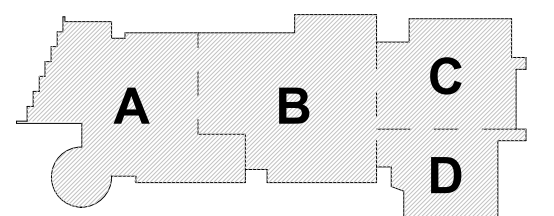


KEY PLAN

PROJECT NORTH

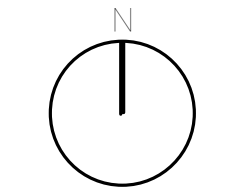

MAGNETIC NORTH

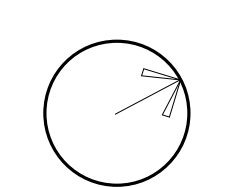

**INTERIOR
ELEVATIONS**

Scale: 1/4" = 1'-0"


Job No.: 20202

Drawn By: DRA


Date: January 13th, 2023

Volume 3 of 4


A2-2-10

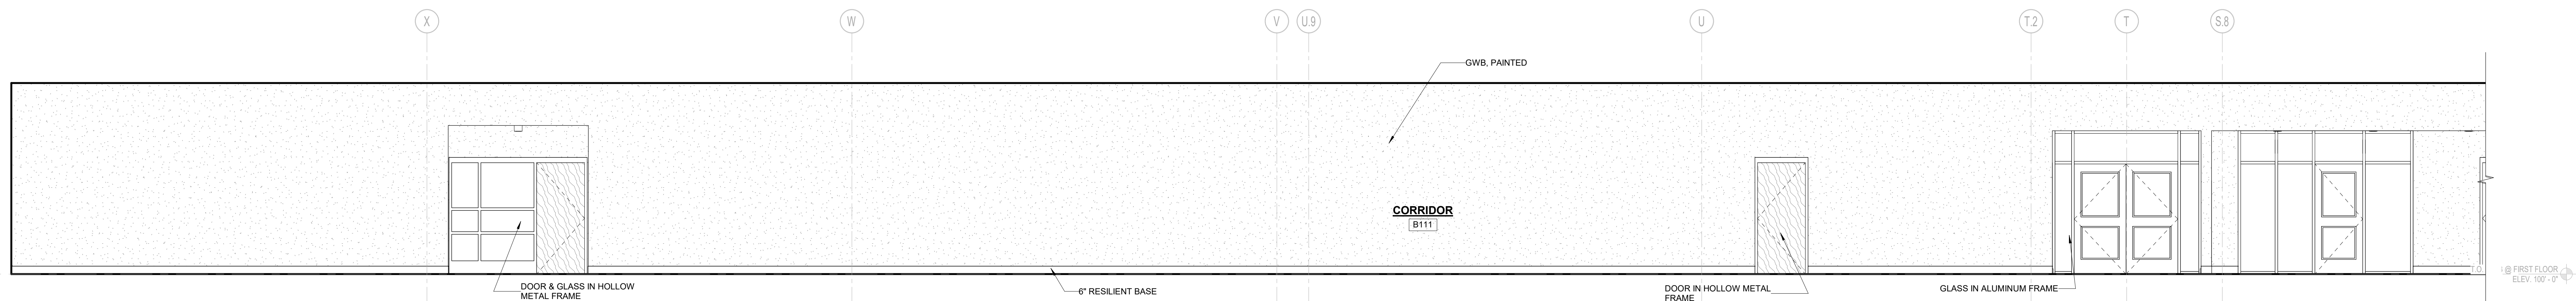


4 CORRIDOR B111 - SOUTH
1/4" = 1'-0"

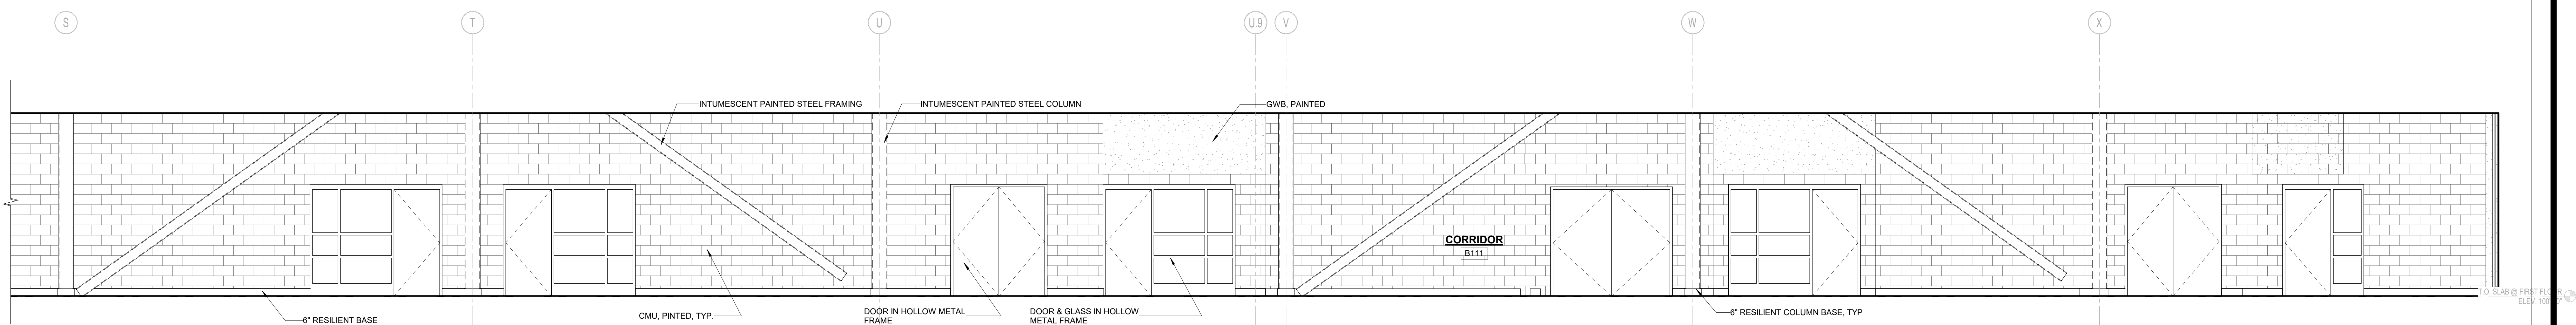

3 CORRIDOR B111 - NORTH
1/4" = 1'-0"

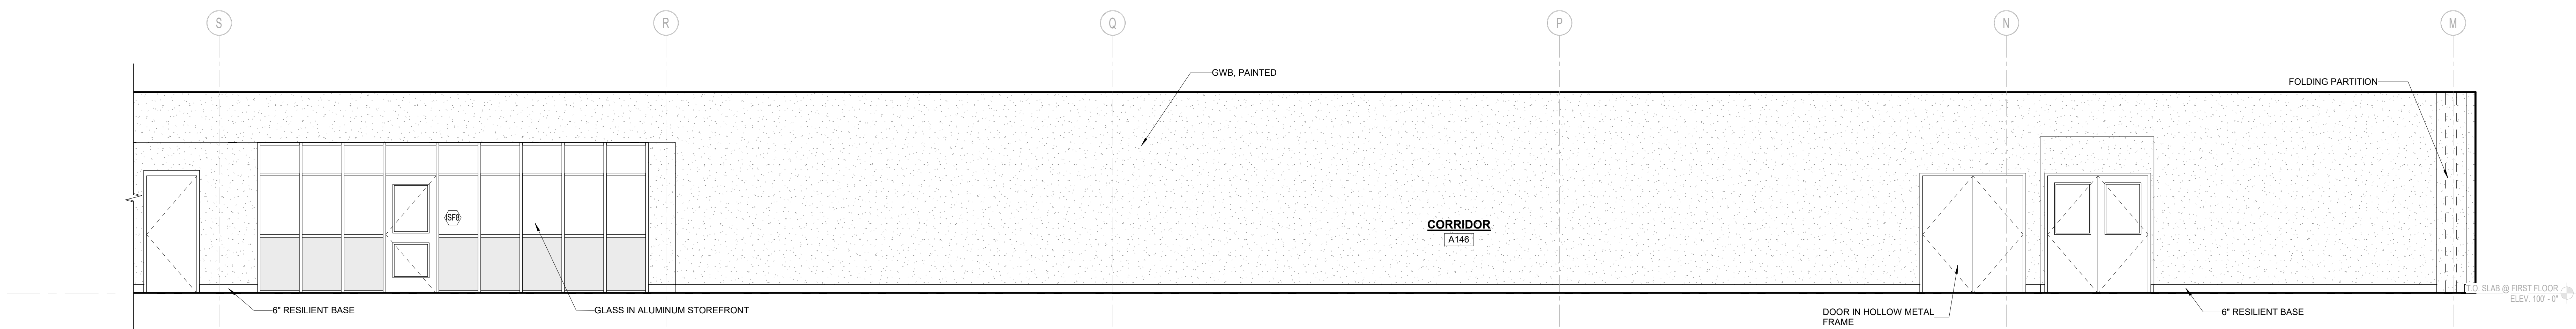

2 CORRIDOR A146 - SOUTH
1/4" = 1'-0"

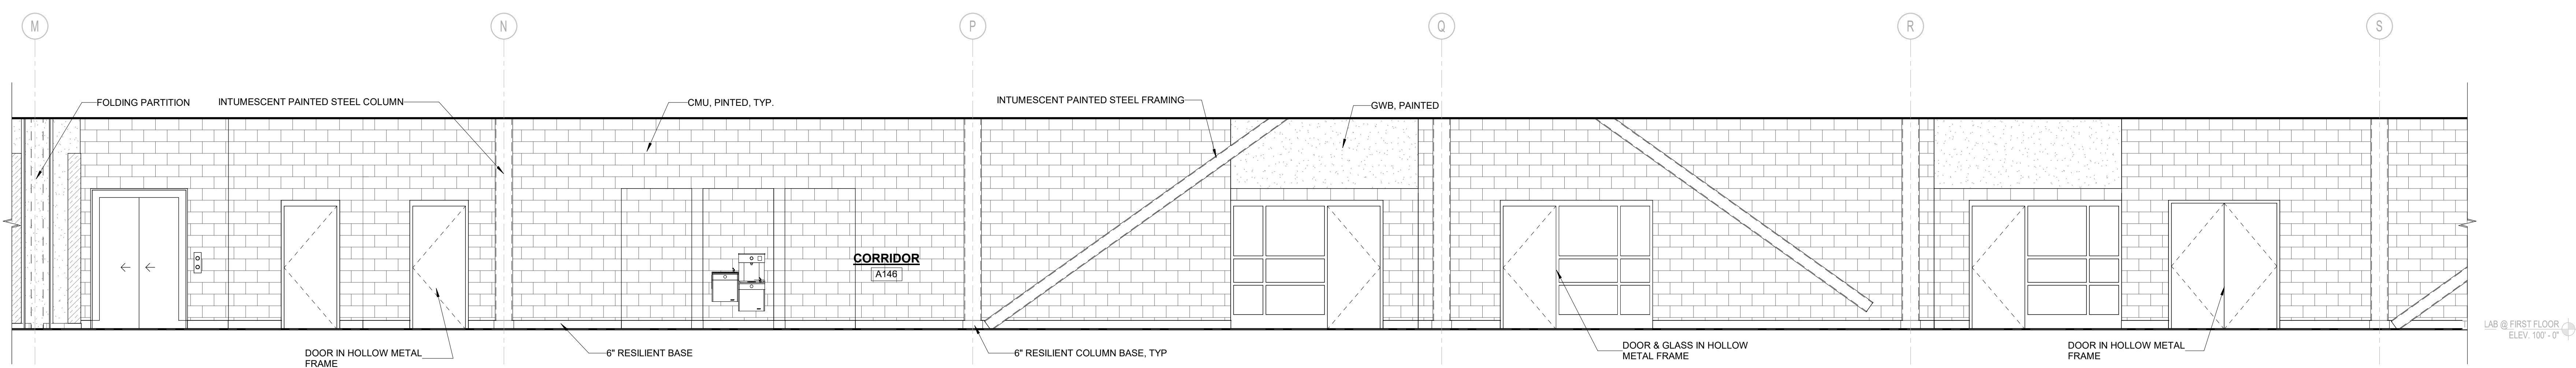


1 CORRIDOR A146 - NORTH
1/4" = 1'-0"

© COPYRIGHT 2022 DRUMME ROSANE ANDERSON, INC.


MSBA 60% CD
SUBMISSION

January 13th, 2023

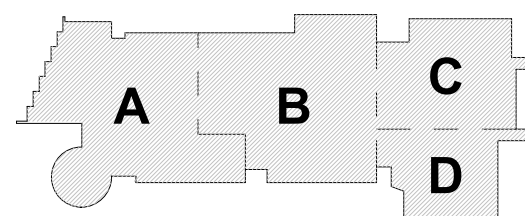


KEY PLAN

PROJECT NORTH

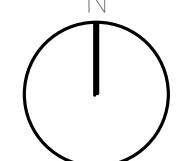

MAGNETIC NORTH

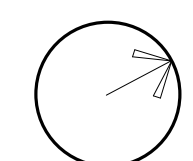

**INTERIOR
ELEVATIONS**

Scale: 1/4" = 1'-0"


Job No.: 20202

Drawn By: DRA


Date: January 13th, 2023

Volume 3 of 4


A2-2-11

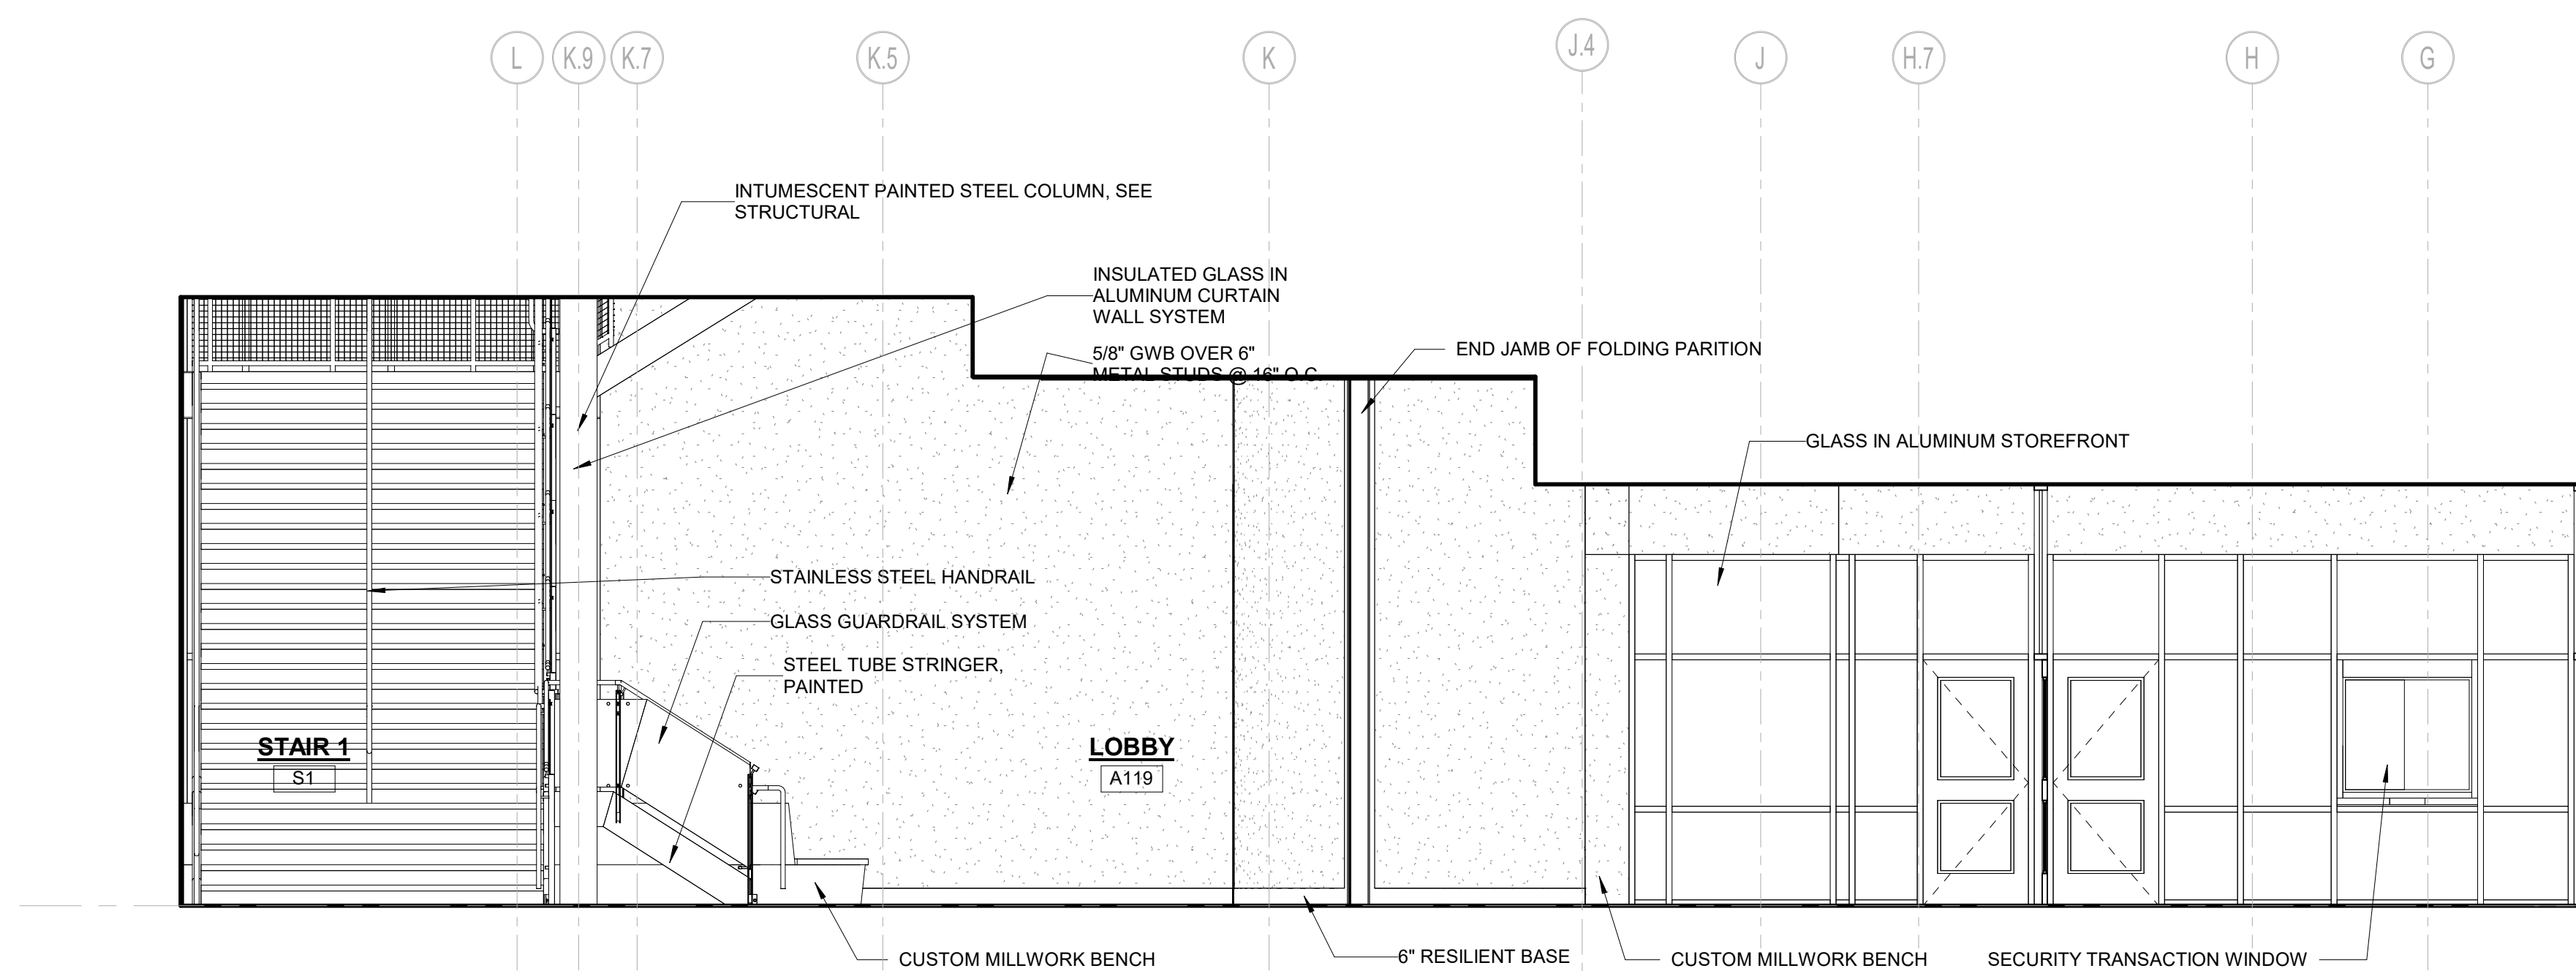


5 LOBBY A119 - SOUTH
1/4" = 1'-0"

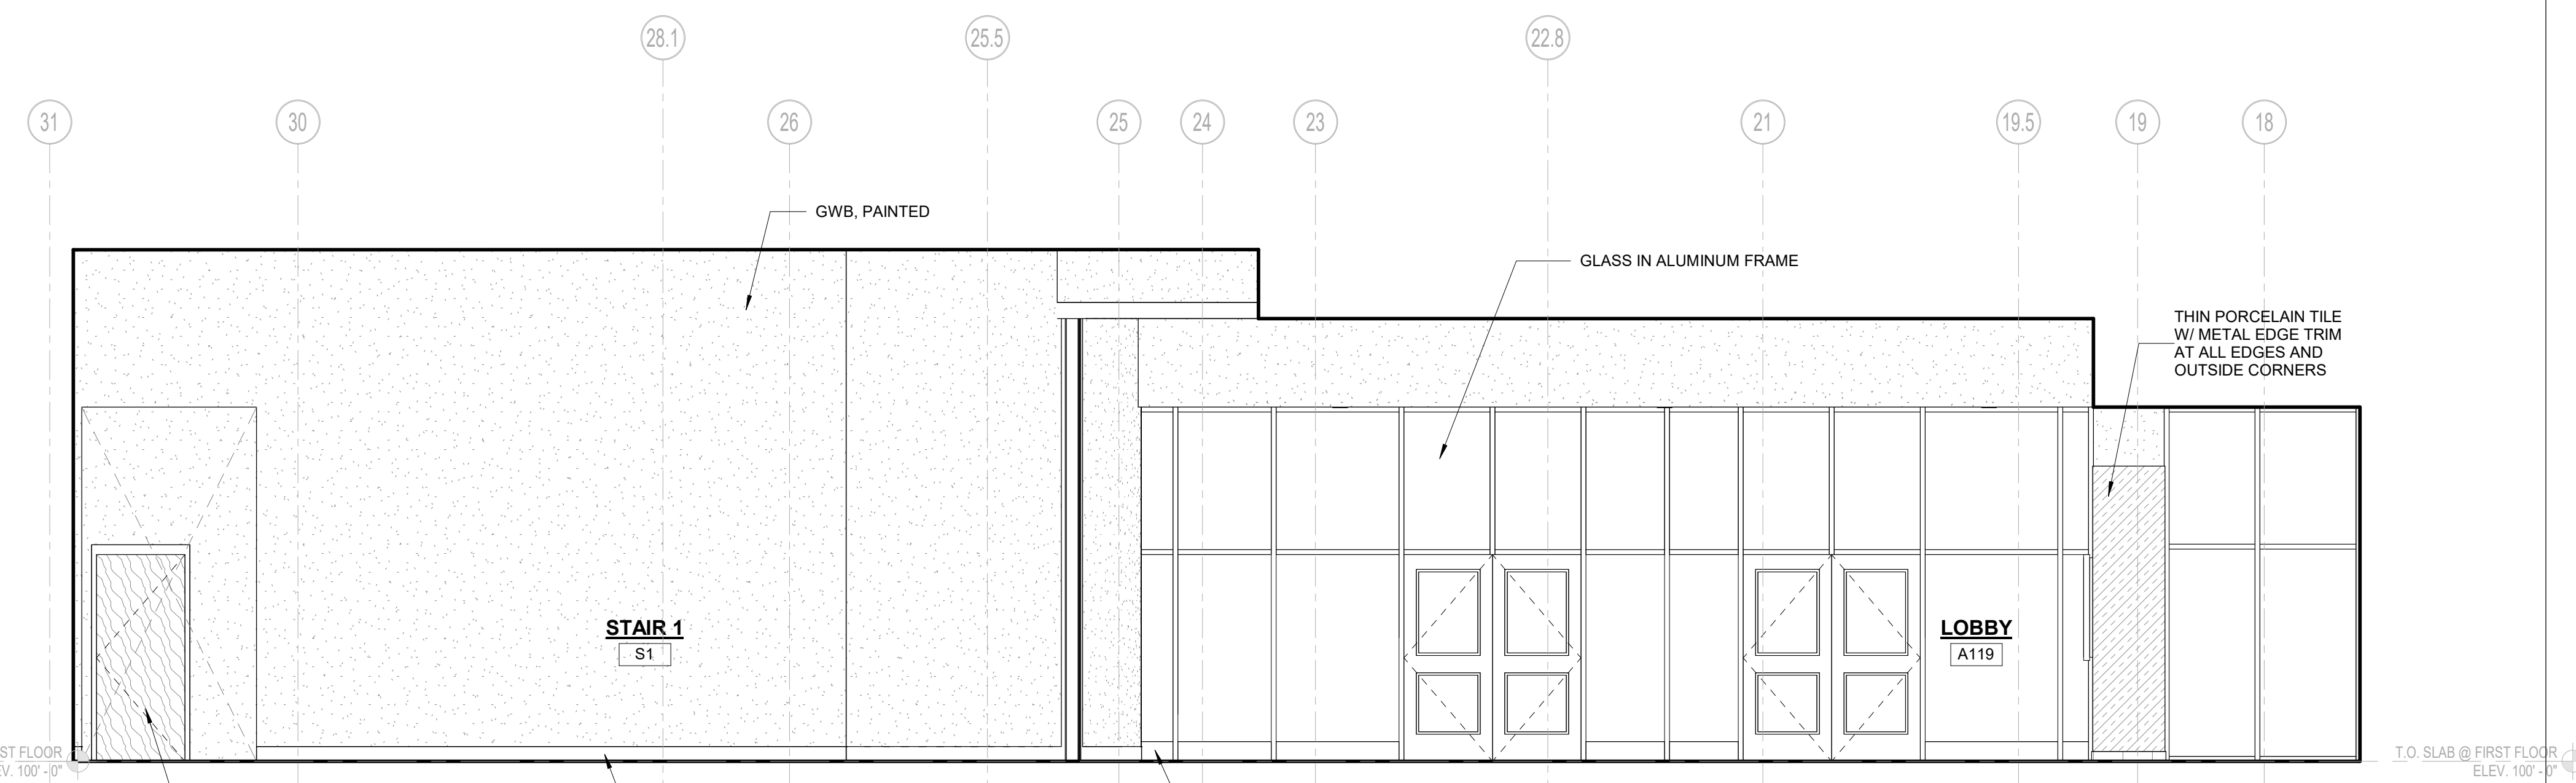


6 LOBBY A119 - WEST
1/4" = 1'-0"

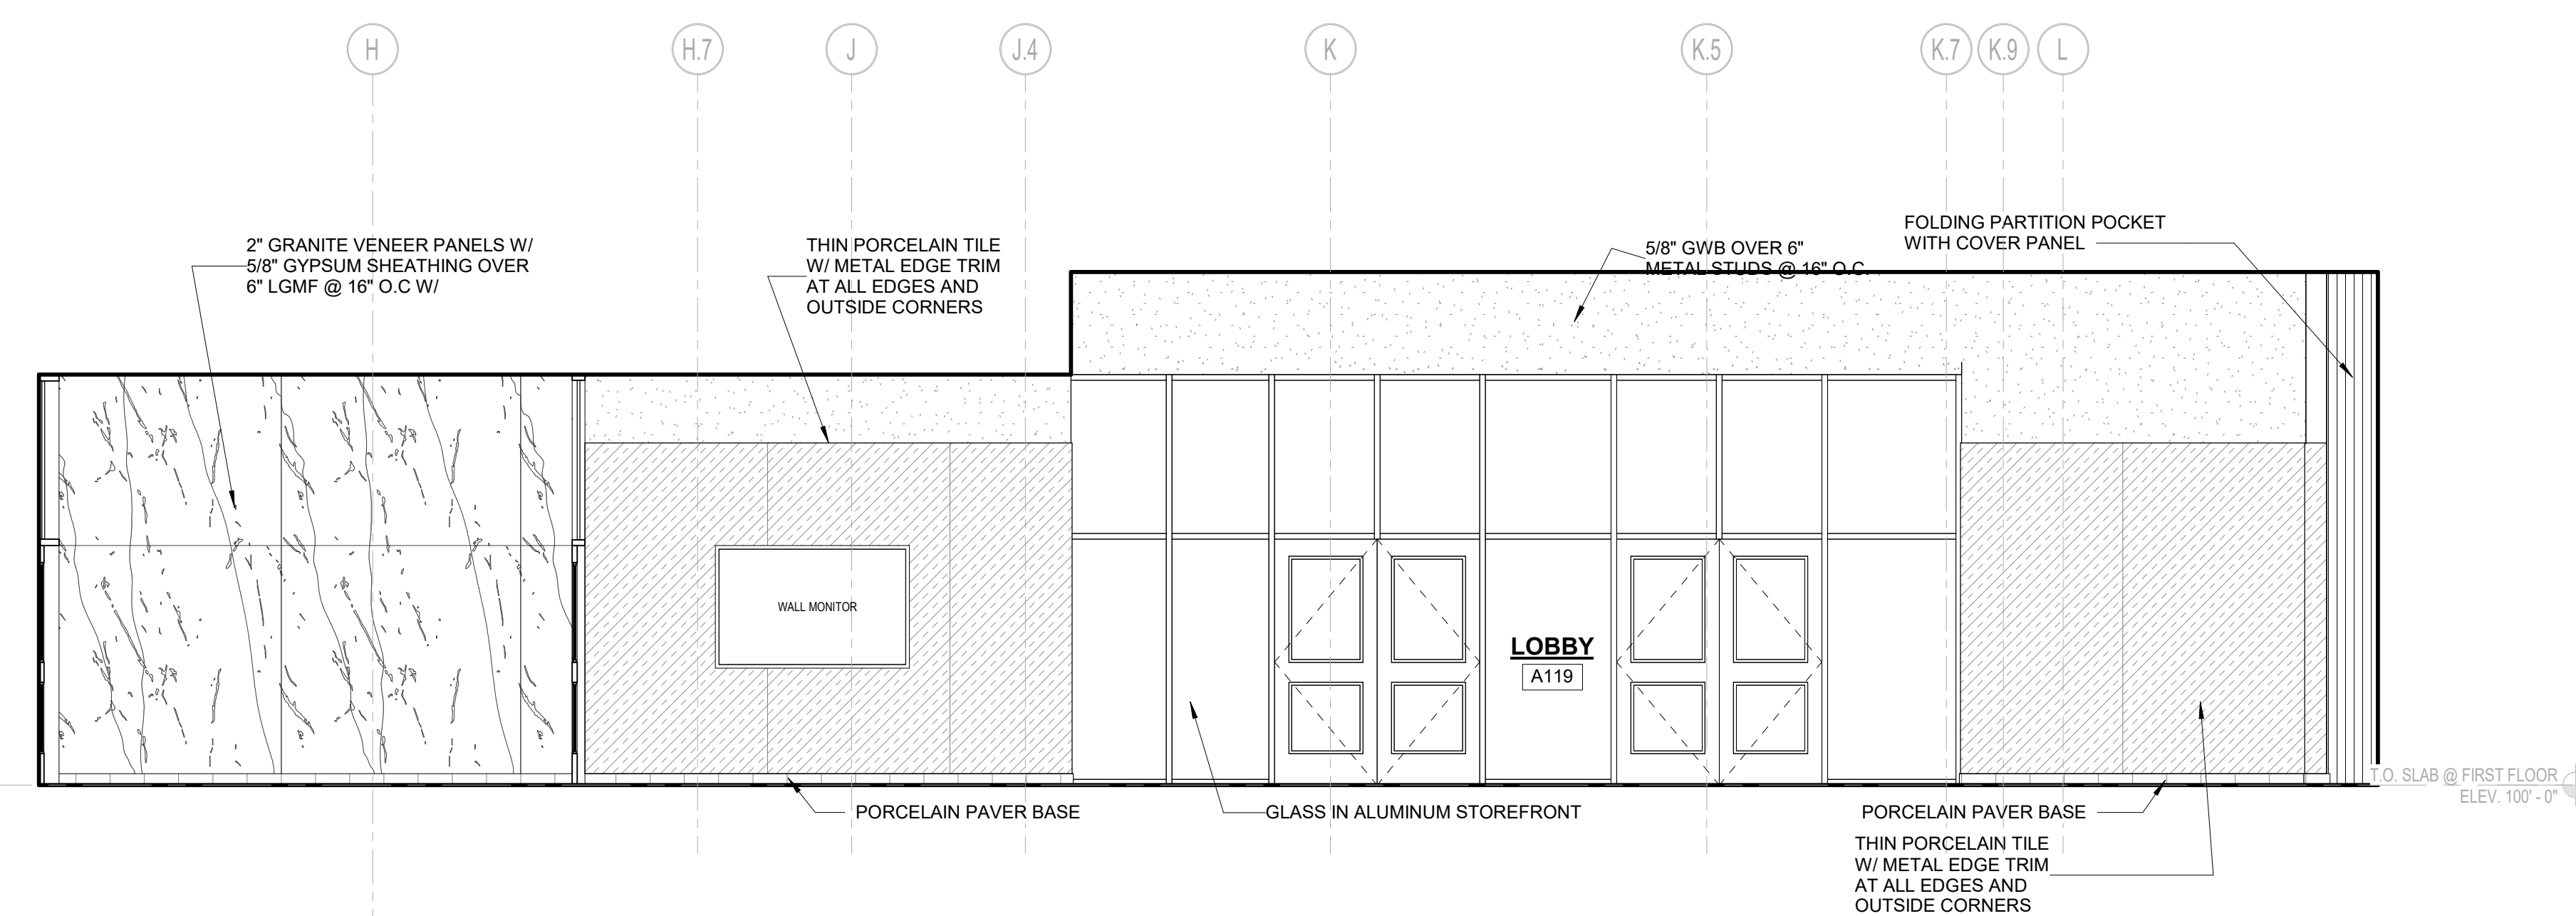


3 LOBBY A119 - NORTH
1/4" = 1'-0"

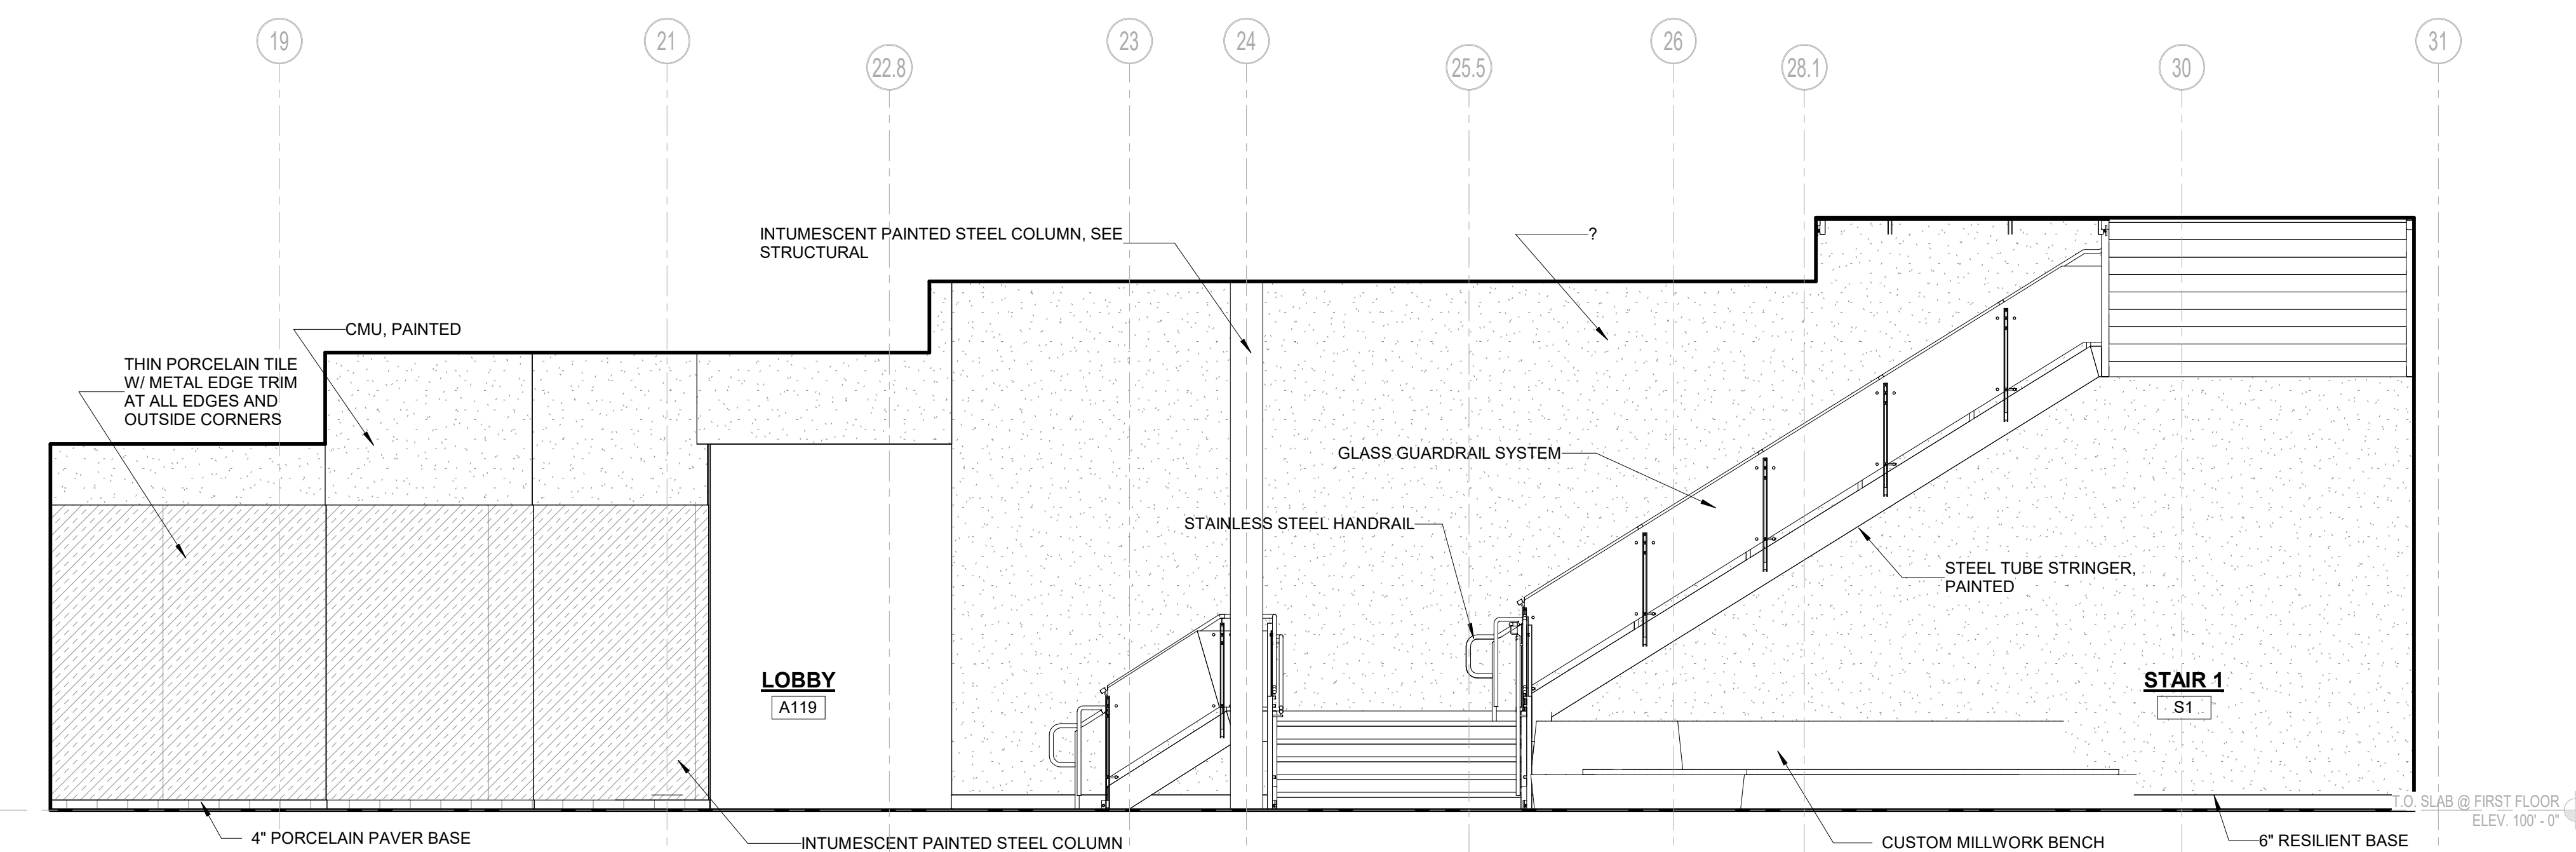

4 LOBBY A119 - EAST
1/4" = 1'-0"

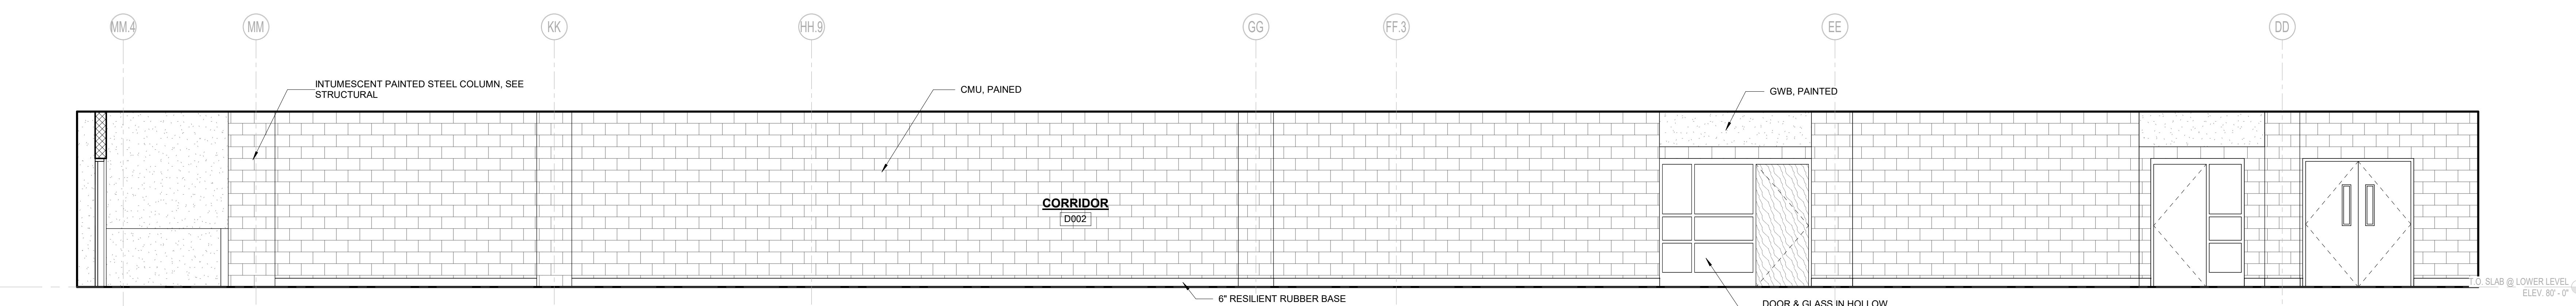


2 CORRIDOR D002 - SOUTH
1/4" = 1'-0"

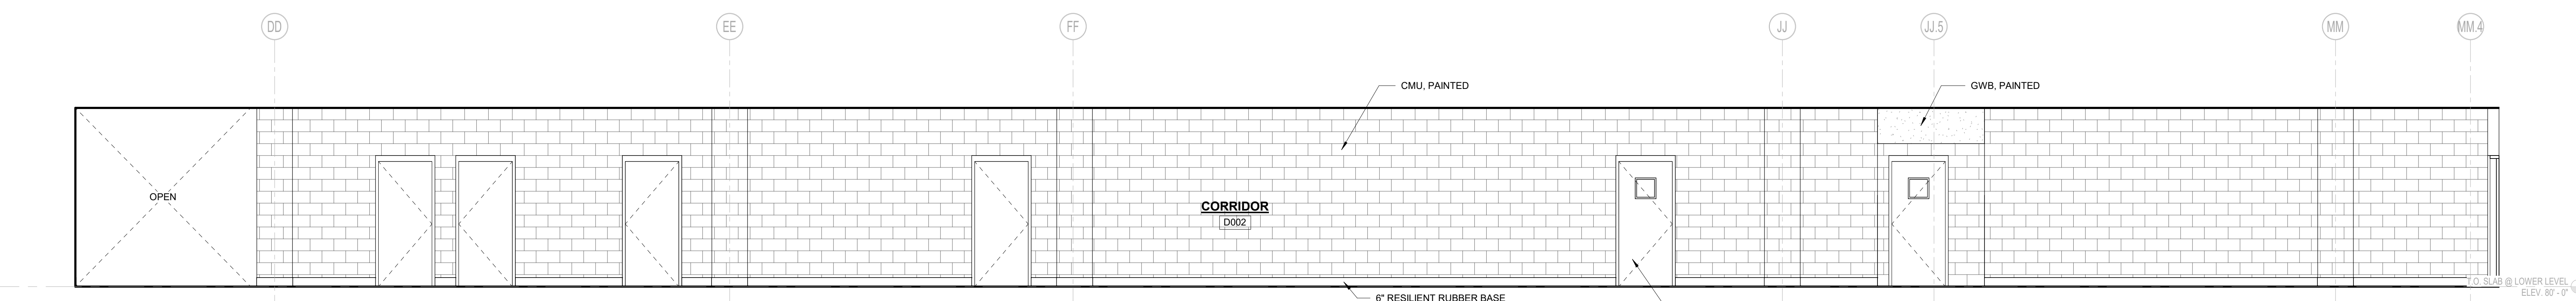


1 CORRIDOR D002 - NORTH
1/4" = 1'-0"

© COPYRIGHT 2022 DRUMMEY ROSANE ANDERSON, INC.

MSBA 60% CD
SUBMISSION
January 13th, 2023

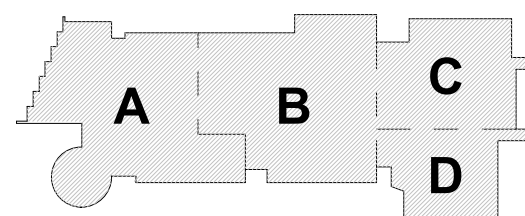


KEY PLAN

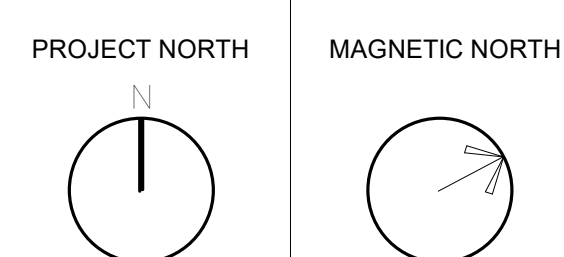


**INTERIOR
ELEVATIONS**

Scale: 1/4" = 1'-0"
Job No.: 20202
Drawn By: DRA
Date: January 13th, 2023
Volume 3 of 4


A2-2-12

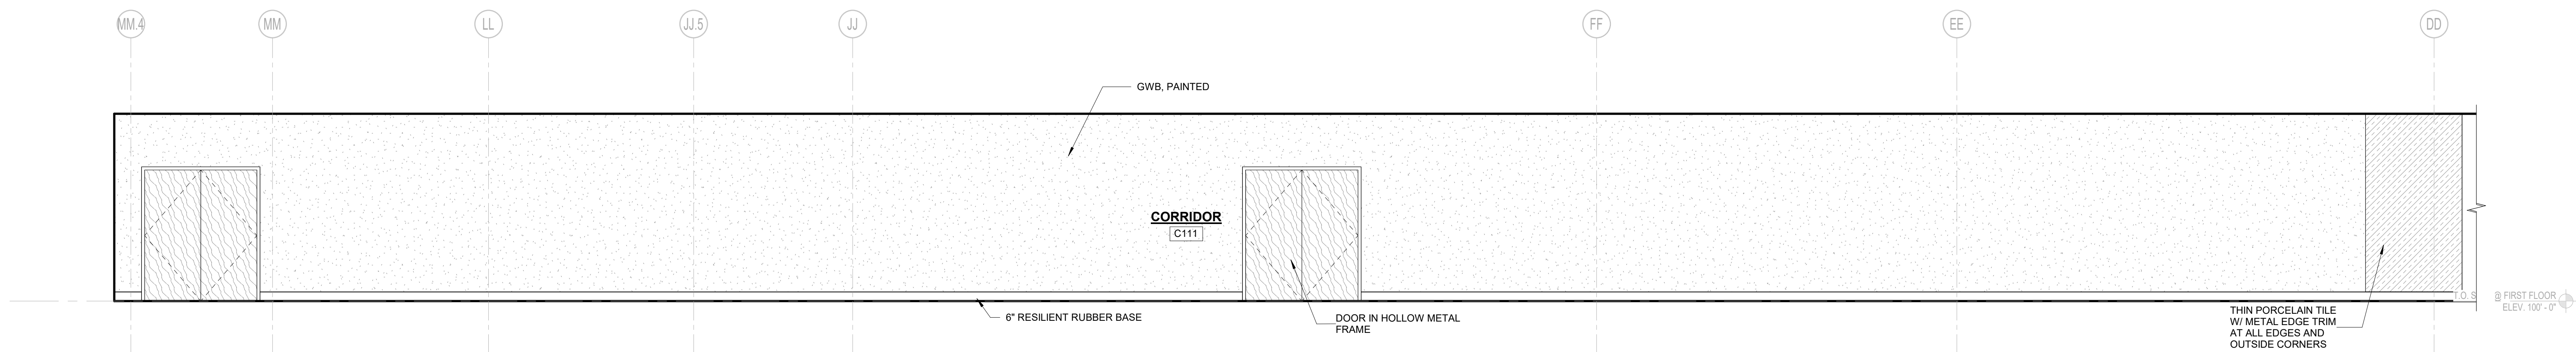


6 CORRIDOR C111 - SOUTH
1/4" = 1'-0"

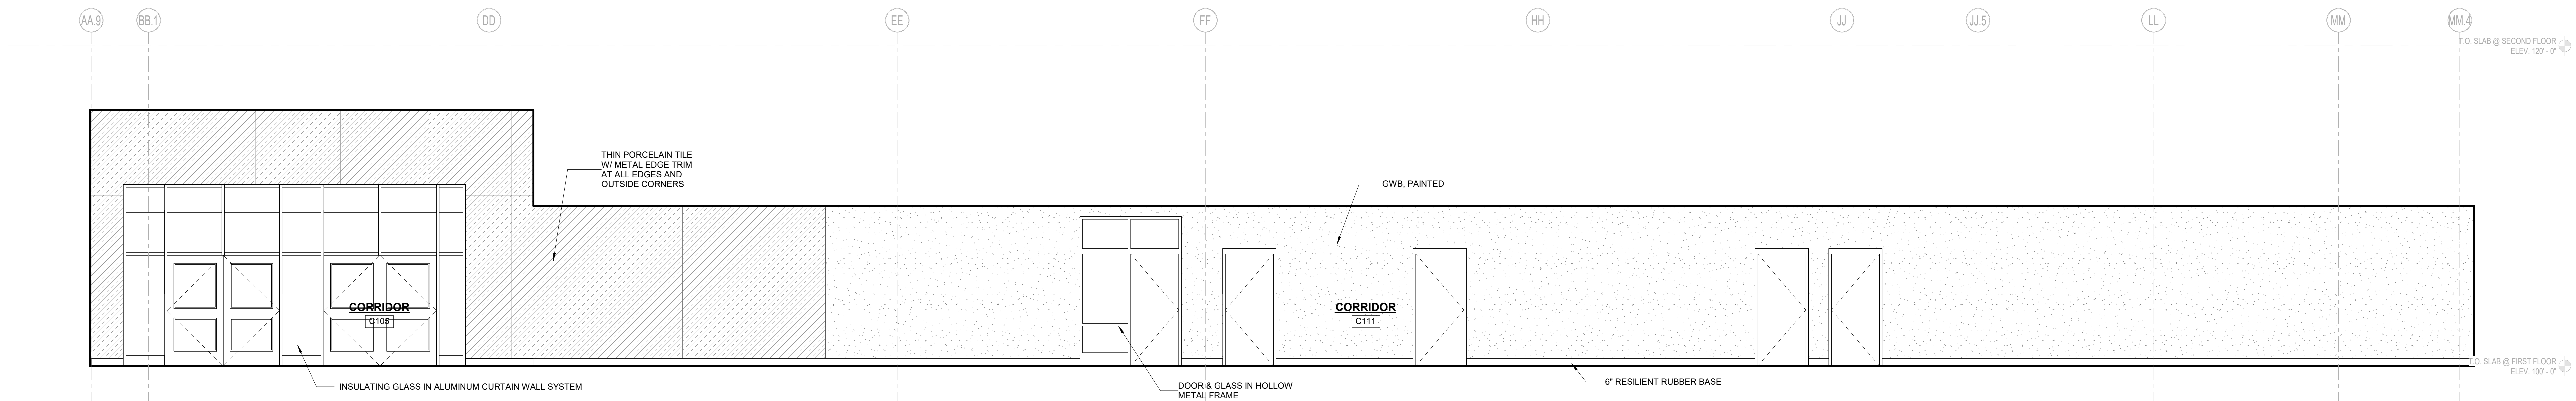


5 CORRIDOR C111 - NORTH
1/4" = 1'-0"

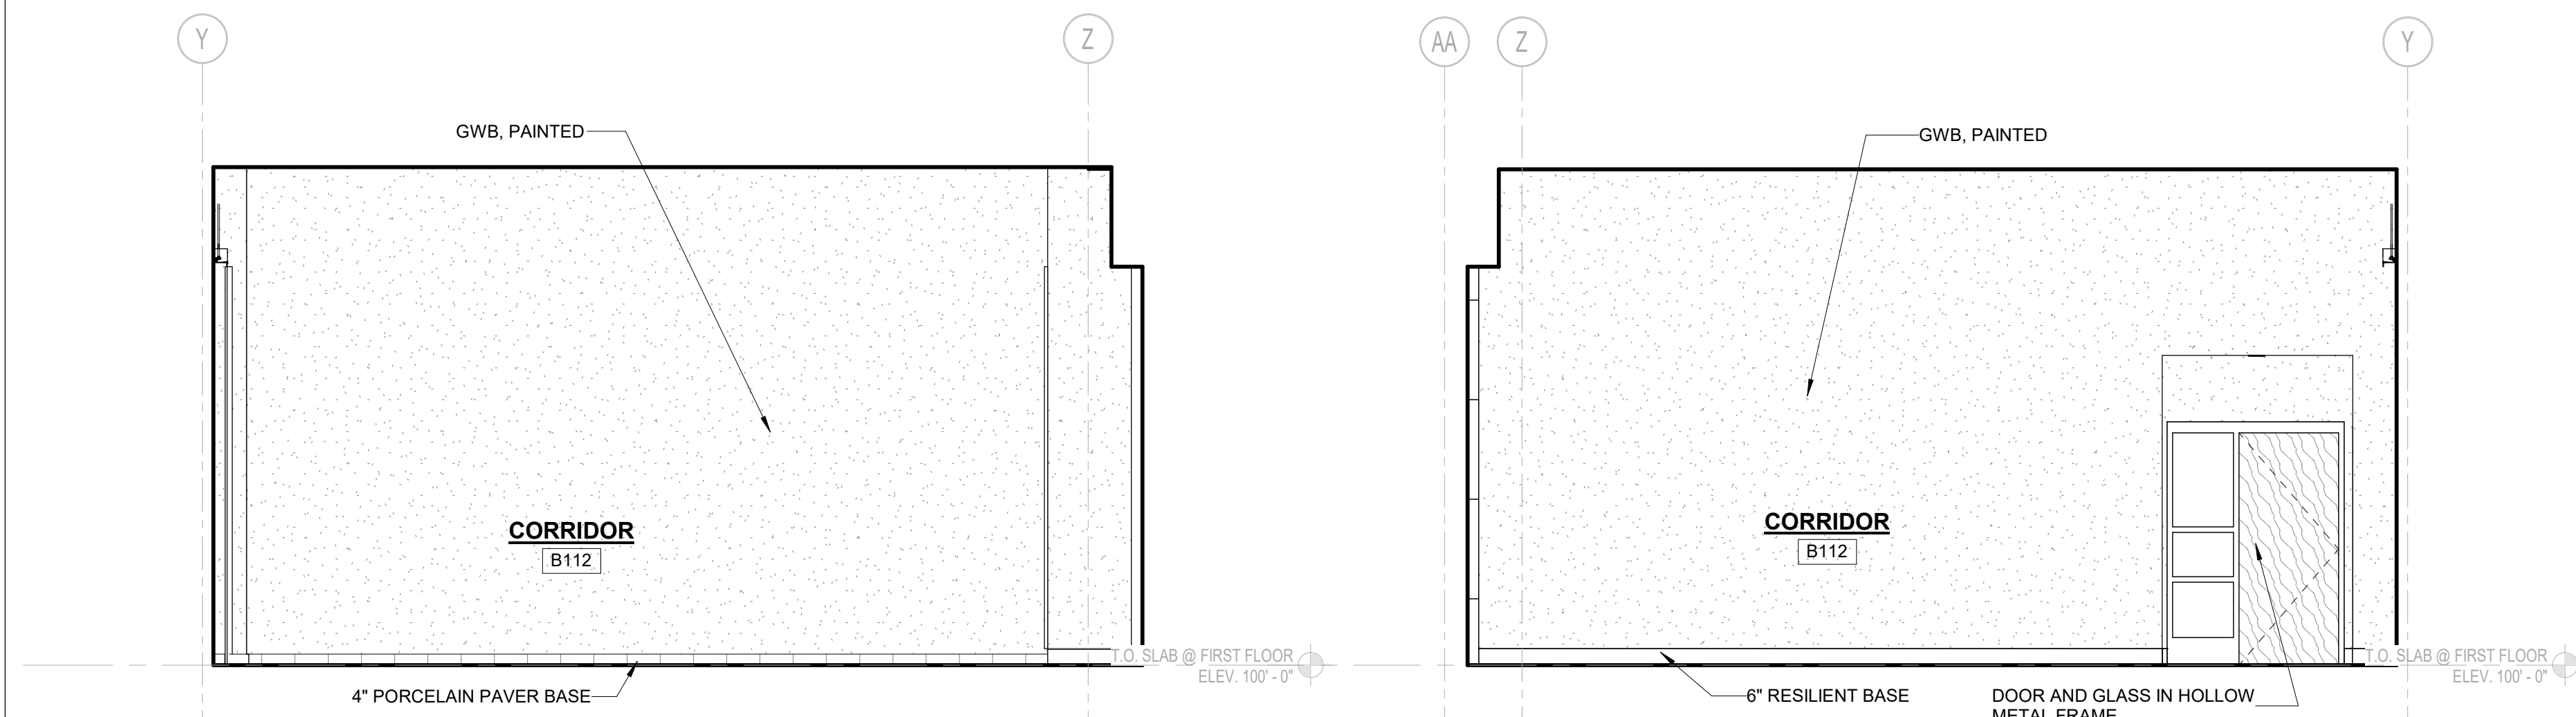


3 CORRIDOR B112 - NORTH
1/4" = 1'-0"

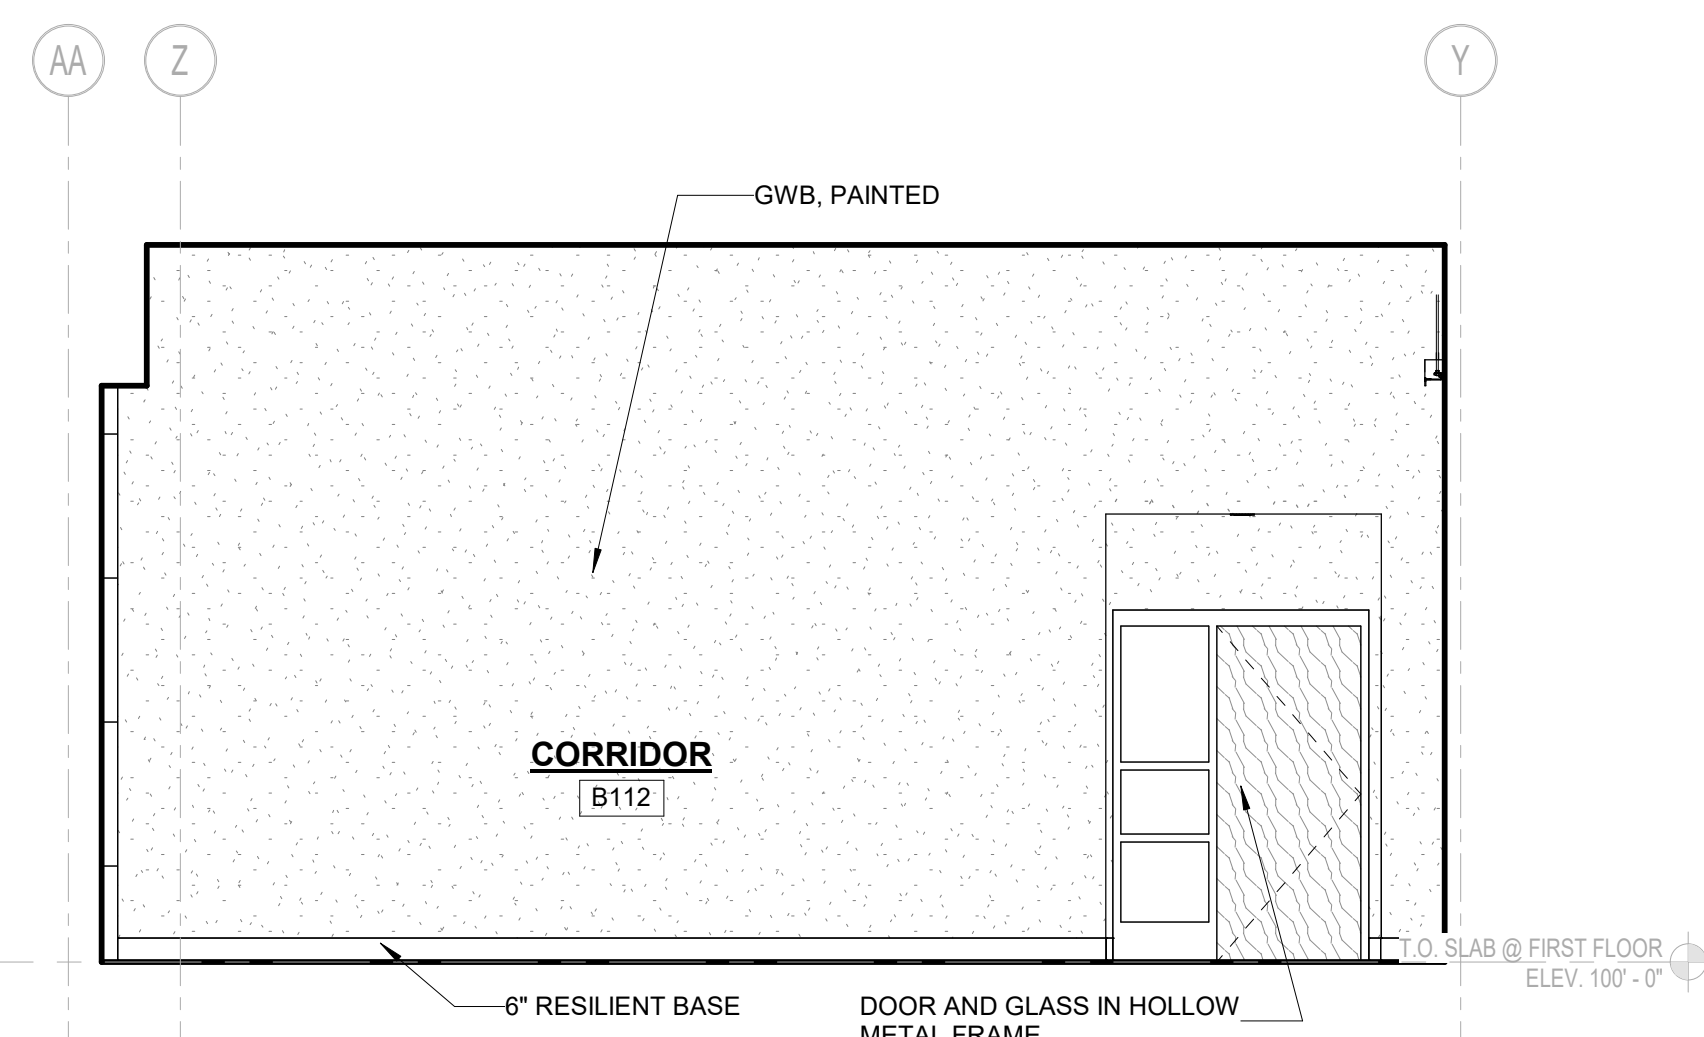

4 CORRIDOR B112 - SOUTH
1/4" = 1'-0"

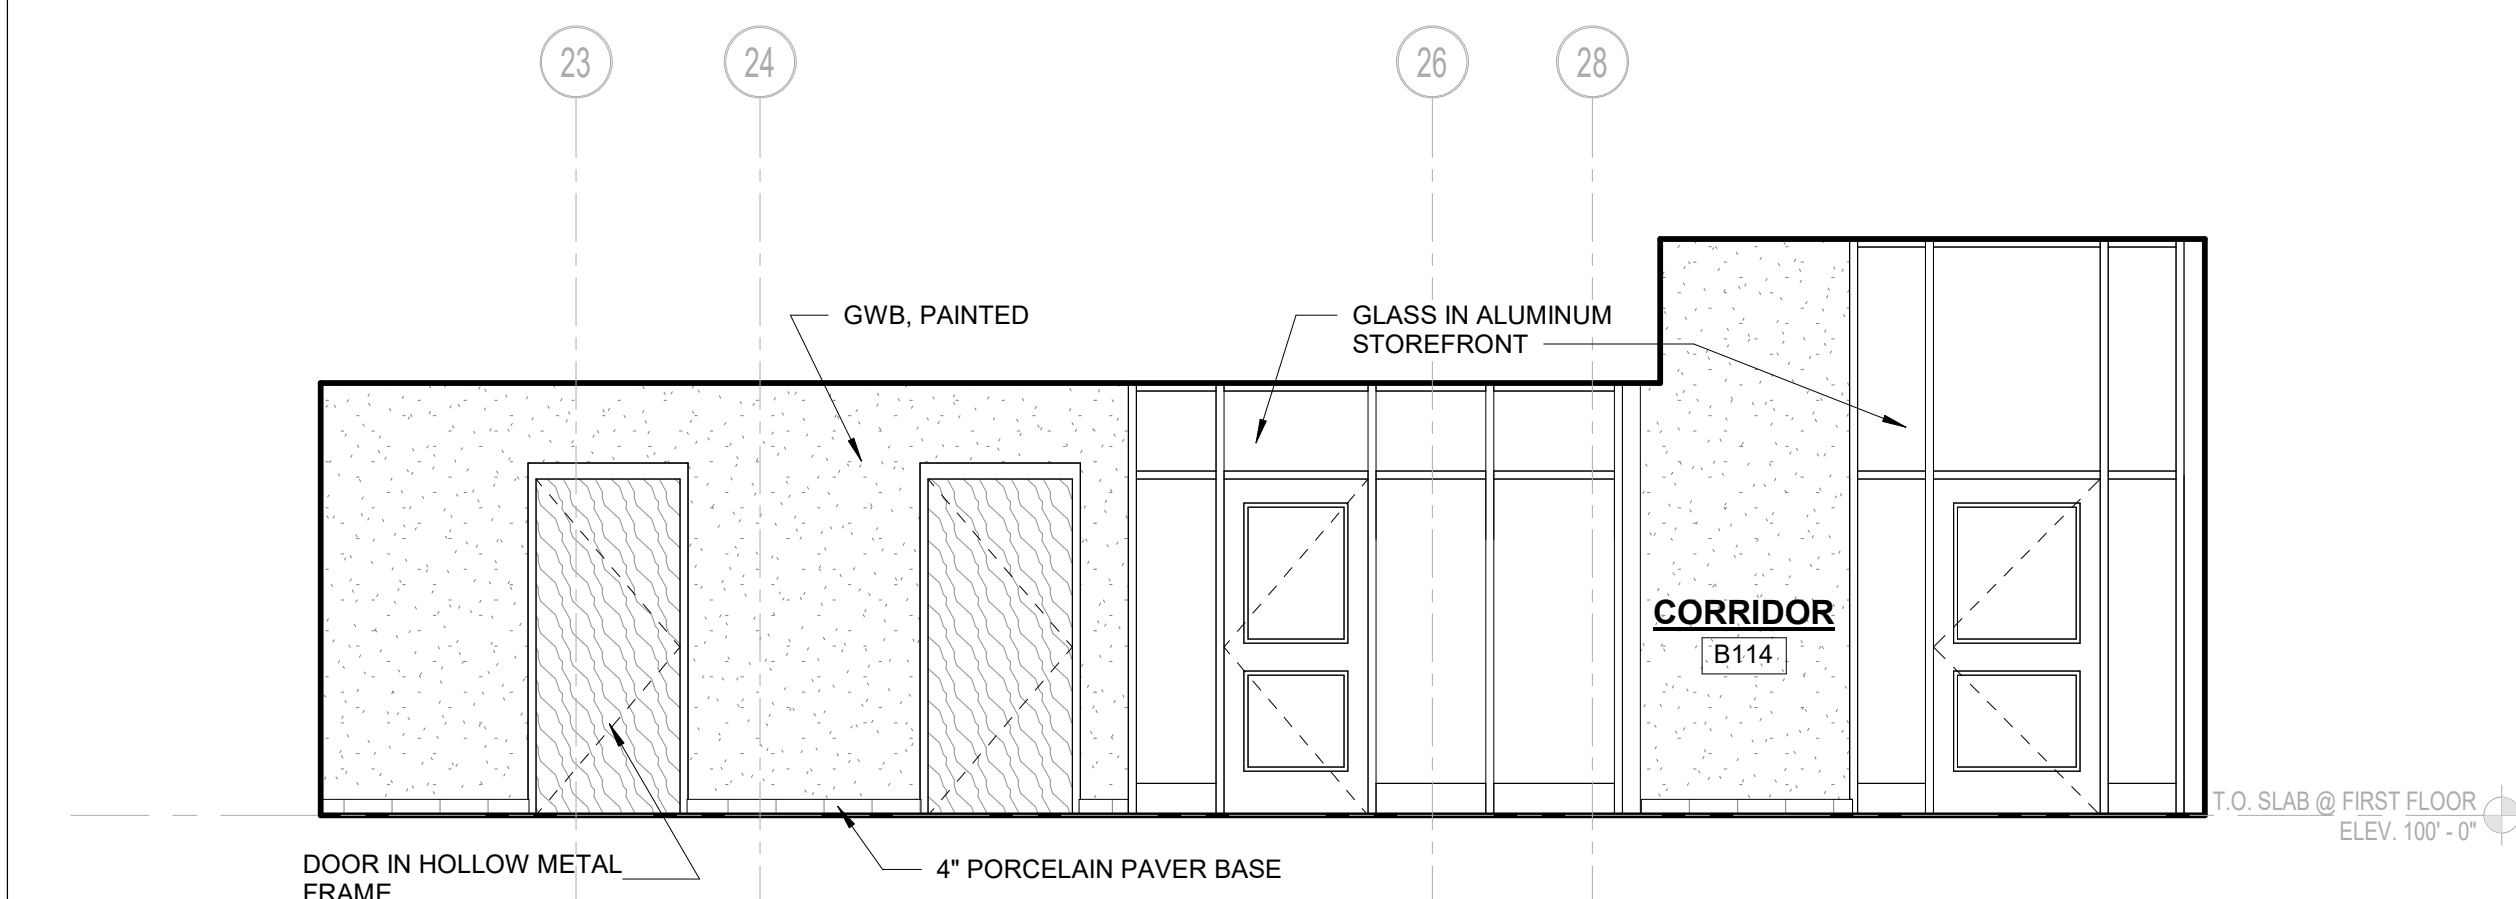

1 CORRIDOR B114 - EAST
1/4" = 1'-0"

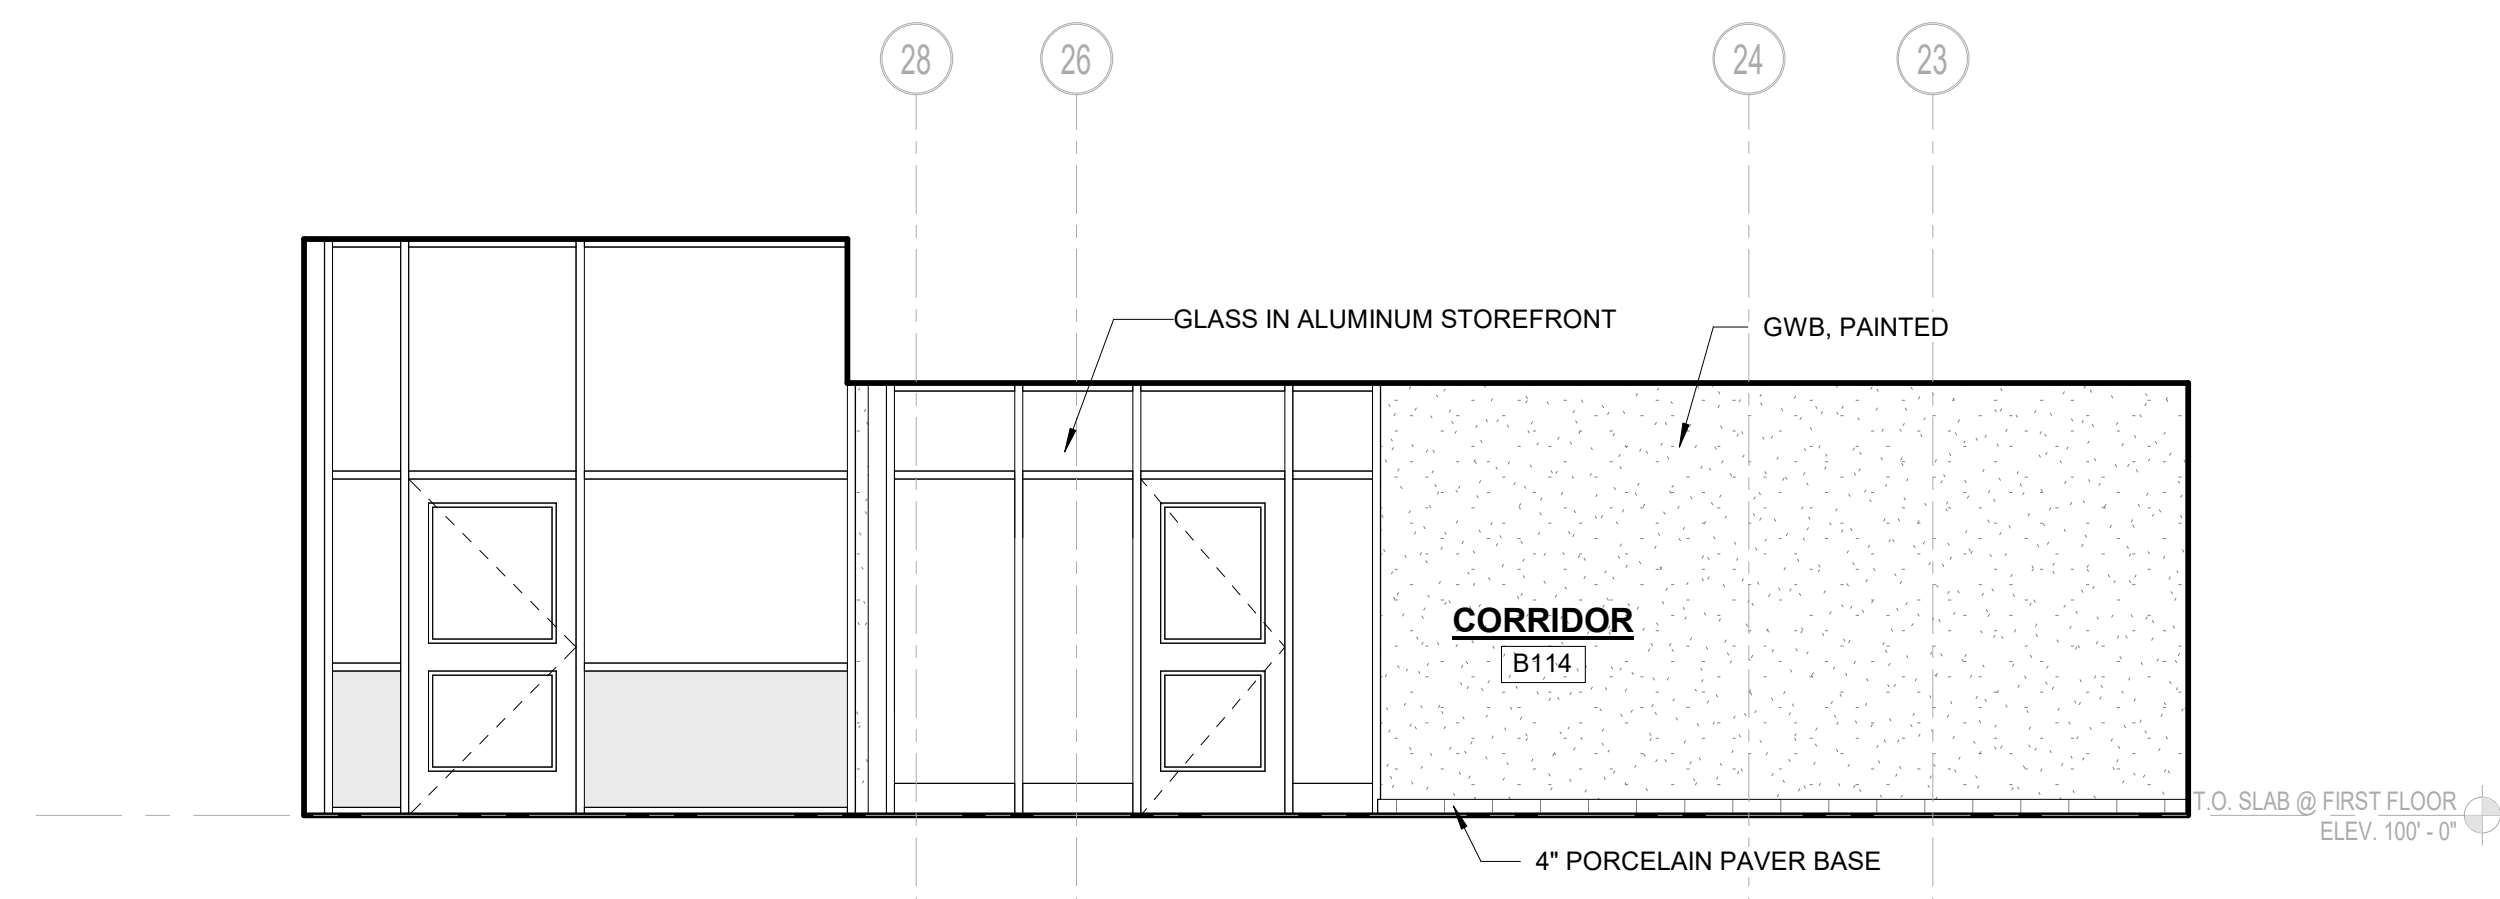


2 CORRIDOR B114 - WEST
1/4" = 1'-0"

© COPYRIGHT 2022 DRUMMEY ROSANE ANDERSON, INC.


MSBA 60% CD
SUBMISSION

January 13th, 2023

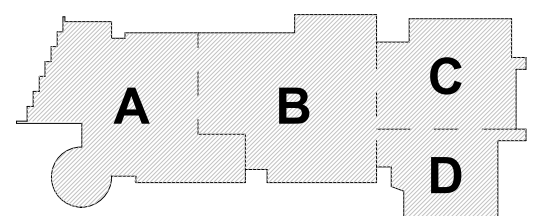


KEY PLAN

PROJECT NORTH

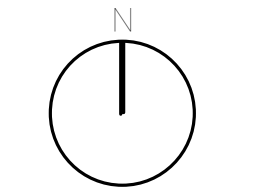

MAGNETIC NORTH

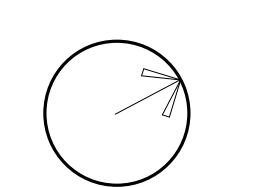

**INTERIOR
ELEVATIONS**

Scale: 1/4" = 1'-0"





Job No.: 20202

Drawn By: DRA


Date: January 13th, 2023

Volume 3 of 4


A2-2-13

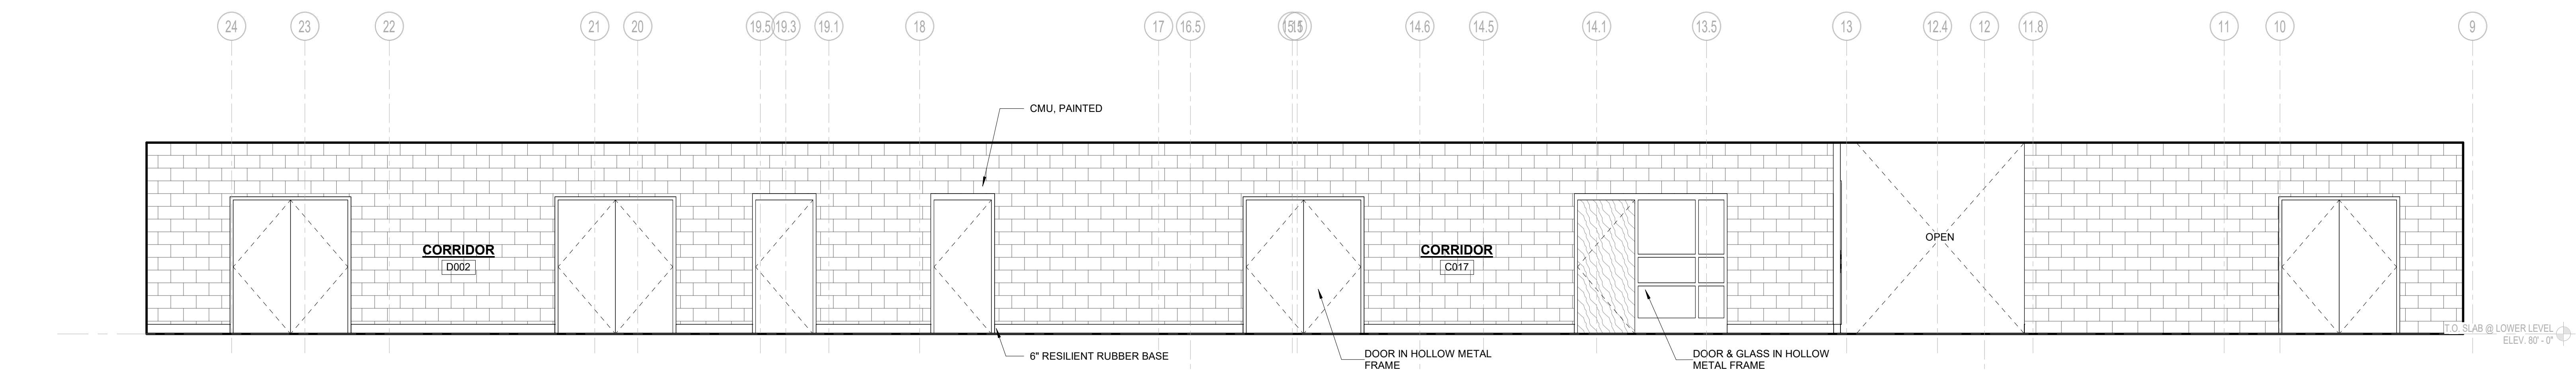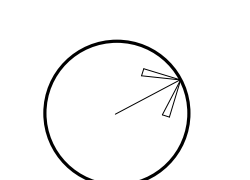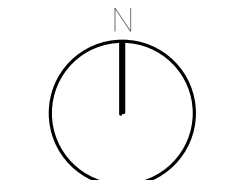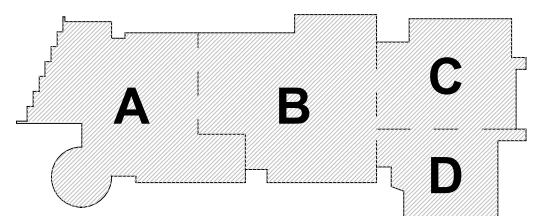

7 CORRIDOR C017 - WEST
1/4" = 1'-0"

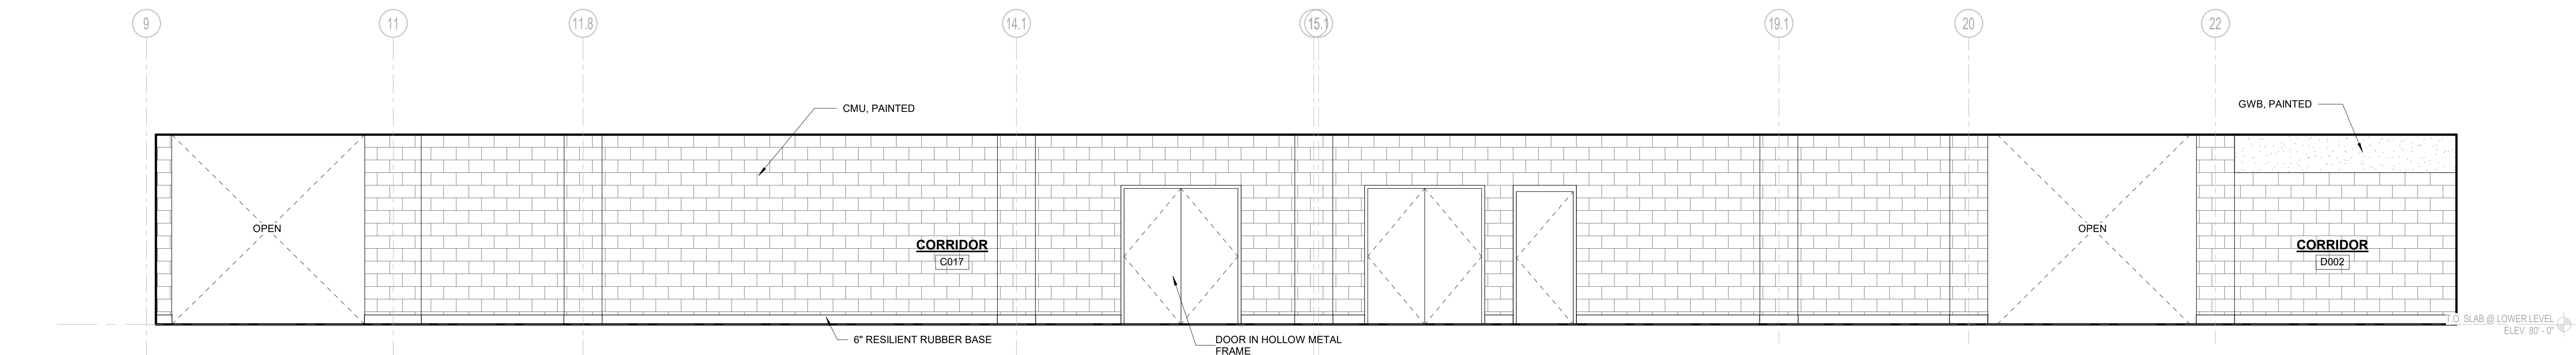


6 CORRIDOR C017 - EAST
1/4" = 1'-0"

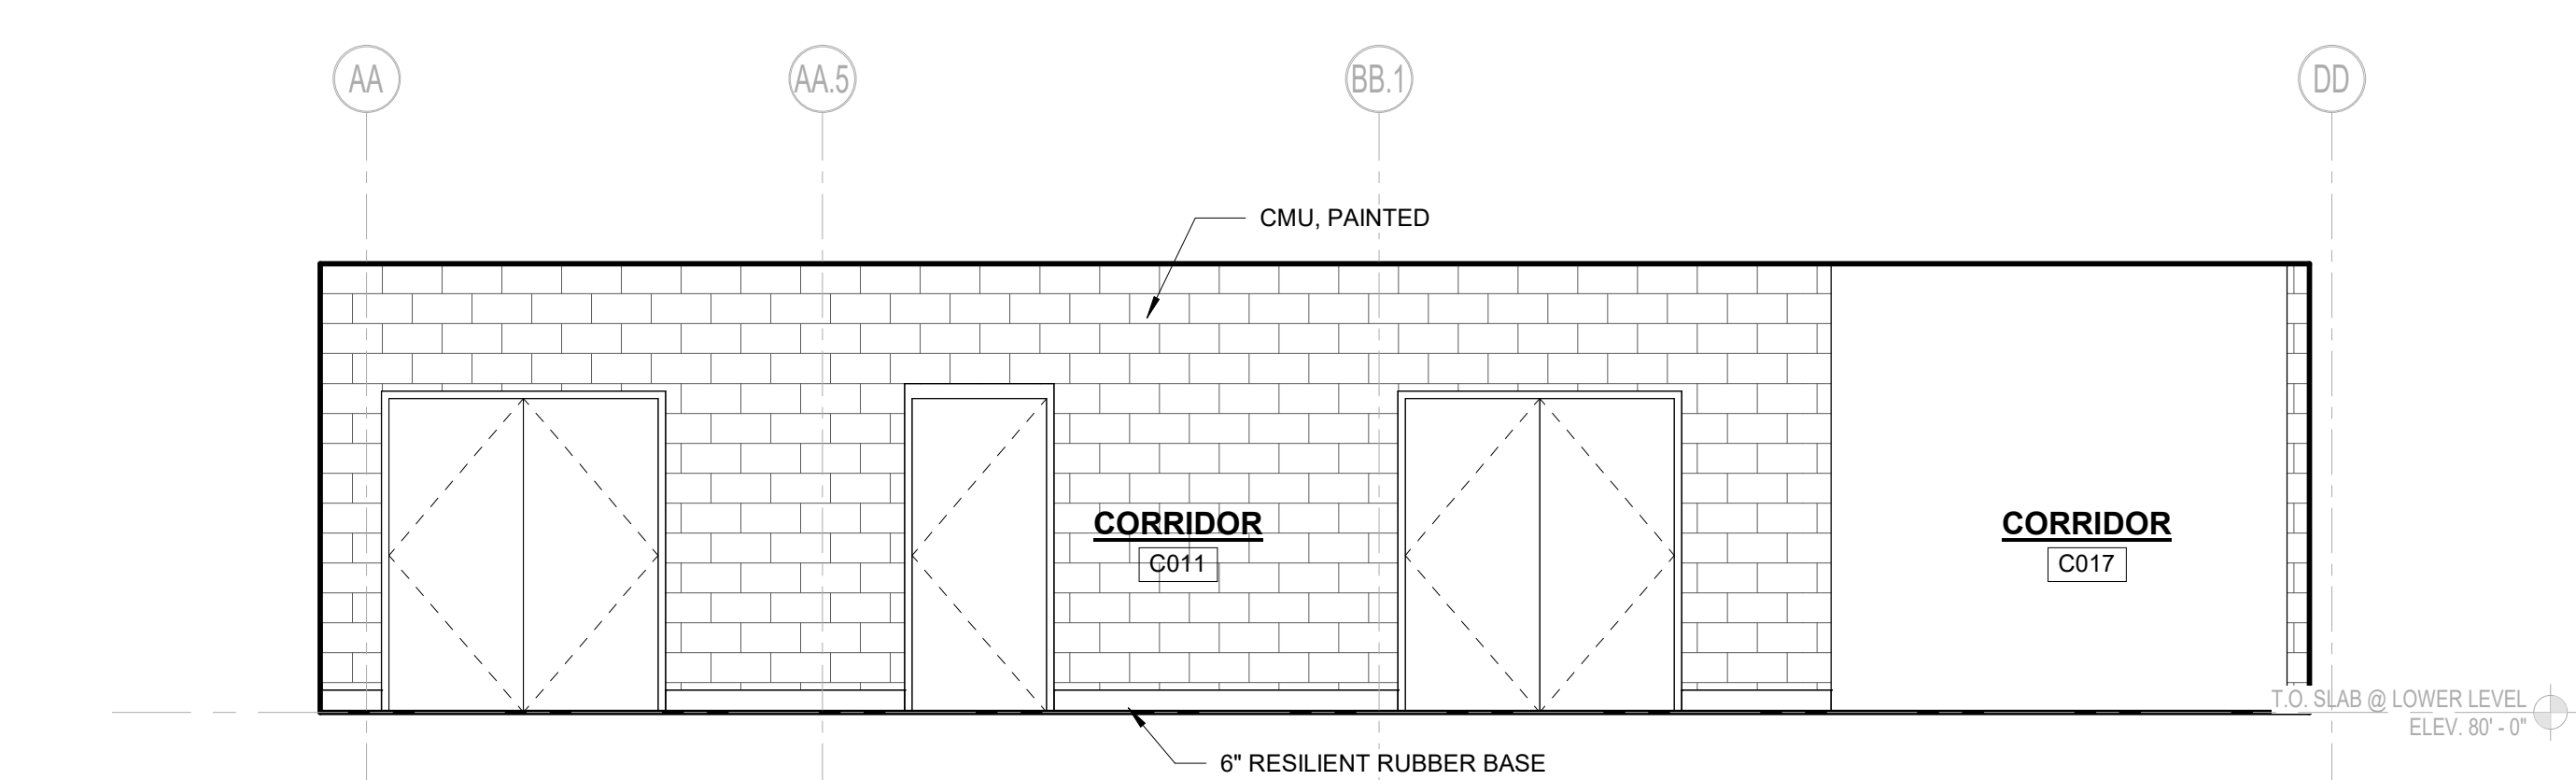


4 CORRIDOR C011 - NORTH
1/4" = 1'-0"



5 CORRIDOR C011 - SOUTH
1/4" = 1'-0"

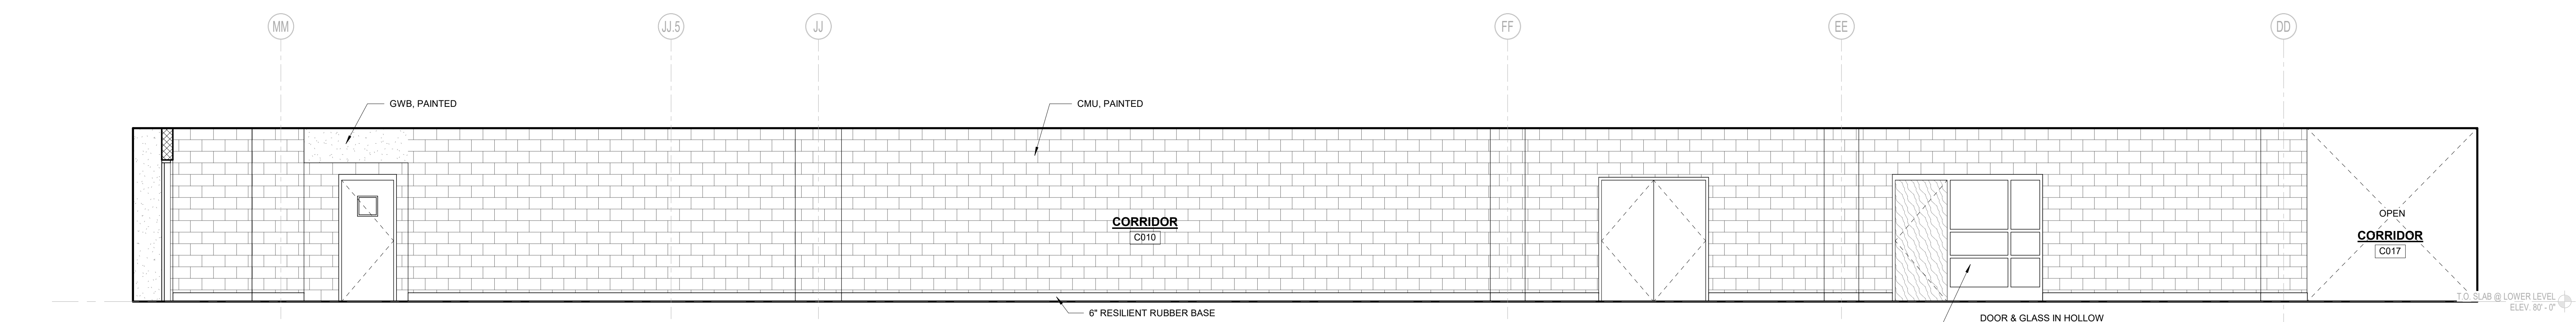


3 CORRIDOR C010 - SOUTH
1/4" = 1'-0"

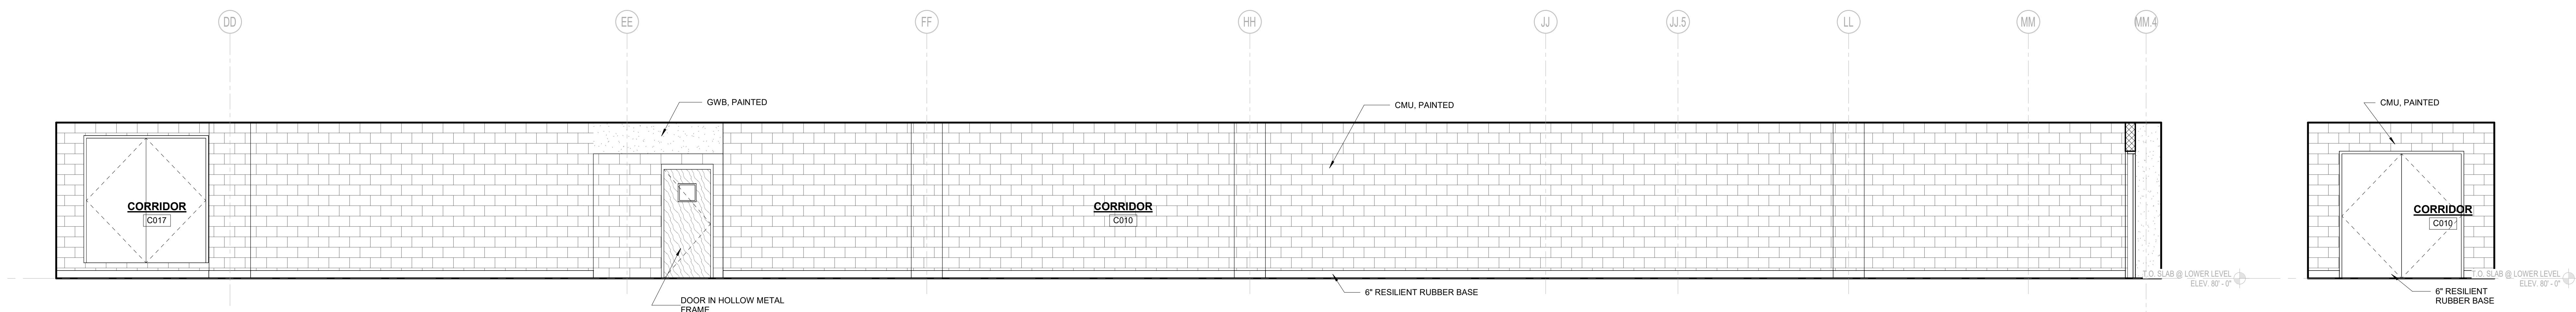


1 CORRIDOR C010 - NORTH
1/4" = 1'-0"


2 CORRIDOR C010 - EAST
1/4" = 1'-0"

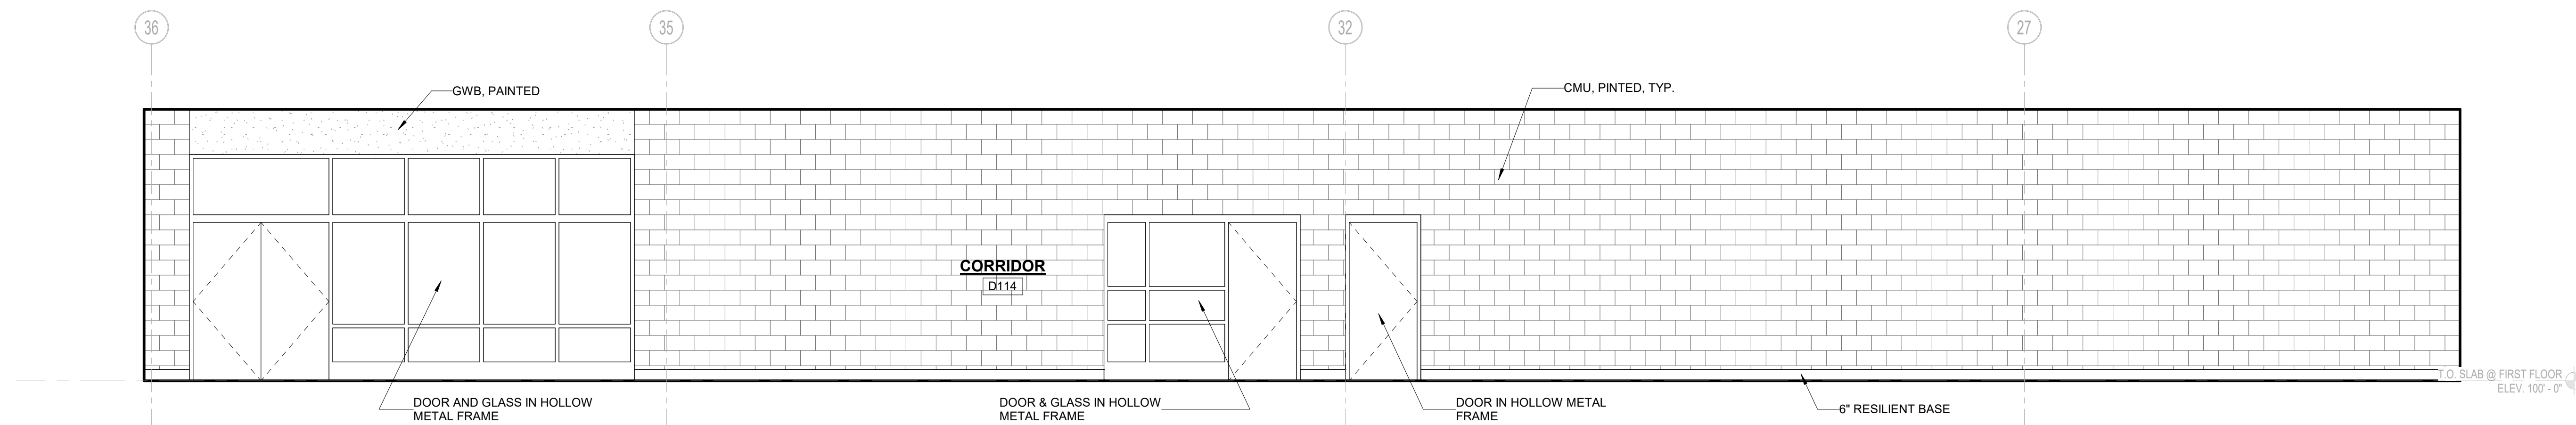


4 CORRIDOR D114 - WEST
1/4" = 1'-0"

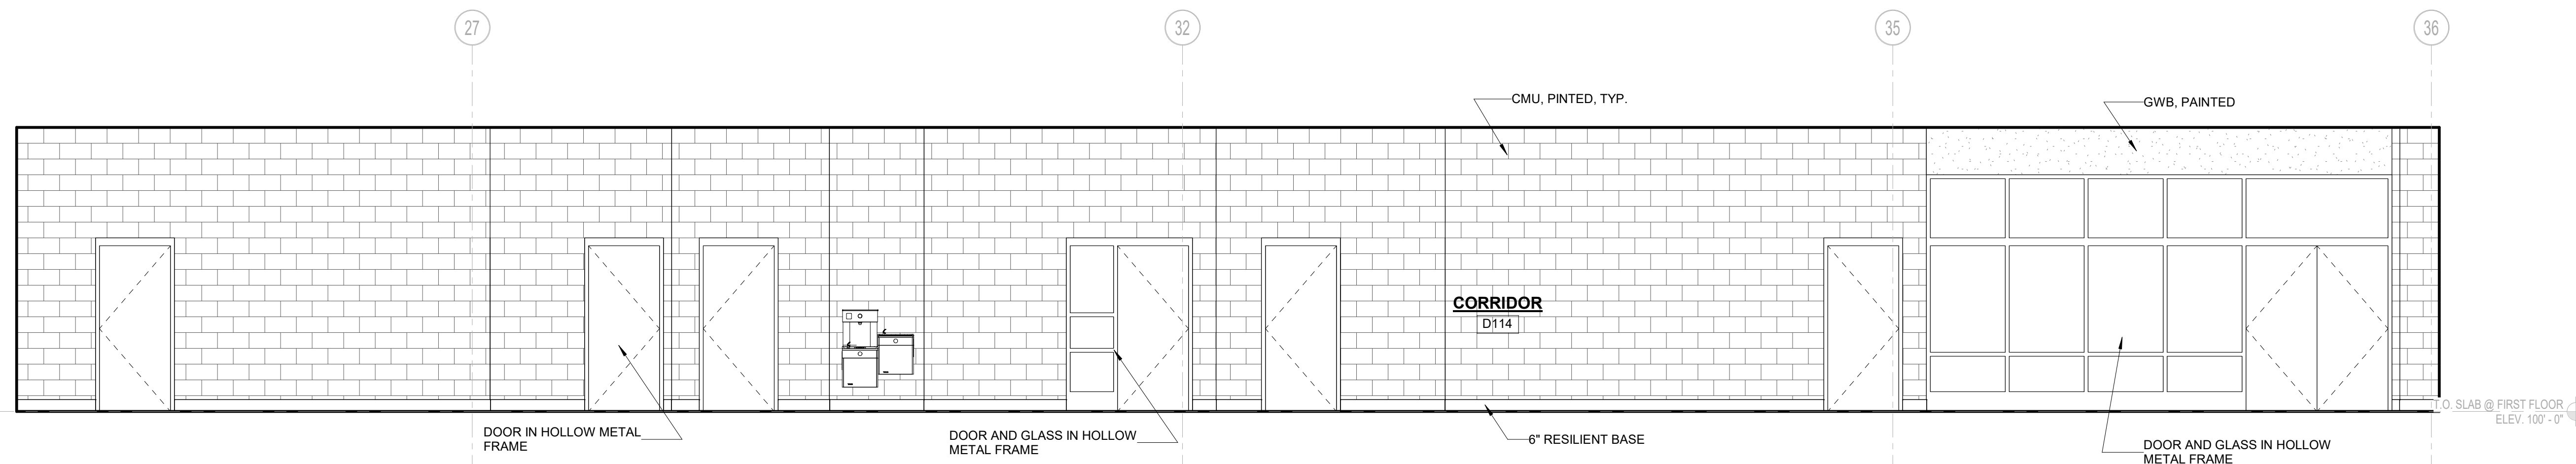

3 CORRIDOR D114 - EAST
1/4" = 1'-0"

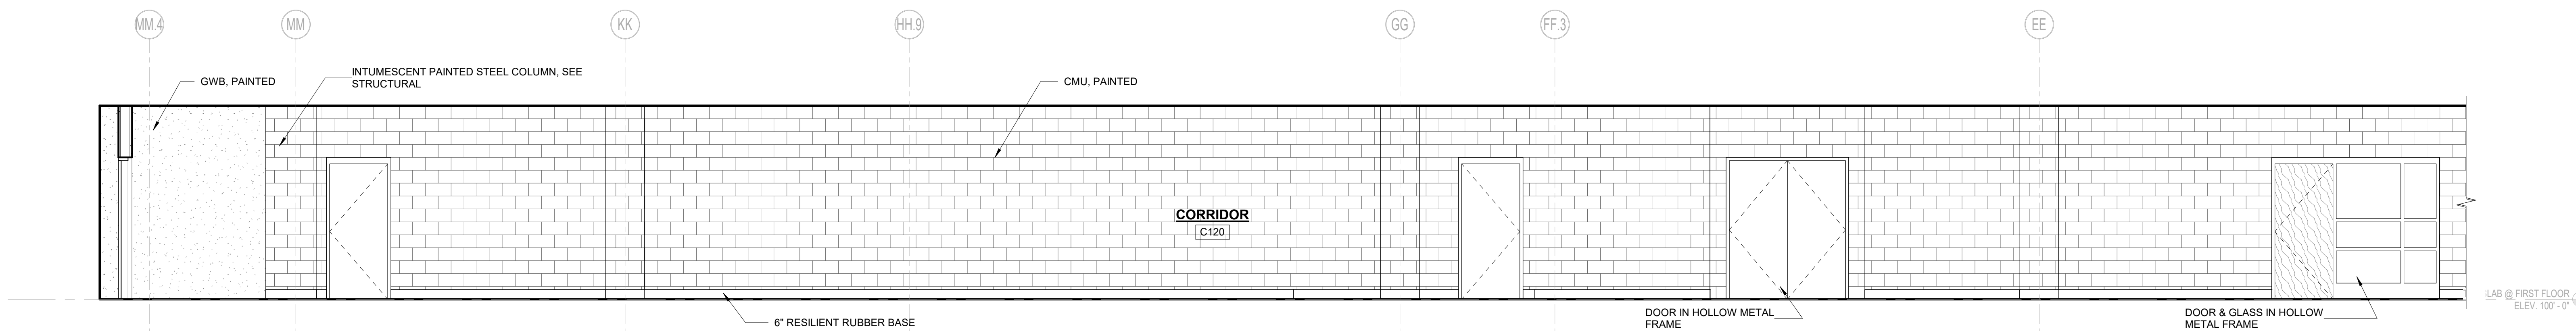

2 CORRIDOR C120 - SOUTH
1/4" = 1'-0"

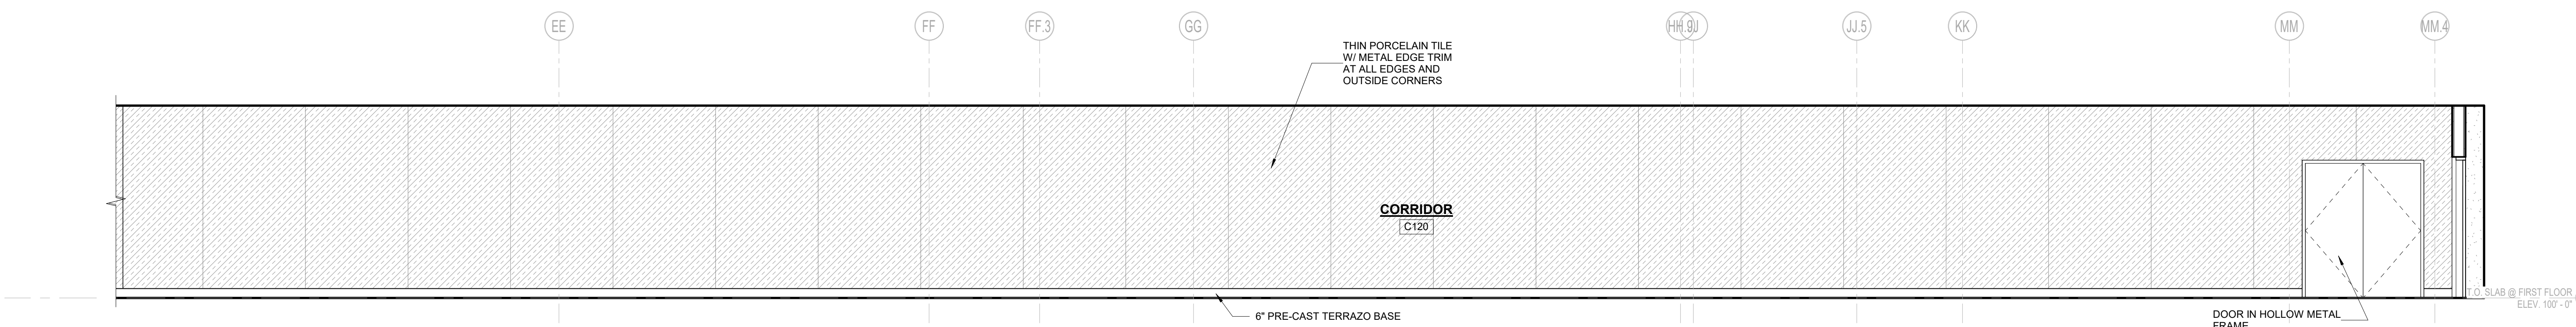


1 CORRIDOR C120 - NORTH
1/4" = 1'-0"

© COPYRIGHT 2022 DRUMMEYS ROSANE ANDERSON, INC.


MSBA 60% CD
SUBMISSION

January 13th, 2023

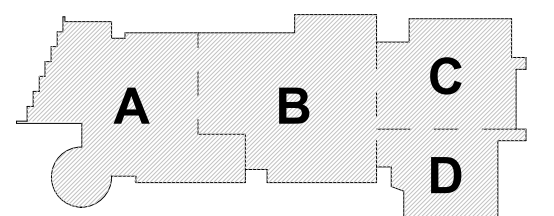


KEY PLAN

PROJECT NORTH

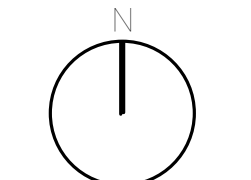

MAGNETIC NORTH

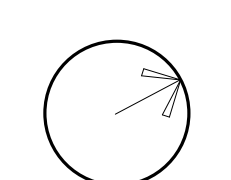

**INTERIOR
ELEVATIONS**

Scale: 1/4" = 1'-0"

Job No.: 20202

Drawn By: DRA

Date: January 13th, 2023

Volume 3 of 4

A2-2-15




Drummey Rosane Anderson, Inc.
225 Oakland Road 260 Charles Street
Studio 205 Studio 300
South Windsor, CT Waltham, MA
06074 02453
Planning | Architecture | Interior Design
Tel: 817.865.1000
www.drainc.com

**Northeast
Metropolitan
Regional
Vocational High
School**
100 Hemlock Road,
Wakefield, MA 01880


© COPYRIGHT 2022 DRUMMEY ROSANE ANDERSON, INC.

MSBA 60% CD
SUBMISSION
January 13th, 2023

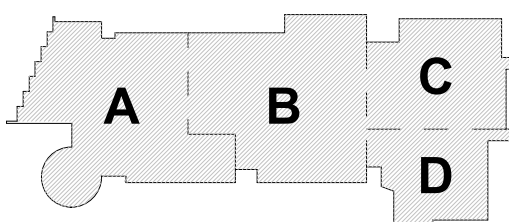


KEY PLAN

PROJECT NORTH

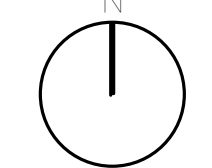


MAGNETIC NORTH

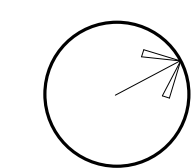

**INTERIOR
ELEVATIONS**

Scale: 1/4" = 1'-0"
Job No.: 20202
Drawn By: DRA
Date: January 13th, 2023
Volume 3 of 4


A2-2-16

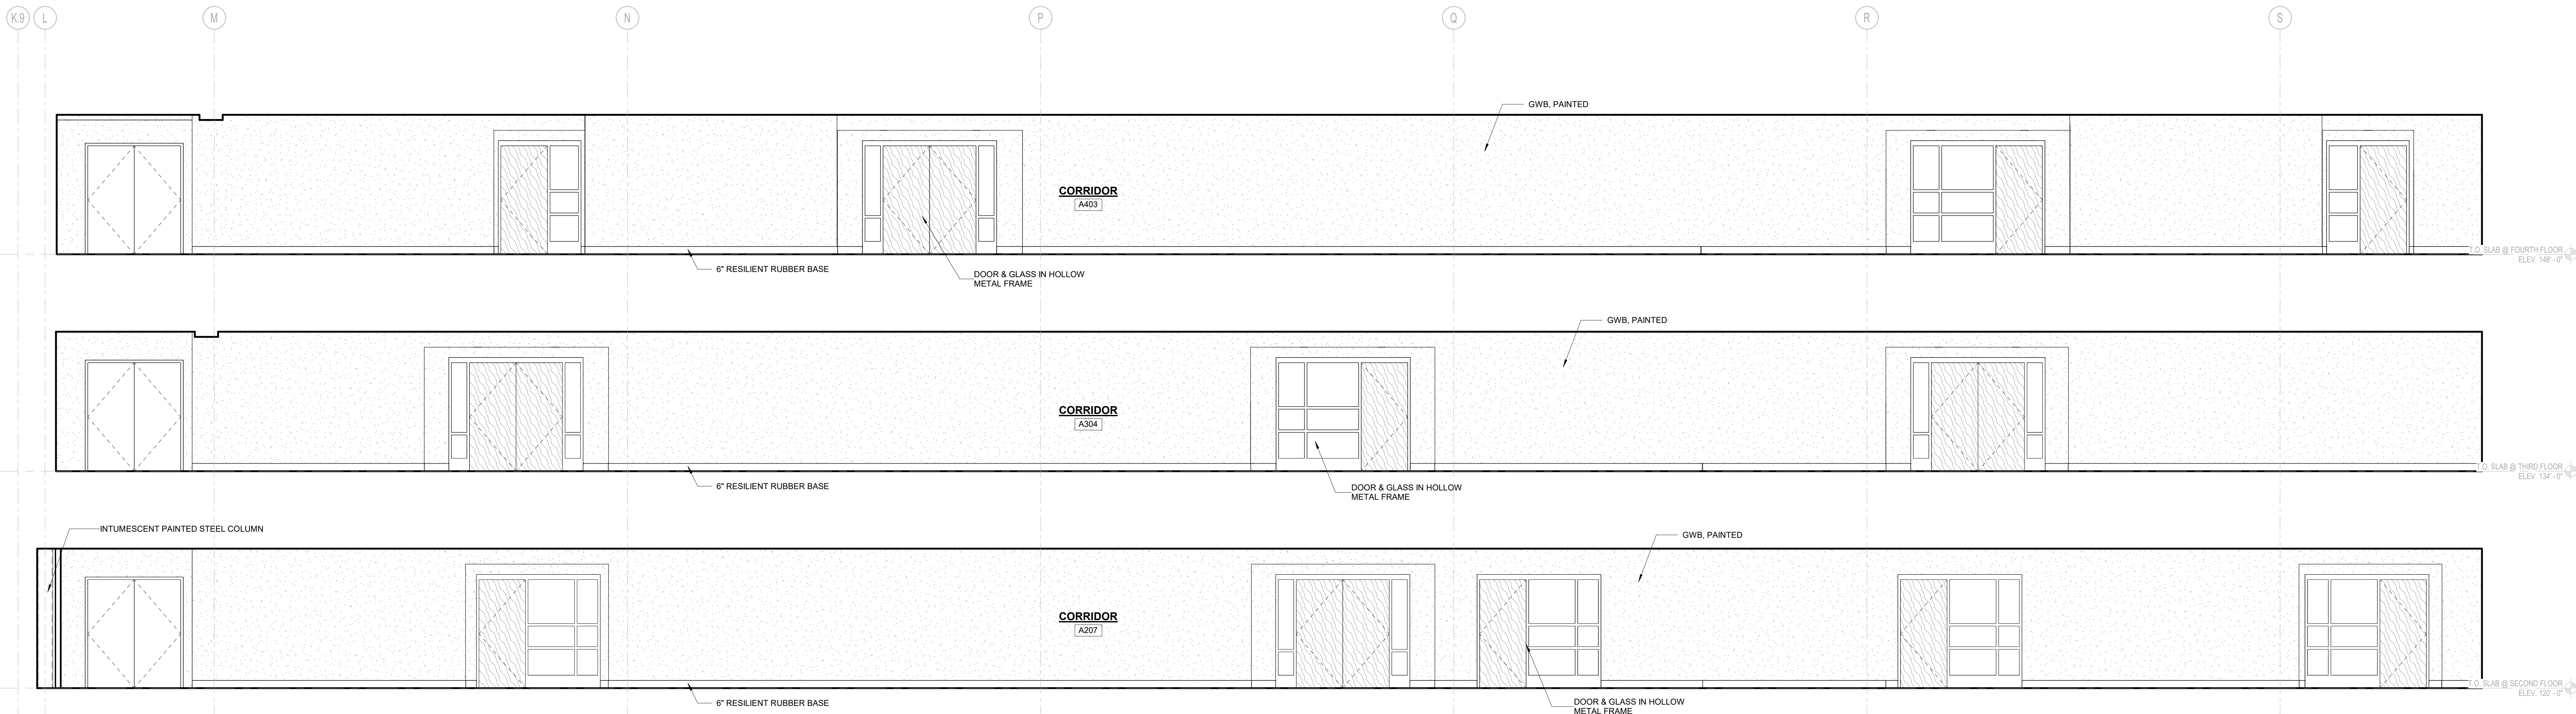


1 CORRIDOR A207, A304 AND A403 - NORTH (LEFT)
1/4" = 1'-0"

**Northeast
Metropolitan
Regional
Vocational High
School**

100 Hemlock Road,
Wakefield, MA 01880

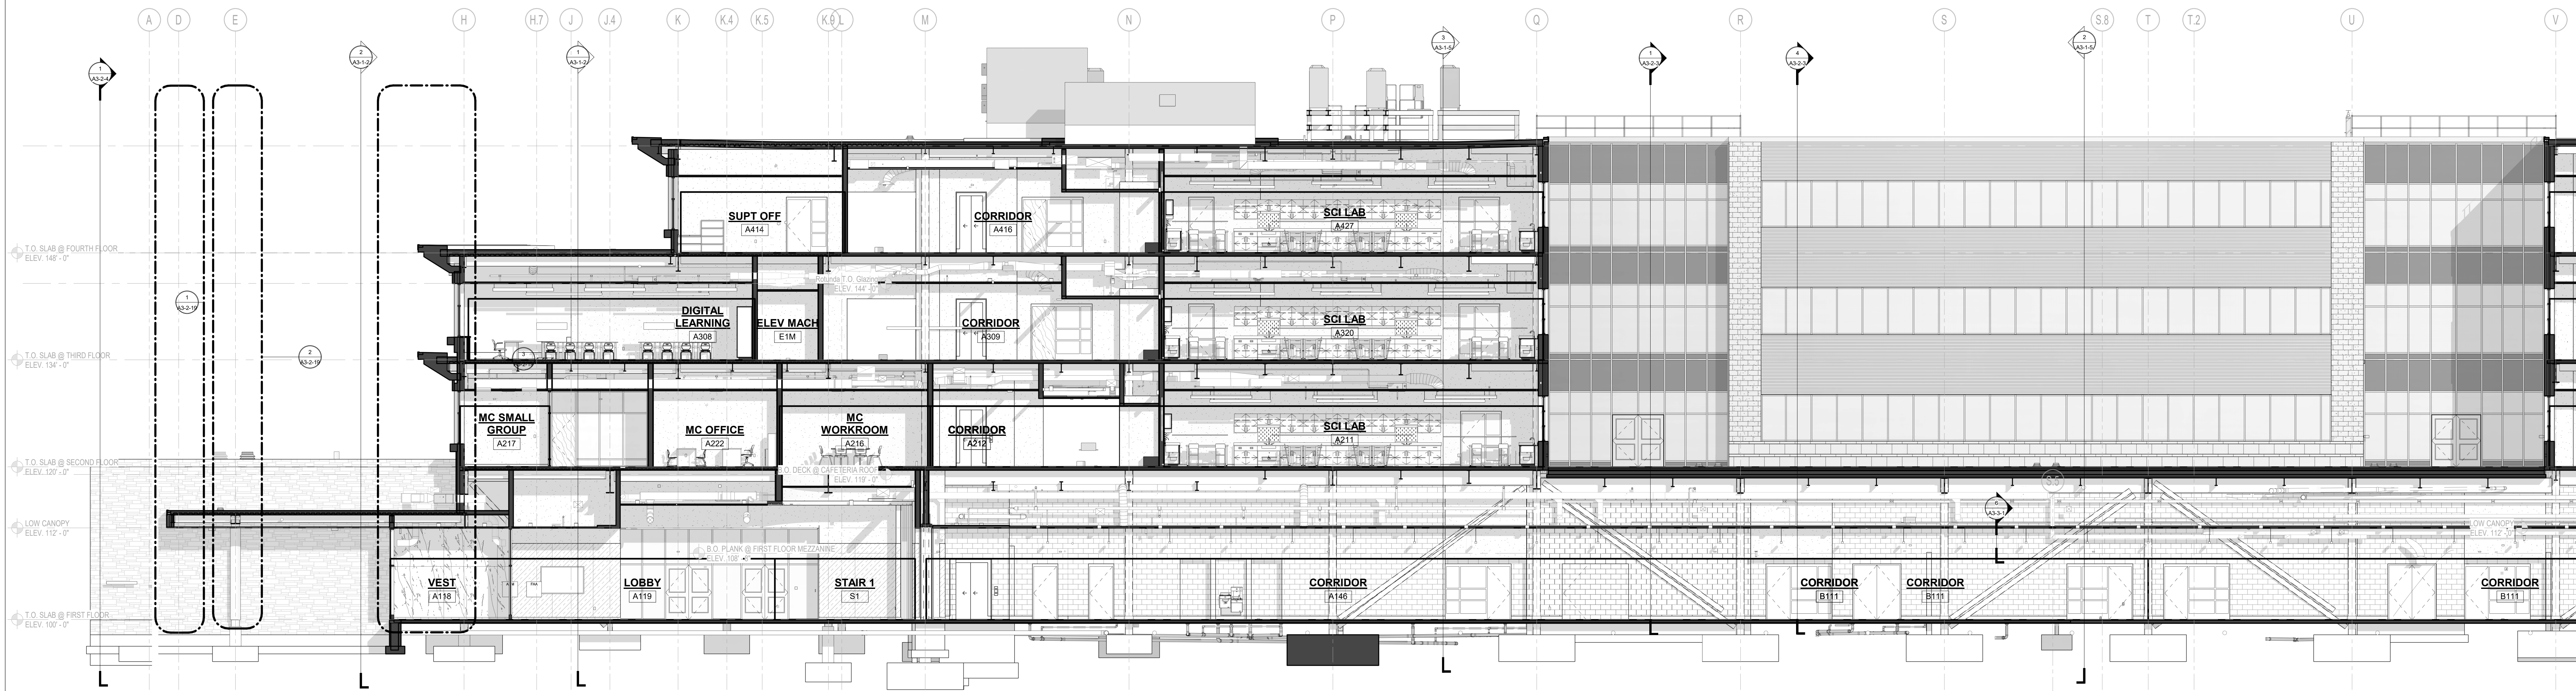

1 BUILDING SECTION - MAIN ENTRANCE
1/8" = 1'-0"

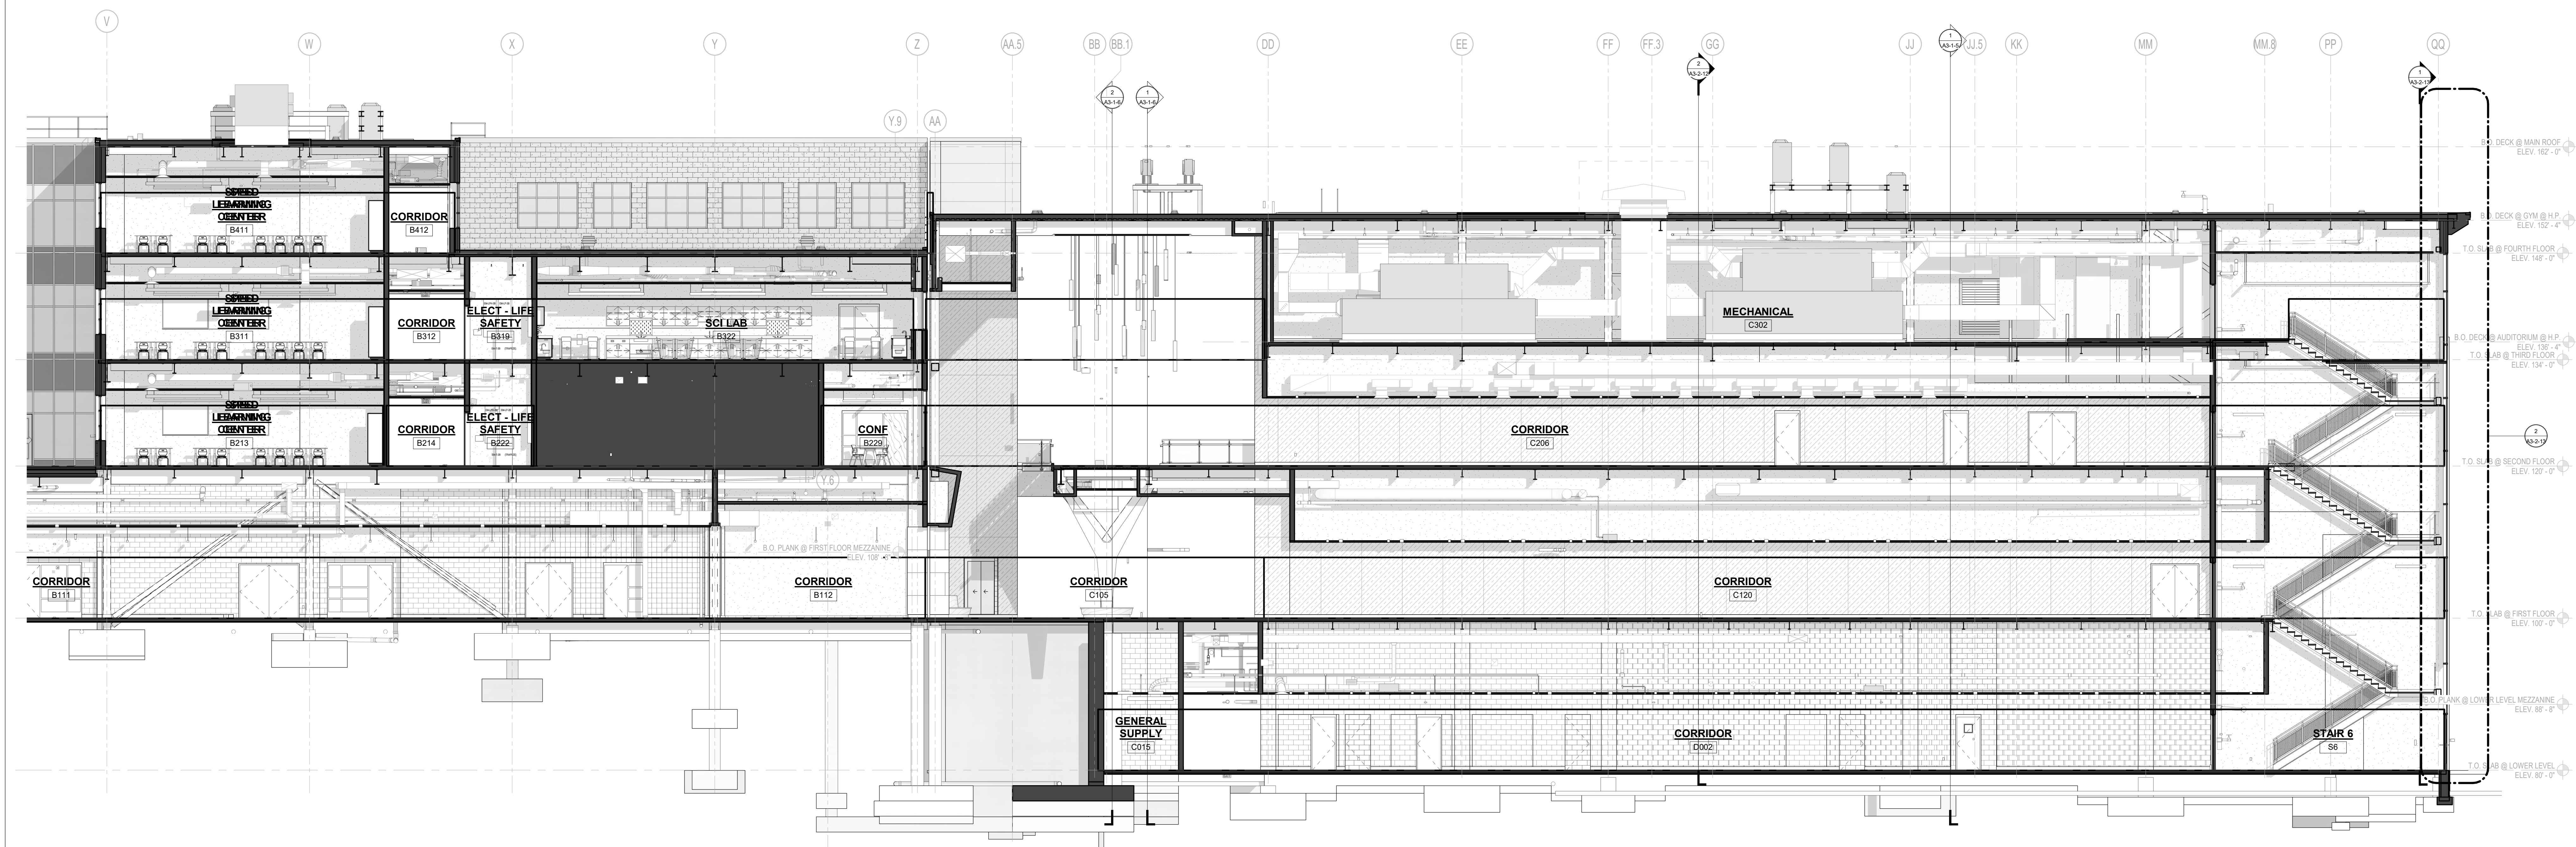


2 BUILDING SECTION - ATRIUM NEAR GYM/AUDITORIUM
1/8" = 1'-0"

© COPYRIGHT 2022 DRUMMEY ROSANE ANDERSON, INC.


MSBA 60% CD
SUBMISSION

January 13th, 2023

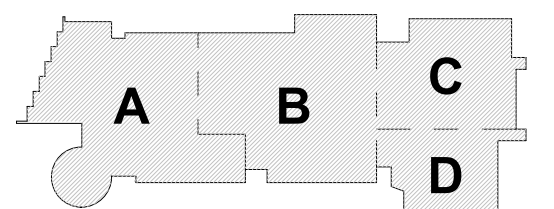

KEY PLAN

PROJECT NORTH MAGNETIC NORTH

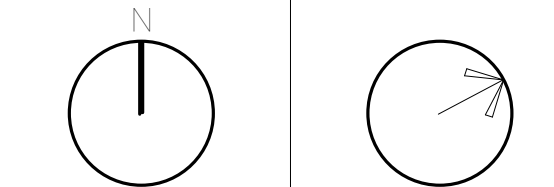

**BUILDING
SECTIONS**

Scale: 1/8" = 1'-0"

Job No.: 20202

Drawn By: DRA



Date: January 13th, 2023

Volume 3 of 4

A3-1-1

**Northeast
Metropolitan
Regional
Vocational High
School**


100 Hemlock Road,
Wakefield, MA 01880

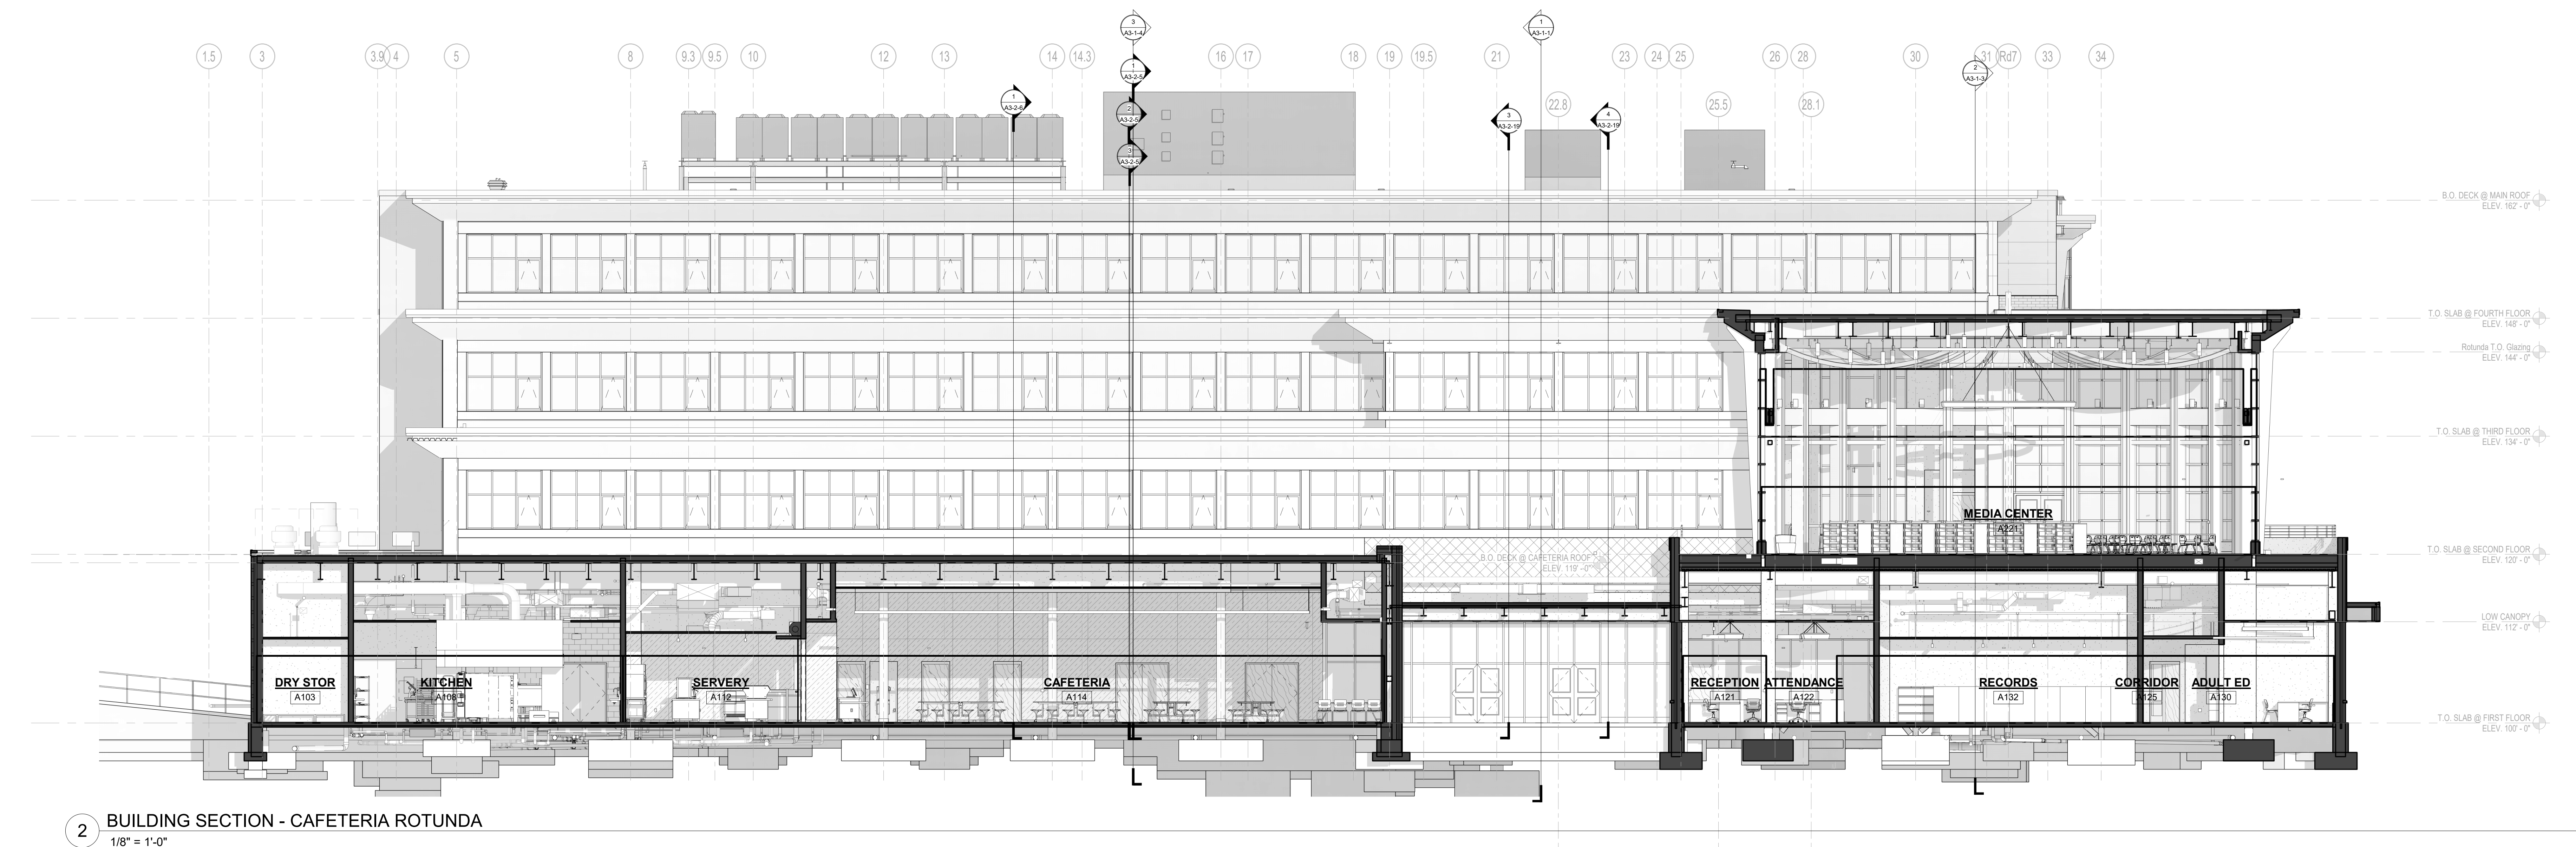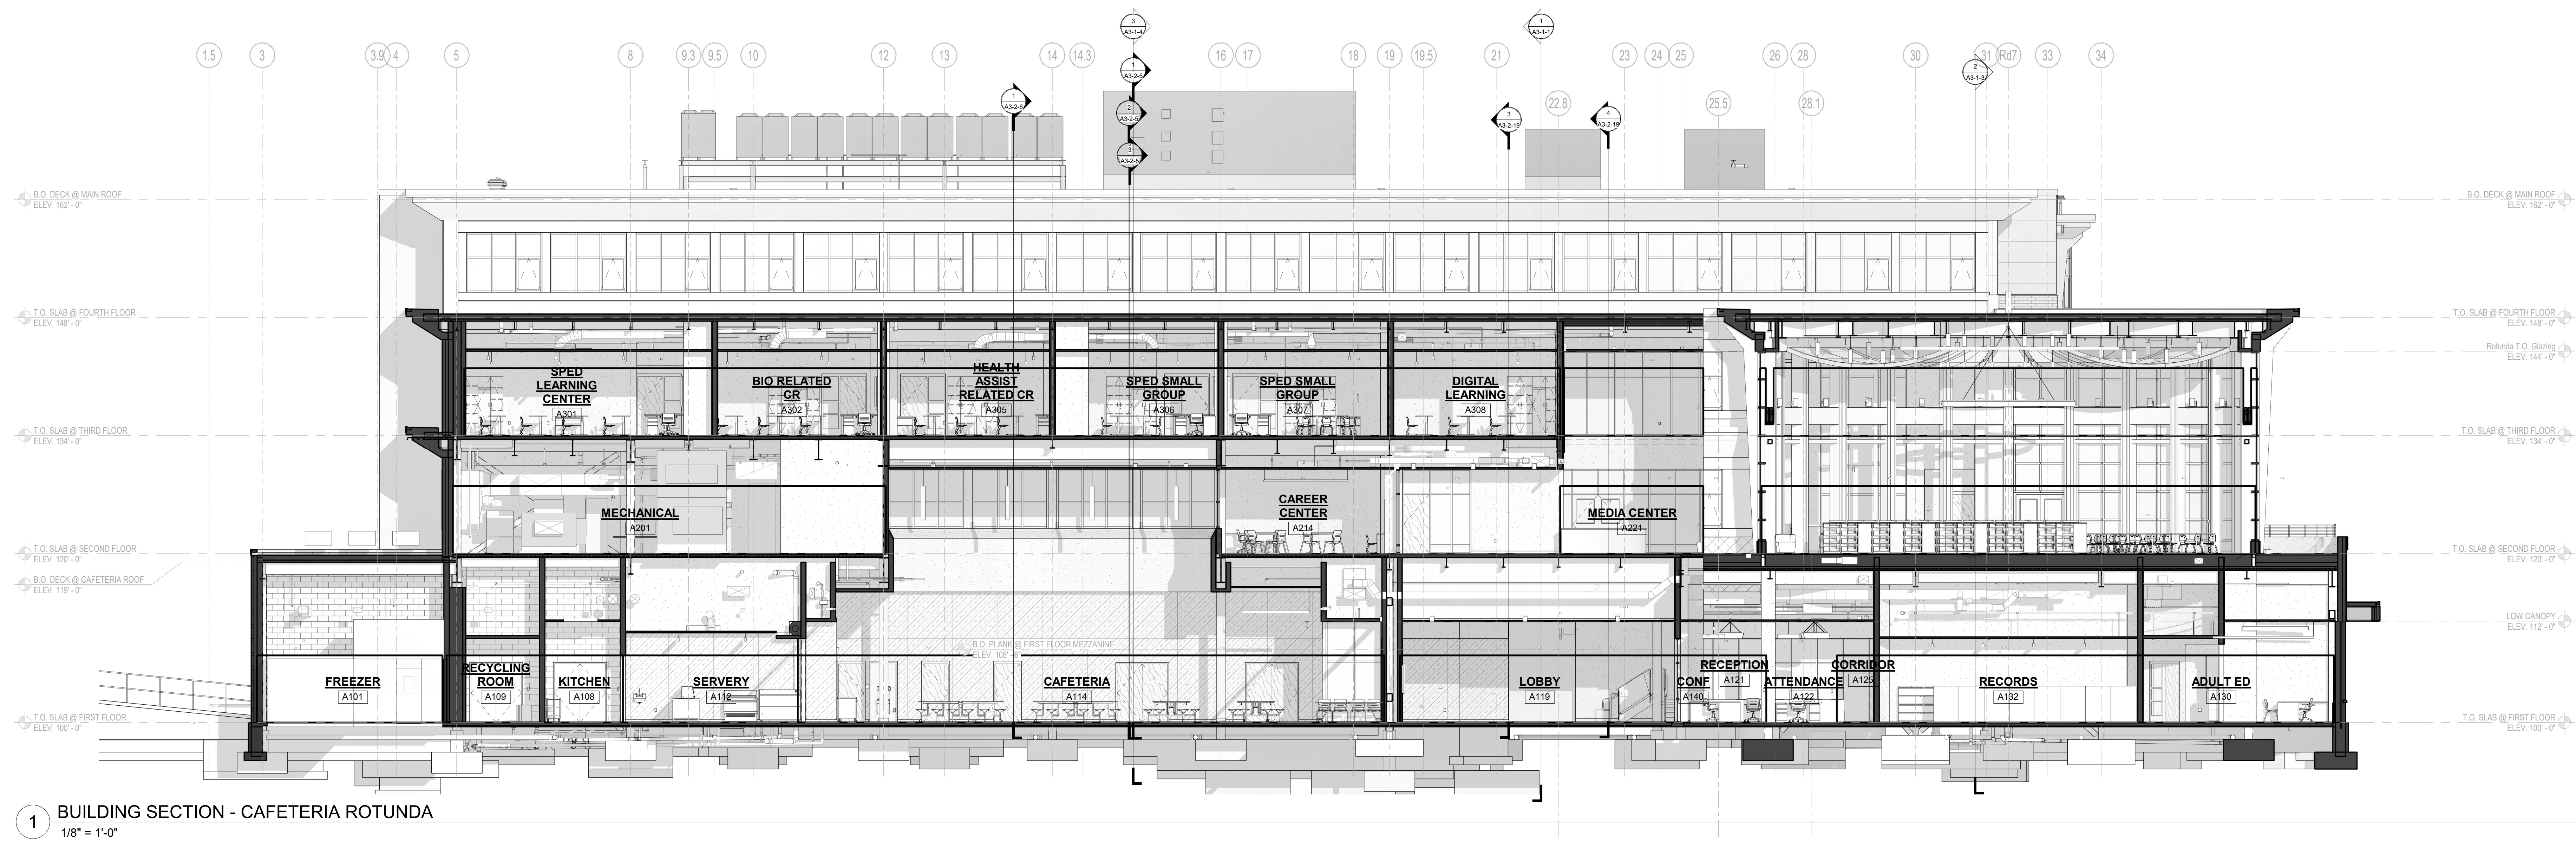

© COPYRIGHT 2022 DRUMME ROSANE ANDERSON, INC.


MSBA 60% CD
SUBMISSION

January 13th, 2023

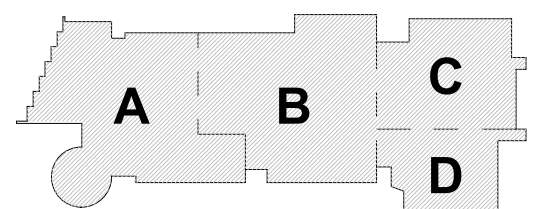


KEY PLAN

PROJECT NORTH

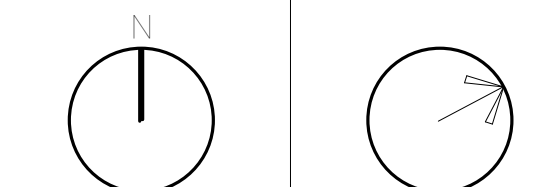

MAGNETIC NORTH

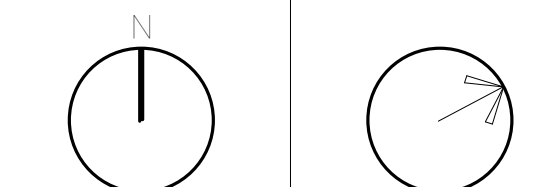

**BUILDING
SECTIONS**


Scale: 1/8" = 1'-0"
Job No.: 20202
Drawn By: DRA
Date: January 13th, 2023
Volume 3 of 4

A3-1-2

100 Hemlock Road,
Wakefield, MA 01880

MSBA 60% CD
SUBMISSION



January 13th, 2023

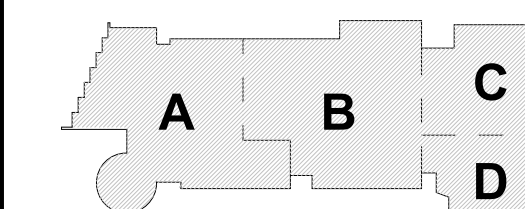

KEY PLAY

PROJECT NORT

MAGNETIC NORTH

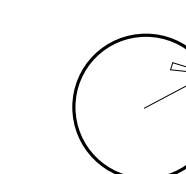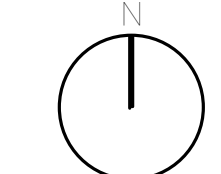

BUILDING SECTIONS

Scale: $1/8" = 1'$

00000

Job No.: 20202

Drawn By: DF


Date: January 13th, 20

A3-1-3


Volume 3 of...

**Northeast
Metropolitan
Regional
Vocational High
School**

100 Hemlock Road,
Wakefield, MA 01880

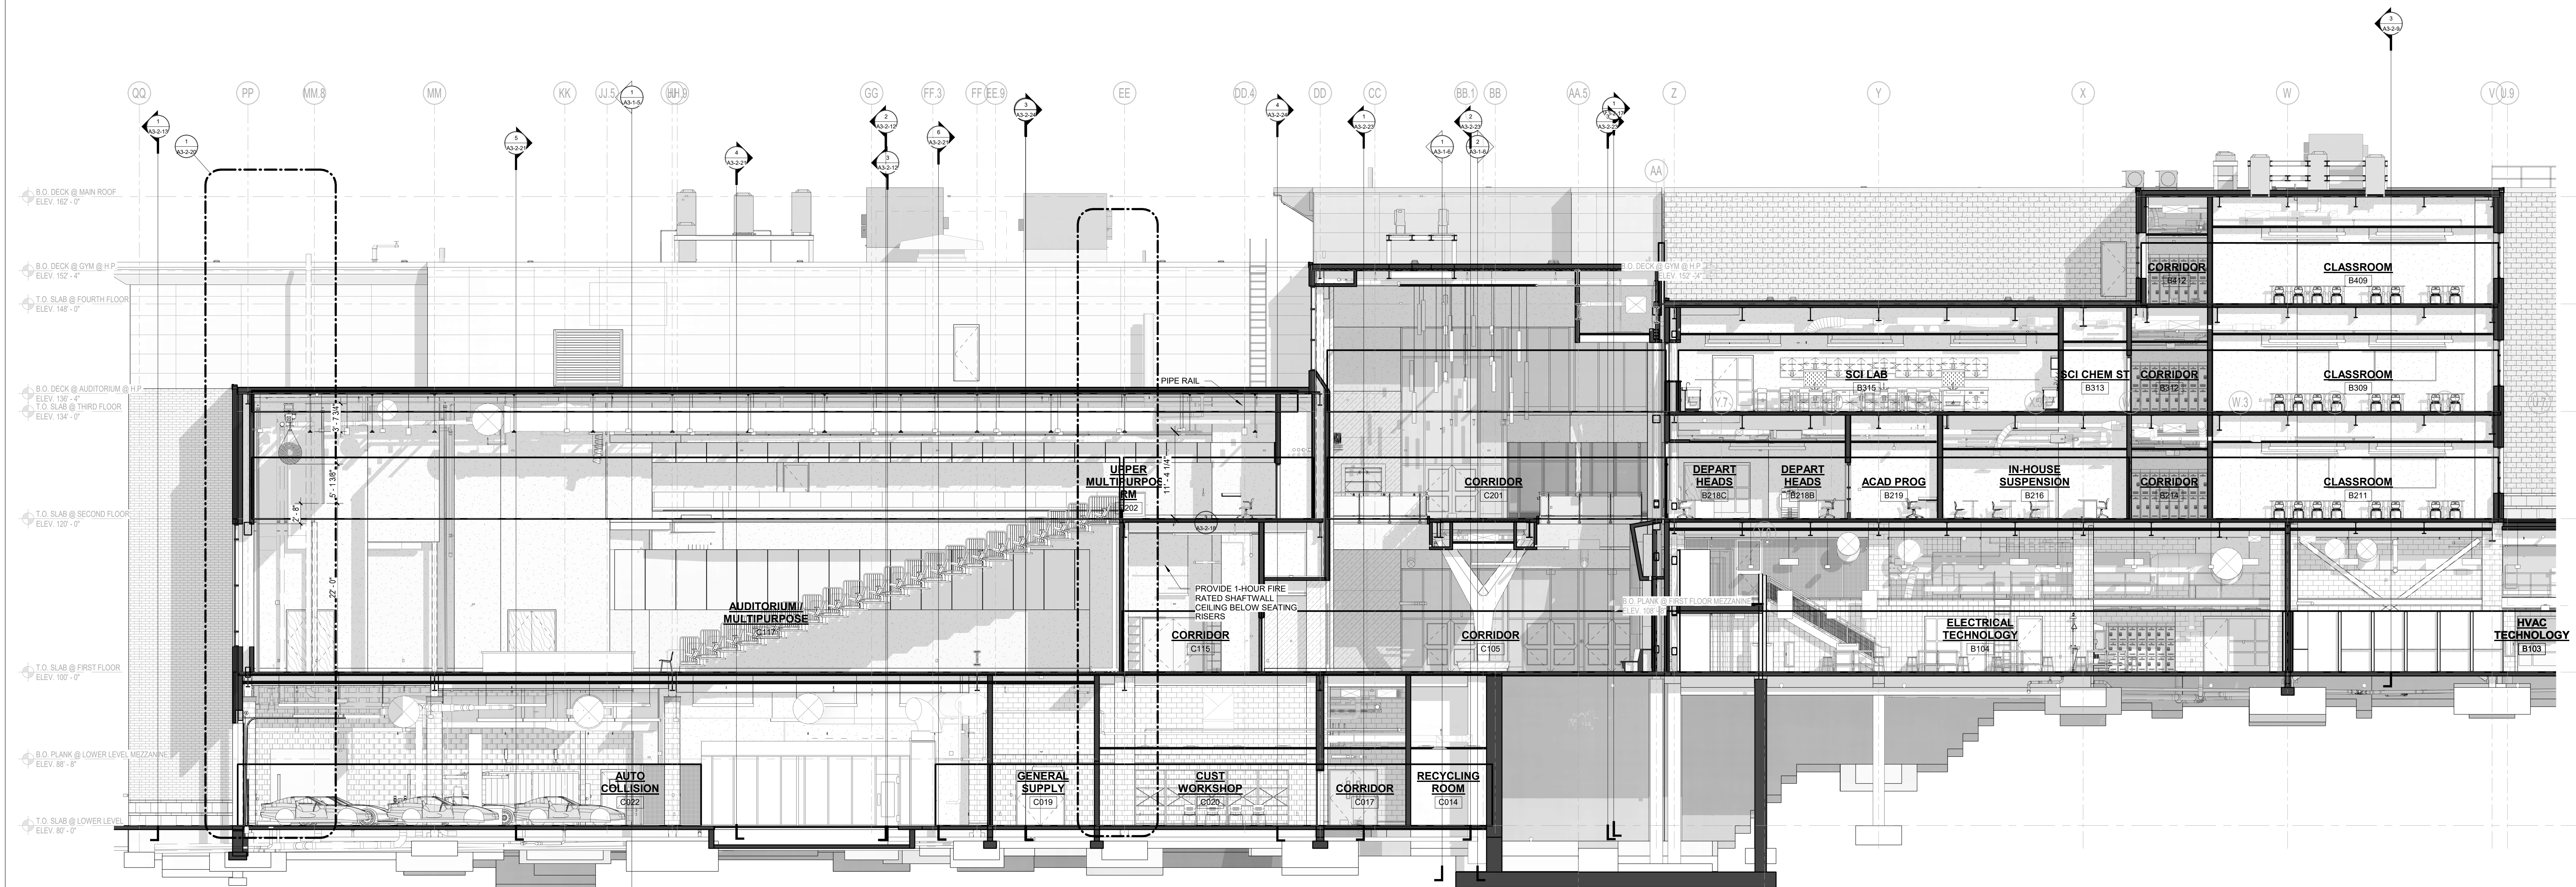

2 BUILDING SECTION - AUDITORIUM
1/8" = 1'-0"

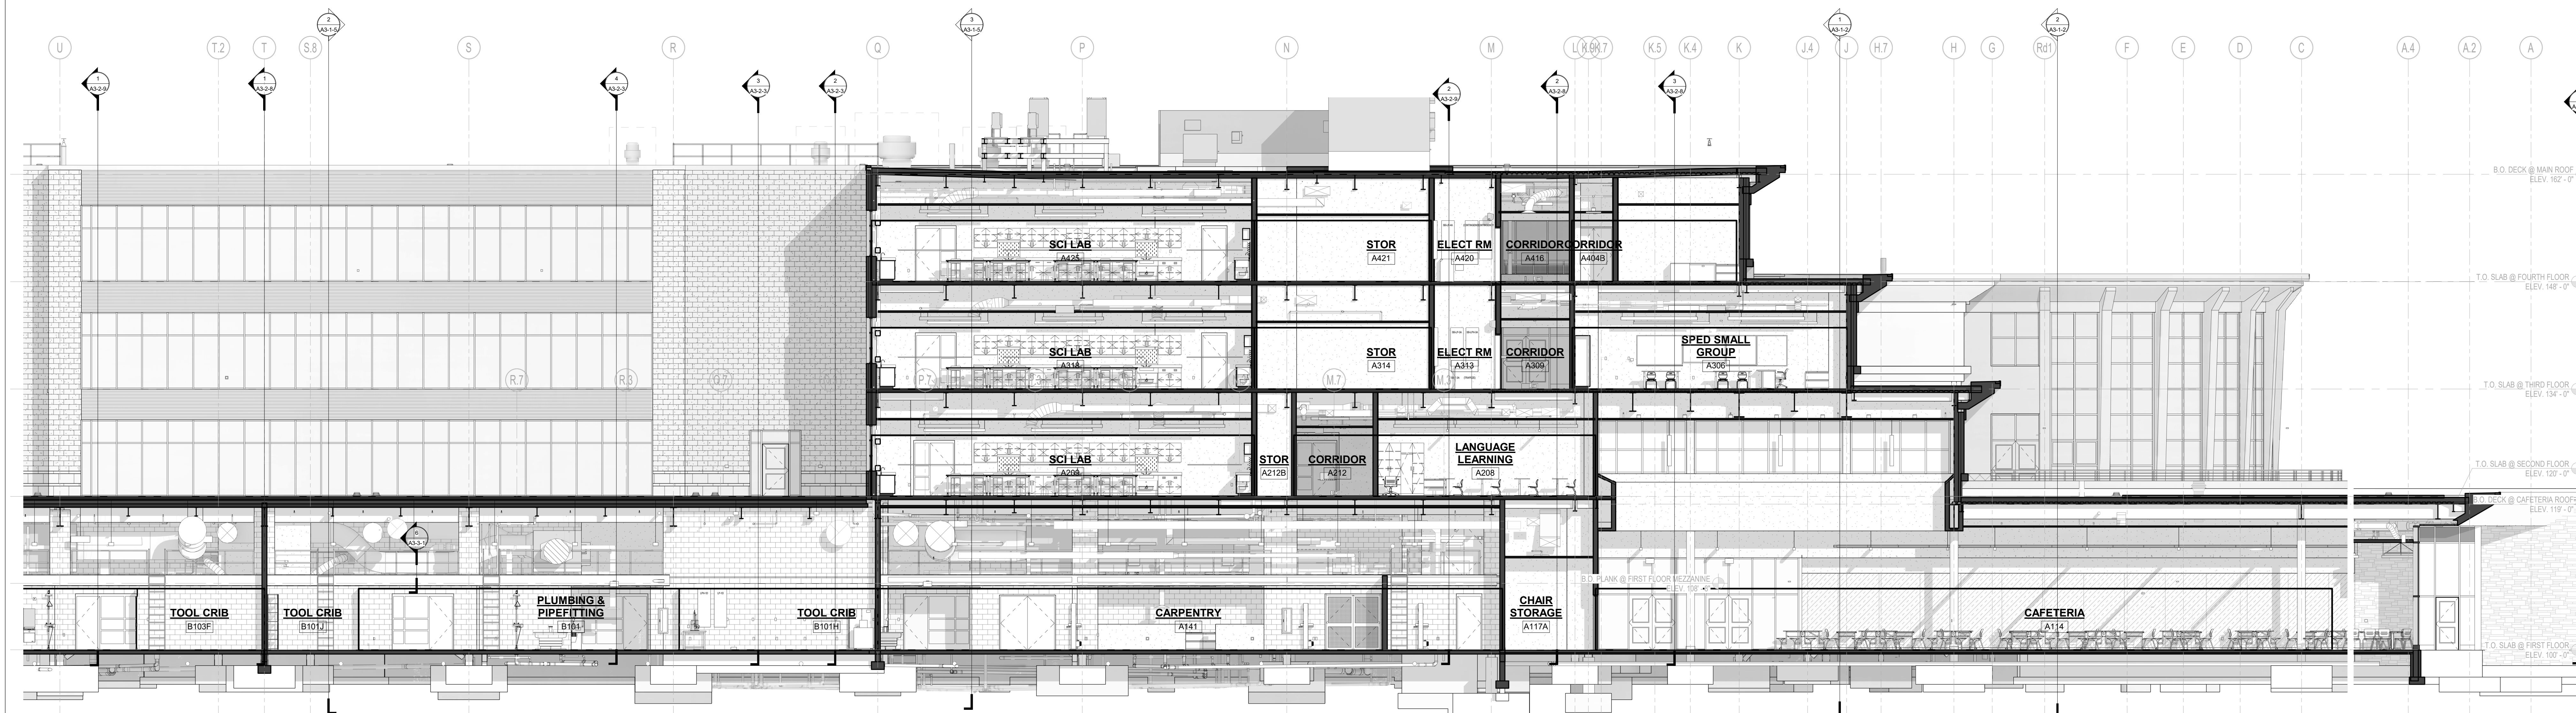


3 BUILDING SECTION - CAFETERIA
1/8" = 1'-0"

© COPYRIGHT 2022 DRUMME ROSANE ANDERSON, INC.


MSBA 60% CD
SUBMISSION

January 13th, 2023

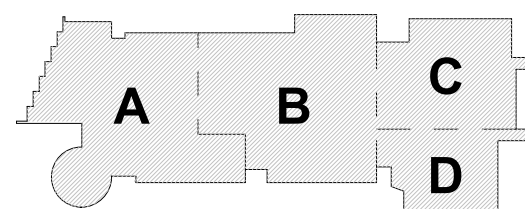

KEY PLAN

PROJECT NORTH MAGNETIC NORTH

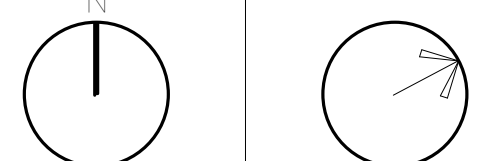

**BUILDING
SECTIONS**

Scale: 1/8" = 1'-0"




Job No.: 20202

Drawn By: DRA

Date: January 13th, 2023


Volume 3 of 4

A3-1-4

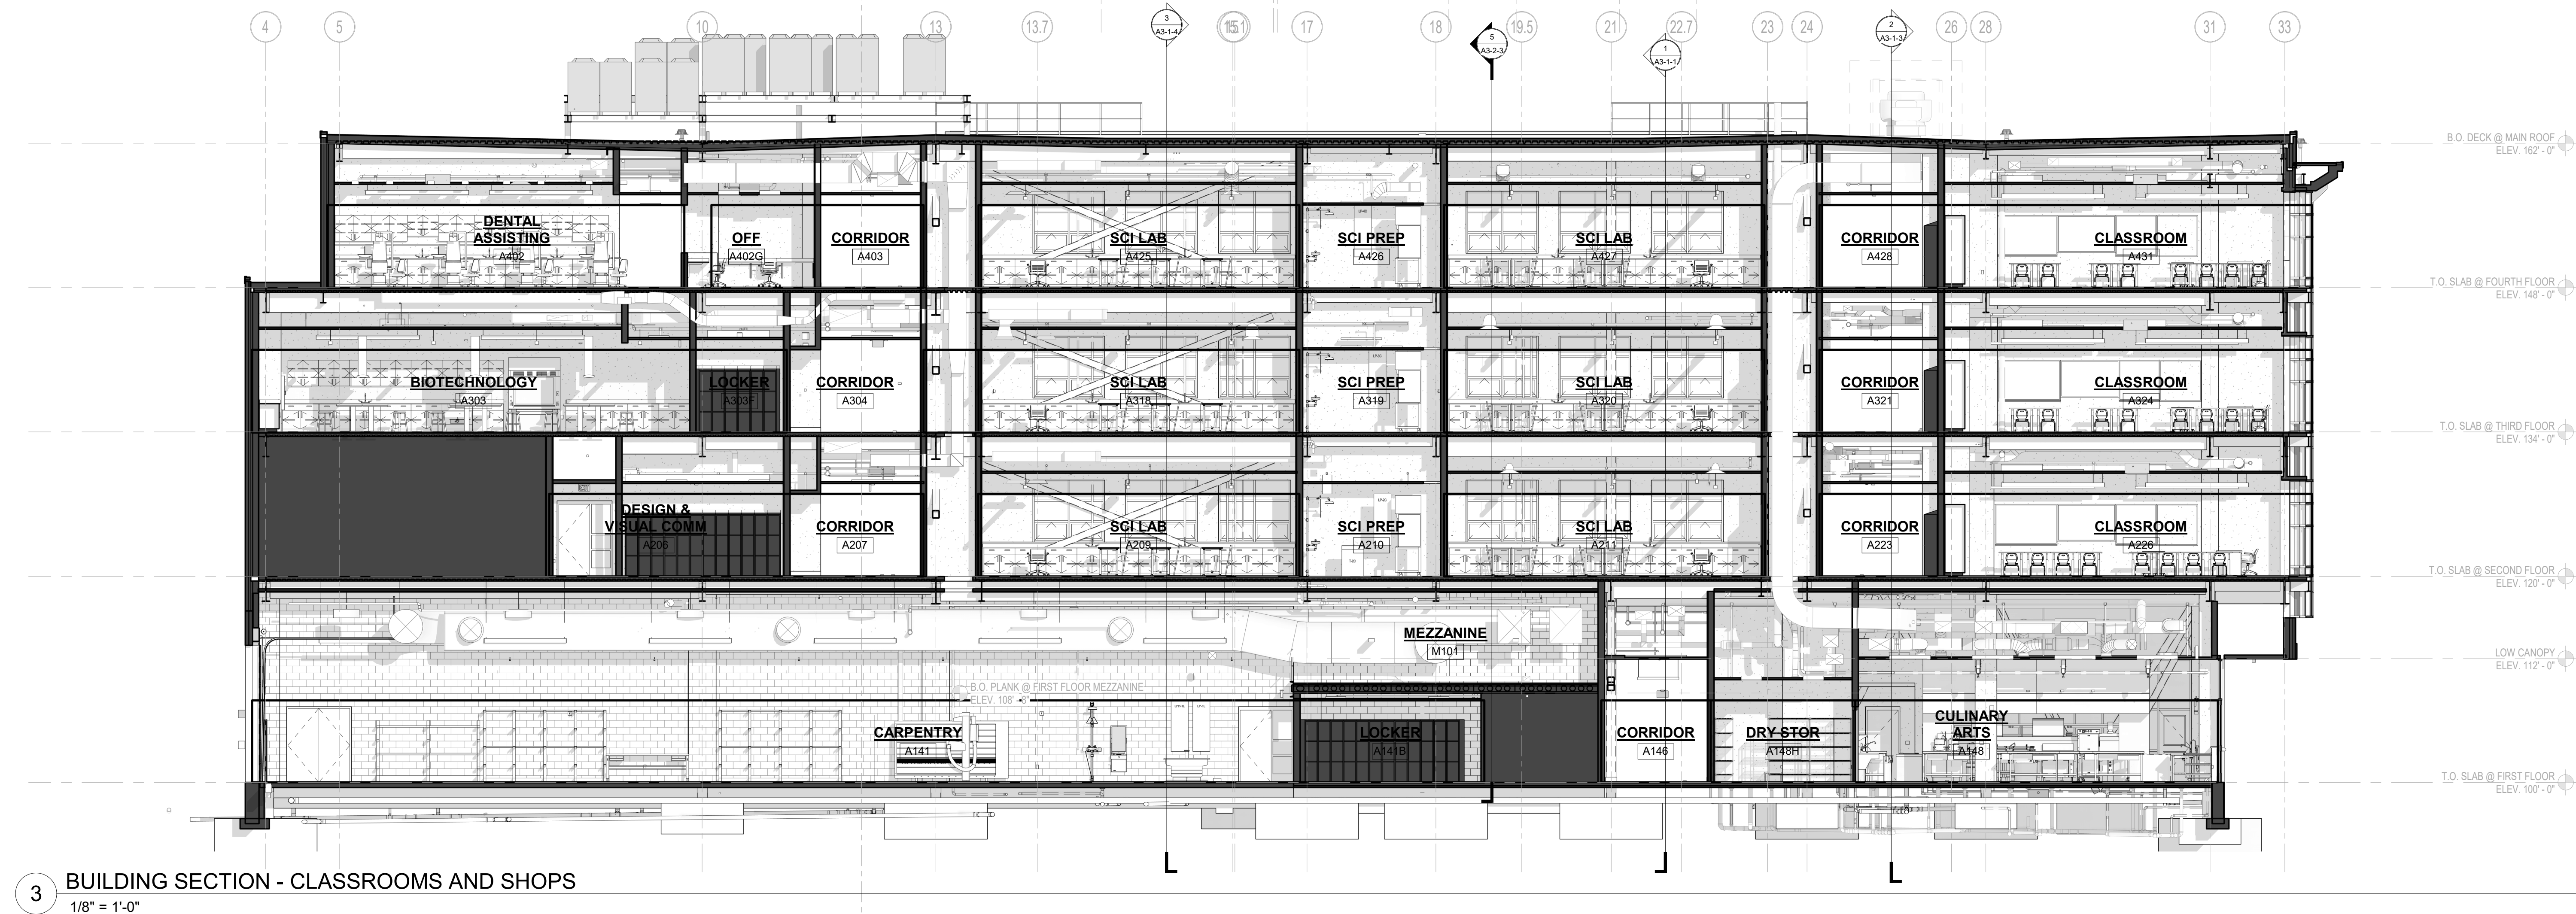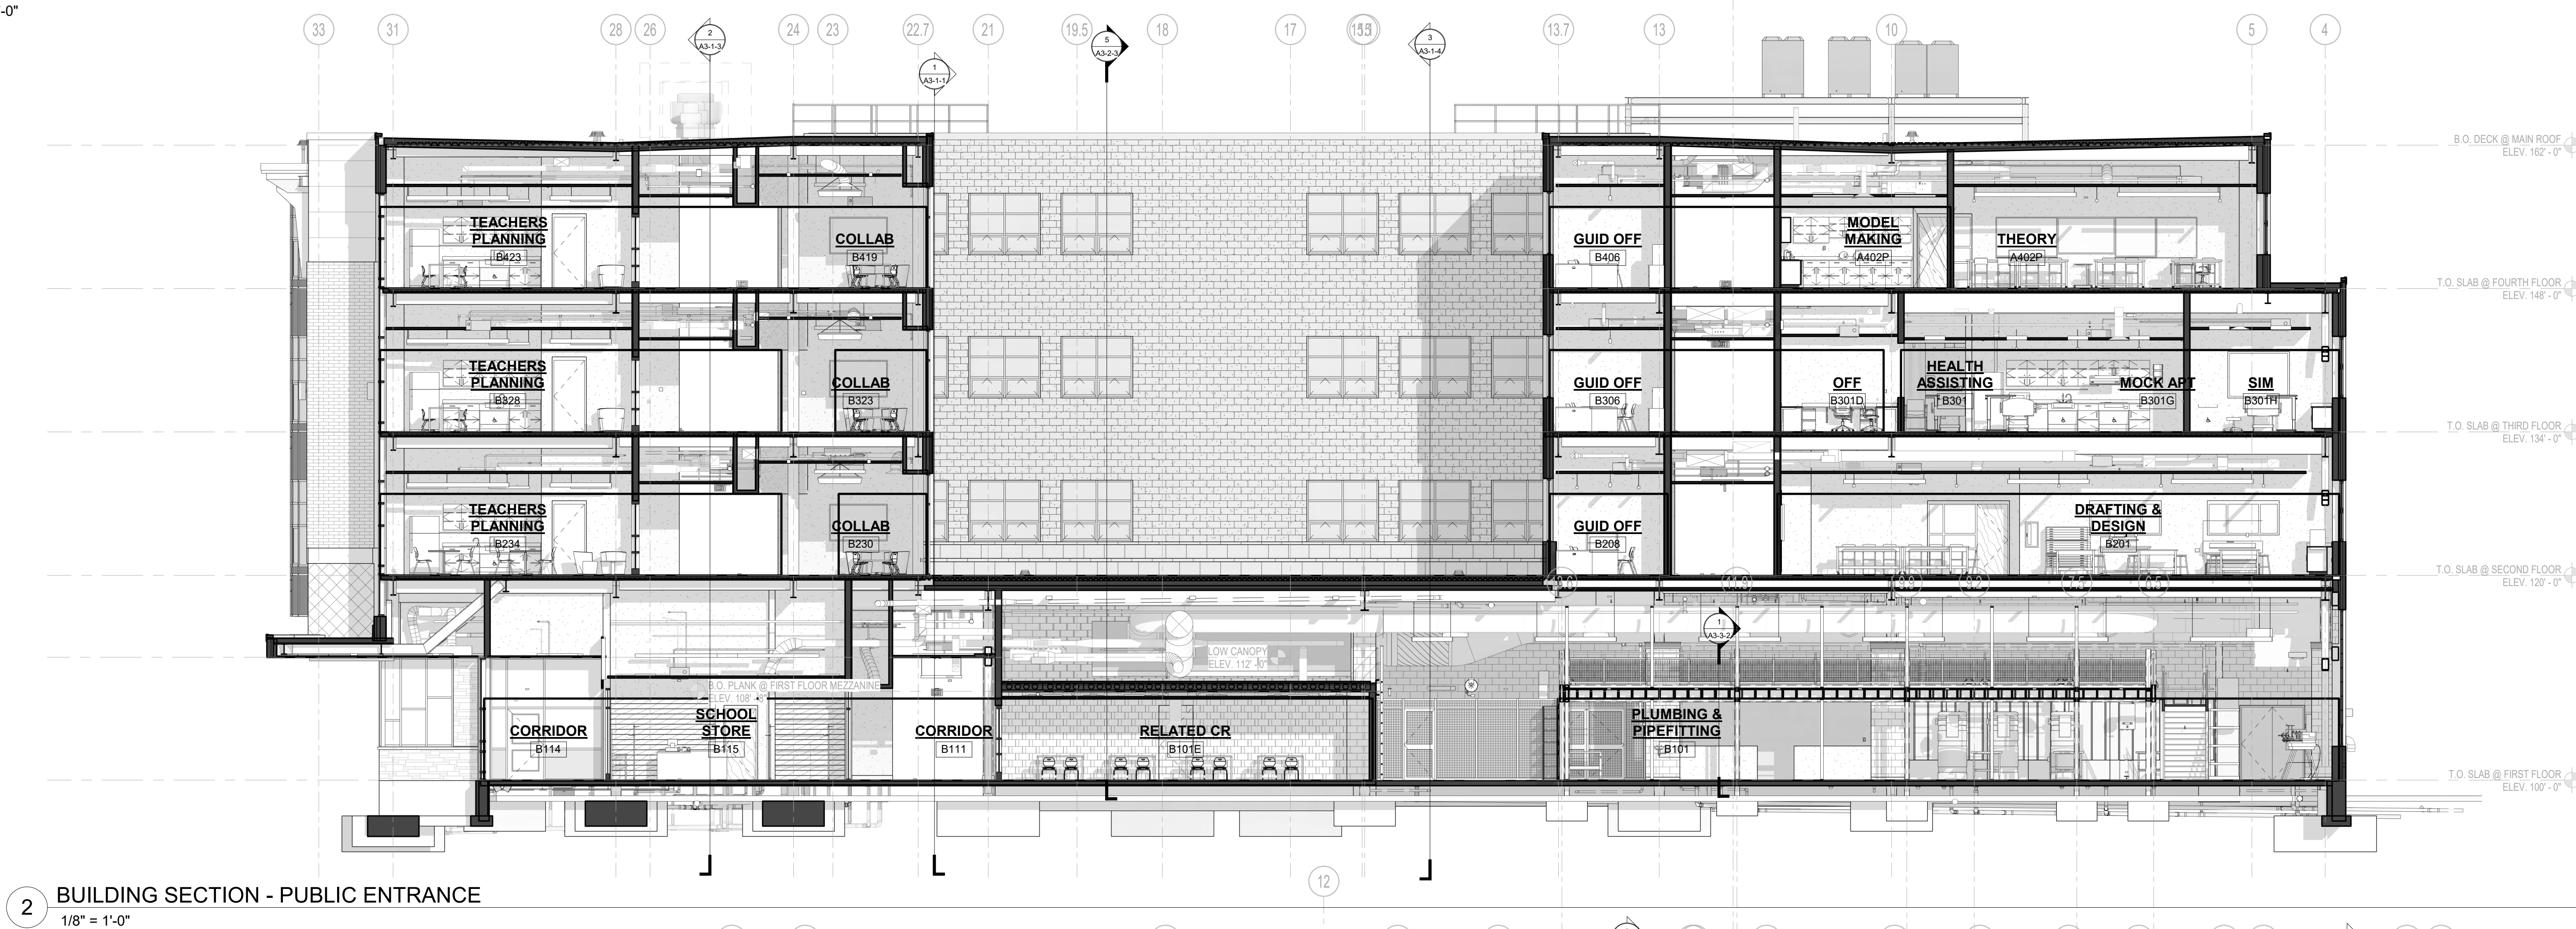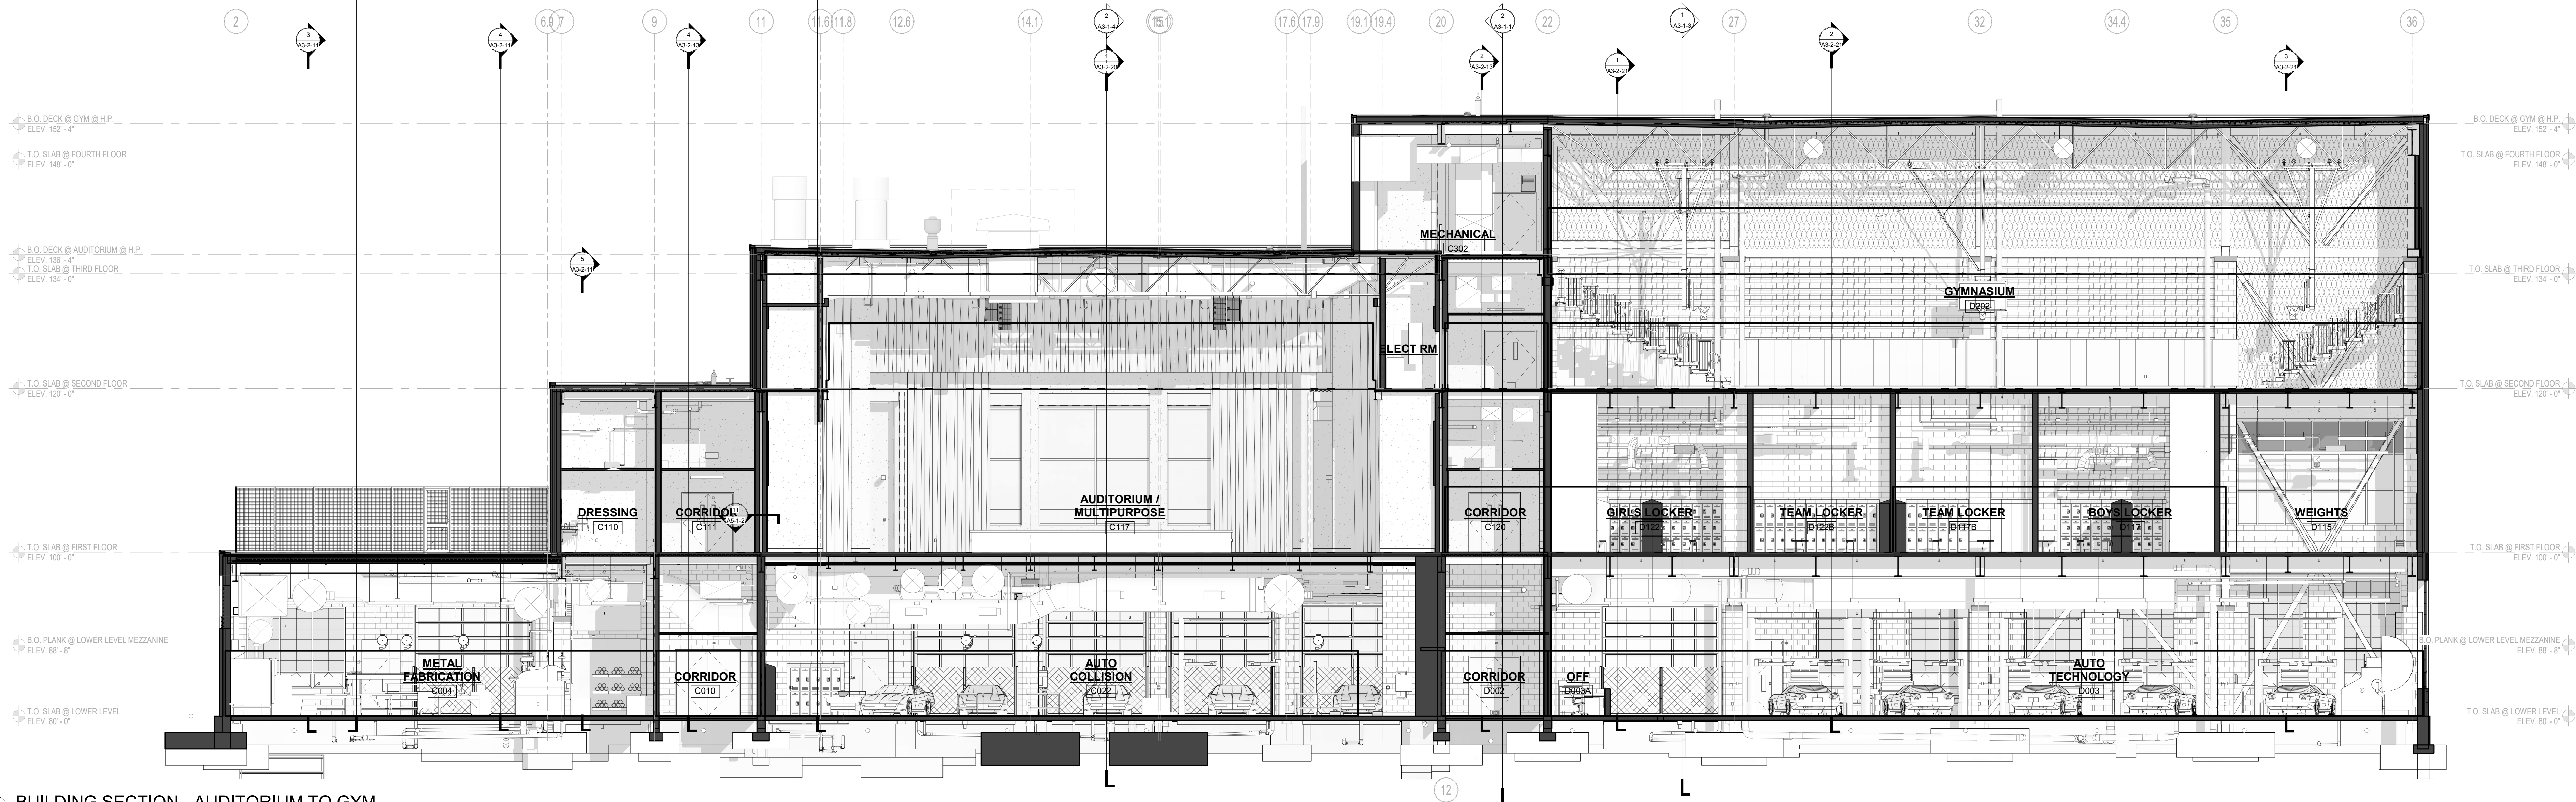


**Northeast
Metropolitan
Regional
Vocational High
School**

100 Hemlock Road,
Wakefield, MA 01880

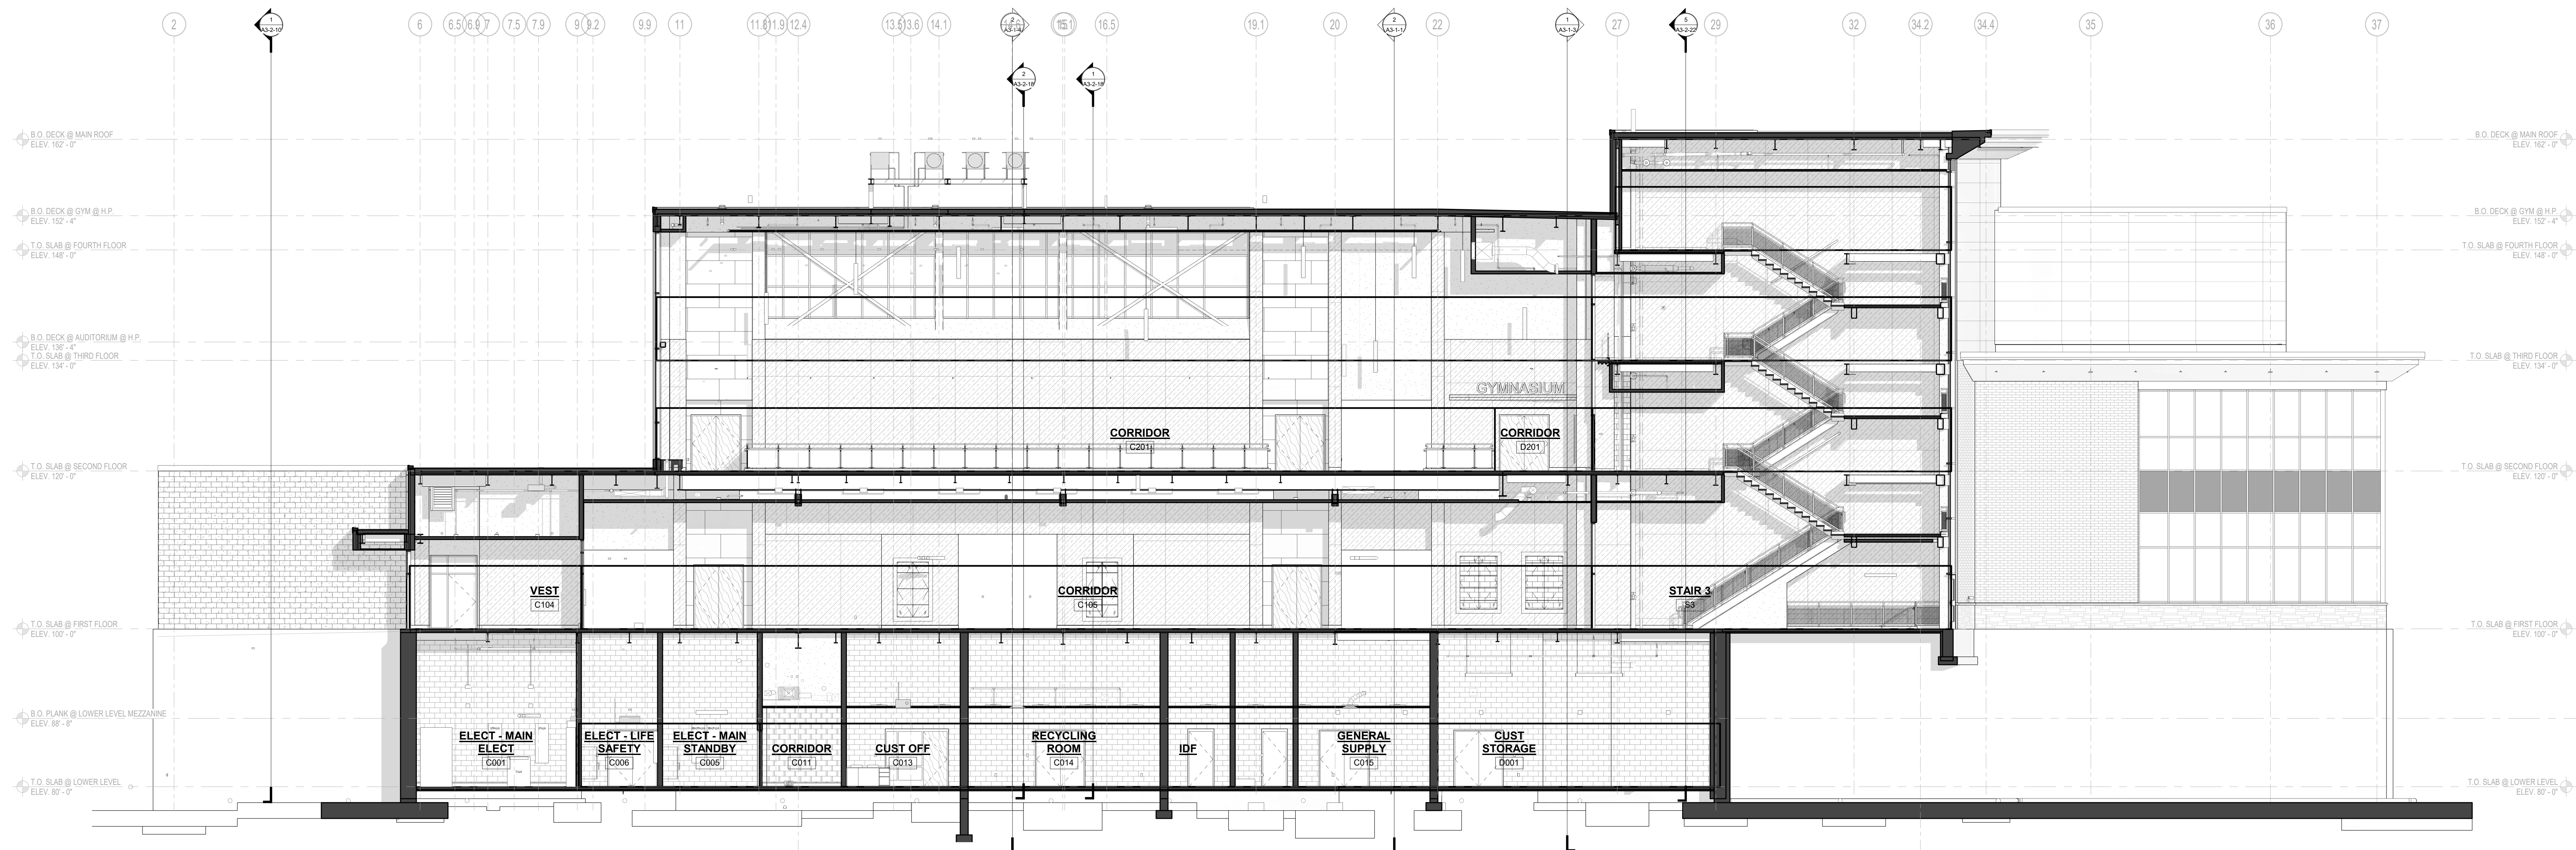

1 BUILDING SECTION - MAIN STREET
1/8" = 1'-0"

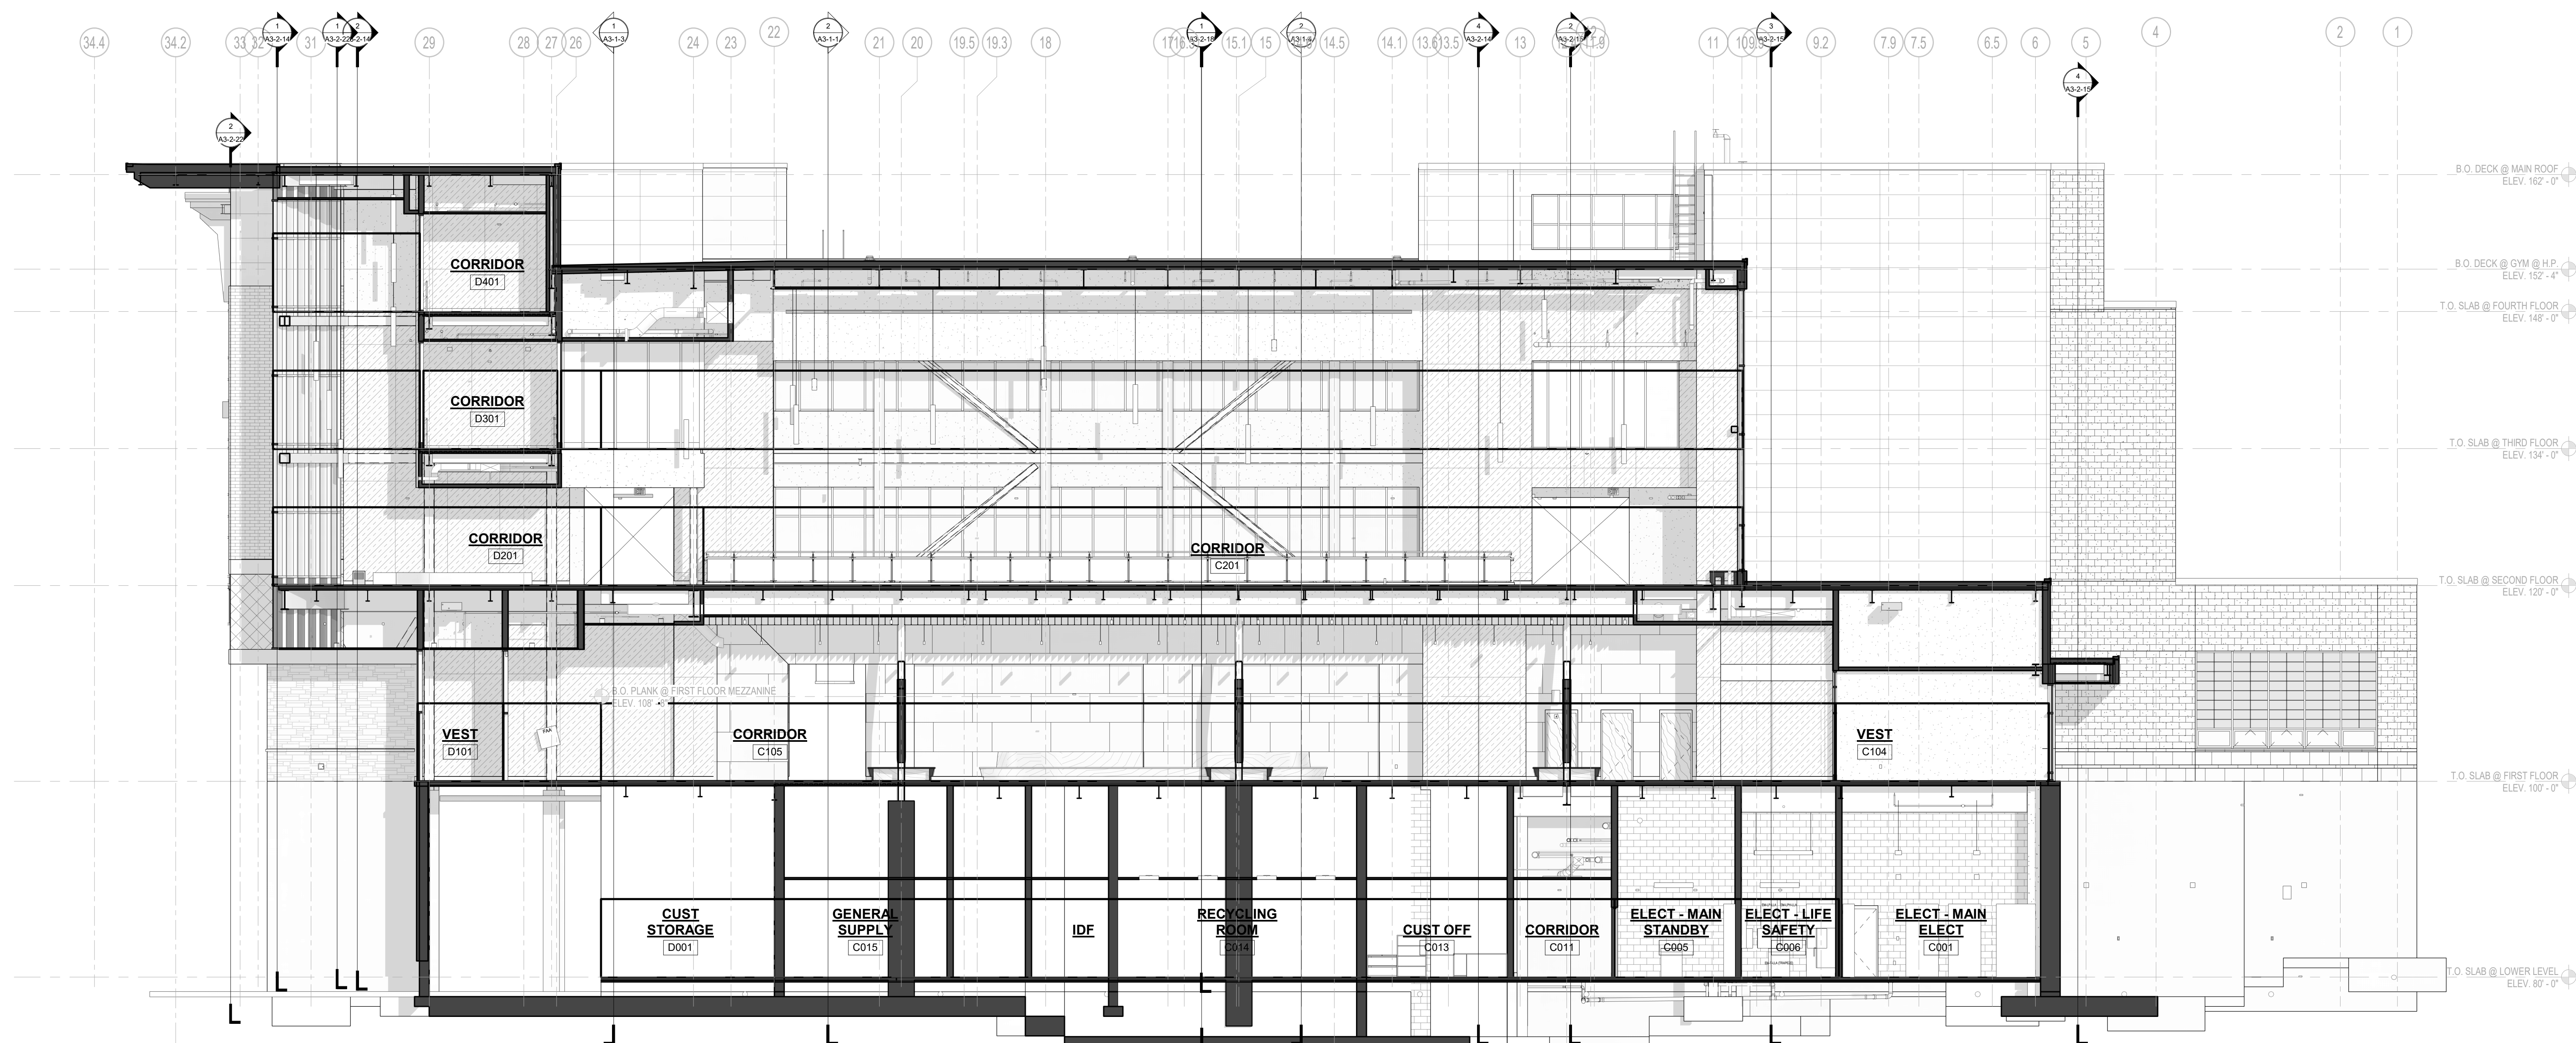


2 BUILDING SECTION - GYM/AUDITORIUM ENTRANCE
1/8" = 1'-0"

© COPYRIGHT 2022 DRUMMEY ROSANE ANDERSON, INC.


MSBA 60% CD
SUBMISSION

January 13th, 2023

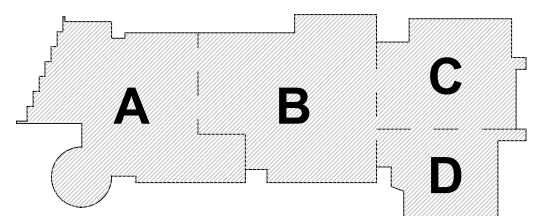


KEY PLAN

PROJECT NORTH

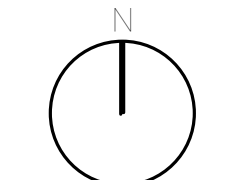

MAGNETIC NORTH

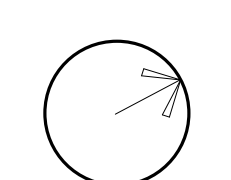

**BUILDING
SECTIONS**

Scale: 1/8" = 1'-0"


Job No.: 20202

Drawn By: DRA

Date: January 13th, 2023

Volume 3 of 4

A3-1-6

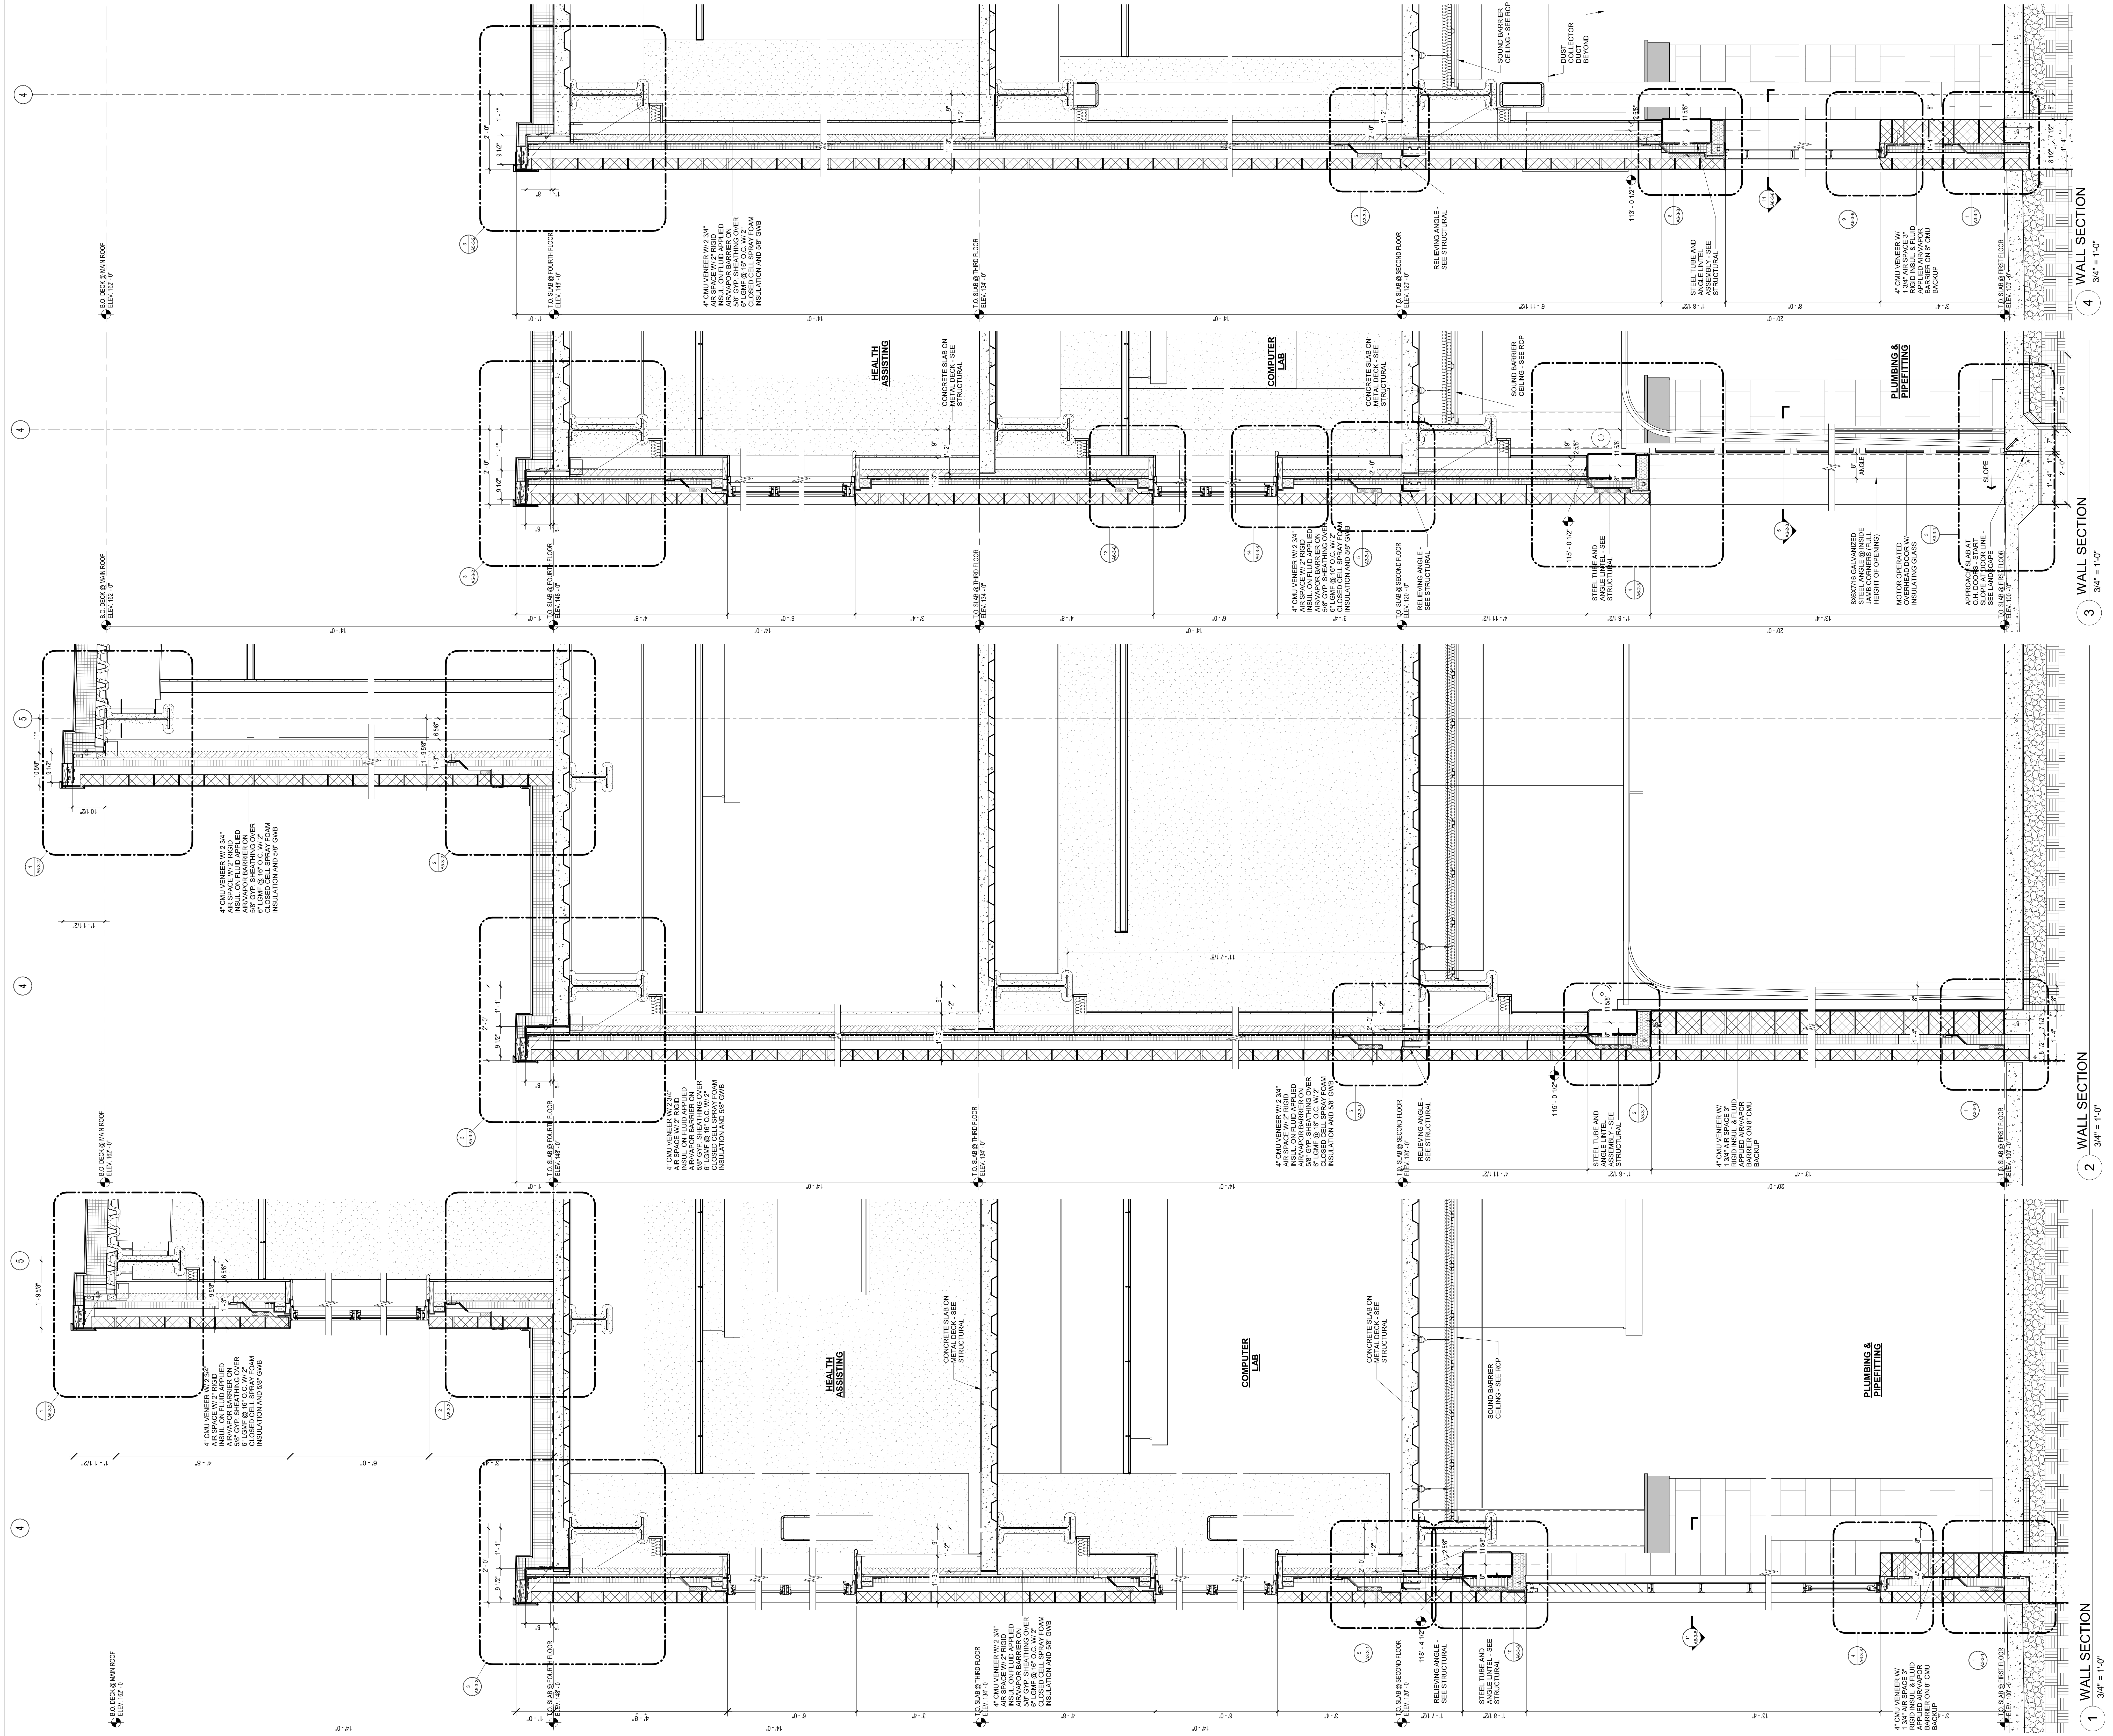

DRA

Drummett Rosane Anderson, Inc.

225 Oakland Road
Studio 205
South Windsor, CT 06074

260 Charles Street
Studio 300
Waltham, MA 02453

Planning | Architecture | Interior Design

1st: 617.866.1100
www.dra-inc.com

Northeast
Metropolitan
Regional
Vocational High
School

100 Hemlock Road,
Wakefield, MA 01880

MSBA 60% CD
SUBMISSION

January 13th, 2023

A B C D

KEY PLAN

PROJECT NORTH


MAGNETIC NORTH

WALL SECTIONS

Scale: 3/4" = 1'-0"
Job No.: 20202
Drawn By: DRA
Date: January 13th, 2023

A3-2-1

Volume 3 of 4

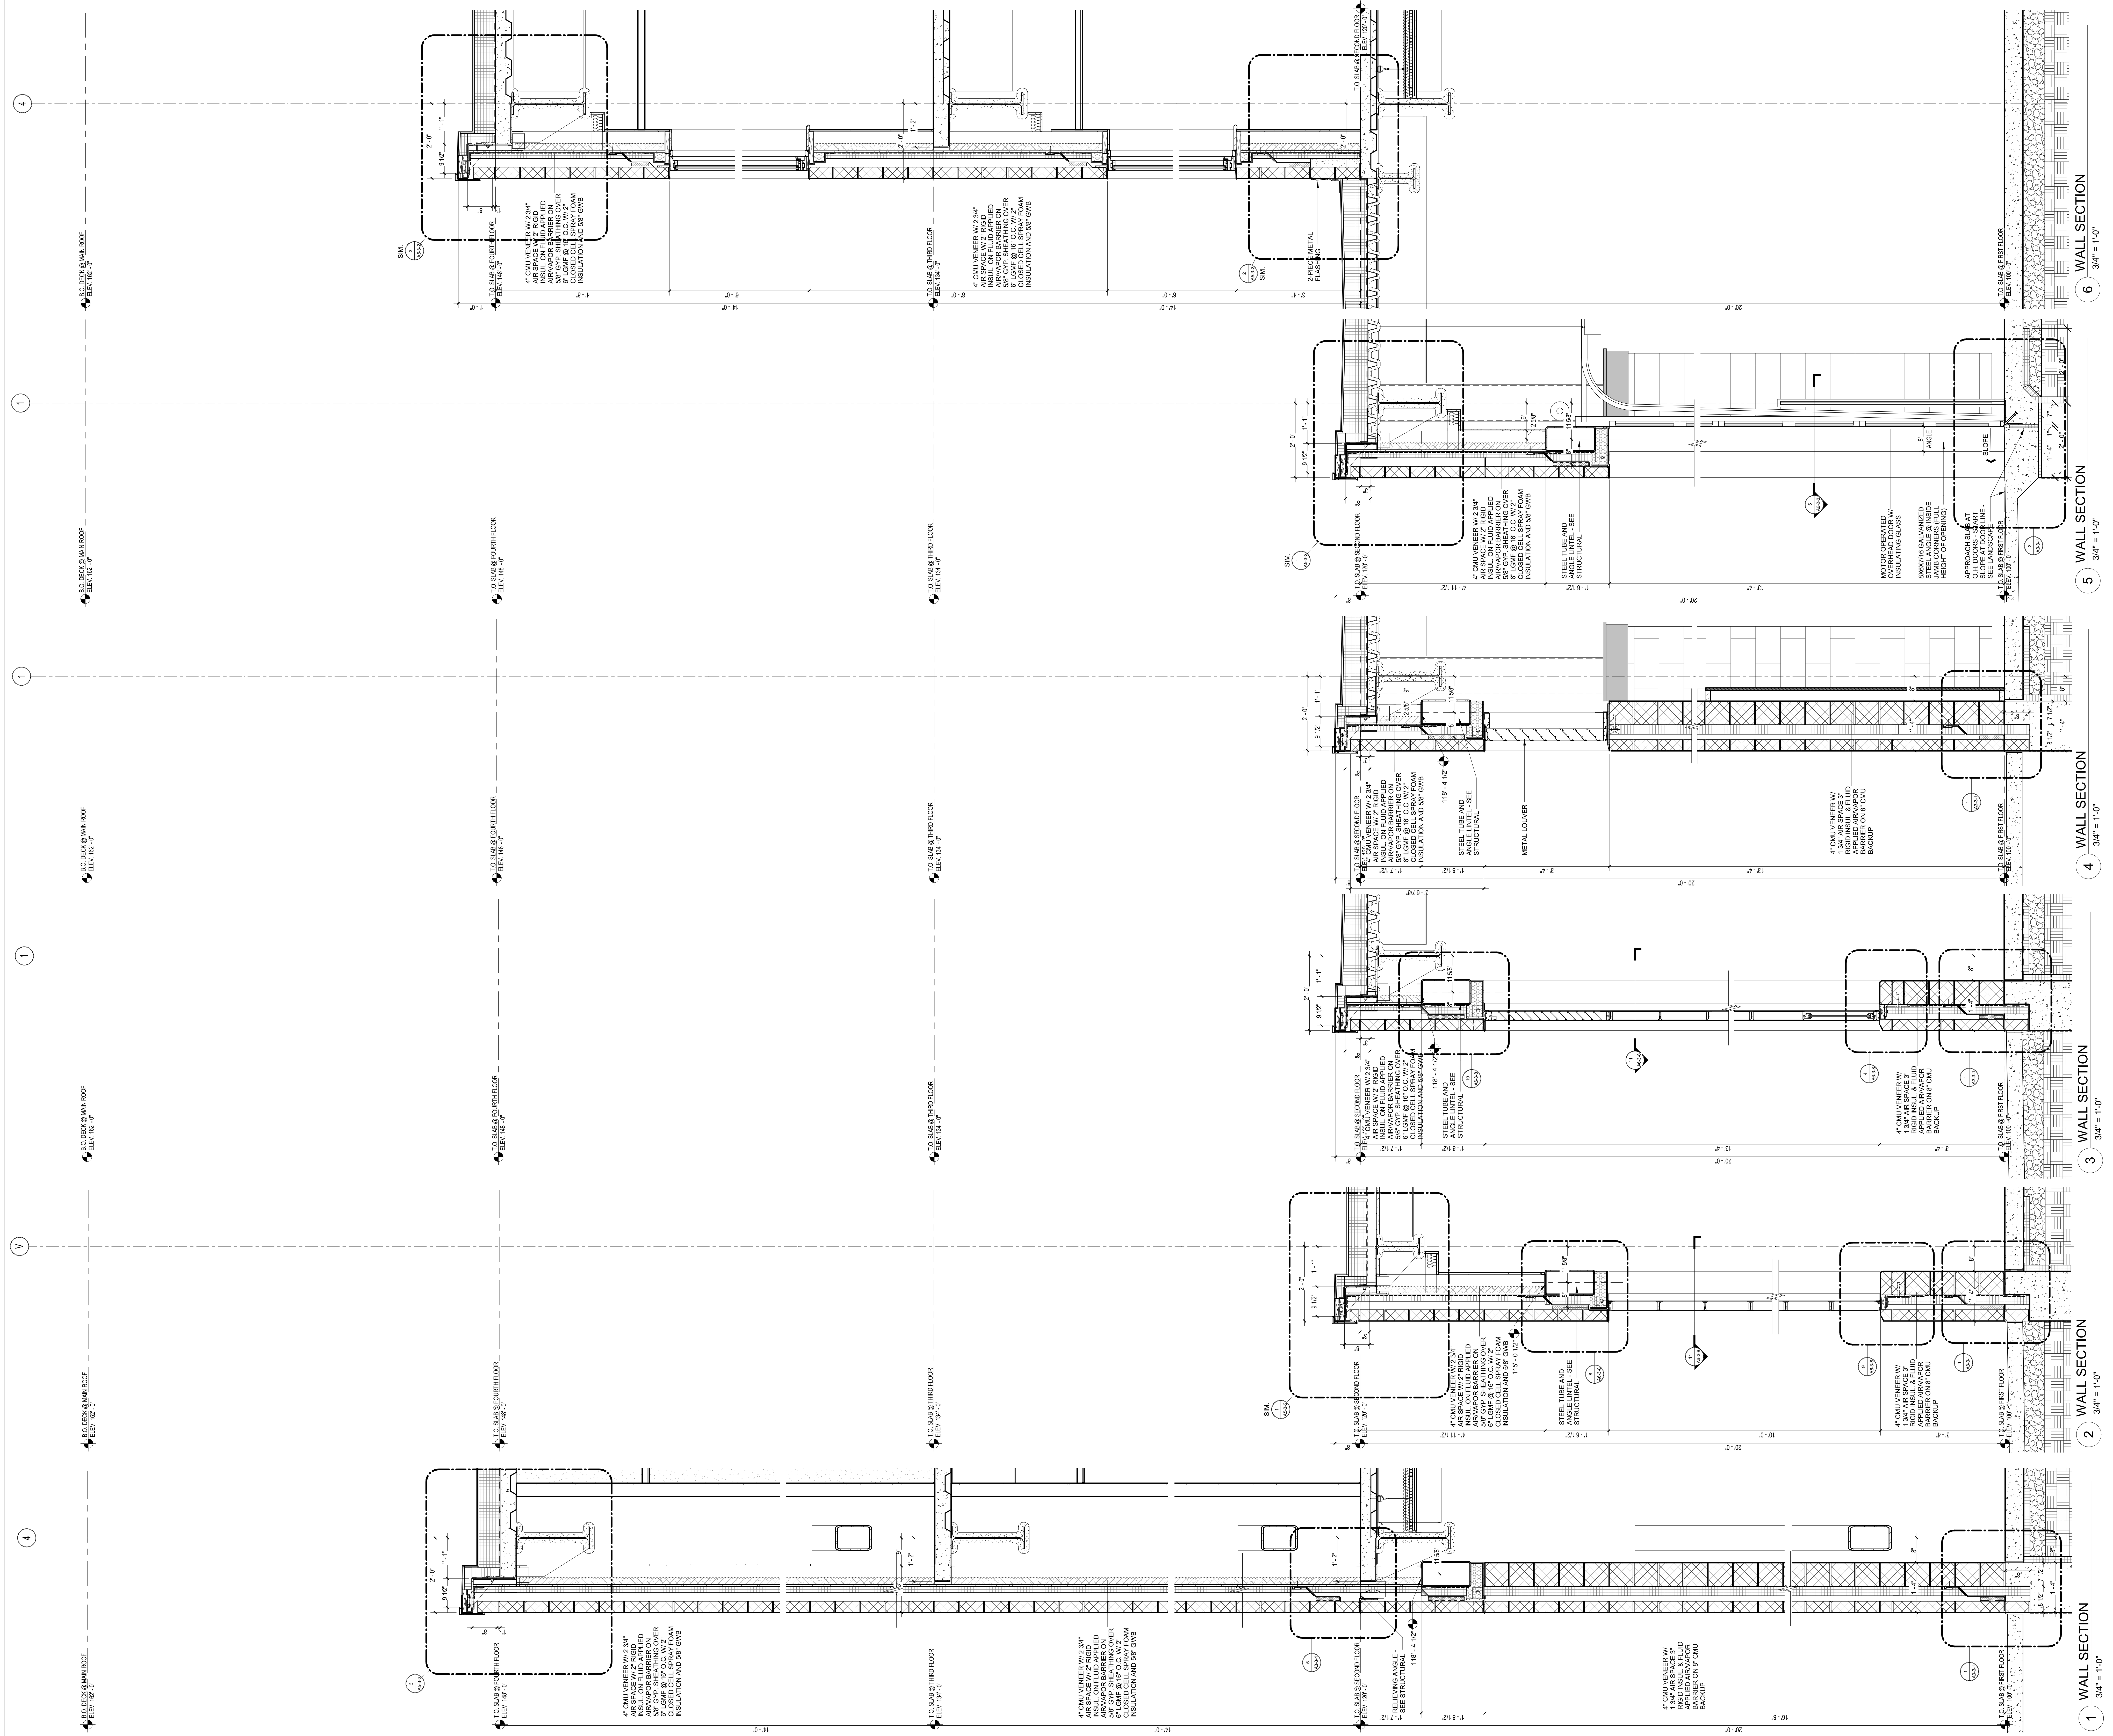

DRA

DrummeY Rosane Anderson, Inc.
225 Oakland Road
Studio 205
South Windsor, CT 06074
Tel: 878.964.1000
www.drainc.com

260 Charles Street
Studio 300
Waltham, MA 02453
Tel: 878.964.1000
www.drainc.com

Northeast Metropolitan Regional Vocational High School

100 Hemlock Road, Wakefield, MA 01880

MSBA 60% CD SUBMISSION

January 13th, 2023

KEY PLAN

PROJECT NORTH

MAGNETIC NORTH

WALL SECTIONS

Scale: 3/4" = 1'-0"


Job No.: 20202

Drawn By: DRA

Date: January 13th, 2023

Volume 3 of 4

A3-2-2

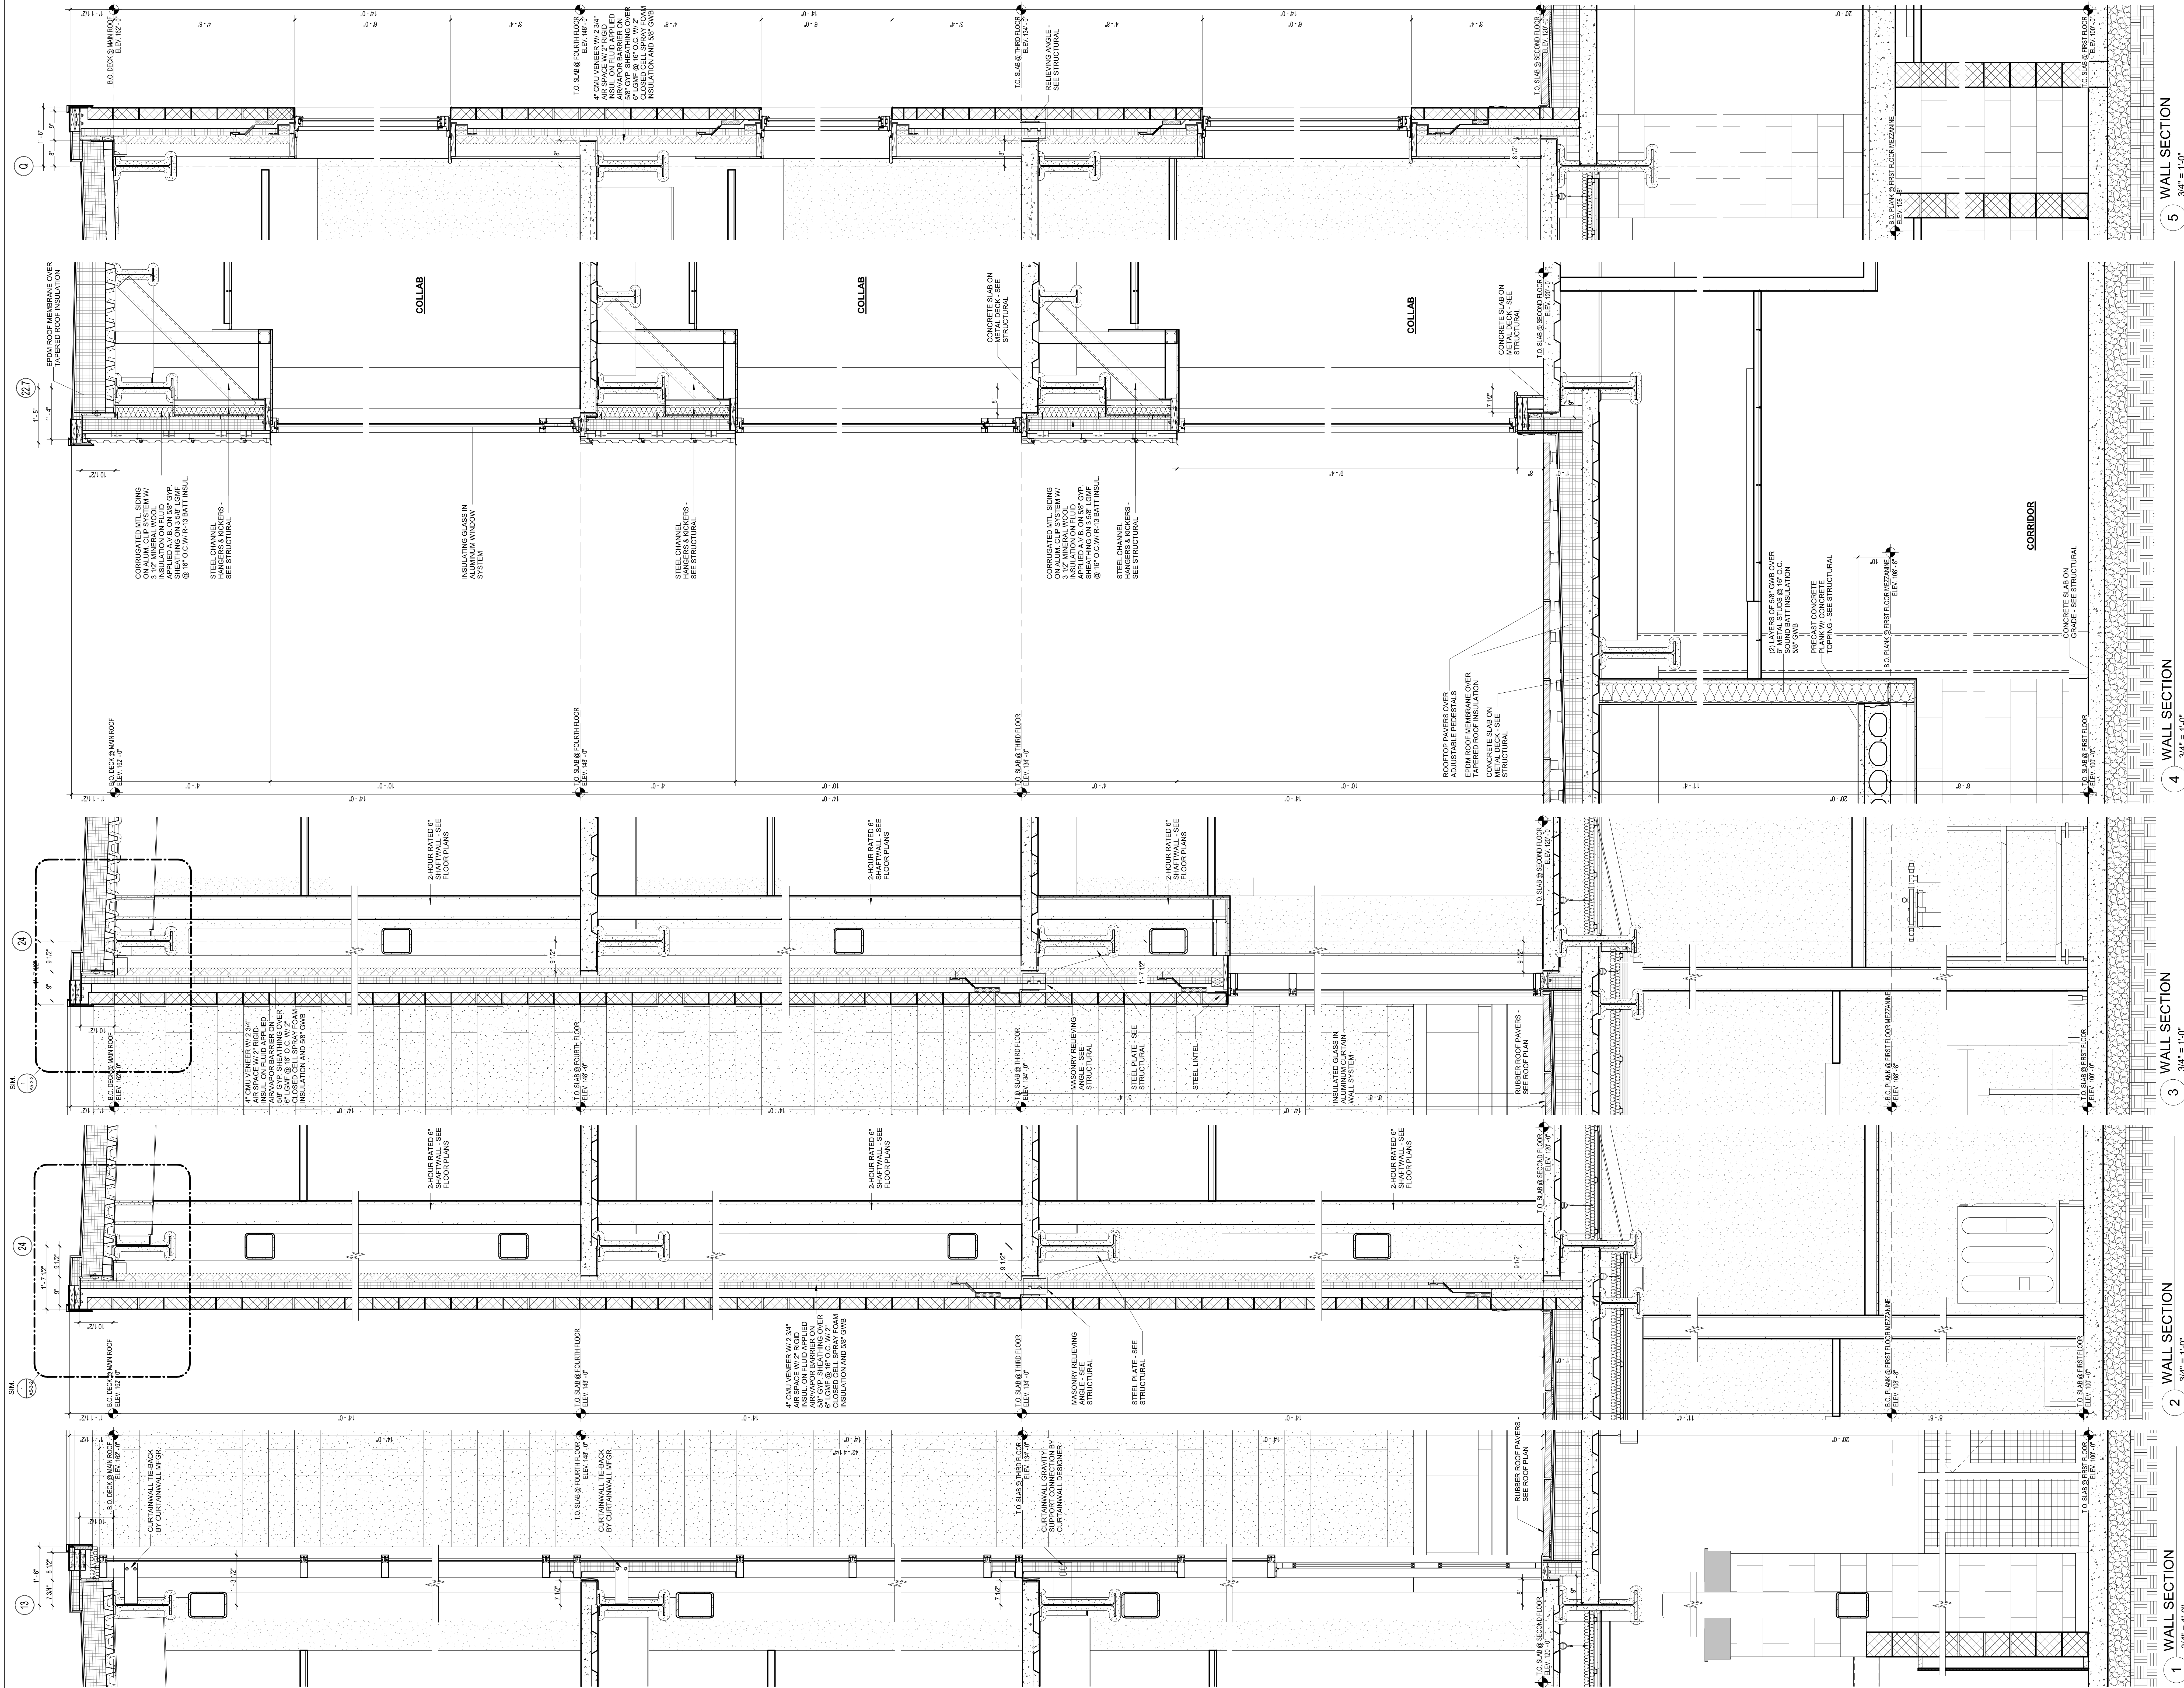

DRA

DrummeY Rosane Anderson, Inc.
225 Oakland Road
Studio 205
South Windsor, CT 06074
Tel: 875.964.1000
www.drainc.com

260 Charles Street
Studio 300
Waltham, MA 02453
Tel: 875.964.1000
www.drainc.com

Northeast
Metropolitan
Regional
Vocational High
School

100 Hemlock Road,
Wakefield, MA 01880

PROJECT NORTH

MAGNETIC NORTH

Scale: 3/4" = 1'-0"

Job No.: 20202


Drawn By: DRA

Date: January 13th, 2023

Volume 3 of 4

A3-2-3

© COPYRIGHT 2022 DRUMMEY ROSANE ANDERSON, INC.

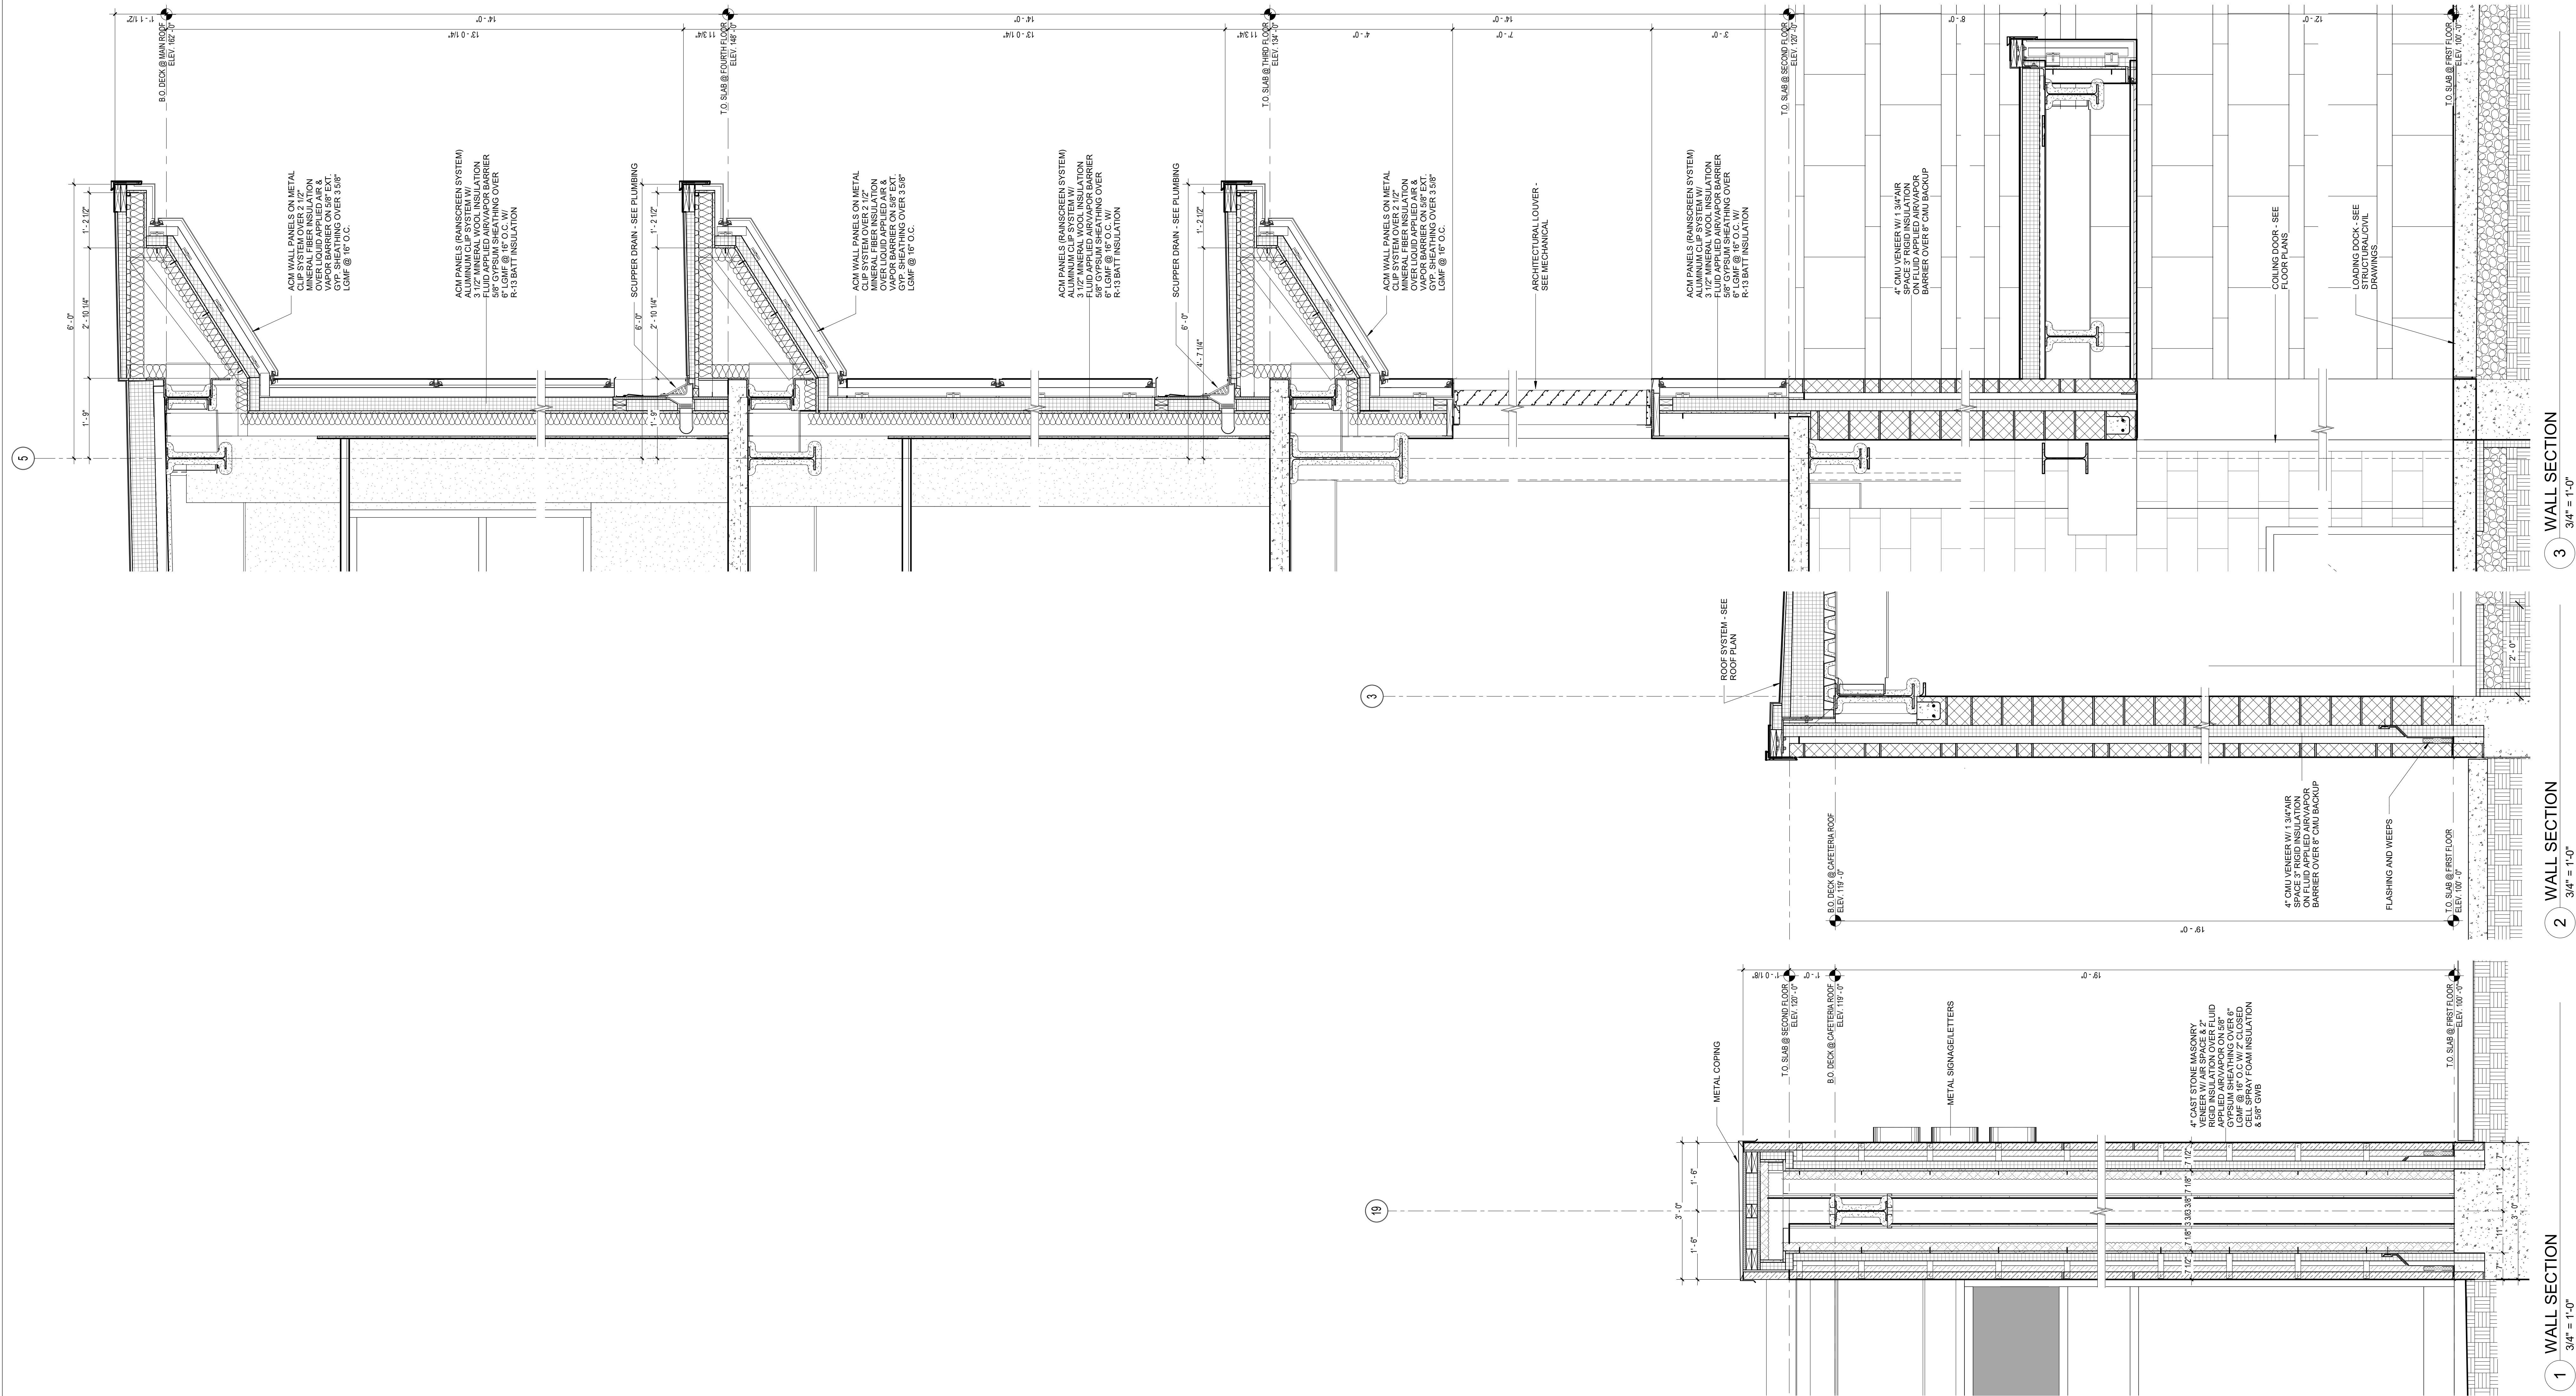



DRA

Drumme Rosane Anderson, Inc.
225 Oakland Road
Studio 205
South Windsor, CT 06074
Tel: 872.964.1000
www.dra-inc.com

260 Charles Street
Studio 300
Waltham, MA 02453
Tel: 872.964.1000
www.dra-inc.com

Northeast
Metropolitan
Regional
Vocational High
School

100 Hemlock Road,
Wakefield, MA 01880

MSBA 60% CD
SUBMISSION

January 13th, 2023


KEY PLAN

PROJECT NORTH
MAGNETIC NORTH

WALL SECTIONS

Scale: 3/4" = 1'-0"
Job No.: 20202
Drawn By: DRA
Date: January 13th, 2023
Volume 3 of 4

A3-2-5


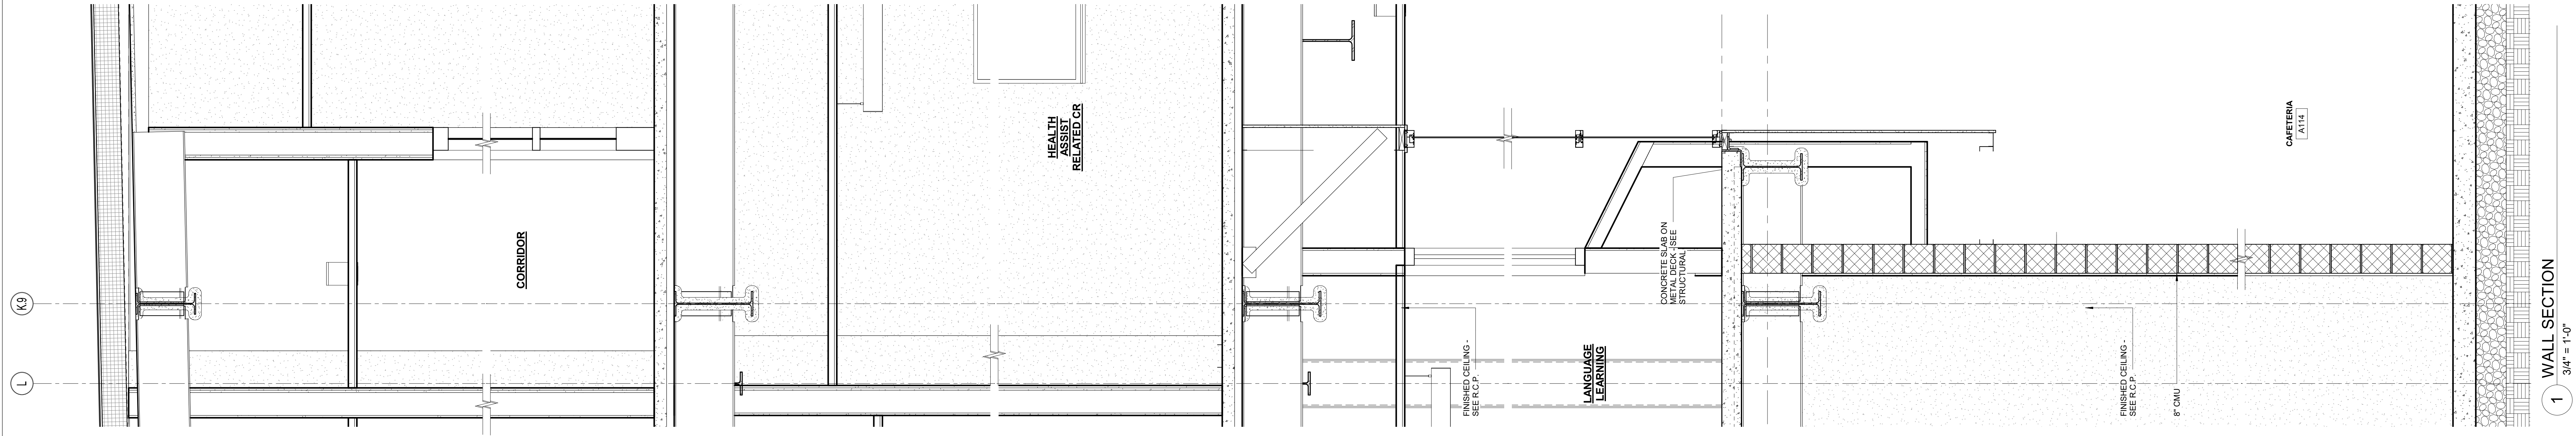


Drummey Rosane Anderson, Inc.
225 Oakland Road
Studio 205
South Windsor, CT 06074
Planning | Architecture | Interior Design
Tel: 817.964.1000
www.dra-inc.com

Northeast
Metropolitan
Regional
Vocational High
School
100 Hemlock Road,
Wakefield, MA 01880

© COPYRIGHT 2022 DRUMMEY ROSANE ANDERSON, INC.


MSBA 60% CD
SUBMISSION
January 13th, 2023

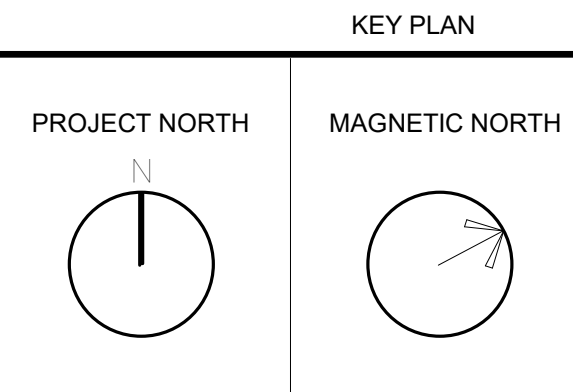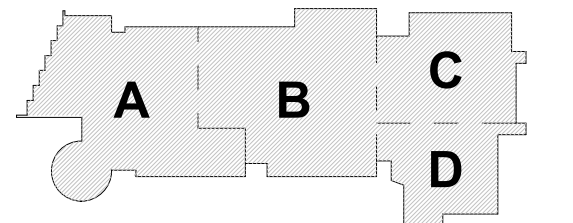

WALL SECTIONS

Scale: 3/4" = 1'-0"
Job No.: 20202
Drawn By: DRA
Date: January 13th, 2023
Volume 3 of 4

A3-2-6

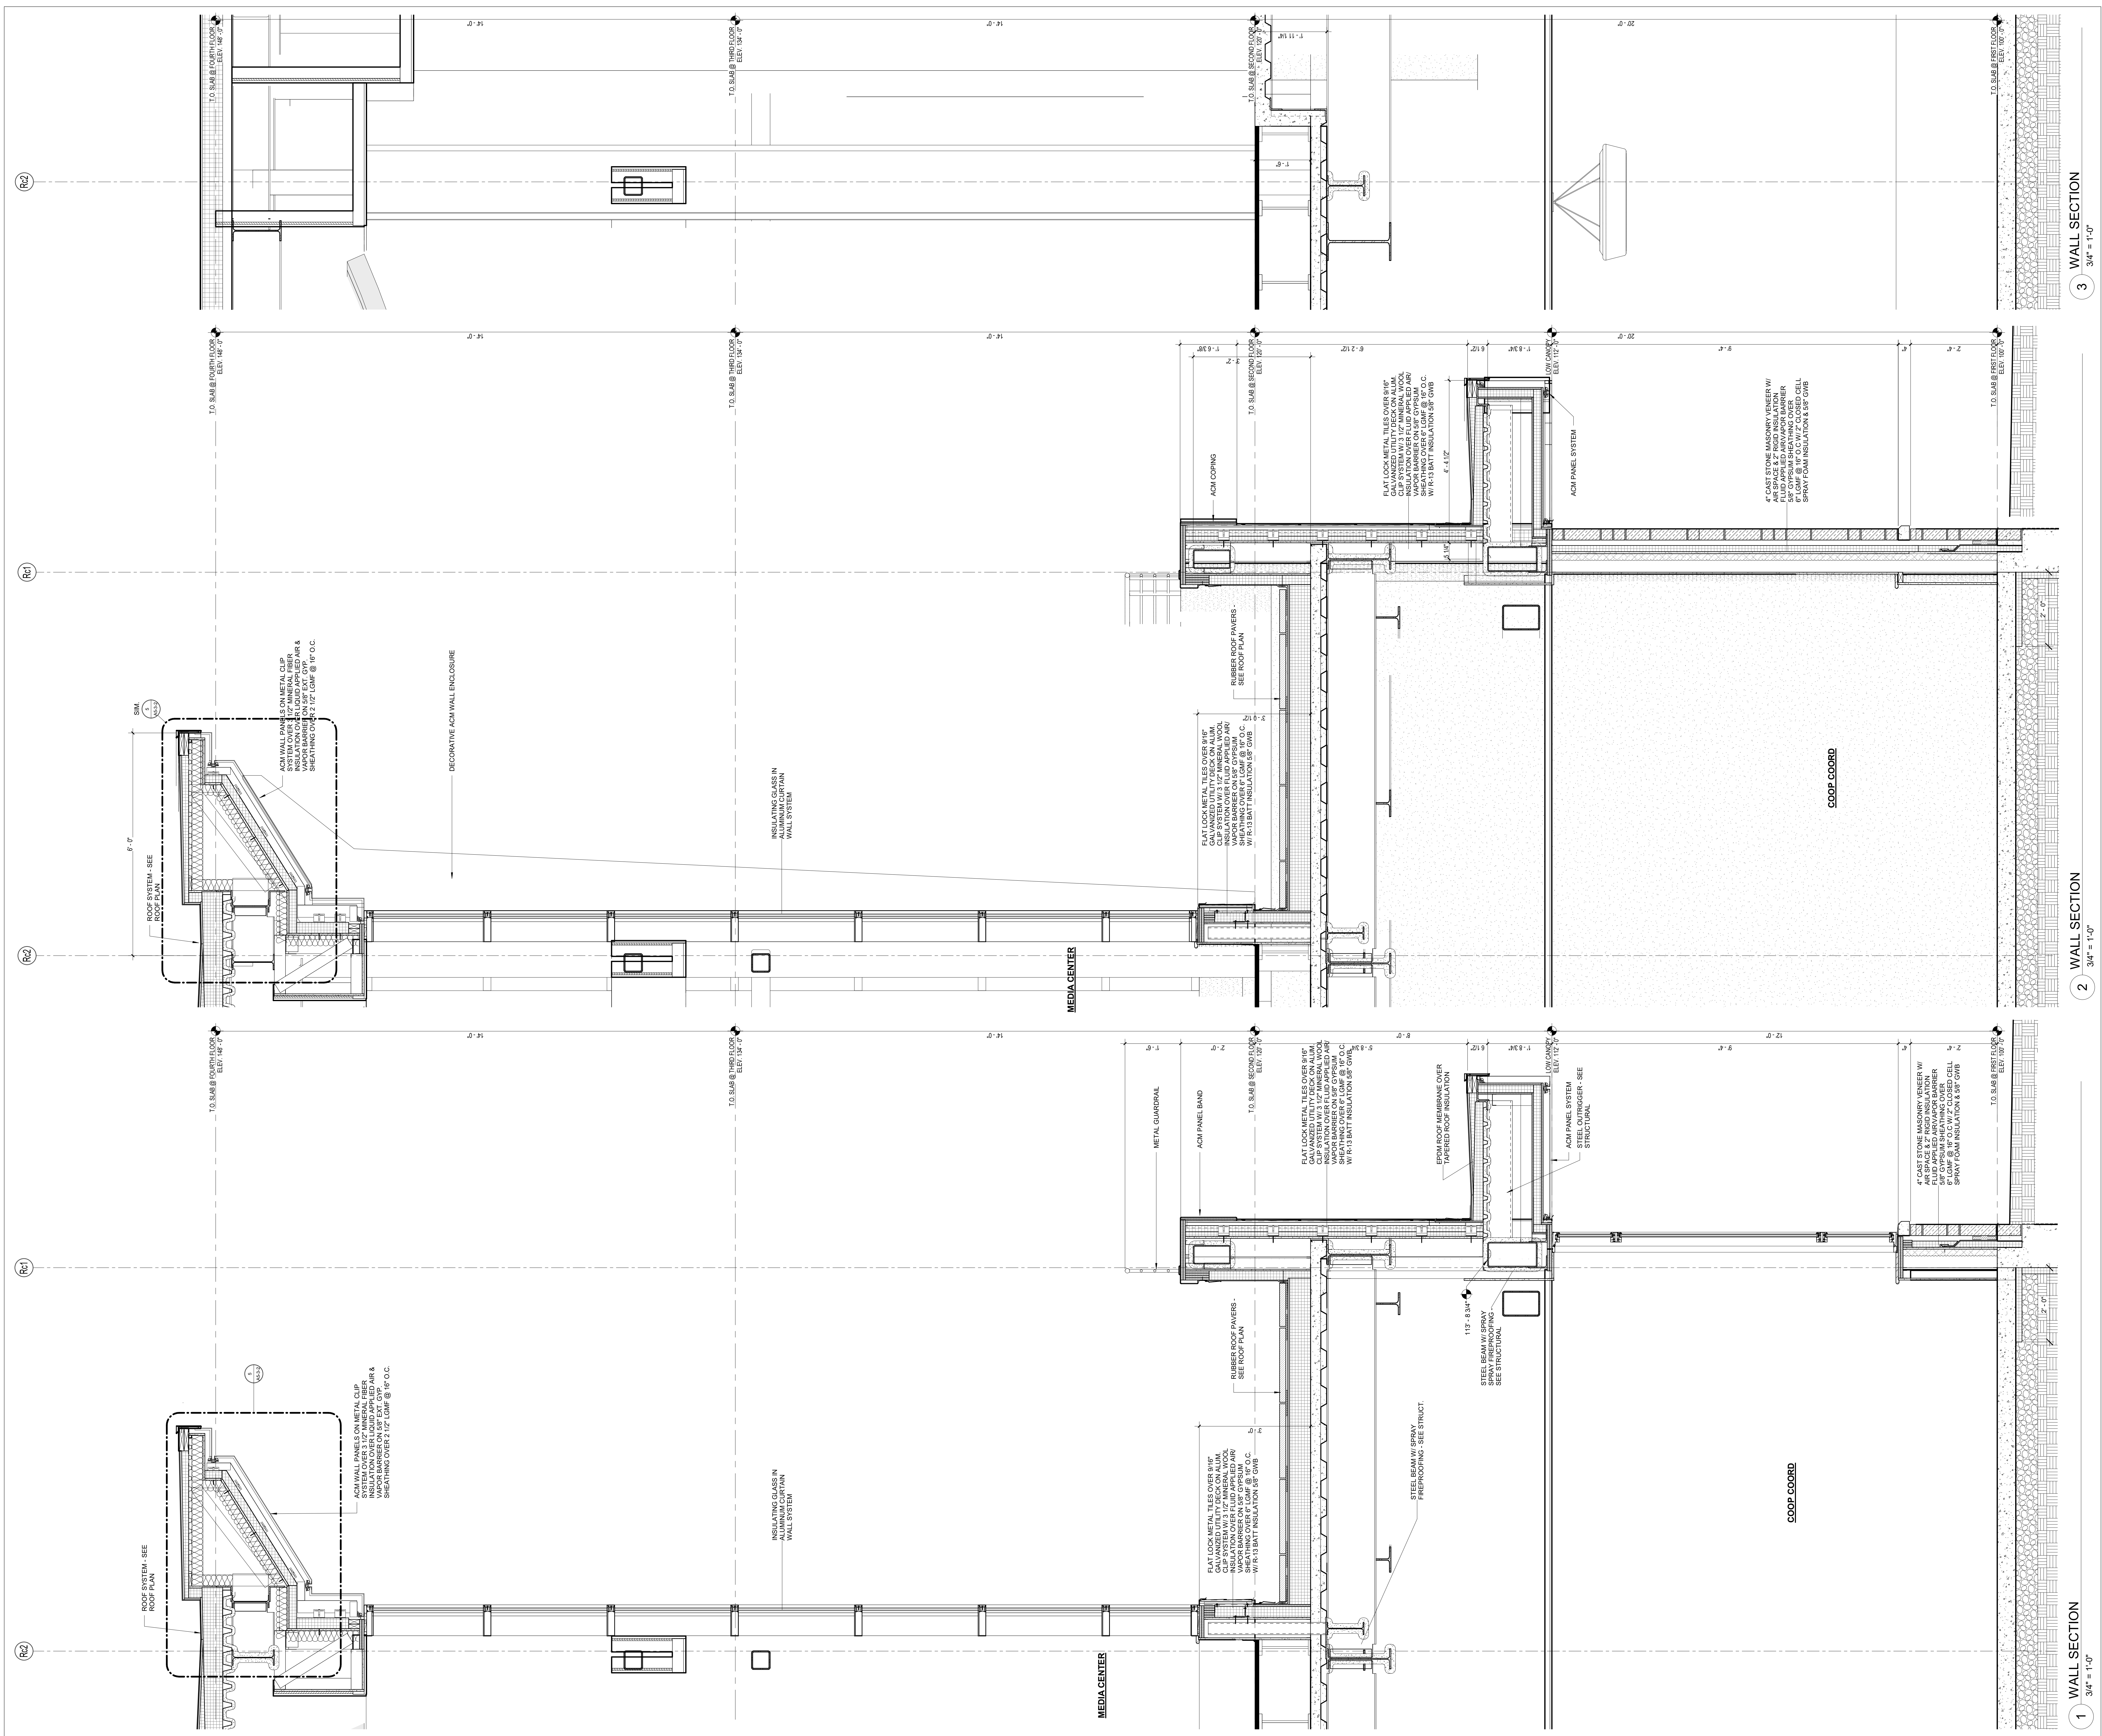

DRA

Drummey Rosane Anderson, Inc.

225 Oakland Road
Studio 205
South Windsor, CT 06074

260 Charles Street
Studio 300
Waltham, MA 02453

Planning | Architecture | Interior Design

Tel: 617.964.1100
www.drainc.com

Northeast
Metropolitan
Regional
Vocational High
School

100 Hemlock Road,
Wakefield, MA 01880

MSBA 60% CD
SUBMISSION

January 13th, 2023

PROJECT NORTH

MAGNETIC NORTH

KEY PLAN

A

B

C

D

WALL SECTIONS

Scale: 3/4" = 1'-0"
Job No.: 20202
Drawn By: DRA
Date: January 13th, 2023
Volume 3 of 4


A3-2-7

100 Hemlock Road,
Wakefield, MA 01880

January 13th, 2023



MAGNETIC NORTH

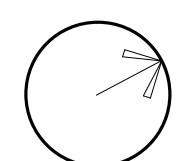


Scale: $3/4" = 1'-0"$

Job No.: 20202

Drawn By: DRA

Date: January
Volume 3 of 4

A3-2-8

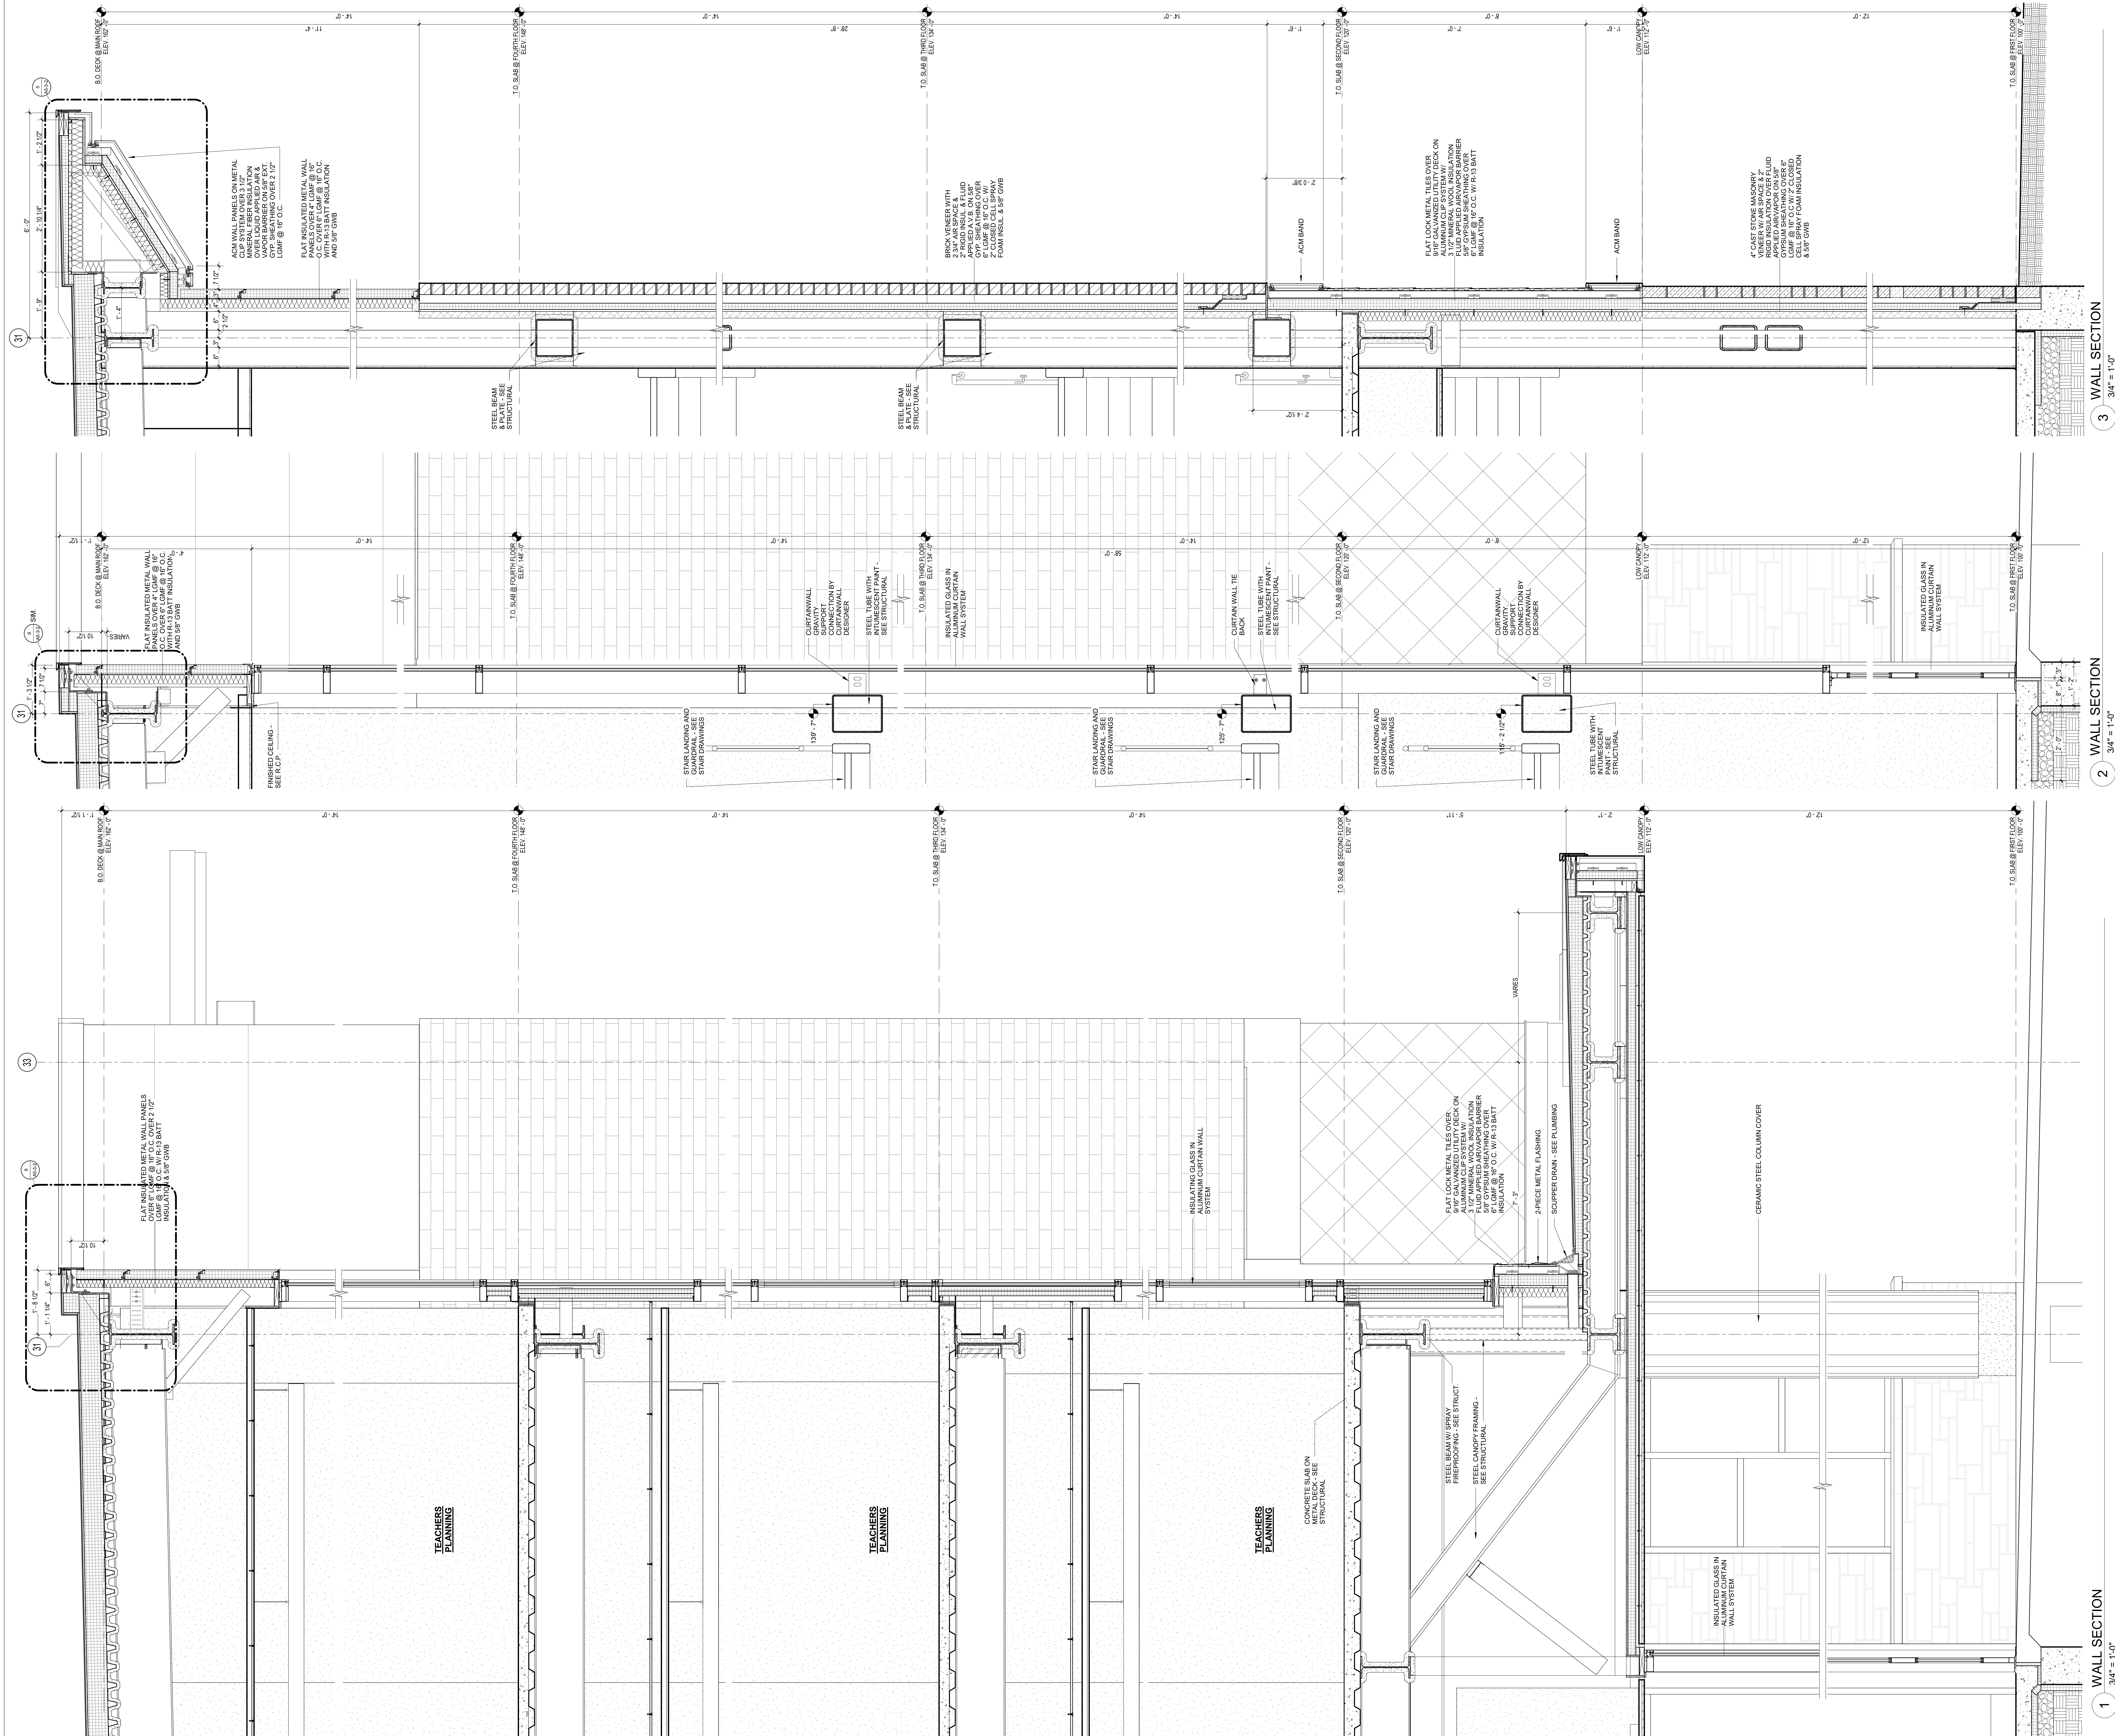

100 Hemlock Road,
Wakefield, MA 01880

WALL SECTION
3/4" = 1'-0"


WALL SECTION
3/4" = 1'-0"

© COPYRIGHT 2022 DRUMMEY ROSANE ANDERSON, INC.

January 13th, 2023



MAGNETIC NORTH

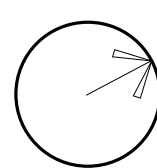

Scale: $3/4" = 1'-0"$


Job No.: 20202

Drawn By: DRA

Date: January 13th, 2023

A3-2-9

Volume 3 of 4

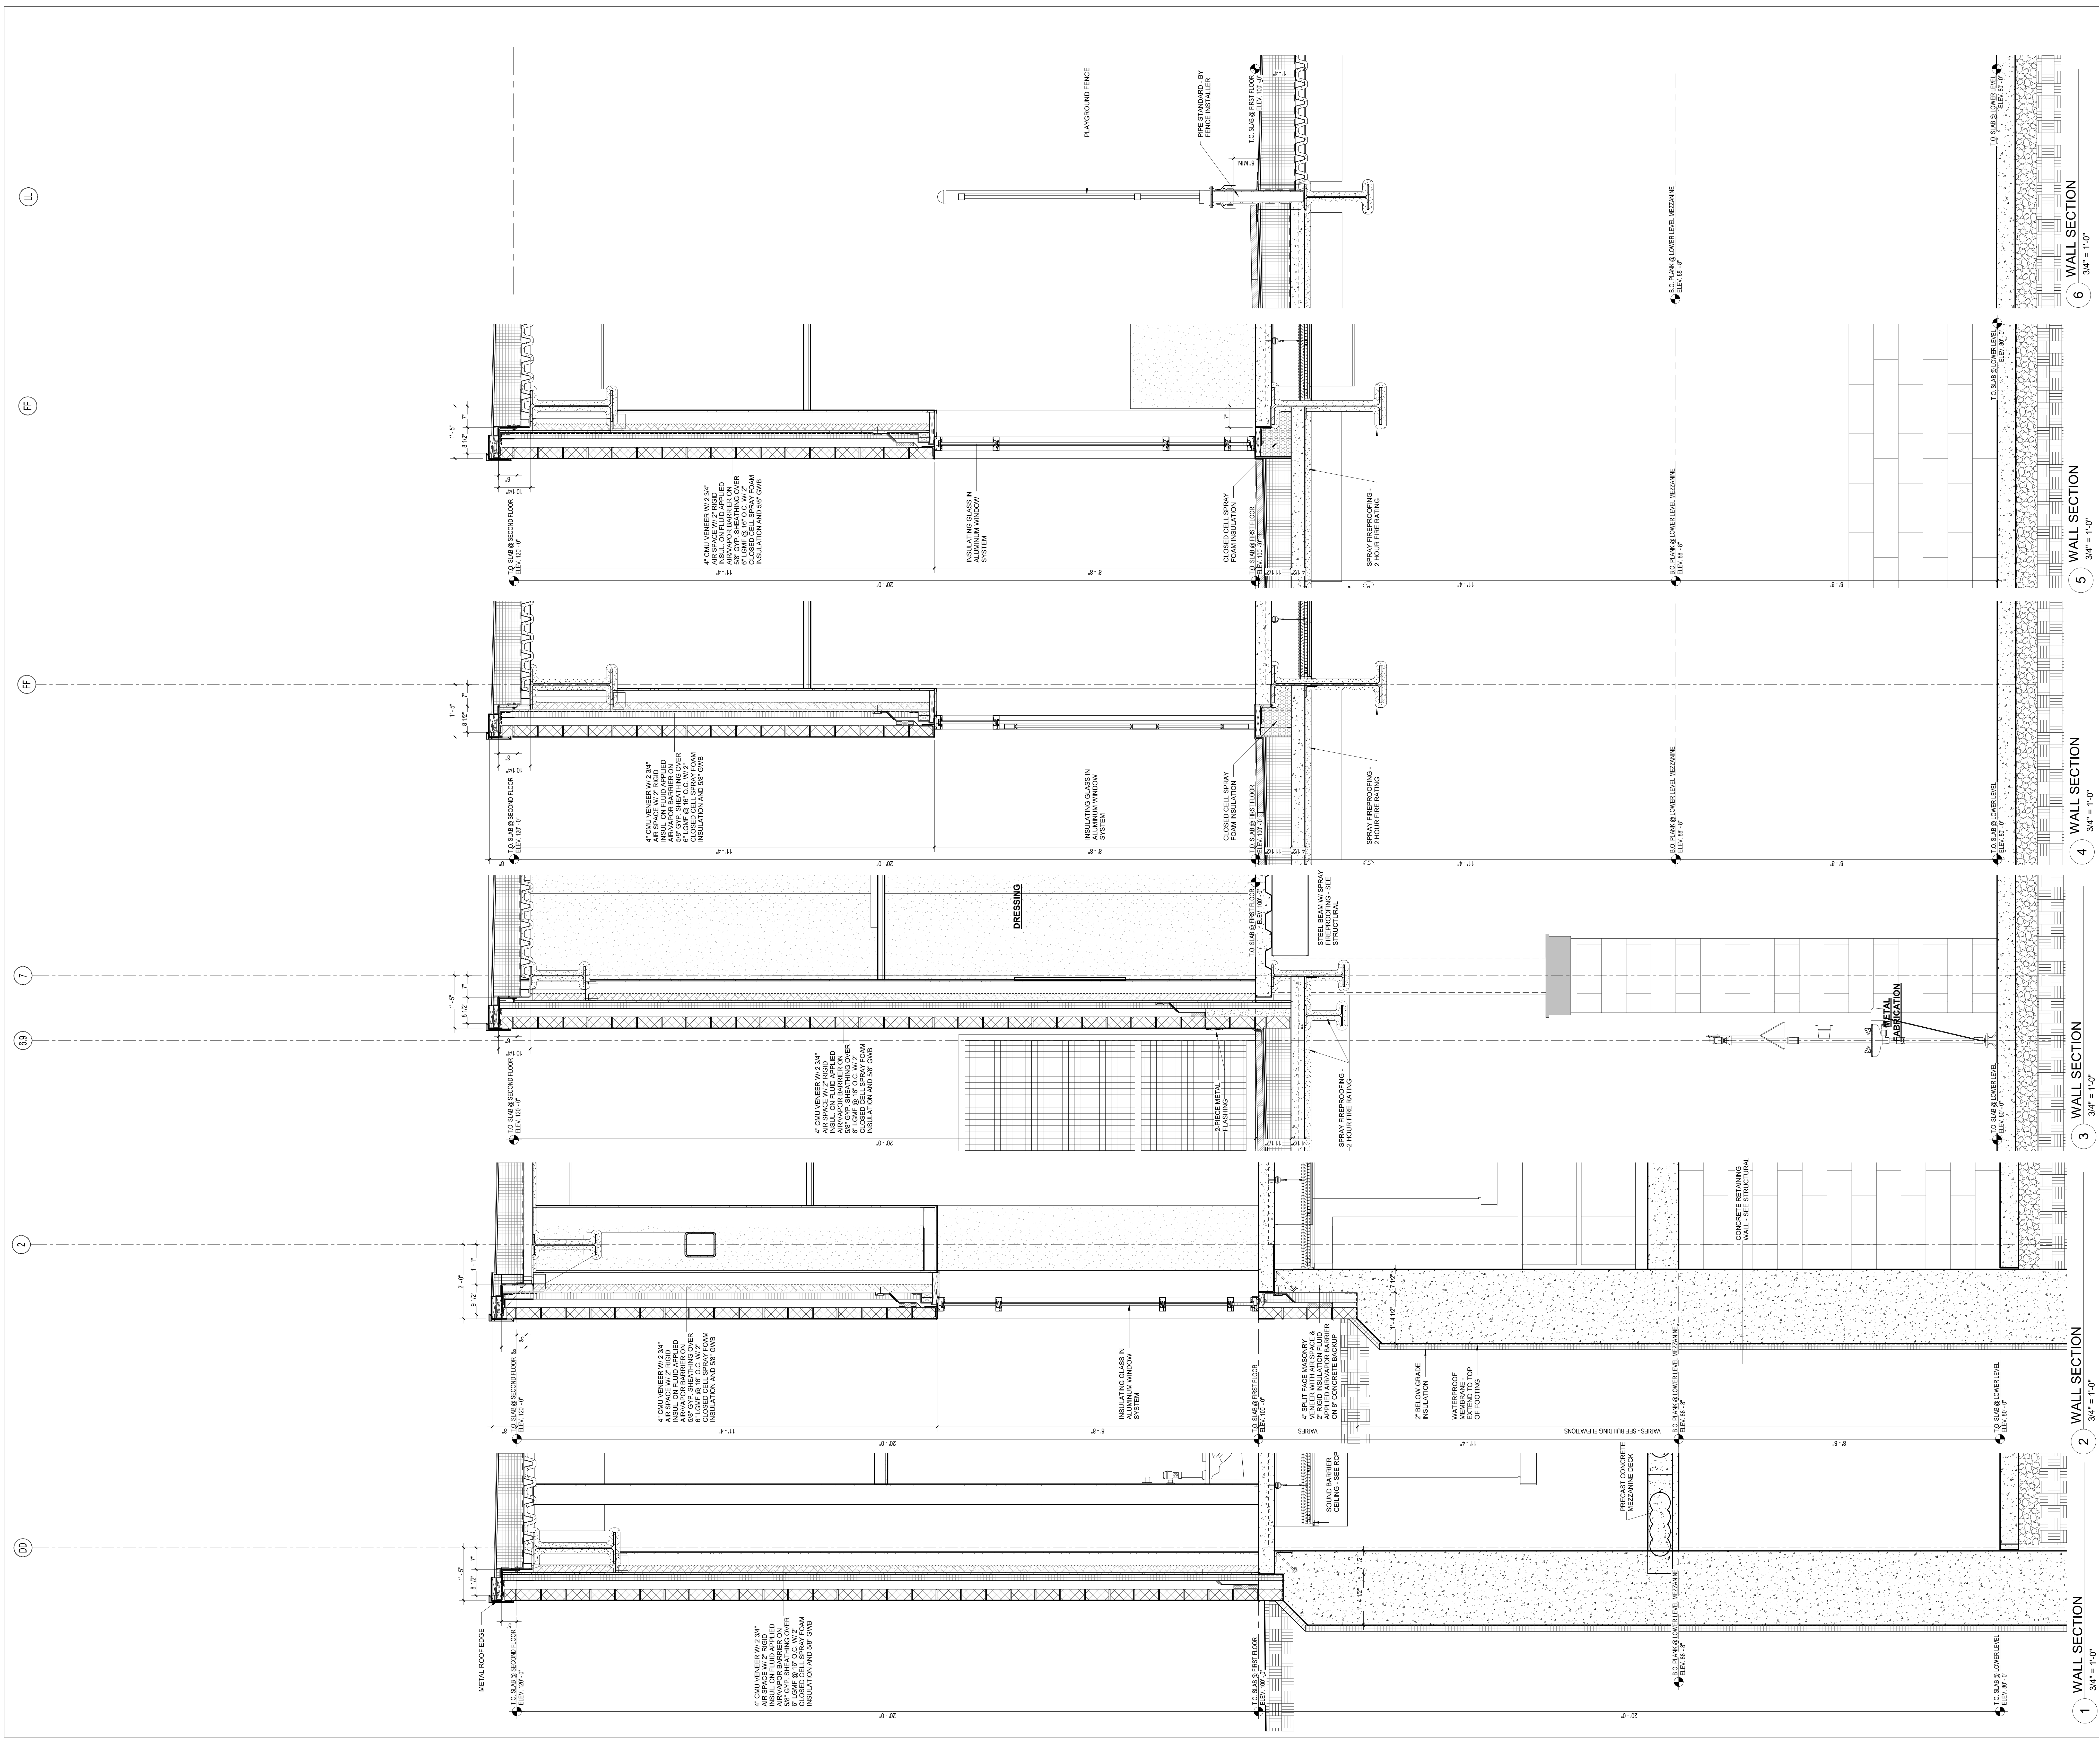

DRA

DrummeY Rosane Anderson, Inc.
225 Oakland Road
Studio 205
South Windsor, CT 06074
Tel: 817.964.1000
www.drainc.com

260 Charles Street
Studio 300
Waltham, MA 02453

Planning | Architecture | Interior Design

Northeast
Metropolitan
Regional
Vocational High
School

100 Hemlock Road,
Wakefield, MA 01880

MSBA 60% CD
SUBMISSION

January 13th, 2023


KEY PLAN


PROJECT NORTH
MAGNETIC NORTH

WALL SECTIONS

Scale: 3/4" = 1'-0"
Job No.: 20202
Drawn By: DRA
Date: January 13th, 2023
Volume 3 of 4

A3-2-10

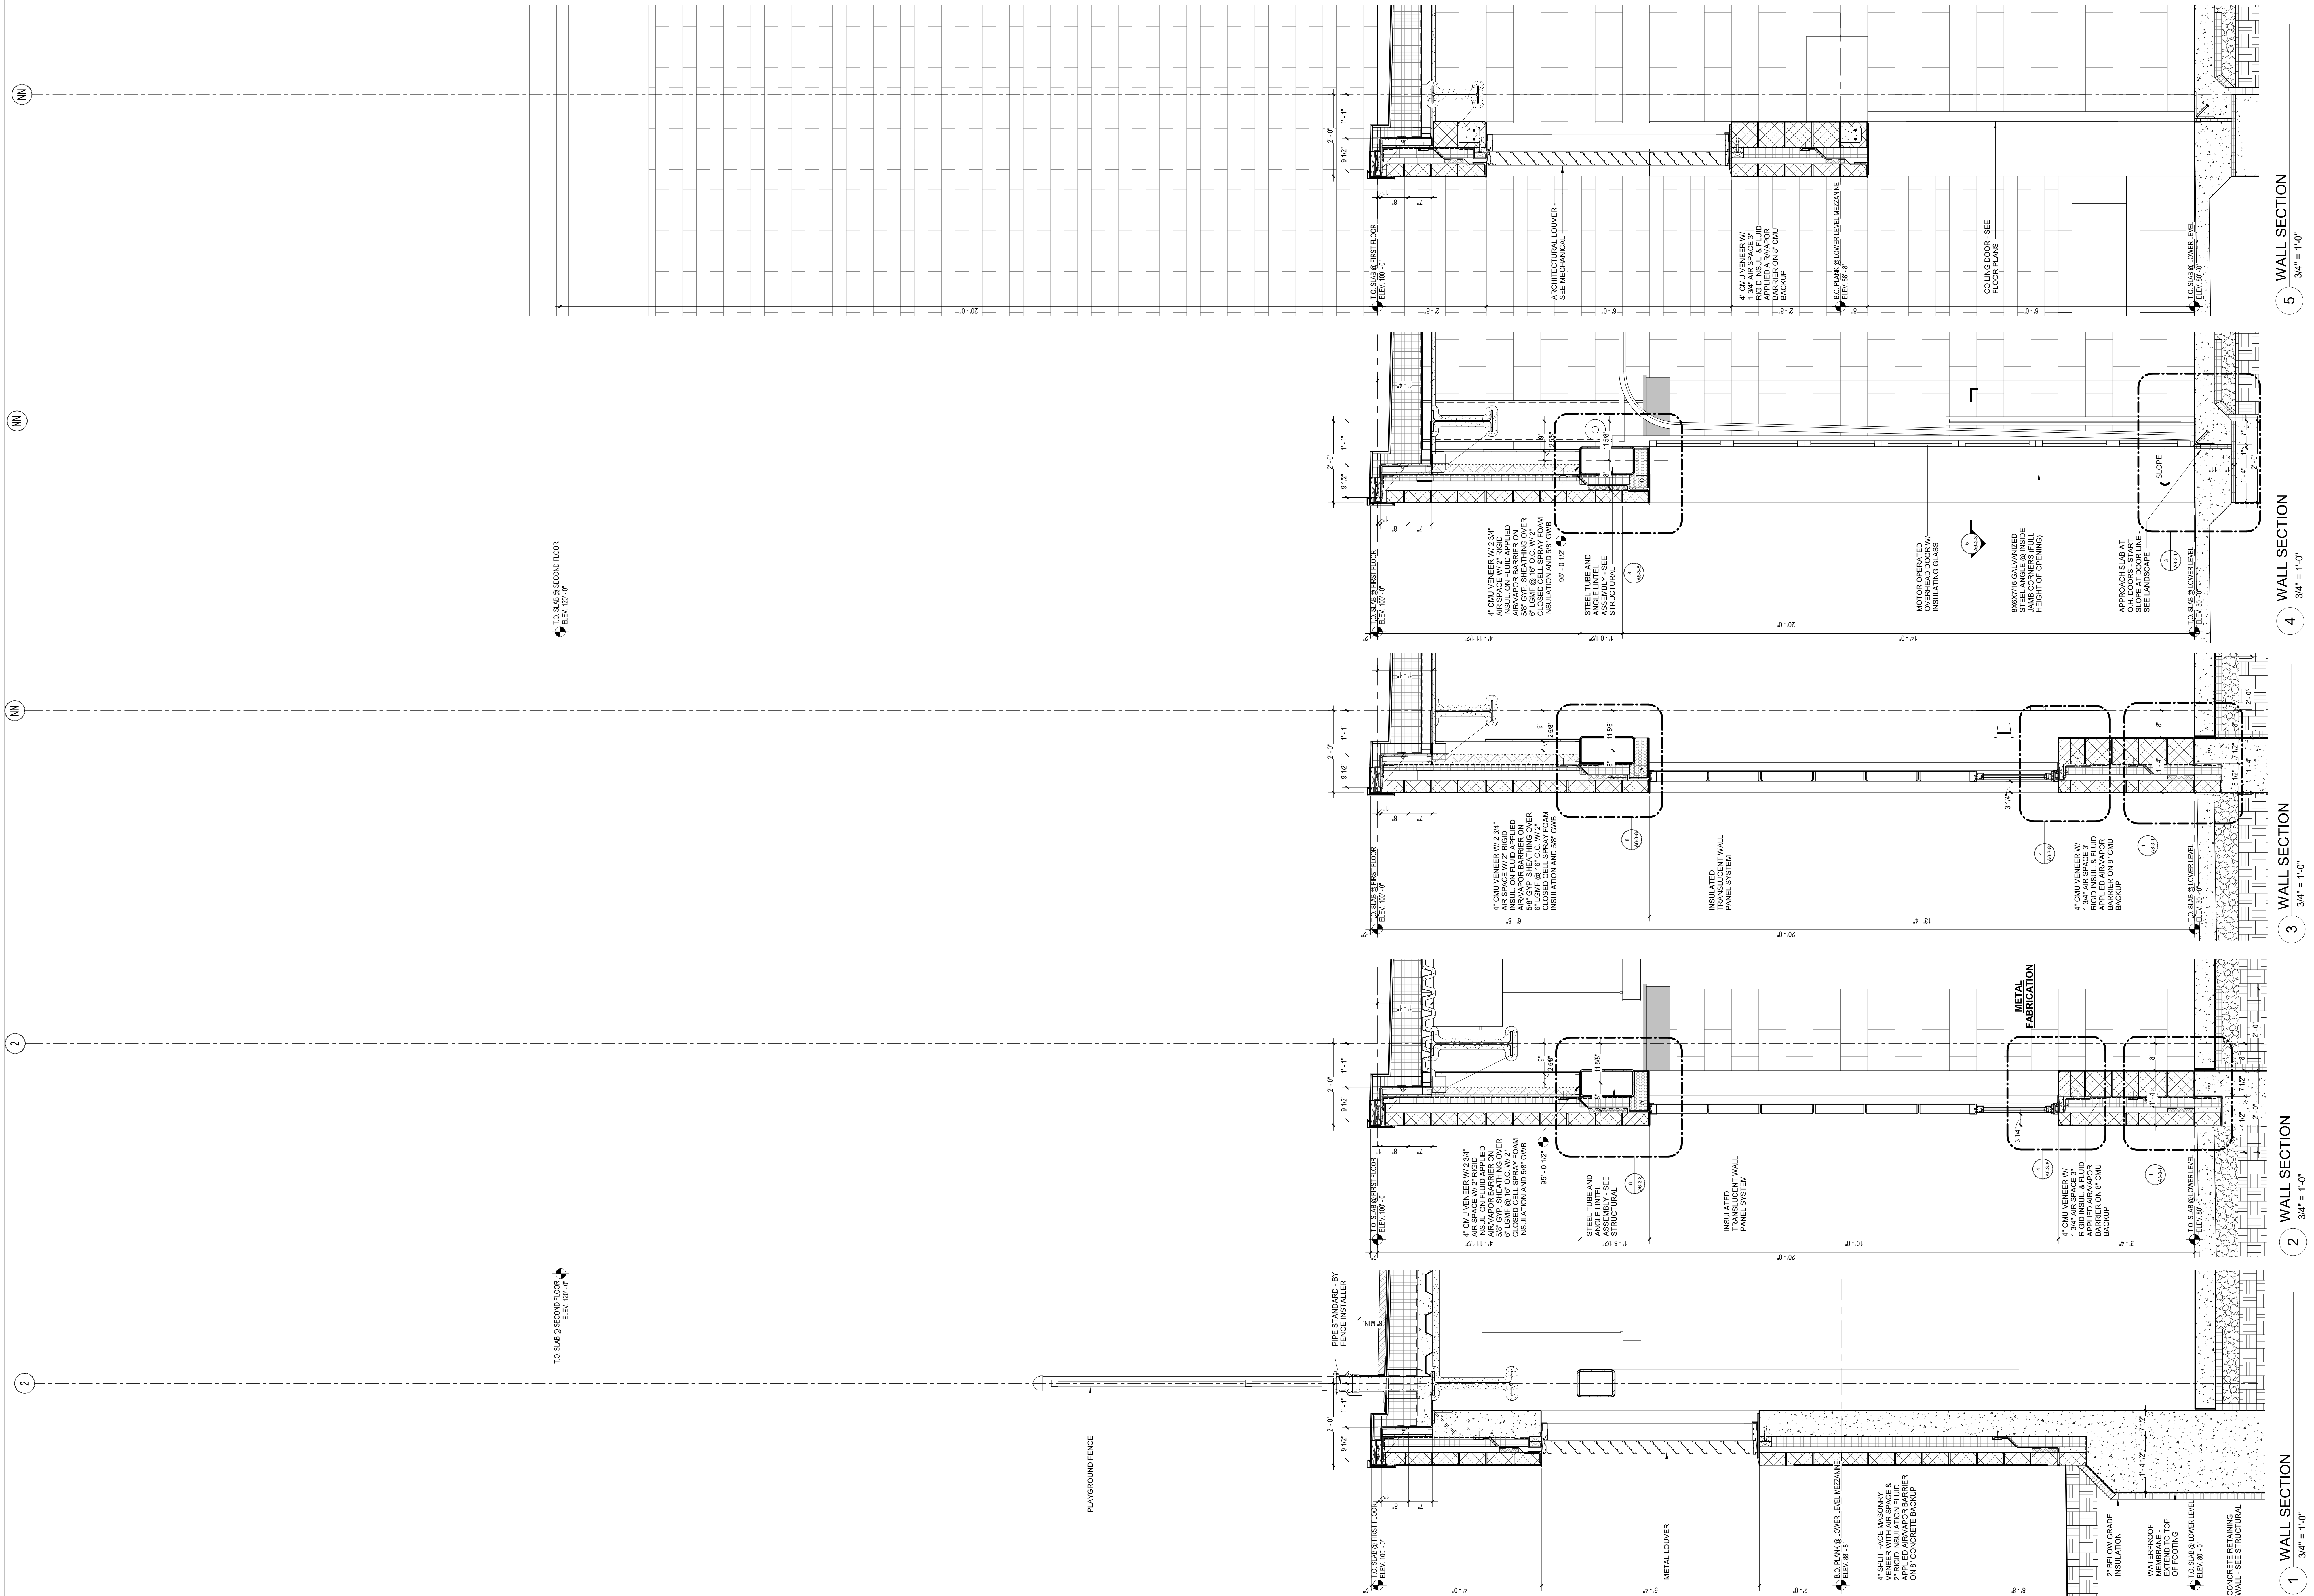

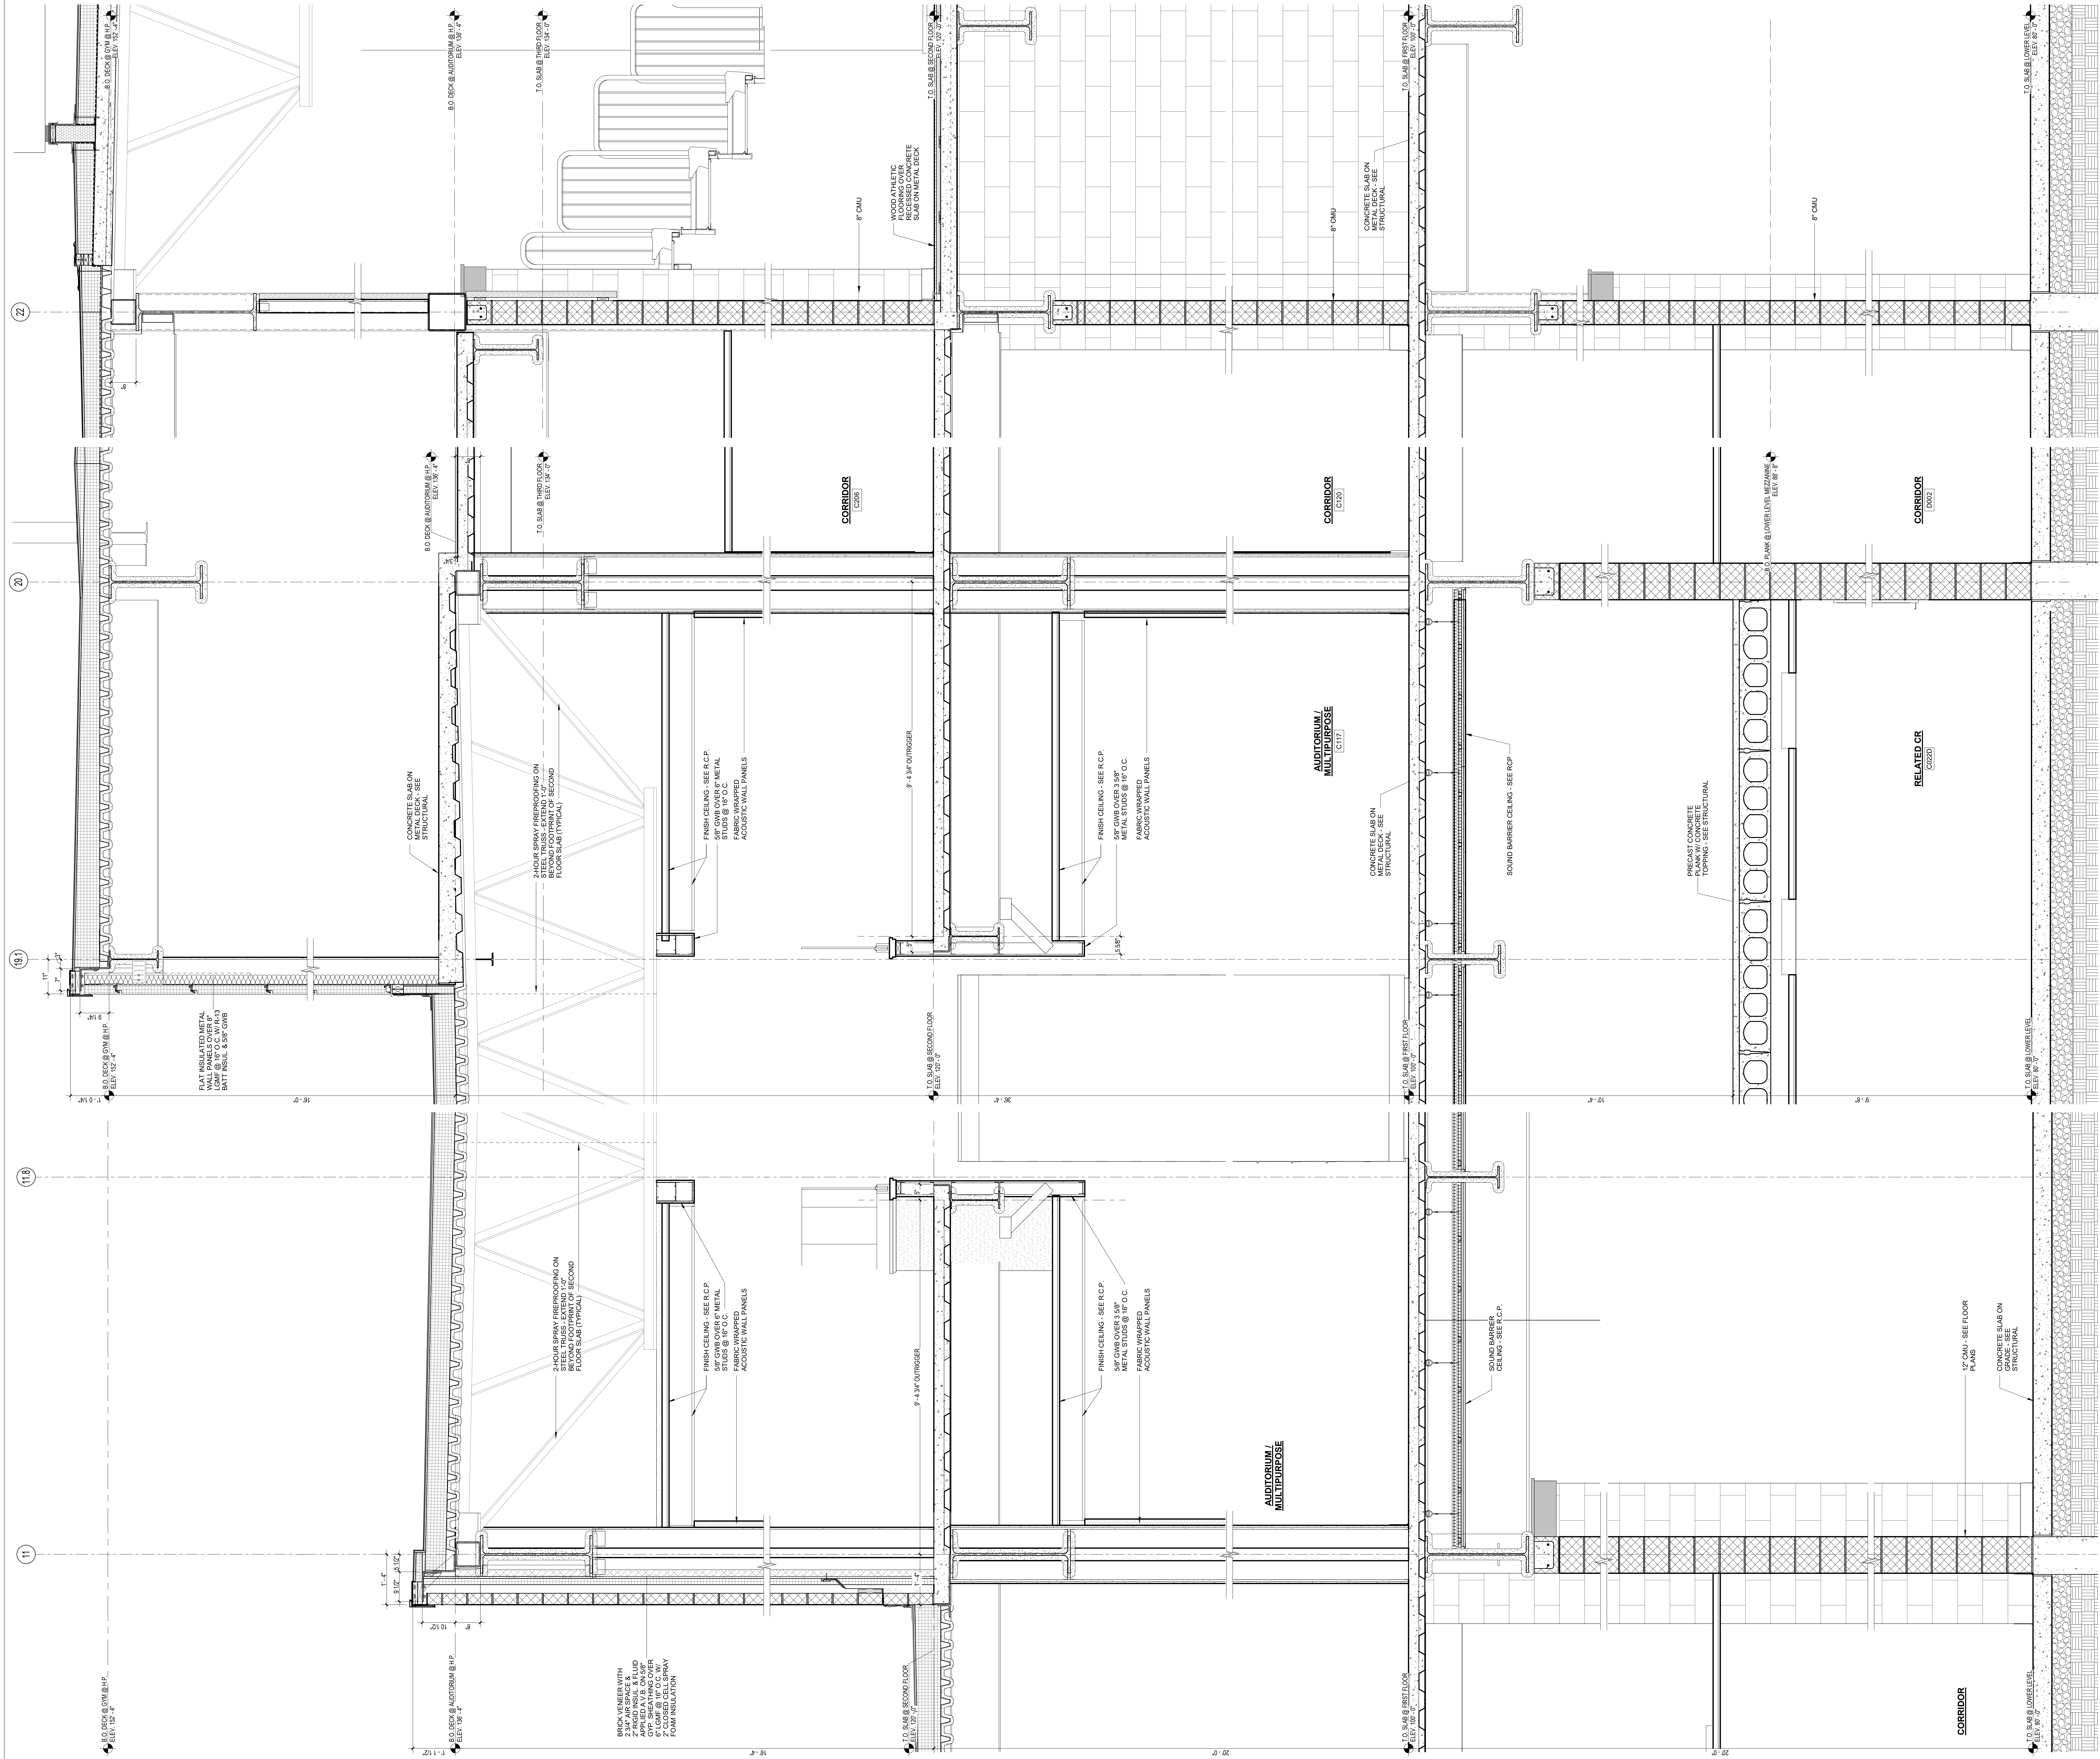

DRA

Drummeys Rosane Anderson, Inc.
225 Oakland Road
South Windsor, CT 06074
Tel: 860.666.1000
www.dra-inc.com

260 Charles Street
Studio 300
Waltham, MA 02453
Tel: 617.864.1000
www.dra-inc.com

Northeast
Metropolitan
Regional
Vocational High
School

100 Hemlock Road,
Wakefield, MA 01880

MSBA 60% CD
SUBMISSION

January 13th, 2023

KEY PLAN


PROJECT NORTH
MAGNETIC NORTH

WALL SECTIONS


Scale: 3/4" = 1'-0"
Job No.: 20202
Drawn By: DRA
Date: January 13th, 2023
Volume 3 of 4

A3-2-12

**Northeast
Metropolitan
Regional
Vocational High
School**
100 Hemlock Road,
Wakefield, MA 01880

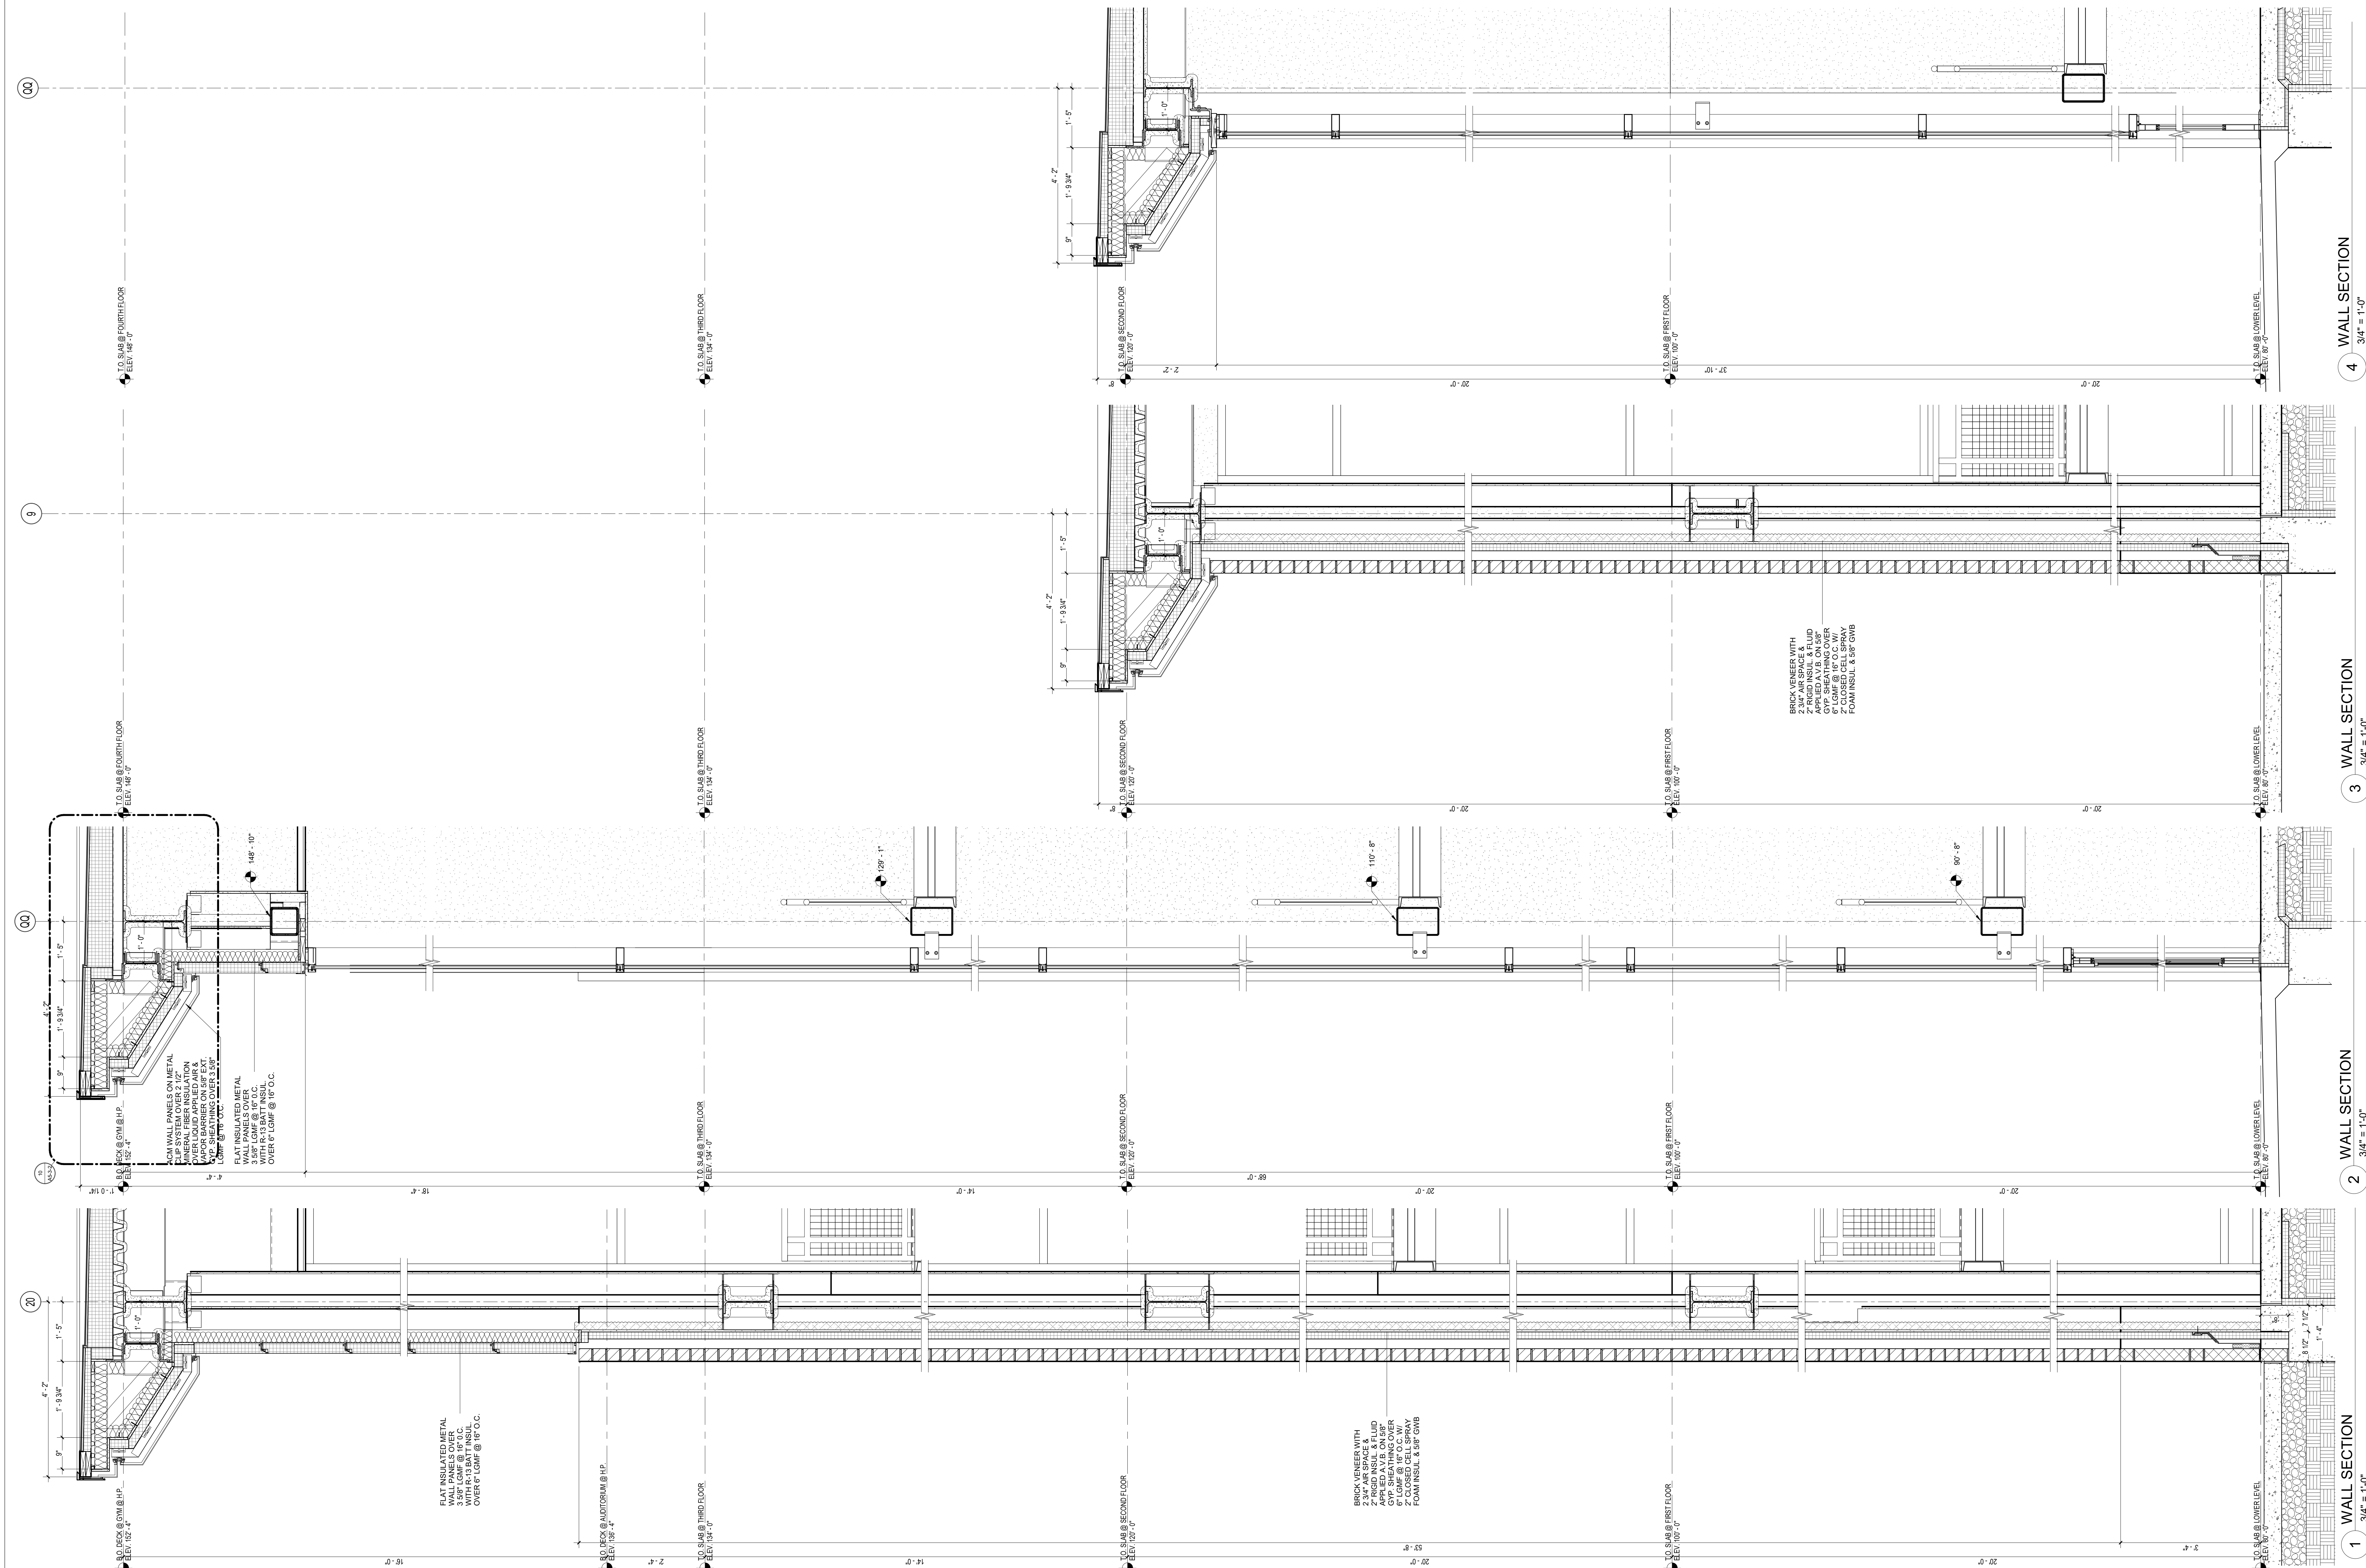

MSBA 60% CD
SUBMISSION
January 13th, 2023

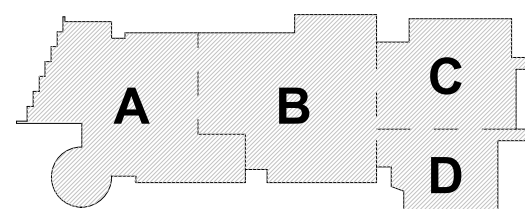


KEY PLAN



WALL SECTIONS

Scale: $3/4" = 1'-0"$
Job No.: 20202
Drawn By: DRA
Date: January 13th, 2023
Volume 3 of 4

A3-2-13

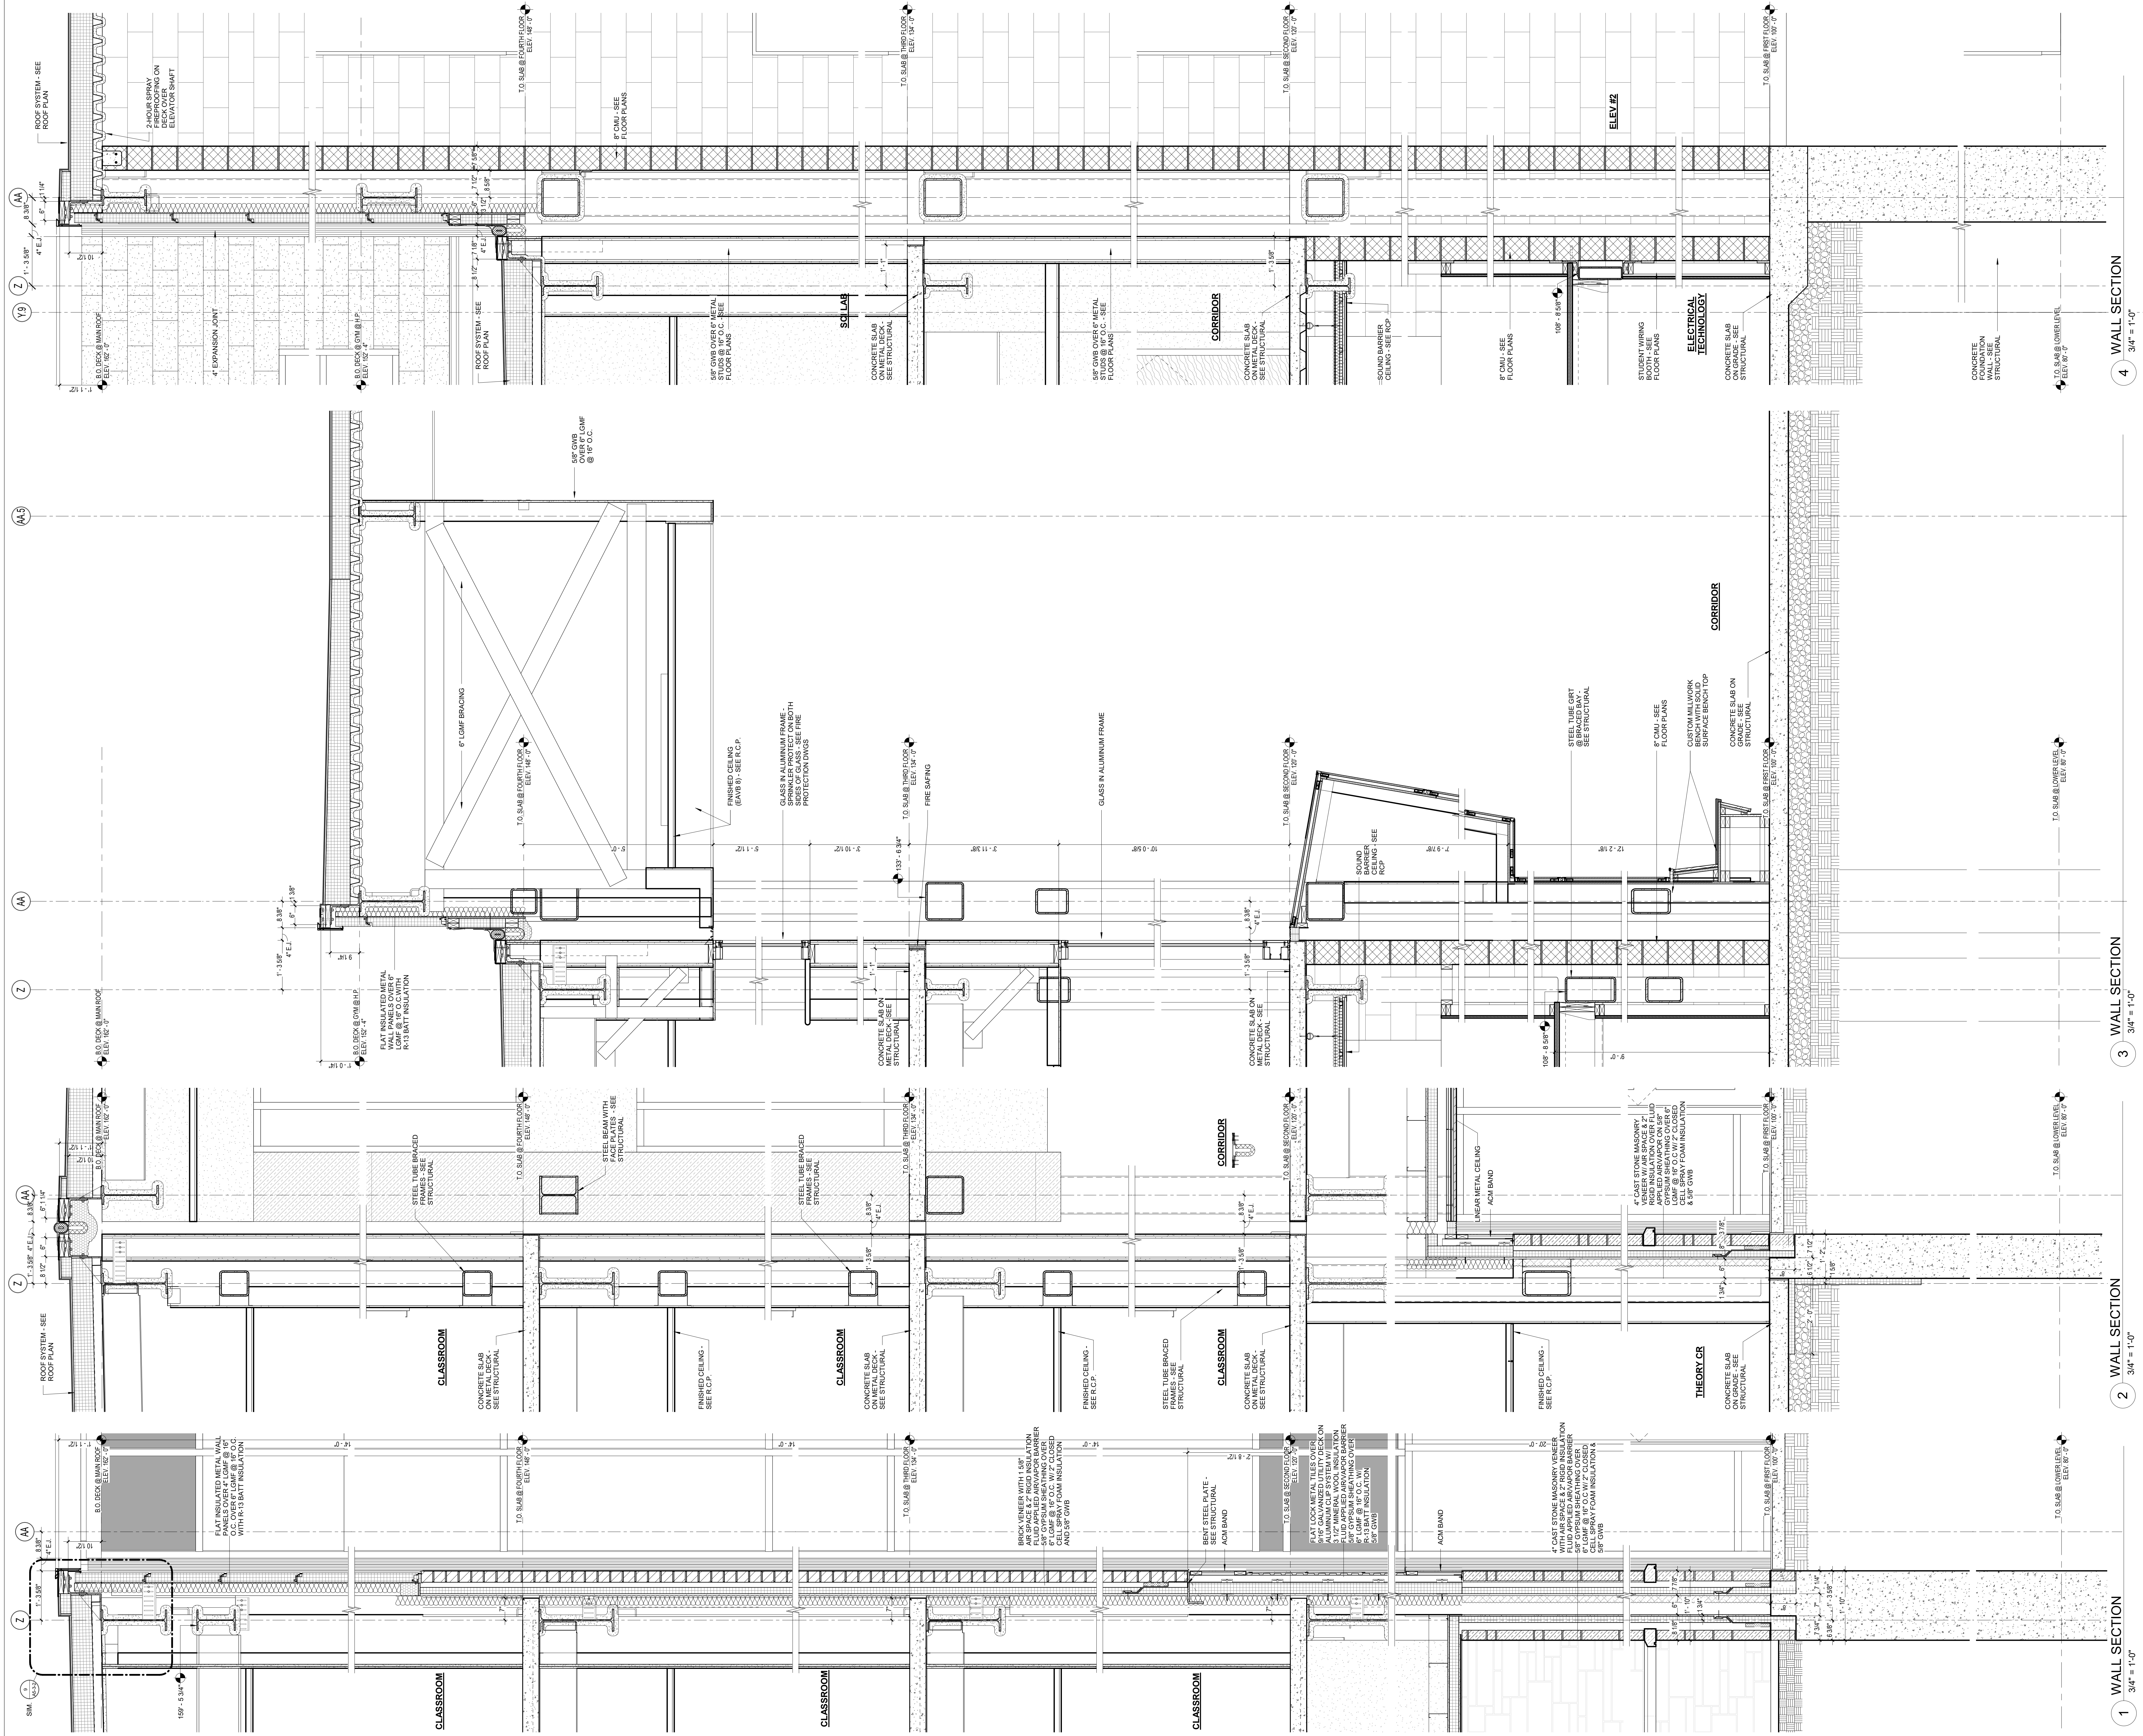

DRA

Drummeys Rosane Anderson, Inc.
225 Oakland Road
Studio 205
South Windsor, CT 06074
Tel: 860.264.1000
www.dra.com

260 Charles Street
Studio 300
Waltham, MA 02453
Tel: 617.964.1000
www.dra.com

Northeast
Metropolitan
Regional
Vocational High
School

100 Hemlock Road,
Wakefield, MA 01880

PROJECT NORTH

MAGNETIC NORTH

KEY PLAN

A B C D

MSBA 60% CD
SUBMISSION

January 13th, 2023

WALL SECTIONS

Scale: 3/4" = 1'-0"
Job No.: 20202
Drawn By: DRA
Date: January 13th, 2023
Volume 3 of 4

A3-2-14



DRA

Drummeys Rosane Anderson, Inc.
225 Oakland Road
Studio 205
South Windsor, CT 06074
Tel: 878.965.1000
www.dra-inc.com

260 Charles Street
Studio 300
Waltham, MA 02453

Planning | Architecture | Interior Design

Northeast
Metropolitan
Regional
Vocational High
School

100 Hemlock Road,
Wakefield, MA 01880

MSBA 60% CD
SUBMISSION

January 13th, 2023

PROJECT NORTH

MAGNETIC NORTH

KEY PLAN

A

B

C


D


WALL SECTIONS

Scale: 3/4" = 1'-0"
Job No.: 20202
Drawn By: DRA
Date: January 13th, 2023

A3-2-15

Volume 3 of 4

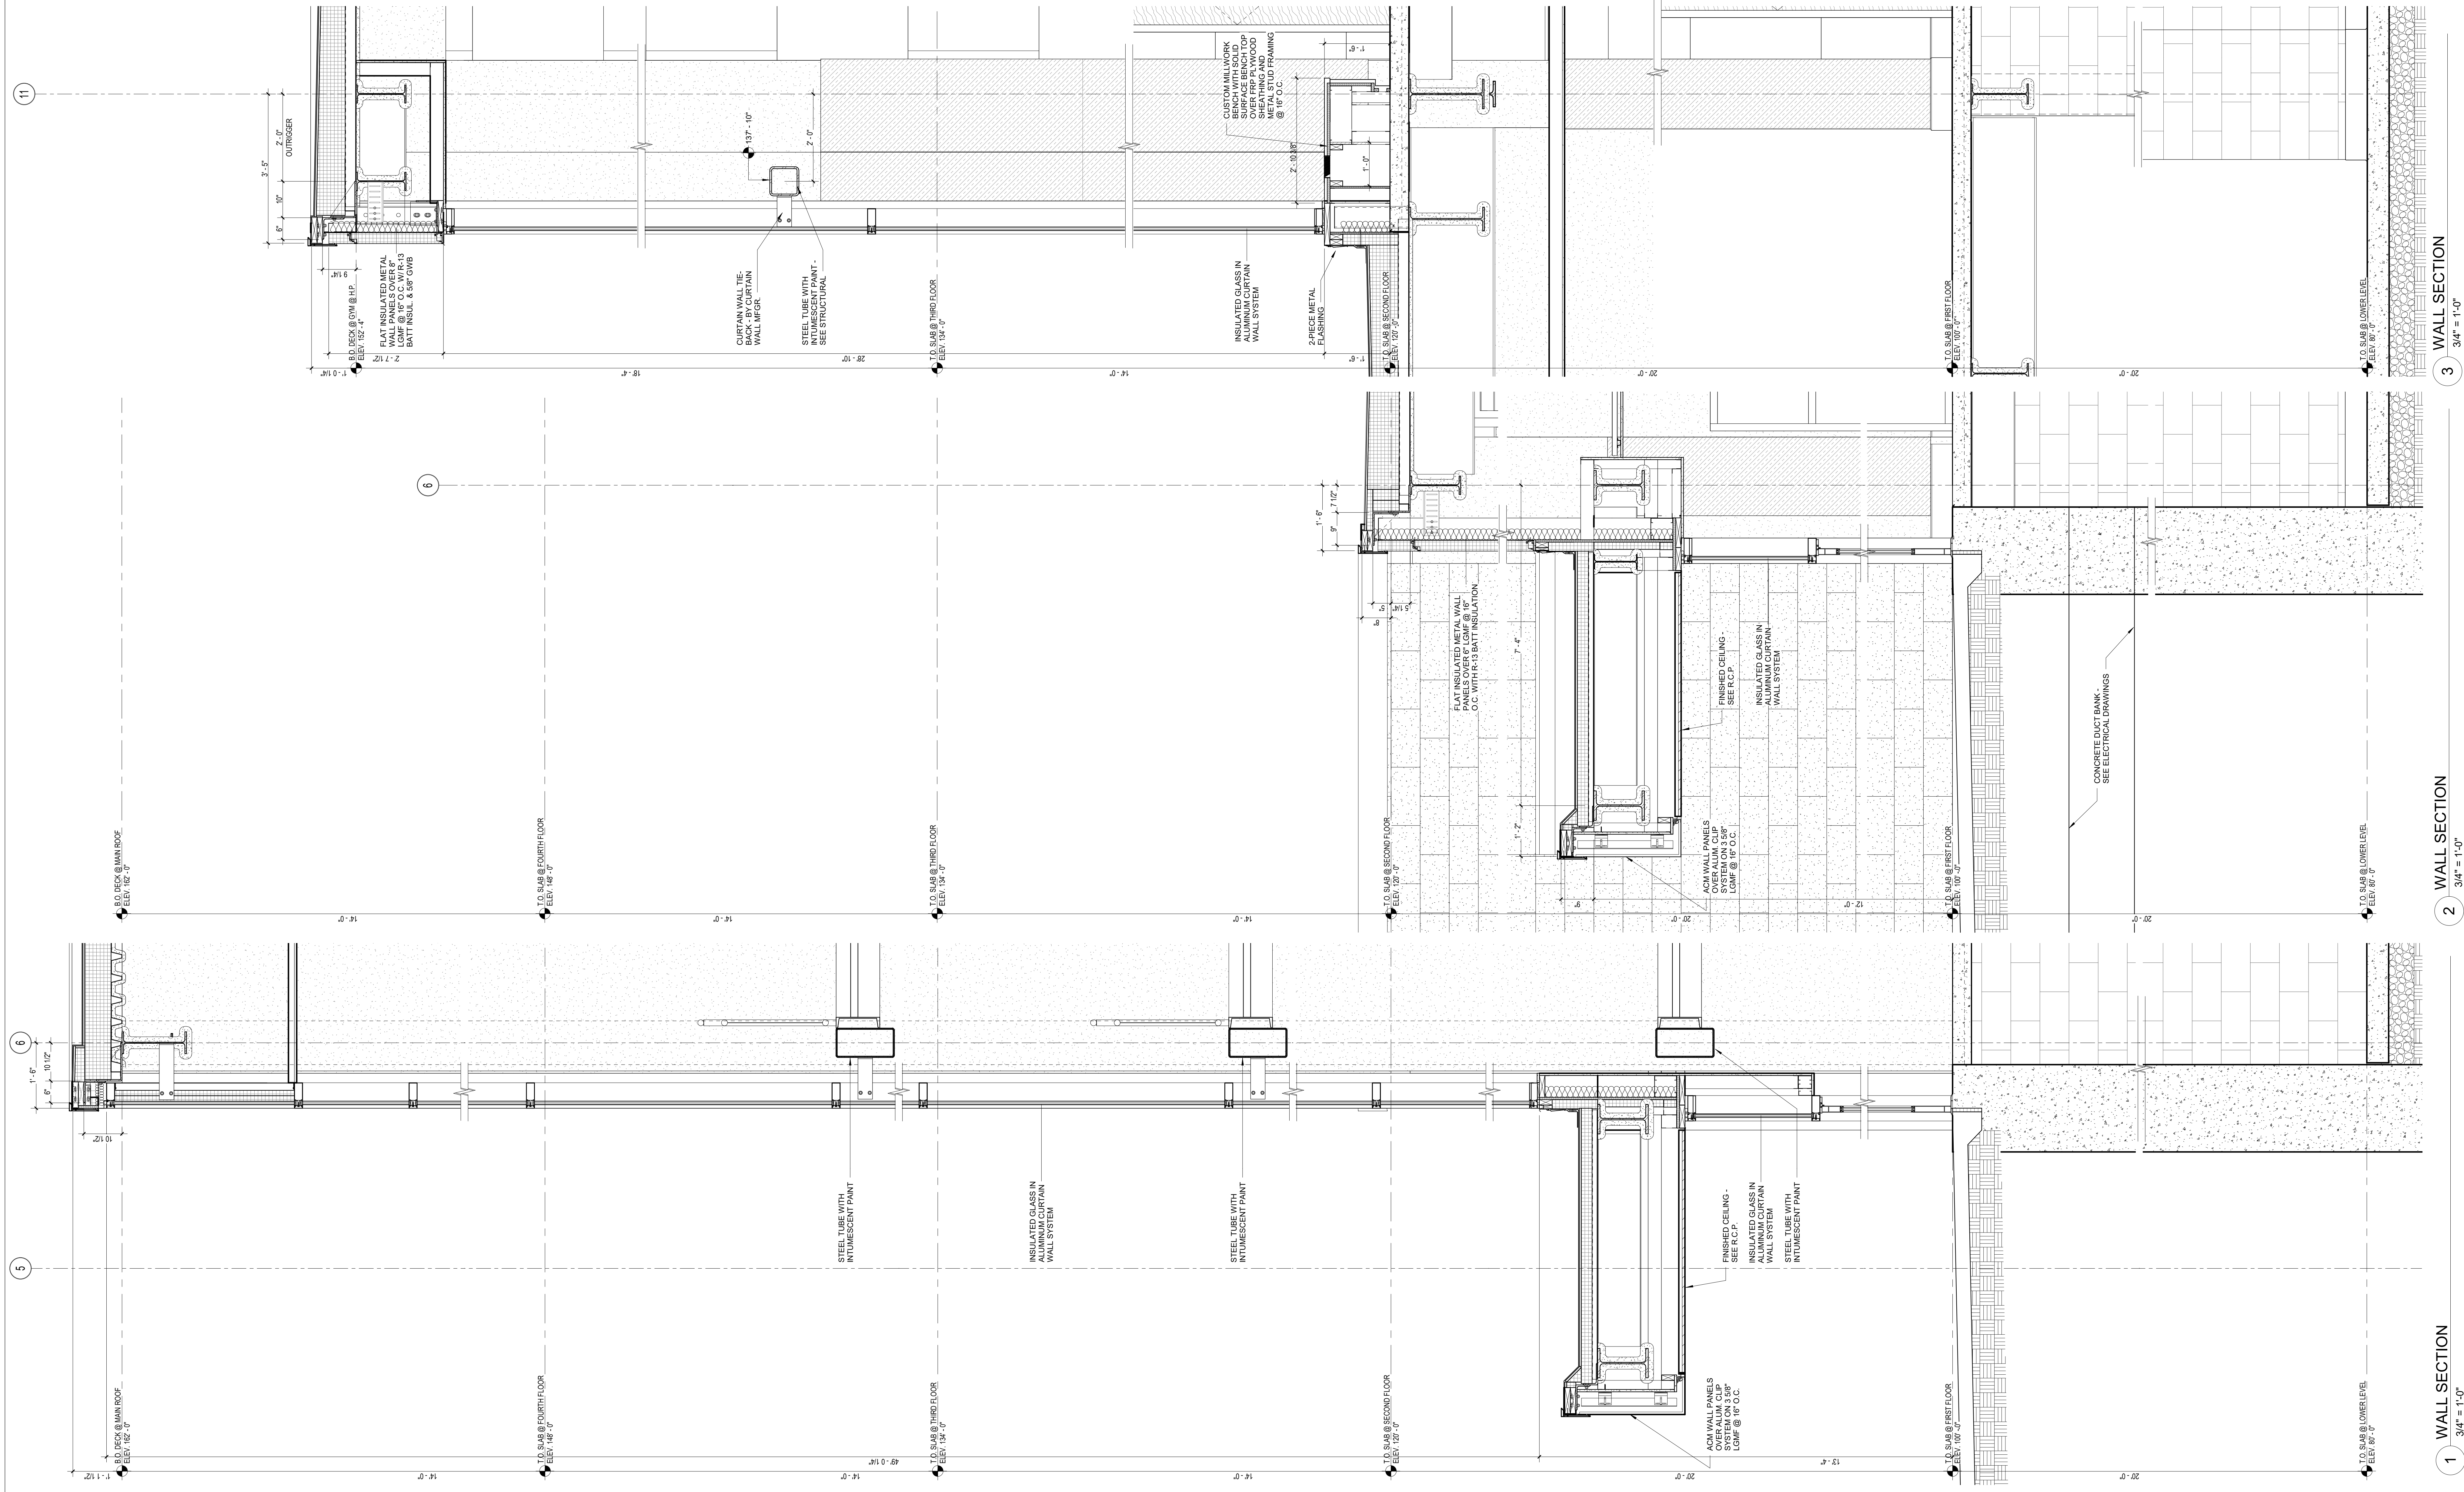

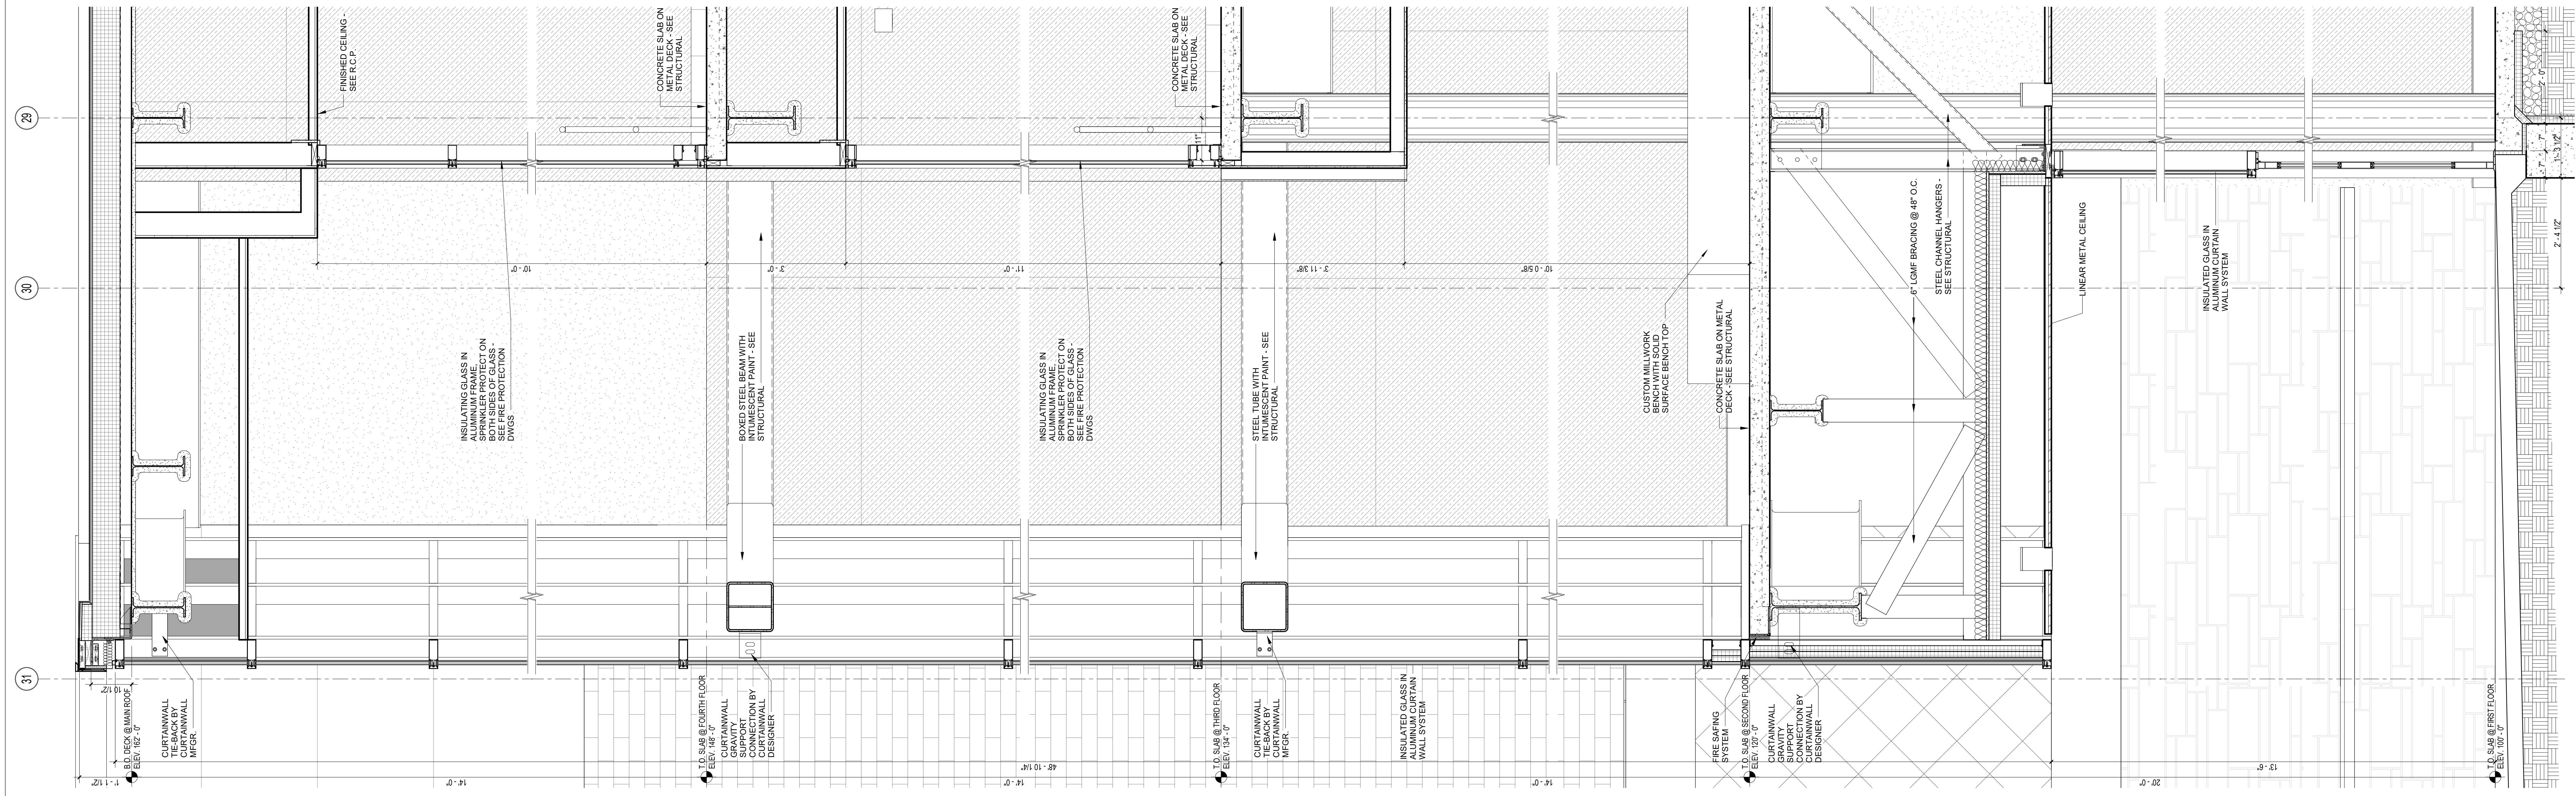

1 WALL SECTION
3/4" = 1'-0"

© COPYRIGHT 2022 DRUMMEY ROSANE ANDERSON, INC.

DRA

DrummeY Rosane Anderson, Inc.

225 Oakland Road
Studio 205
South Windsor, CT
06074

260 Charles Street
Studio 300
Waltham, MA
02453

Planning | Architecture | Interior Design

Tel: 817.965.1000
www.drainc.com

Northeast
Metropolitan
Regional
Vocational High
School

100 Hemlock Road,
Wakefield, MA 01880

MSBA 60% CD
SUBMISSION

January 13th, 2023

A

B

C

D

KEY PLAN


PROJECT NORTH

MAGNETIC NORTH

WALL SECTIONS

Scale: 3/4" = 1'-0"
Job No.: 20202
Drawn By: DRA
Date: January 13th, 2023
Volume

A3-2-17

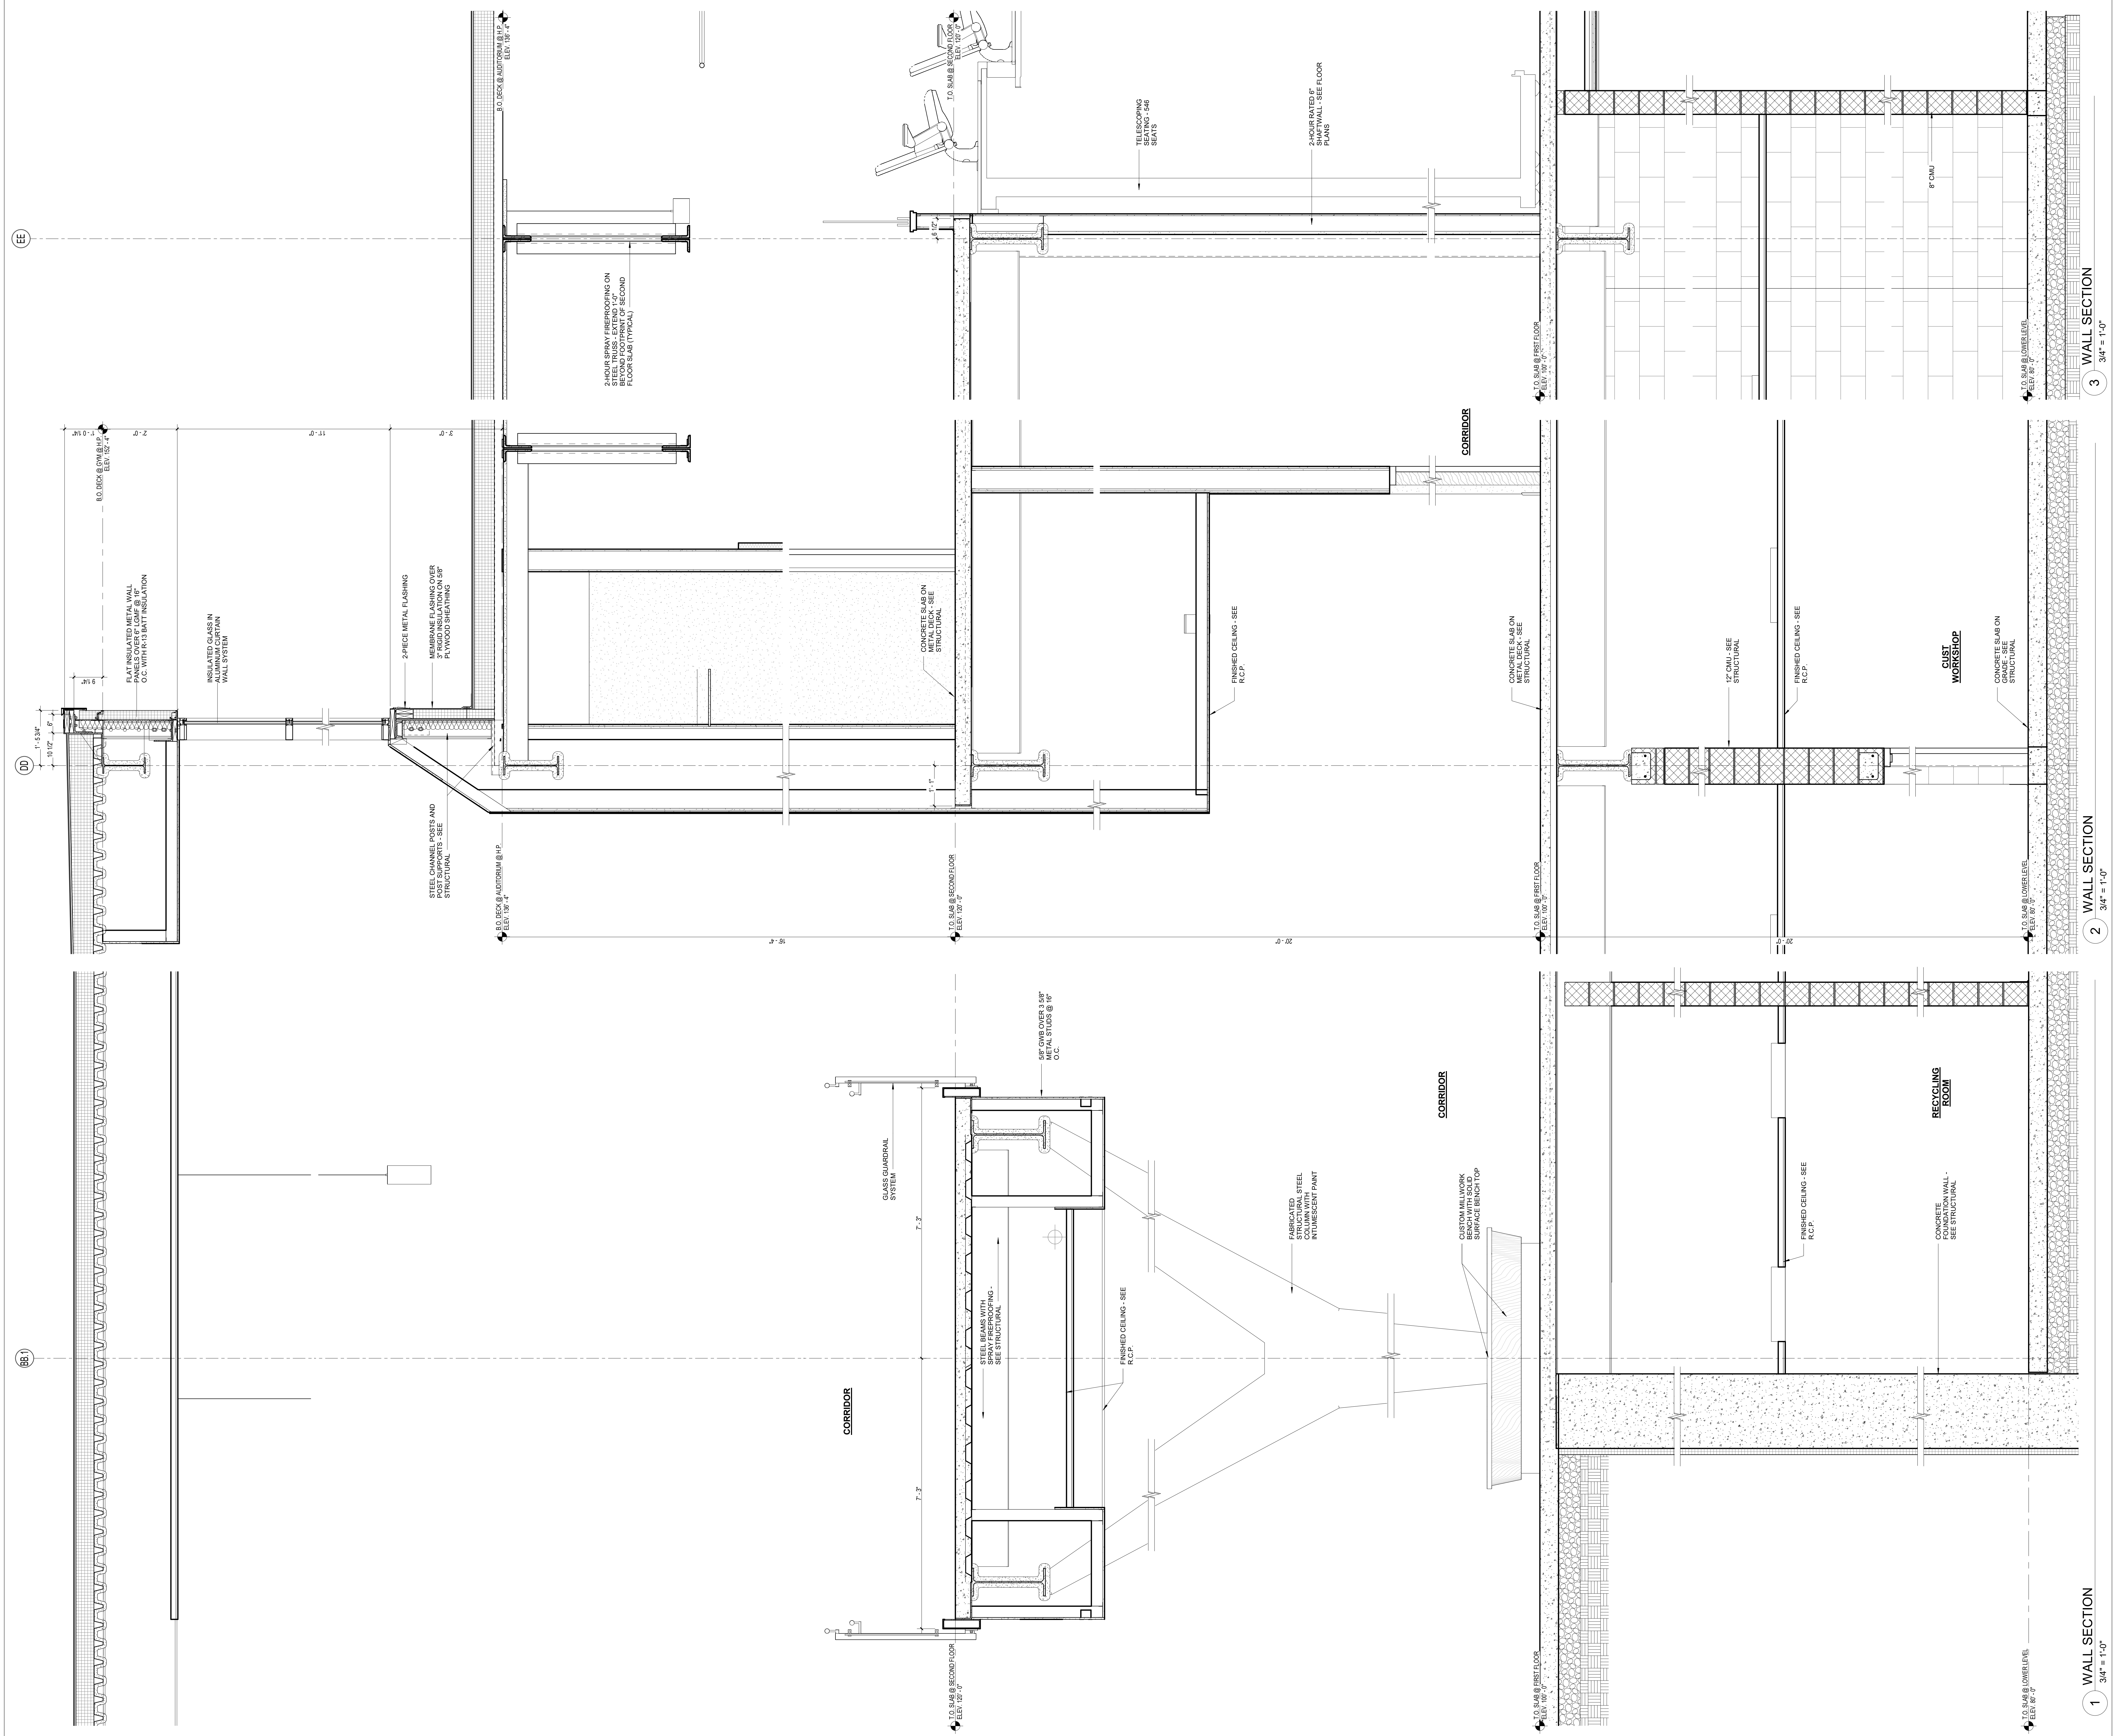

DRA

Drumme Rosane Anderson, Inc.

225 Oakland Road
Studio 205
South Windsor, CT
06074

260 Charles Street
Studio 300
Waltham, MA
02453

Planning | Architecture | Interior Design

Tel: 878.964.1000
www.drainc.com

Northeast
Metropolitan
Regional
Vocational High
School

100 Hemlock Road,
Wakefield, MA 01880

MSBA 60% CD
SUBMISSION

January 13th, 2023

PROJECT NORTH

MAGNETIC NORTH

KEY PLAN

Scale: 3/4" = 1'-0"

Job No.: 20202

Drawn By: DRA


Date: January 13th, 2023

Volume 3 of 4

A3-2-18

**Northeast
Metropolitan
Regional
Vocational High
School**


100 Hemlock Road,
Wakefield, MA 01880

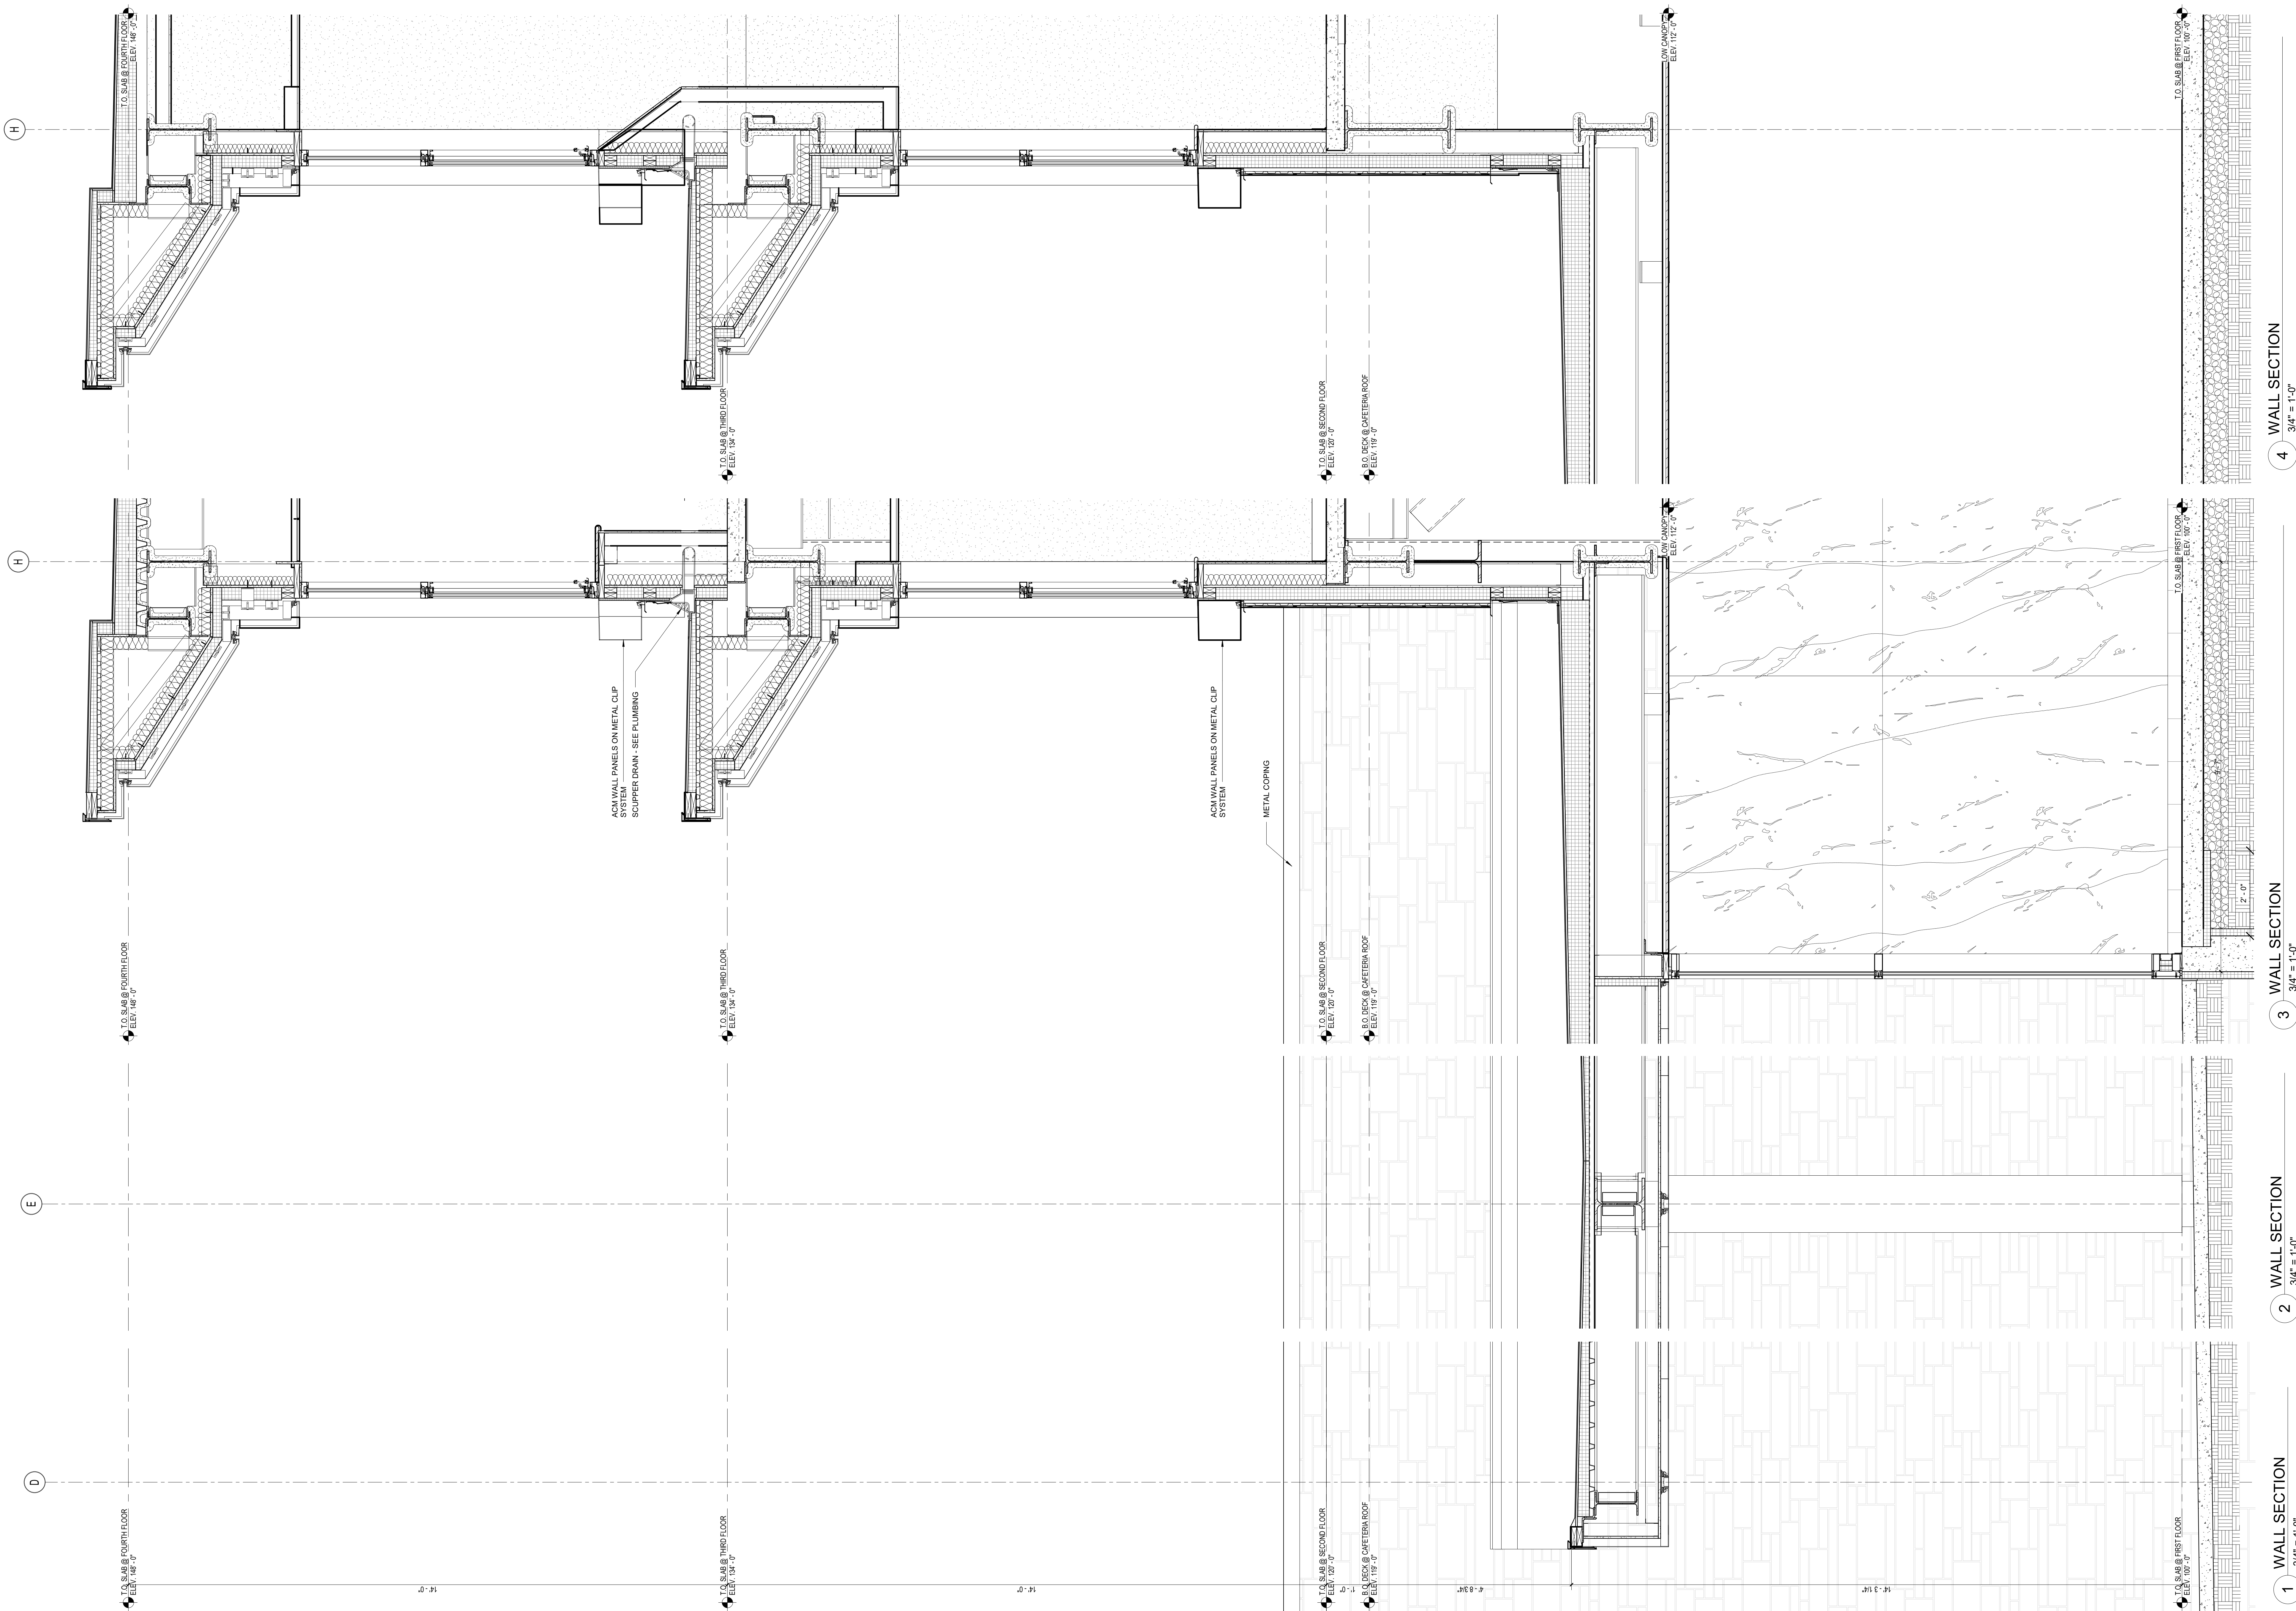

© COPYRIGHT 2022 DRUMMEY ROSANE ANDERSON, INC.


MSBA 60% CD
SUBMISSION

January 13th, 2023

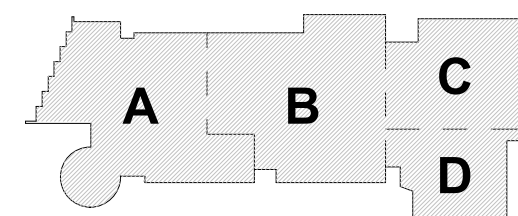


KEY PLAN

PROJECT NORTH

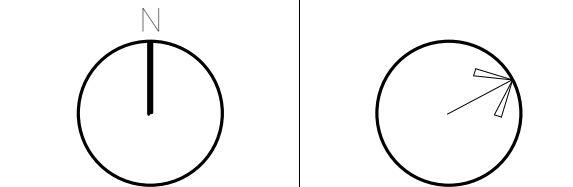

MAGNETIC NORTH

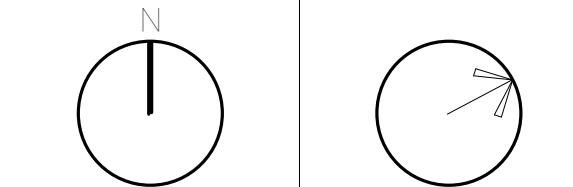

WALL SECTIONS

Scale: 3/4" = 1'-0"
Job No.: 20202
Drawn By: DRA
Date: January 13th, 2023
Volume 3 of 4


A3-2-19

**Northeast
Metropolitan
Regional
Vocational High
School**100 Hemlock Road,
Wakefield, MA 01880

© COPYRIGHT 2022 DRUMMEY ROSANE ANDERSON, INC.


MSBA 60% CD
SUBMISSION

January 13th, 2023

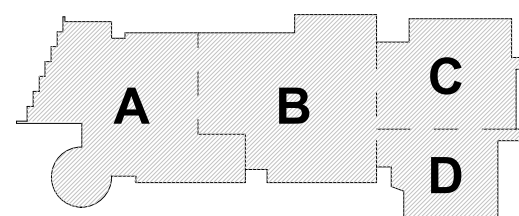


KEY PLAN

PROJECT NORTH

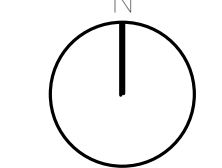

MAGNETIC NORTH

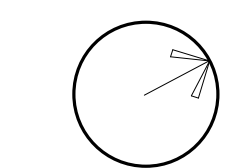**WALL SECTIONS**


Scale: 3/4" = 1'-0"

Job No.: 20202

Drawn By: DRA

Date: January 13th, 2023


Volume

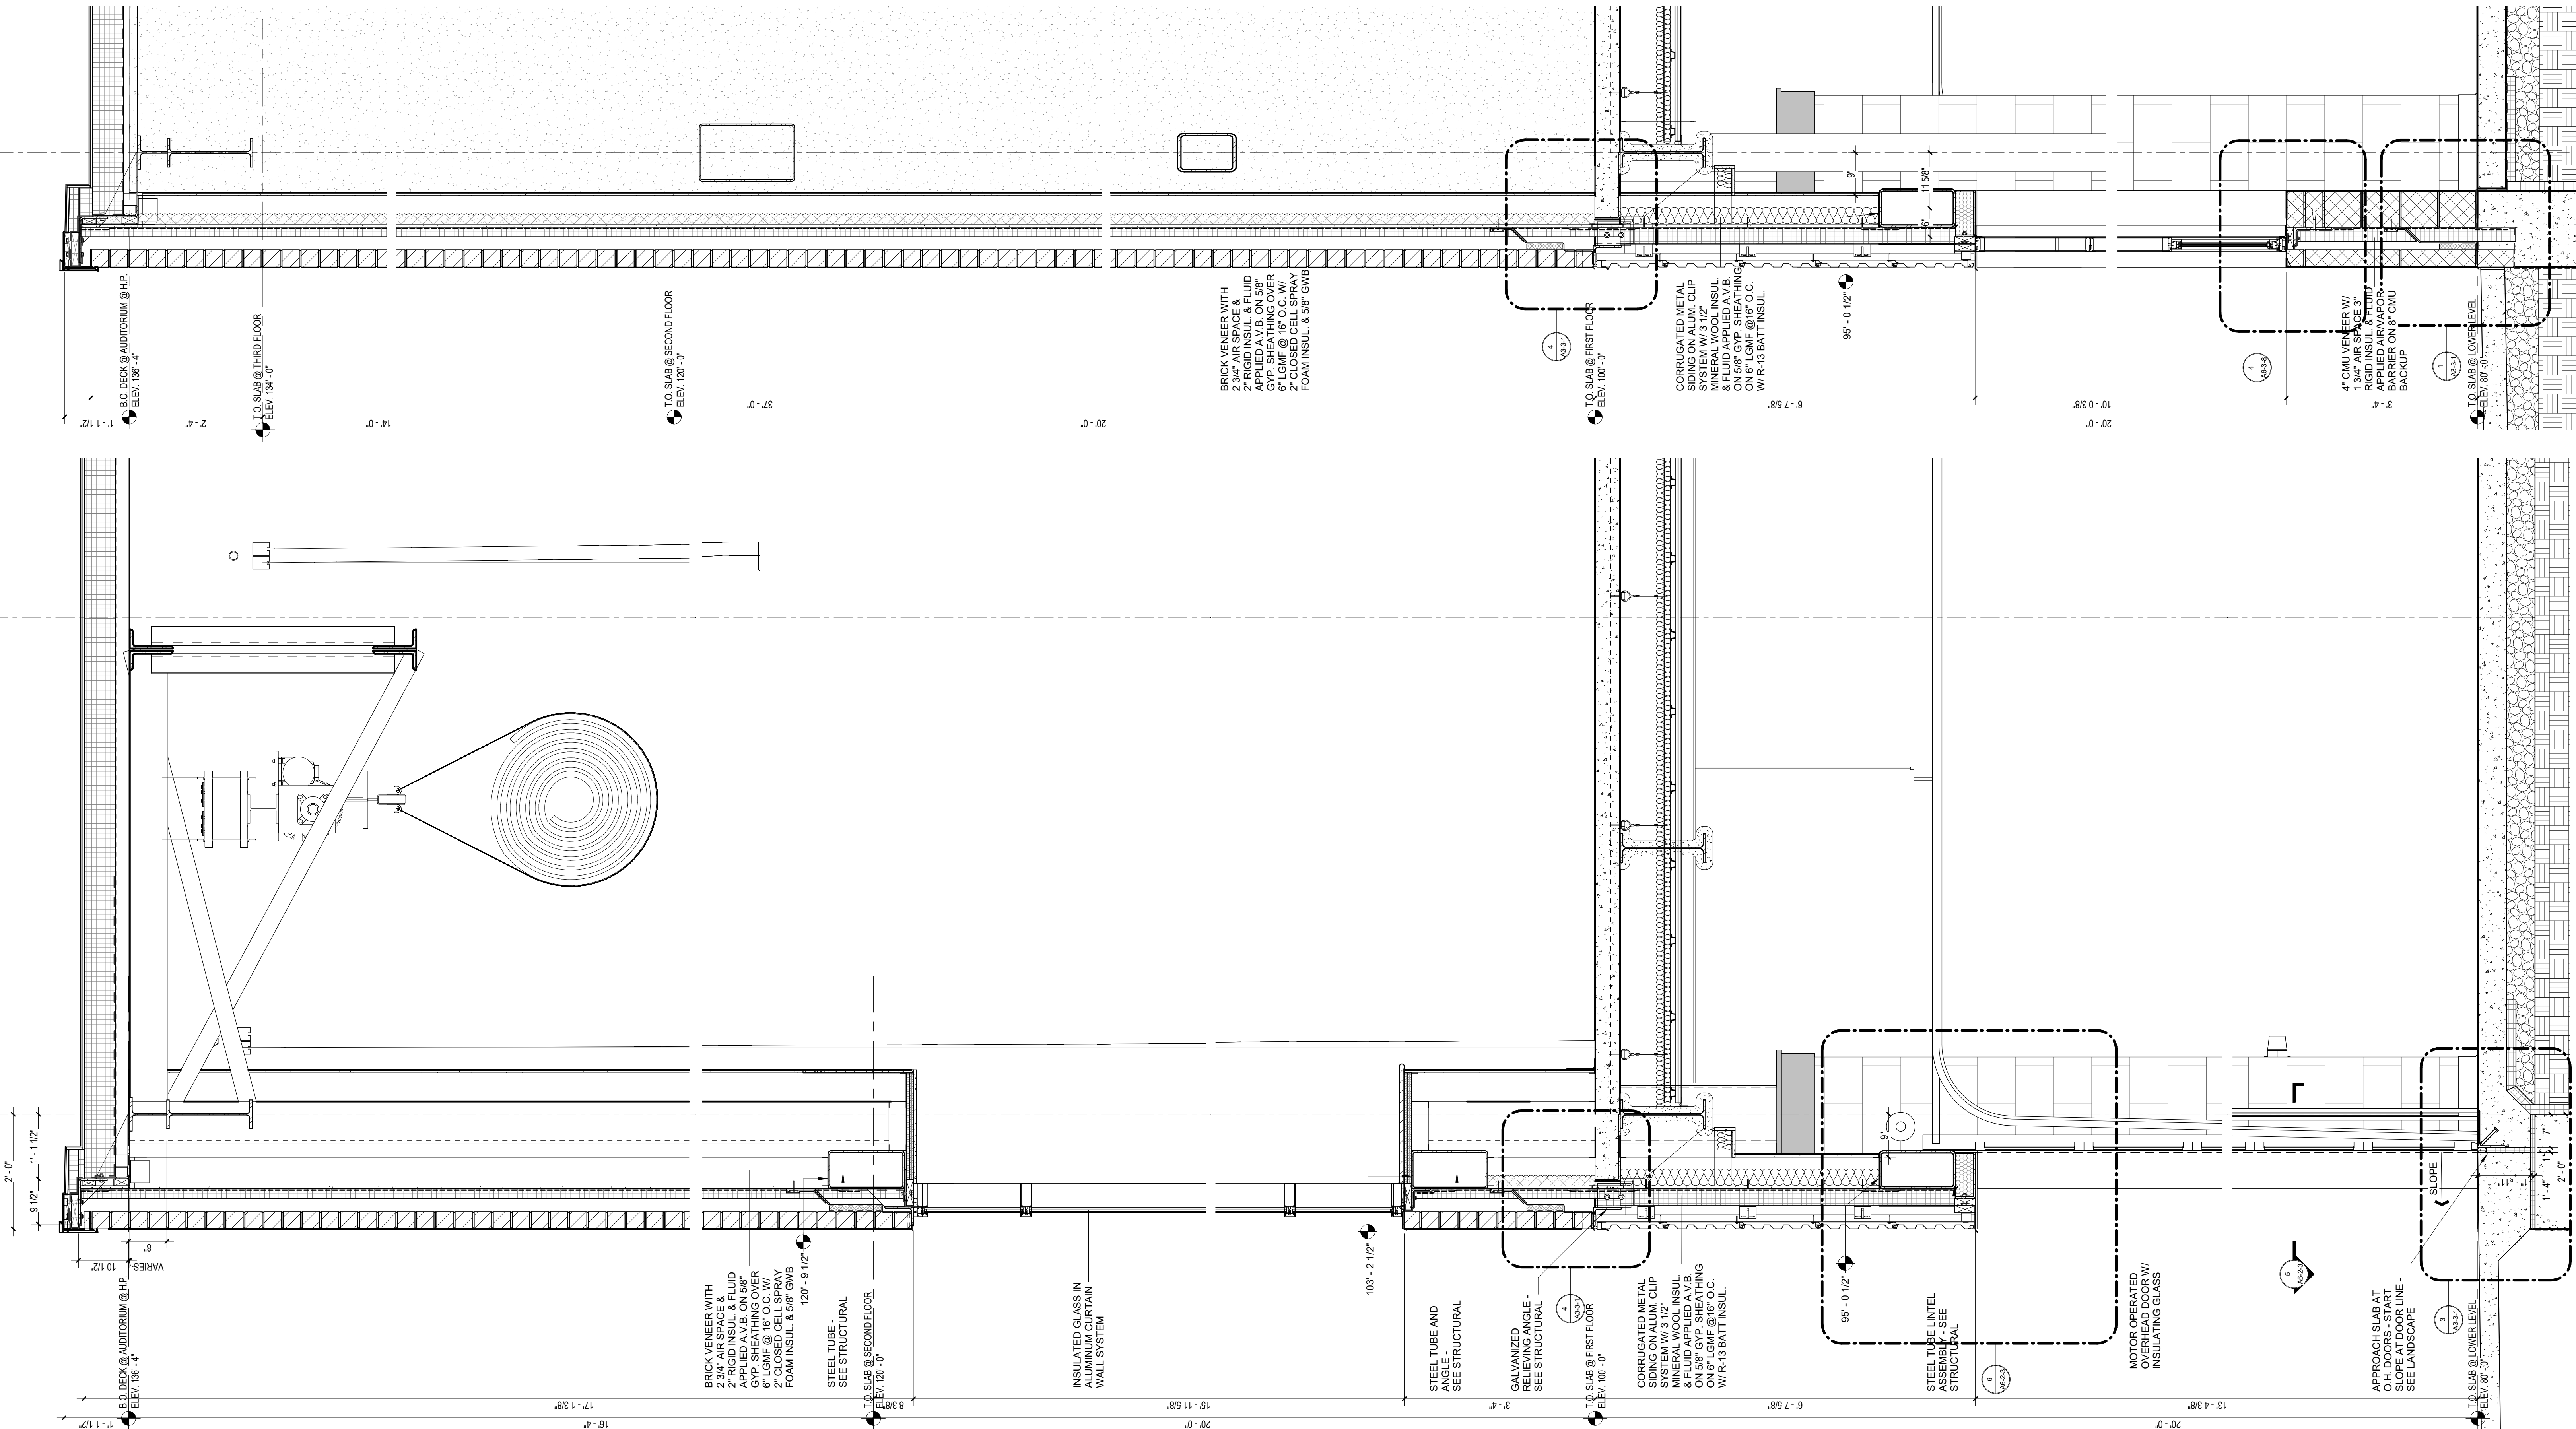A3-2-20**1** WALL SECTION
3/4" = 1'-0"**2** WALL SECTION
3/4" = 1'-0"8.0 DECK @ GYM @ H.P.
ELEV. 152'-4"

ML2

PP

8.0 DECK @ GYM @ H.P.
ELEV. 152'-4"

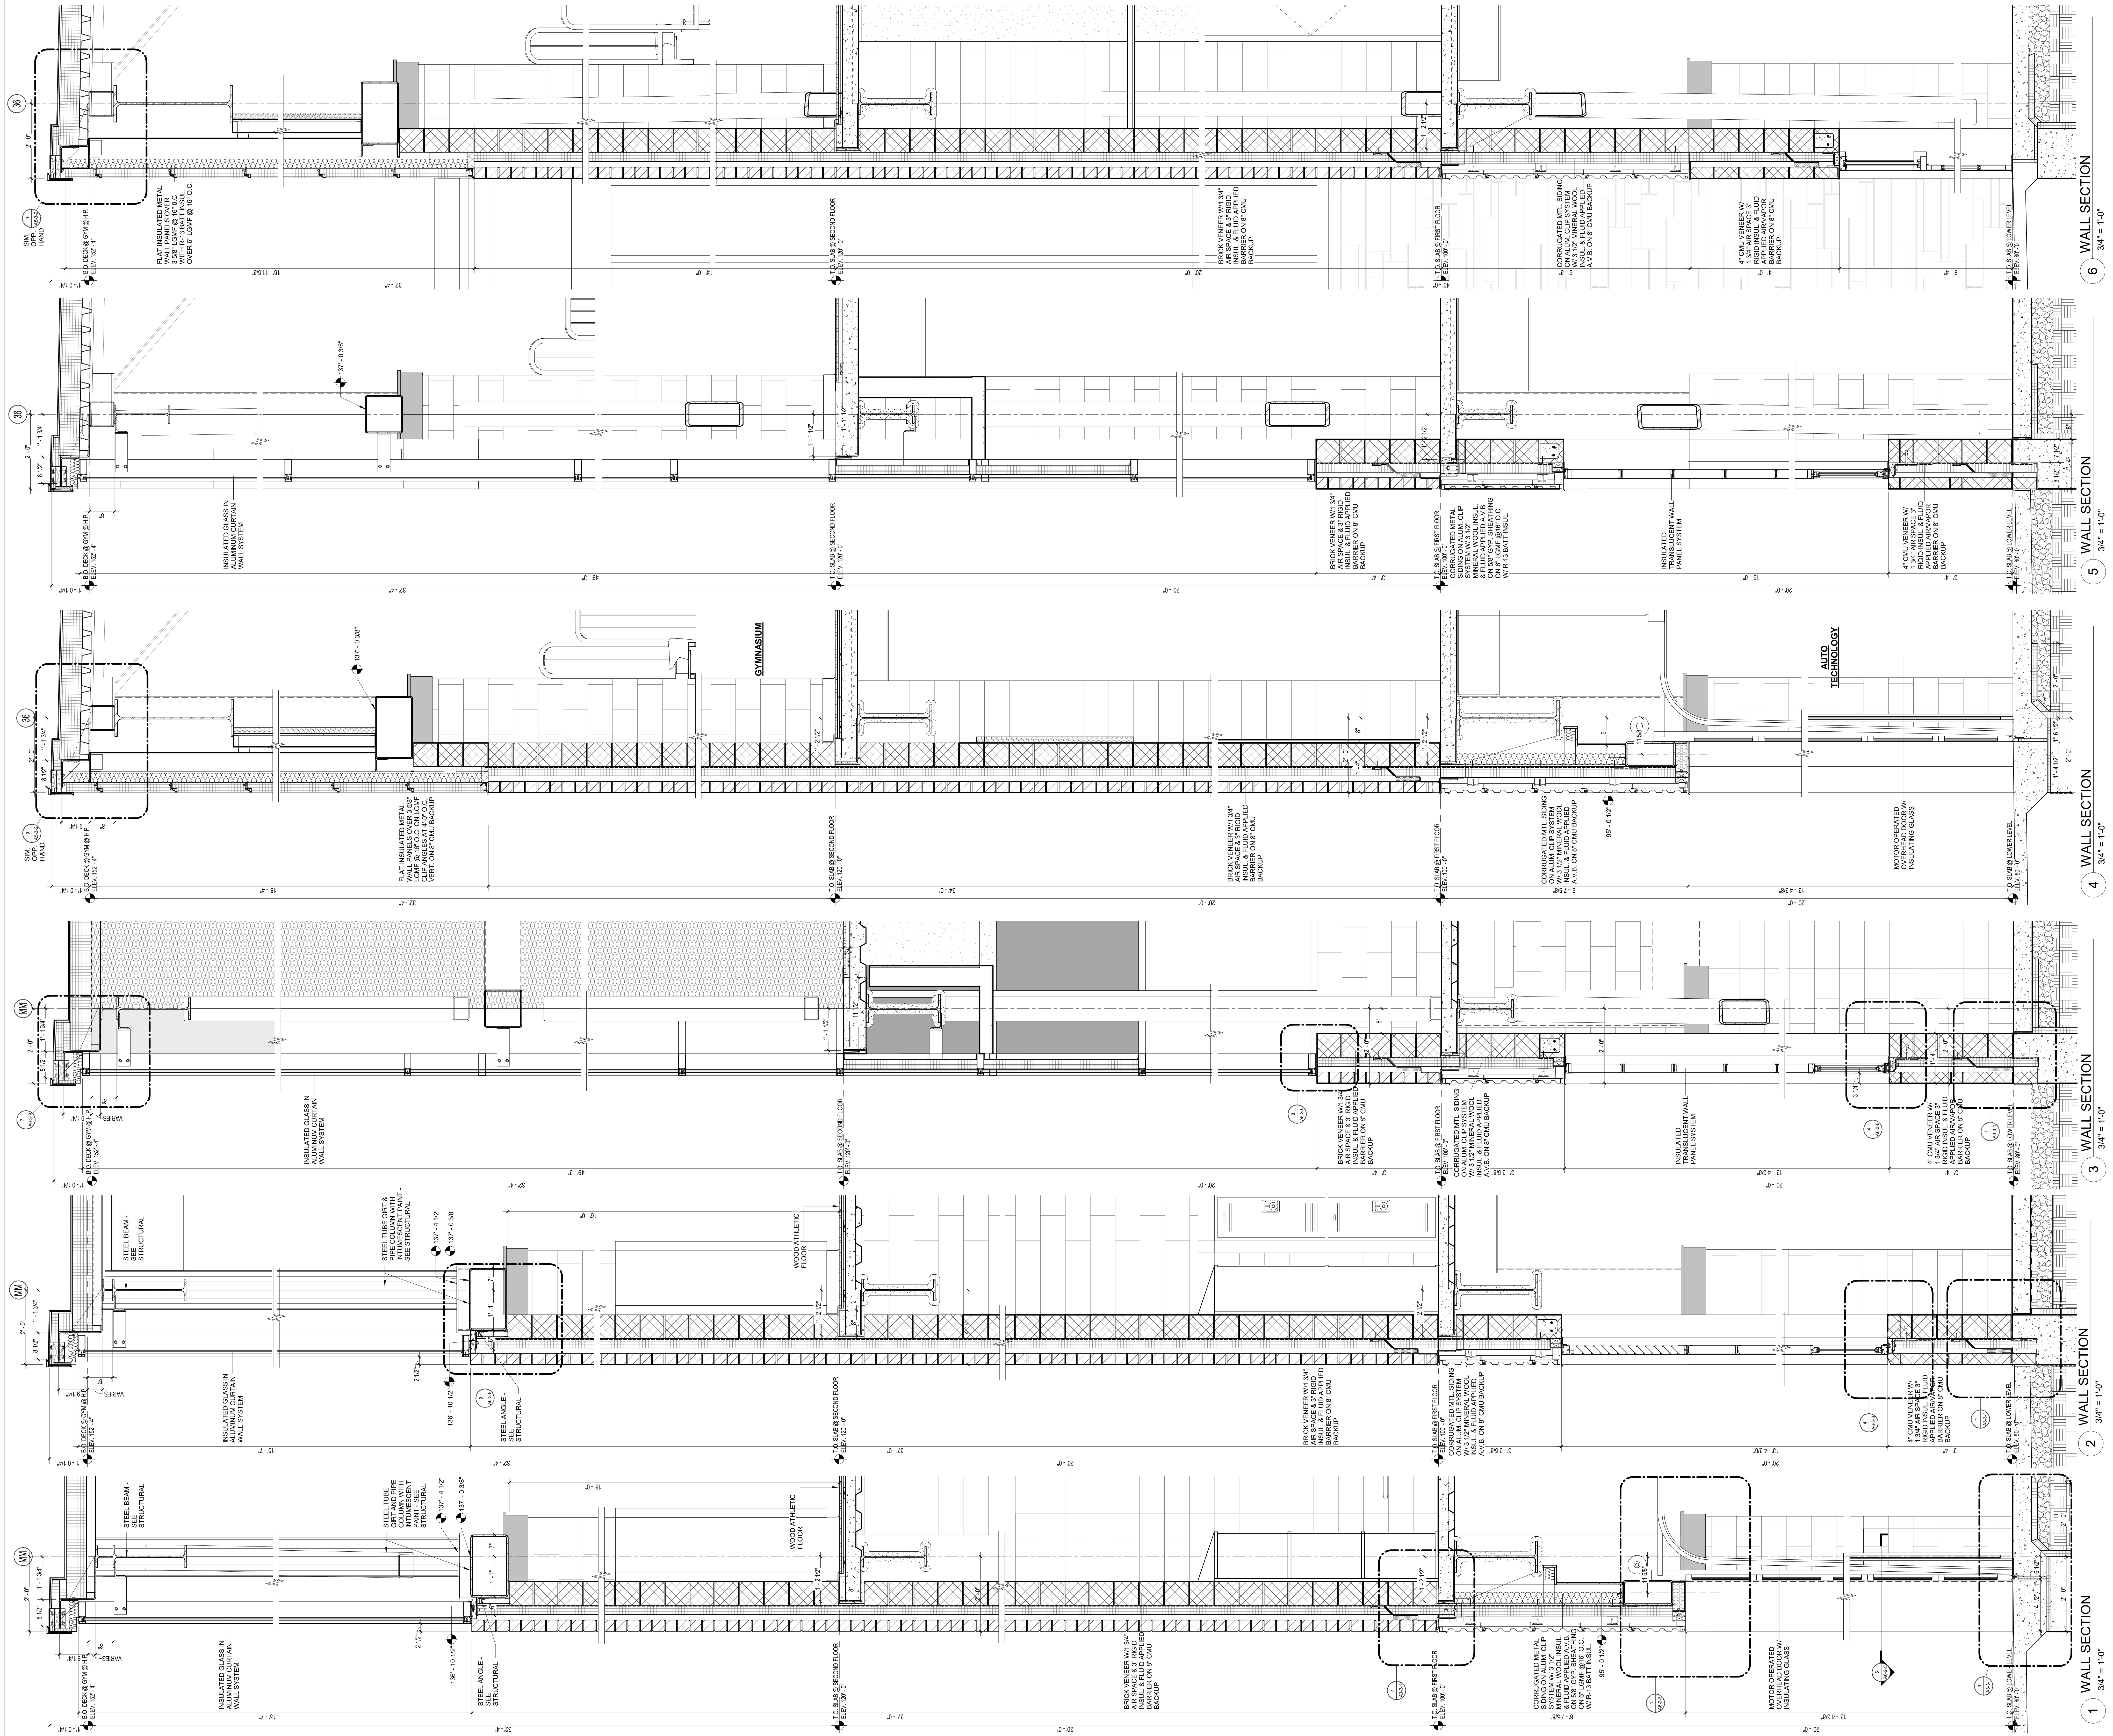

DRA

Drummett Rosane Anderson, Inc.
225 Oakland Road
Studio 205
South Windsor, CT 06074
Tel: 878.965.1000
www.dra-inc.com

260 Charles Street
Studio 300
Waltham, MA 02453
Planning | Architecture | Interior Design

Northeast Metropolitan Regional Vocational High School

100 Hemlock Road, Wakefield, MA 01880

PROJECT NORTH

MAGNETIC NORTH

Scale: 3/4" = 1'-0"

Job No.: 20202

Drawn By: DRA

Date: January 13th, 2023

Volume 3 of 4

A3-2-21



DRA

Drumme

225 Oakland Road
Studio 205
South Windsor, CT 06074

260 Charles Street
Studio 300
Waltham, MA 02453

Planning | Architecture | Interior Design

Tel: 878.964.1000
www.drainc.com

Northeast
Metropolitan
Regional
Vocational High
School

100 Hemlock Road,
Wakefield, MA 01880

MSBA 60% CD
SUBMISSION

January 13th, 2023

KEY PLAN


PROJECT NORTH

MAGNETIC NORTH

WALL SECTIONS

Scale: 3/4" = 1'-0"
Job No.: 20202
Drawn By: DRA
Date: January 13th, 2023
Volume

A3-2-22

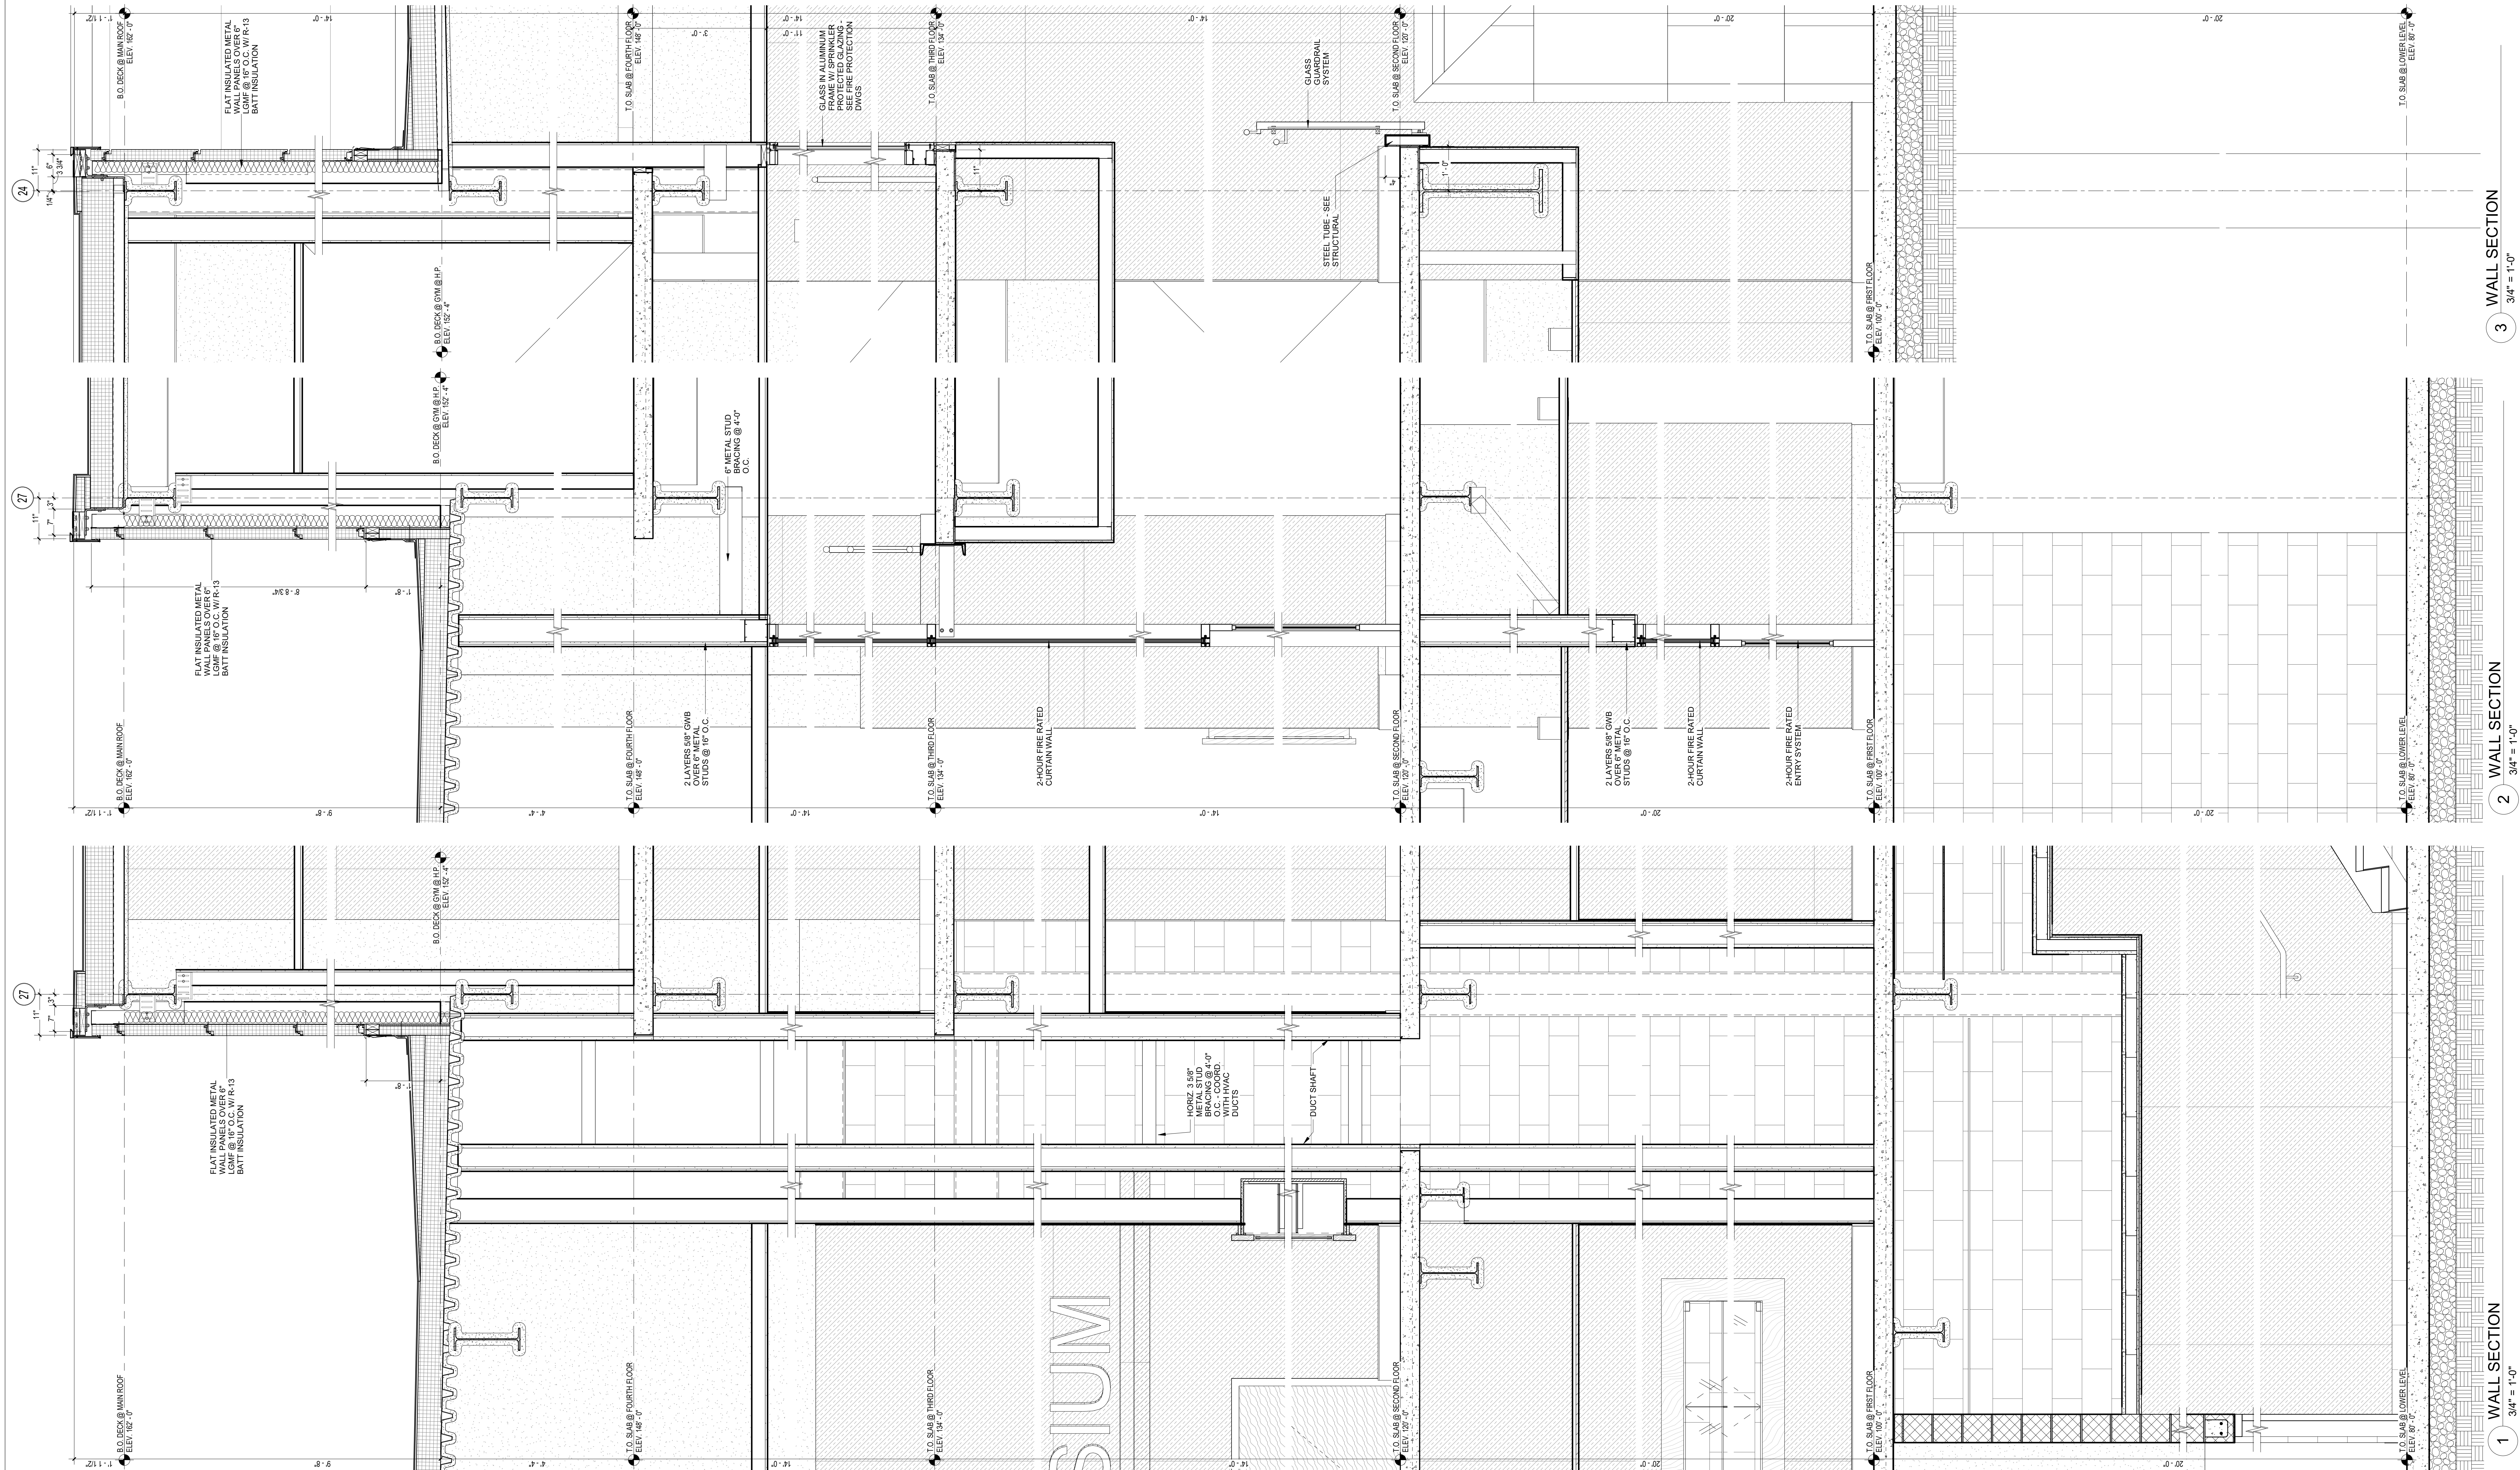

DRA

Drumme Rosane Anderson, Inc.
225 Oakland Road
Studio 205
South Windsor, CT 06074
Planning | Architecture | Interior Design
Tel: 817.965.1000
www.drainc.com

260 Charles Street
Studio 300
Waltham, MA 02453

Northeast
Metropolitan
Regional
Vocational High
School

100 Hemlock Road,
Wakefield, MA 01880

MSBA 60% CD
SUBMISSION

January 13th, 2023

A B C D

KEY PLAN

PROJECT NORTH

MAGNETIC NORTH

WALL SECTIONS

Scale: 3/4" = 1'-0"
Job No.: 20202
Drawn By: DRA
Date: January 13th, 2023
Volume

A3-2-23


**Northeast
Metropolitan
Regional
Vocational High
School**

100 Hemlock Road,
Wakefield, MA 01880

© COPYRIGHT 2022 DRUMMEY ROSANE ANDERSON, INC.


MSBA 60% CD
SUBMISSION

January 13th, 2023

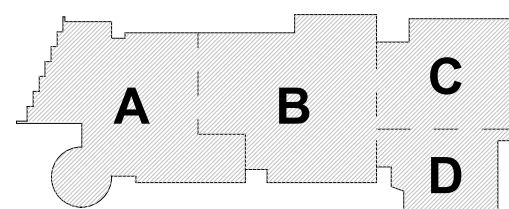


KEY PLAN

PROJECT NORTH

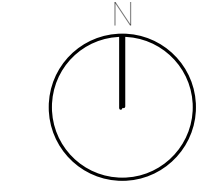

MAGNETIC NORTH

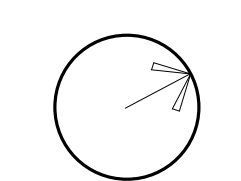

WALL SECTIONS

Scale: 3/4" = 1'-0"

Job No.: 20202

Drawn By: DRA

Date: January 13th, 2023

Volume 3 of 4


A3-2-24



4 WALL SECTION
3/4" = 1'-0"

3 WALL SECTION
3/4" = 1'-0"


2 WALL SECTION
3/4" = 1'-0"

1 WALL SECTION
3/4" = 1'-0"

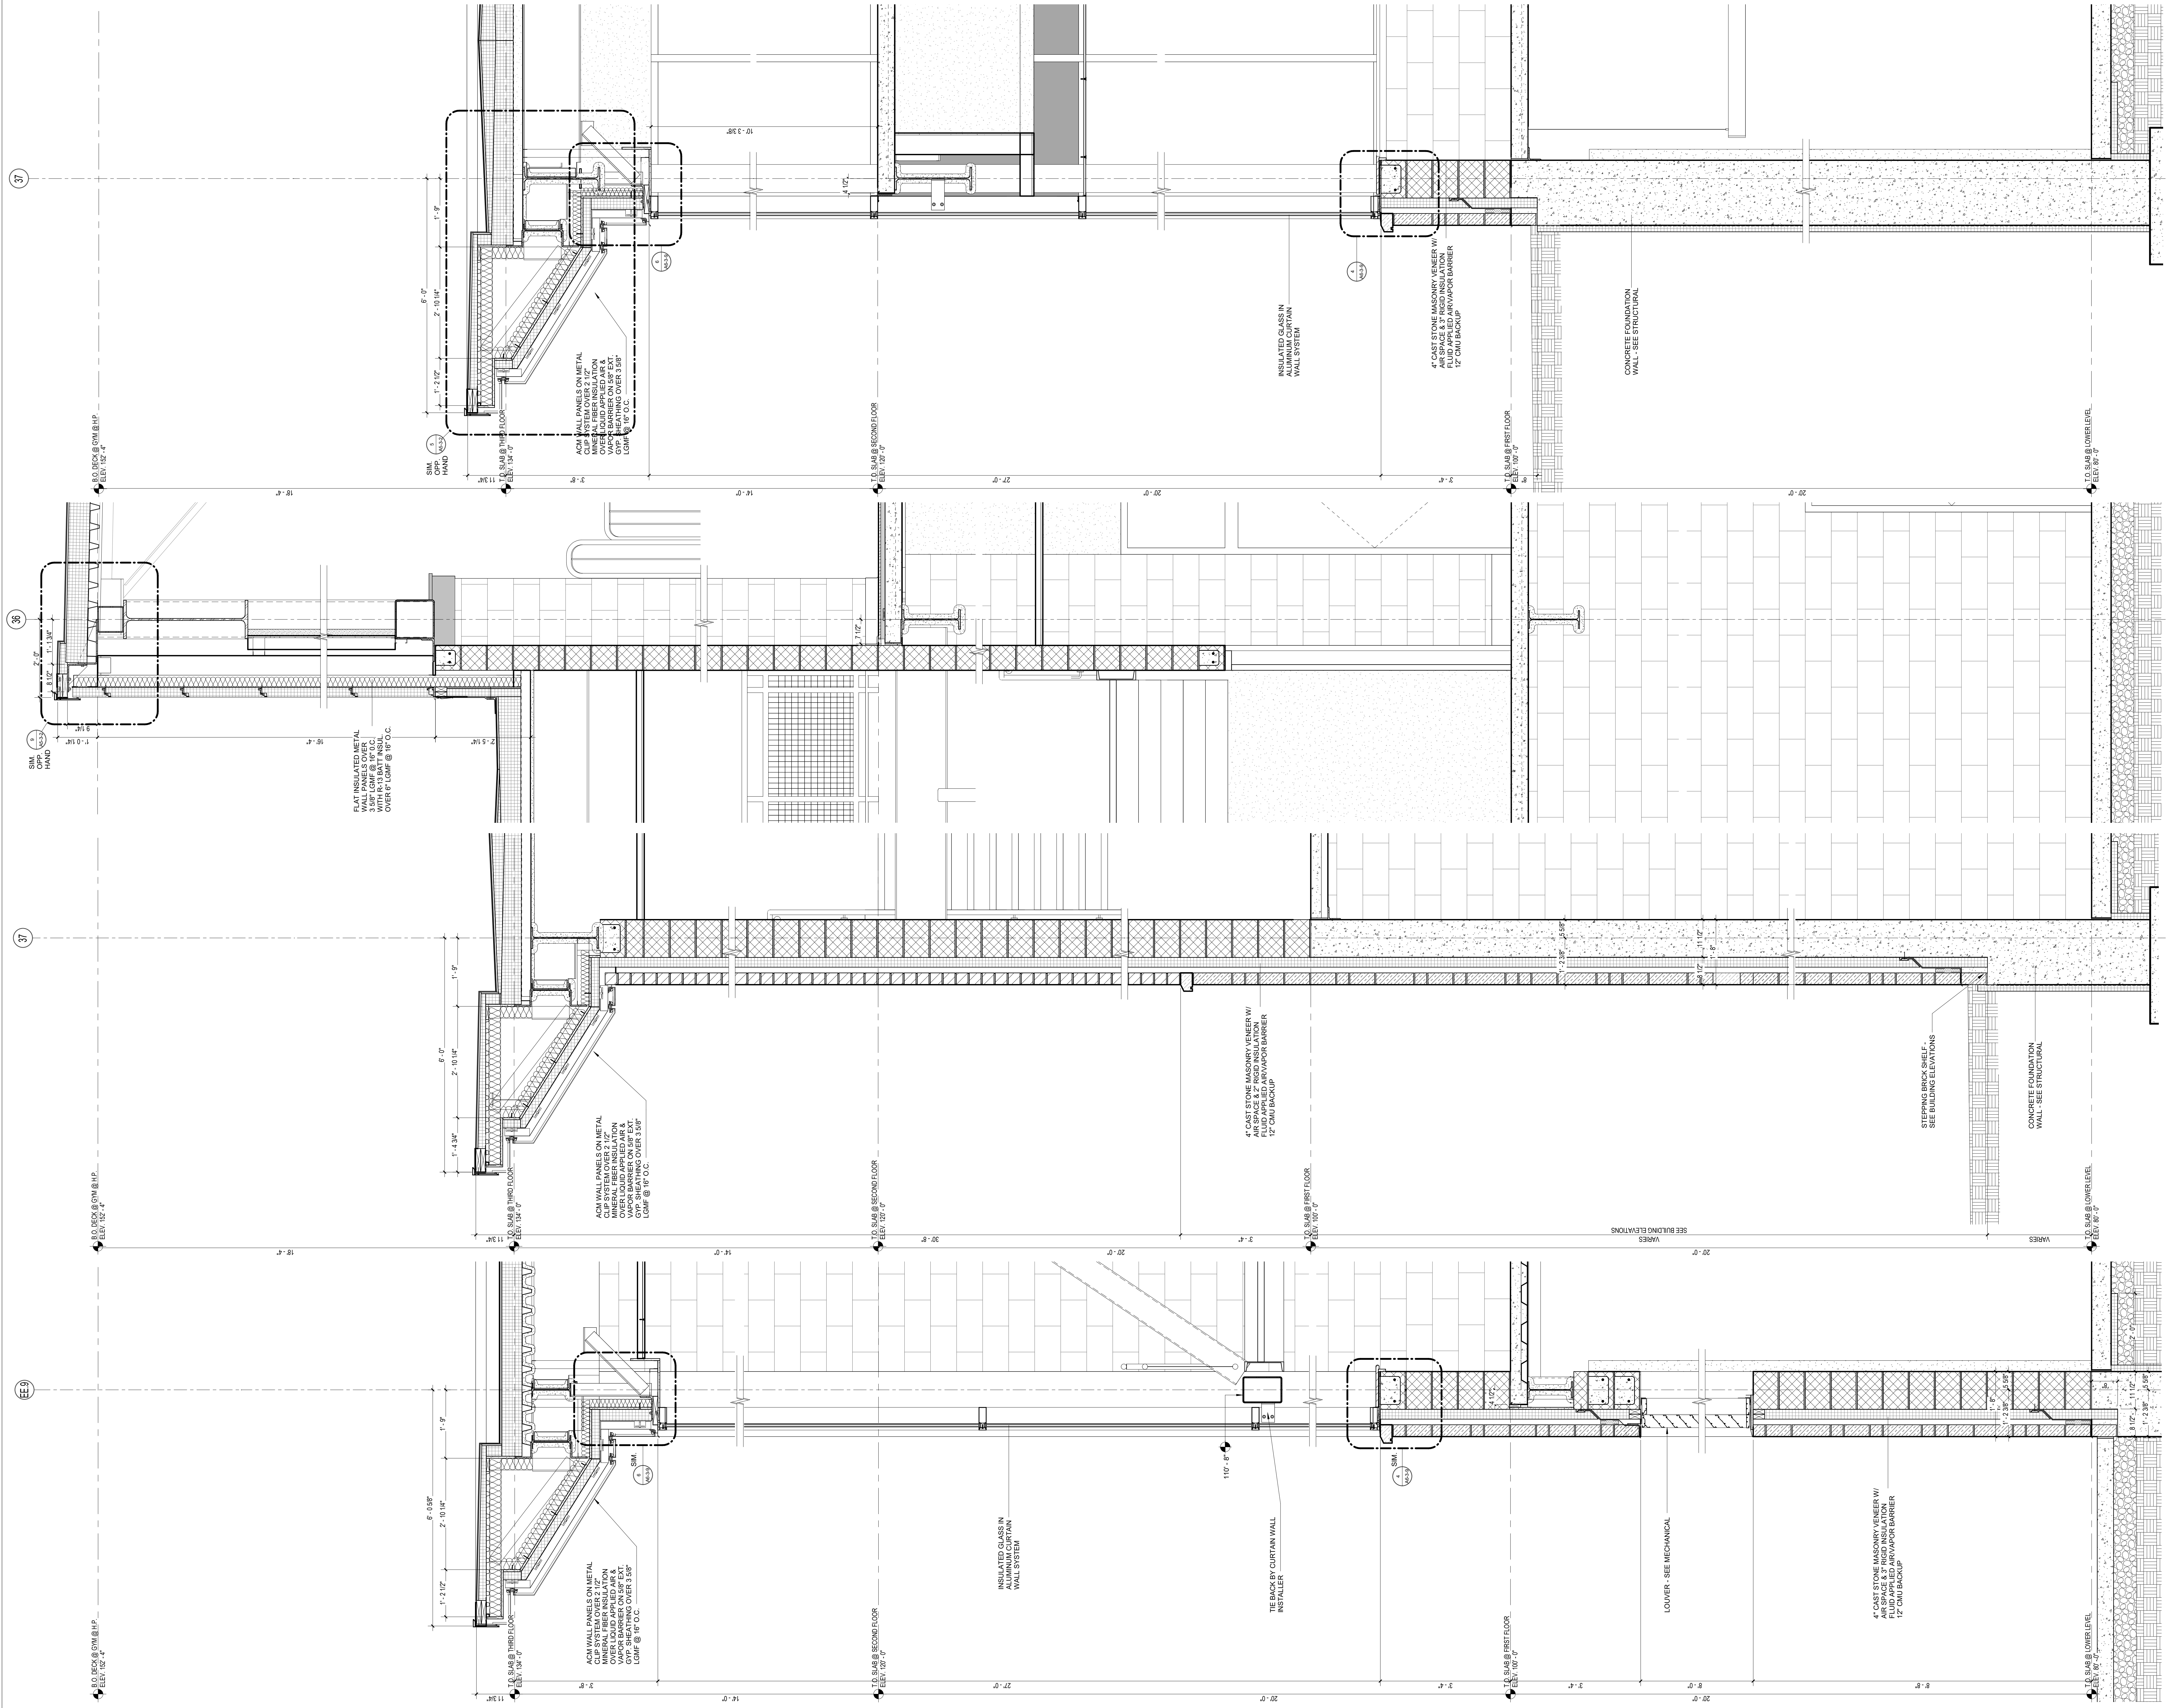


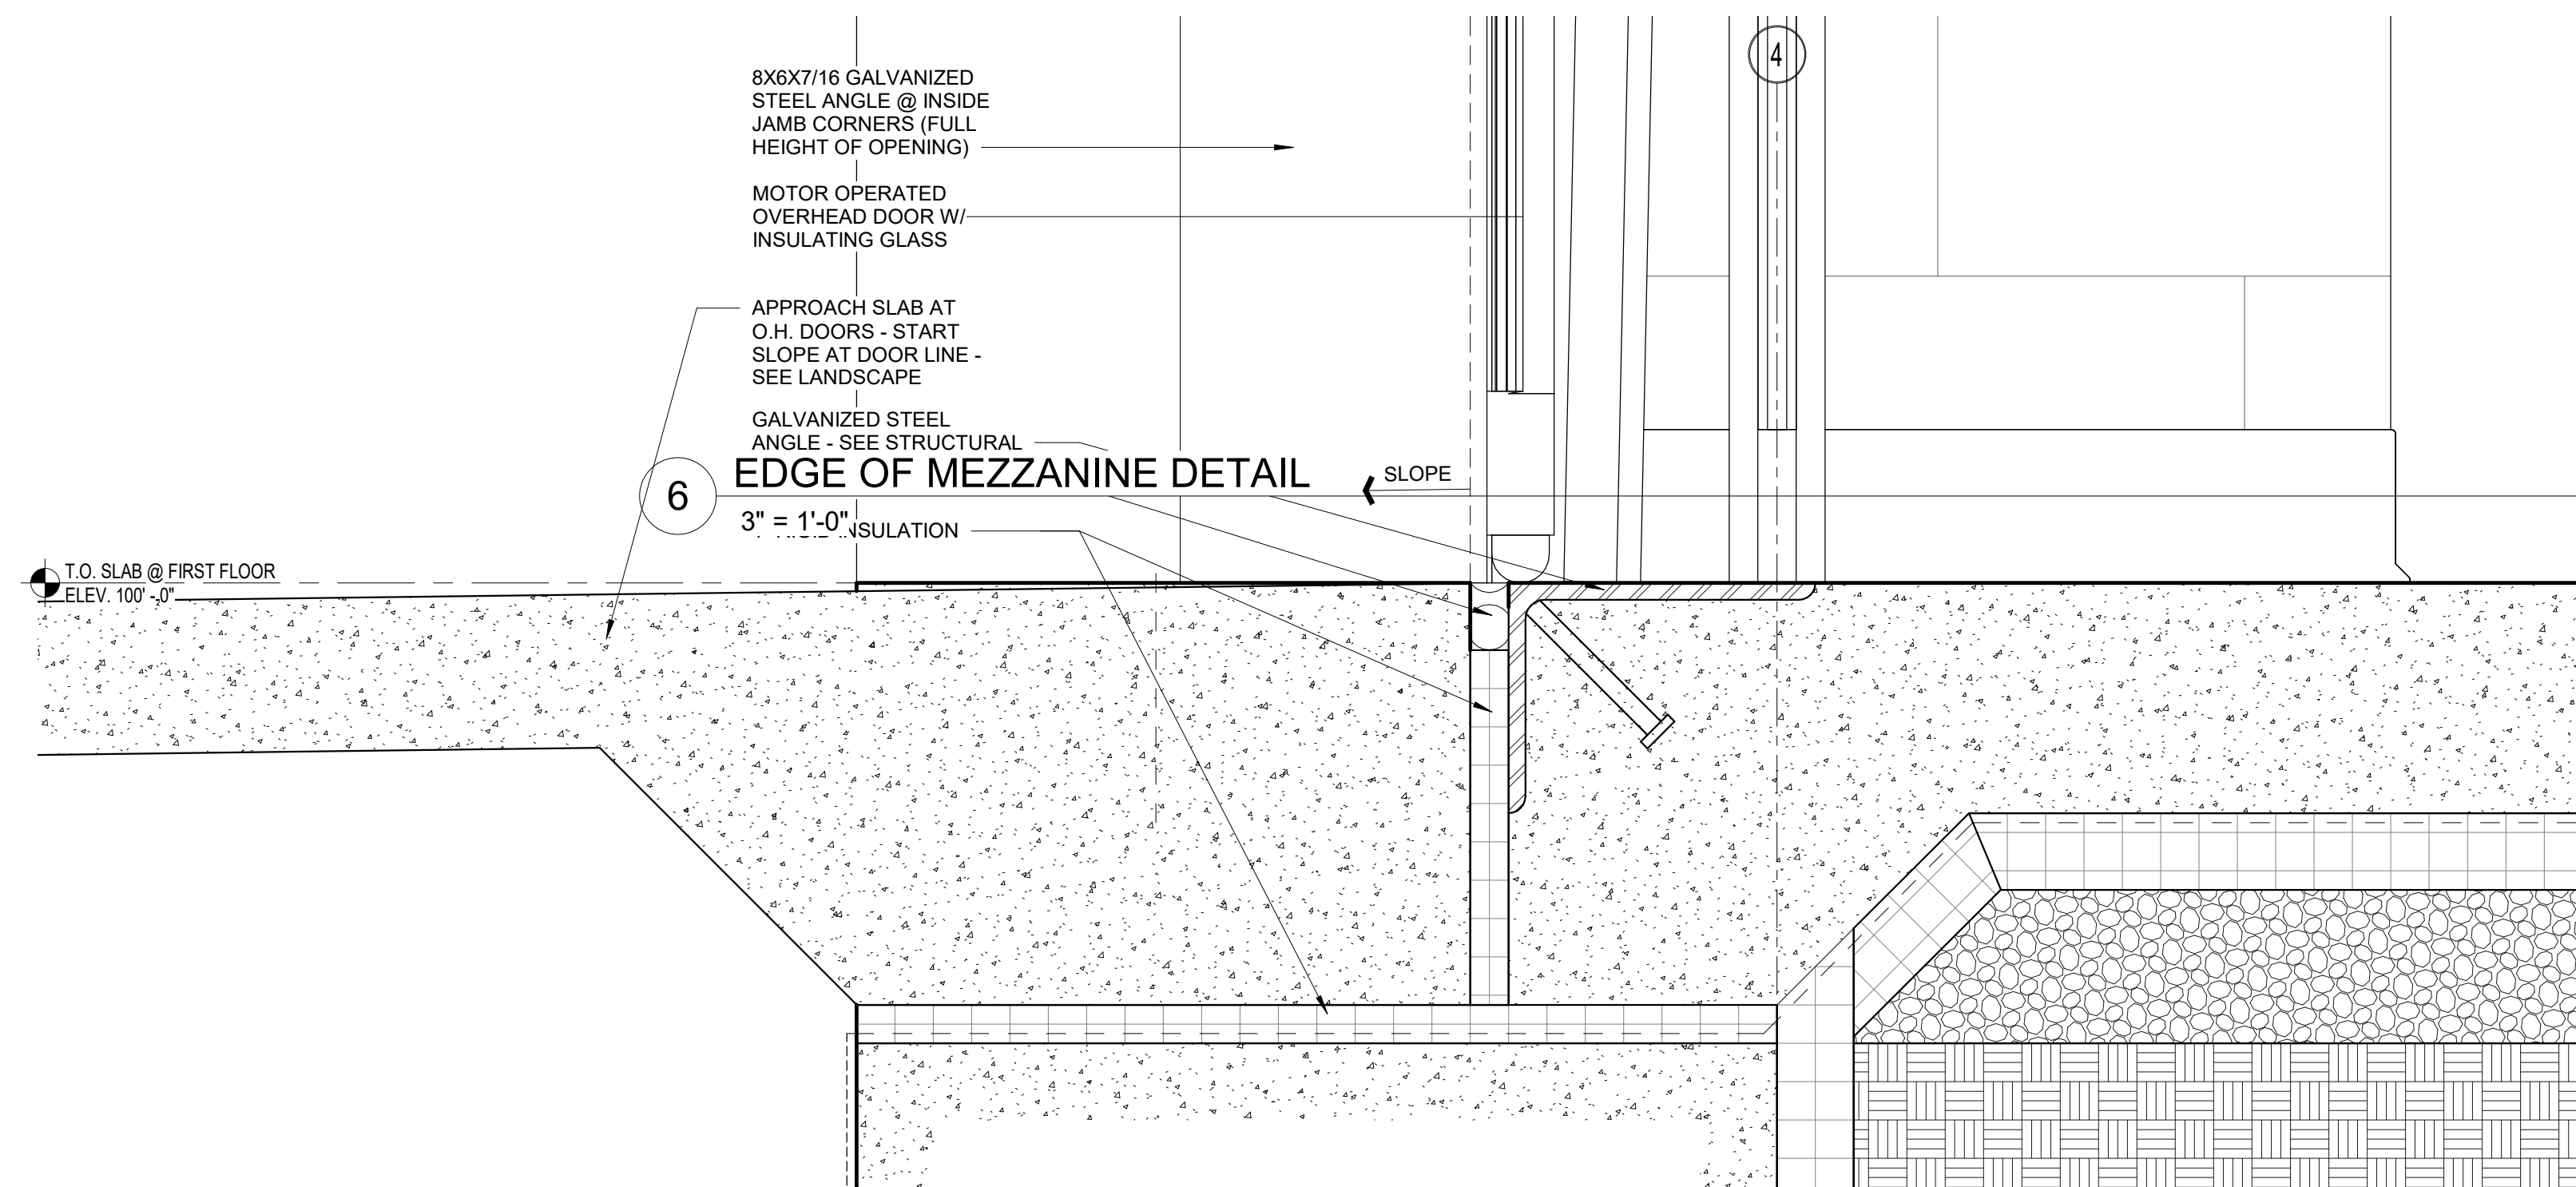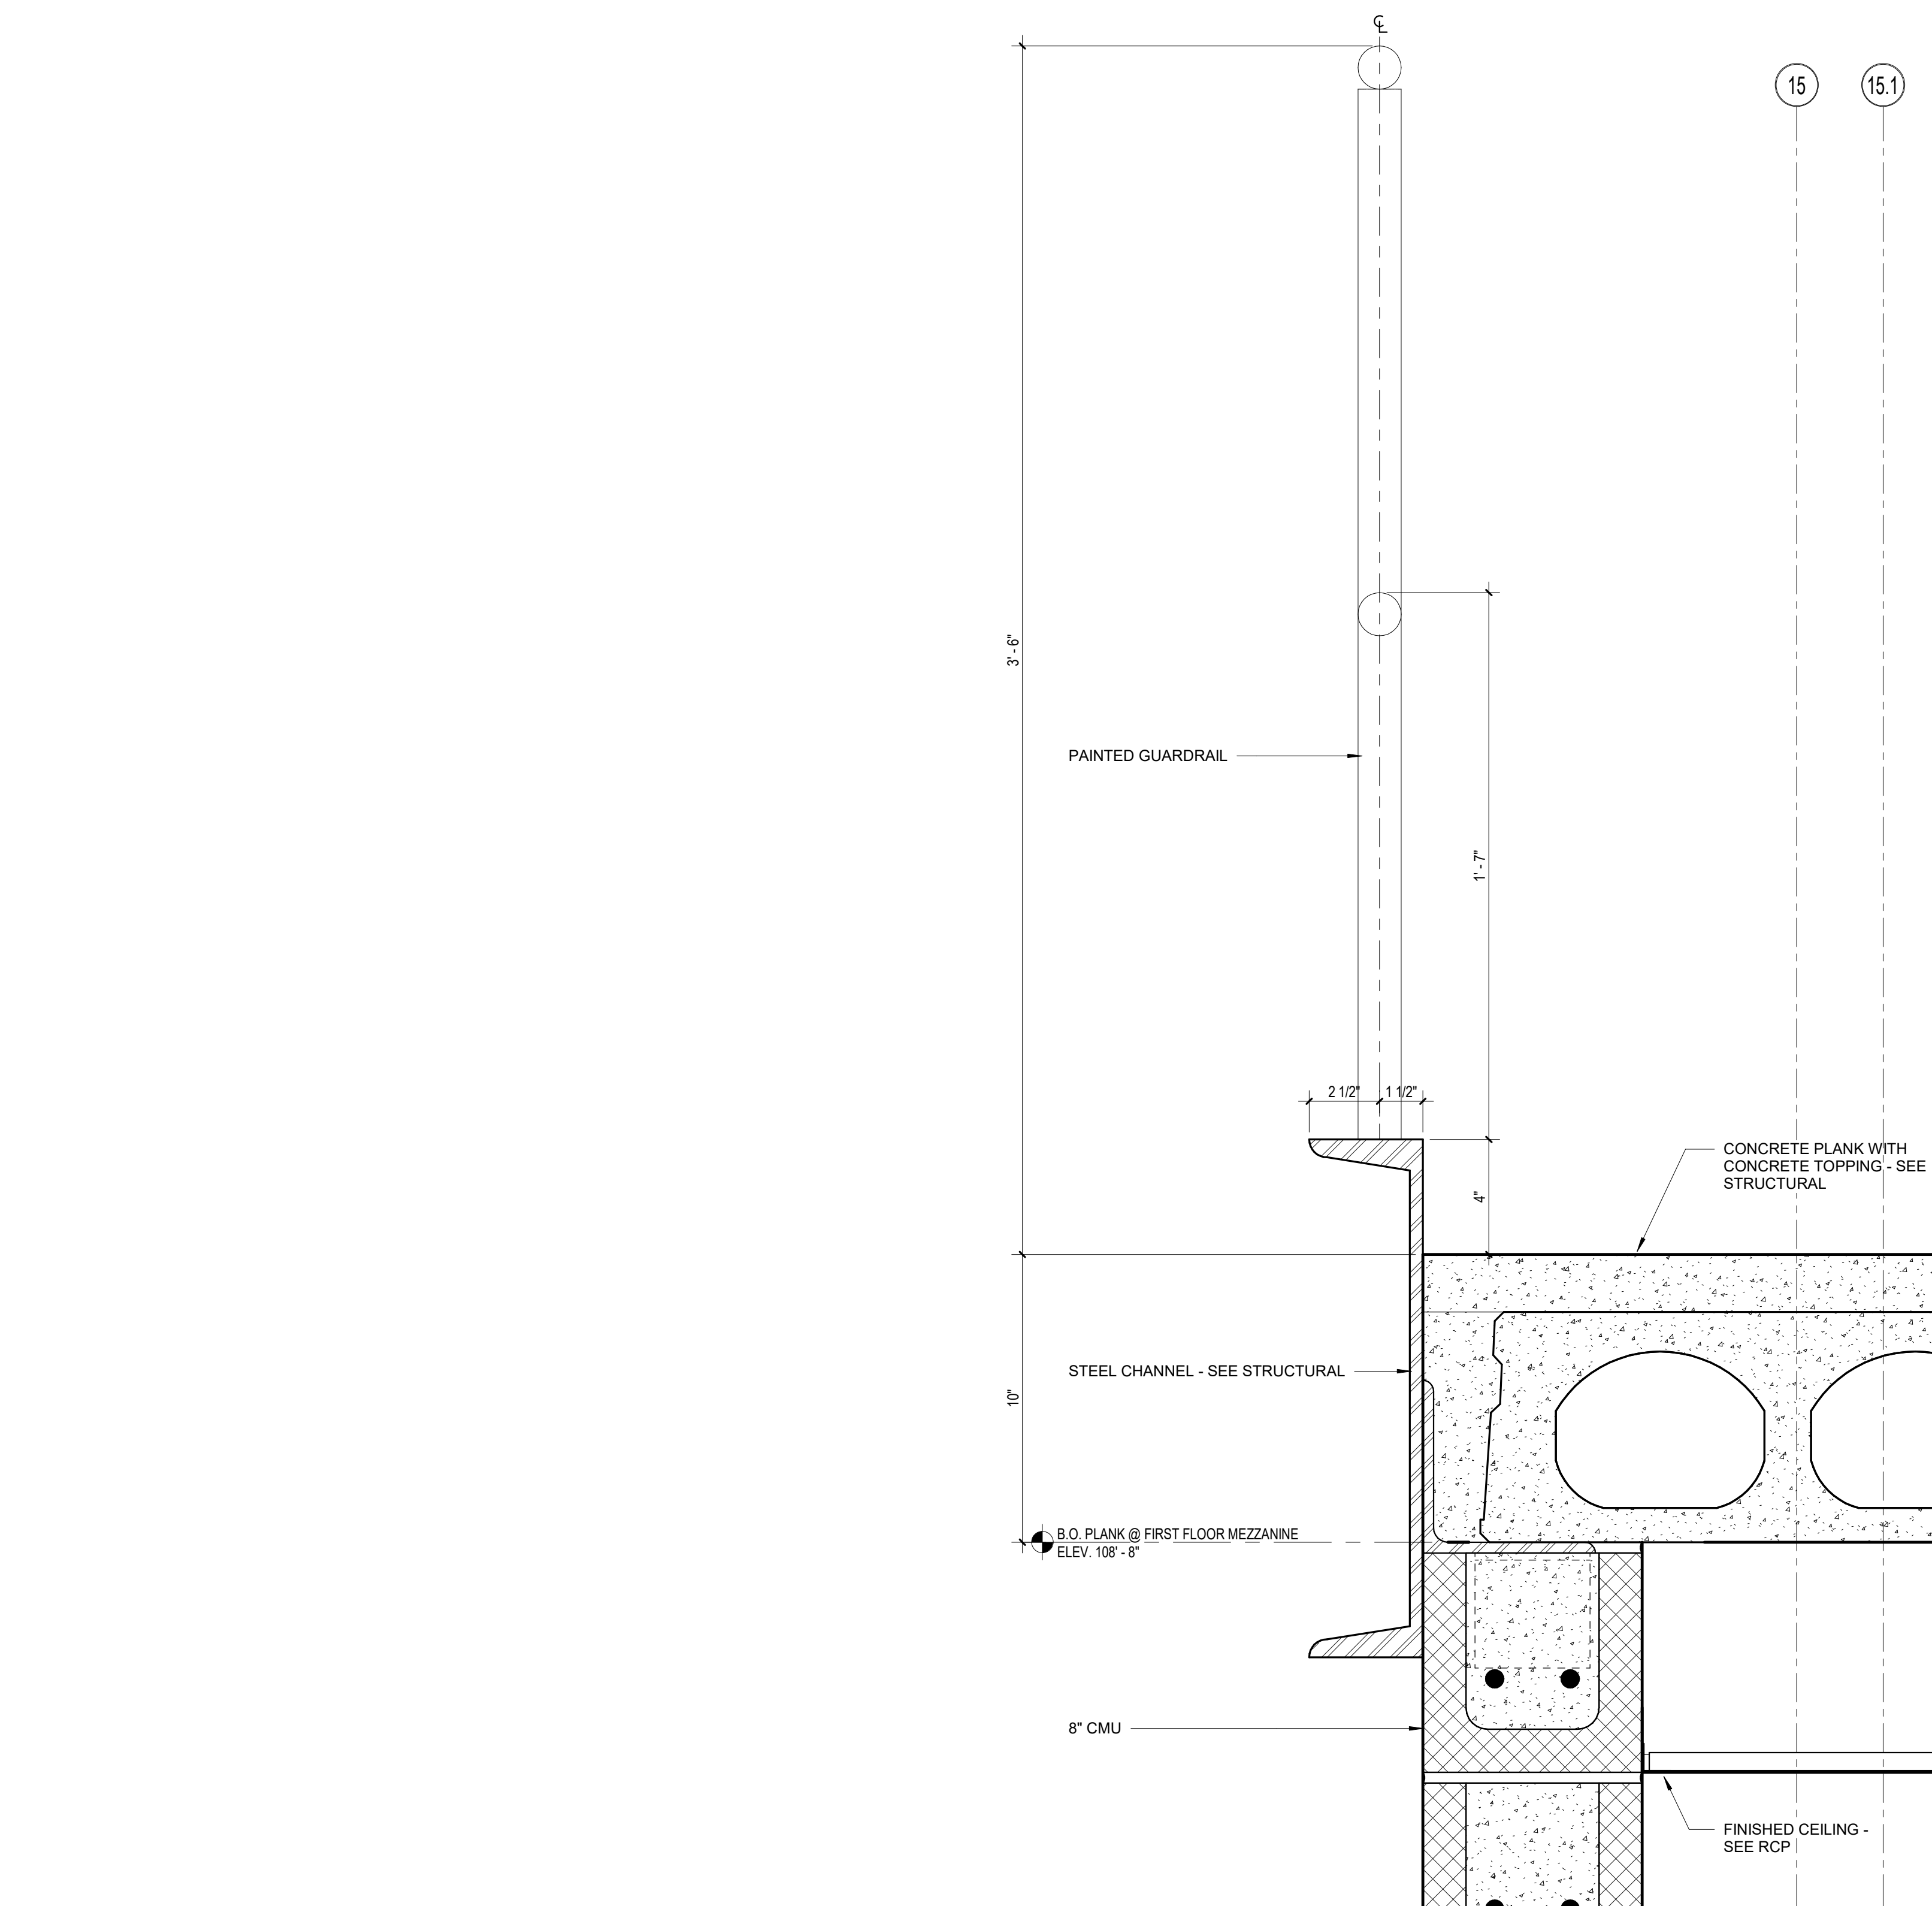


3 Wall Detail 1b - Shop Wall @ O.H. Door
3" = 1'-0"

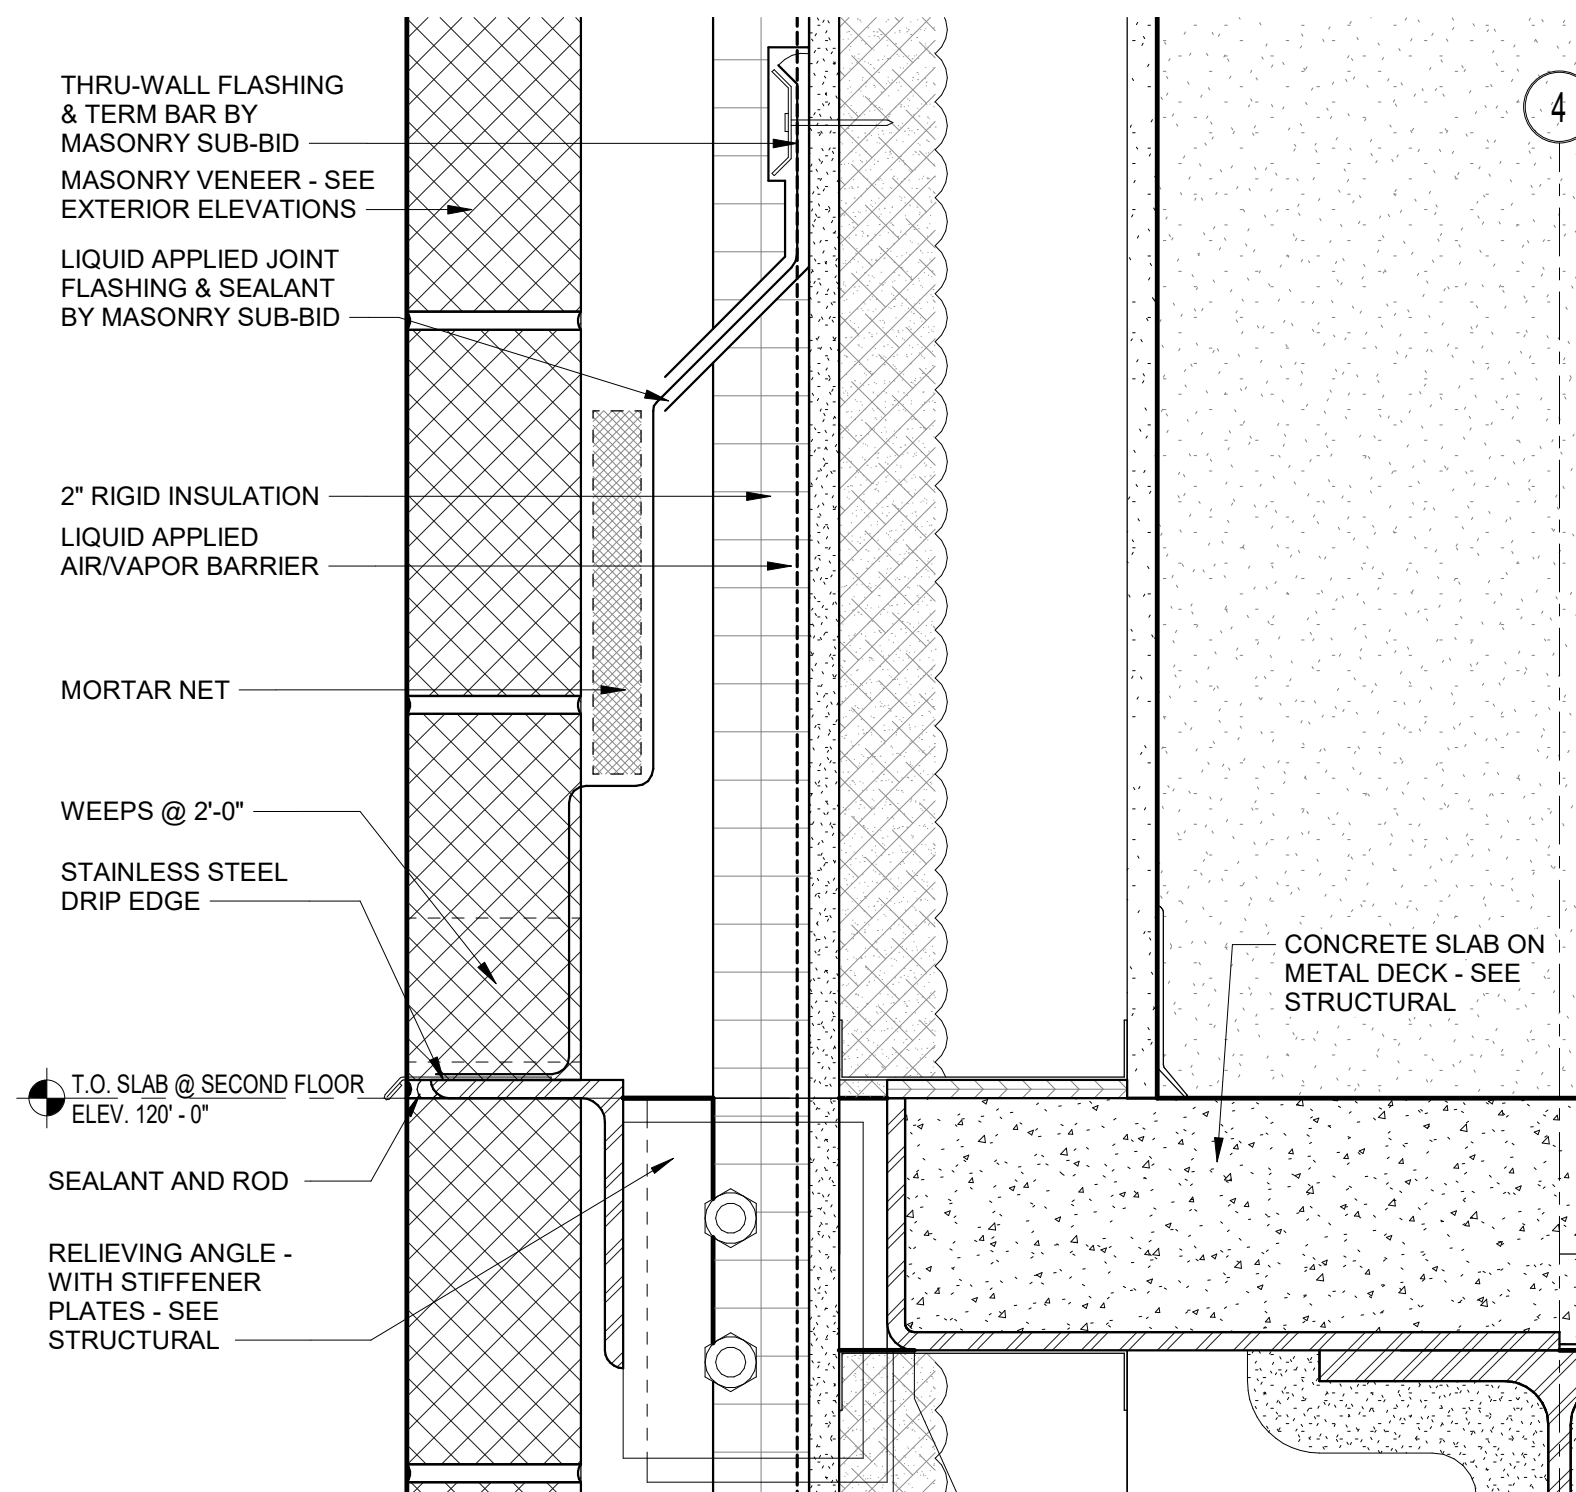


5 WALL DETAIL @ RELIEVING ANGLE
3" = 1'-0"

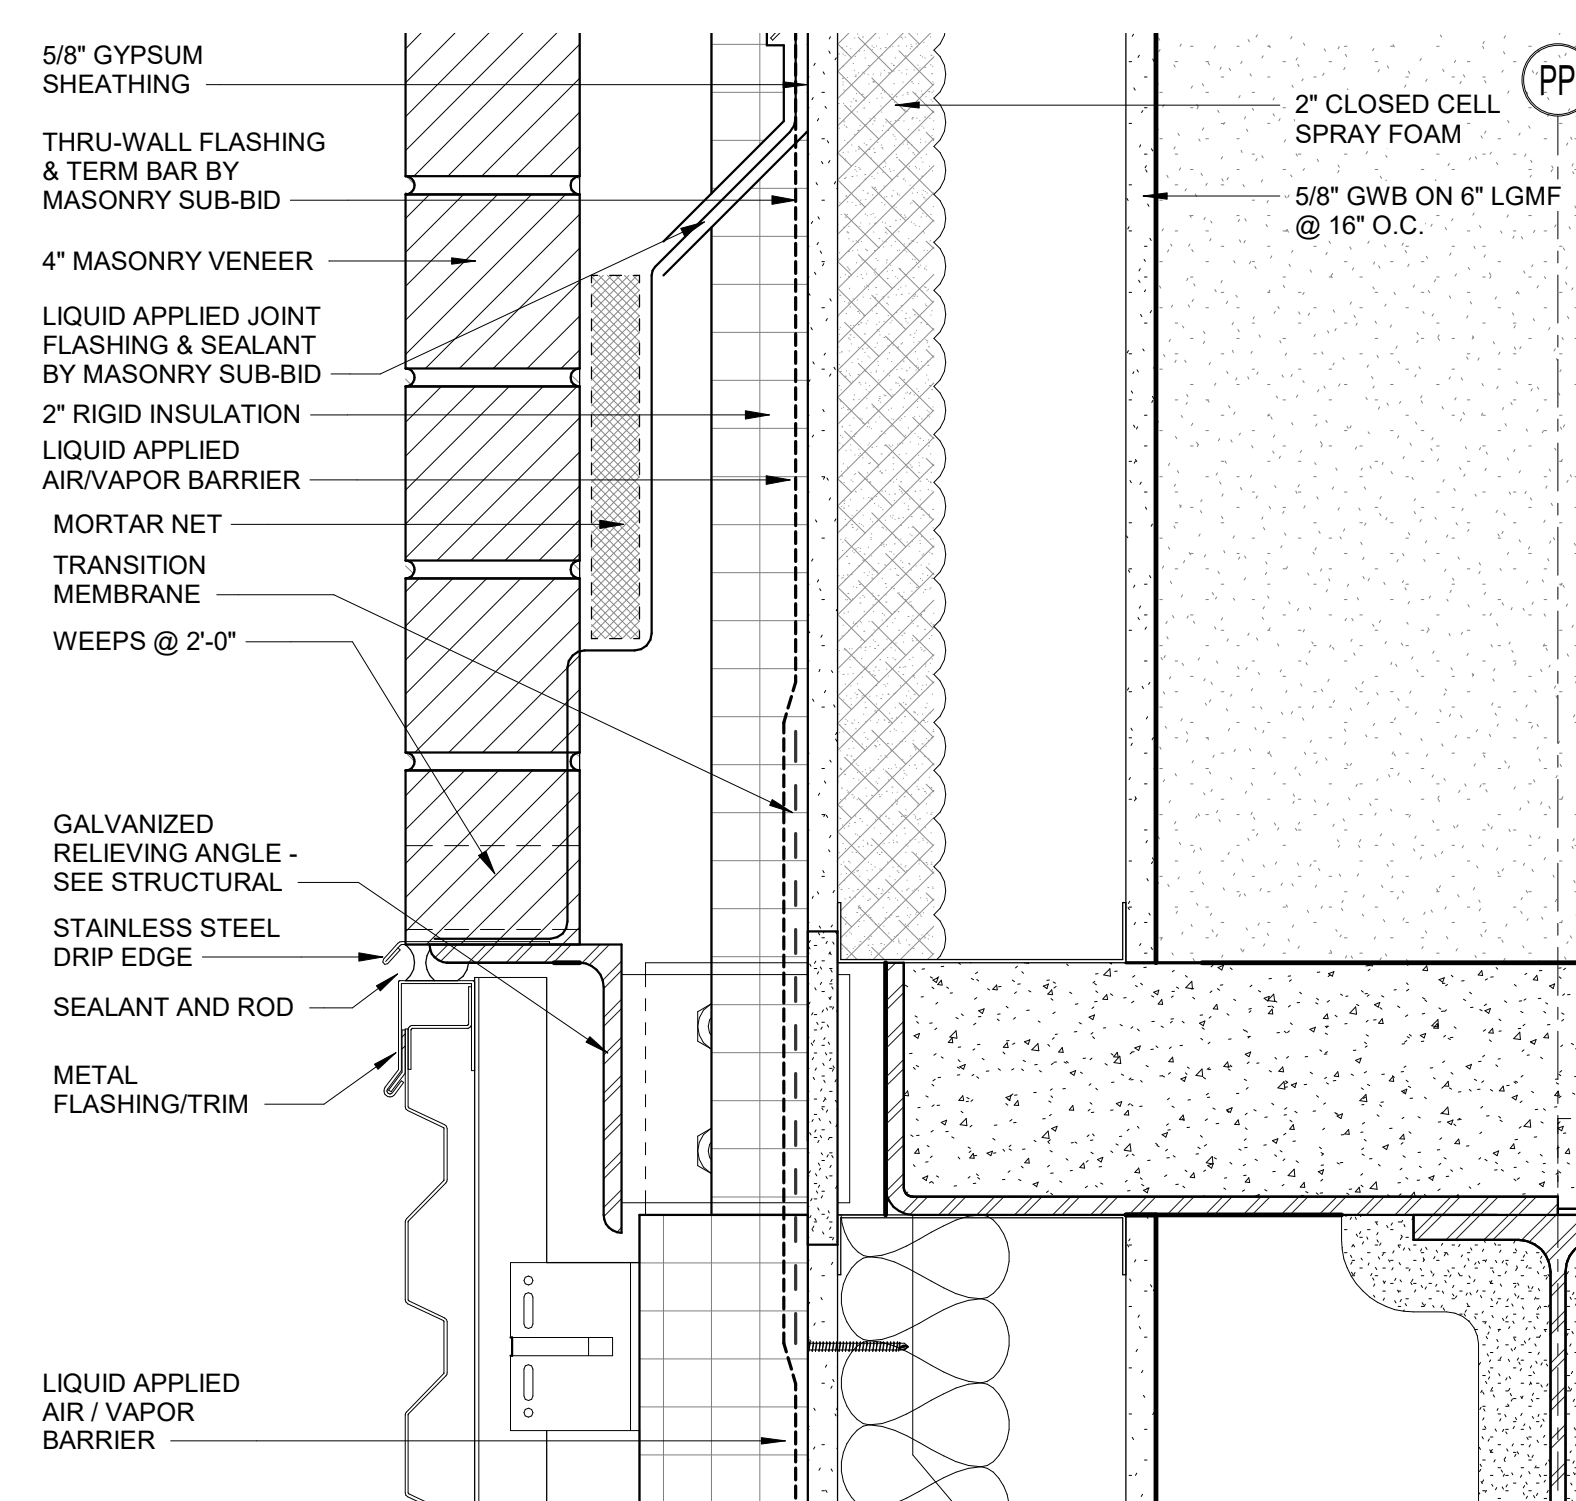

4 WALL DETAIL @ RELIEVING ANGLE
3" = 1'-0"

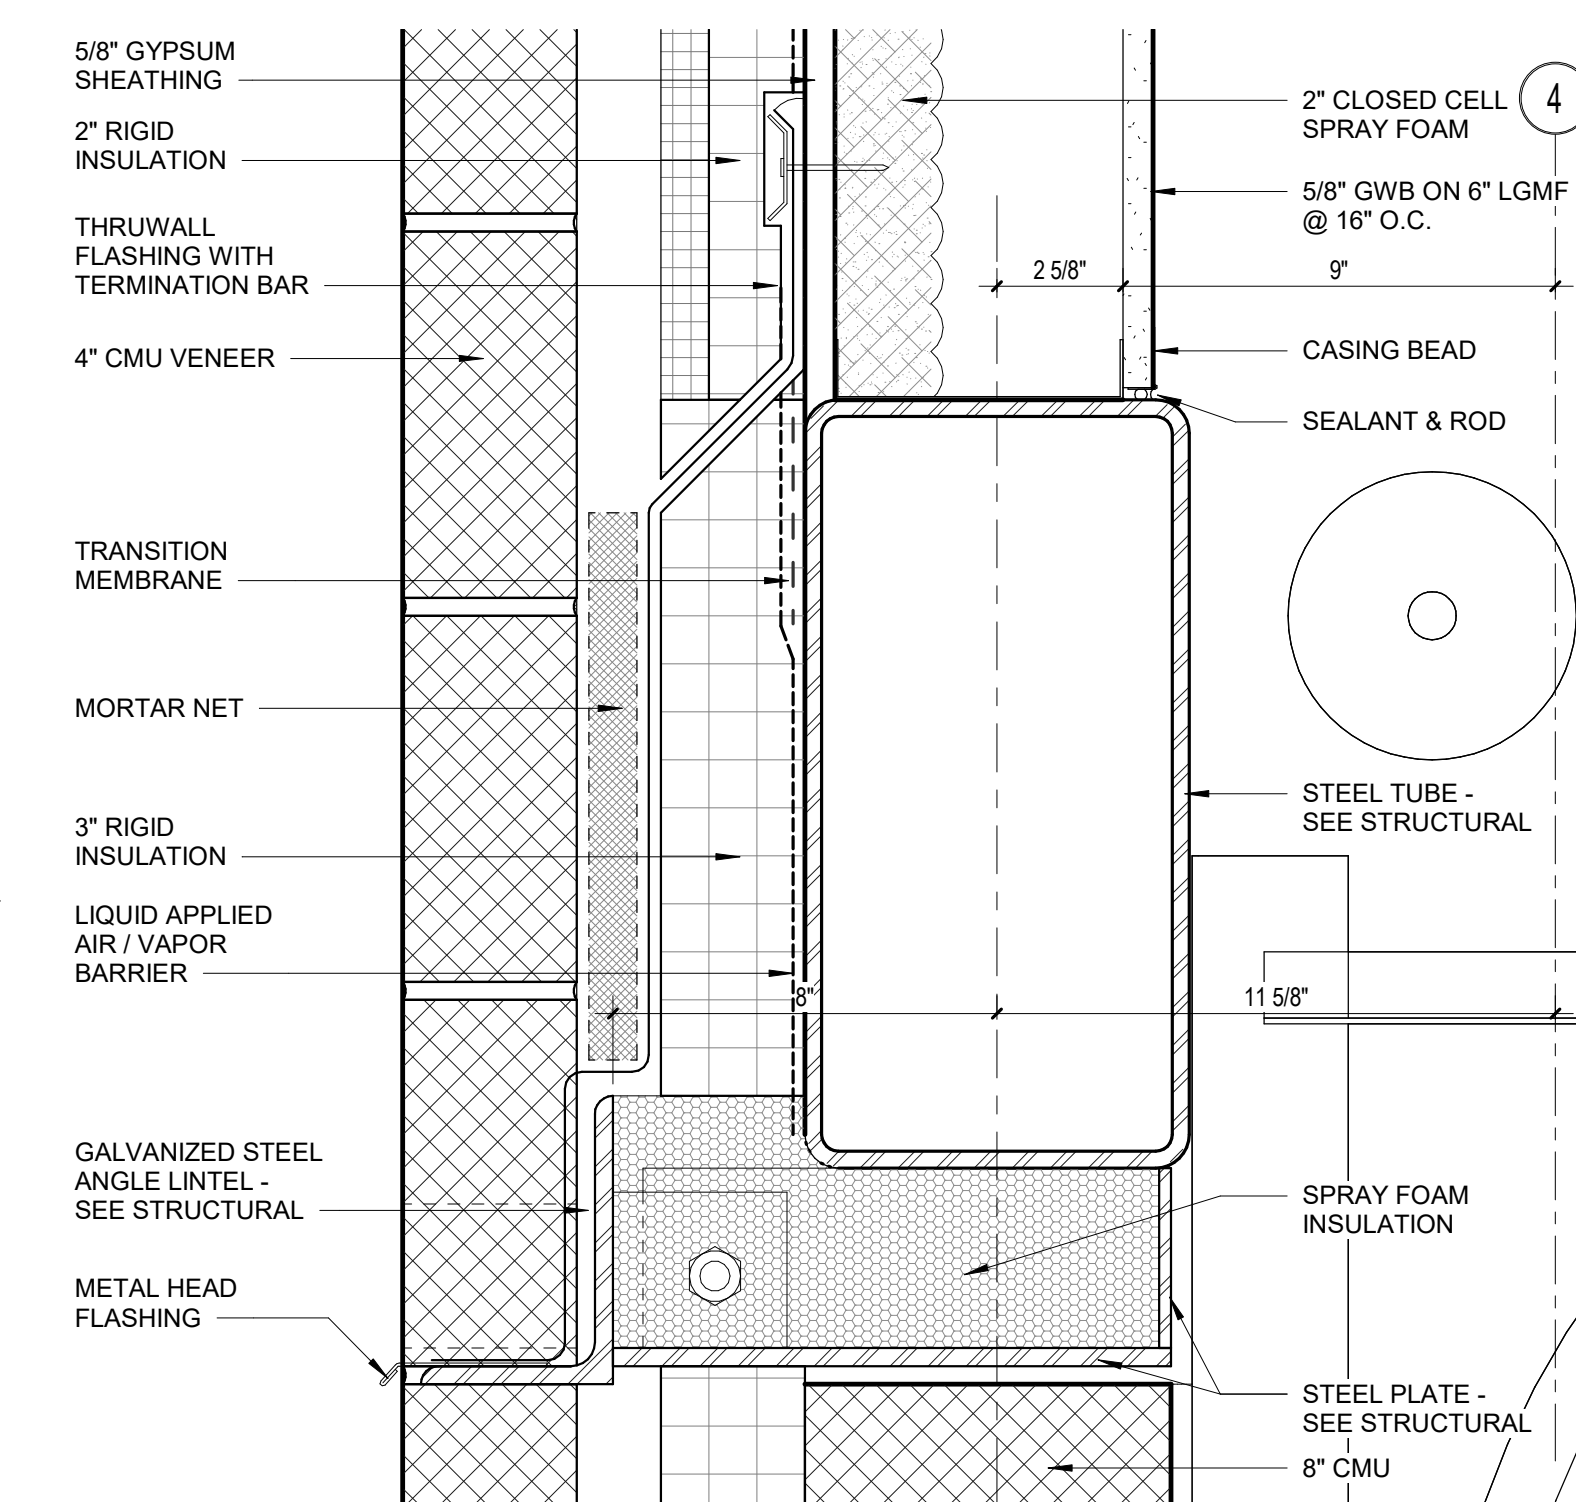


2 WALL DETAIL AT LINTEL
3" = 1'-0"

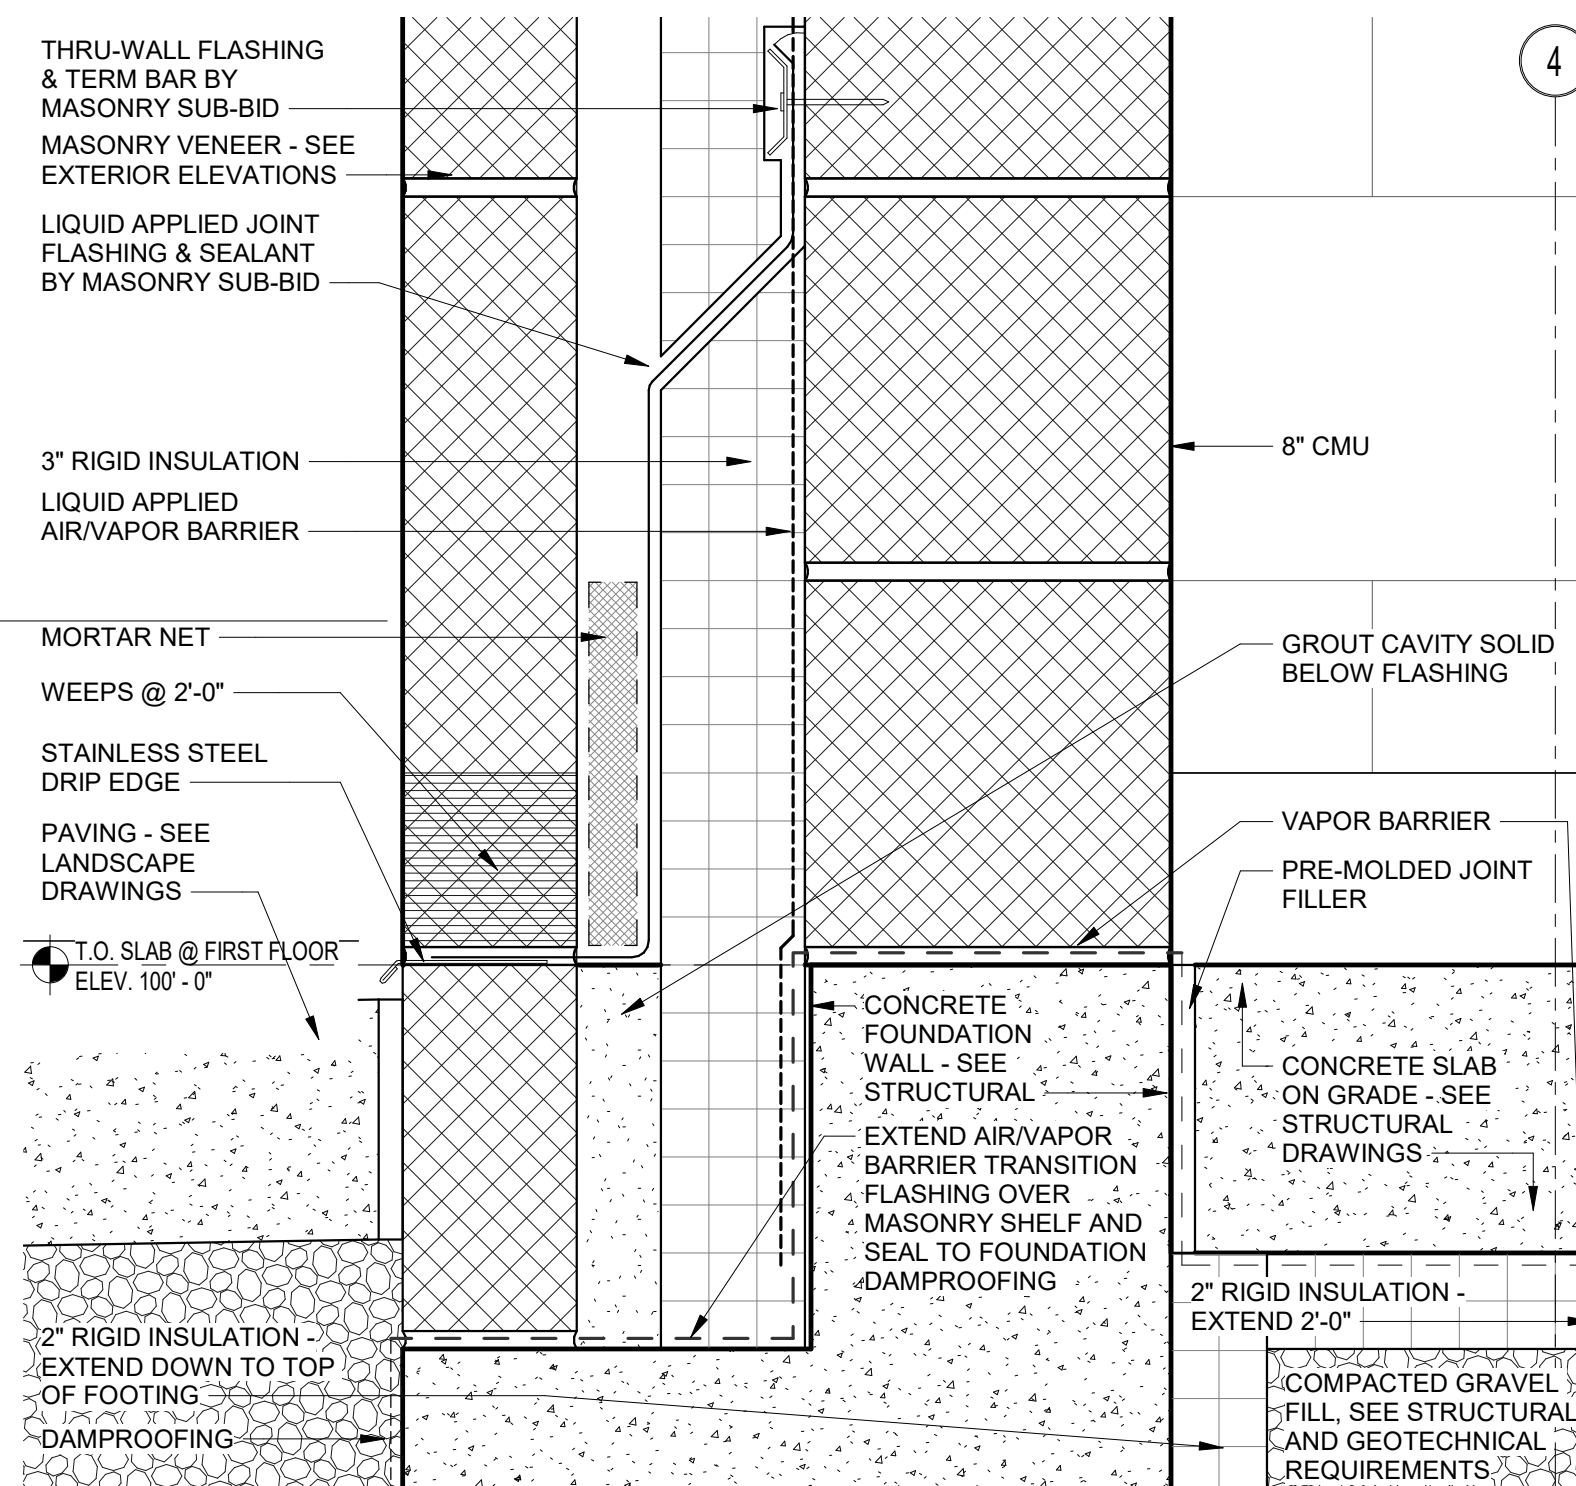


1 FOUNDATION DETAIL
3" = 1'-0"

MSBA 60% CD
SUBMISSION

January 13th, 2023

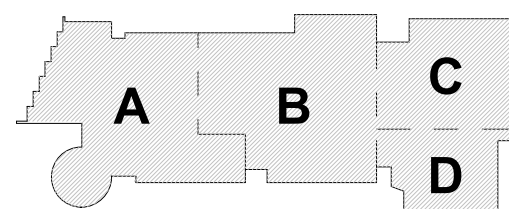

KEY PLAN

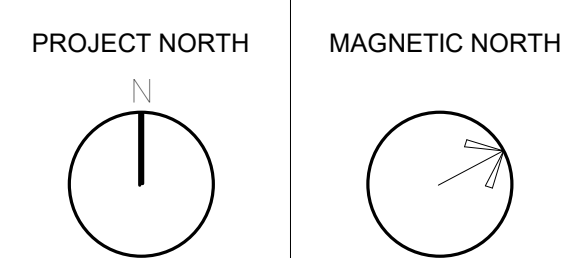

**VERTICAL
DETAILS**

Scale: 3" = 1'-0"


Job No.: 20202

Drawn By: DRA


Date: January 13th, 2023

Volume 3 of 4


A3-3-1

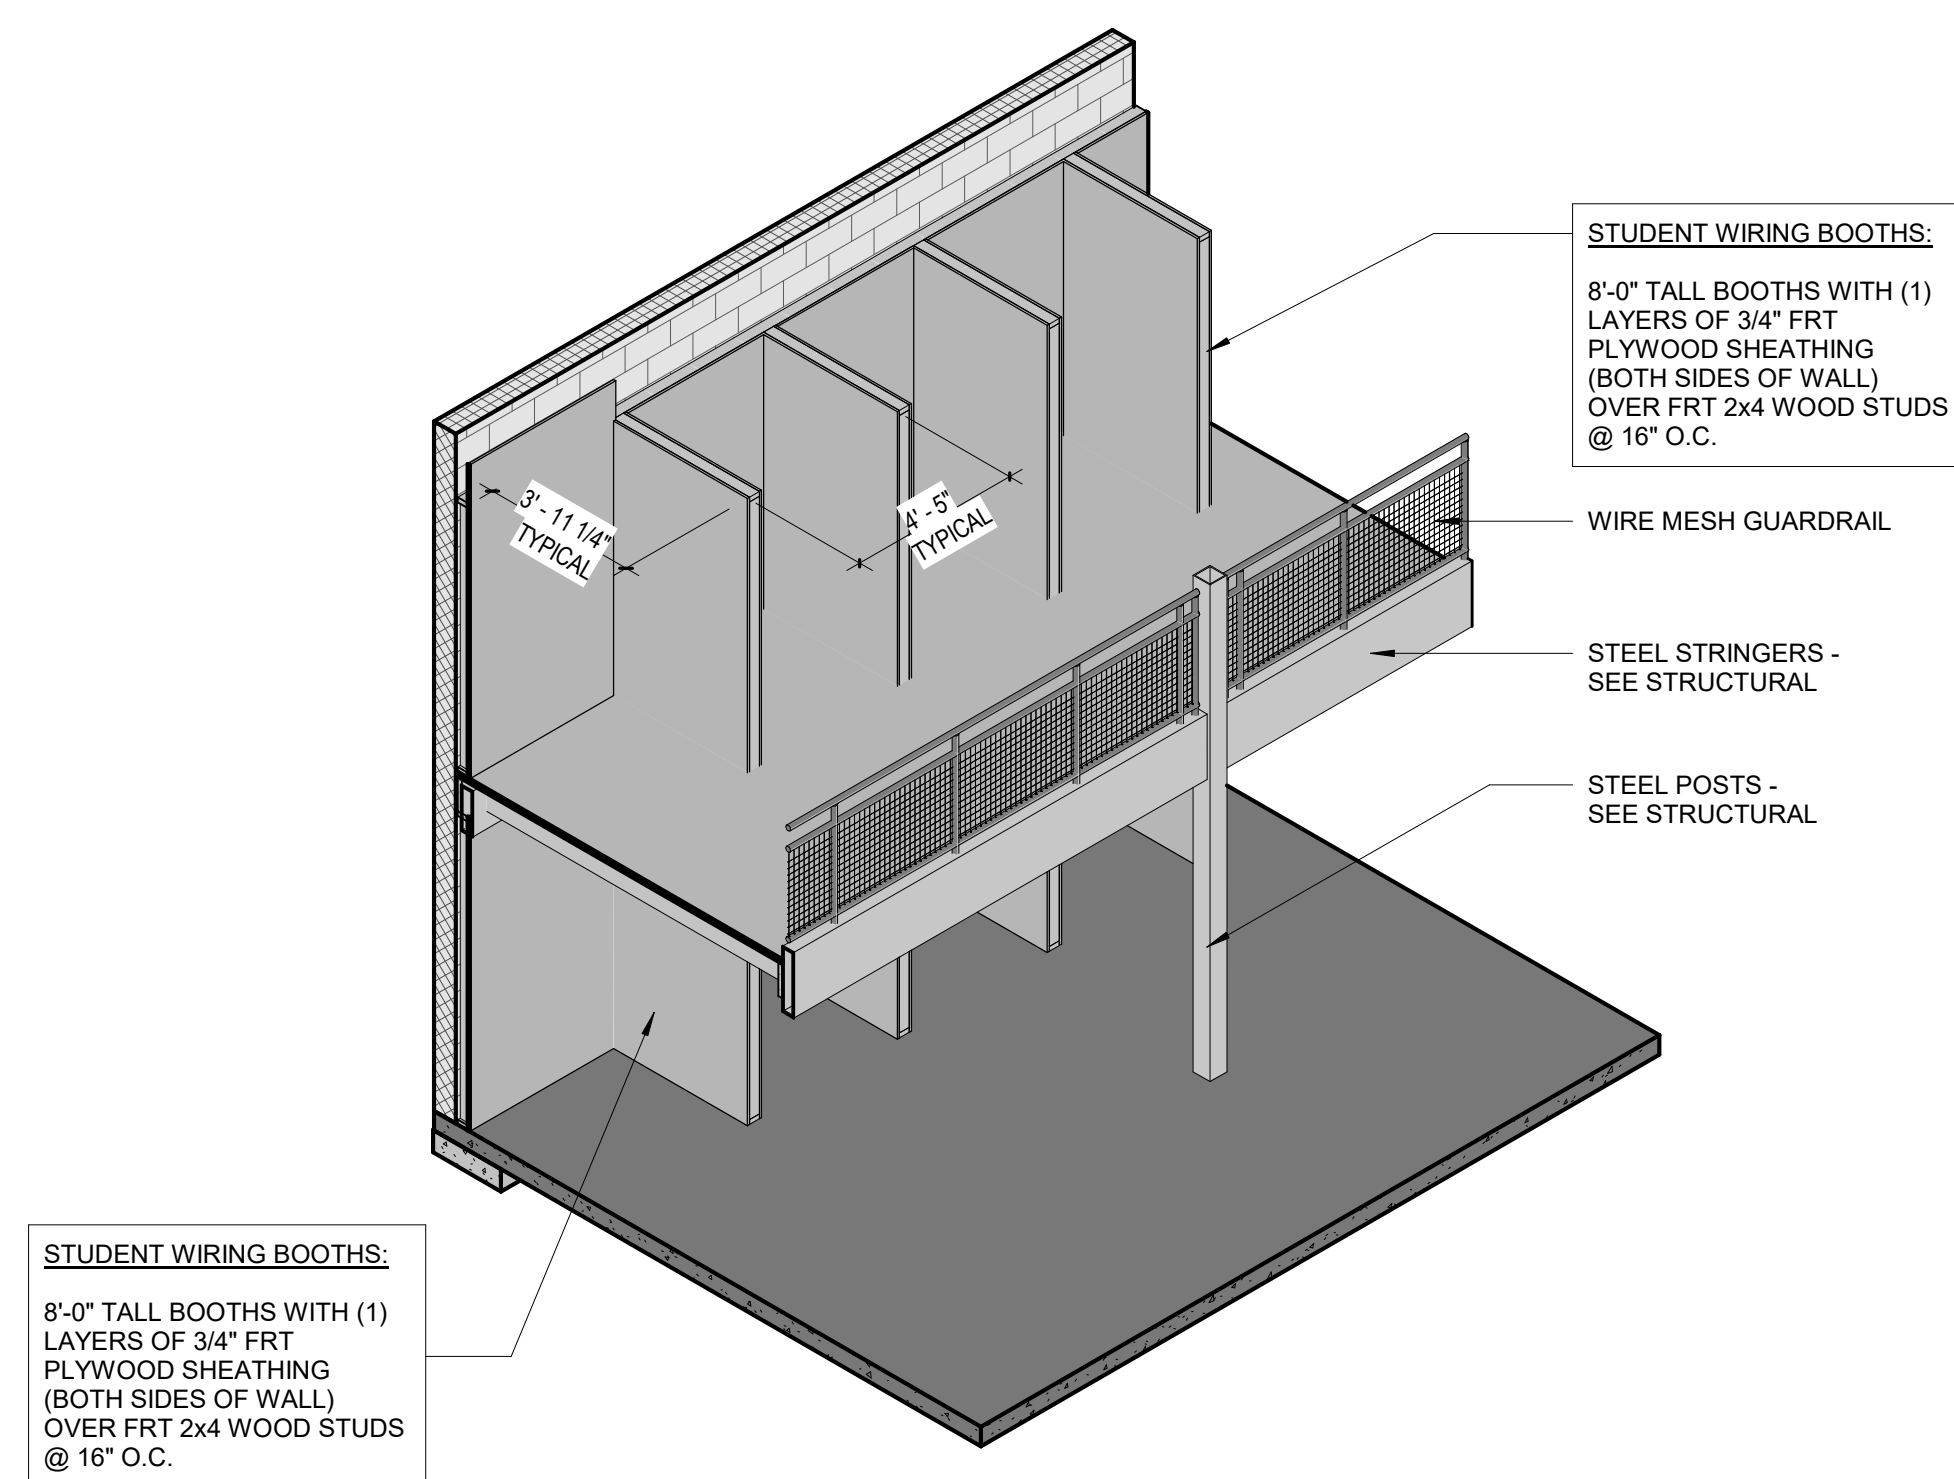


4 ELECTRICAL TECHNOLOGY STUDENT WIRING BOOTHS

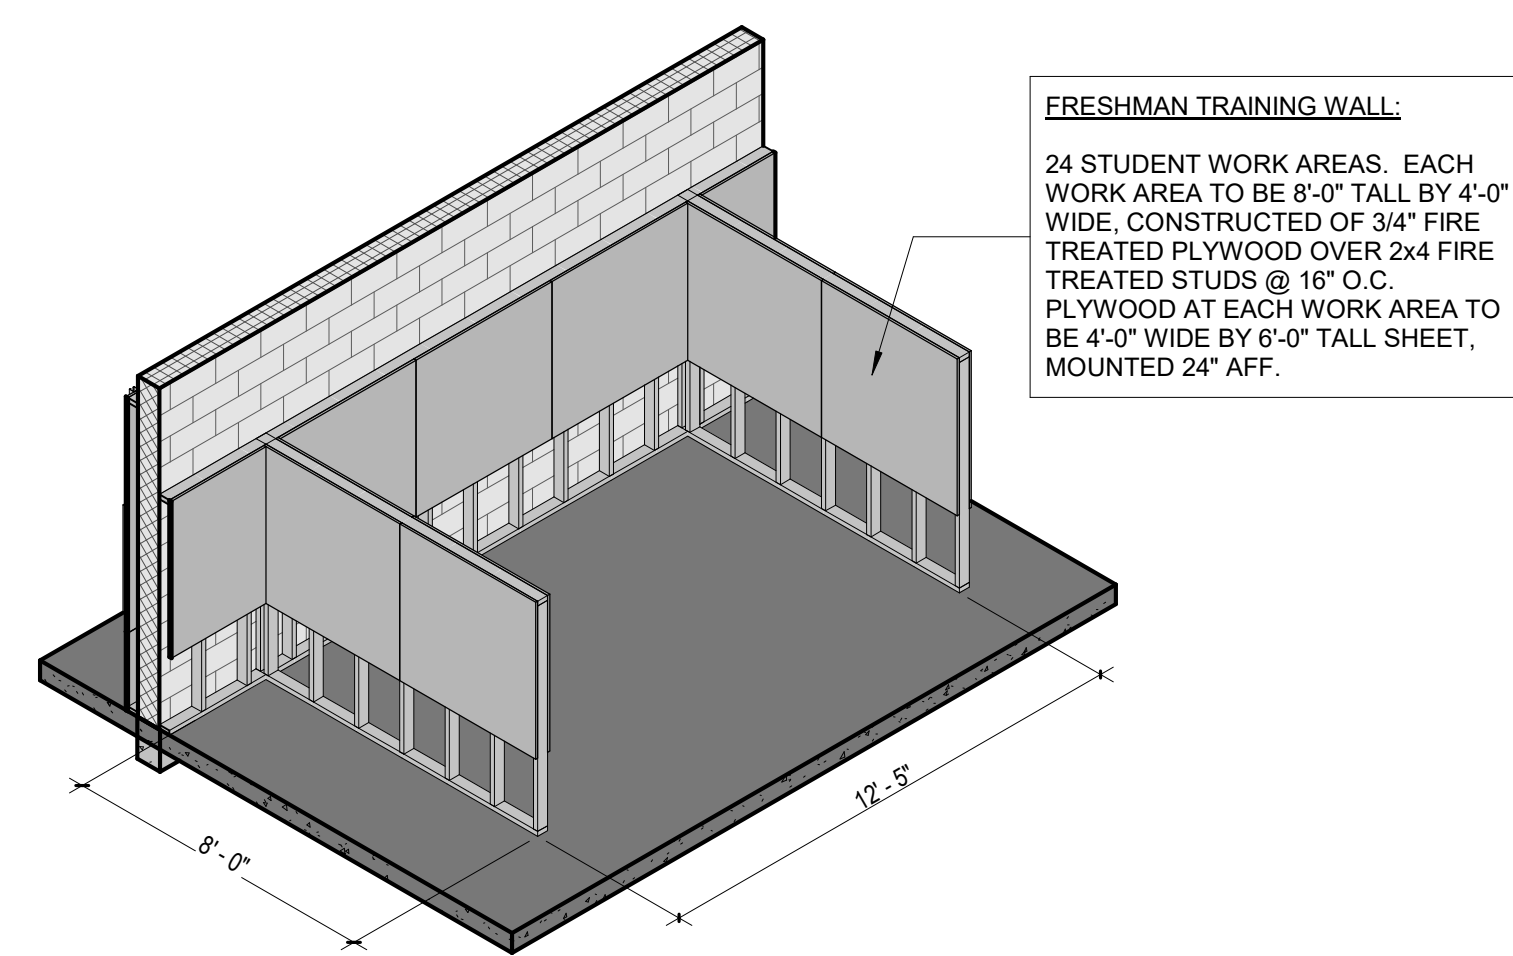


5 ELECTRICAL TECHNOLOGY STUDENT FRESHMEN TRAINING WALL

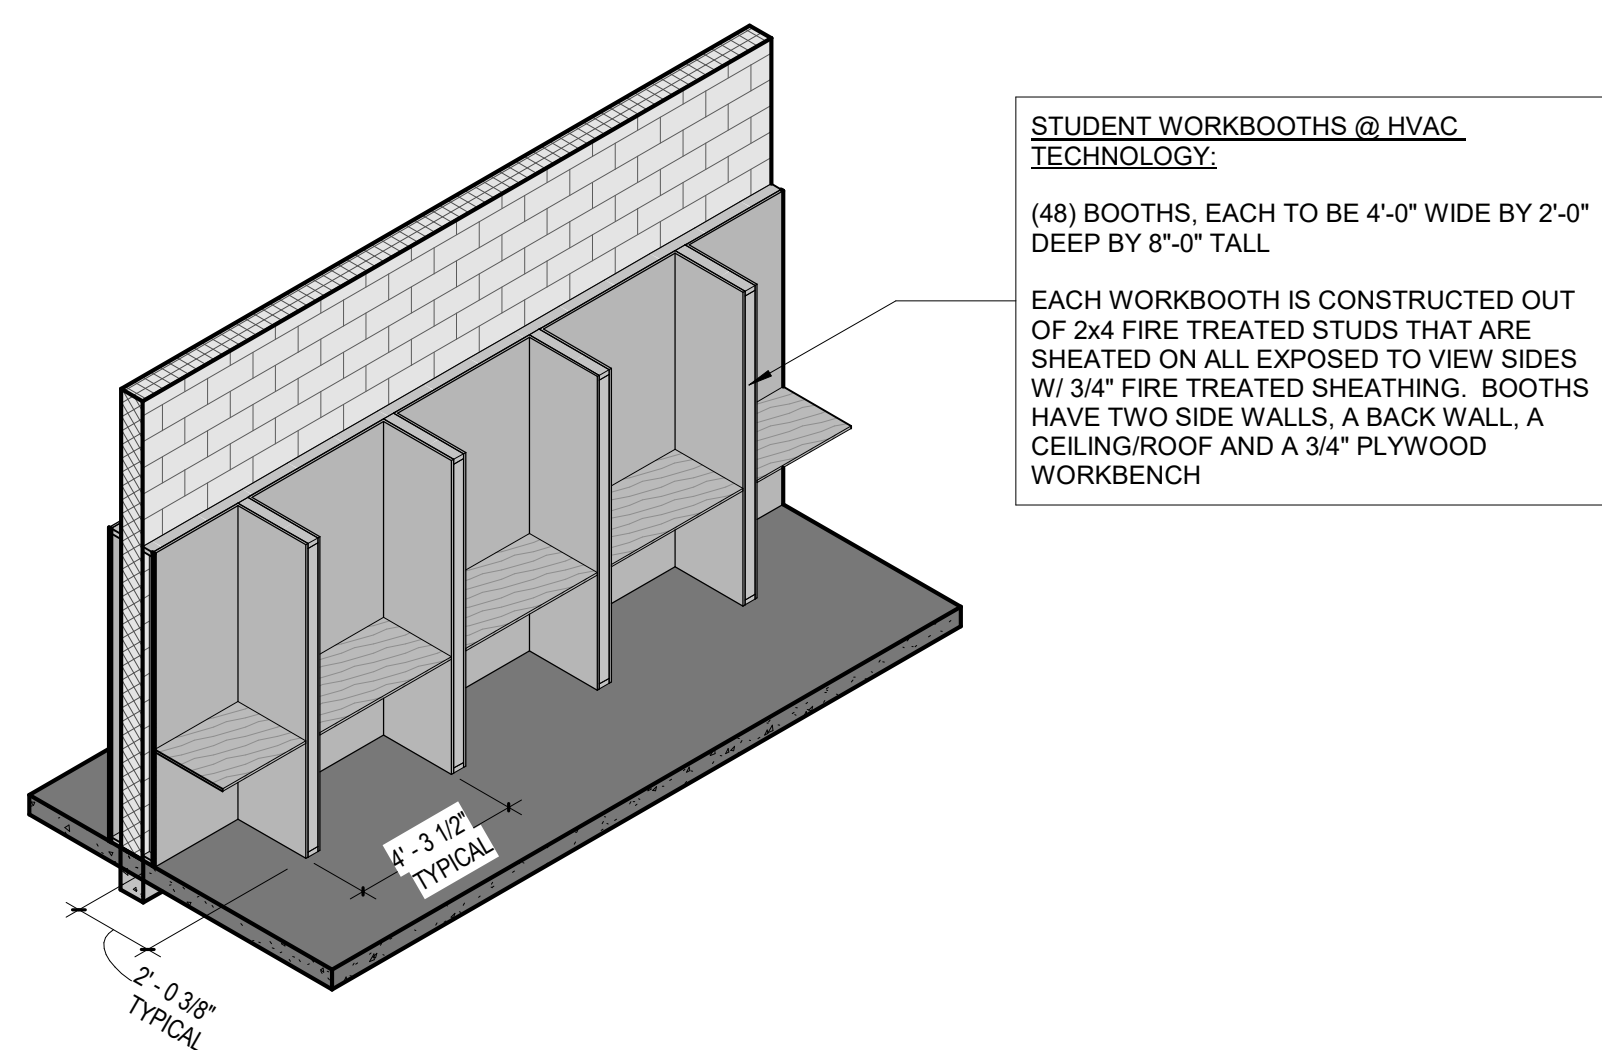


6 HVAC STUDENT WORKBOOTHS

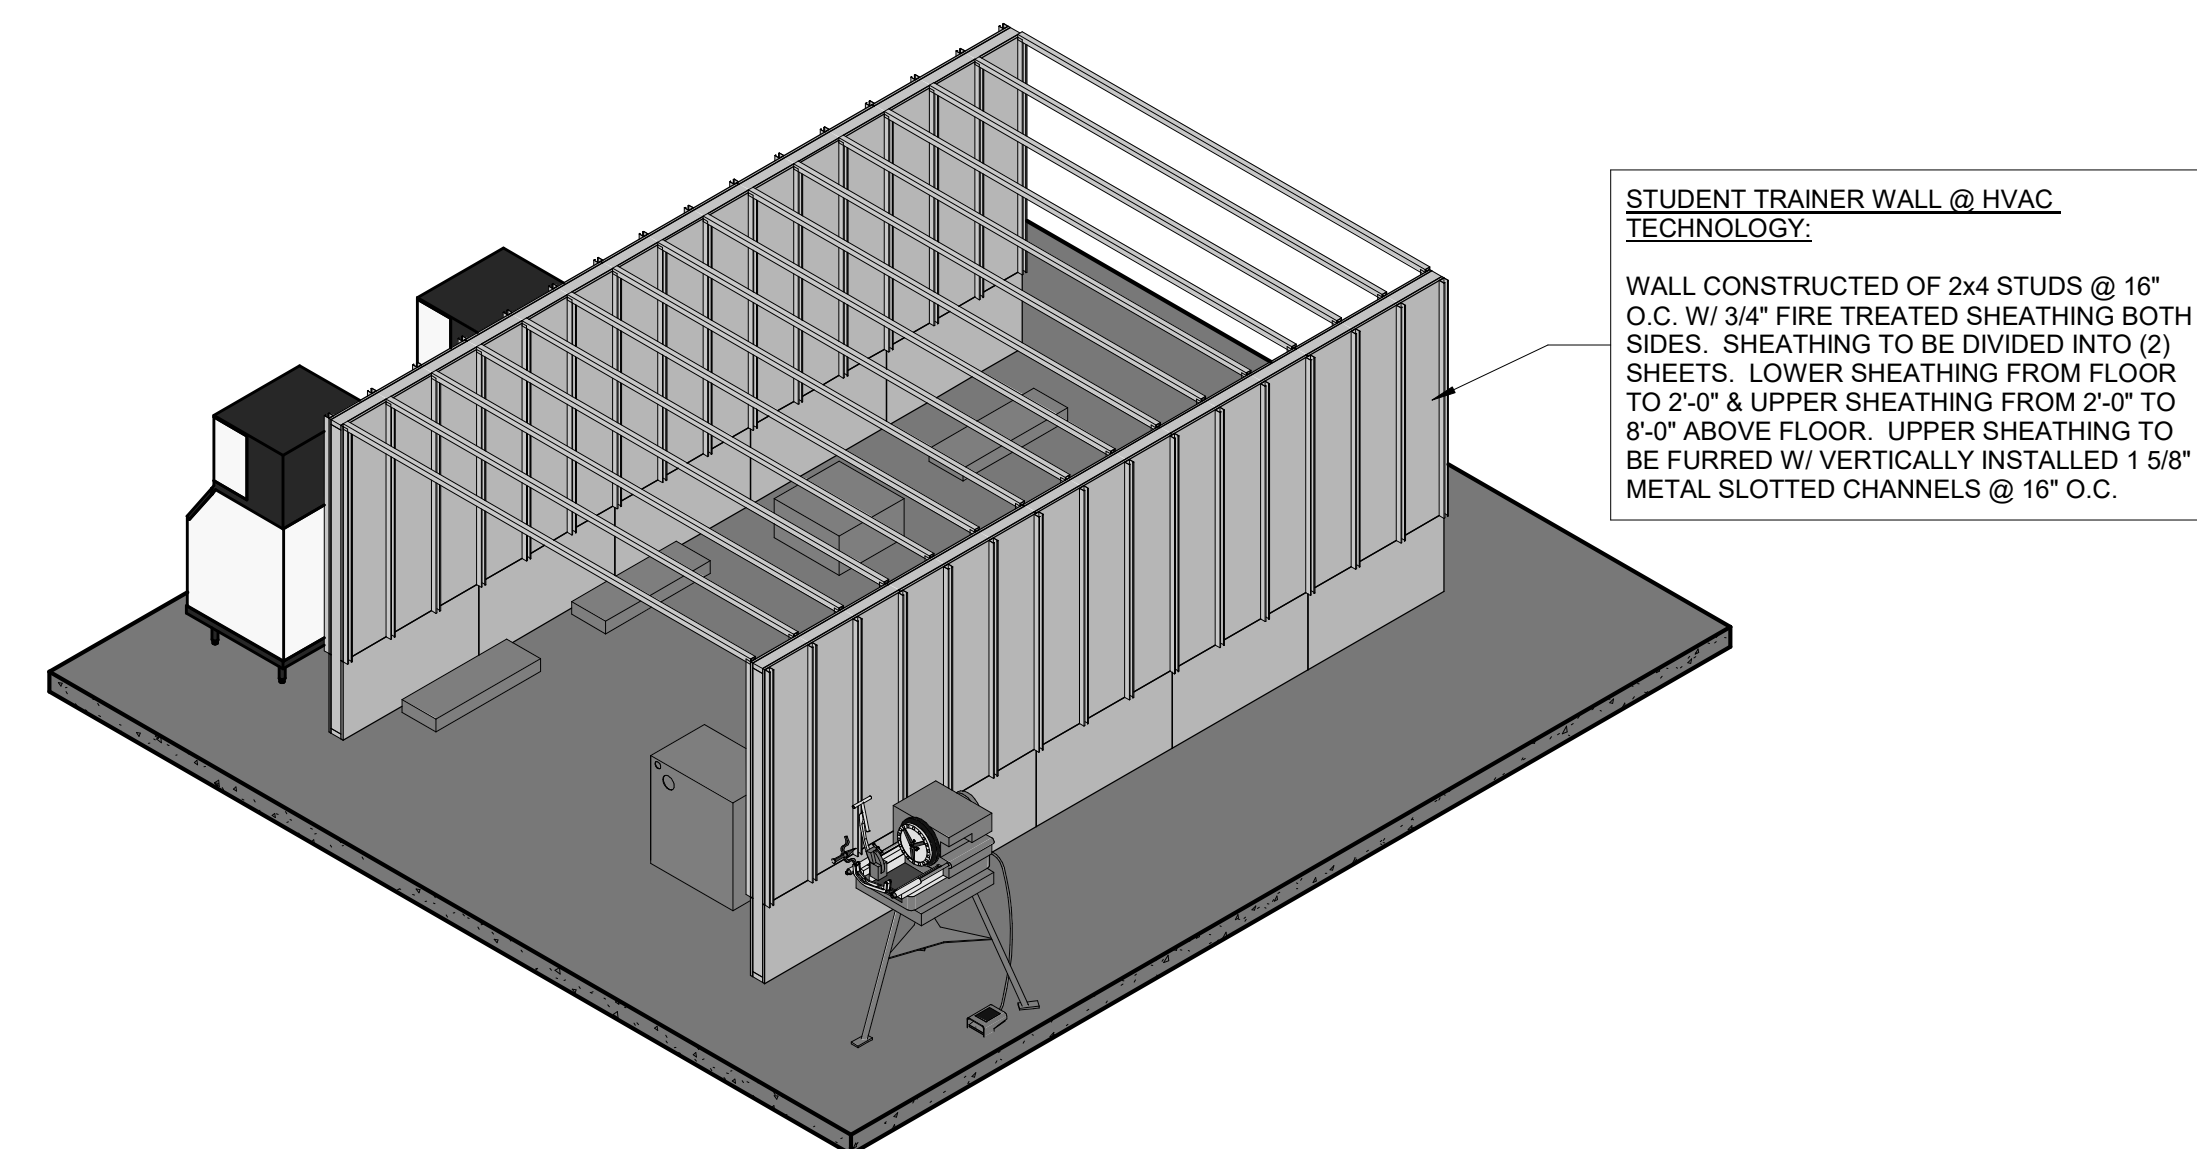


7 HVAC STUDENT TRAINER WALL

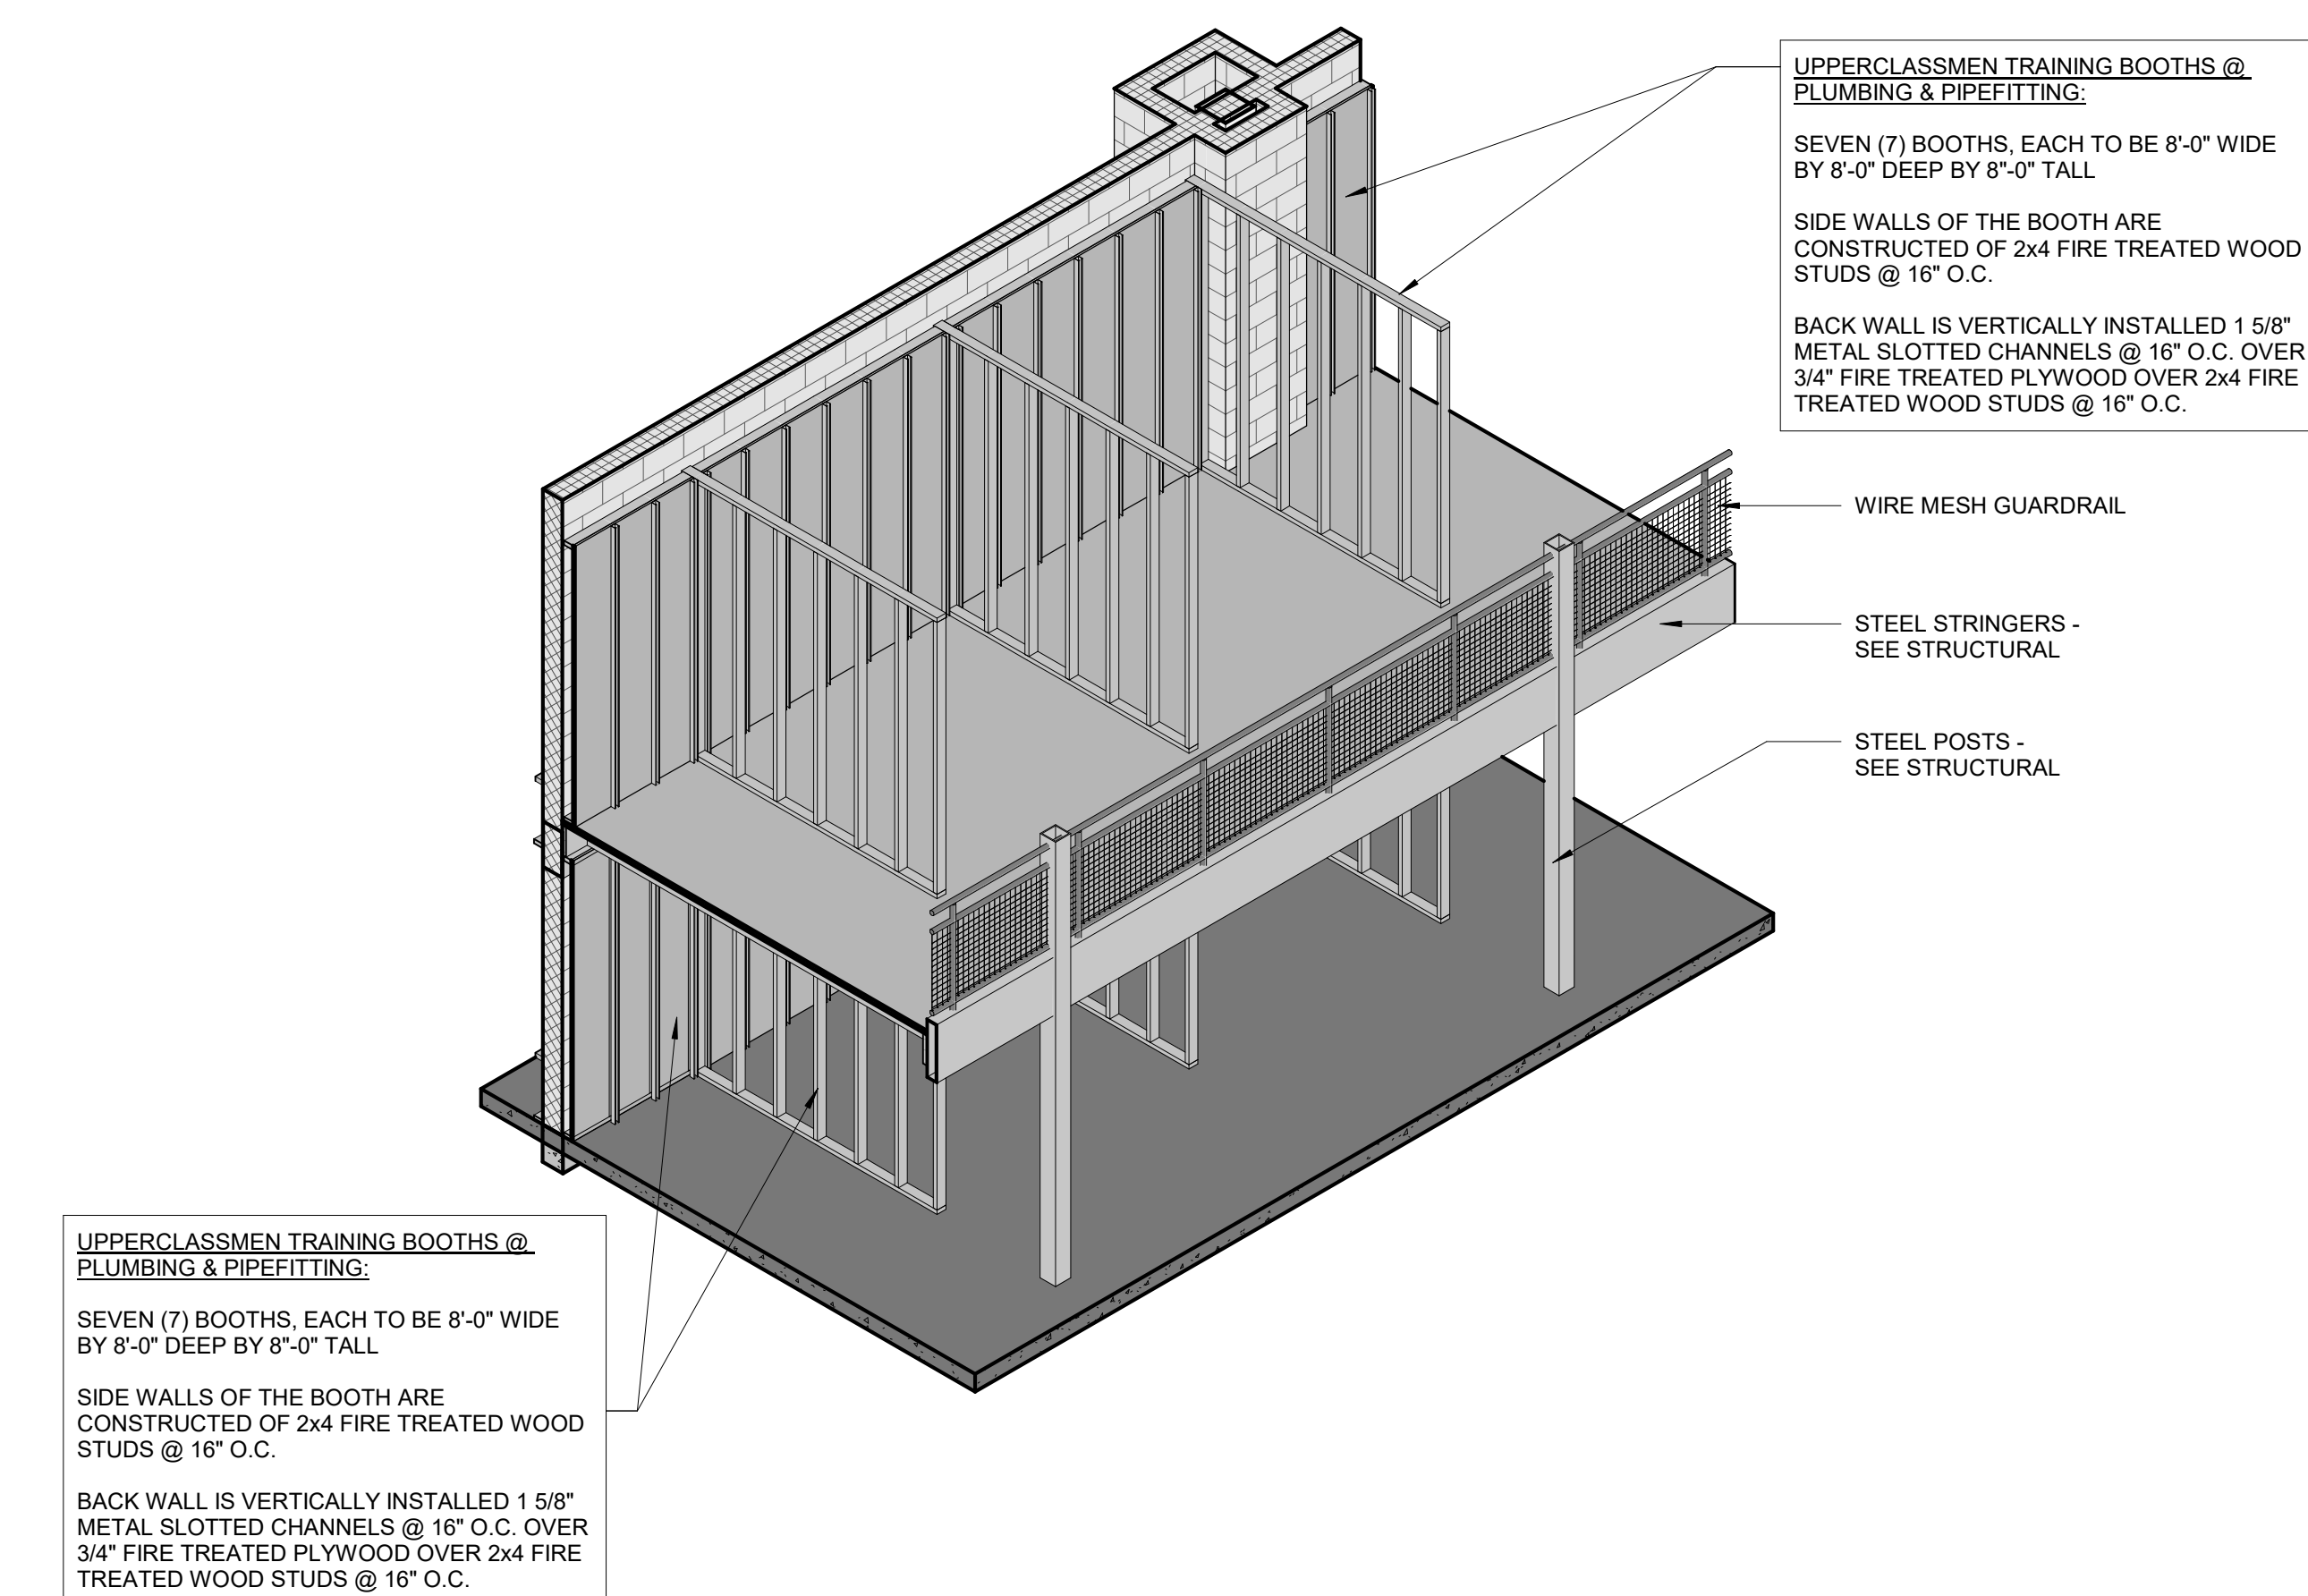


8 PLUMBING & PIPEFITTING UPPERCLASSMEN TRAINING BOOTHS

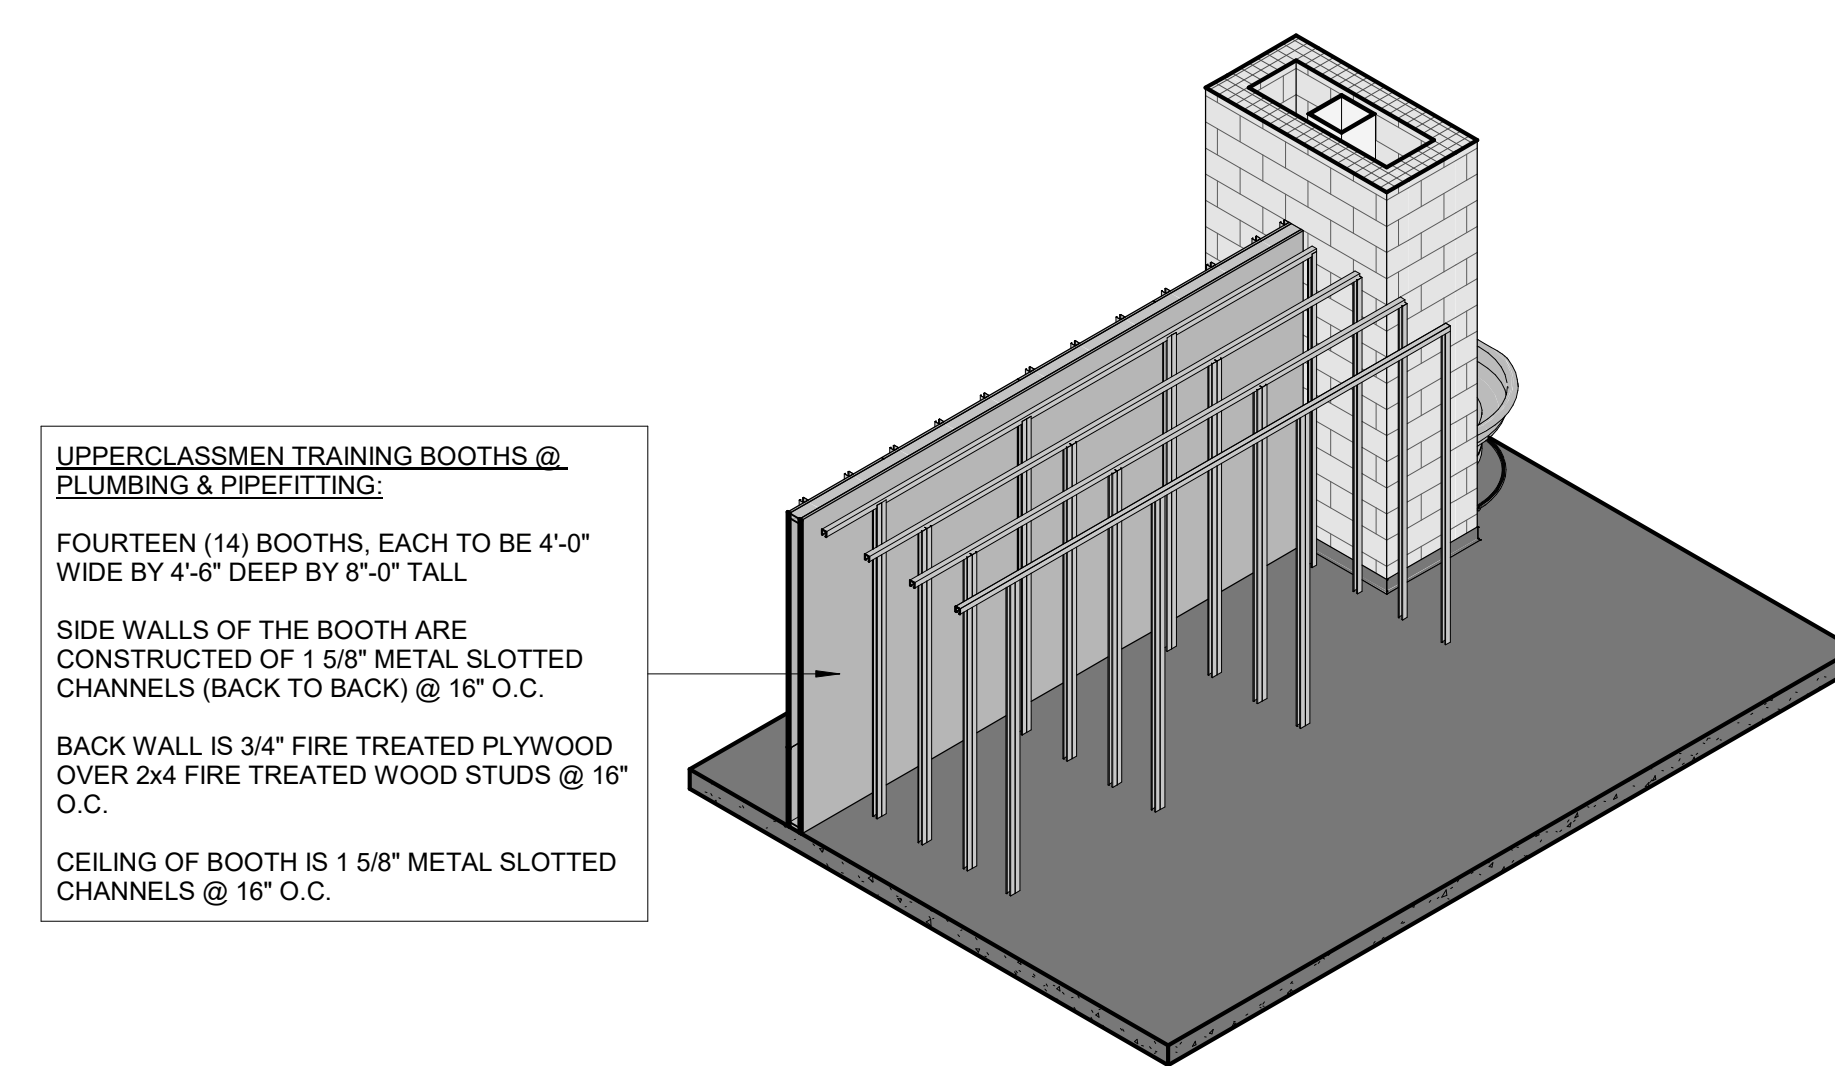


9 PLUMBING & PIPEFITTING UPPERCLASSMEN TRAINING BOOTHS - UNISTRUT

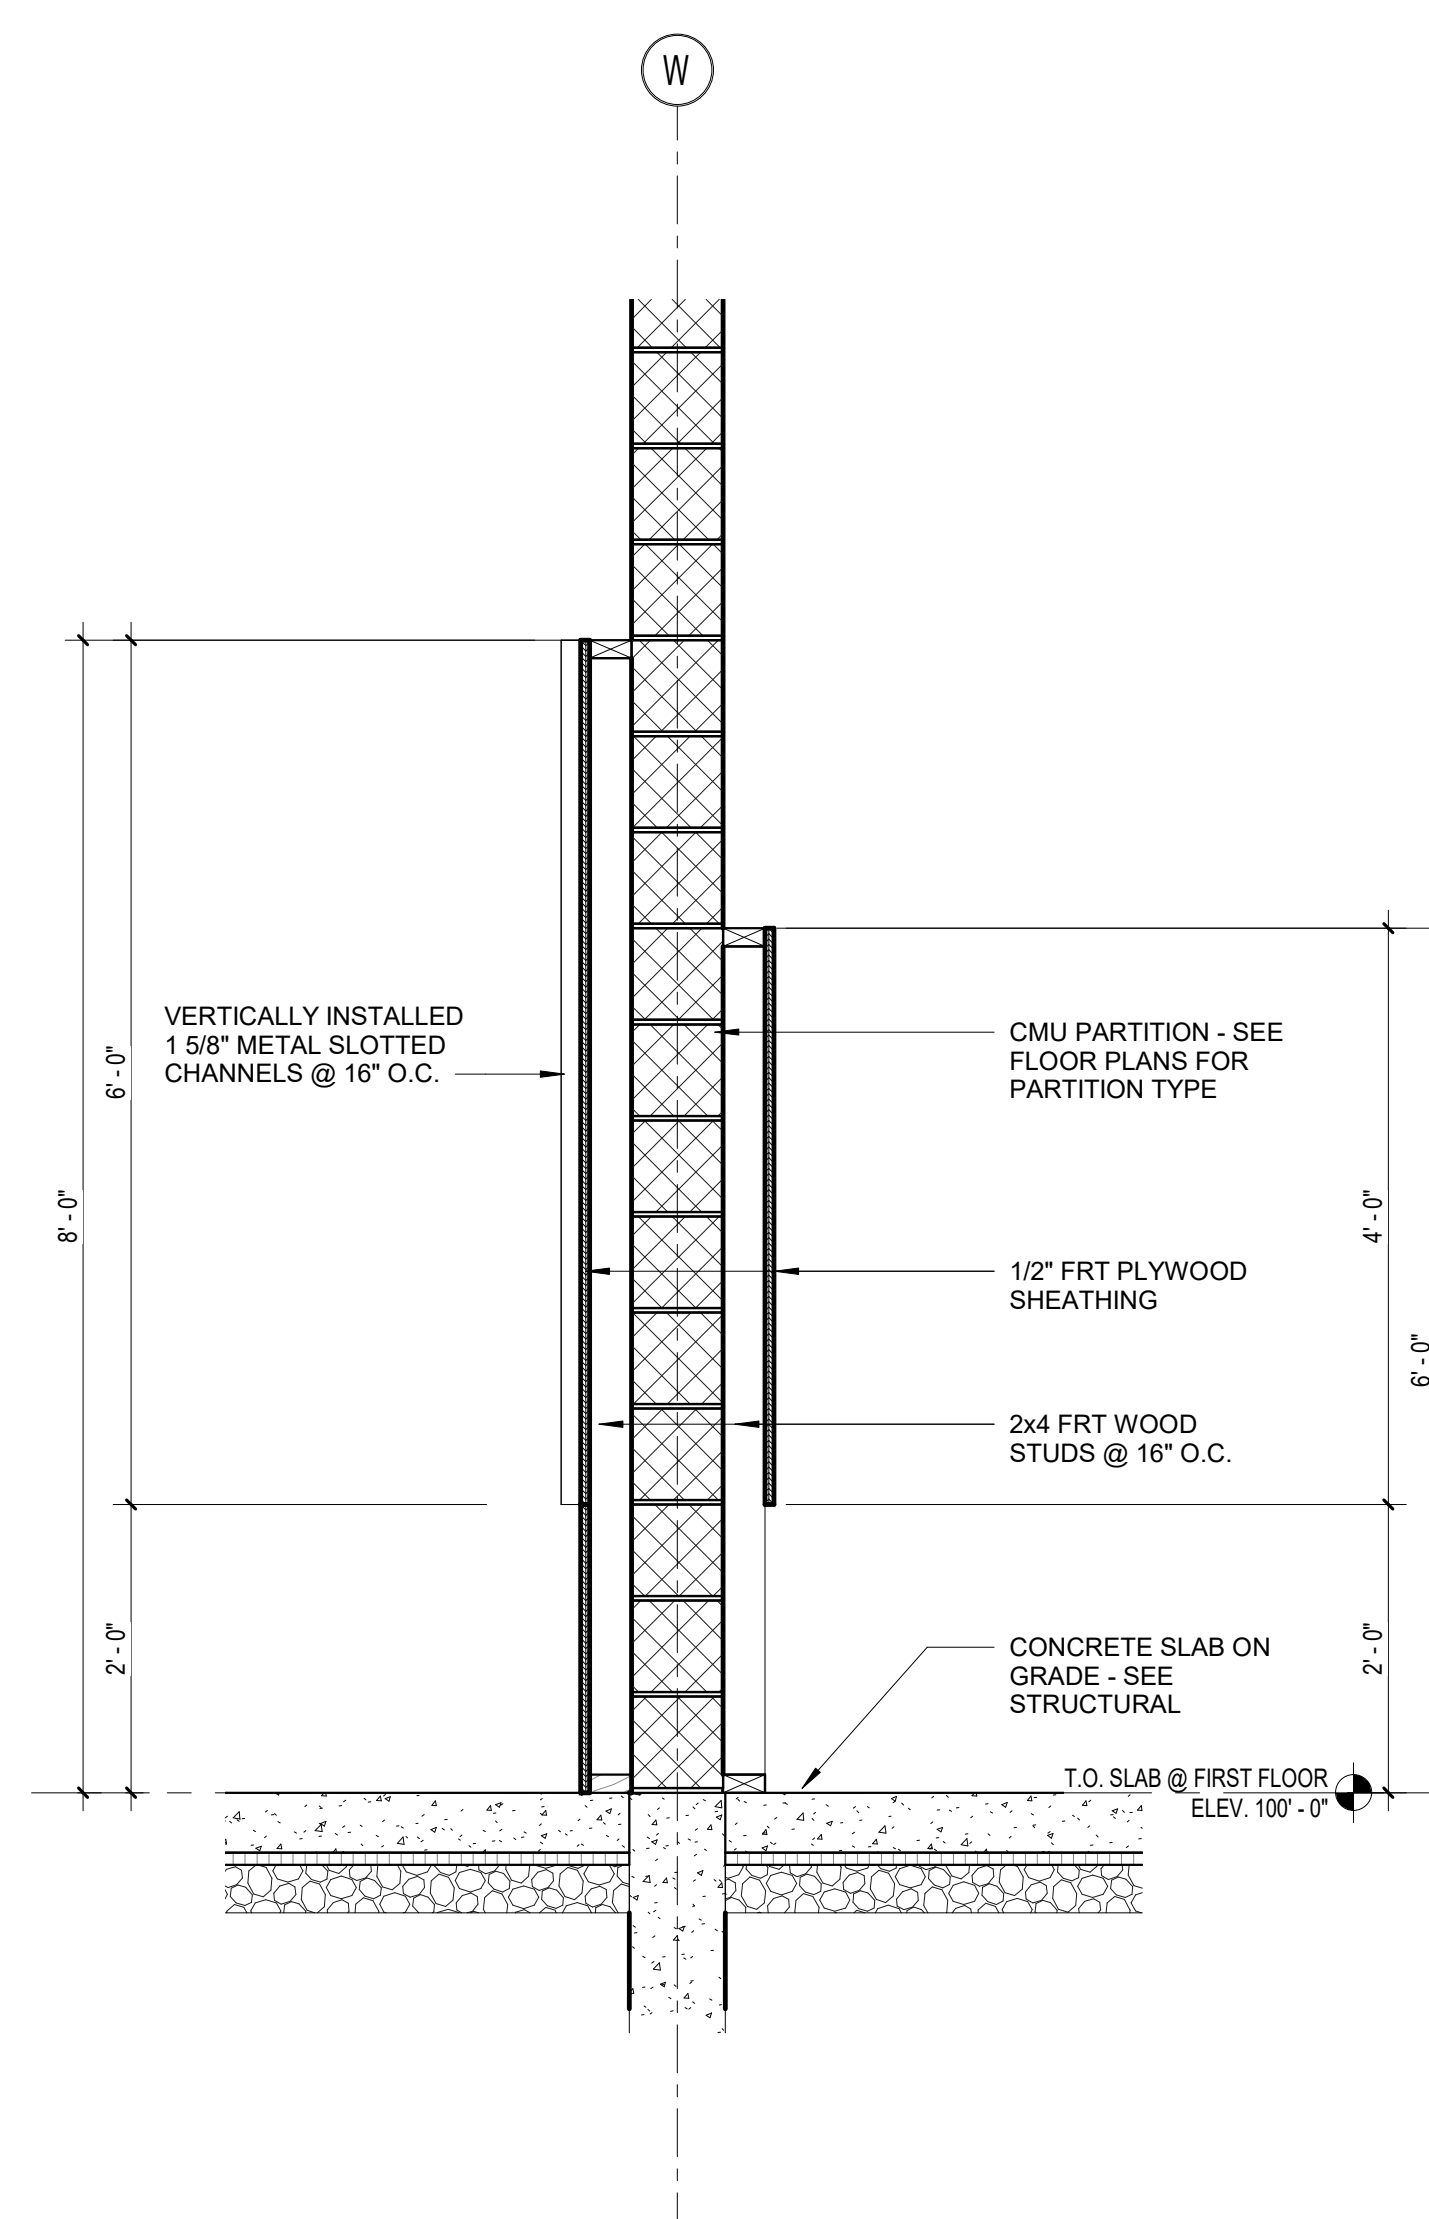


2 TRAINER WALL SECTION
3/4" = 1'-0"

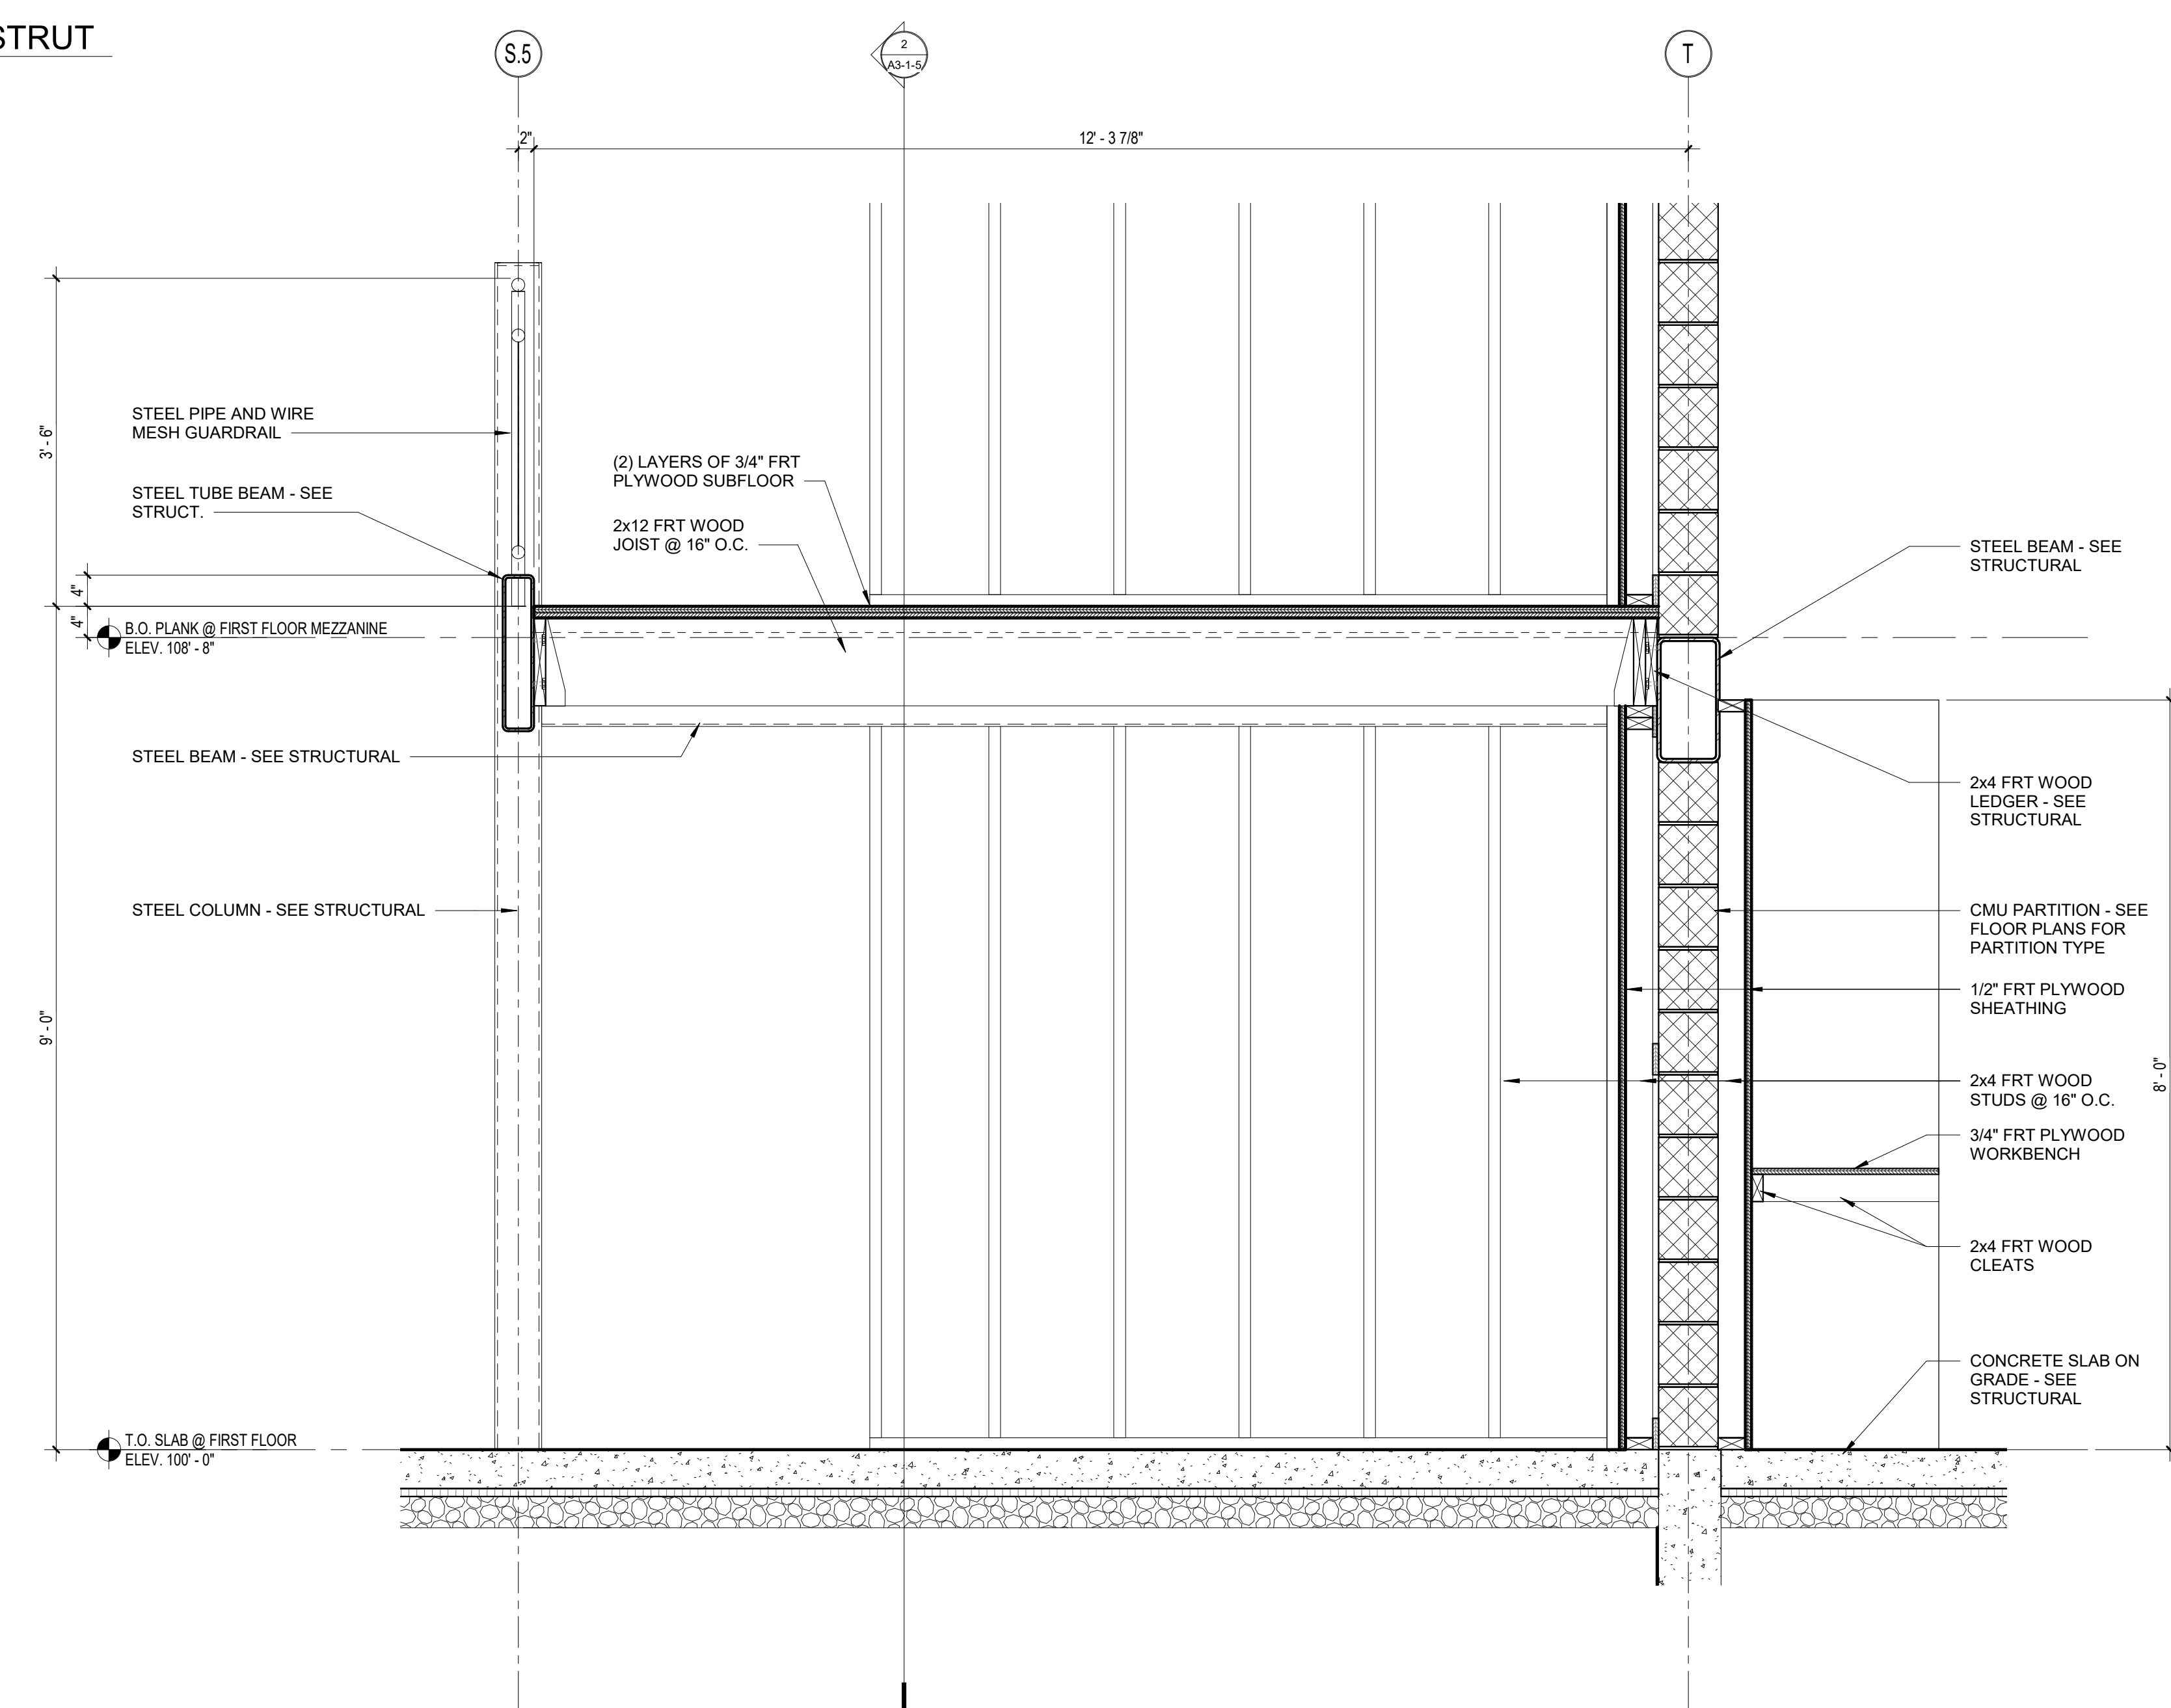


1 WOOD MEZZANINE SECTION
3/4" = 1'-0"

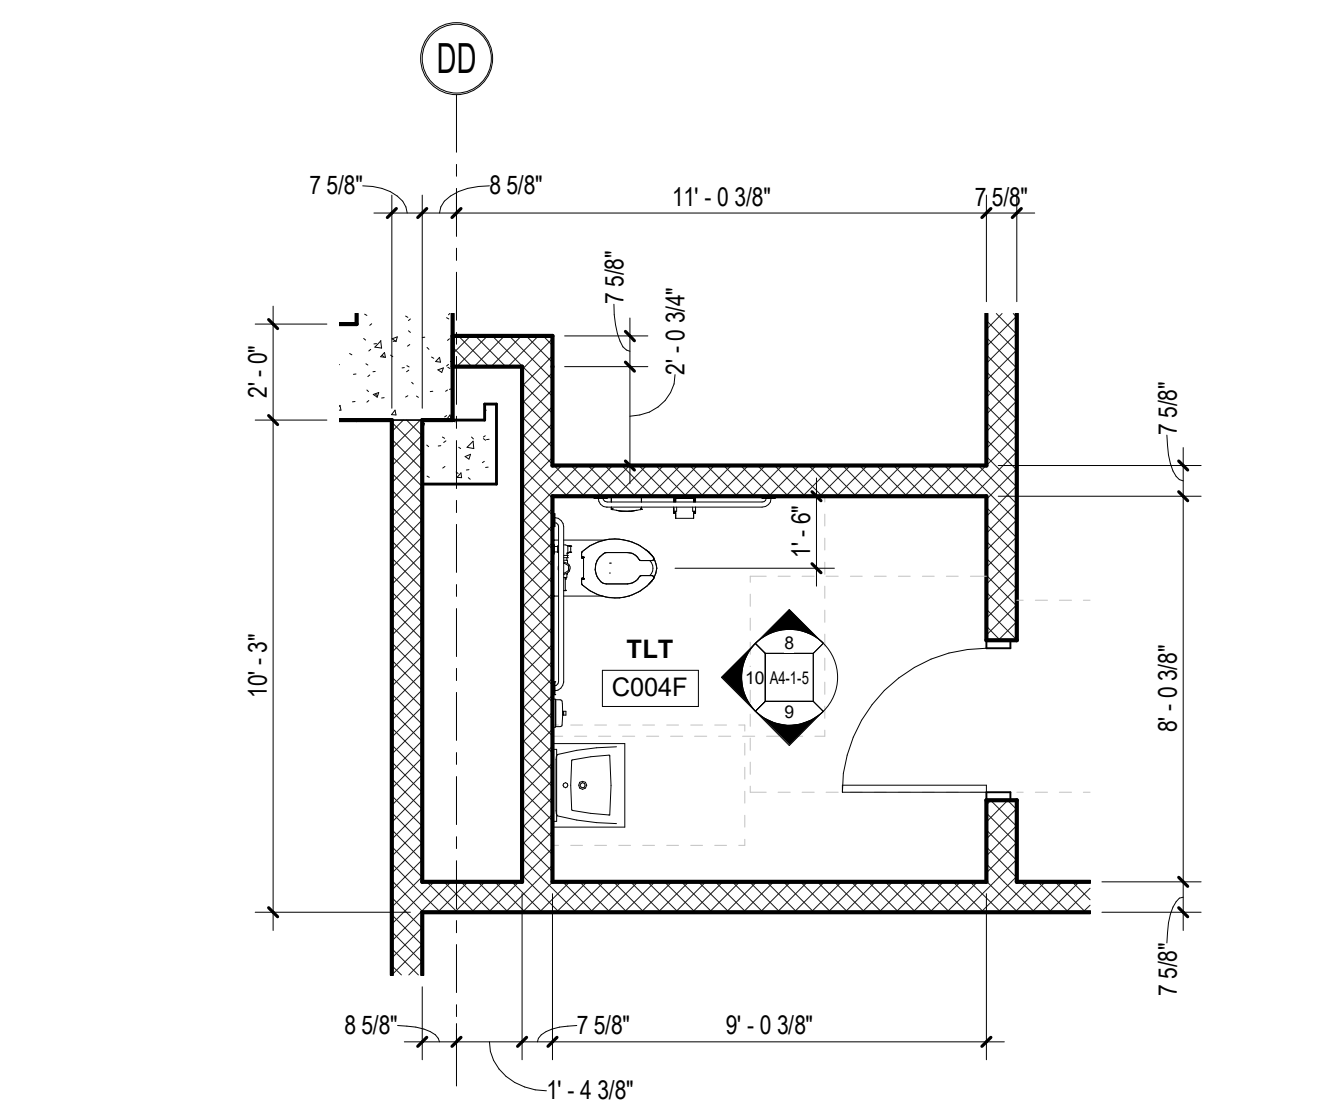


3 LOCKER C004C
1/4" = 1'-0"

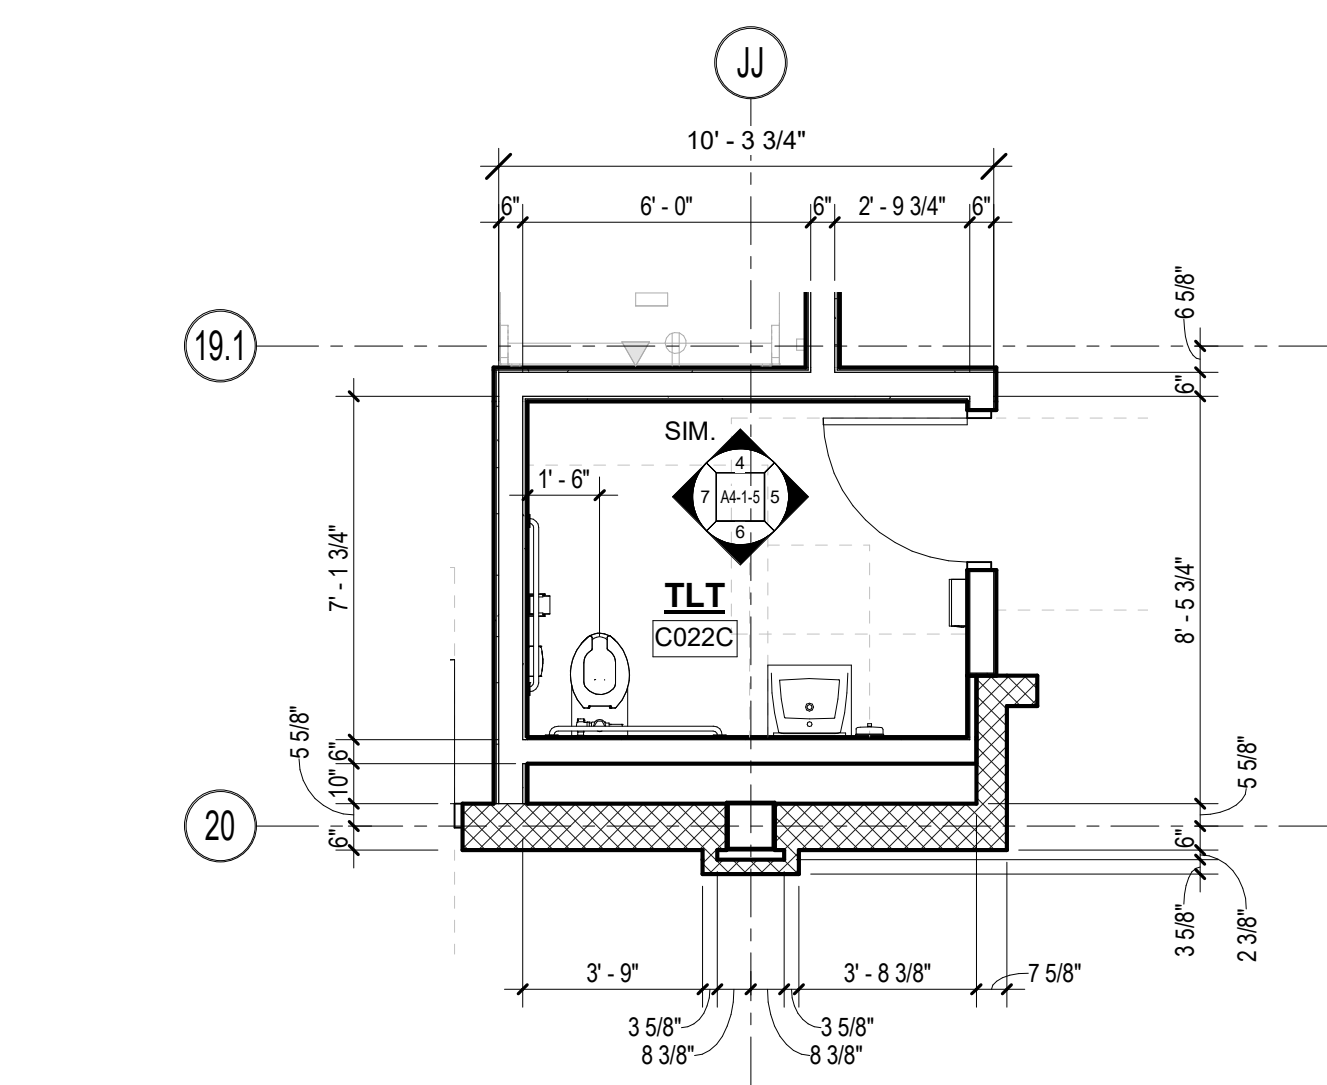




2 TOILET PLAN C022C
1/4" = 1'-0"







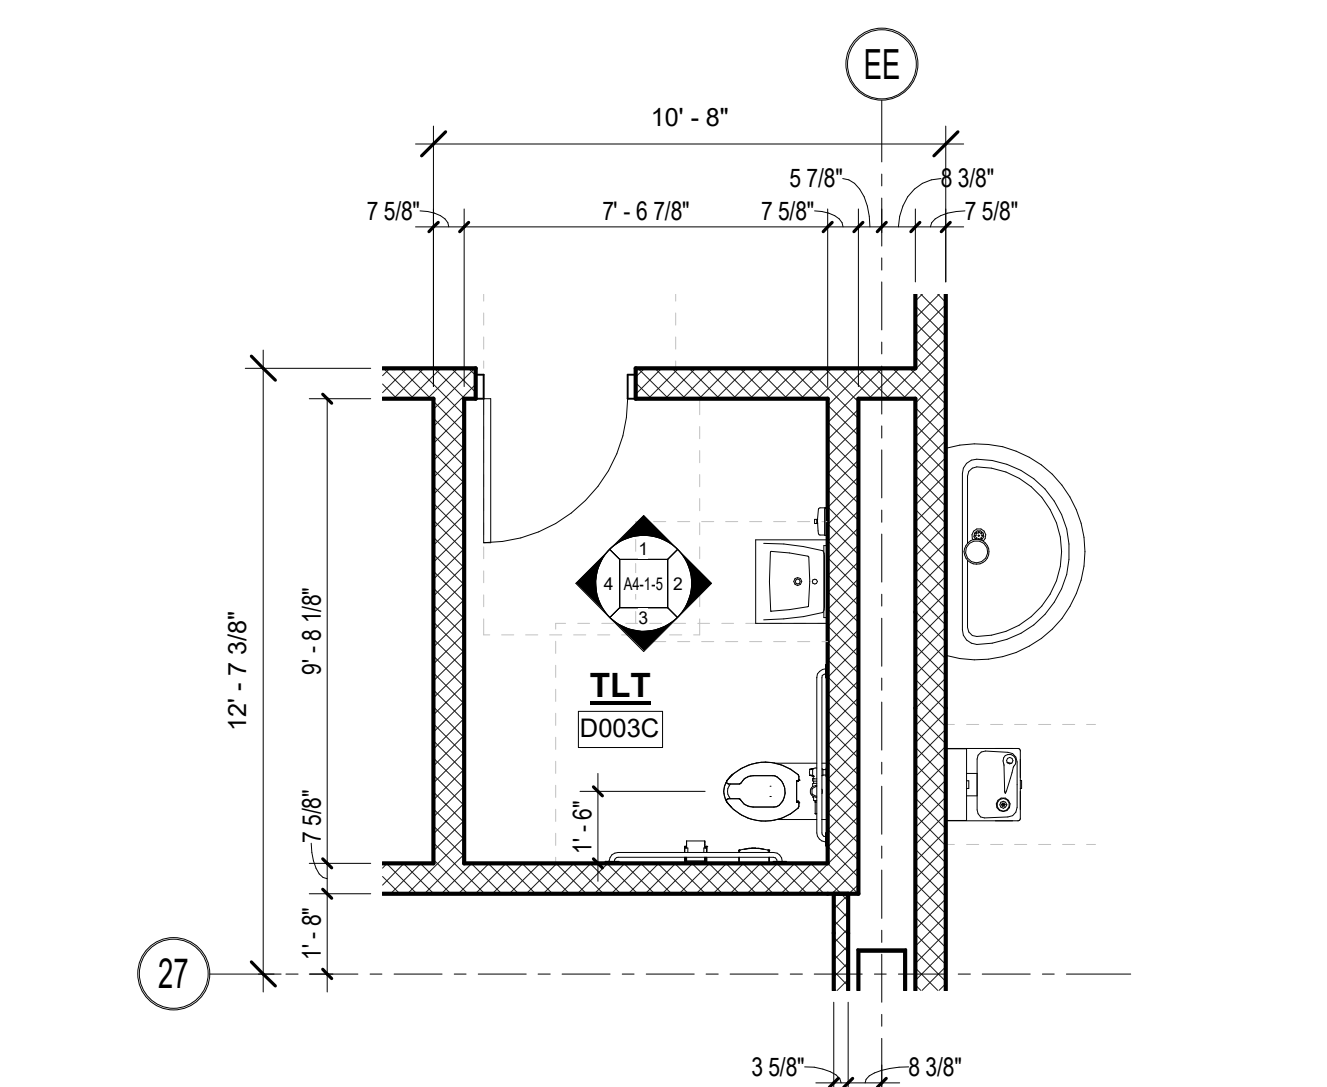





1 TOILET PLAN D003C
1/4" = 1'-0"

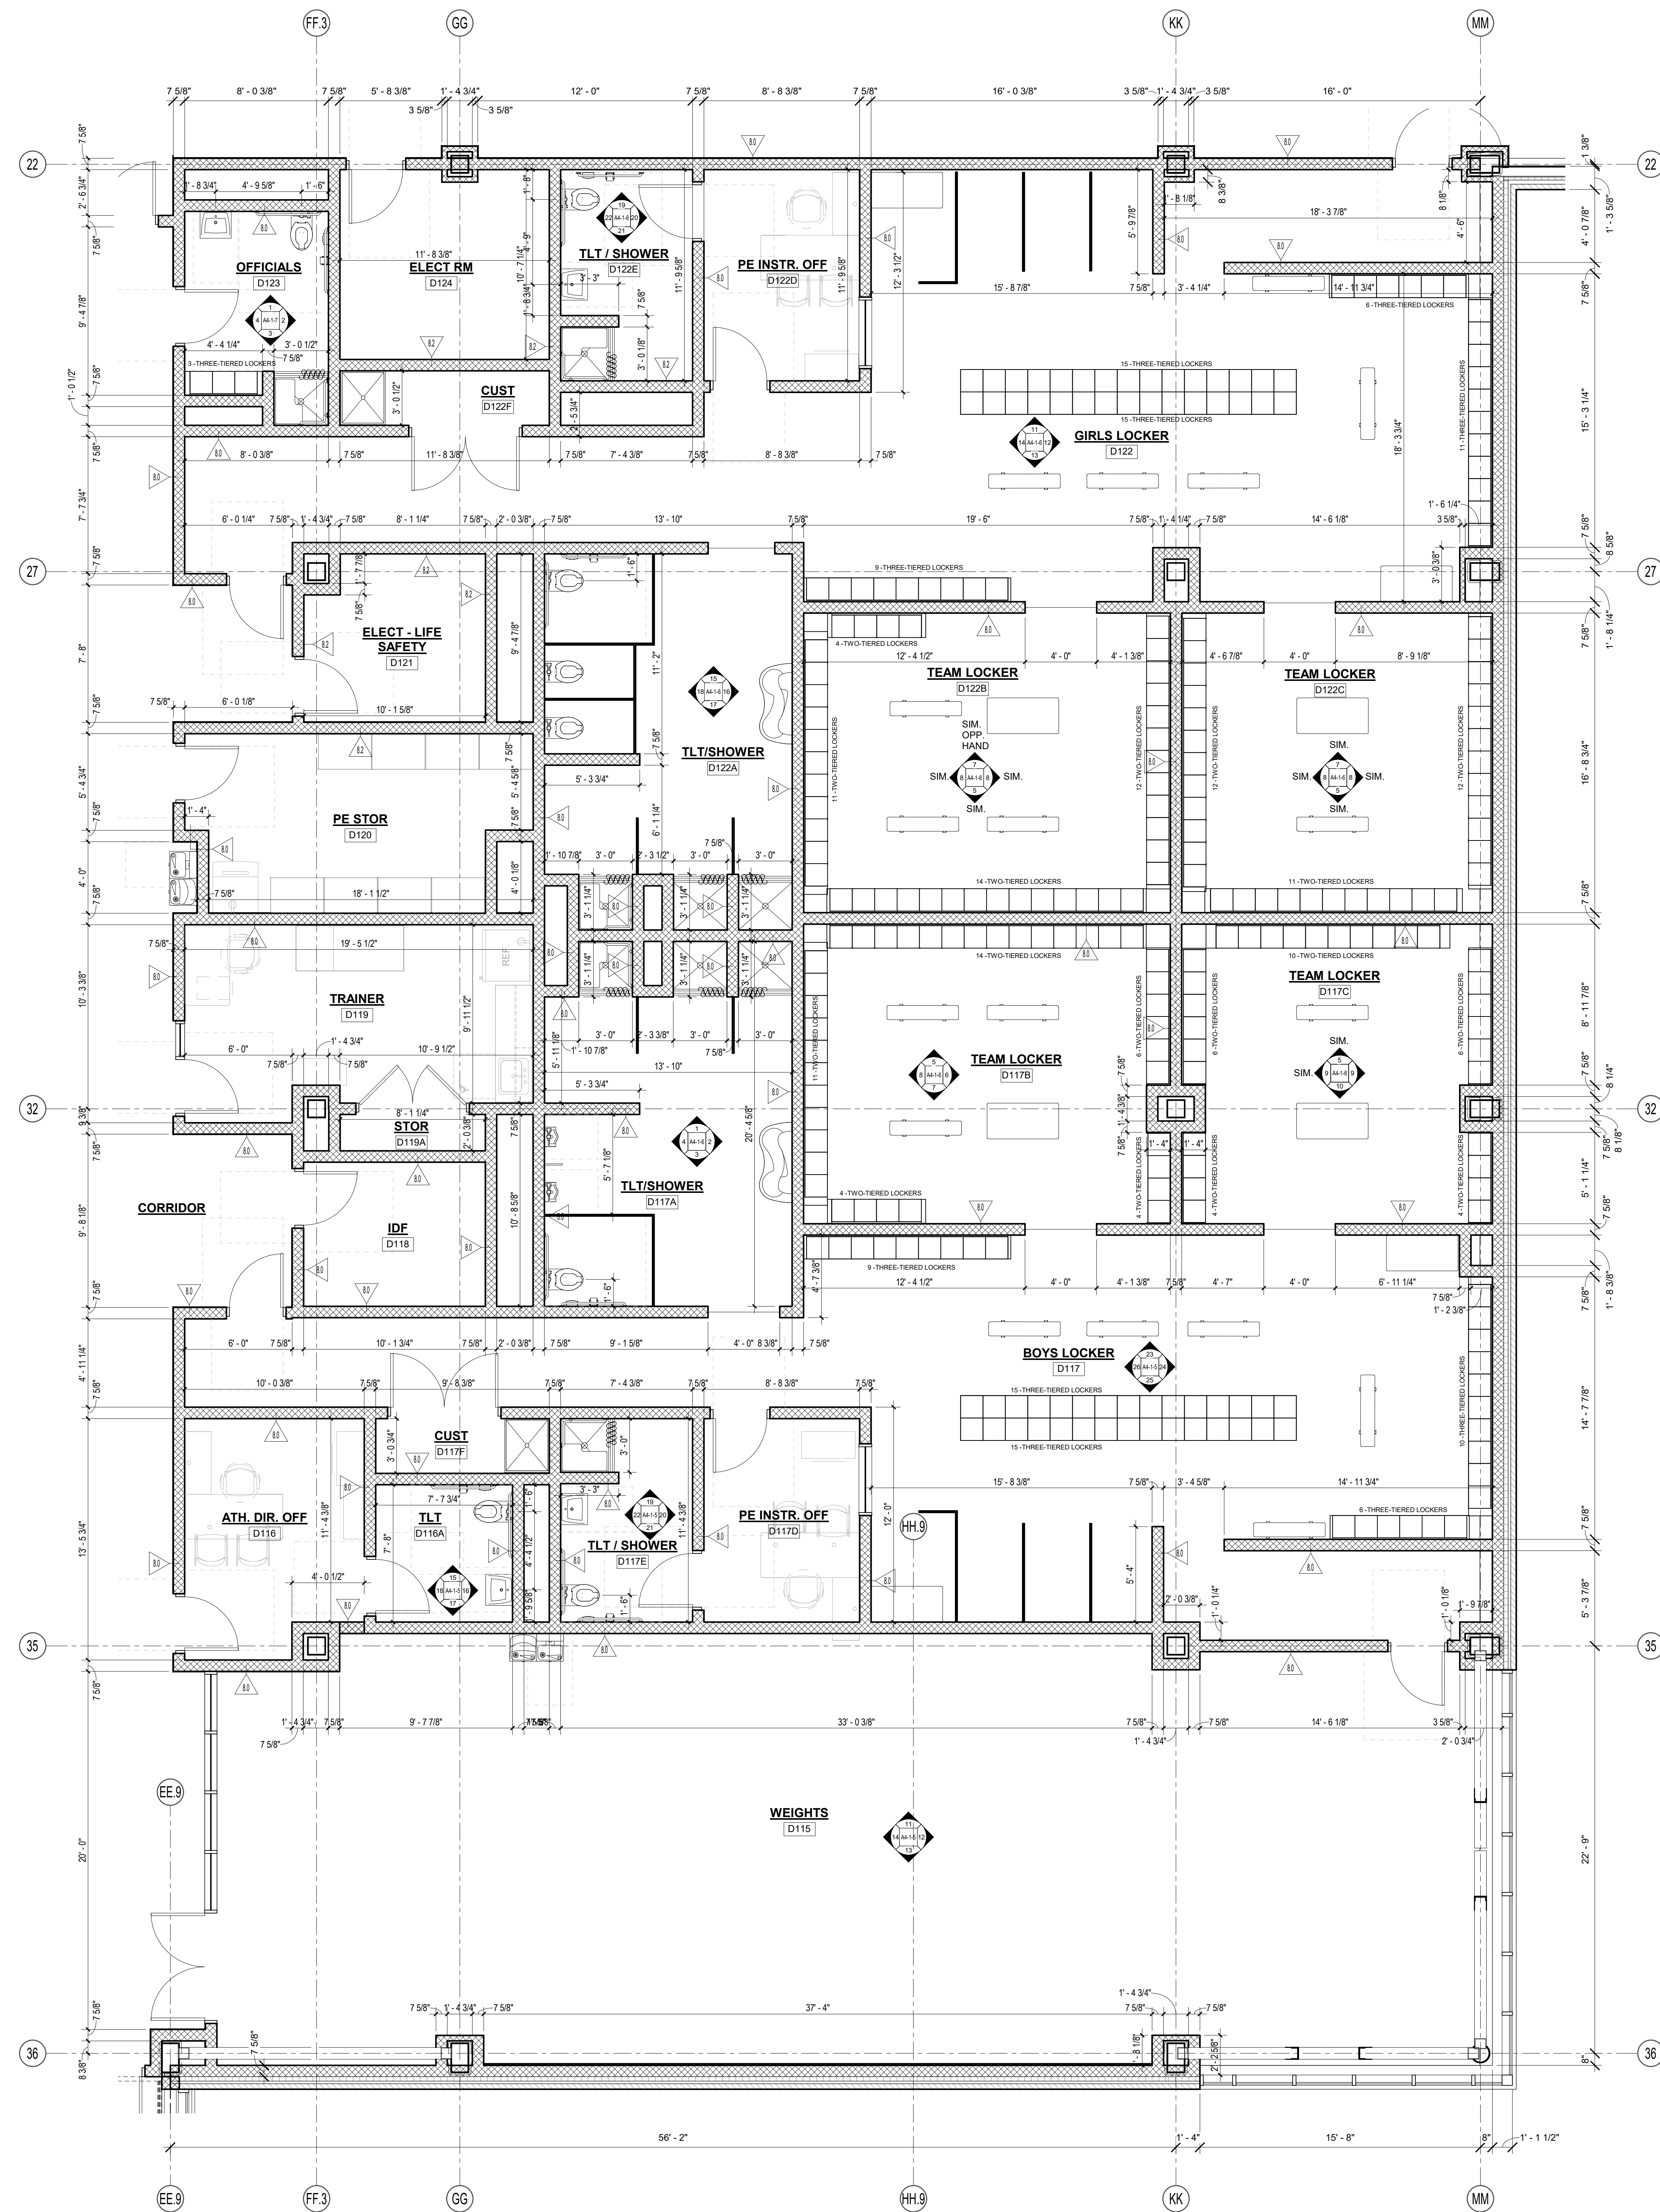


4 GIRLS LOCKER D115 AND BOYS LOCKER D117
1/4" = 1'-0"

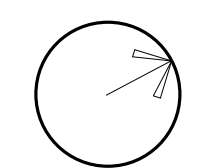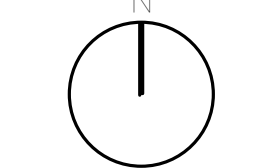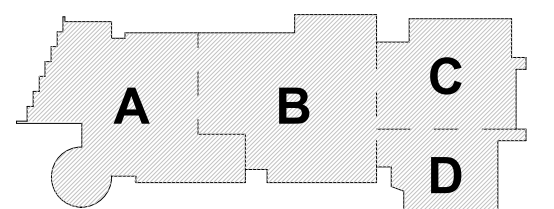

 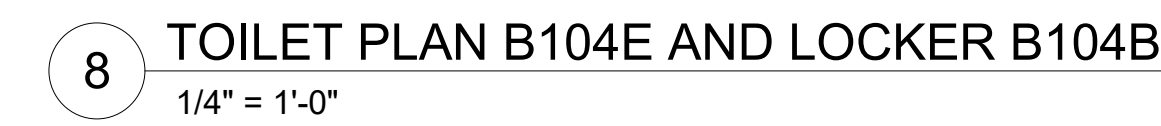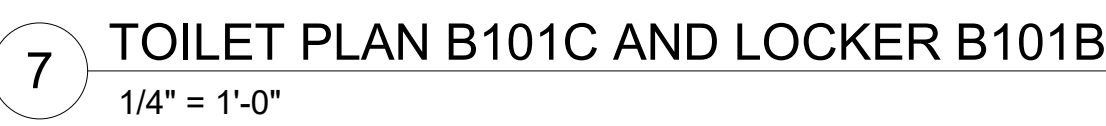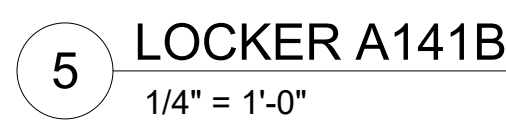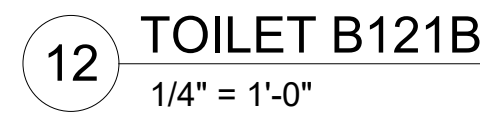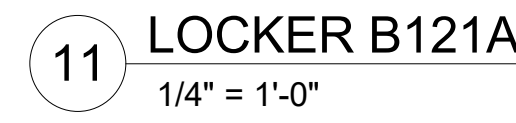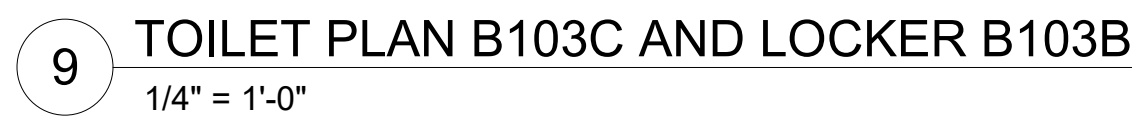


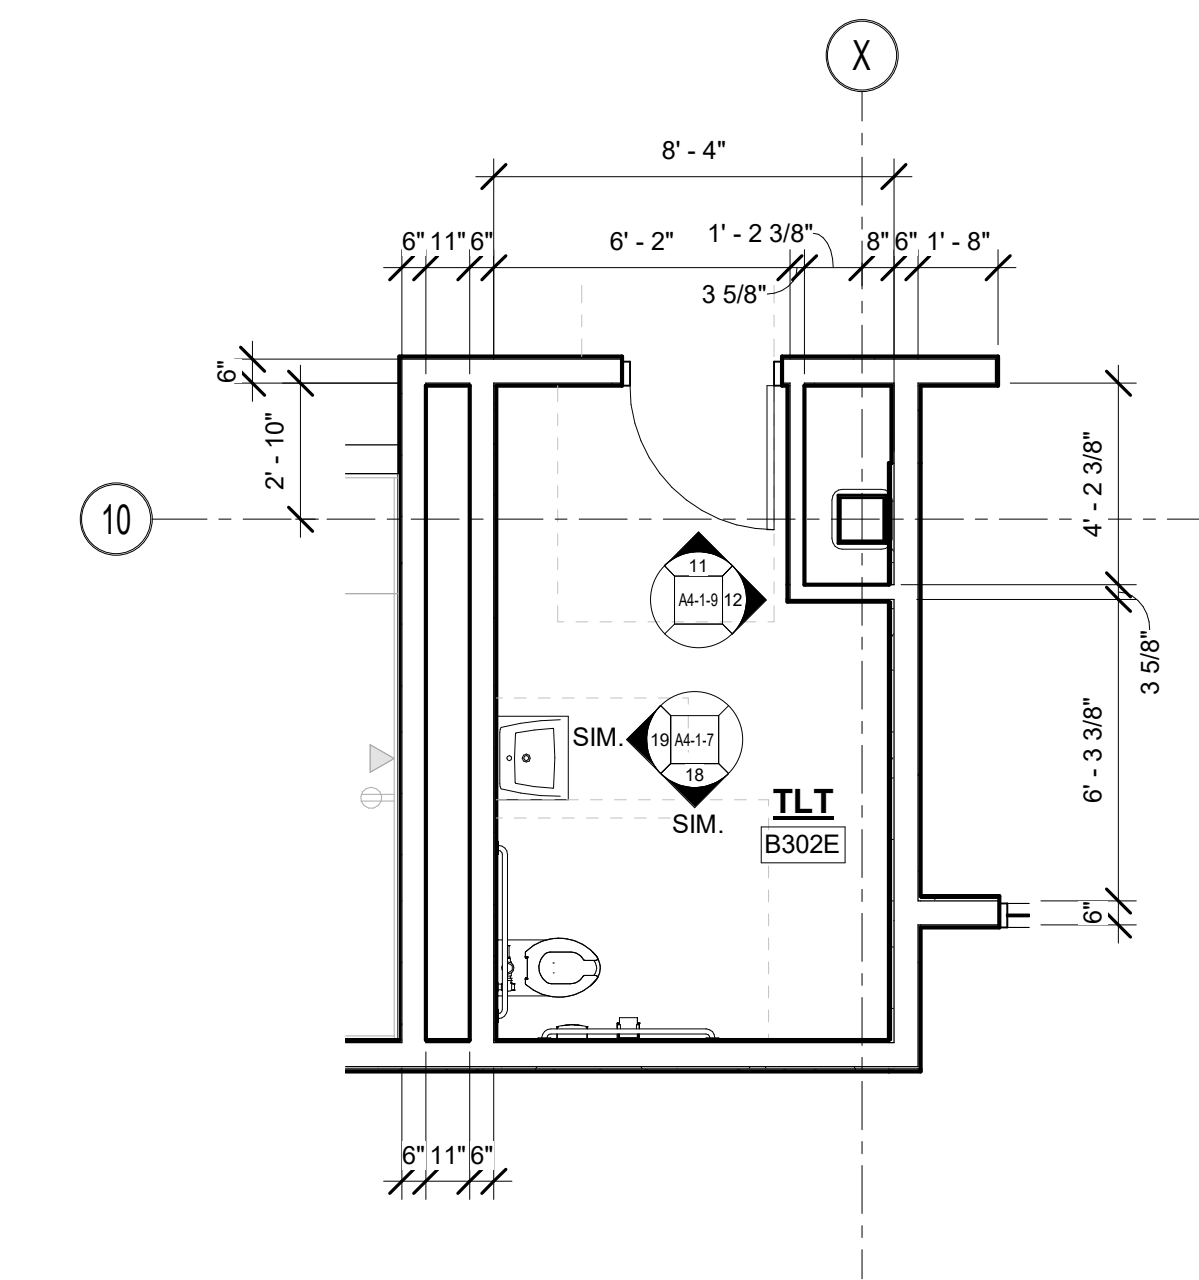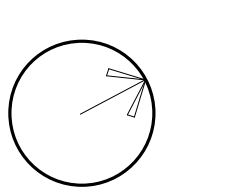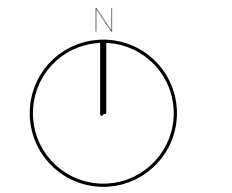


14 TOILET PLAN B302E
1/4" = 1'-0"

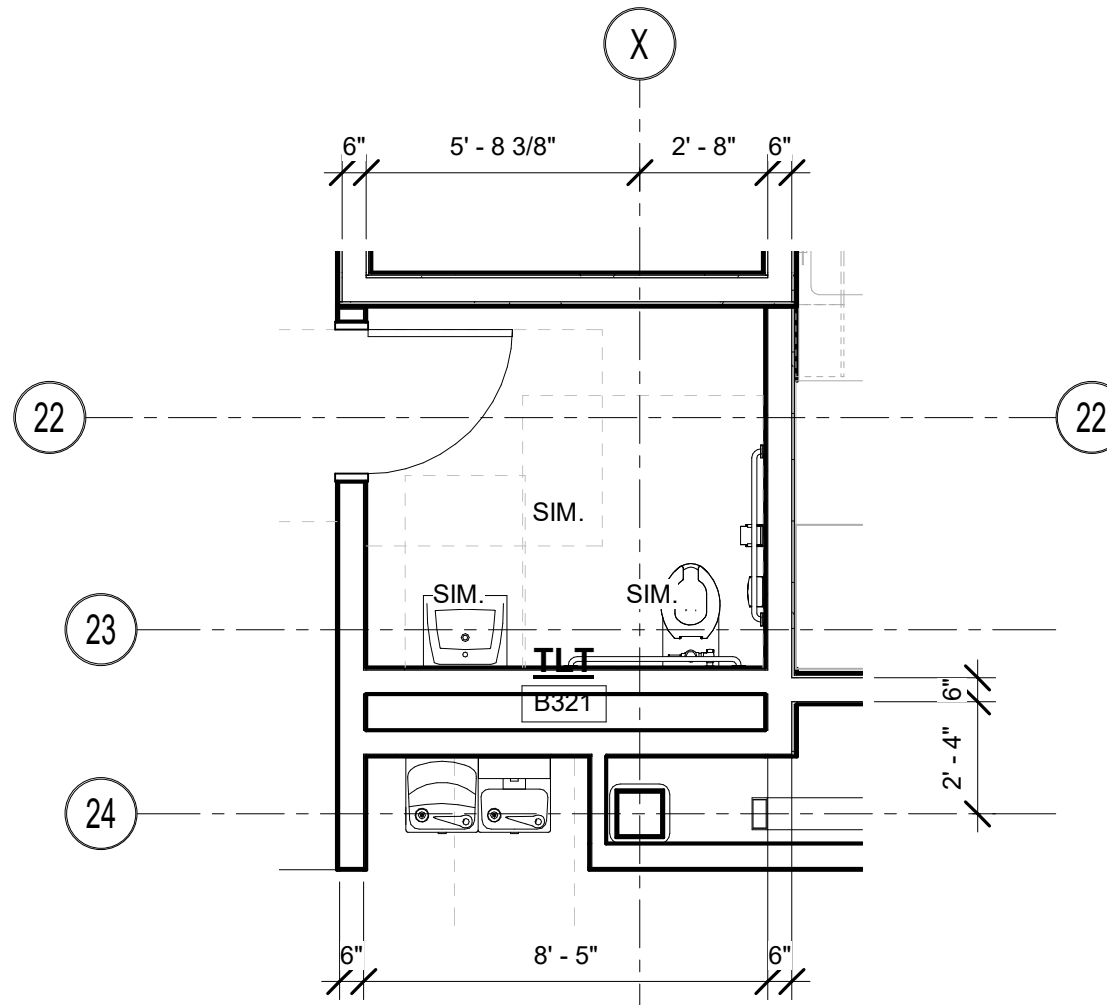


15 TOILET PLAN B321
1/4" = 1'-0"

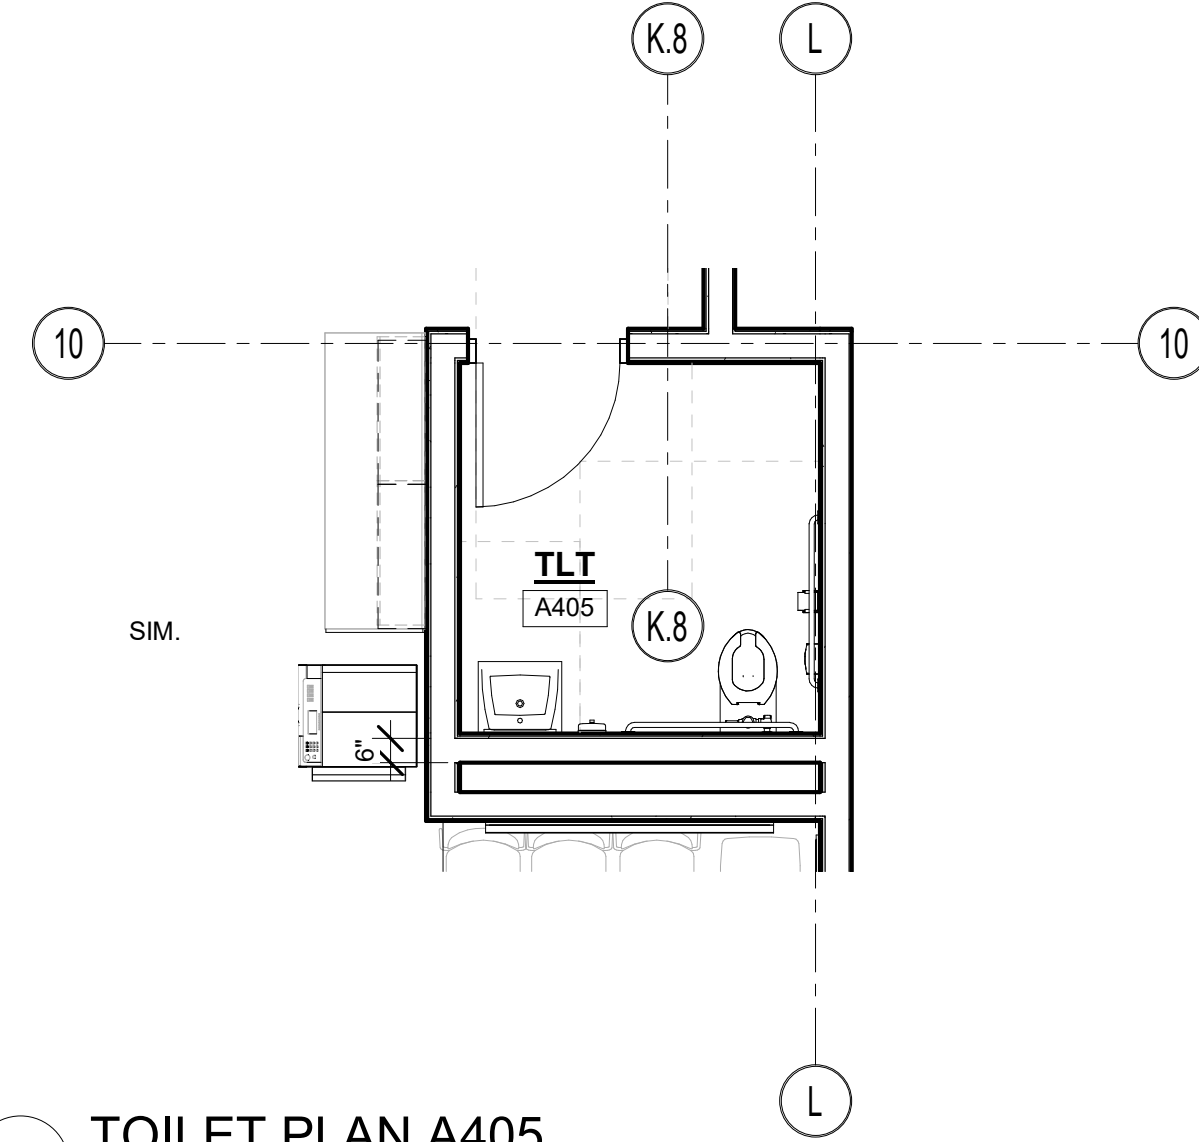


16 TOILET PLAN A405
1/4" = 1'-0"

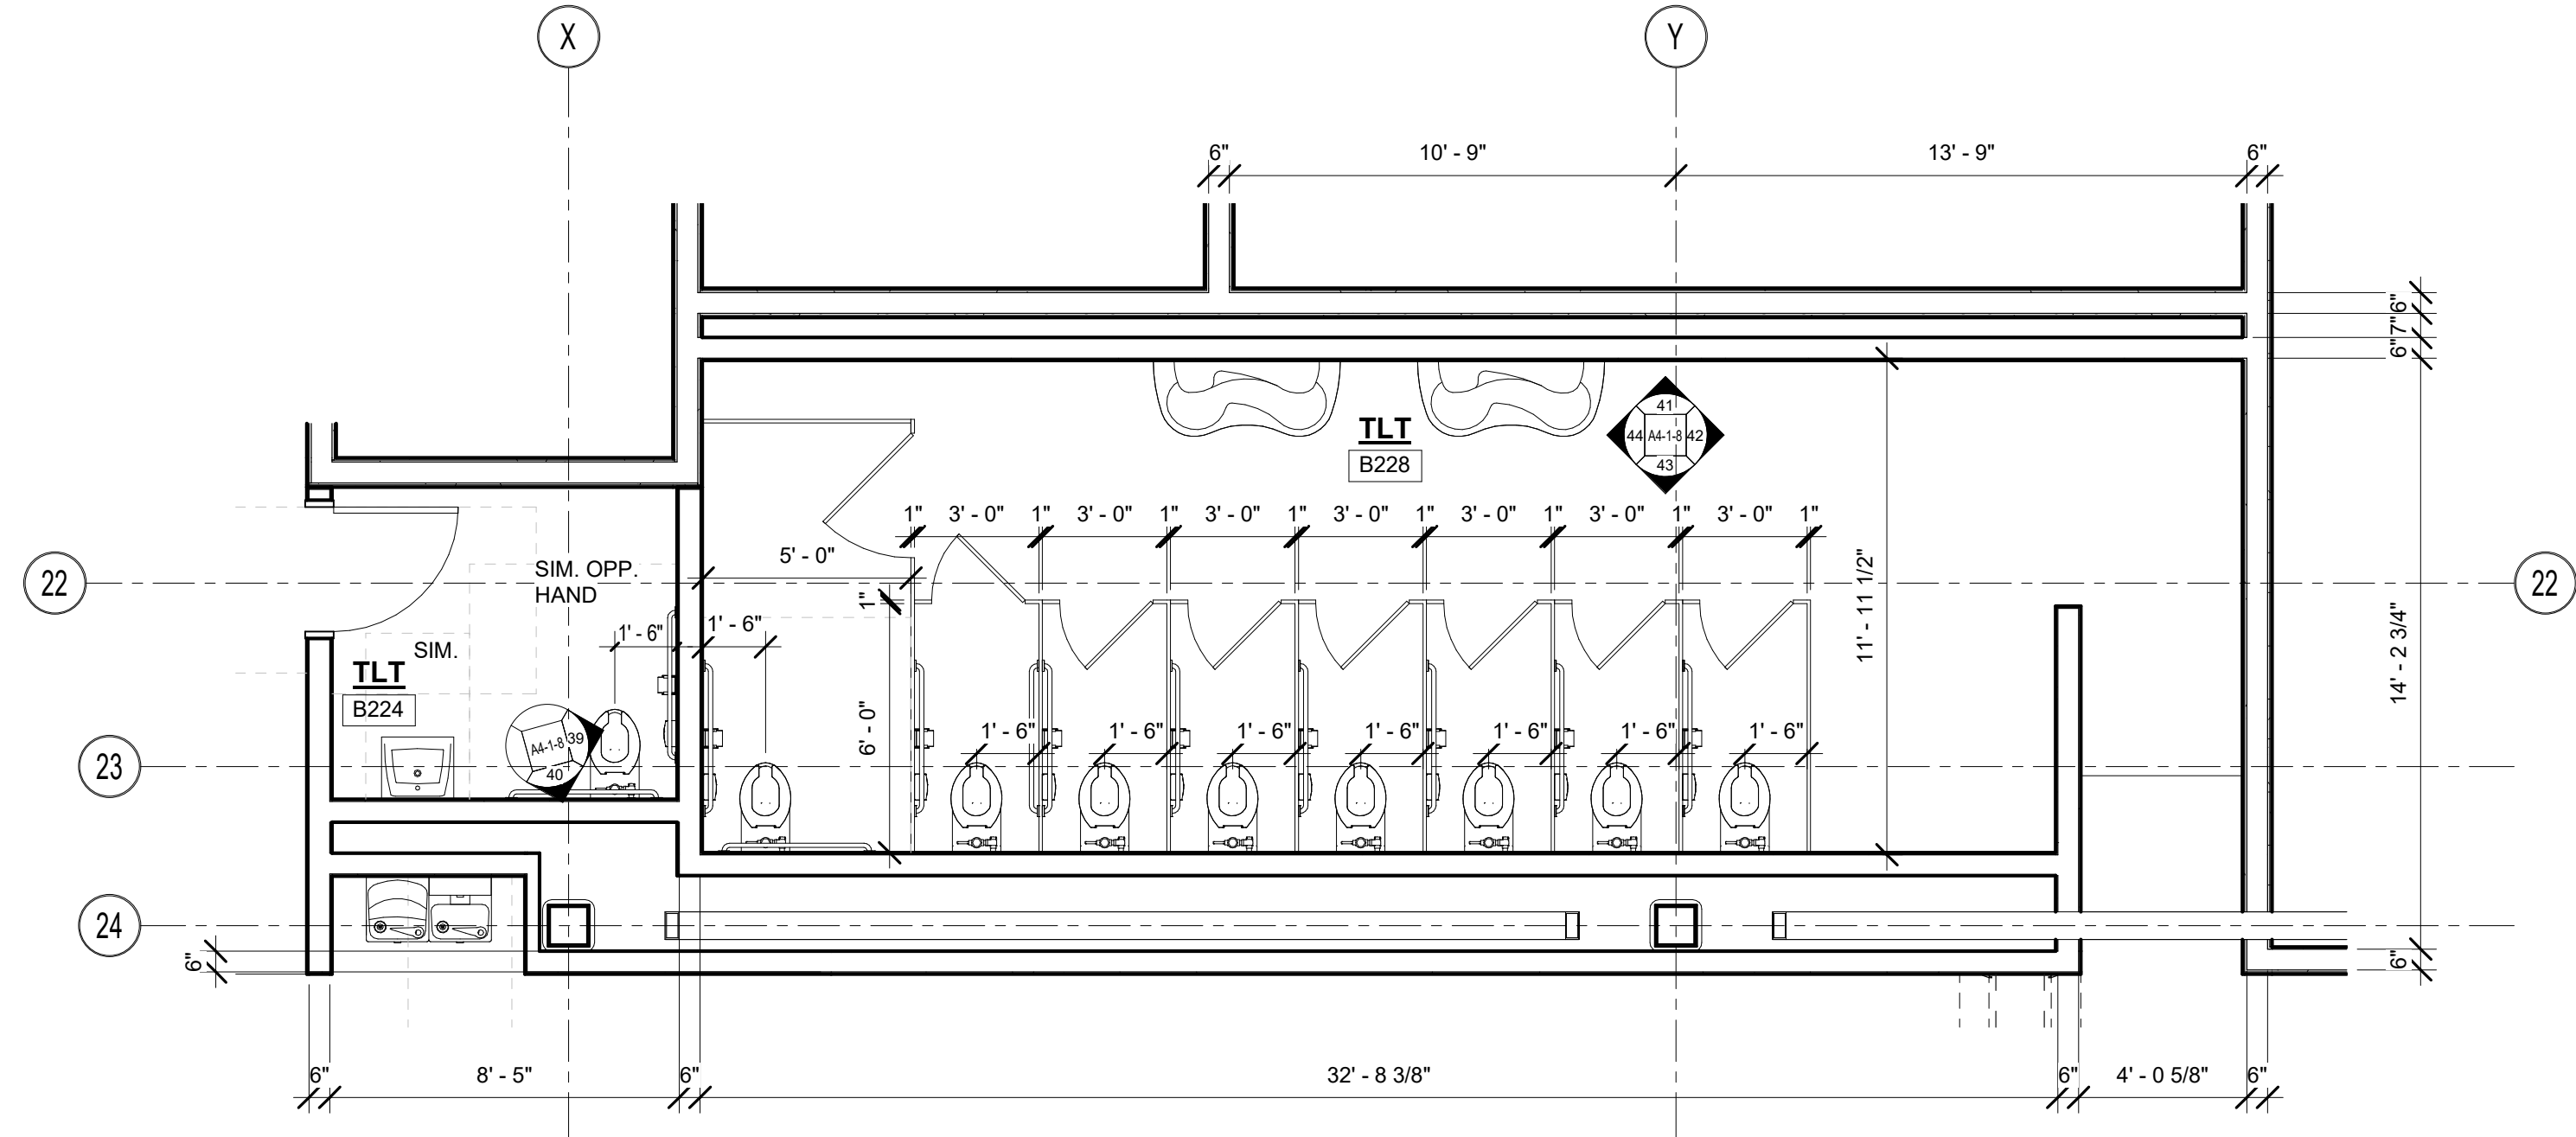


11 TOILET PLAN B228
1/4" = 1'-0"

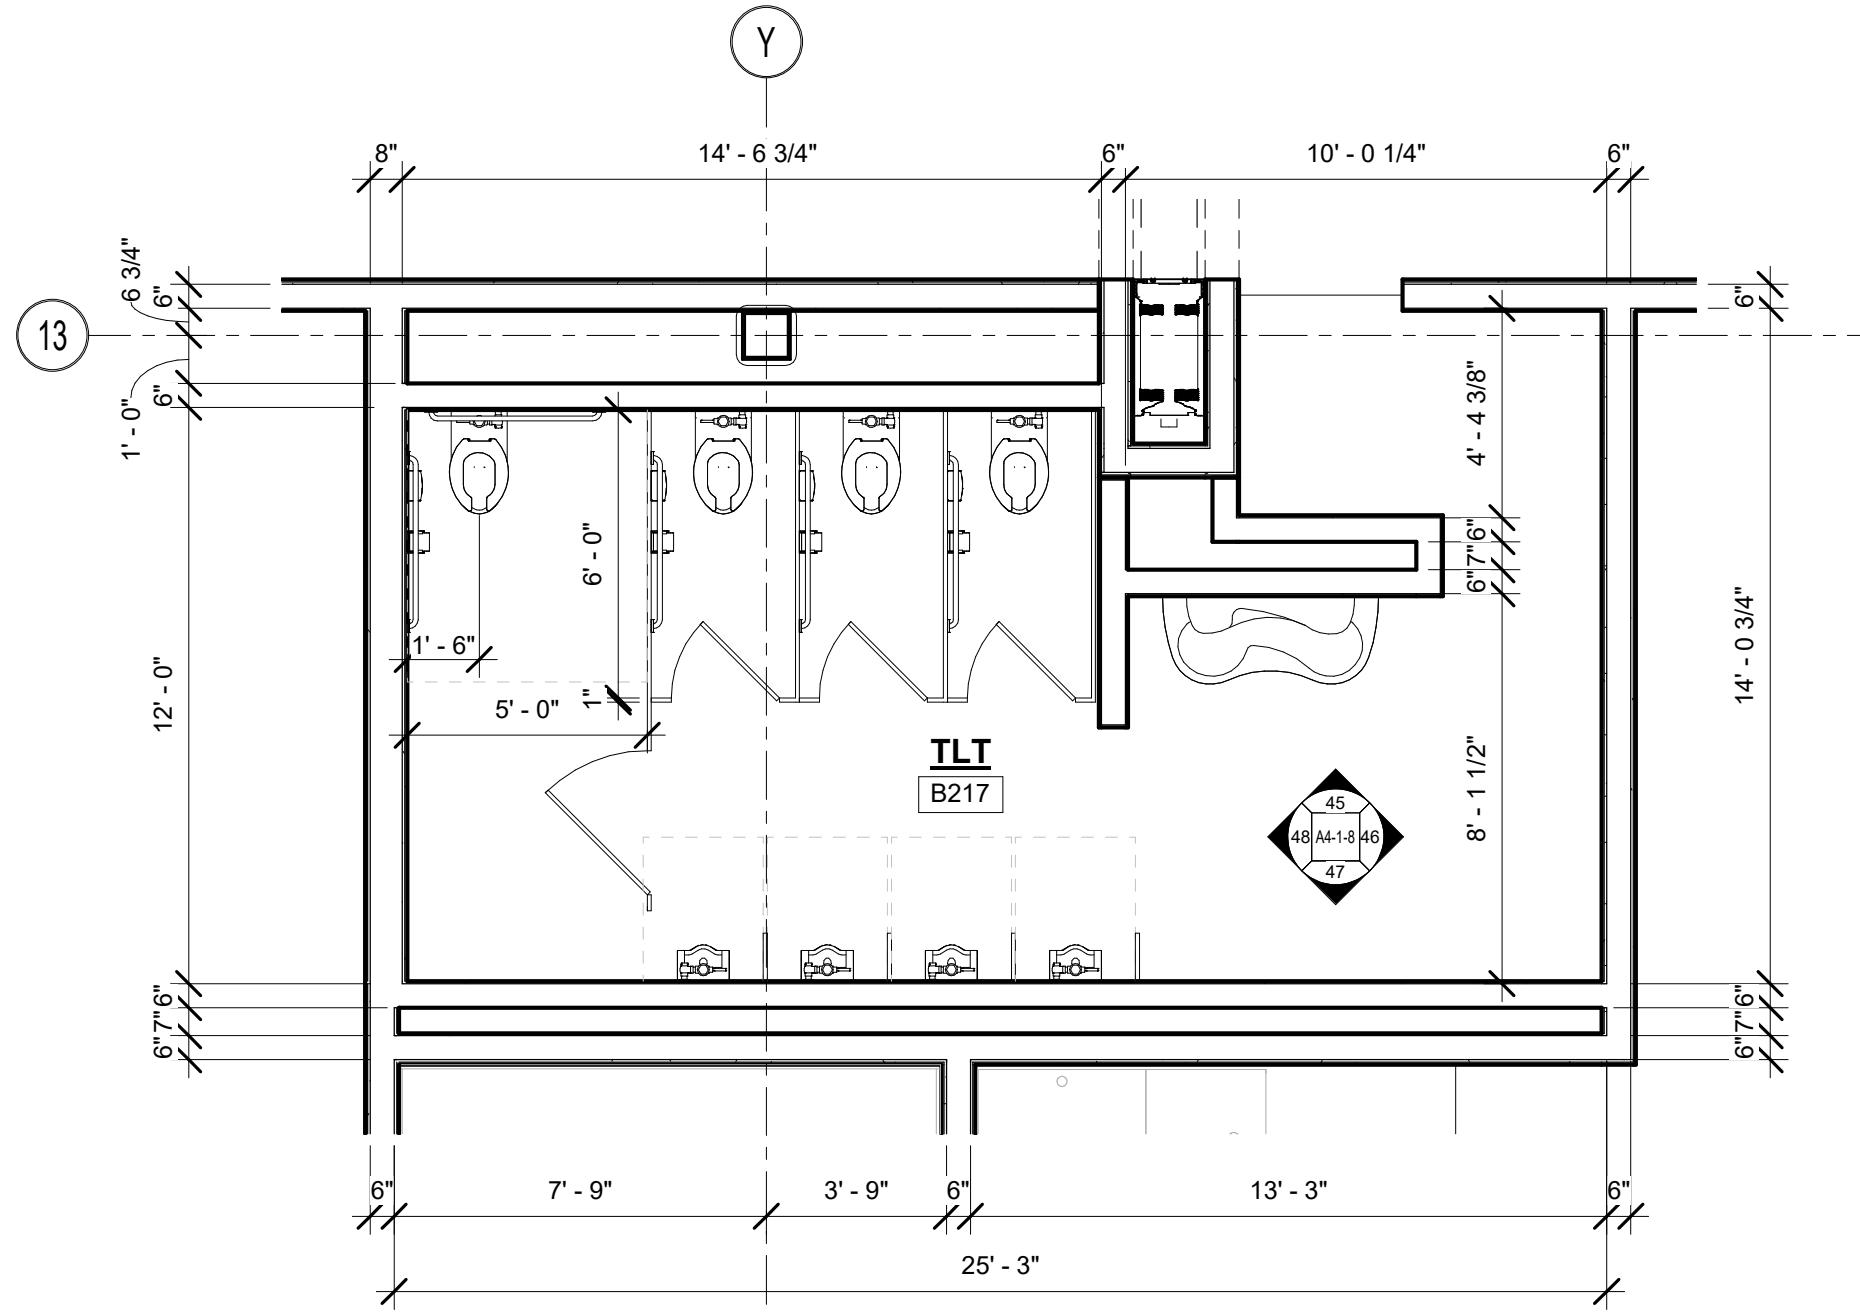


12 TOILET PLAN B217
1/4" = 1'-0"

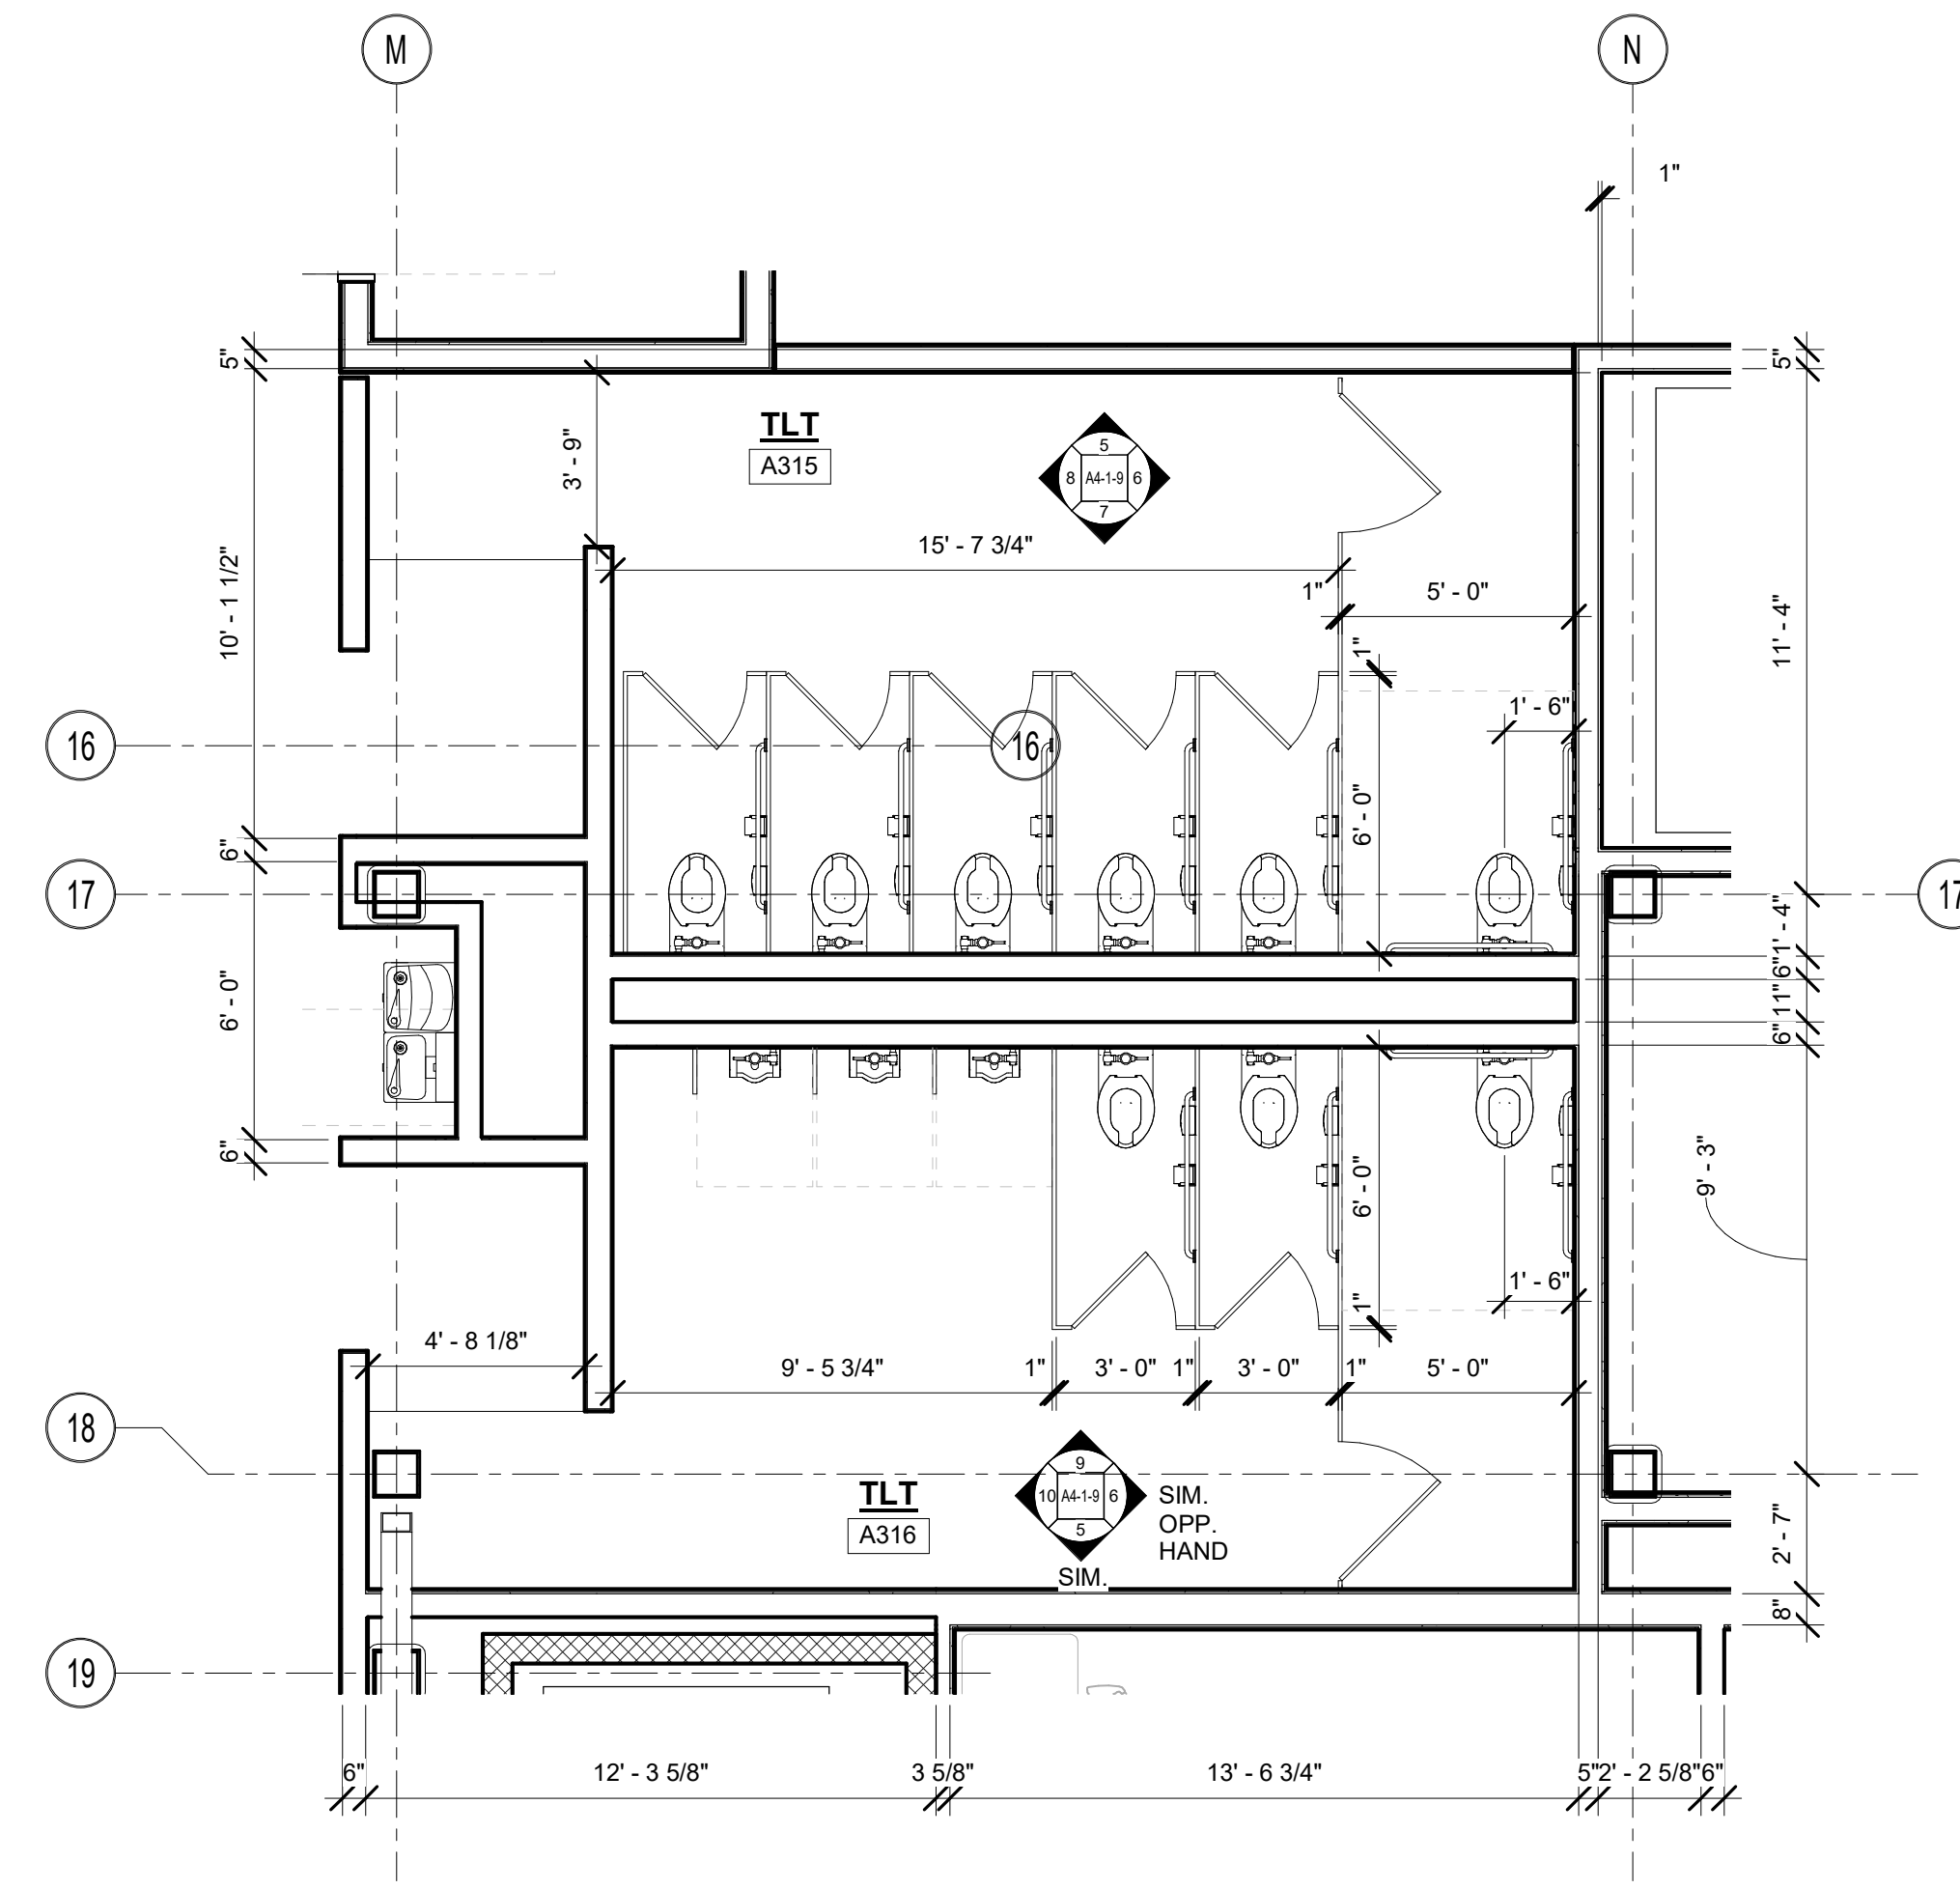


13 TOILET PLAN A315 AND A316
1/4" = 1'-0"

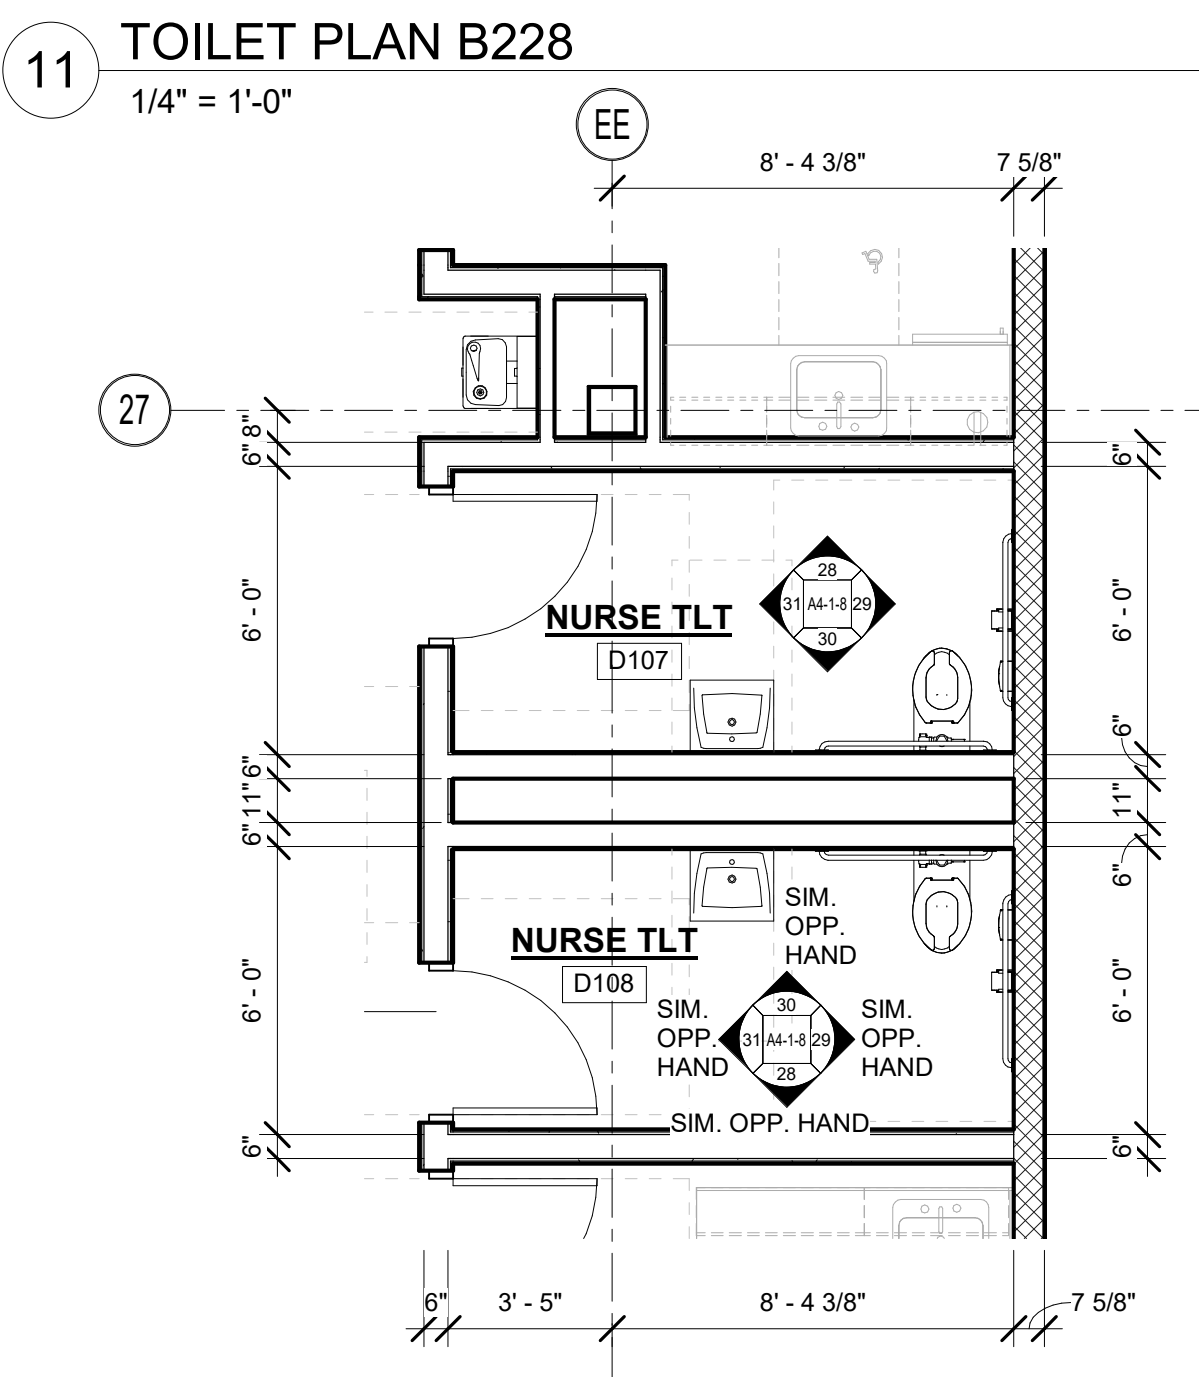


6 TOILET PLAN - NURSE TLT D107 AND D108
1/4" = 1'-0"

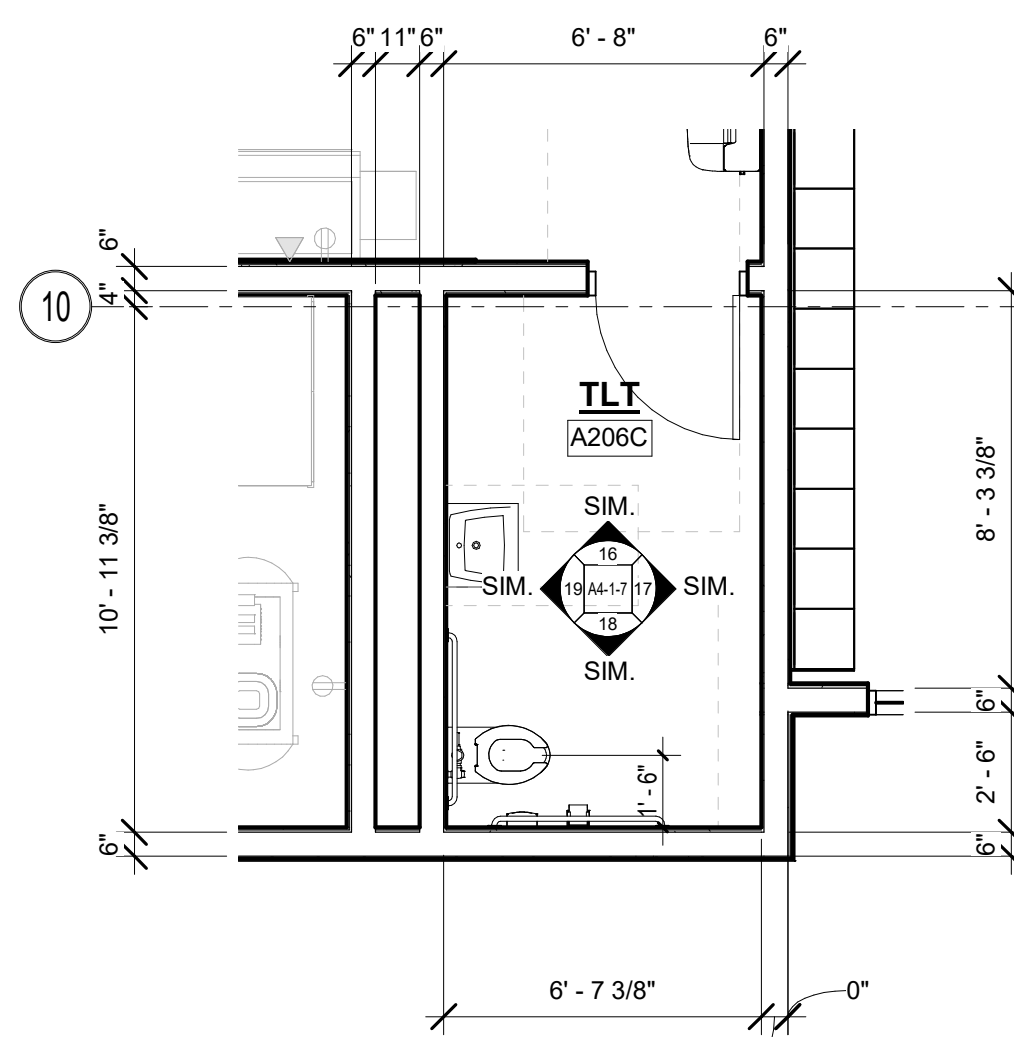


7 TOILET PLAN A206C
1/4" = 1'-0"

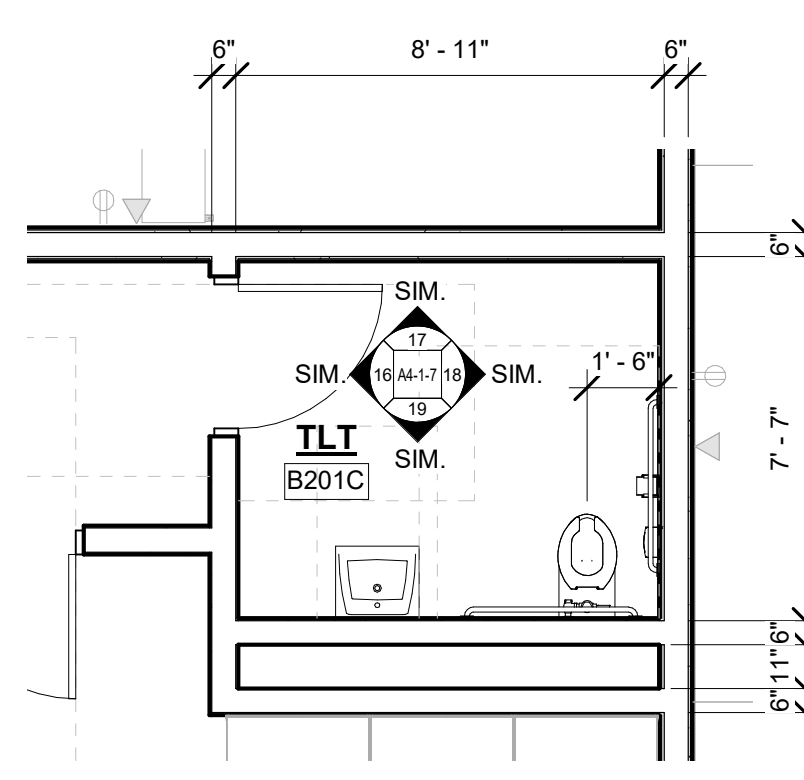


8 TOILET PLAN B201C
1/4" = 1'-0"

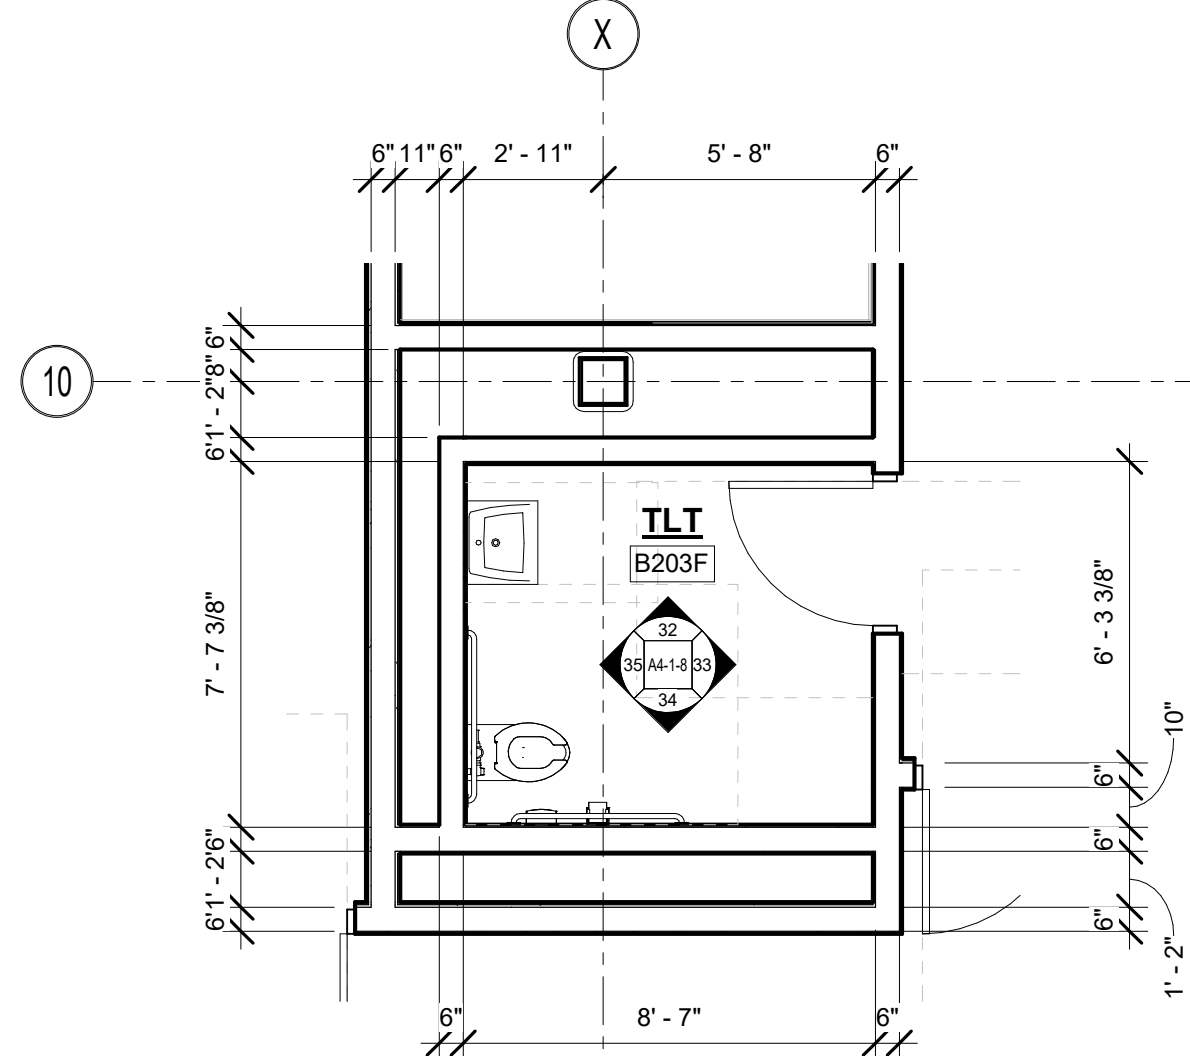


9 TOILET PLAN B203F
1/4" = 1'-0"

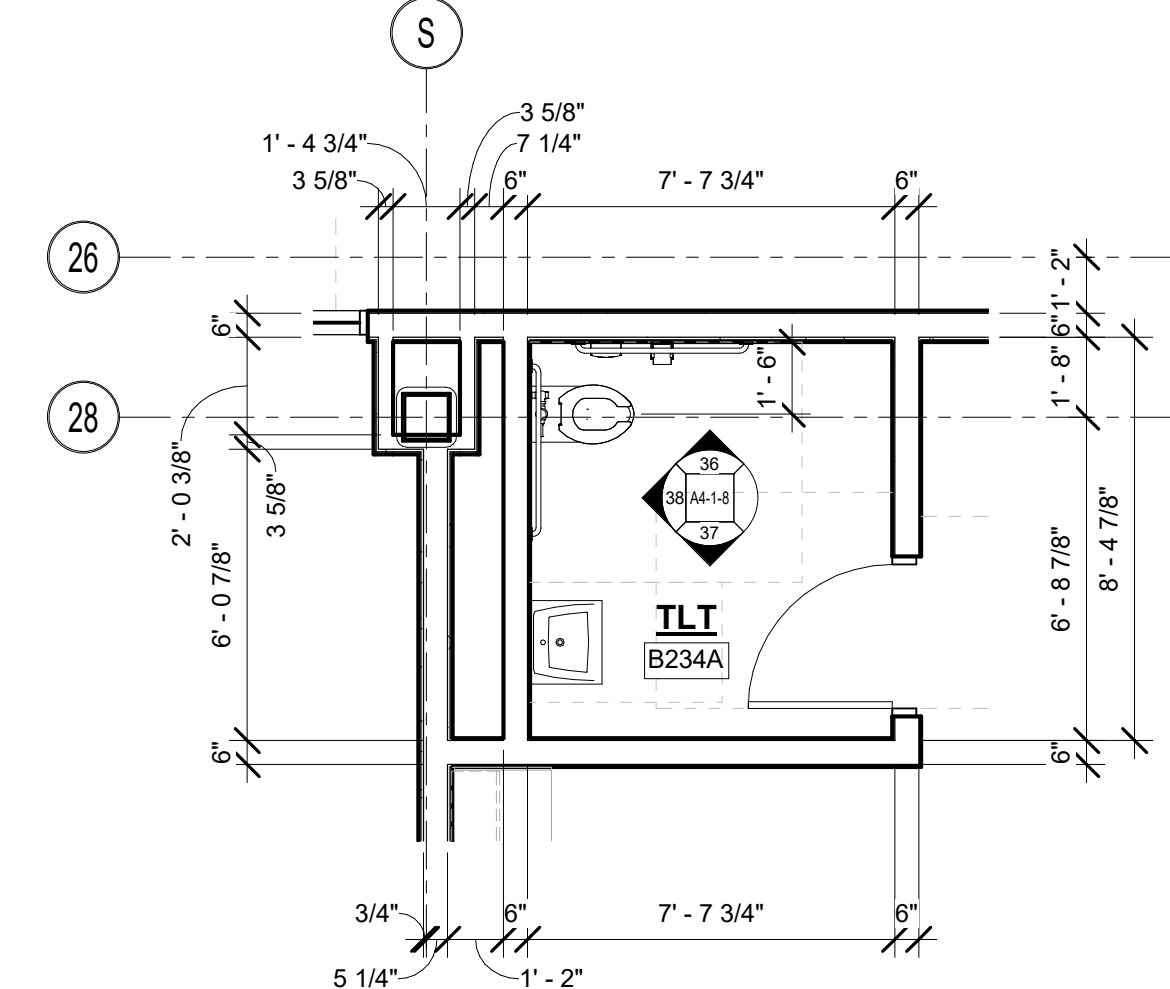


10 TOILET PLAN B234A
1/4" = 1'-0"

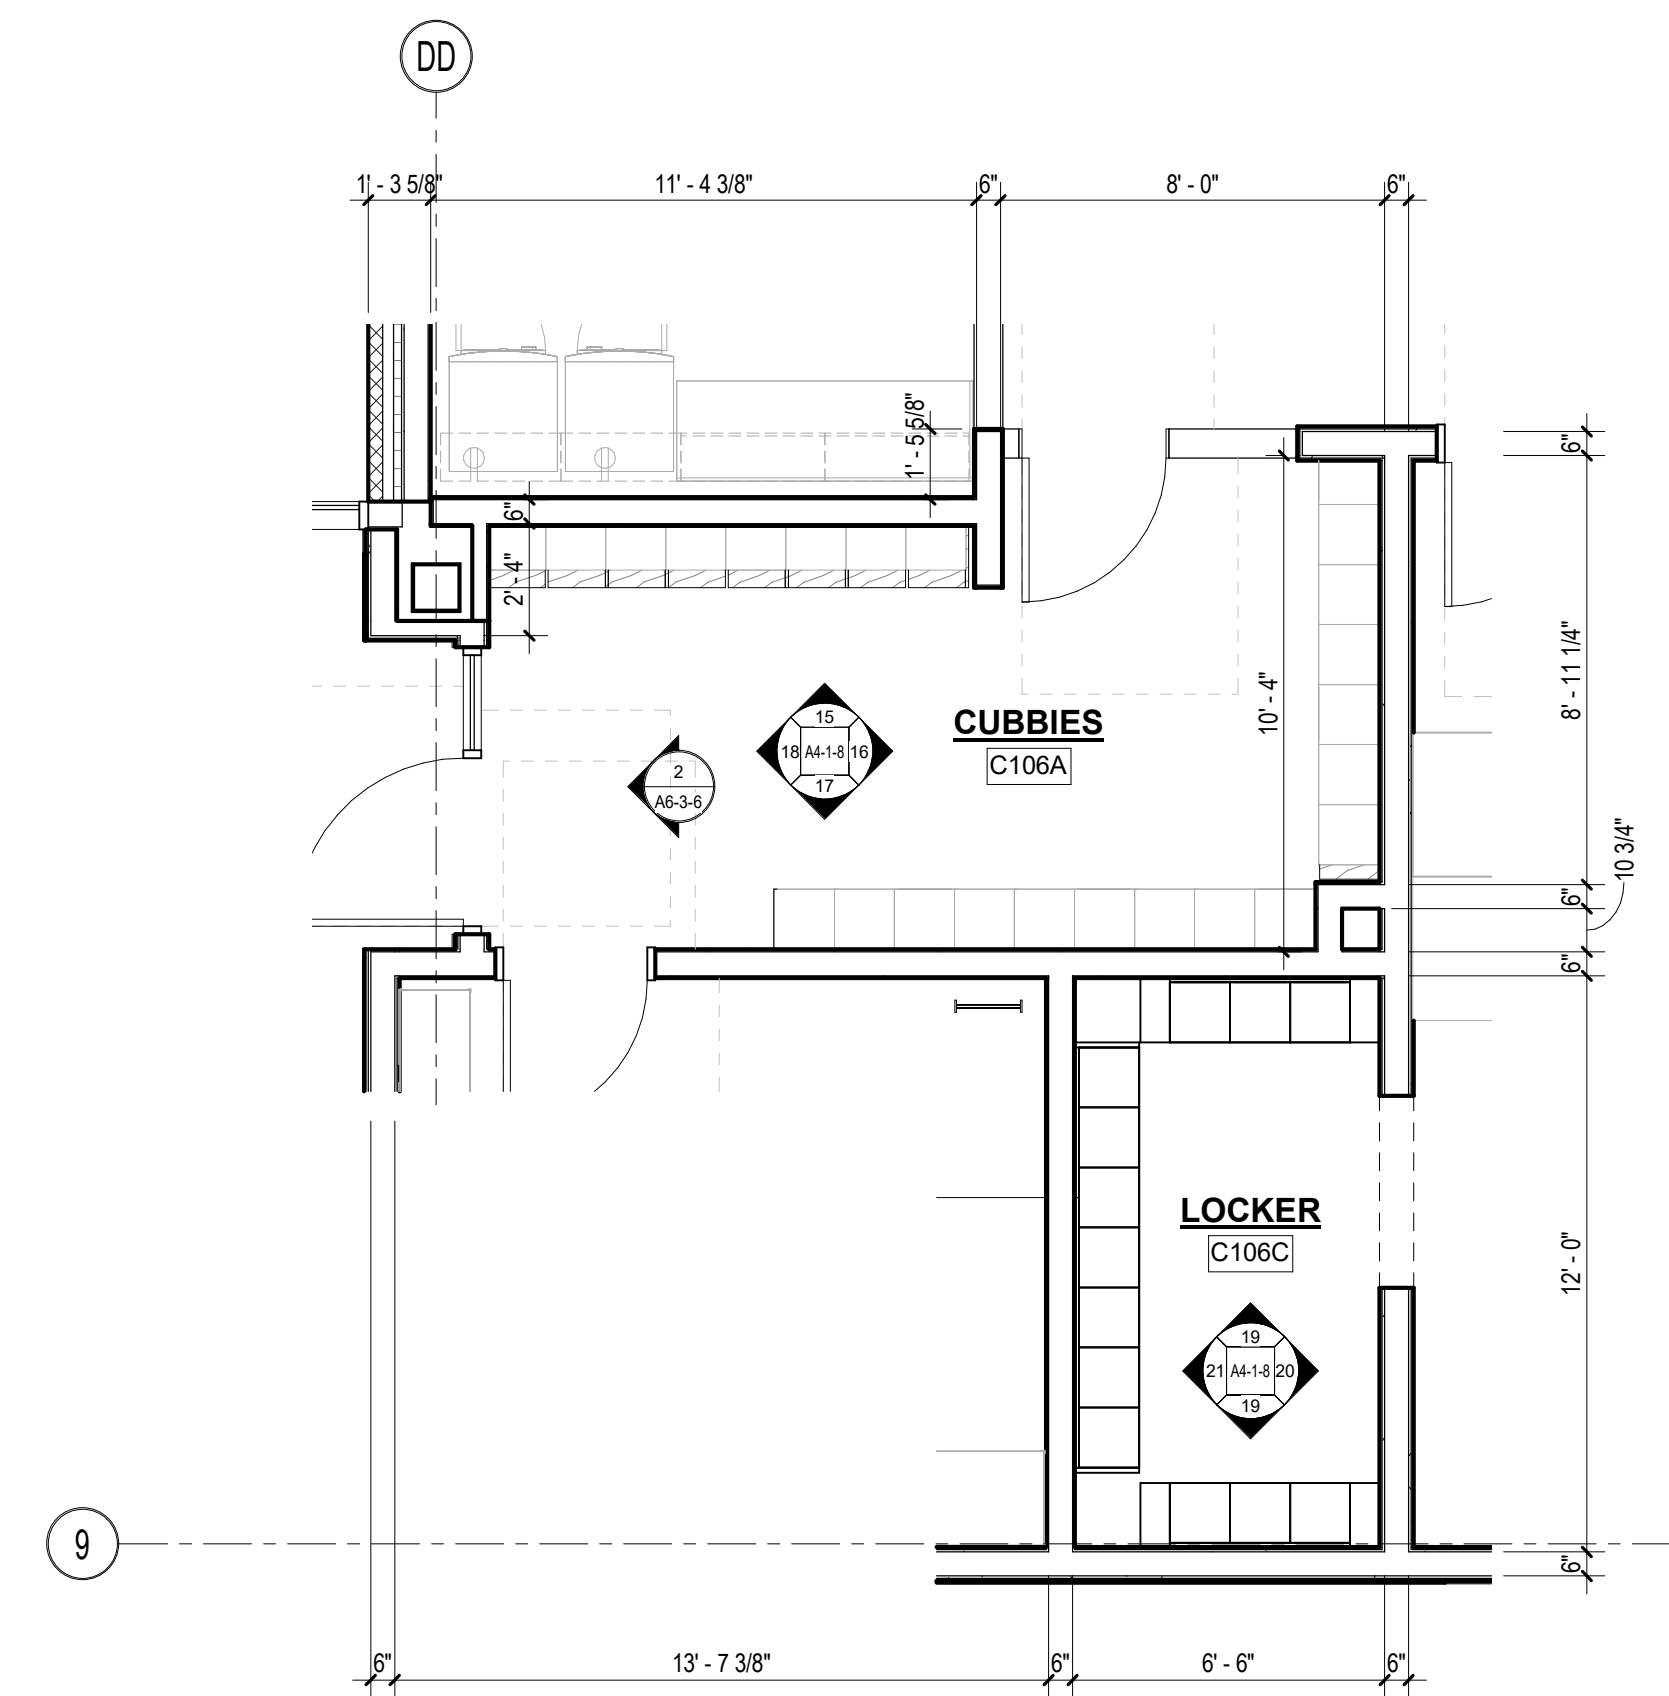


1 CUBBIES C106A AND LOCKER C106C
1/4" = 1'-0"

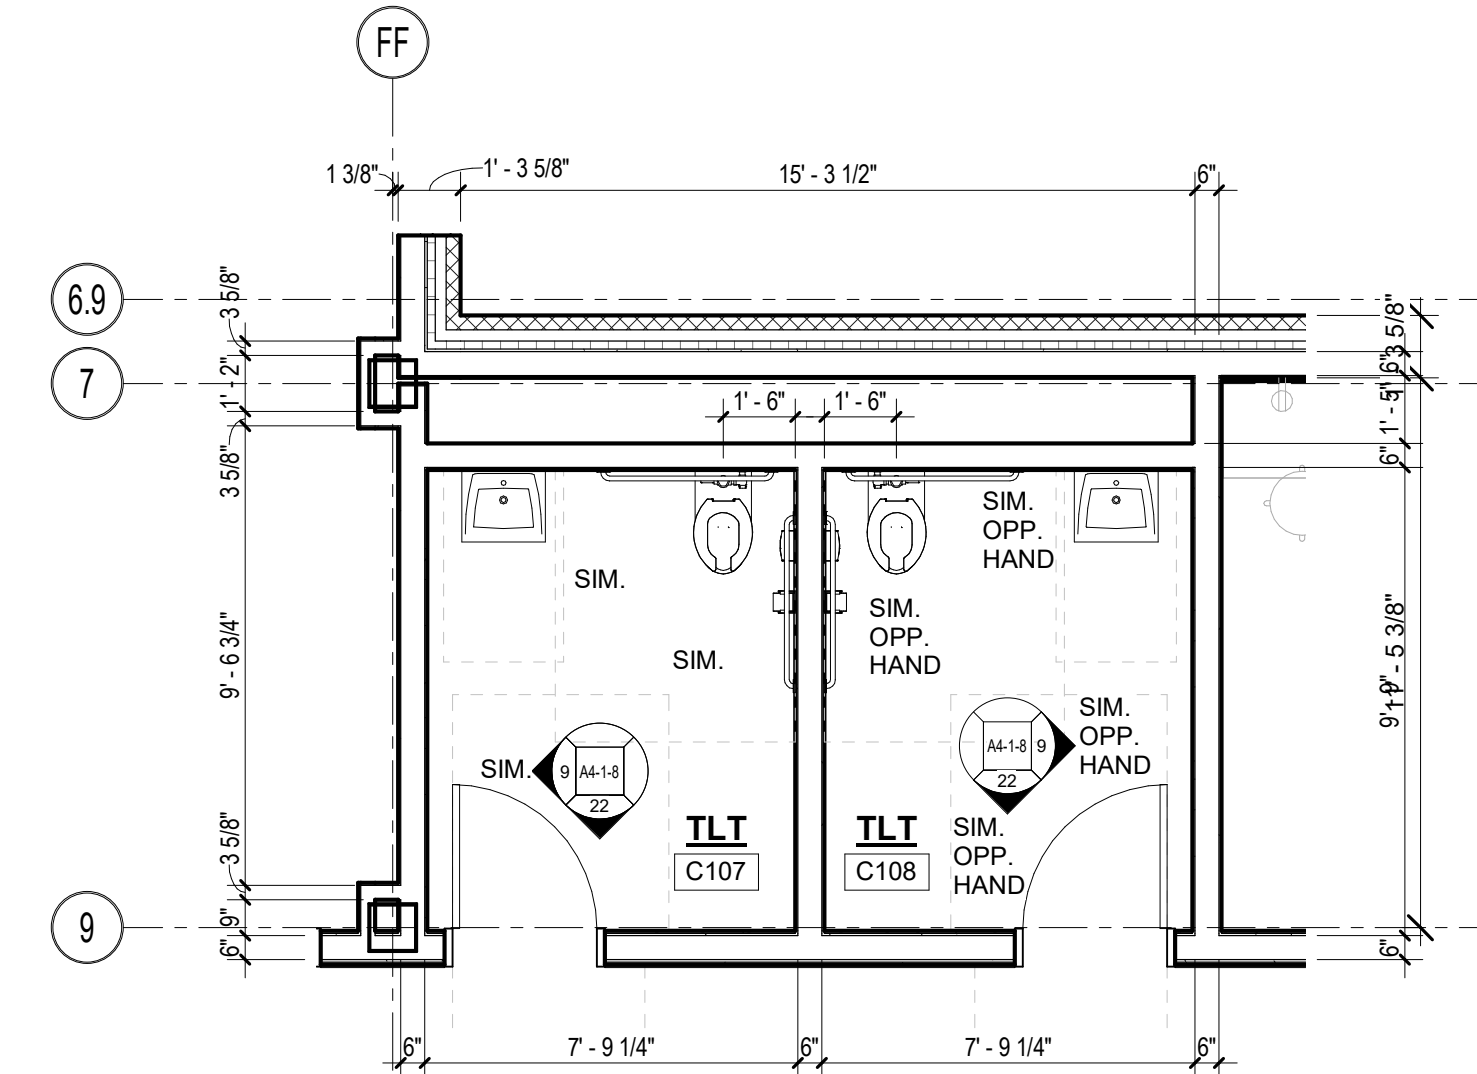


2 TOILET PLAN C107 AND C108
1/4" = 1'-0"

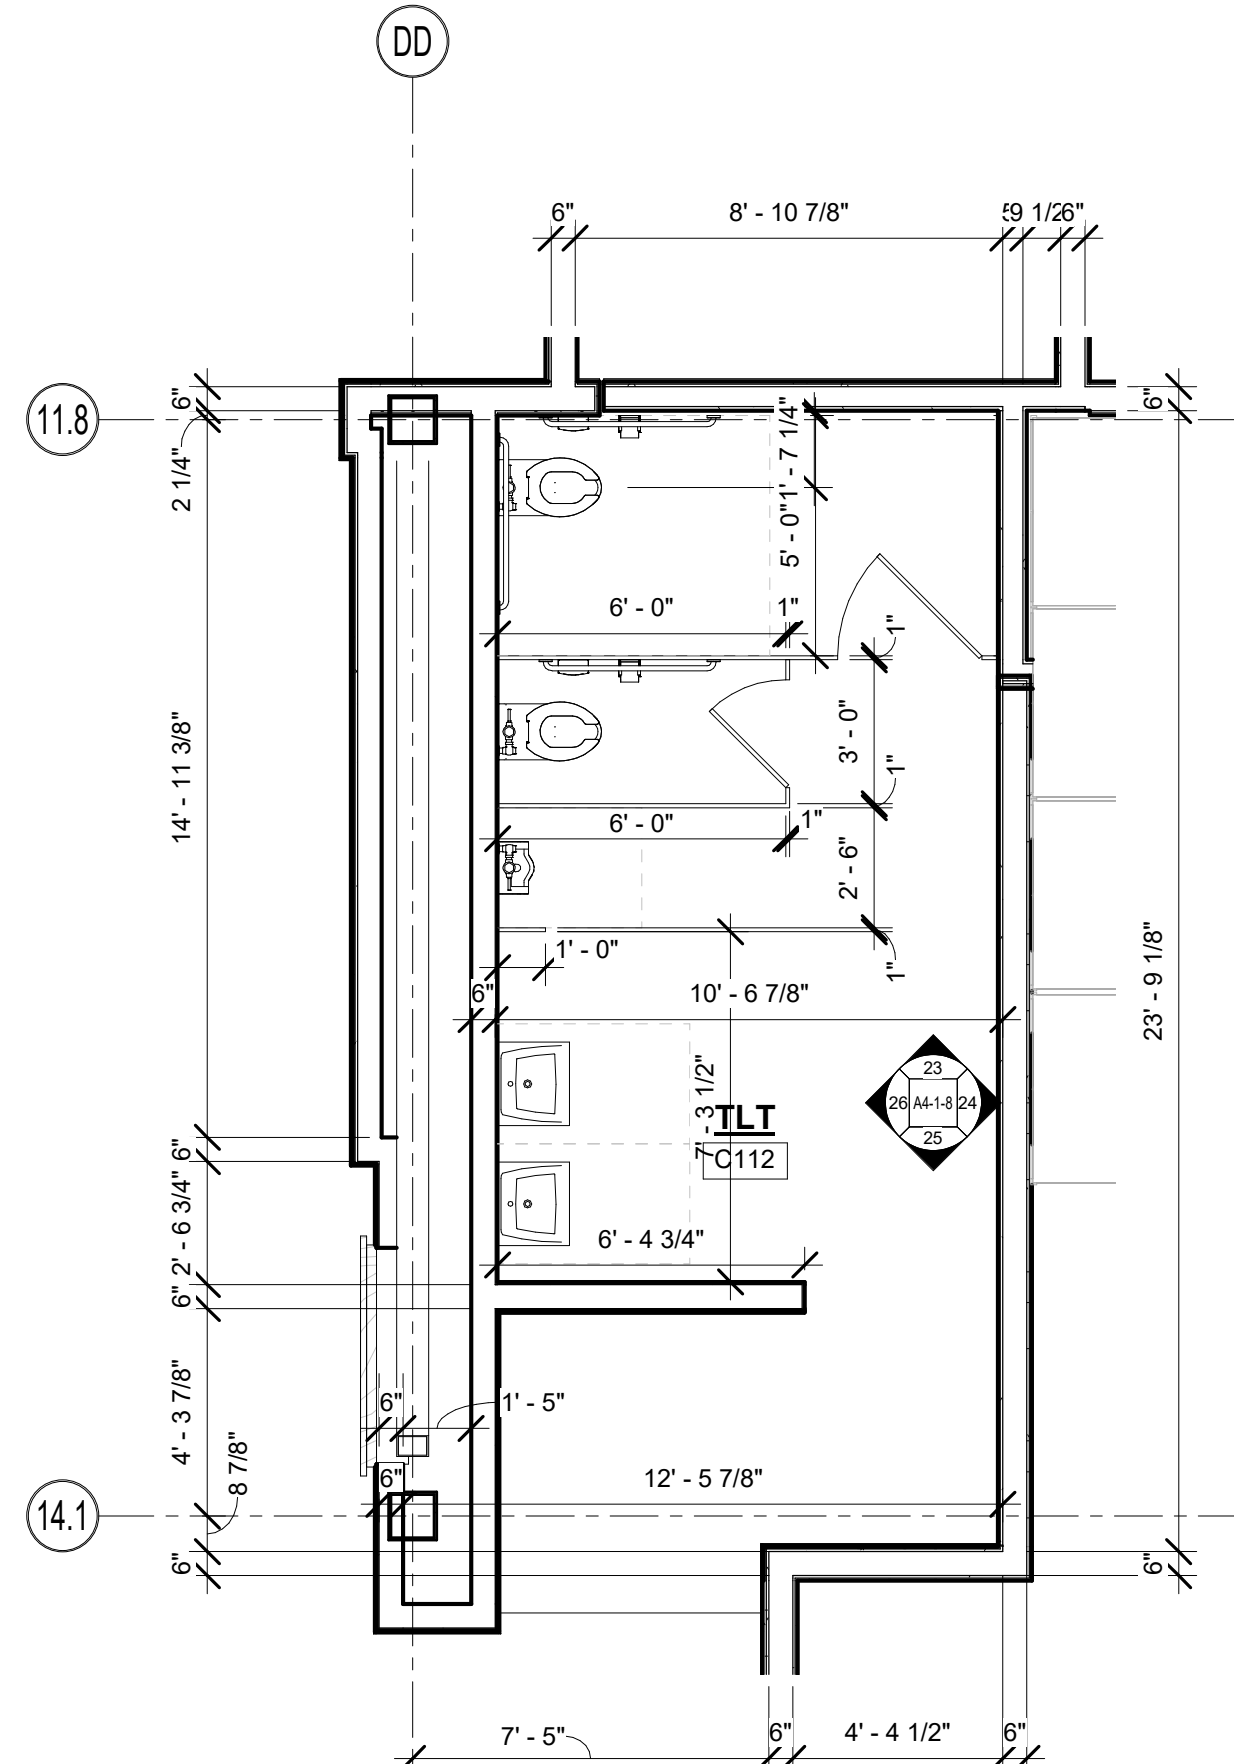


3 TOILET PLAN C112
1/4" = 1'-0"

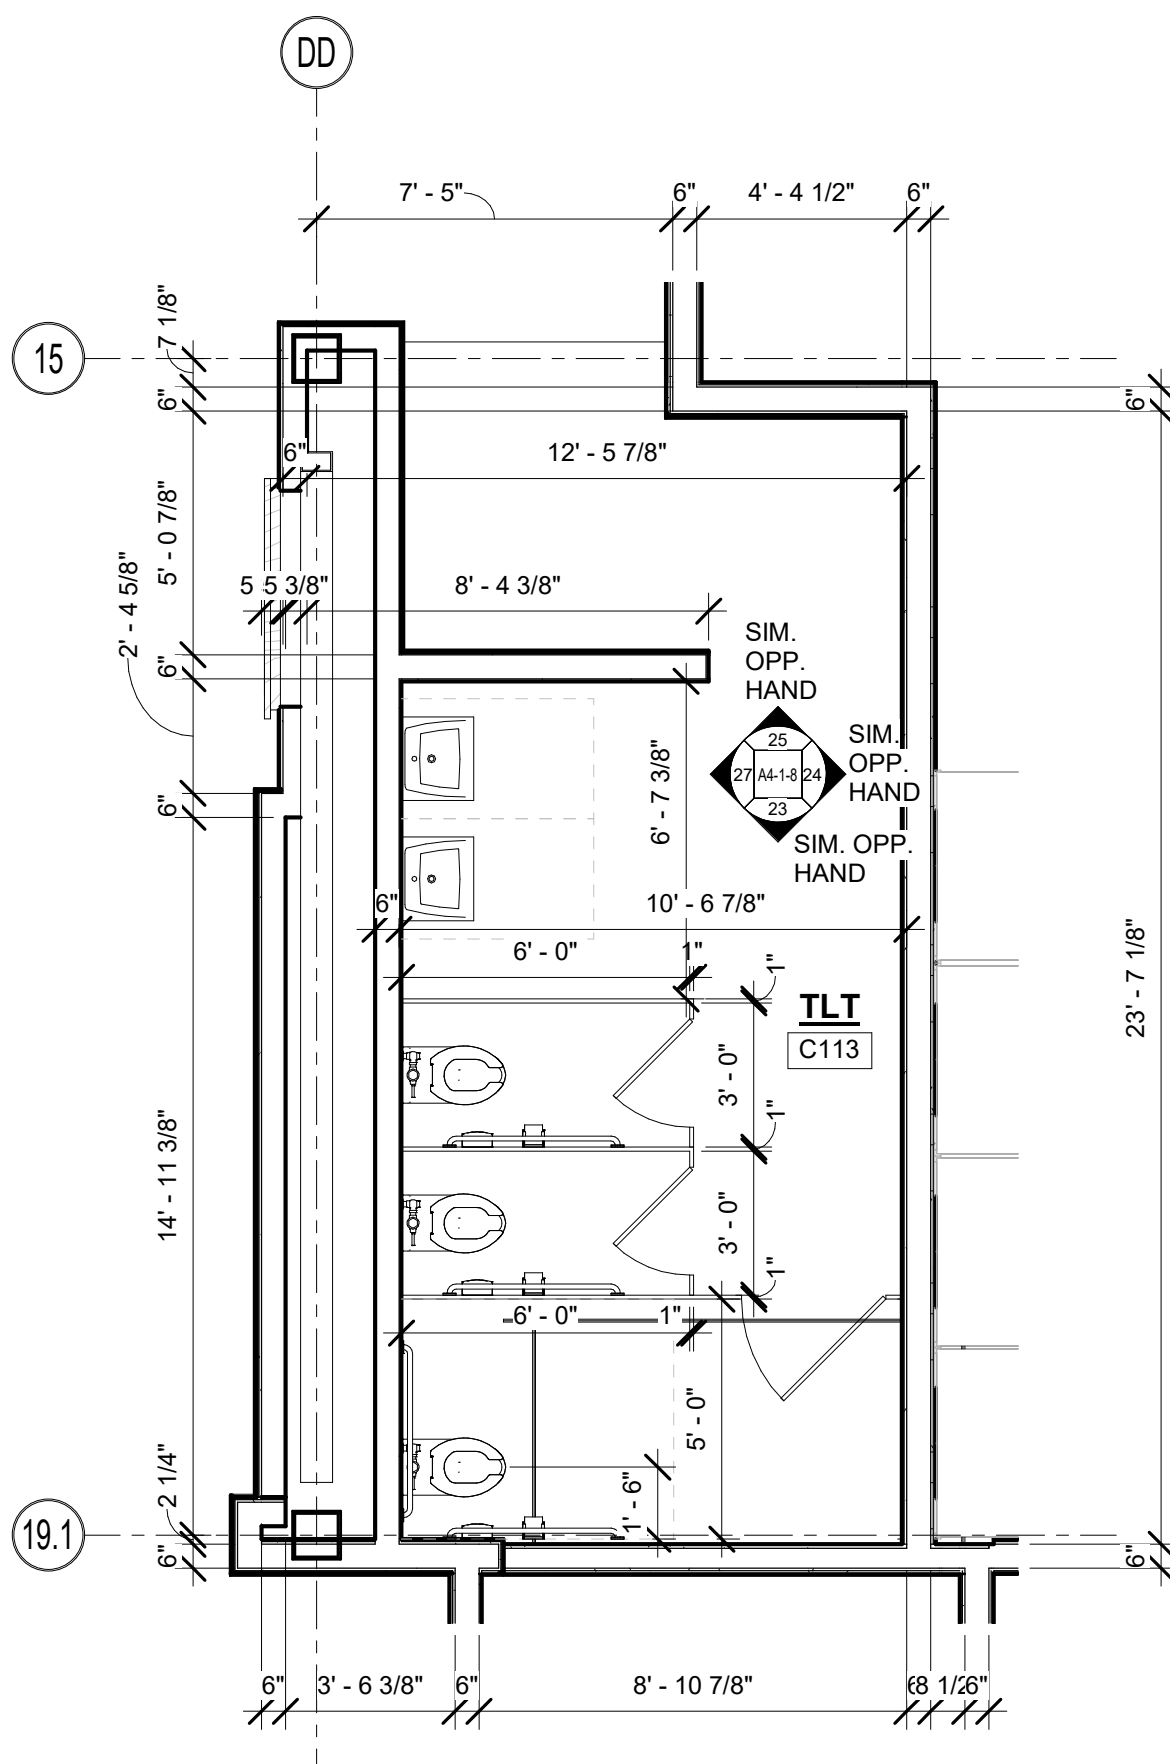


5 TOILET PLAN C113
1/4" = 1'-0"

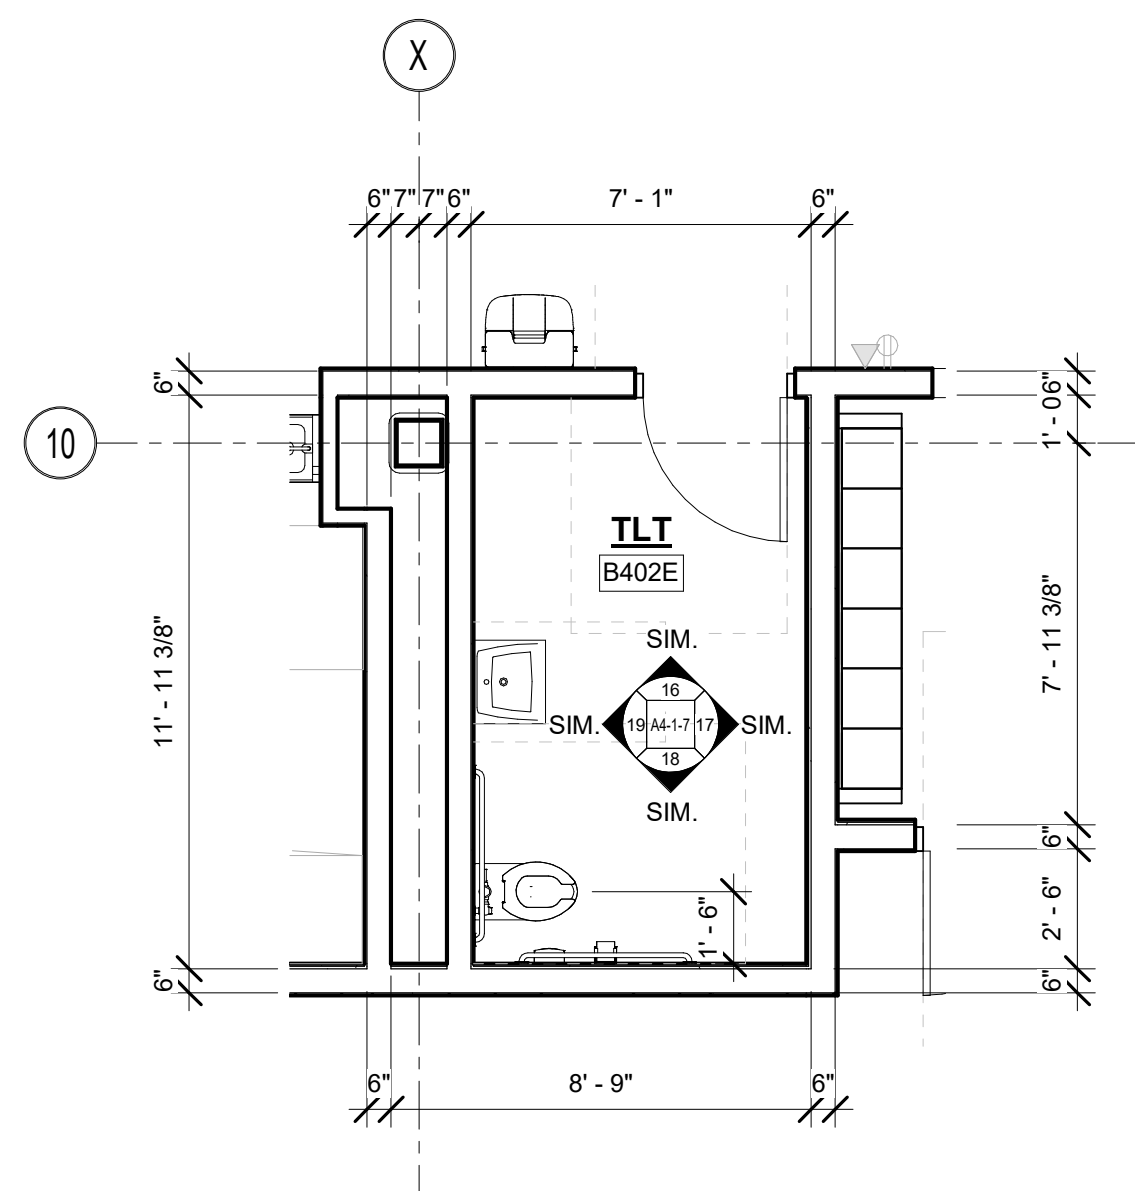


9 TOILET PLAN B402E
1/4" = 1'-0"

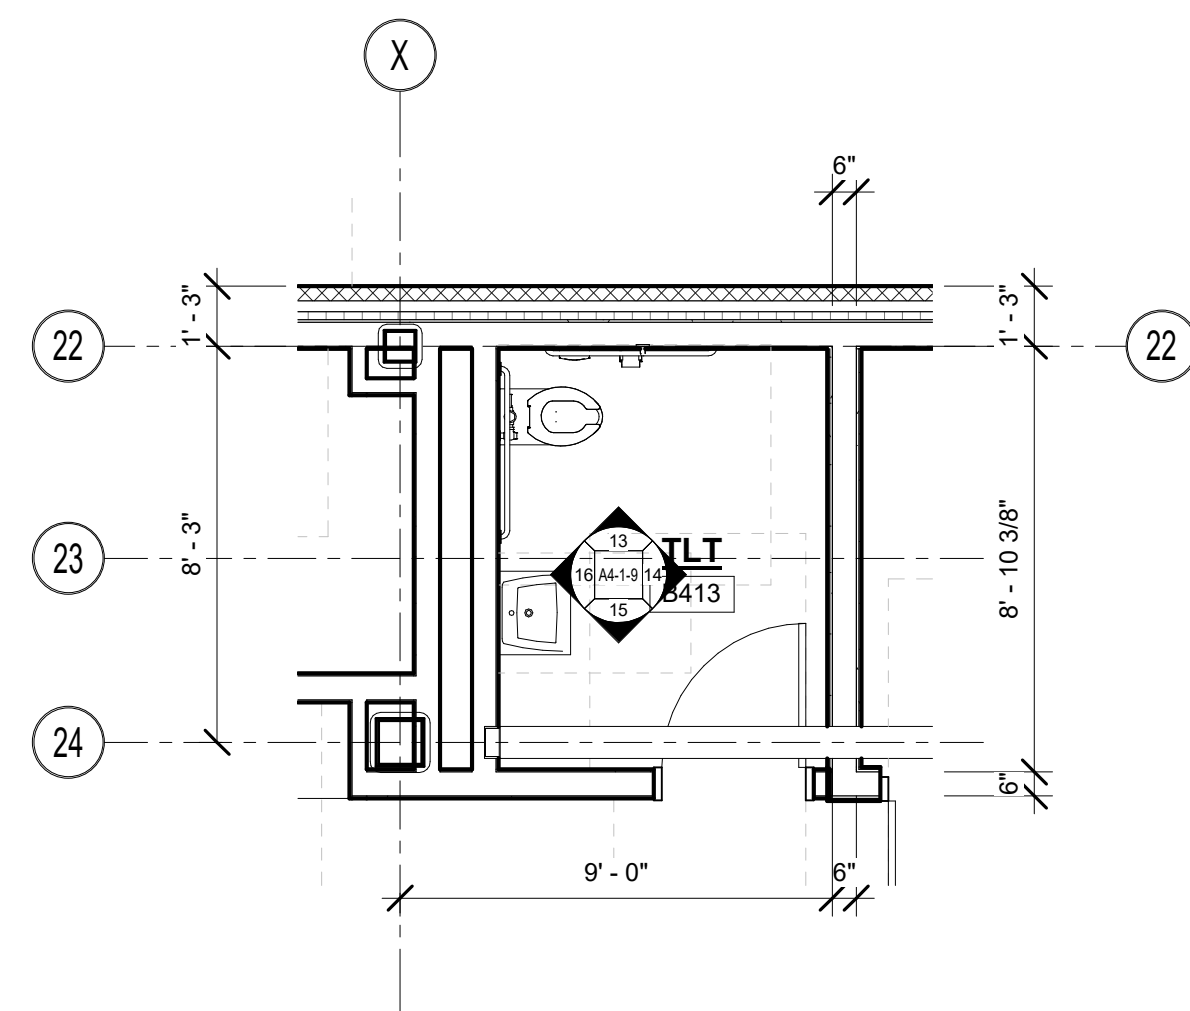


10 TOILET PLAN B413
1/4" = 1'-0"

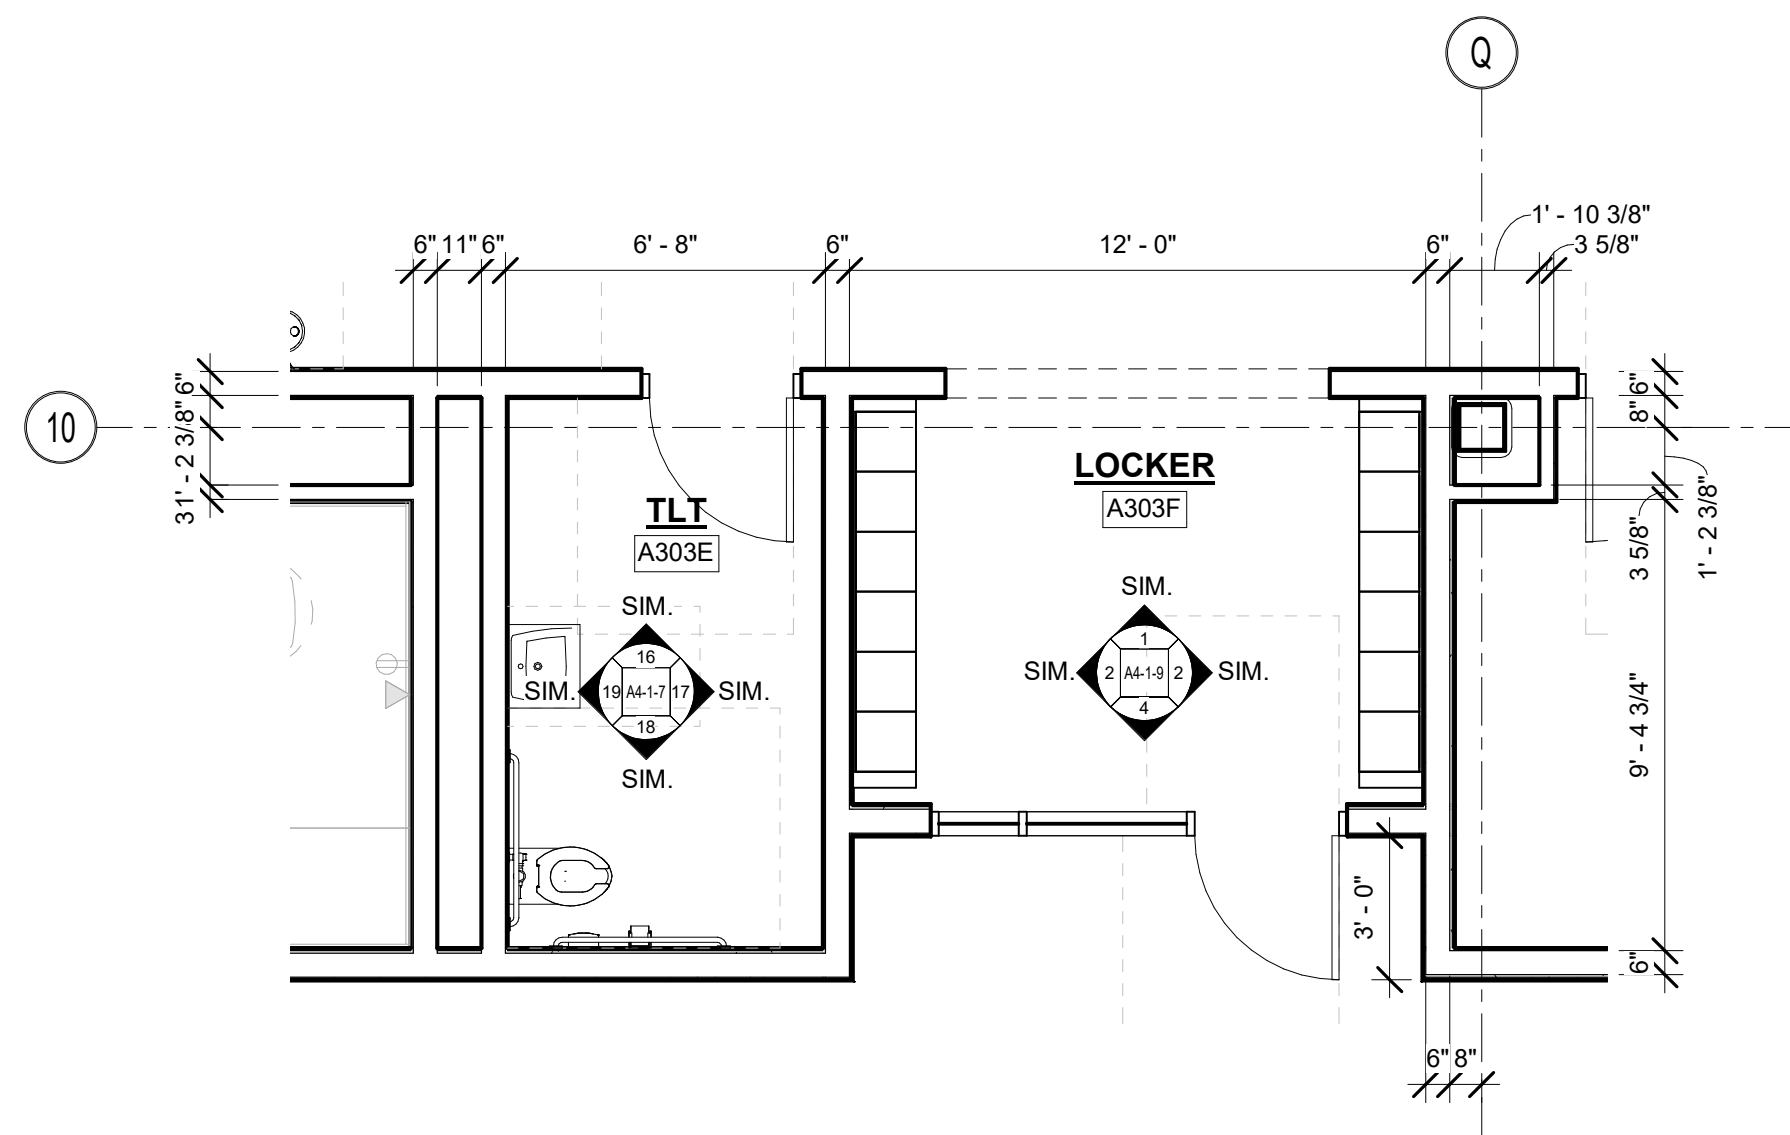


5 TOILET A303E AND LOCKER A303F
1/4" = 1'-0"

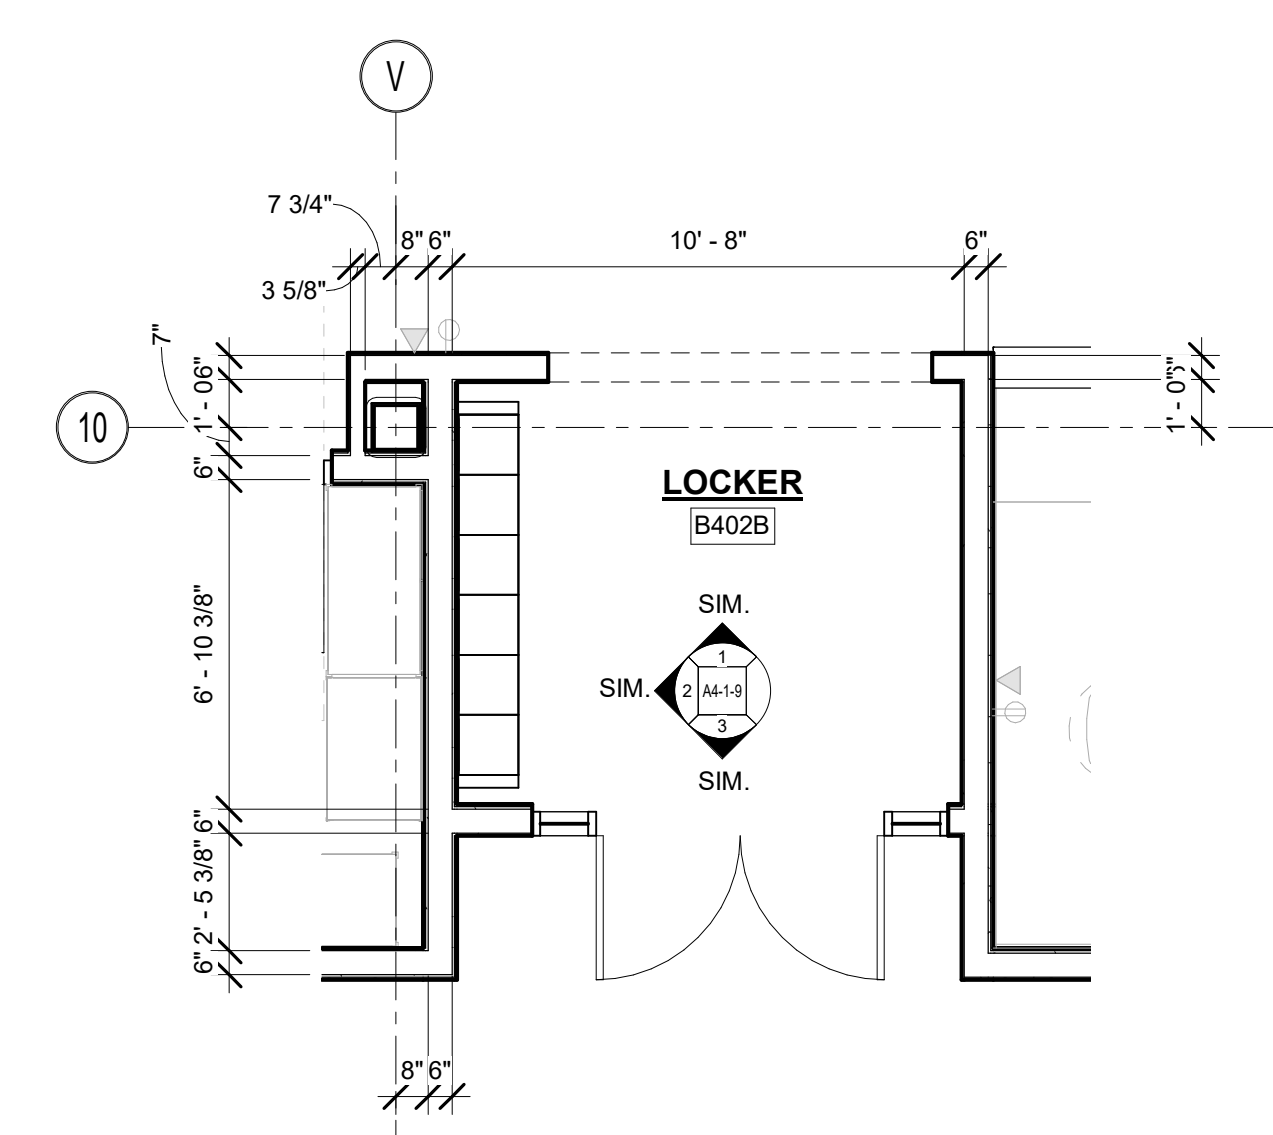


6 LOCKER B402B
1/4" = 1'-0"

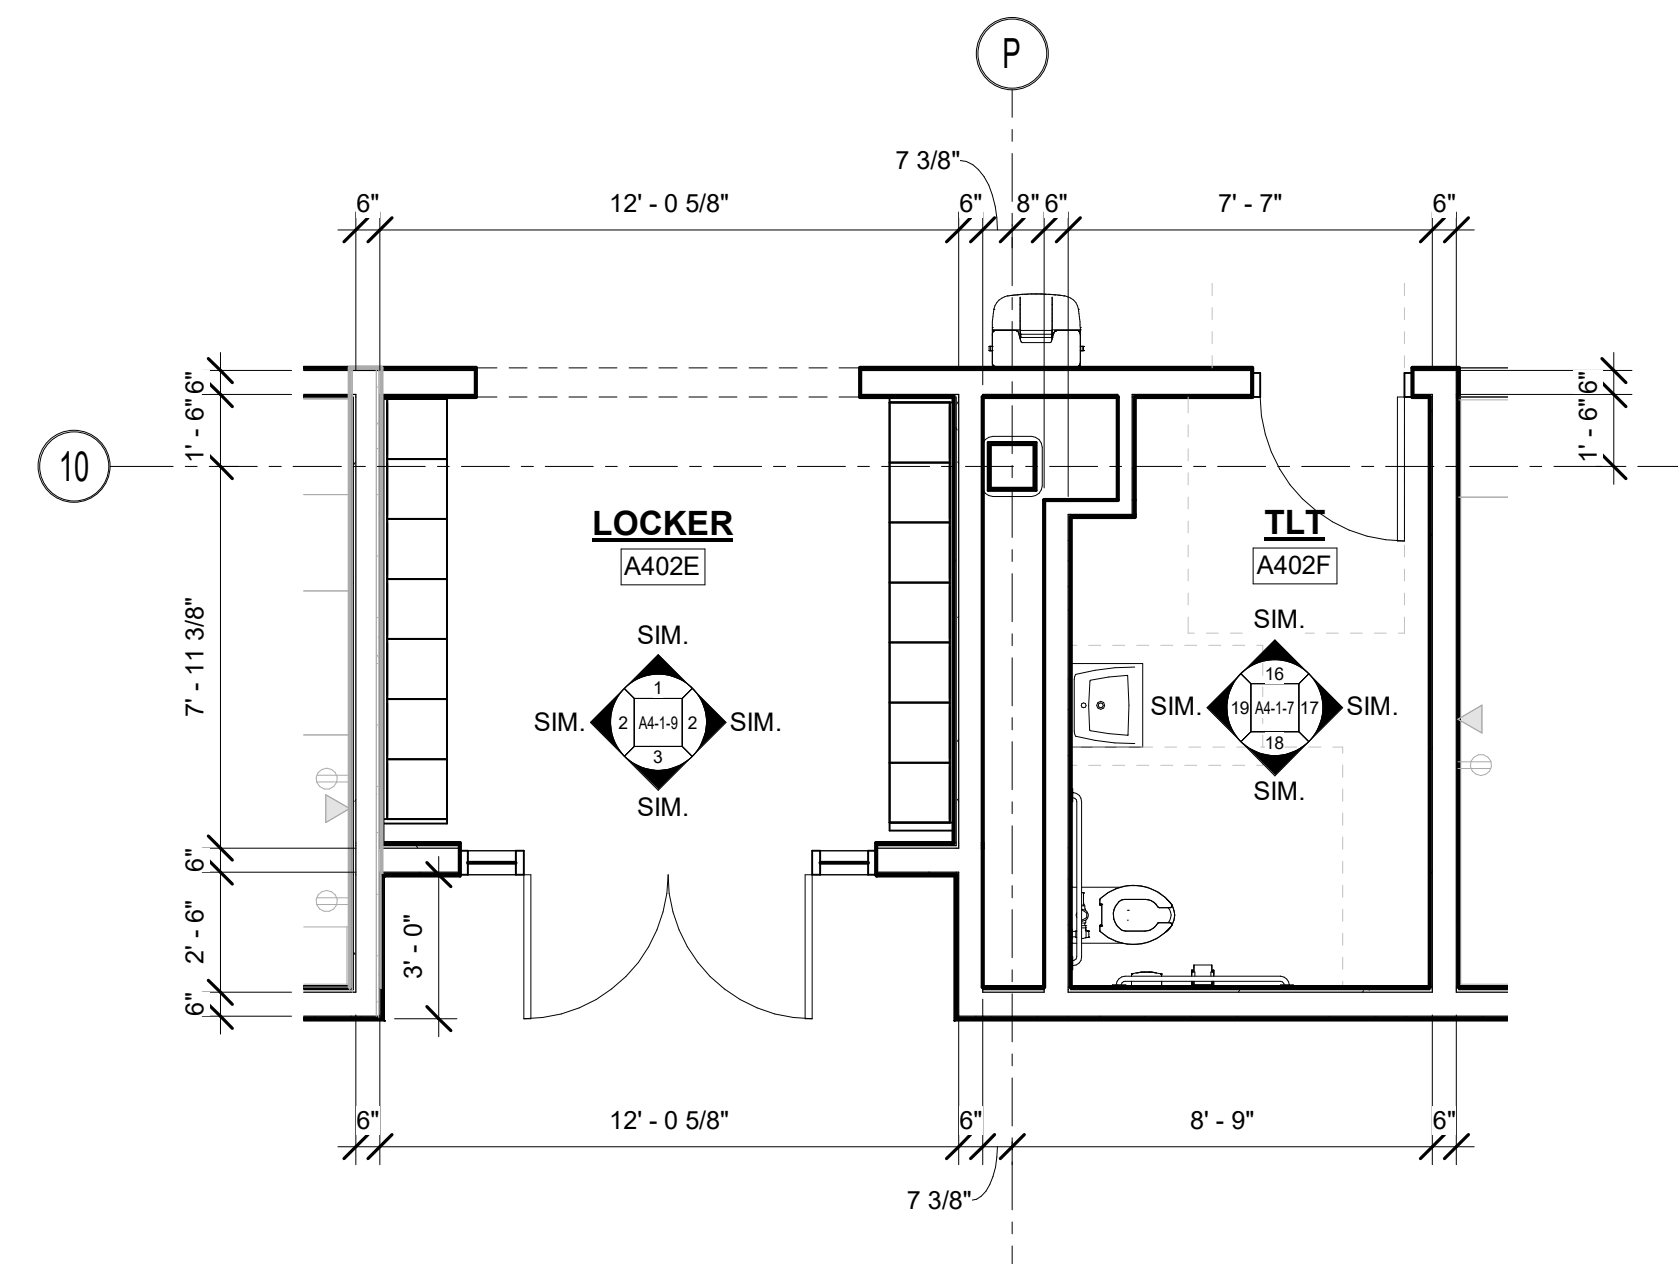


7 LOCKER A402E AND TOILET A402F
1/4" = 1'-0"

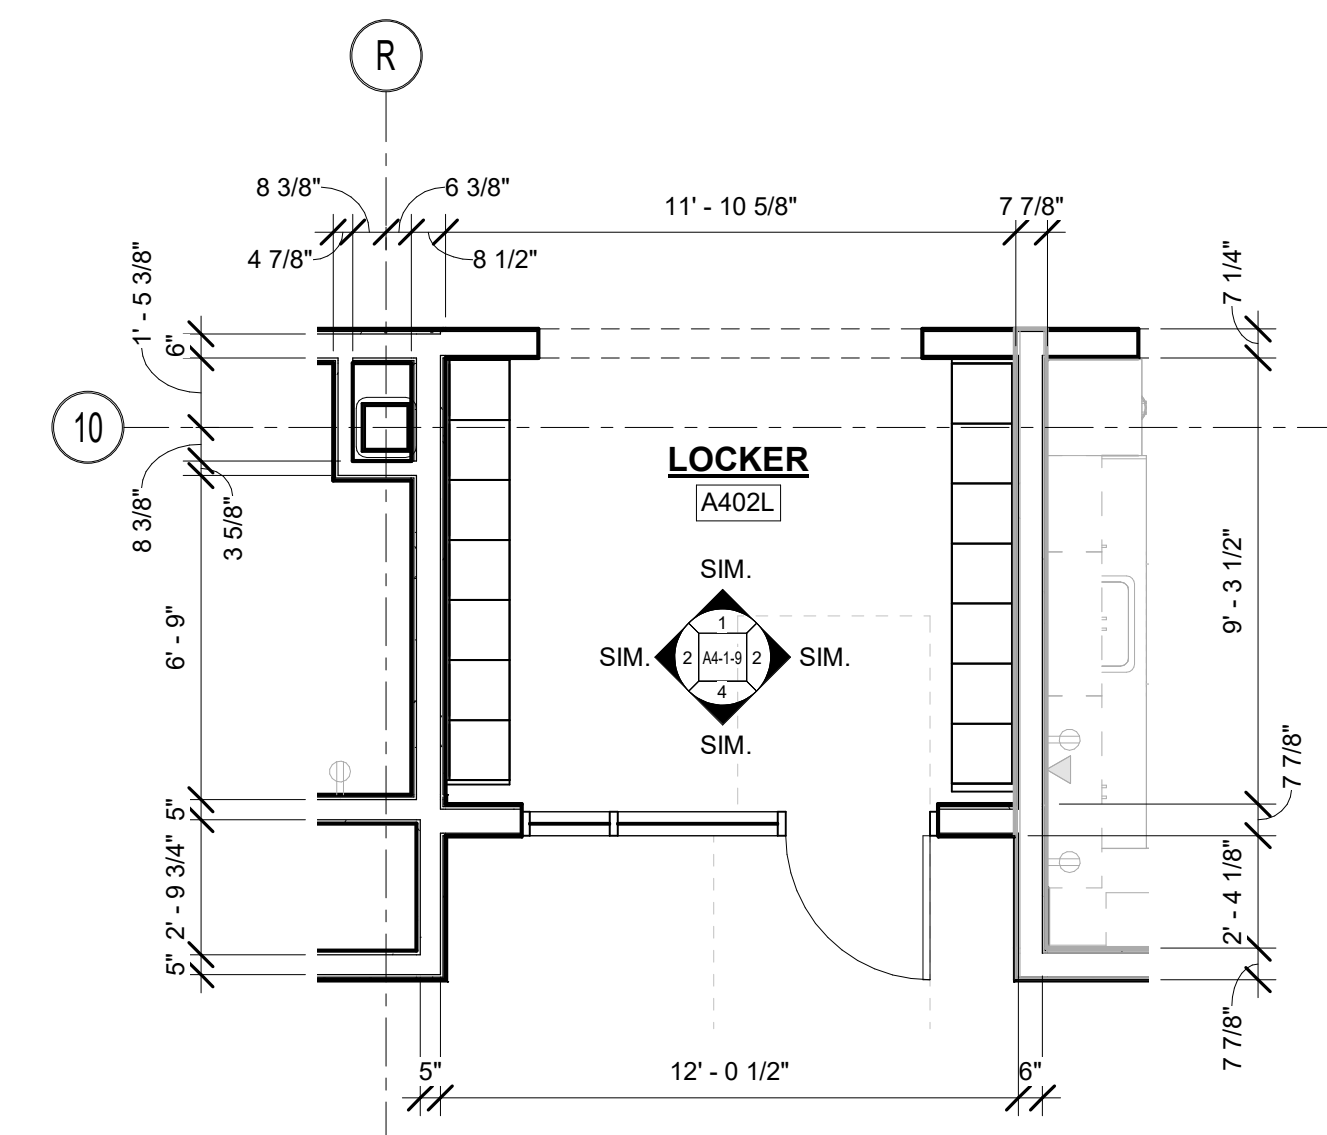


8 LOCKER A402L
1/4" = 1'-0"

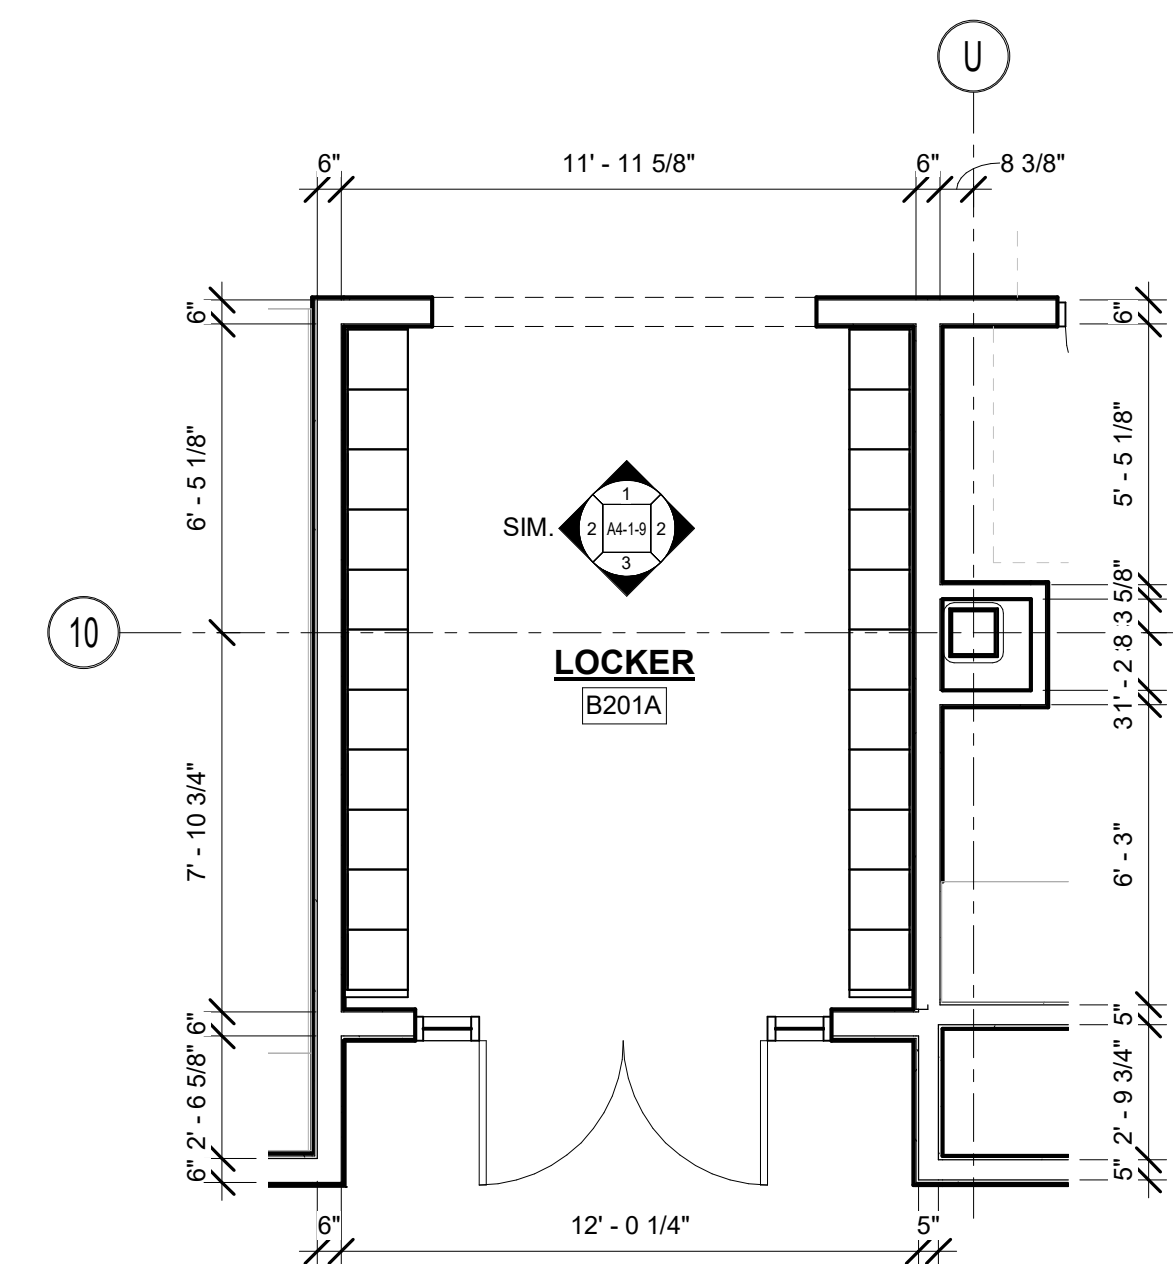


1 LOCKER B201A
1/4" = 1'-0"

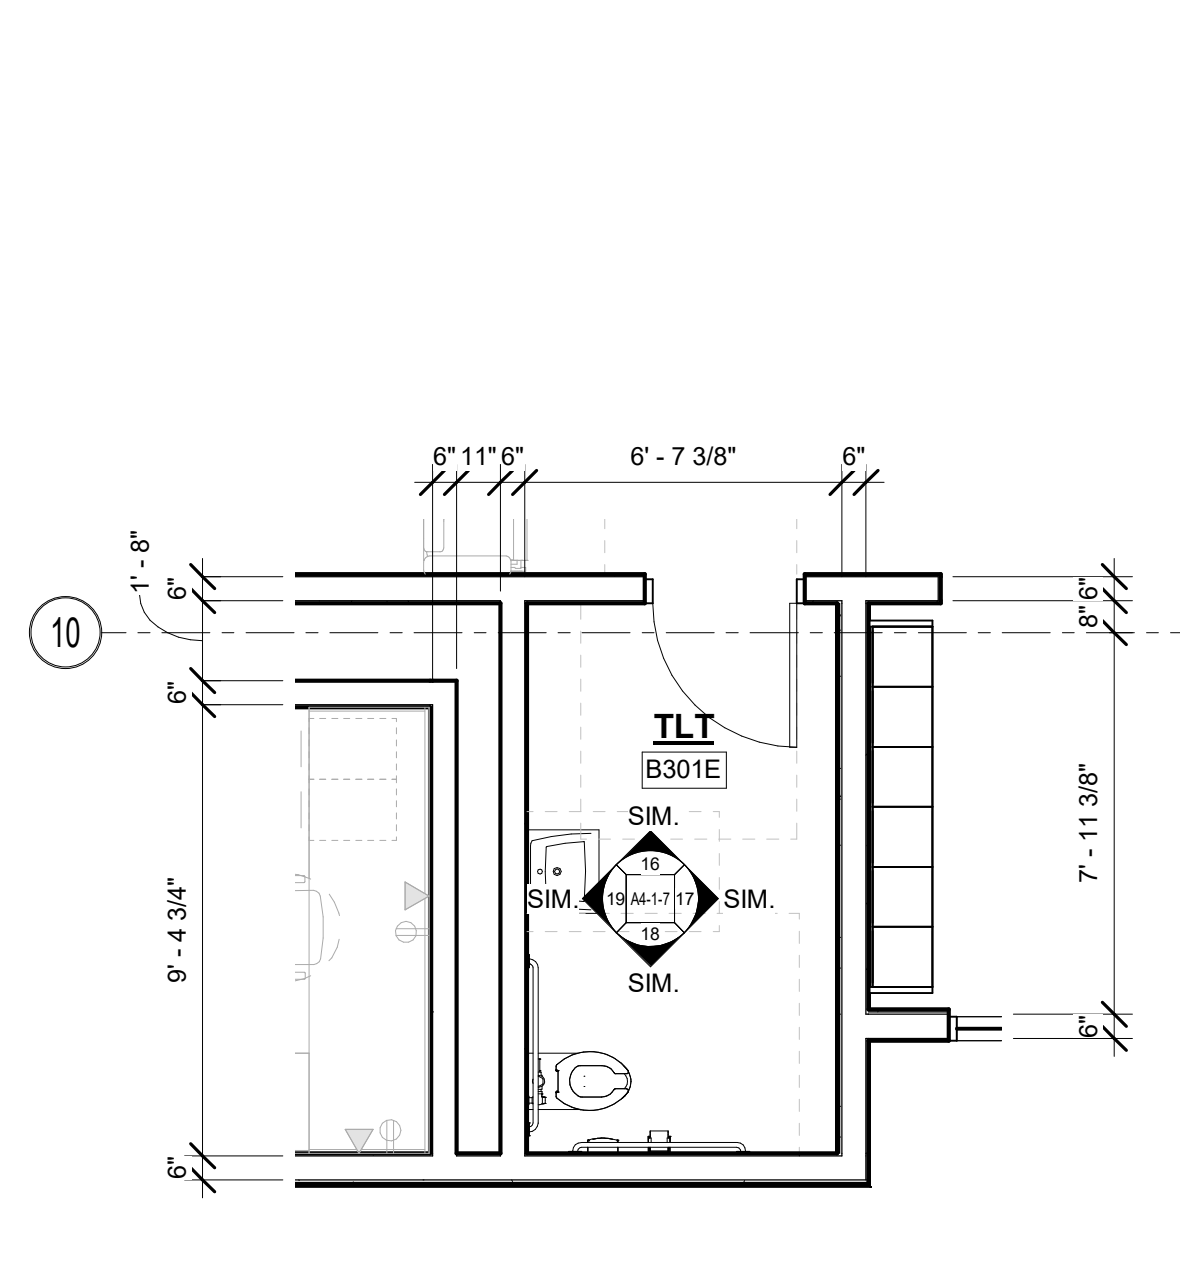




2 TOILET B301E
1/4" = 1'-0"

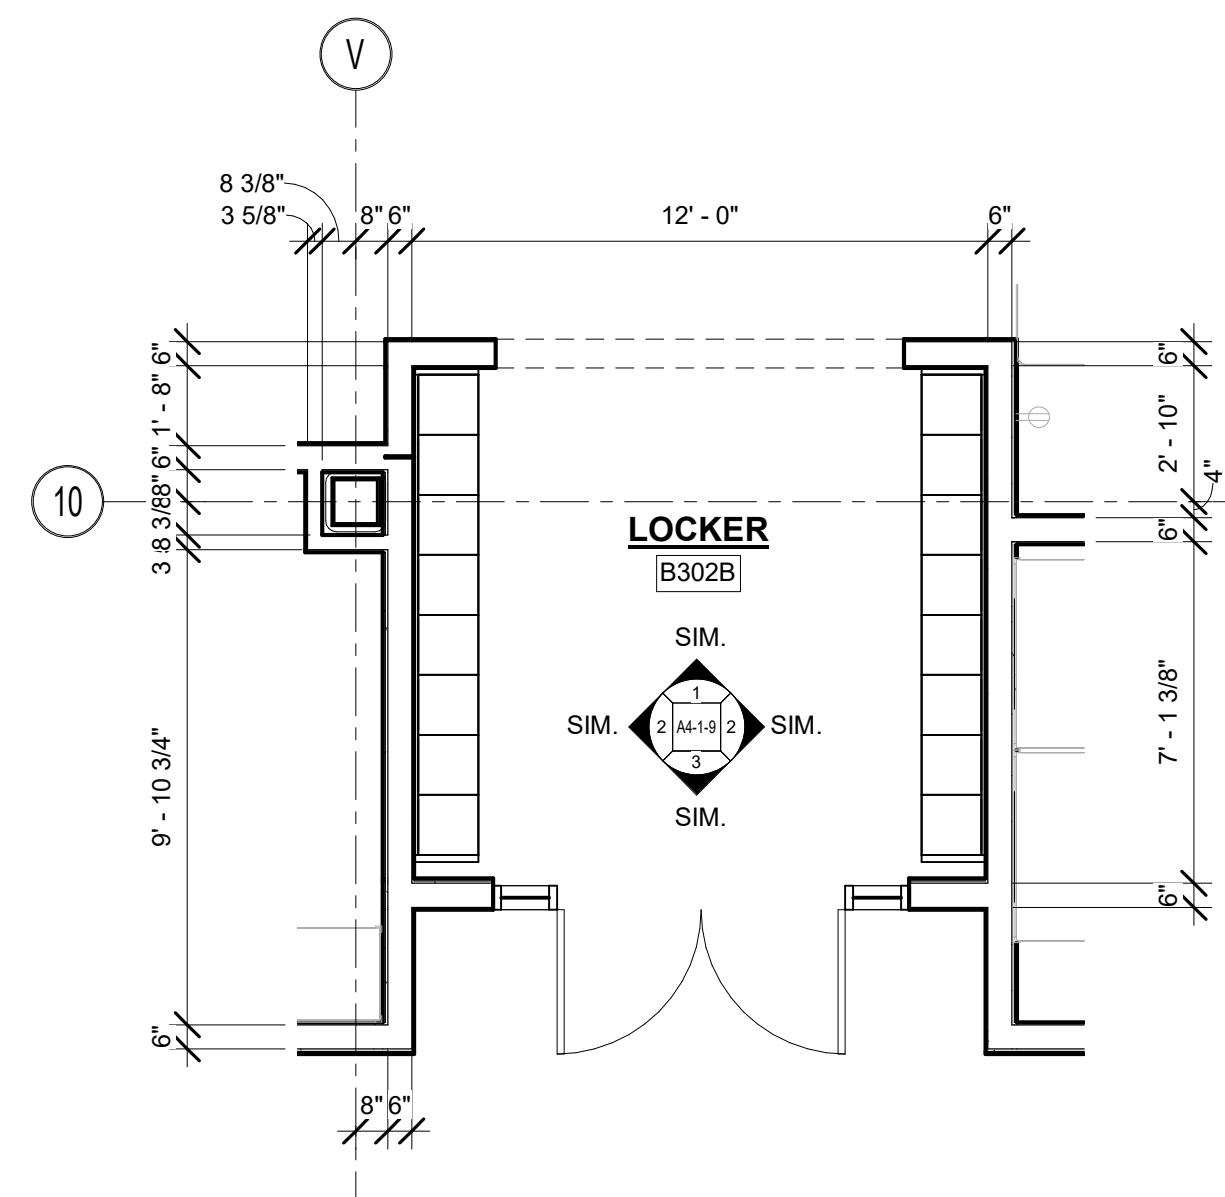

3 LOCKER B302B
1/4" = 1'-0"

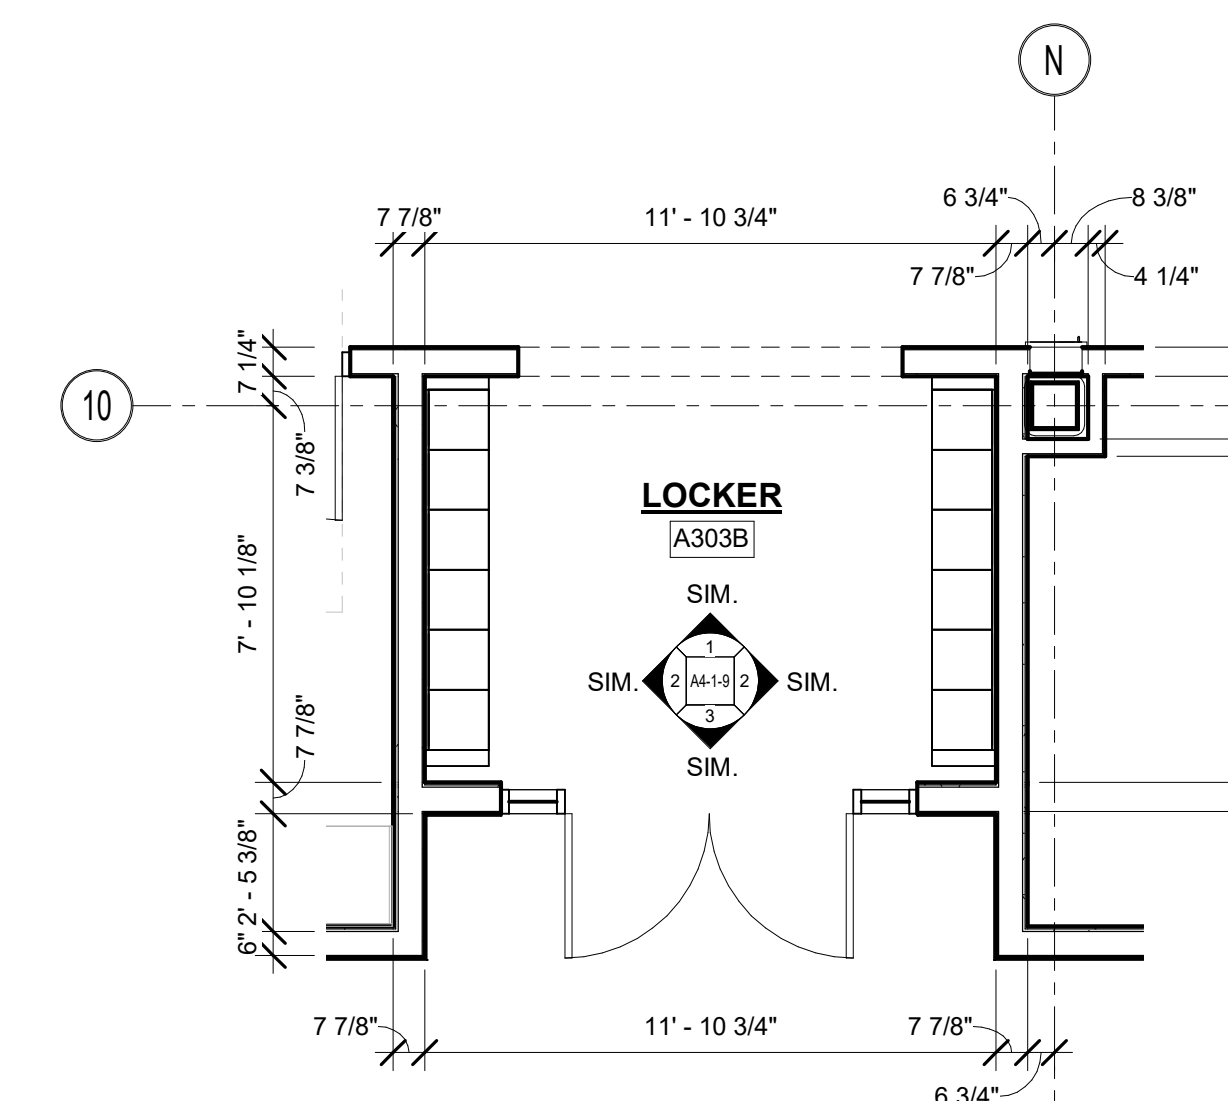


4 LOCKER A303B
1/4" = 1'-0"

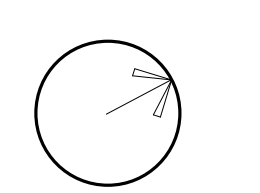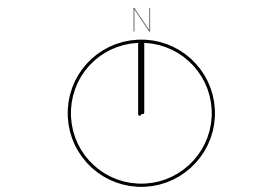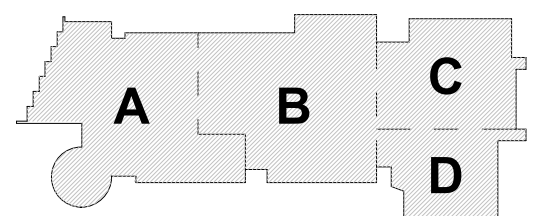


**Northeast
Metropolitan
Regional
Vocational High
School**


100 Hemlock Road,
Wakefield, MA 01880

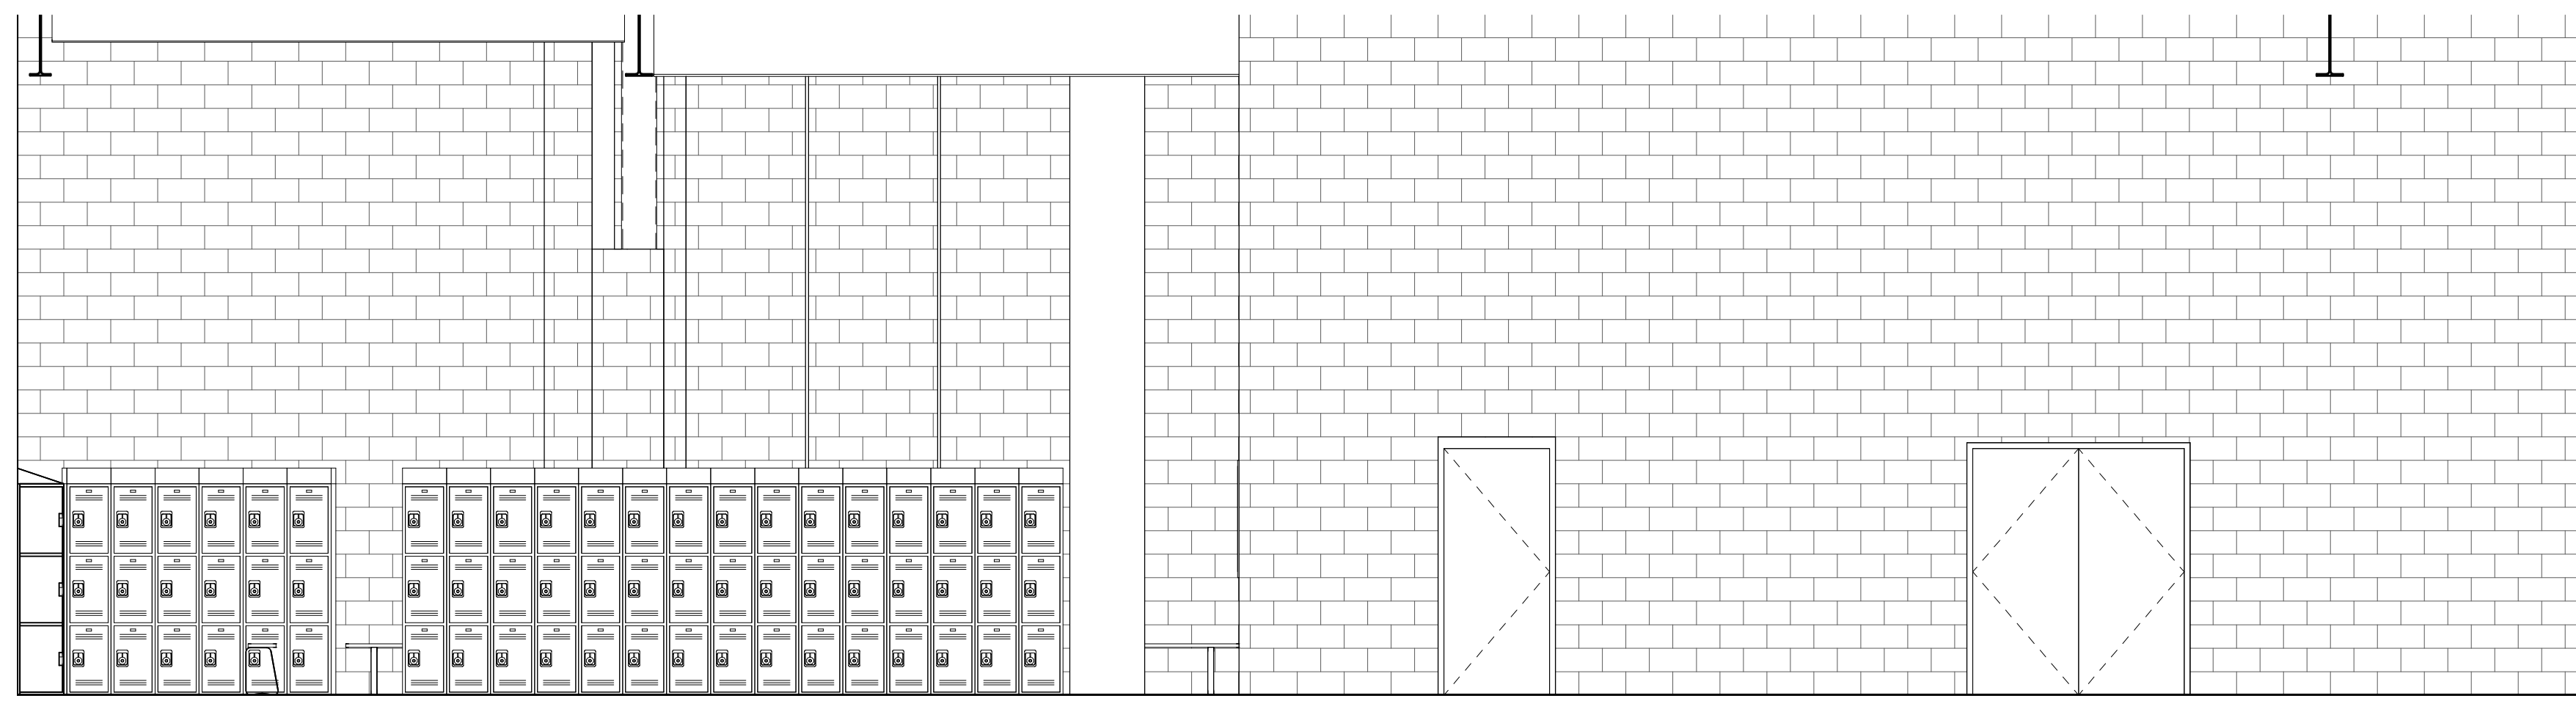


25 BOYS LOCKER D117 - SOUTH
1/4" = 1'-0"

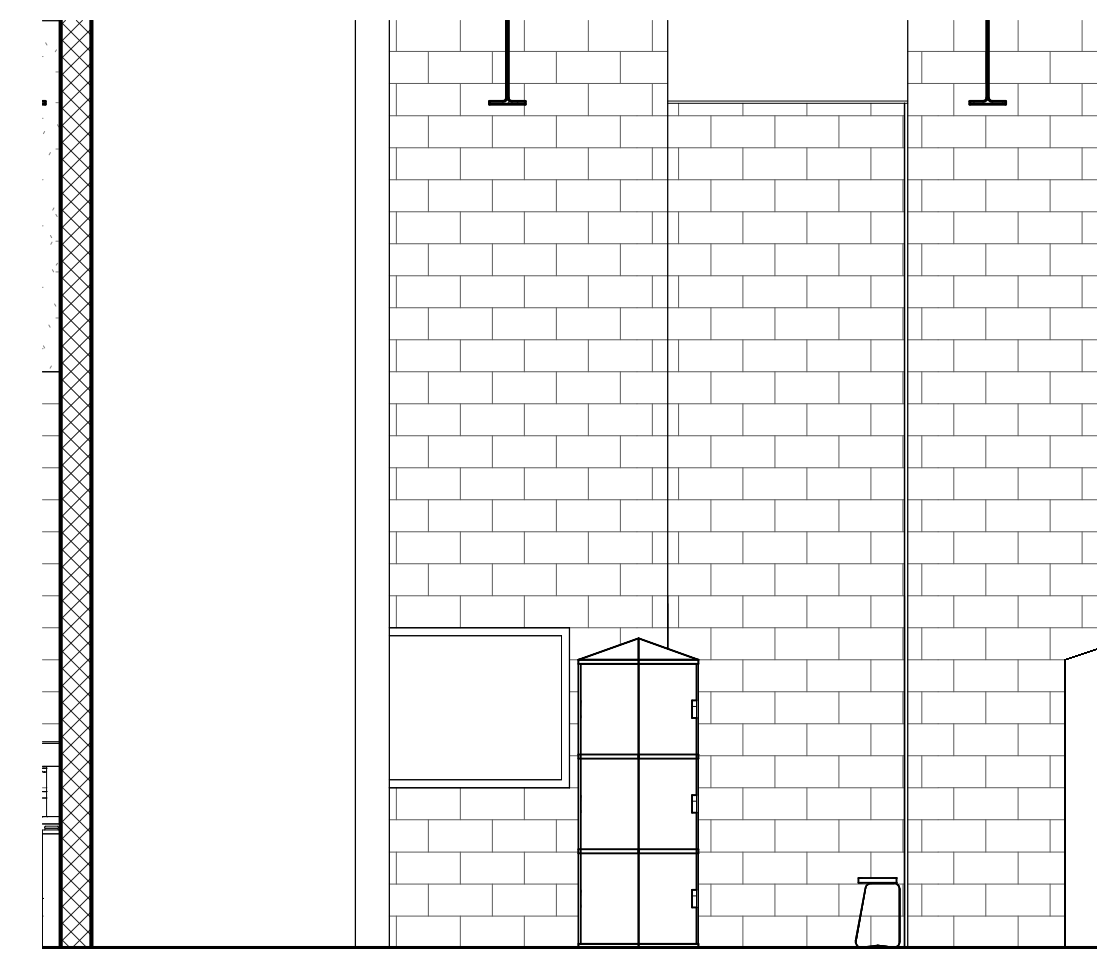


26 BOYS LOCKER D117 - WEST
1/4" = 1'-0"

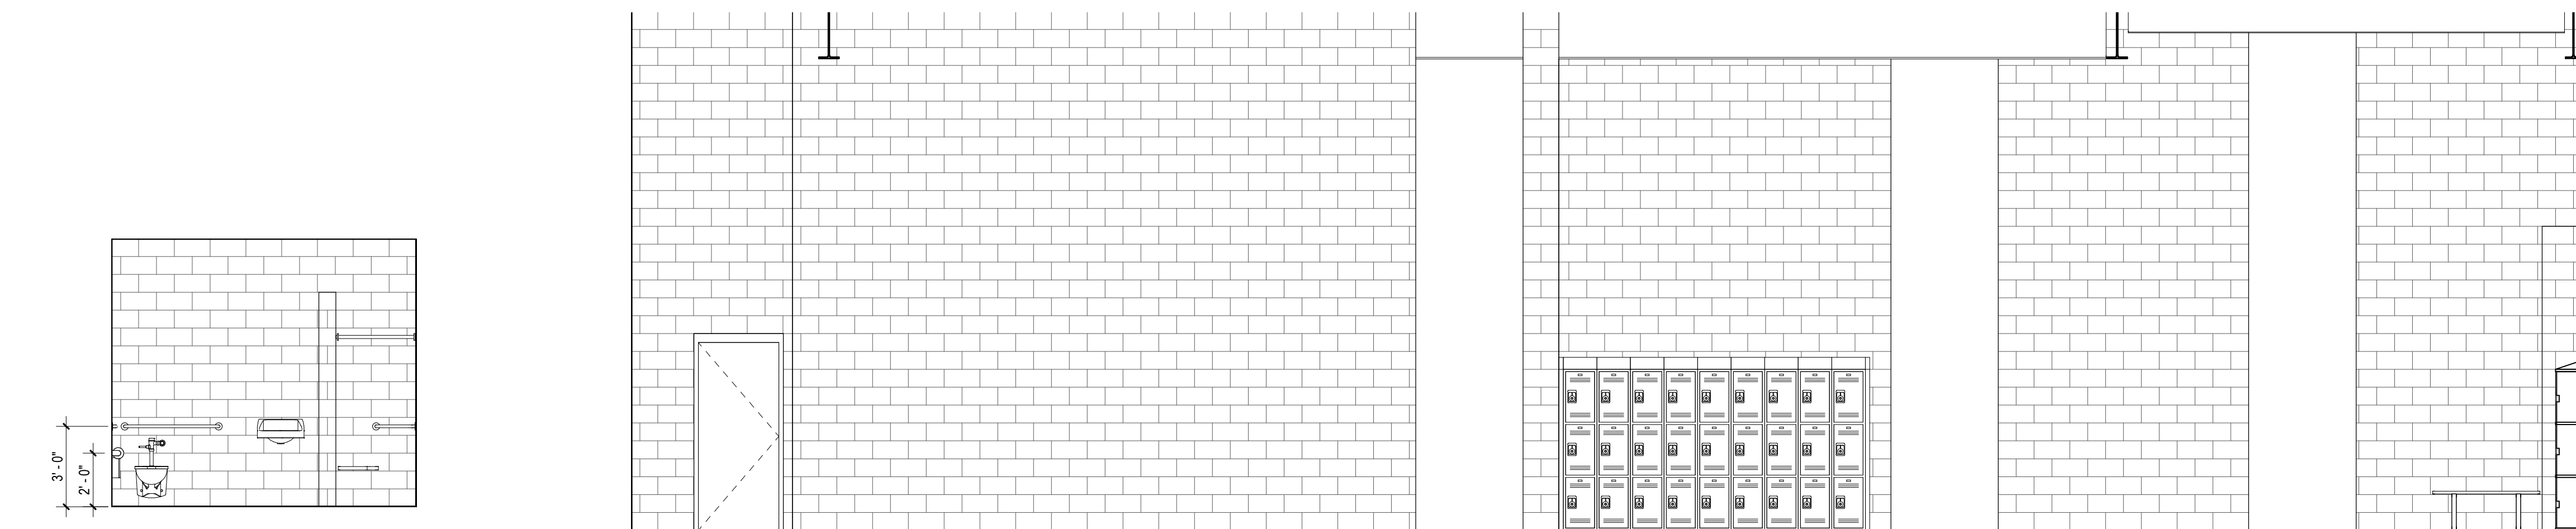


23 BOYS LOCKER D117 - NORTH
1/4" = 1'-0"

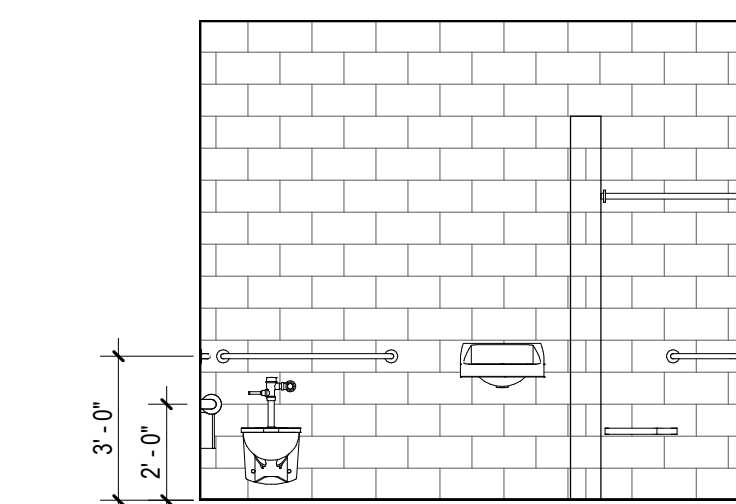


22 TLT / SHOWER D117E - WEST
1/4" = 1'-0"

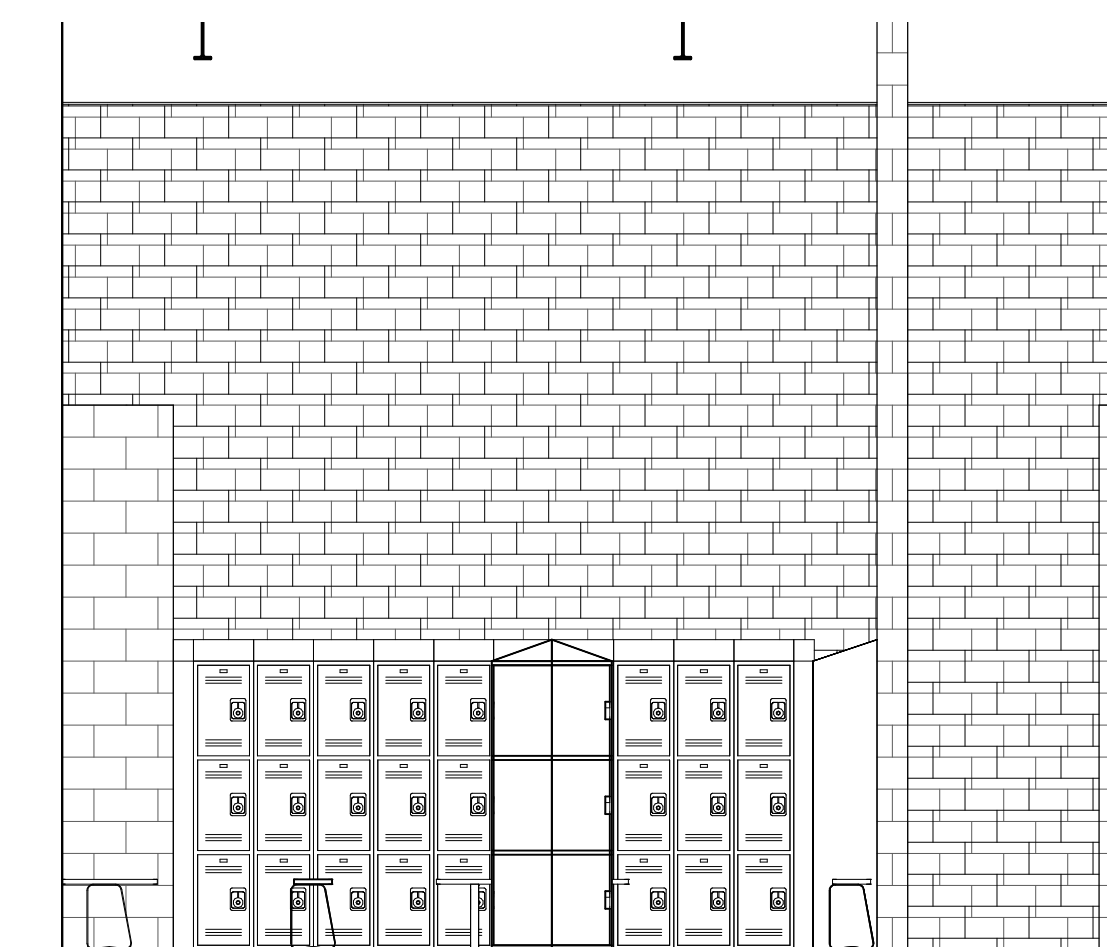


24 BOYS LOCKER D117 - EAST
1/4" = 1'-0"

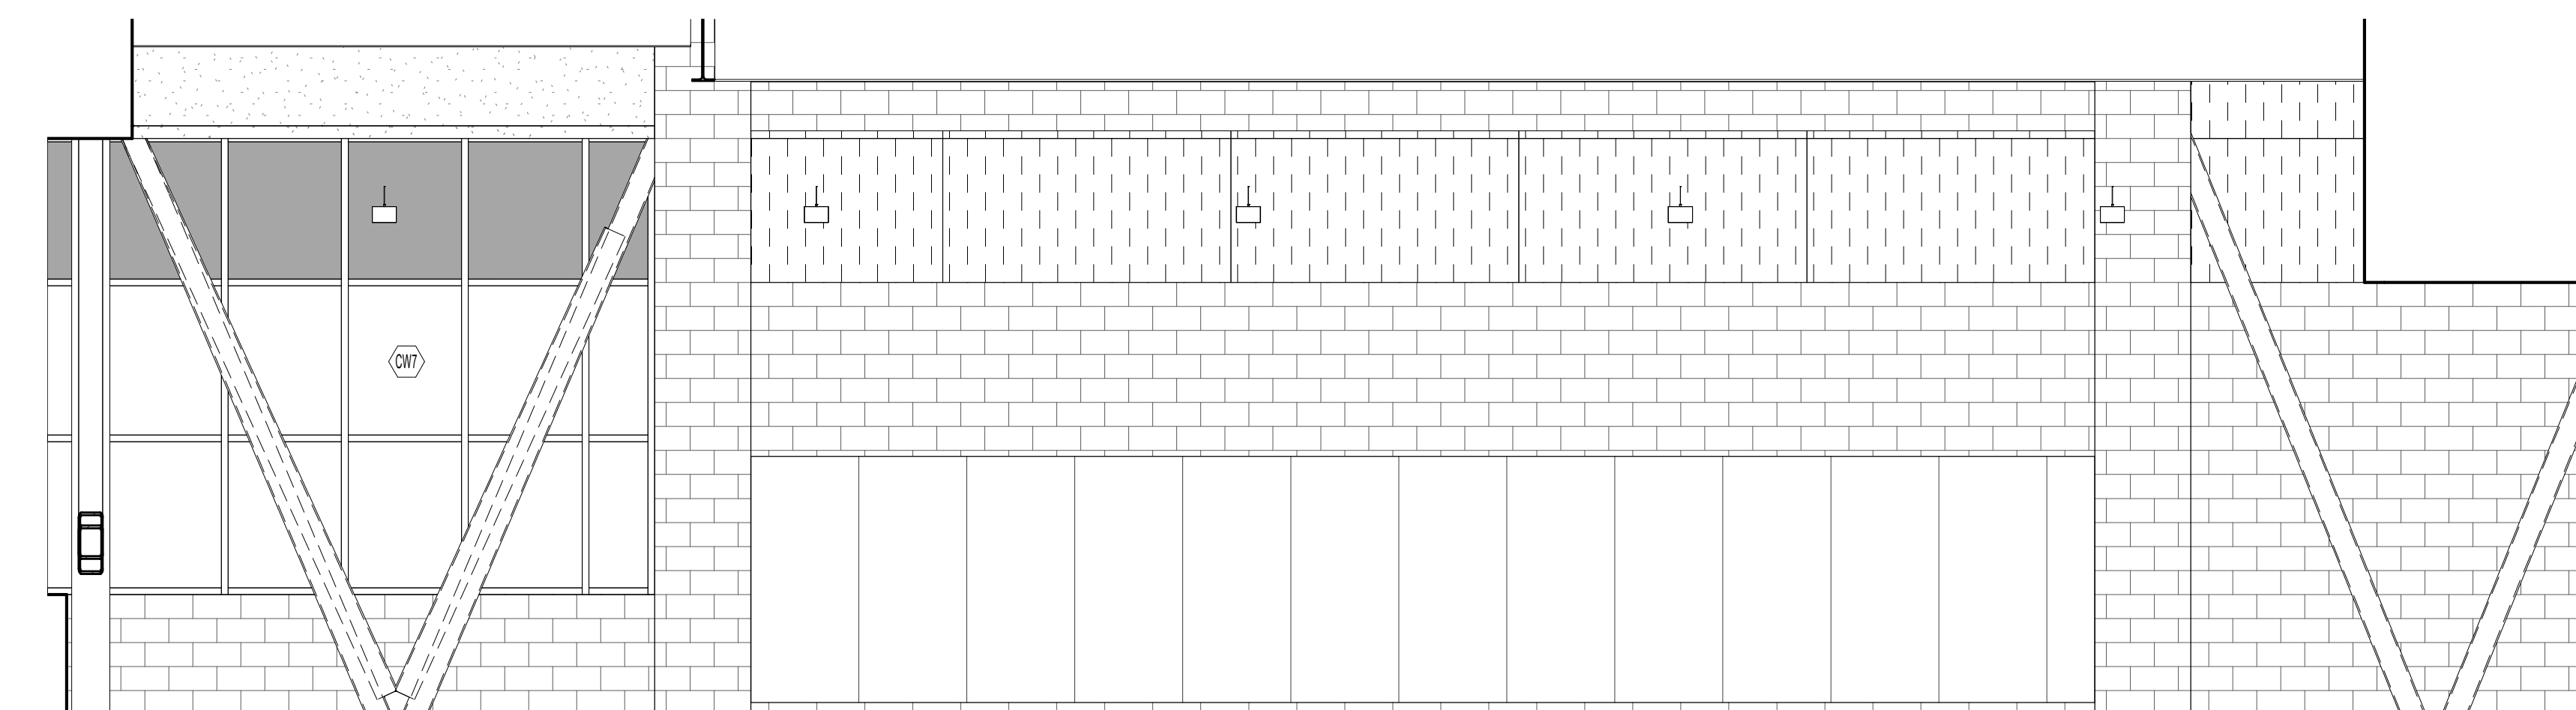


13 WEIGHTS D115 - SOUTH
1/4" = 1'-0"

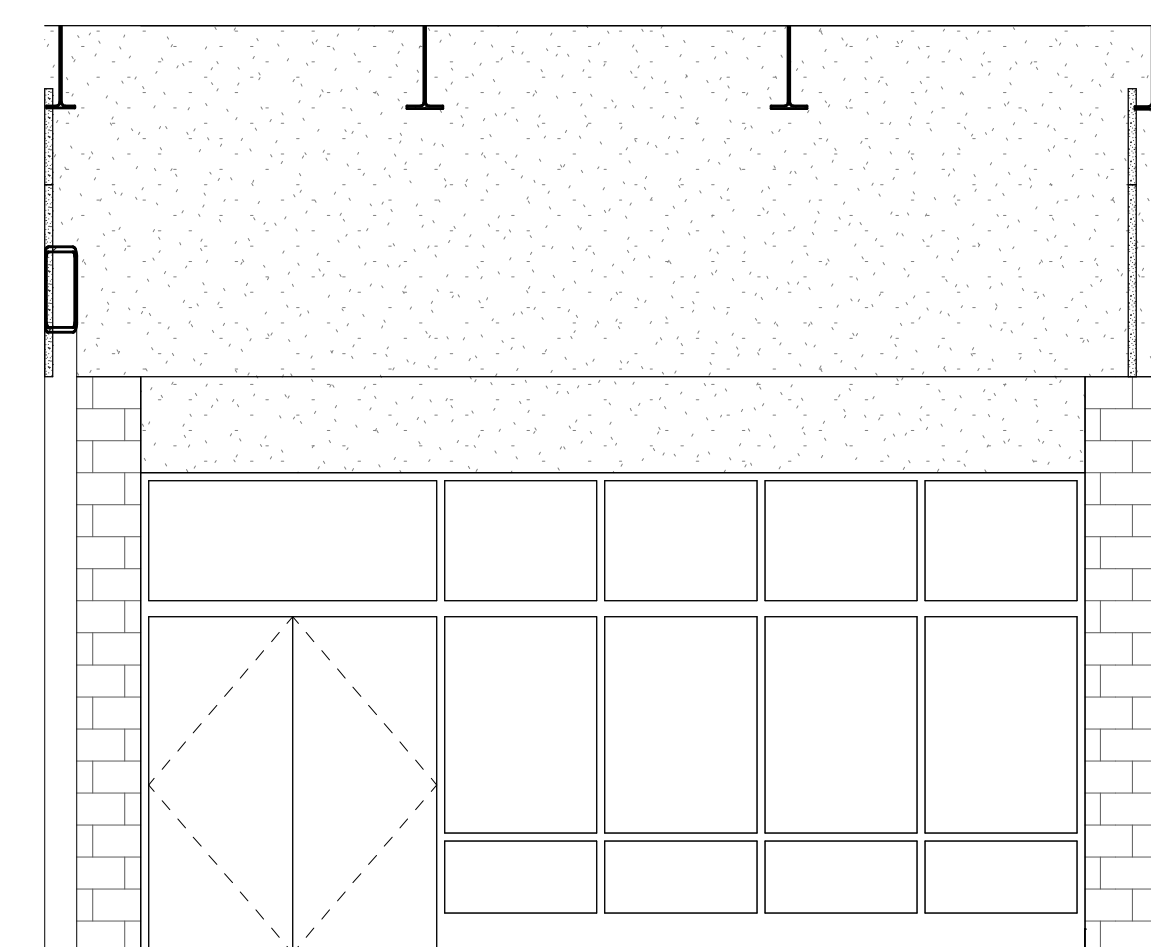


14 WEIGHTS D115 - WEST
1/4" = 1'-0"

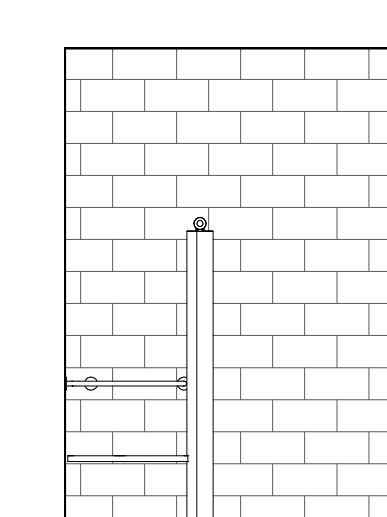


19 TLT / SHOWER D117E - NORTH
1/4" = 1'-0"

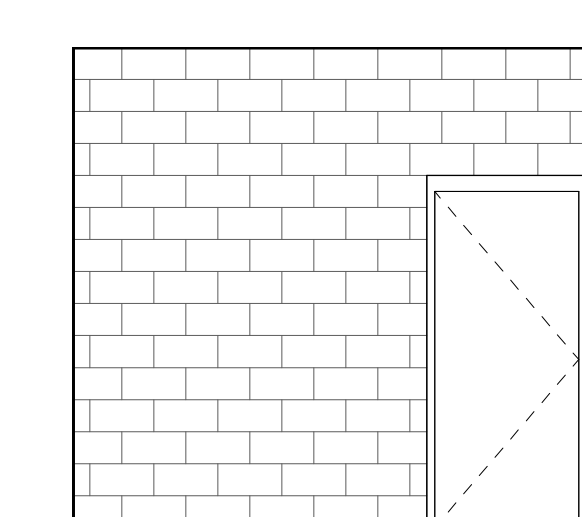


20 TLT / SHOWER D117E - EAST
1/4" = 1'-0"

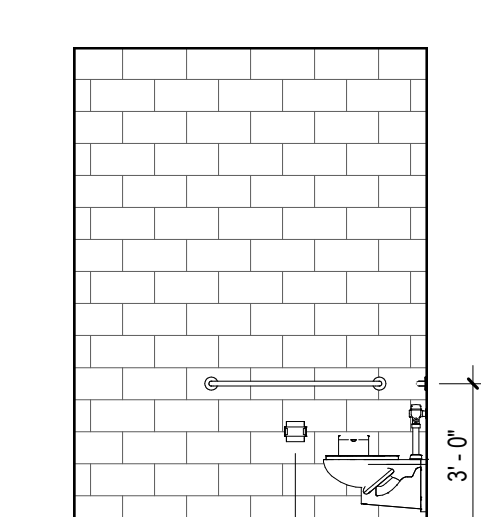


21 TLT / SHOWER D117E - SOUTH
1/4" = 1'-0"

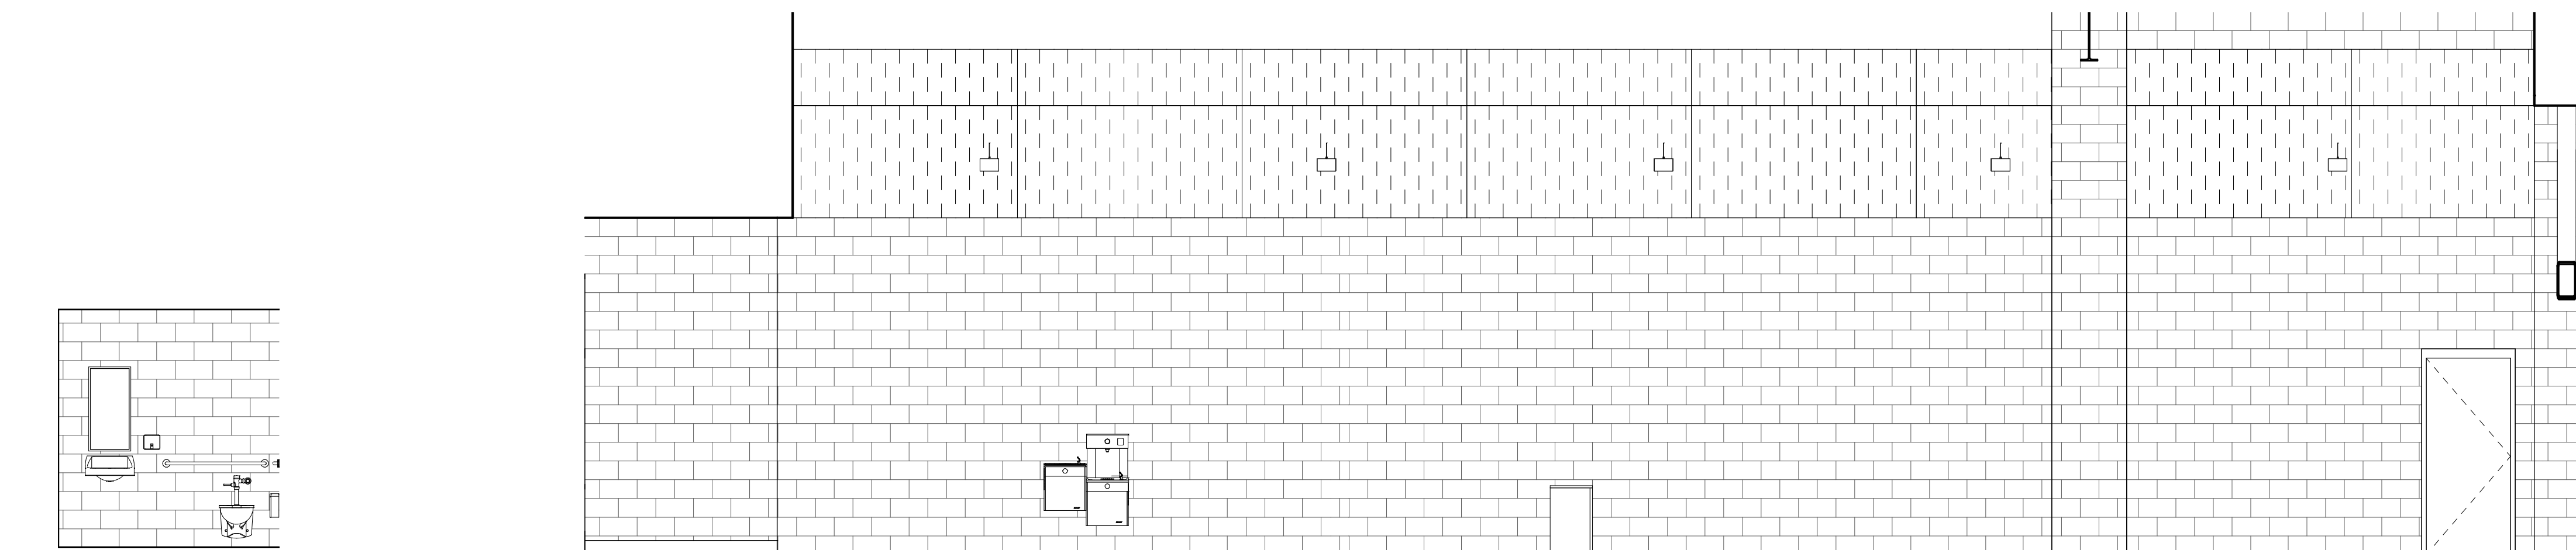


11 WEIGHTS D115 - NORTH
1/4" = 1'-0"

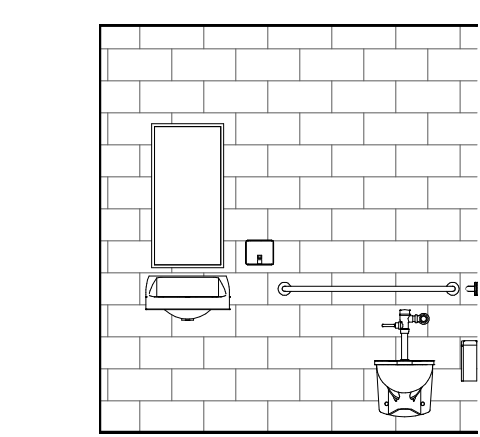


10 LOCKER C004C - WEST
1/4" = 1'-0"

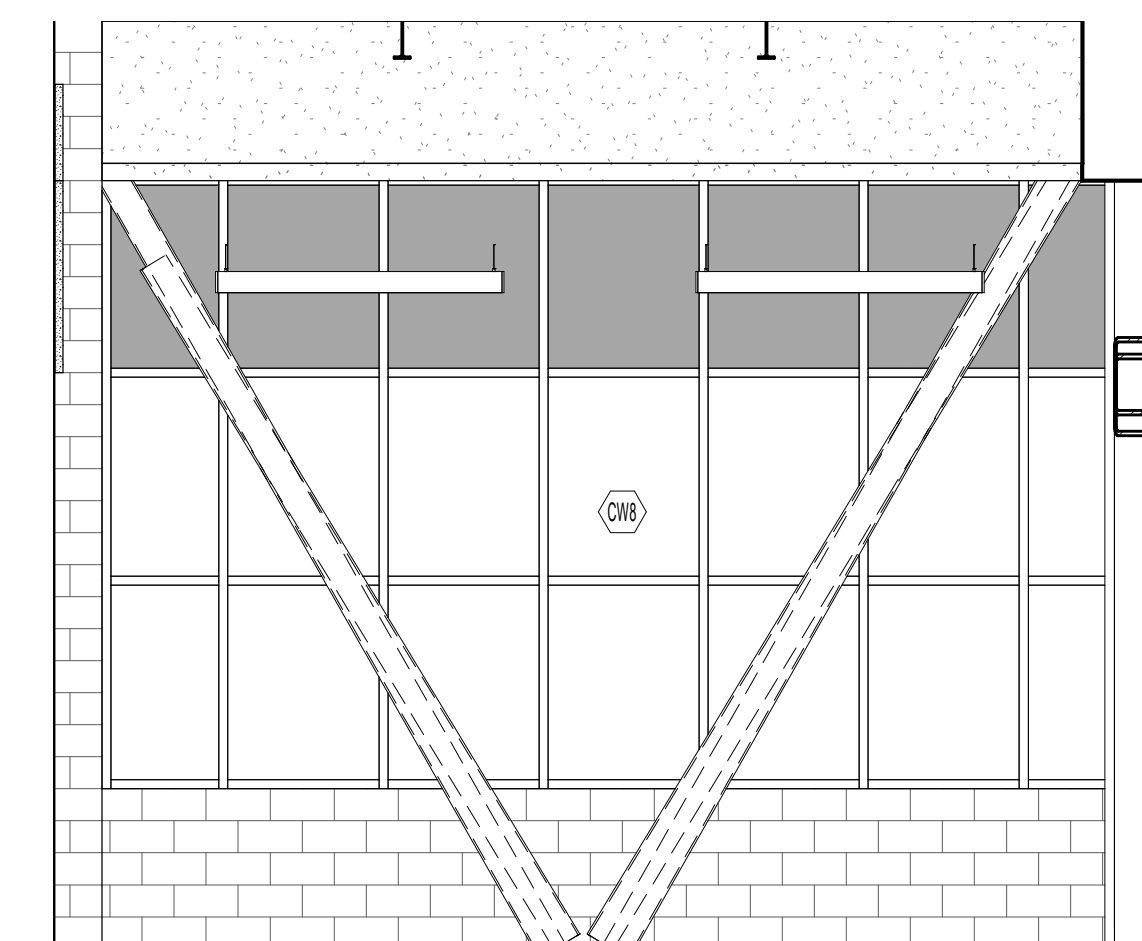


12 WEIGHTS D115 - EAST
1/4" = 1'-0"

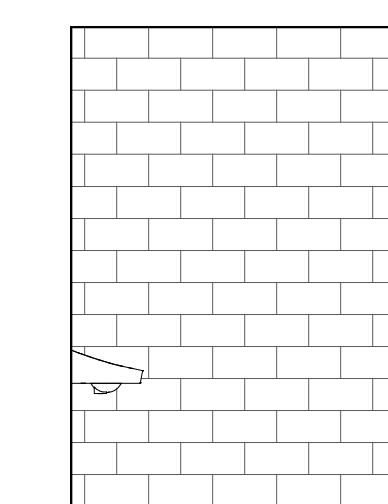


17 TOILET D116A - SOUTH
1/4" = 1'-0"

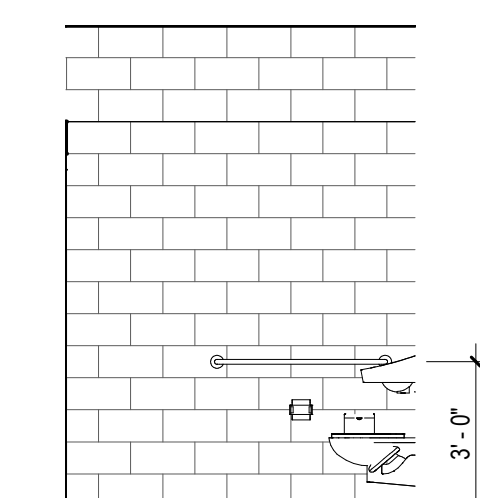


15 TOILET D116A - NORTH
1/4" = 1'-0"

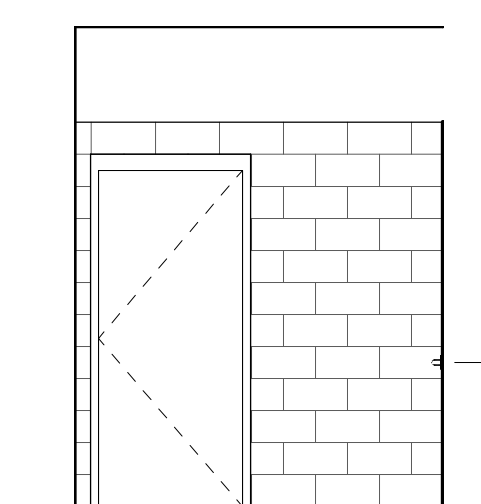


18 TOILET D116A - WEST
1/4" = 1'-0"

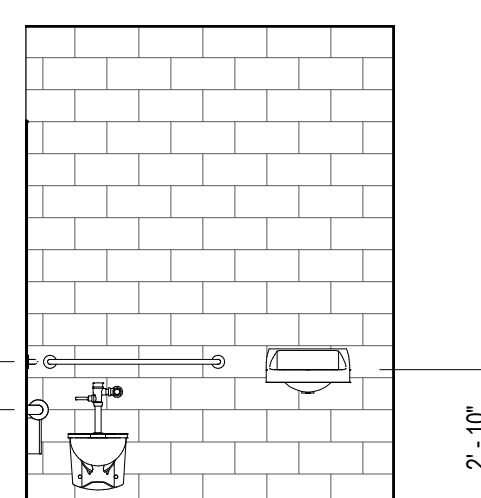


16 TOILET D116A - EAST
1/4" = 1'-0"

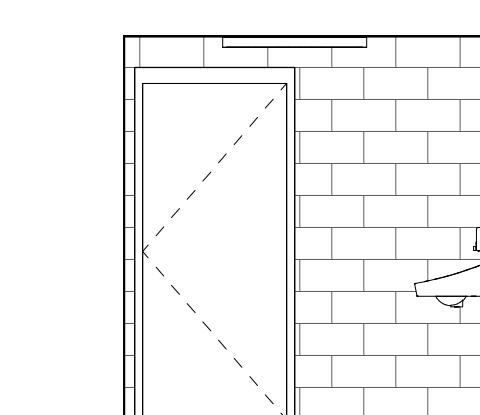


1 TOILET D003C - NORTH
1/4" = 1'-0"

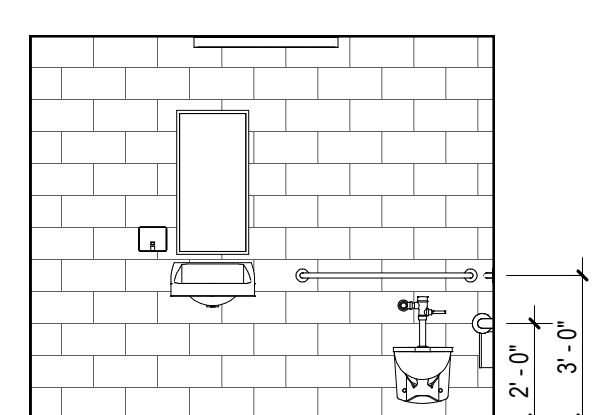


2 TOILET D003C - EAST
1/4" = 1'-0"

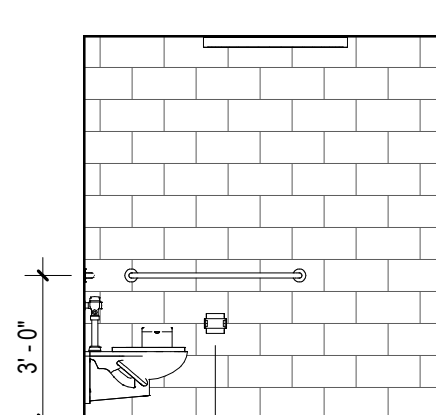


3 TOILET D003C - SOUTH
1/4" = 1'-0"

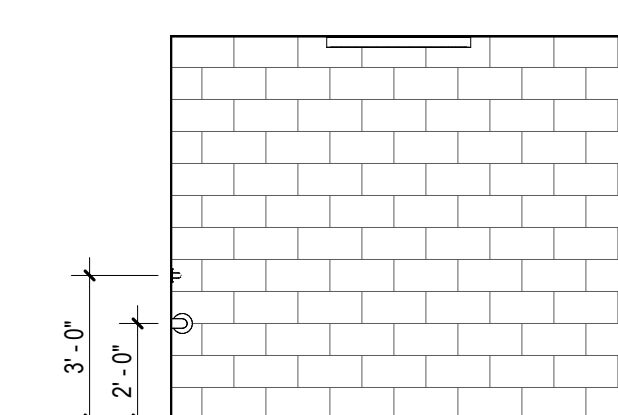


4 TOILET D003C - WEST
1/4" = 1'-0"

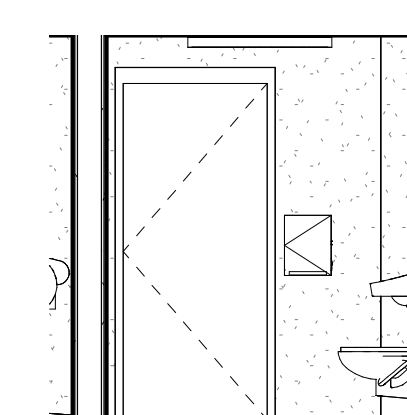


5 TOILET C022C - EAST
1/4" = 1'-0"

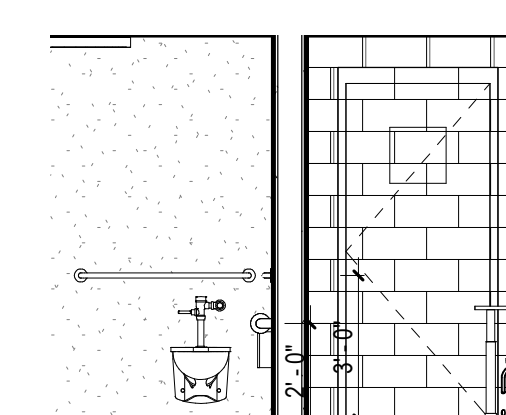


6 TOILET C022C - SOUTH
1/4" = 1'-0"

 

7 TOILET C022C - WEST
1/4" = 1'-0"

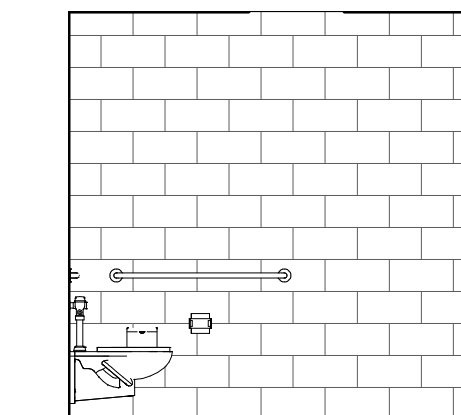

8 LOCKER C004C - NORTH
1/4" = 1'-0"

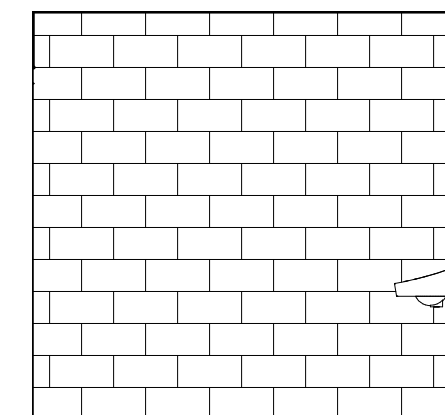


9 LOCKER C004C - SOUTH
1/4" = 1'-0"

© COPYRIGHT 2022 DRUMMEY ROSANE ANDERSON, INC.


MSBA 60% CD
SUBMISSION

January 13th, 2023

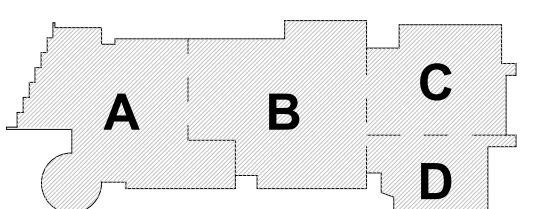


KEY PLAN

PROJECT NORTH

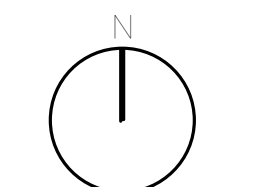

MAGNETIC NORTH

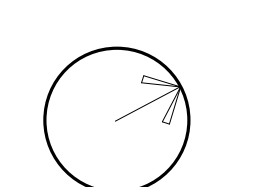

**TOILET AND
LOCKER ROOM
ELEVATIONS**

Scale: 1/4" = 1'-0"


Job No.: 20202

Drawn By: DRA


Date: January 13th, 2023

Volume 3 of 4


A4-1-5

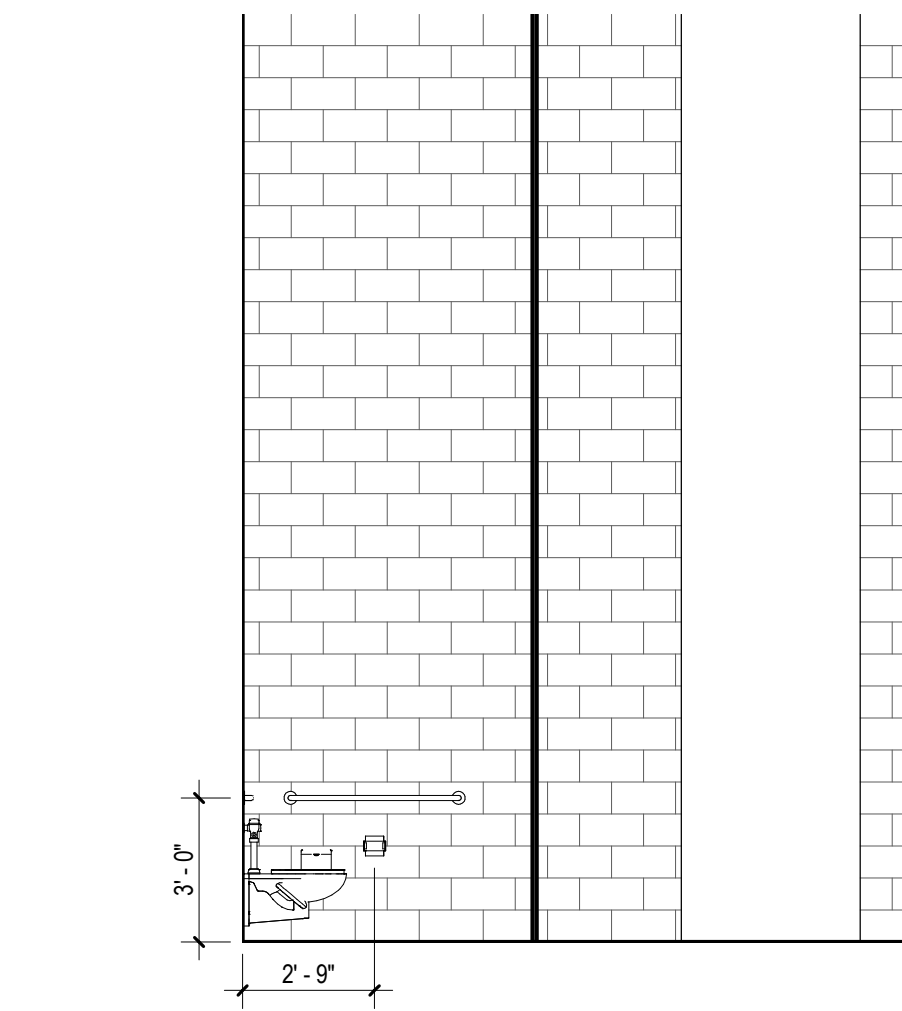


15 TLT / SHOWER D122A - NORTH
1/4" = 1'-0"

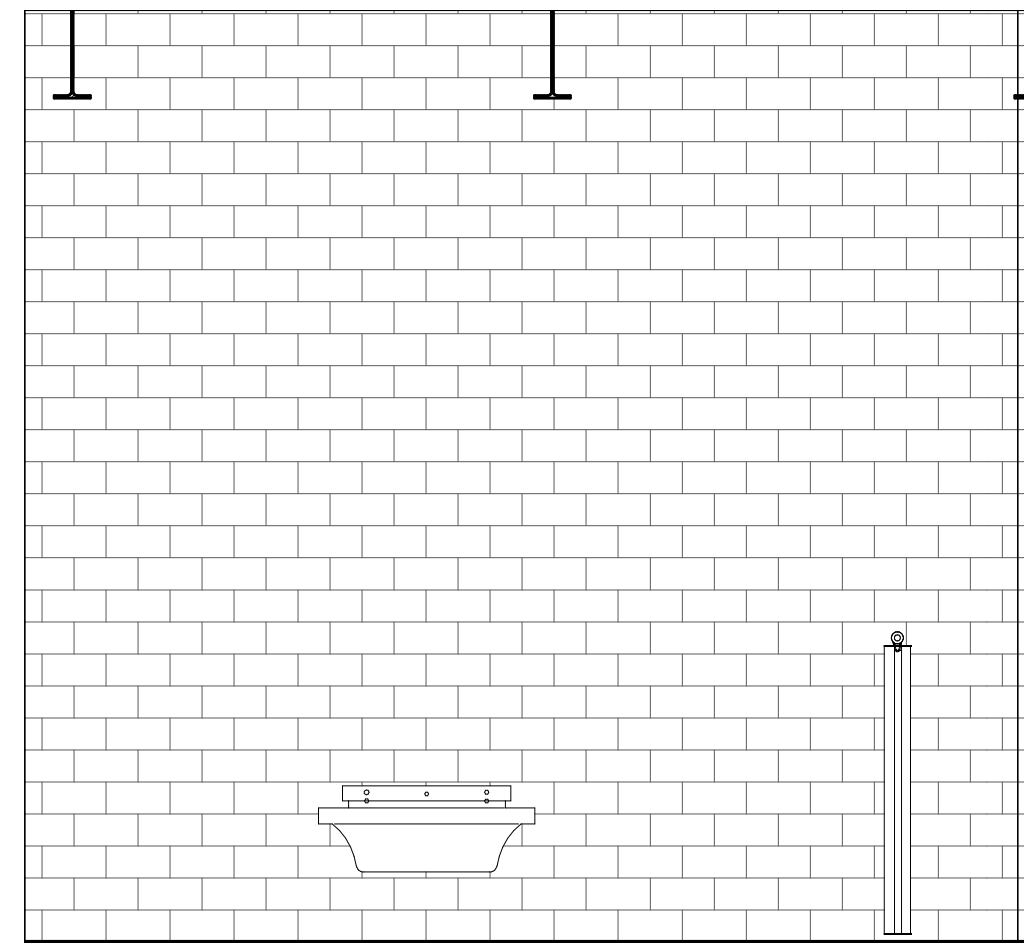


16 TLT / SHOWER D122A - EAST
1/4" = 1'-0"

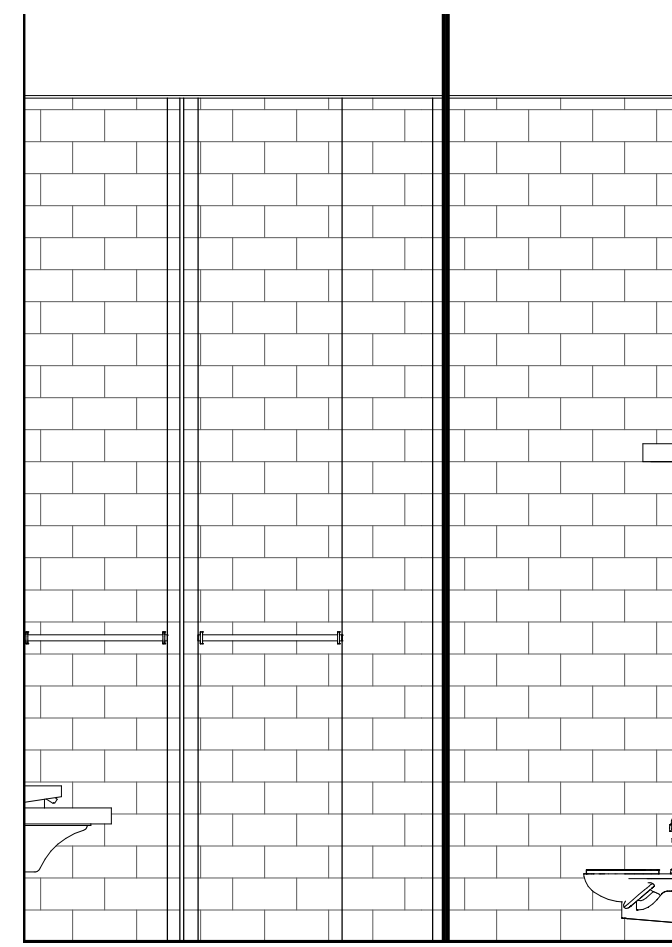


17 TLT / SHOWER D122A - SOUTH
1/4" = 1'-0"

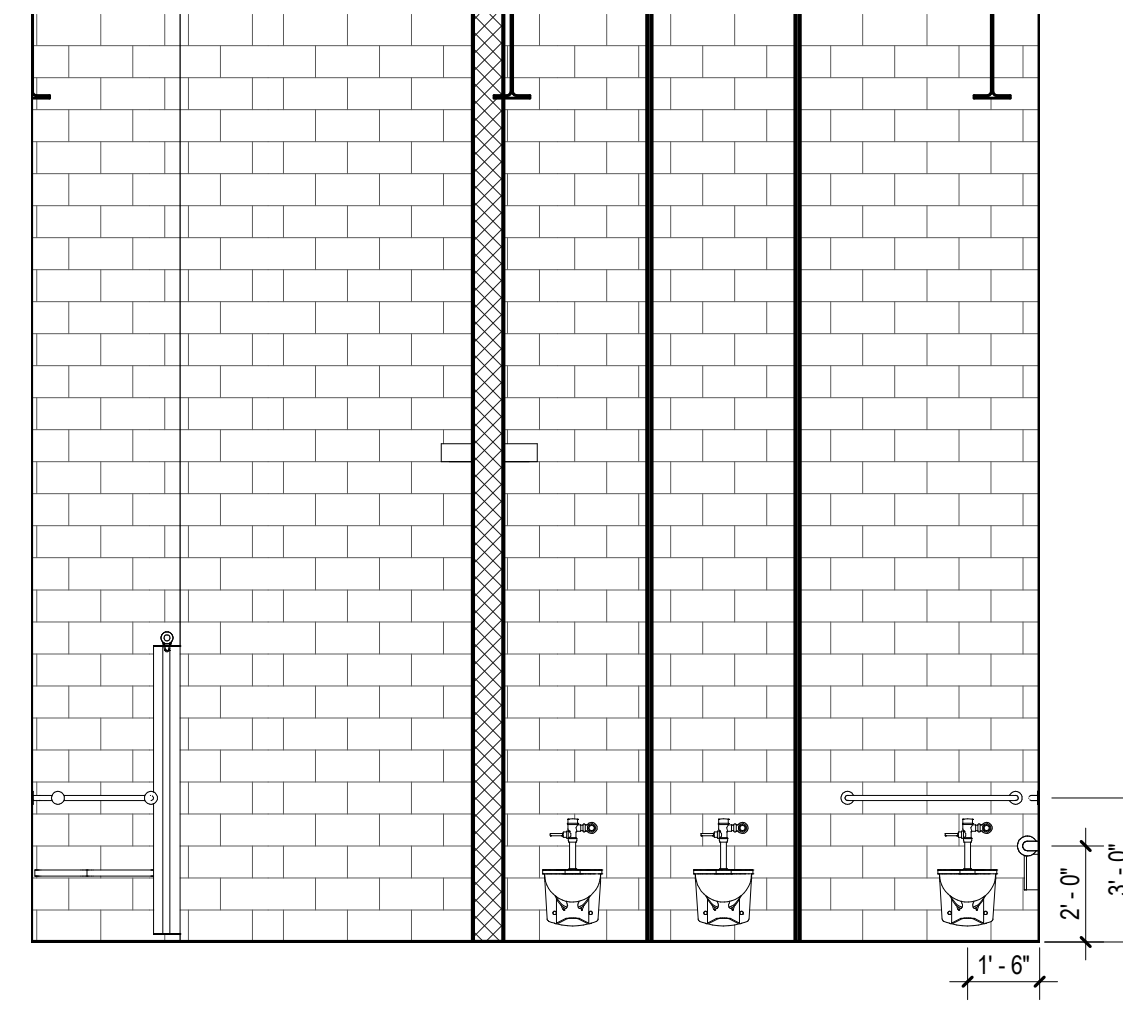


18 TLT / SHOWER D122A - WEST
1/4" = 1'-0"

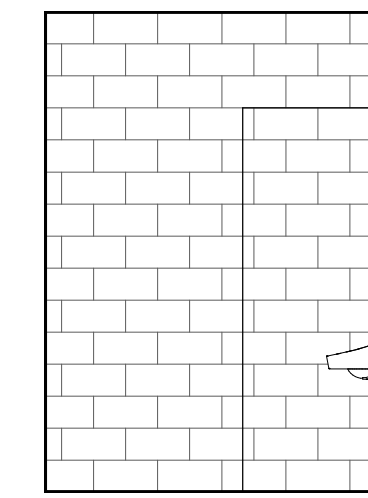


21 TOILET D122E - SOUTH
1/4" = 1'-0"

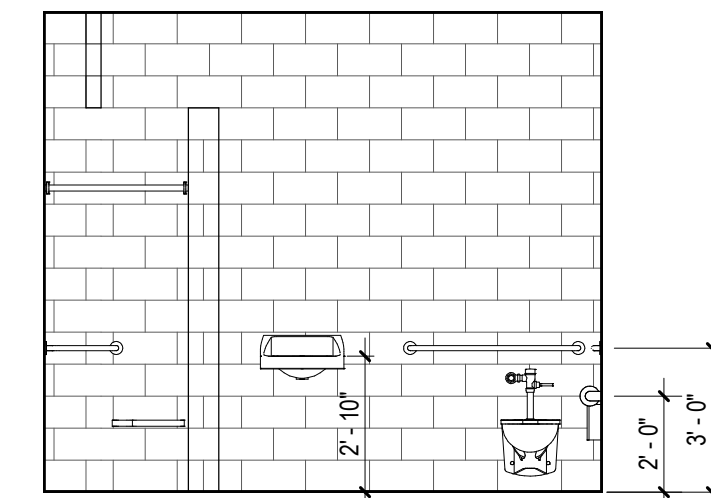


22 TOILET D122E - WEST
1/4" = 1'-0"

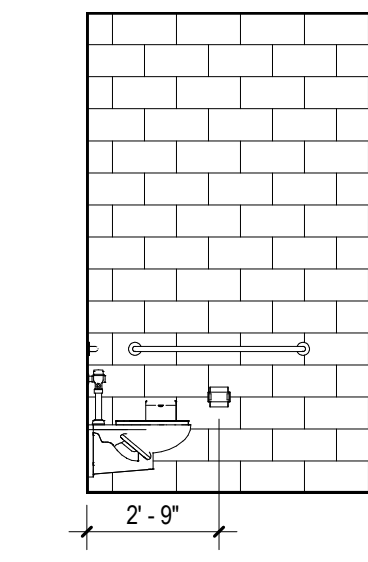


19 TOILET D122E - NORTH
1/4" = 1'-0"

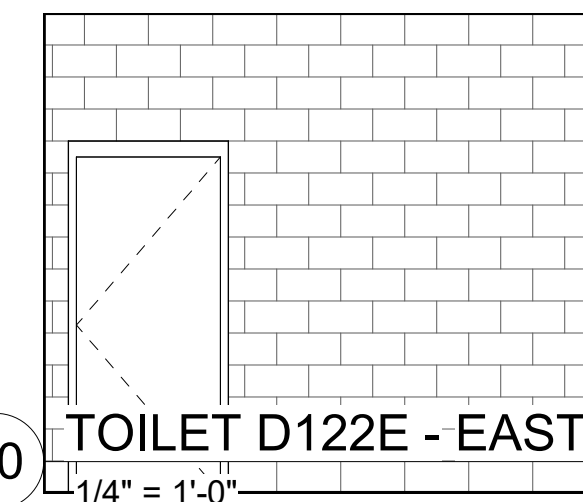


20 TOILET D122E - EAST
1/4" = 1'-0"

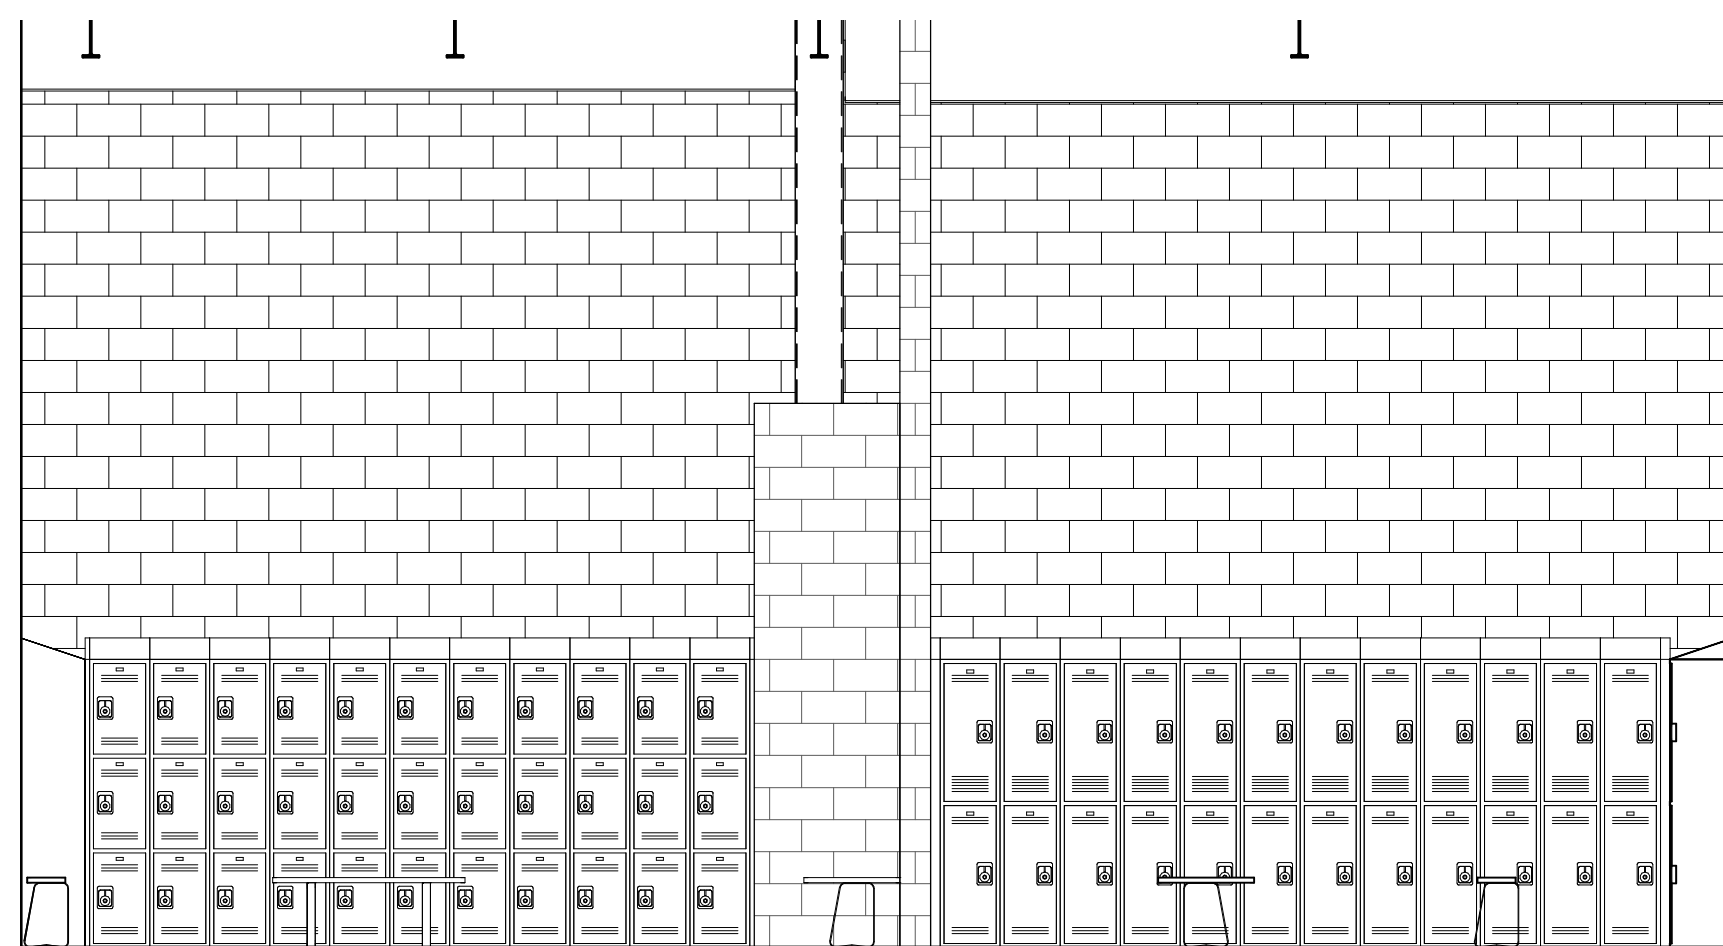


12 GIRLS LOCKER D122 - EAST
1/4" = 1'-0"

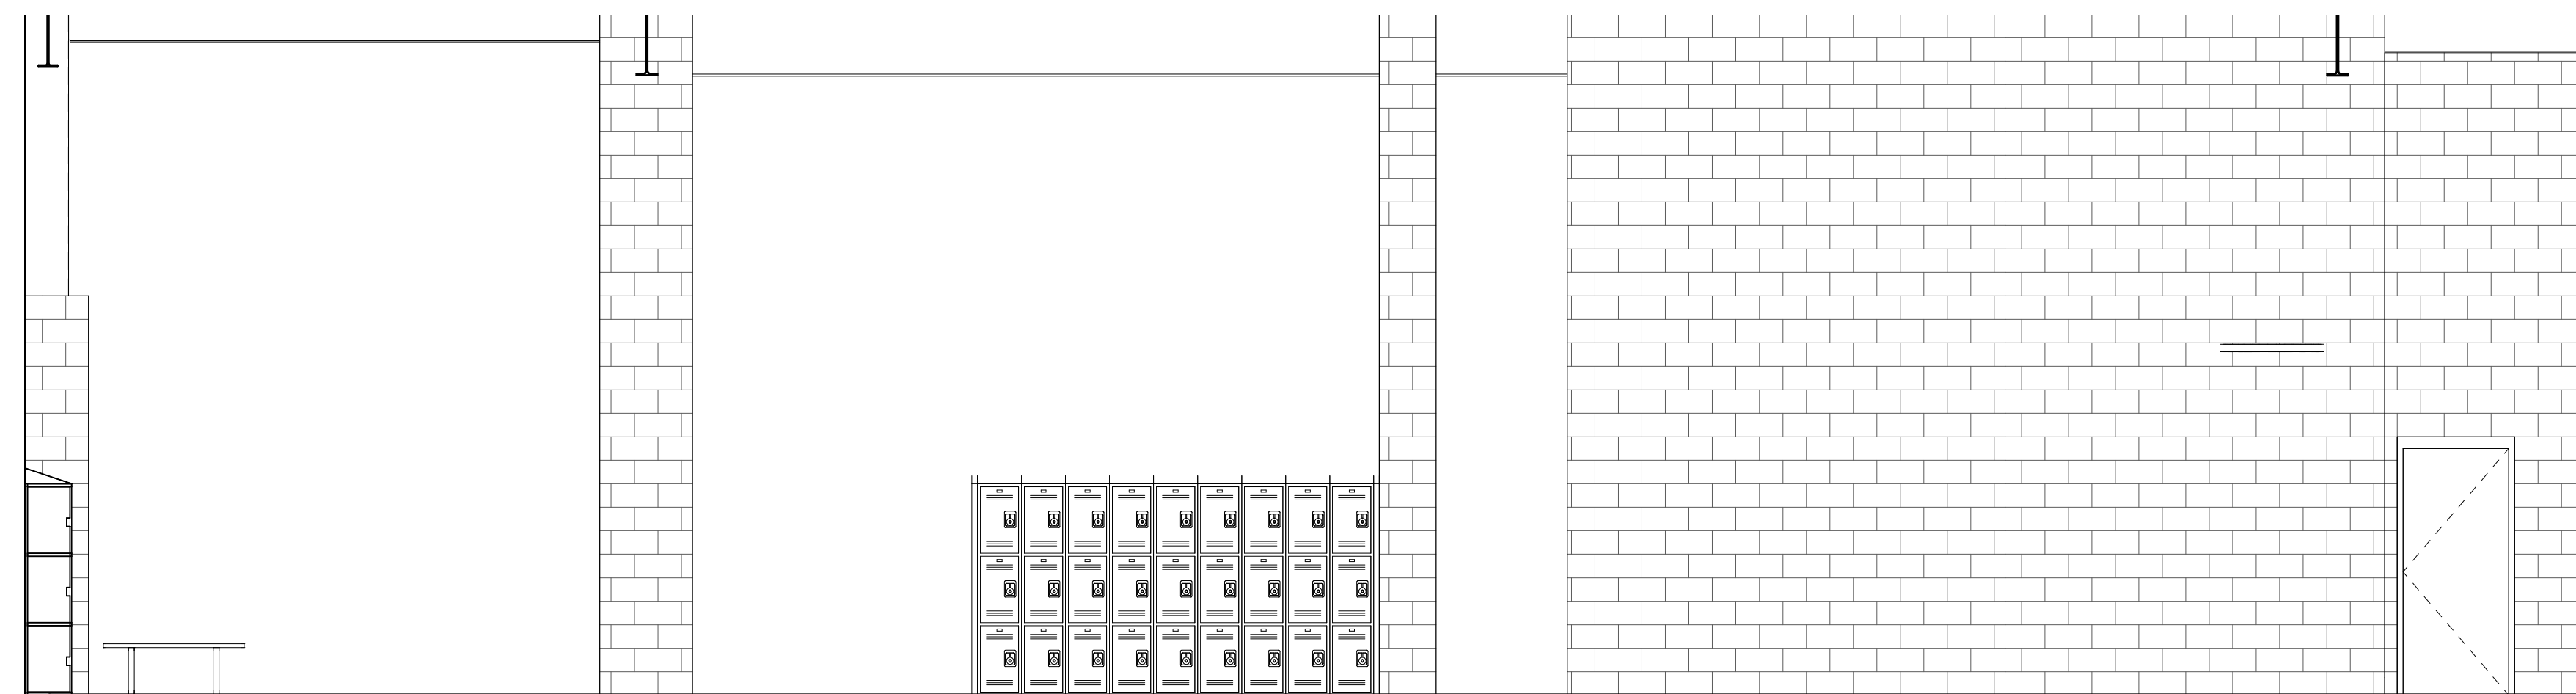


13 GIRLS LOCKER D122 - SOUTH
1/4" = 1'-0"

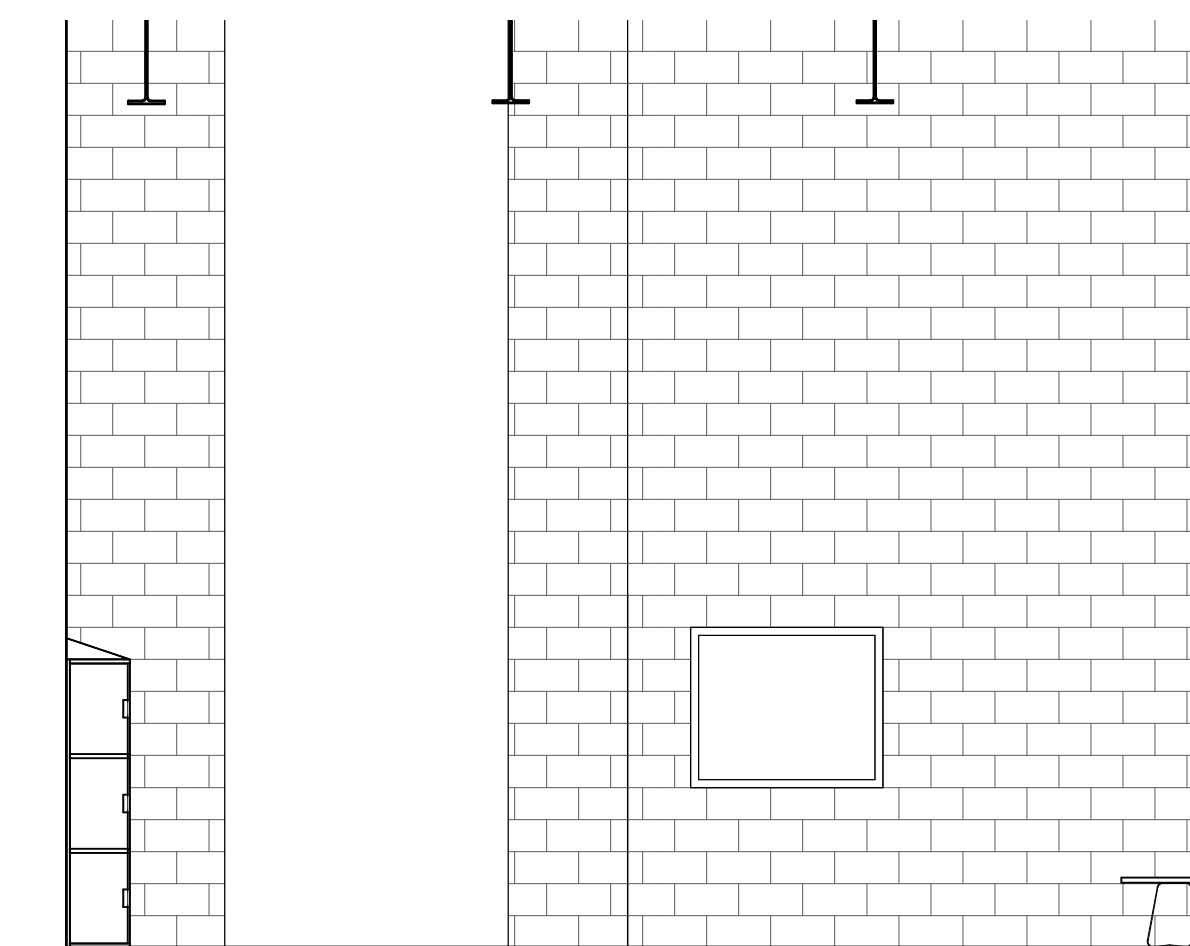


14 GIRLS LOCKER D122 - WEST
1/4" = 1'-0"

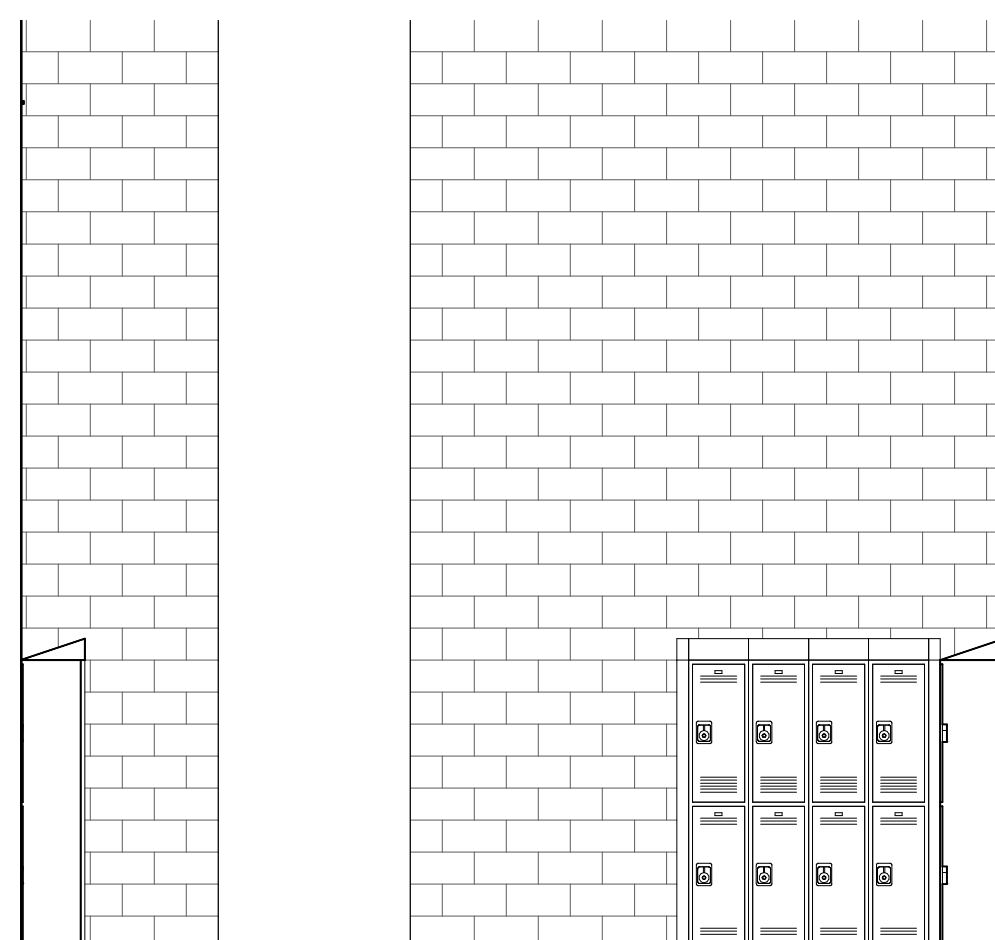


7 TEAM LOCKER D117B - SOUTH
1/4" = 1'-0"

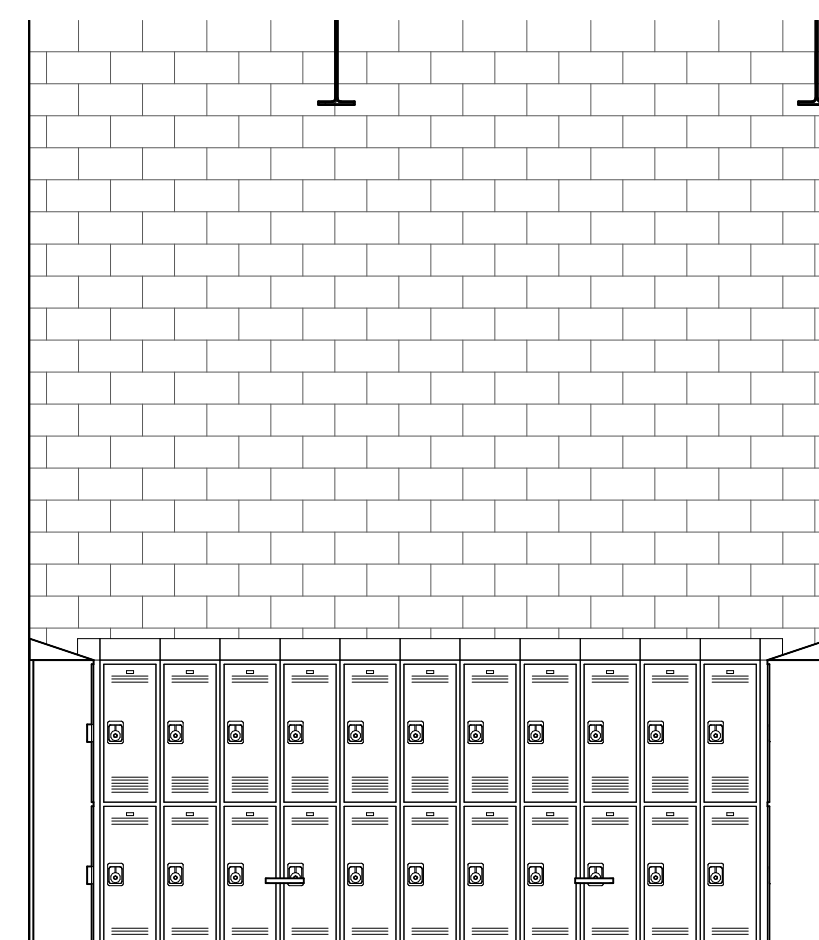


8 TEAM LOCKER D117B - WEST
1/4" = 1'-0"

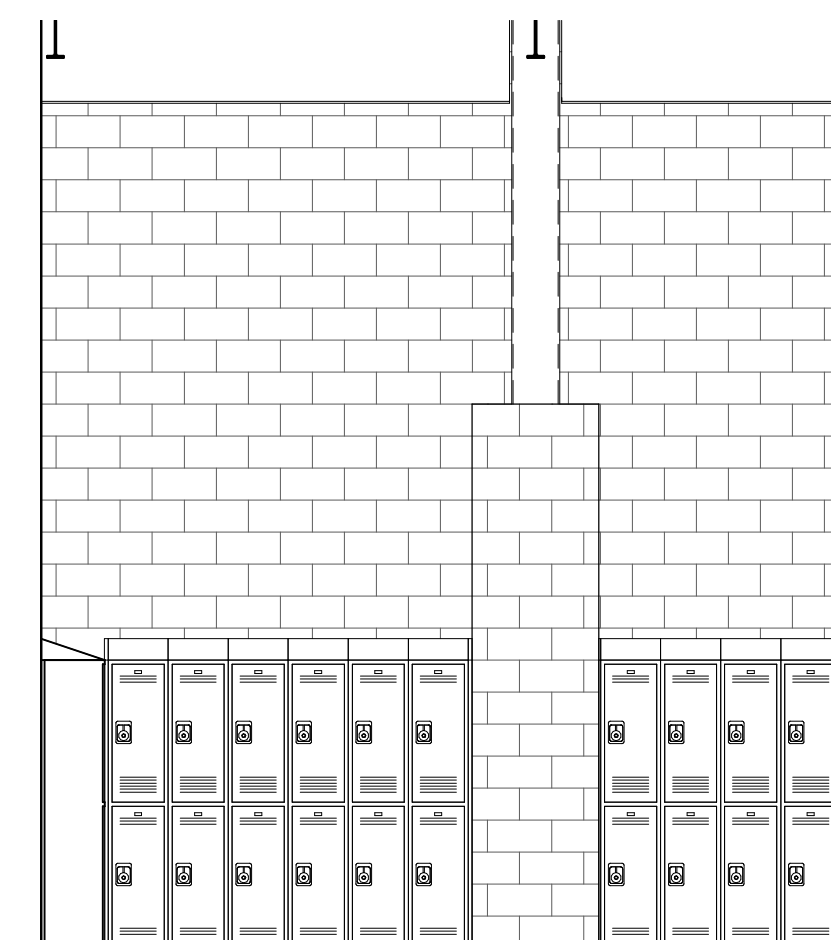


9 TEAM LOCKER D117C - EAST
1/4" = 1'-0"

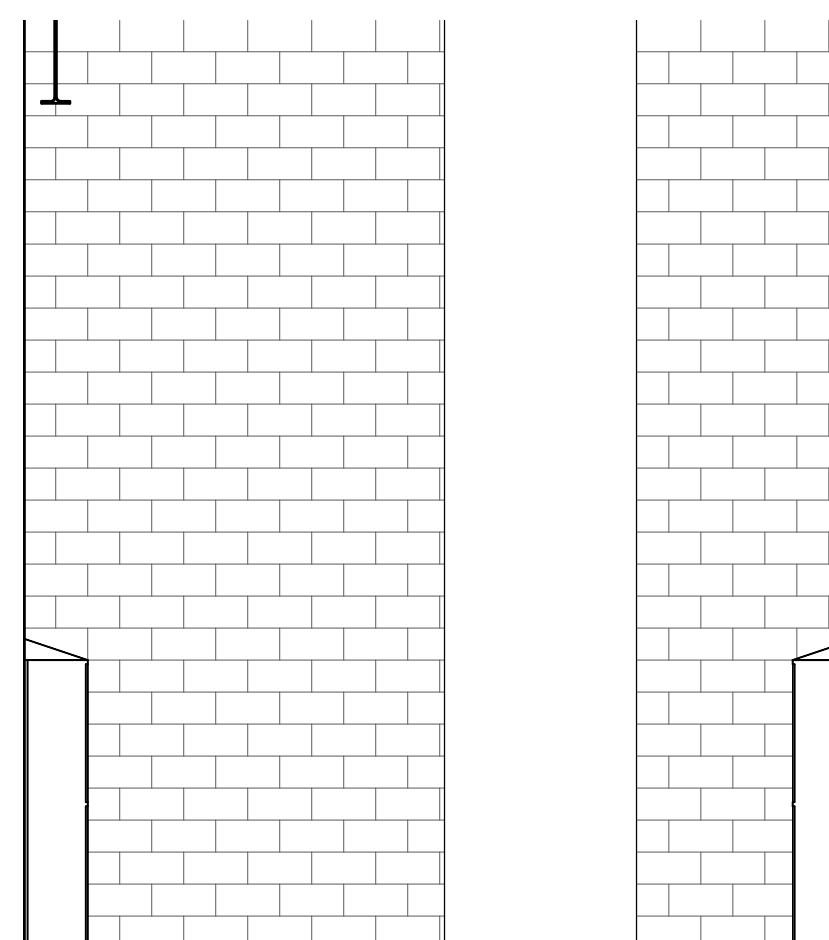


10 TEAM LOCKER D117C - SOUTH
1/4" = 1'-0"

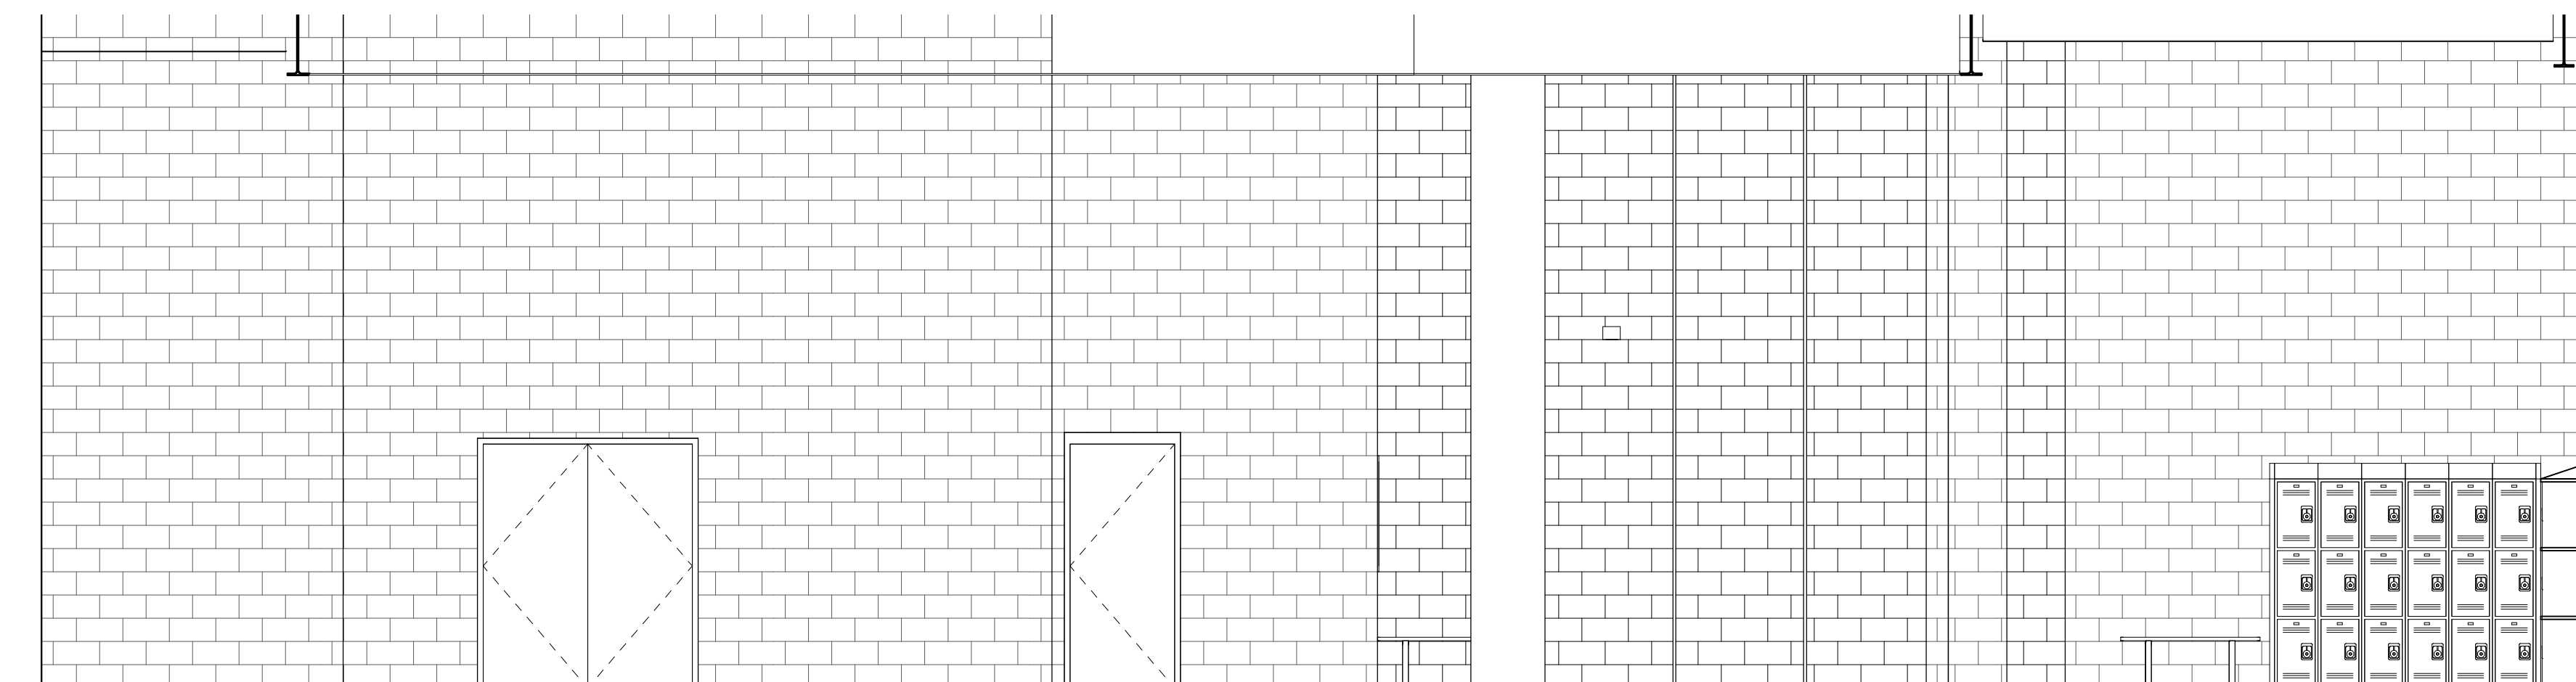


11 GIRLS LOCKER D122 - NORTH
1/4" = 1'-0"

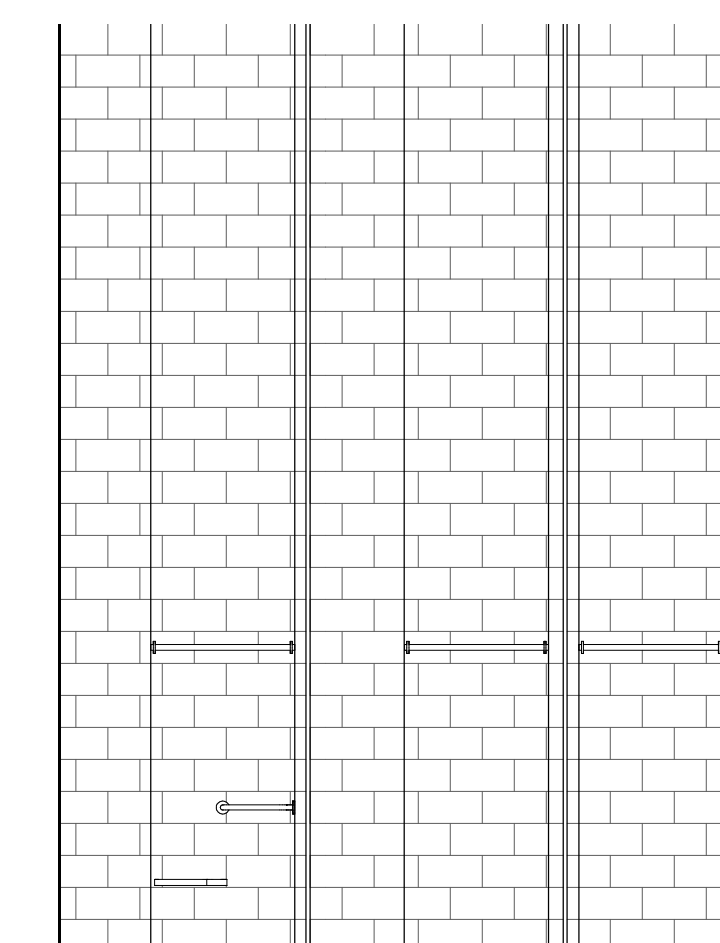


1 TLT / SHOWER D117A - NORTH
1/4" = 1'-0"

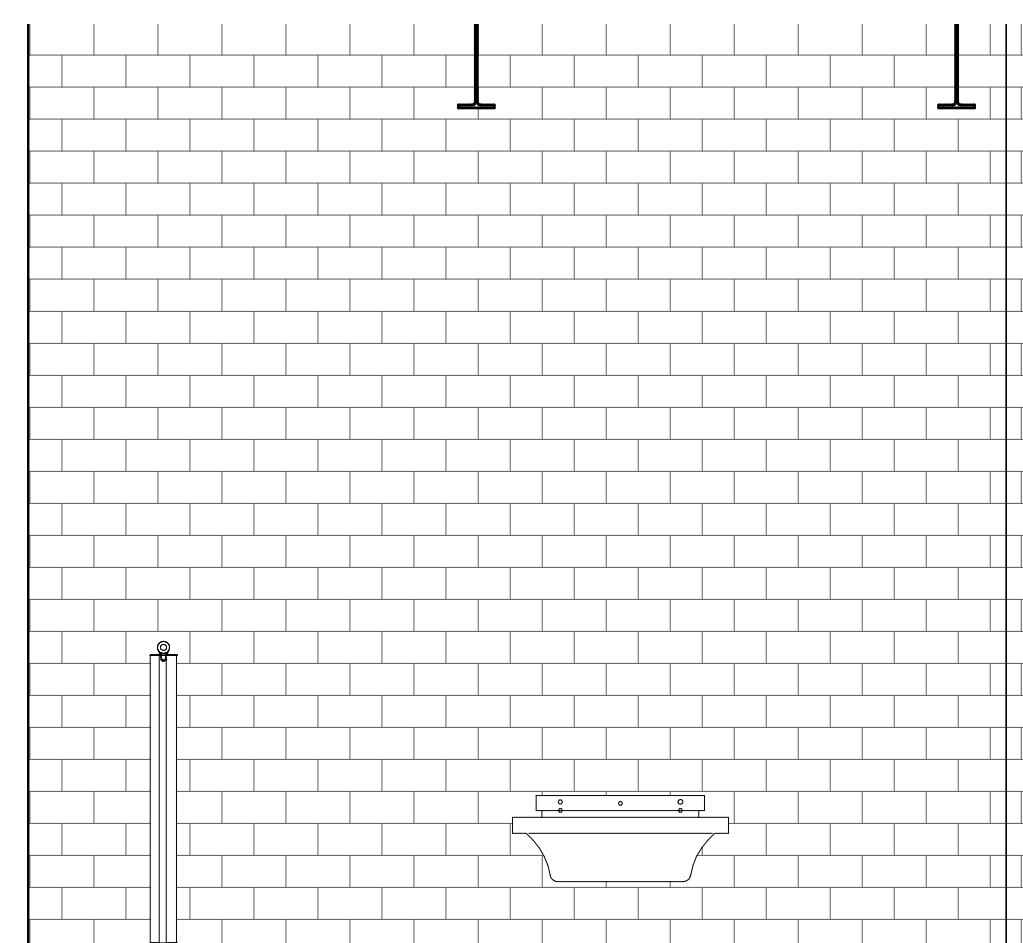


2 TLT / SHOWER D117A - EAST
1/4" = 1'-0"

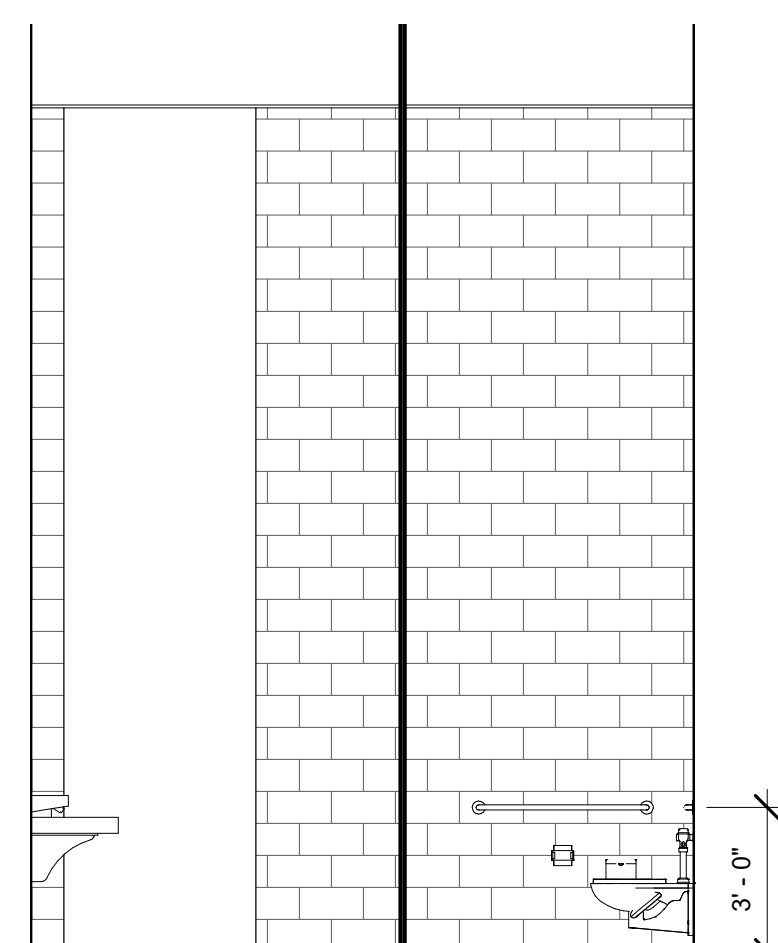


3 TLT / SHOWER D117A - SOUTH
1/4" = 1'-0"

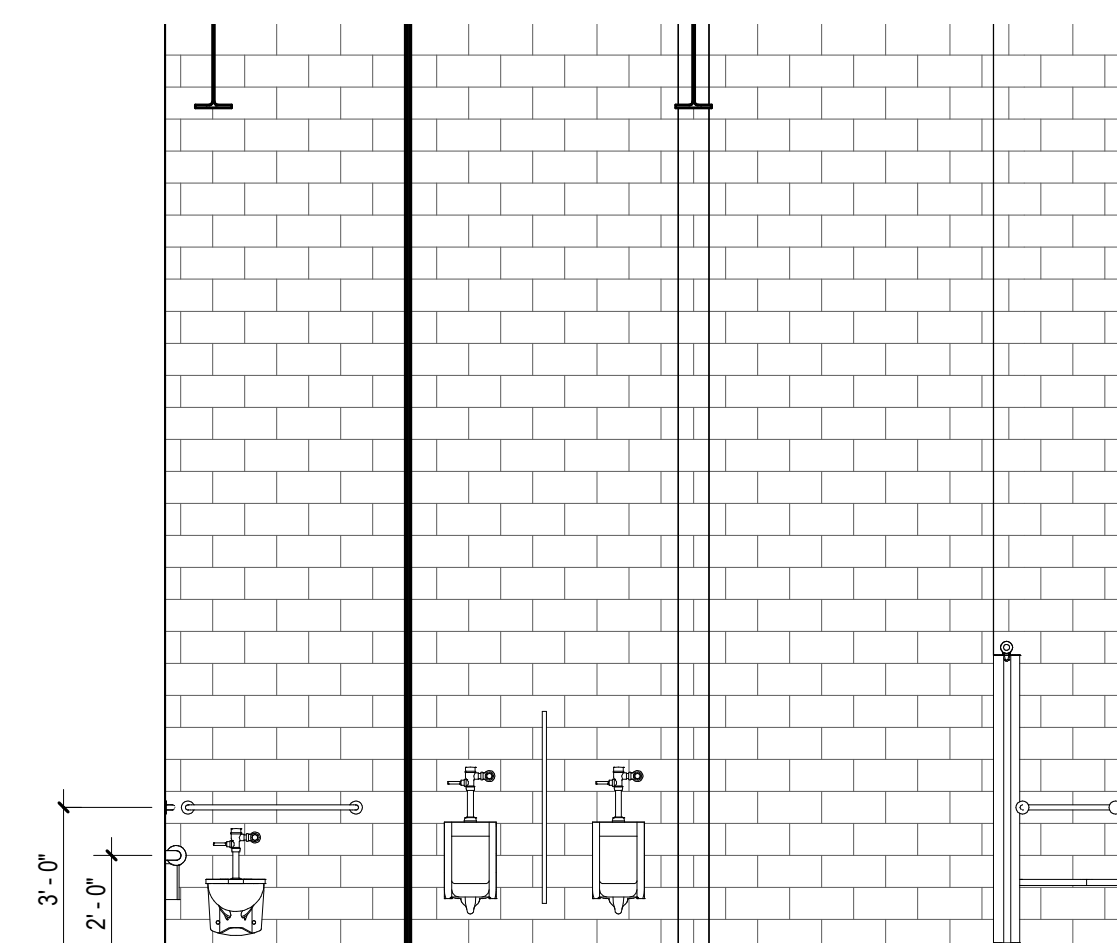

4 TLT / SHOWER D117A - WEST
1/4" = 1'-0"

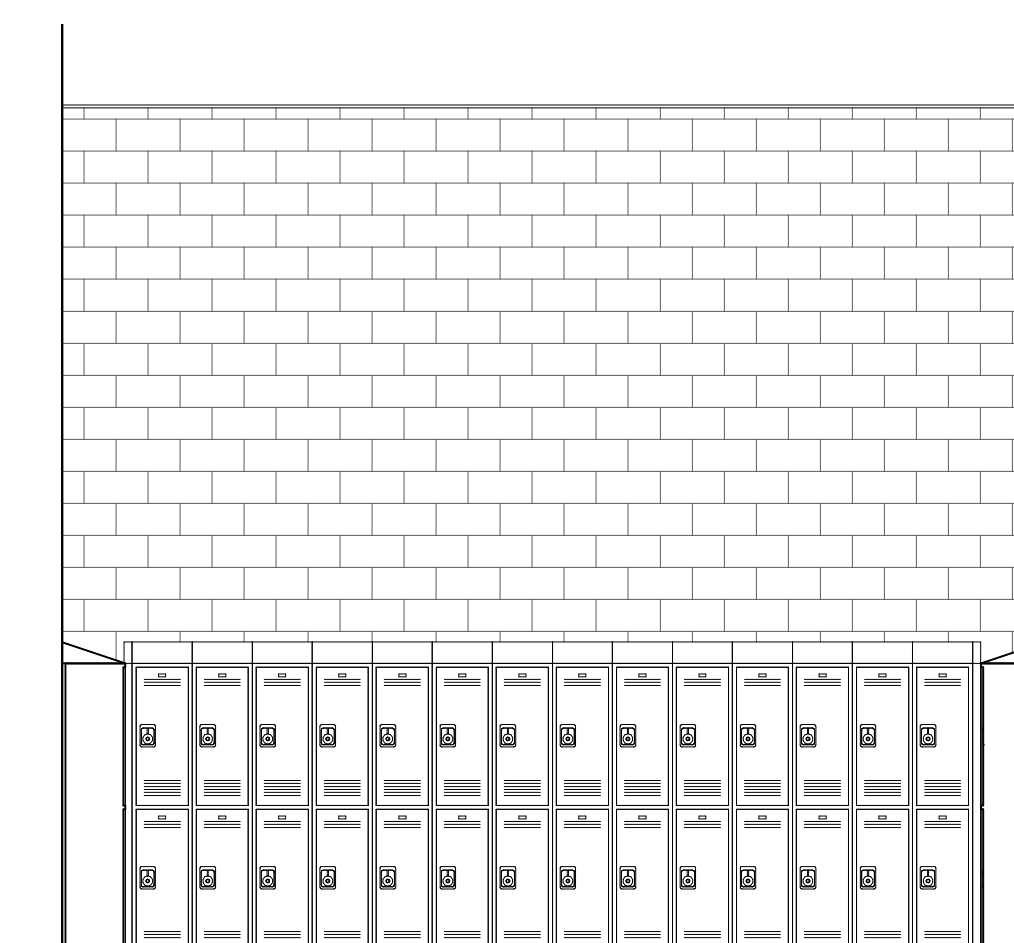

5 TEAM LOCKER D117B - NORTH
1/4" = 1'-0"

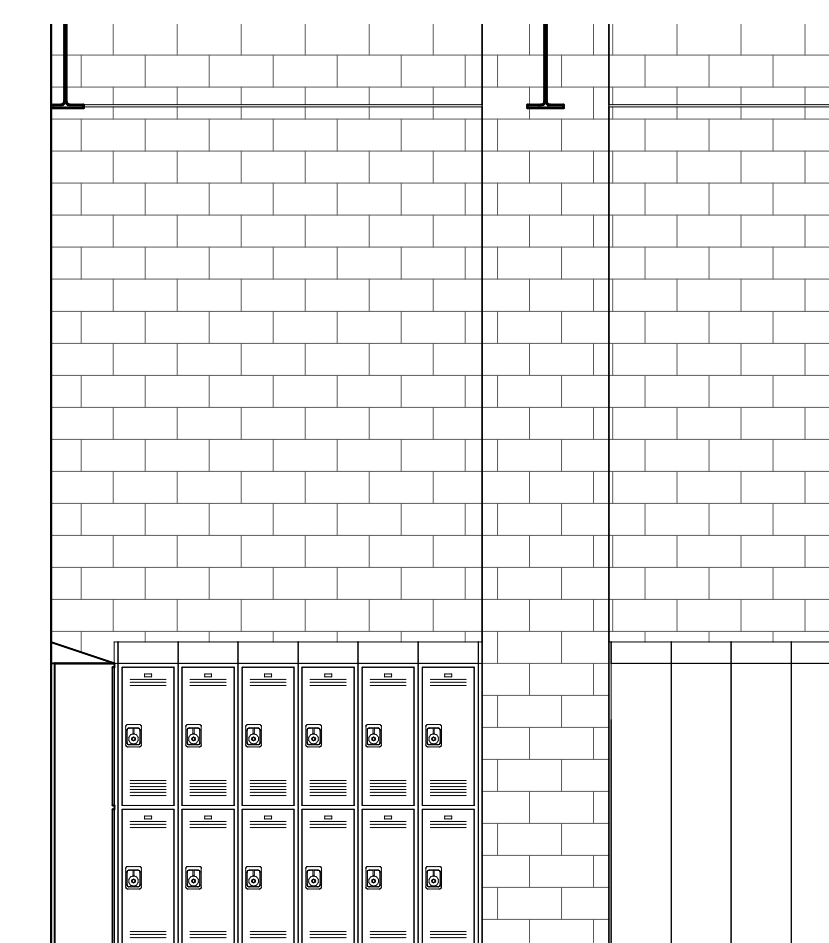


6 TEAM LOCKER D117B - EAST
1/4" = 1'-0"

© COPYRIGHT 2022 DRUMMEY ROSANE ANDERSON, INC.


MSBA 60% CD
SUBMISSION

January 13th, 2023

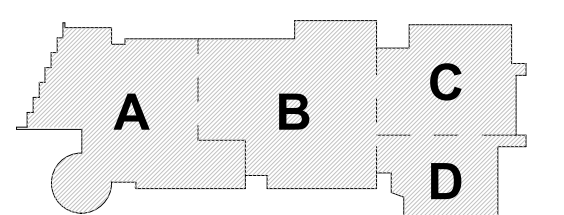


KEY PLAN

PROJECT NORTH

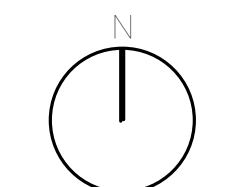

MAGNETIC NORTH

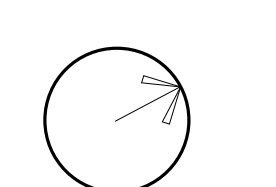

**TOILET AND
LOCKER ROOM
ELEVATIONS**

Scale: 1/4" = 1'-0"


Job No.: 20202

Drawn By: DRA


Date: January 13th, 2023

Volume 3 of 4


A4-1-6

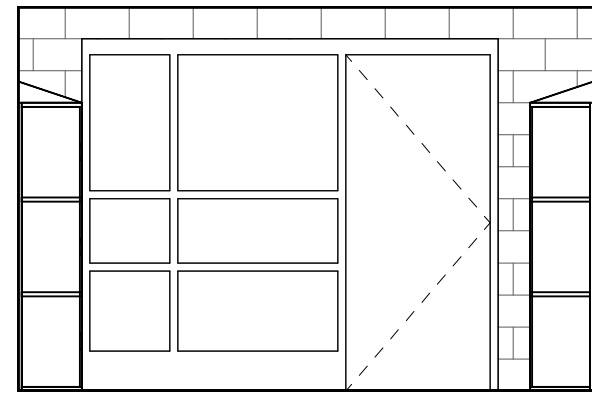


49 LOCKER B101B - SOUTH
1/4" = 1'-0"

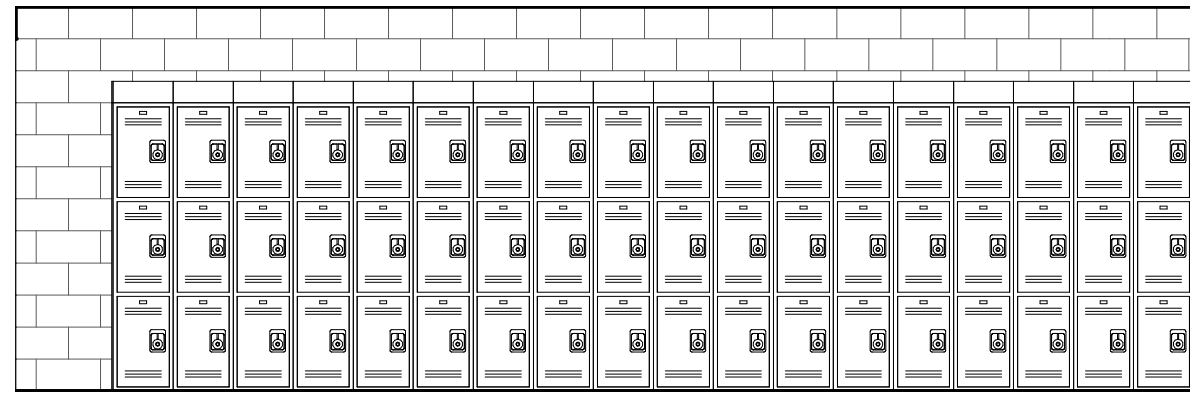


50 LOCKER B101B - WEST
1/4" = 1'-0"

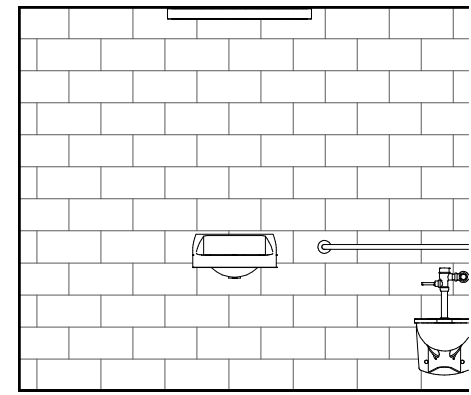


51 TLT B101C - NORTH
1/4" = 1'-0"

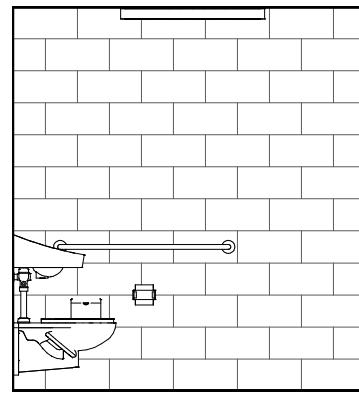


52 TLT B101C - EAST
1/4" = 1'-0"

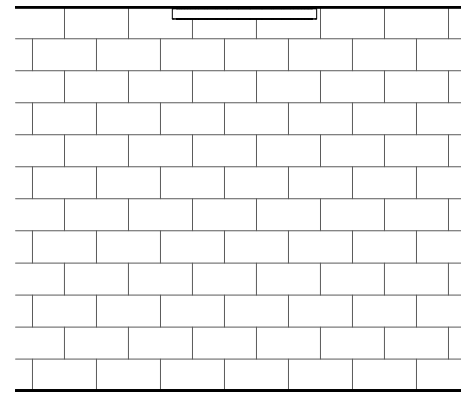


53 TLT B101C - SOUTH
1/4" = 1'-0"

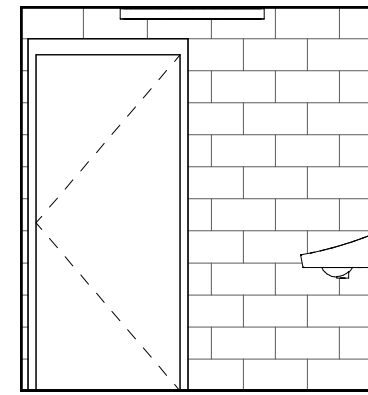


54 TLT B101C - WEST
1/4" = 1'-0"

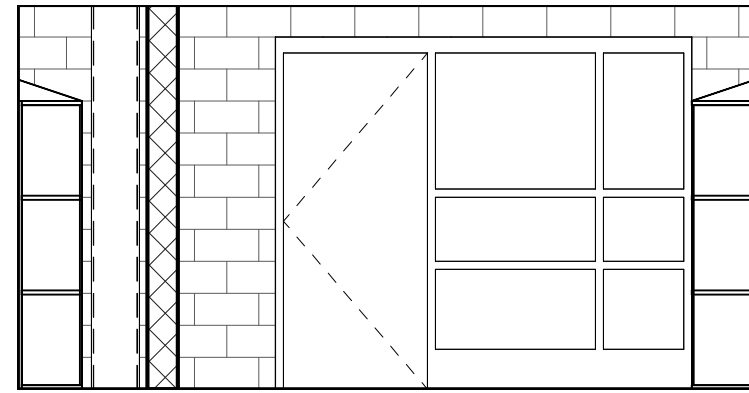


41 LOCKER A141B - SOUTH
1/4" = 1'-0"

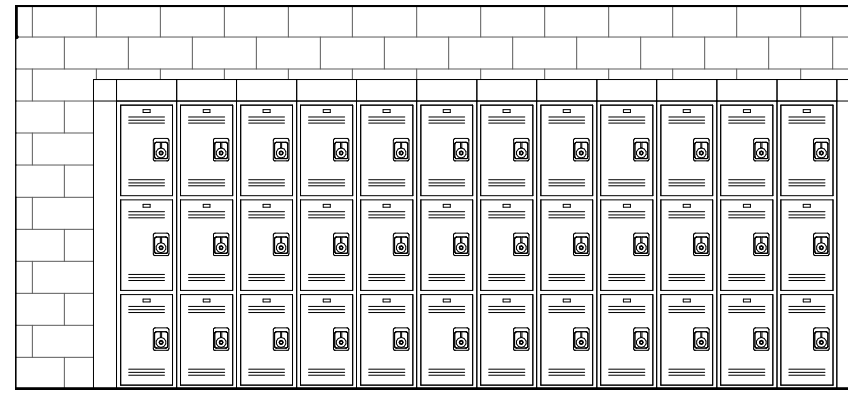


42 LOCKER A141B - WEST
1/4" = 1'-0"

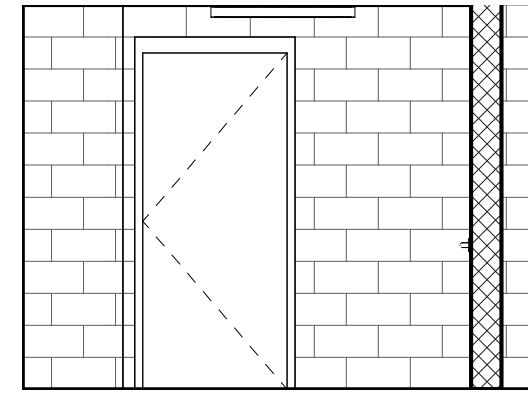


43 TLT A141H - NORTH
1/4" = 1'-0"

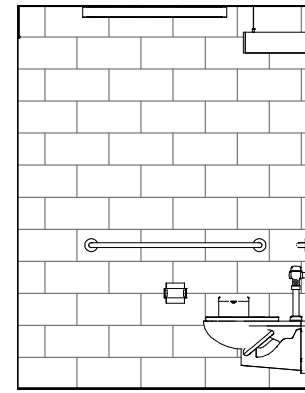


44 TLT A141H - EAST
1/4" = 1'-0"

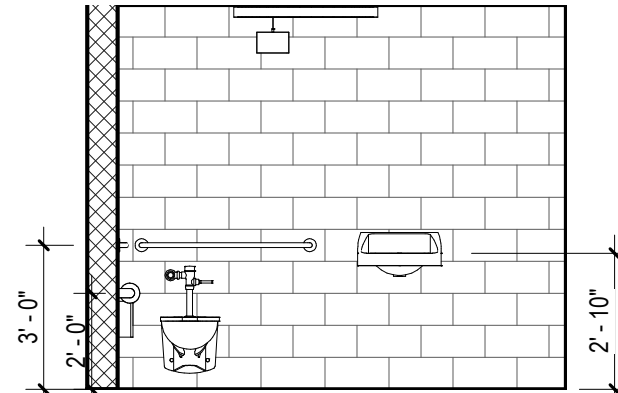


45 TLT A141H - SOUTH
1/4" = 1'-0"

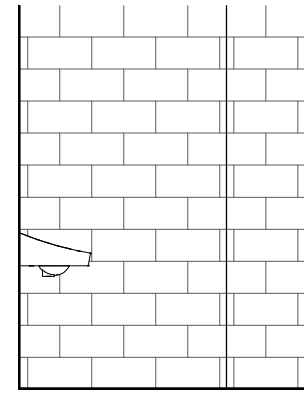


46 TLT A141H - WEST
1/4" = 1'-0"

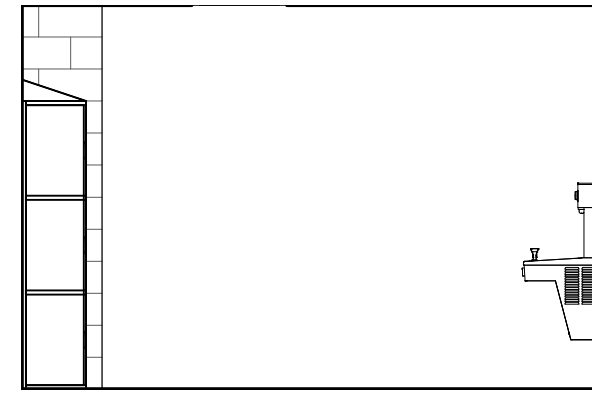


47 LOCKER B101B - NORTH
1/4" = 1'-0"

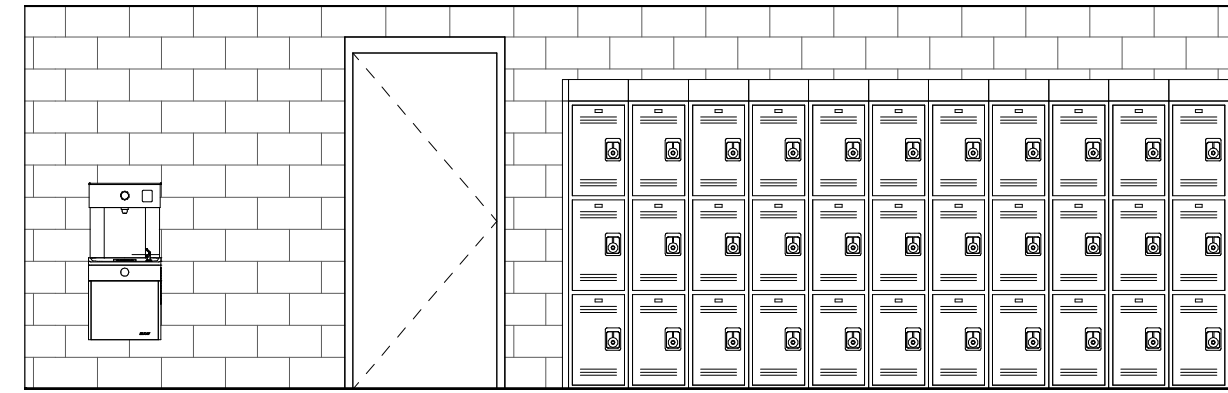


48 LOCKER B101B - EAST
1/4" = 1'-0"

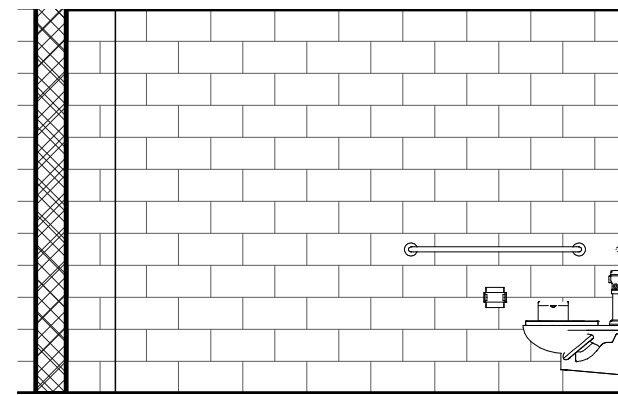


33 TOILET A142 - NORTH
1/4" = 1'-0"

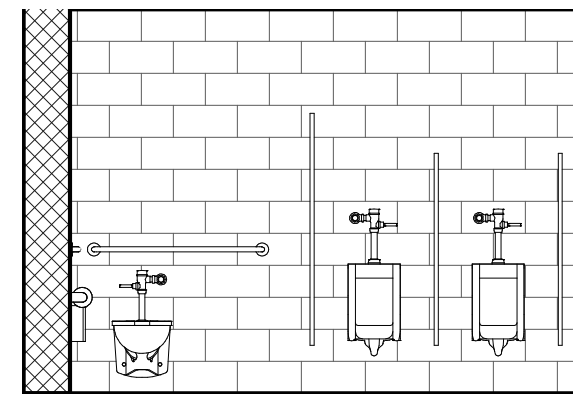


34 TOILET A142 - EAST
1/4" = 1'-0"

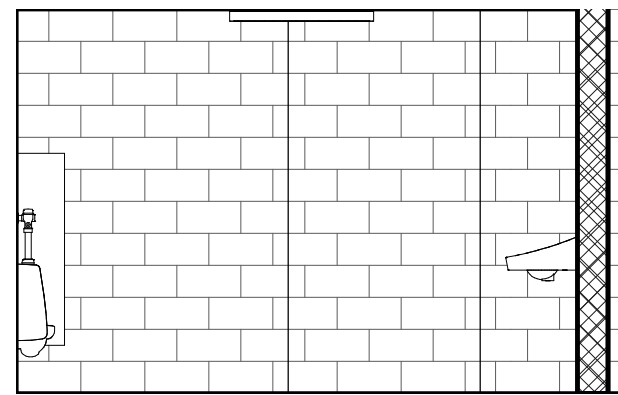


35 TOILET A142 - SOUTH
1/4" = 1'-0"

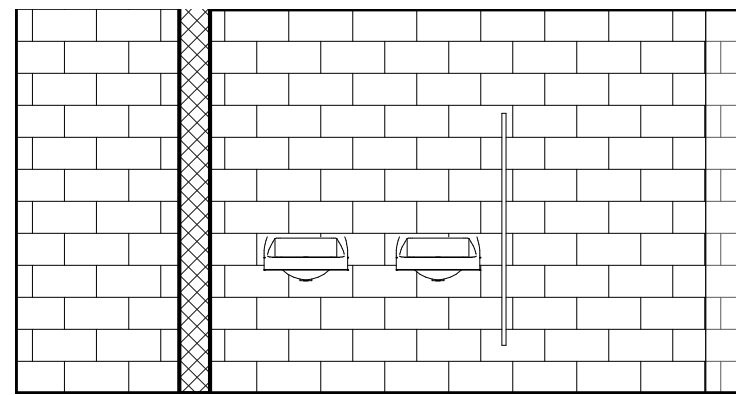


36 TOILET A142 - WEST
1/4" = 1'-0"

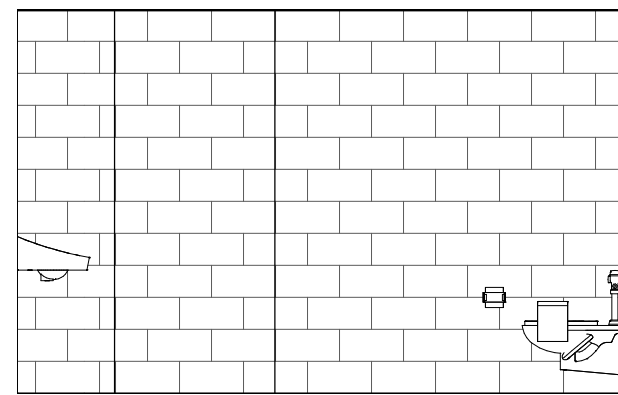


37 TOILET A143 - SOUTH
1/4" = 1'-0"

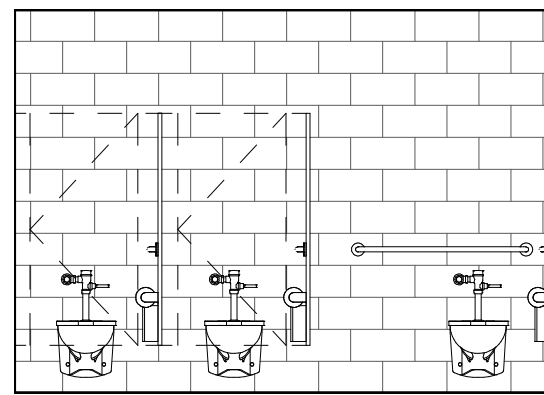


38 TOILET A143 - WEST
1/4" = 1'-0"

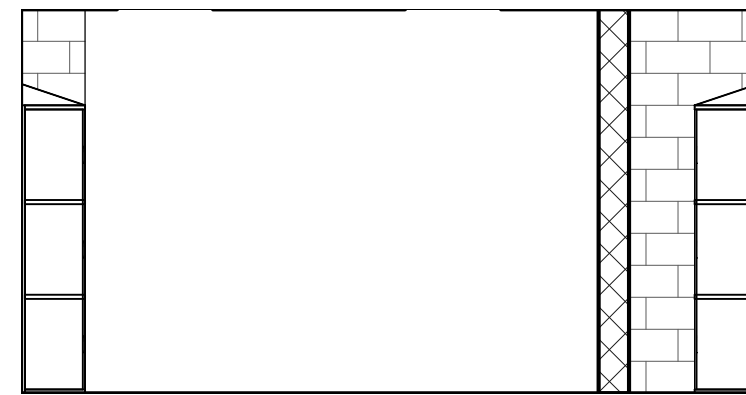


39 LOCKER A141B - NORTH
1/4" = 1'-0"

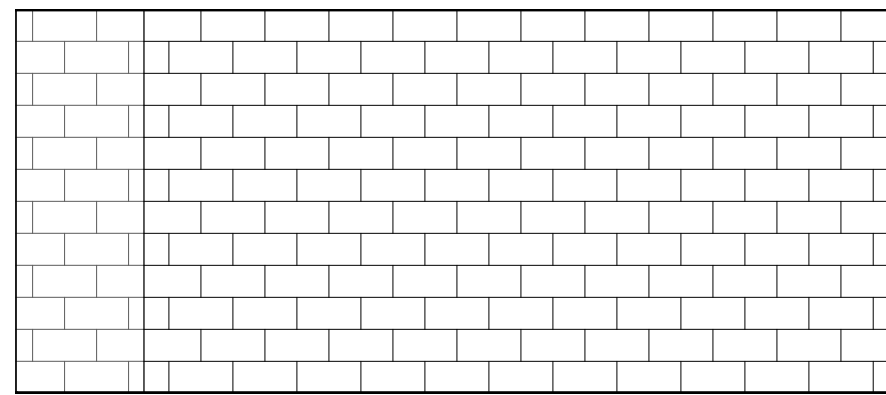


40 LOCKER A141B - EAST
1/4" = 1'-0"

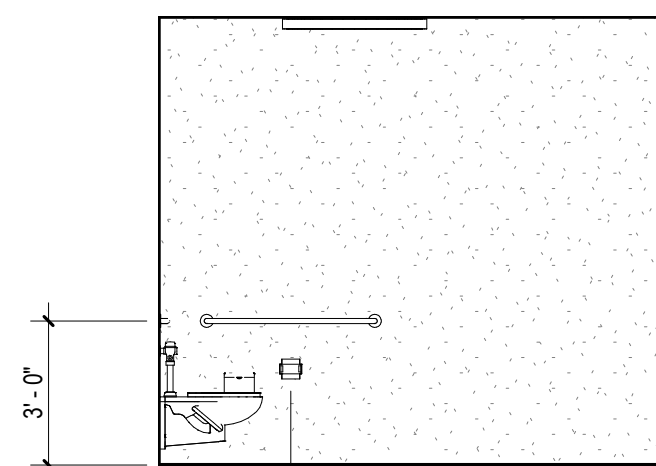


11 TLT A133 - WEST
1/4" = 1'-0"

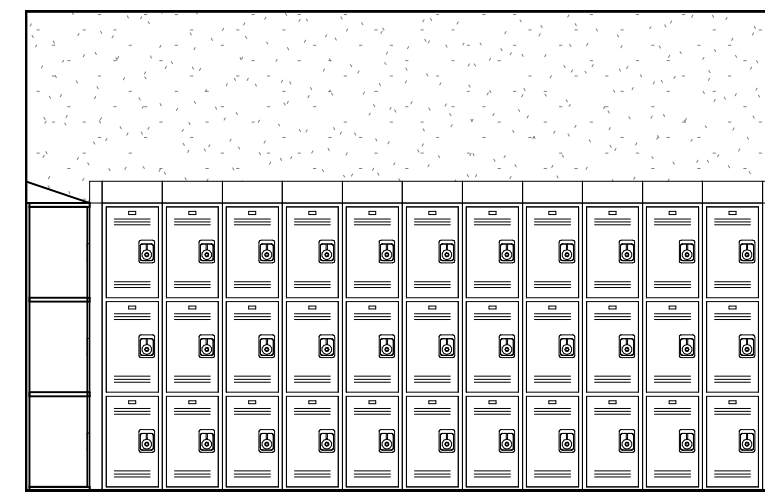


12 LOCKER A148A - NORTH
1/4" = 1'-0"

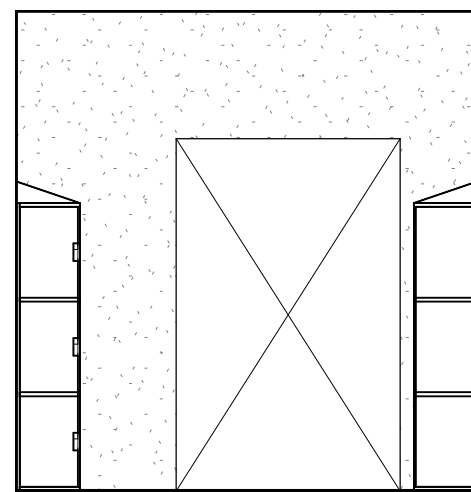


13 LOCKER A148A - EAST
1/4" = 1'-0"

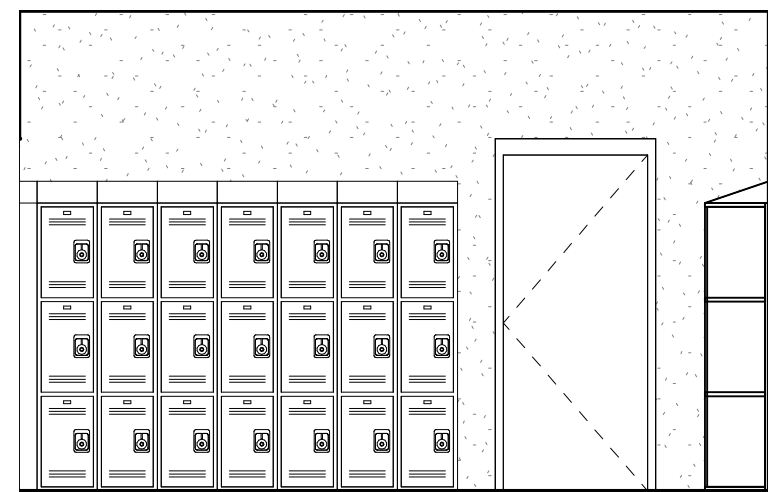


14 LOCKER A148A - SOUTH
1/4" = 1'-0"

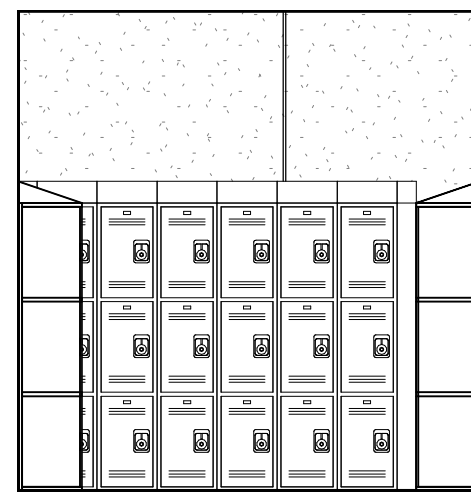


15 LOCKER A148A - WEST
1/4" = 1'-0"

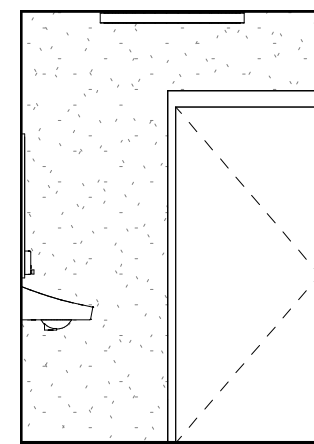


16 TOILET 148B - NORTH
1/4" = 1'-0"

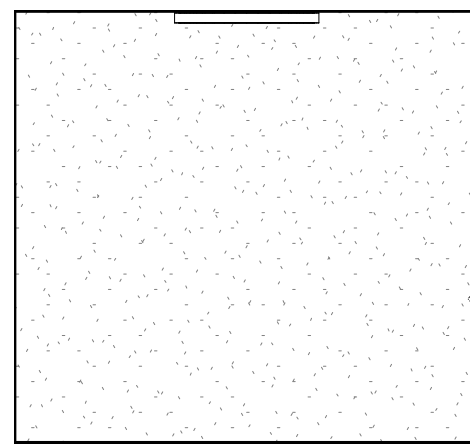


17 TOILET A148B - EAST
1/4" = 1'-0"

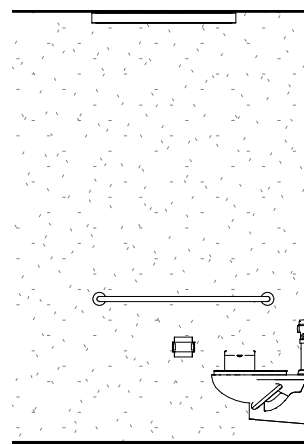


18 TOILET 148B - SOUTH
1/4" = 1'-0"

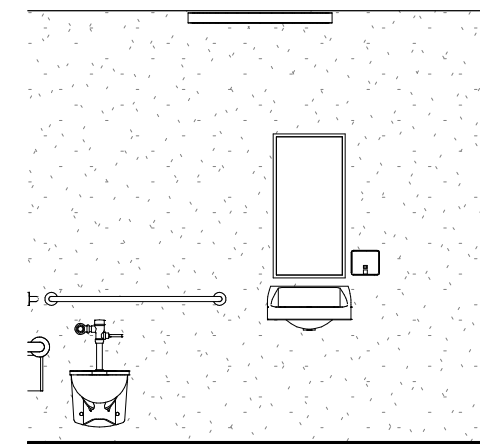


19 TOILET 148B - WEST
1/4" = 1'-0"

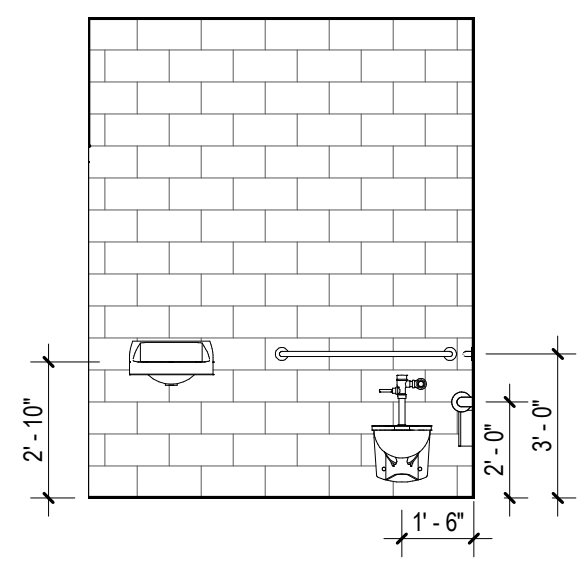


1 OFFICIALS D123 - NORTH
1/4" = 1'-0"

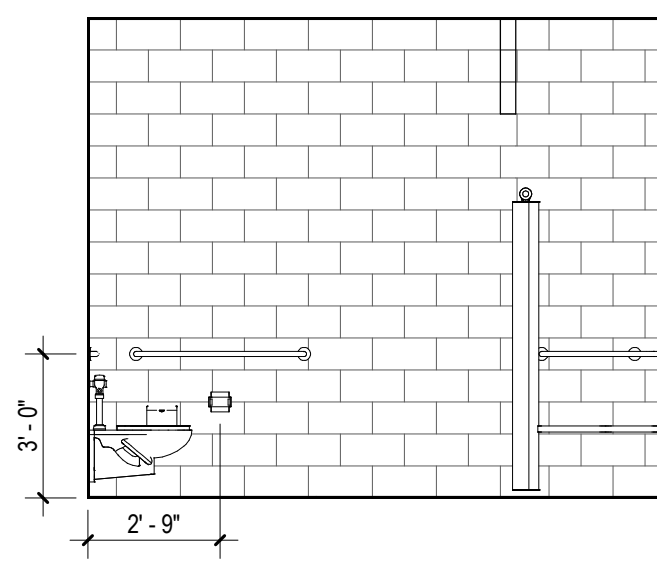


2 OFFICIALS D123 - EAST
1/4" = 1'-0"

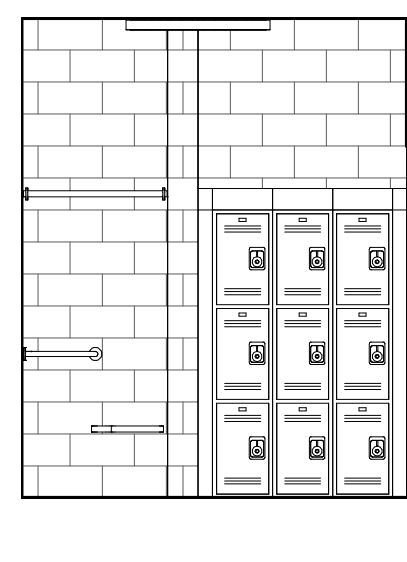


3 OFFICIALS D123 - SOUTH
1/4" = 1'-0"

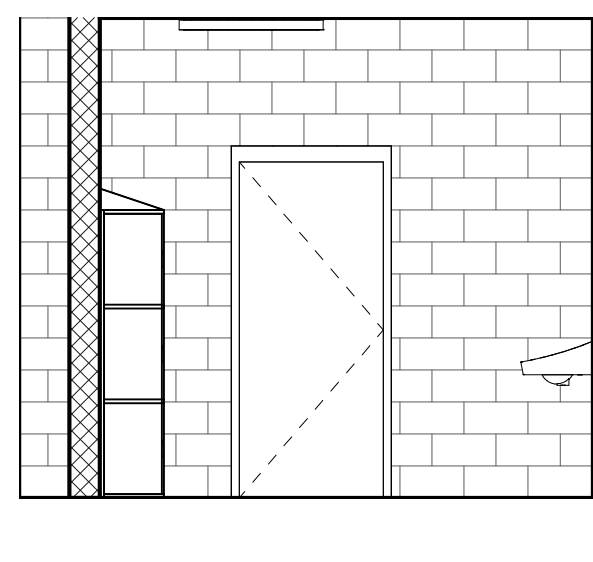


4 OFFICIALS D115D - WEST
1/4" = 1'-0"

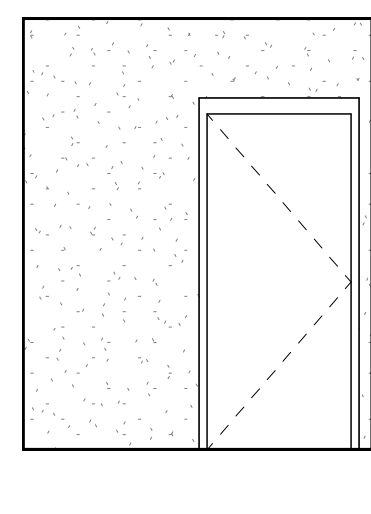


5 TLT A106 - NORTH
1/4" = 1'-0"

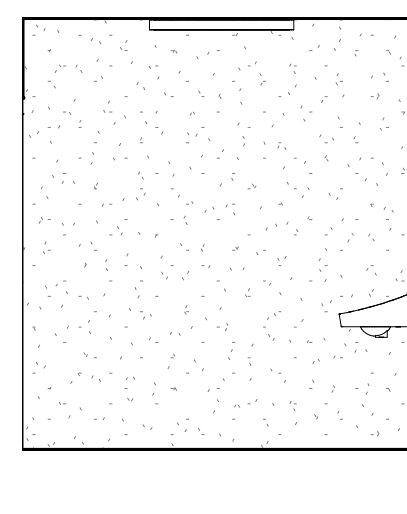


6 TLT A106 - EAST
1/4" = 1'-0"

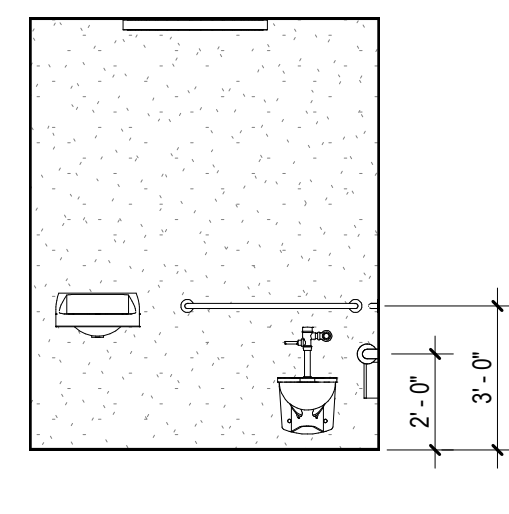


7 TLT A106 - SOUTH
1/4" = 1'-0"

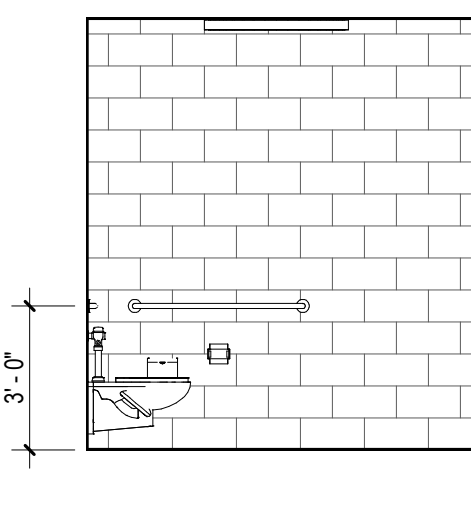

8 TLT A106 - WEST
1/4" = 1'-0"

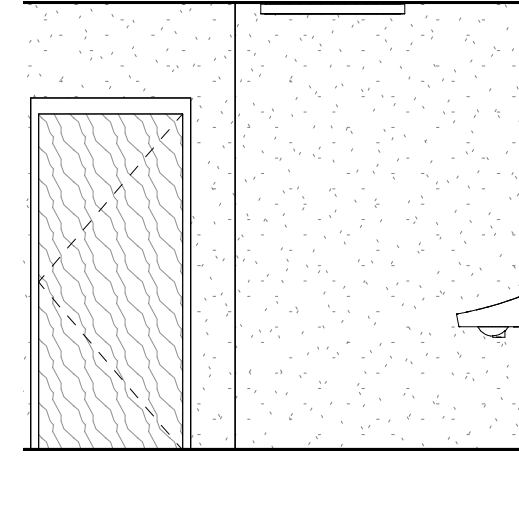

9 TLT A133 - EAST
1/4" = 1'-0"

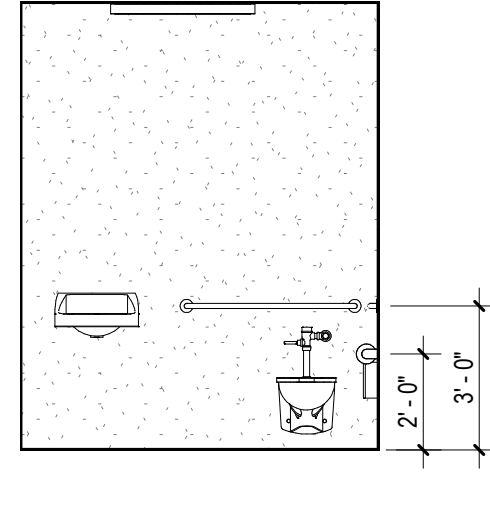

10 TLT A133 - SOUTH
1/4" = 1'-0"

DRA


Drumme Rosane Anderson, Inc.
225 Oakland Road
Studio 205
South Windsor, CT
06074
Tel: 817.965.1000
www.dra-inc.com

Northeast
Metropolitan
Regional
Vocational High
School
100 Hemlock Road,
Wakefield, MA 01880

© COPYRIGHT 2022 DRUMMEY ROSANE ANDERSON, INC.

MSBA 60% CD
SUBMISSION



January 13th, 2023

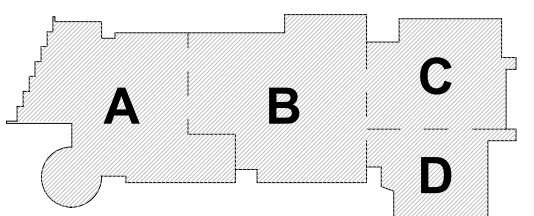

KEY PLAN

PROJECT NORTH

MAGNETIC NORTH

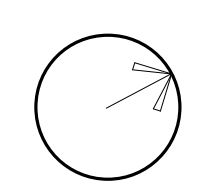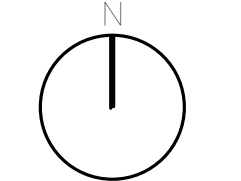

LOCKER ROOM
AND TOILET
ELEVATIONS

Scale: 1/4" = 1'-0"


Job No.: 20202

Drawn By: DRA


Date: January 13th, 2023

Volume 3 of 4


A4-1-7

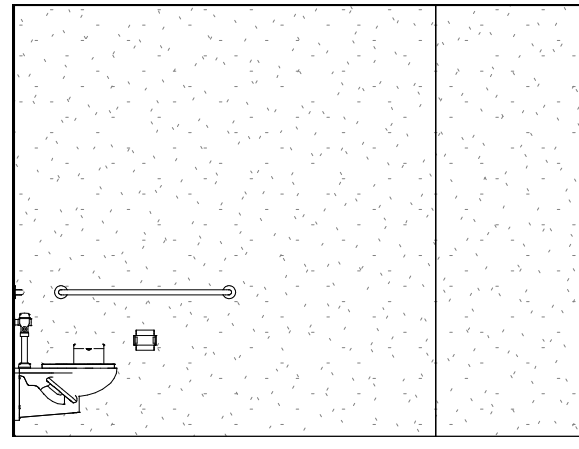


44 TL T B228 - WEST
1/4" = 1'-0"

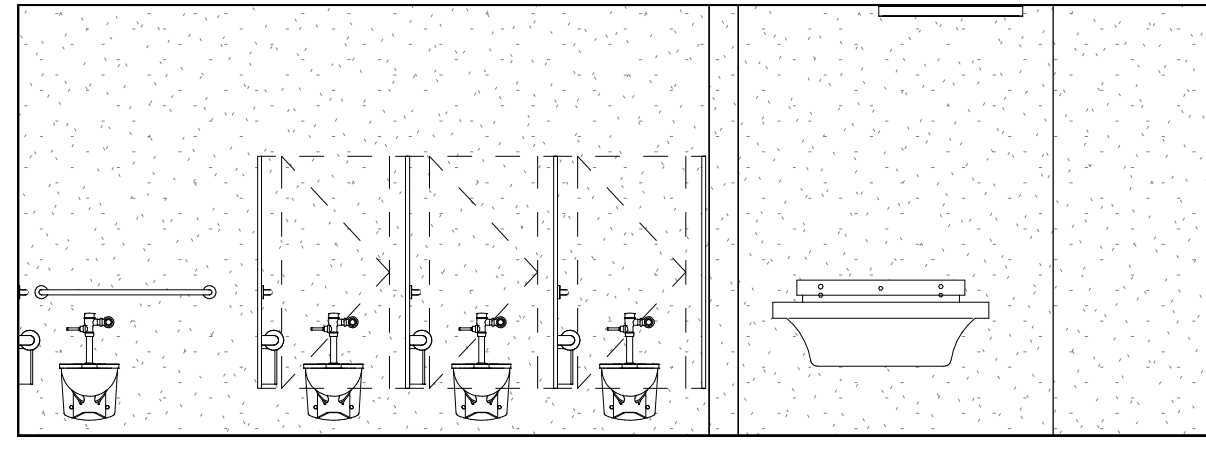


45 TL T B217 - NORTH
1/4" = 1'-0"

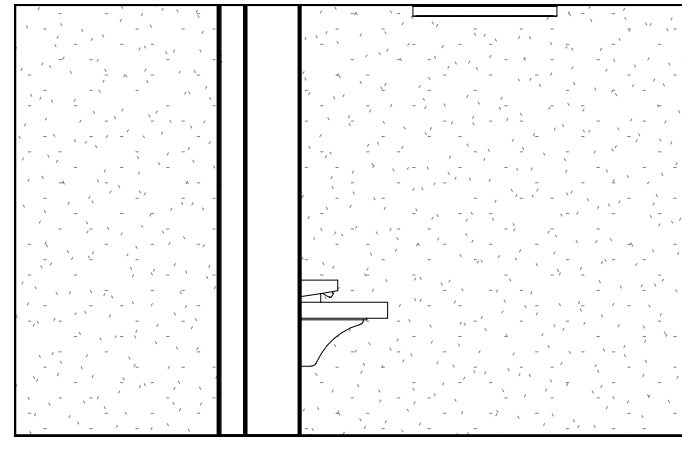


46 TL T B217 - EAST
1/4" = 1'-0"

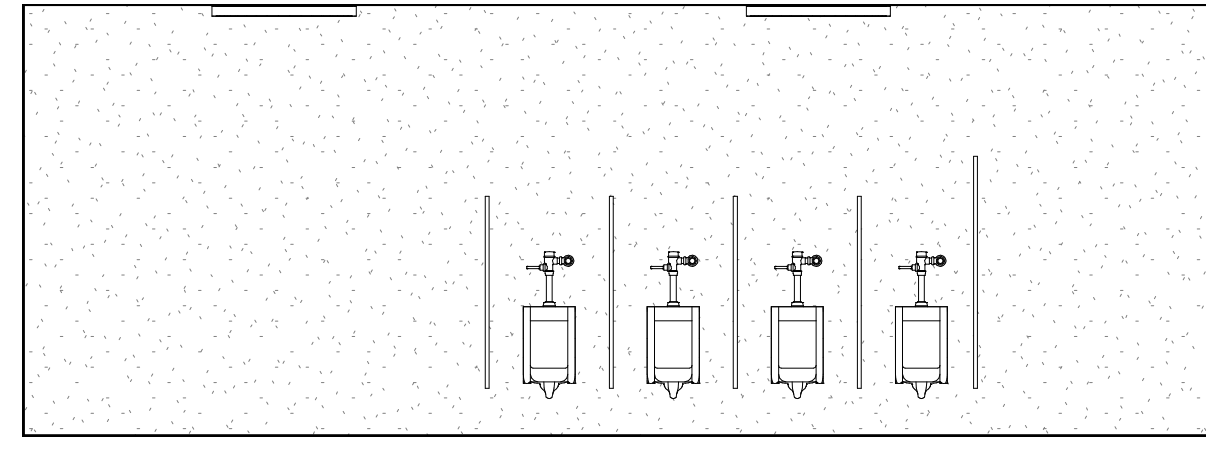


47 TL T B217 - SOUTH
1/4" = 1'-0"

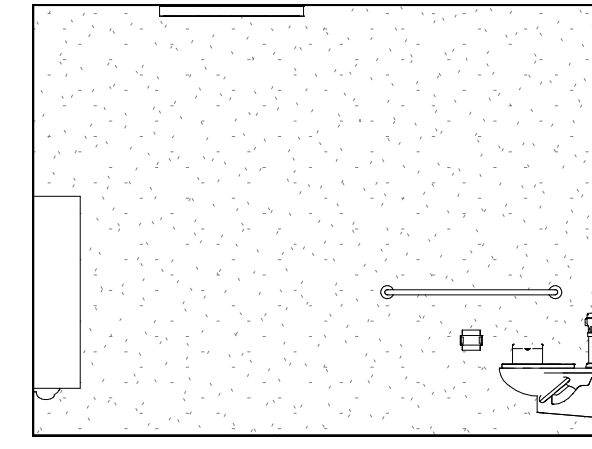


48 TL T B217 - WEST
1/4" = 1'-0"

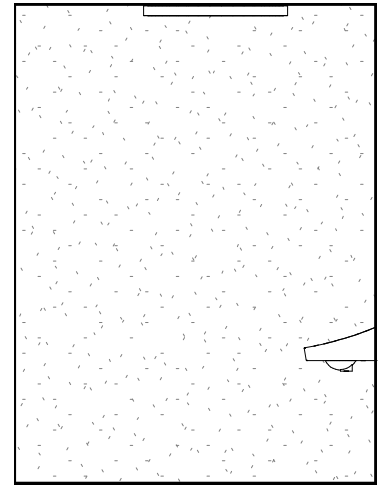


37 TL T B234A - SOUTH
1/4" = 1'-0"

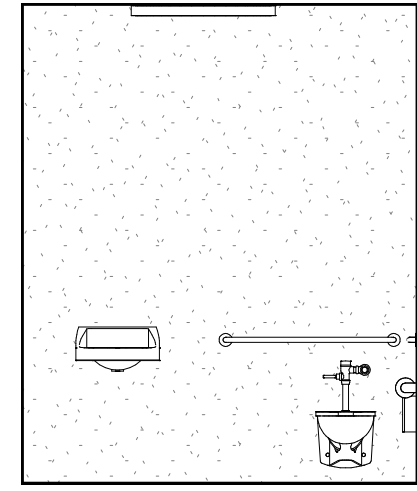


38 TL T B234A - WEST
1/4" = 1'-0"

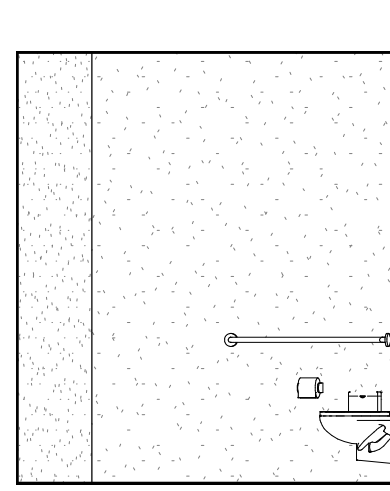


39 TL T B224 - EAST
1/4" = 1'-0"

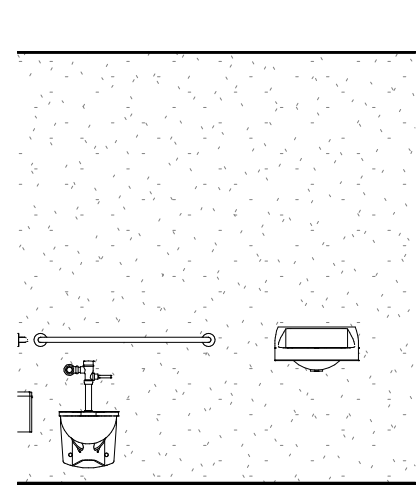


40 TOILET B224 - SOUTH
1/4" = 1'-0"

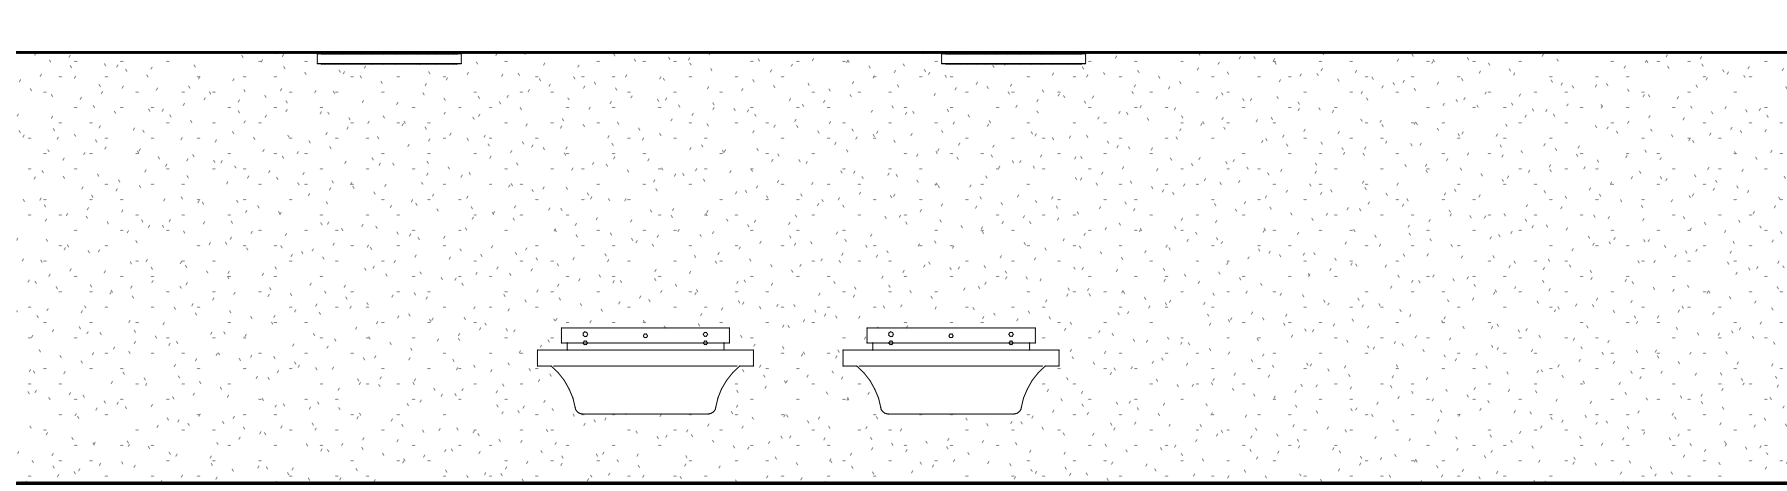


41 TL T B228 - NORTH
1/4" = 1'-0"

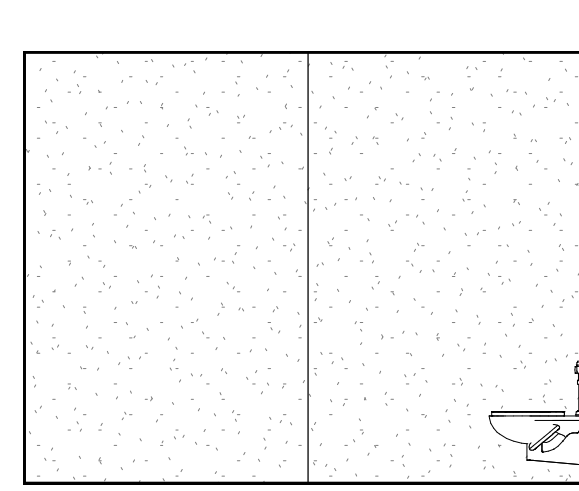


42 TL T B228 - EAST
1/4" = 1'-0"

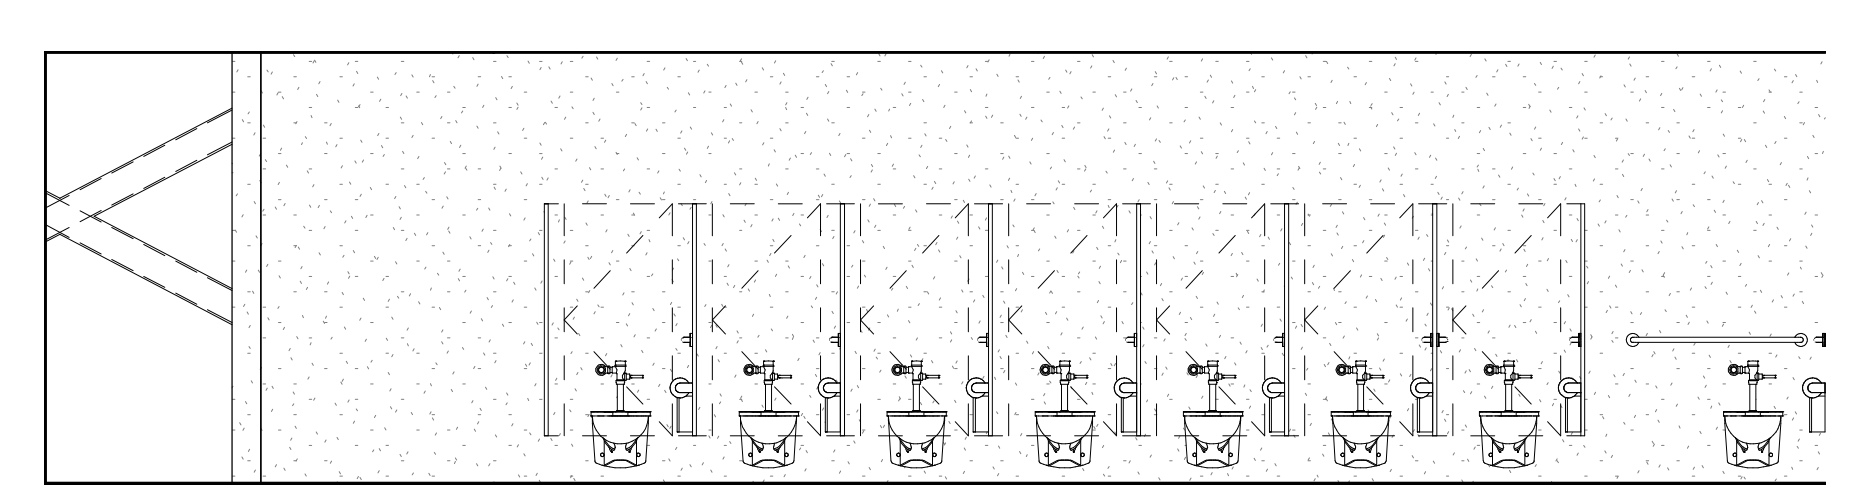


43 TL T B228 - SOUTH
1/4" = 1'-0"

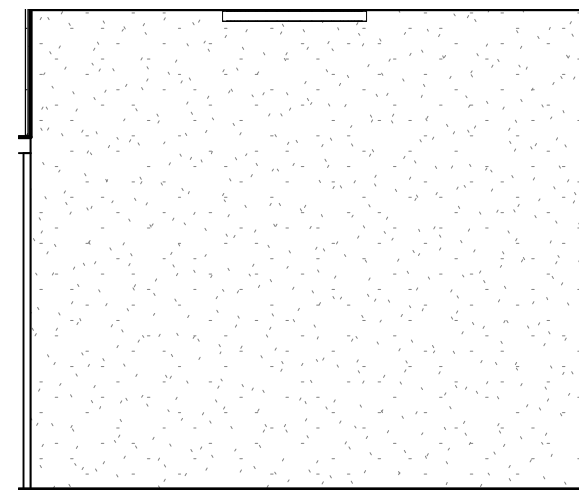


28 NURSE TL T D107 - NORTH
1/4" = 1'-0"

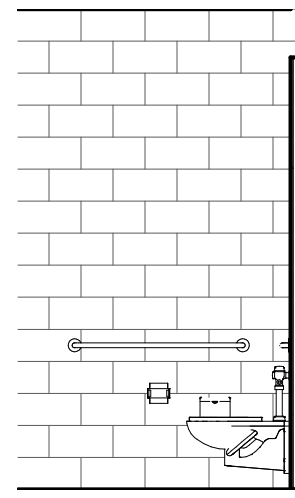


29 NURSE TL T D107 - EAST
1/4" = 1'-0"

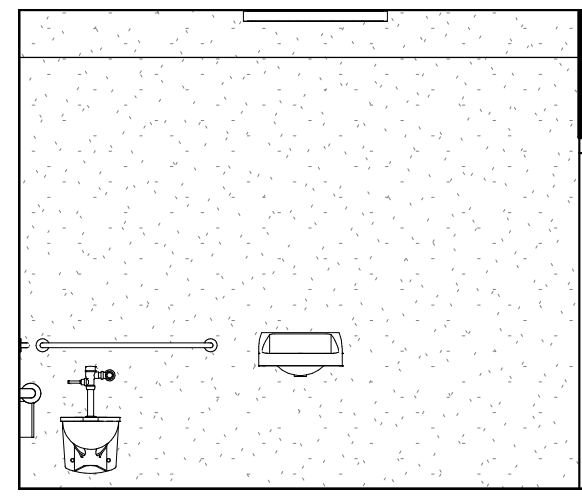


30 NURSE TL T D107 - SOUTH
1/4" = 1'-0"

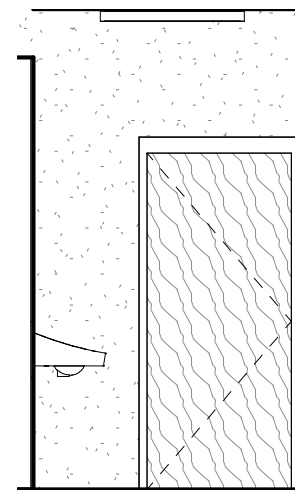


31 NURSE TL T D107 - WEST
1/4" = 1'-0"

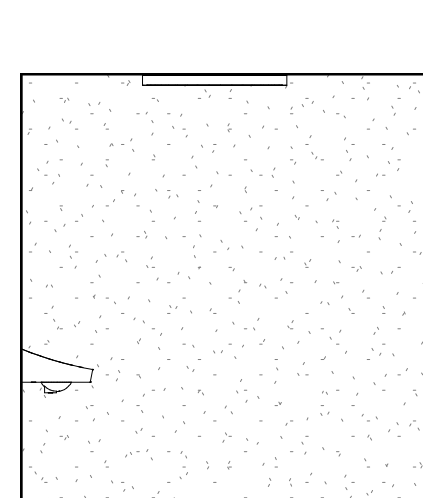


32 TL T B203F - NORTH
1/4" = 1'-0"

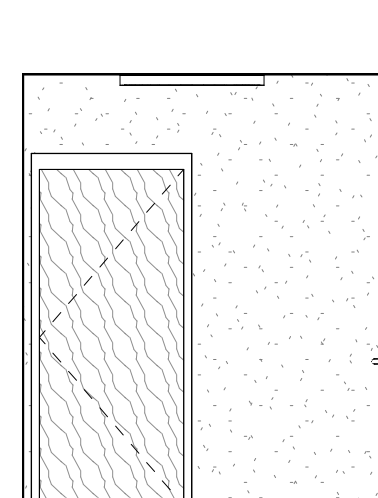


33 TL T B203F - EAST
1/4" = 1'-0"

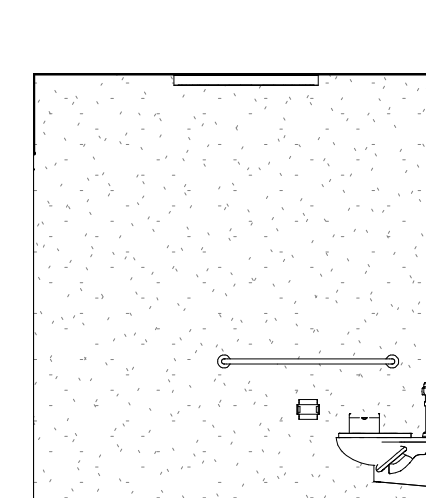


34 TL T B203F - SOUTH
1/4" = 1'-0"

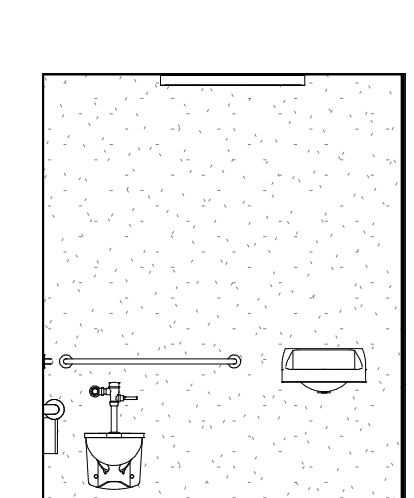


35 TL T 203F - WEST
1/4" = 1'-0"

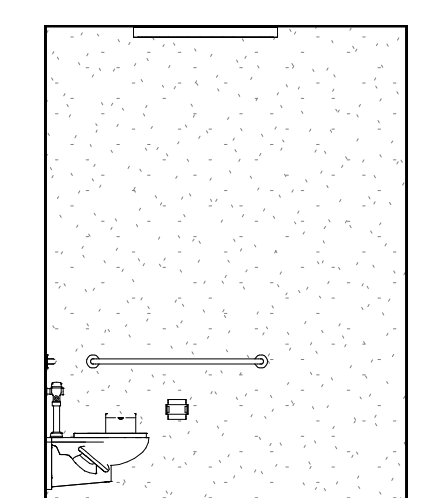


36 TL T B234A - NORTH
1/4" = 1'-0"

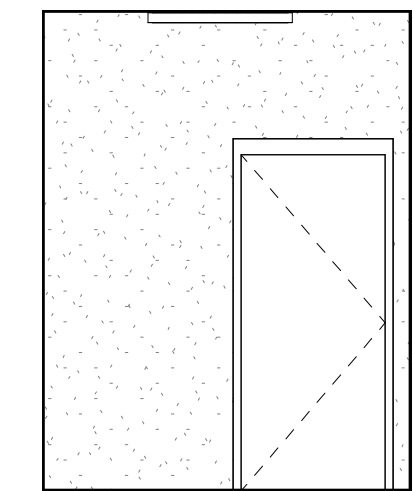


22 TL T C107 - SOUTH
1/4" = 1'-0"

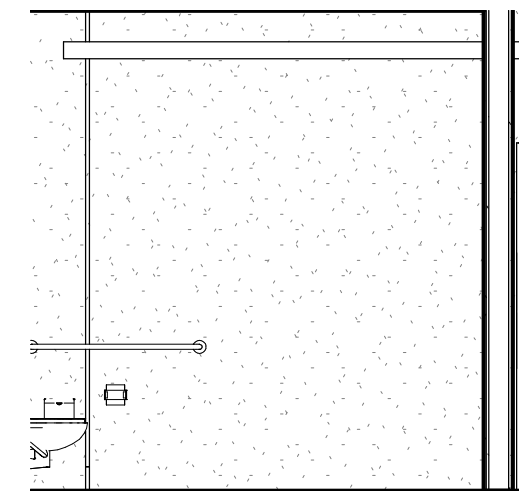


23 TL T C112 - NORTH
1/4" = 1'-0"

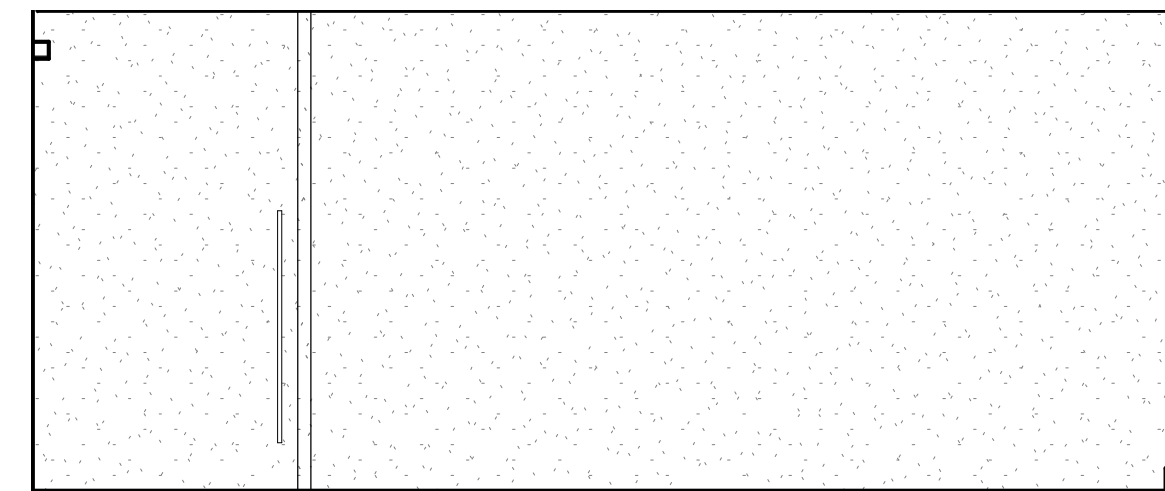


24 TL T C112 - EAST
1/4" = 1'-0"

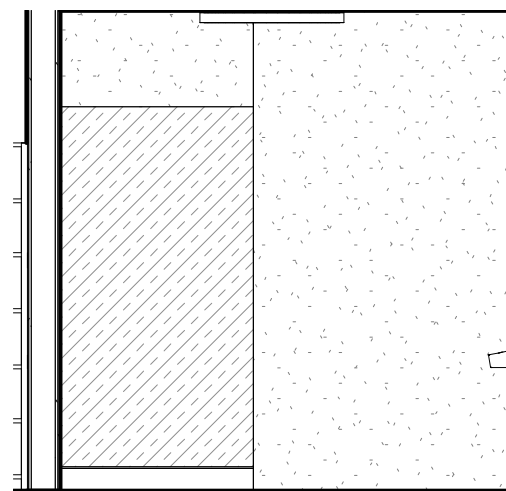


25 TOILET C112 - SOUTH
1/4" = 1'-0"

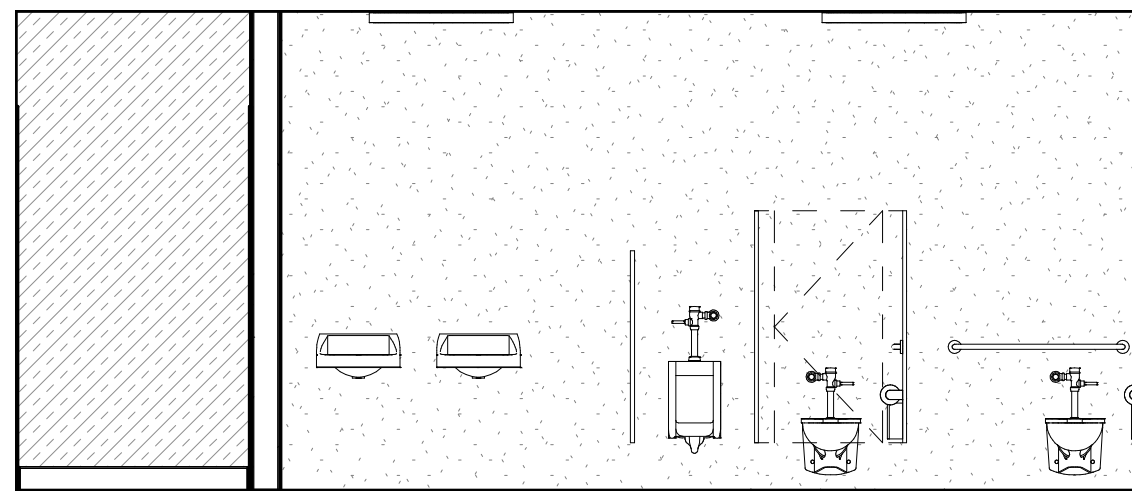


26 TOILET C112 - WEST
1/4" = 1'-0"

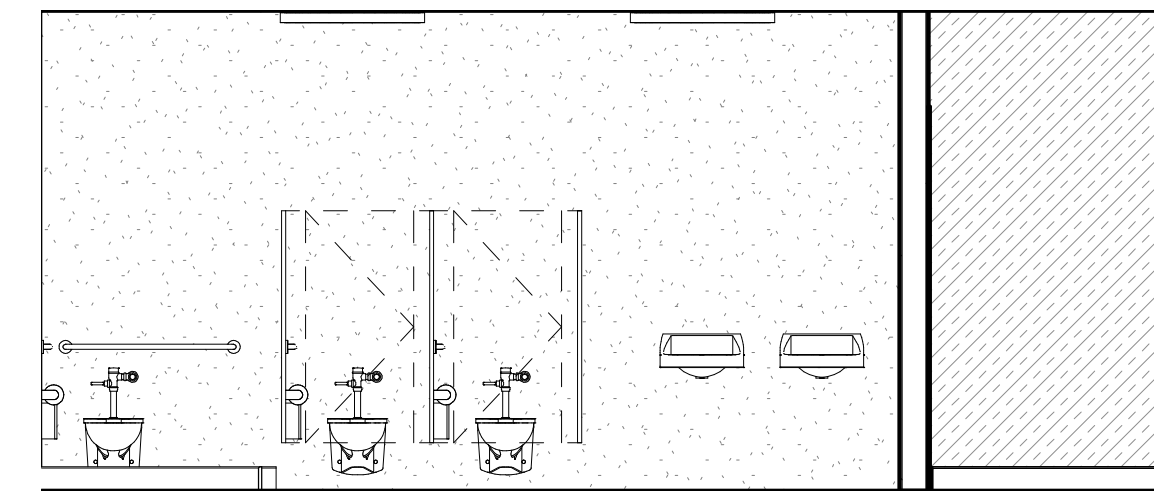


27 TL T C113 - WEST
1/4" = 1'-0"

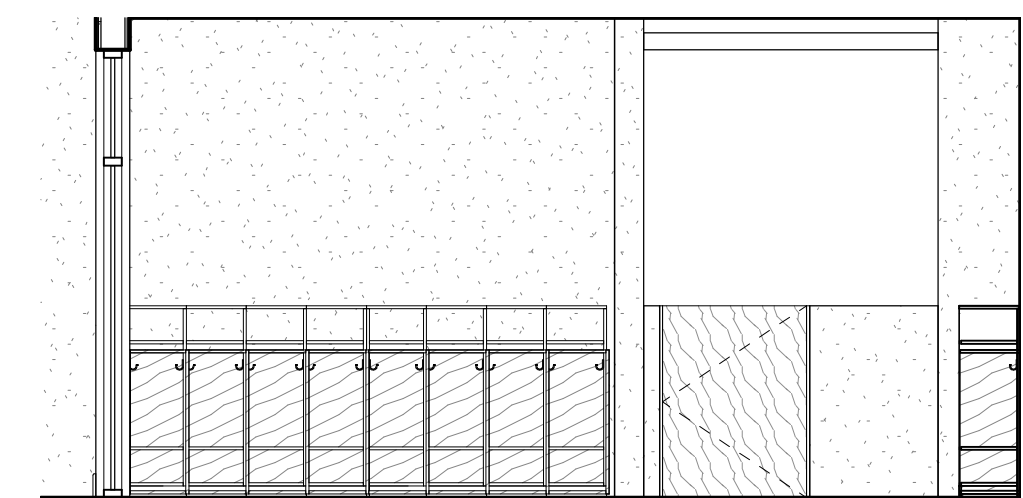


15 CUBBIES C106A - NORTH
1/4" = 1'-0"

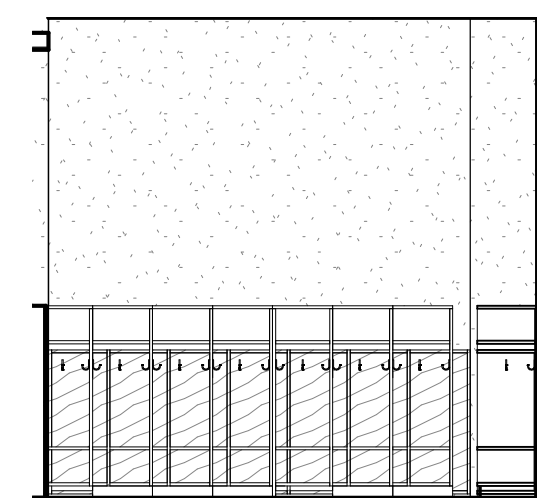


16 CUBBIES C106A - EAST
1/4" = 1'-0"

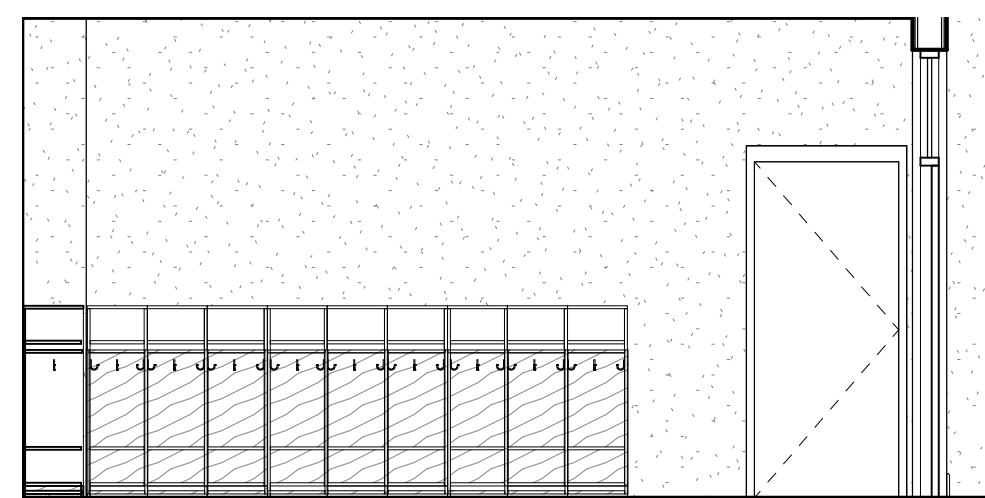


17 CUBBIES C106A - SOUTH
1/4" = 1'-0"

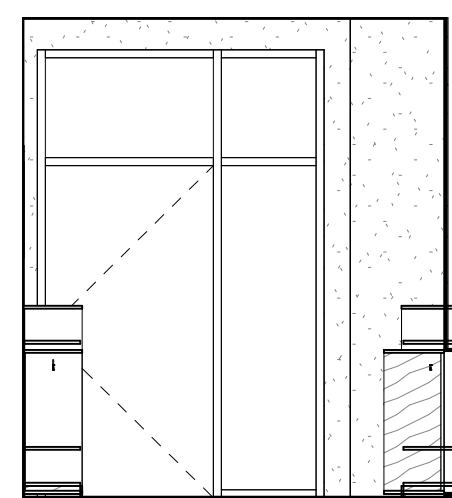


18 CUBBIES C106A - WEST
1/4" = 1'-0"

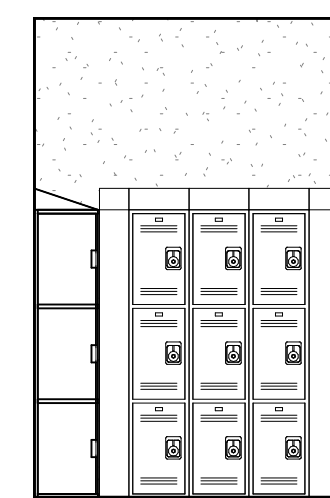


19 LOCKER C106C - NORTH
1/4" = 1'-0"

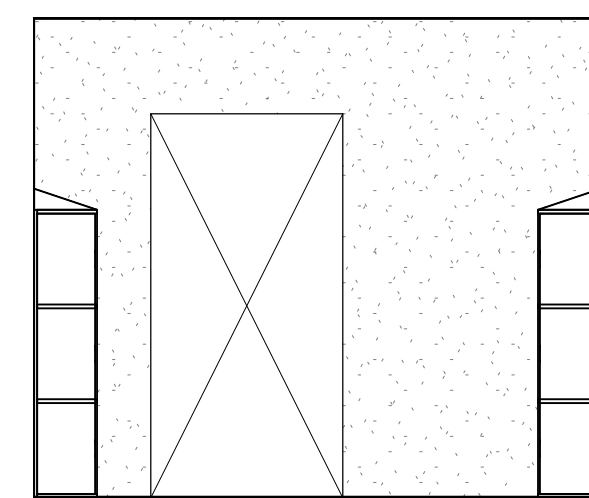


20 LOCKER C106C - EAST
1/4" = 1'-0"

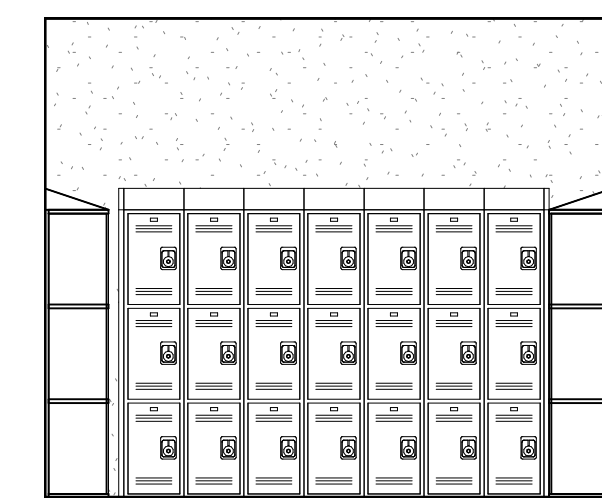


21 LOCKER C106C - WEST
1/4" = 1'-0"

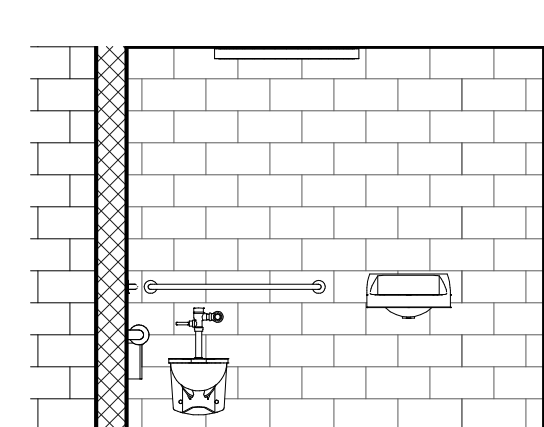


7 TOILET B104E - WEST
1/4" = 1'-0"

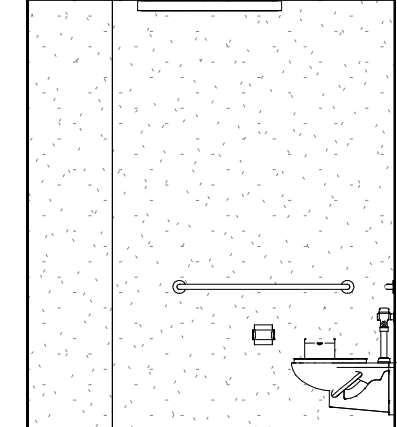


8 TL T B117 - NORTH
1/4" = 1'-0"

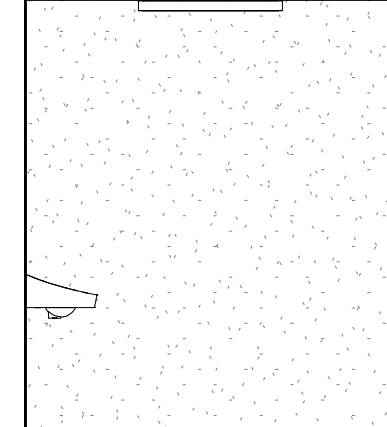


9 TL T B117 - SOUTH
1/4" = 1'-0"

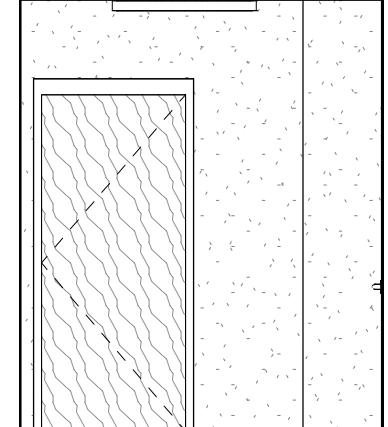


10 TL T B117 - WEST
1/4" = 1'-0"

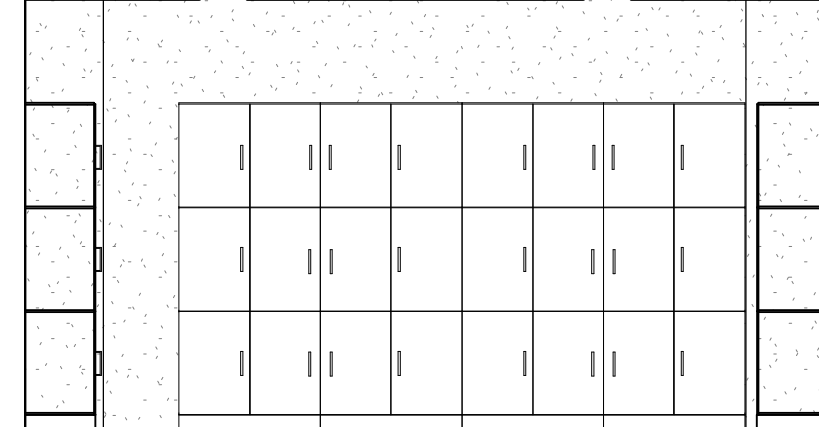

11 LOCKER B121A - NORTH
1/4" = 1'-0"

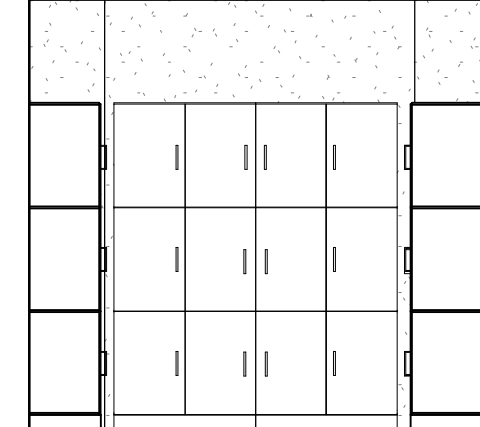


12 LOCKER B121A - EAST
1/4" = 1'-0"

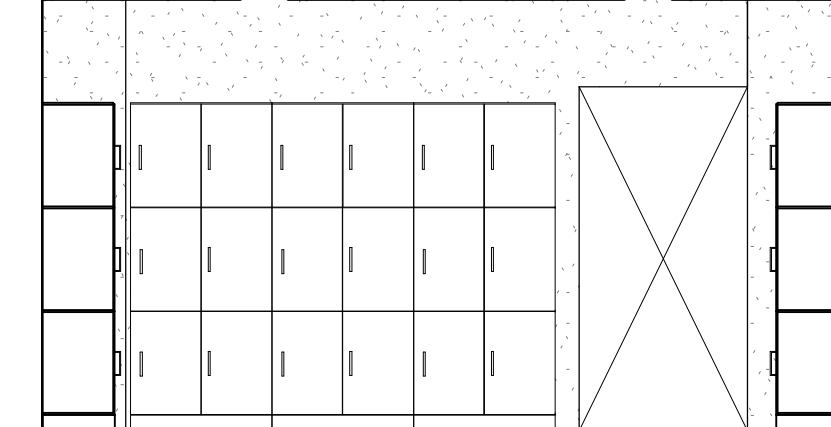


13 LOCKER B121A - SOUTH
1/4" = 1'-0"




14 LOCKER B121A - WEST
1/4" = 1'-0"

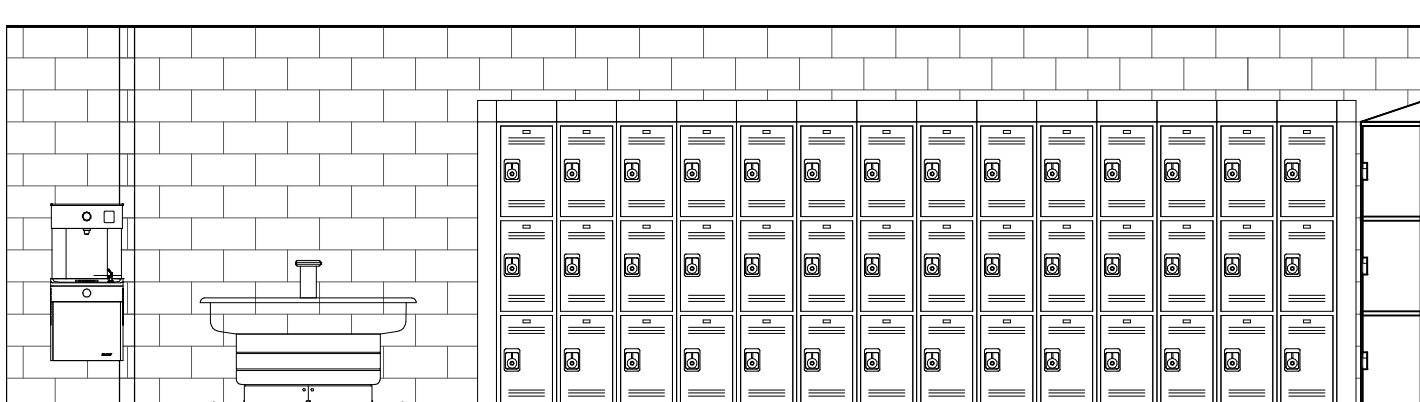


1 LOCKER B104B - EAST
1/4" = 1'-0"

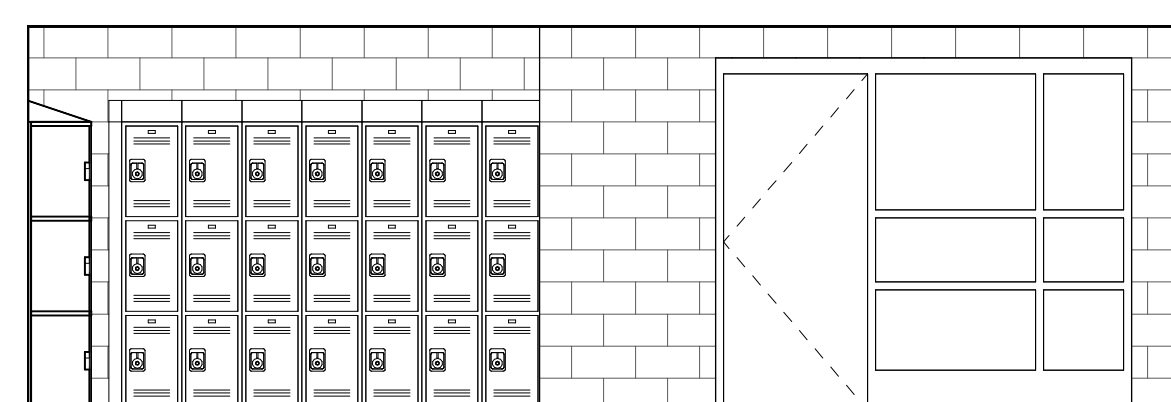


2 LOCKER B104B - SOUTH
1/4" = 1'-0"

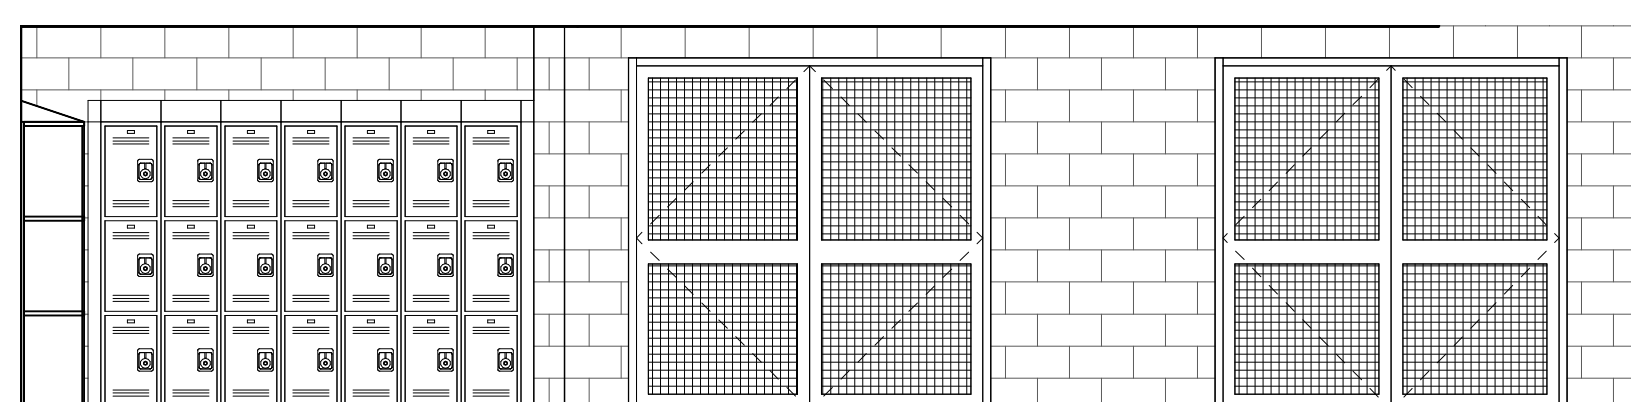


3 LOCKER B104B - WEST
1/4" = 1'-0"

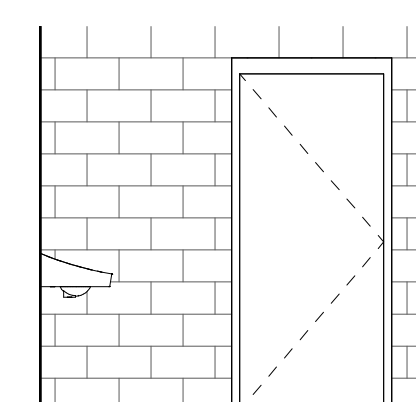

4 TOILET B104E - NORTH
1/4" = 1'-0"

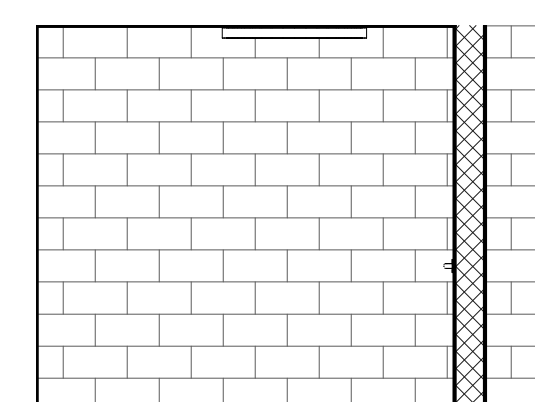

5 TOILET B104E - EAST
1/4" = 1'-0"

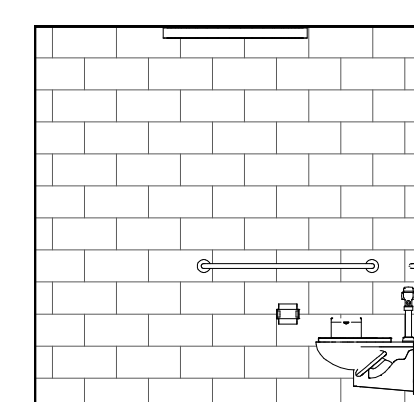

6 TOILET B104E - SOUTH
1/4" = 1'-0"

DRA

Drumme Rosane Anderson, Inc.
225 Oakland Road
South Windsor, CT 06074
260 Charles Street
Studio 300
Waltham, MA 02453
Tel: 617.865.1000
www.dra-inc.com


Northeast
Metropolitan
Regional
Vocational High
School

100 Hemlock Road,
Wakefield, MA 01880

© COPYRIGHT 2022 DRUMMEY ROSANE ANDERSON, INC.


MSBA 60% CD
SUBMISSION

January 13th, 2023

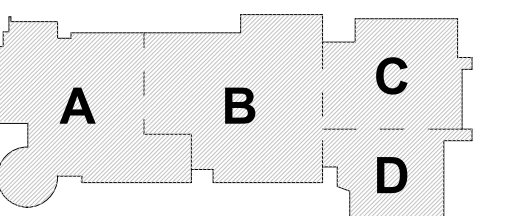

KEY PLAN

PROJECT NORTH
MAGNETIC NORTH

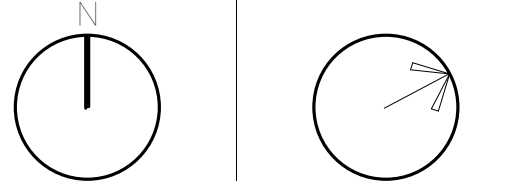

LOCKER ROOM
AND TOILET
ELEVATIONS

Scale: 1/4" = 1'-0"


Job No.: 20202

Drawn By: DRA


Date: January 13th, 2023

Volume 3 of 4


A4-1-8

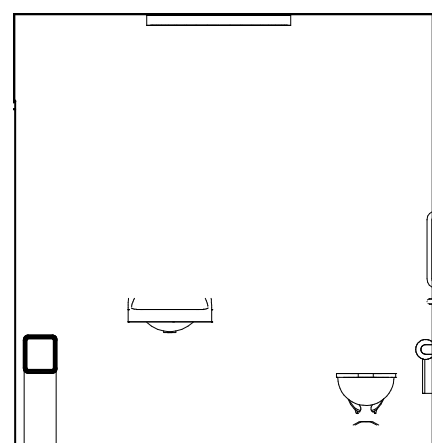


16 TLT B413 - WEST
1/4" = 1'-0"

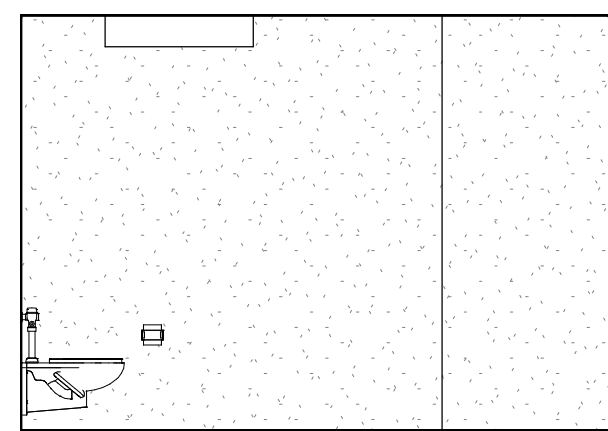


8 TLT A315 - WEST
1/4" = 1'-0"

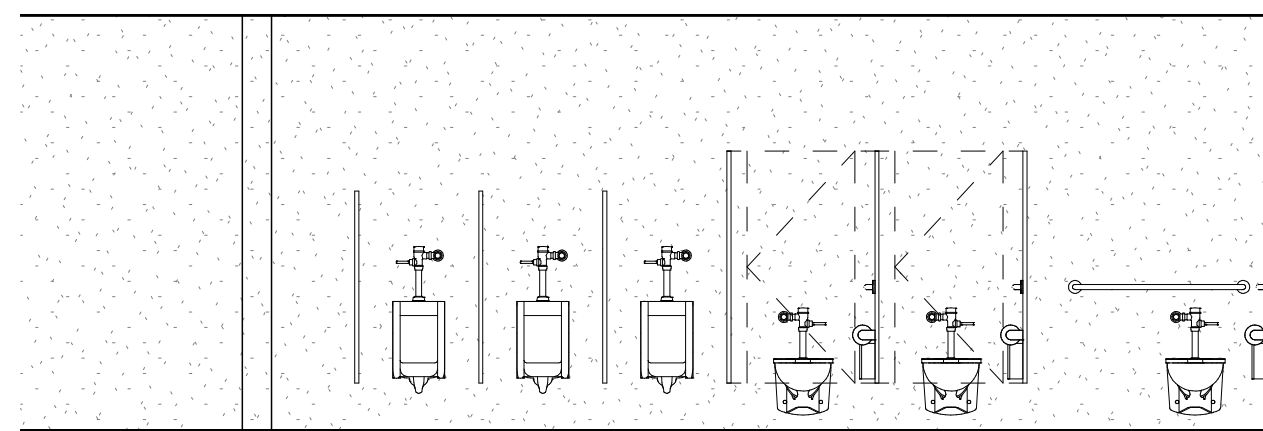


9 TLT A316 - NORTH
1/4" = 1'-0"

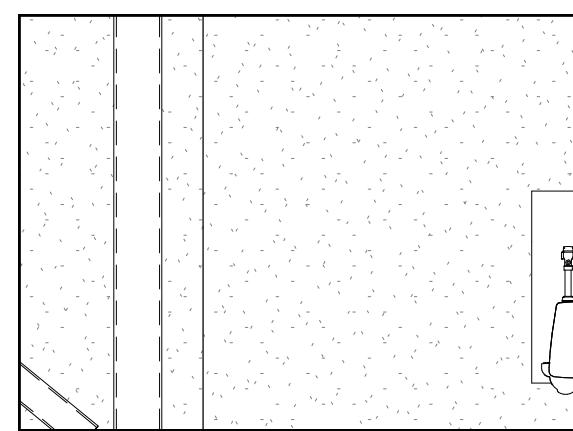


10 TLT A316 - WEST
1/4" = 1'-0"

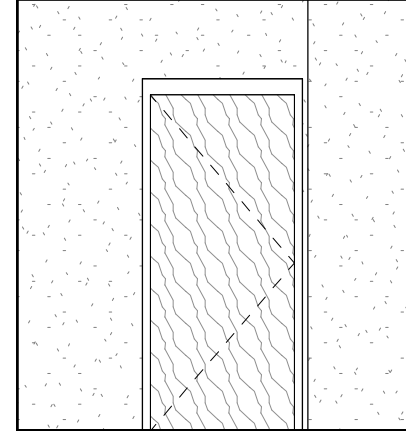


11 TLT B302E - NORTH
1/4" = 1'-0"

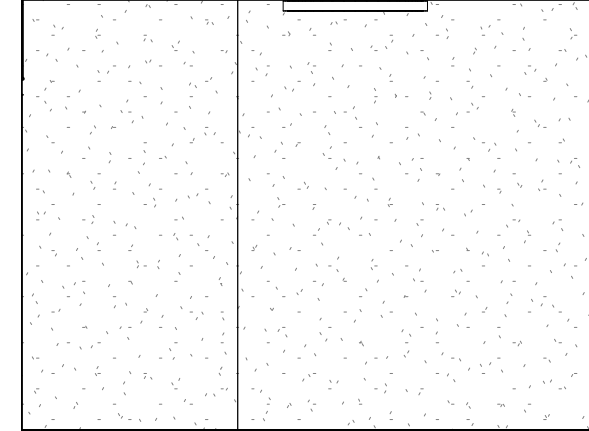


12 TLT B302E - EAST
1/4" = 1'-0"

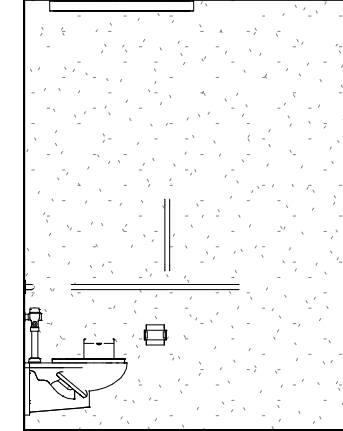


13 TLT B413 - NORTH
1/4" = 1'-0"

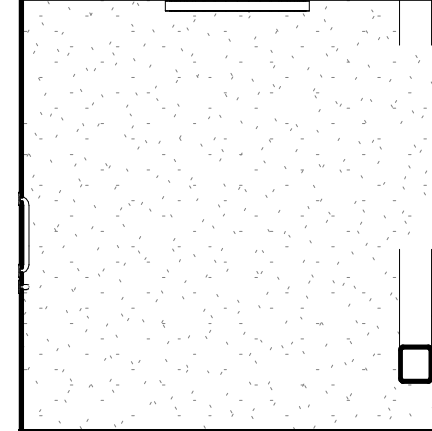


14 TLT B413 - EAST
1/4" = 1'-0"

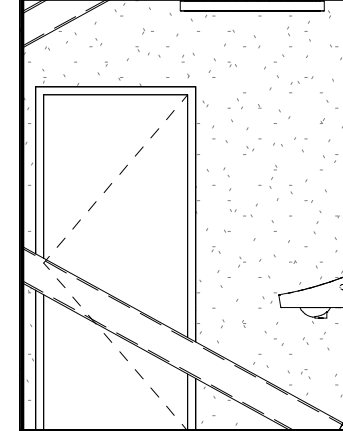


15 TLT B413 - SOUTH
1/4" = 1'-0"

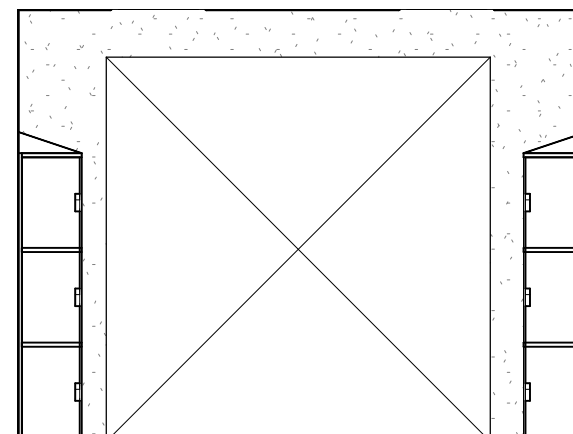


1 LOCKER B201A - NORTH
1/4" = 1'-0"

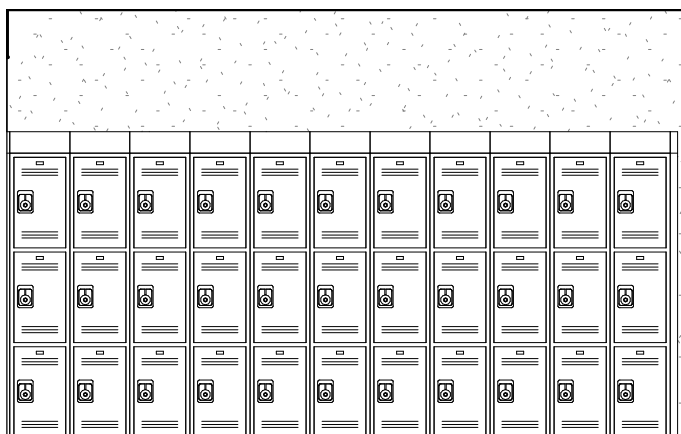


2 LOCKER B201A - EAST
1/4" = 1'-0"

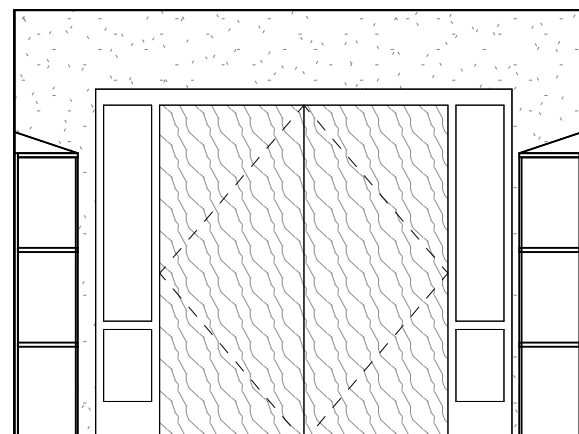


3 LOCKER B201A - SOUTH
1/4" = 1'-0"

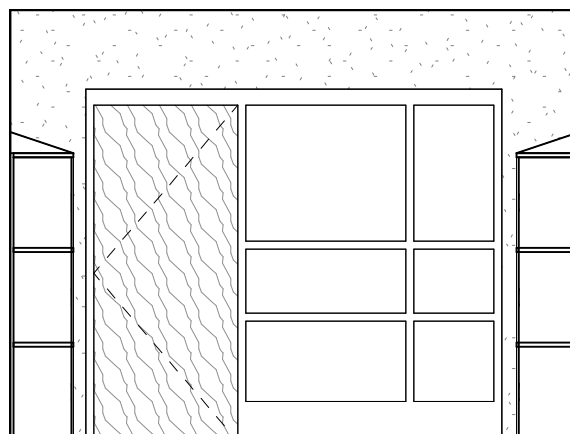


4 LOCKER A303F - SOUTH
1/4" = 1'-0"

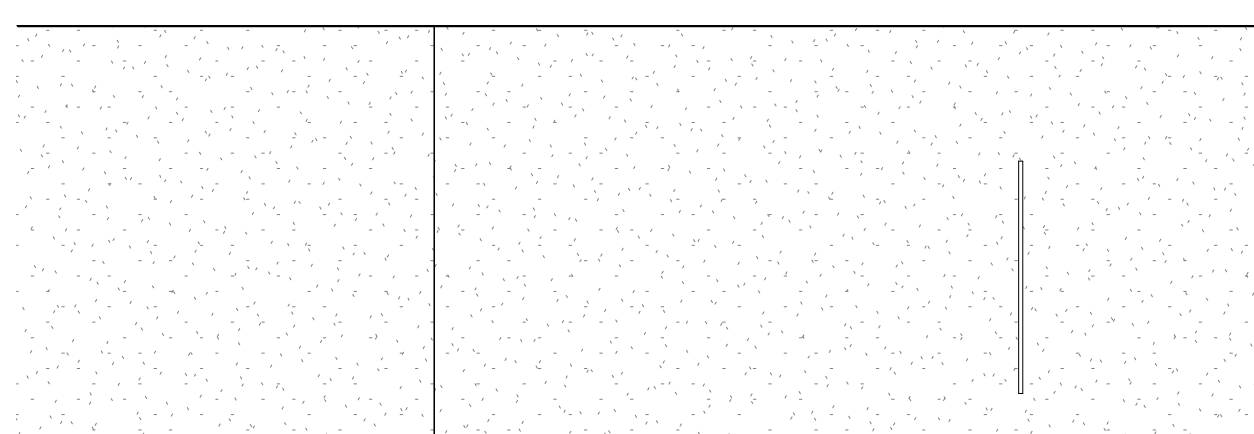

5 TLT A315 - NORTH
1/4" = 1'-0"

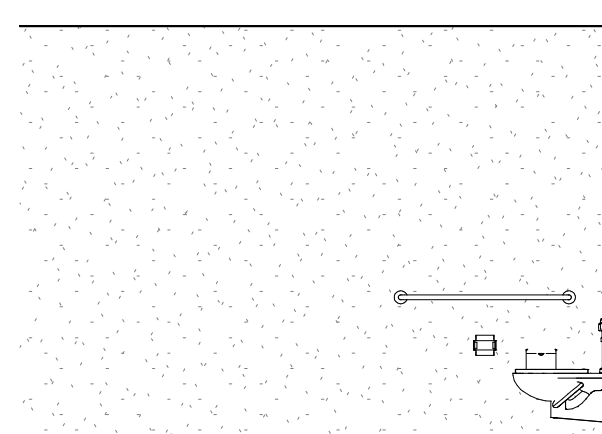

6 TLT A315 - EAST
1/4" = 1'-0"

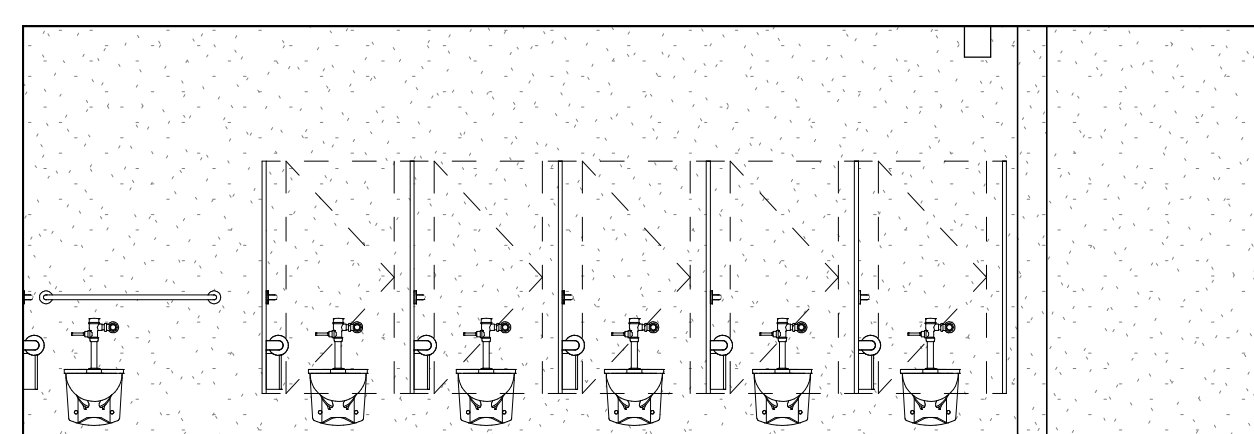

7 TLT A315 - SOUTH
1/4" = 1'-0"


100 Hemlock Road,
Wakefield, MA 01880



January 13th, 2023




MAGNETIC NORTH

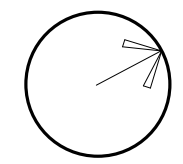

A5-1-1

Volume 3 of 4

100 Hemlock Road,
Wakefield, MA 01880

 

DRA

Drumme Rosane Anderson, Inc.
225 Oakland Road
Studio 205
South Windsor, CT 06074
Tel: 817.864.1100
www.dra.com

260 Charles Street
Studio 300
Waltham, MA 02453

Planning | Architecture | Interior Design


**Northeast
Metropolitan
Regional
Vocational High
School**

100 Hemlock Road,
Wakefield, MA 01880

© COPYRIGHT 2022 DRUMMEY ROSANE ANDERSON, INC.


MSBA 60% CD
SUBMISSION

January 13th, 2023

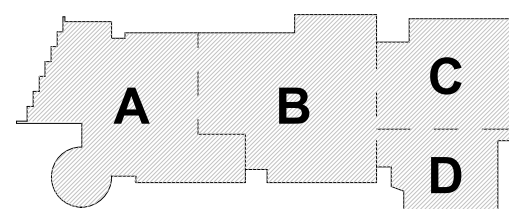

KEY PLAN

PROJECT NORTH MAGNETIC NORTH

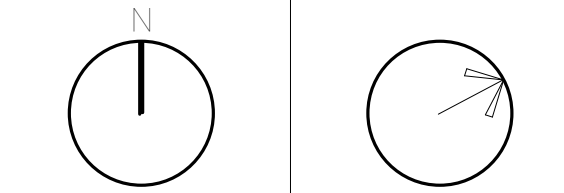

EXTERIOR PLAN DETAILS

Scale: 1 1/2" = 1'-0"


Job No.: 20202


Drawn By: DRA

Date: January 13th, 2023

Volume 3 of 4

A5-1-3

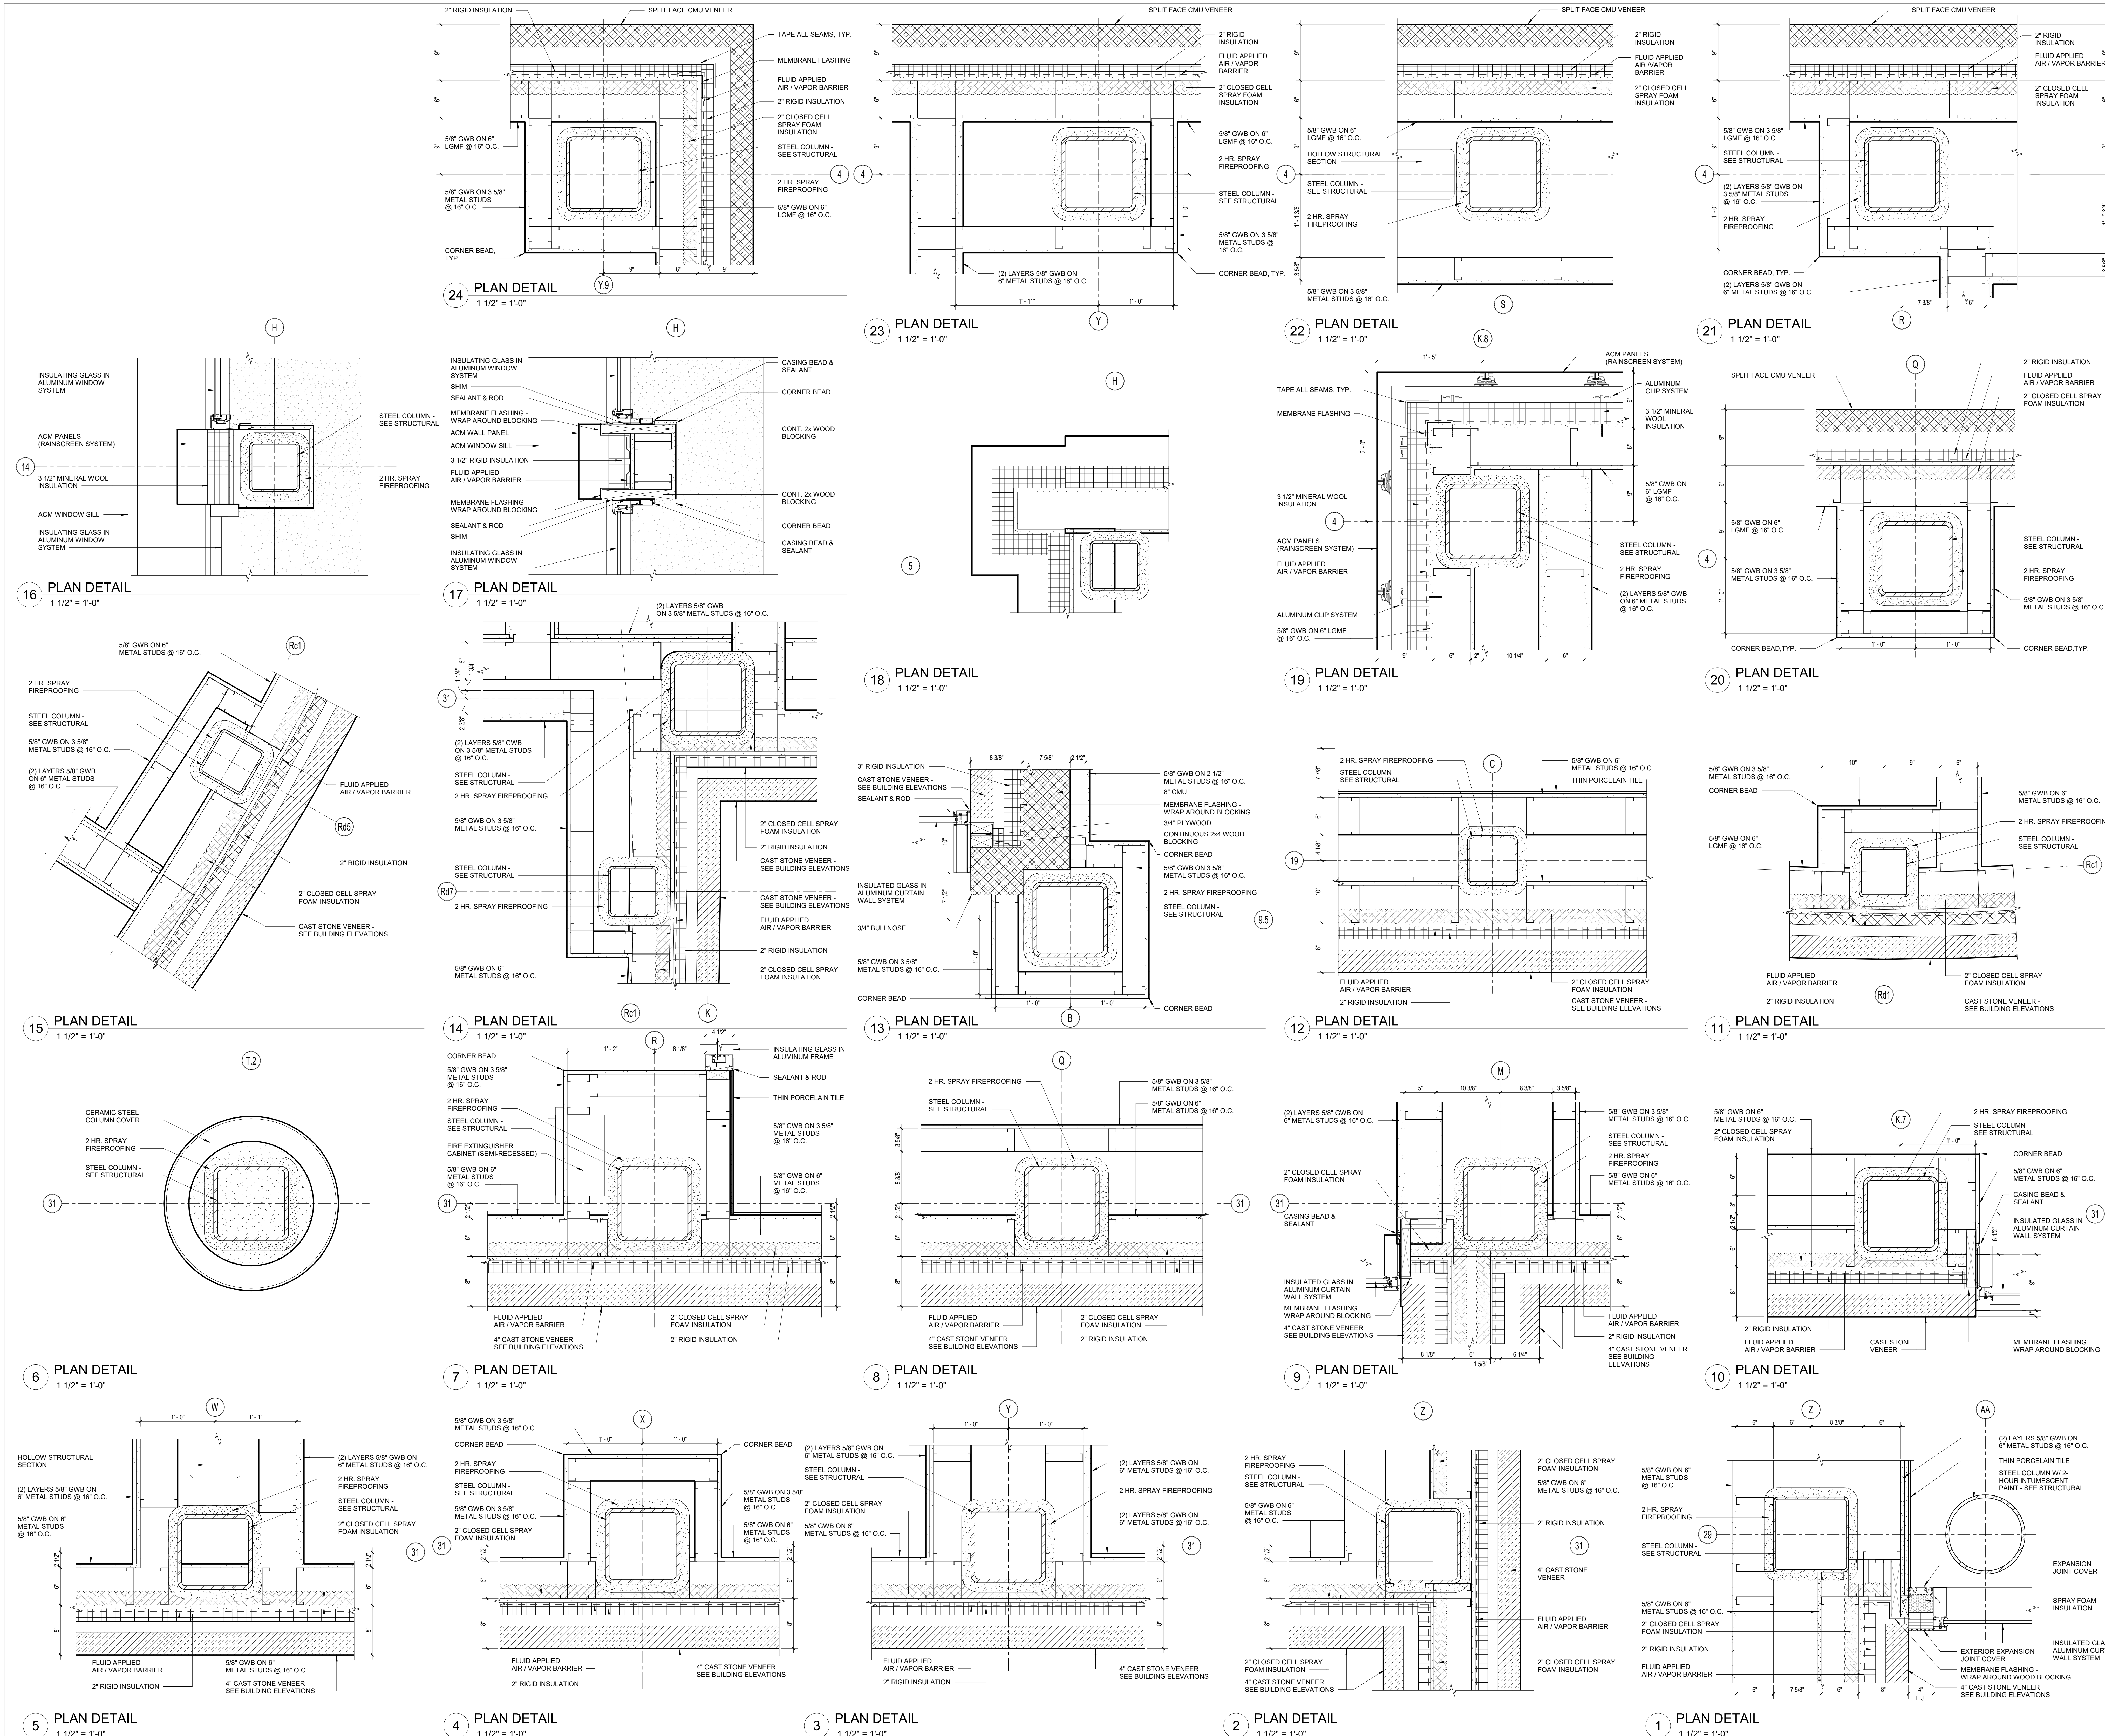

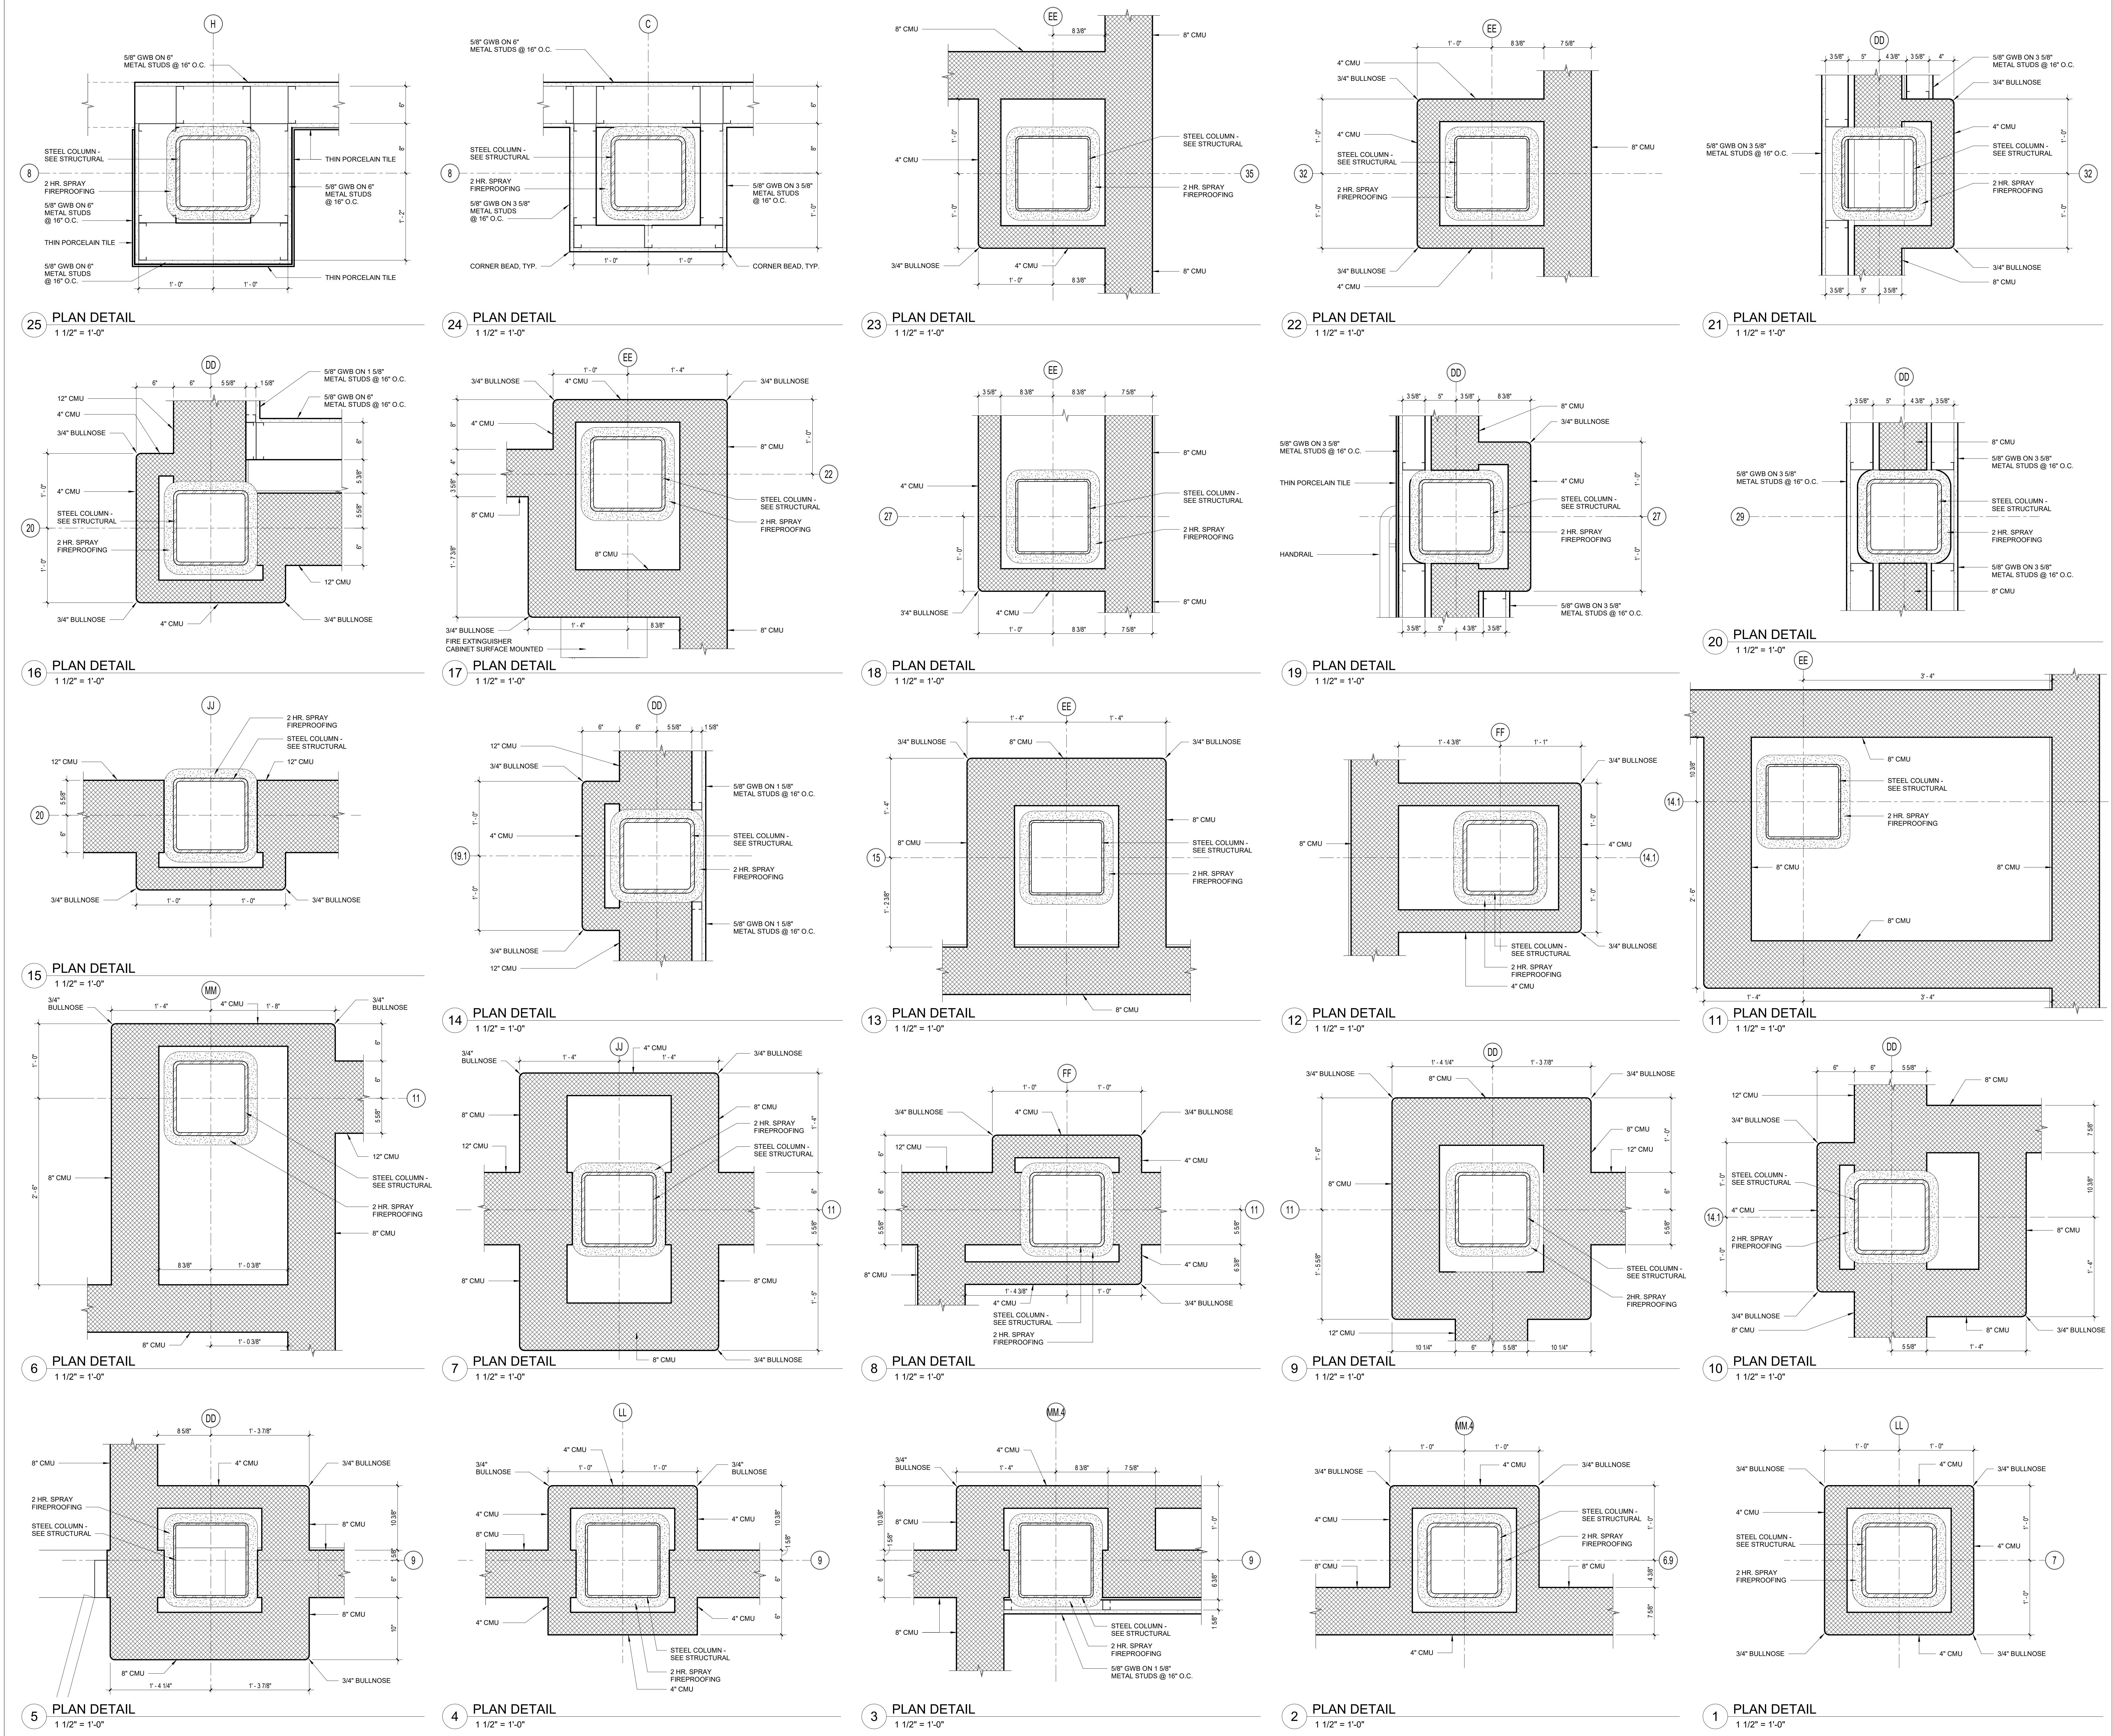

DRA

Drummeys Rosane Anderson, Inc.
225 Oakland Road
Studio 205
South Windsor, CT 06074
Tel: 877.864.1000
www.dra.com

260 Charles Street
Studio 300
Waltham, MA 02453

Planning | Architecture | Interior Design

Northeast Metropolitan Regional Vocational High School

100 Hemlock Road, Wakefield, MA 01880

MSBA 60% CD SUBMISSION

January 13th, 2023

A

B

C

D

KEY PLAN

PROJECT NORTH

MAGNETIC NORTH

INTERIOR PLAN DETAILS

Scale: 1 1/2" = 1'-0"


Job No.: 20202

Drawn By: DRA

Date: January 13th, 2023

Volume 3 of 4

A5-2-1

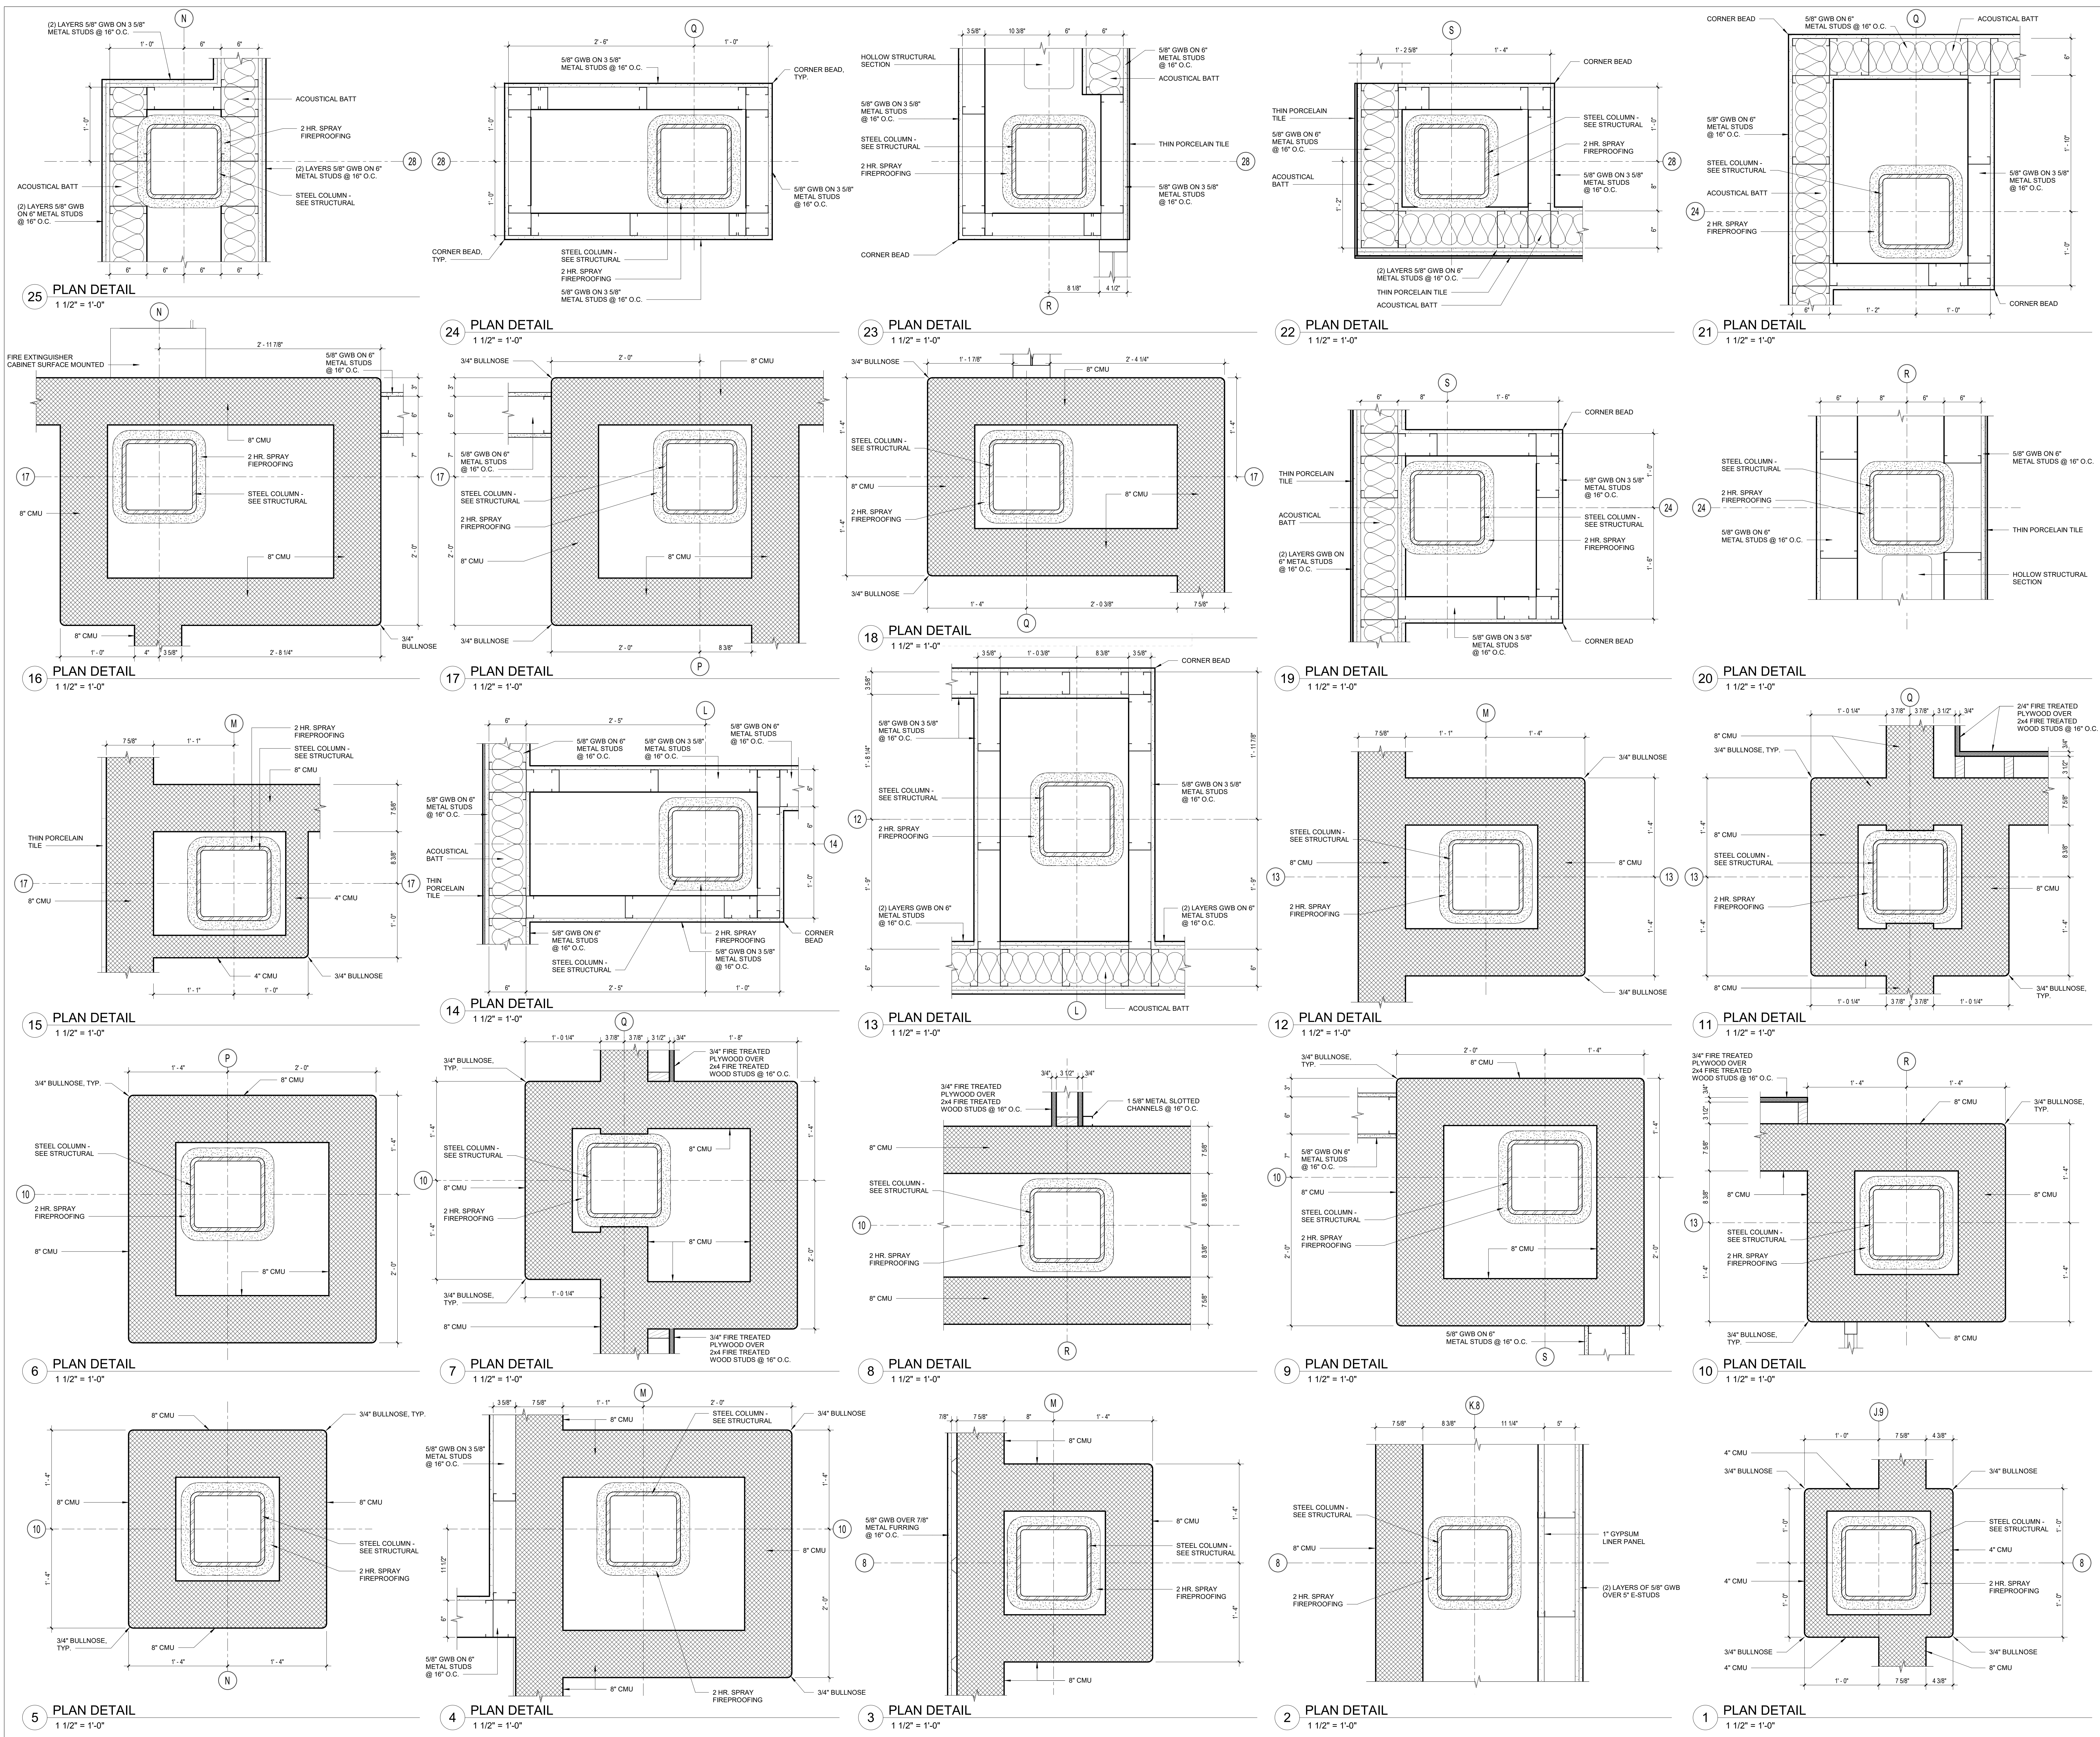

DRA

Drummeys Rosane Anderson, Inc.
225 Oakland Road
Studio 205
South Windsor, CT 06074
Tel: 878.964.1000
www.dra.com

260 Charles Street
Studio 300
Waltham, MA 02453
Tel: 878.964.1000
www.dra.com

Northeast Metropolitan Regional Vocational High School

100 Hemlock Road, Wakefield, MA 01880

MSBA 60% CD SUBMISSION

January 13th, 2023

KEY PLAN

PROJECT NORTH
MAGNETIC NORTH

INTERIOR PLAN DETAILS


Scale: 1 1/2" = 1'-0"
Job No.: 20202
Drawn By: DRA
Date: January 13th, 2023
Volume 3 of 4

A5-2-2

100 Hemlock Road,
Wakefield, MA 01880


MSBA 60% CD
SUBMISSION

January 13th, 2023

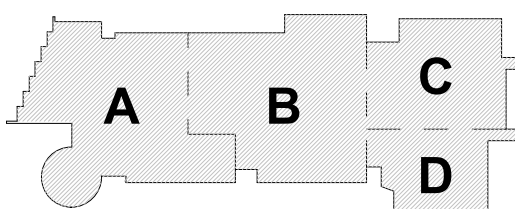

KEY PLAN

PROJECT NORTH	MAGNETIC NORTH
---------------	----------------

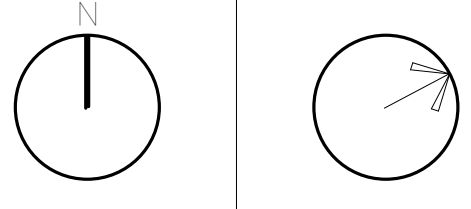

ROOF DETAILS

Scale: As indicated

Job No.: 20202

Drawn By: DBA


Date: January

A5-3-1

DRA

Drumme Rosane Anderson, Inc.
225 Oakland Road
Studio 205
South Windsor, CT 06074
260 Charles Street
Studio 300
Waltham, MA 02453
Planning | Architecture | Interior Design
Tel: 617.964.1100
www.dra-inc.com

**Northeast
Metropolitan
Regional
Vocational High
School**
100 Hemlock Road,
Wakefield, MA 01880

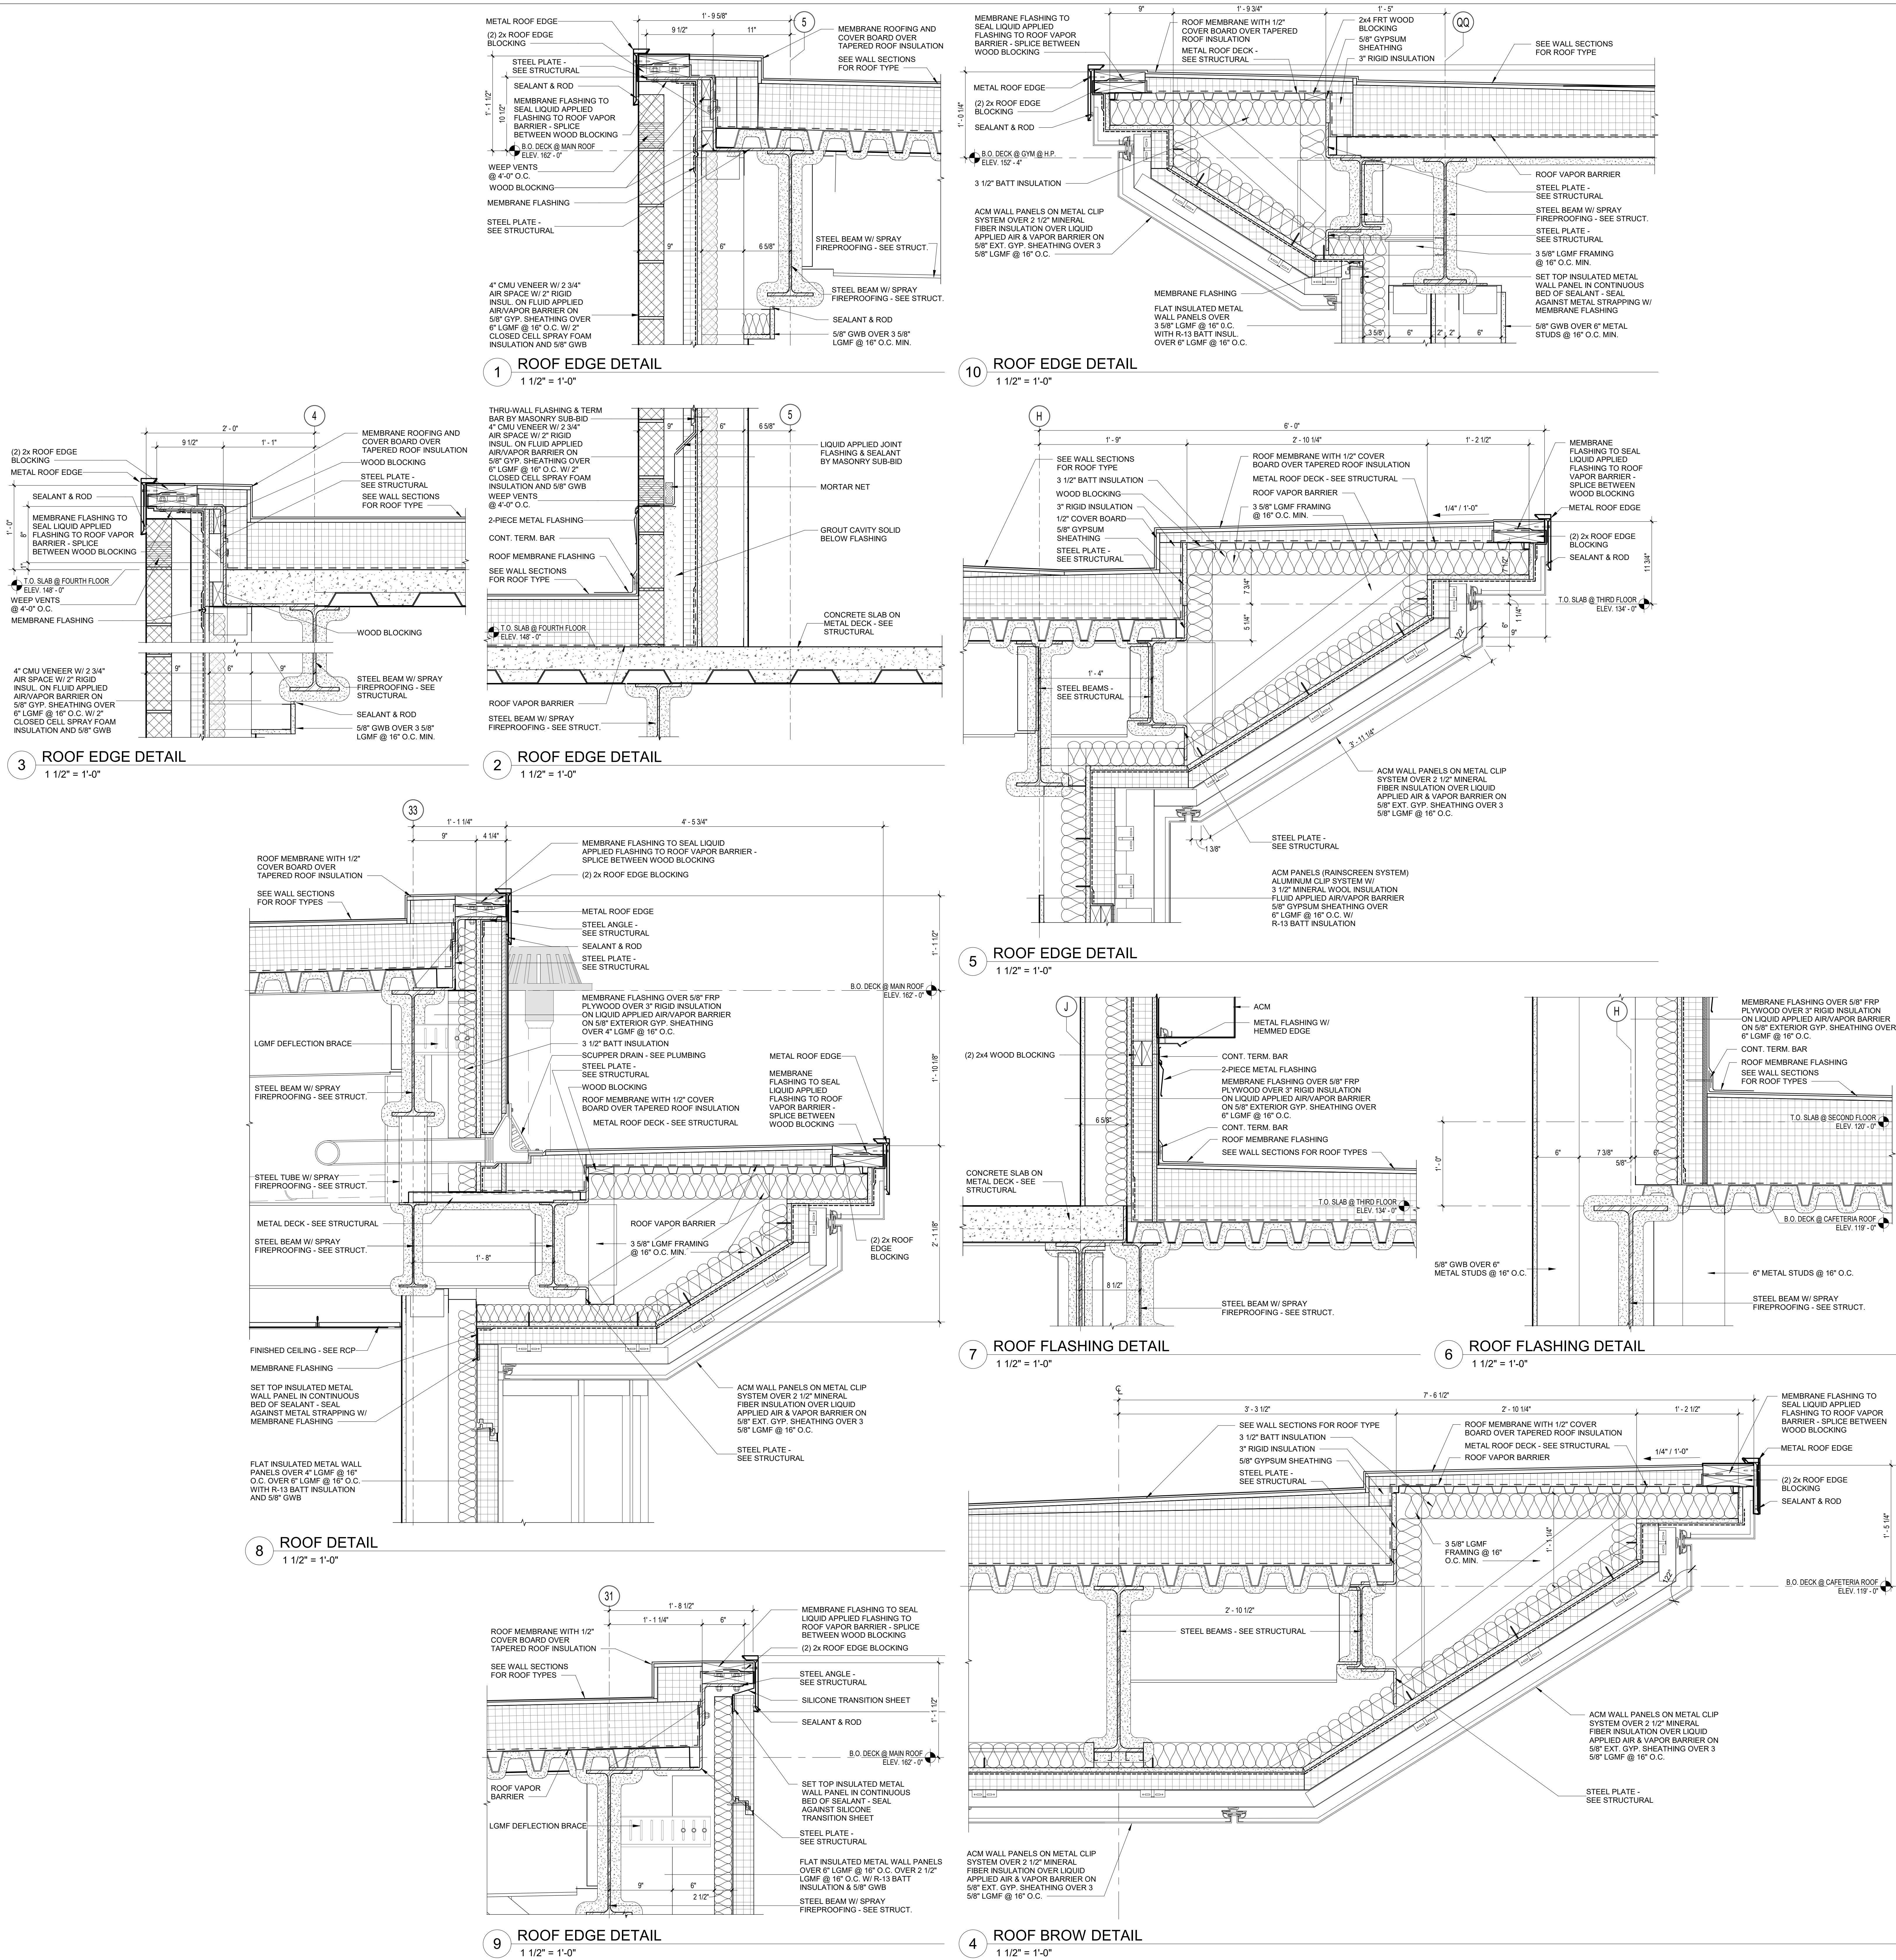

© COPYRIGHT 2022 DRUMMEY ROSANE ANDERSON, INC.

ROOM NO.	MAIN BUILDING DOOR SCHEDULE															SADDLE		REMARKS	
	DOORS			DOORS			FRAMES			FIRE			HARD						
	TO	NAME	NO.	NAME	WIDTH	WIDTH	DOOR	THICK	TYPE	MAT.	MAT.	JAMB	DTL	HEAD	DTL	RTNG.	DETAIL		MAT.
B113.3	B113	RESTAURANT	A148	CULINARY ARTS	3'-0 1/4"	3'-0 1/4"	8'-0"	1 3/4"	AL2	ALUM	LOUVER	TYPE	MAT.						
B114.1	B113	RESTAURANT	A148	CULINARY ARTS	3'-0"	3'-0"	7'-0"	1 3/4"	AL2	ALUM		CW	ALUM						
B114.2	B114	CORRIDOR	B114	CORRIDOR	3'-2 1/4"	3'-2 1/4"	6'-10 1/4"	1 3/4"	AL2	ALUM		CW	ALUM						
B115.1	B115	SCHOOL STORE	B111	CORRIDOR	3'-0"	3'-0"	6'-11"	1 3/4"	AL2	ALUM		SF	ALUM						
B115.2	B114	CORRIDOR	B115	SCHOOL STORE	3'-0"	3'-0"	7'-0"	1 3/4"	AL2	ALUM		SF	ALUM						
B115A.1	B115A	STOR	B111	CORRIDOR	3'-0"	3'-0"	7'-0"	1 3/4"	F	WD	1	MTL							
B115A.2	B115A	STOR	B115	SCHOOL STORE	3'-0"	3'-0"	7'-0"	1 3/4"	F	WD	1	MTL							
B116	B116	TLT	B114	CORRIDOR	3'-0"	3'-0"	7'-0"	1 3/4"	F	WD	1	MTL							
B117	B114	CORRIDOR	B117	TLT	3'-0"	3'-0"	7'-0"	1 3/4"	F	WD	1	MTL							
B118	B116	BANK	B114	CORRIDOR	3'-0"	3'-0"	7'-0"	1 3/4"	AL2	ALUM		SF	ALUM						
B119	B111	CORRIDOR	B119	OFF	3'-0"	3'-0"	7'-0"	1 3/4"	F	WD	1	MTL							
B119A	B119	OFF	B119A	CLOSET	3'-0"	3'-0"	7'-0"	1 3/4"	F	WD	1	MTL							
B120	B120	COSMETOLOGY	B114	CORRIDOR	3'-5 5/8"	3'-5 5/8"	7'-0"	1 3/4"	AL2	ALUM		SF	ALUM						
B120B	B120	COSMETOLOGY	B120B	DISP	3'-0"	3'-0"	7'-0"	1 3/4"	F	WD	2	MTL							
B120C	B120	COSMETOLOGY	B120C	FACEAL	3'-0"	3'-0"	7'-0"	1 3/4"	F	WD	4A	MTL							
B120D	B120	COSMETOLOGY	B120D	CL	3'-0"	3'-0"	7'-0"	1 3/4"	F	WD	1	MTL							
B121.1	B111	CORRIDOR	B121	COSMETOLOGY	3'-0"	3'-0"	7'-0"	1 3/4"	F	WD	4A	MTL							
B121.2	B120	COSMETOLOGY	B121	COSMETOLOGY	3'-0"	3'-0"	7'-0"	1 3/4"	F	WD	2	MTL							
B121B	B121B	TLT	B121	COSMETOLOGY	3'-0"	3'-0"	7'-0"	1 3/4"	F	WD	1	MTL							
B121D	B121D	STOR	B121	COSMETOLOGY	3'-0"	3'-0"	7'-0"	1 3/4"	F	WD	1	MTL							
B121E.1	B121	CORRIDOR	B121E	THEORY CR	3'-0"	3'-0"	7'-0"	1 3/4"	F	WD	2	MTL							
B121E.2	B121	COSMETOLOGY	B121E	THEORY CR	3'-0"	3'-0"	7'-0"	1 3/4"	F	WD	4	MTL							
B121F	B121F	WIG STOR	B121E	THEORY CR	3'-0"	3'-0"	7'-0"	1 3/4"	F	WD	1	MTL							
C101	C101	CUBST	C101	CUBST	3'-0"	3'-0"	7'-0"	1 3/4"	F	WD	1	MTL							
C102	C105	CORRIDOR	C102	CUST STOR	3'-0"	3'-0"	7'-0"	1 3/4"	F	WD	1	MTL							
C103	C105	CORRIDOR	C103	IDF	3'-0"	3'-0"	7'-0"	1 3/4"	F	WD	1	MTL							
C104.1	C104	VEST	C104	VEST	3'-6"	3'-6"	6'-10 7/8"	1 3/4"	AL2	ALUM		CW	ALUM						
C104.2	C104	VEST	C104	VEST	3'-6"	3'-6"	6'-10 7/8"	1 3/4"	AL2	ALUM		CW	ALUM						
C105.1	C104	VEST	C105	CORRIDOR	3'-6 1/8"	3'-6 1/8"	6'-11"	1 3/4"	AL2	ALUM		SF	ALUM						
C105.2	C105	CORRIDOR	C111	CORRIDOR	3'-6 1/8"	3'-6 1/8"	6'-11 1/8"	1 3/4"	AL2	ALUM		SF	ALUM						
C105.3	C105	CORRIDOR	D101	VEST	3'-6 1/8"	3'-6 1/8"	6'-10 7/8"	1 3/4"	AL2	ALUM		CW	ALUM						
C105.4	C105	CORRIDOR	D101	VEST	3'-6 1/8"	3'-6 1/8"	6'-10 7/8"	1 3/4"	AL2	ALUM		CW	ALUM						
C106.1	C106	EARLY CHILDHOOD EDUCATION	C106A	CUBBIES	3'-0"	3'-0"	4'-0"	1 3/4"	F	WD	1	MTL							
C106.2	C106	EARLY CHILDHOOD EDUCATION	C106A	CUBBIES	3'-6"	3'-6"	6'-11"	1 3/4"	AL2	ALUM		SF	ALUM						
C106.3	C106	EARLY CHILDHOOD EDUCATION	C111	CORRIDOR	3'-0"	3'-0"	7'-0"	1 3/4"	F	WD	6A	MTL							
C106.4	C106	EARLY CHILDHOOD EDUCATION	C106	EARLY CHILDHOOD EDUCATION	3'-0"	3'-0"	7'-0"	1 3/4"	F	WD	1	MTL							
C106.5	C106	EARLY CHILDHOOD EDUCATION	C106	EARLY CHILDHOOD EDUCATION	3'-6"	3'-6"	6'-11"	1 3/4"	AL2	ALUM		SF	ALUM						
C106.6	C106	EARLY CHILDHOOD EDUCATION	C106A	CUBBIES	3'-0"	3'-0"	4'-0"	1 3/4"	F	WD	1	MTL							
C106.7	C106	EARLY CHILDHOOD EDUCATION	C106A	CUBBIES	3'-0"	3'-0"	4'-0"	1 3/4"	F	WD	1	MTL							
C106.57	C106	EARLY CHILDHOOD EDUCATION	C106A	CUBBIES	3'-0"	3'-0"	4'-0"	1 3/4"	F	WD									

MAIN BUILDING DOOR SCHEDULE (CONTINUED)																						
COR NO	DOORS				DOORS				FRAMES				SADDLE		HARD		REMARKS					
	TO	NO	NAME	FROM	NO	NAME	WIDTH	HEIGHT	DOOR	THICK	TYPE	MAT	TYPE	MAT	JAMB DTL	HEAD DTL		FIRE RTNG	DETAIL	MAT	WARE	
B3001	B3001	CORRIDOR	B3002	RELATED CR	B3002	RELATED CR	3'-0"	7'-0"	1-3/4"	F	WD	4	MTL	4A	MTL							
B3026	B3026	MEDICAL ASSISTING	B3062	RELATED CR	B3062	RELATED CR	3'-0"	7'-0"	1-3/4"	F	WD	1	MTL									
B3026	B3026	STOR	B3062	RELATED CR	B3062	RELATED CR	3'-0"	7'-0"	1-3/4"	F	WD	1	MTL									
B304	B304	ADJUST CNLSR	B303	CORRIDOR	B303	CORRIDOR	3'-0"	7'-0"	1-3/4"	F	WD	2	MTL									
B305	B305	CORRIDOR	B306	GUID OFF	B306	GUID OFF	3'-0"	7'-0"	1-3/4"	F	WD	2	MTL									
B308	B308	CORRIDOR	B308	GUID OFF	B308	GUID OFF	3'-0"	7'-0"	1-3/4"	F	WD	2	MTL									
B307	B307	DEAN OFF	B303	CORRIDOR	B303	CORRIDOR	3'-0"	7'-0"	1-3/4"	F	WD	2	MTL									
B308	B308	CORRIDOR	B308	SPED TUTORIAL	B308	SPED TUTORIAL	3'-0"	7'-0"	1-3/4"	F	WD	2	MTL									
B309	B309	CLASSROOM	B312	CORRIDOR	B312	CORRIDOR	3'-0"	7'-0"	1-3/4"	F	WD	2	MTL									
B310	B312	CORRIDOR	B310	CLASSROOM	B310	CLASSROOM	3'-0"	7'-0"	1-3/4"	F	WD	2	MTL									
B311	B312	CORRIDOR	B311	SPED LEARNING CENTER	B311	SPED LEARNING CENTER	3'-0"	7'-0"	1-3/4"	F	WD	2	MTL									
B313.1	B312	CORRIDOR	B313	SCI CHEM ST	B313	SCI CHEM ST	3'-0"	7'-0"	1-3/4"	F	WD	1	MTL									
B313.2	B313	SCI CHEM ST	B312	CORRIDOR	B312	CORRIDOR	3'-0"	7'-0"	1-3/4"	F	WD	1	MTL									
B314	B314	OFF	B314	OFF	B314	OFF	3'-0"	7'-0"	1-3/4"	F	WD	1	MTL									
B315.1	B315	SCI LAB	B303	CORRIDOR	B303	CORRIDOR	3'-0"	7'-0"	1-3/4"	F	WD	2	MTL									
B315.2	B315	SCI LAB	B303	CORRIDOR	B303	CORRIDOR	3'-0"	7'-0"	1-3/4"	F	WD	2	MTL									
B316.1	B316	SCI LAB	B316	SCI PREP	B316	SCI PREP	3'-0"	7'-0"	1-3/4"	F	WD	1	MTL									
B316.2	B316	SCI PREP	B322	SCI LAB	B322	SCI LAB	3'-0"	7'-0"	1-3/4"	F	WD	2	MTL									
B317	B317	STOR	B312	CORRIDOR	B312	CORRIDOR	3'-0"	7'-0"	1-3/4"	F	WD	1	MTL									
B318	B318	ELECT RM	B312	CORRIDOR	B312	CORRIDOR	3'-0"	7'-0"	1-3/4"	F	WD	1	MTL					1 1/2 HR				
B319	B319	ELECT - LIFE SAFETY	B312	CORRIDOR	B312	CORRIDOR	3'-0"	7'-0"	1-3/4"	F	WD	1	MTL					1 1/2 HR				
B320	B320	CUST	B312	CORRIDOR	B312	CORRIDOR	3'-0"	7'-0"	1-3/4"	F	WD	1	MTL									
B321	B321	TLT	B312	CORRIDOR	B312	CORRIDOR	3'-0"	7'-0"	1-3/4"	F	WD	1	MTL									
B322.1	B324	CORRIDOR	B322	SCI LAB	B322	SCI LAB	3'-0"	7'-0"	1-3/4"	F	WD	2	MTL									
B322.2	B334	CORRIDOR	B322	SCI LAB	B322	SCI LAB	3'-0"	7'-0"	1-3/4"	F	WD	2	MTL									
B328	B328	CORRIDOR	B328	CLASSROOM	B328	CLASSROOM	3'-0"	7'-0"	1-3/4"	F	WD	2	MTL									
B327	B327	CLASSROOM	B324	CORRIDOR	B324	CORRIDOR	3'-0"	7'-0"	1-3/4"	F	WD	2	MTL									
B328	B328	TEACHERS PLANNING	B324	CORRIDOR	B324	CORRIDOR	3'-0"	7'-0"	1-3/4"	F	WD	2	MTL									
B328	B328	TEACHERS PLANNING	B328	TEACHERS PLANNING	B328	TEACHERS PLANNING	3'-0"	7'-0"	1-3/4"	F	WD	2	MTL									
B328	B328	TEACHERS PLANNING	B328	HUDDLE	B328	HUDDLE	3'-0"	7'-0"	1-3/4"	F	WD	2	MTL									
B329	B324	CORRIDOR	B329	CLASSROOM	B329	CLASSROOM	3'-0"	7'-0"	1-3/4"	F	WD	2	MTL									
B330	B329	CLASSROOM	B324	CORRIDOR	B324	CORRIDOR	3'-0"	7'-0"	1-3/4"	F	WD	2	MTL									
B331	B324	CORRIDOR	B331	CLASSROOM	B331	CLASSROOM	3'-0"	7'-0"	1-3/4"	F	WD	2	MTL									
B332	B332	CLASSROOM	B324	CORRIDOR	B324	CORRIDOR	3'-0"	7'-0"	1-3/4"	F	WD	2	MTL									
B334	B334	CORRIDOR	B333	CLASSROOM	B333	CLASSROOM	3'-0"	7'-0"	1-3/4"	F	WD	2	MTL									
B334	B334	CORRIDOR	B324	CORRIDOR	B324	CORRIDOR	10'-0"	9'-0"	1'-2"	F	WD	1	MTL									
C301	B303	CORRIDOR	C301	CORRIDOR	C301	CORRIDOR	10'-0"	9'-0"	1'-2"	F	MTL	1	MTL									
C302							3'-0"	7'-0"	1-3/4"	F	WD	1	MTL									
E1.3	E1	ELEV #1	A309	CORRIDOR	A309	CORRIDOR	3'-0"	7'-6.18"	1.18"	F	WD	1	MTL									
E1M	A309	CORRIDOR	E1M	ELEV MACH	E1M	ELEV MACH	3'-0"	7'-0"	1-3/4"	F	WD	1	MTL									
E2.4	C301	CORRIDOR	E2		E2		3'-0"	7'-6.18"	1.18"	F	WD	1	MTL									
E1.5			A309	CORRIDOR	A309	CORRIDOR	3'-0"	3'-0"	6'-10.78"	1.34"	AL2	ALUM	ALUM								1 1/2 HR	
E2.4			A309	CORRIDOR	A309	CORRIDOR	3'-0"	3'-0"	7'-0"	1-3/4"	F	WD	1	MTL							1 1/2 HR	
E3.5	E301	CORRIDOR	E3	STAIR 3	E3	STAIR 3	3'-10"	3'-10"	7'-0"	1-3/4"	AL2	ALUM	ALUM								1 1/2 HR	
E4.4	S4	STAIR 4	C301	CORRIDOR	C301	CORRIDOR	3'-0"	3'-0"	7'-0"	1-3/4"	F	WD	1	MTL							1 1/2 HR	
E5.5	S6	STAIR 6	C302	MECHANICAL	C302	MECHANICAL	3'-0"	3'-0"	7'-0"	1-3/4"	F	WD	1	MTL							1 1/2 HR	
T.O. SLAB @ FOURTH FLOOR																						
A401	A401	SPED SMALL GROUP	A416	CORRIDOR	A416	CORRIDOR	3'-0"	7'-0"	1-3/4"	F	WD	2	MTL									
A402.1	A402.1	THEORY	A403	CORRIDOR	A403	CORRIDOR	3'-0"	7'-0"	1-3/4"	F	WD	2	MTL									
A402.2	A402	DENTAL ASSISTING	A402A	THEORY	A402A	THEORY	3'-0"	7'-0"	1-3/4"	F	WD	2	MTL									
A402	A402A	THEORY	A402C	CL	A402C	CL	3'-0"	7'-0"	1-3/4"	W2	WD	5	MTL									
A402E	A403	CORRIDOR	A402E	LOCKER	A402E	LOCKER	3'-0"	7'-0"	1-3/4"	F	WD	1	MTL									
A402F	A402E	TLT	A402	DENTAL ASSISTING	A402	DENTAL ASSISTING	3'-0"	7'-0"	1-3/4"	F	WD	1	MTL									
A402F	A401	STOR	A402	DENTAL ASSISTING	A402	DENTAL ASSISTING	3'-0"	7'-0"	1-3/4"	F	WD	1	MTL									
A402J	A402J	X-RAY	A402	DENTAL ASSISTING	A402	DENTAL ASSISTING	3'-0"	7'-0"	1-3/4"	F	WD	2	MTL									
A402K	A402K	UTILITY	A402	DENTAL ASSISTING	A402	DENTAL ASSISTING	3'-0"	7'-0"	1-3/4"	F	WD	1	MTL									
A402L	A401	CORRIDOR	A402	LOCKER	A402	LOCKER	3'-0"	7'-0"	1-3/4"	F	WD	1	MTL									
A402N	A402N	CL	A402F	THEORY	A402F	THEORY	3'-0"	3'-0"	7'-0"	1-3/4"	W2	WD	1	MTL								
A402P.1	B403	CORRIDOR	A402P	THEORY	A402P	THEORY	3'-0"	7'-0"	1-3/4"	F	WD	2	MTL									
A402P.2	A402	DENTAL ASSISTING	A402P	THEORY	A402P	THEORY	3'-0"	7'-0"	1-3/4"	F	WD	2	MTL									
A404	A416	CORRIDOR	A404A	WAITING	A404A	WAITING	3'-0"	7'-0"	1-3/4"	F	WD	4	MTL									
A404B	A404B	CORRIDOR	A416	CORRIDOR	A416	CORRIDOR	3'-0"	7'-0"	1-3/4"	F	WD	1	MTL									
A404G	A404B	CORRIDOR	A404C	CL	A404C	CL	2'-4"	7'-0"	1-3/4"	F	WD	1	MTL									
A405	A405	TLT	A404E	SUPT ASSIST	A404E	SUPT ASSIST	3'-0"	7'-0"	1-3/4"	F	WD	1	MTL									
A407	A404B	CORRIDOR	A407	HR OFF	A407	HR OFF	3'-0"	7'-0"	1-3/4"	F	WD	2	MTL									
A408	A404B	CORRIDOR	A408	ACCT REC	A408	ACCT REC	3'-0"	7'-0"	1-3/4"	F	WD	2	MTL									
A409	A404B	CORRIDOR	A409	TREAS OFF	A409	TREAS OFF	3'-0"	7'-0"	1-3/4"	F	WD	2	MTL									
A410	A404B	CORRIDOR	A410	BUS MGR OFF	A410	BUS MGR OFF	3'-0"	7'-0"	1-3/4"	F	WD	2	MTL									
A411	A411	TLT	A415	CORRIDOR	A415	CORRIDOR	3'-0"	7'-0"	1-3/4"	F	WD	1	MTL									
A412	A415	CORRIDOR	A412	CONF	A412	CONF	3'-0"	7'-0"	1-3/4"	F	WD	2	MTL									
A413	A413	SUPT ASSIST	A415	CORRIDOR	A415	CORRIDOR	3'-0"	7'-0"	1-3/4"	F	WD	2	MTL									
A414	A414	CORRIDOR	A414	SUPT OFF	A414	SUPT OFF	3'-0"	7'-0"	1-3/4"	F	WD	4	MTL									
A415	A415	CORRIDOR	A416	CORRIDOR	A416	CORRIDOR	3'-0"	7'-0"	1-3/4"	F	WD	4	MTL									
A417	A417	CUST	A403	CORRIDOR	A403	CORRIDOR	3'-0"	7'-0"	1-3/4"	F	MTL	1	MTL									
A418	A418	OFF	A416	CORRIDOR	A416	CORRIDOR	3'-0"	7'-0"	1-3/4"	F	WD	1	MTL									
A419	A419	ELECT - LIFE SAFETY	A416	CORRIDOR	A416	CORRIDOR	3'-0"	7'-0"	1-3/4"	F	WD	1	MTL					1 1/2 HR				
A421	A403	CORRIDOR	A421	STOR	A421	STOR	3'-0"	3'-0"	7'-0"	1-3/4"	F	MTL	1	MTL								
A424	A424	SPED TUTORIAL	A416	CORRIDOR	A416	CORRIDOR	3'-0"	7'-0"	1-3/4"	F	WD	4	MTL									
A425.1	A425	SCI LAB	A403	CORRIDOR	A403	CORRIDOR	3'-0"	7'-0"	1-3/4"	F	WD	2	MTL									
A425.2	A425	SCI LAB	A403	CORRIDOR	A403	CORRIDOR	3'-0"	7'-0"	1-3/4"	F	WD	1	MTL									
A426.1	A426	SCI PREP	A427	SCI LAB	A427	SCI LAB	3'-0"	7'-0"	1-3/4"	F	WD	2	MTL									
A426.2	A426	SCI LAB	A428	SCI PREP	A428	SCI PREP	3'-0"	7'-0"	1-3/4"	F	WD	1	MTL									
A426A.1	A427	SCI LAB	A426A	ELECT RM	A426A	ELECT RM	3'-0"	7'-0"	1-3/4"	F	WD	1	MTL					1 1/2 HR				
A426A.2	A426A	ELECT RM	A425	SCI LAB	A425	SCI LAB	3'-0"	7'-0"	1-3/4"	F	WD	1	MTL					1 1/2 HR				
A427.1	A427	CORRIDOR	A427	SCI LAB	A427	SCI LAB	3'-0"	7'-0"	1-3/4"	F	WD	2	MTL									
A427.2	A428	CORRIDOR	A427	SCI LAB	A427	SCI LAB	3'-0"	7'-0"	1-3/4"	F	WD	1	MTL									

© COPYRIGHT 2022 DRUMMEY ROSANE ANDERSON, INC.

MSBA 60% CD
SUBMISSION

January 13th, 2023

KEY PLAN	
PROJECT NORTH	MAGNETIC NORTH

DOOR SCHEDULE

Scale:


Job No.: 20202

Drawn By: _____


Date: January 13th

Volume 3 of 4


A6-2-2

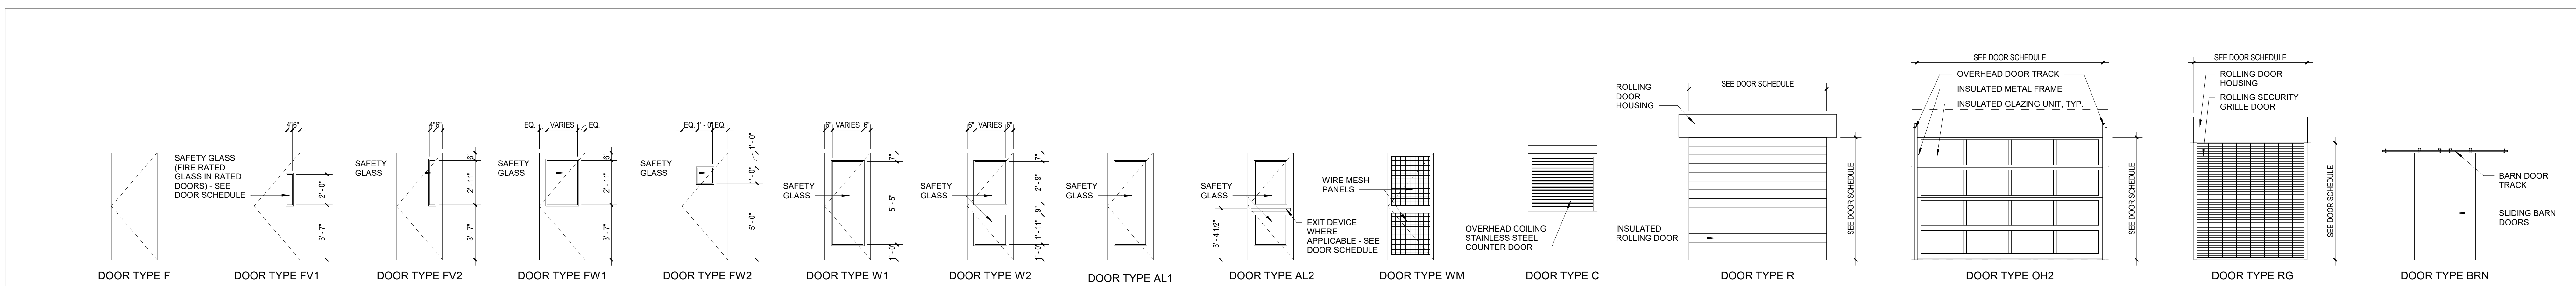


1 DOOR TYPES
1/4" = 1'-0"

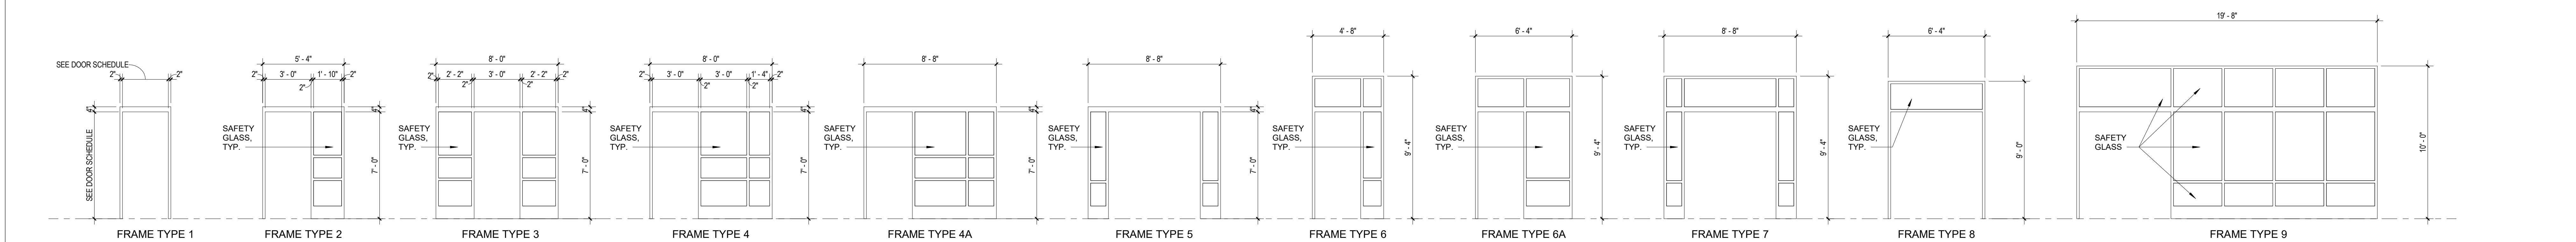


2 FRAME TYPES
1/4" = 1'-0"

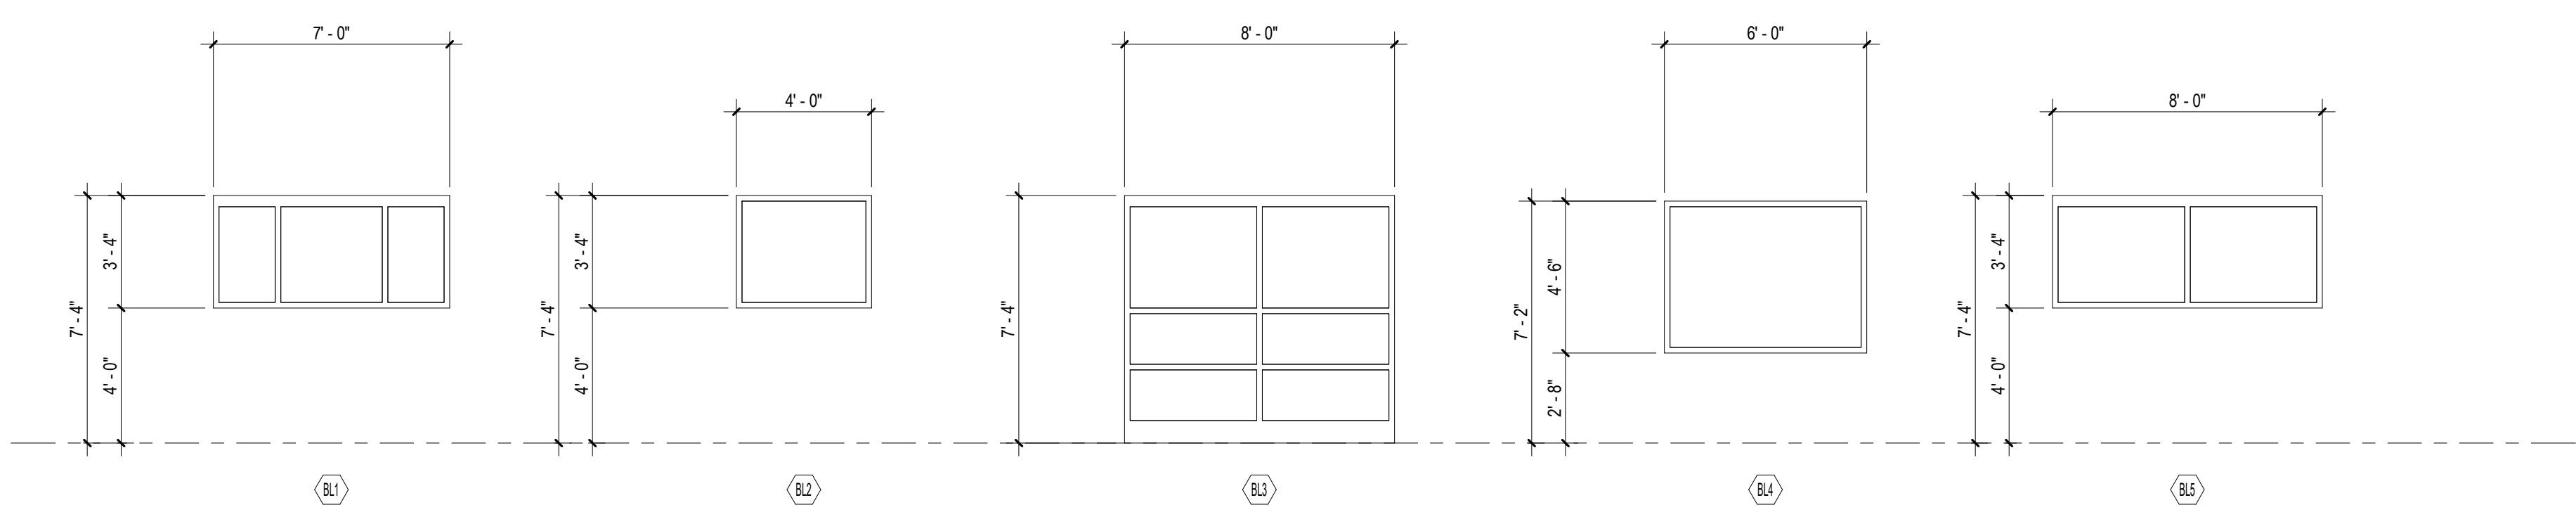


3 BORROWED LIGHT TYPES
1/4" = 1'-0"

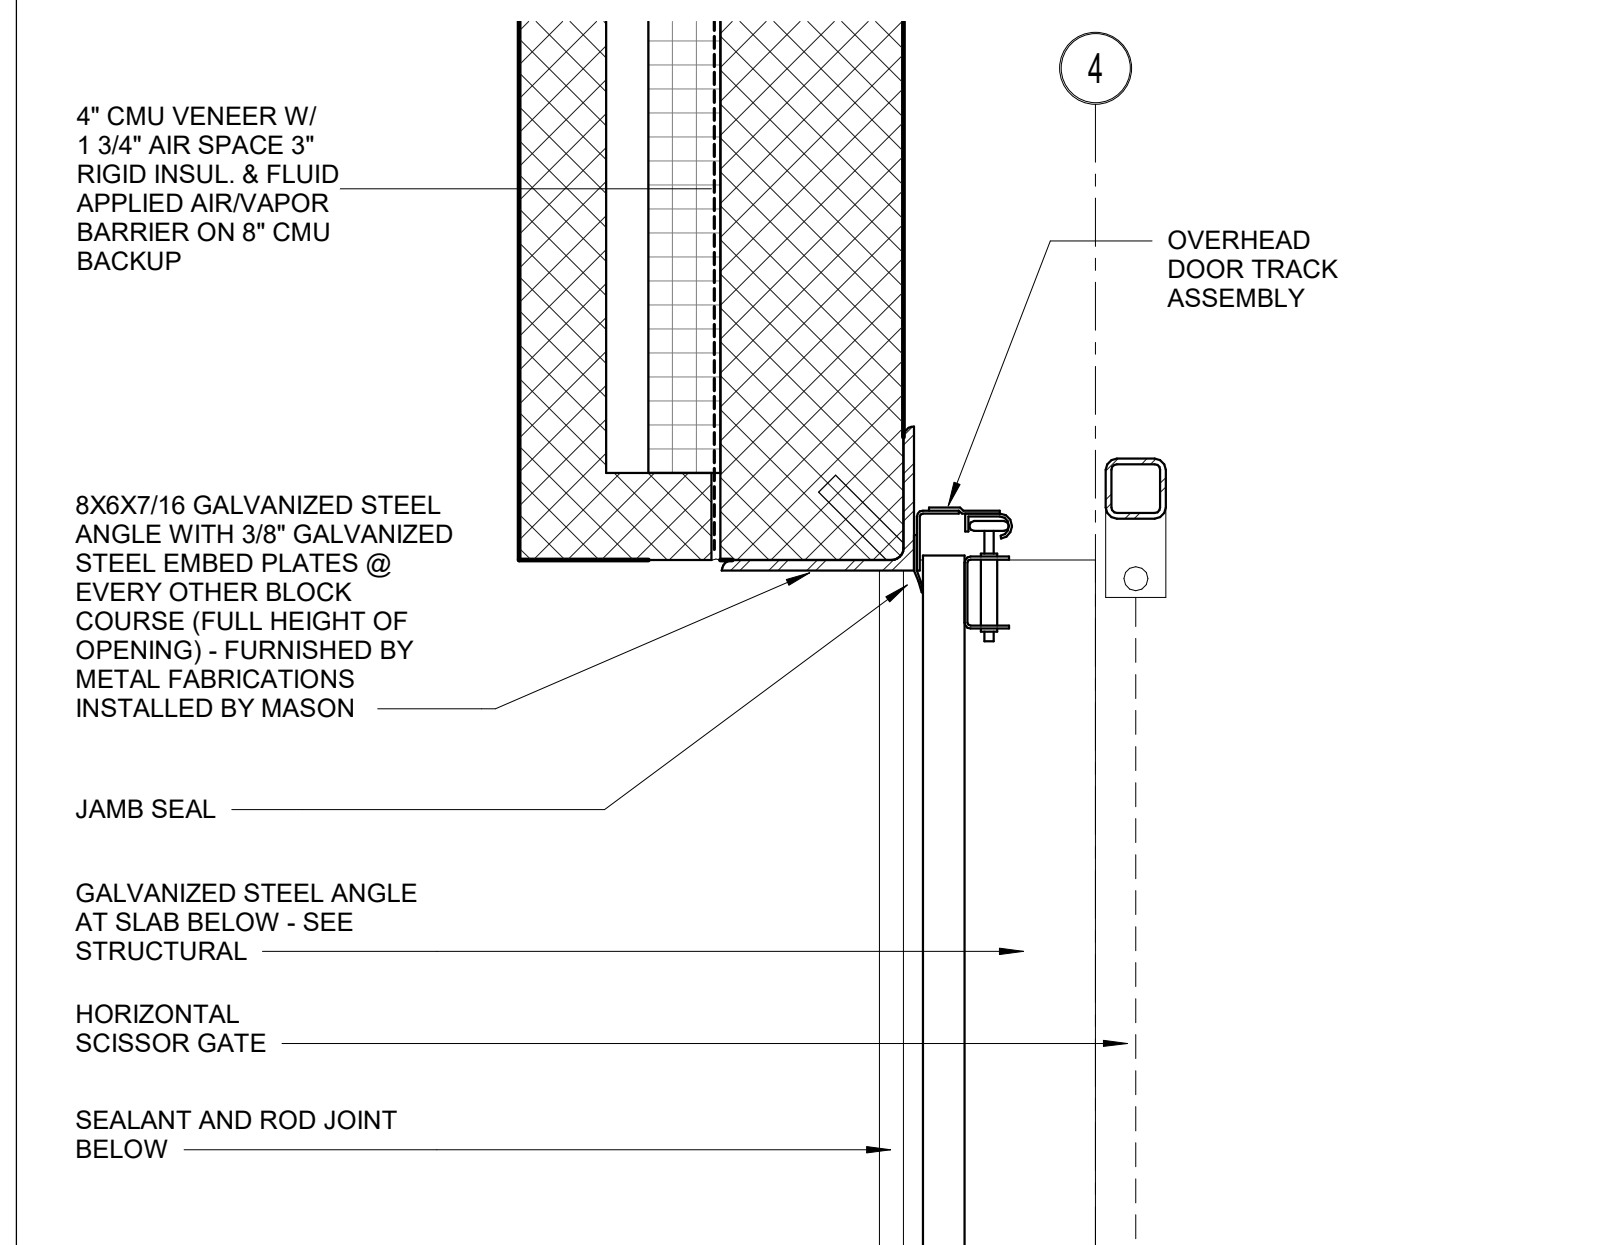

5 OVERHEAD DOOR JAMB DETAIL
1 1/2" = 1'-0"

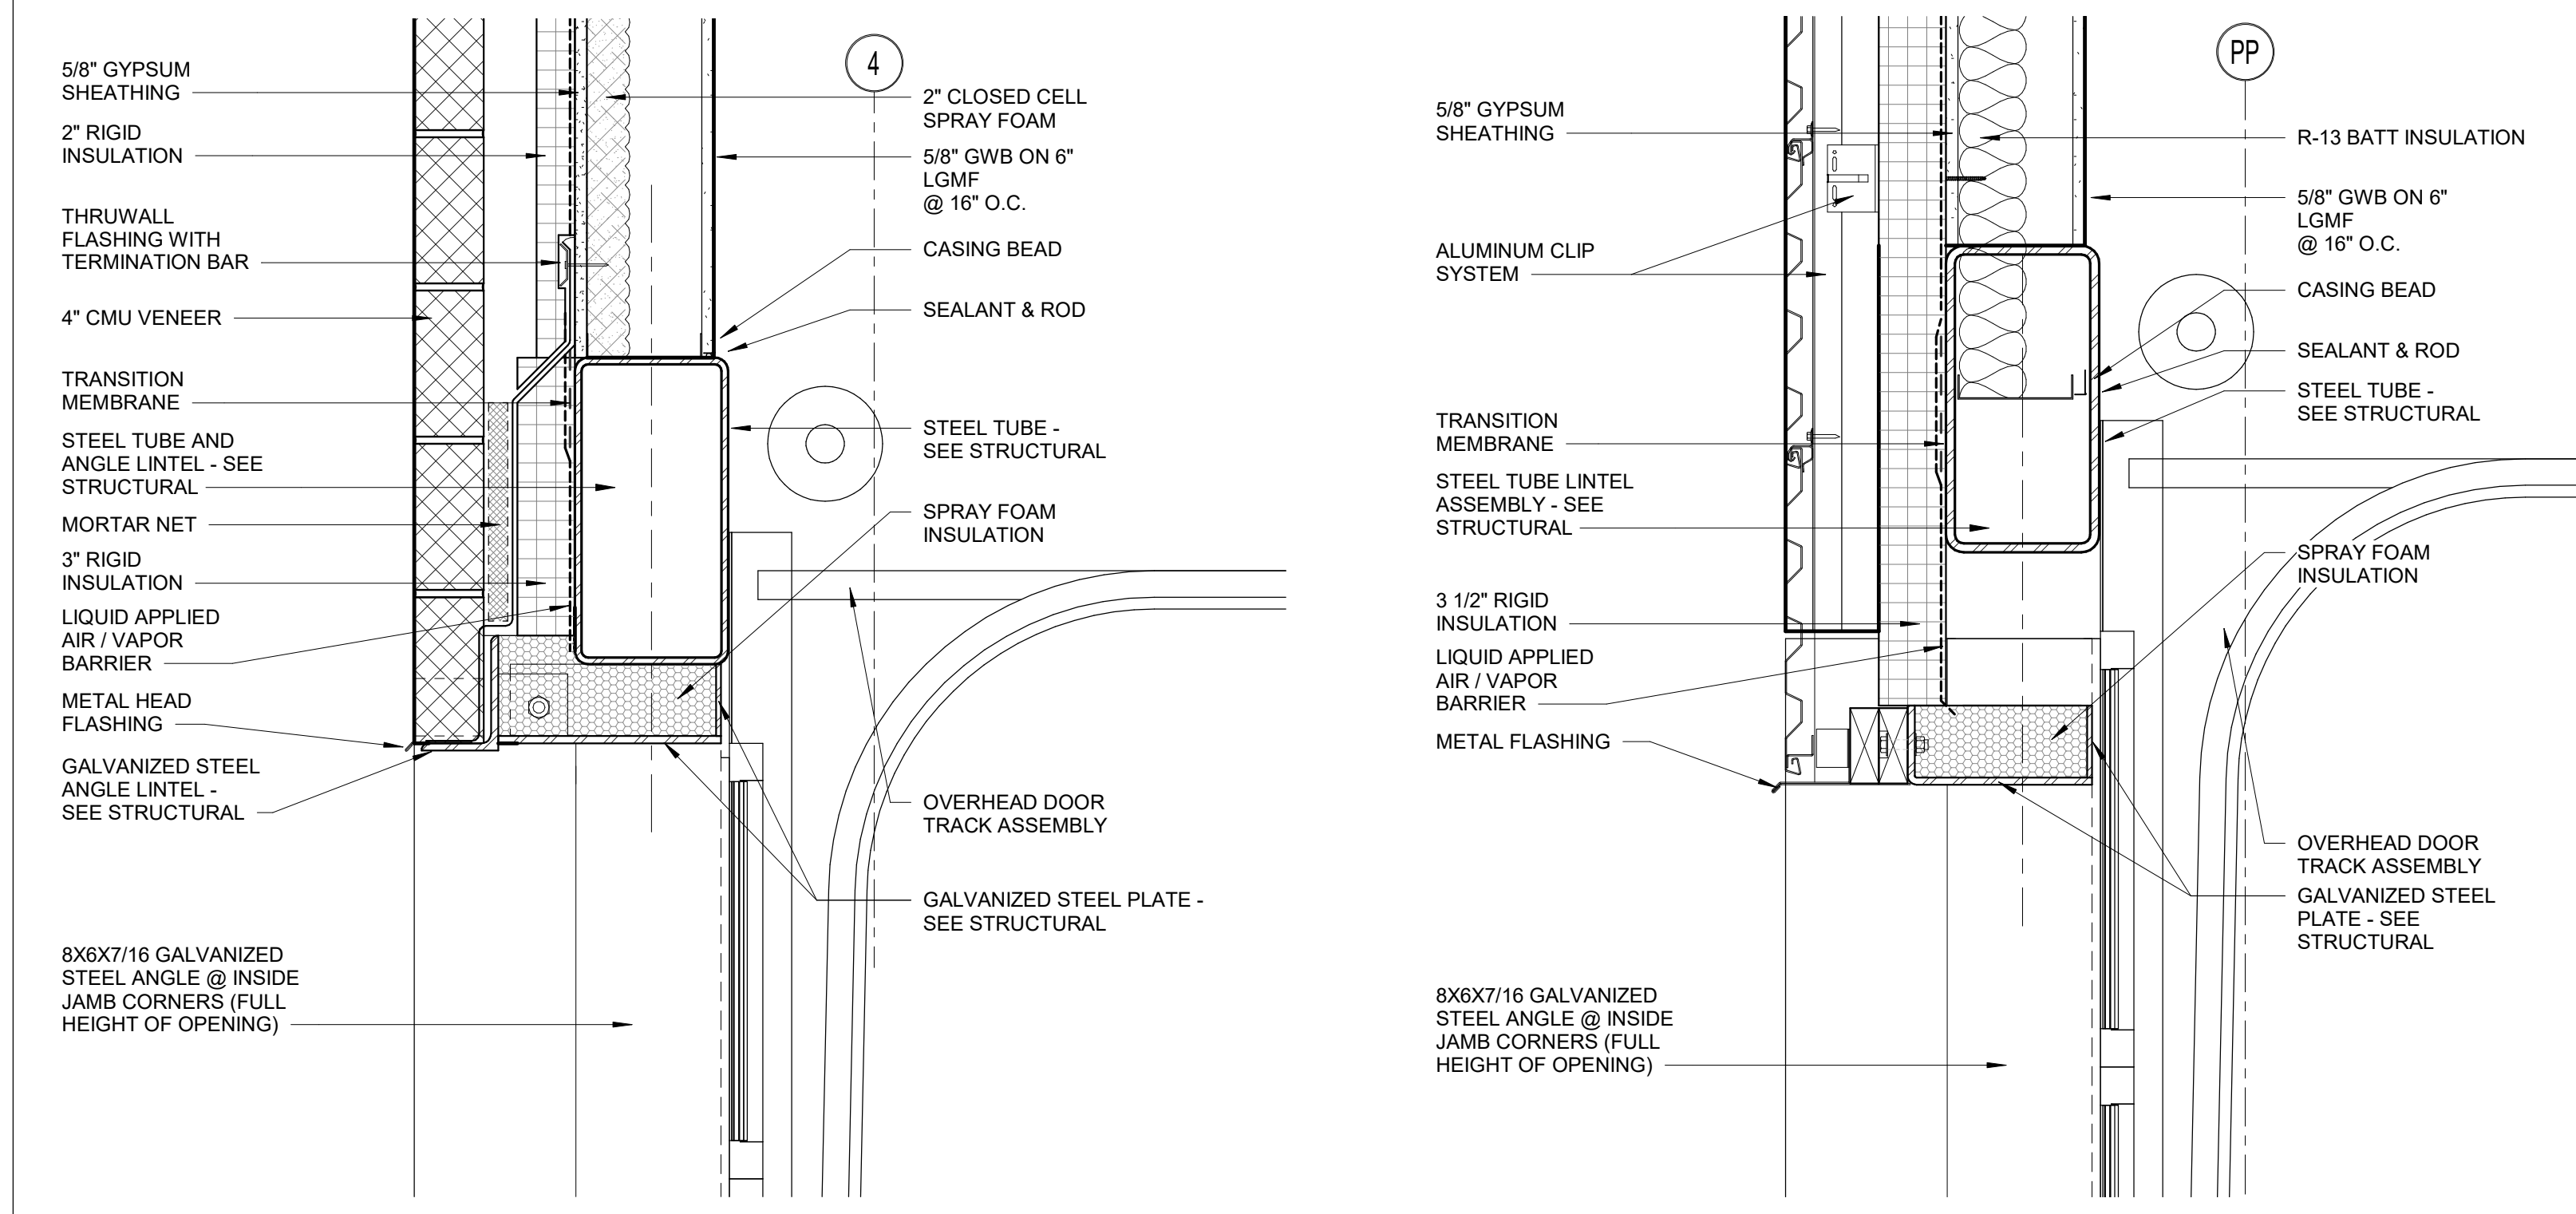

4 OVERHEAD DOOR HEAD DETAIL
1 1/2" = 1'-0"

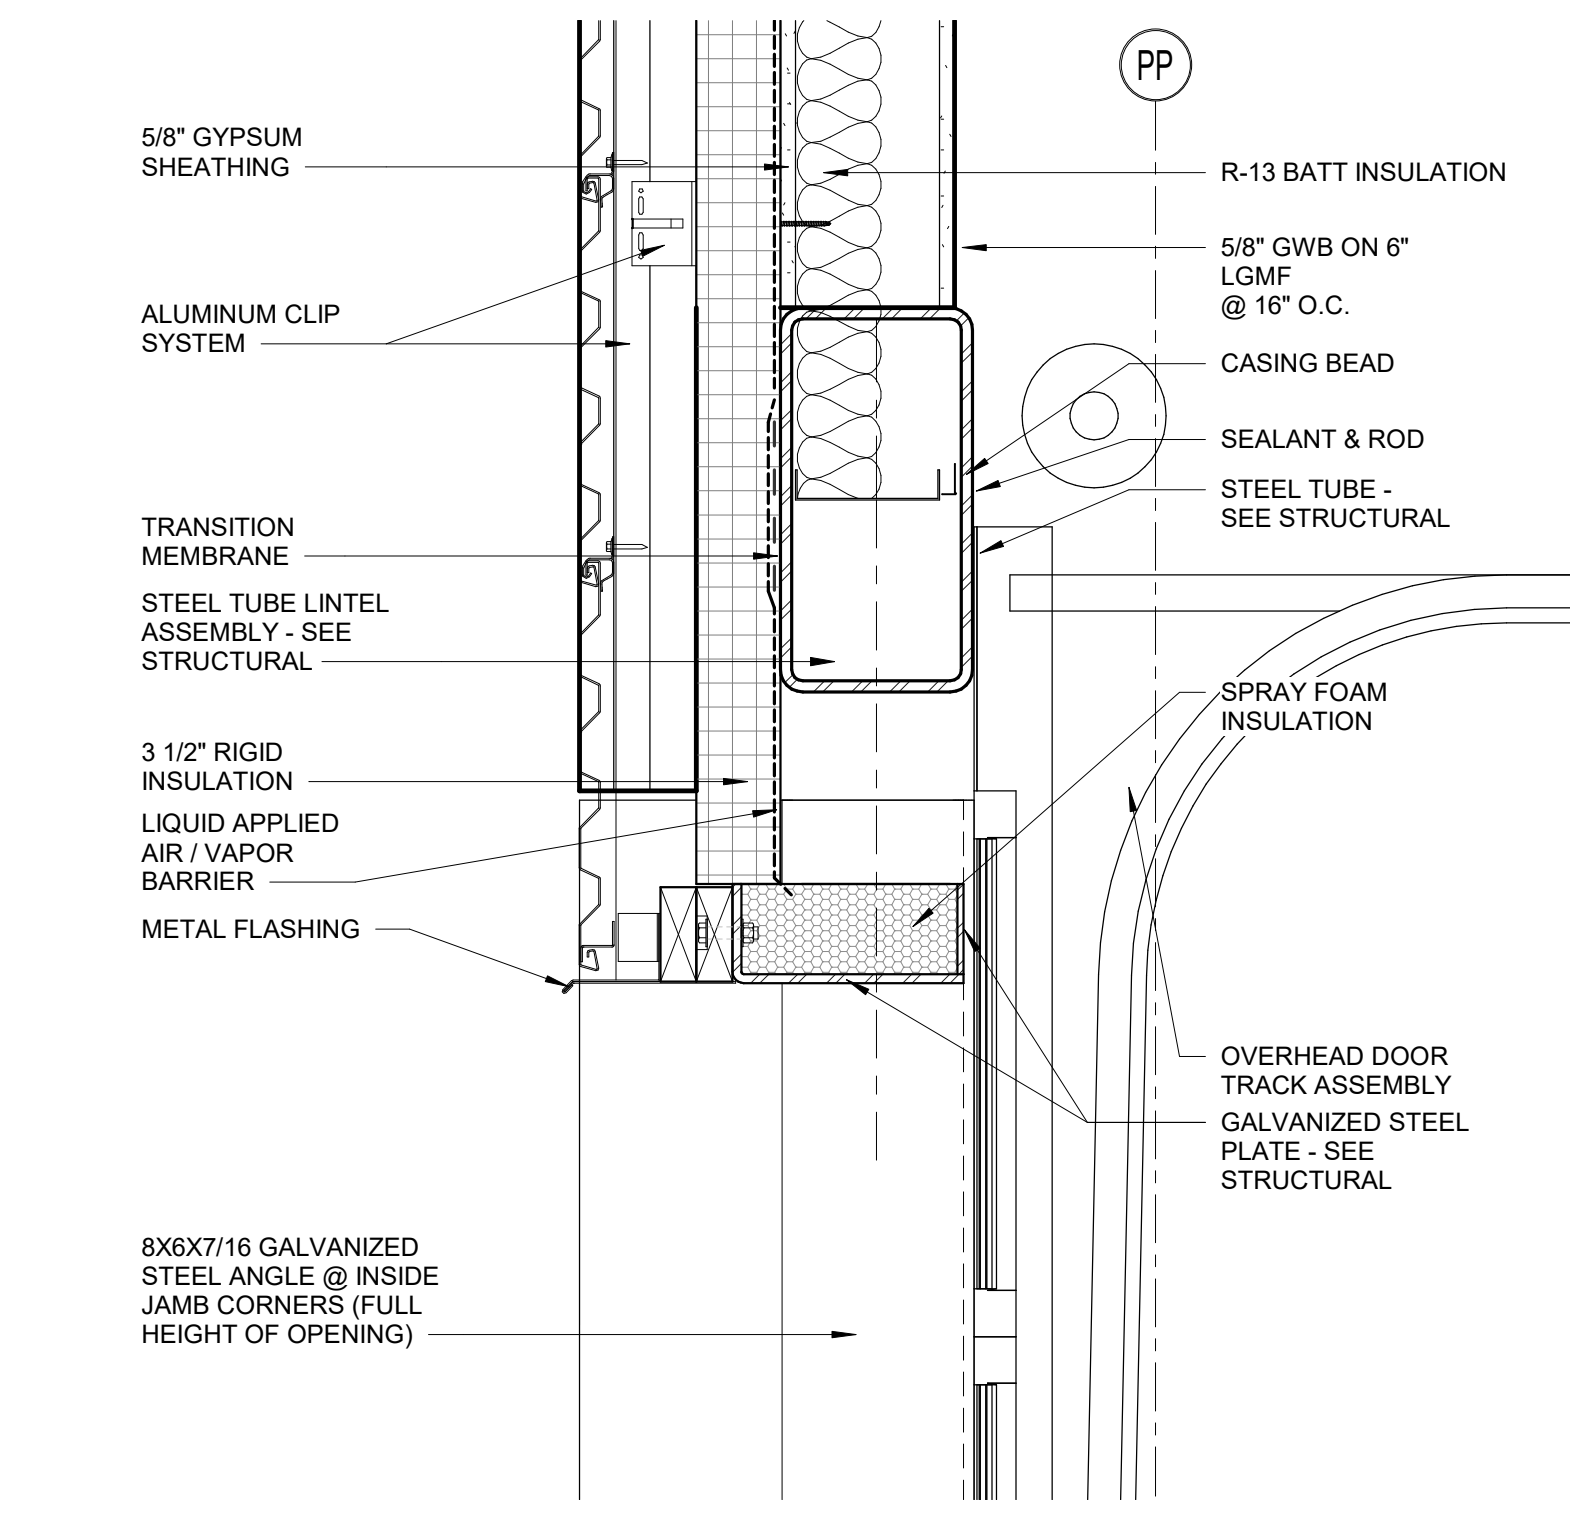

6 OVERHEAD DOOR HEAD DETAIL
1 1/2" = 1'-0"

SATELLITE BUILDINGS DOOR SCHEDULE																
DOOR NO.	DOORS				DOORS				FRAMES				SADDLE			REMARKS
	TO	FROM	NO.	NAME	WIDTH	WIDTH	DOOR	THICK	TYPE	MAT.	LOUVER	TYPE	MAT.	JAMB DTL.	HEAD DTL.	FIRE RTNG.
	NO.	NAME	NO.	NAME	WIDTH	WIDTH	DOOR	THICK	TYPE	MAT.	LOUVER	TYPE	MAT.	JAMB DTL.	HEAD DTL.	FIRE RTNG.
T.O. CONCESSION BUILDING SLAB																
CB101.1	CB101	CONCESSIONS			3'-0"		1 3/4"	F	SS			1	SS			-
CB101.2	CB101	CONCESSIONS			8'-0"		3"	R	SS				SS			-
CB102		CB102 MAINTENANCE			3'-0"	3'-0"	1 3/4"	F	SS			1	SS			-
CB103		CB103 WOMENS TOILET			3'-0"		1 3/4"	F	SS			1	SS			-
CB104		CB104 MENS TOILET			3'-0"		1 3/4"	F	SS			1	SS			-
CB105		CB105 Water cooler			4'-0"		3"	R	SS				SS			-
T.O. LOCKER BUILDING FIRST FLOOR SLAB																
E3.1	E3	ELEV	LR101	VEST	3'-0"		7'-0"	1 3/4"	AL2	ALUM			ALUM			-
LR101			LR101	VEST	3'-0"		7'-0"	1 3/4"	AL2	ALUM						-
LR102.1	LR102	TEAM ROOM			3'-0"		7'-0"	1 3/4"	F	MTL		1	MTL			-
LR102.2	LR102	TEAM ROOM			3'-0"		7'-0"	1 3/4"	F	WD		1	MTL			-
LR103		LR103 STOR			3'-0"		7'-0"	1 3/4"	F	WD		1	MTL			-
LR104.1			LR104	FIELD MAINT. GARAGE & STO	3'-0"		7'-0"	1 3/4"	F	MTL		1	MTL			-
LR104.2	LR104	FIELD MAINT. GARAGE & STO			10'-0"		3"	R	MTL				MTL			-
LR104.3	LR104	FIELD MAINT. GARAGE & STO			10'-0"		3"	R	MTL				MTL			-
LR105			LR105	TLT	3'-0"		7'-0"	1 3/4"	F	MTL		1	MTL			-
LR5.1			LR51	STAIR	3'-0"	3'-0"	1 3/4"	AL2	ALUM				ALUM			-
T.O. LOCKER BUILDING SECOND FLOOR SLAB																
E3.2	E3	ELEV	LR201	VEST	3'-2"		7'-11"	1 3/4"	AL2	ALUM			ALUM			-
LR201			LR201	VEST	3'-2"		7'-11"	1 3/4"	AL2	ALUM						-
LR202			LR202	Corridor	3'-0"		7'-0"	1 3/4"	F	WD		1	MTL			-
LR203			LR202	Corridor	3'-0"		7'-0"	1 3/4"	F	WD		1	MTL			-
LR204			LR202	Corridor	3'-0"		7'-0"	1 3/4"	F	WD		1	MTL			-
LR205			LR202	Corridor	3'-0"		7'-0"	1 3/4"	F	WD		1	MTL			-
LR206			LR206	TEAM ROOM	3'-0"		7'-0"	1 3/4"	F	WD		1	MTL			-
LR209			LR209	ELEV MACH	3'-0"		7'-0"	1 3/4"	F	WD		1	MTL			-
LR51.2	LR51	STAIR	LR202	Corridor	3'-0"		7'-0"	1 3/4"	F	WD		1	MTL			-
T.O. MAINTENANCE BUILDING SLAB																
M101.1	M101	MAINT. GARAGE			3'-0"		7'-0"	1 3/4"	F	MTL		1	MTL			-
M101.2			M101	MAINT. GARAGE	12'-0"		12'-0"	1 3/4"	OH2	ALUM		-	MTL			-
M101.3			M101	MAINT. GARAGE	12'-0"		12'-0"	1 3/4"	OH2	ALUM		-	MTL			-
M101.4			M101	MAINT. GARAGE	12'-0"		12'-0"	1 3/4"	OH2	ALUM		-	MTL			-
M101.5			M101	MAINT. GARAGE	3'-0"		7'-0"	1 3/4"	F	MTL		1	MTL			-





Drumme Rosane Anderson, Inc.
225 Oakland Road
South Windsor, CT 06074
260 Charles Street
Studio 300
Waltham, MA 02453
Planning | Architecture | Interior Design
Tel: 817.864.1000
www.dra-inc.com

Northeast
Metropolitan
Regional
Vocational High
School
100 Hemlock Road,
Wakefield, MA 01880

© COPYRIGHT 2022 DRUMME ROSANE ANDERSON, INC.










MSBA 60% CD
SUBMISSION
January 13th, 2023

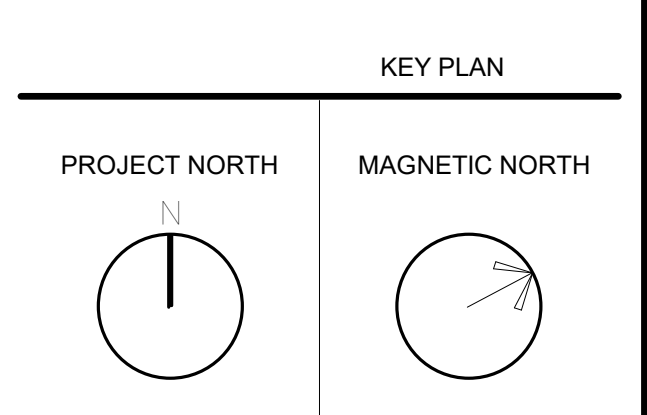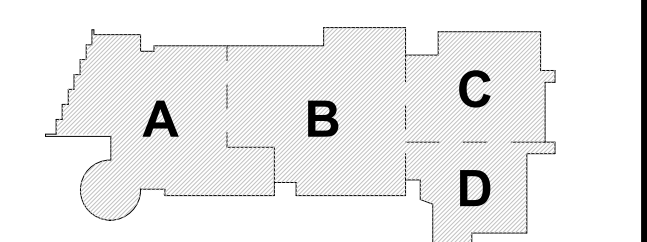














DOOR
SCHEDULE,
FRAME &
BORROWED
LIGHT TYPES

Scale: As indicated
Job No.: 20202
Drawn By: DRA
Date: January 13th, 2023
Volume 3 of 4
A6-2-3






- GENERAL NOTES - STOREFRONT / CURTAIN WALL TYPES
- INTERIOR SYSTEMS: UNLESS NOTED OTHERWISE GLAZING SHALL BE TYPE G1.
 - EXTERIOR SYSTEMS: UNLESS NOTED OTHERWISE GLAZING SHALL BE TYPE GX1
 - AT ALL EXTERIOR CURTAIN WALLS AND STOREFRONTS PROVIDE MINIMUM 2" RIGID INSULATION BEHIND ALL SPANDREL GLASS AND OTHER OPAQUE GLAZING. INSULATION IS NOT SHOWN IN SOME CASES FOR CLARITY.
 - PROVIDE SAFETY GLAZING AT ALL LOCATIONS IDENTIFIED AS HAZARDOUS LOCATIONS PER THE 9TH EDITION OF THE MASSACHUSETTS STATE BUILDING CODE AND THE 2015 EDITION OF THE INTERNATIONAL BUILDING CODE.
 - PROVIDE INSECT SCREENS AT ALL OPERABLE SASH LOCATIONS
 - "SG" DENOTES LOCATION OF SAFETY GLAZING
 - SEE DOOR SCHEDULE FOR DOOR TYPES

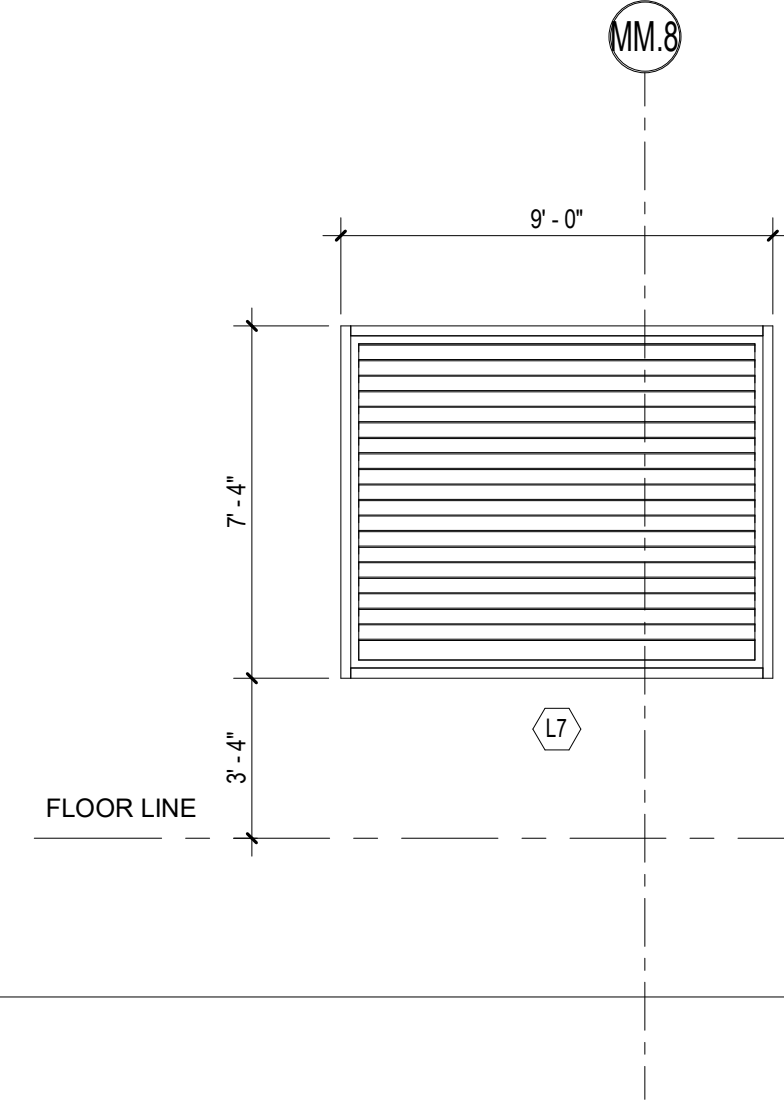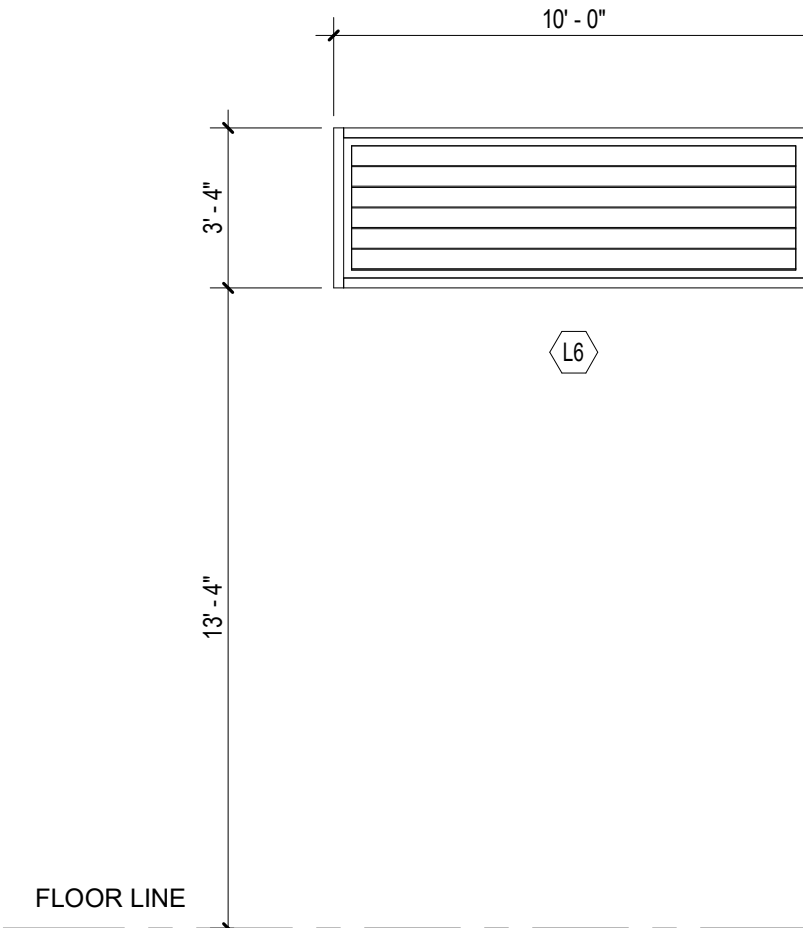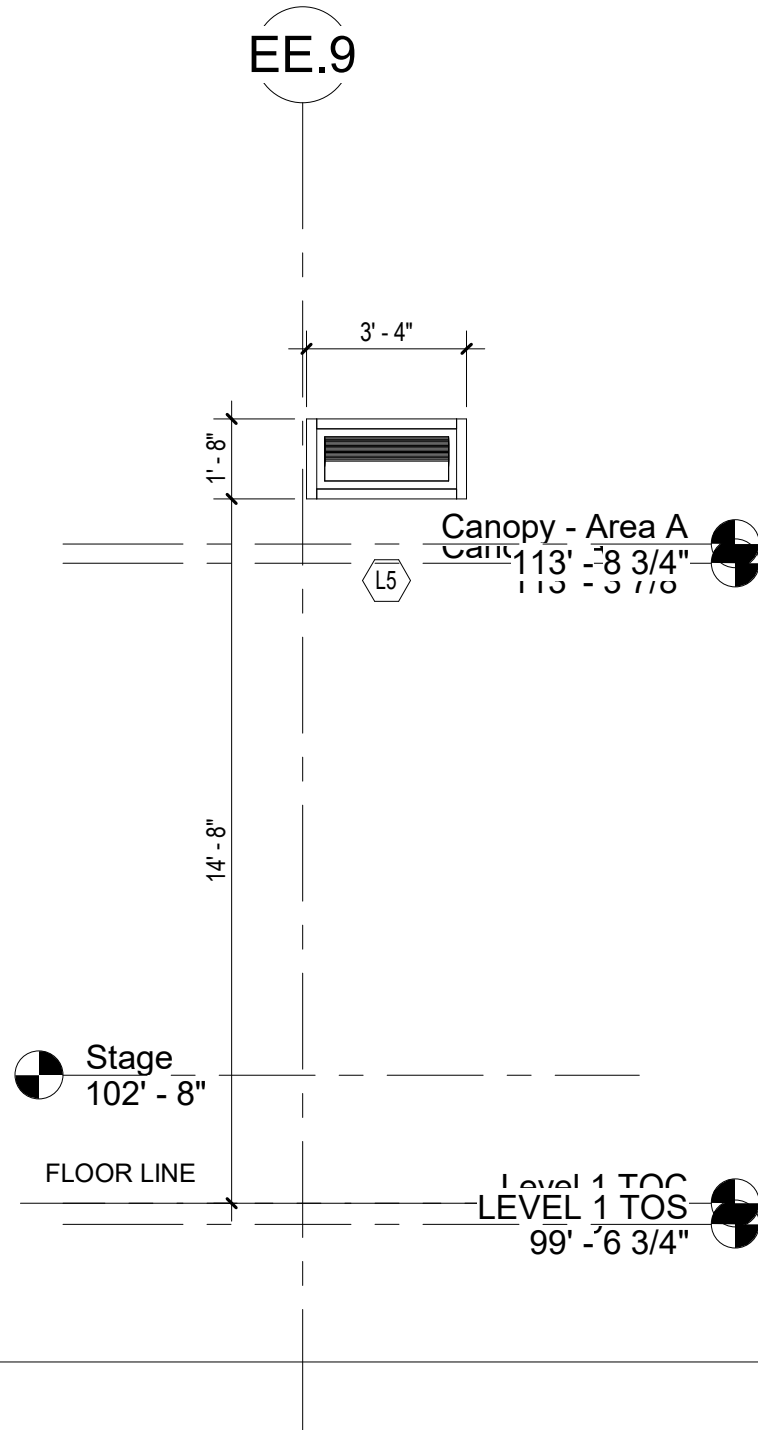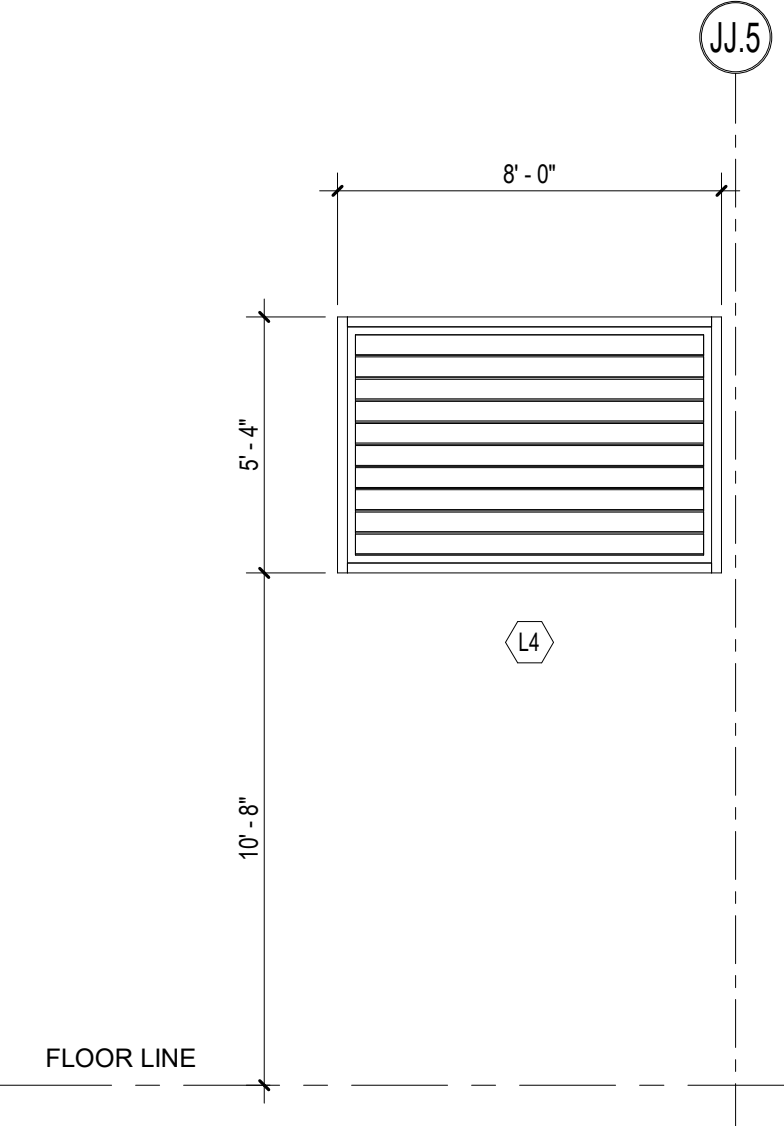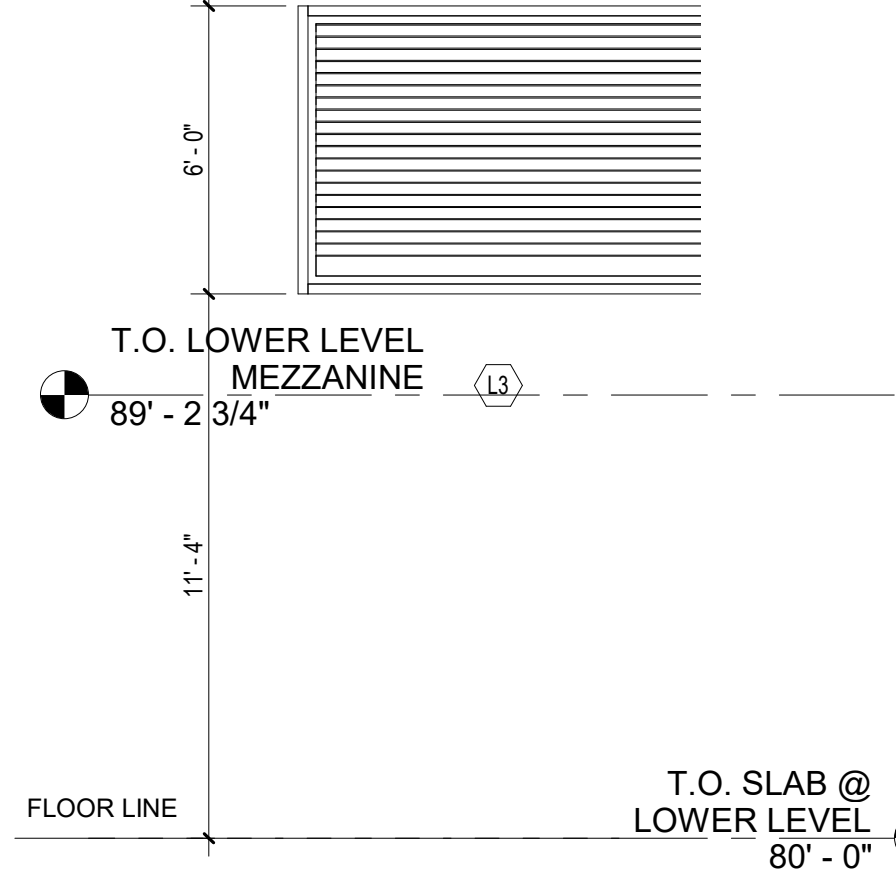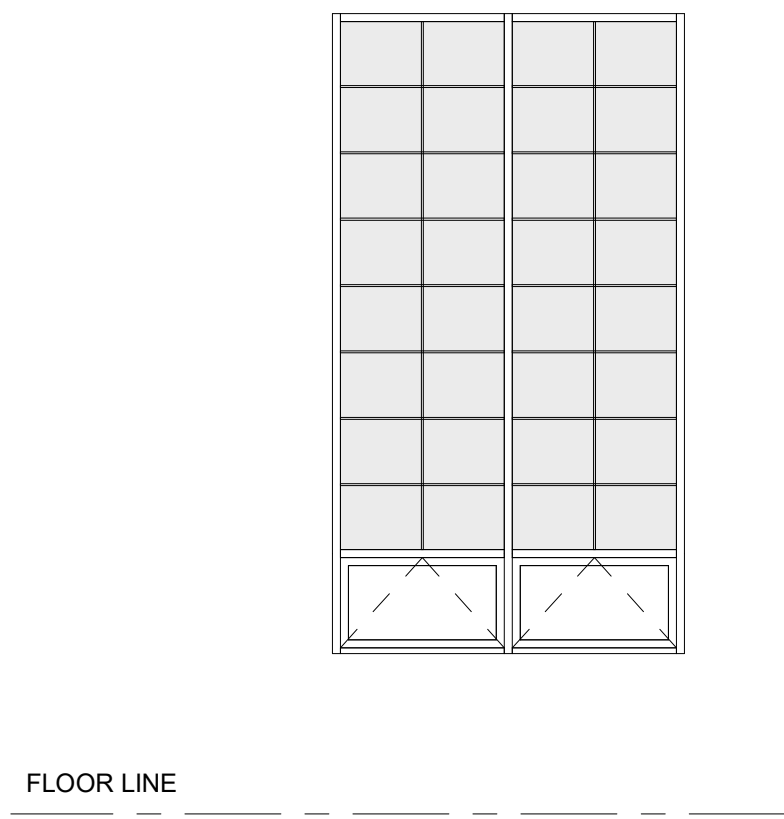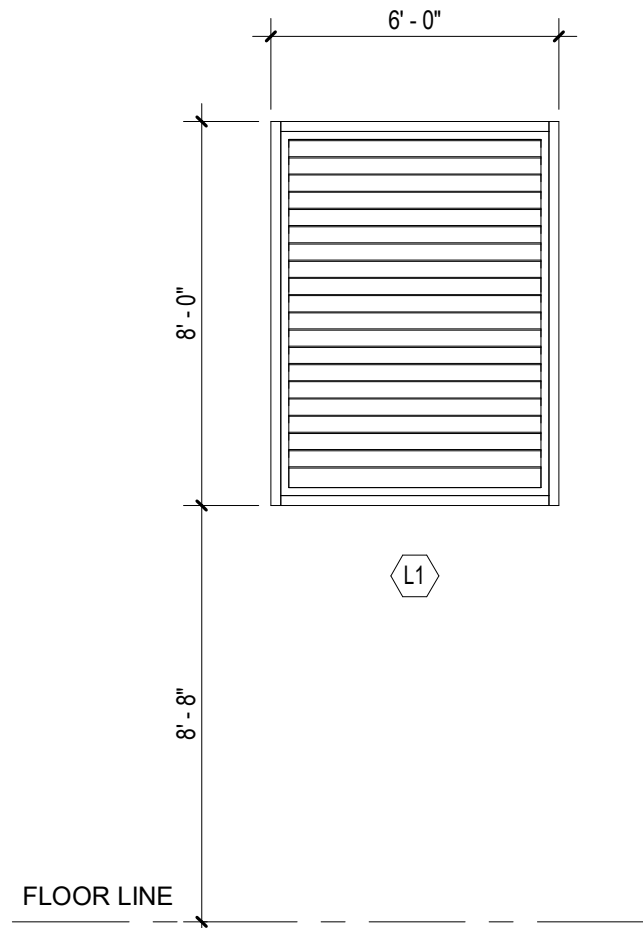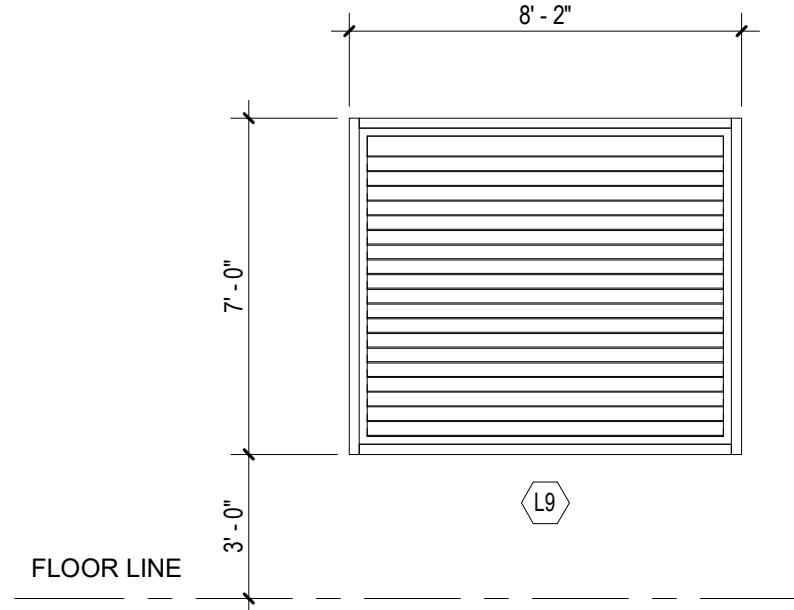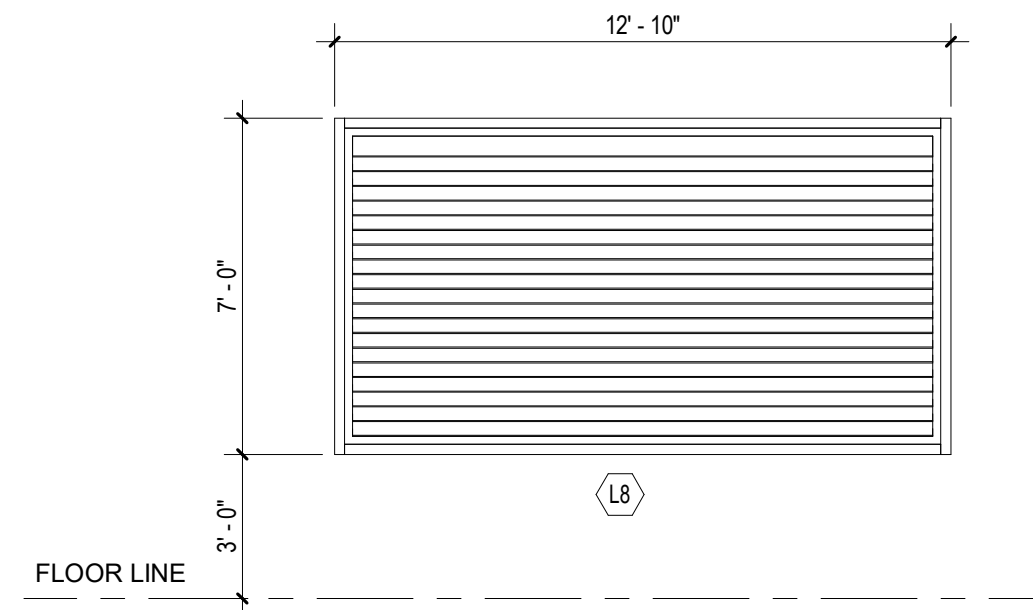

3 LOUVER TYPES
1/4" = 1'-0"

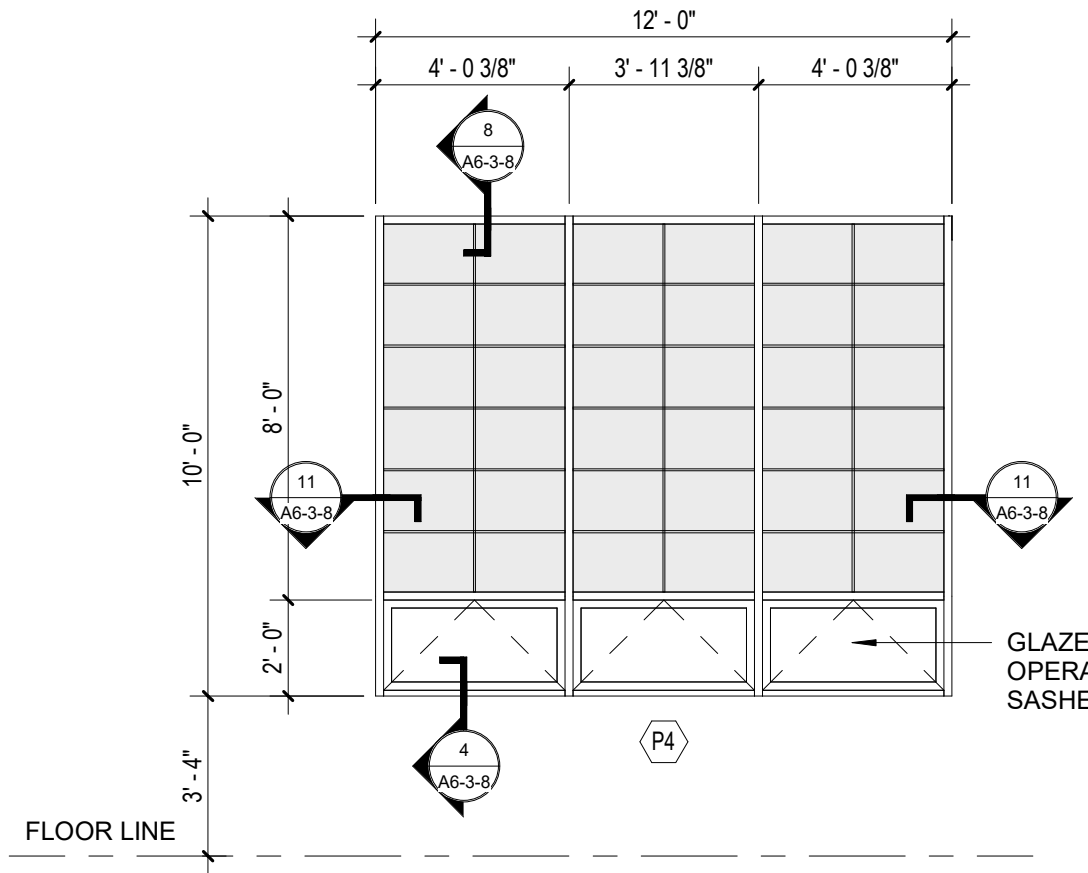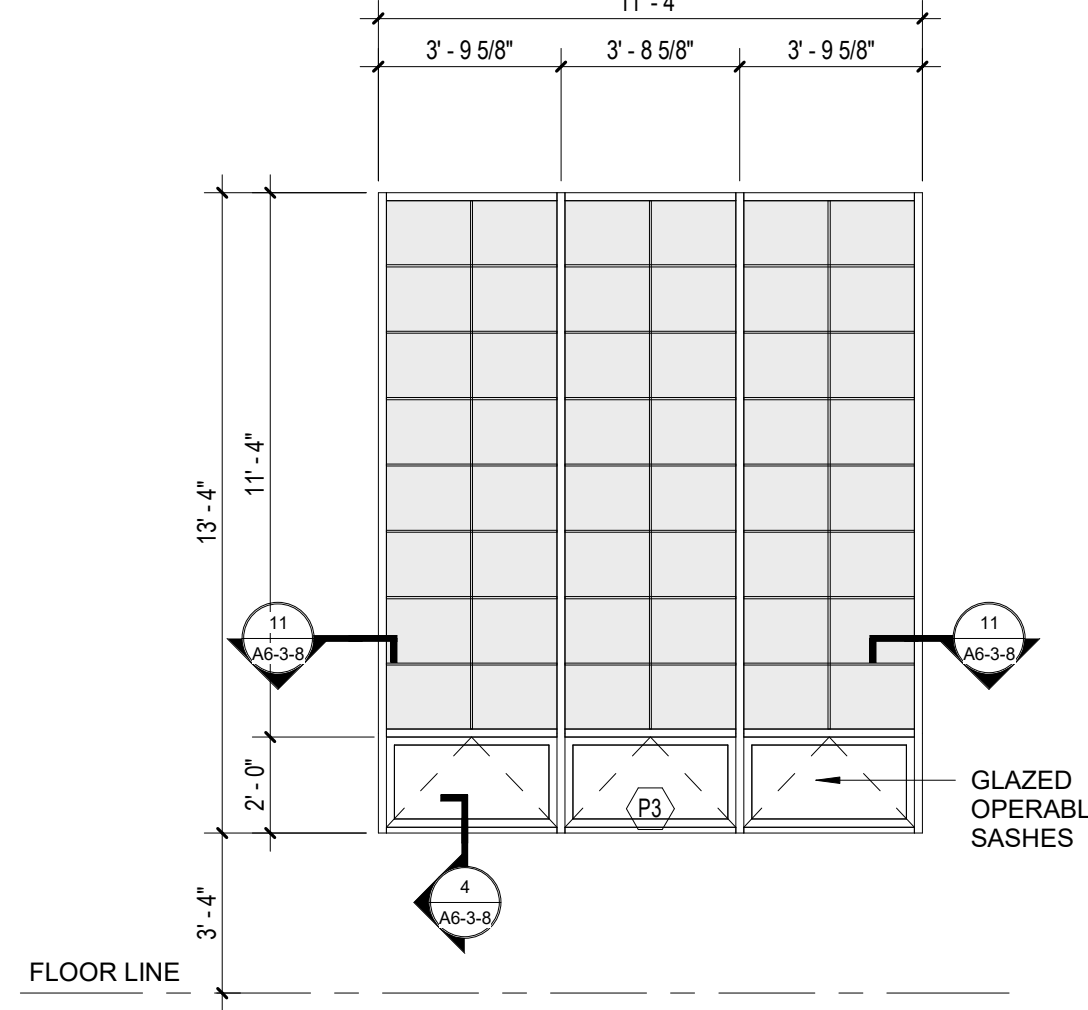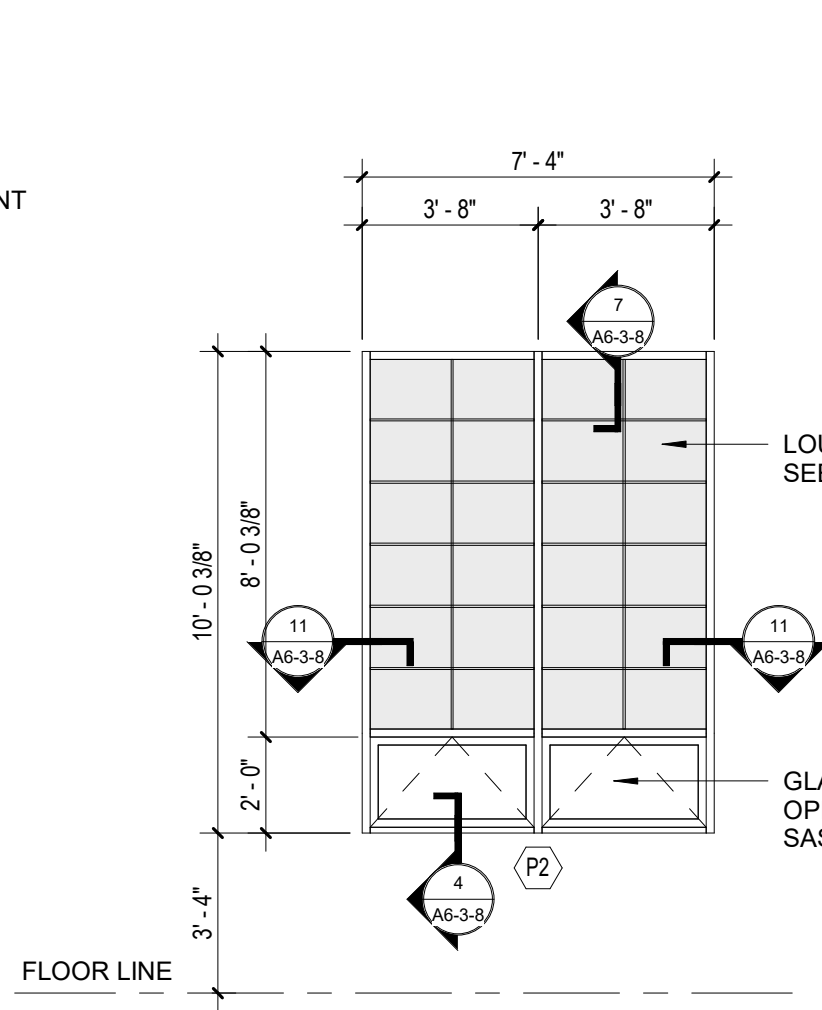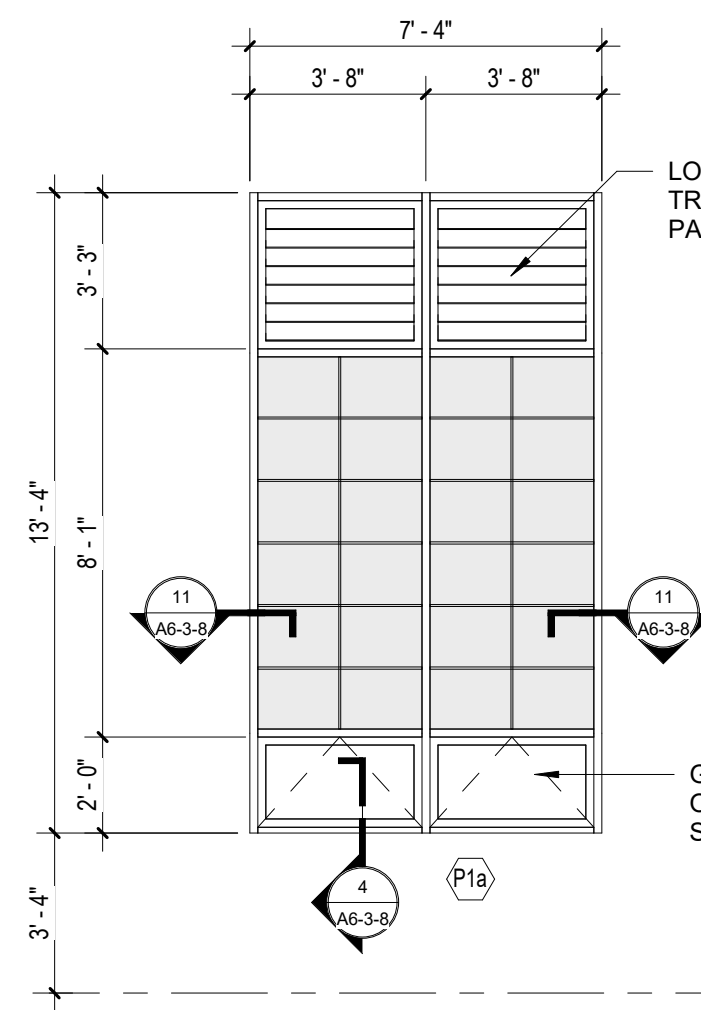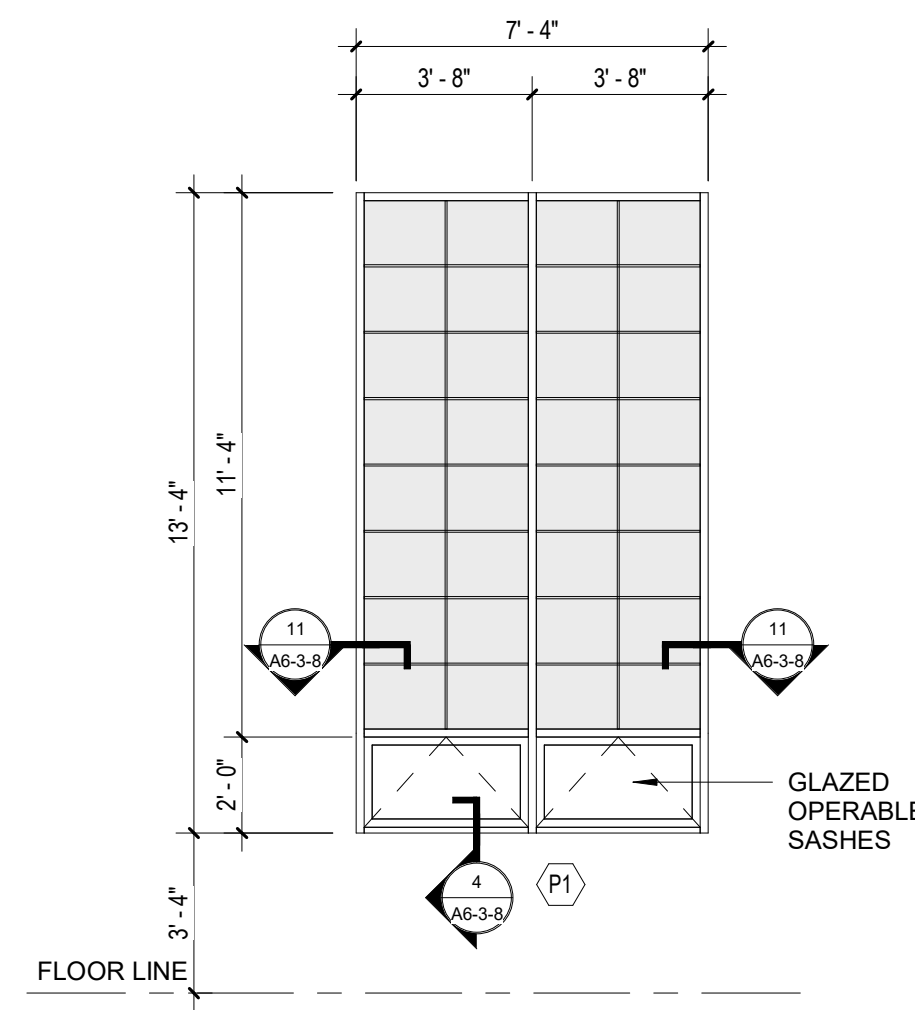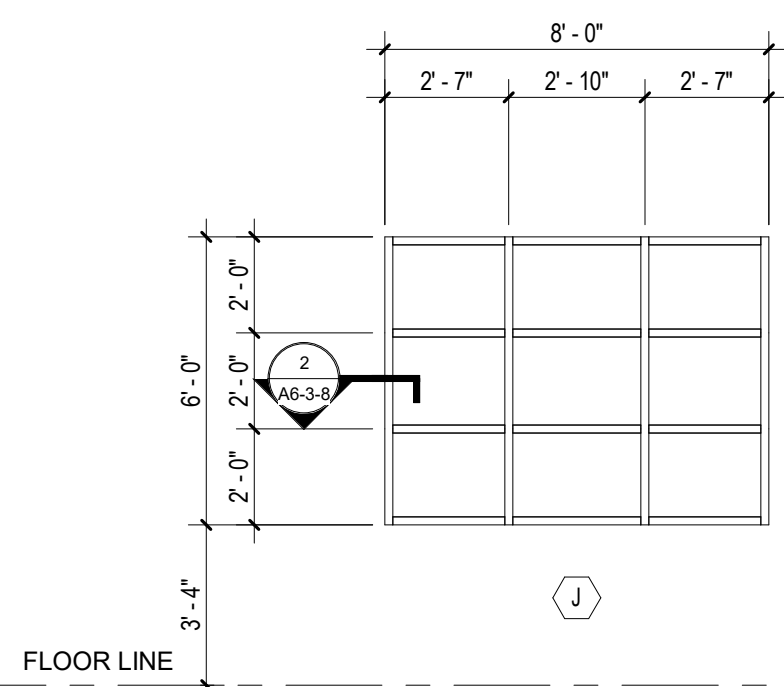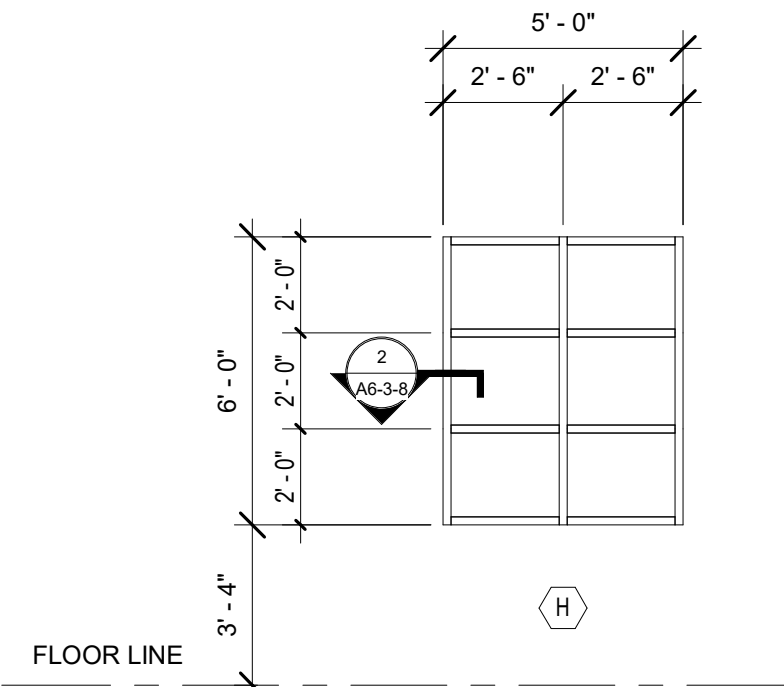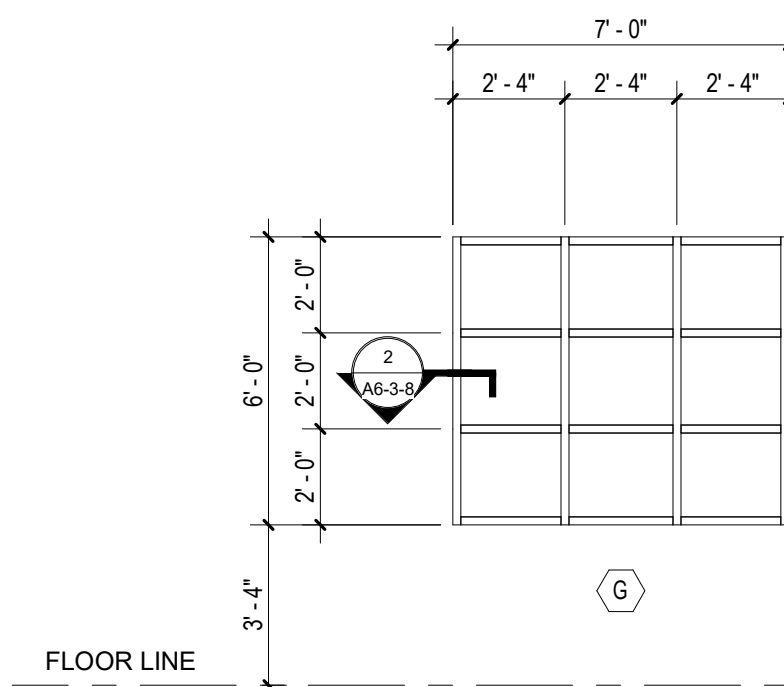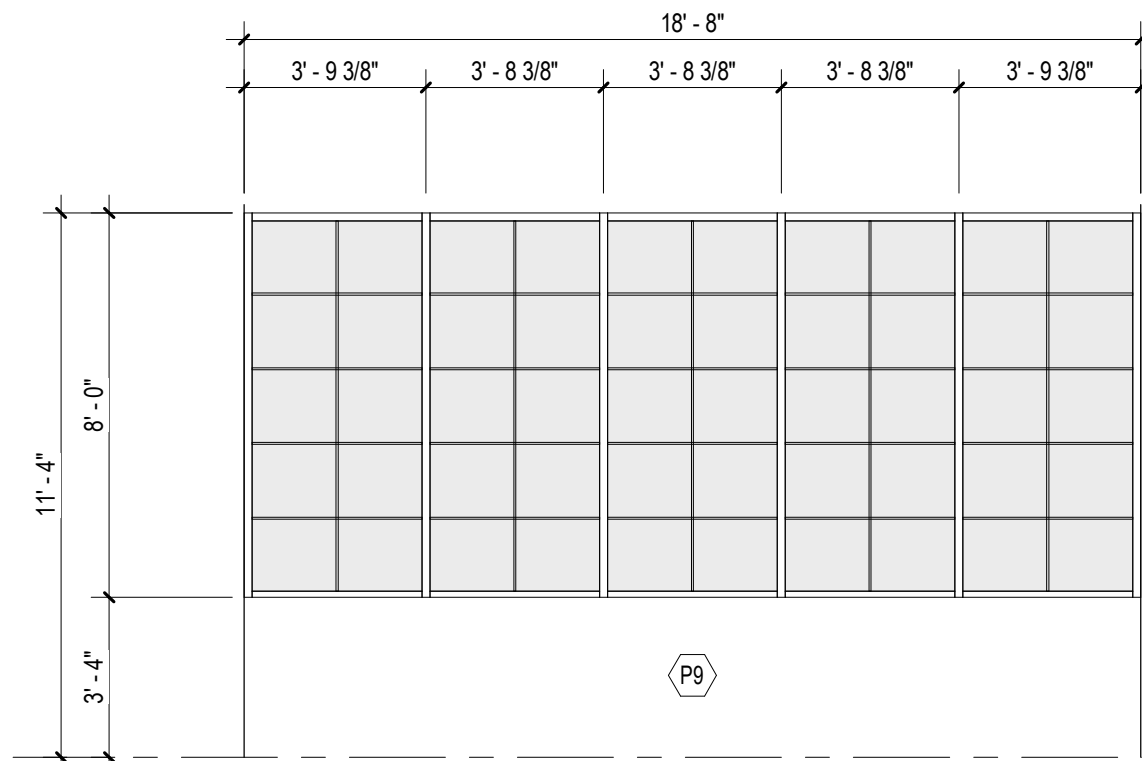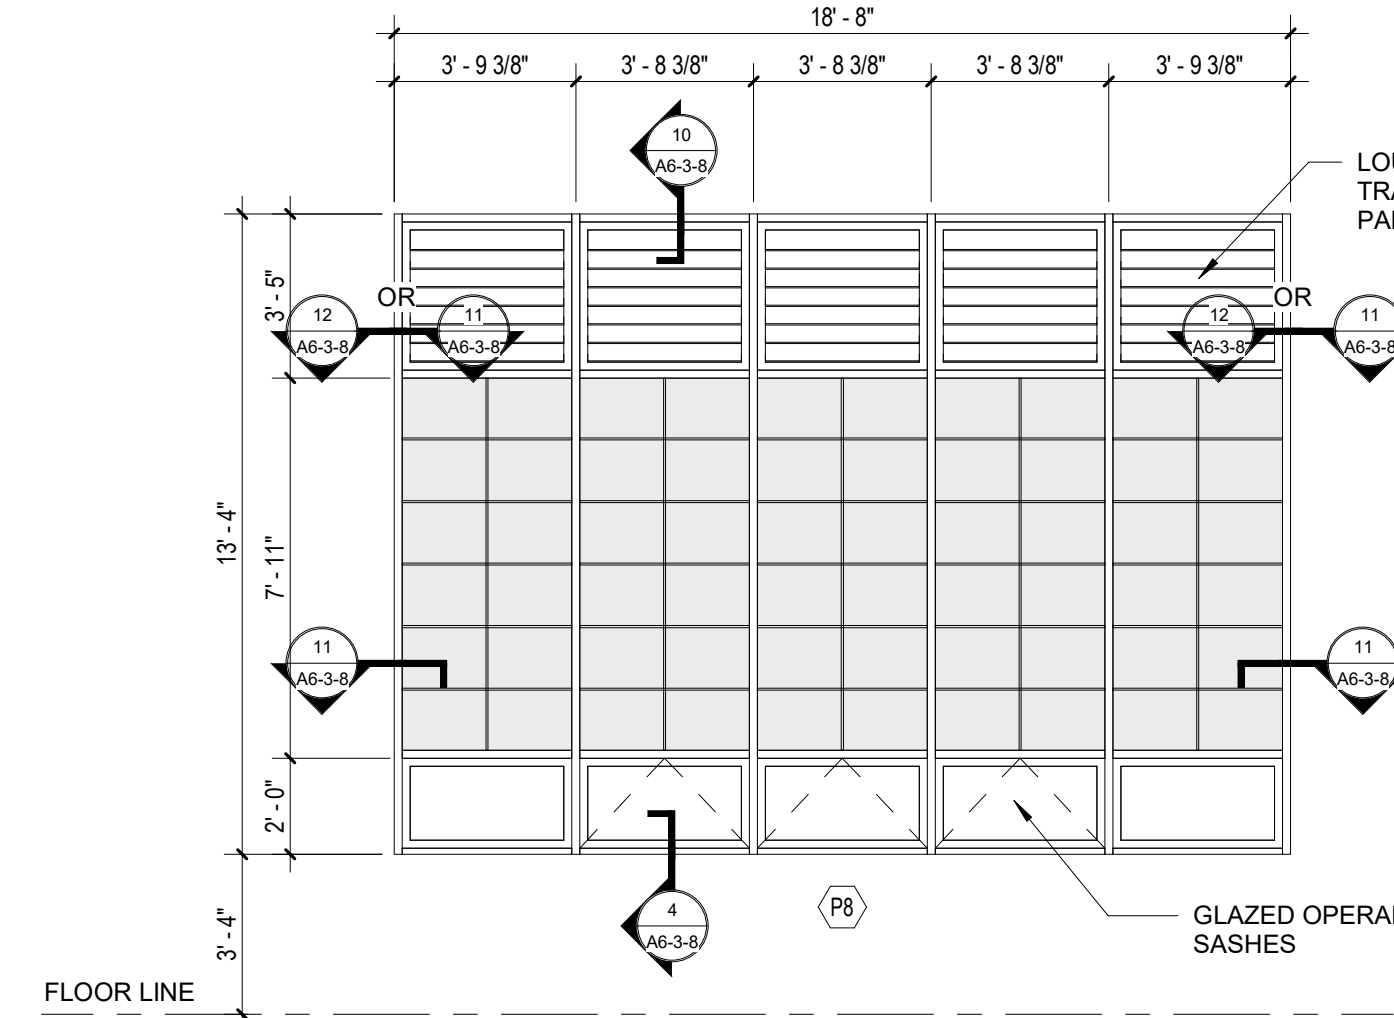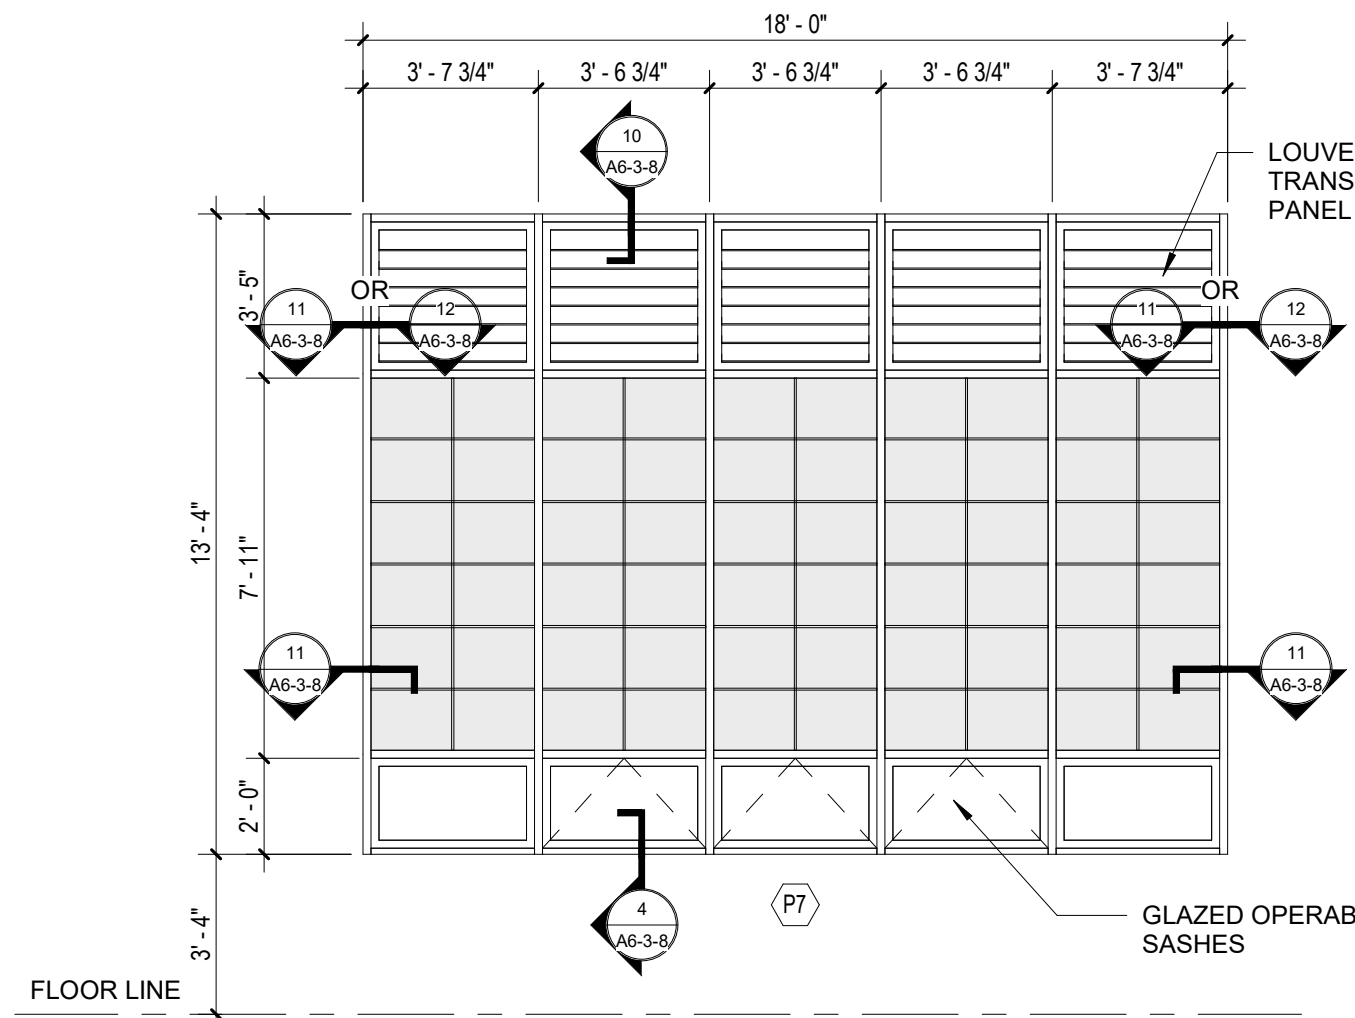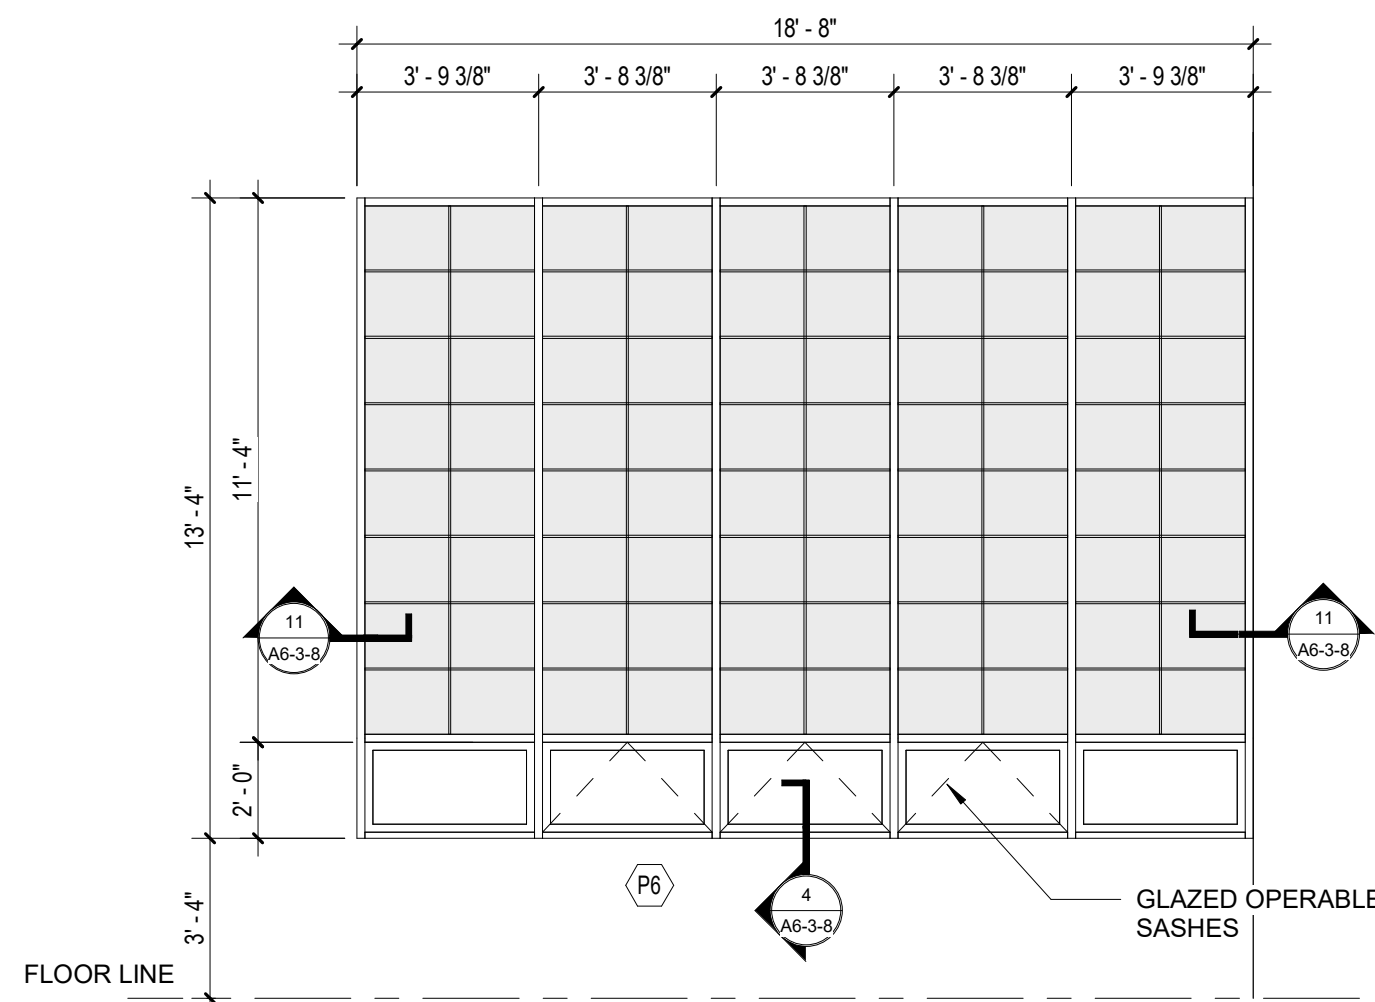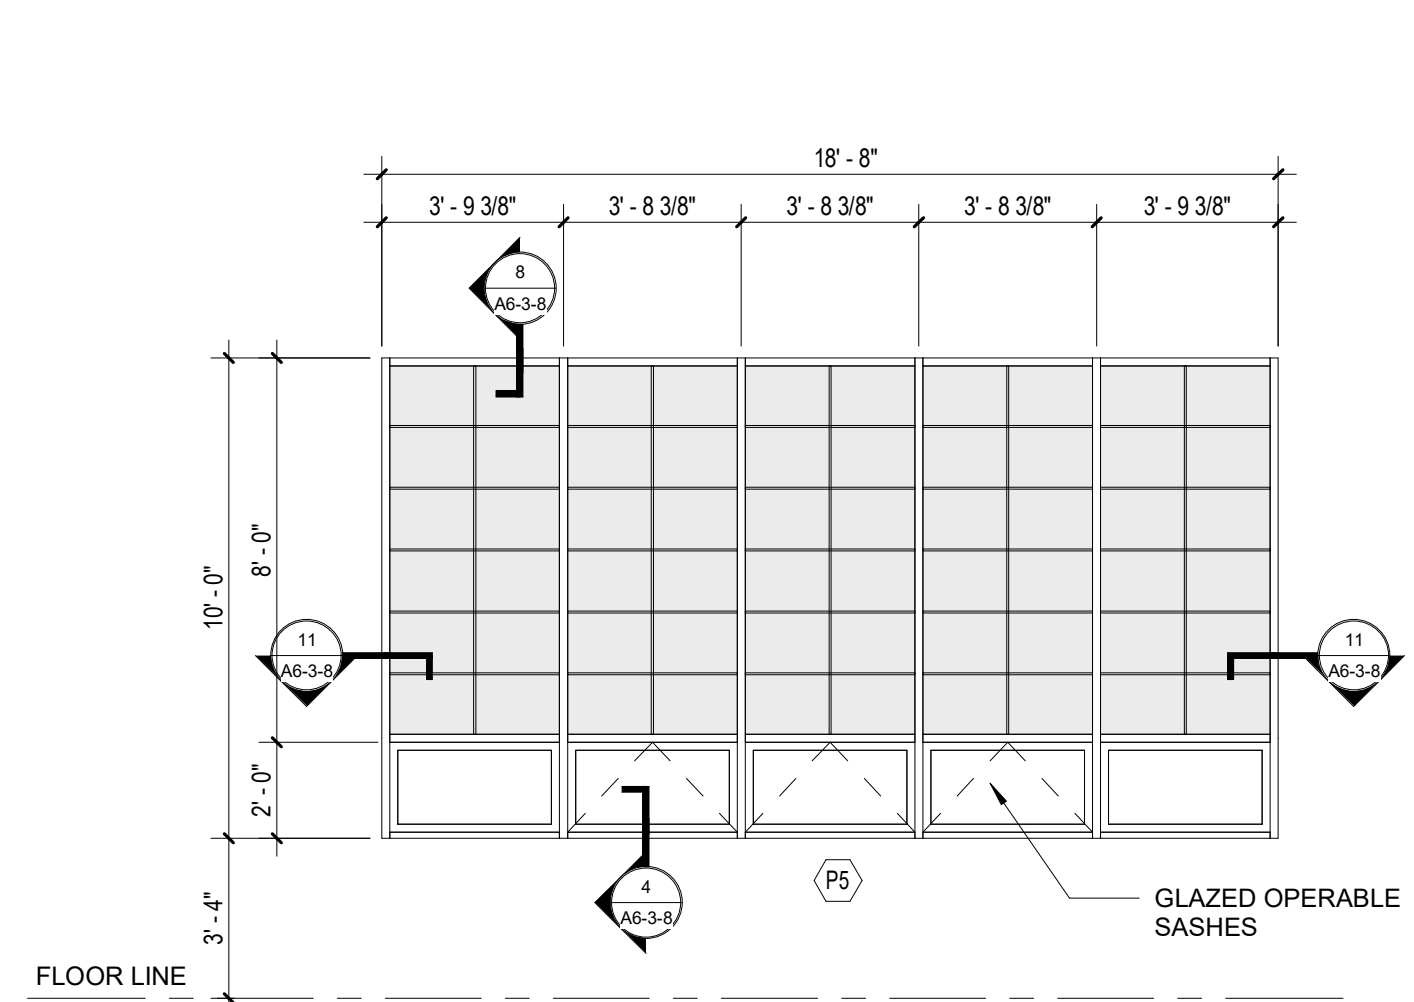


2 TRANSLUCENT WALL PANEL TYPES
1/4" = 1'-0"

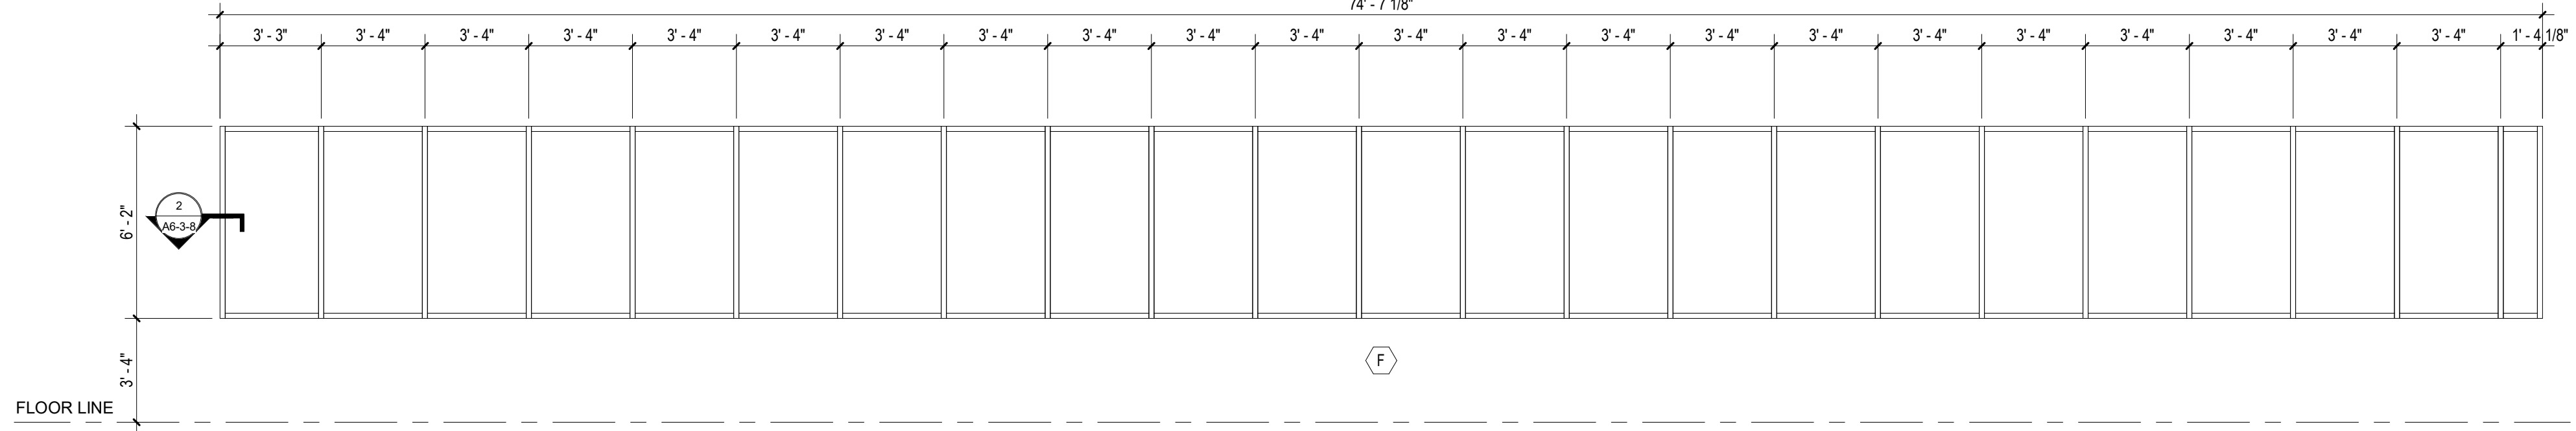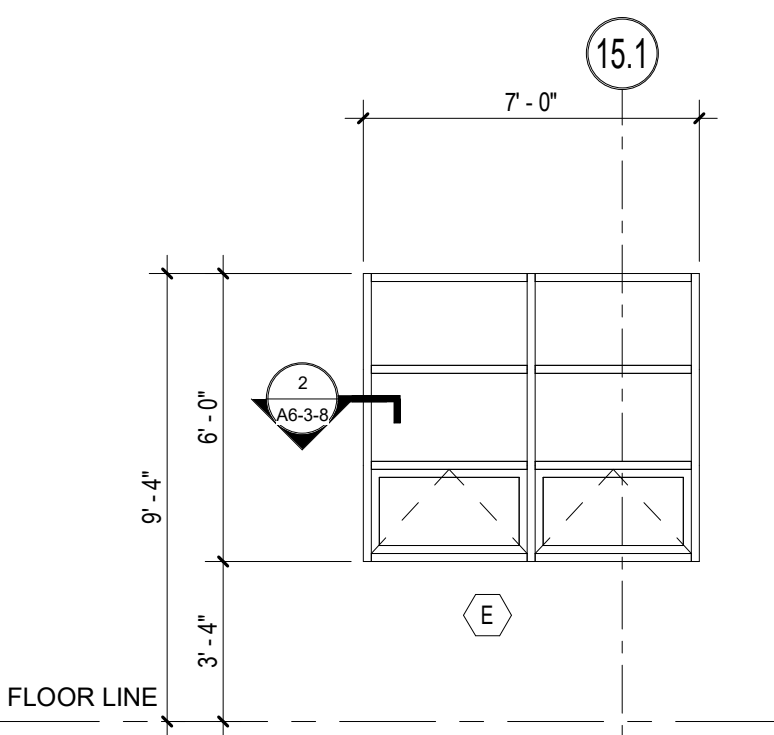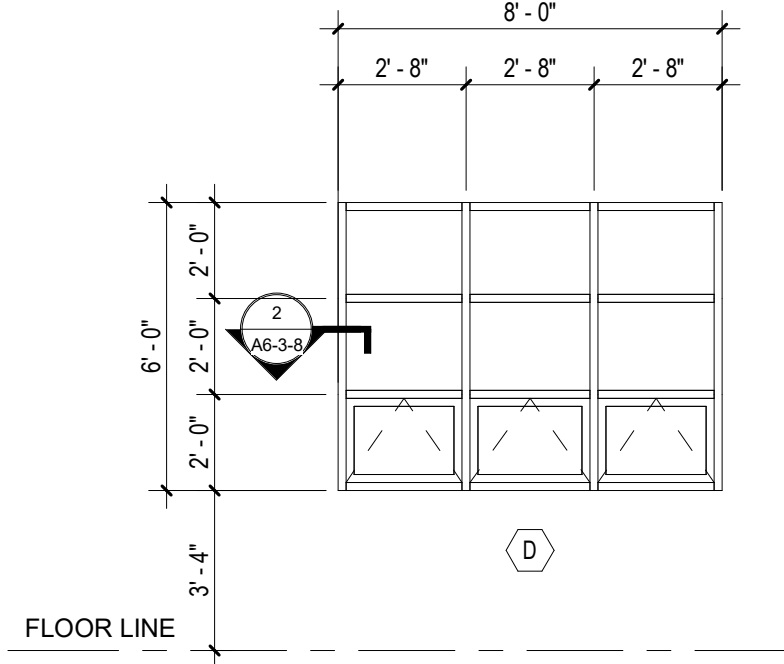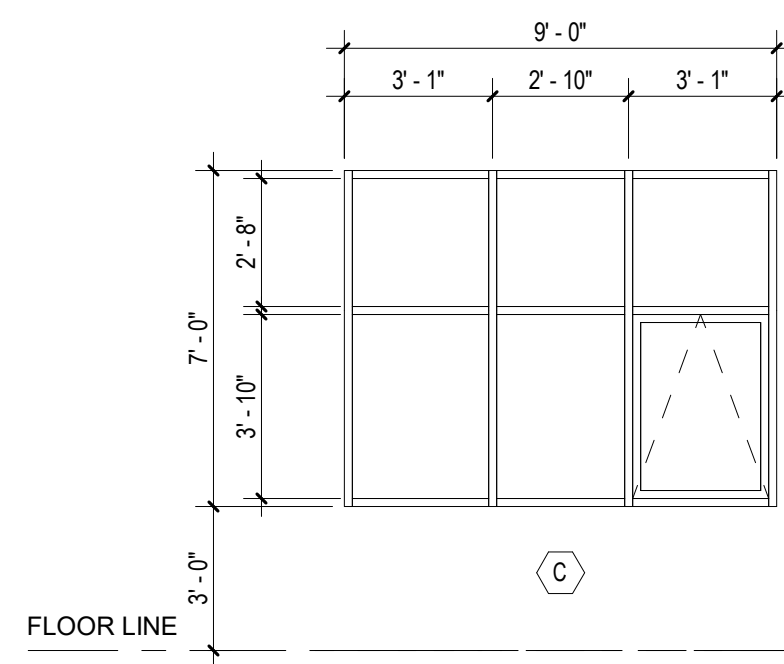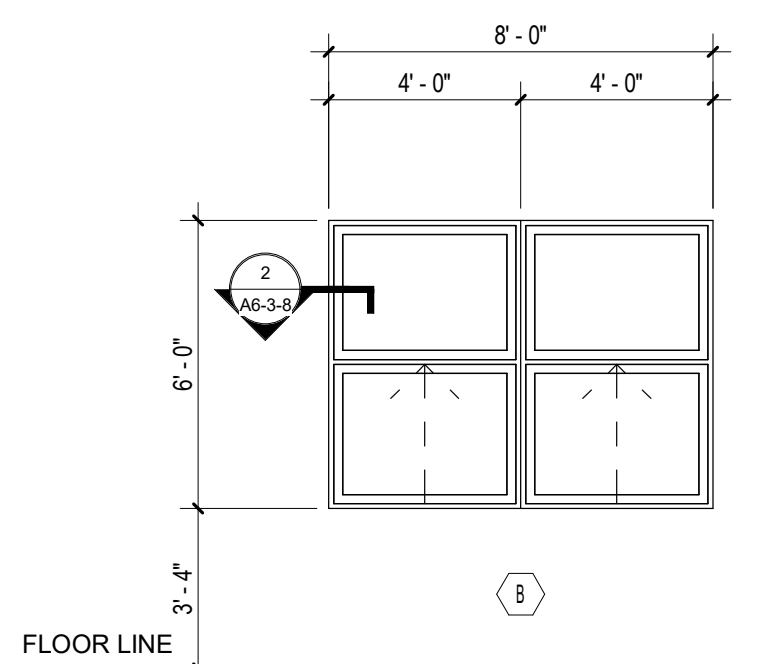

1 WINDOW TYPES
1/4" = 1'-0"

© COPYRIGHT 2022 DRUMMEY ROSANE ANDERSON, INC.

MSBA 60% CD
SUBMISSION
January 13th, 2023

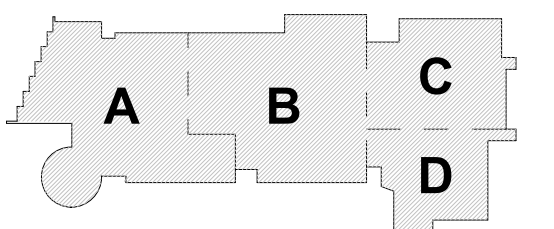








PROJECT NORTH
MAGNETIC NORTH

WINDOW,
TRANSLUCENT
WALL PANEL
AND LOUVER
TYPES

Scale: As indicated
Job No.: 20202
Drawn By: DRA
Date: January 13th, 2023
Volume 3 of 4

A6-3-1

- GENERAL NOTES - STOREFRONT / CURTAIN WALL TYPES
- INTERIOR SYSTEMS: UNLESS NOTED OTHERWISE GLAZING SHALL BE TYPE G1.
 - EXTERIOR SYSTEMS: UNLESS NOTED OTHERWISE GLAZING SHALL BE TYPE G1.
 - AT ALL EXTERIOR CURTAIN WALLS AND STOREFRONTS PROVIDE MINIMUM 2" RIGID INSULATION BEHIND ALL SPANDREL GLASS AND OTHER OPAQUE GLAZING. INSULATION IS NOT SHOWN IN SOME CASES FOR CLARITY.
 - PROVIDE SAFETY GLAZING AT ALL LOCATIONS IDENTIFIED AS HAZARDOUS LOCATIONS PER THE 9TH EDITION OF THE MASSACHUSETTS STATE BUILDING CODE AND THE 2015 EDITION OF THE INTERNATIONAL BUILDING CODE.
 - PROVIDE INSECT SCREENS AT ALL OPERABLE SASH LOCATIONS.
 - "SG" DENOTES LOCATION OF SAFETY GLAZING.
 - SEE DOOR SCHEDULE FOR DOOR TYPES.

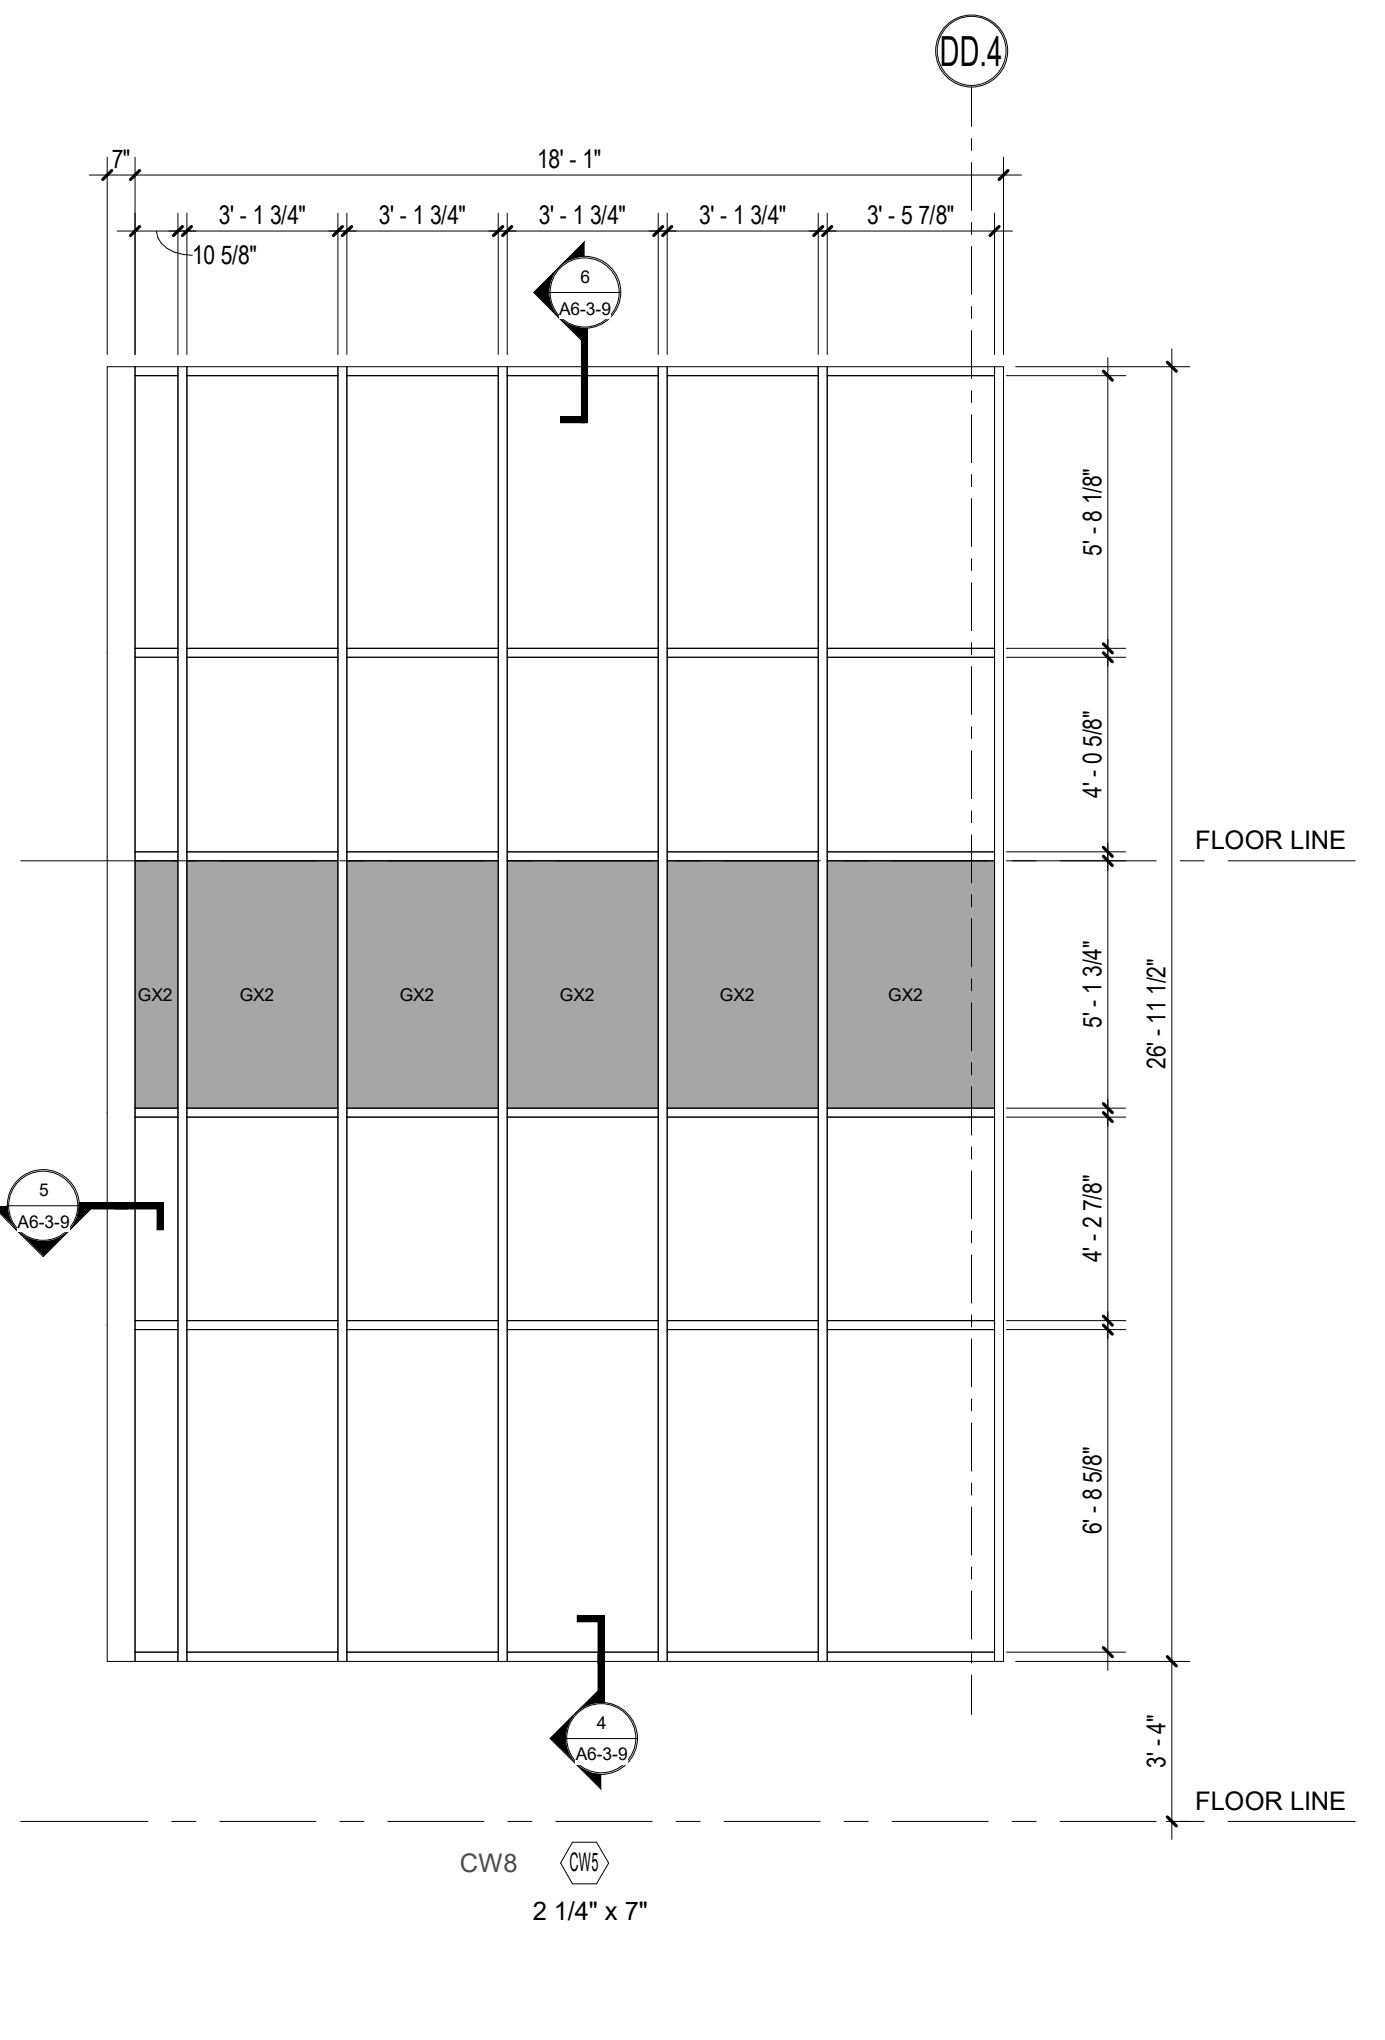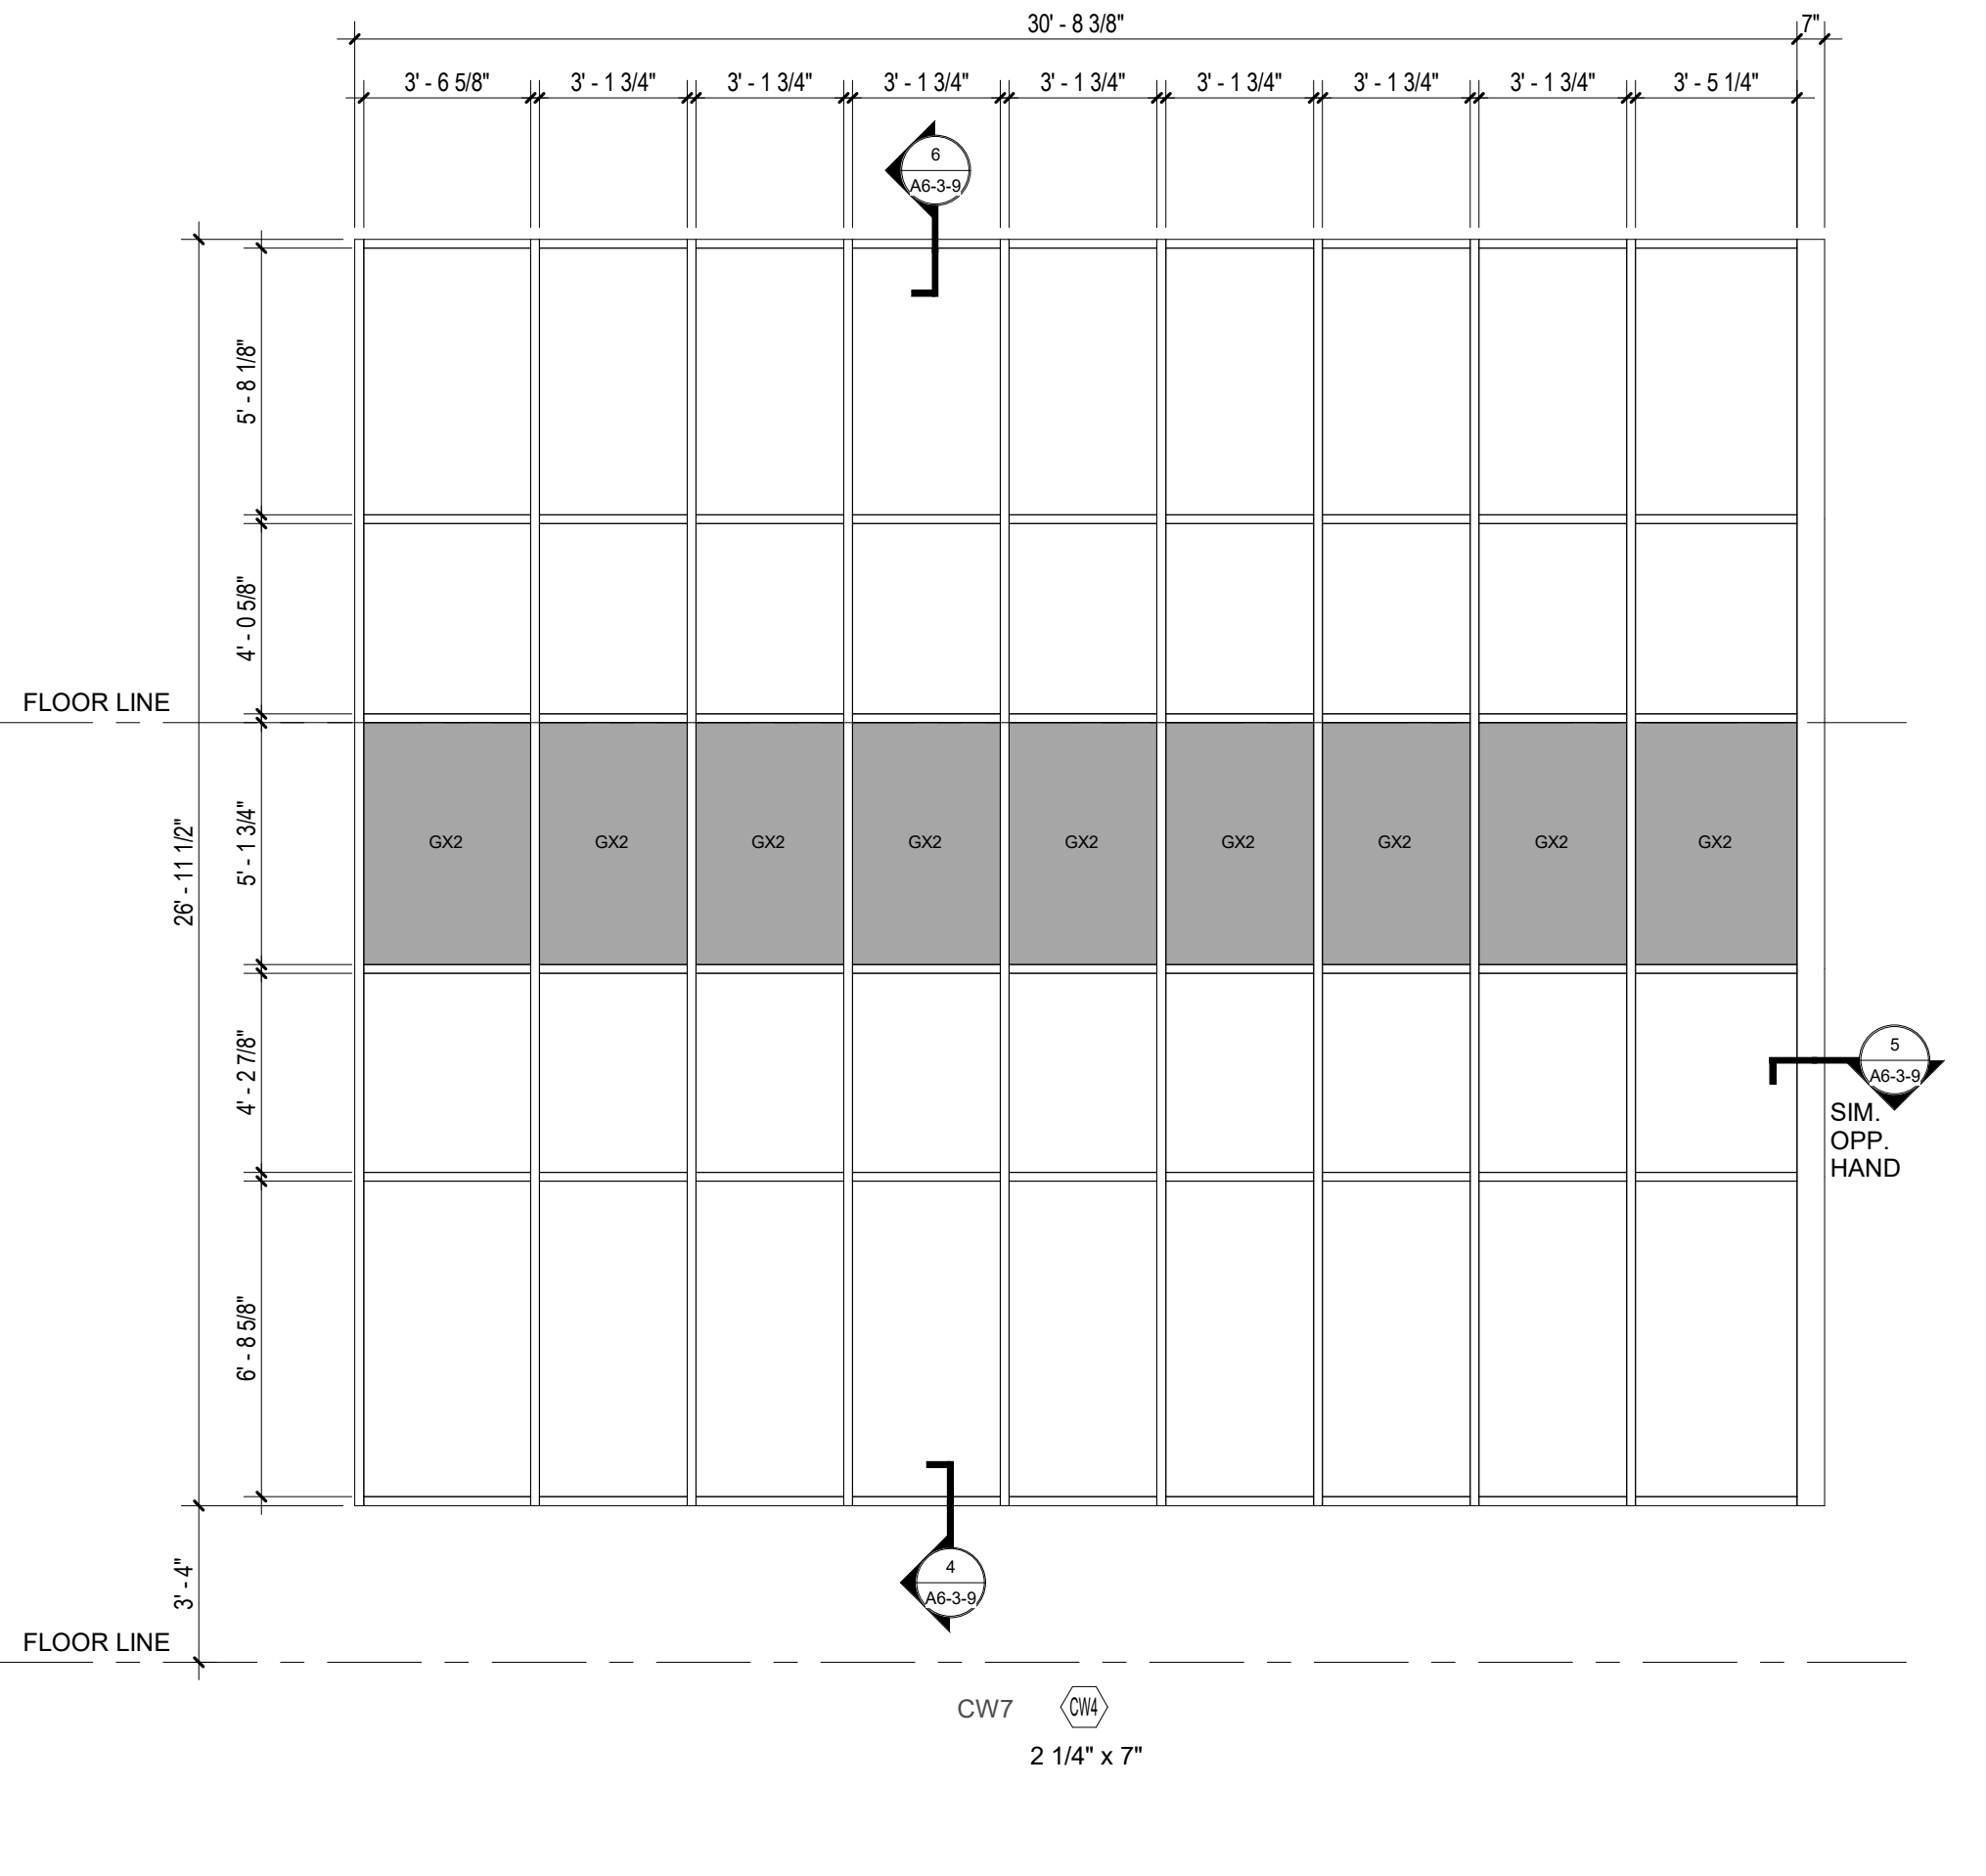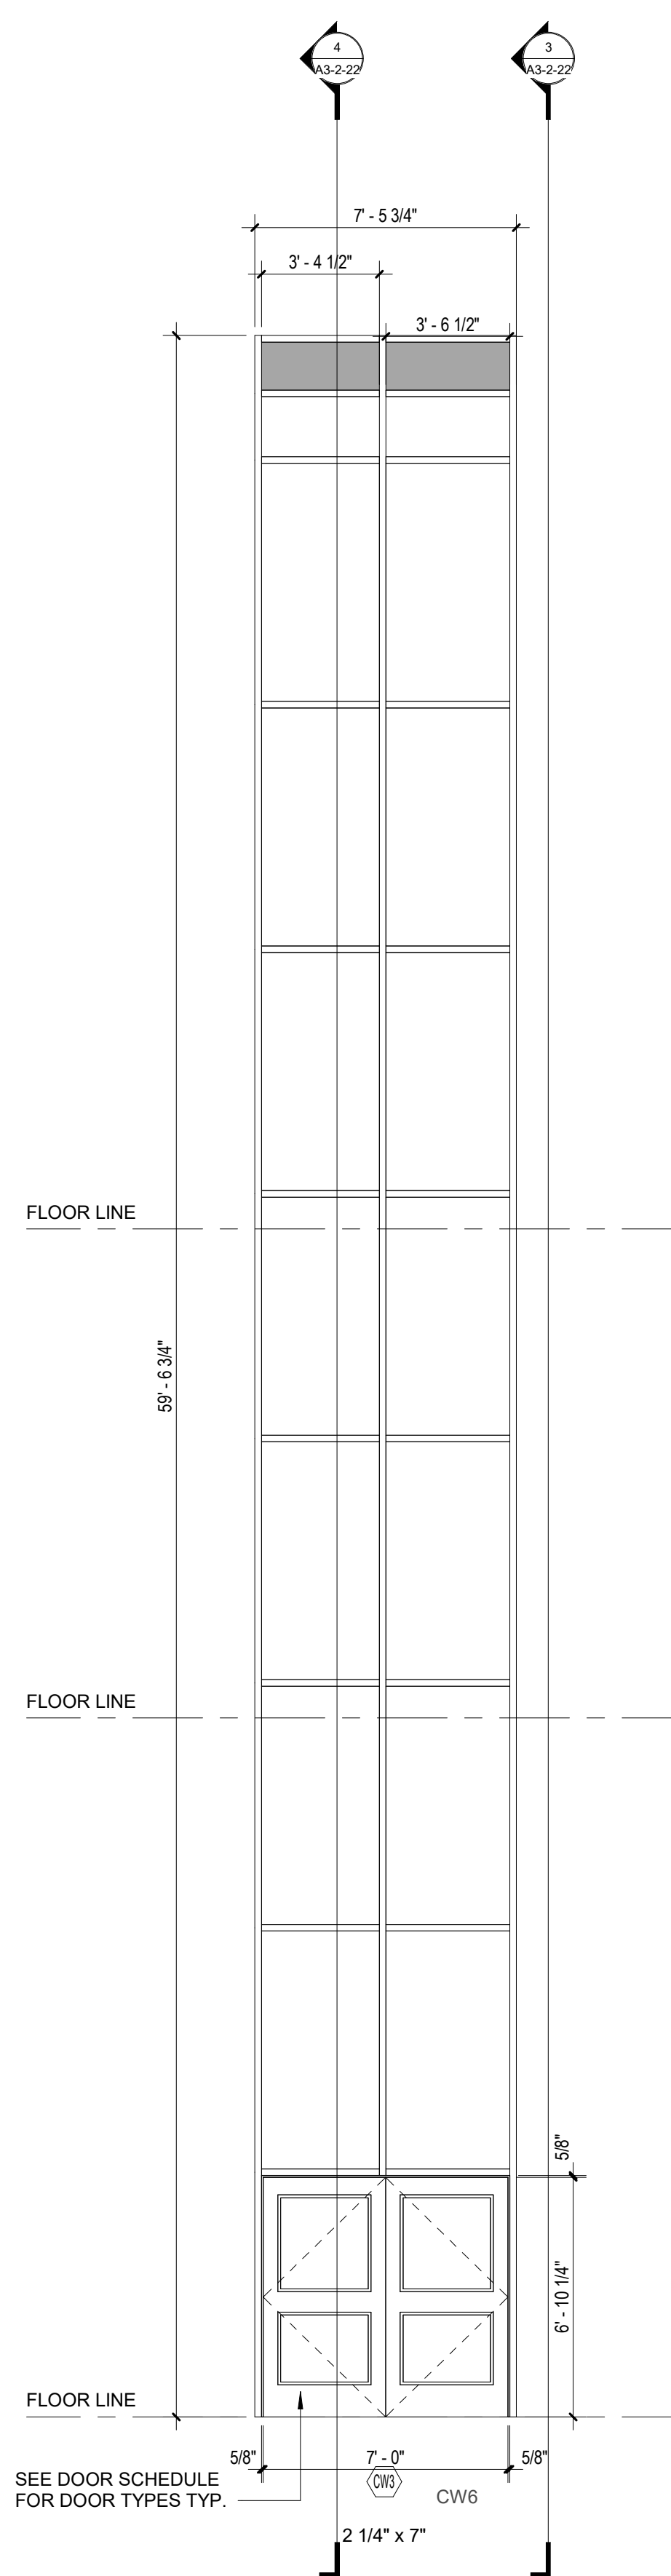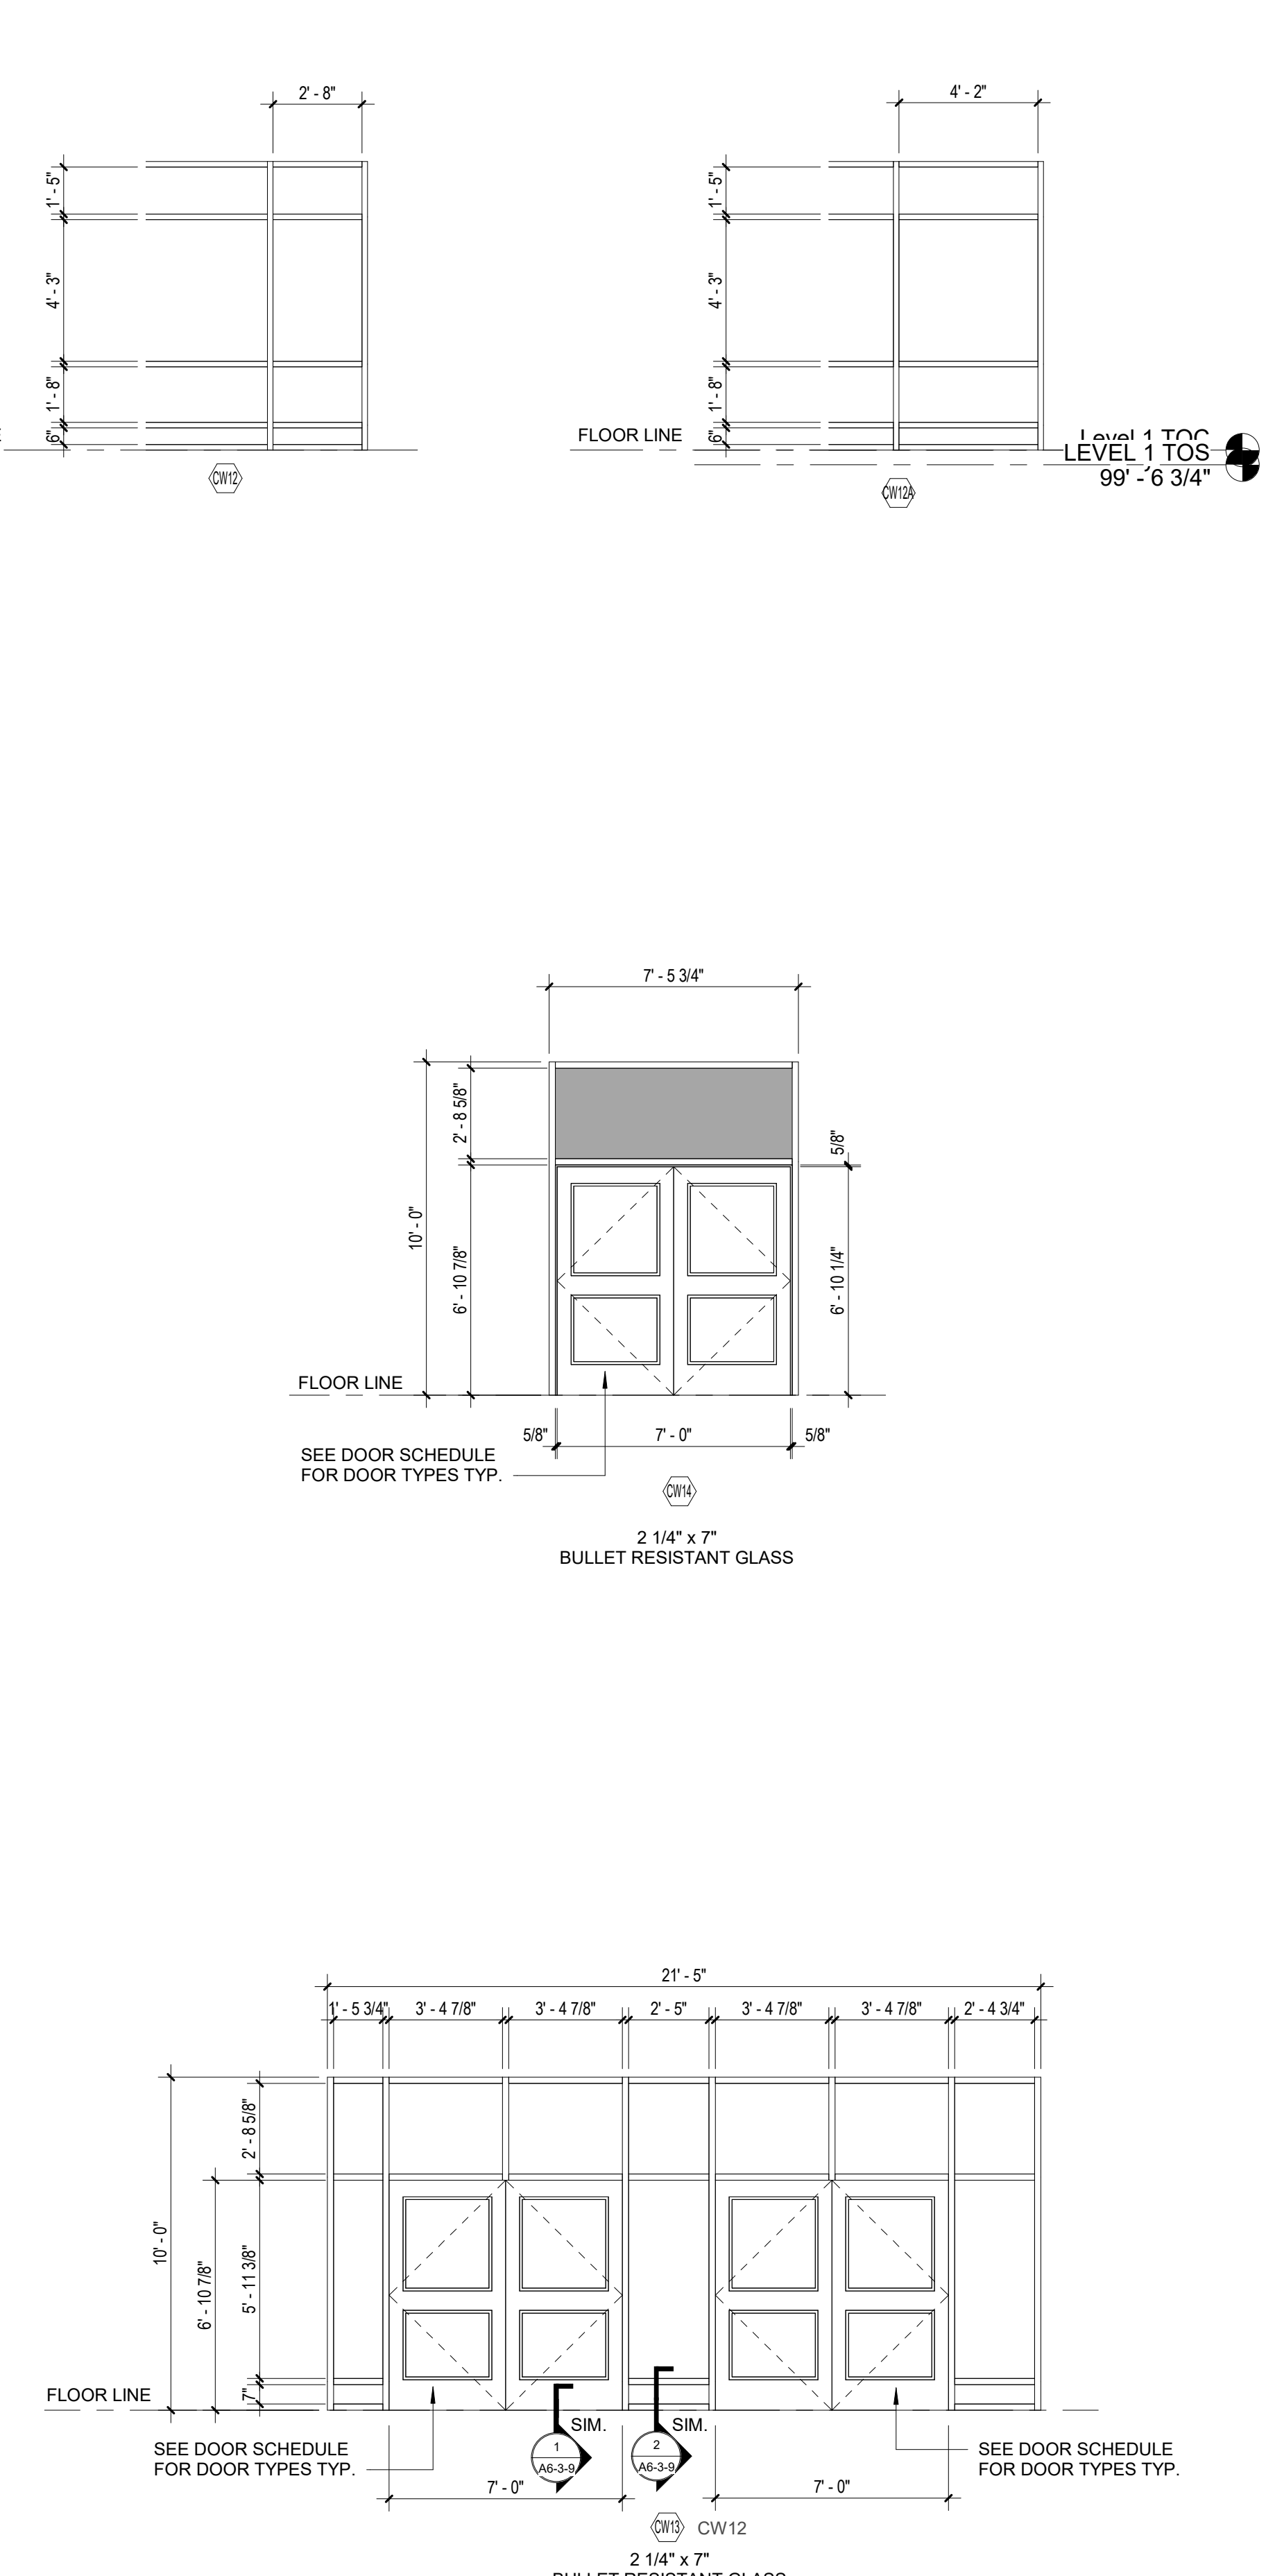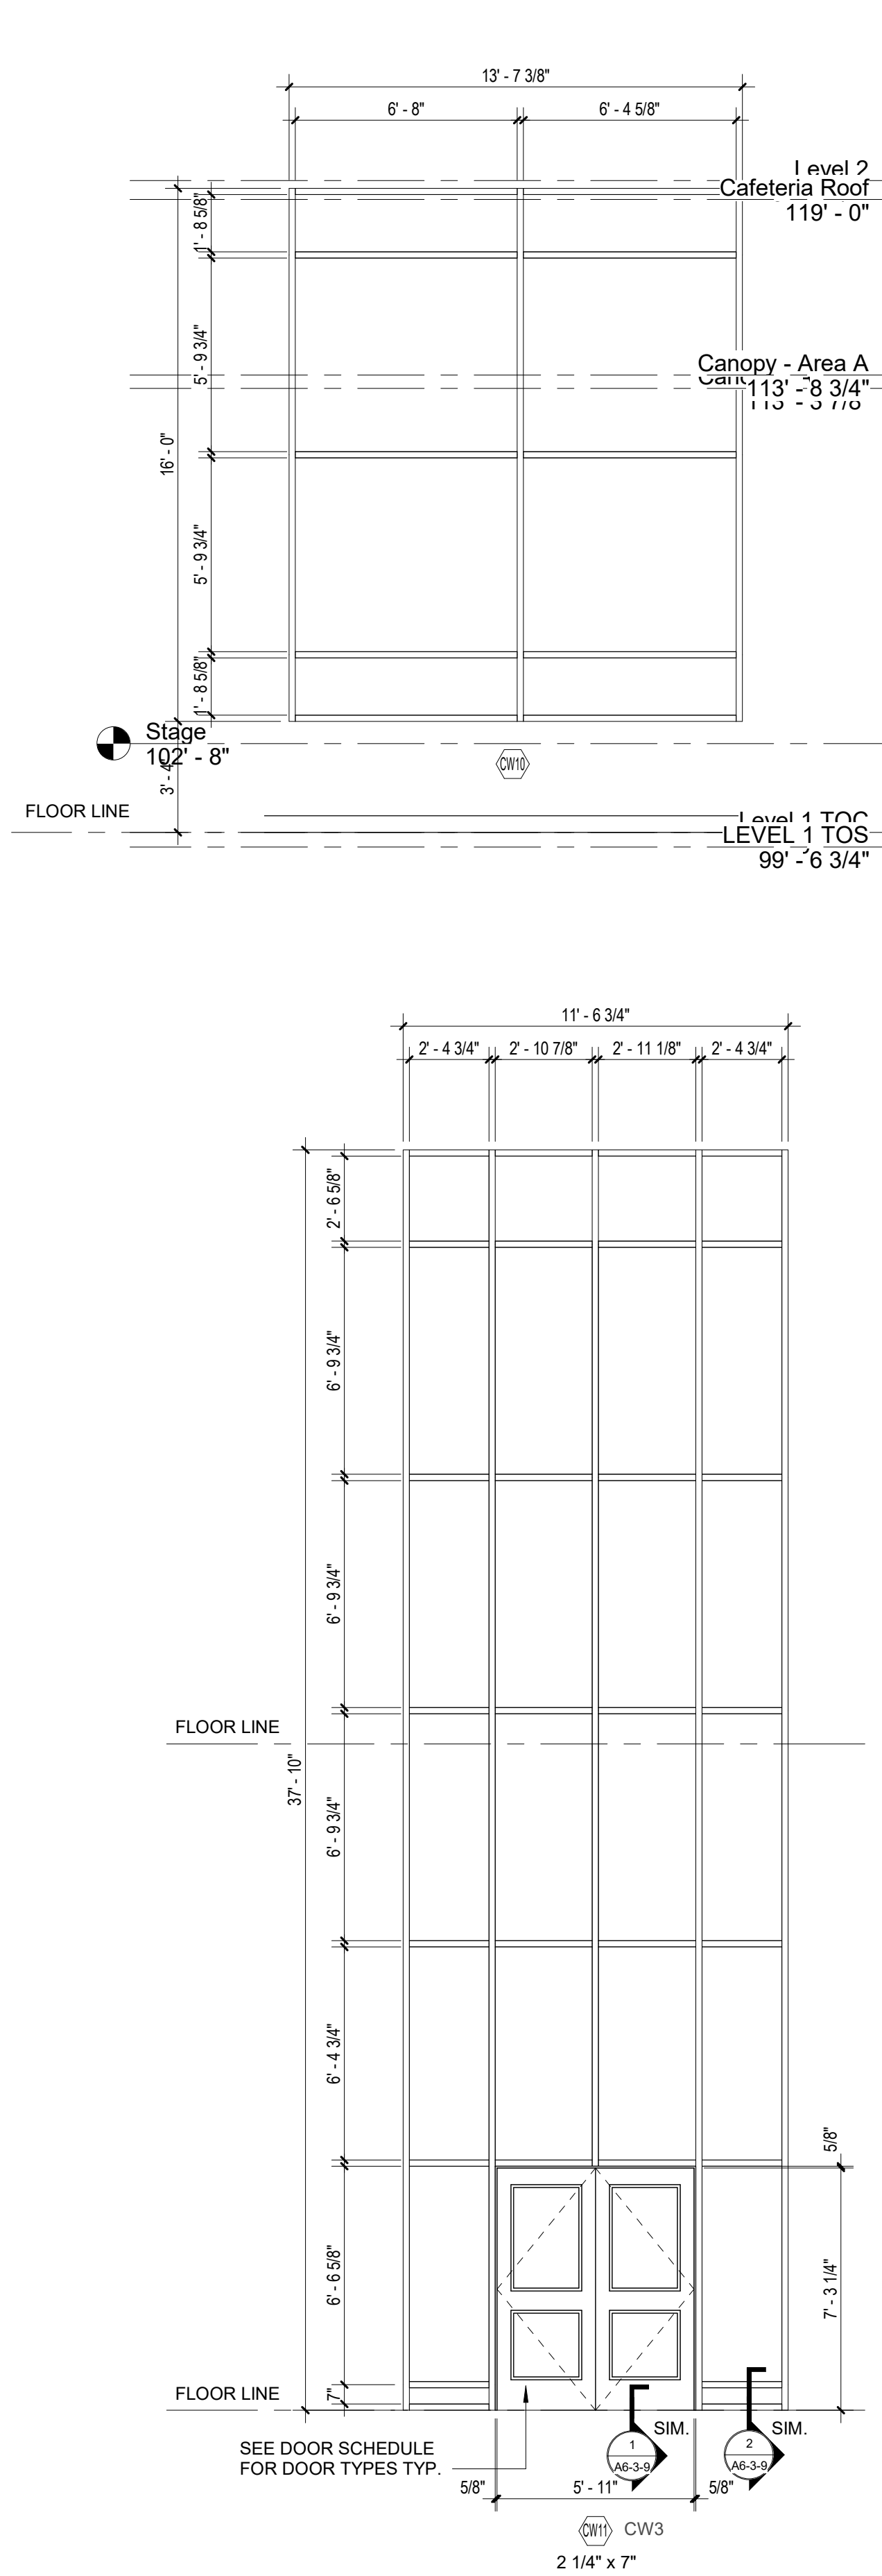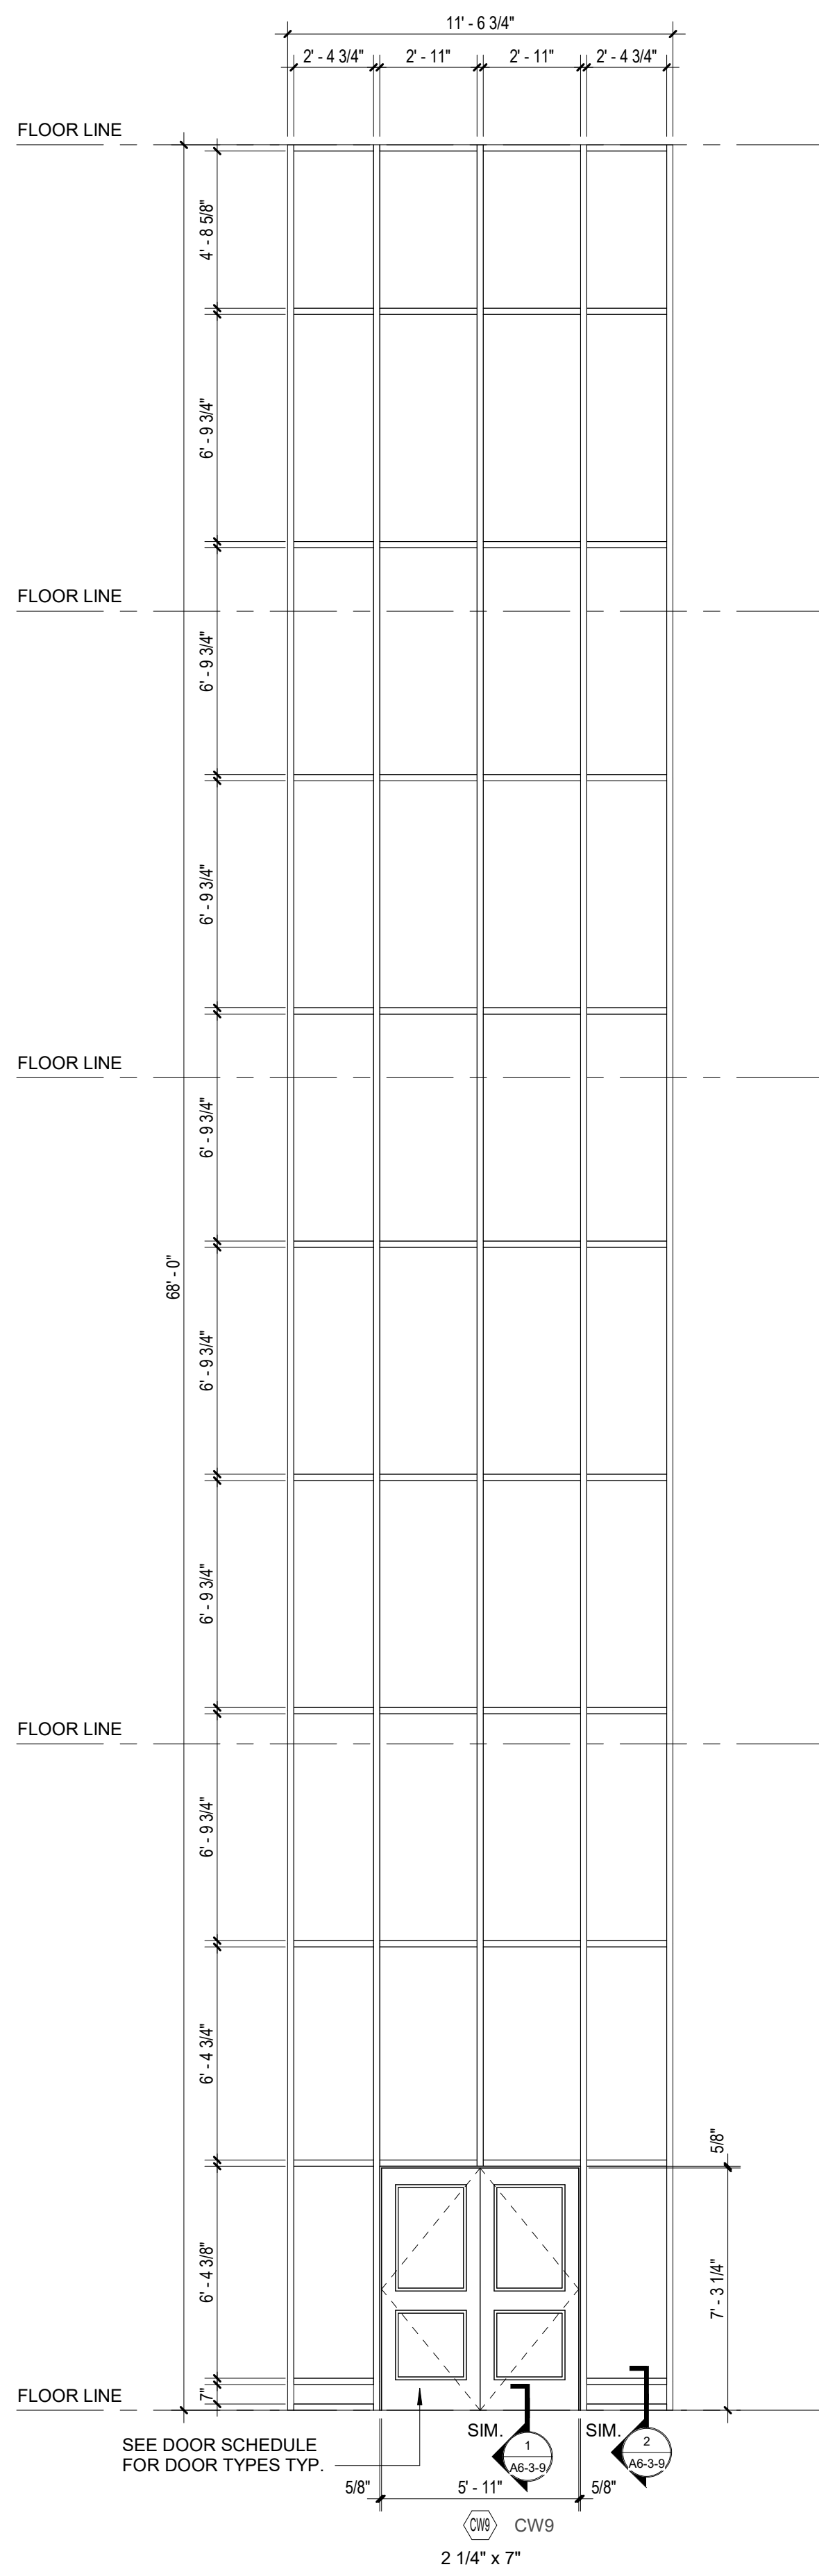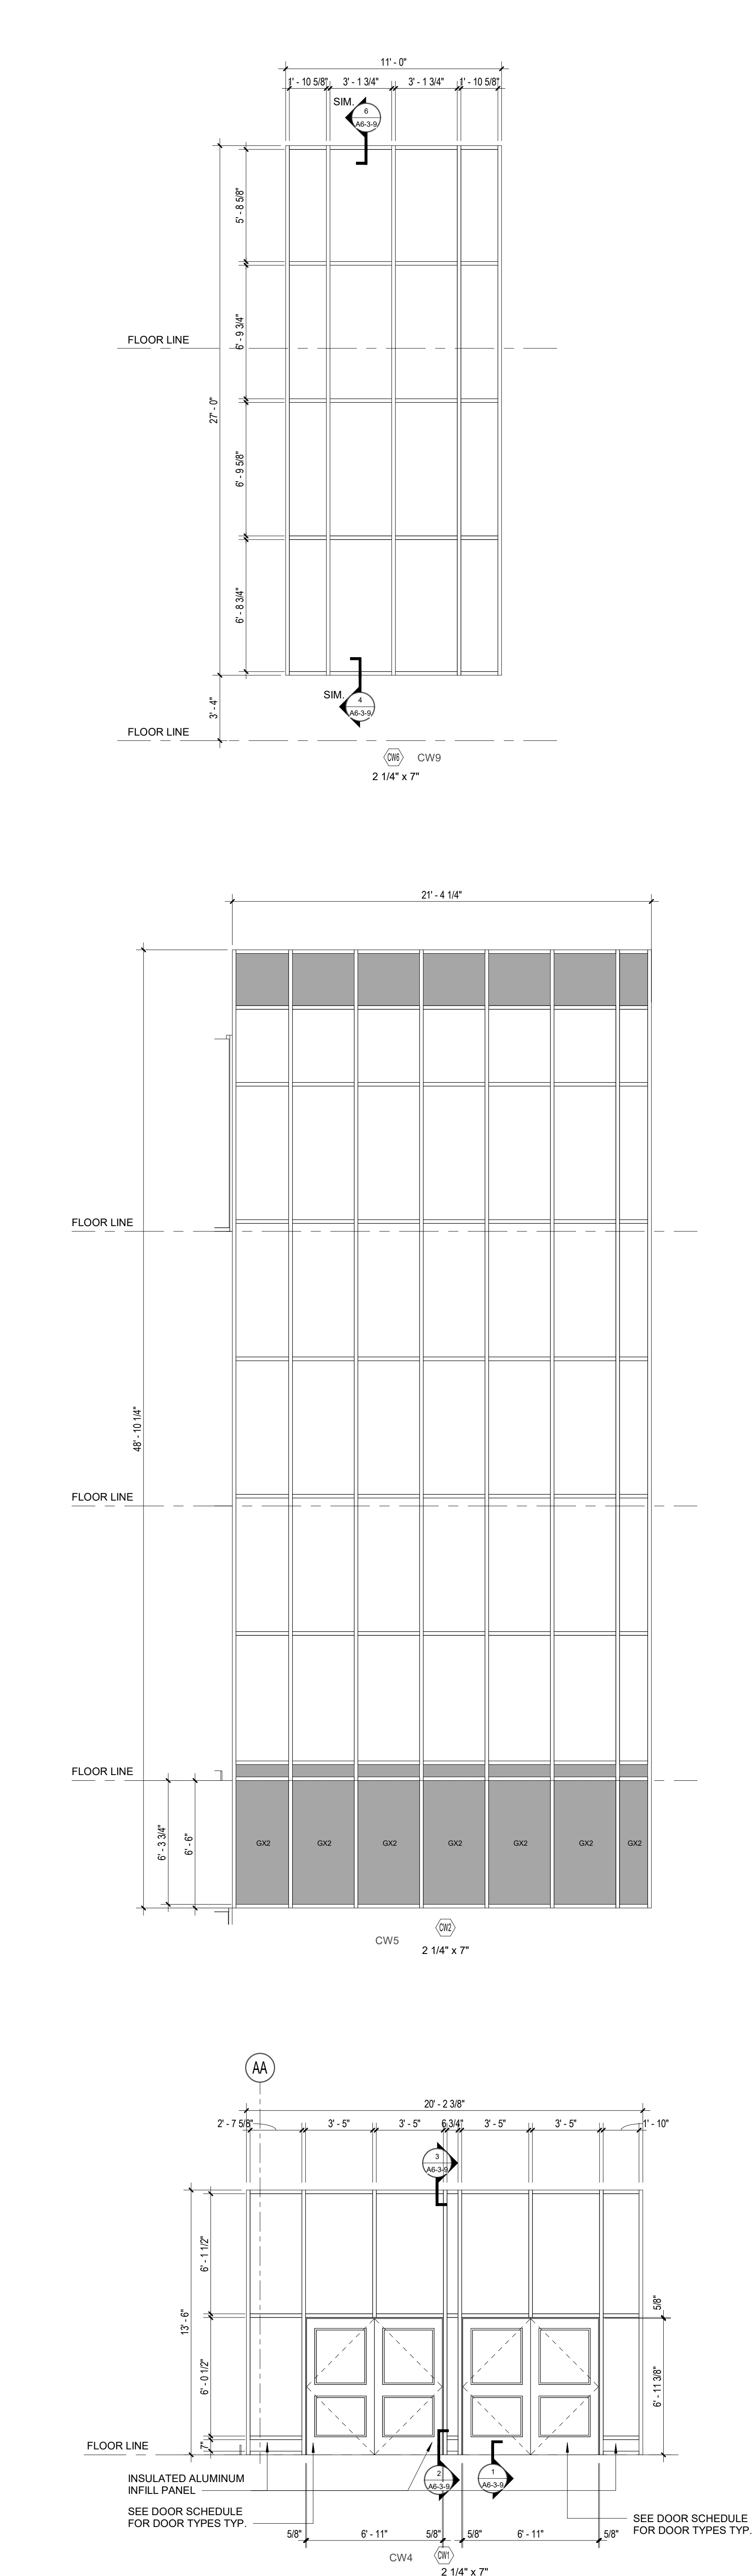


**Northeast
Metropolitan
Regional
Vocational High
School**
100 Hemlock Road,
Wakefield, MA 01880

GENERAL NOTES – STOREFRONT / CURTAIN WALL TYPES

1. INTERIOR SYSTEMS: UNLESS NOTED OTHERWISE GLAZING SHALL BE TYPE G1.
2. EXTERIOR SYSTEMS: UNLESS NOTED OTHERWISE GLAZING SHALL BE TYPE GX1
3. AT ALL EXTERIOR CURTAIN WALLS AND STOREFRONTS PROVIDE MINIMUM 2" RIGID INSULATION. INSULATION SHALL BE GLASS AND OTHER OPAQUE GLAZING. INSULATION IS NOT SHOWN IN SOME CASES FOR CLARITY.
4. PROVIDE SAFETY GLAZING AT ALL LOCATIONS IDENTIFIED ON MASSACHUSETTS MAPS PER THE 9TH EDITION OF THE MASSACHUSETTS STATE BUILDING CODE AND THE 2015 EDITION OF THE INTERNATIONAL BUILDING CODE.
5. PROVIDE INSULATED GLASS UNITS AT ALL OPERABLE SASH LOCATIONS.
6. "SO" DENOTES LOCATION OF SAFETY GLAZING.
7. SEE DOOR SCHEDULE FOR DOOR TYPES

MSBA 60% CD
SUBMISSION



January 13th, 2023

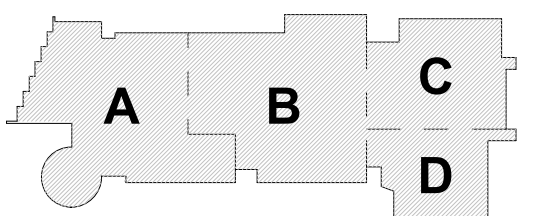

KEY PLAN

PROJECT NORTH


MAGNETIC NORTH

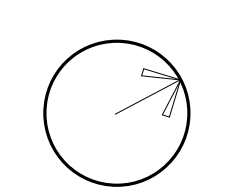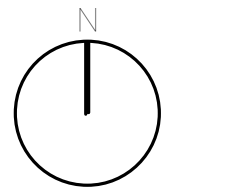



CURTAIN WALL TYPES

Scale: As indicated
Job No.: 20202
Drawn By: DRA
Date: January 13th, 2023
Volume 3 of 4












A6-3-3

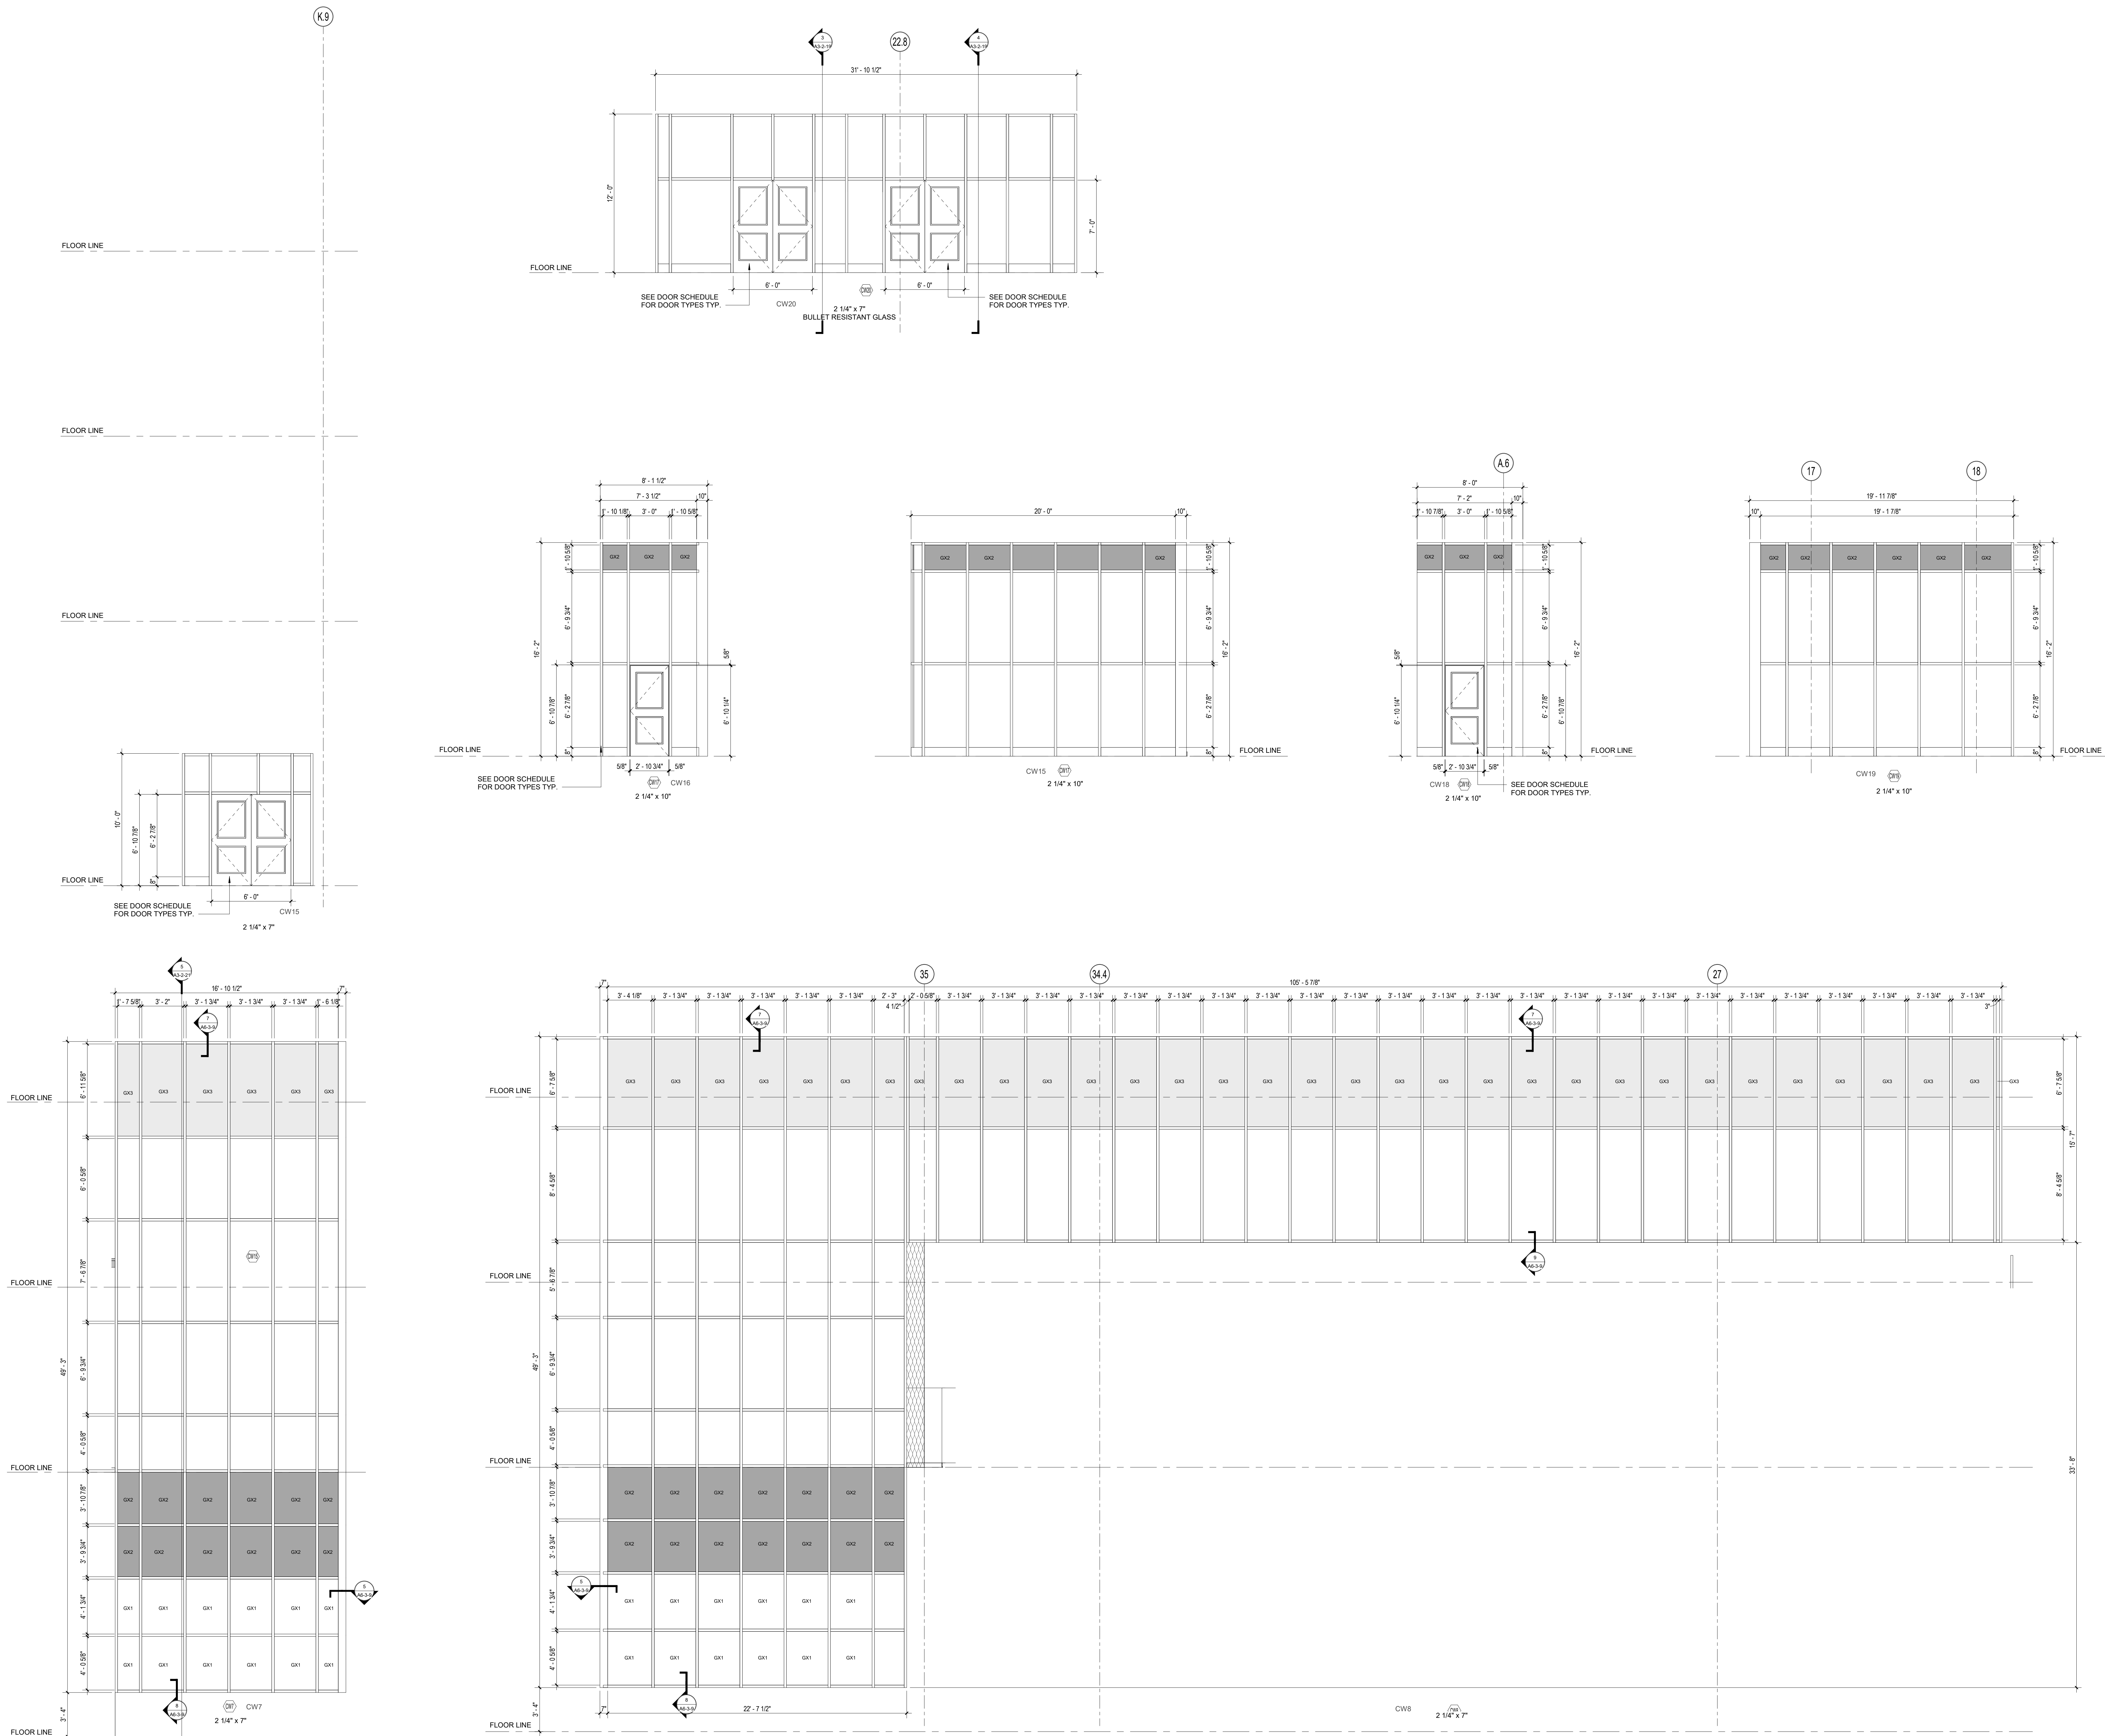

1 CURTAIN WALL TYPES

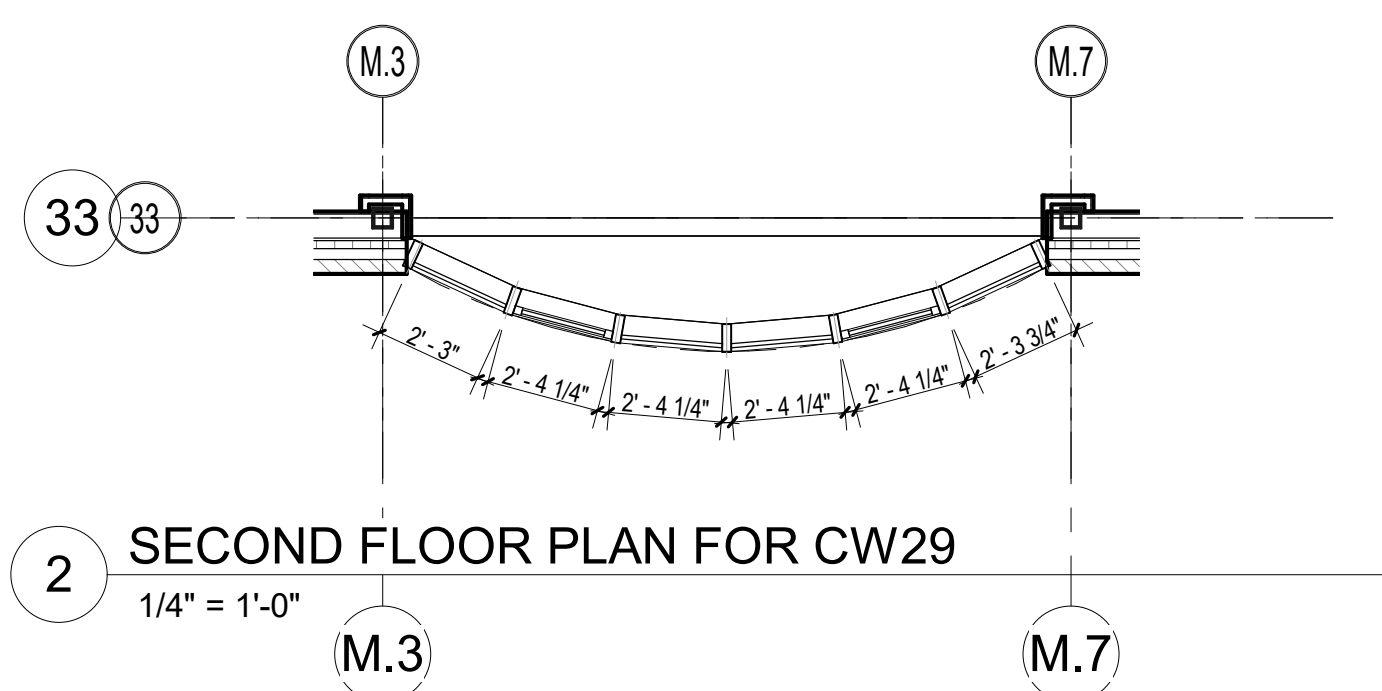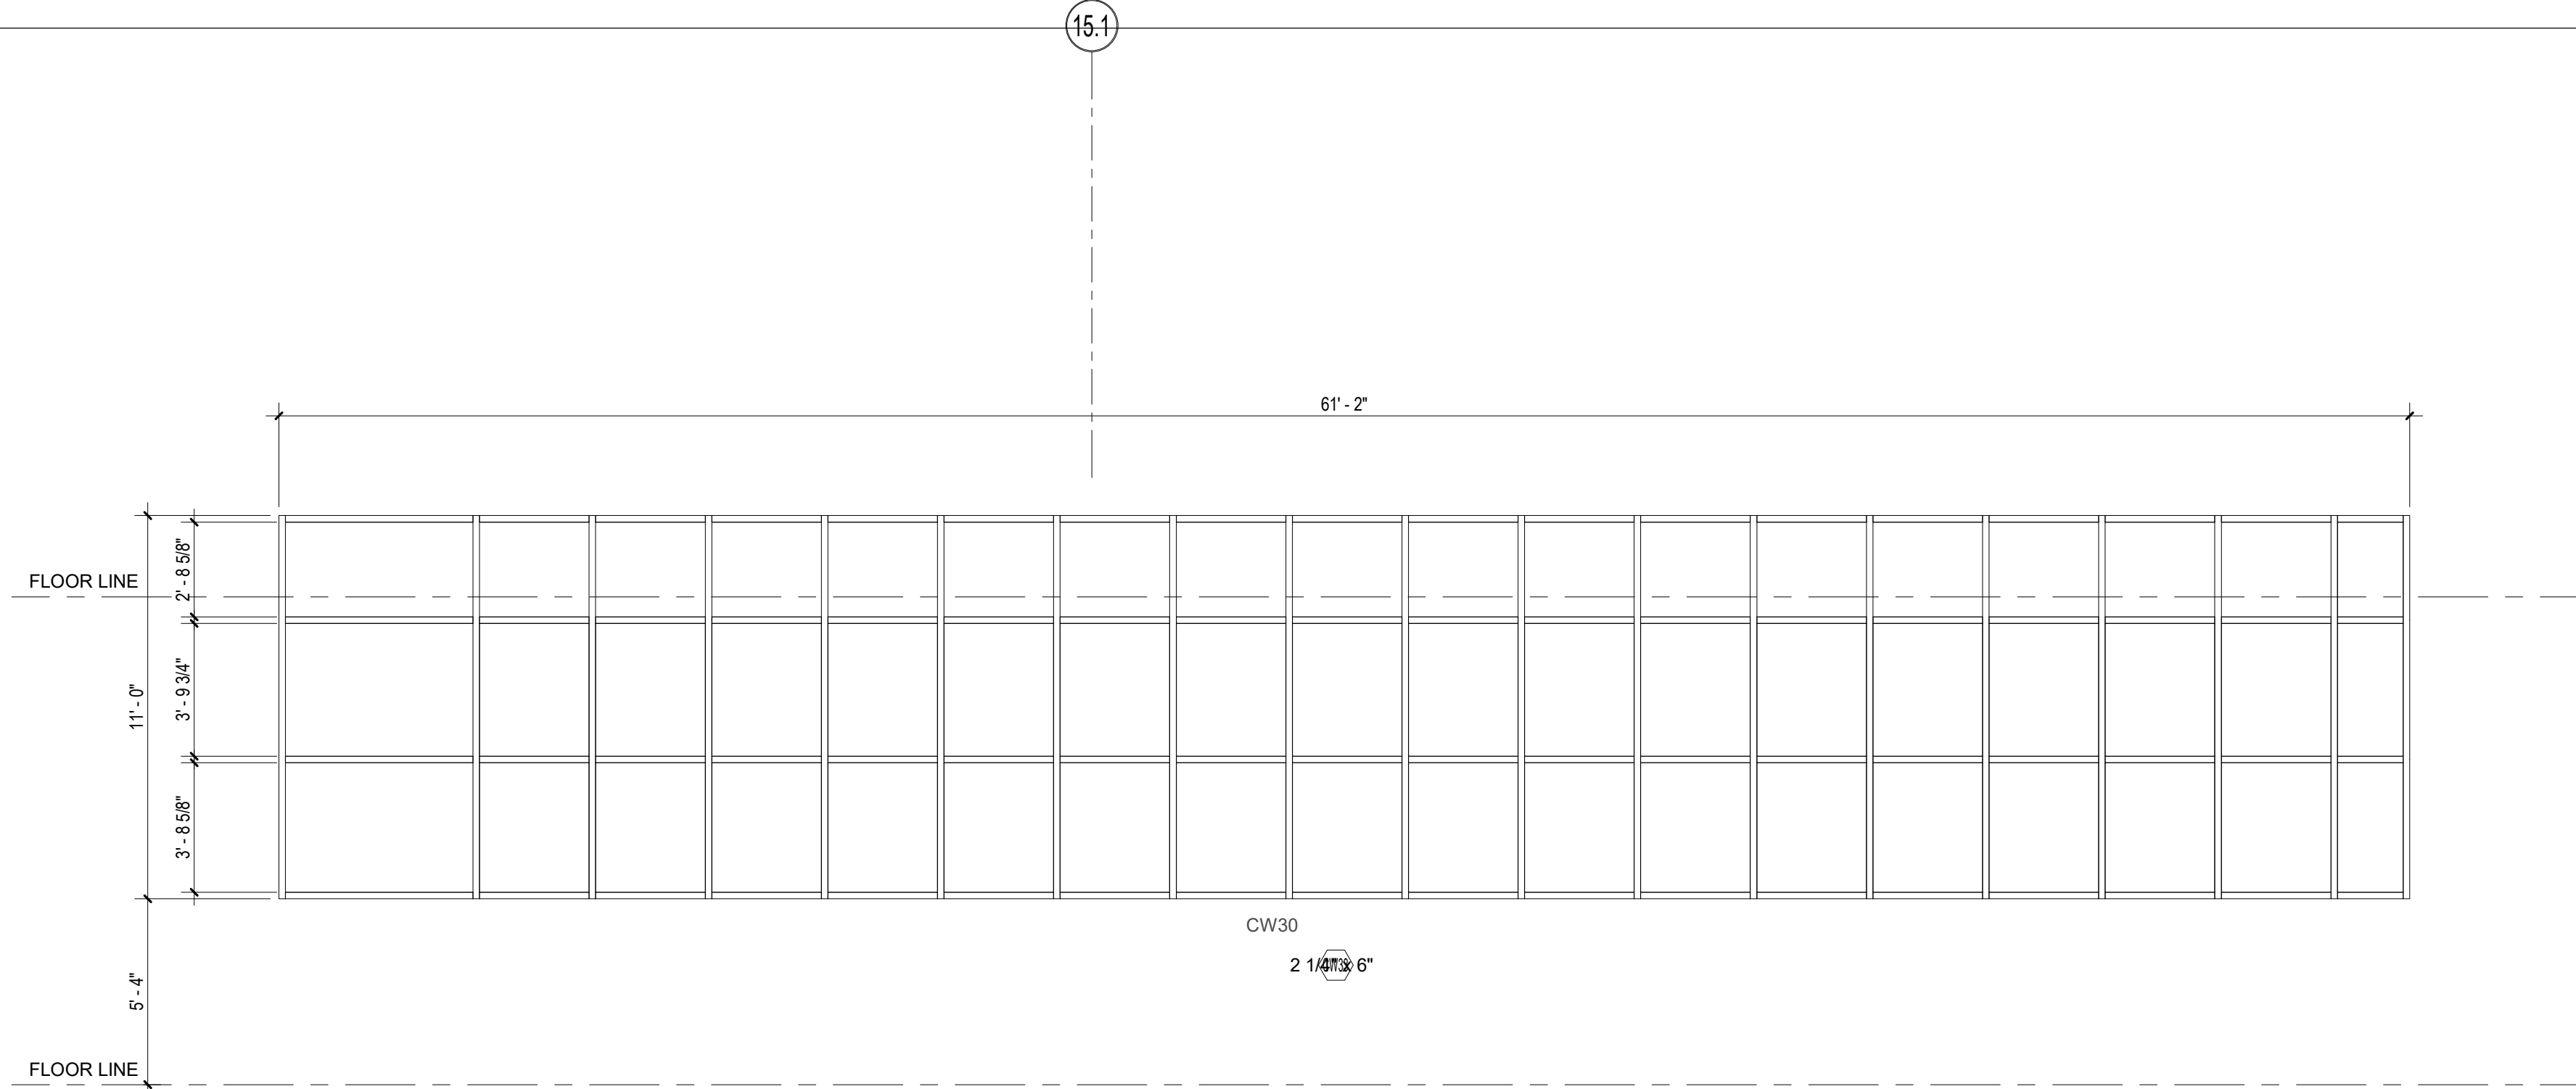

2 SECOND FLOOR PLAN FOR CW29
1/4" = 1'-0"

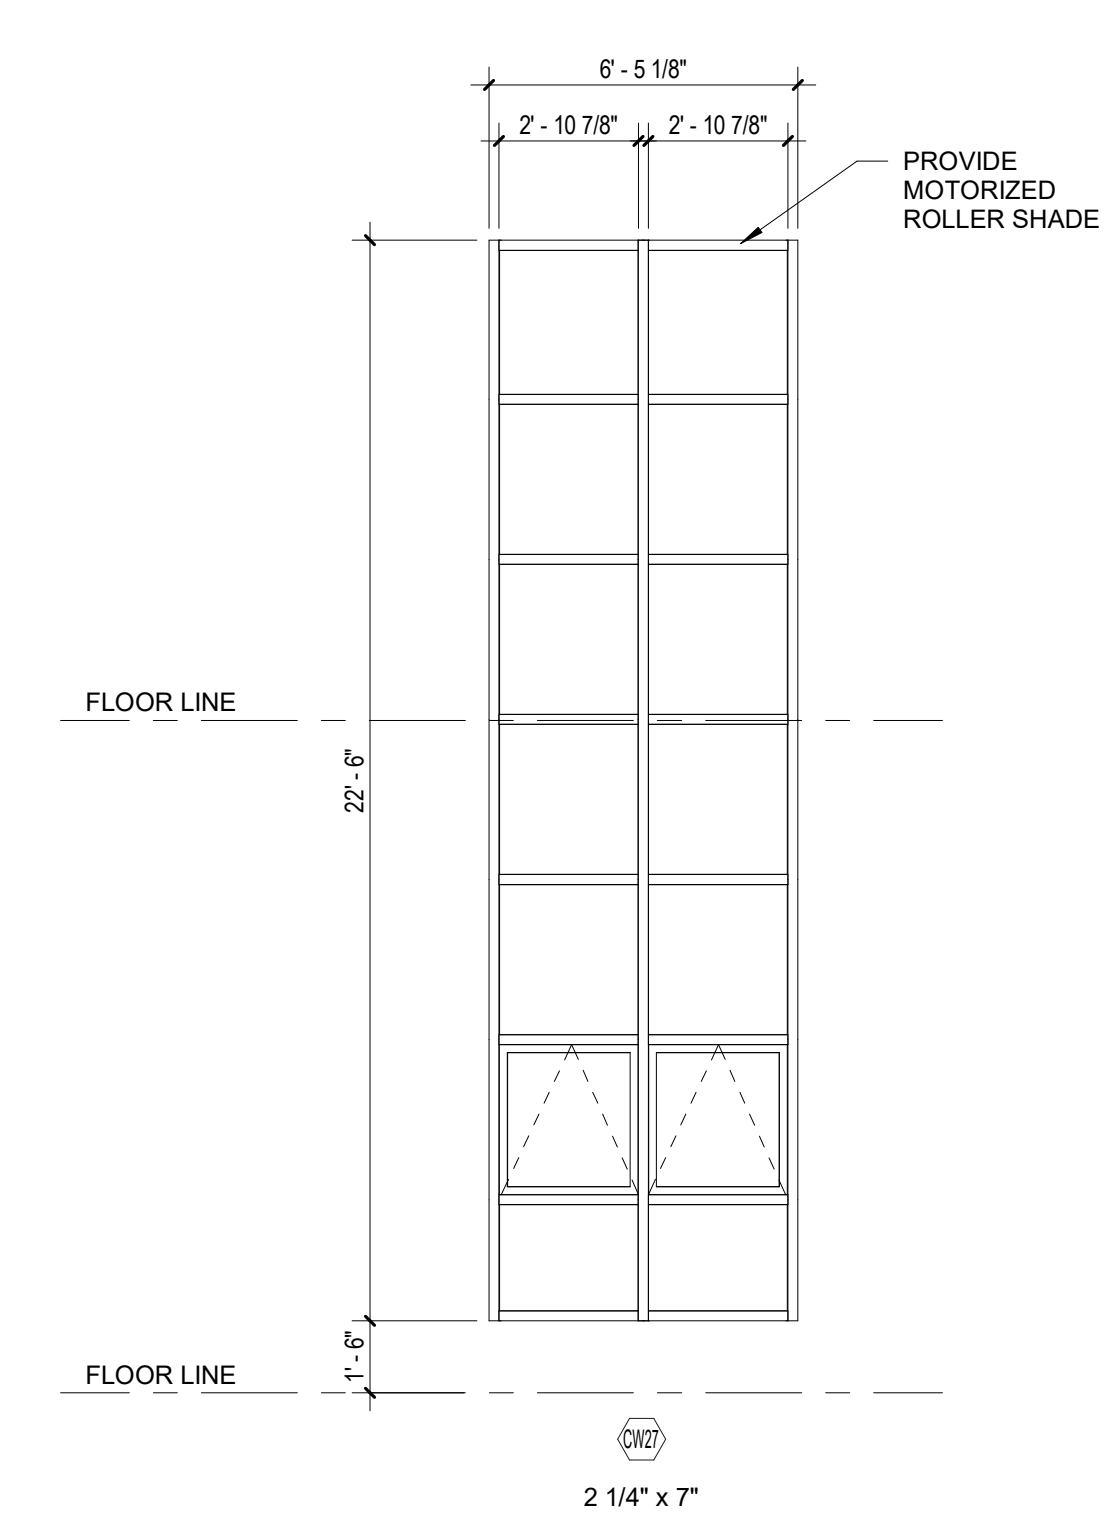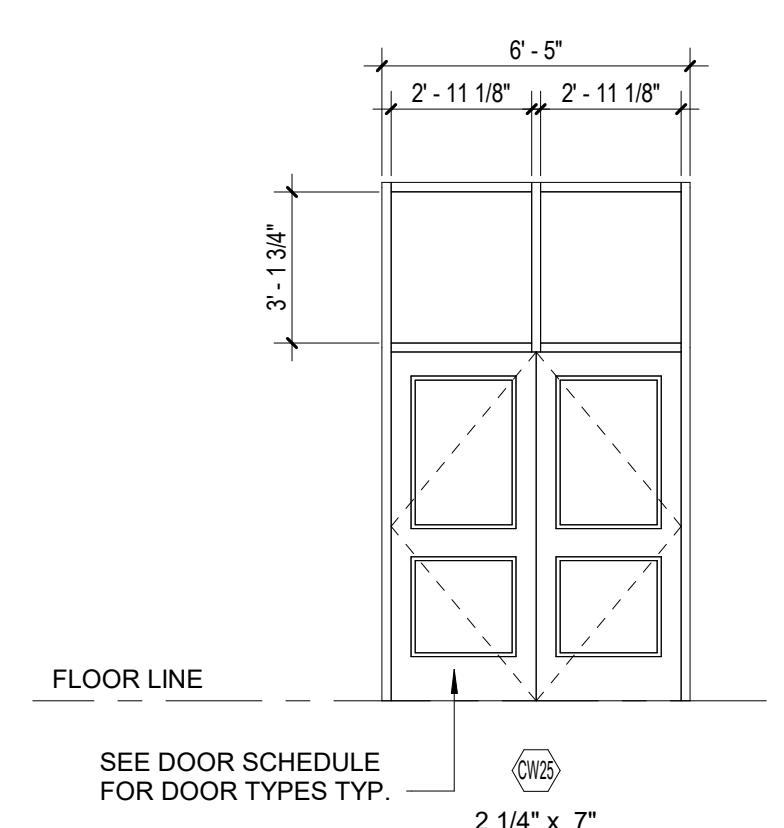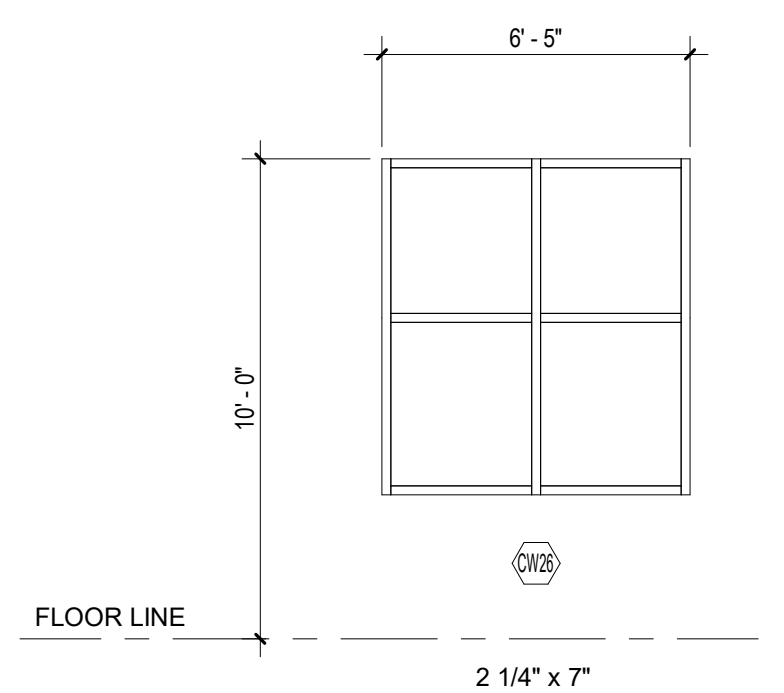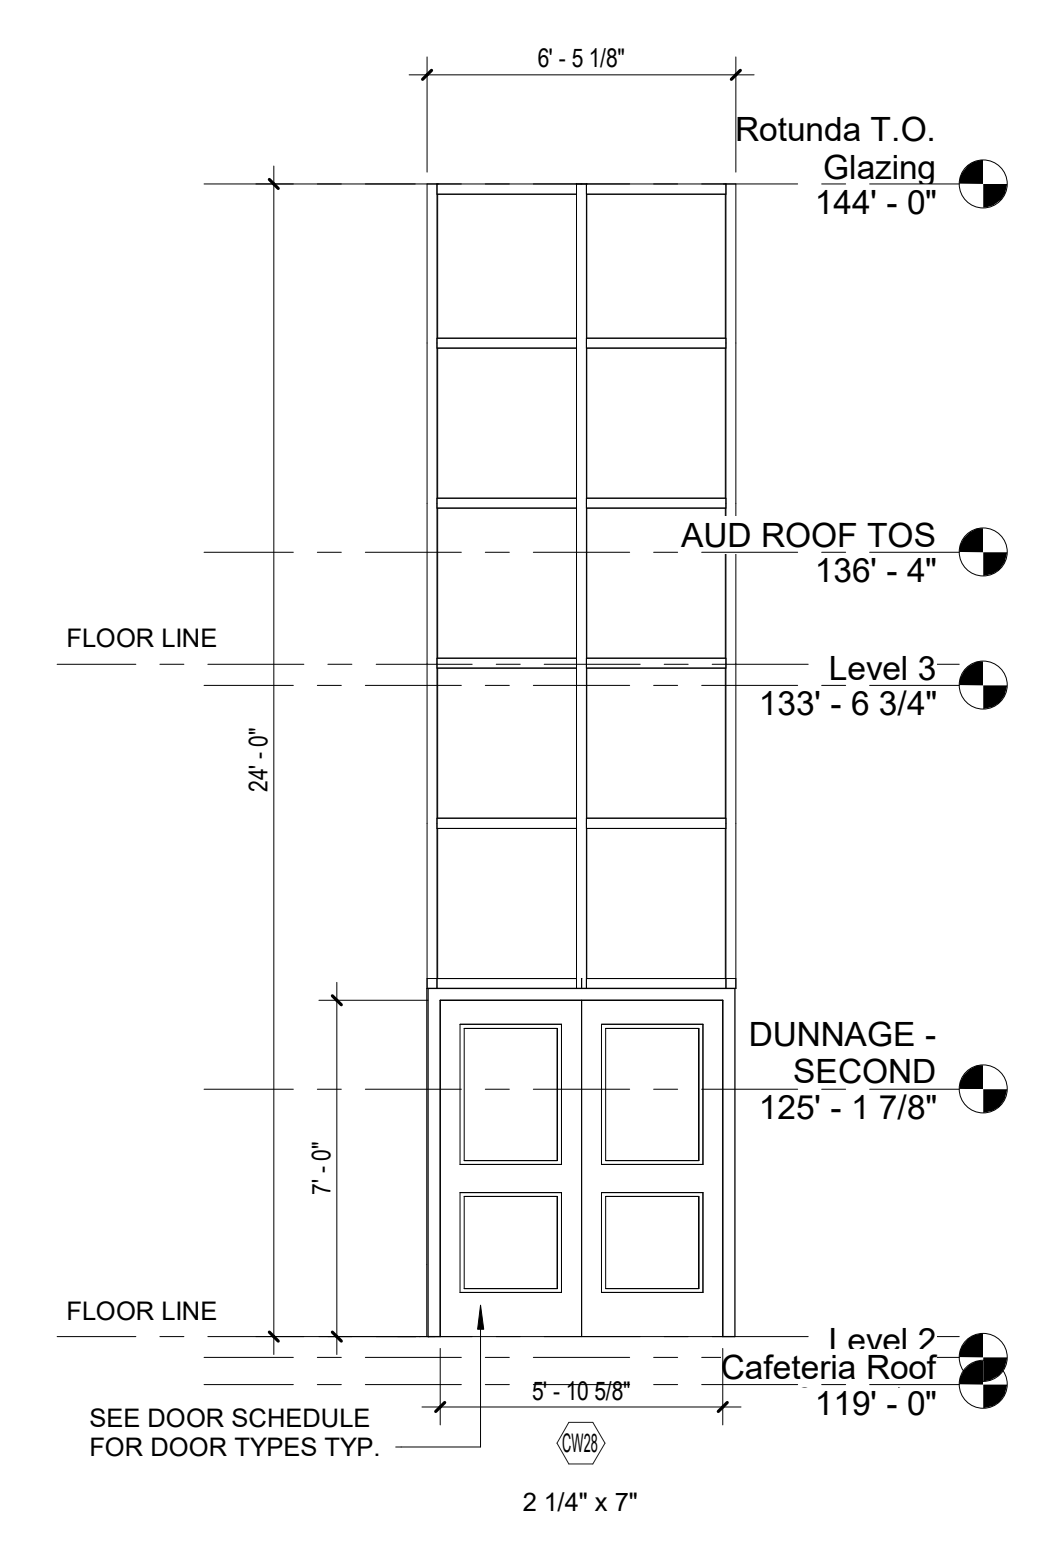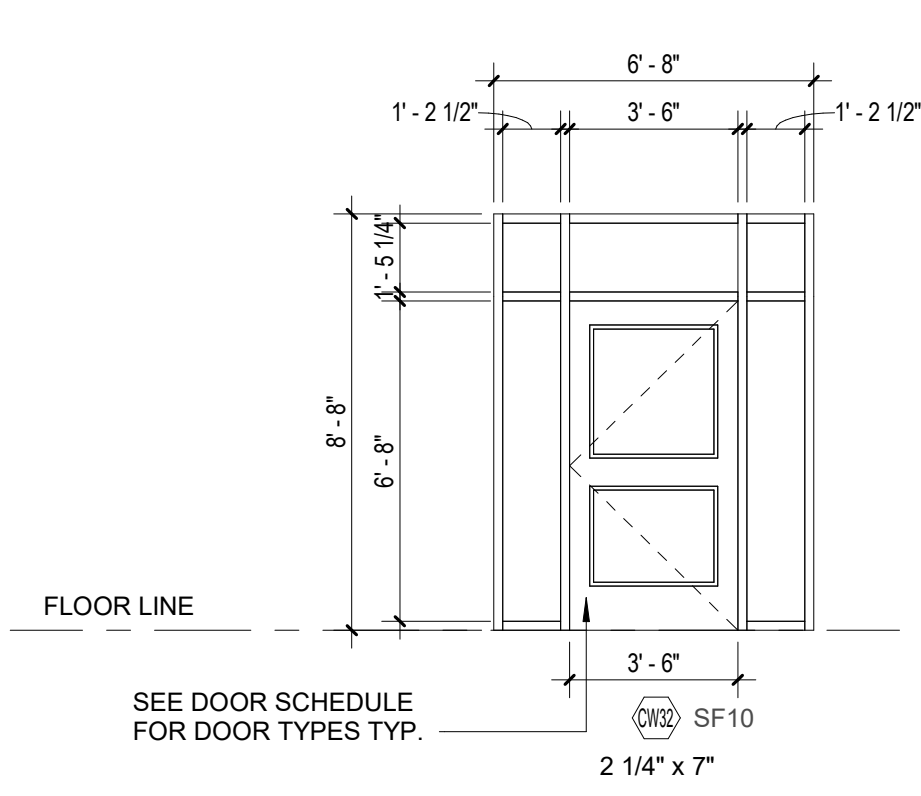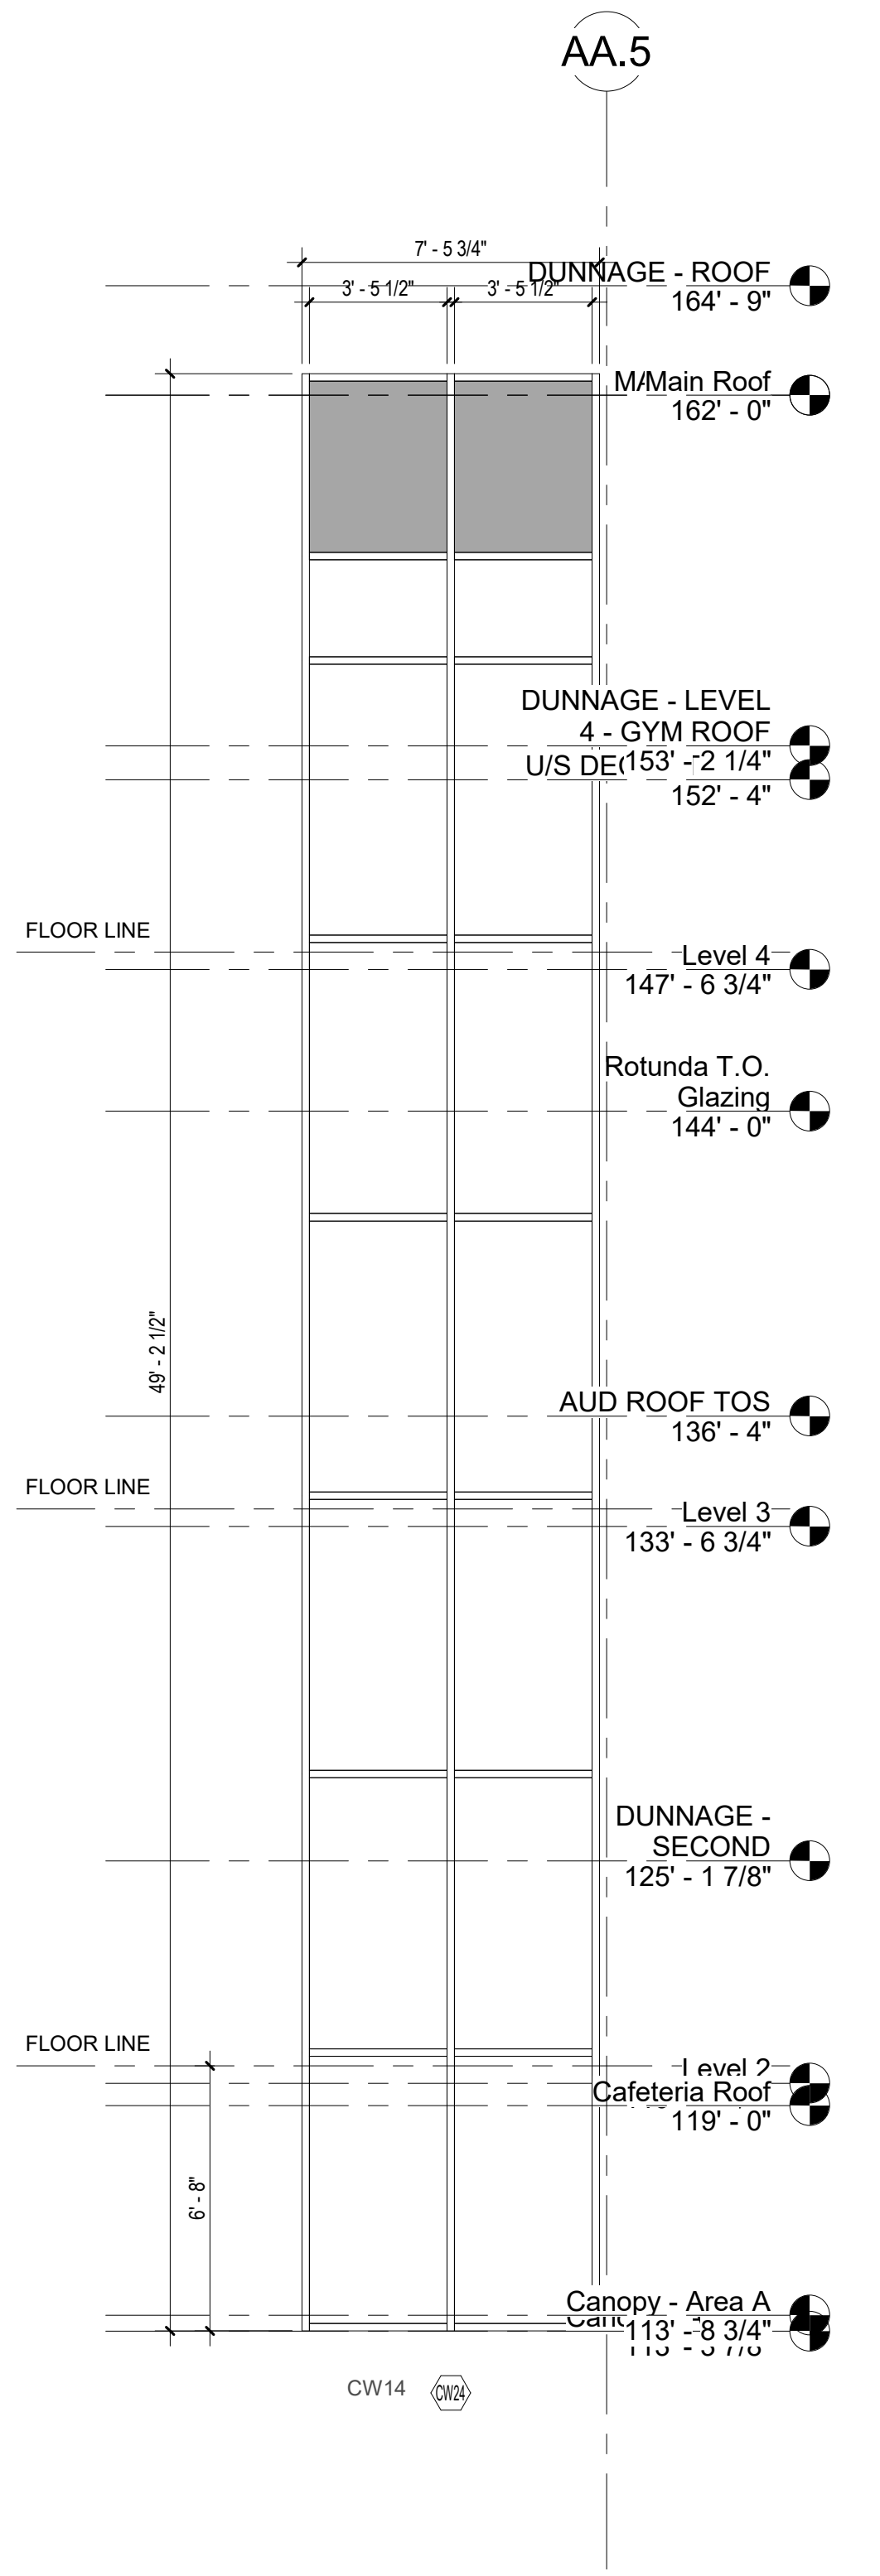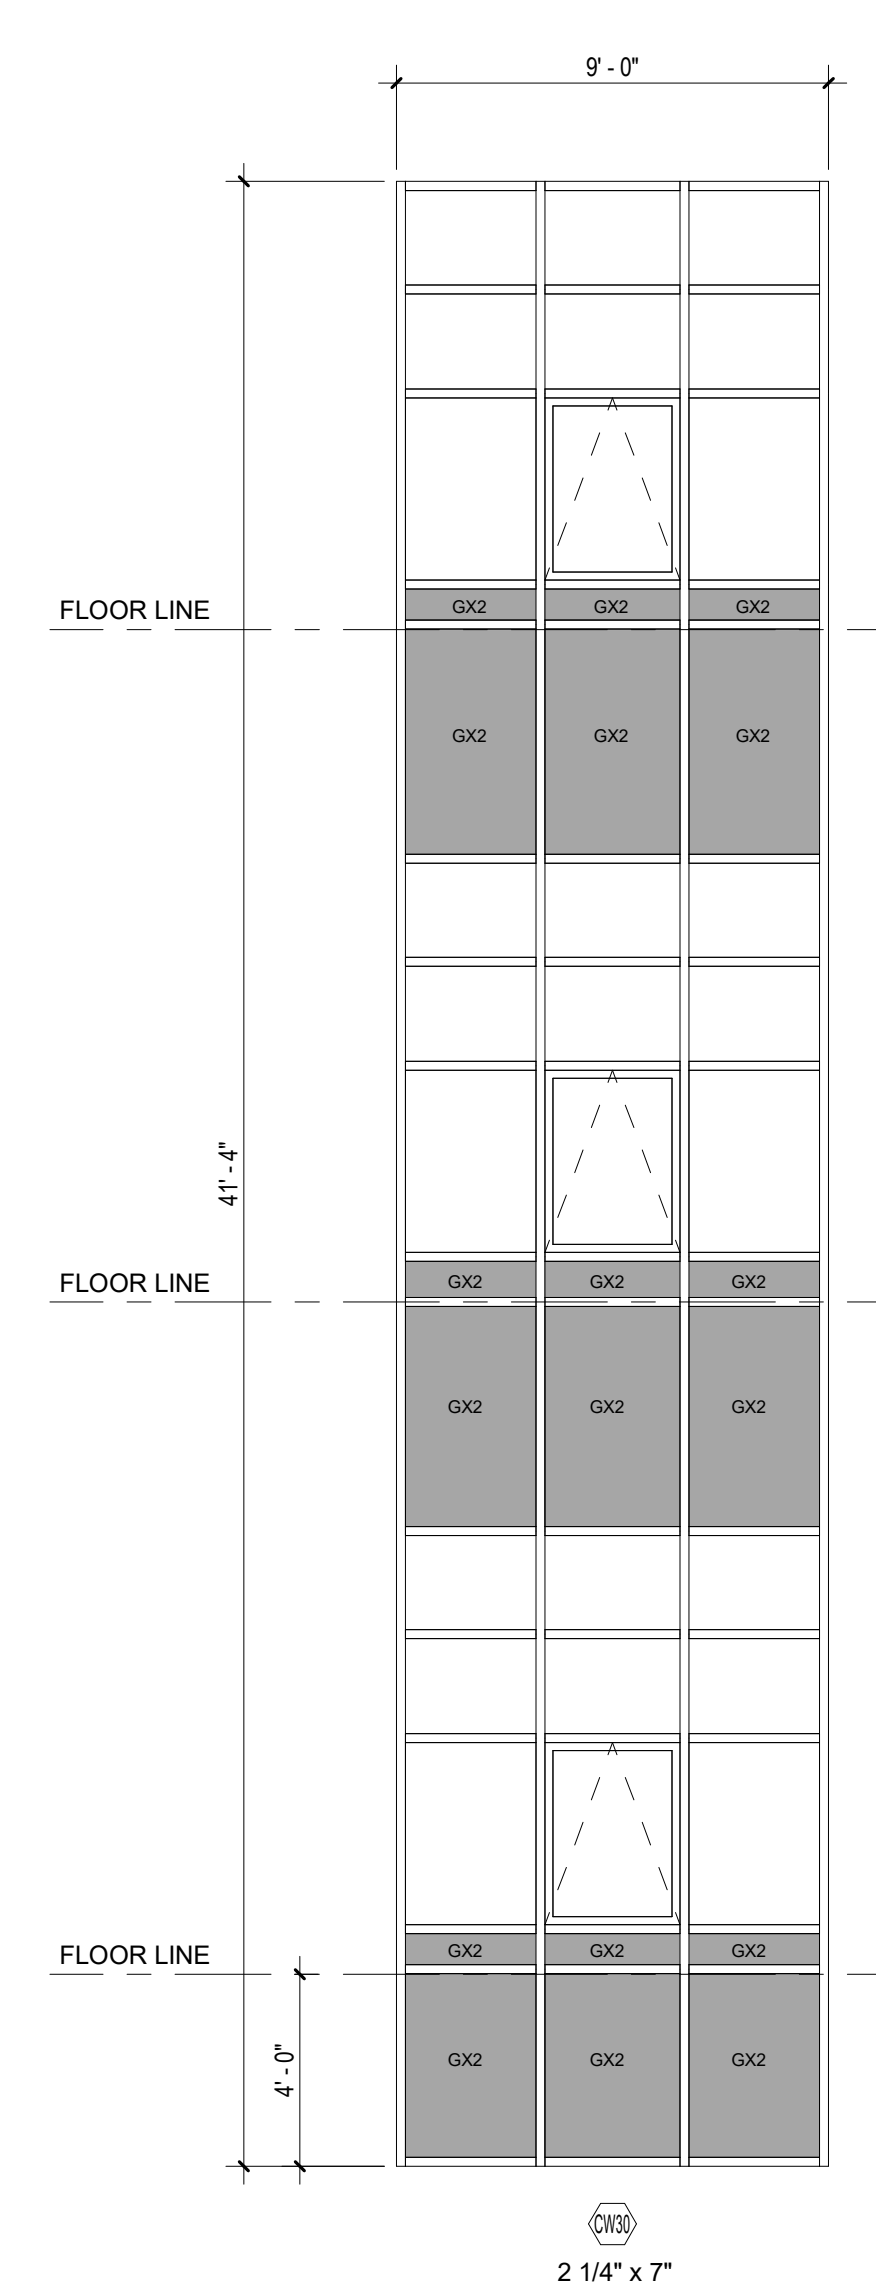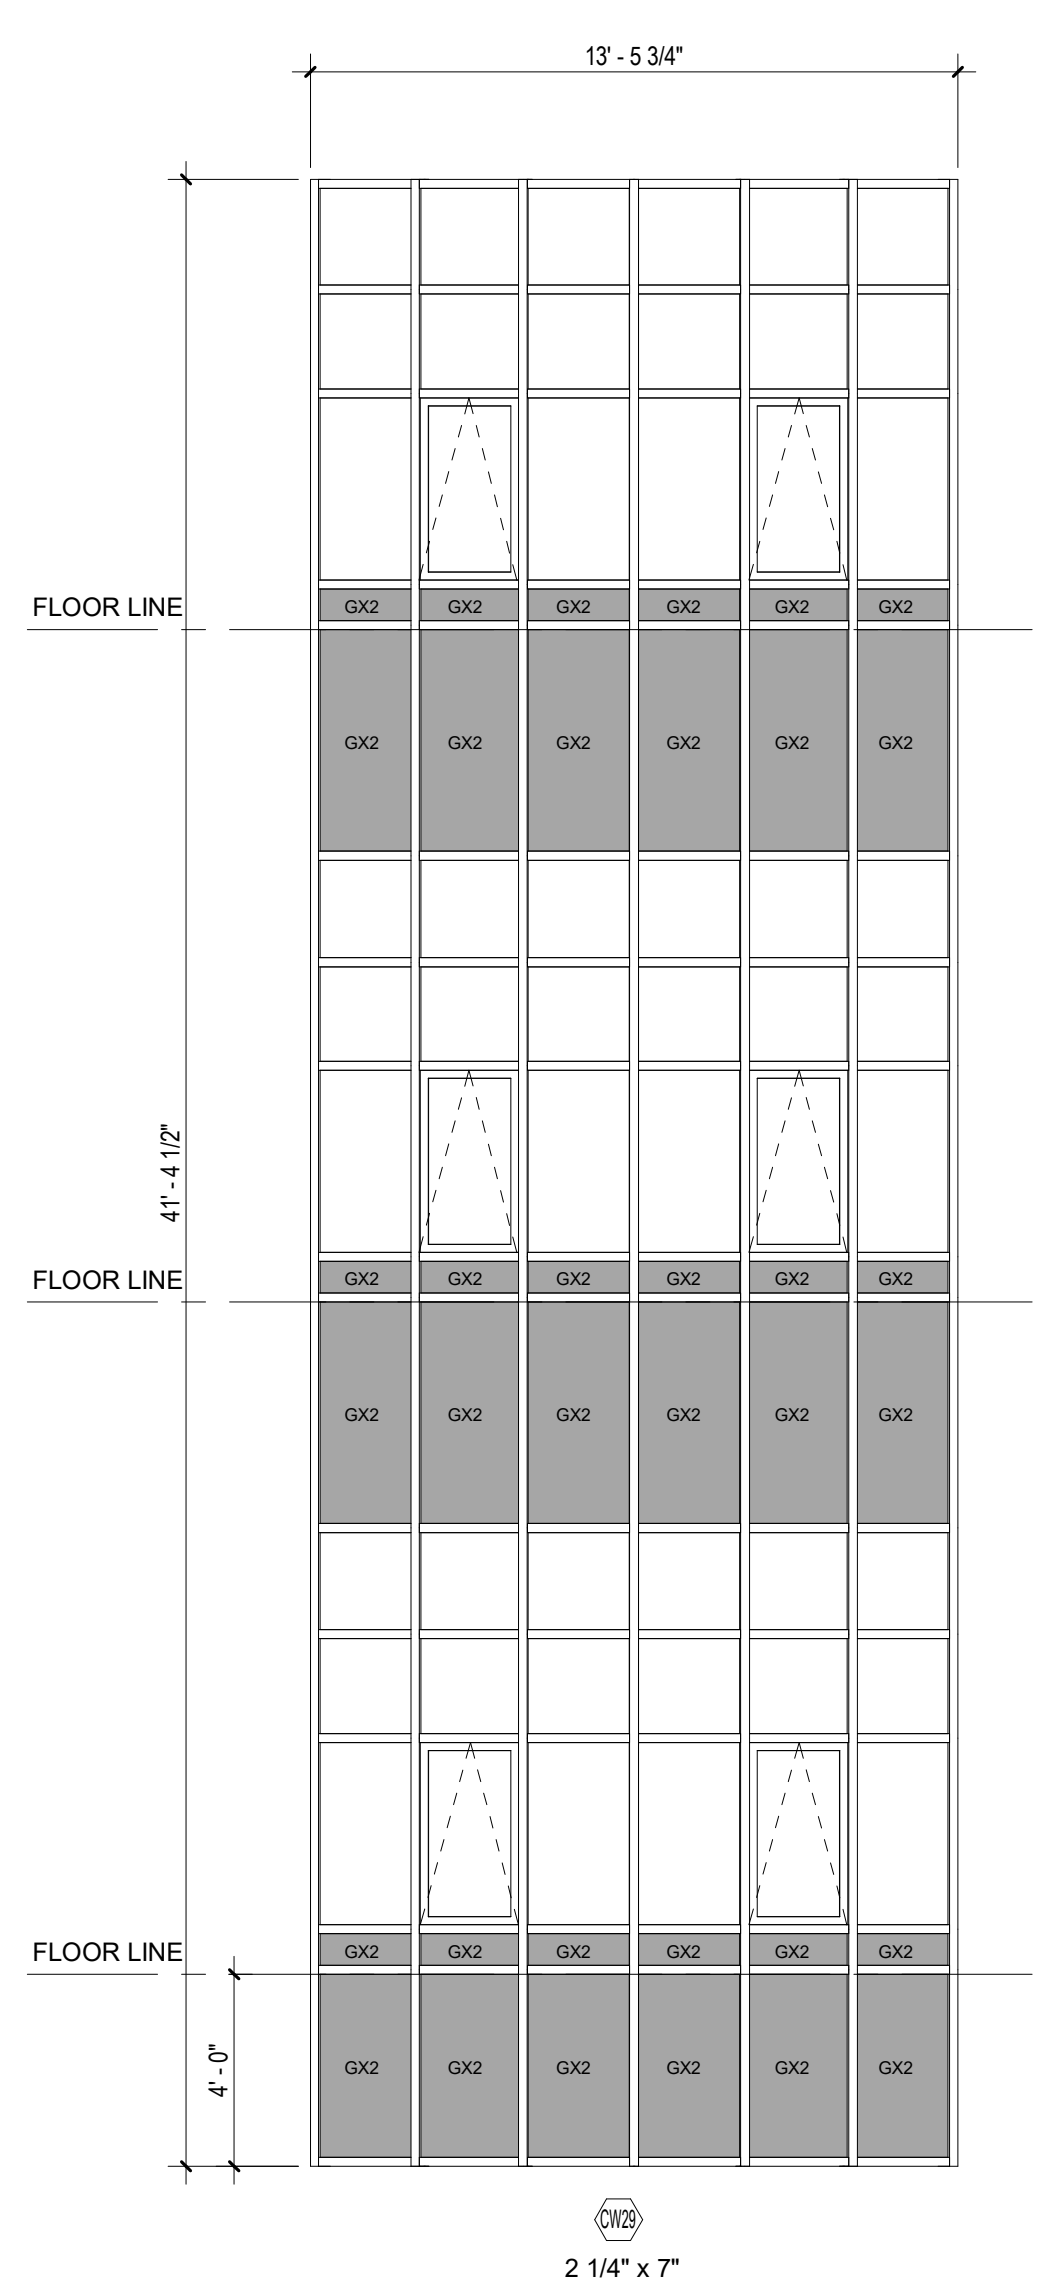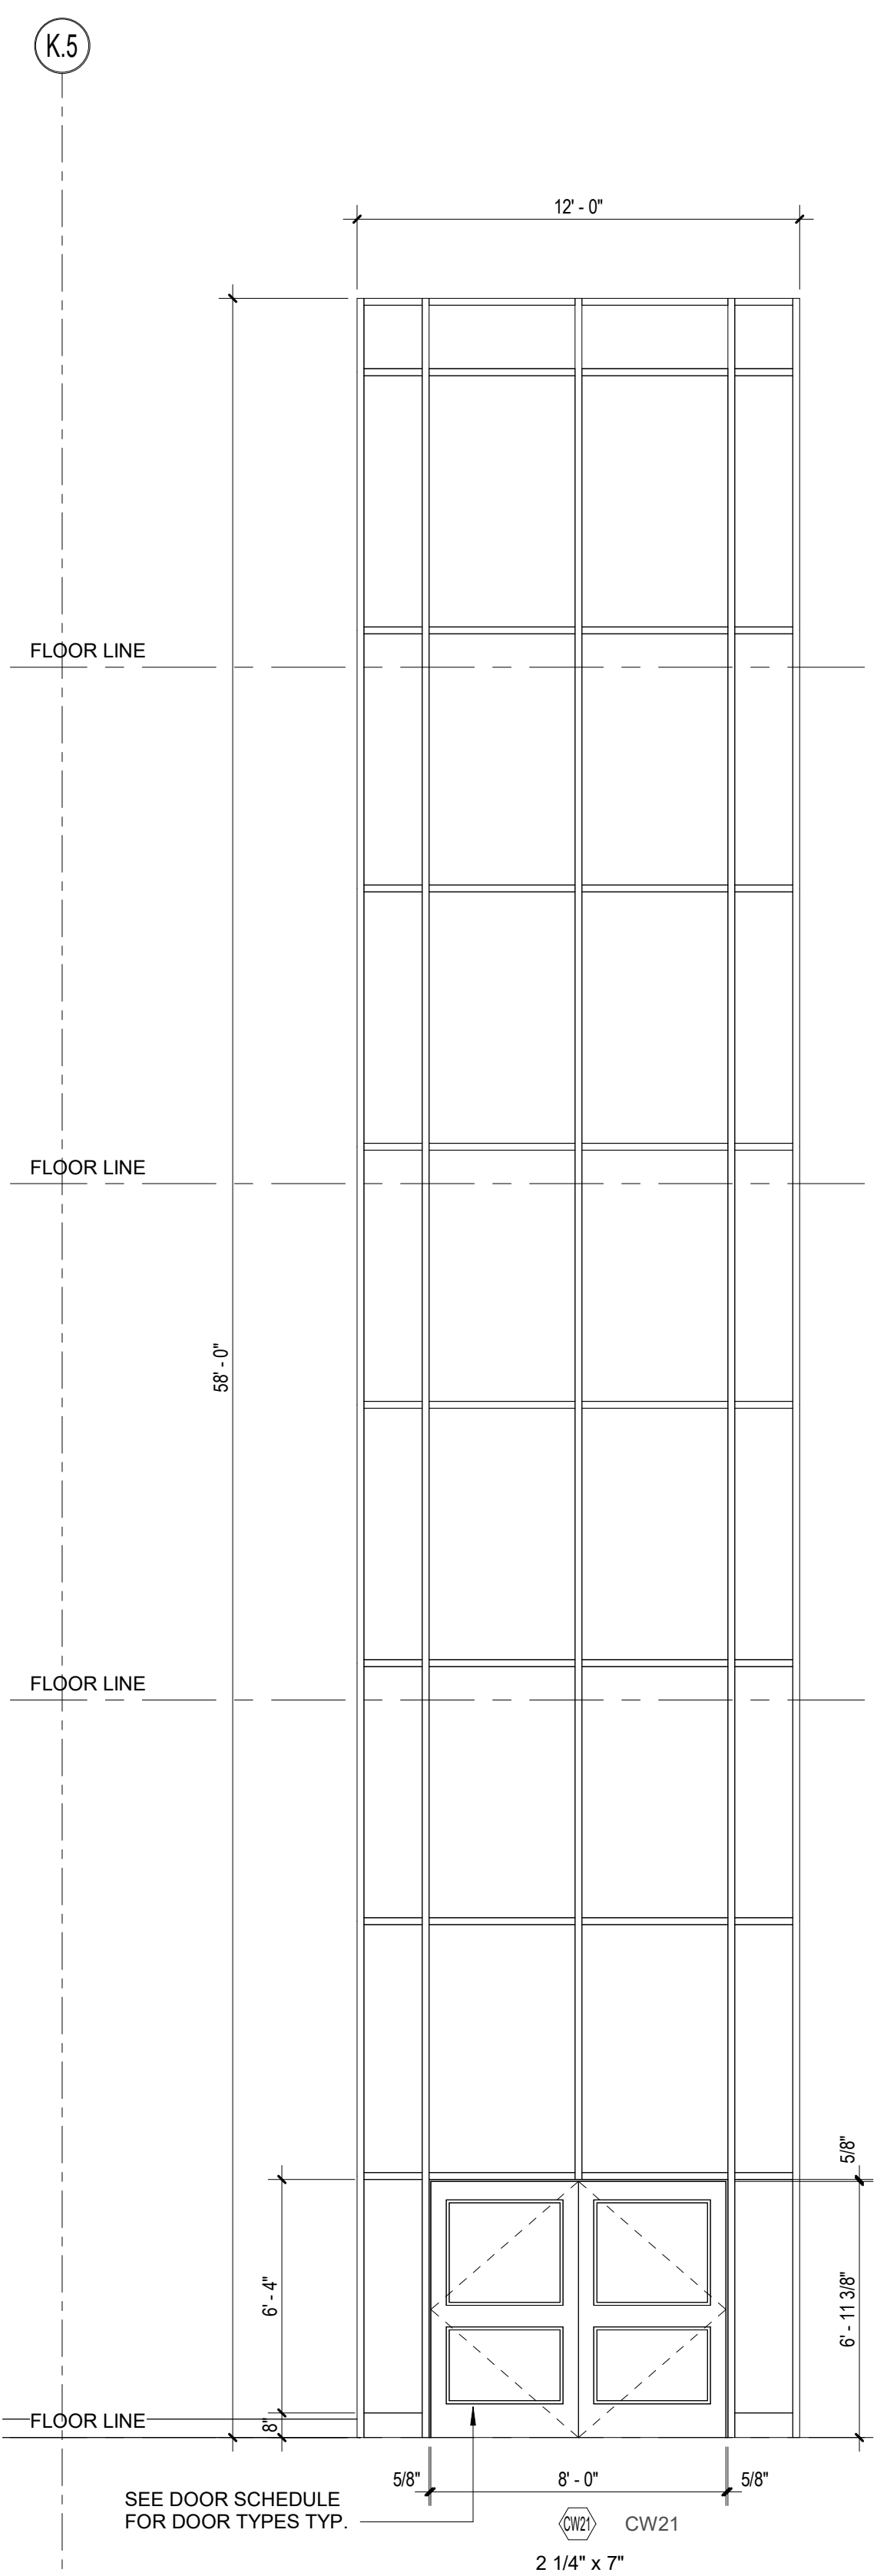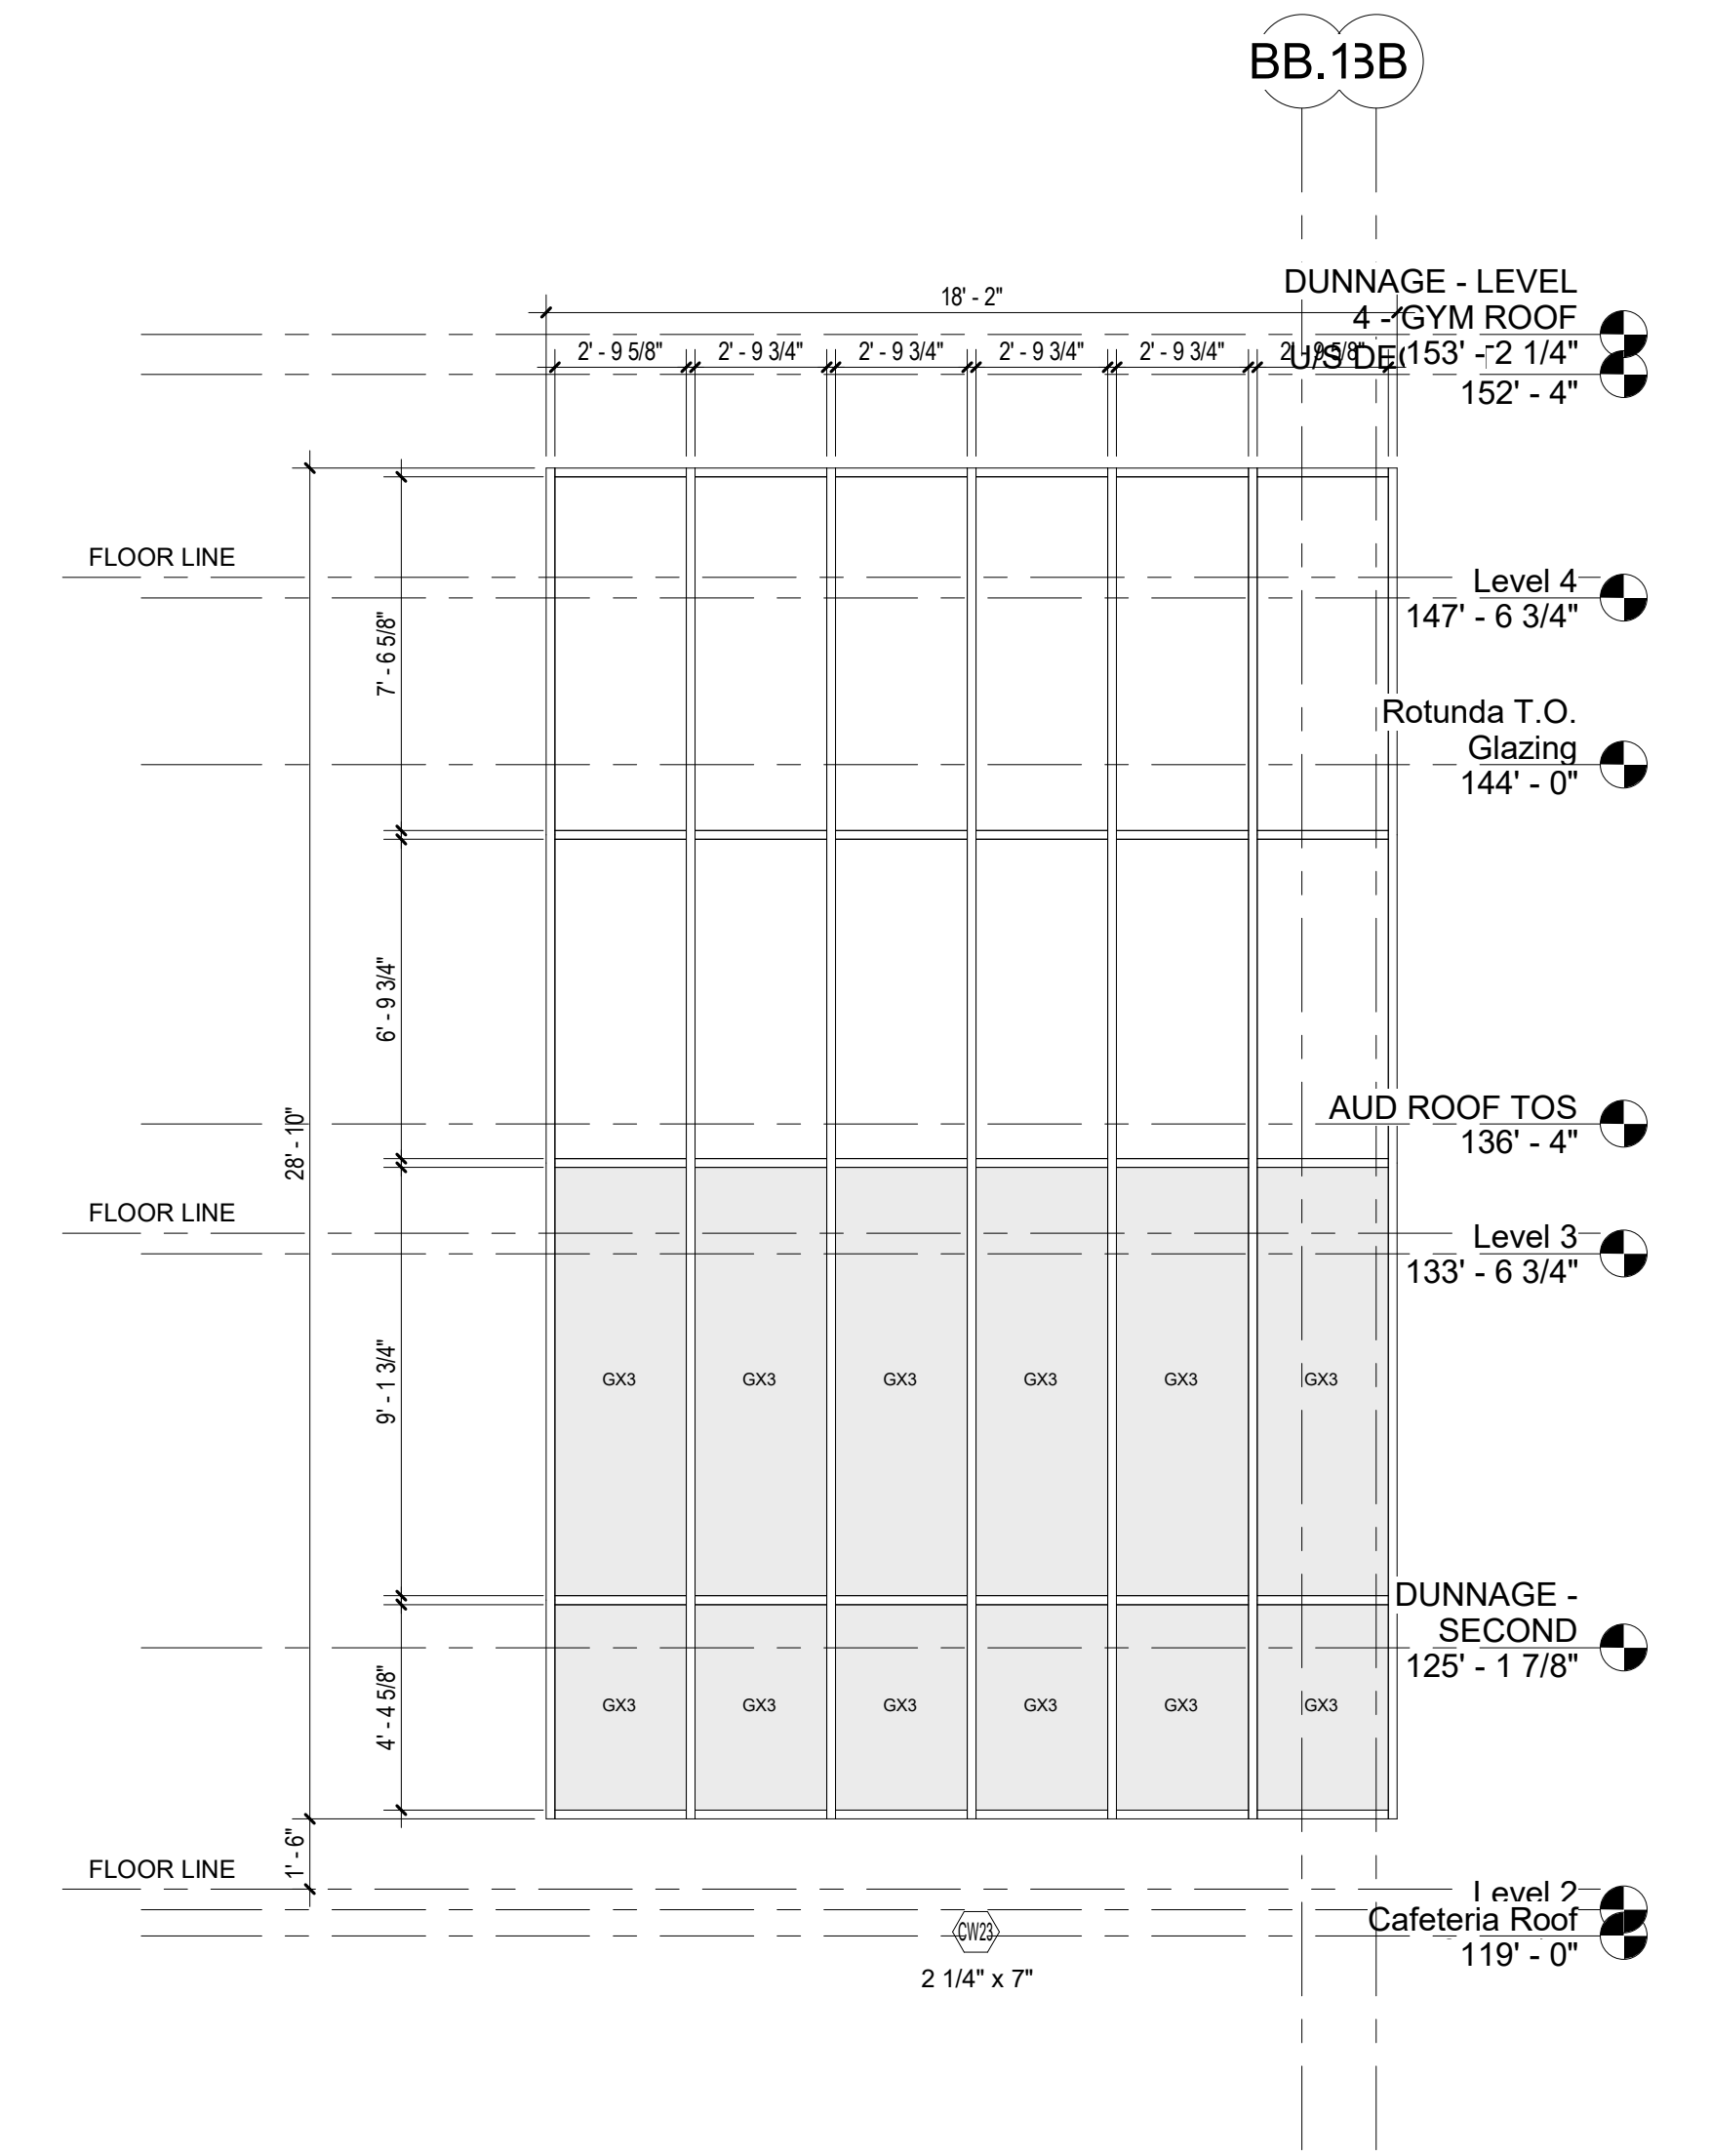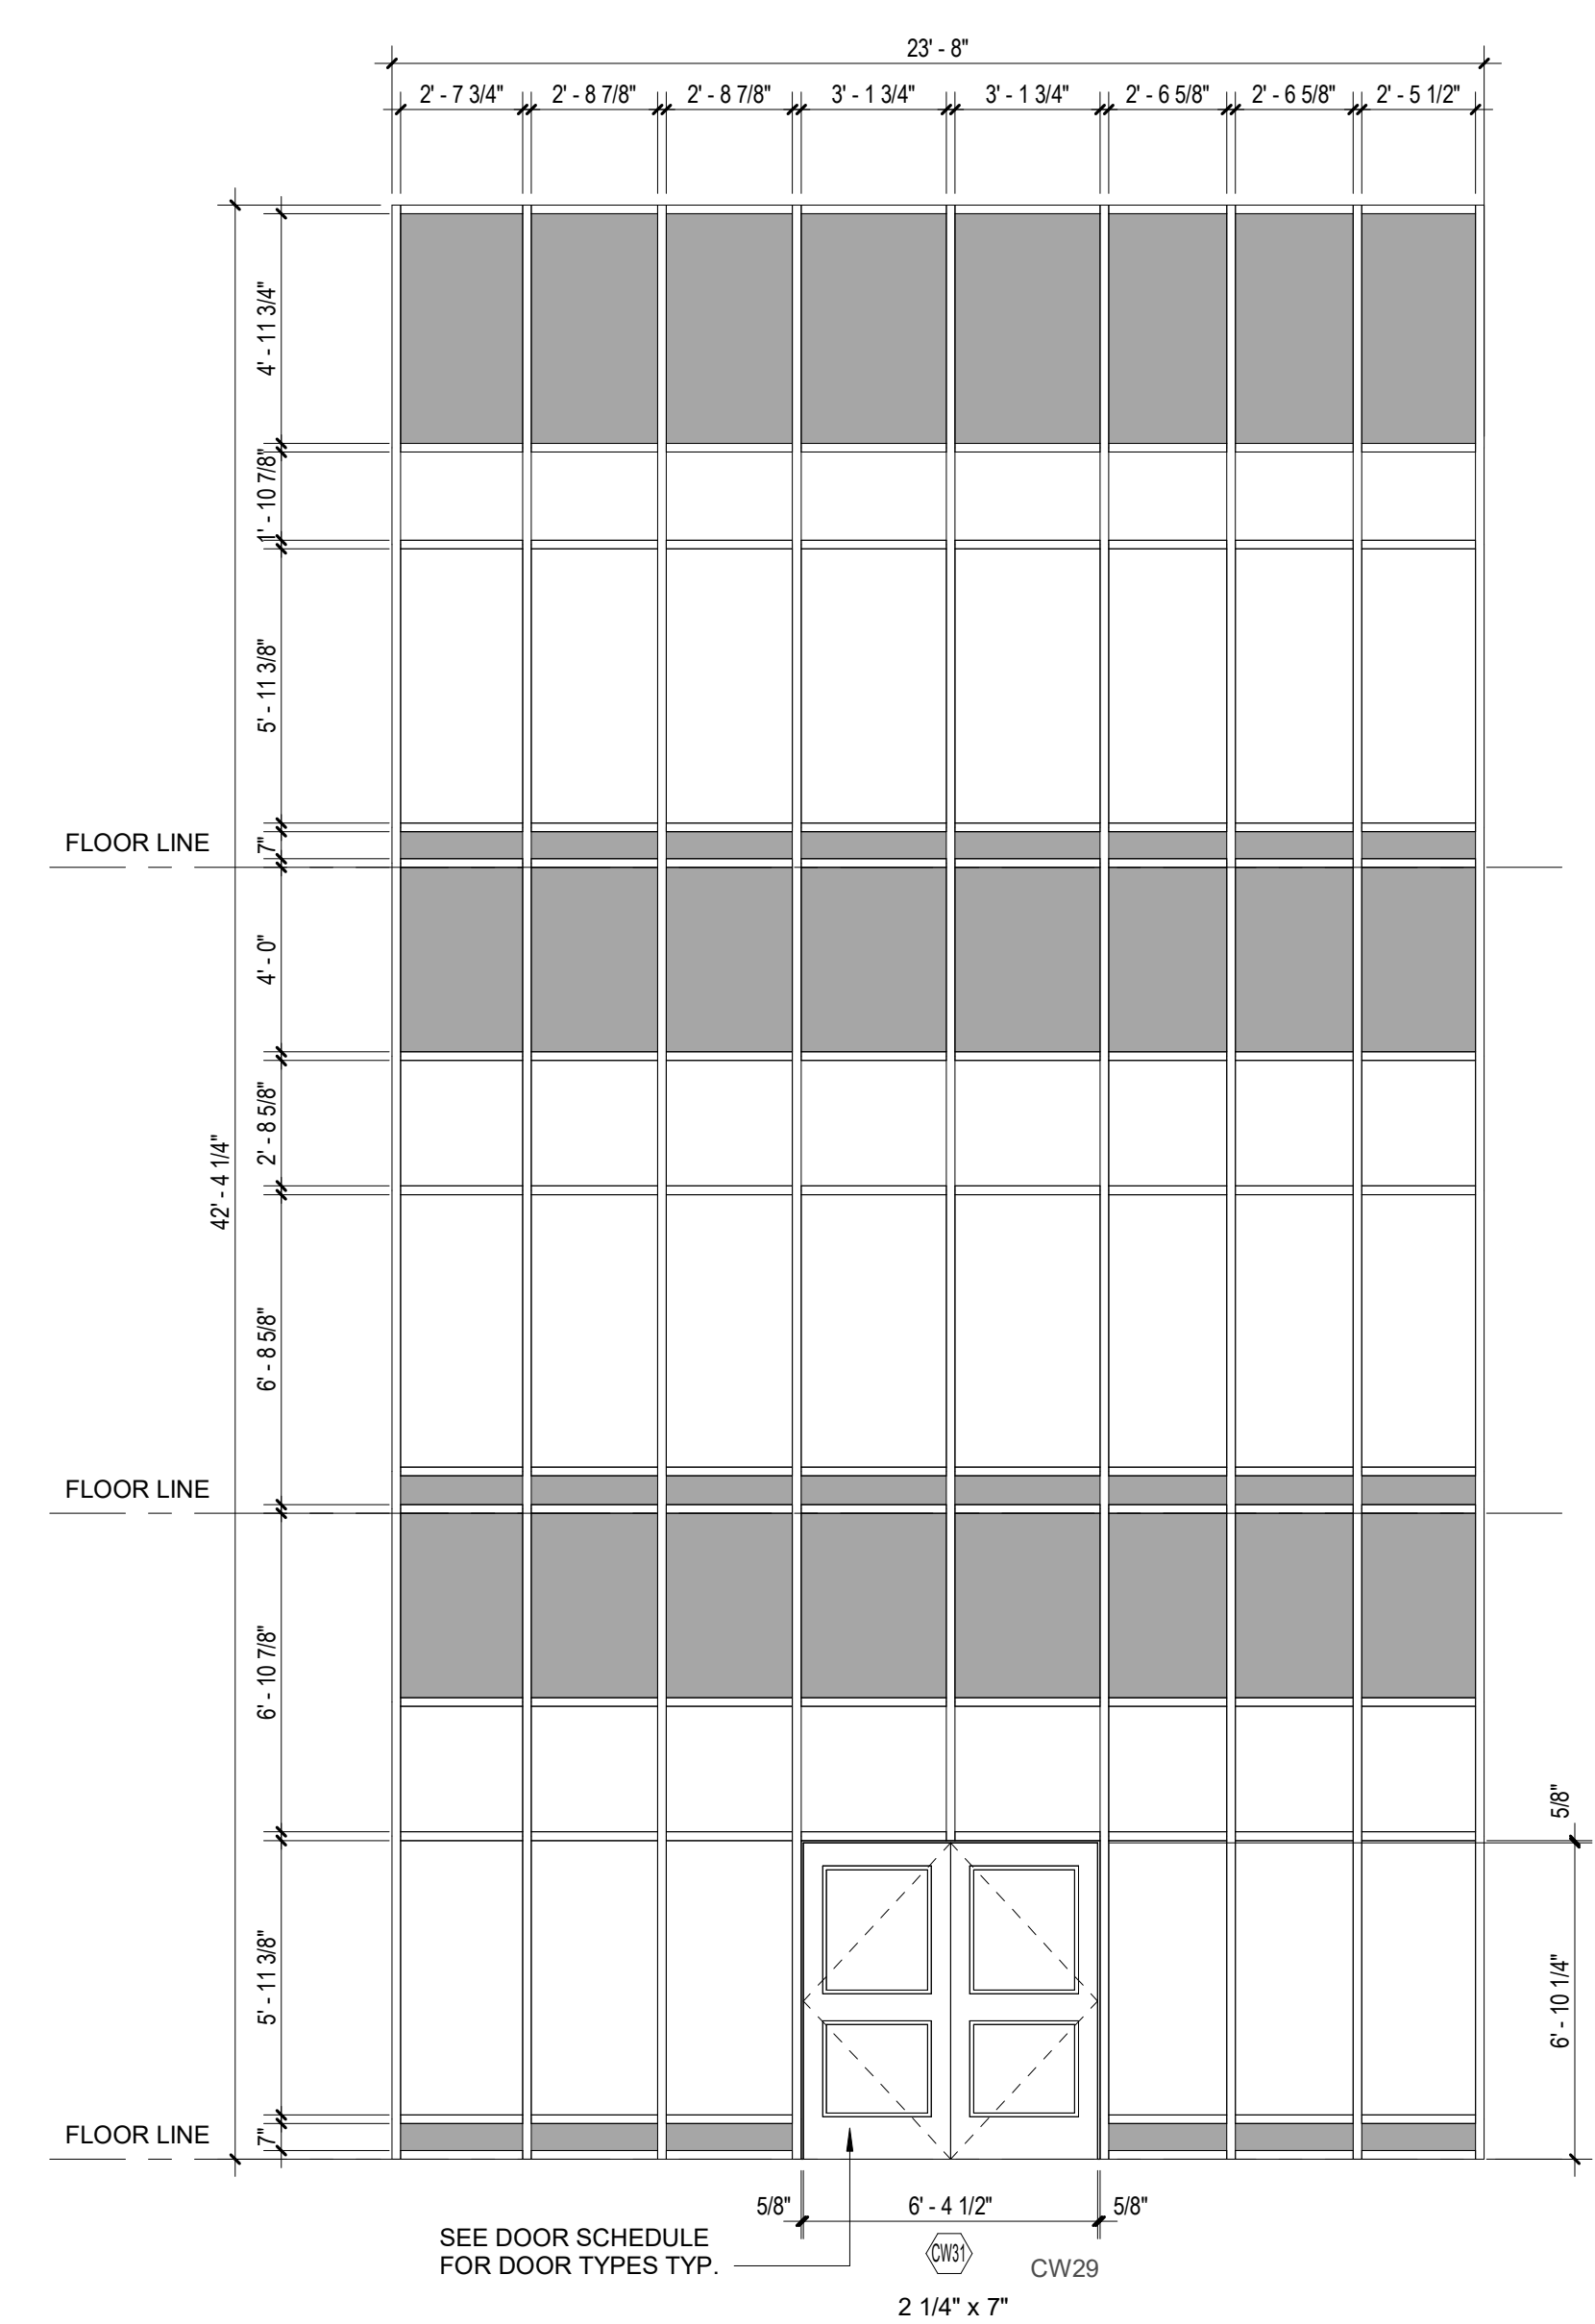

1 CURTAIN WALL TYPES
1/4" = 1'-0"

DRA

Drummeys Rosane Anderson, Inc.
225 Oakland Road
Studio 205
South Windsor, CT 06074
Tel: 617.866.1000
www.drainc.com

260 Charles Street
Studio 300
Waltham, MA 02453
02453
Planning | Architecture | Interior Design
Tel: 617.866.1000
www.drainc.com

Northeast
Metropolitan
Regional
Vocational High
School

100 Hemlock Road,
Wakefield, MA 01880

GENERAL NOTES - STOREFRONT / CURTAIN WALL TYPES

1. INTERIOR SYSTEMS: UNLESS NOTED OTHERWISE GLAZING SHALL BE TYPE G1.
2. EXTERIOR SYSTEMS: UNLESS NOTED OTHERWISE GLAZING SHALL BE TYPE GX1
3. AT ALL EXTERIOR CURTAIN WALLS AND STOREFRONTS PROVIDE MINIMUM 2" RIGID INSULATION BEHIND ALL SPANDREL GLASS AND OTHER OPAQUE GLAZING. INSULATION IS NOT SHOWN IN SOME CASES FOR CLARITY.
4. PROVIDE SAFETY GLAZING AT ALL LOCATIONS IDENTIFIED AS HAZARDOUS LOCATIONS PER THE 9TH EDITION OF THE MASSACHUSETTS STATE BUILDING CODE AND THE 2015 EDITION OF THE INTERNATIONAL BUILDING CODE.
5. PROVIDE INSECT SCREENS AT ALL OPERABLE SASH LOCATIONS
6. "SG" DENOTES LOCATION OF SAFETY GLAZING
7. SEE DOOR SCHEDULE FOR DOOR TYPES

MSBA 60% CD
SUBMISSION

January 13th, 2023

KEY PLAN

PROJECT NORTH
MAGNETIC NORTH

CURTAIN WALL
TYPES



Scale: As indicated
Job No.: 20202
Drawn By: DRA
Date: January 13th, 2023
Volume 3 of 4

A6-3-4

- GENERAL NOTES - STOREFRONT / CURTAIN WALL TYPES
- INTERIOR SYSTEMS: UNLESS NOTED OTHERWISE GLAZING SHALL BE TYPE G1.
 - EXTERIOR SYSTEMS: UNLESS NOTED OTHERWISE GLAZING SHALL BE TYPE GX1
 - AT ALL EXTERIOR CURTAIN WALLS AND STOREFRONTS PROVIDE MINIMUM 2" RIGID INSULATION BEHIND ALL SPANDREL GLASS AND OTHER OPAQUE GLAZING. INSULATION IS NOT SHOWN IN SOME CASES FOR CLARITY.
 - PROVIDE SAFETY GLAZING AT ALL LOCATIONS IDENTIFIED AS HAZARDOUS LOCATIONS PER THE 9TH EDITION OF THE MASSACHUSETTS STATE BUILDING CODE AND THE 2015 EDITION OF THE INTERNATIONAL BUILDING CODE.
 - PROVIDE INSECT SCREENS AT ALL OPERABLE SASH LOCATIONS
 - "SG" DENOTES LOCATION OF SAFETY GLAZING
 - SEE DOOR SCHEDULE FOR DOOR TYPES

© COPYRIGHT 2022 DRUMMEY ROSANE ANDERSON, INC.









MSBA 60% CD
SUBMISSION
January 13th, 2023

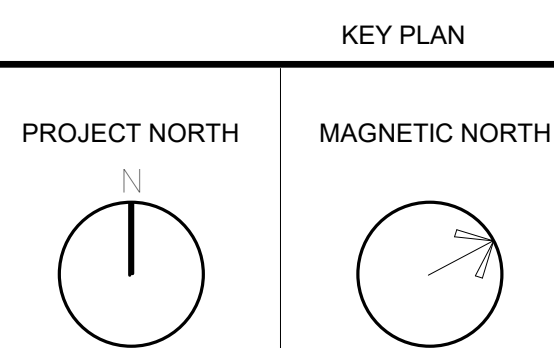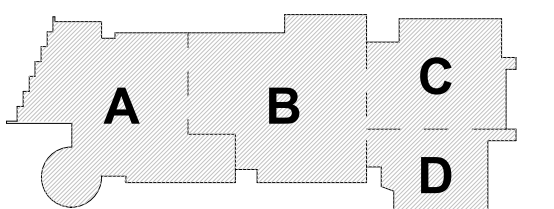

INTERIOR CURTAIN WALL TYPES

Scale: As indicated
Job No.: 20202
Drawn By: DRA
Date: January 13th, 2023
Volume 3 of 4



A6-3-5

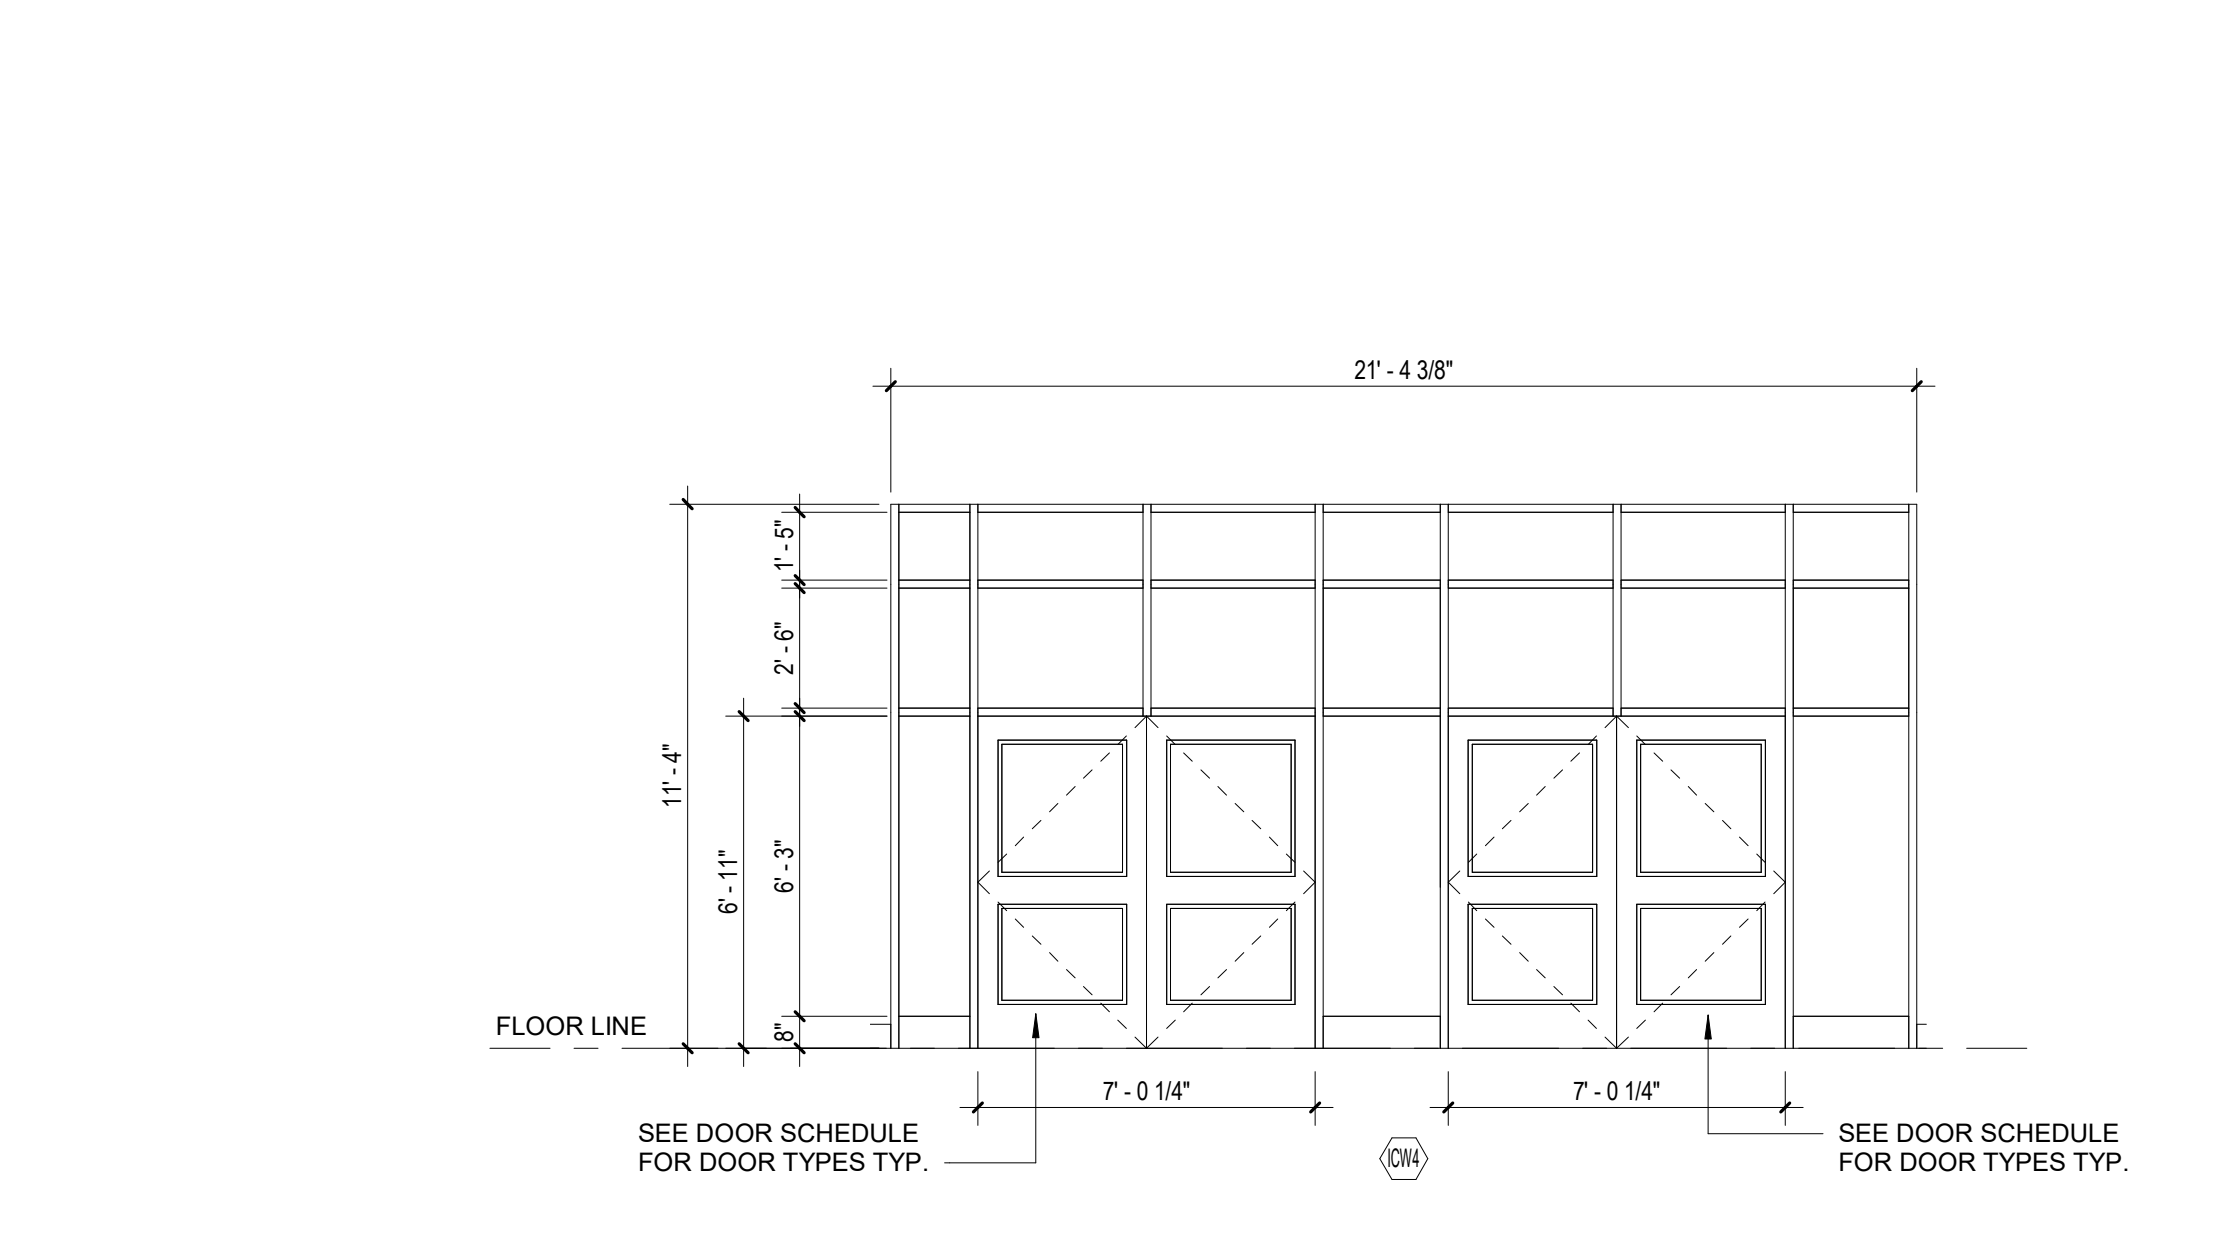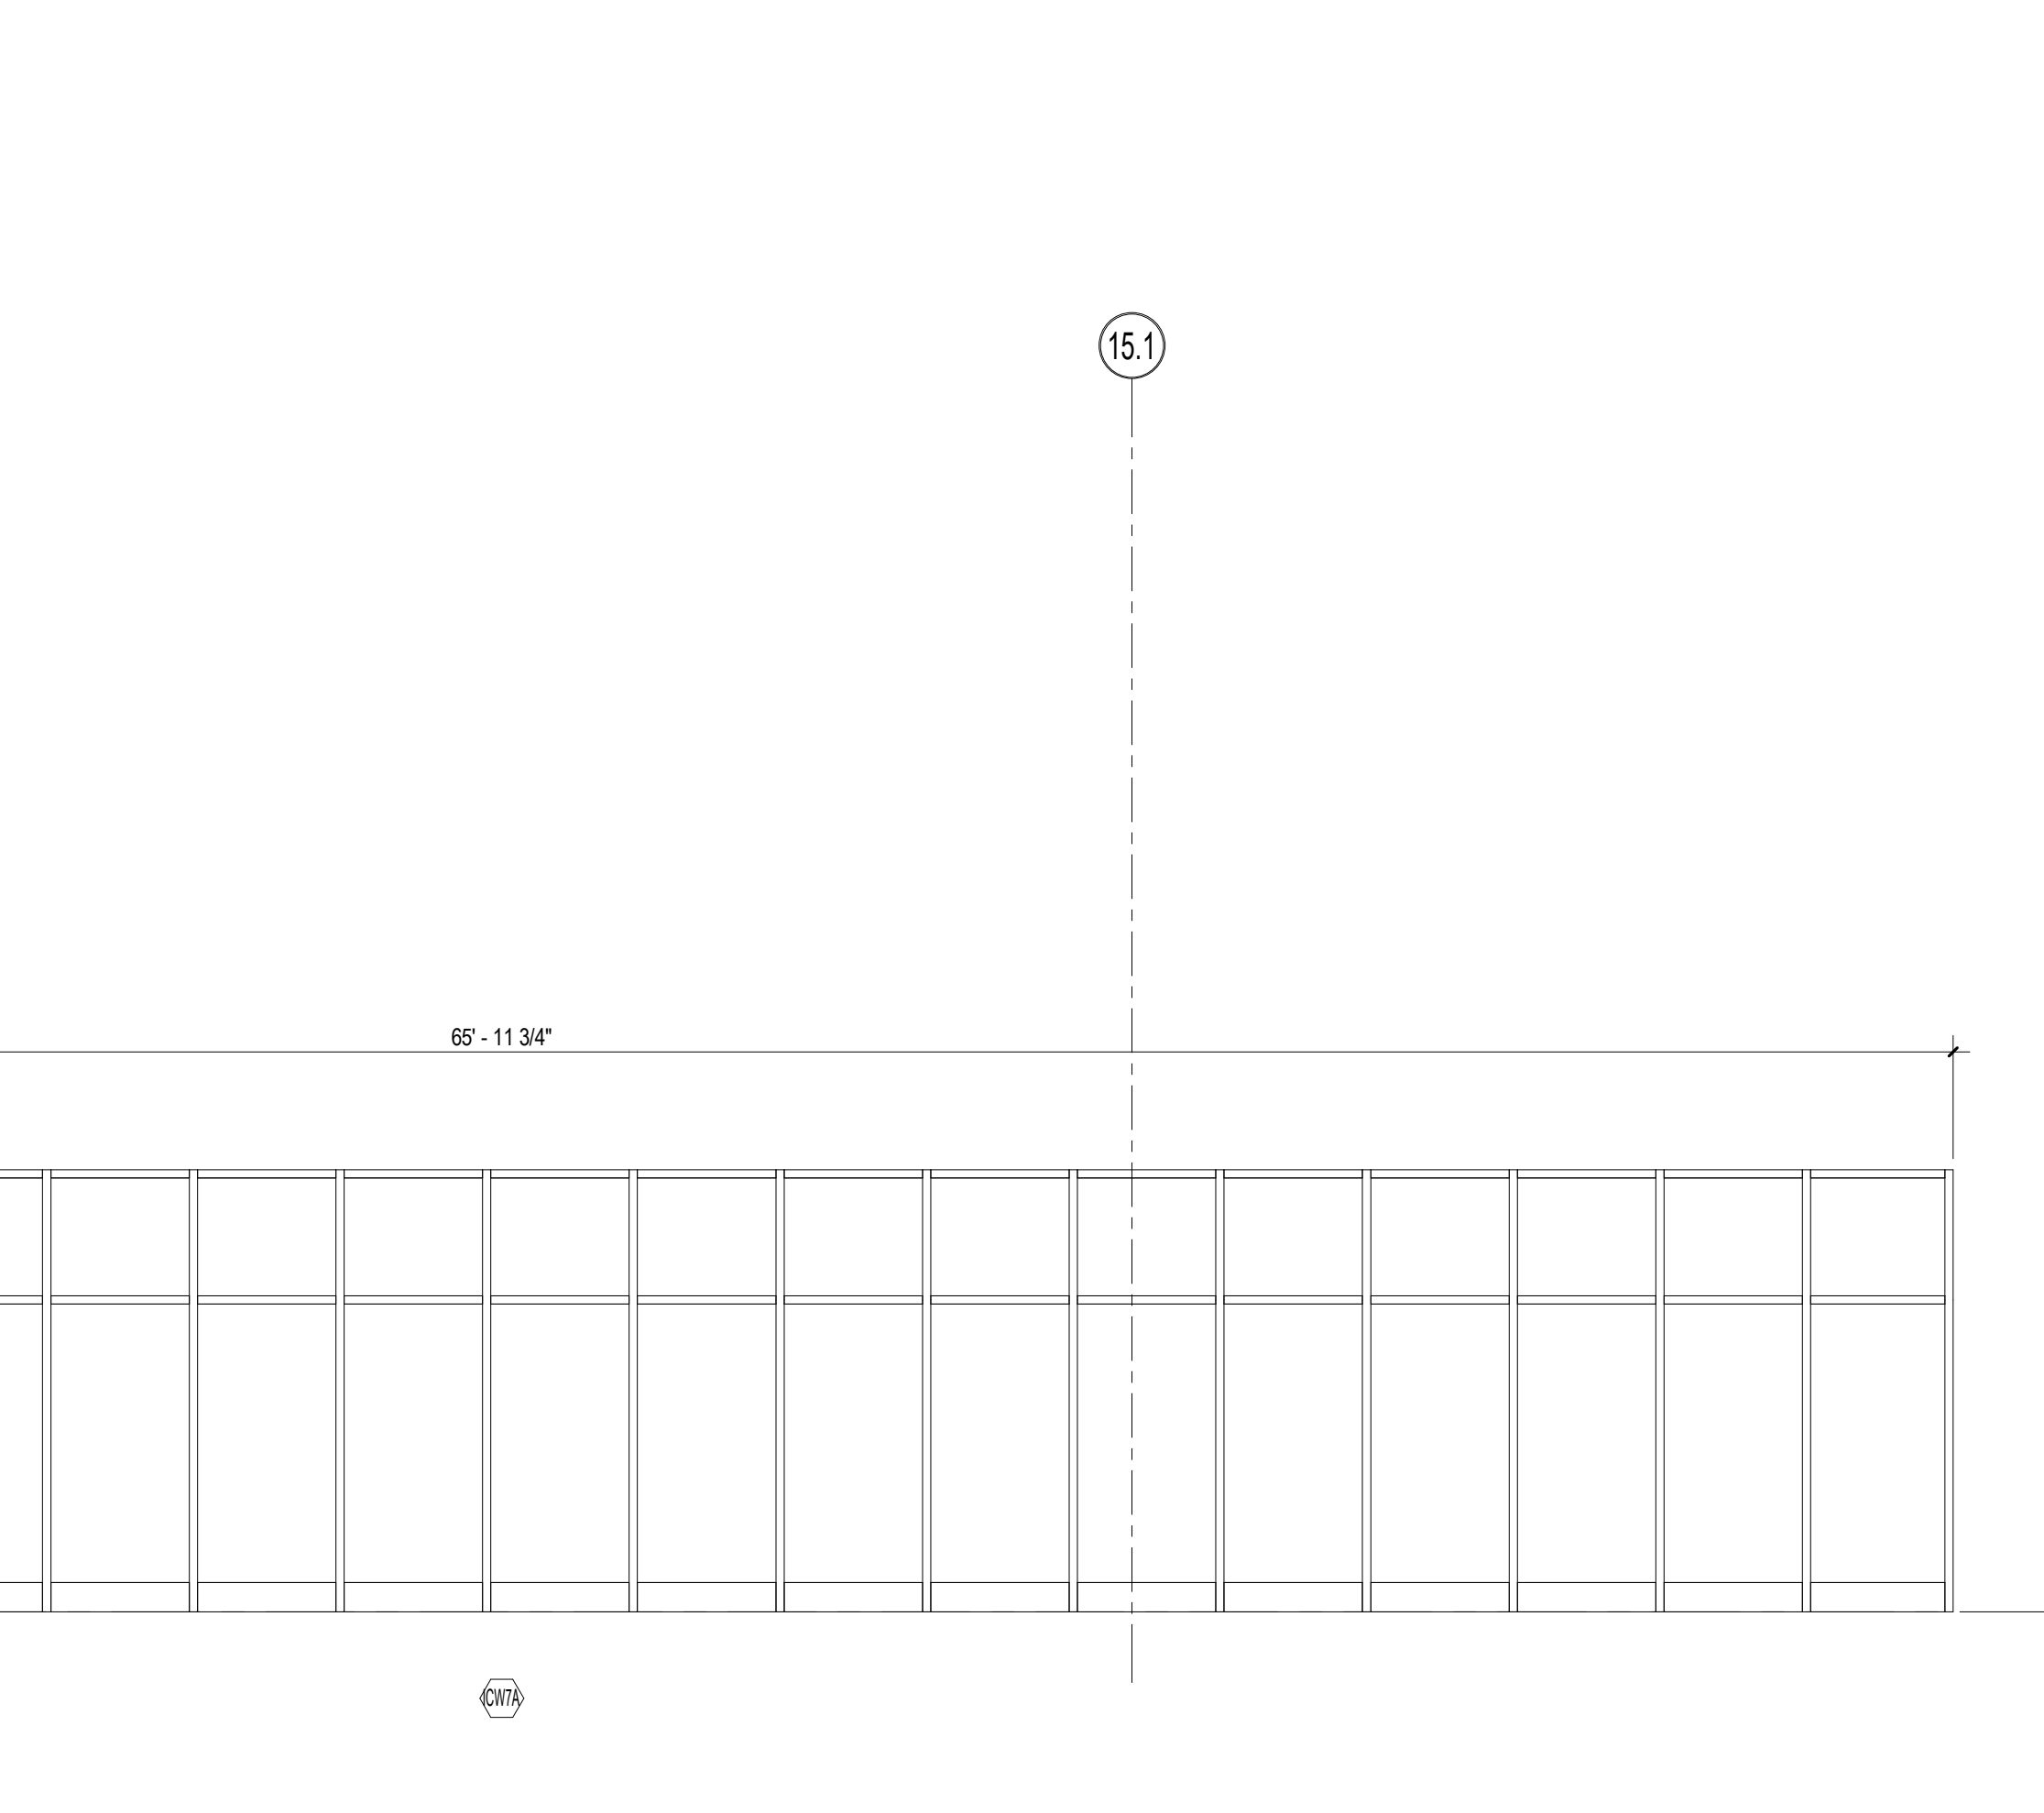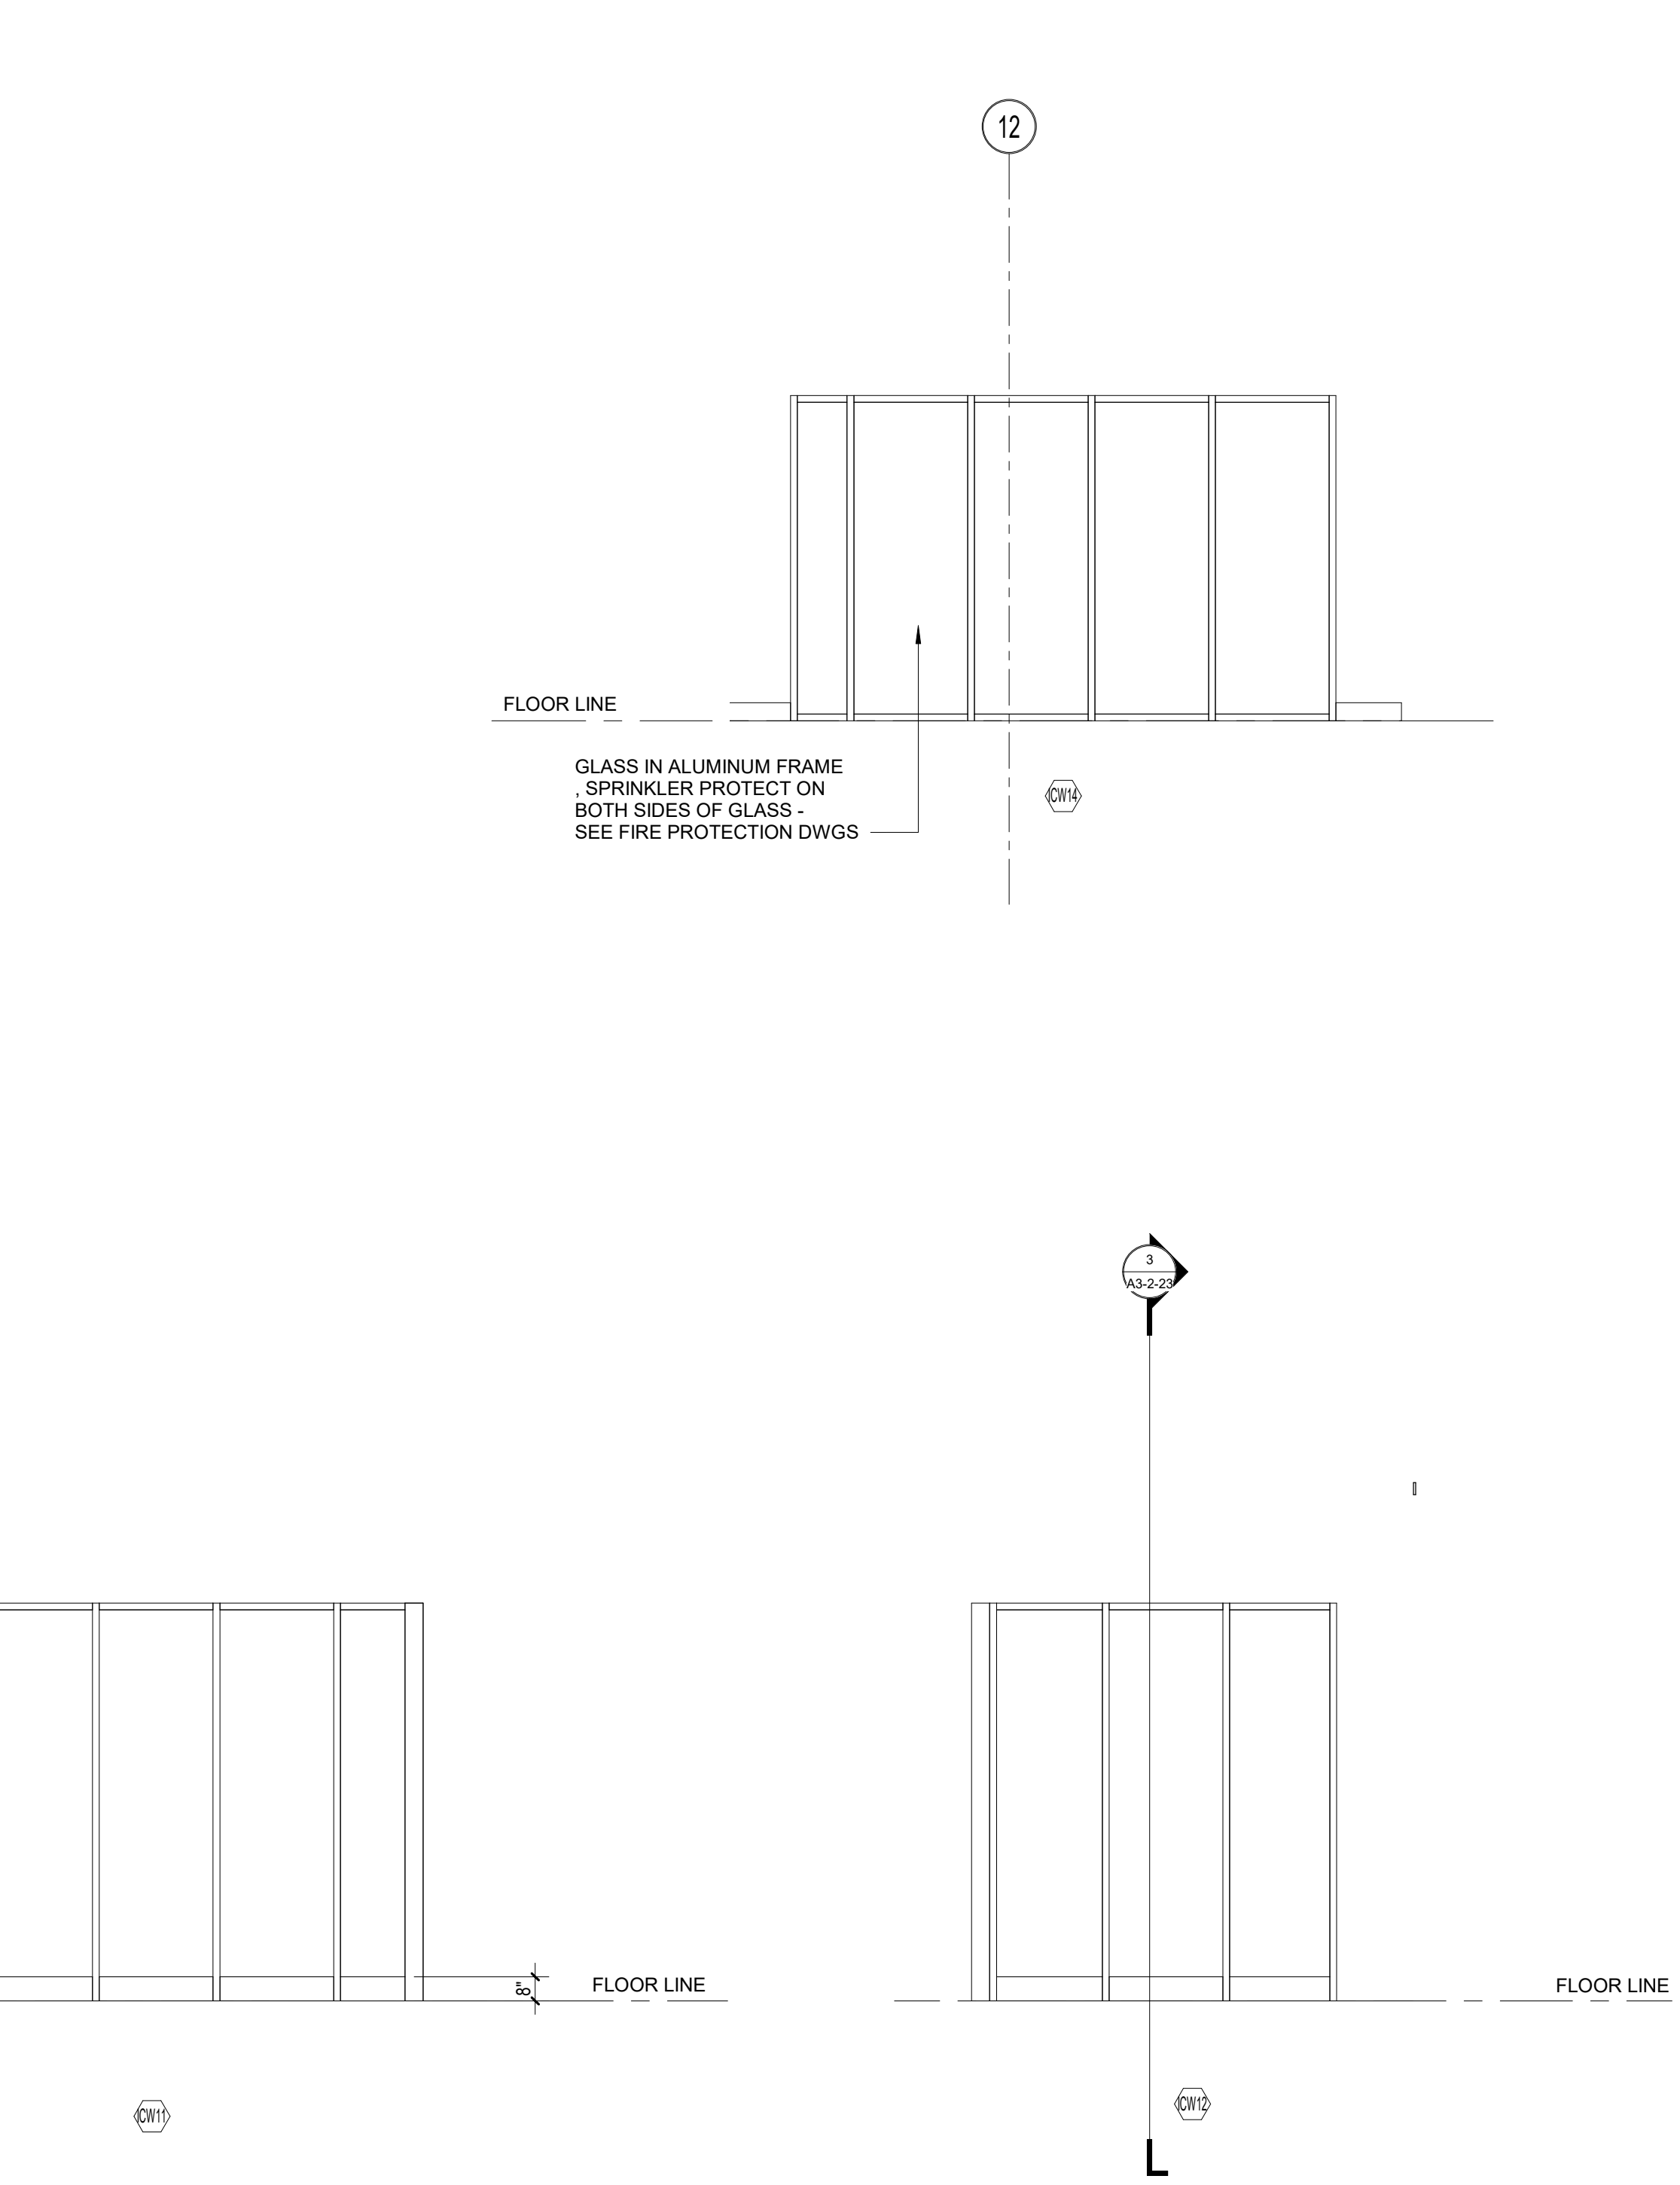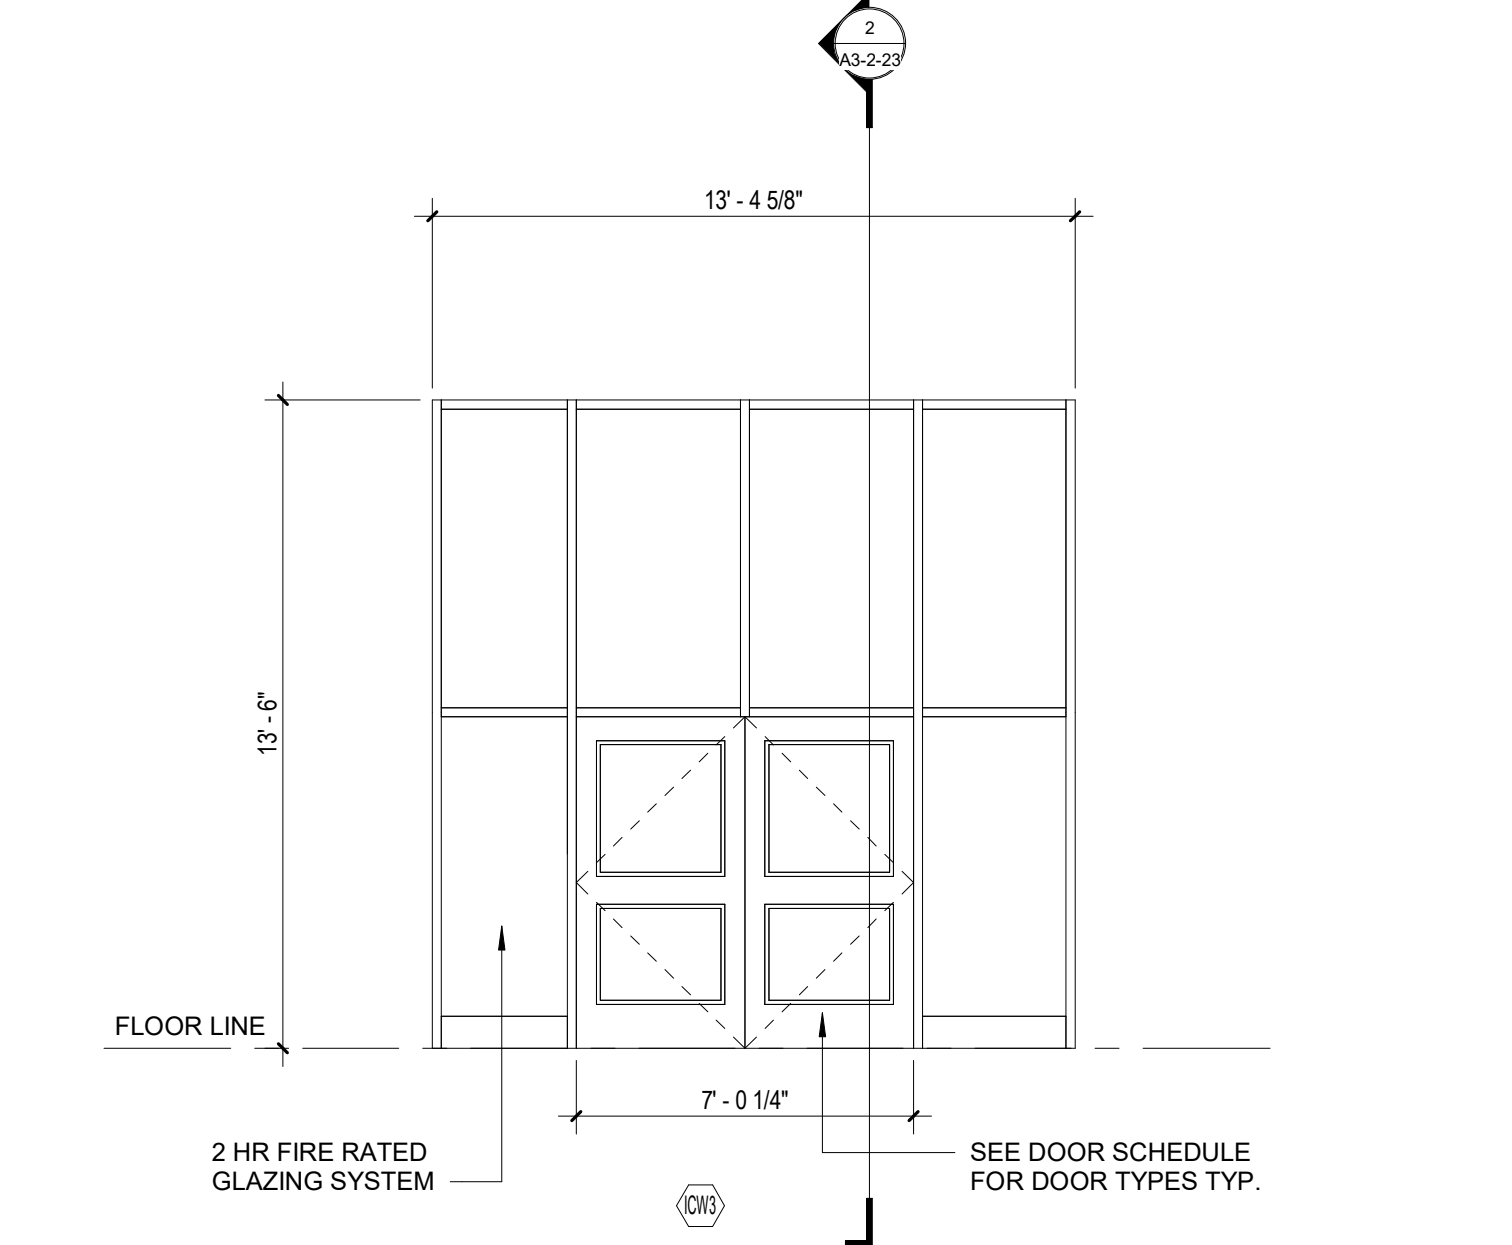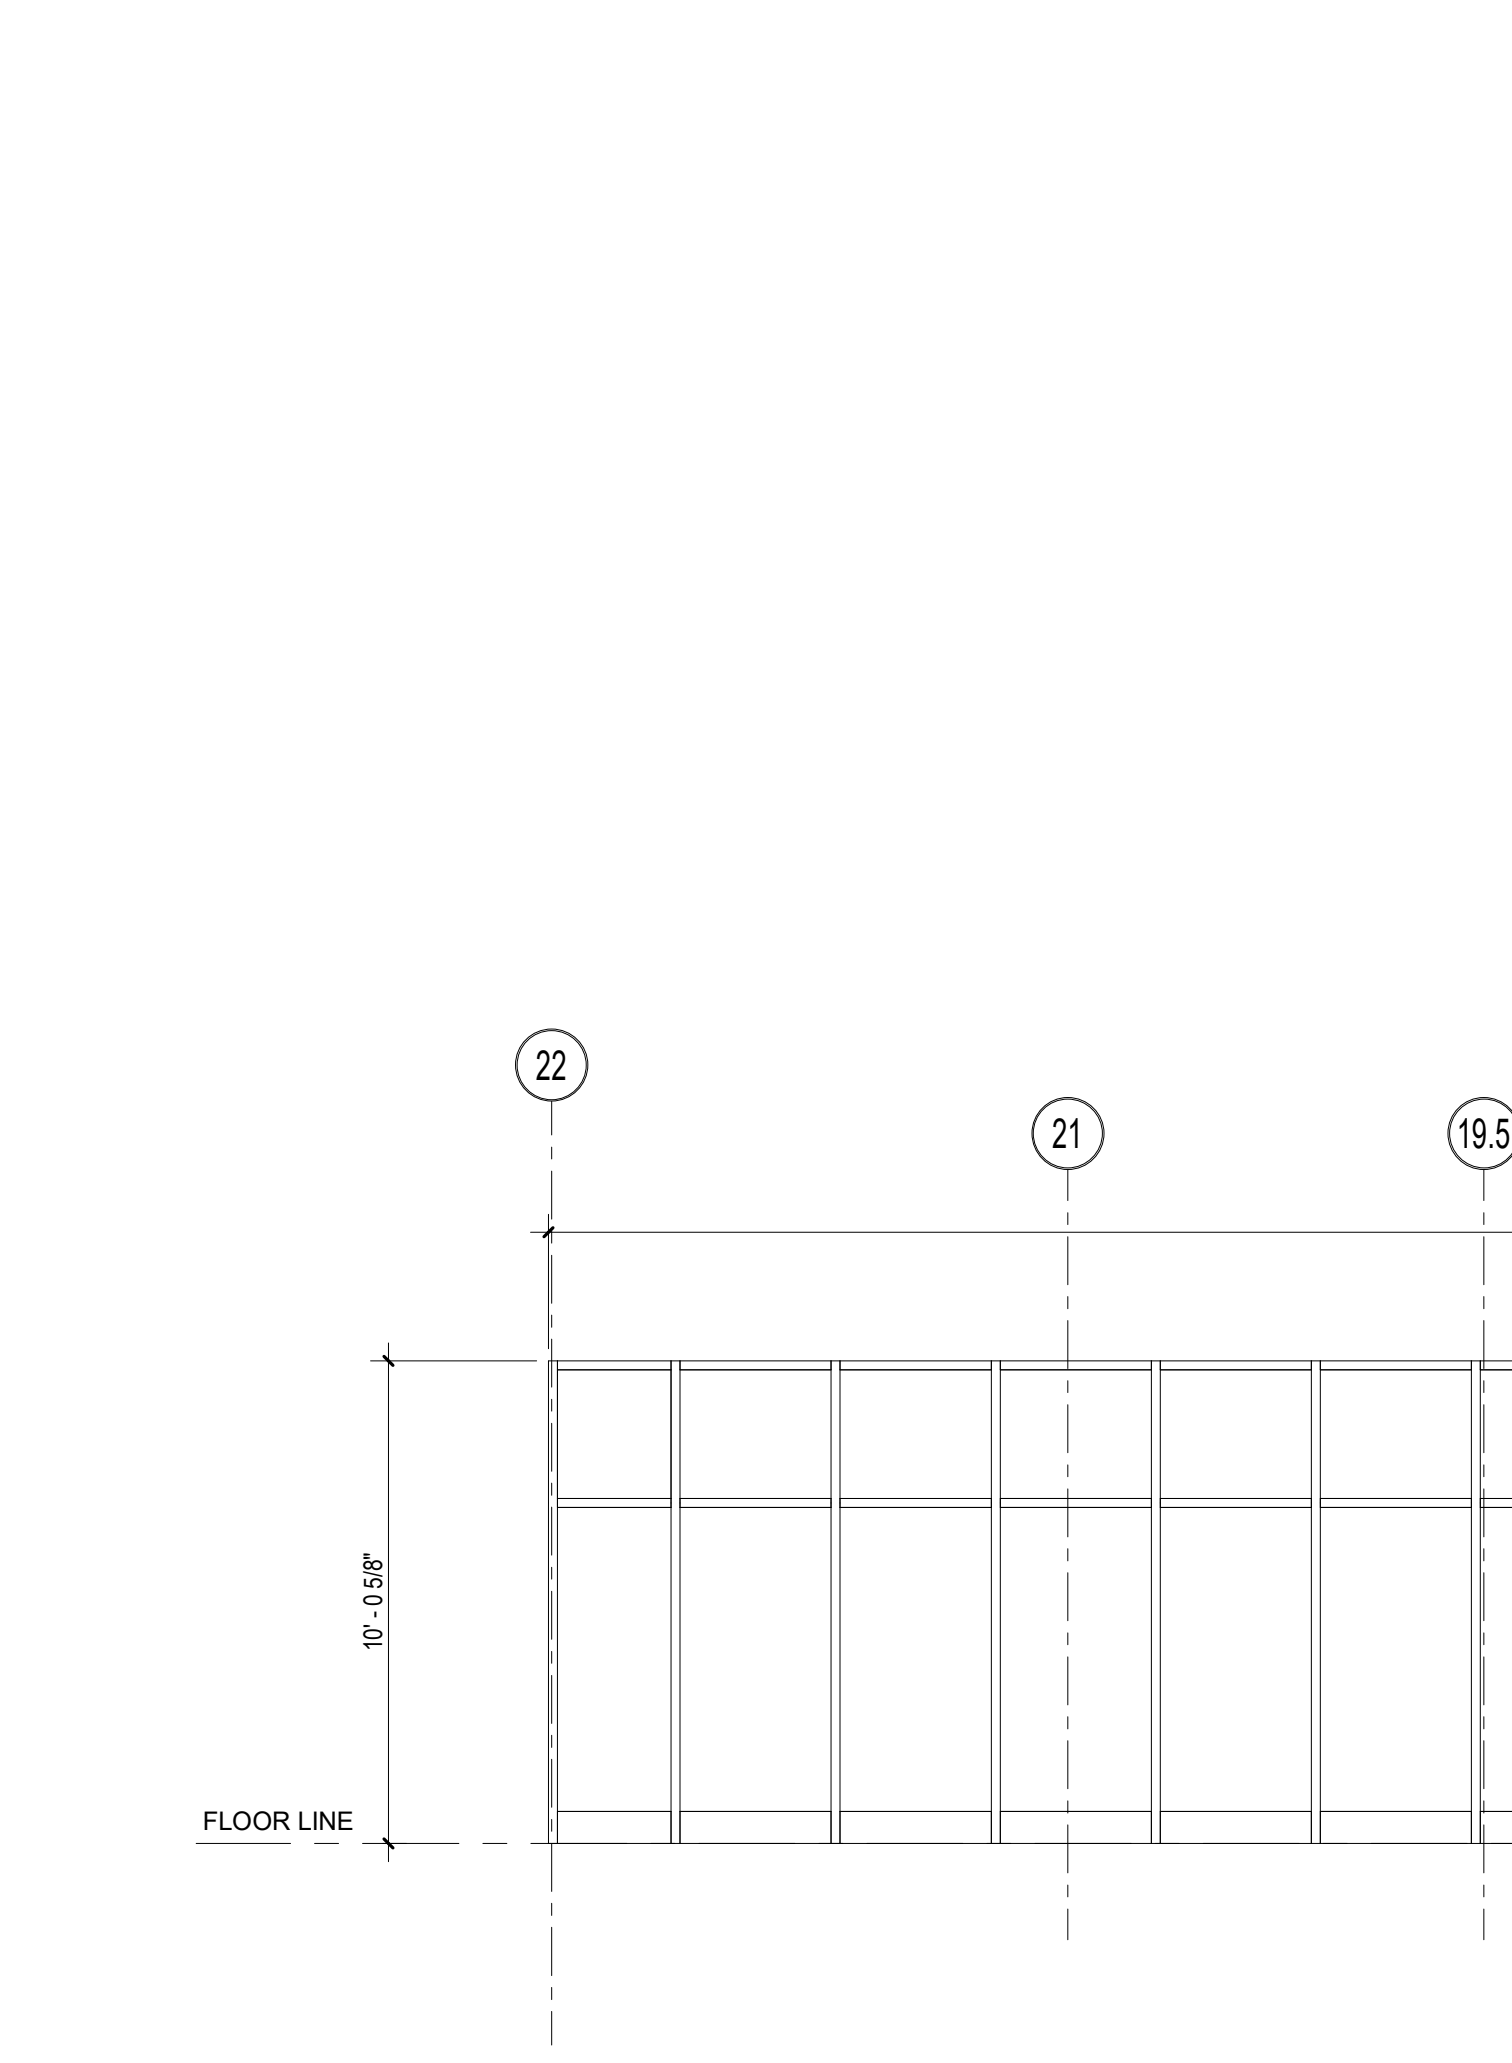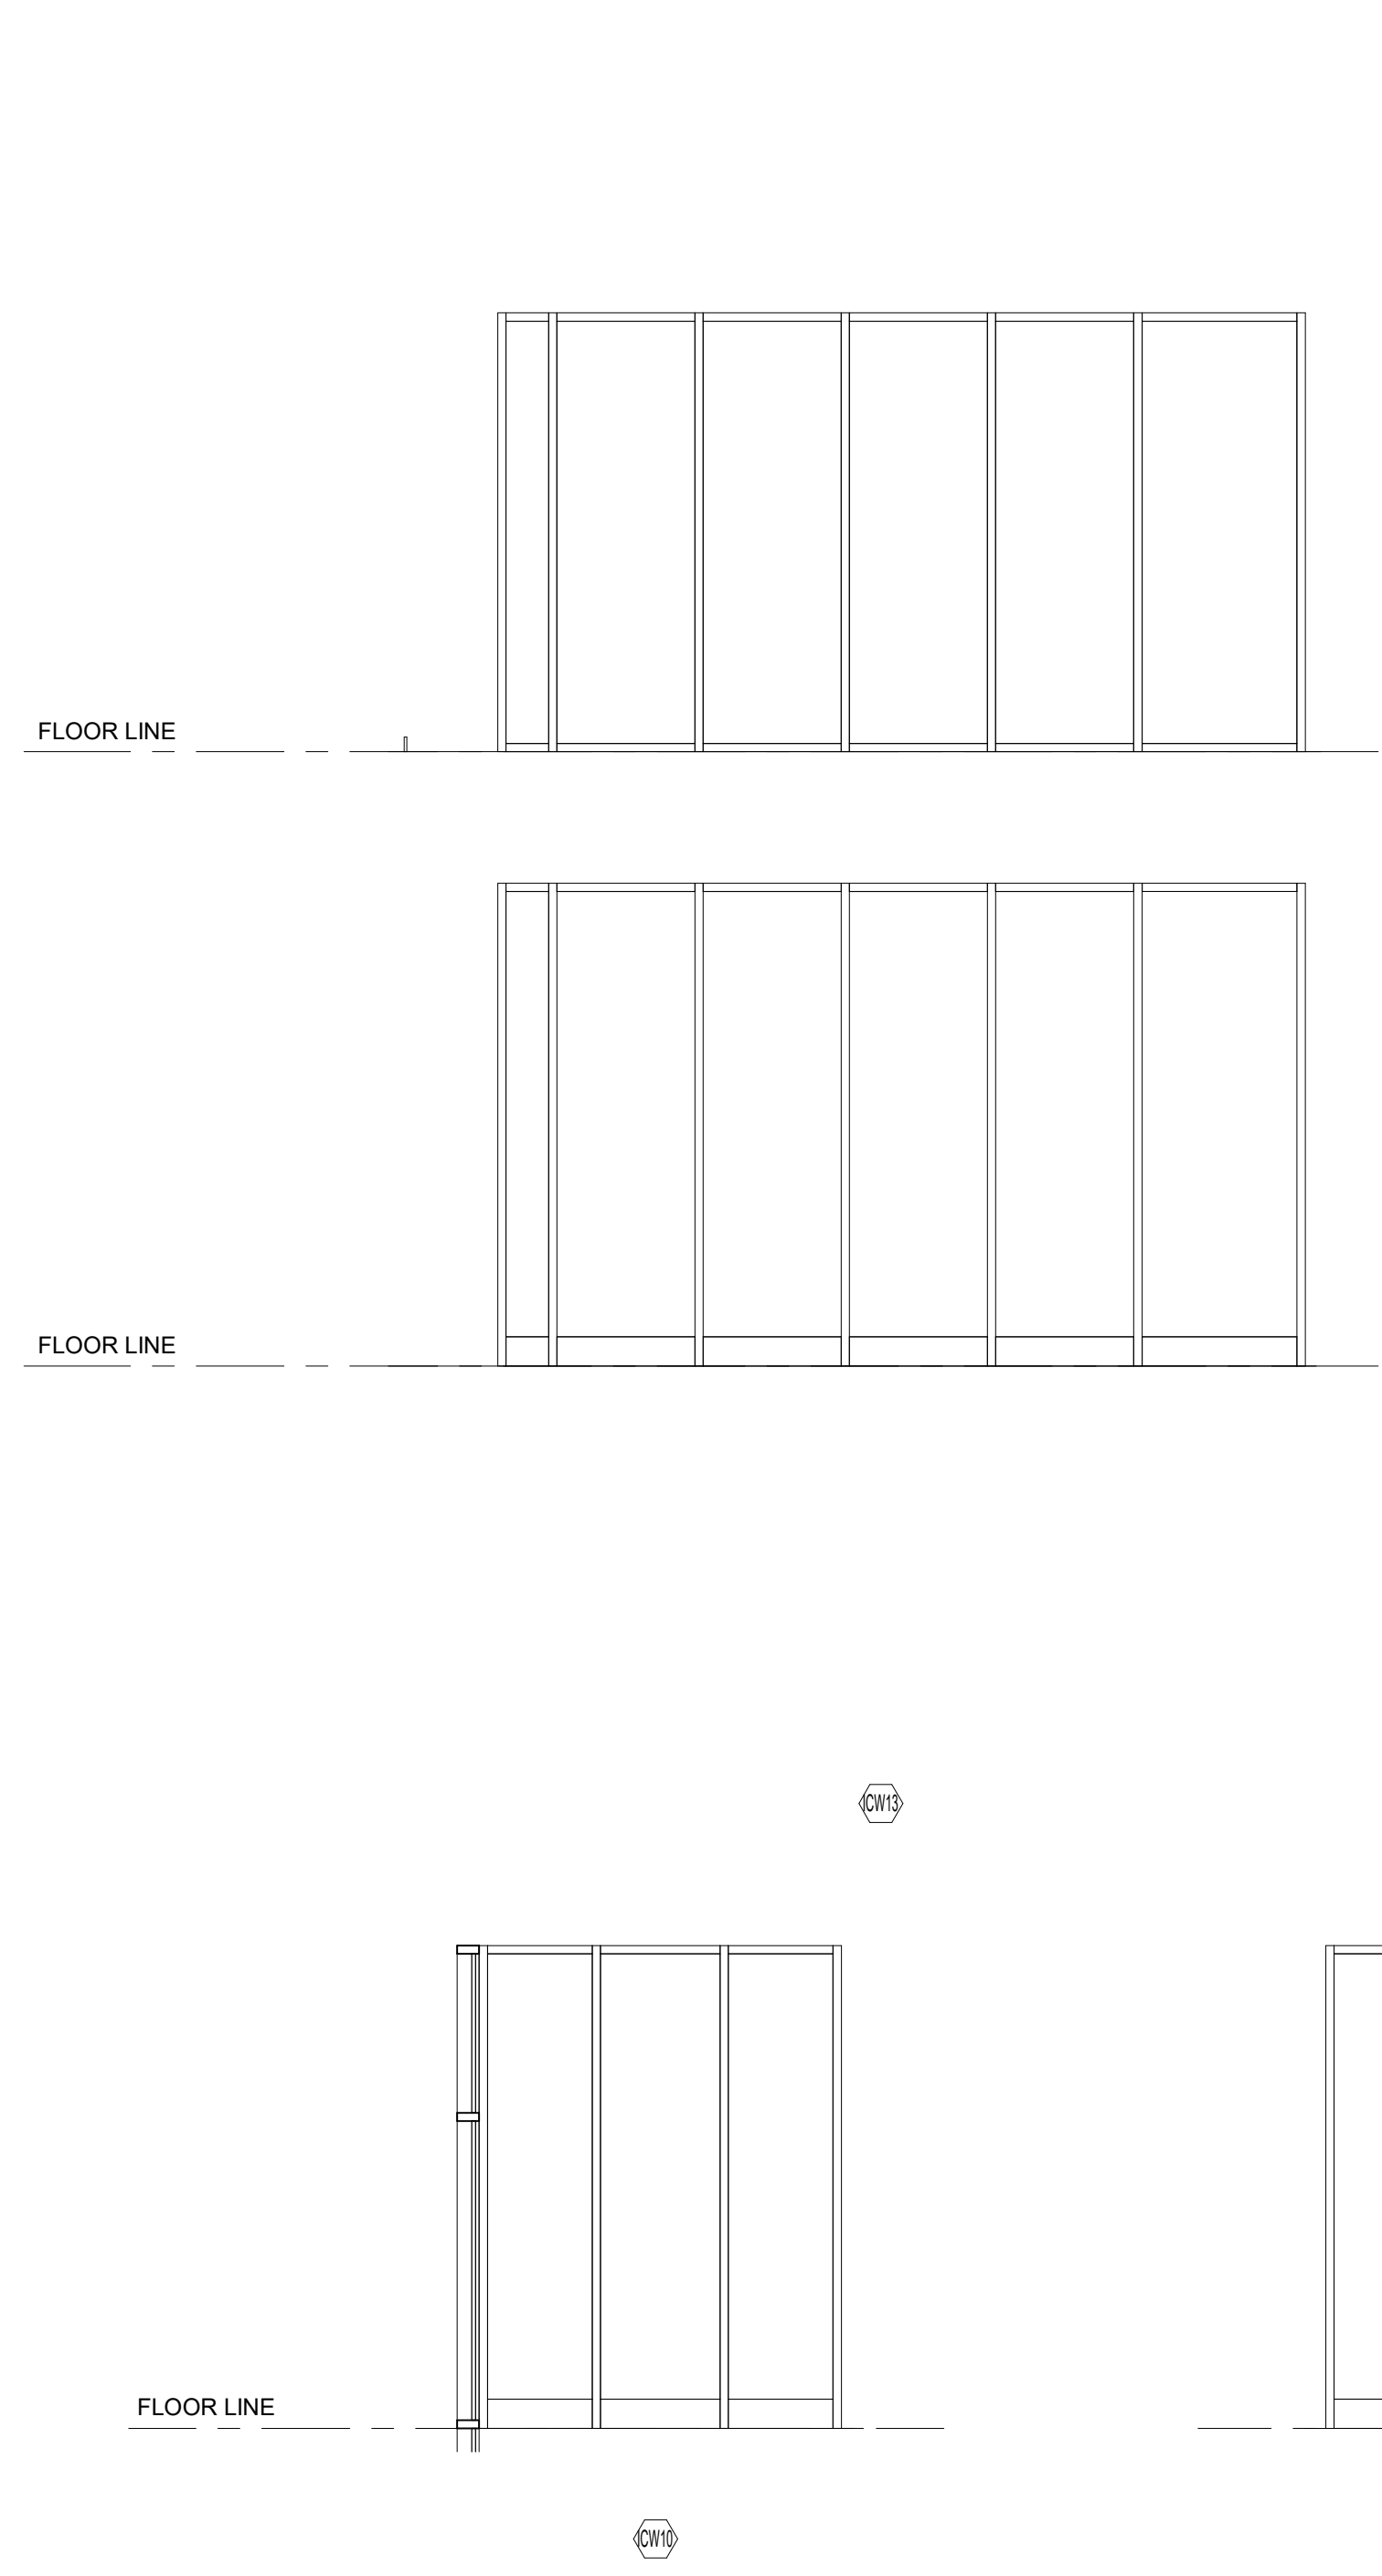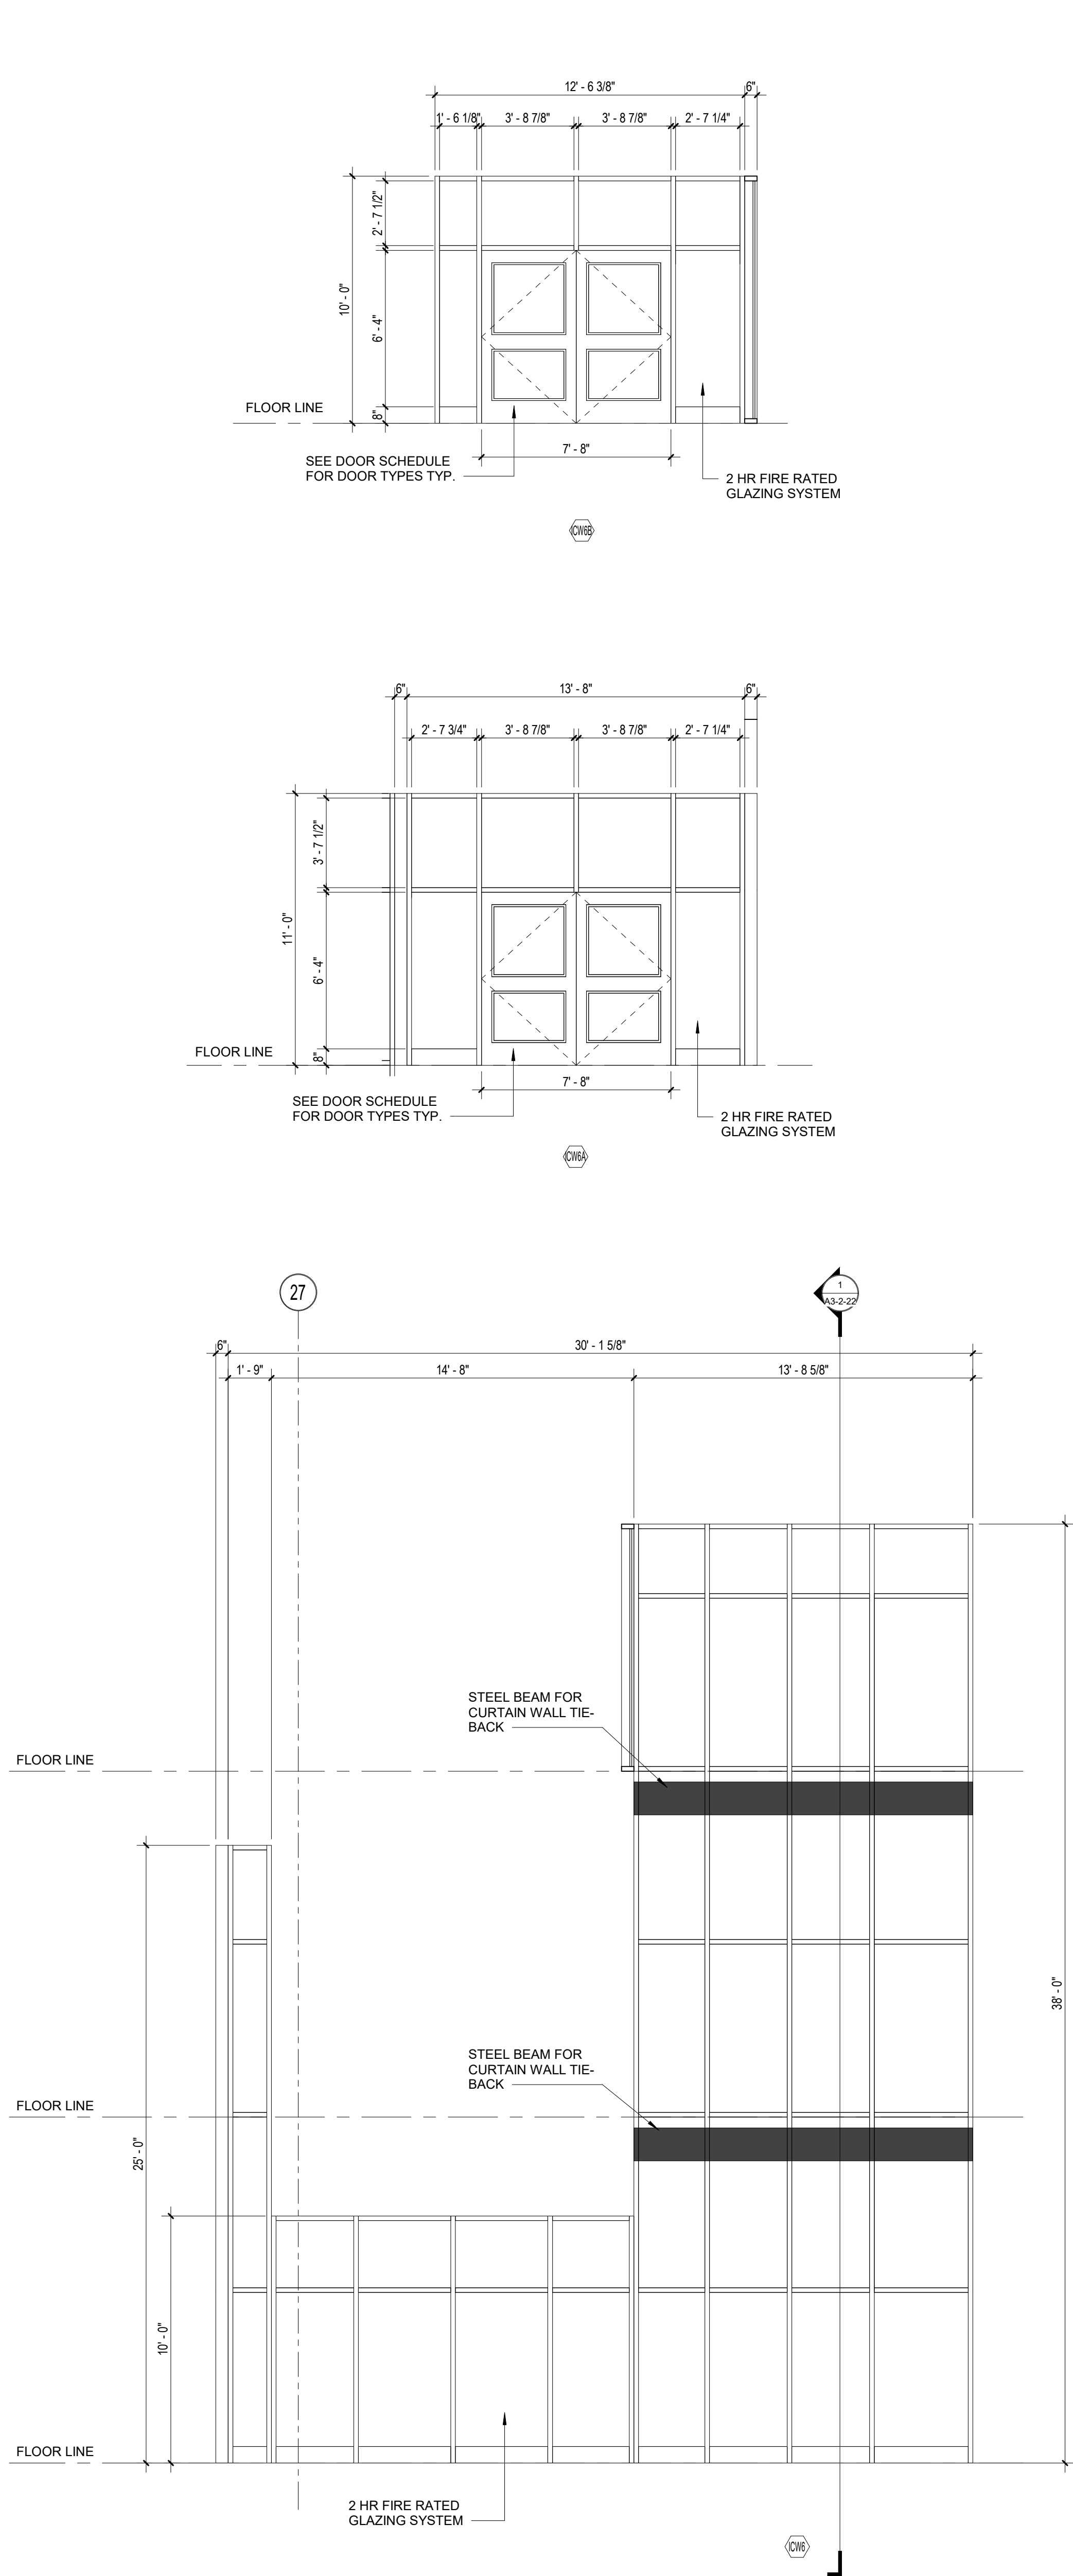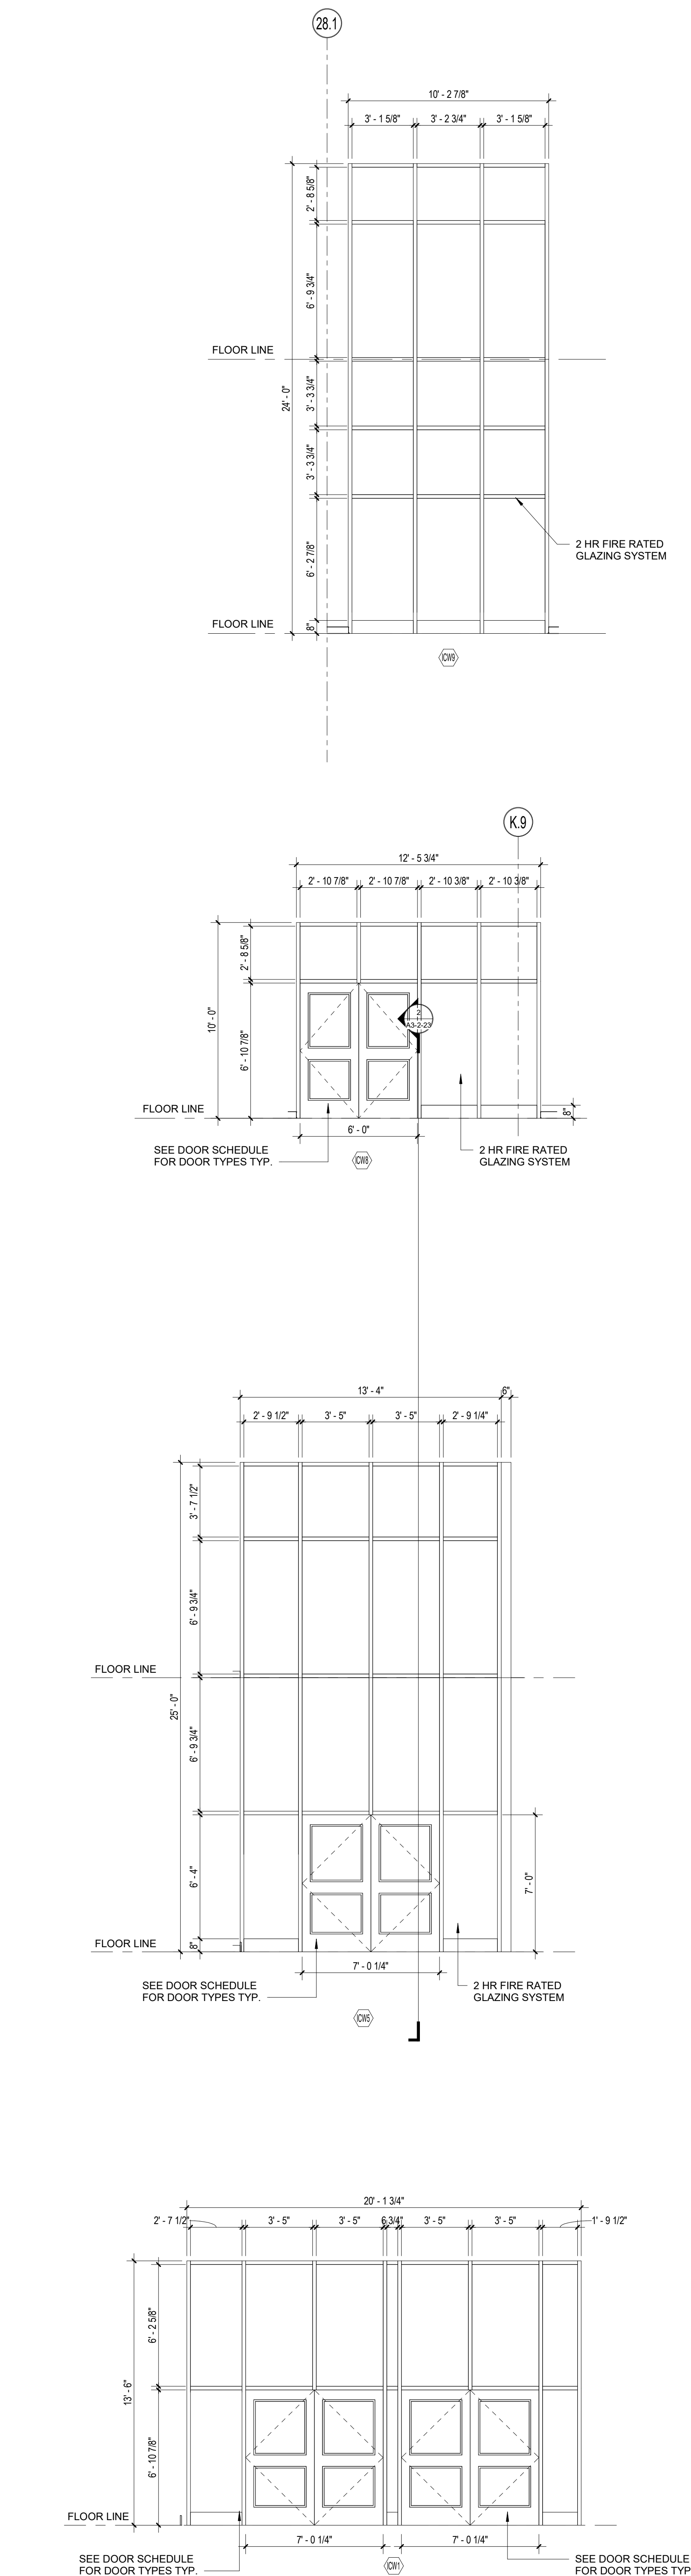



**Northeast
Metropolitan
Regional
Vocational High
School**
100 Hemlock Road,
Wakefield, MA 01880

GENERAL NOTES – STOREFRONT / CURTAIN WALL TYPES

1. INTERIOR SYSTEMS: UNLESS NOTED OTHERWISE GLAZING SHALL BE TYPE G1.
2. EXTERIOR SYSTEMS: UNLESS NOTED OTHERWISE GLAZING SHALL BE TYPE GX1
3. AT ALL EXTERIOR CURTAIN WALLS AND STOREFRONTS PROVIDE MINIMUM 2" RIGID INSULATION MINIMUM ALL SPANDREL GLASS AND OTHER OPAQUE GLAZING. INSULATION IS NOT SHOWN IN SOME CASES FOR CLARITY.
4. PROVIDE SAFETY GLAZING AT ALL LOCATIONS WHERE THERE IS A HAZARD TO PERSONS PER THE 8TH EDITION OF THE MASSACHUSETTS STATE BUILDING CODE AND THE 2015 EDITION OF THE INTERNATIONAL BUILDING CODE.
5. PROVIDE INSECT SCREENS AT ALL OPERABLE SASH LOCATIONS.
6. "SG" DENOTES LOCATION OF SAFETY GLAZING
7. SEE DOOR SCHEDULE FOR DOOR TYPES
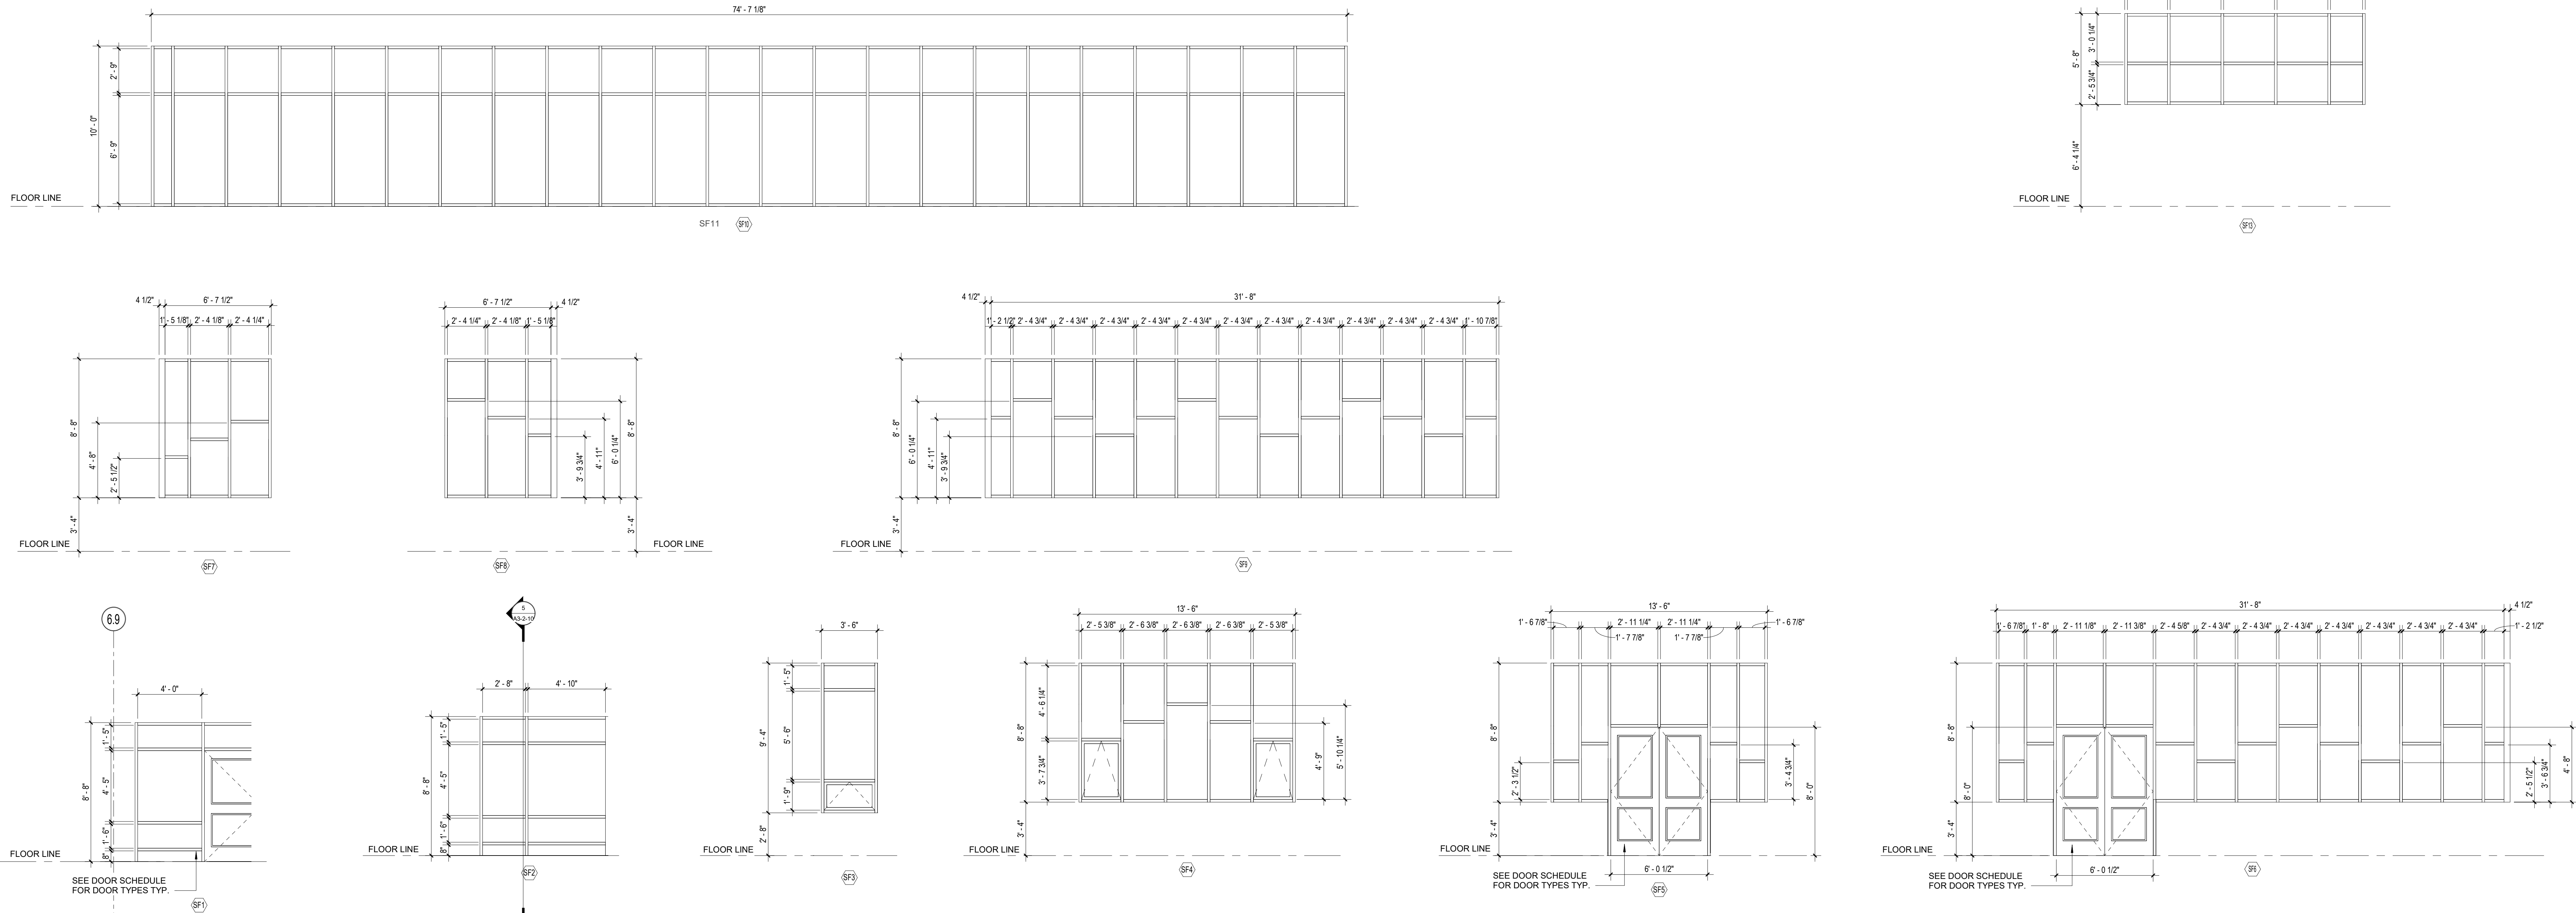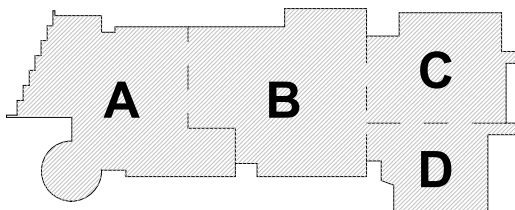
$$1/4'' = 1'-0''$$

$$1/4'' = 1'-0''$$

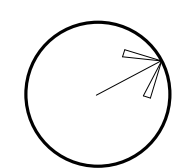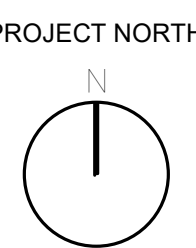
KEY PLAN
















STOREFRONT AND INTERIOR STOREFRONT TYPES

Scale: As indicated
Job No.: 20202
Drawn By: DRA
Date: January 13th, 2023
Volume 3 of 4

A6-3-6

**Northeast
Metropolitan
Regional
Vocational High
School**100 Hemlock Road,
Wakefield, MA 01880**GENERAL NOTES – STOREFRONT / CURTAIN WALL
TYPES**

1. INTERIOR SYSTEMS: UNLESS NOTED OTHERWISE GLAZING SHALL BE TYPE G1.
2. EXTERIOR SYSTEMS: UNLESS NOTED OTHERWISE GLAZING SHALL BE TYPE GX1
3. AT ALL EXTERIOR CURTAIN WALLS AND STOREFRONTS PROVIDE MINIMUM 2" RIGID INSULATION BEHIND ALL SPANDREL GLASS AND OTHER OPAQUE GLAZING. INSULATION IS NOT SHOWN IN SOME CASES FOR CLARITY.
4. PROVIDE SAFETY GLAZING AT ALL LOCATIONS IDENTIFIED AS HAZARDOUS LOCATIONS PER THE 9TH EDITION OF THE MASSACHUSETTS STATE BUILDING CODE AND THE 2015 EDITION OF THE INTERNATIONAL BUILDING CODE.
5. PROVIDE INSECT SCREENS AT ALL OPERABLE SASH LOCATIONS
6. "SG" DENOTES LOCATION OF SAFETY GLAZING
7. SEE DOOR SCHEDULE FOR DOOR TYPES

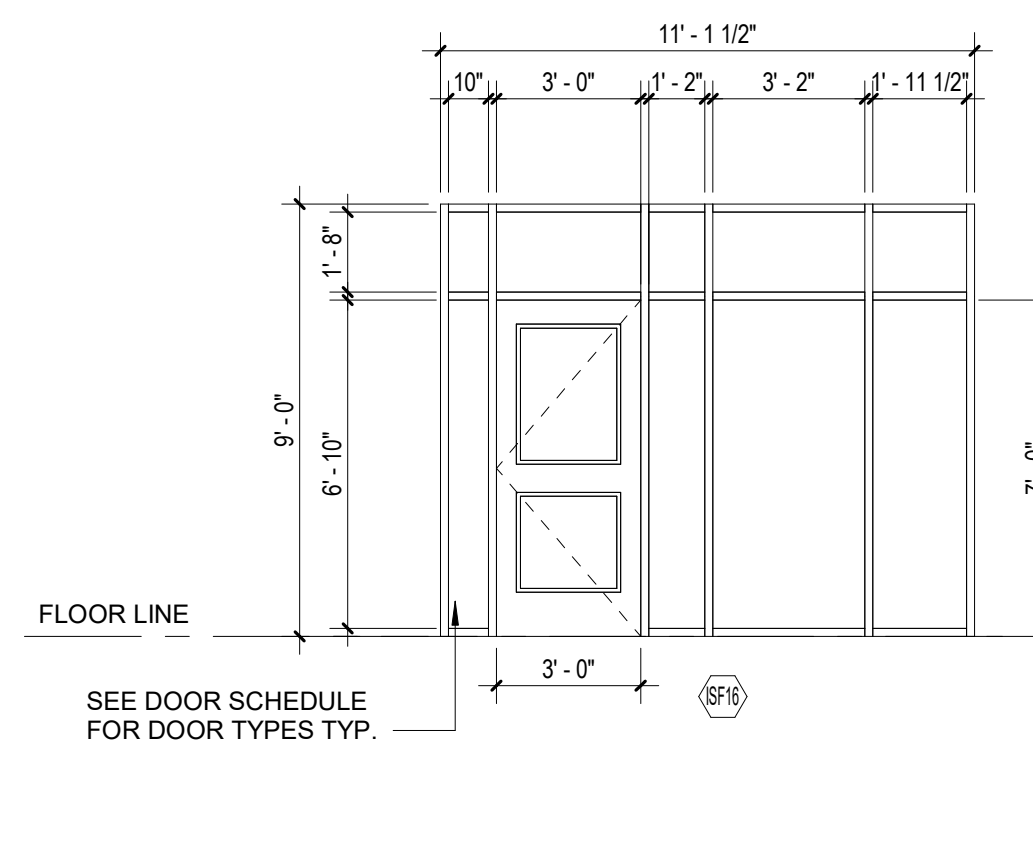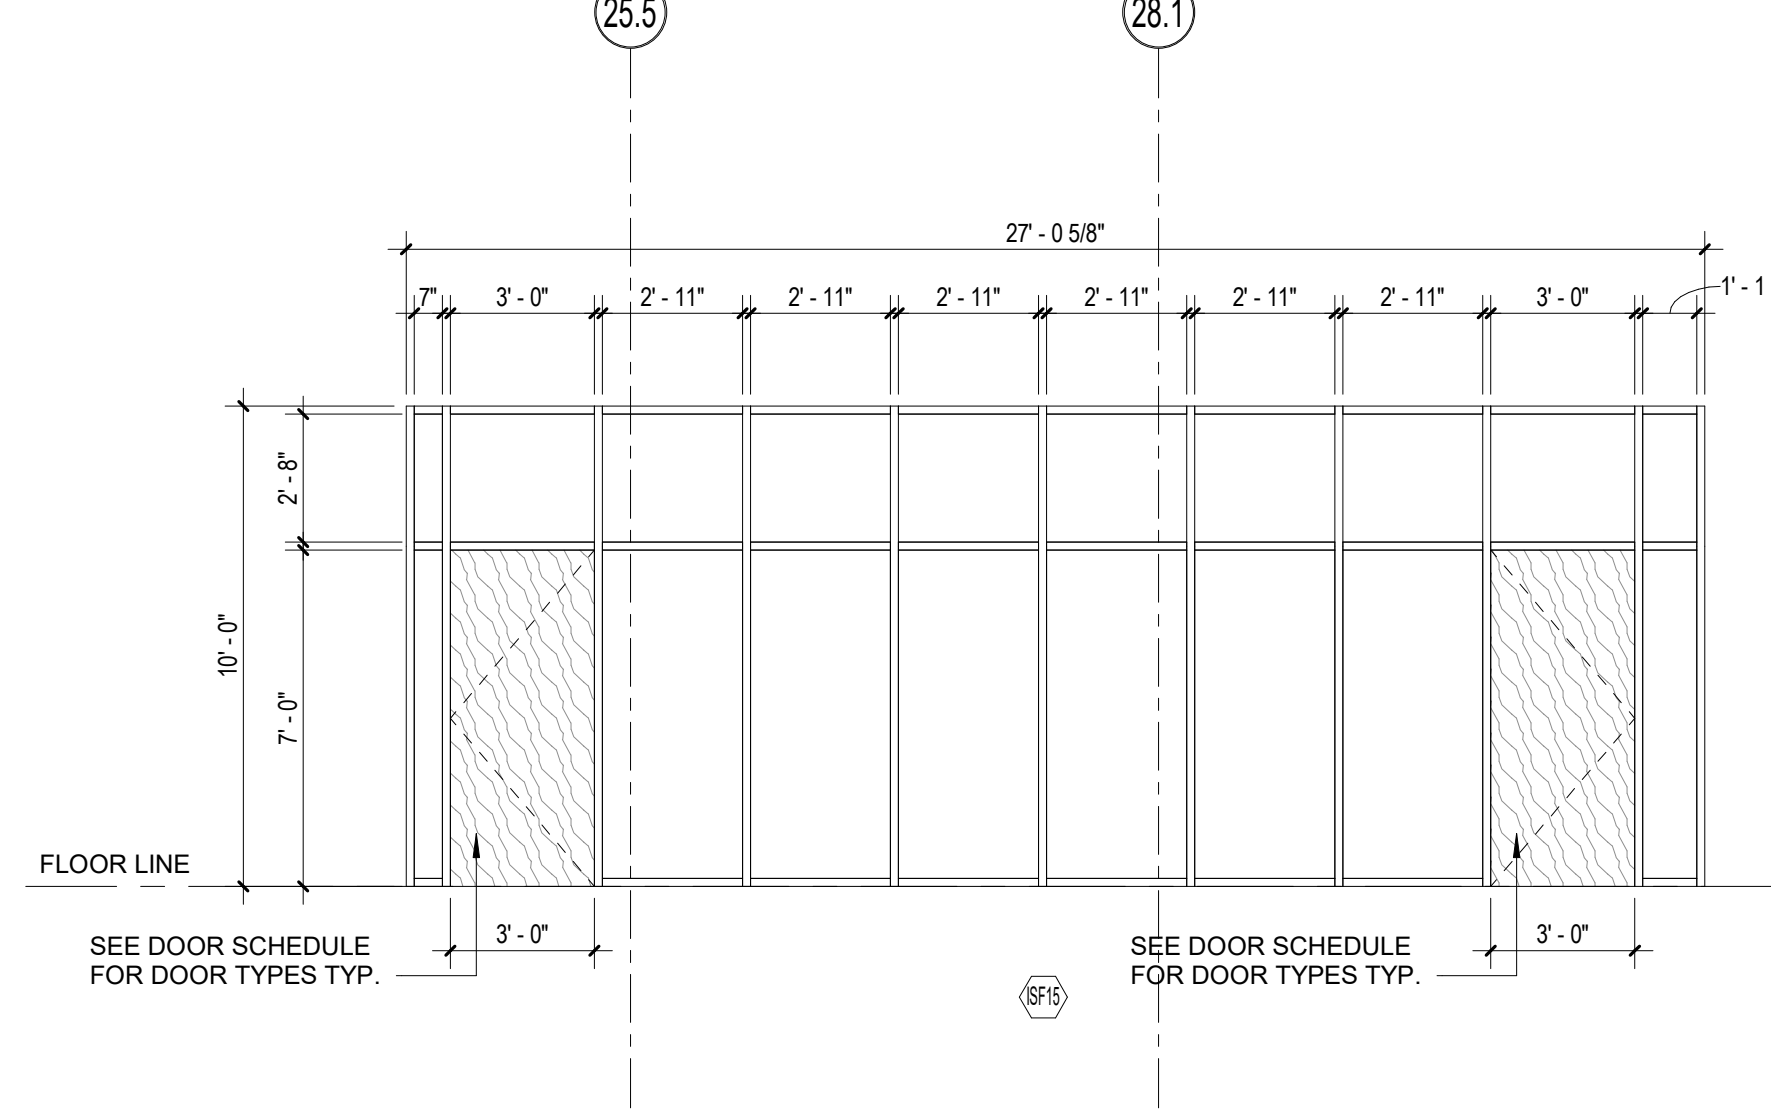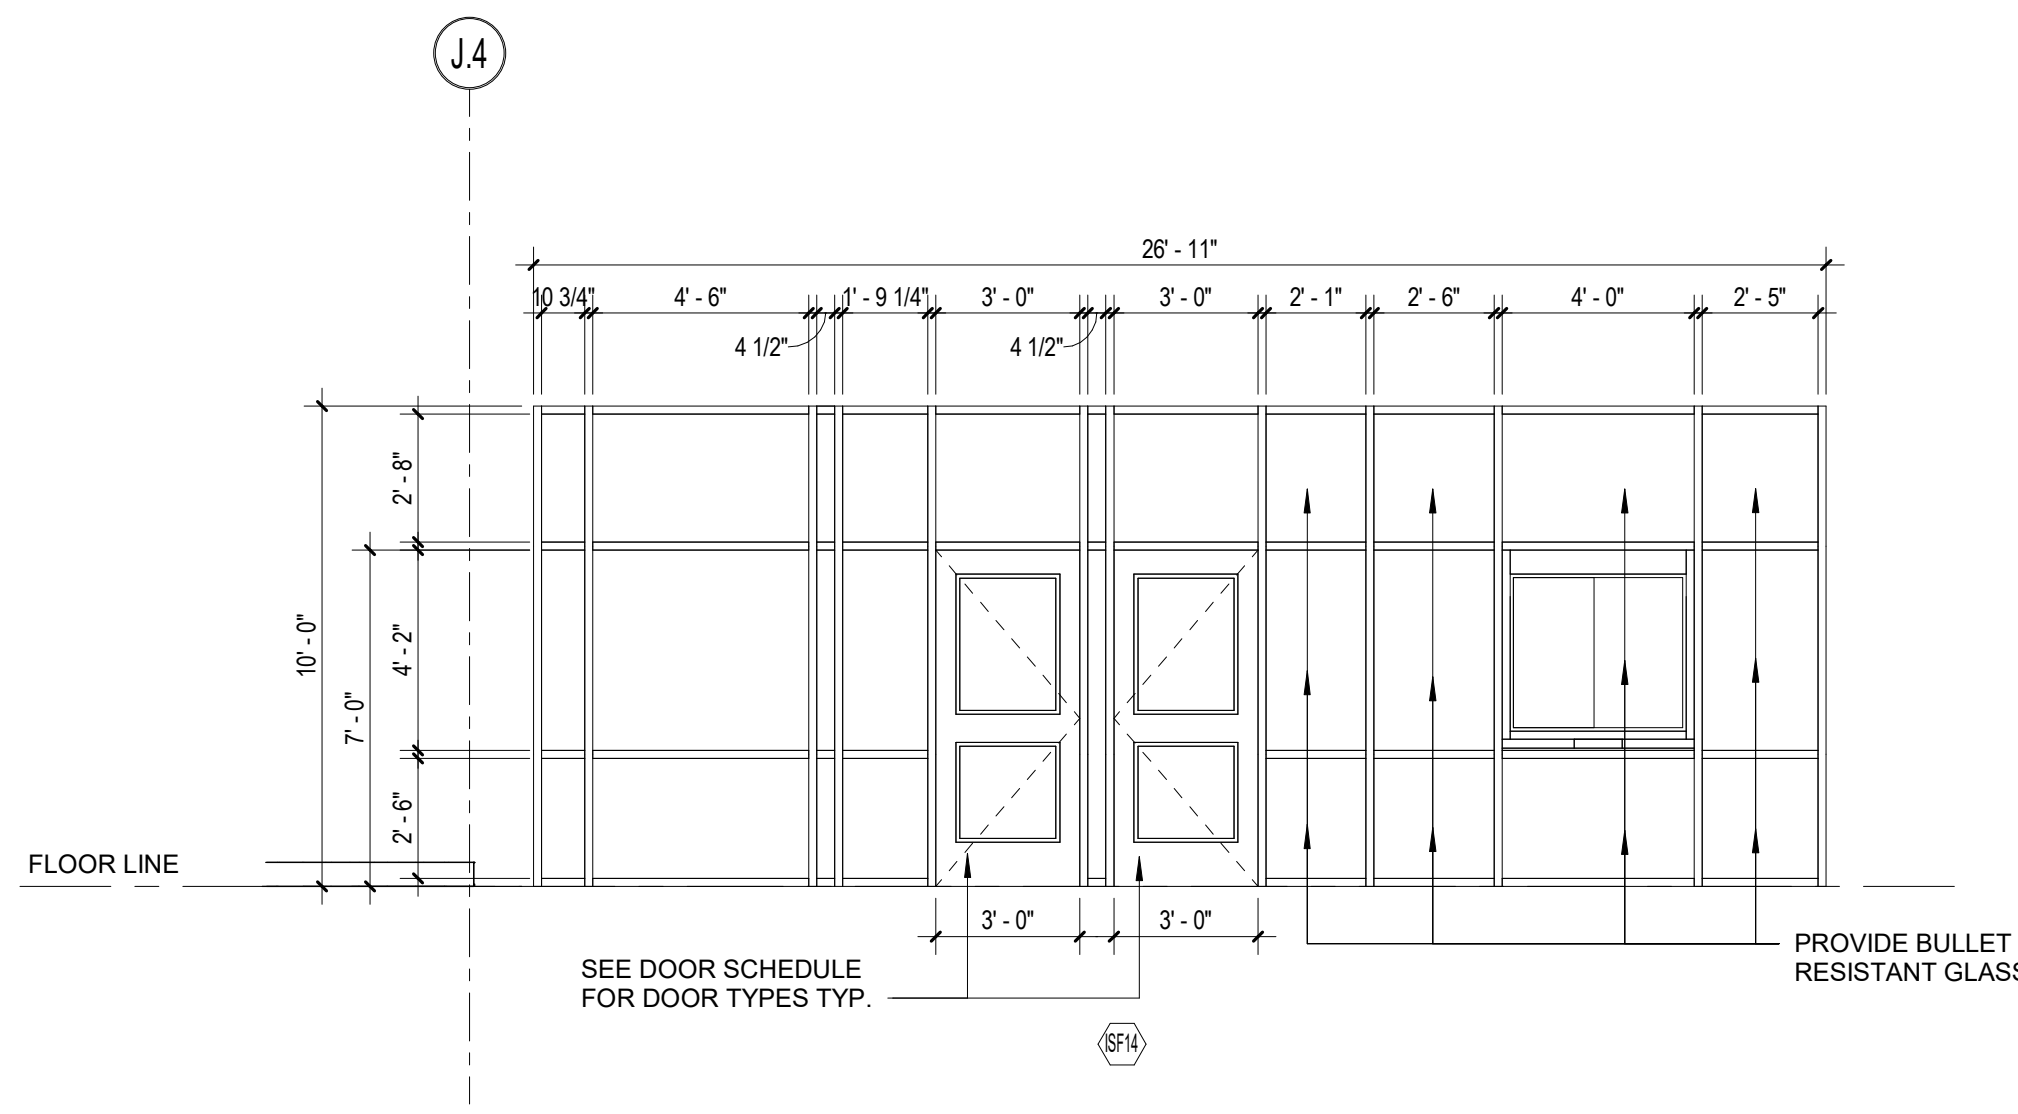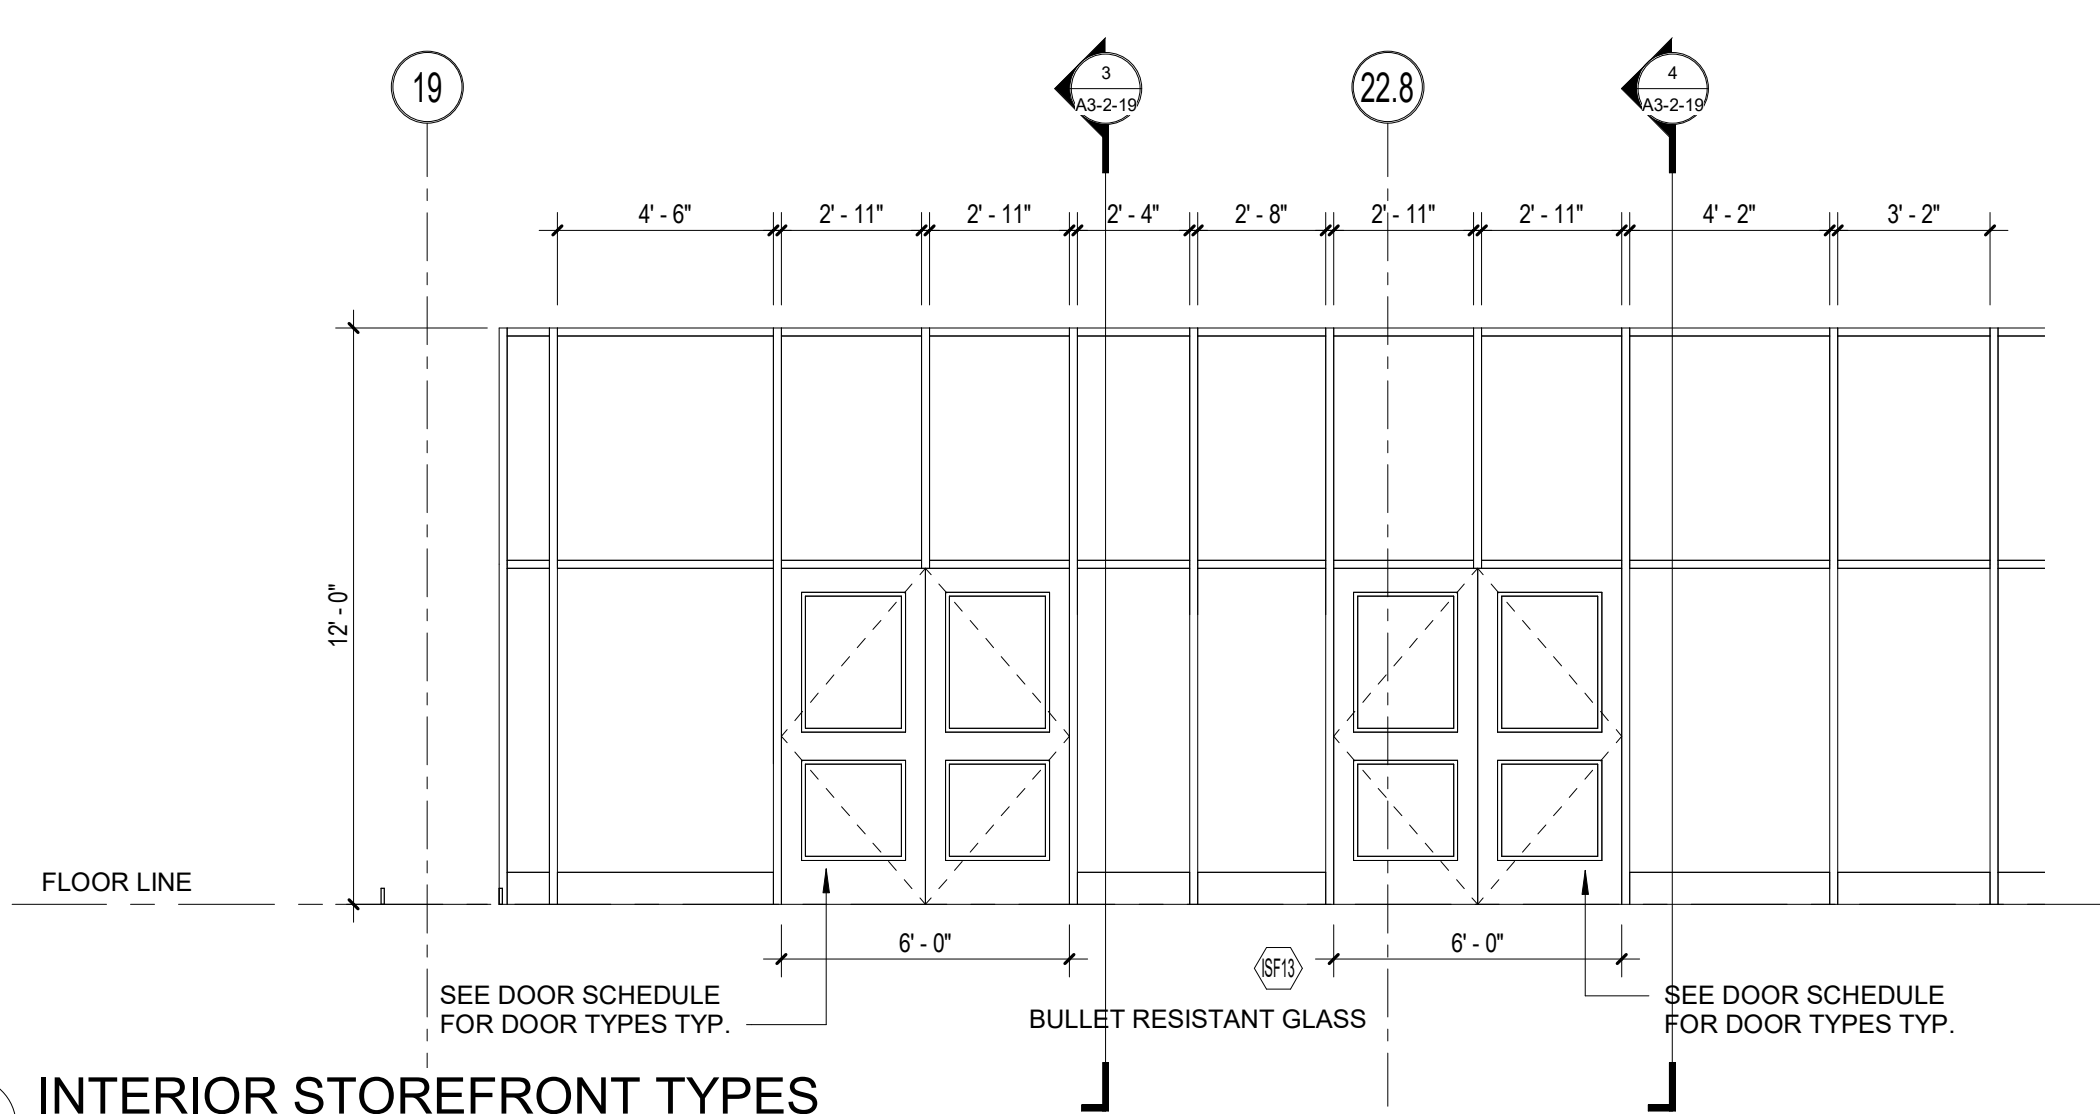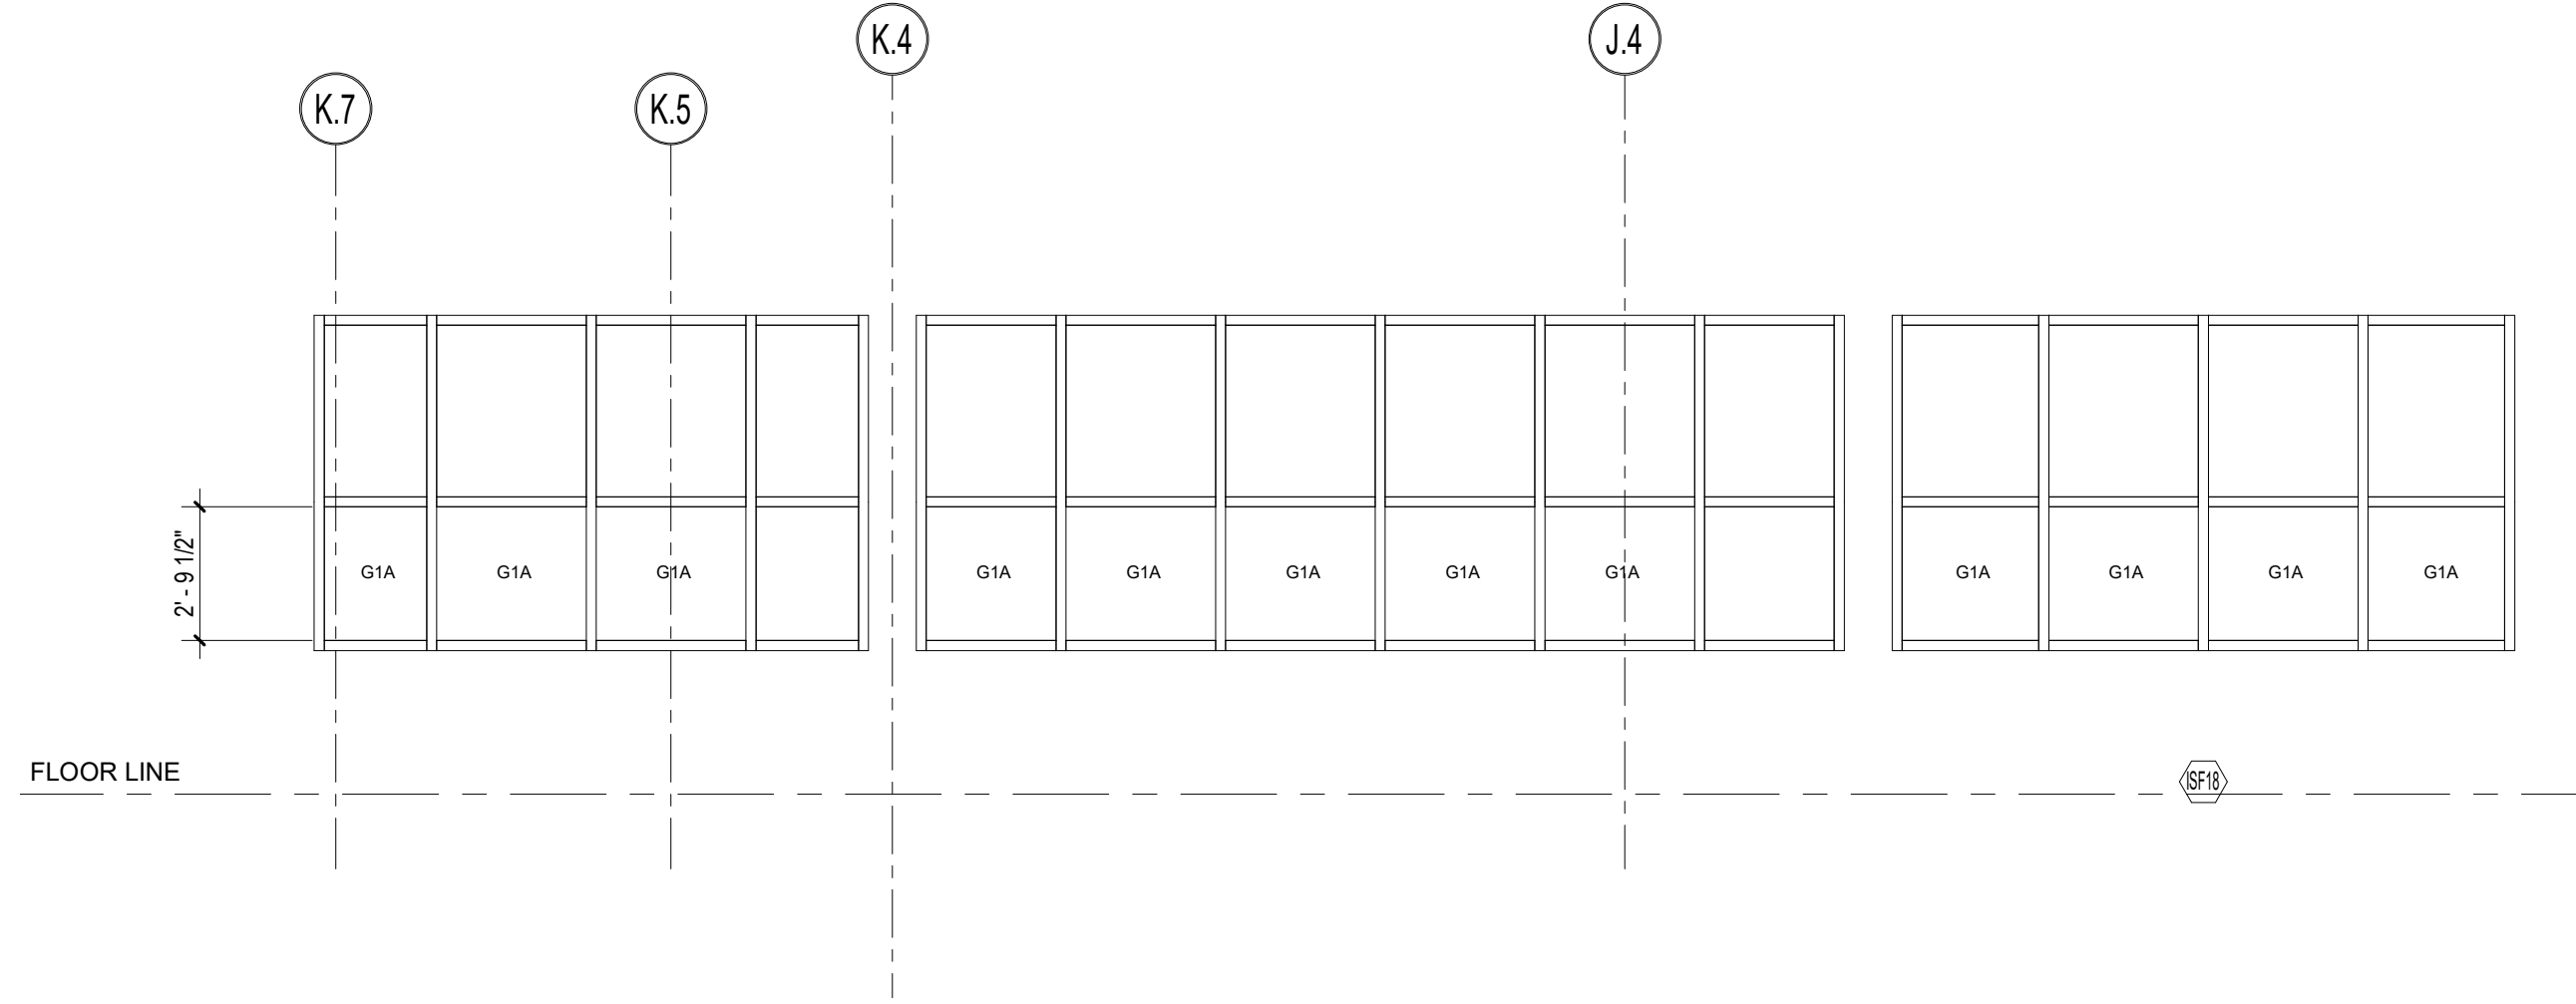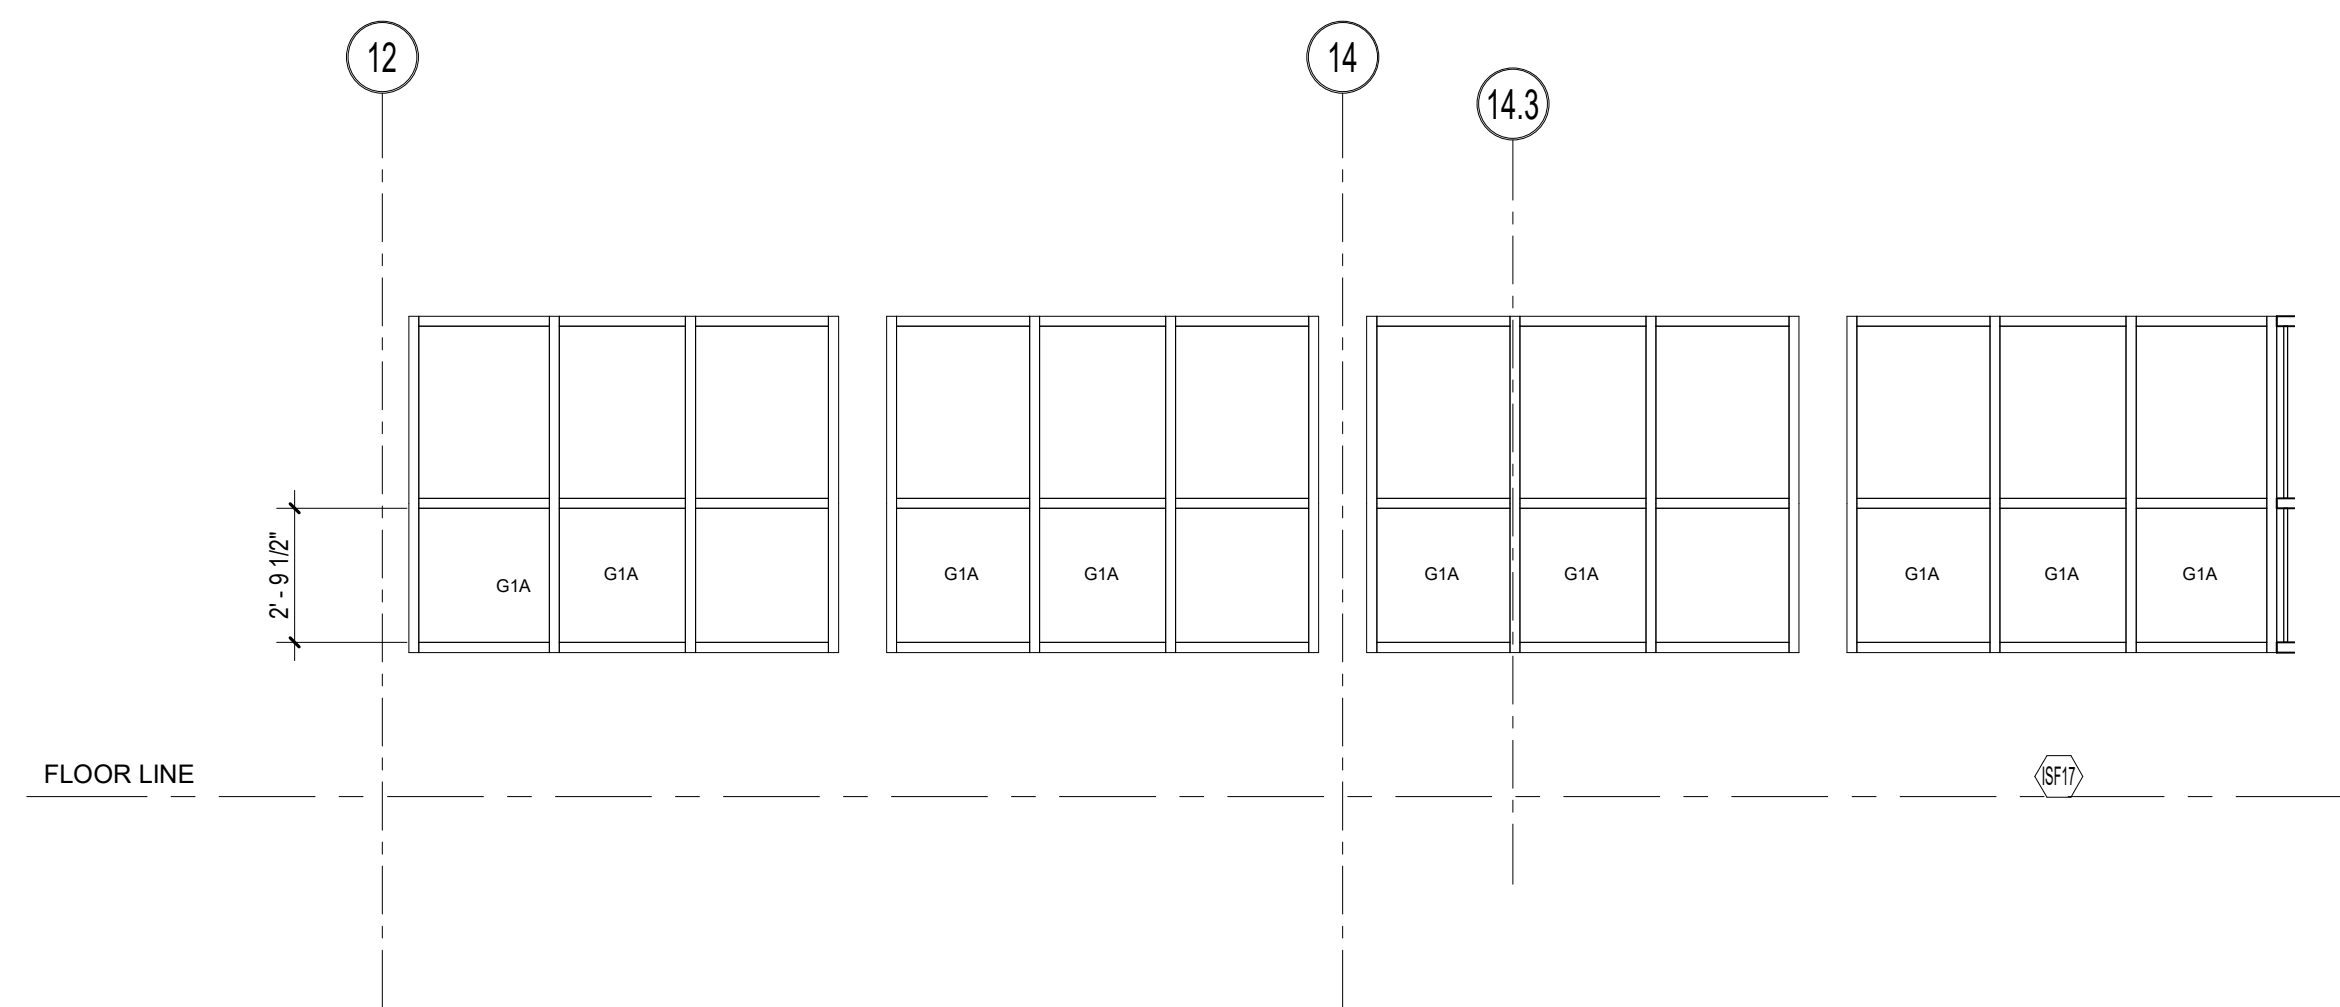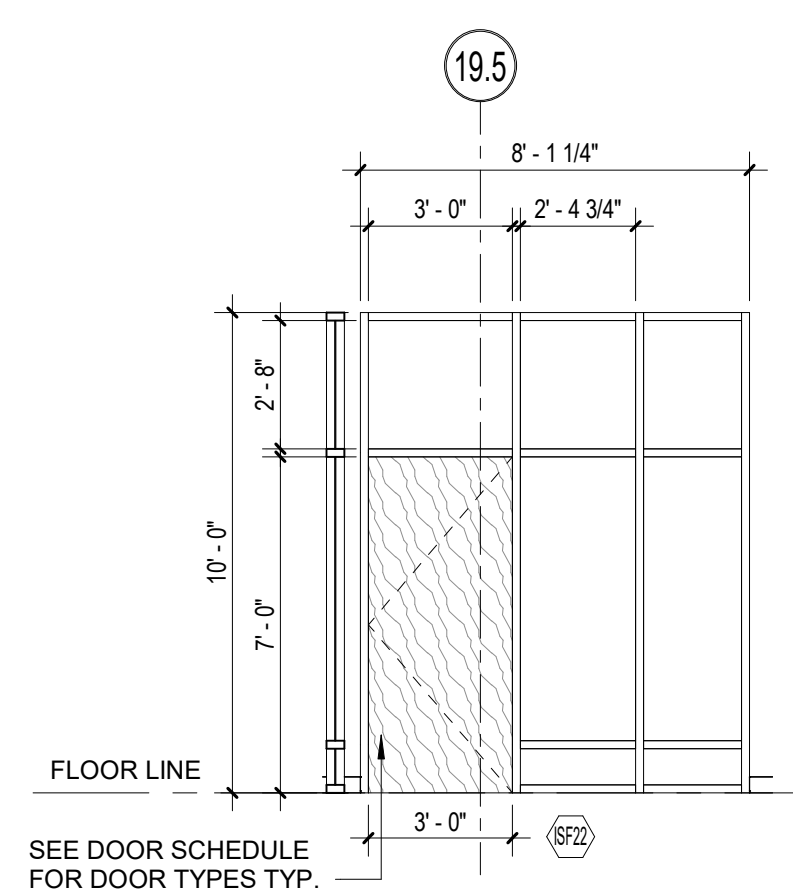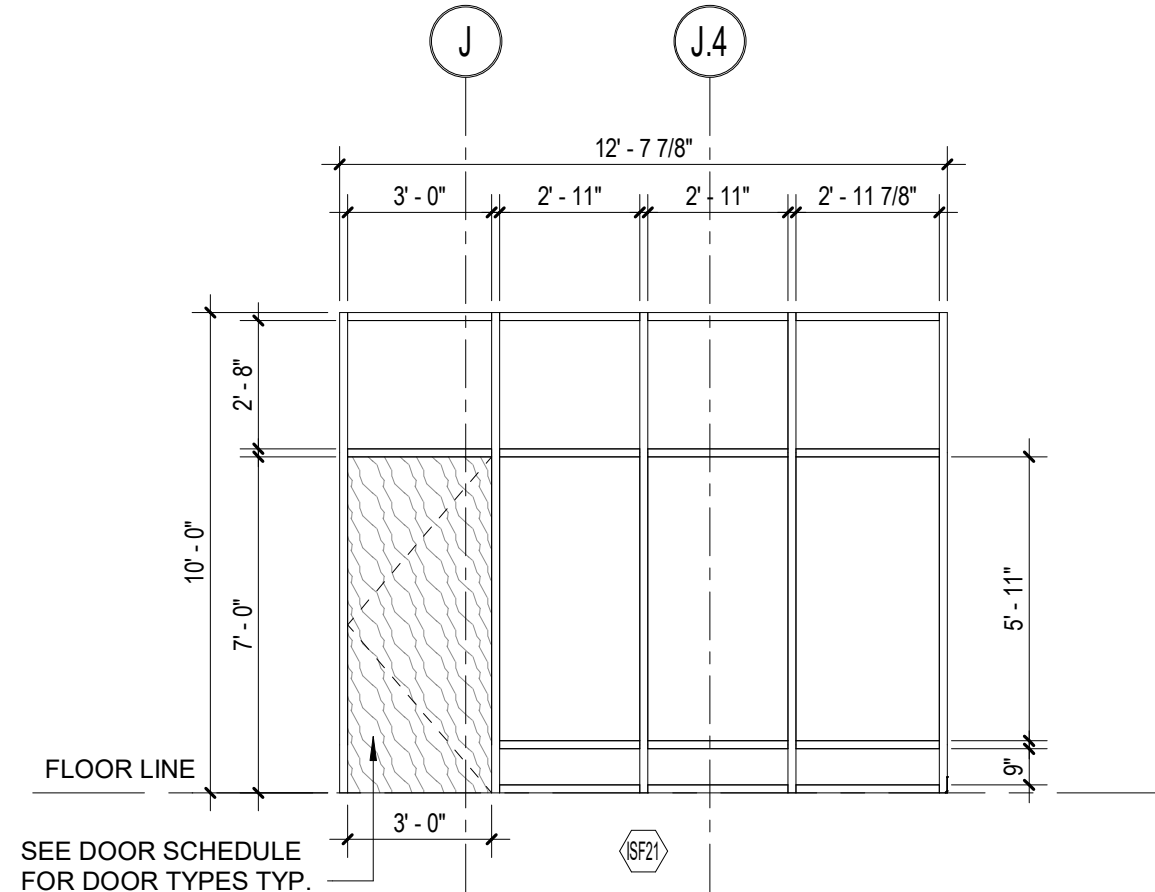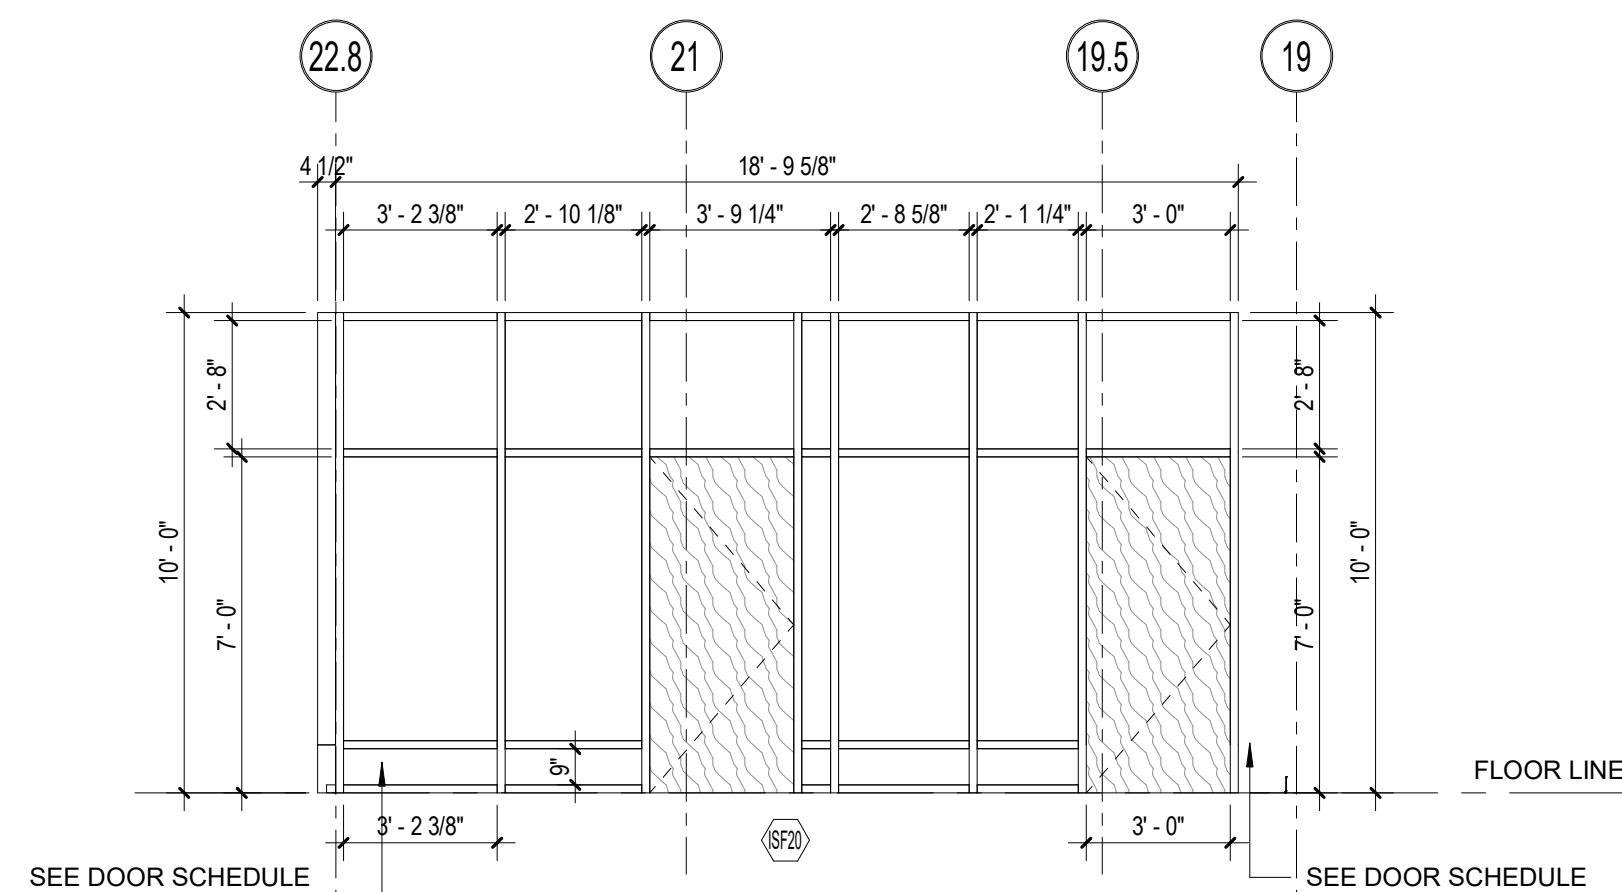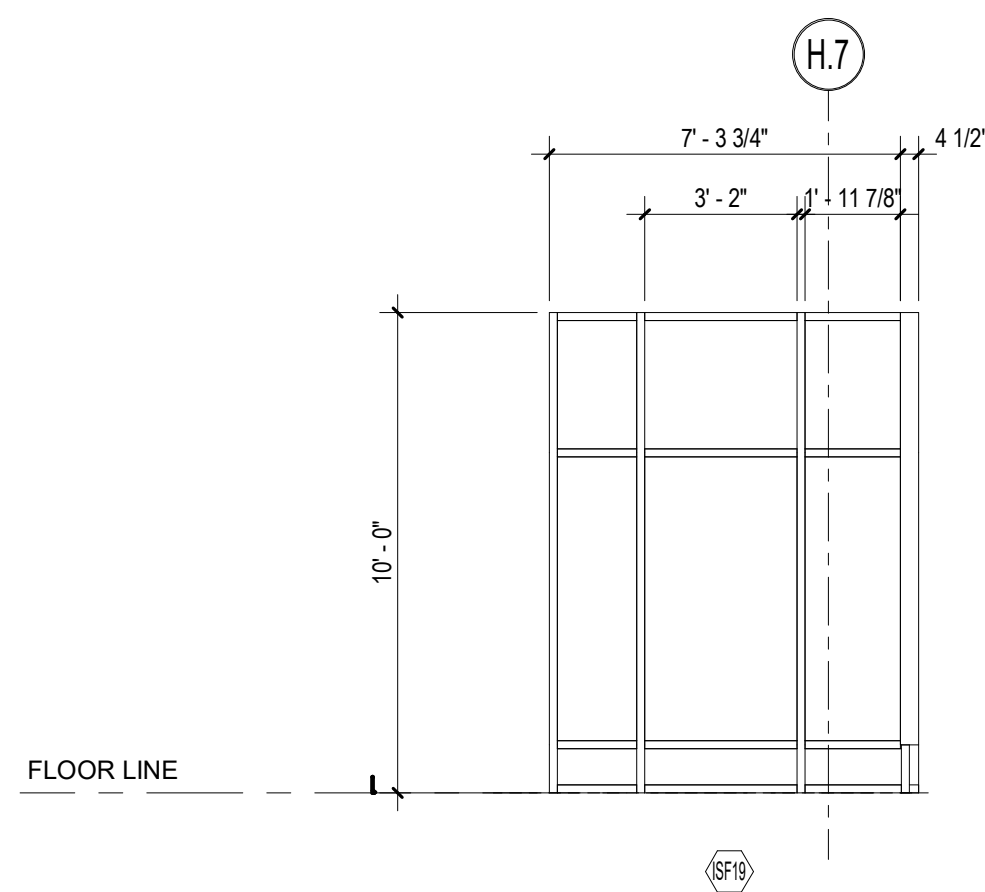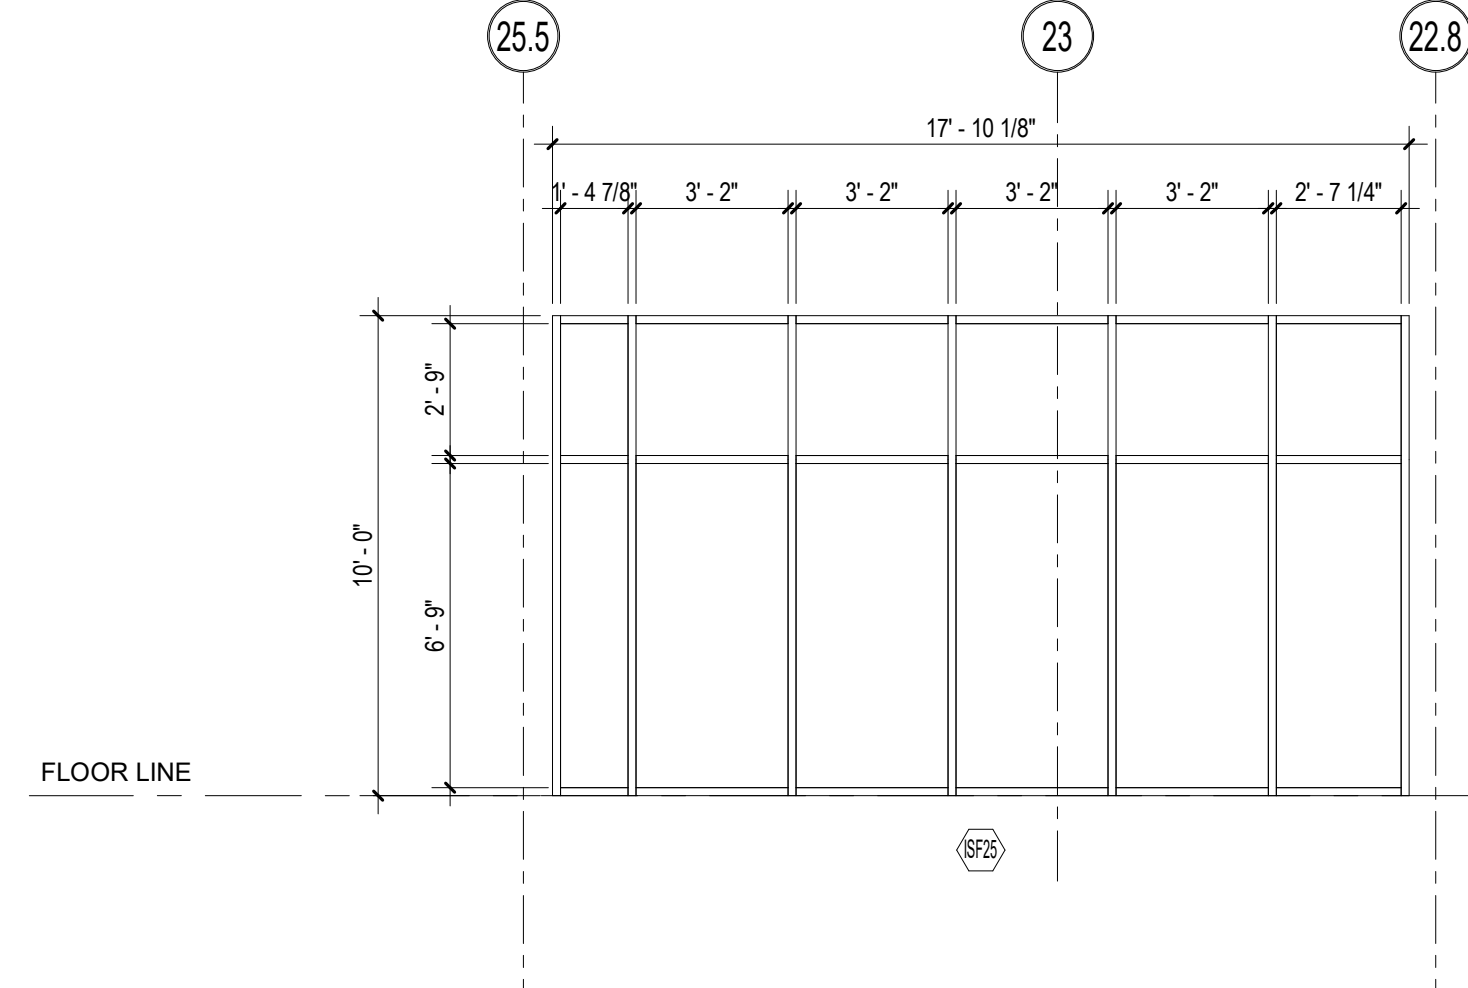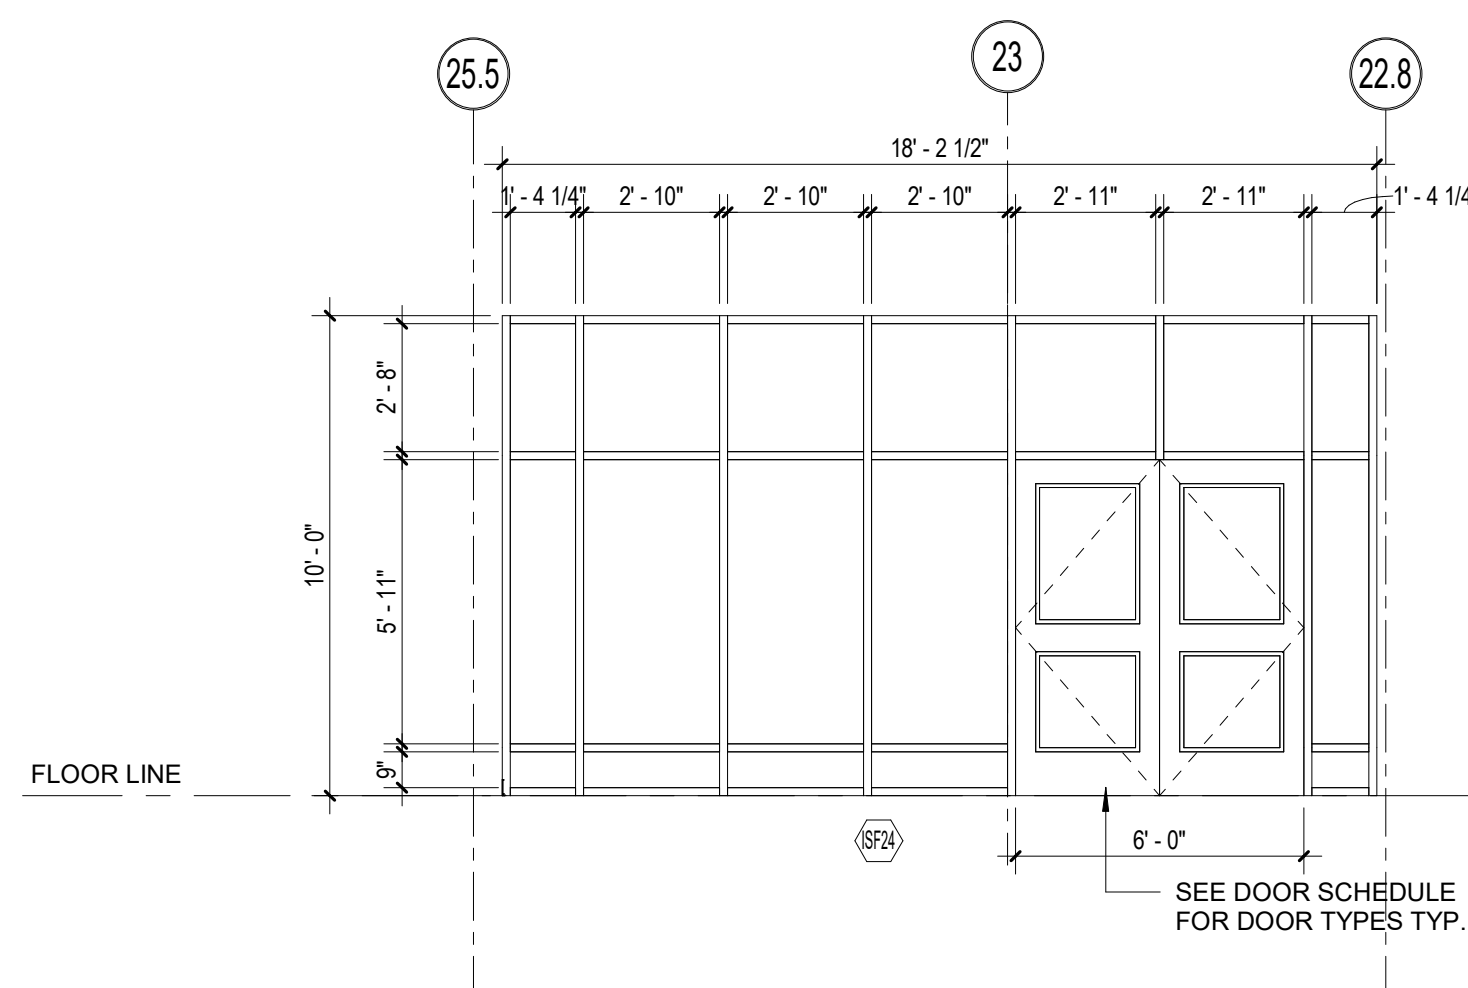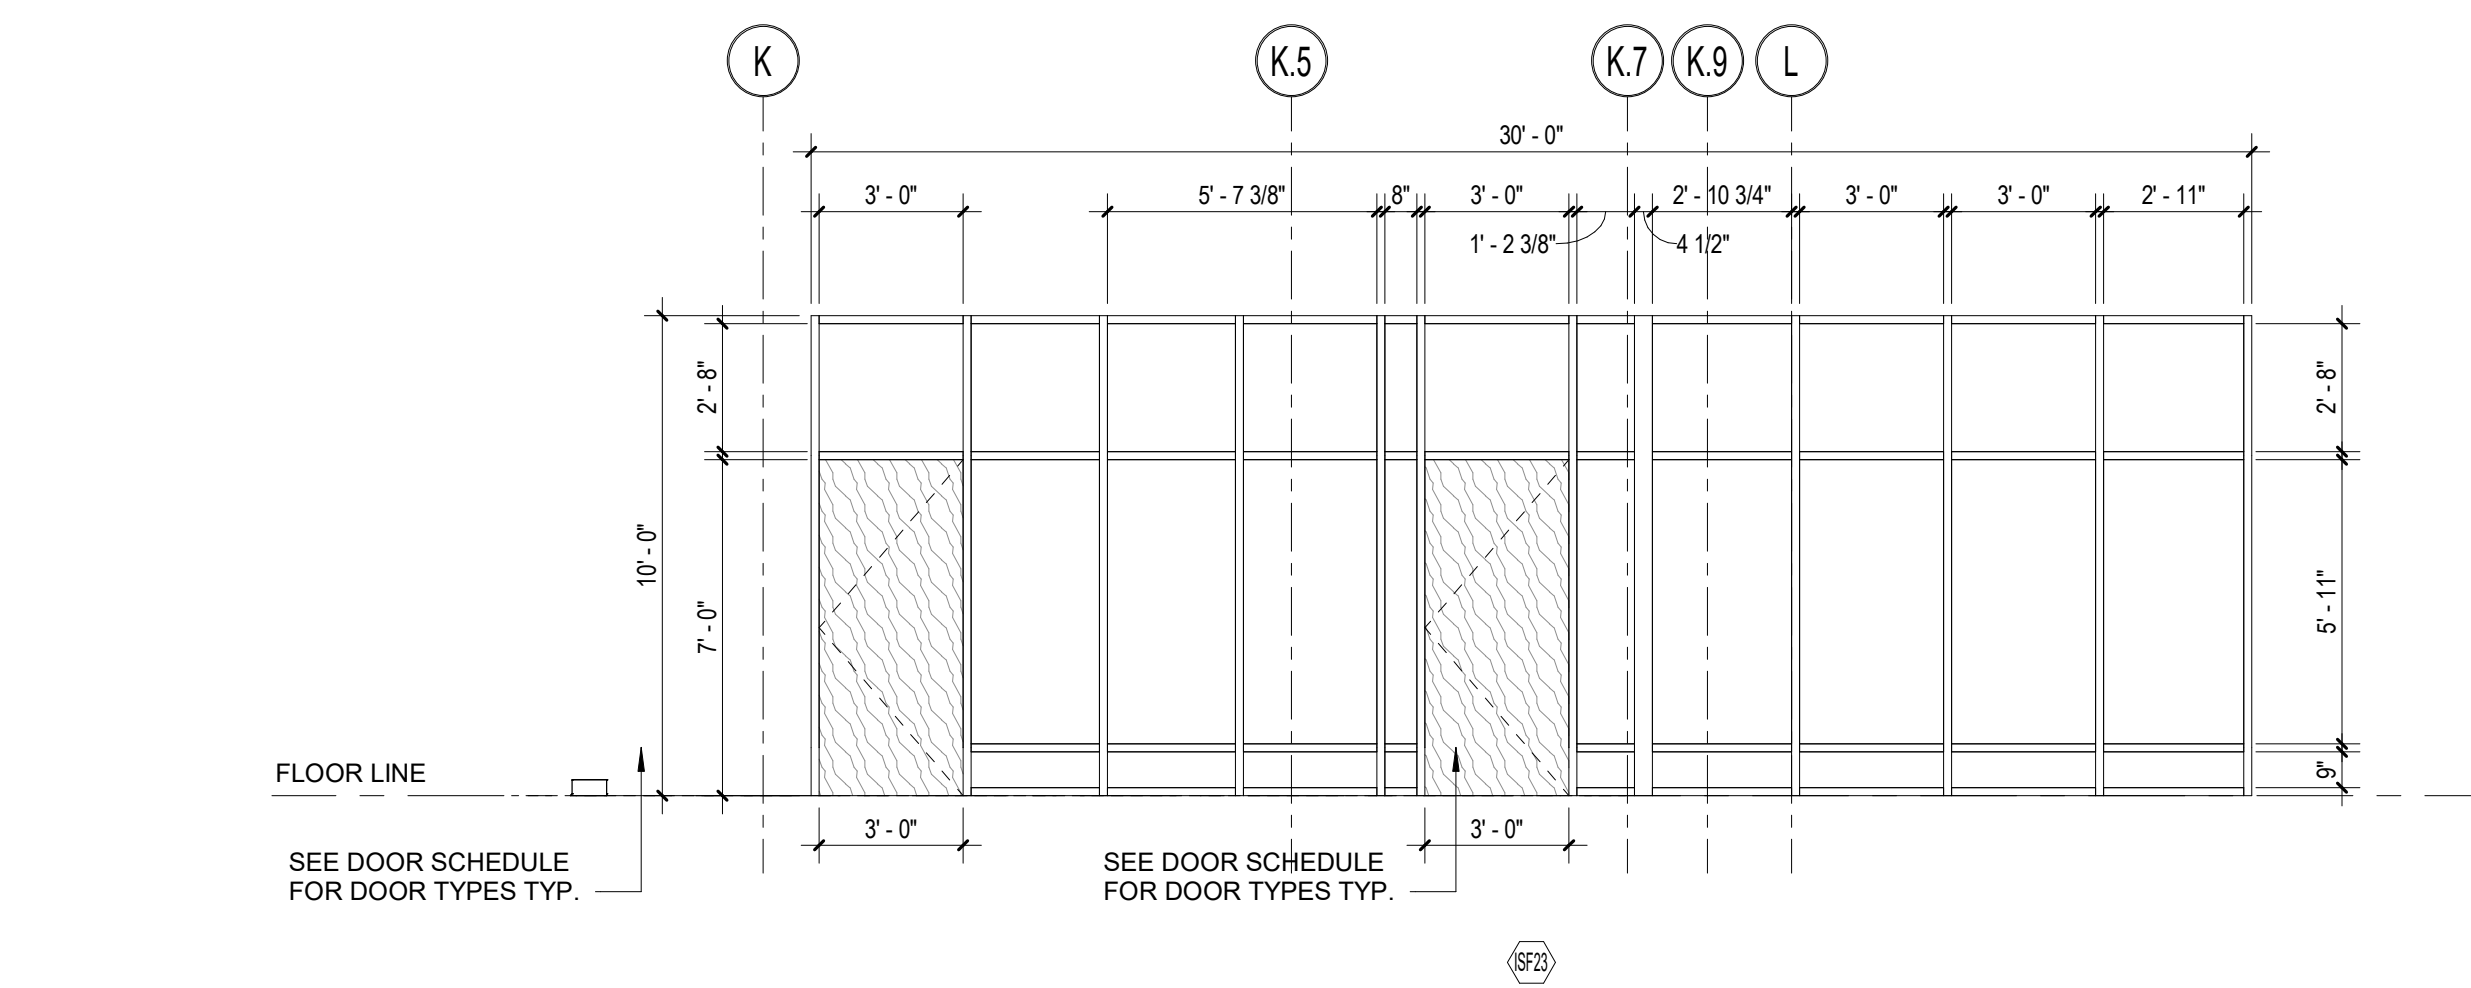
**1 INTERIOR STOREFRONT TYPES**

1/4" = 1'-0"

© COPYRIGHT 2022 DRUMMEY ROSANE ANDERSON, INC.

**MSBA 60% CD
SUBMISSION**


January 13th, 2023

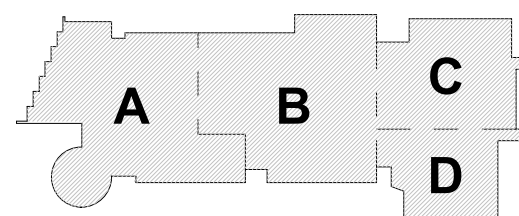

KEY PLAN

PROJECT NORTH

MAGNETIC NORTH

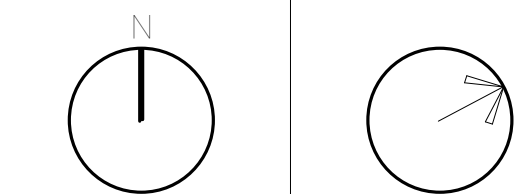**INTERIOR
STOREFRONT
AND BORROWED
LIGHT TYPES**

Scale: As Indicated

Job No.: 20202

Drawn By: DRA


Date: January 13th, 2023

Volume 3 of 4


A6-3-7

**Northeast
Metropolitan
Regional
Vocational High
School**


100 Hemlock Road,
Wakefield, MA 01880

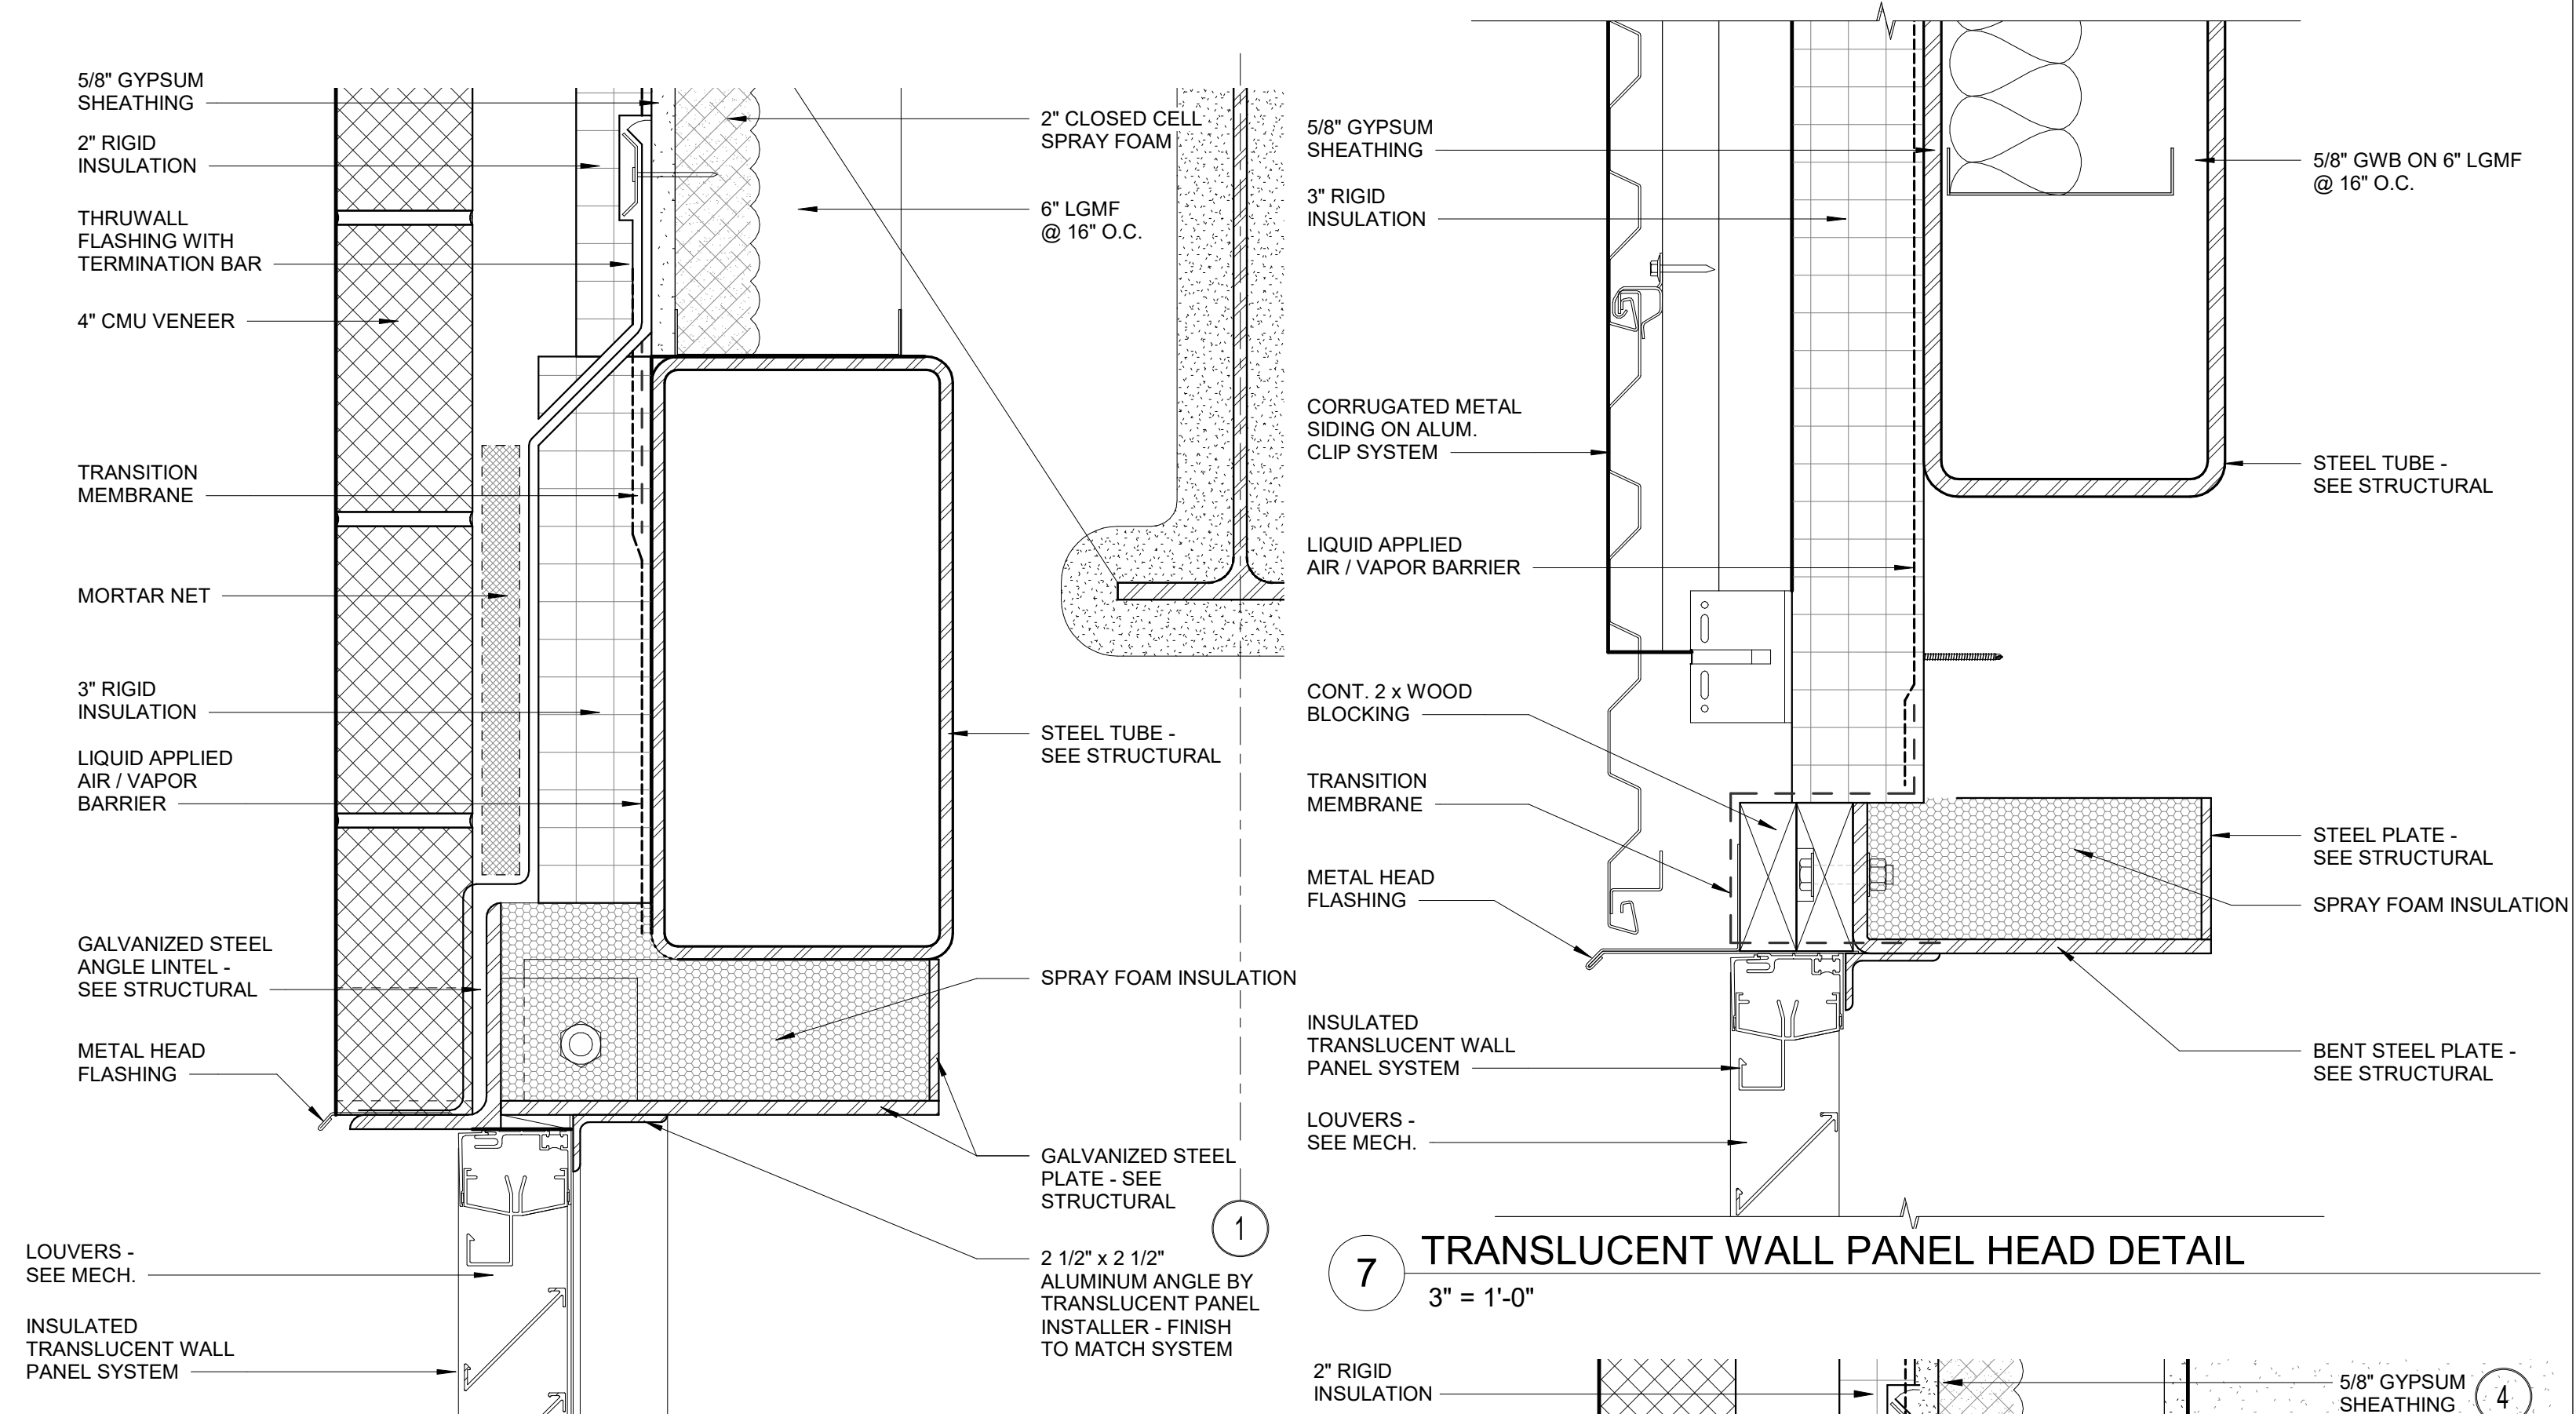


10 TRANSLUCENT WALL PANEL HEAD DETAIL
3" = 1'-0"

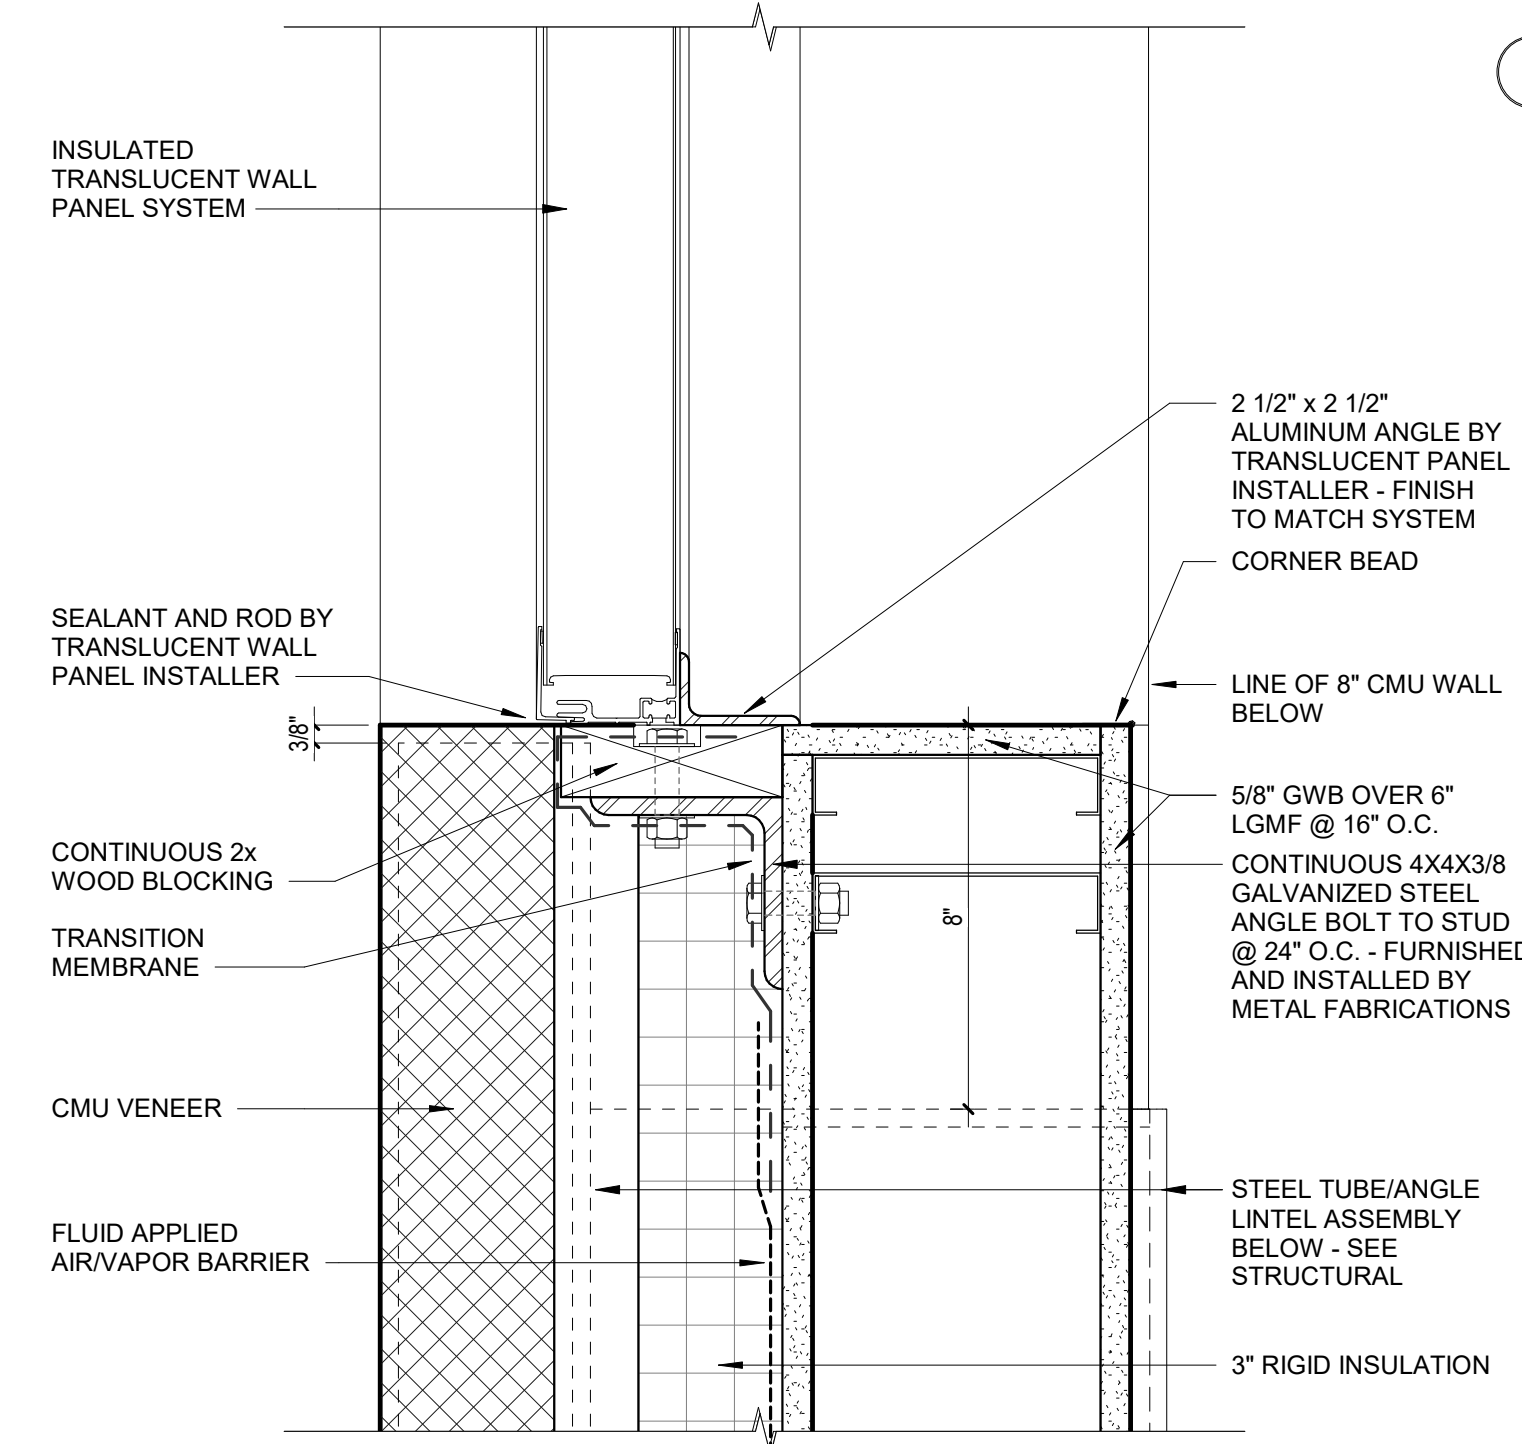

12 TRANSLUCENT WALL PANEL JAMB DETAIL
3" = 1'-0"

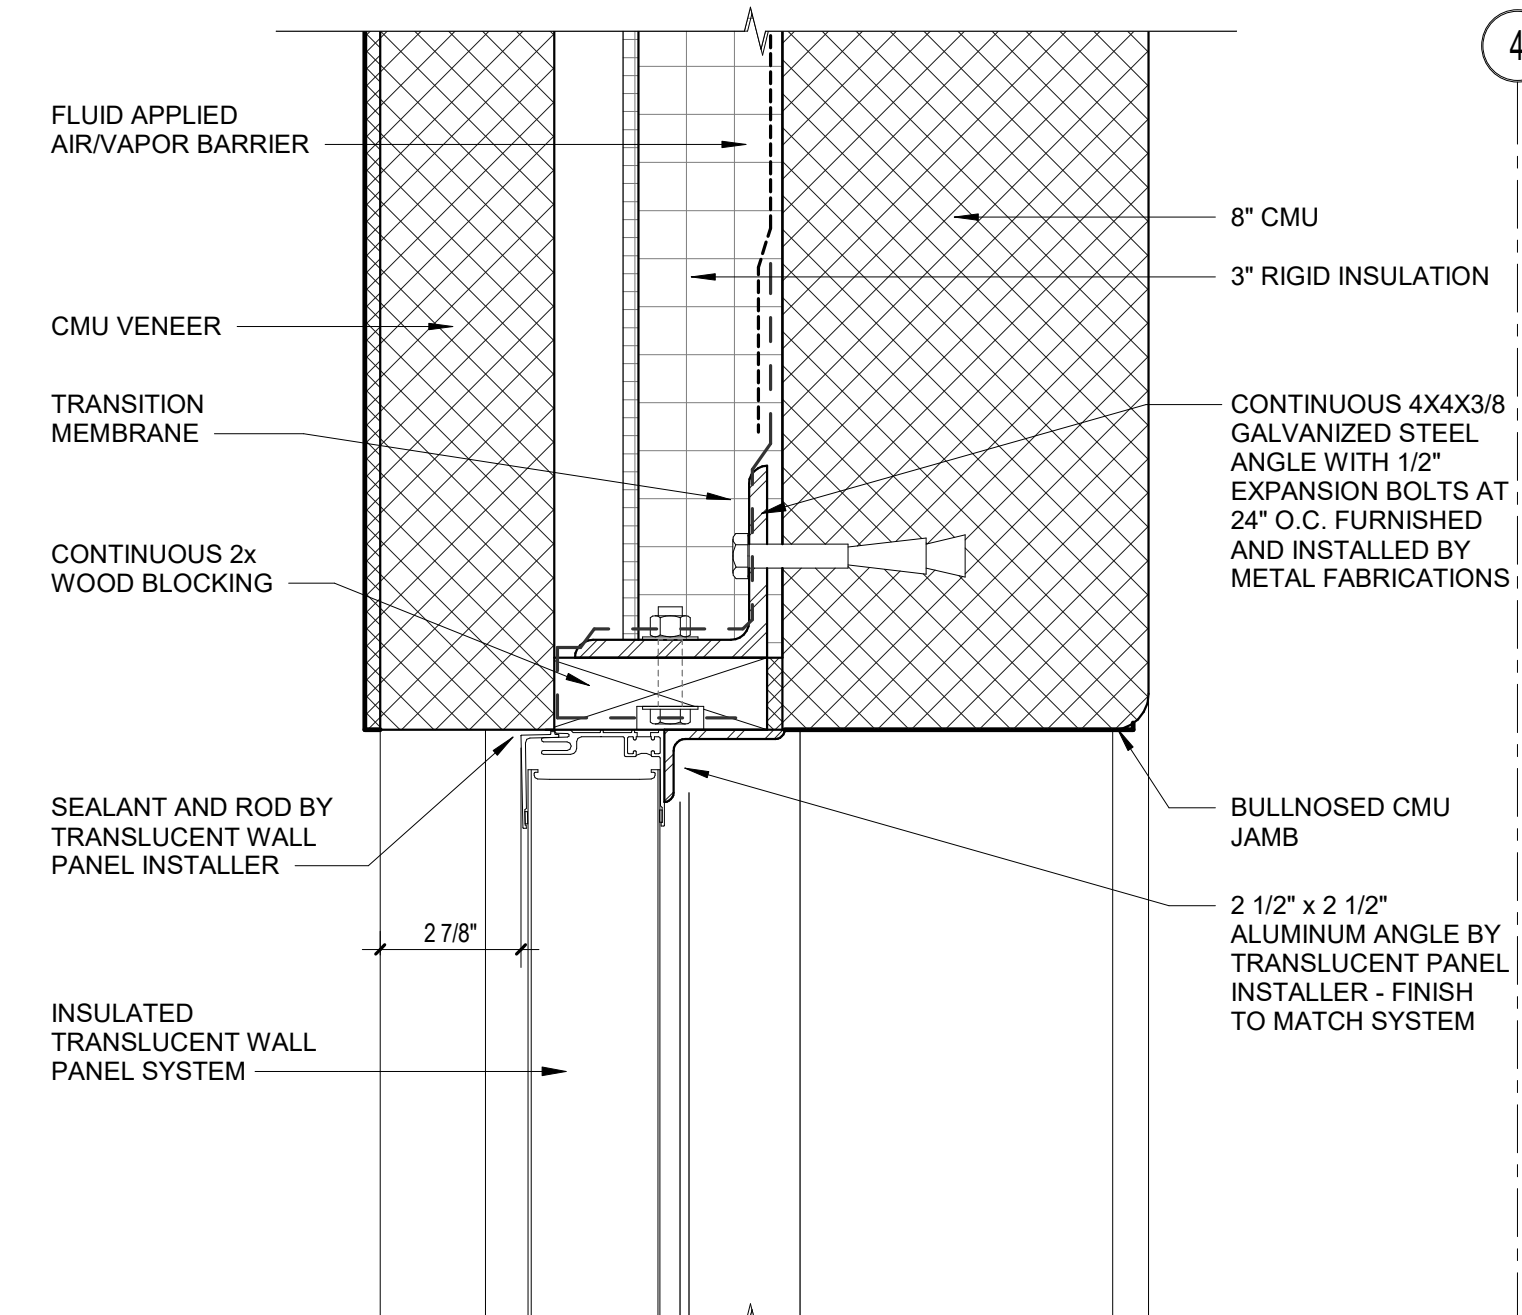


11 TRANSLUCENT WALL PANEL JAMB DETAIL
3" = 1'-0"

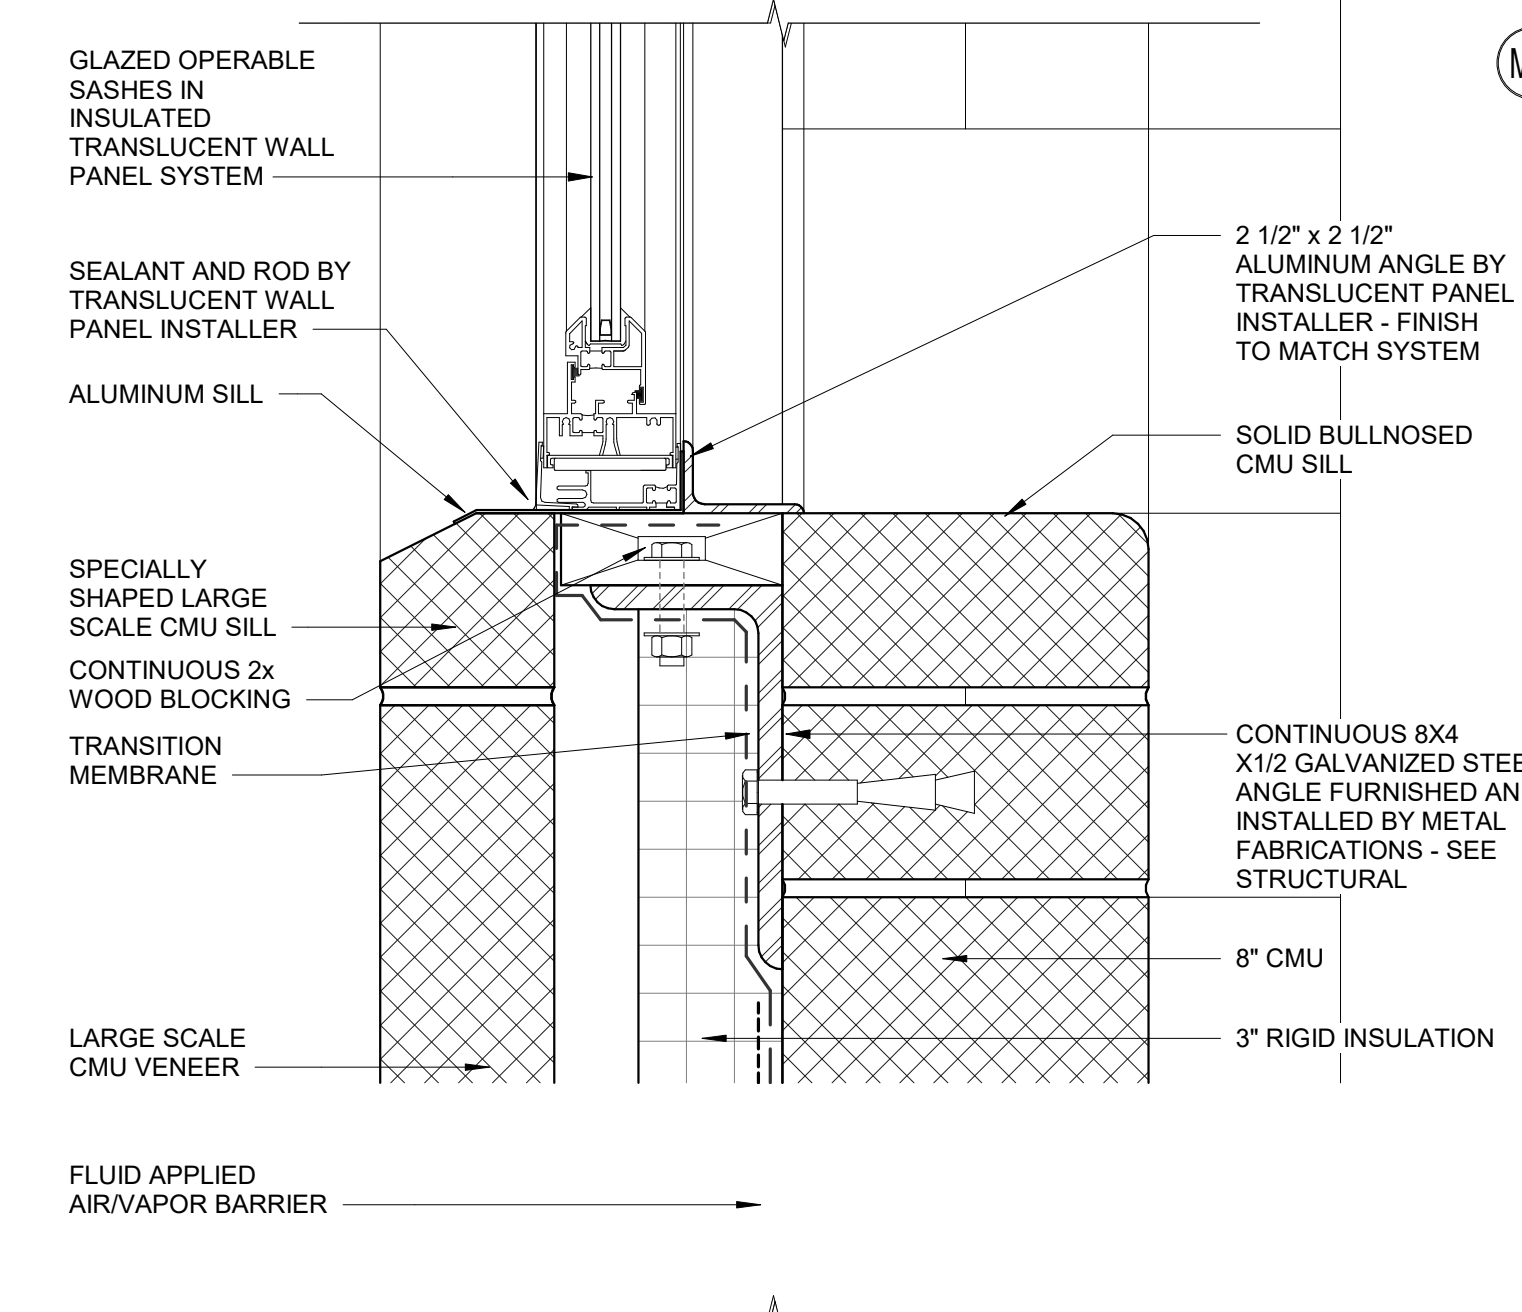


4 TRANSLUCENT WALL PANEL SILL DETAIL
3" = 1'-0"


7 TRANSLUCENT WALL PANEL HEAD DETAIL
3" = 1'-0"

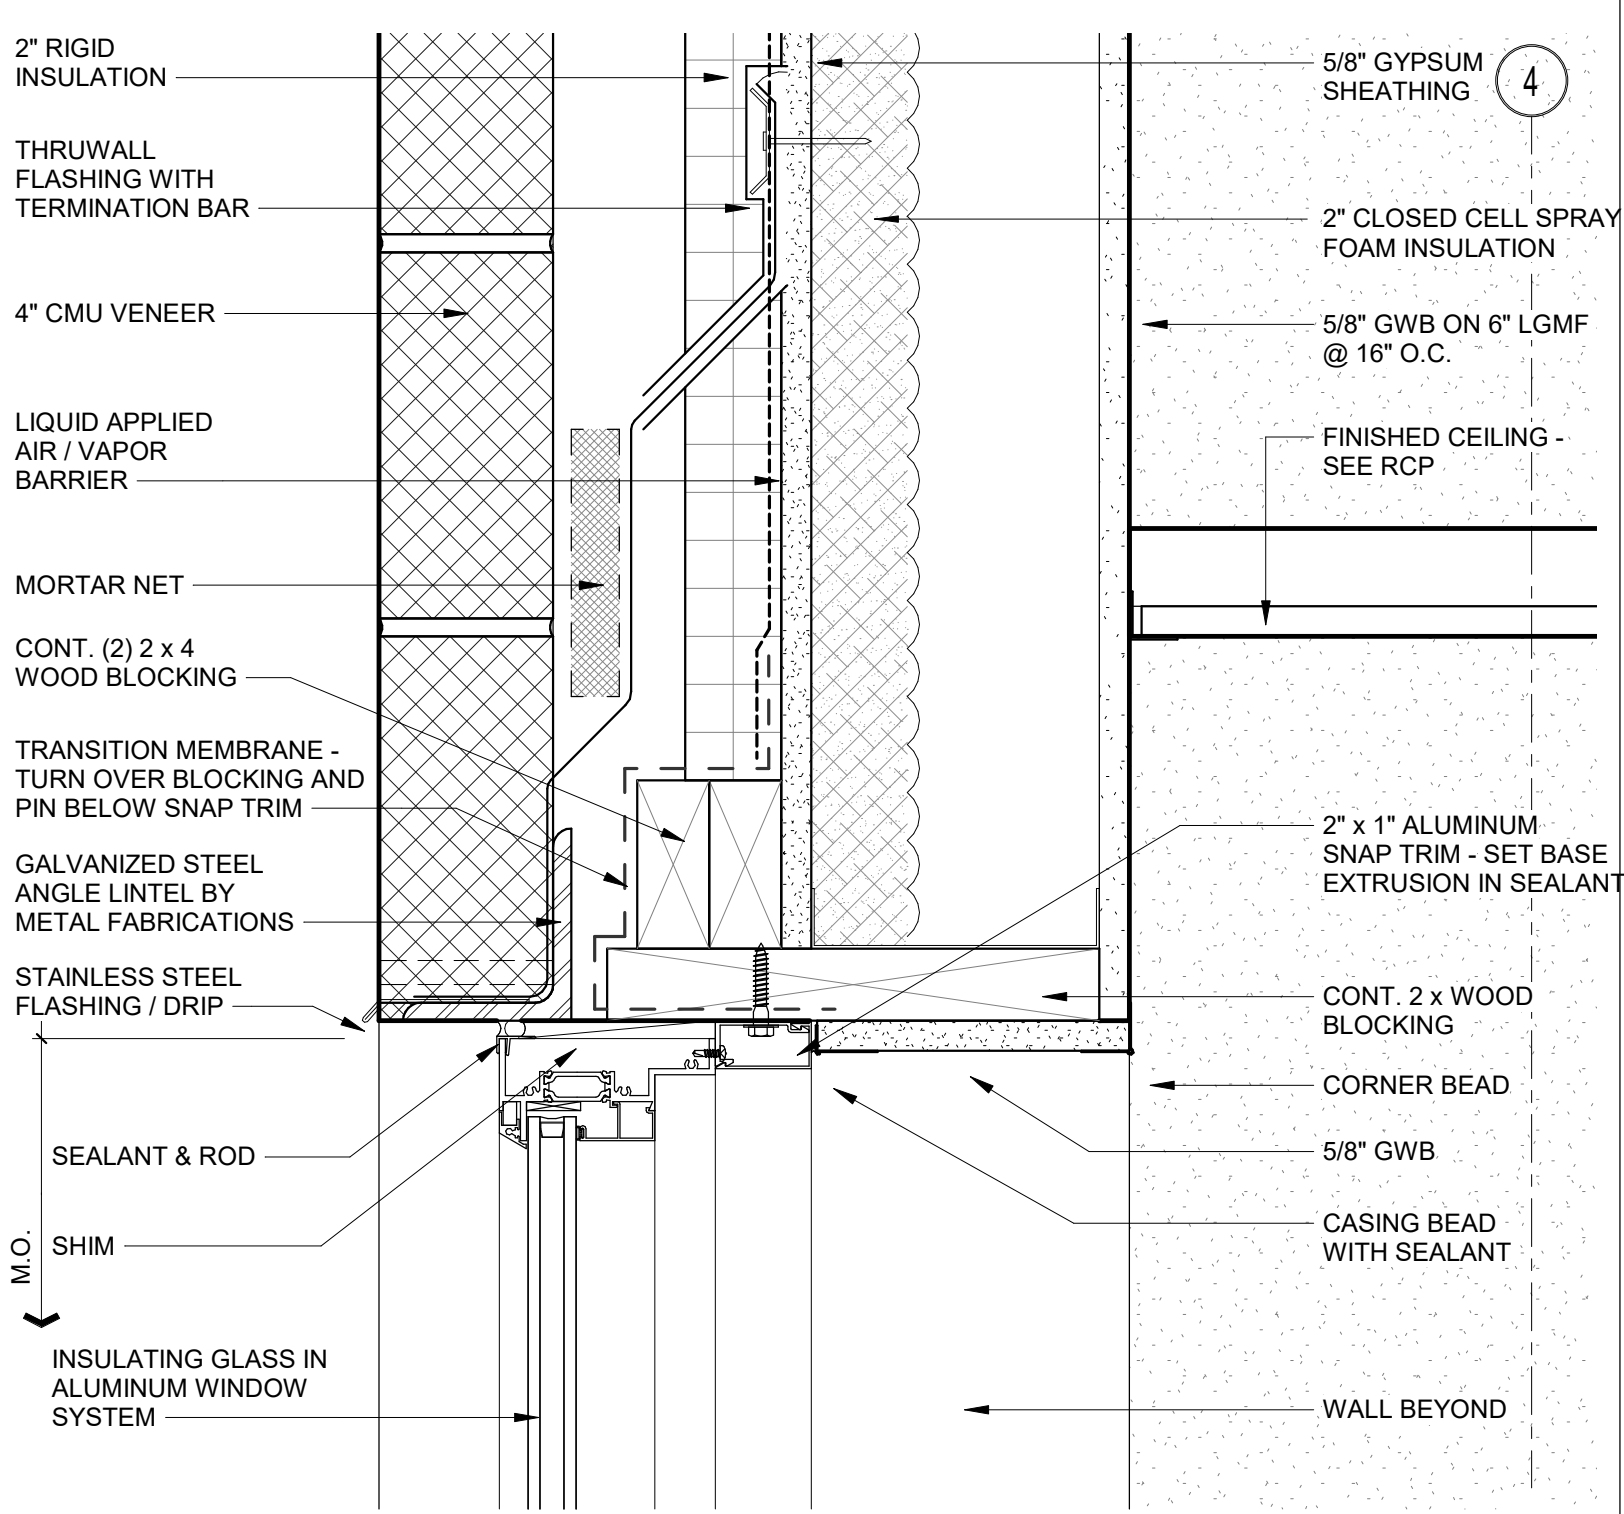


13 WINDOW HEAD DETAIL
3" = 1'-0"

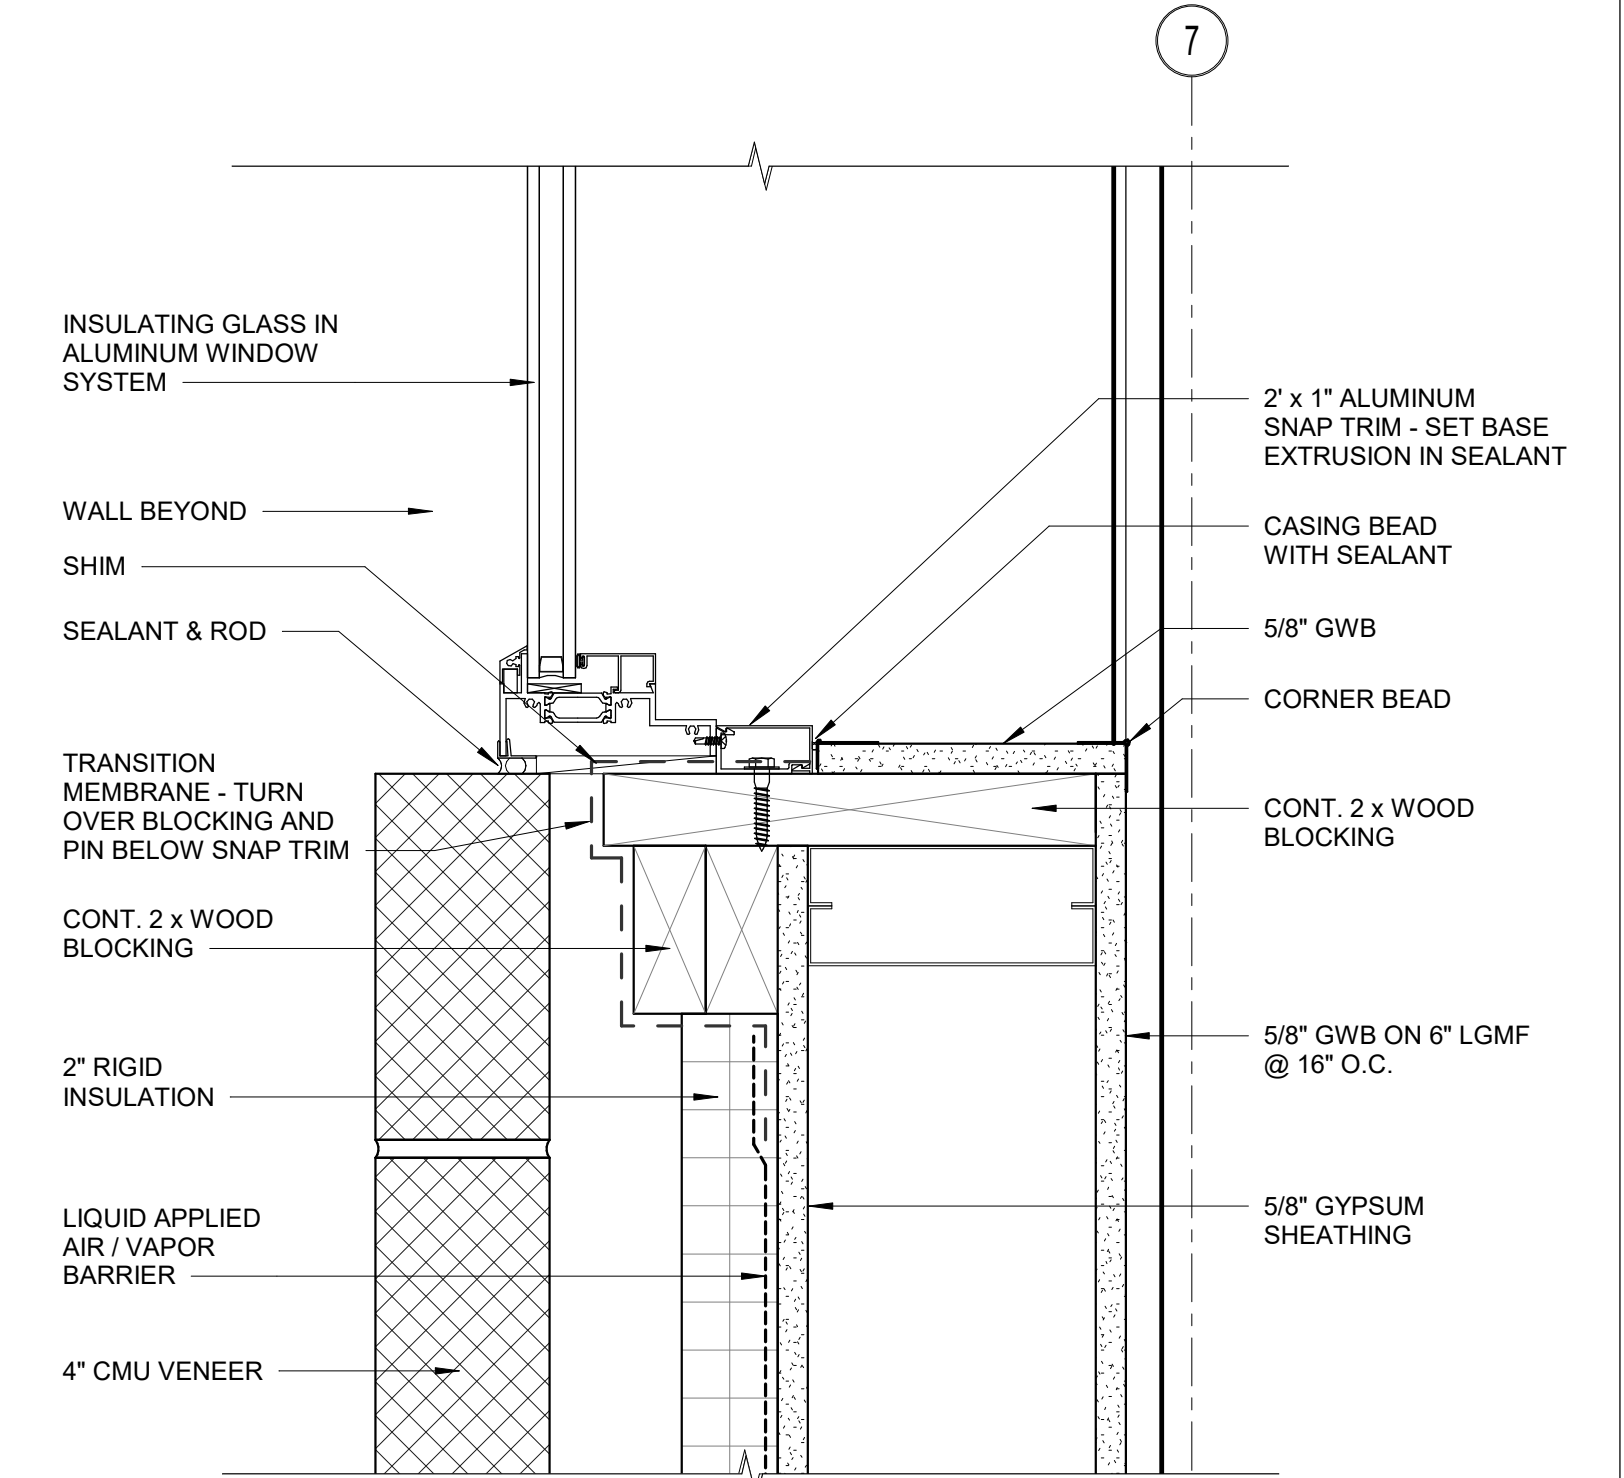


2 WINDOW JAMB DETAIL
3" = 1'-0"

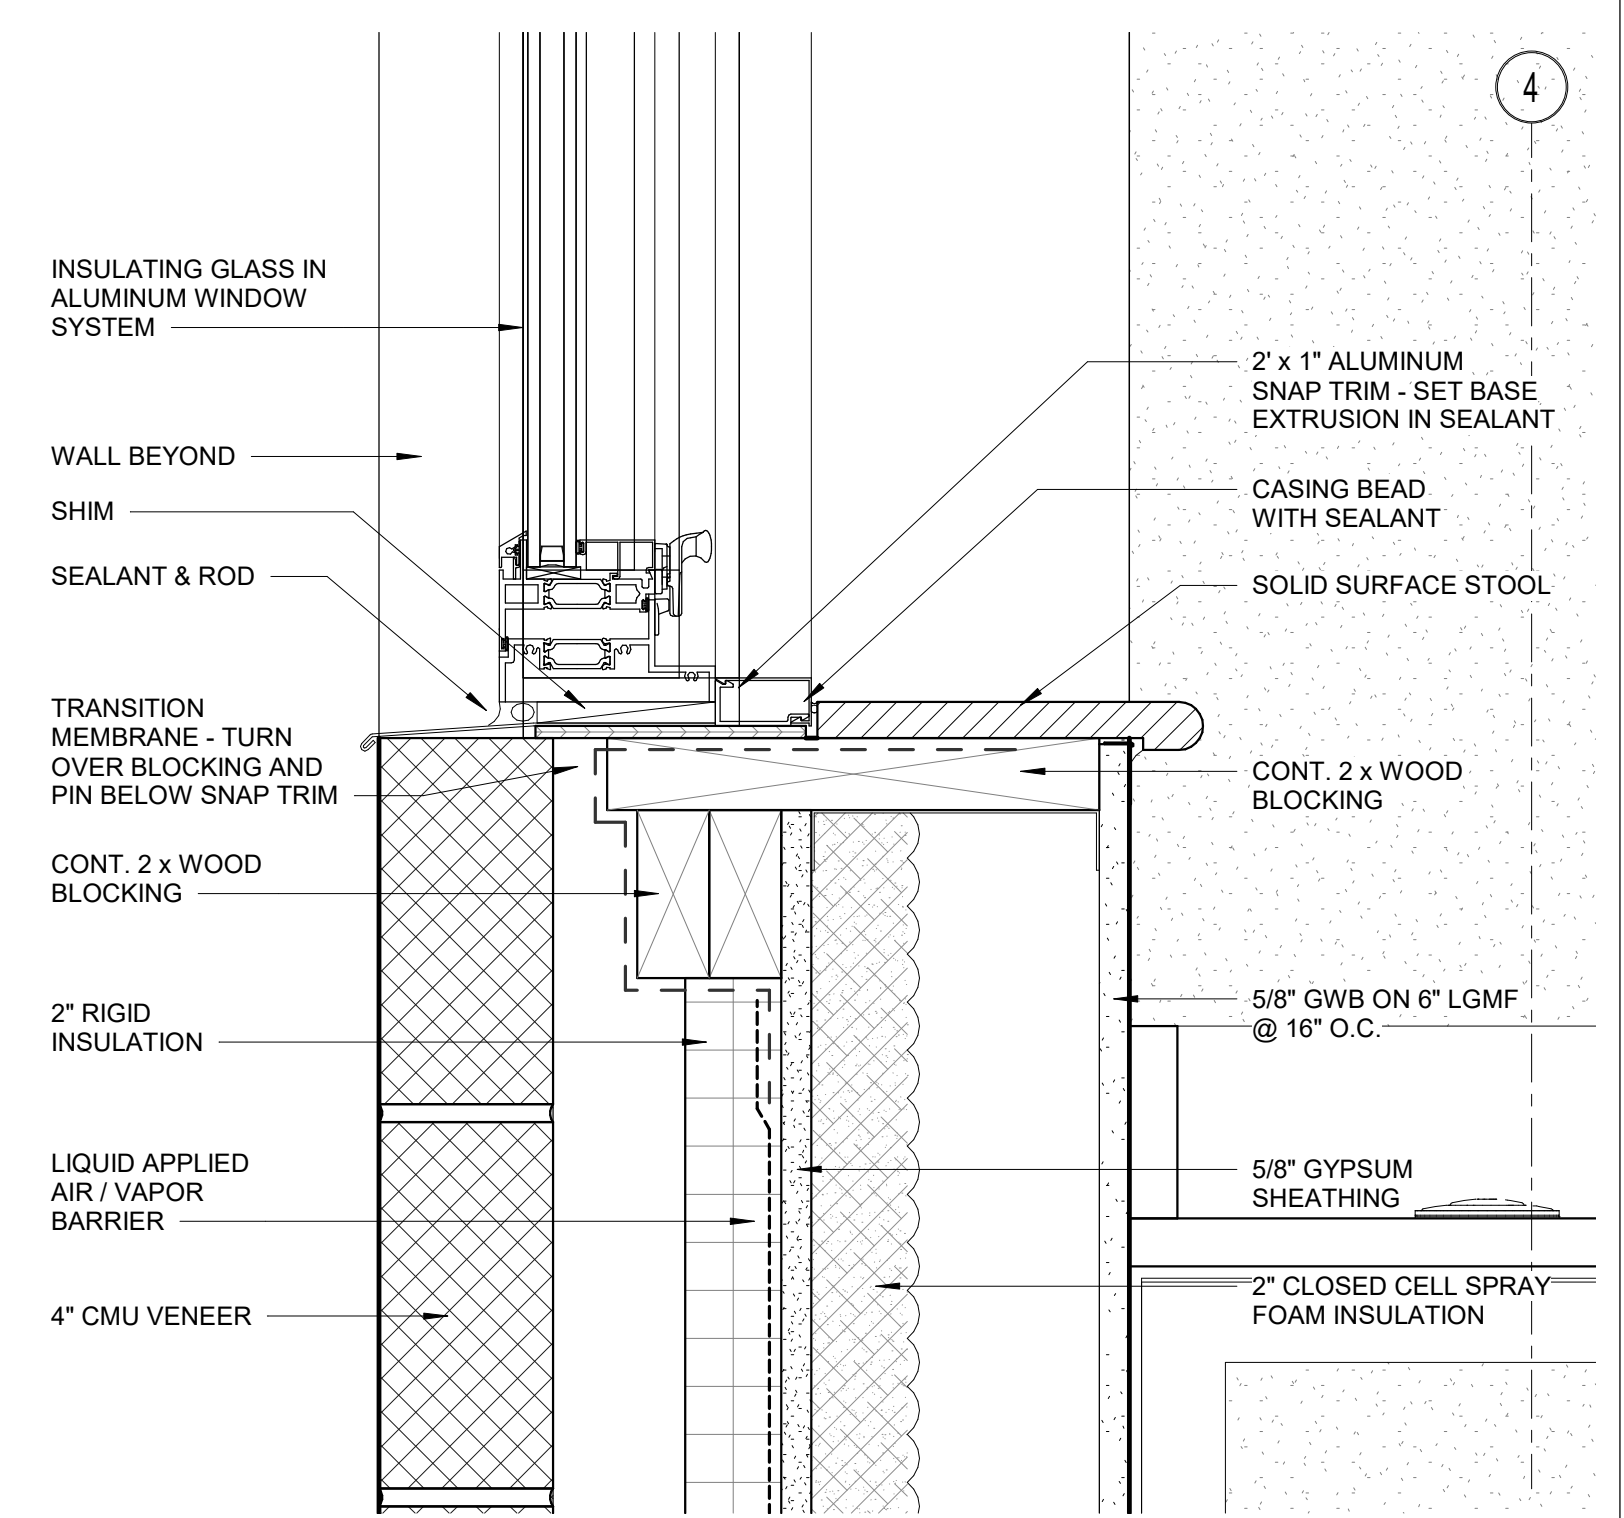

14 WINDOW SILL DETAIL
3" = 1'-0"

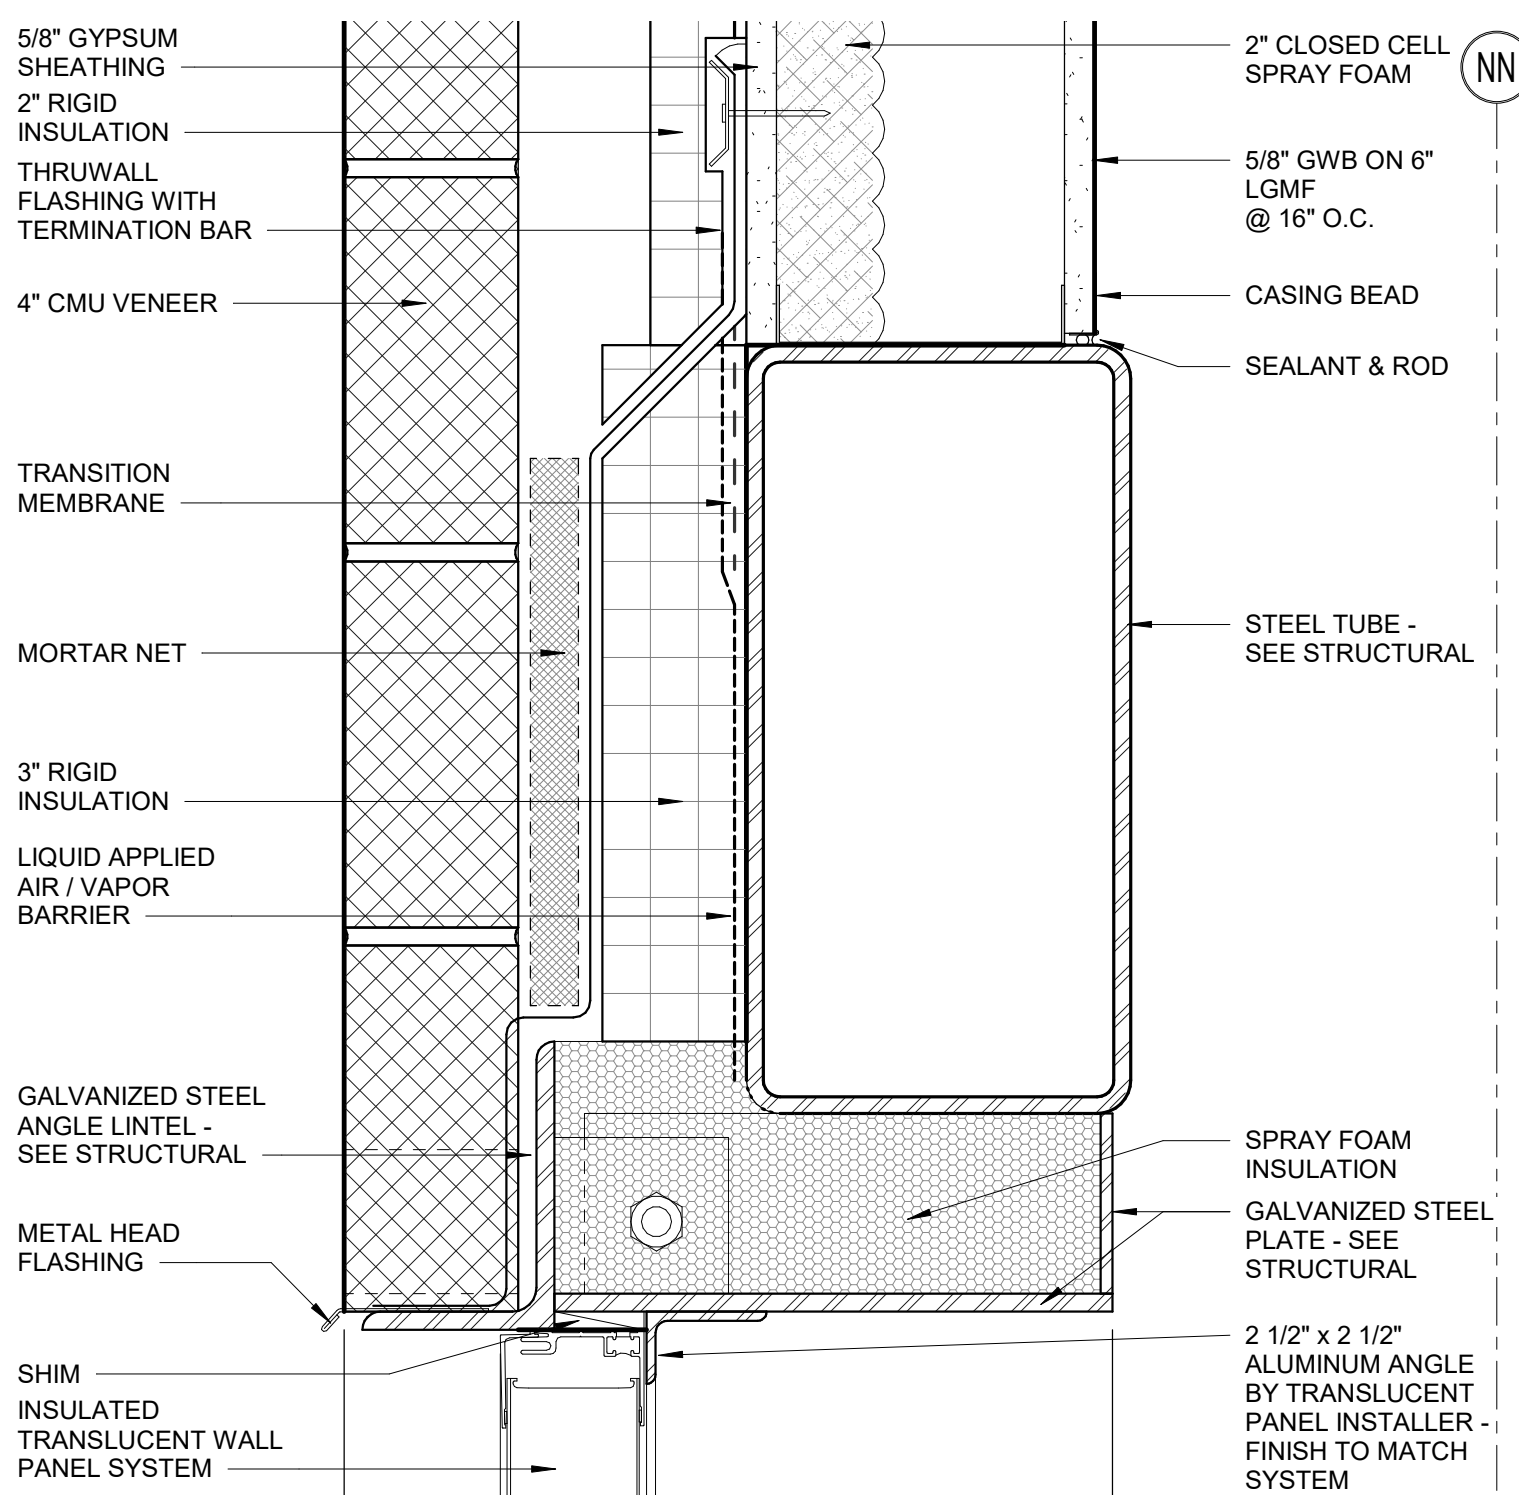

8 TRANSLUCENT WALL PANEL HEAD DETAIL
3" = 1'-0"

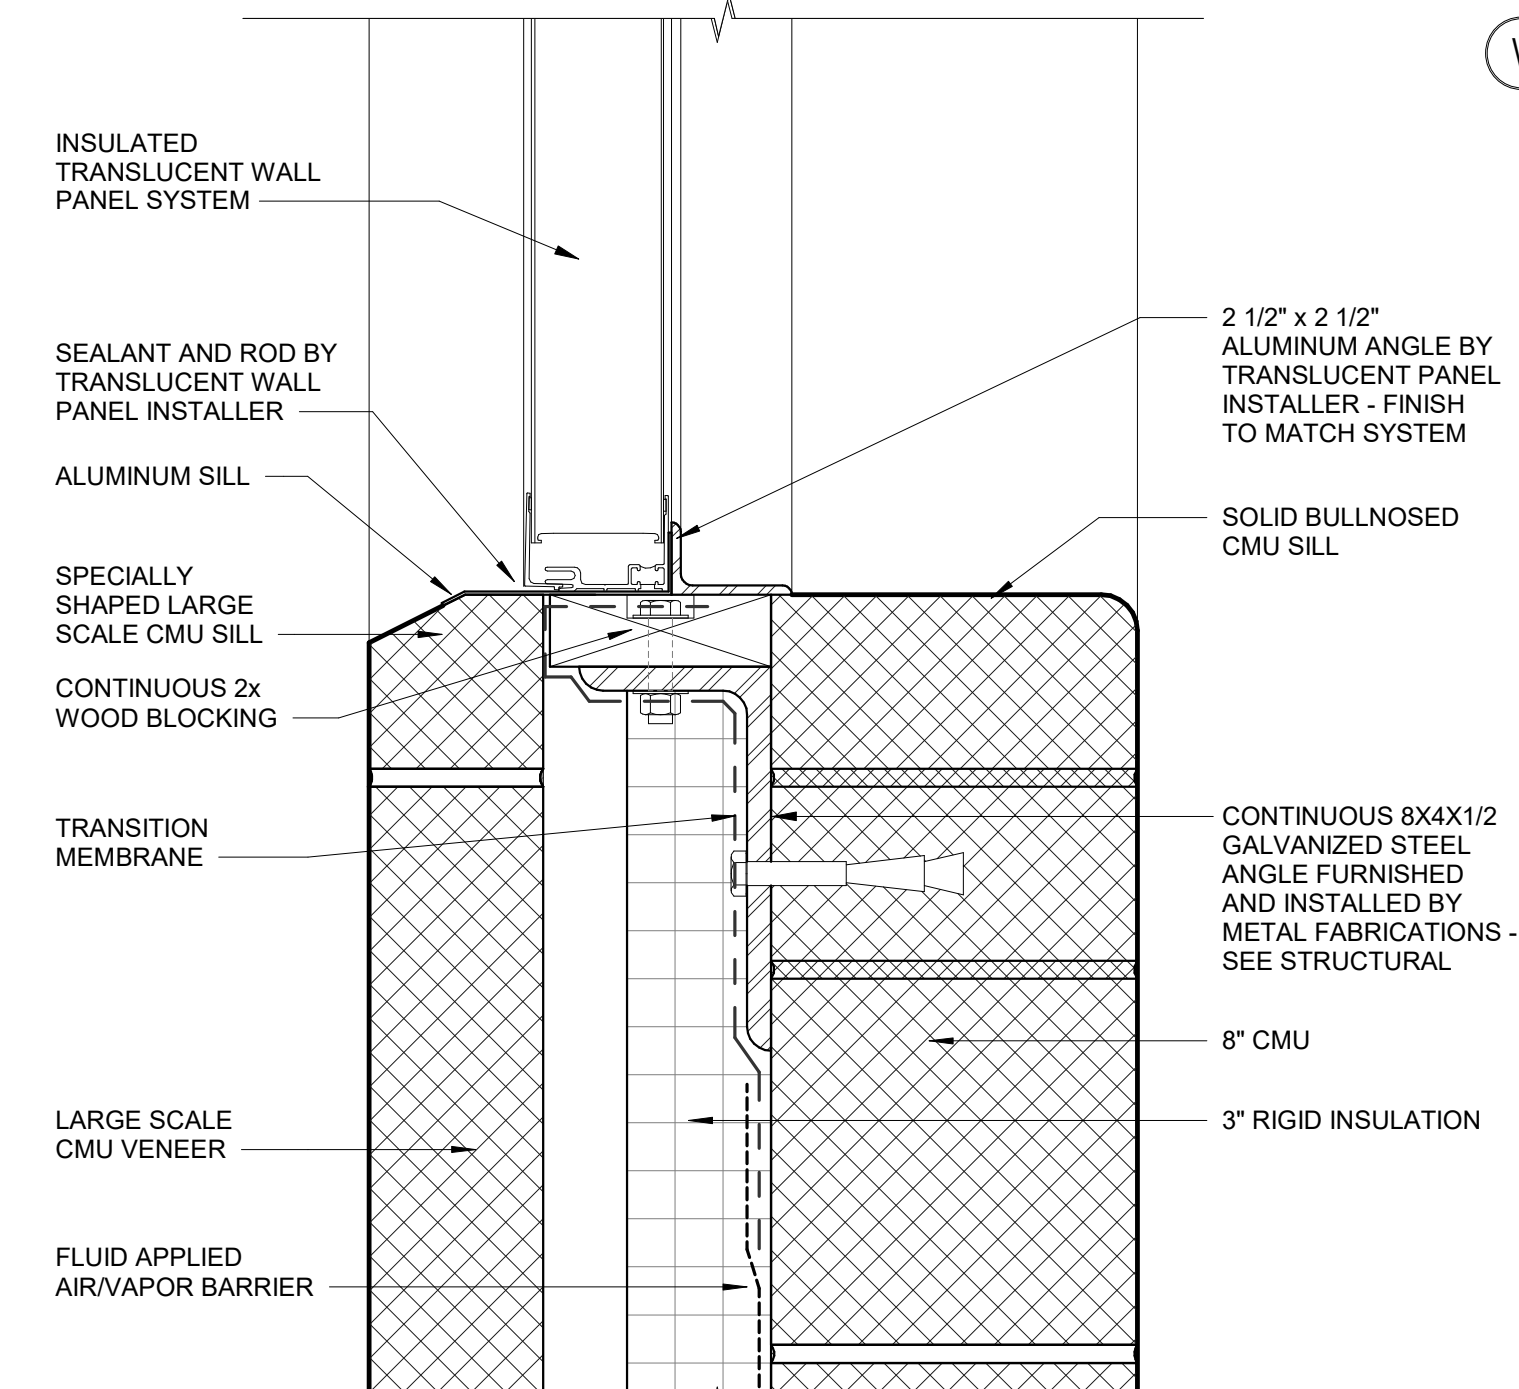


9 TRANSLUCENT WALL PANEL SILL DETAIL
3" = 1'-0"

© COPYRIGHT 2022 DRUMMEY ROSANE ANDERSON, INC.


MSBA 60% CD
SUBMISSION

January 13th, 2023

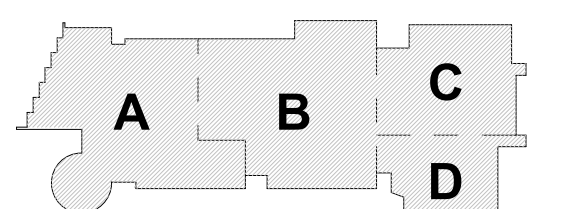


KEY PLAN

PROJECT NORTH

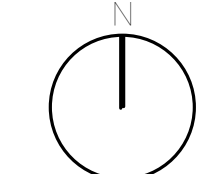

MAGNETIC NORTH

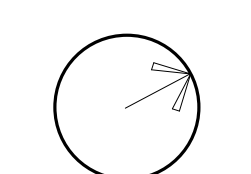

**WINDOW &
TRANSLUCENT
WALL PANEL
DETAILS**

Scale: 3" = 1'-0"

Job No.: 20202

Drawn By: DRA


Date: January 13th, 2023

Volume 3 of 4


A6-3-8

**Northeast
Metropolitan
Regional
Vocational High
School**


100 Hemlock Road,
Wakefield, MA 01880

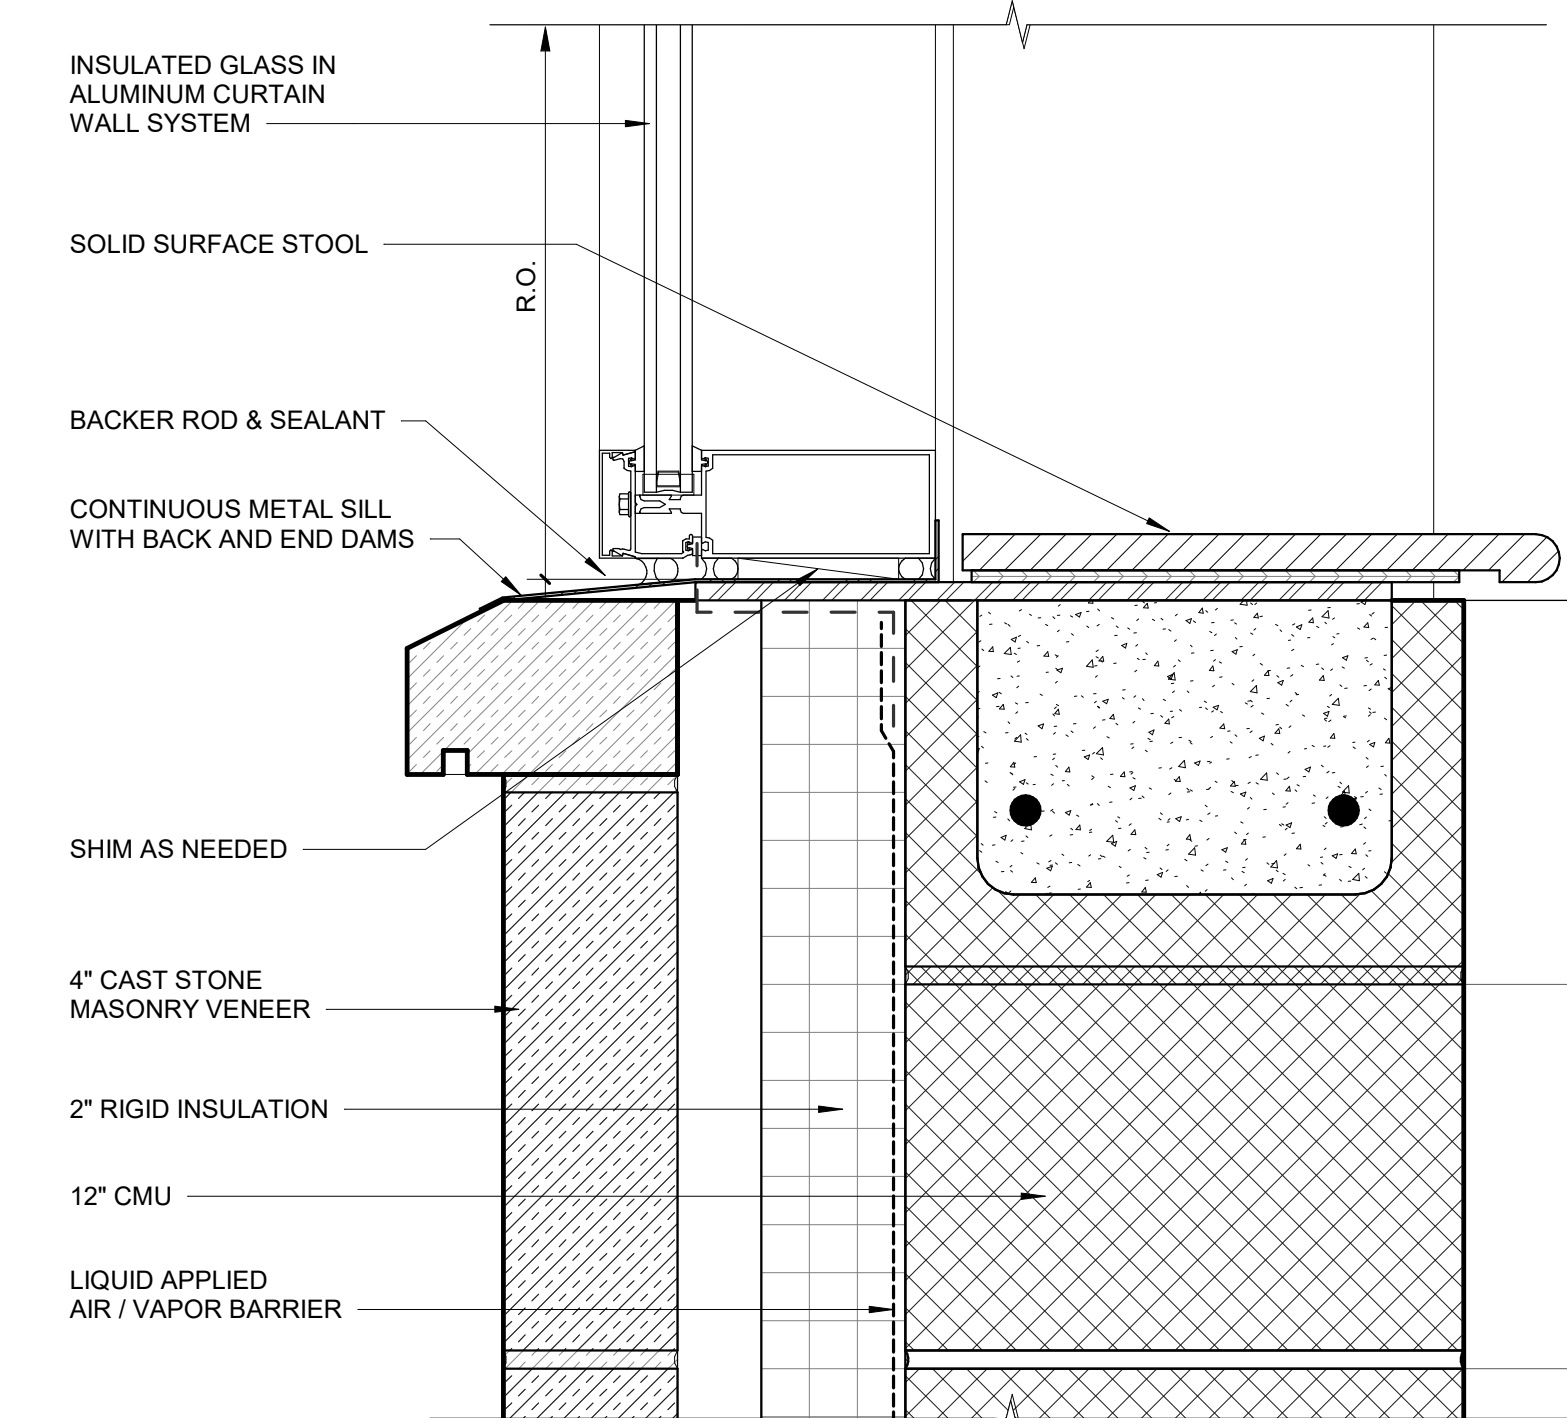


4 SILL DETAIL
3\"/>

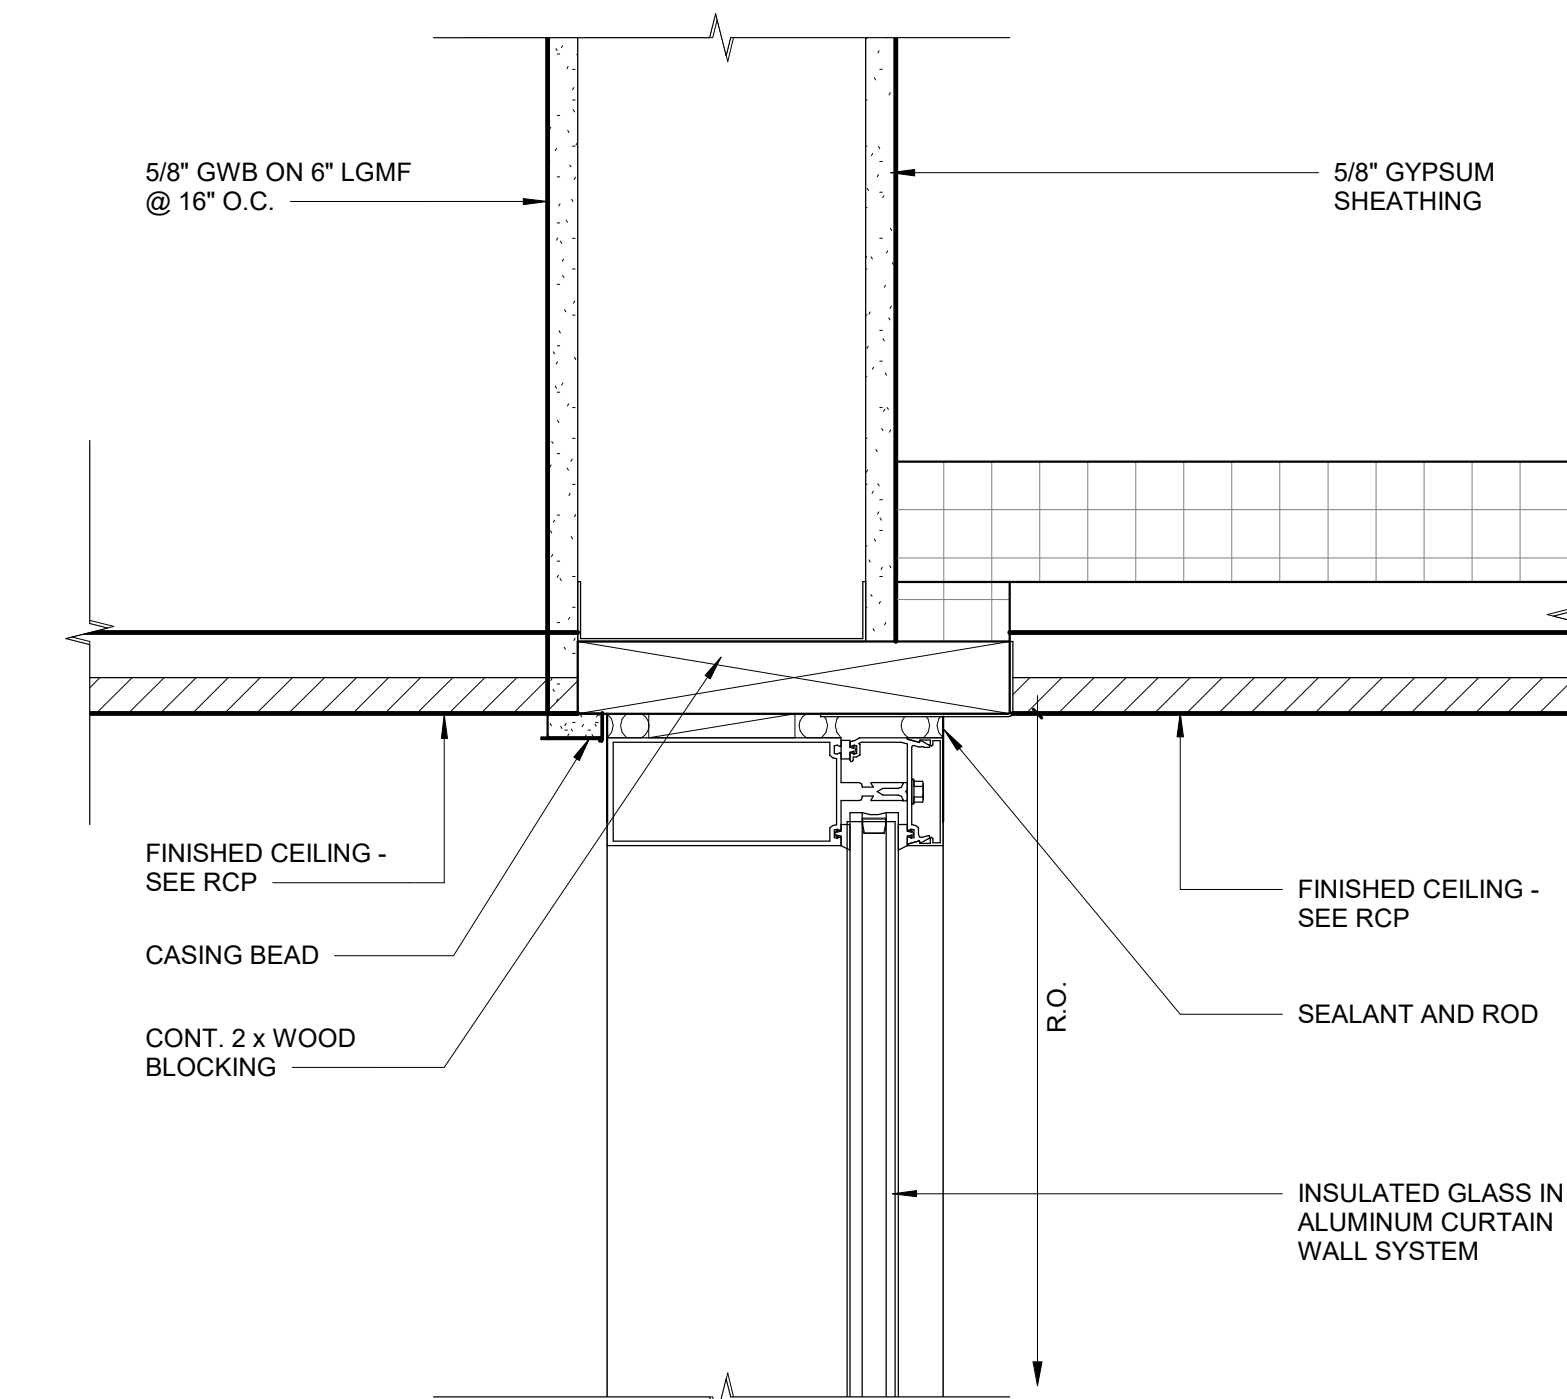


3 HEAD DETAIL
3\"/>

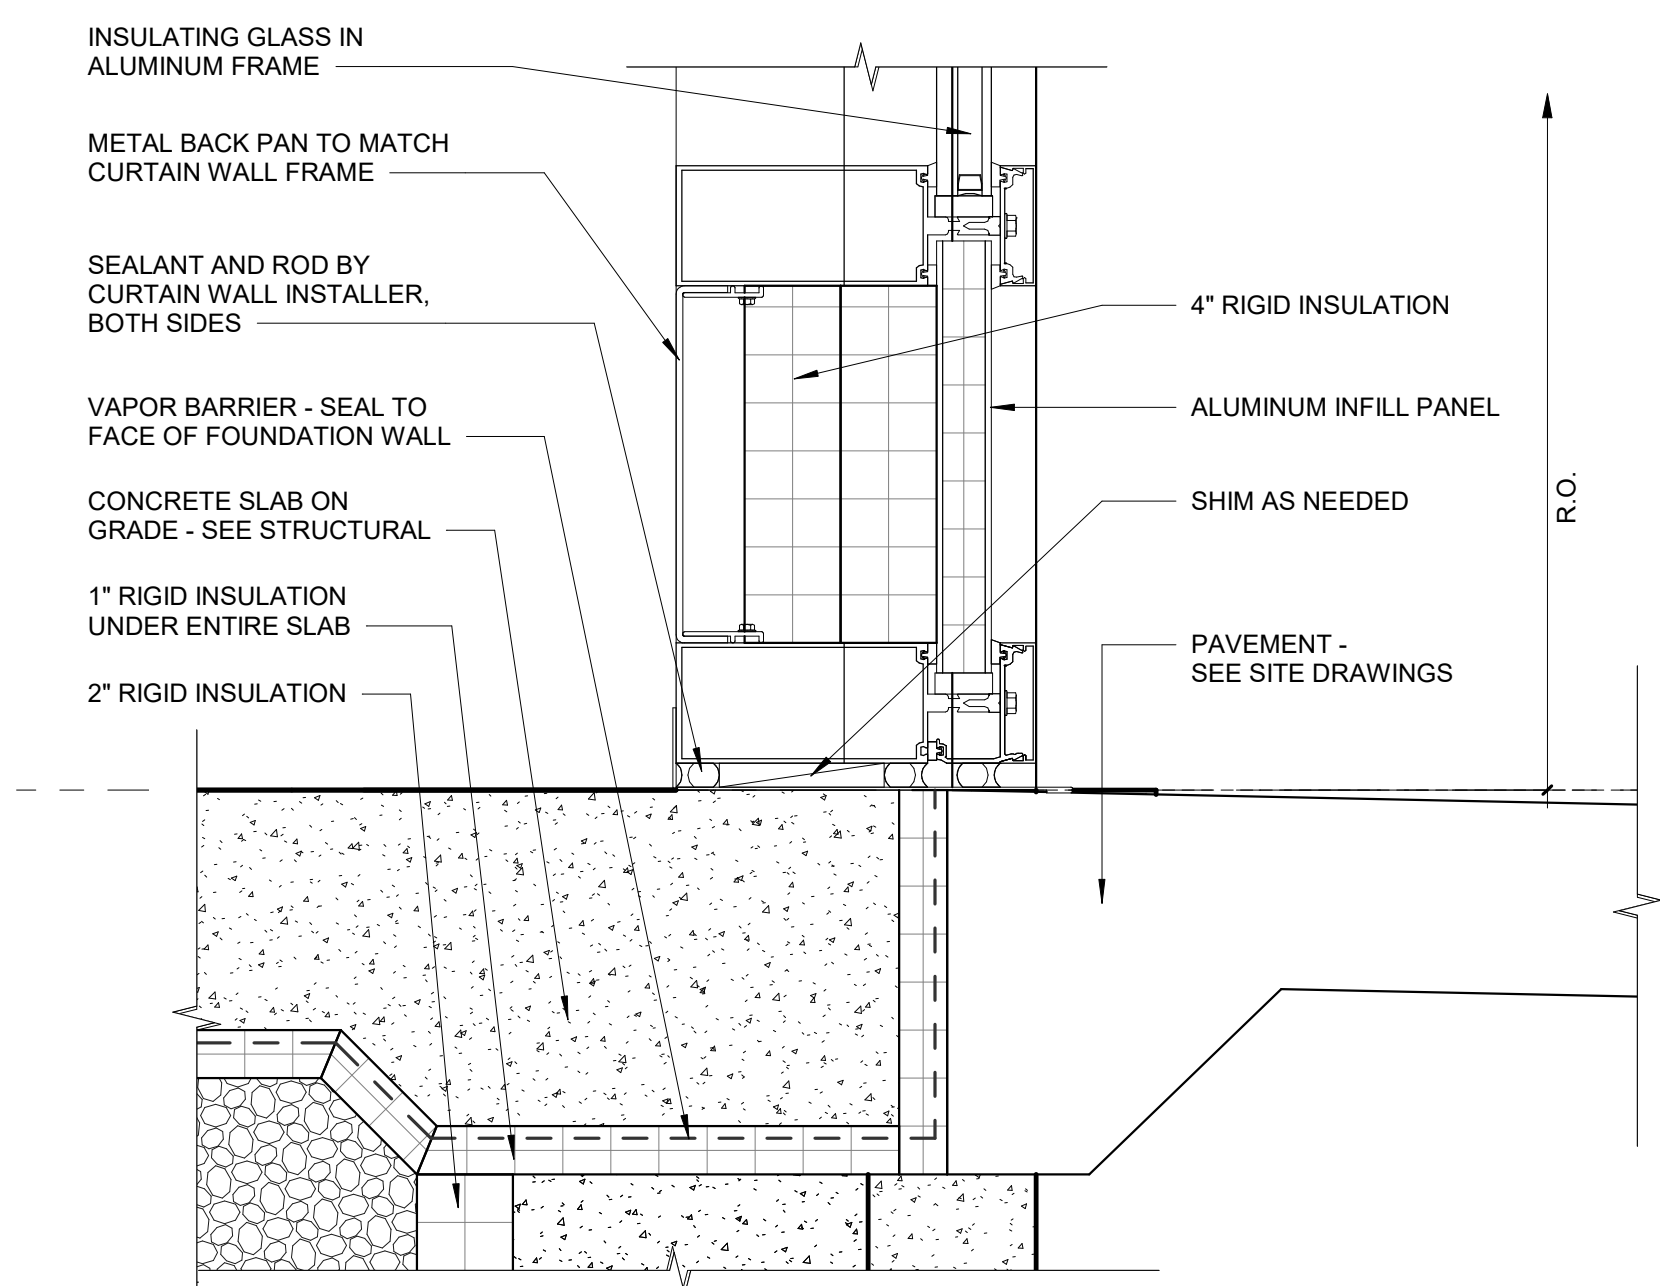


2 SILL DETAIL
3\"/>

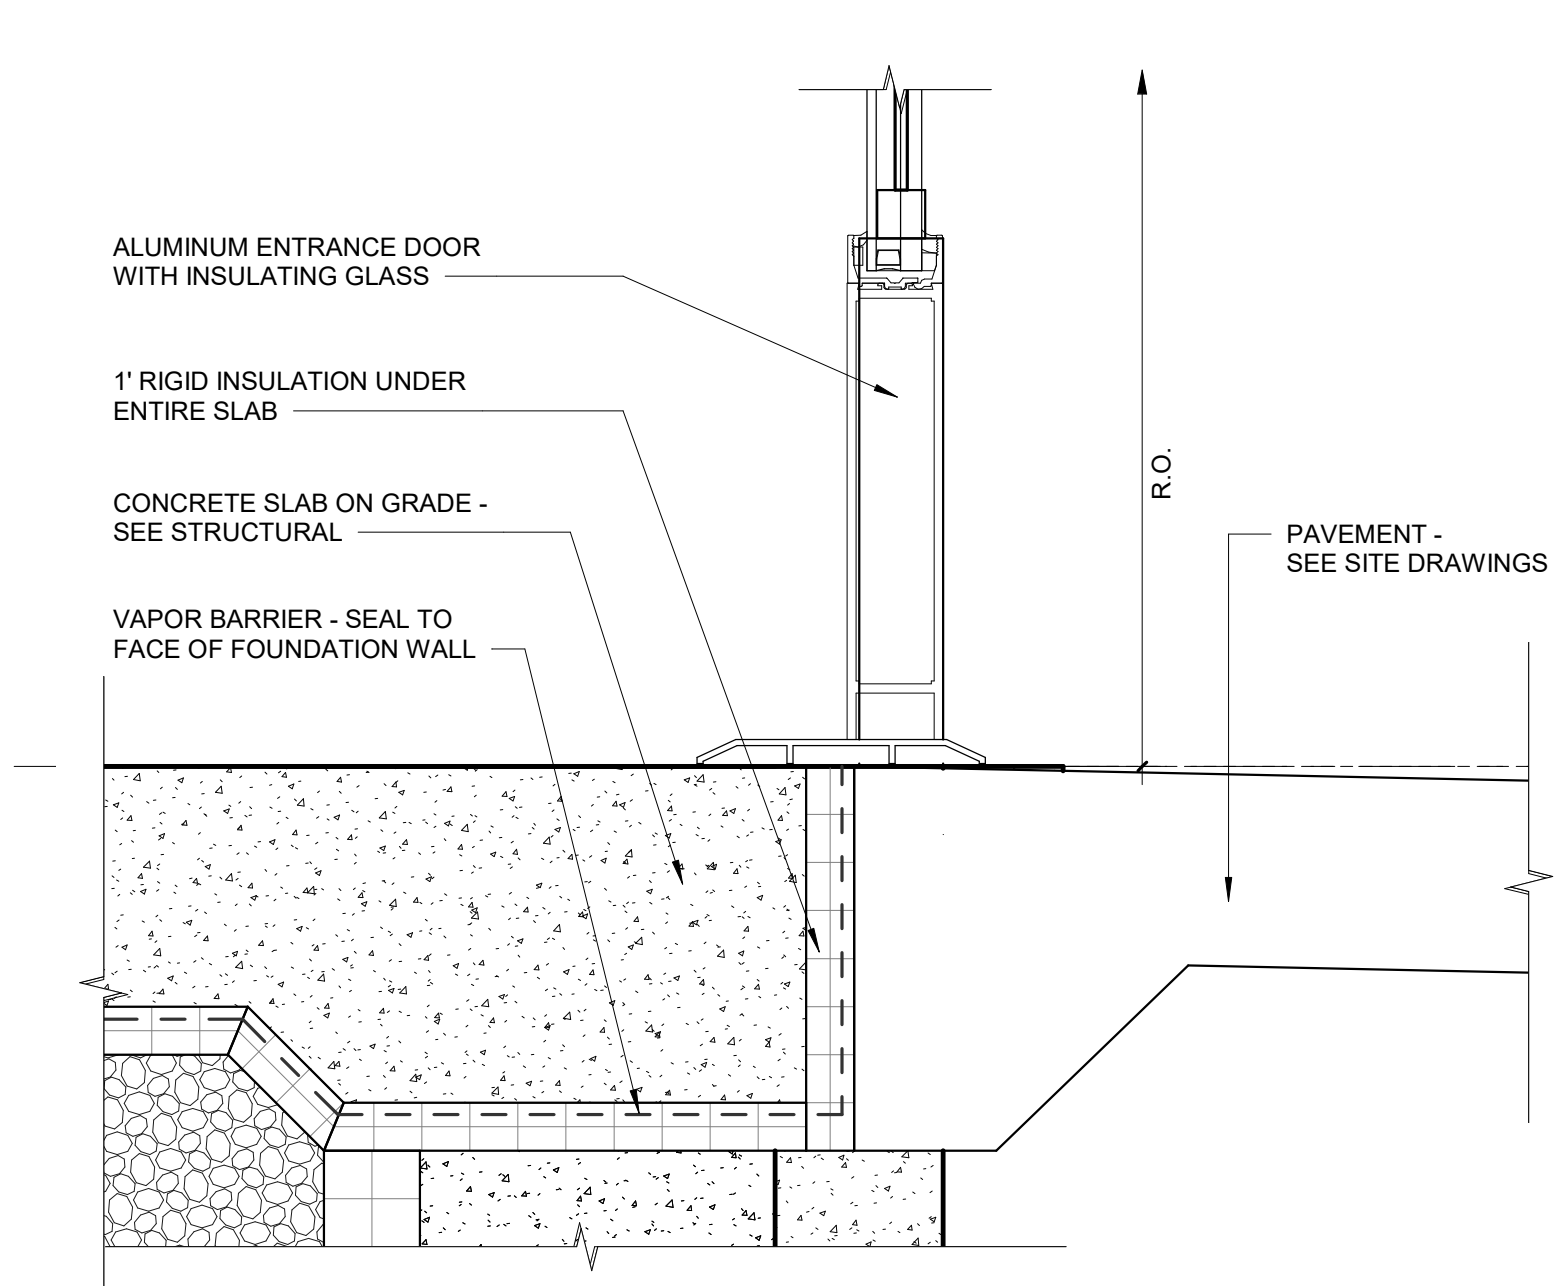


1 SILL DETAIL
3\"/>

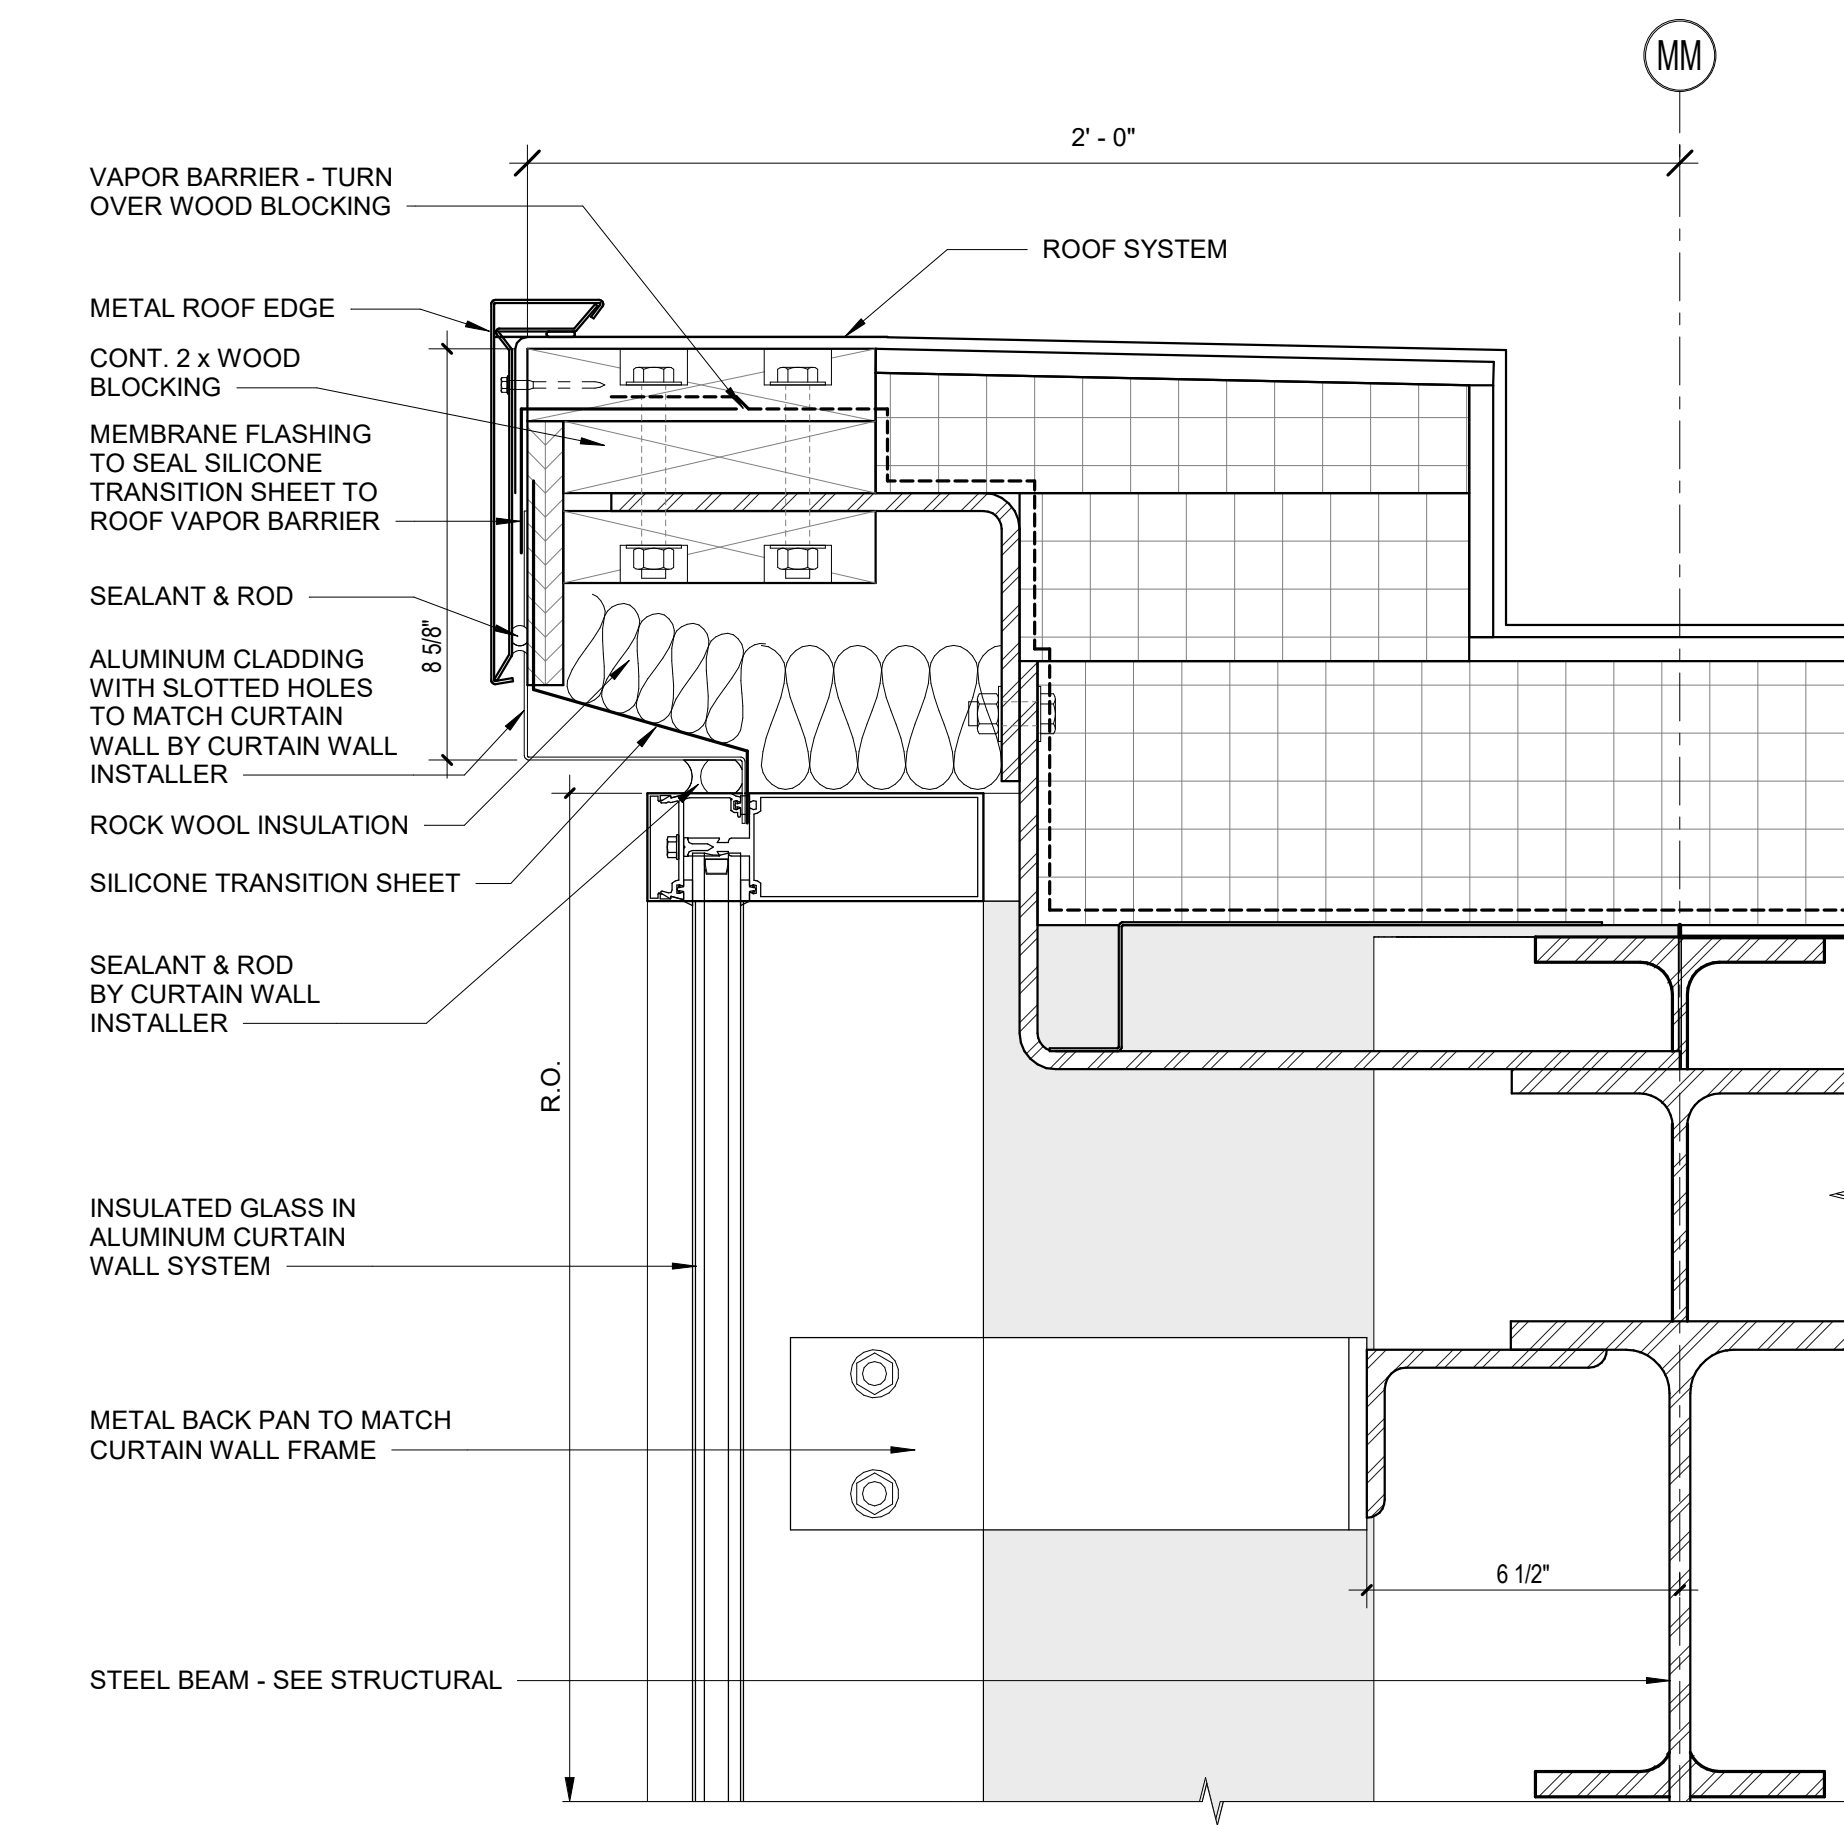


7 HEAD DETAIL
3\"/>

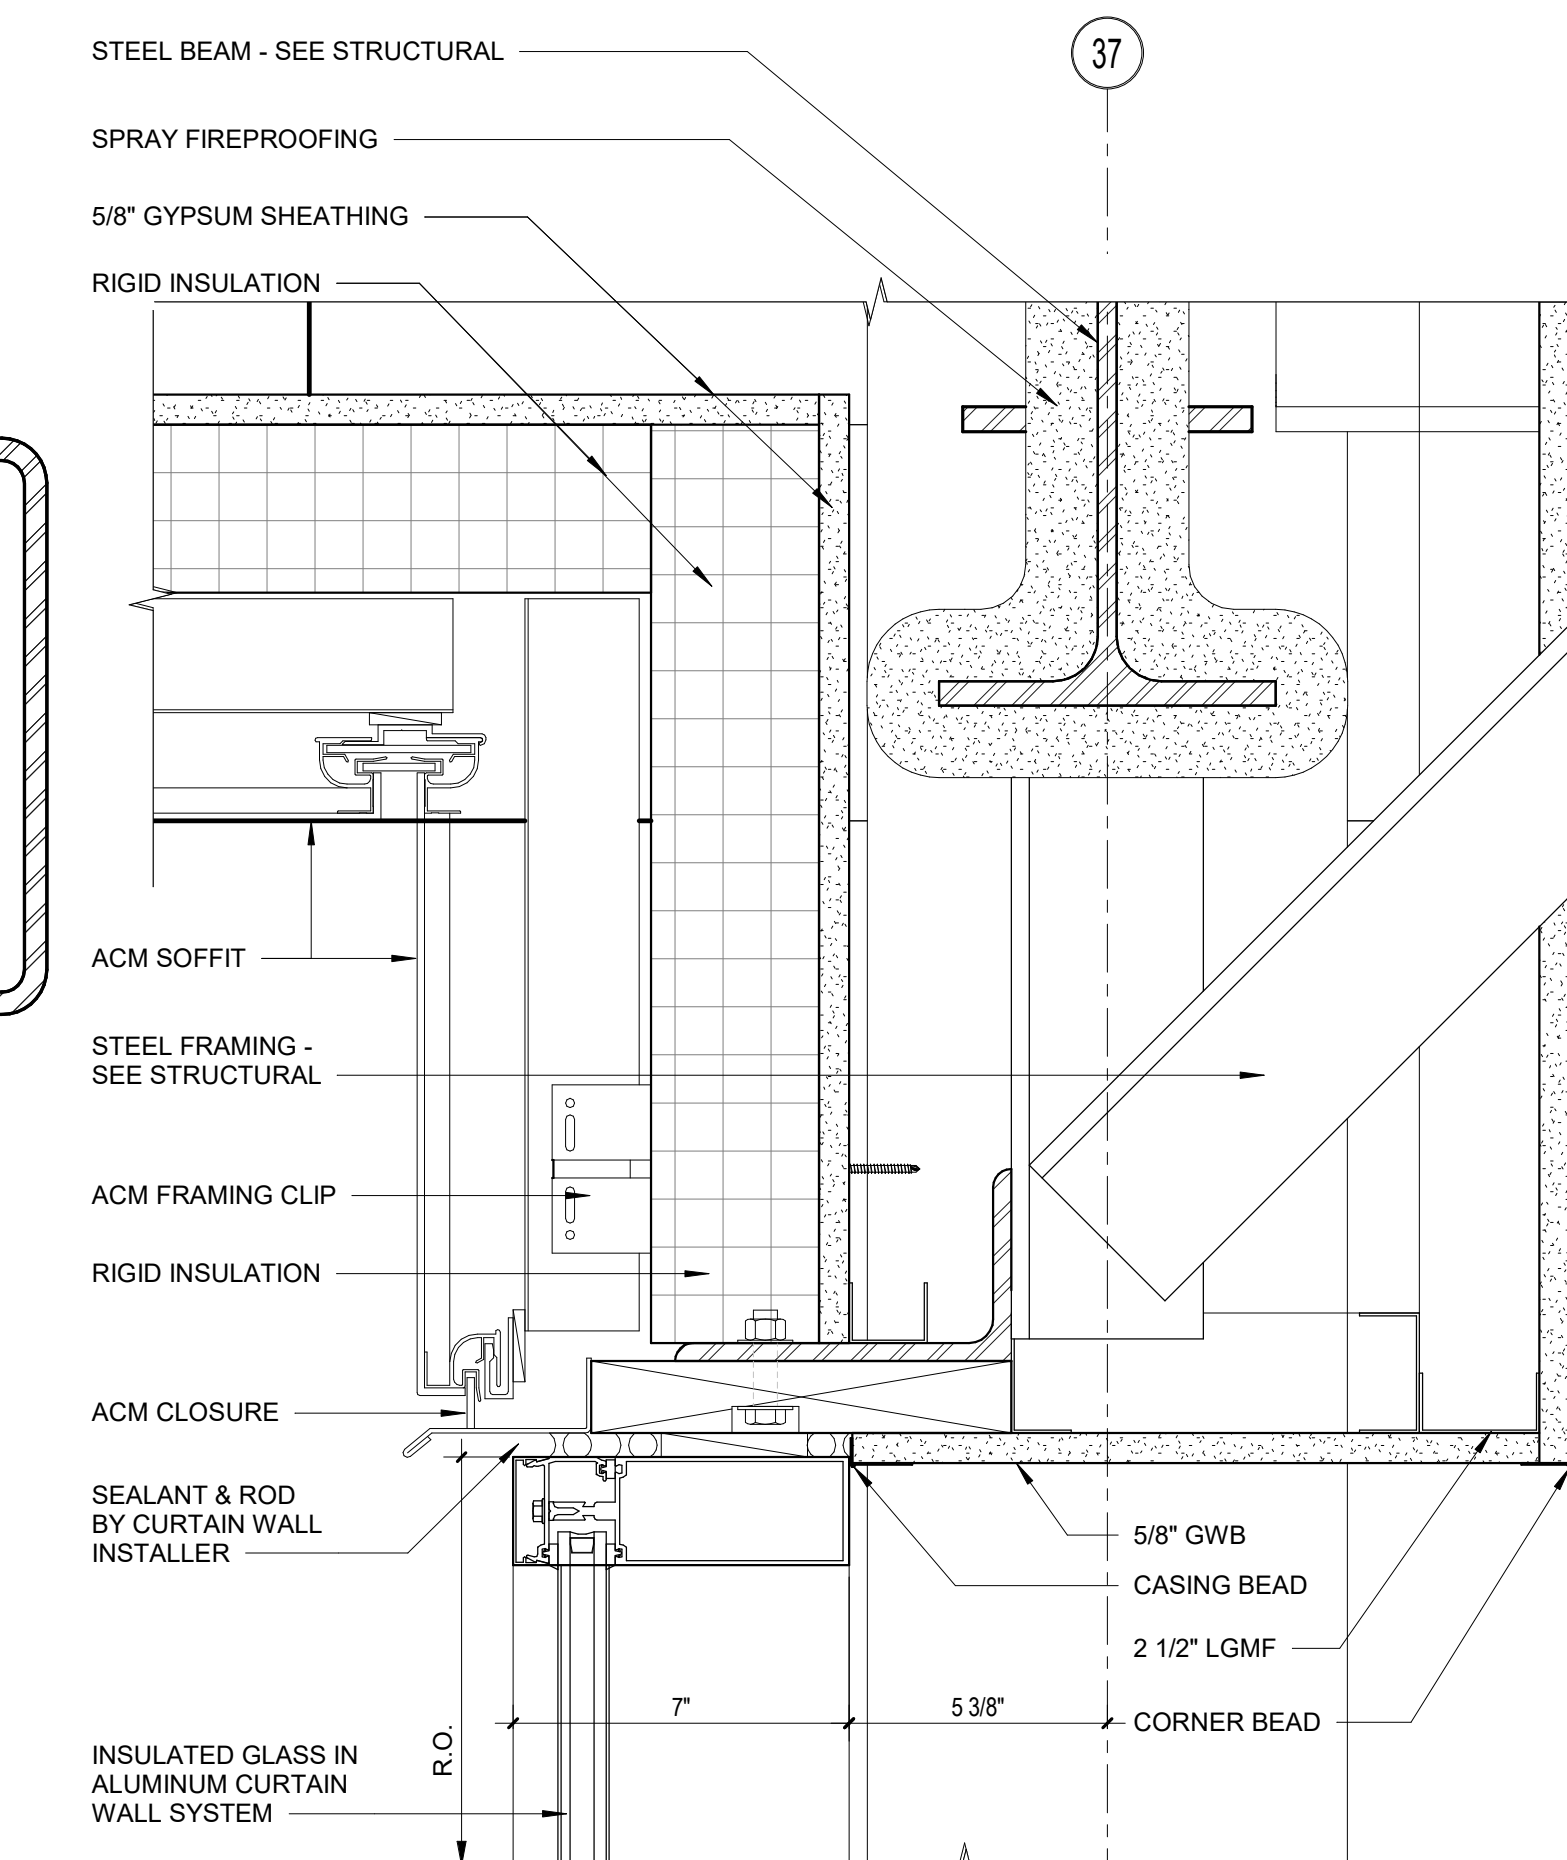


6 HEAD DETAIL
3\"/>

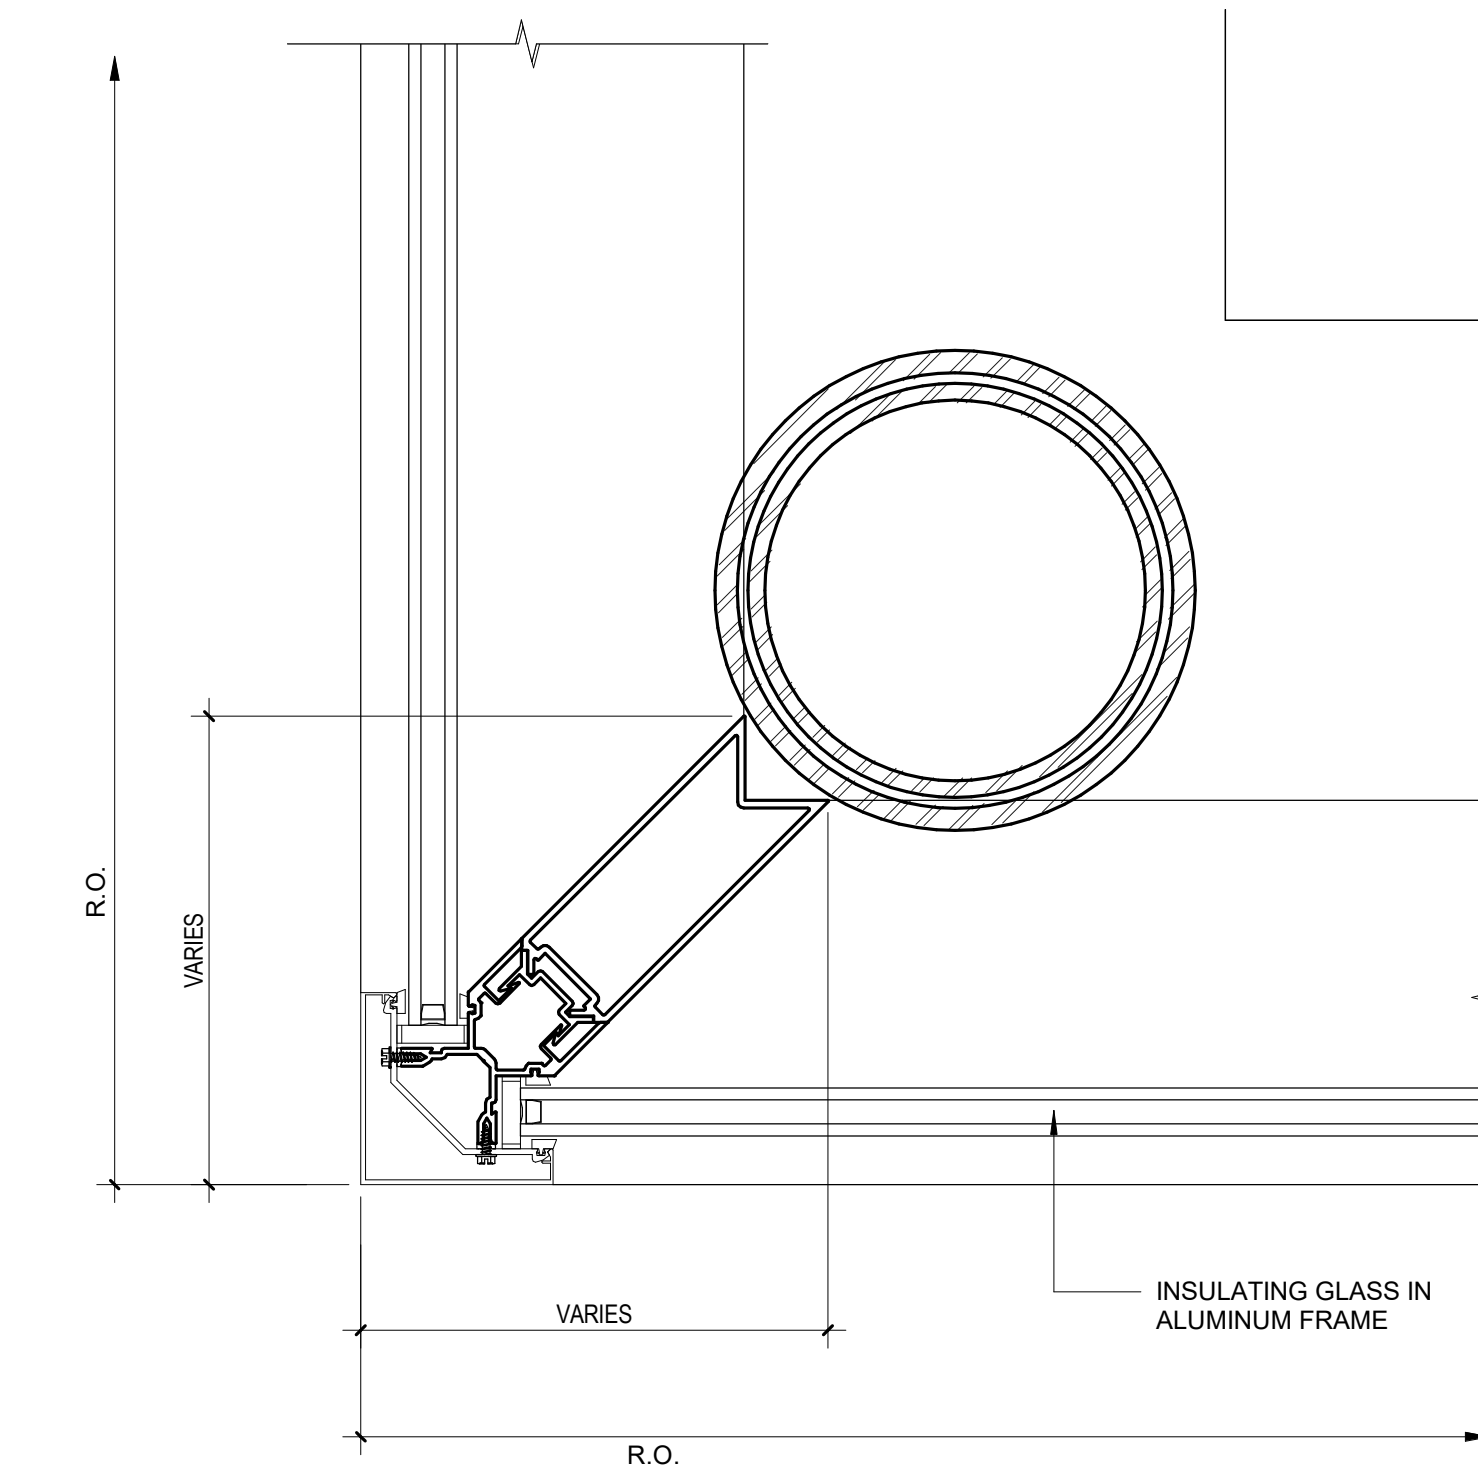

5 JAMB DETAIL
3\"/>

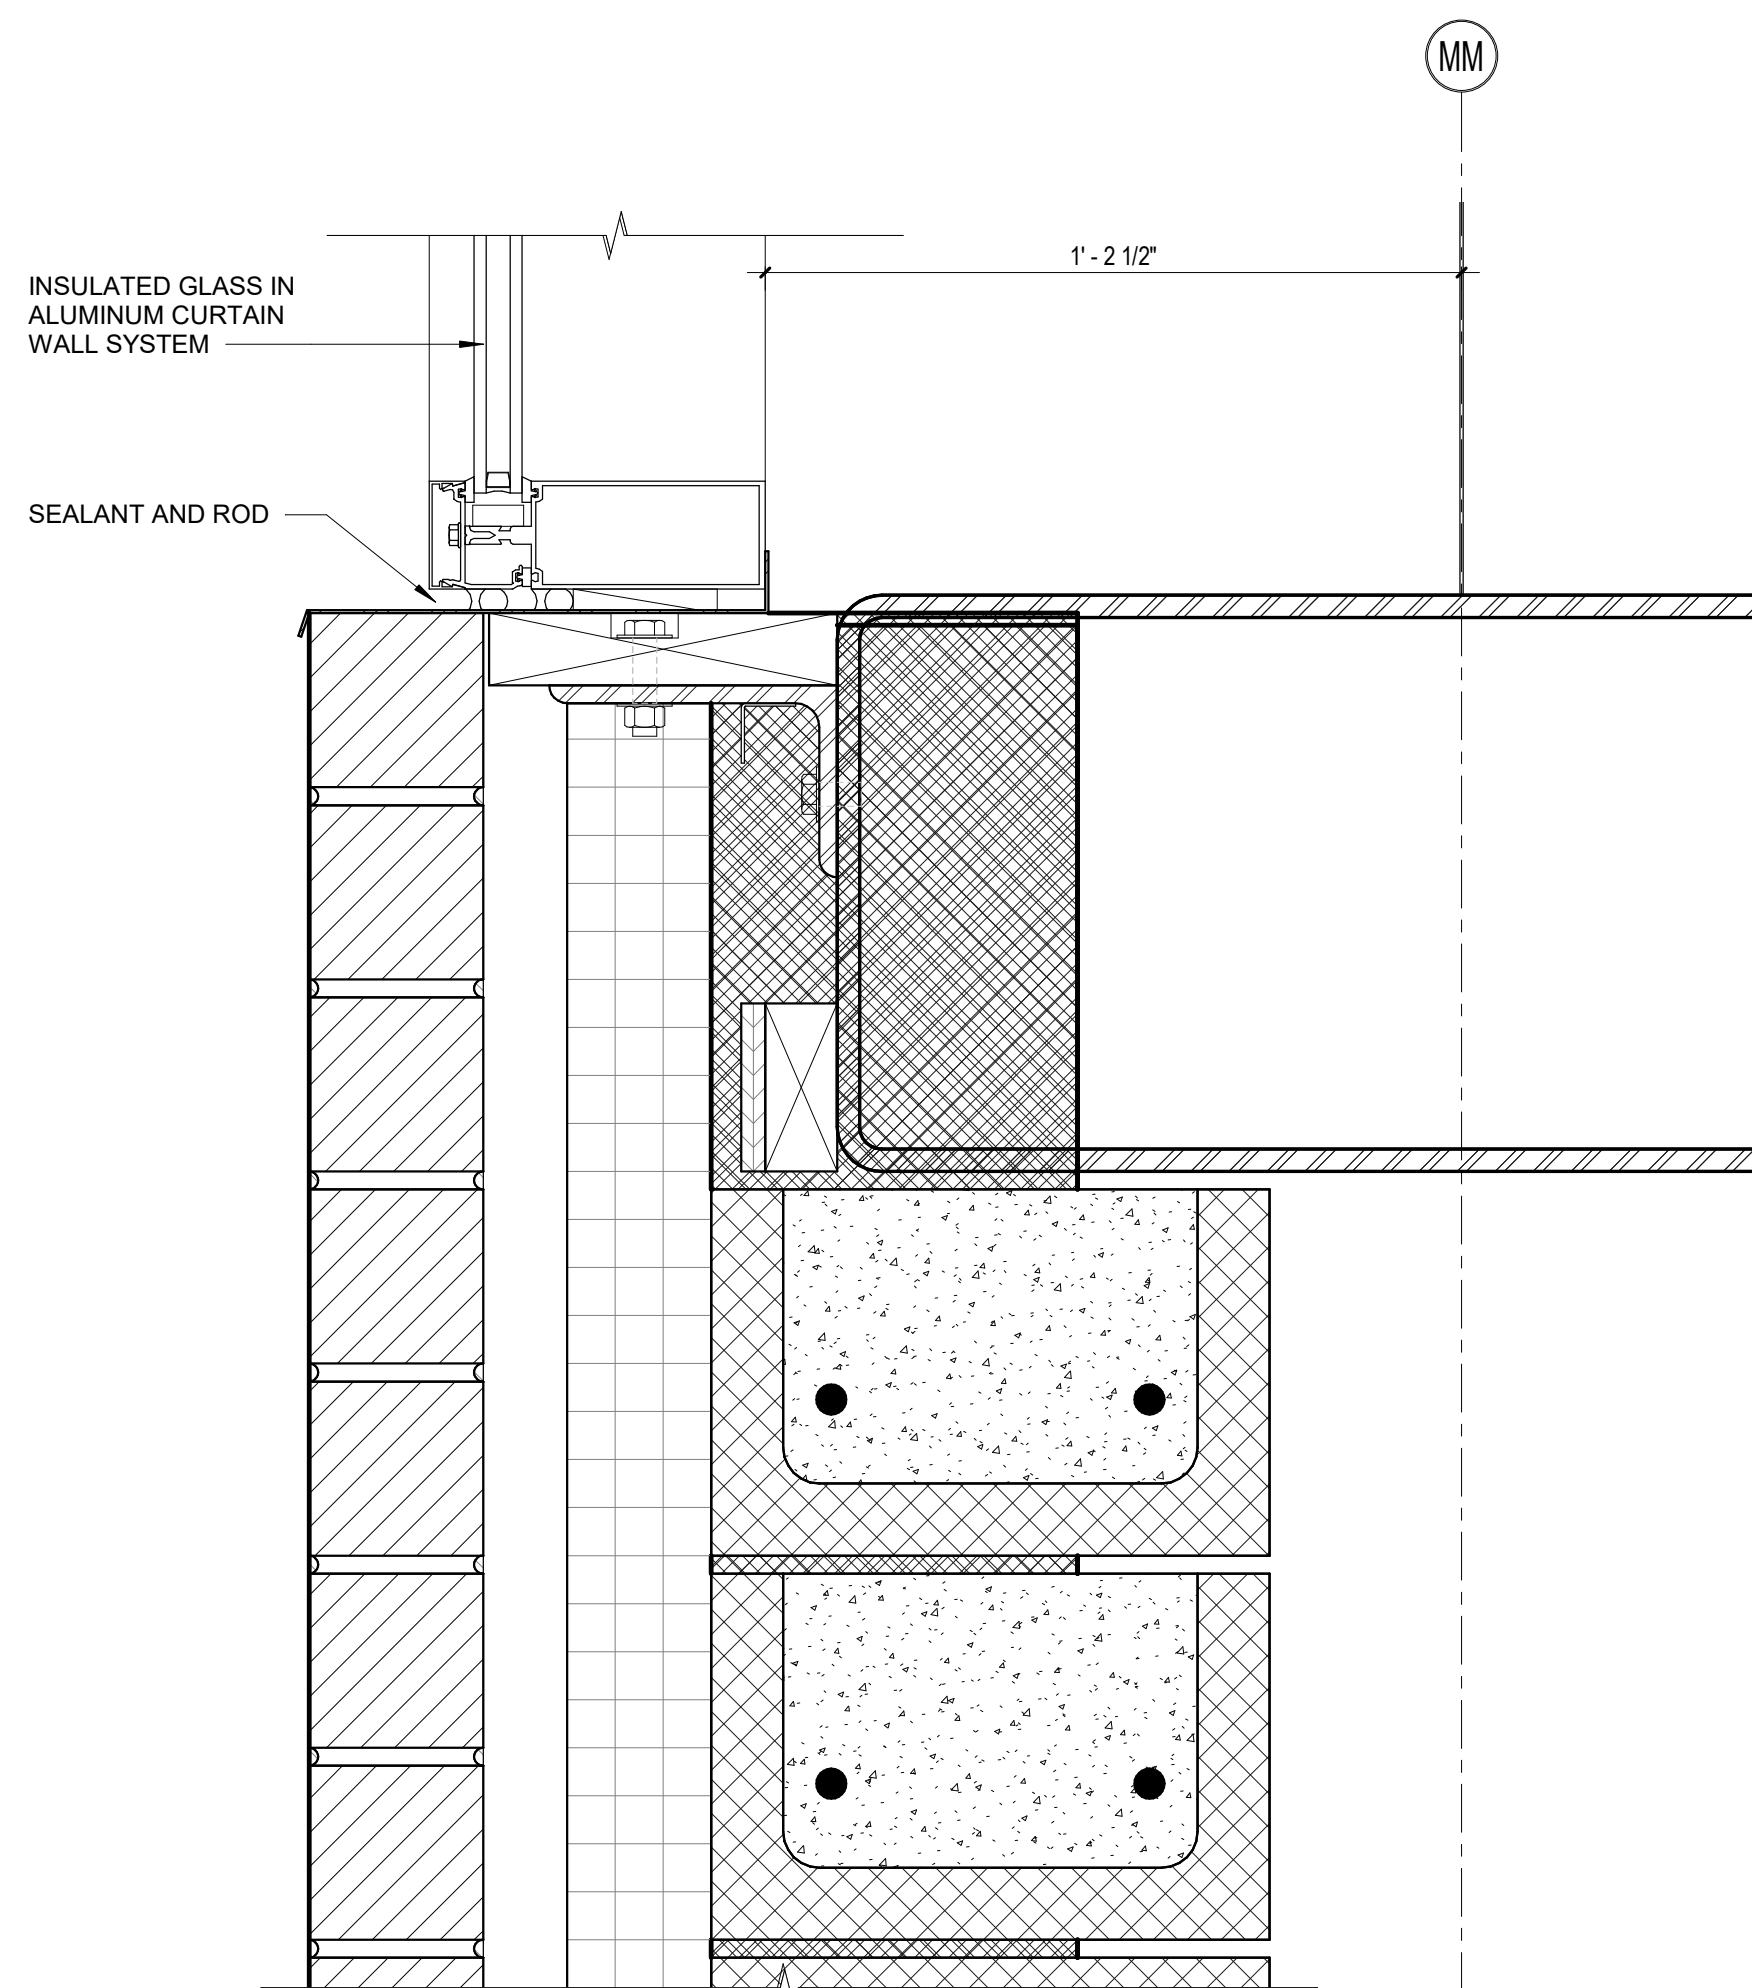

9 SILL DETAIL
3\"/>

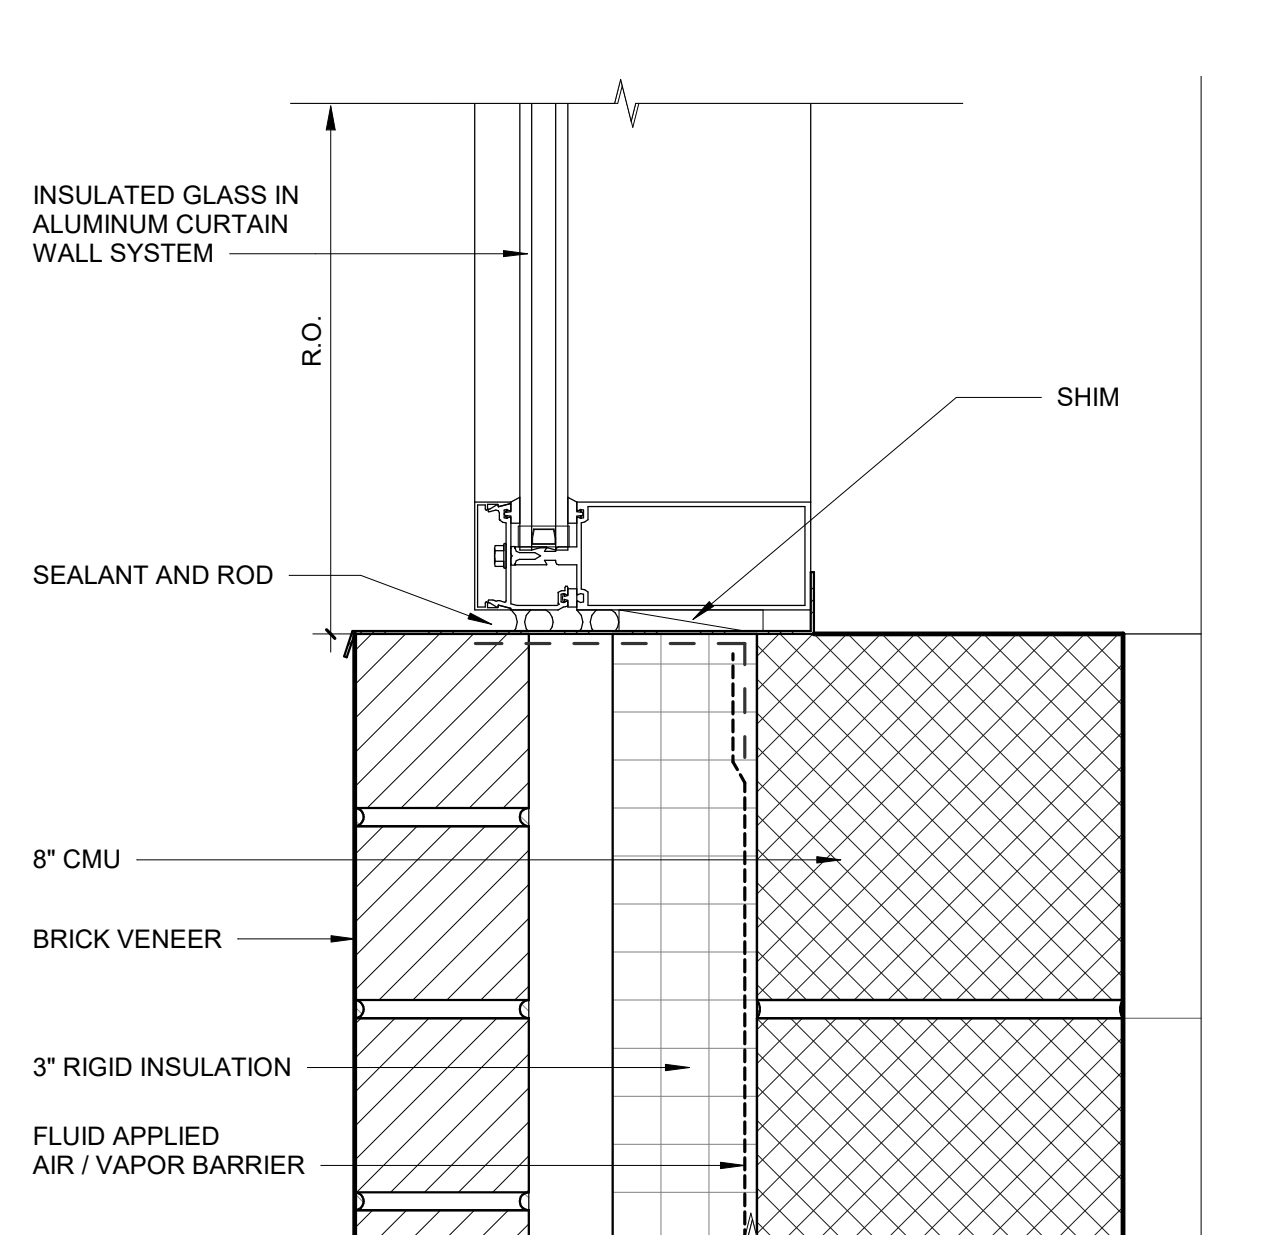


8 SILL DETAIL
3\"/>

© COPYRIGHT 2022 DRUMME ROSANE ANDERSON, INC.


MSBA 60% CD
SUBMISSION

January 13th, 2023

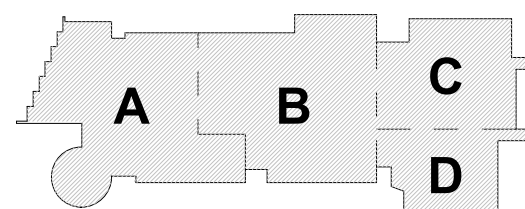

KEY PLAN

PROJECT NORTH MAGNETIC NORTH

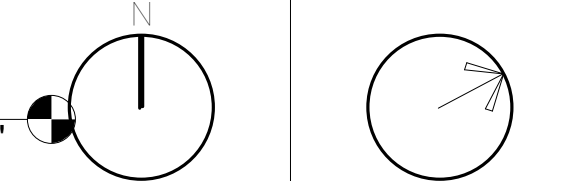

**CURTAIN WALL
DETAILS**

Scale: 3\"/>






Job No.: 20202

Drawn By: DRA

Date: January 13th, 2023


Volume 3 of 4

A6-3-9

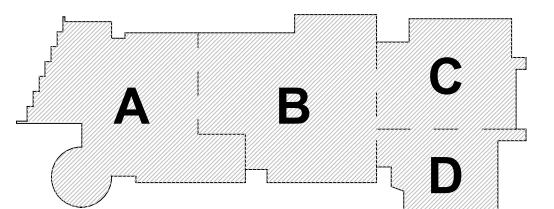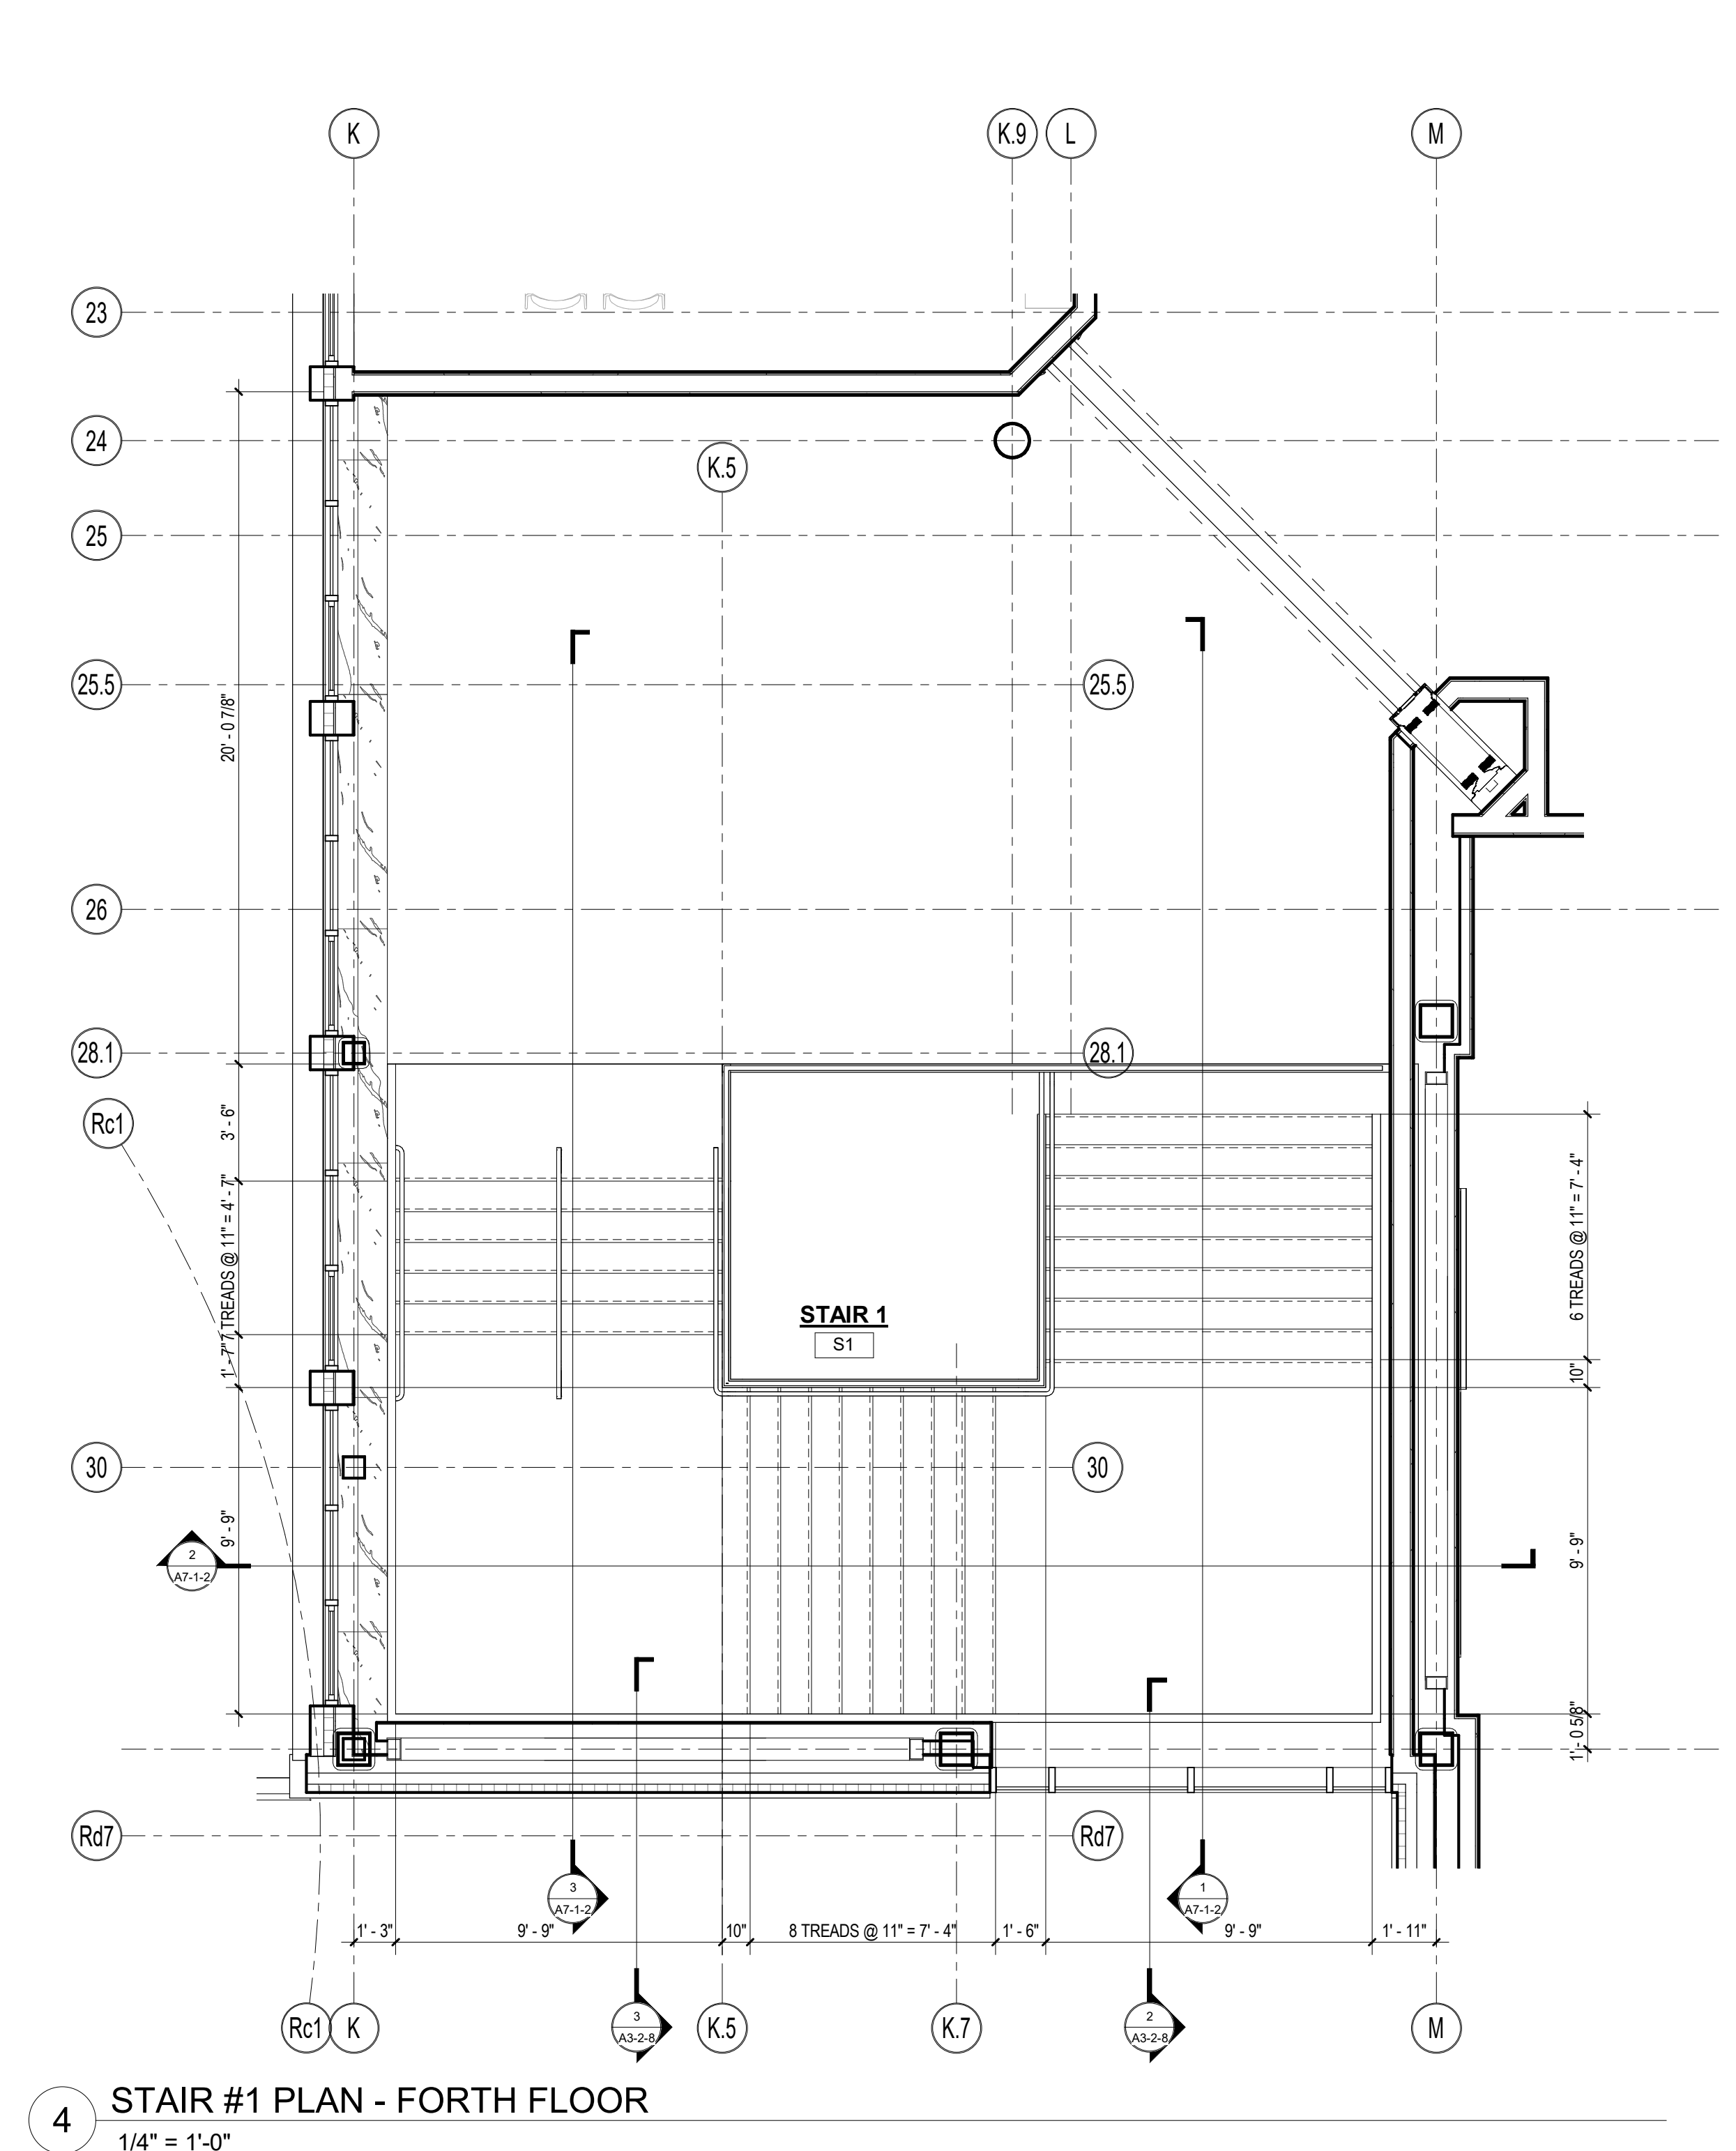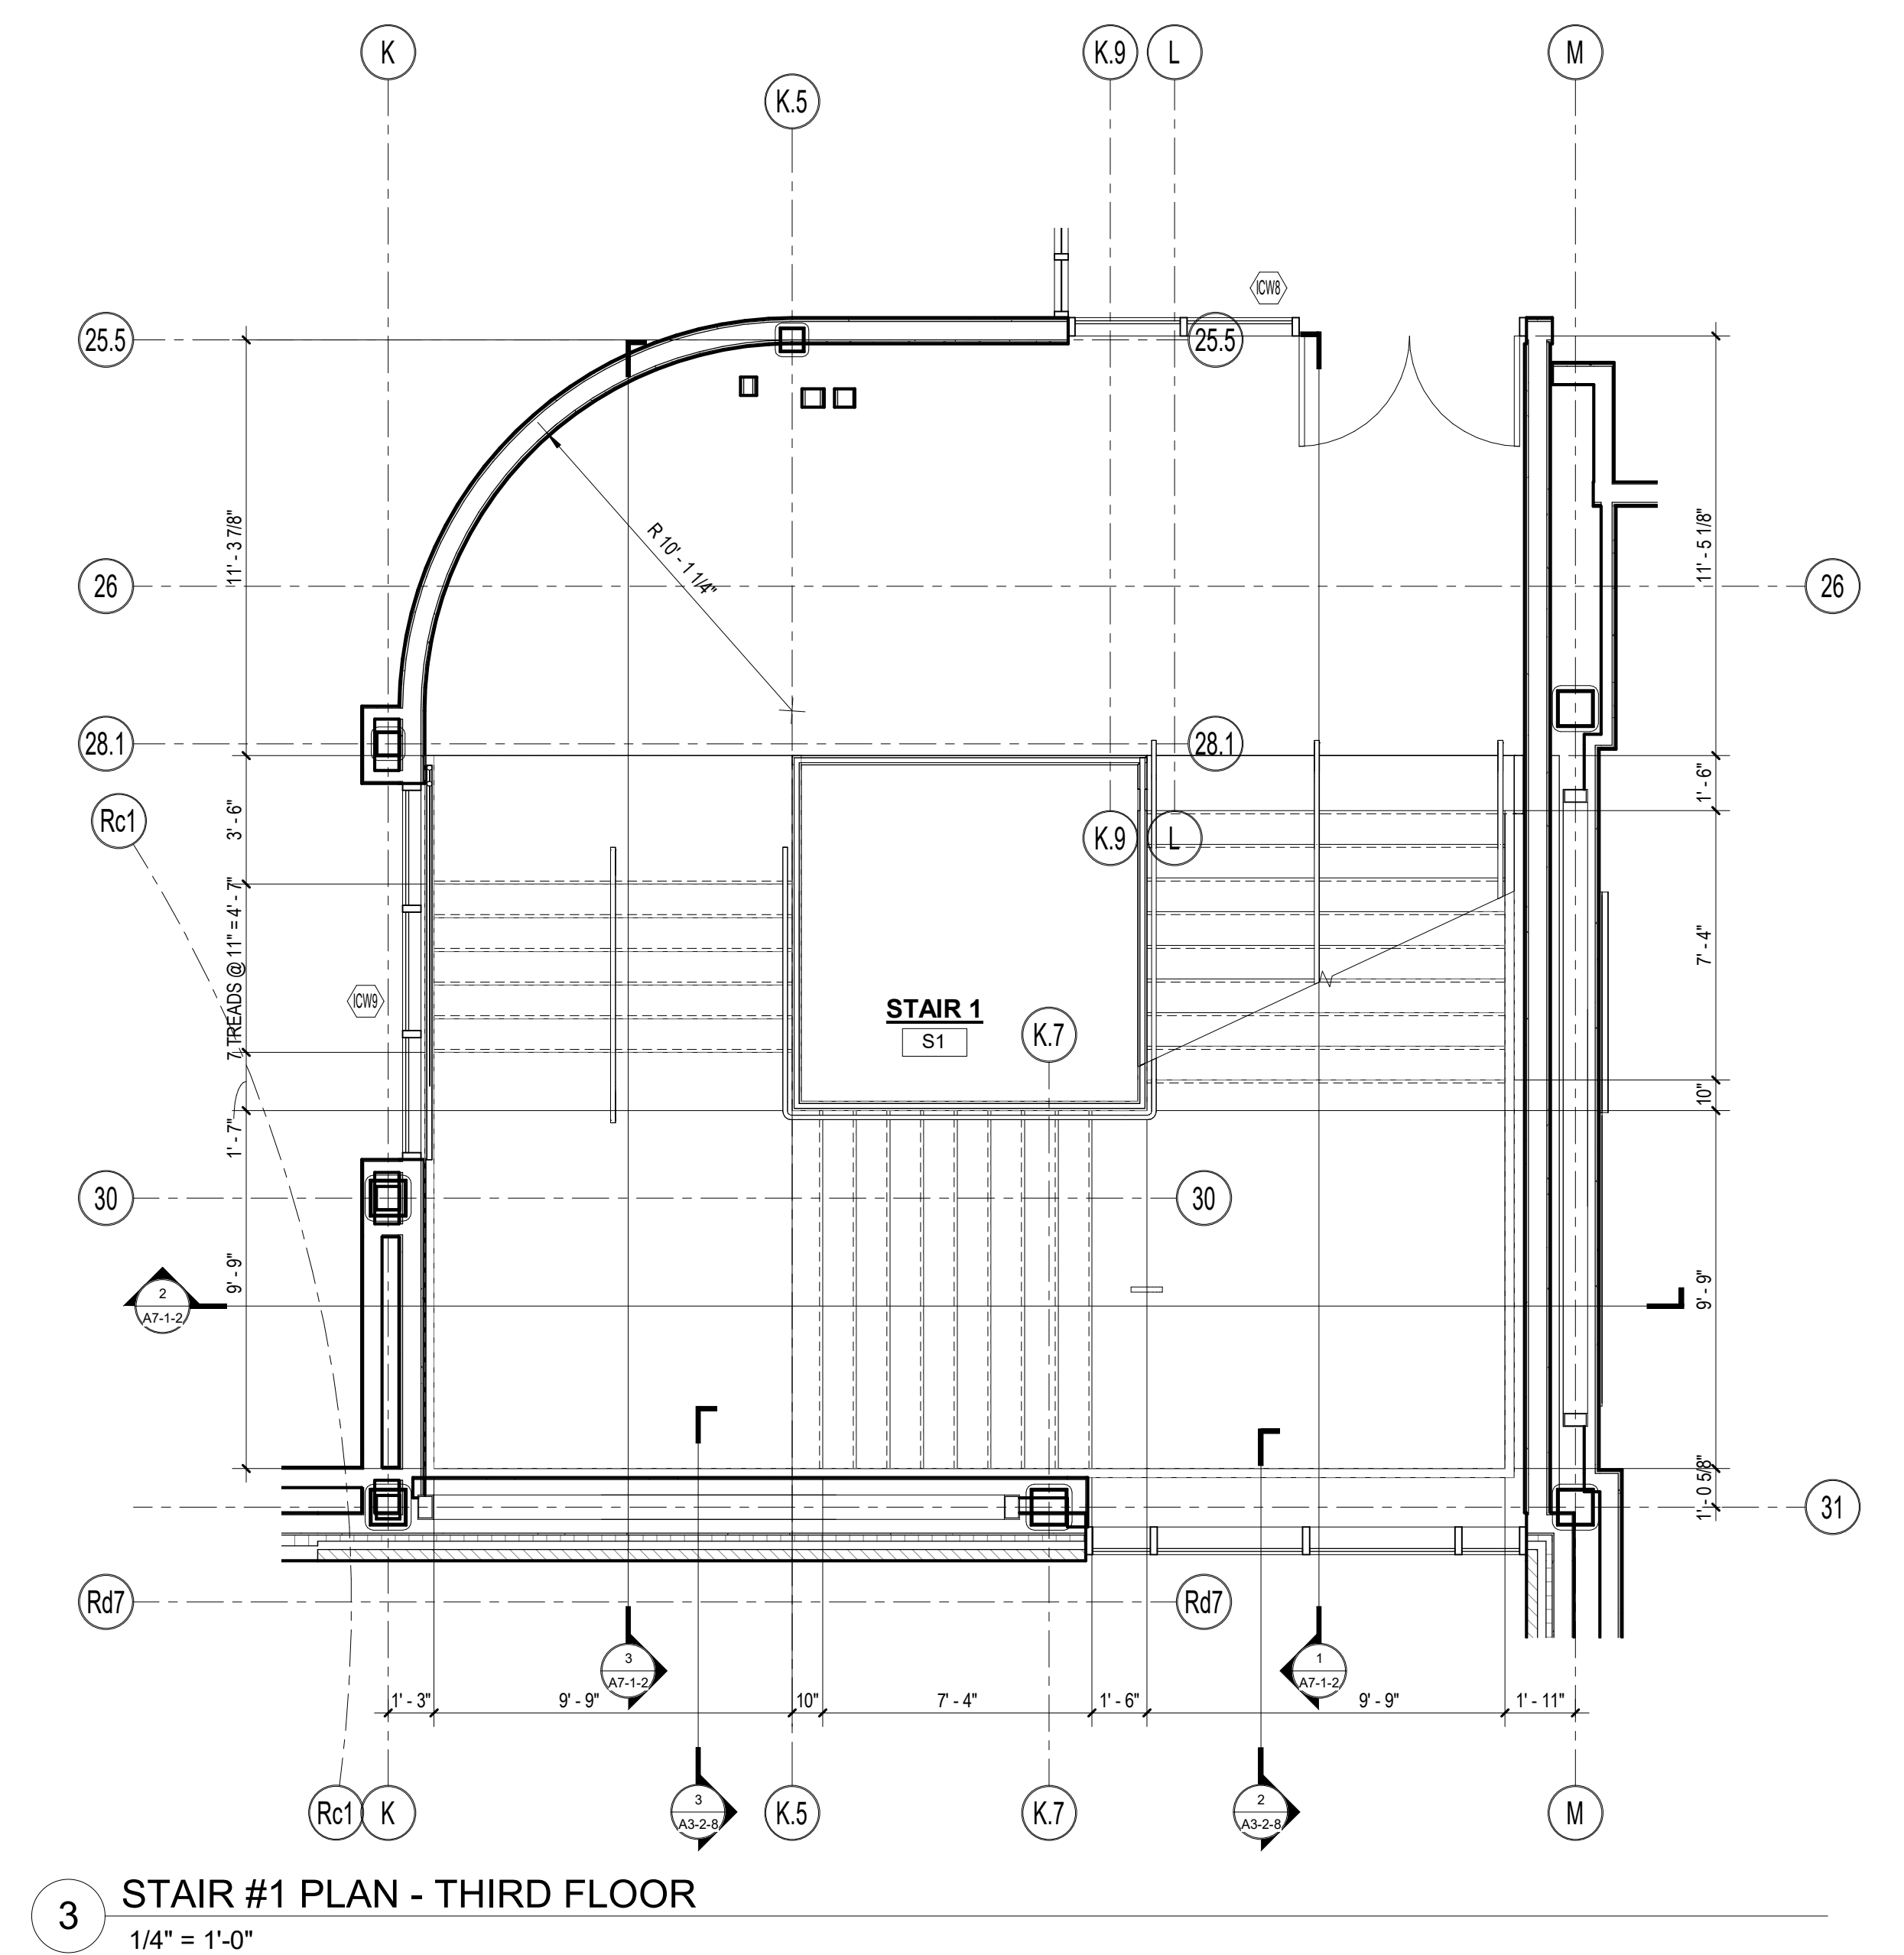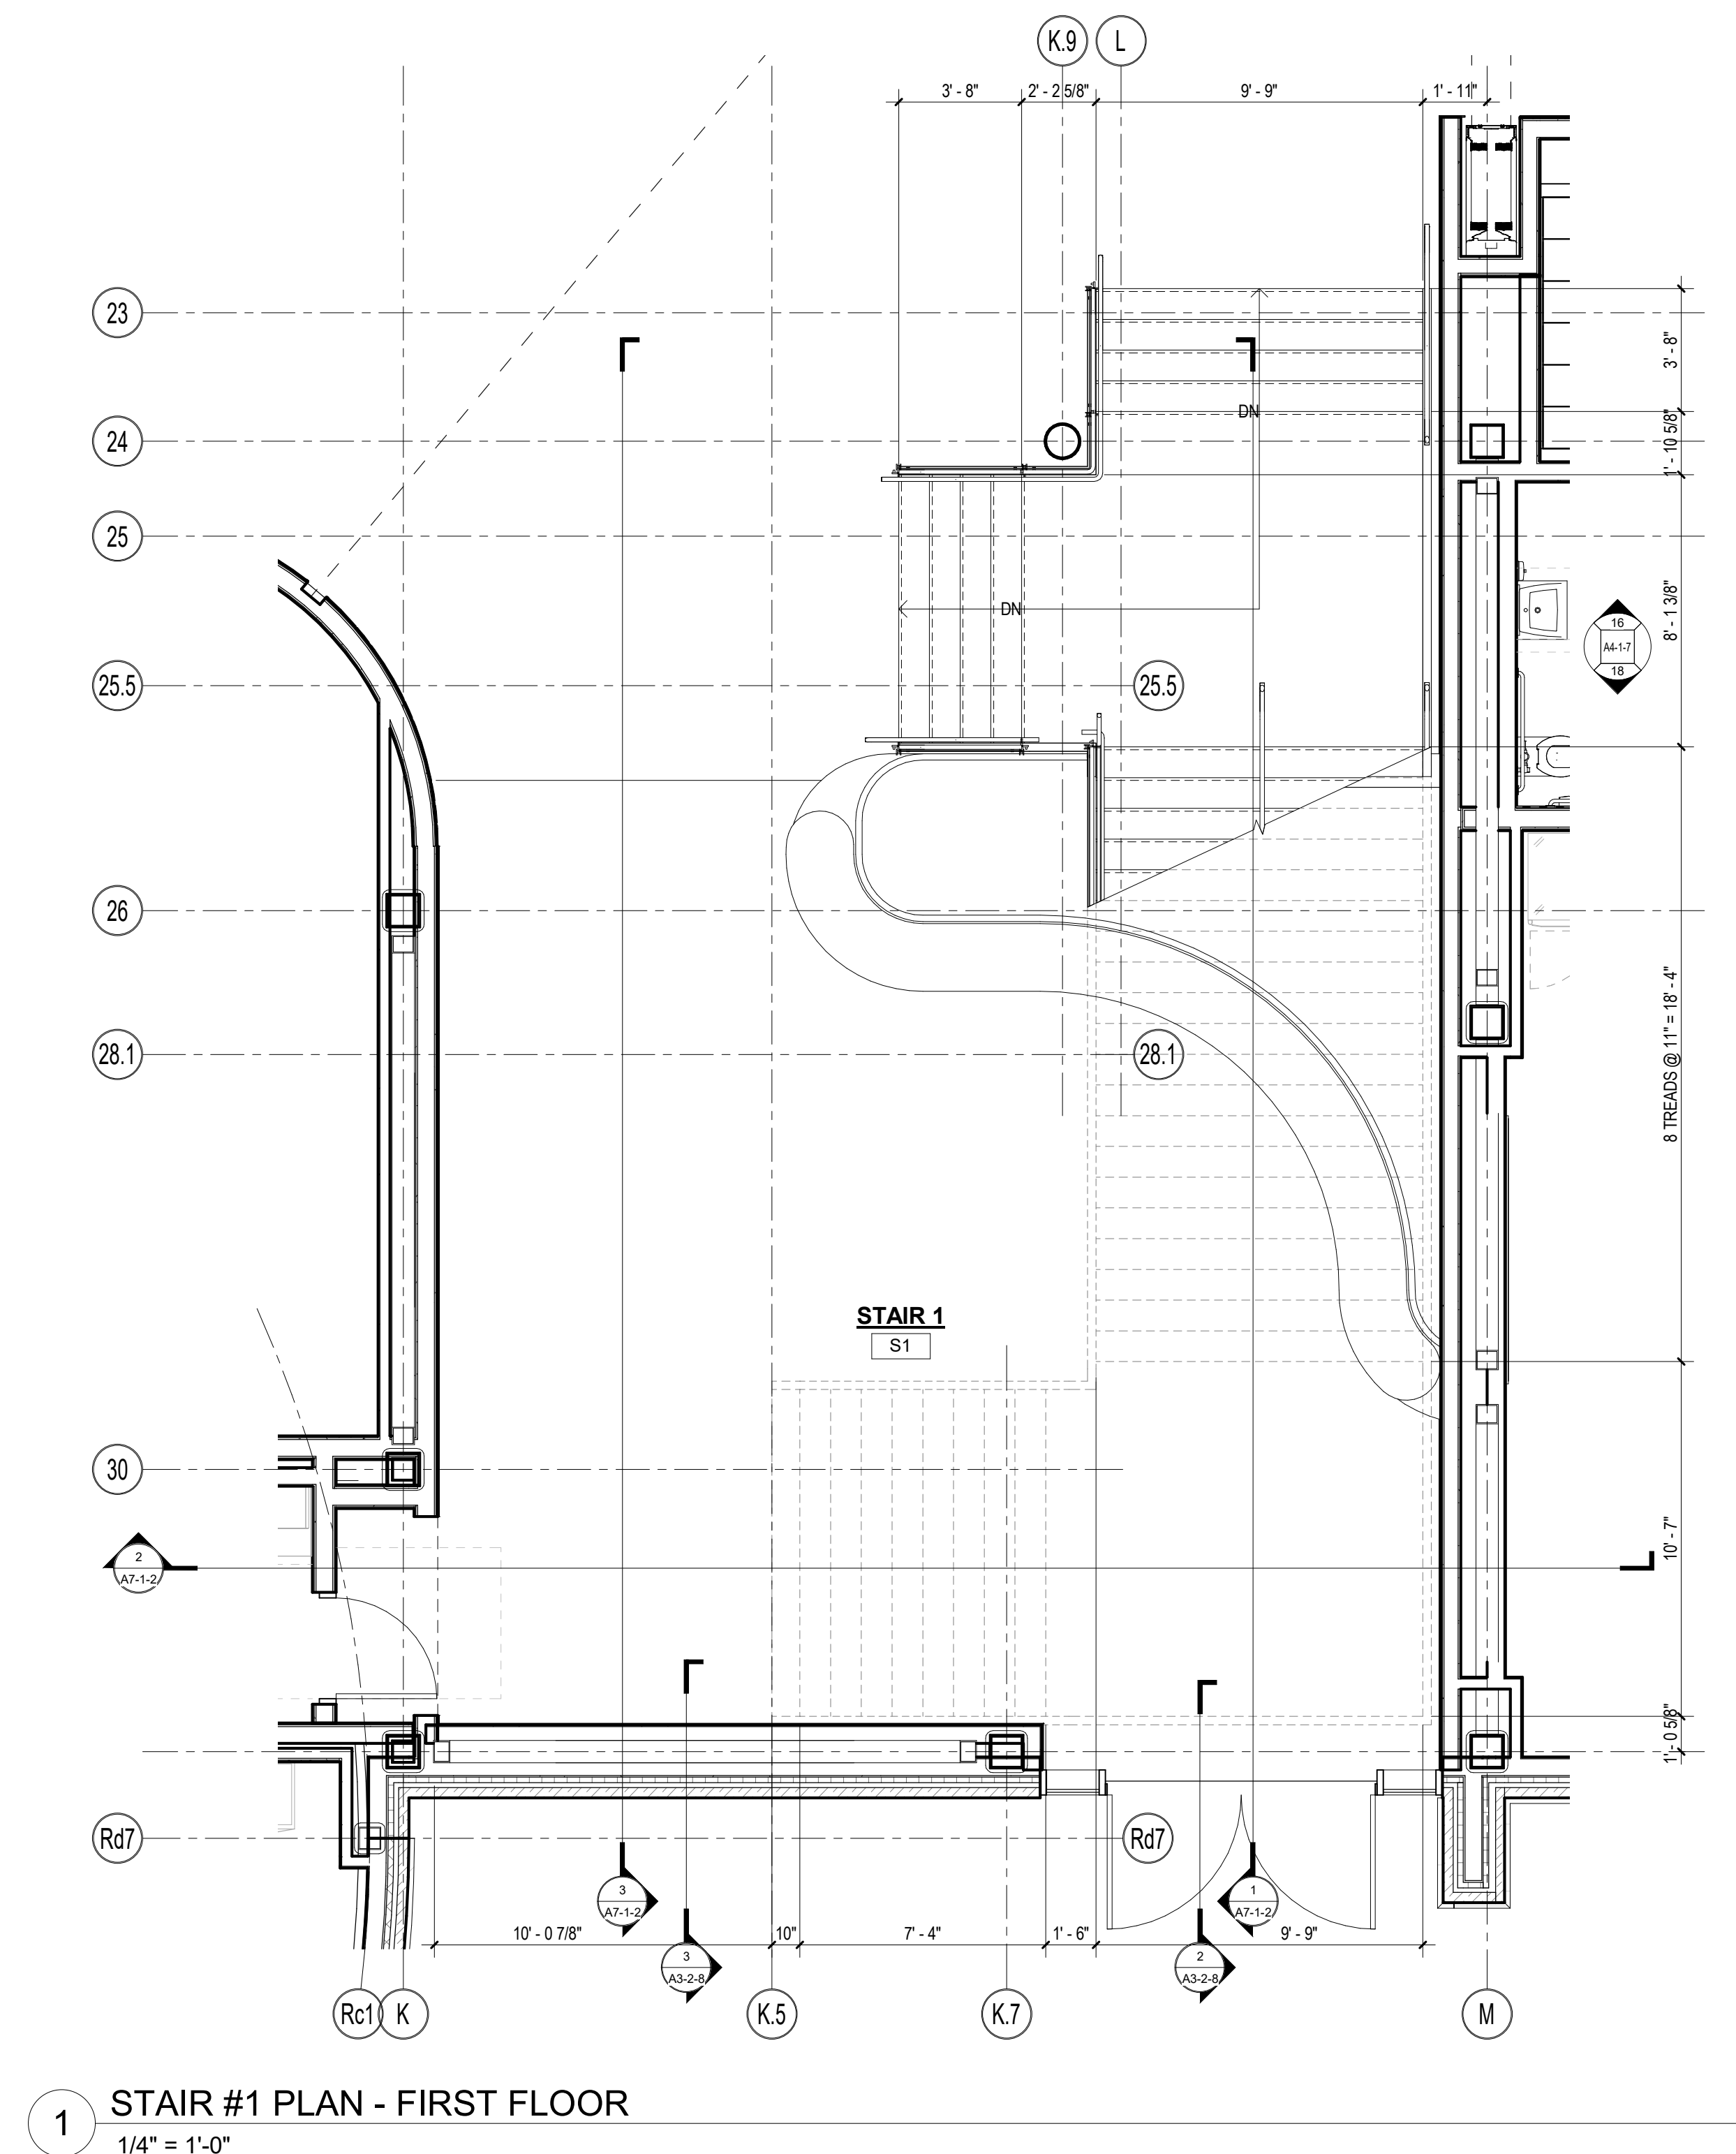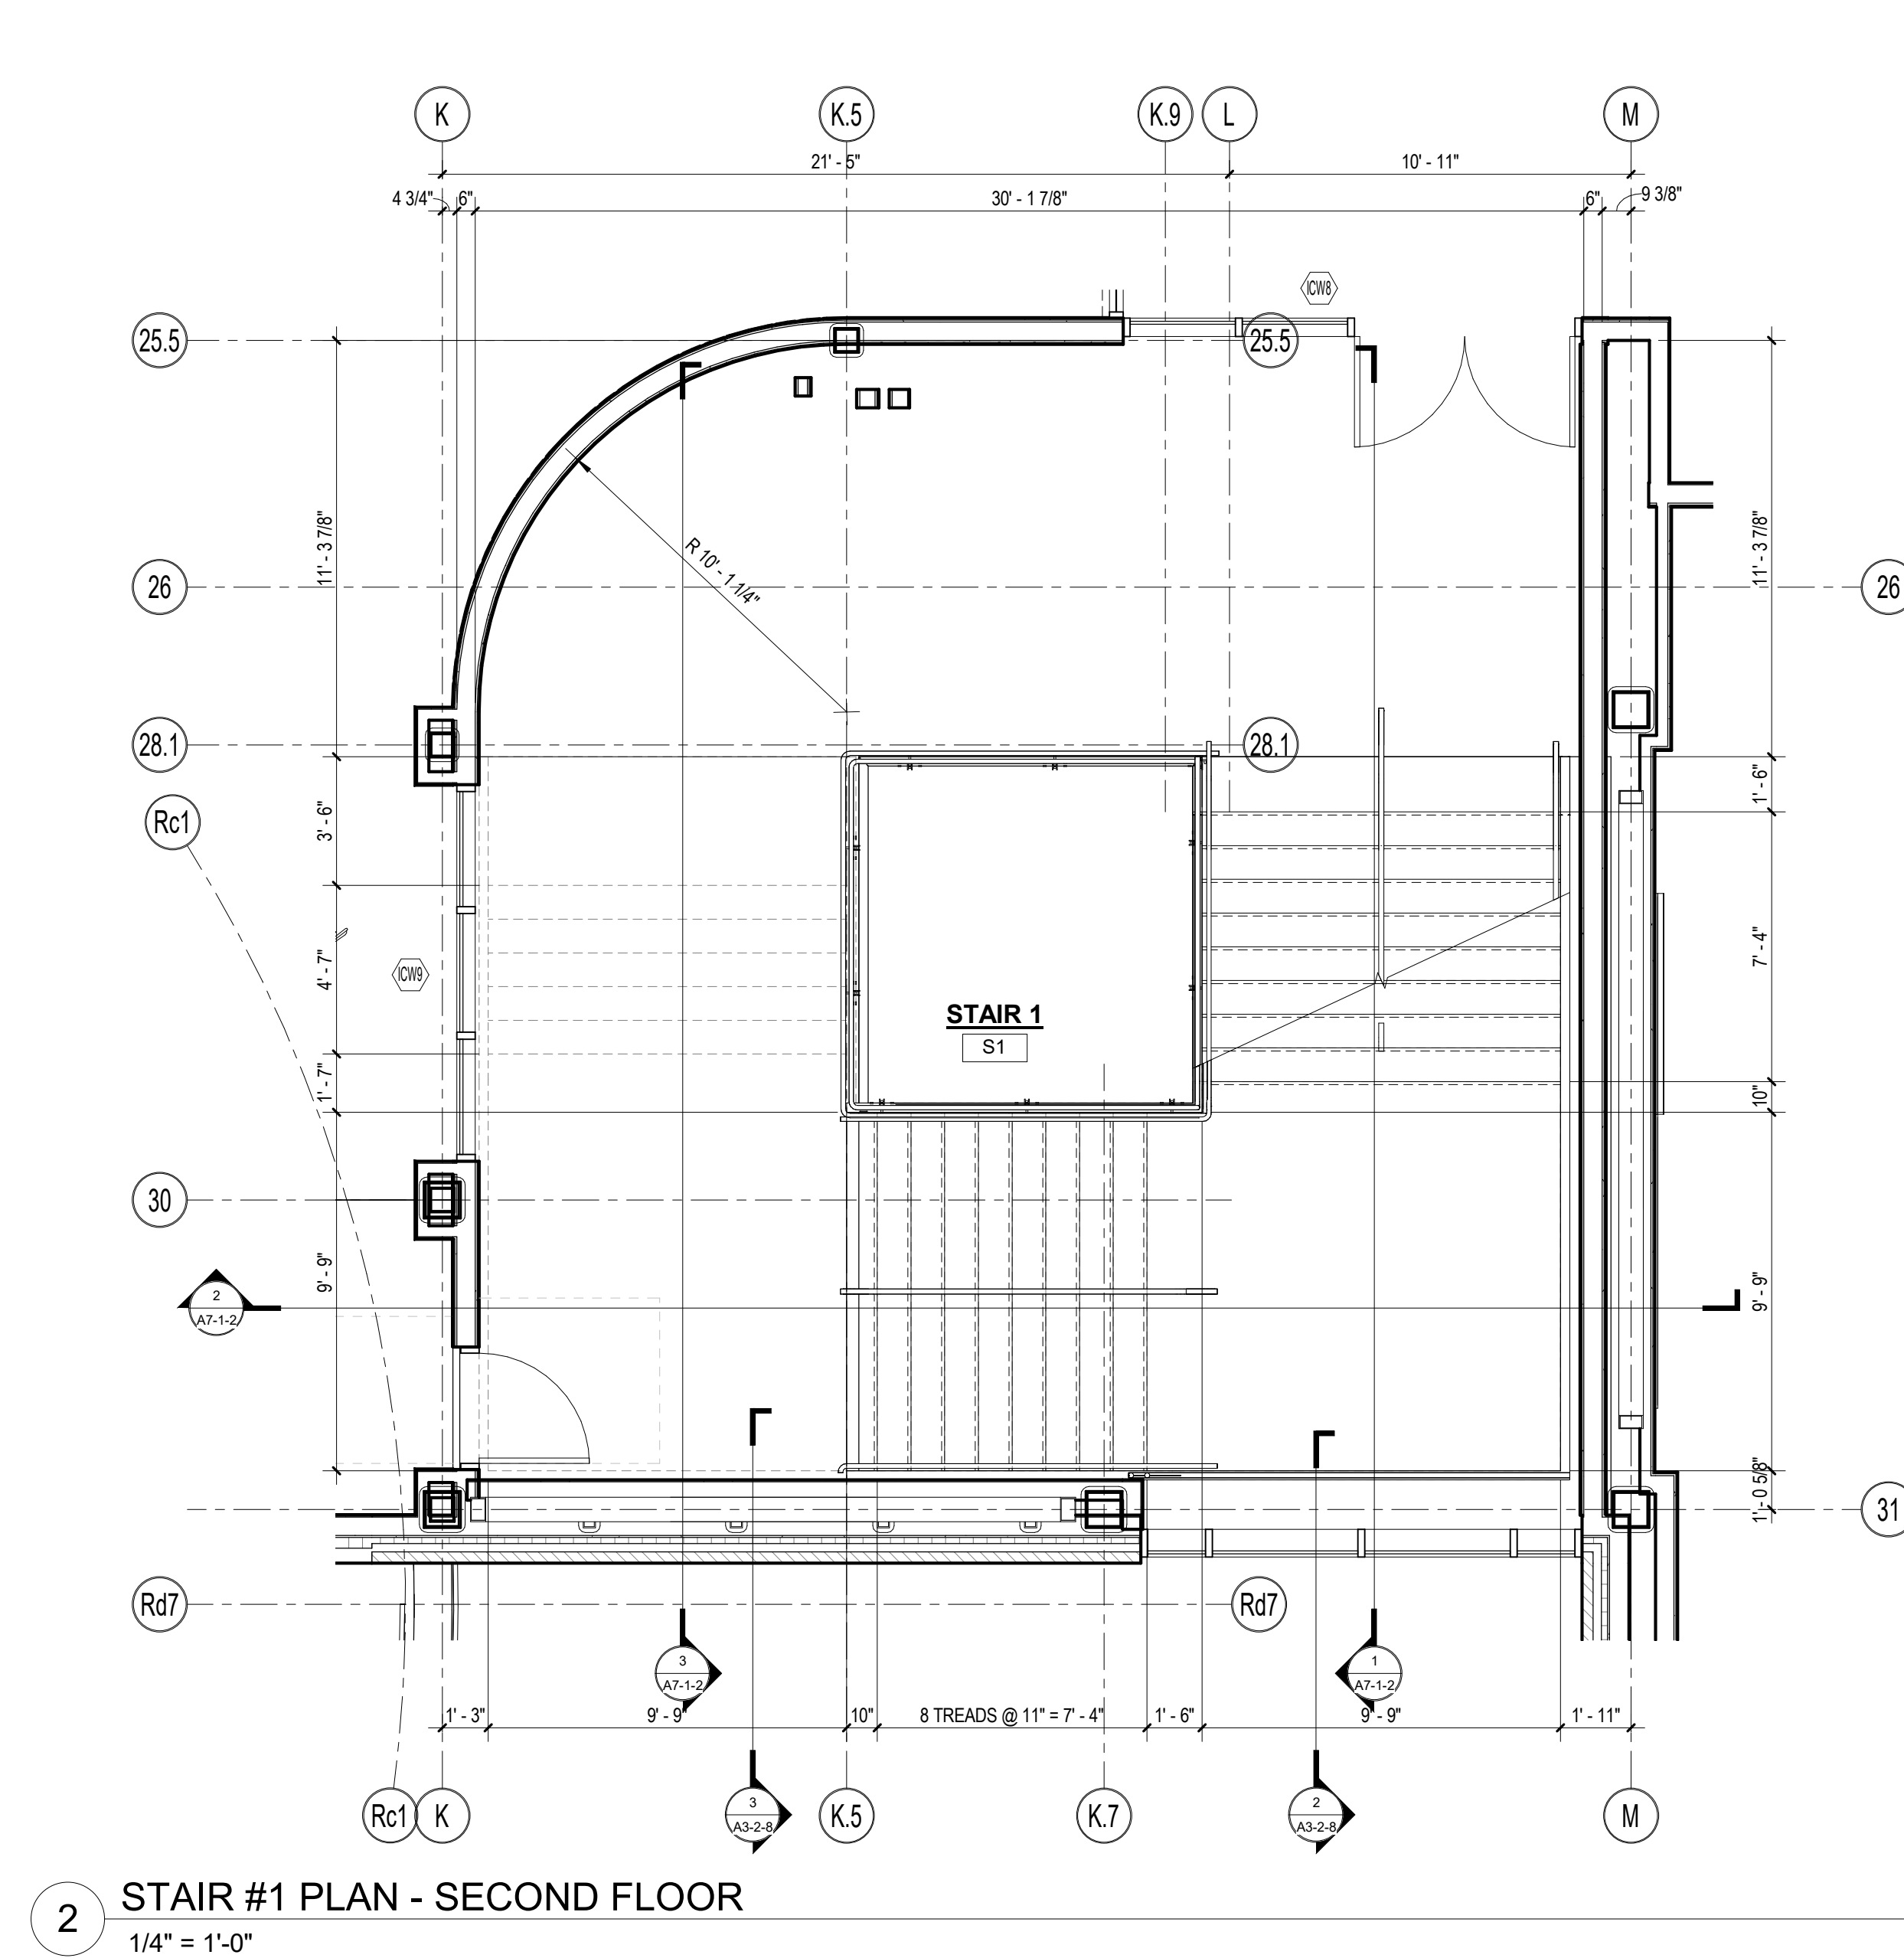


KEY PLAN

PROJECT NORTH

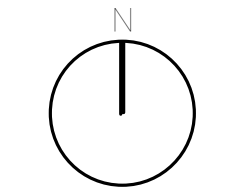

MAGNETIC NORTH

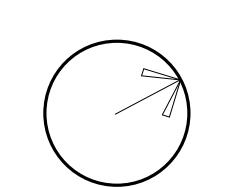

STAIR PLANS

Scale: 1/4" = 1'-0"


Job No.: 20202

Drawn By: DRA


Date: January 13th, 2023






Volume 3 of 4

A7-1-1

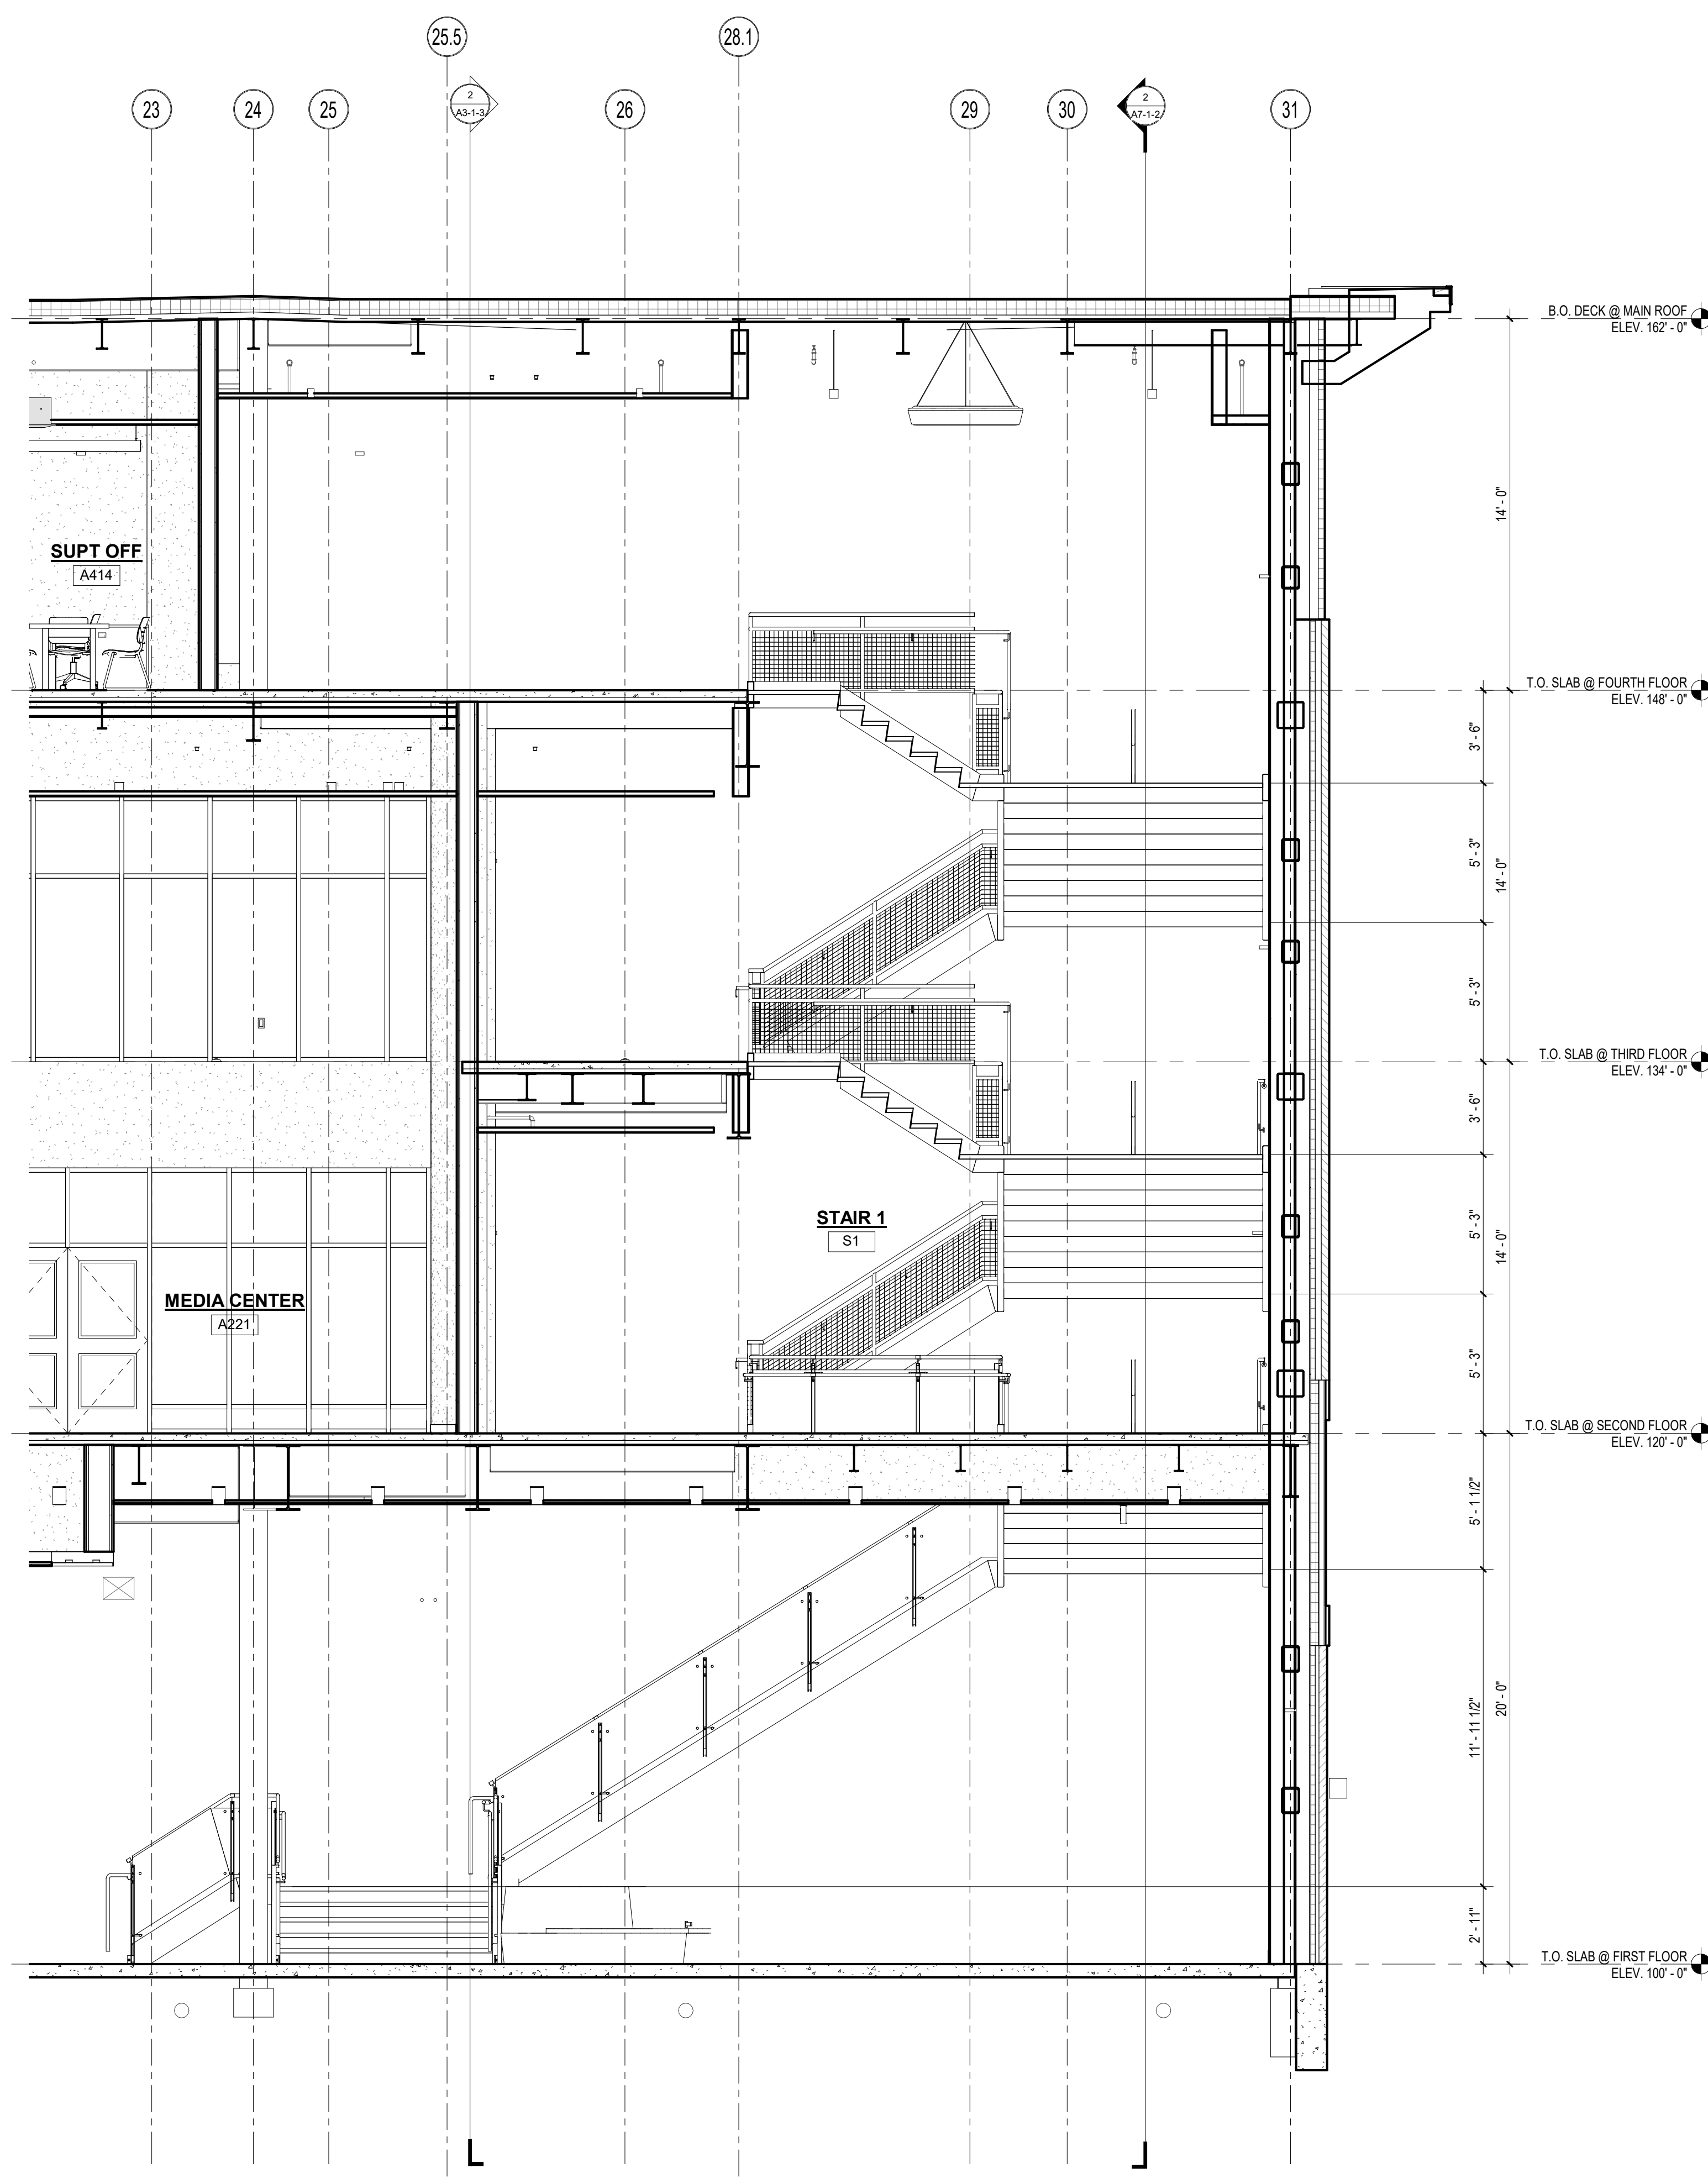

3 STAIR #1 SECTION 3
1/4" = 1'-0"

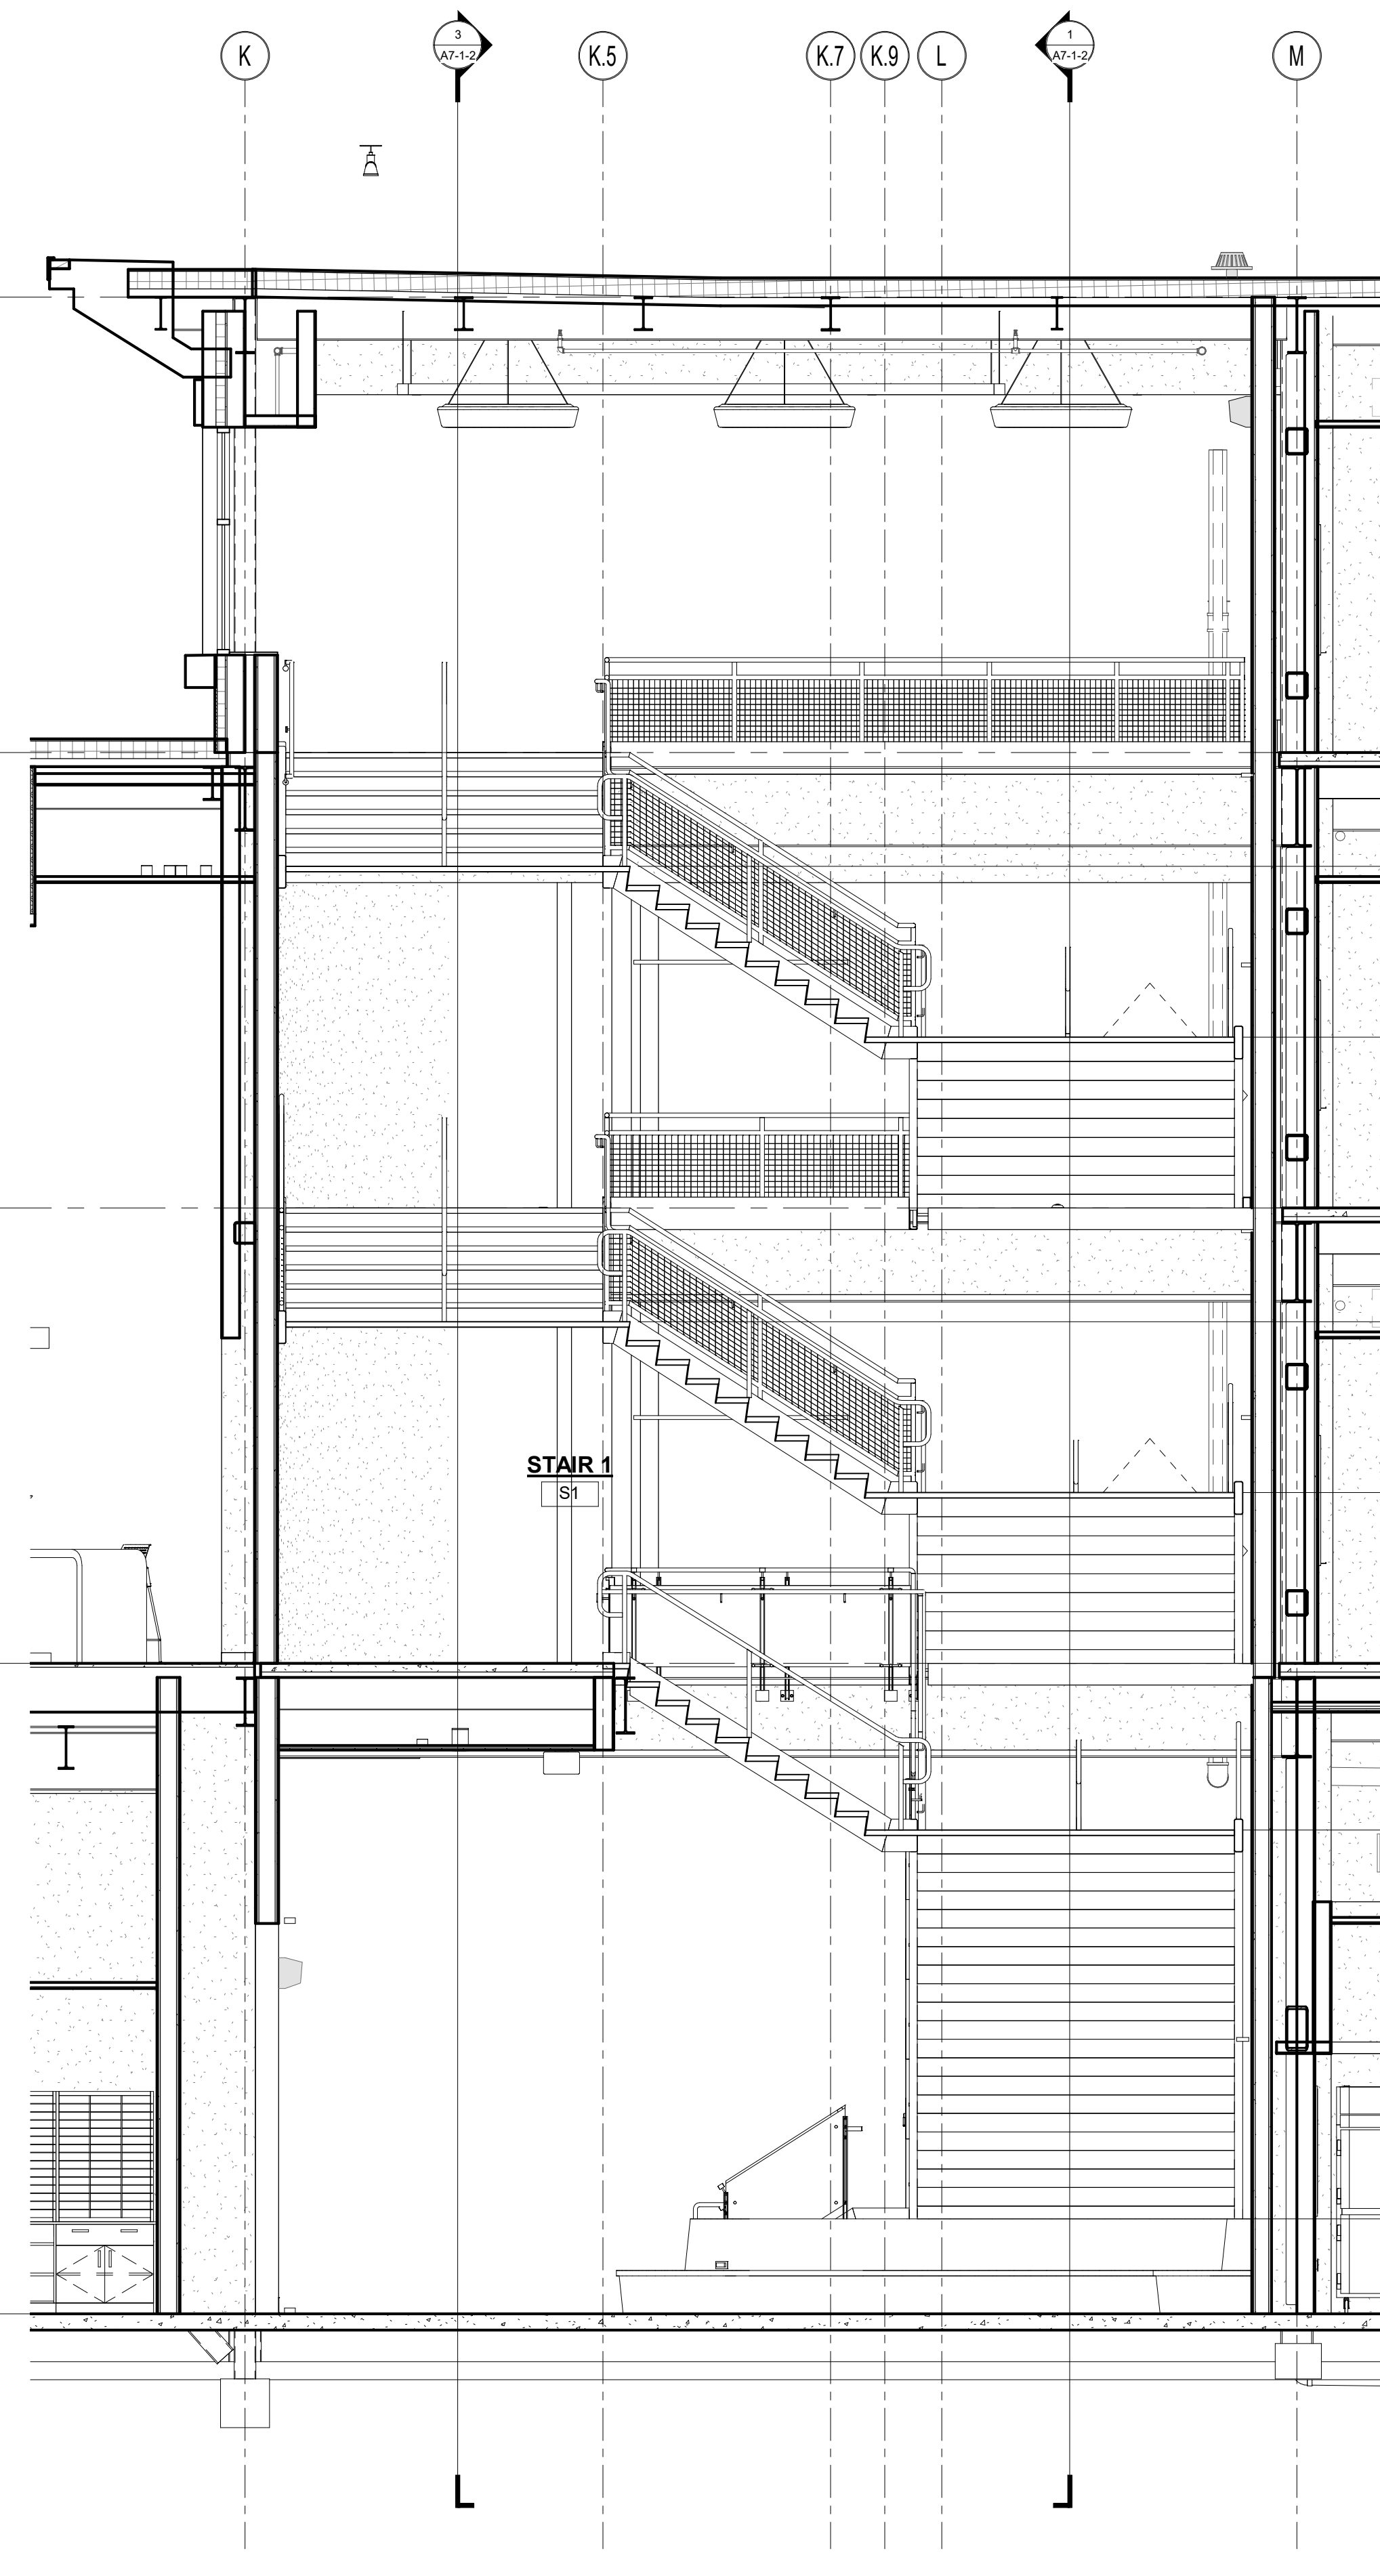


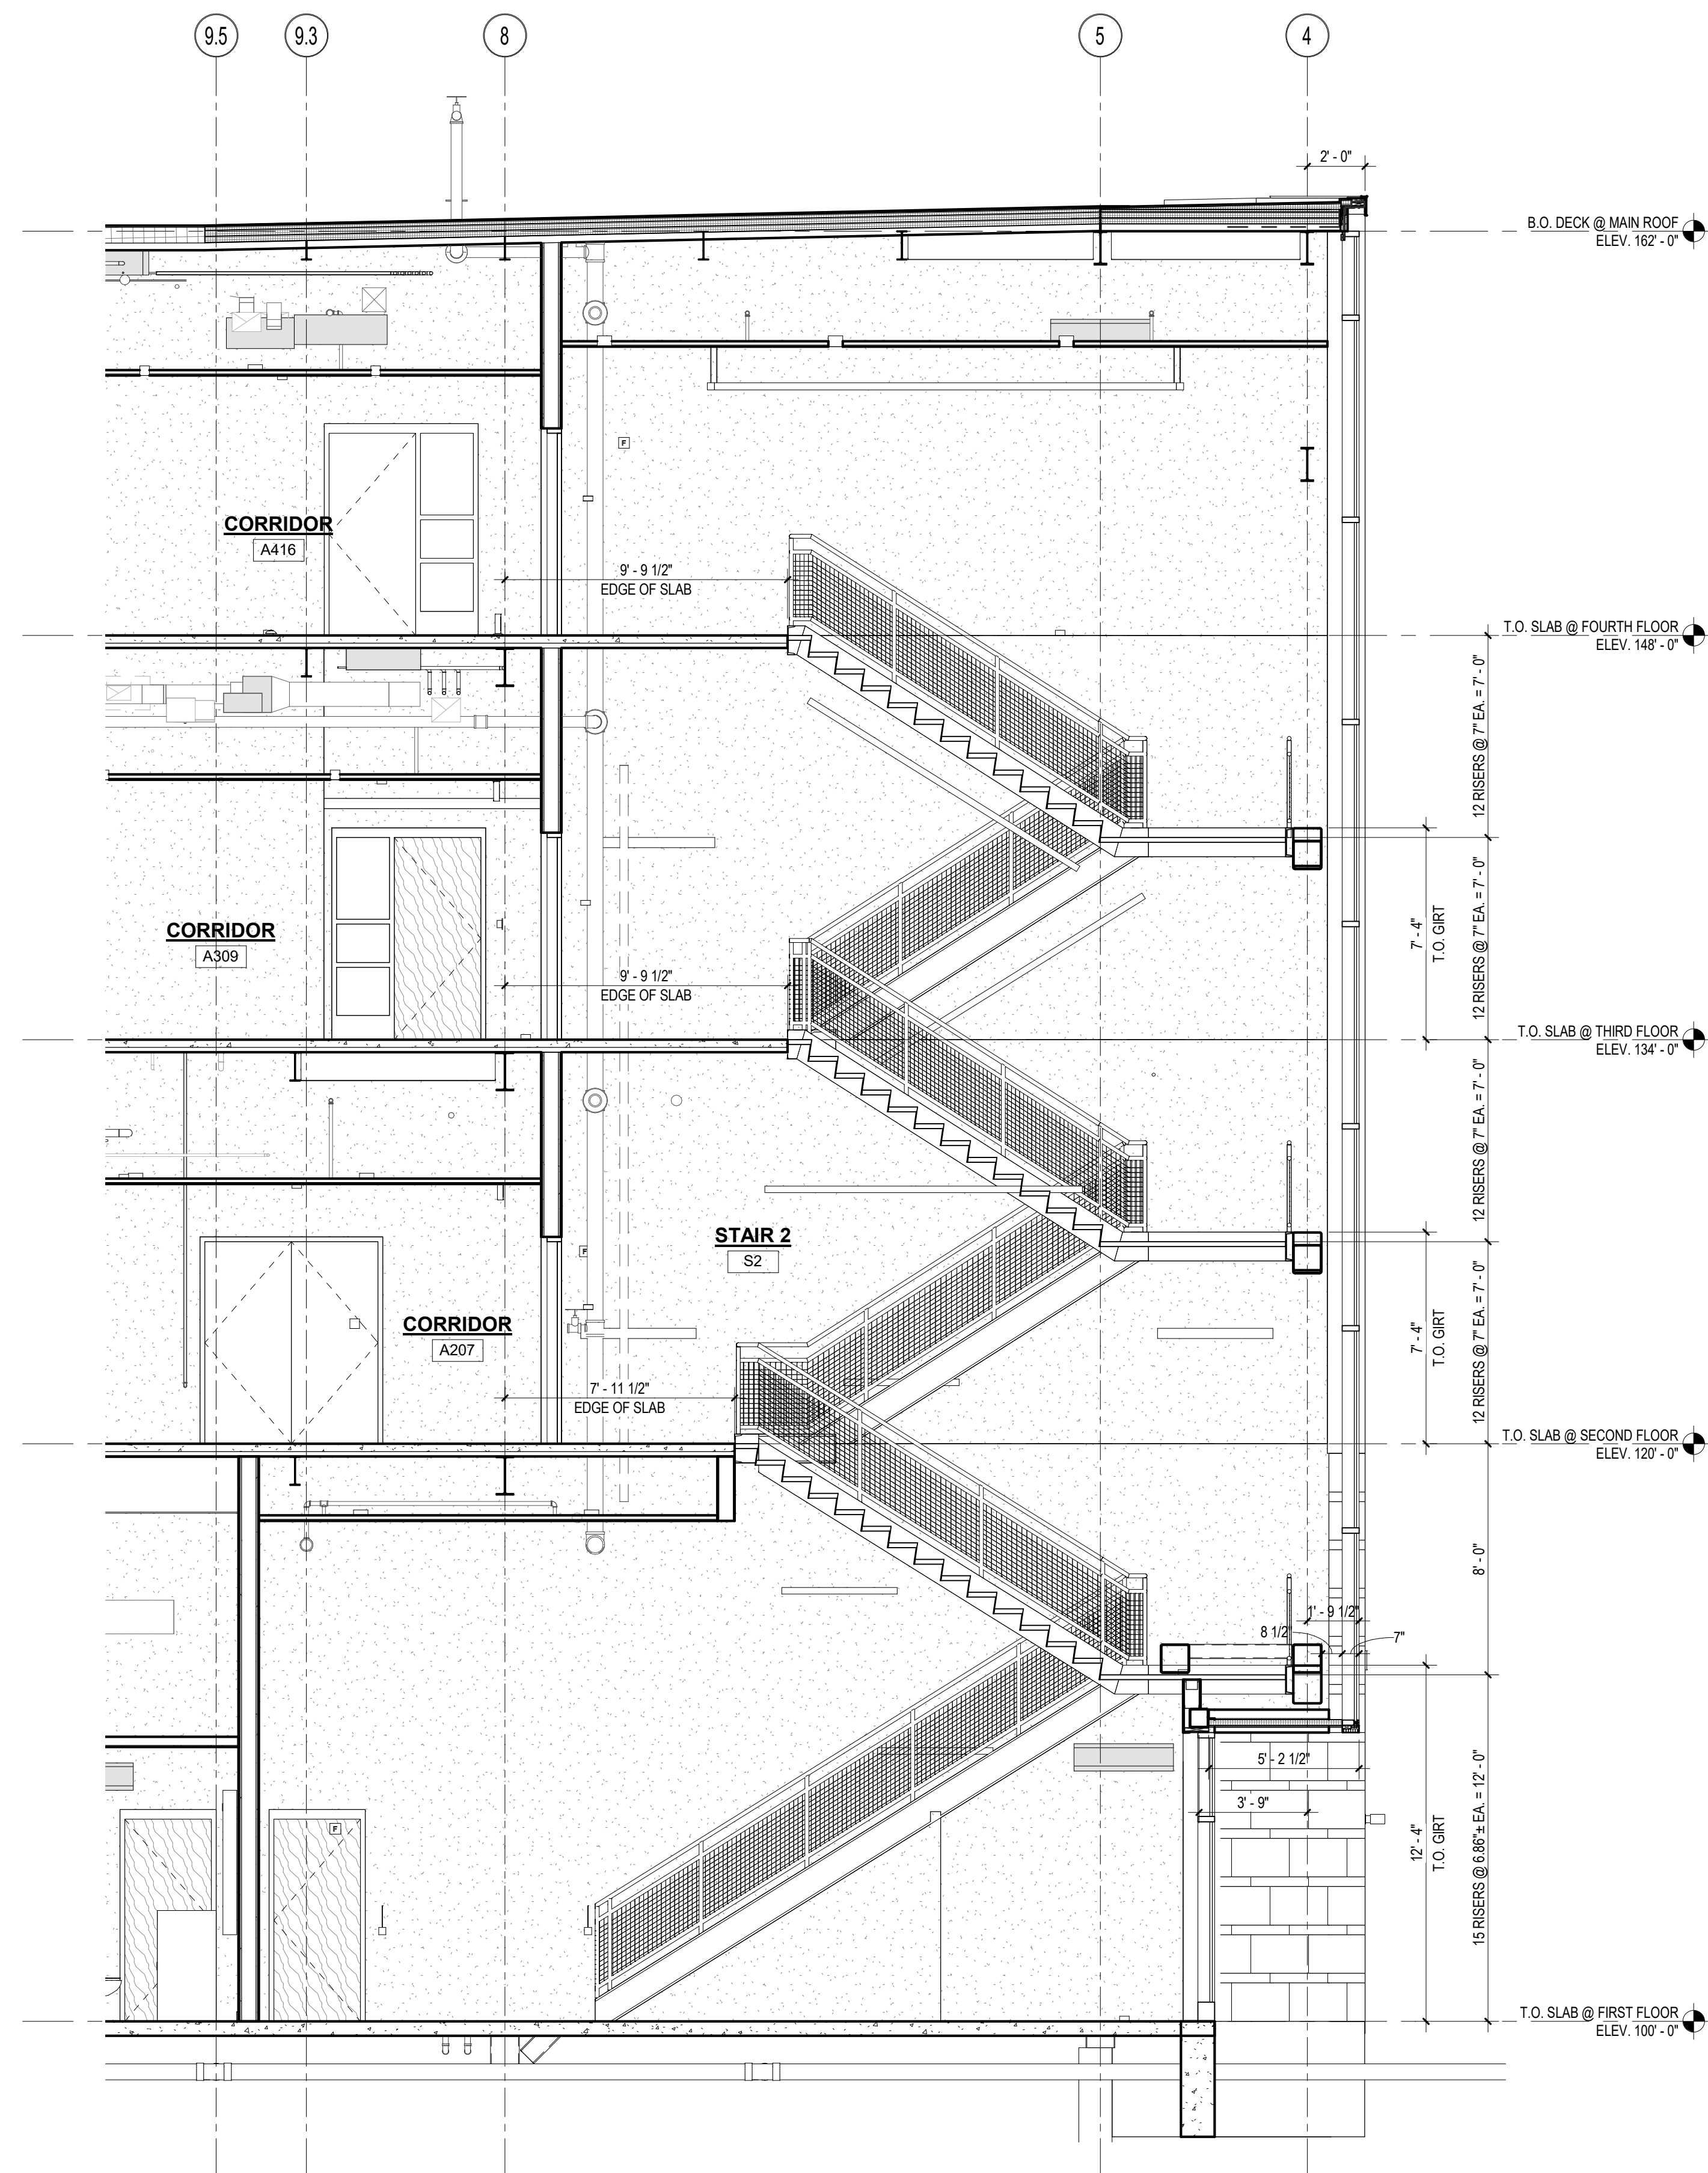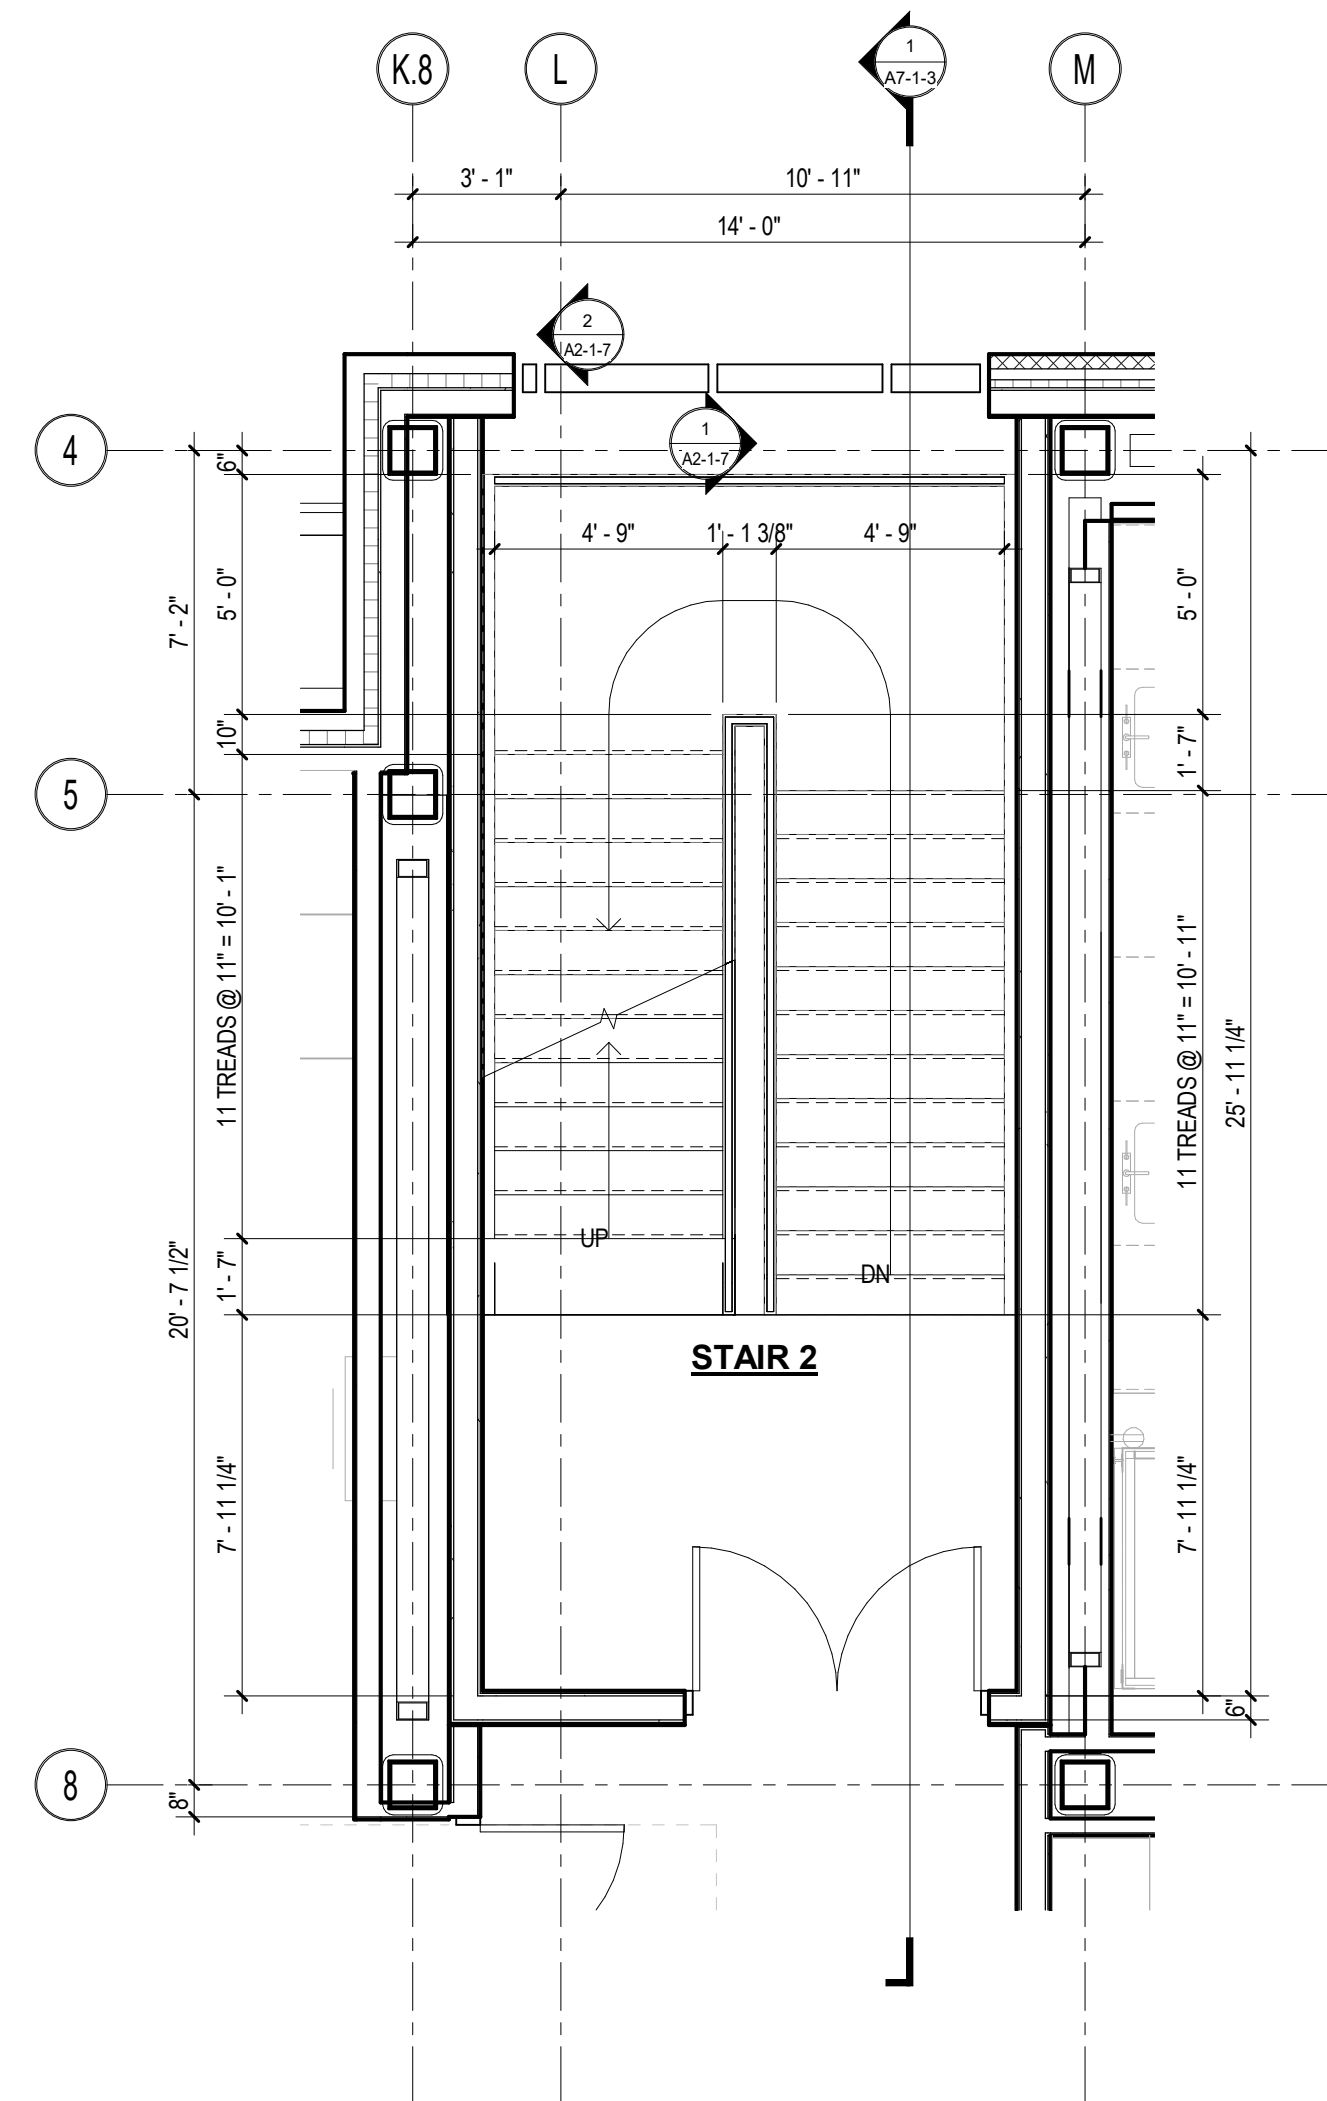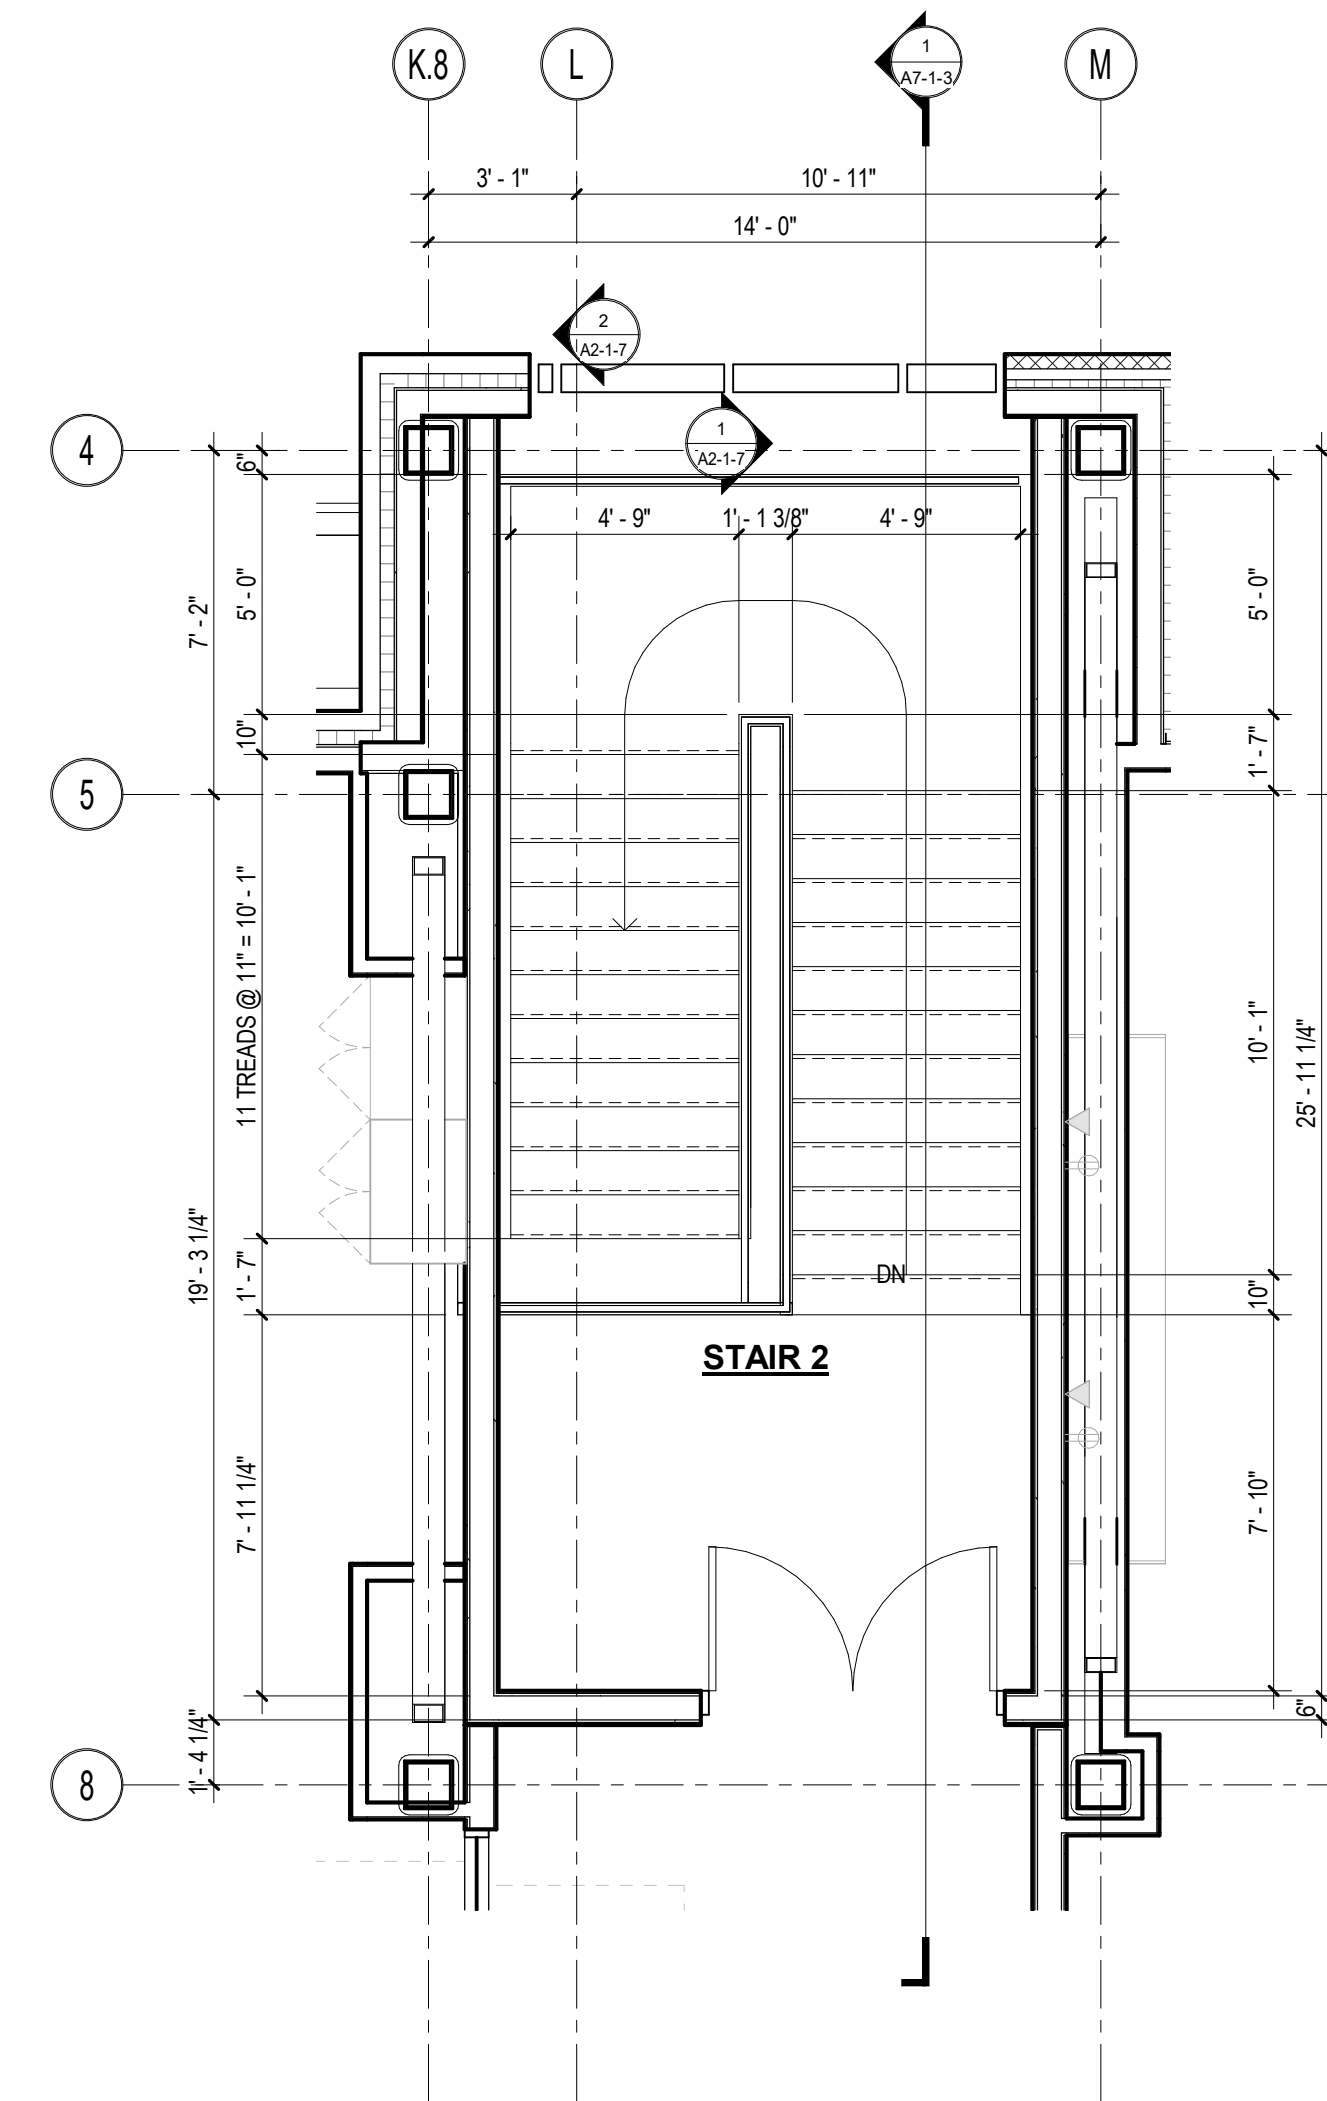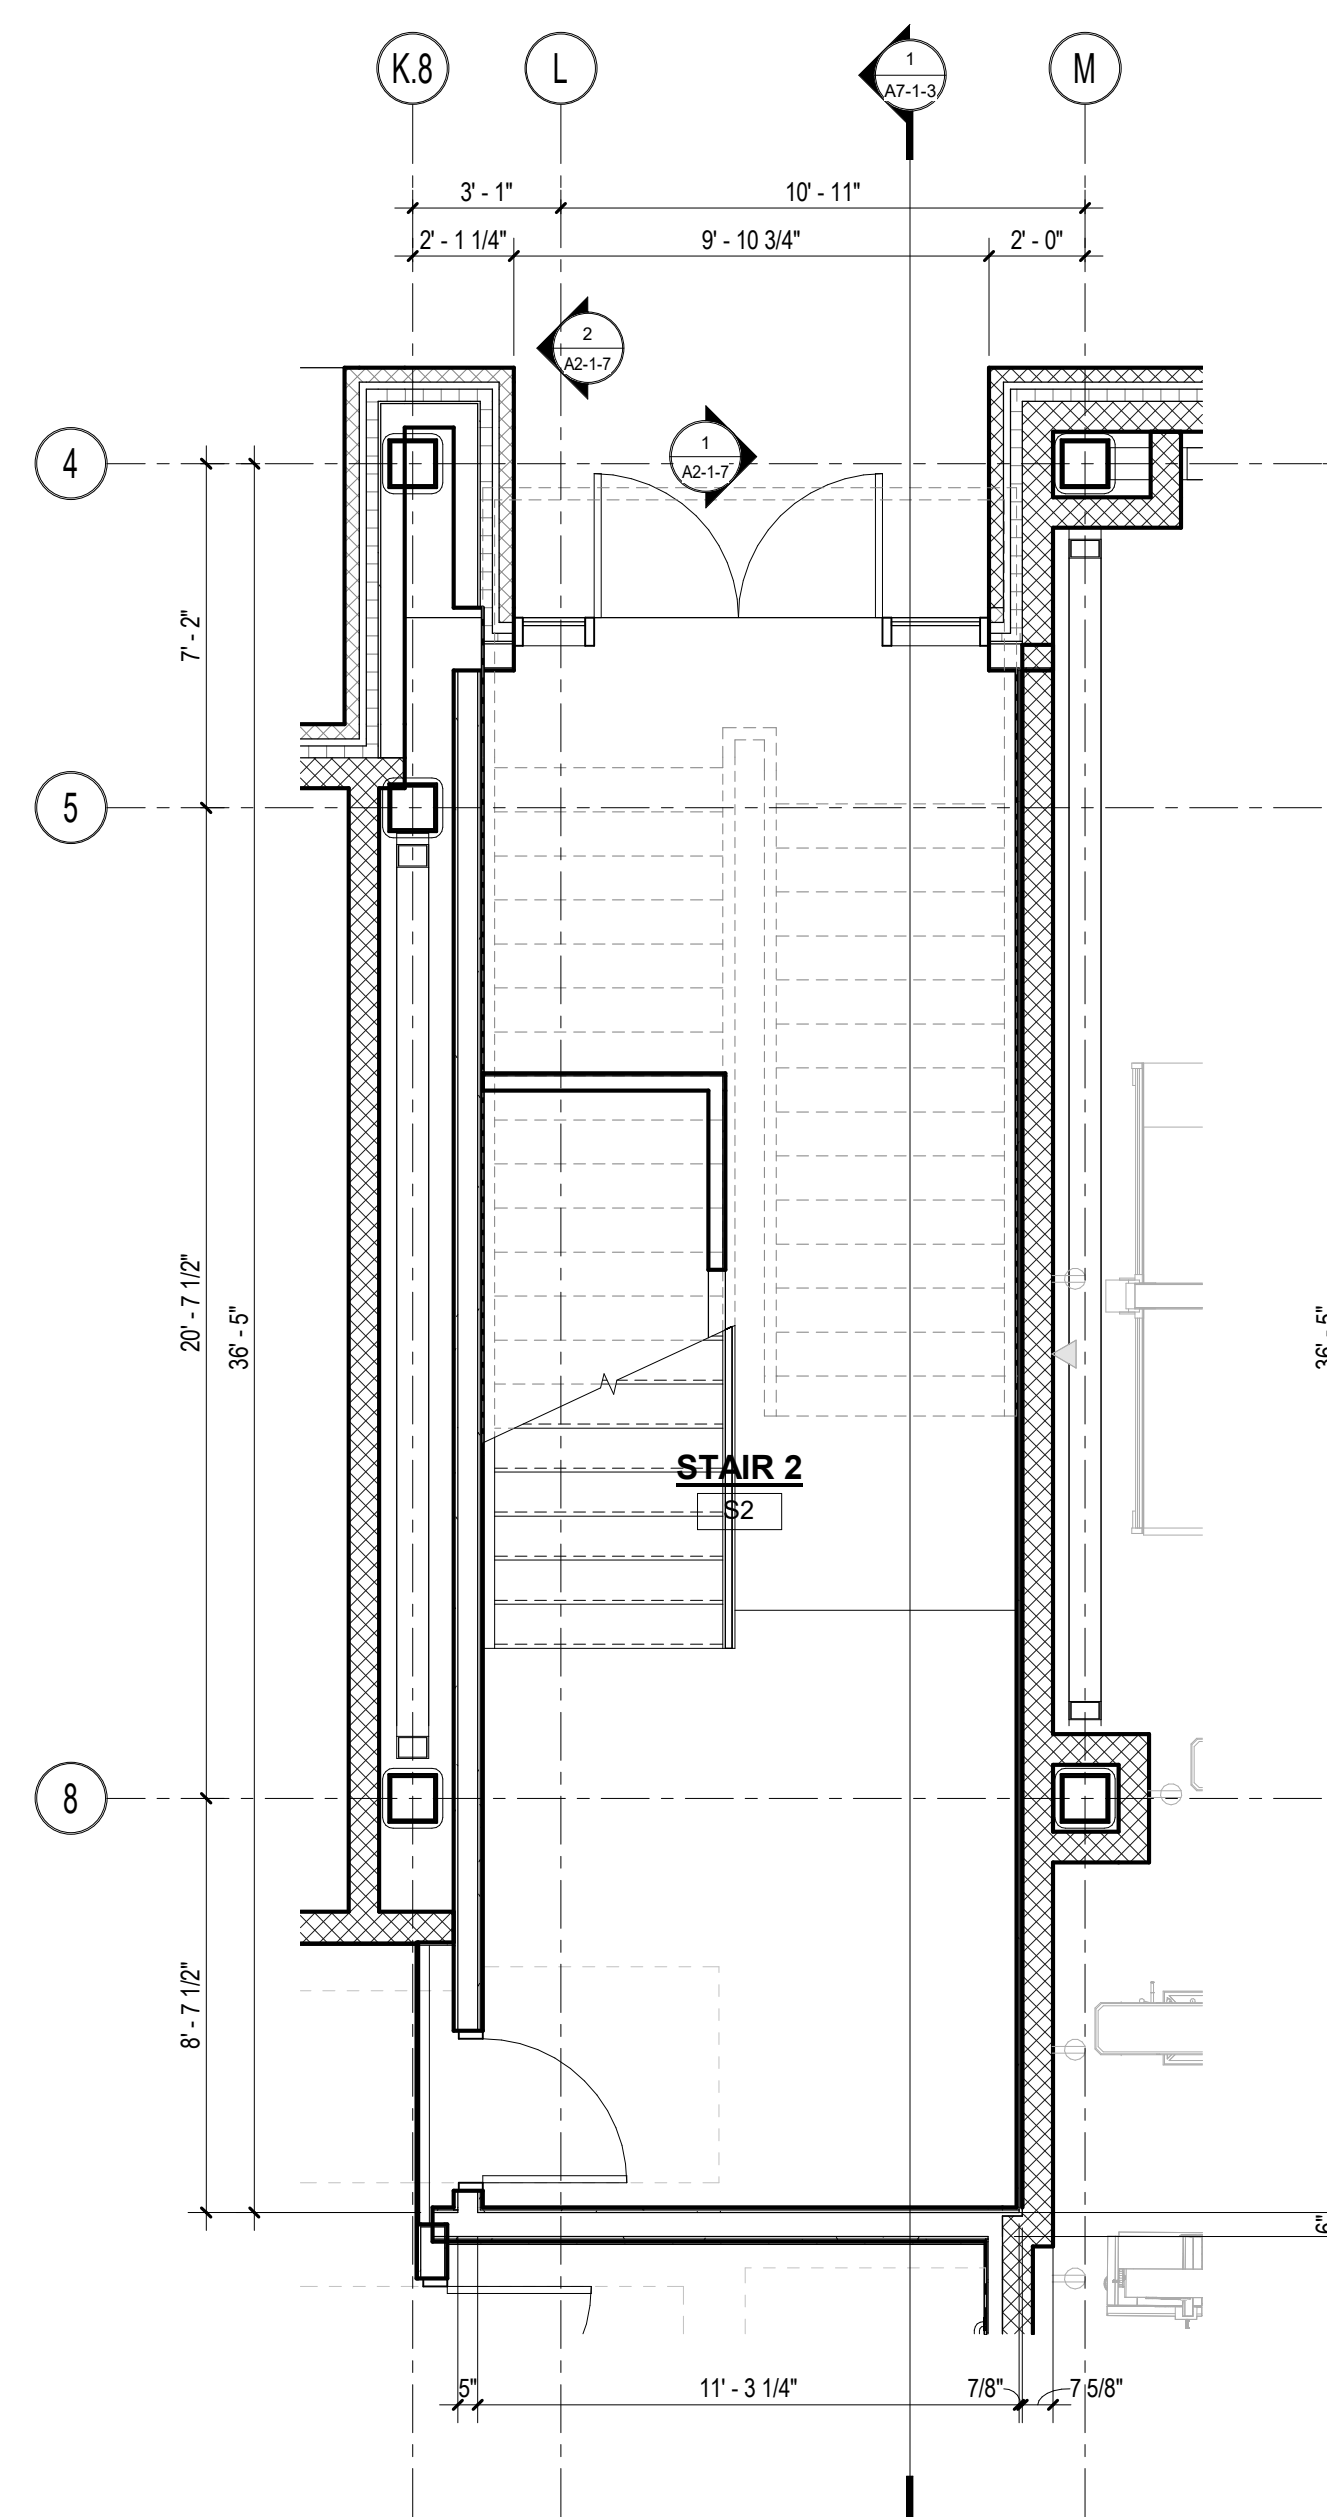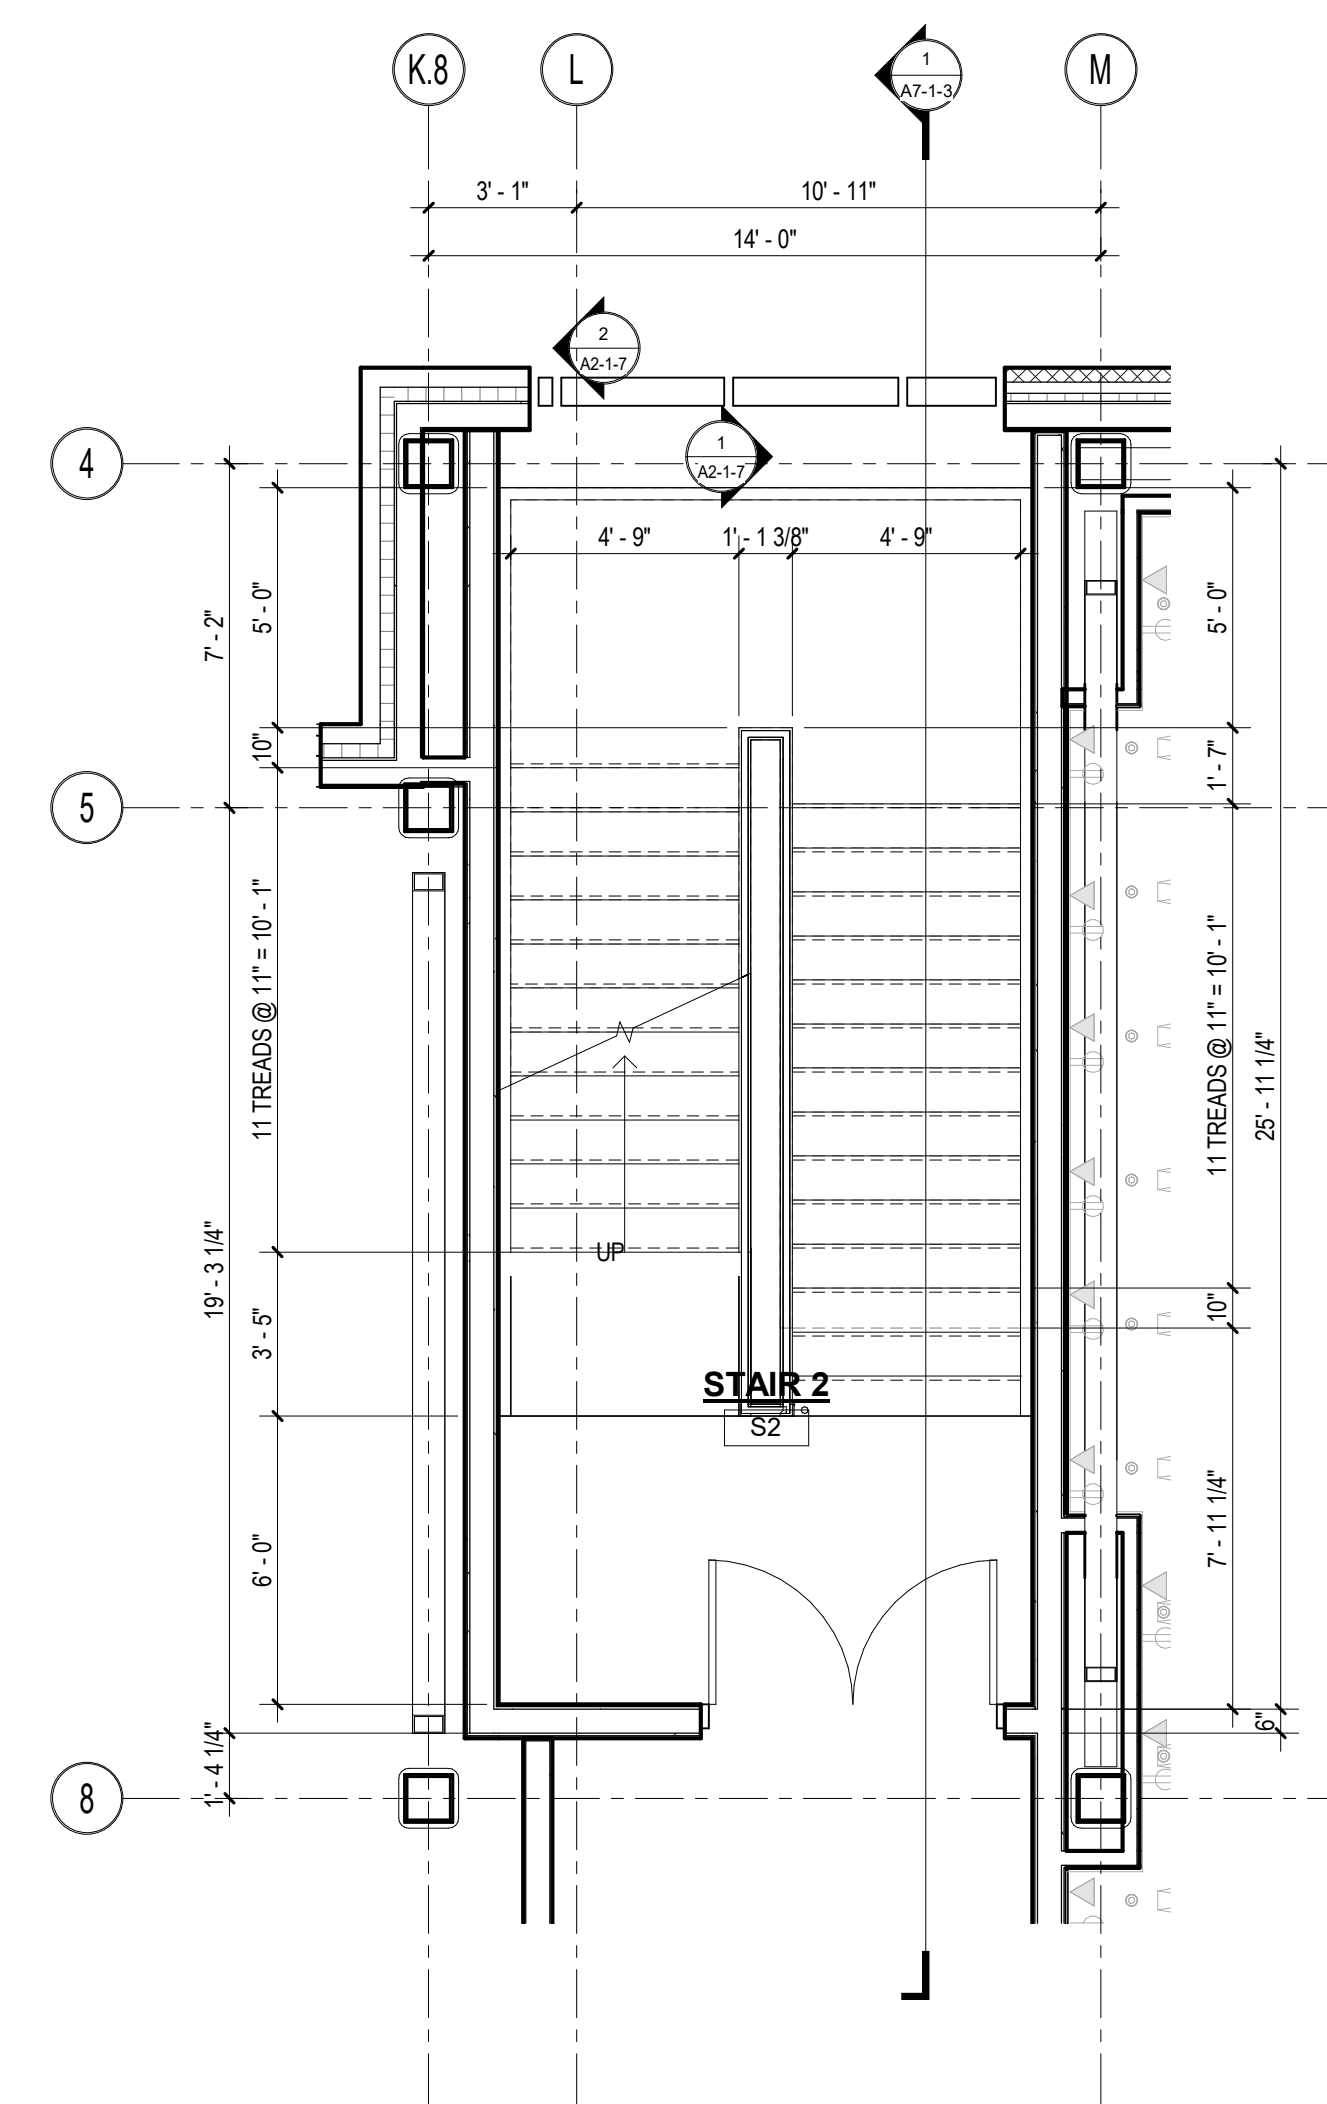**Northeast
Metropolitan
Regional
Vocational High
School**100 Hemlock Road,
Wakefield, MA 01880**1** STAIR #2 SECTION
1/4" = 1'-0"**4** Stair 2 Plan - 3-Third Floor
1/4" = 1'-0"**5** Stair 2 Plan - 4-Fourth Floor
1/4" = 1'-0"**2** Stair 2 Plan - 1-First Floor
1/4" = 1'-0"**3** Stair 2 Plan - 2-Second Floor
1/4" = 1'-0"

© COPYRIGHT 2022 DRUMMEY ROSANE ANDERSON, INC.


MSBA 60% CD
SUBMISSION

January 13th, 2023

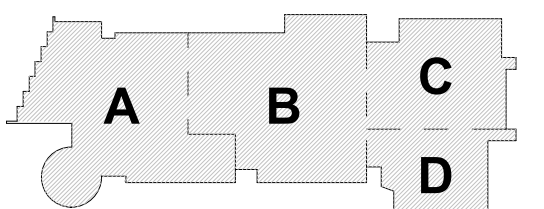


KEY PLAN

PROJECT NORTH

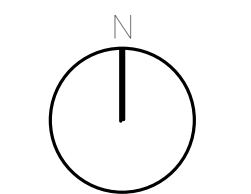

MAGNETIC NORTH

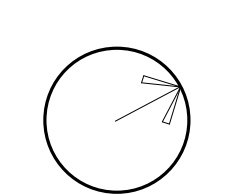**STAIR PLANS &
SECTIONS**

Scale: 1/4" = 1'-0"

Job No.: 20202

Drawn By: DRA

Date: January 13th, 2023

Volume 3 of 4

A7-1-3



DRA

Drumme Rosane Anderson, Inc.
225 Oakland Road
Studio 205
South Windsor, CT 06074
Planning | Architecture | Interior Design
Tel: 872.864.1000
www.drainc.com

Northeast
Metropolitan
Regional
Vocational High
School
100 Hemlock Road,
Wakefield, MA 01880

© COPYRIGHT 2022 DRUMMEY ROSANE ANDERSON, INC.


MSBA 60% CD
SUBMISSION
January 13th, 2023

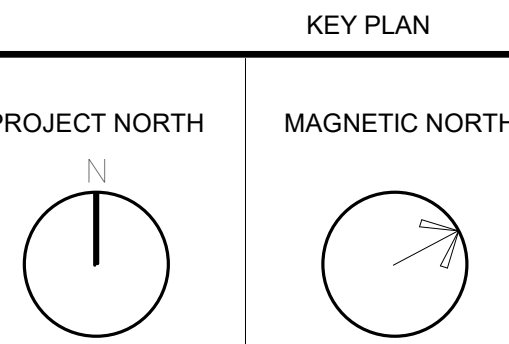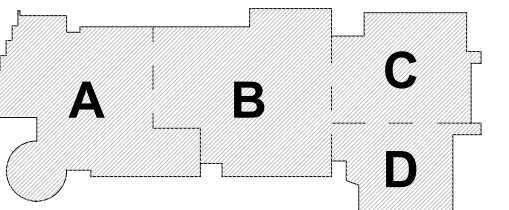


STAIR PLANS

Scale: 1/4" = 1'-0"
Job No.: 20202
Drawn By: DRA
Date: January 13th, 2023
Volume 3 of 4


A7-1-4

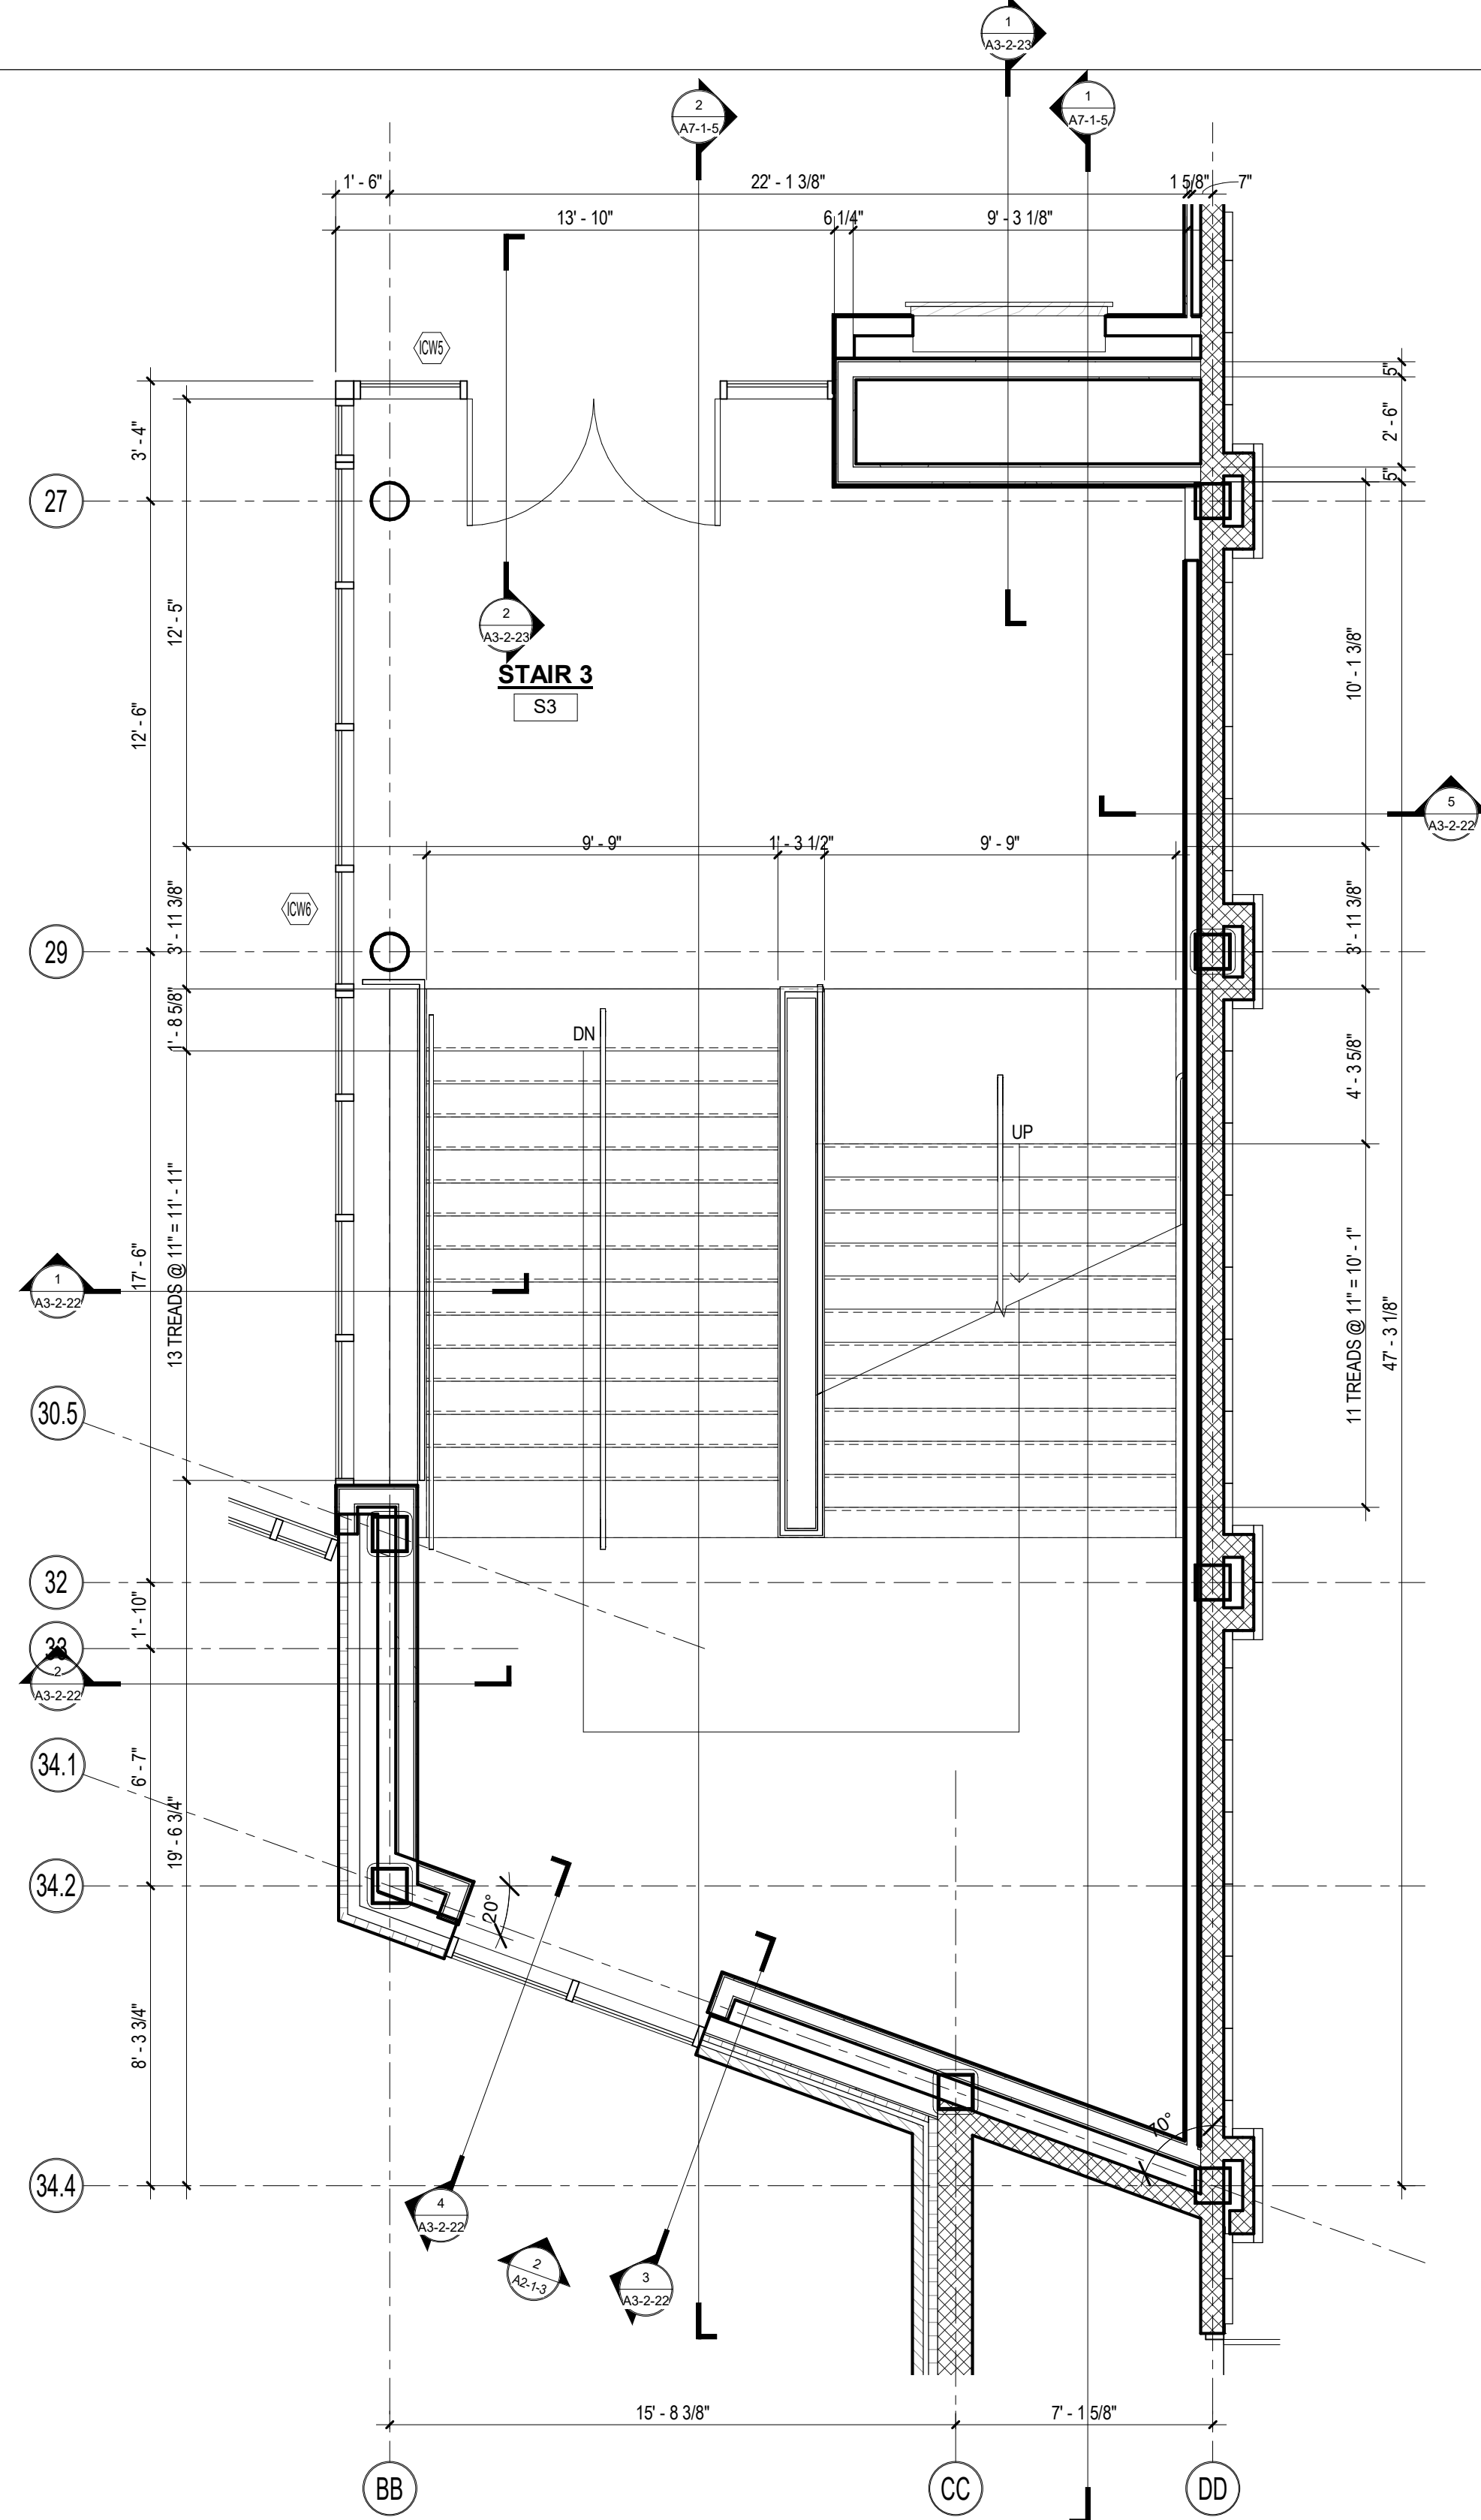

3 STAIR #3 PLAN - SECOND FLOOR
1/4" = 1'-0"

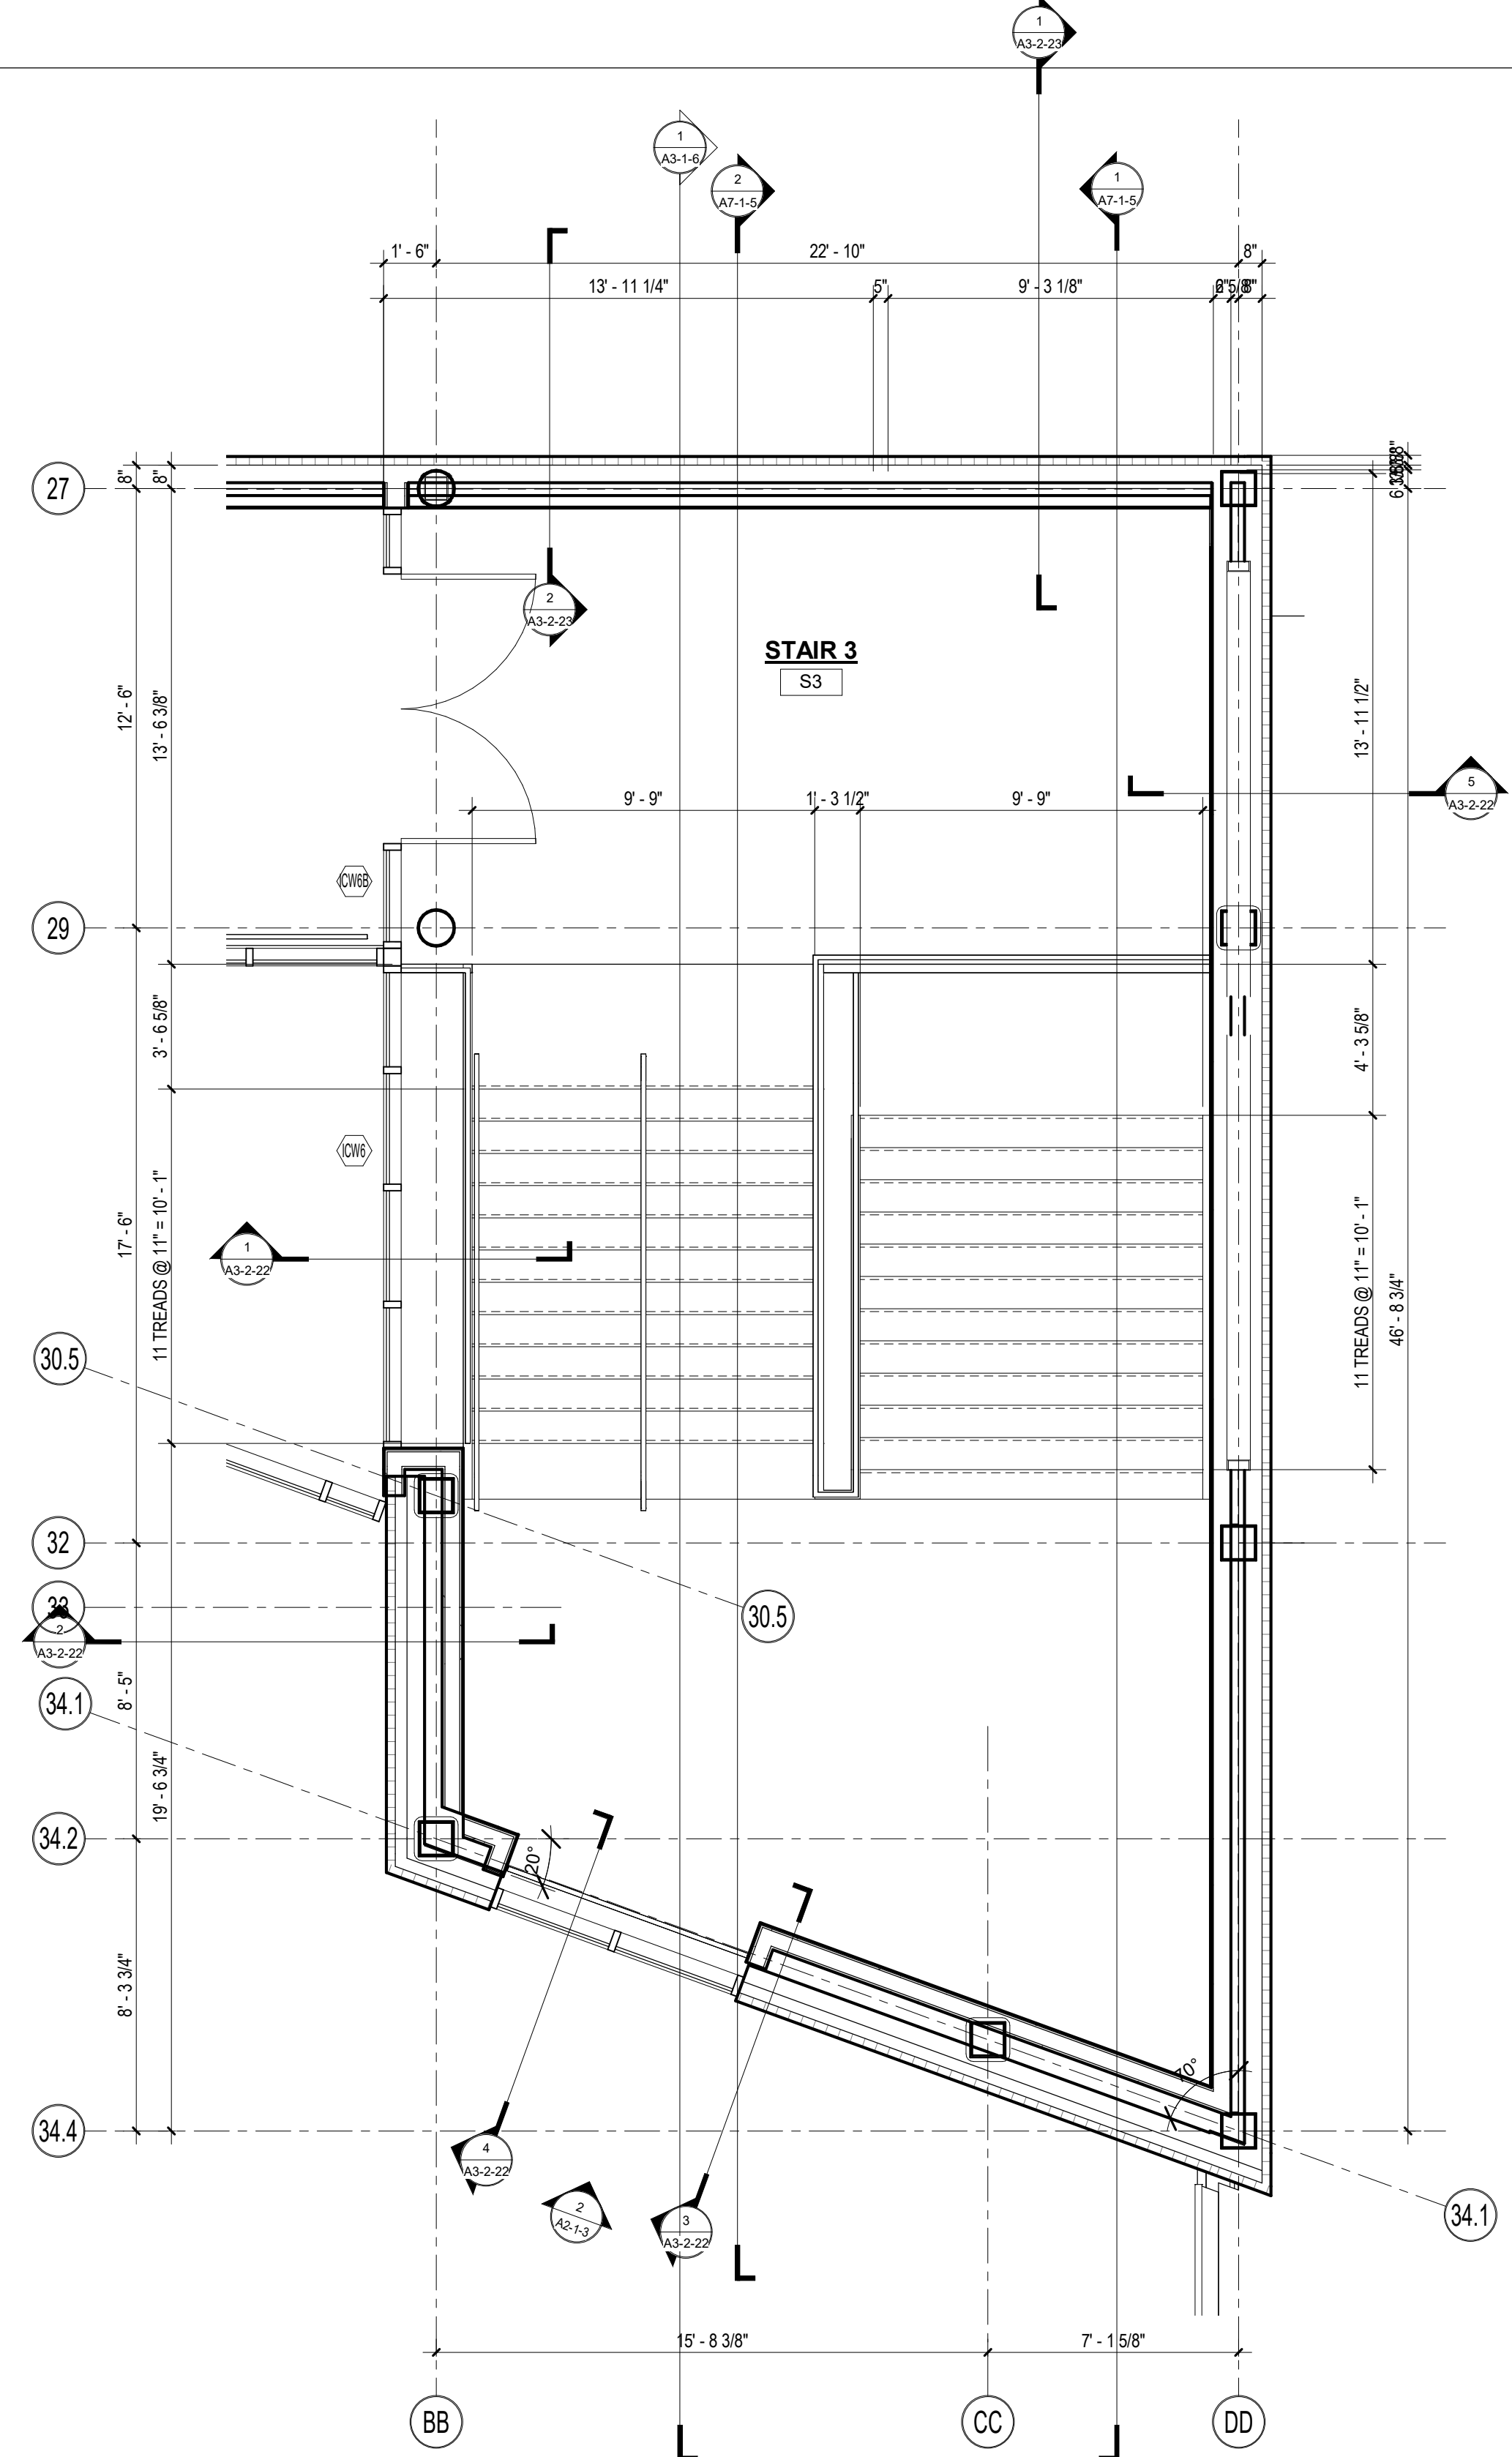


5 STAIR #3 PLAN - FOURTH
1/4" = 1'-0"

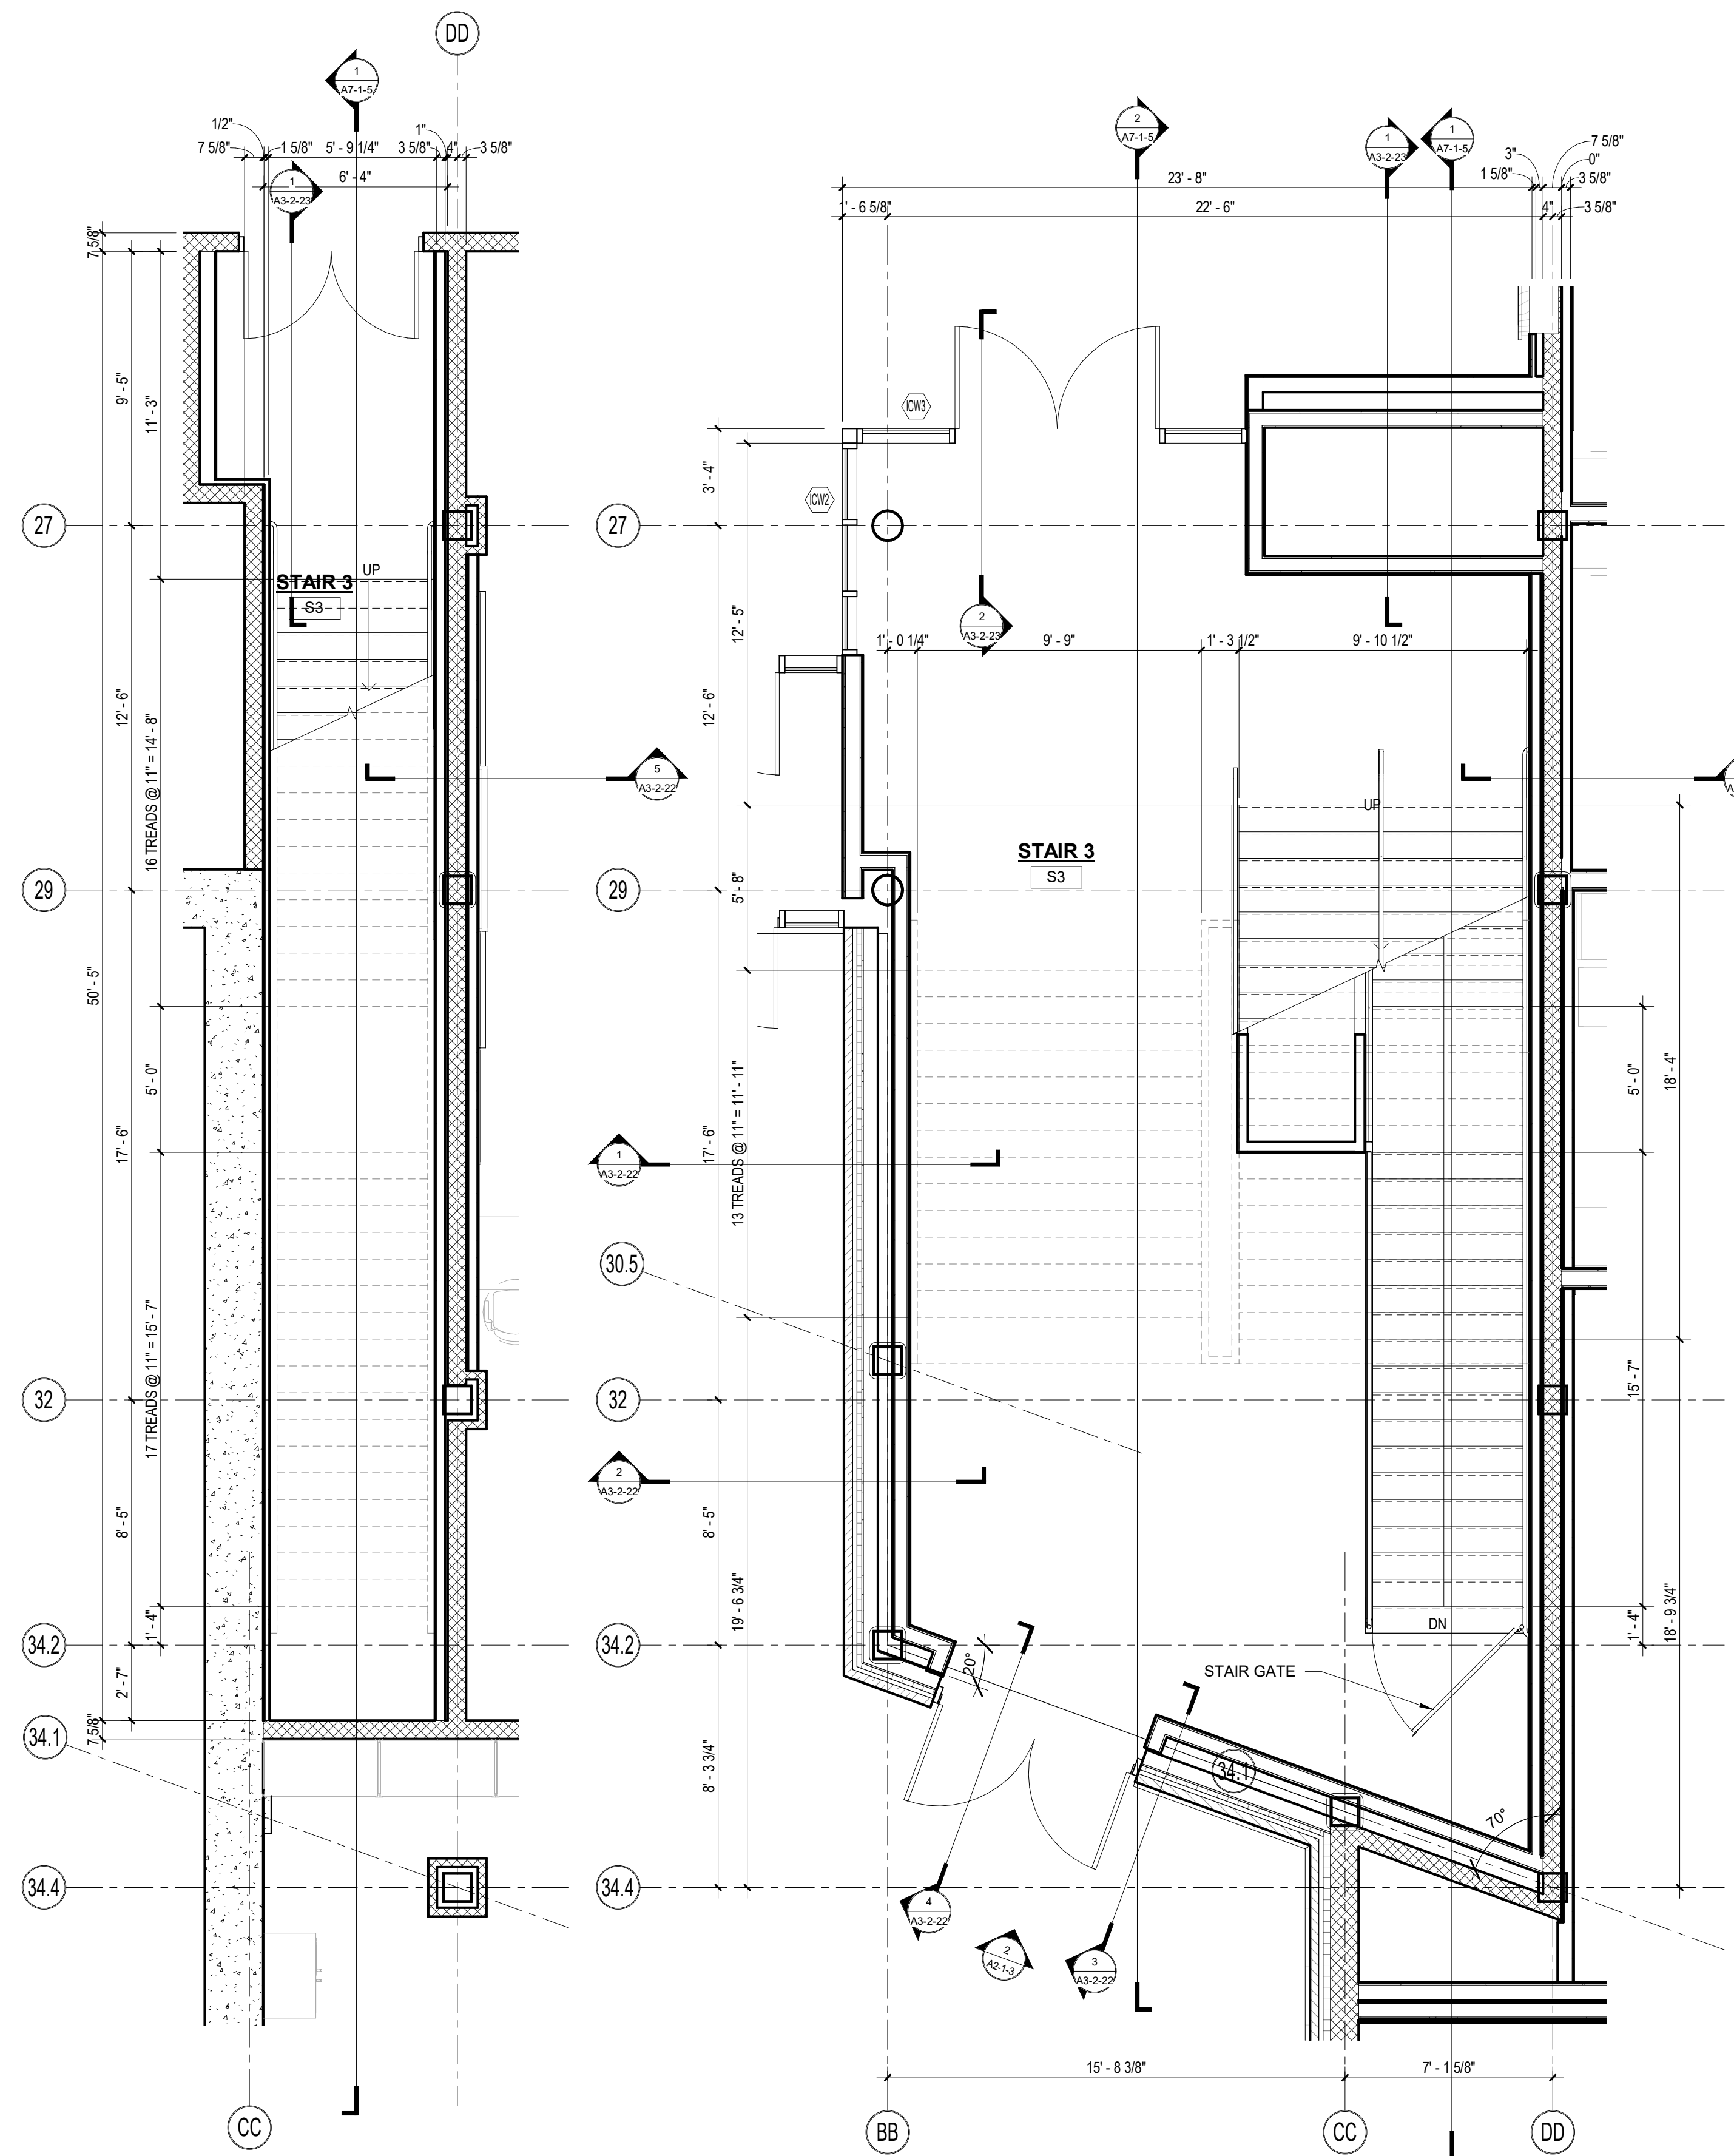



1 STAIR #3 PLAN - LOWER LEVEL
1/4" = 1'-0"

2 STAIR #3 PLAN - FIRST FLOOR
1/4" = 1'-0"

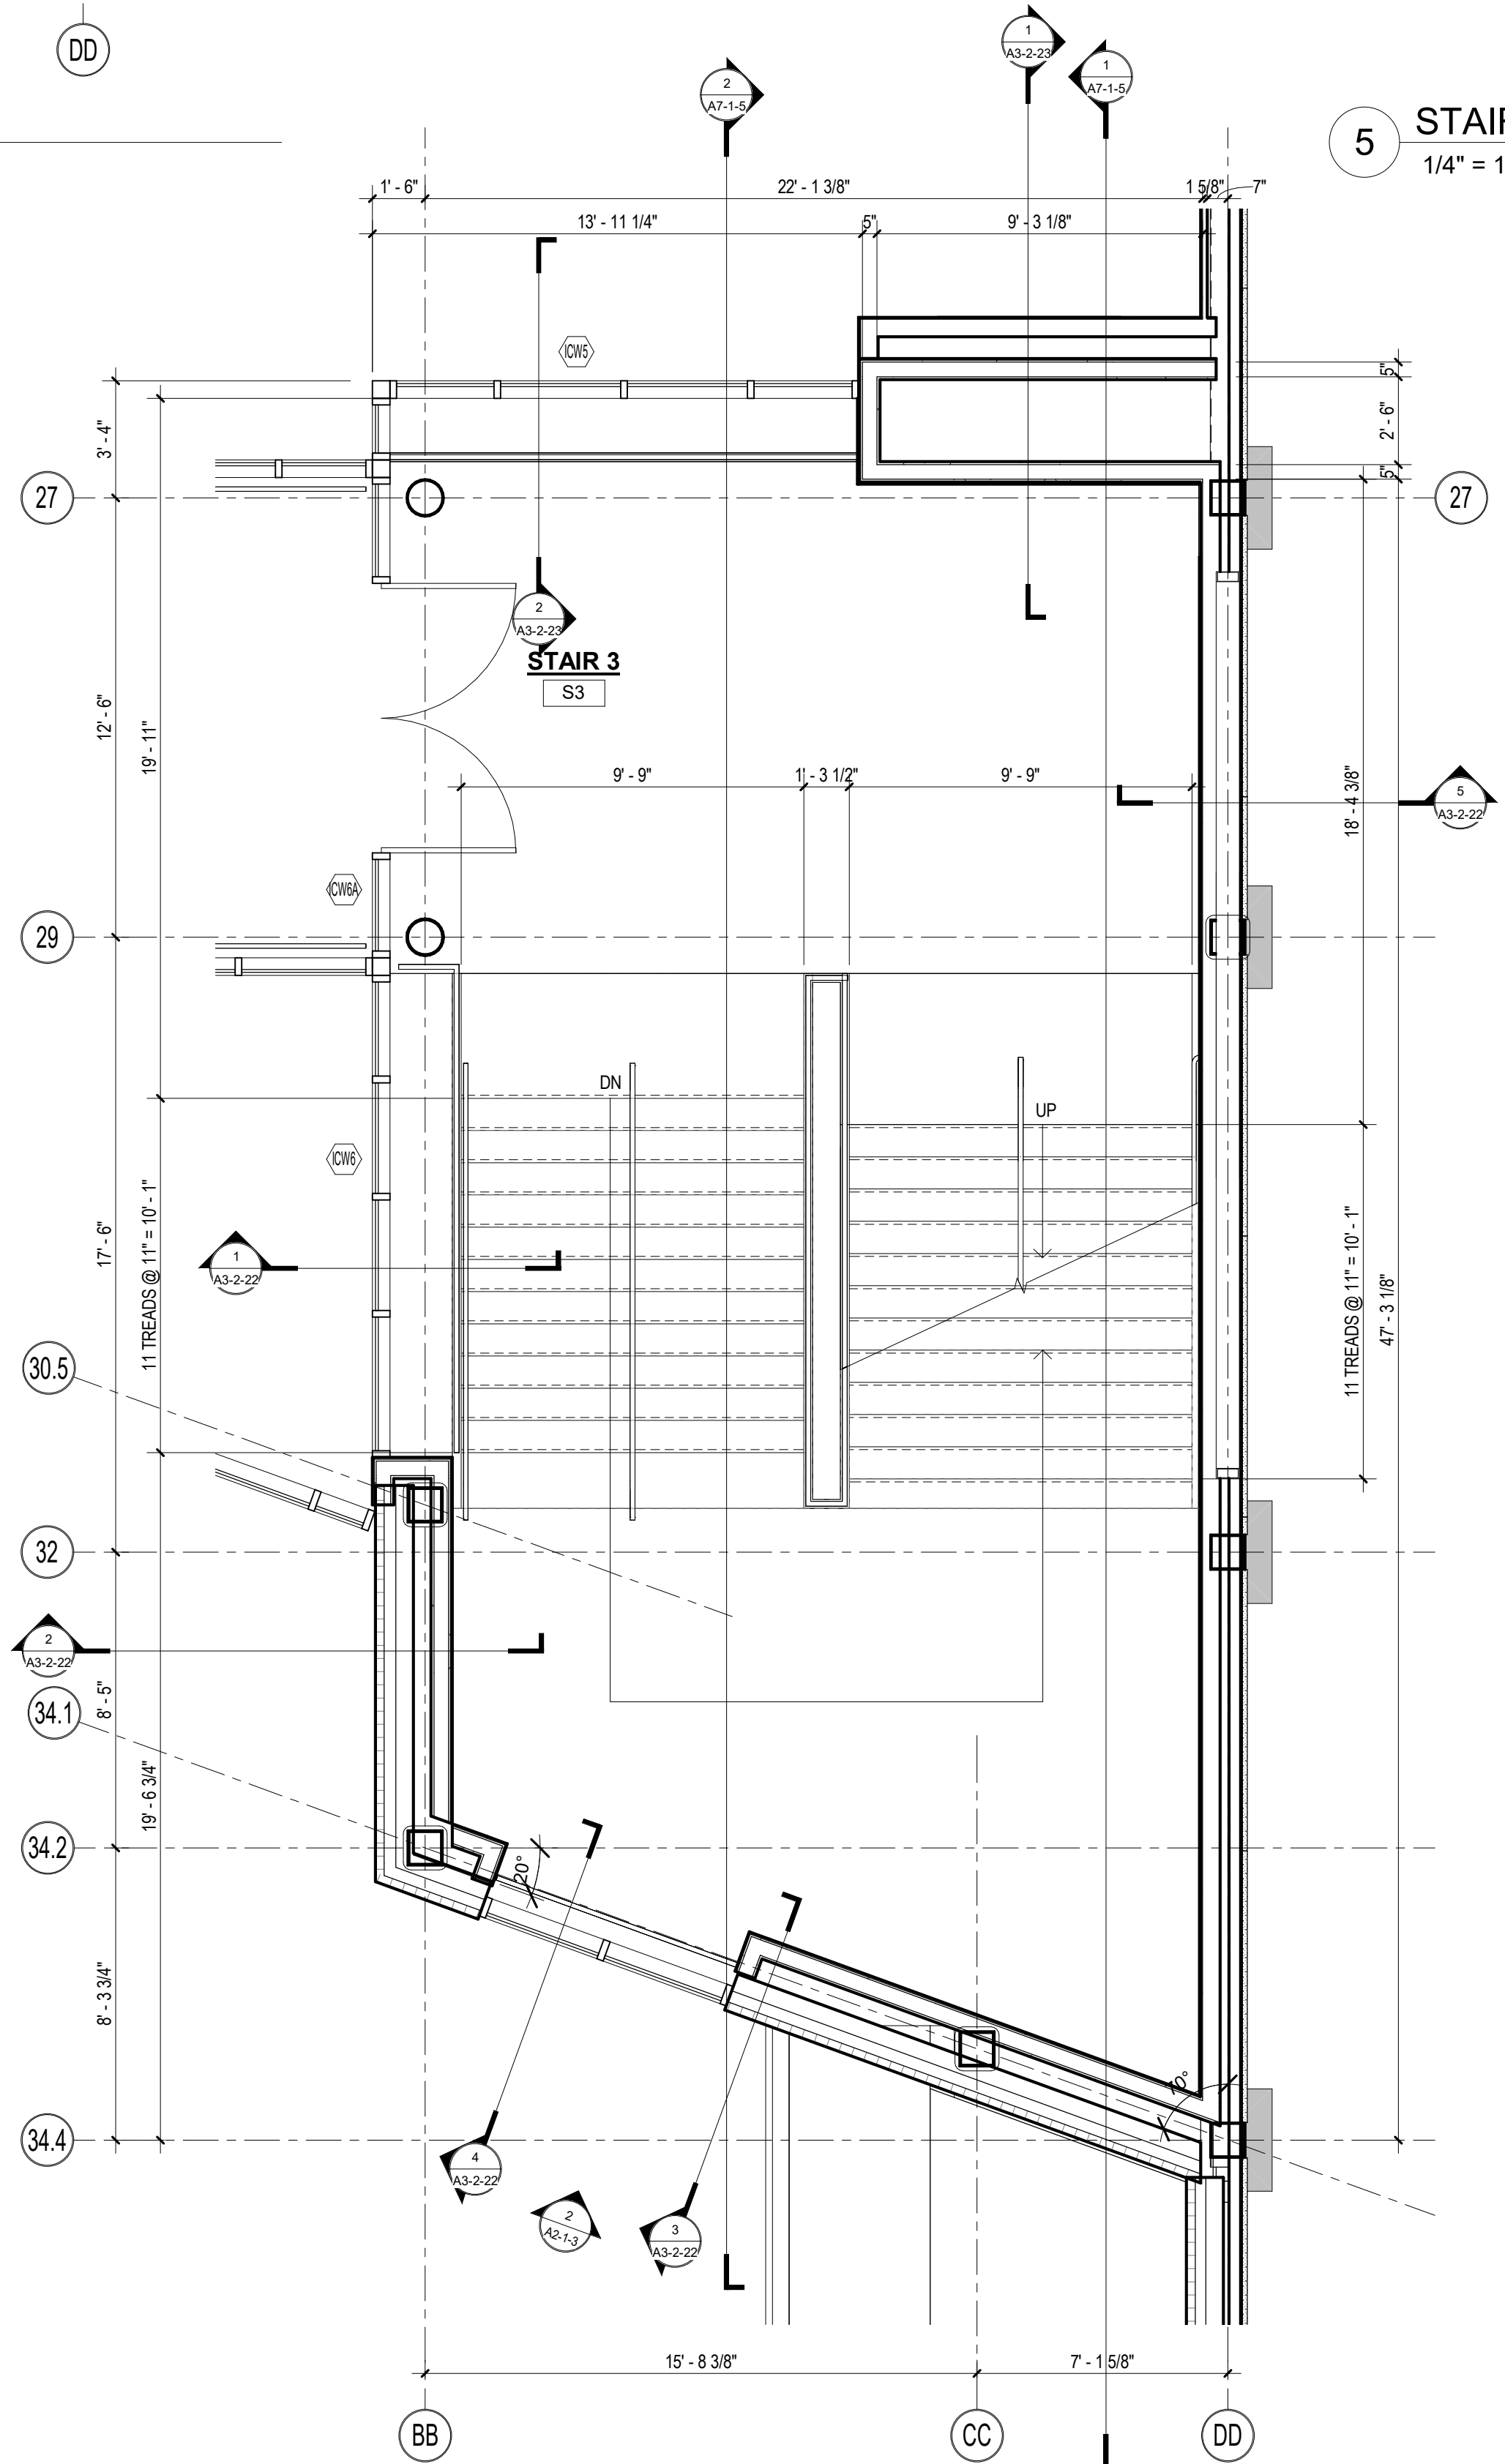

4 STAIR #3 PLAN - THIRD FLOOR
1/4" = 1'-0"


100 Hemlock Road,
Wakefield, MA 01880

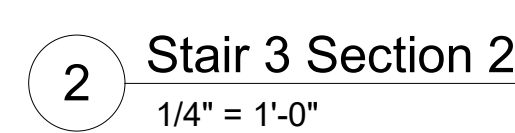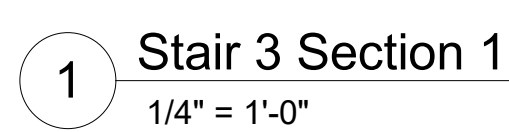

© COPYRIGHT 2022 DRIIMVEY ROSANE ANDERSON INC

MSBA 60% CD
SUBMISSION



January 13th, 2023

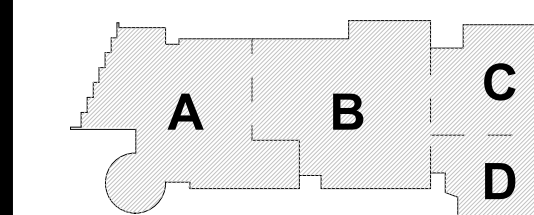

KEY PLAN

PROJECT NORTH

MAGNETIC NORTH

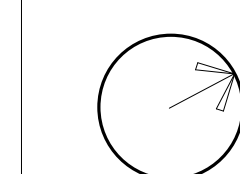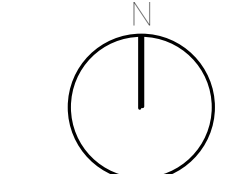


Scale: 1/4" = 1'-0"
Job No.: 20202
Drawn By: DRA
Date: January 13th, 2020
Volume 3 of 4


A7-1-5

**Northeast
Metropolitan
Regional
Vocational High
School**


100 Hemlock Road,
Wakefield, MA 01880

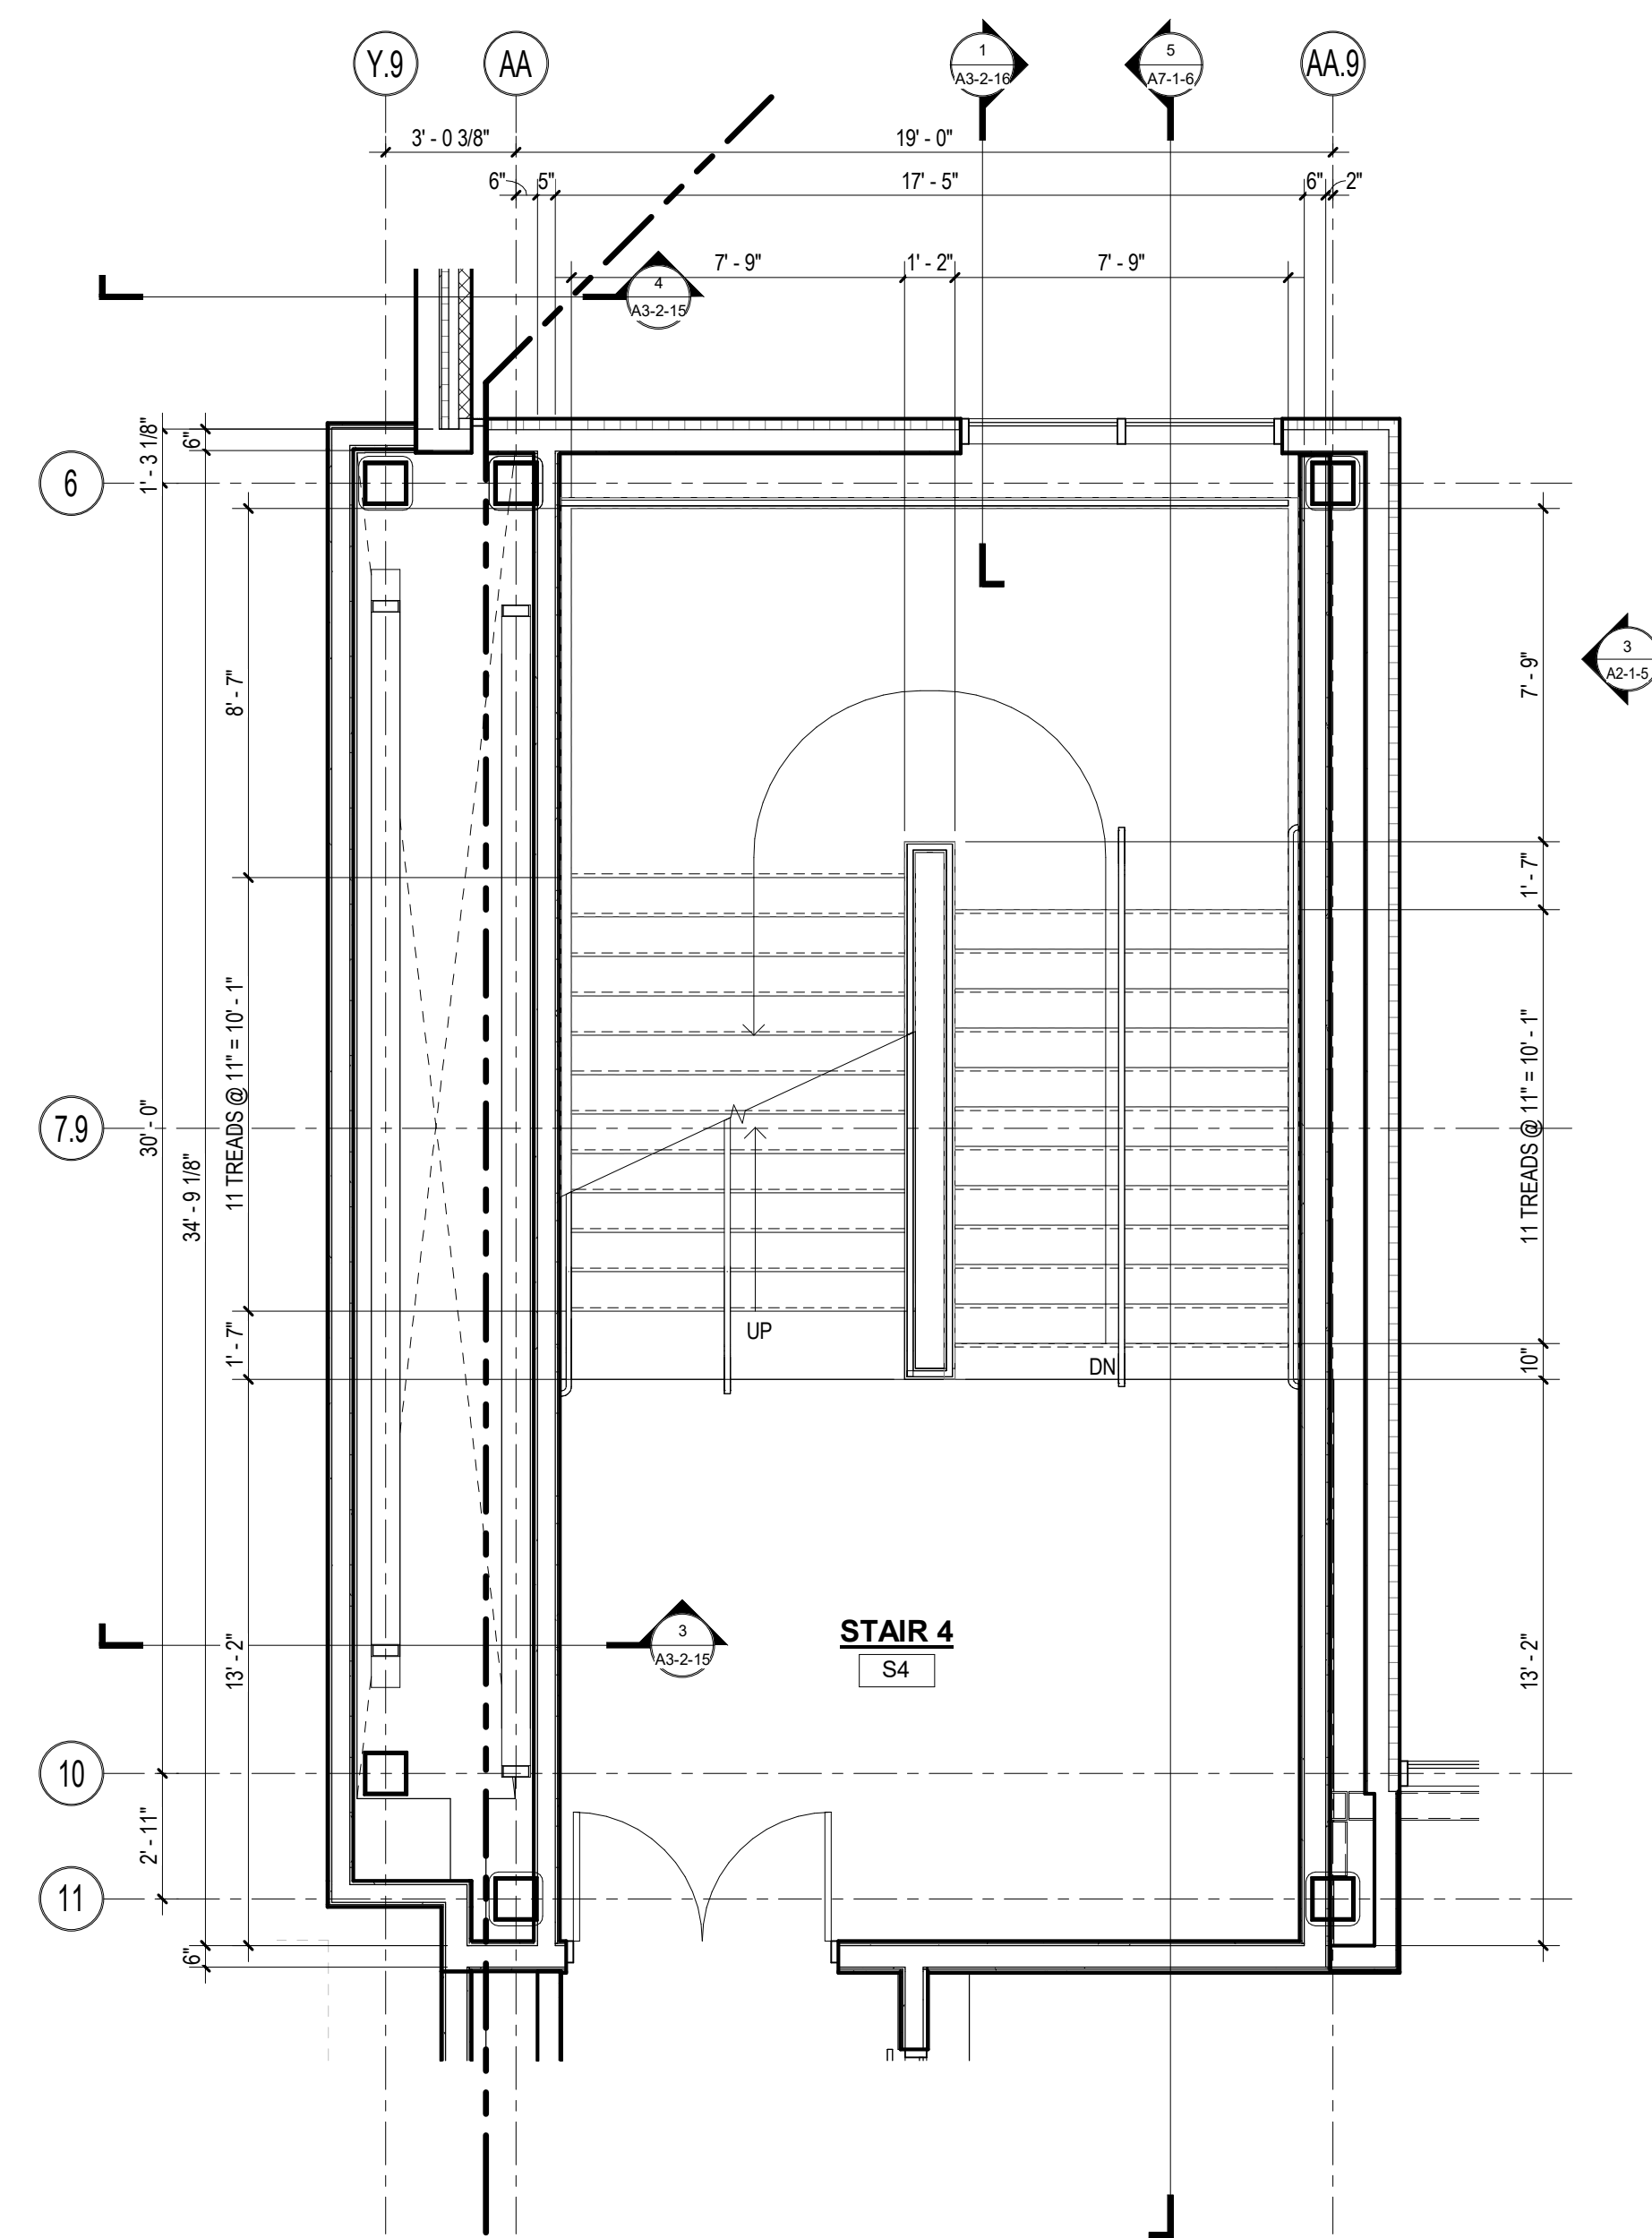


3 STAIR #4 PLAN - THIRD FLOOR
1/4" = 1'-0"

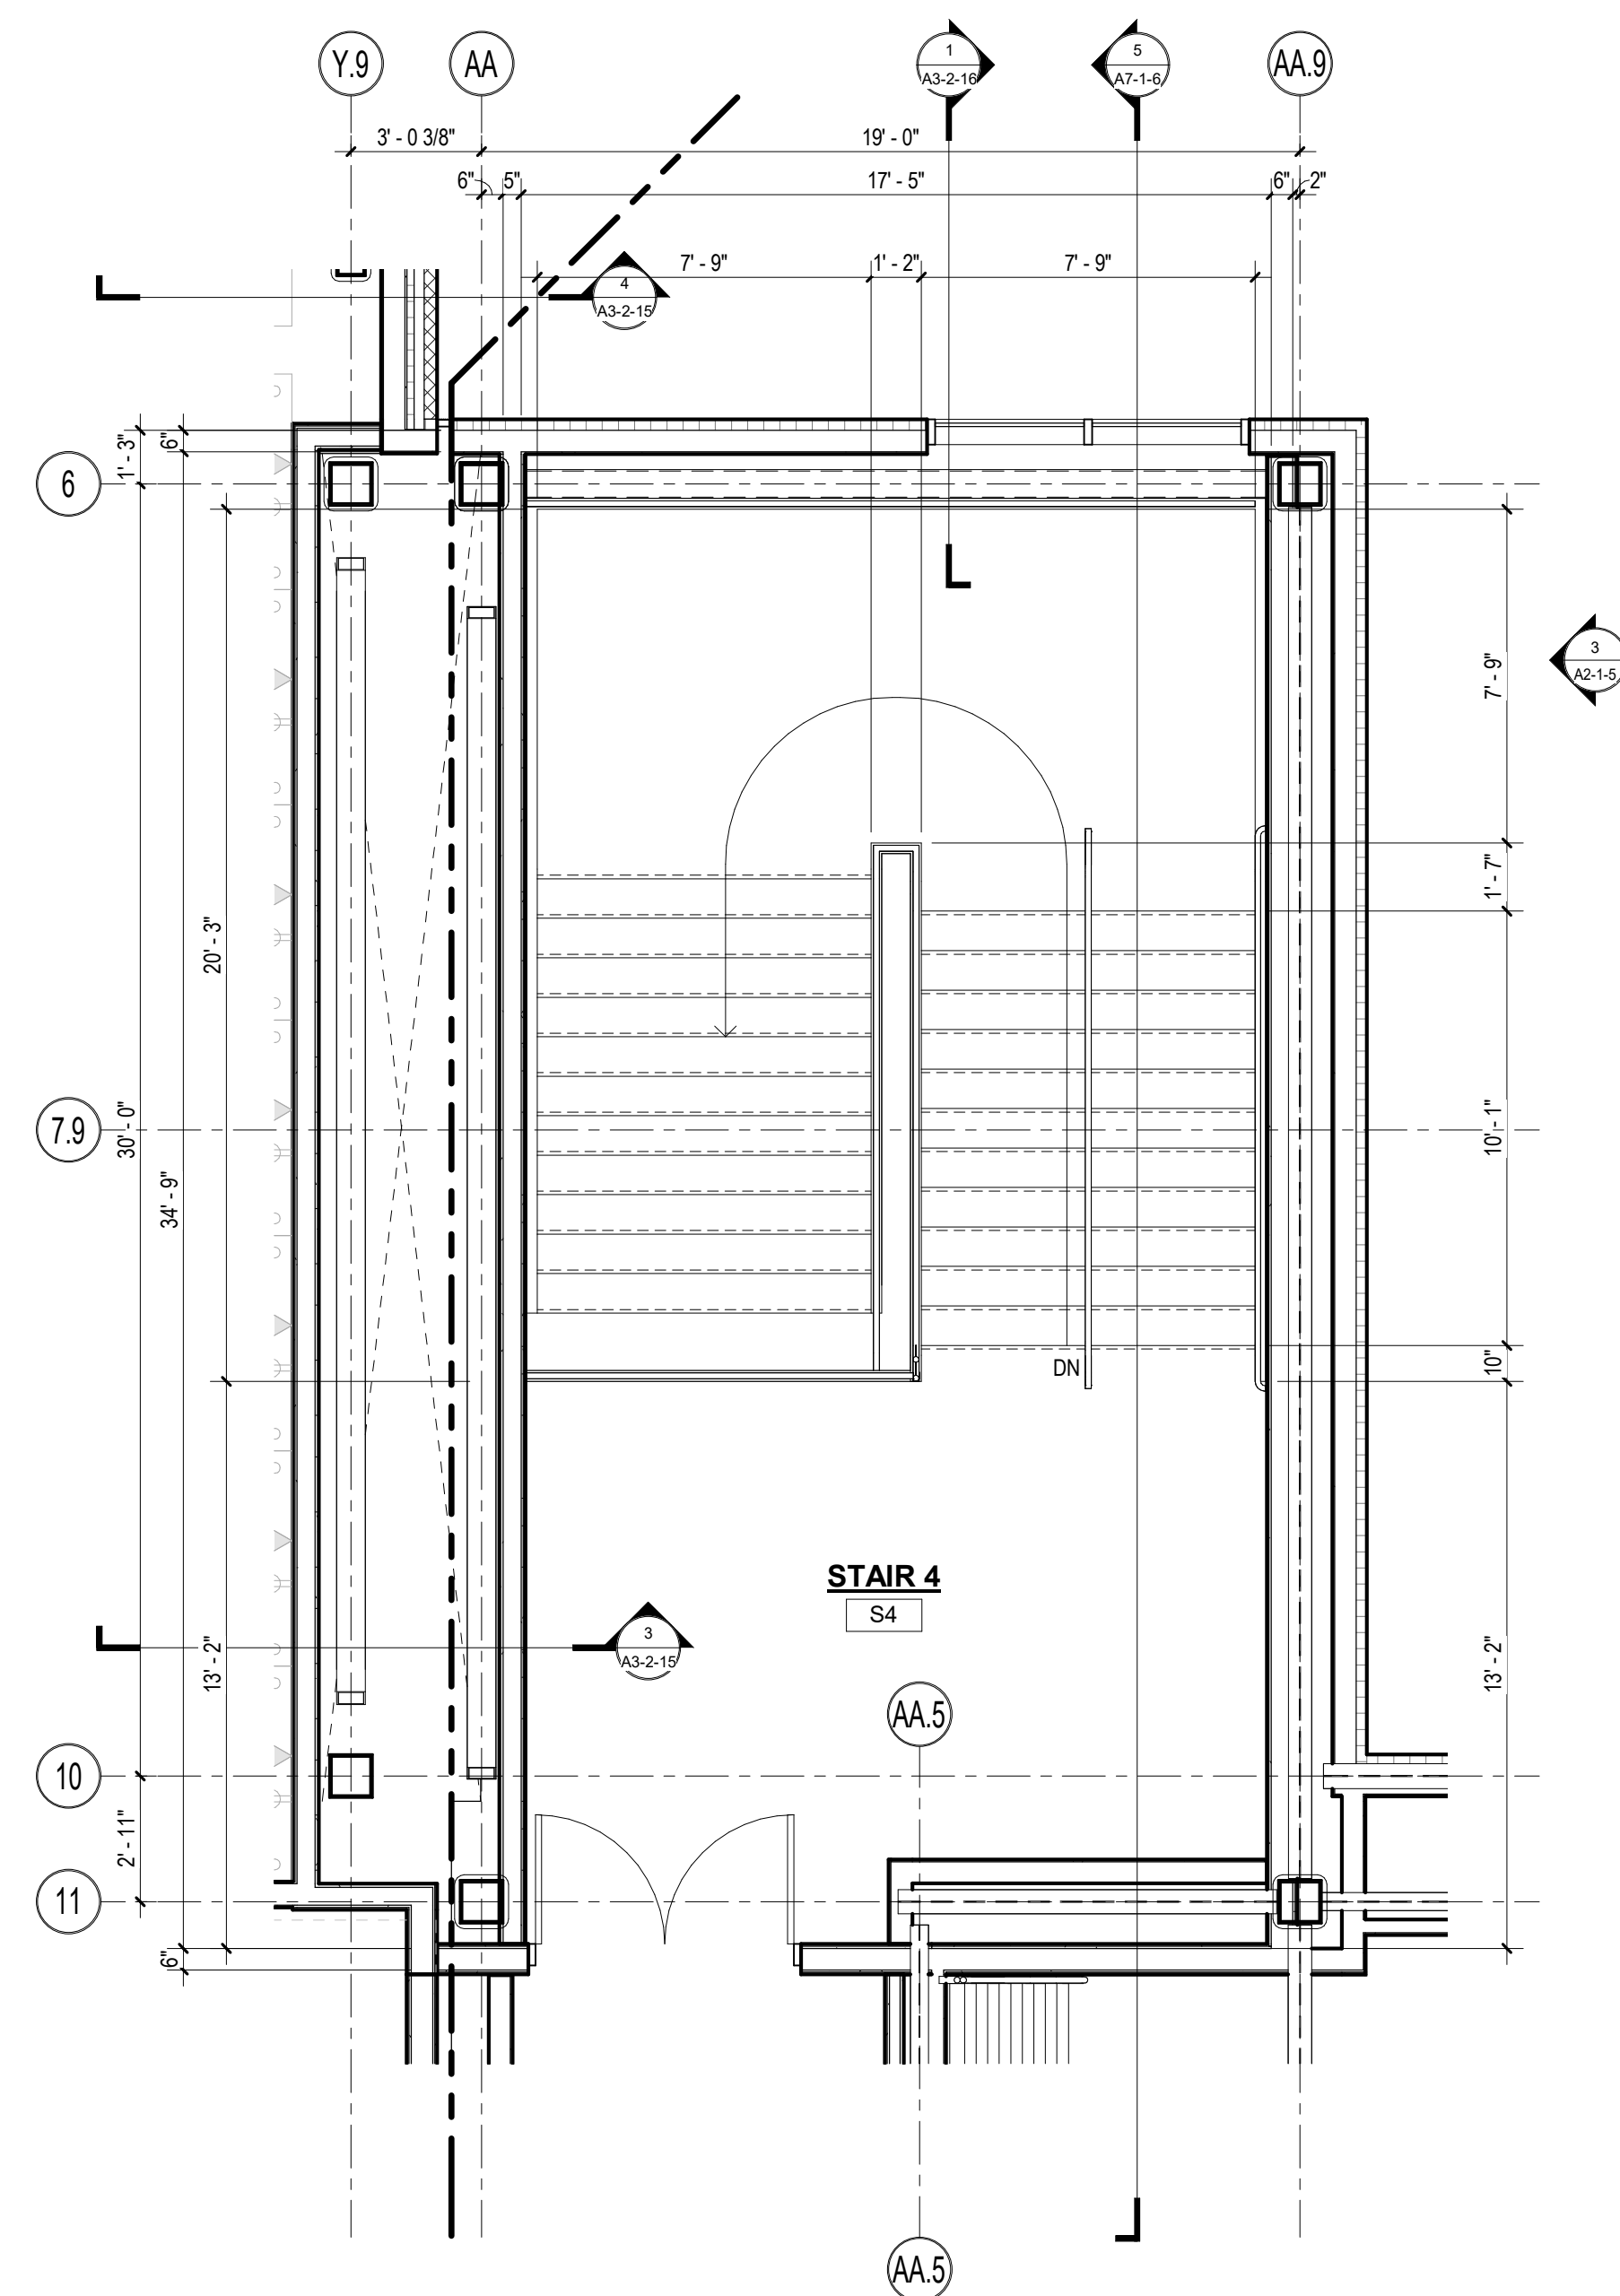


4 STAIR #4 PLAN - FOURTH FLOOR
1/4" = 1'-0"

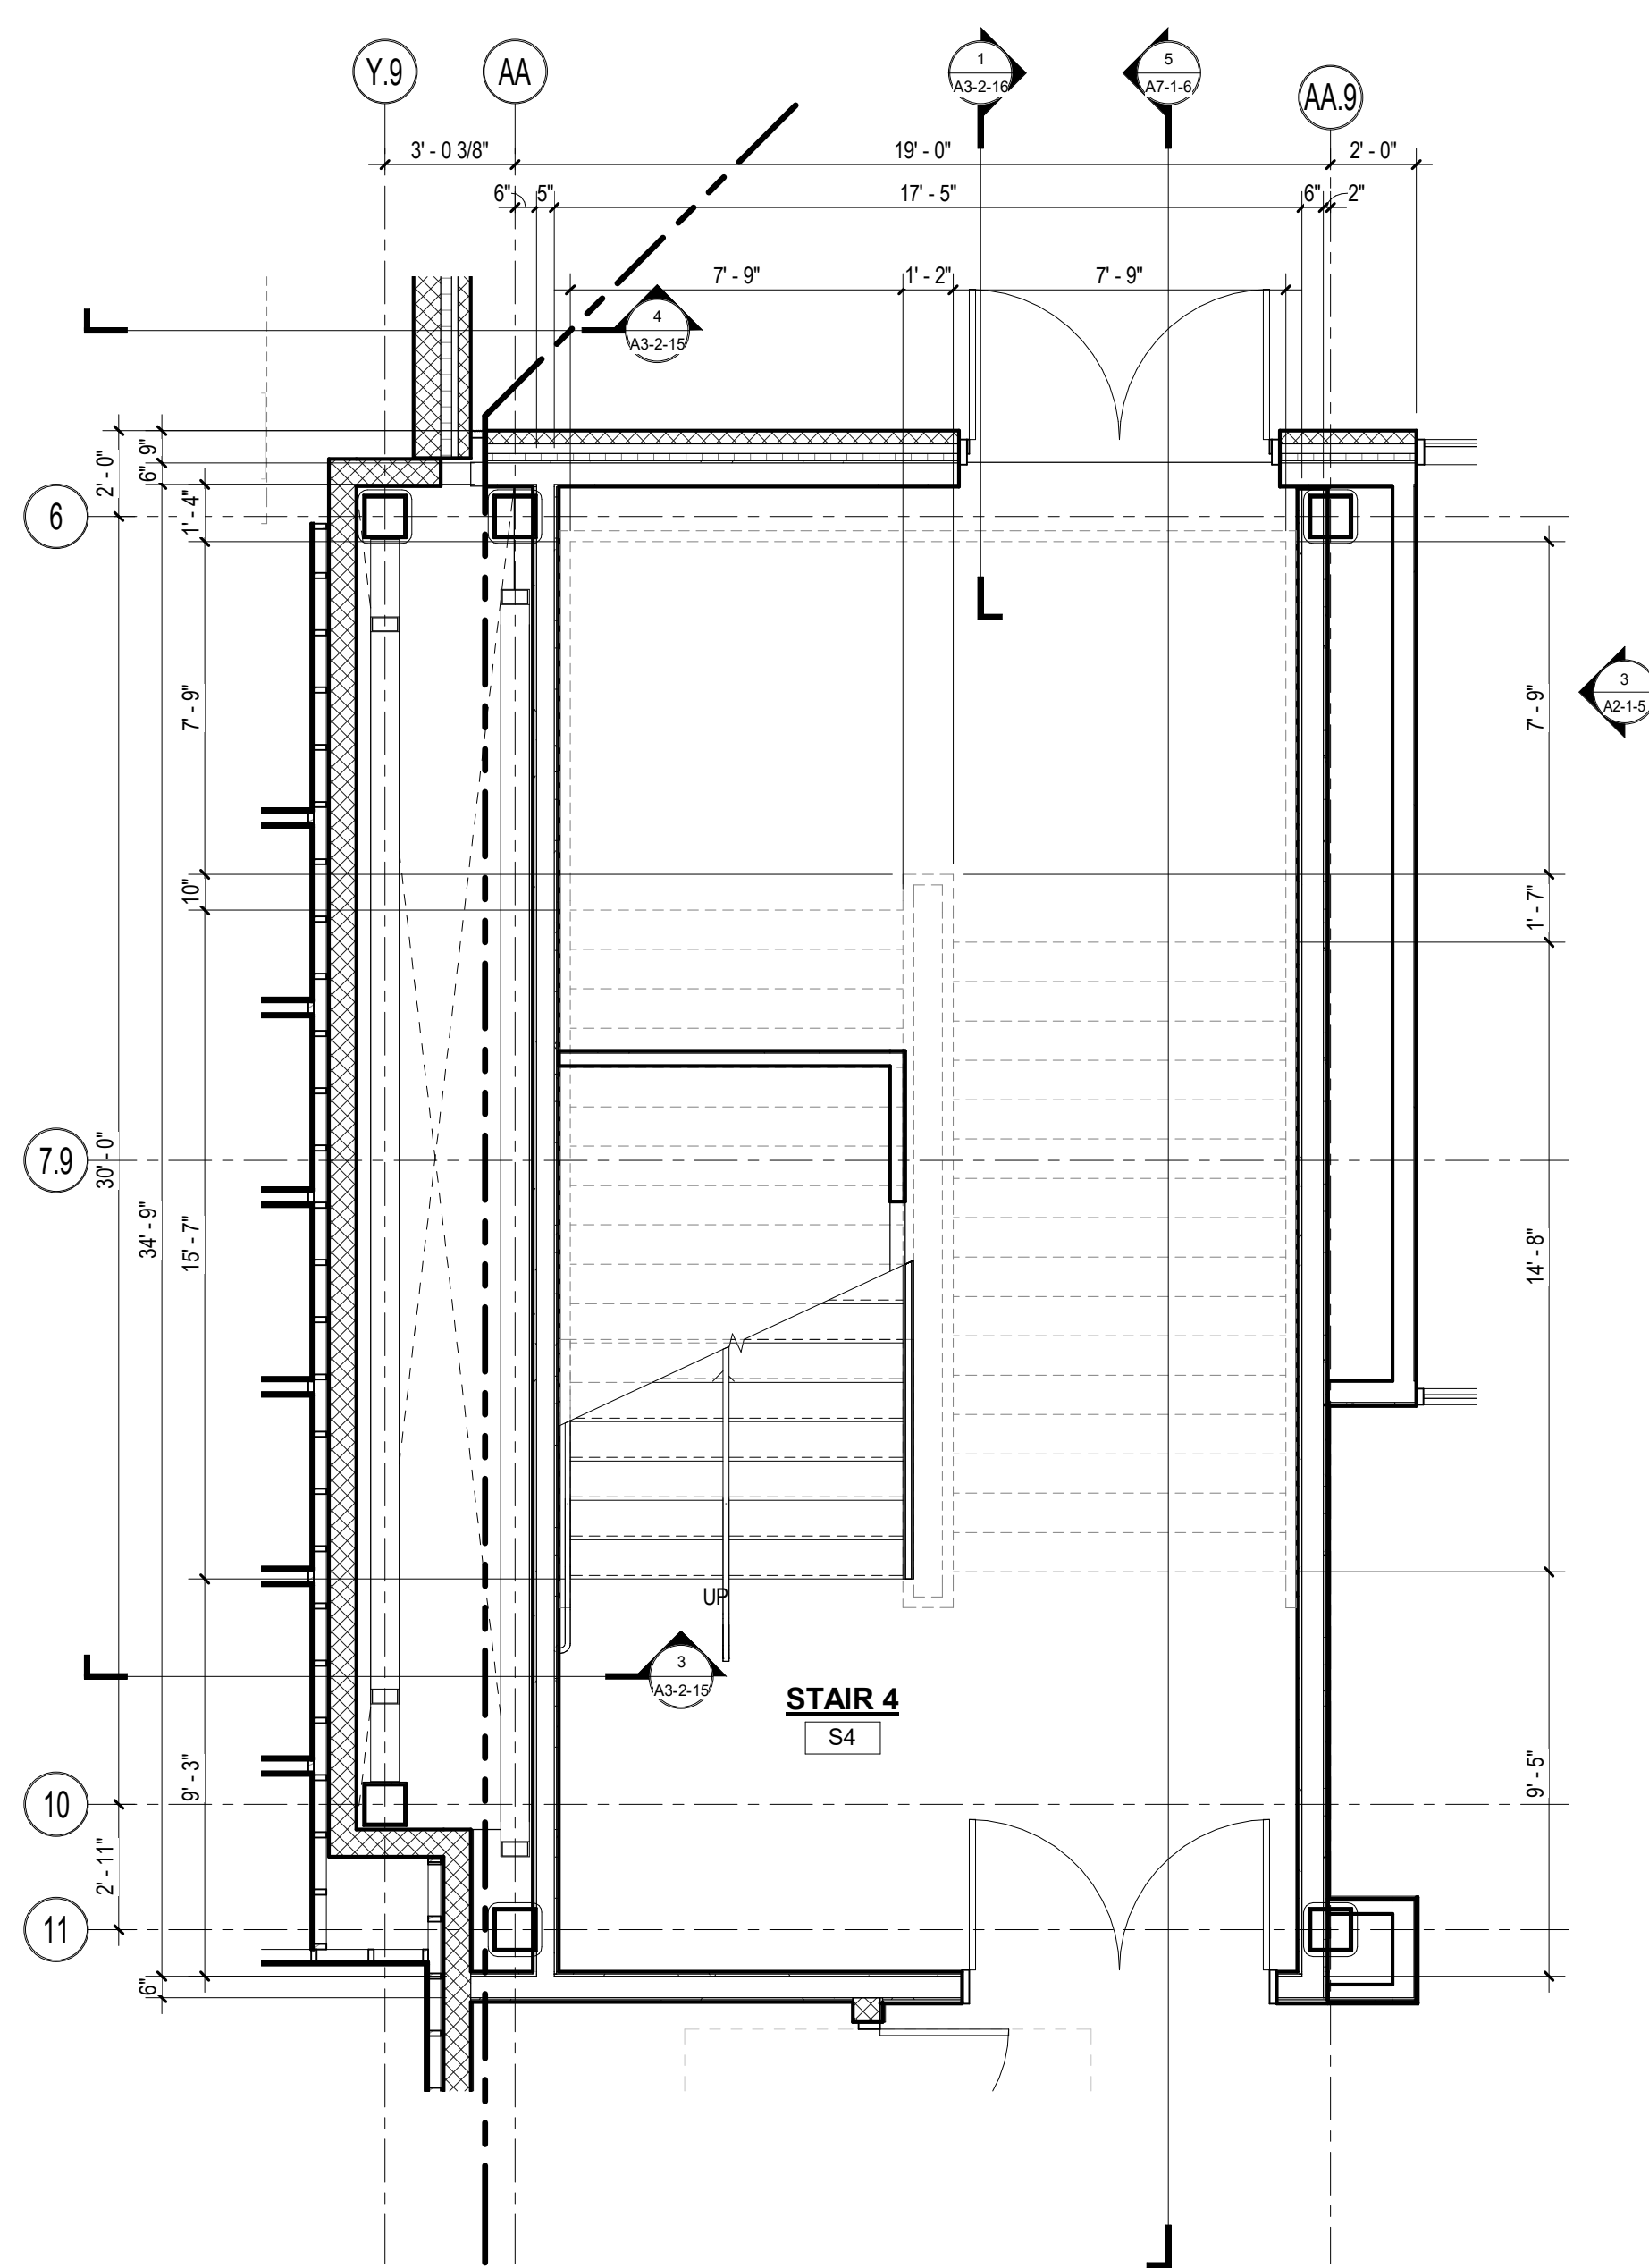

1 STAIR #4 PLAN - FIRST FLOOR
1/4" = 1'-0"

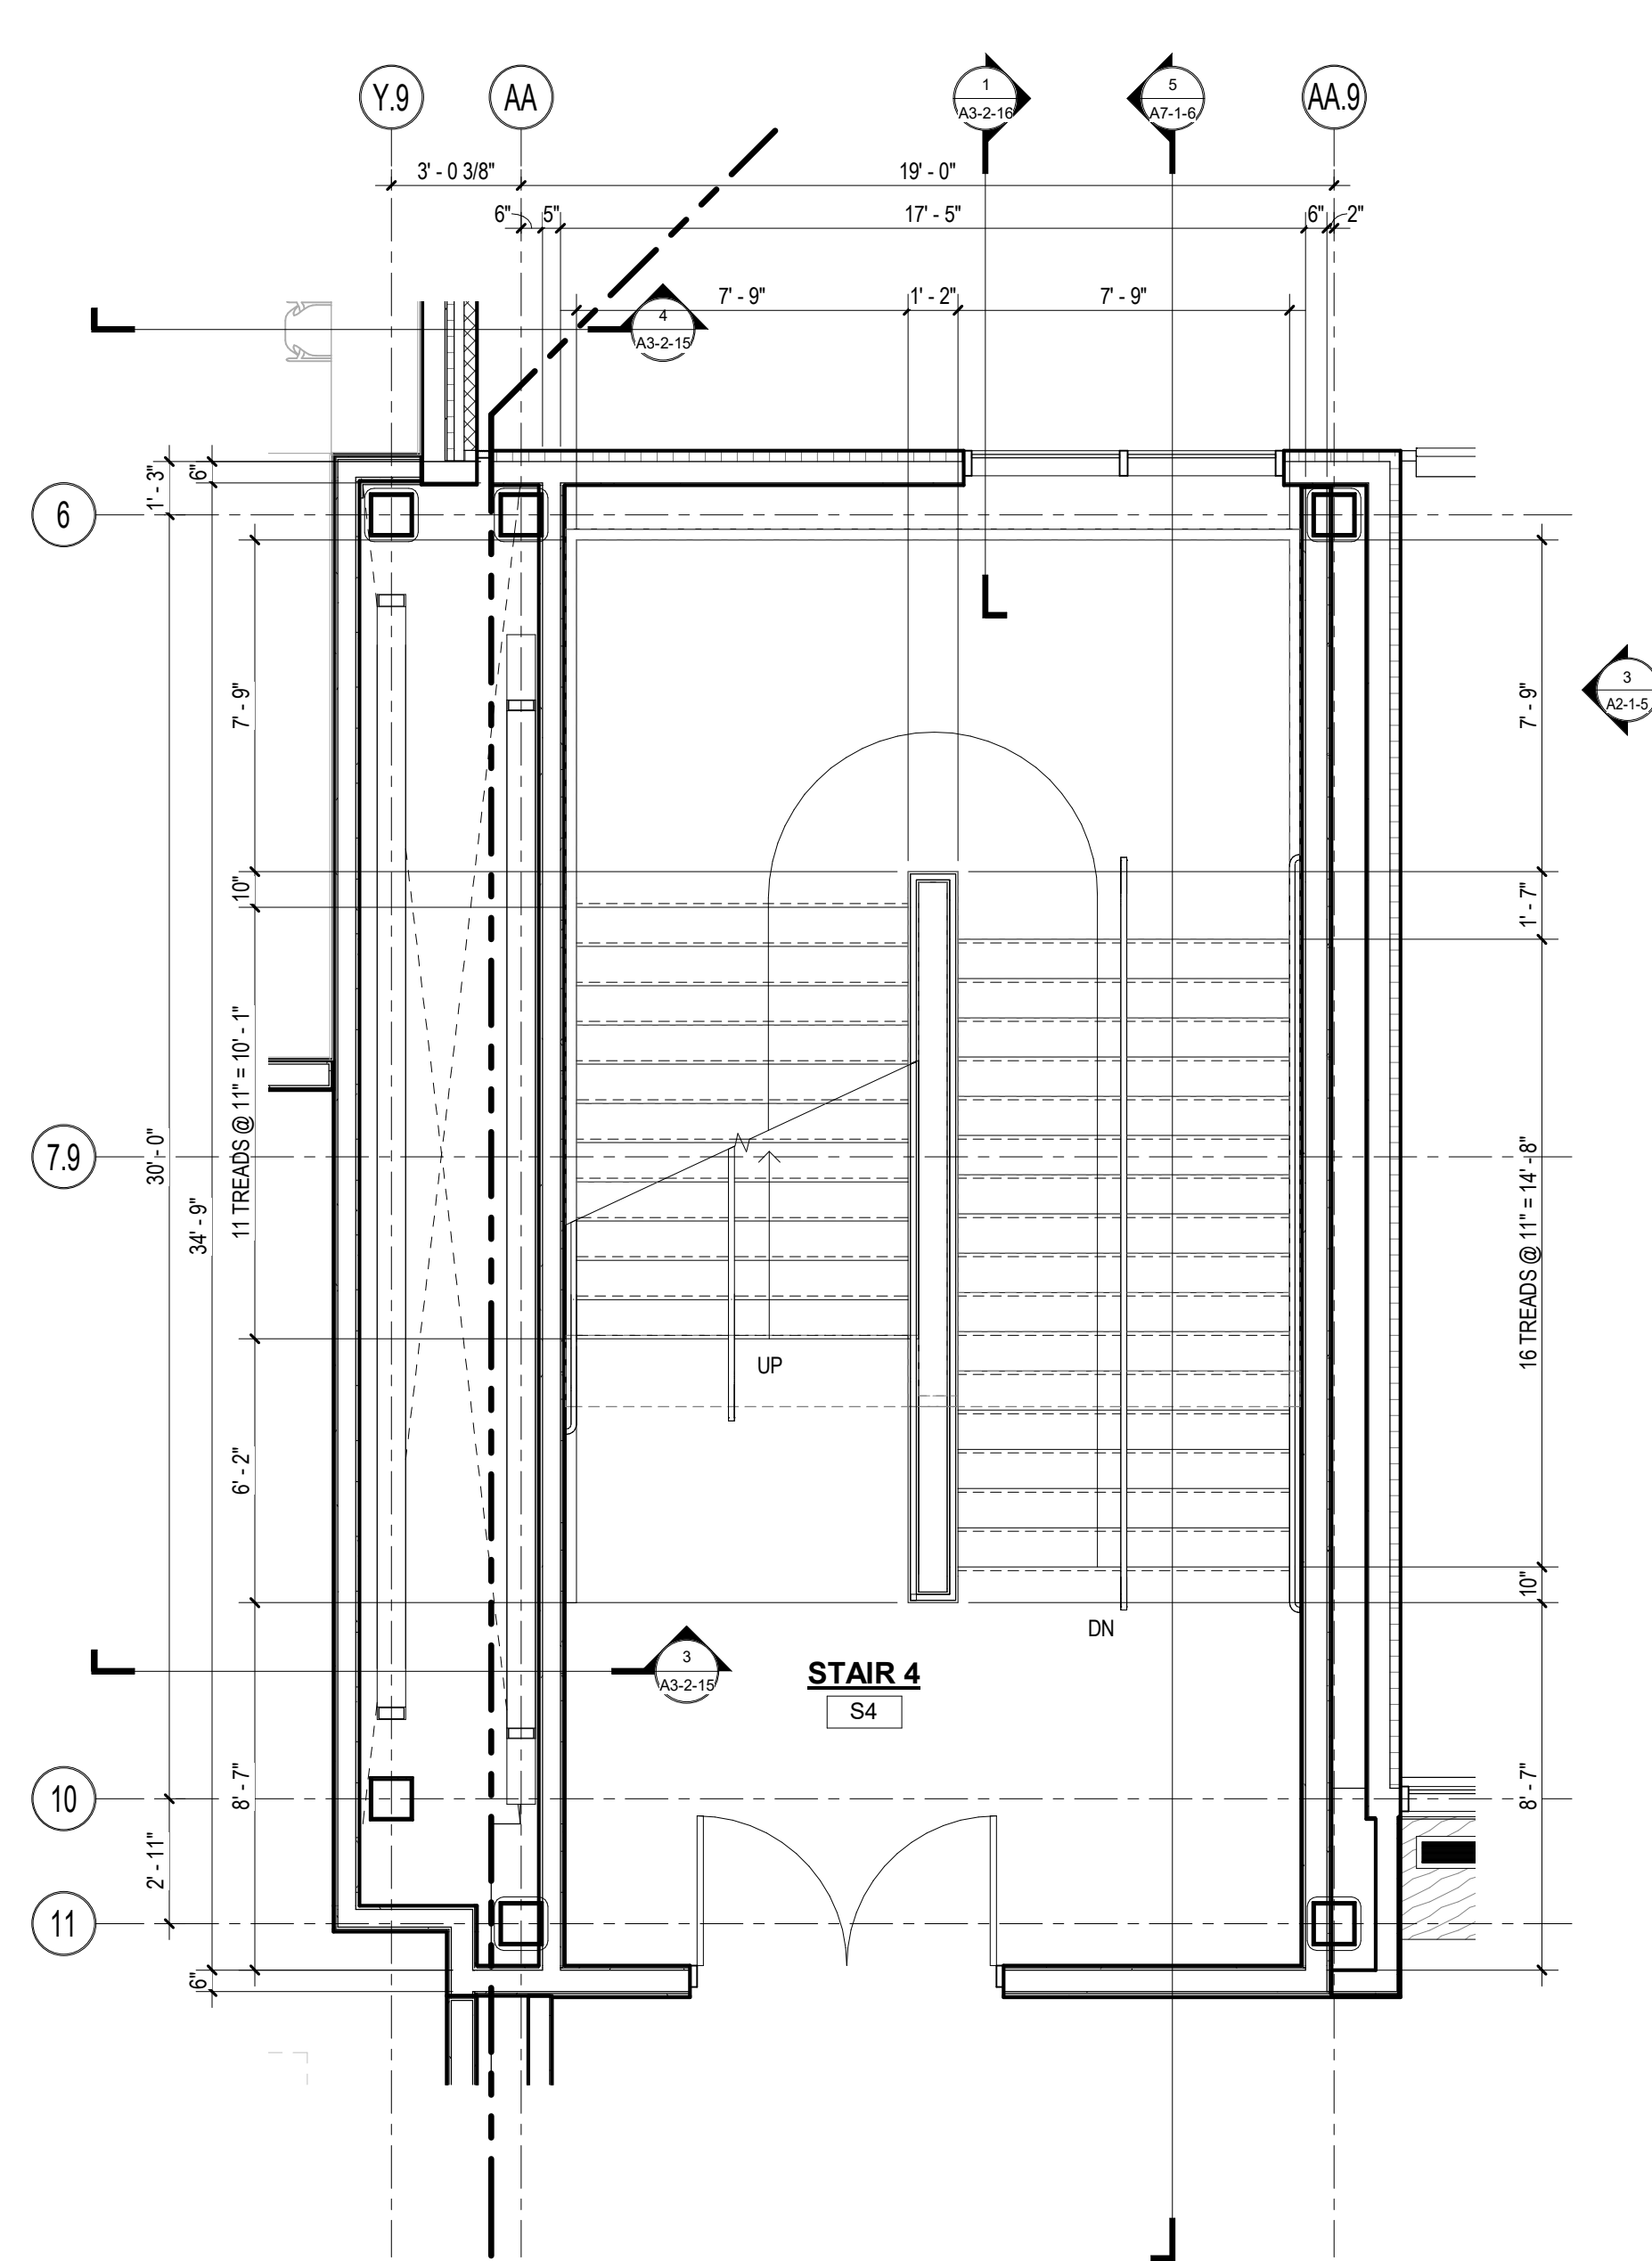

2 STAIR #4 PLAN - SECOND FLOOR
1/4" = 1'-0"

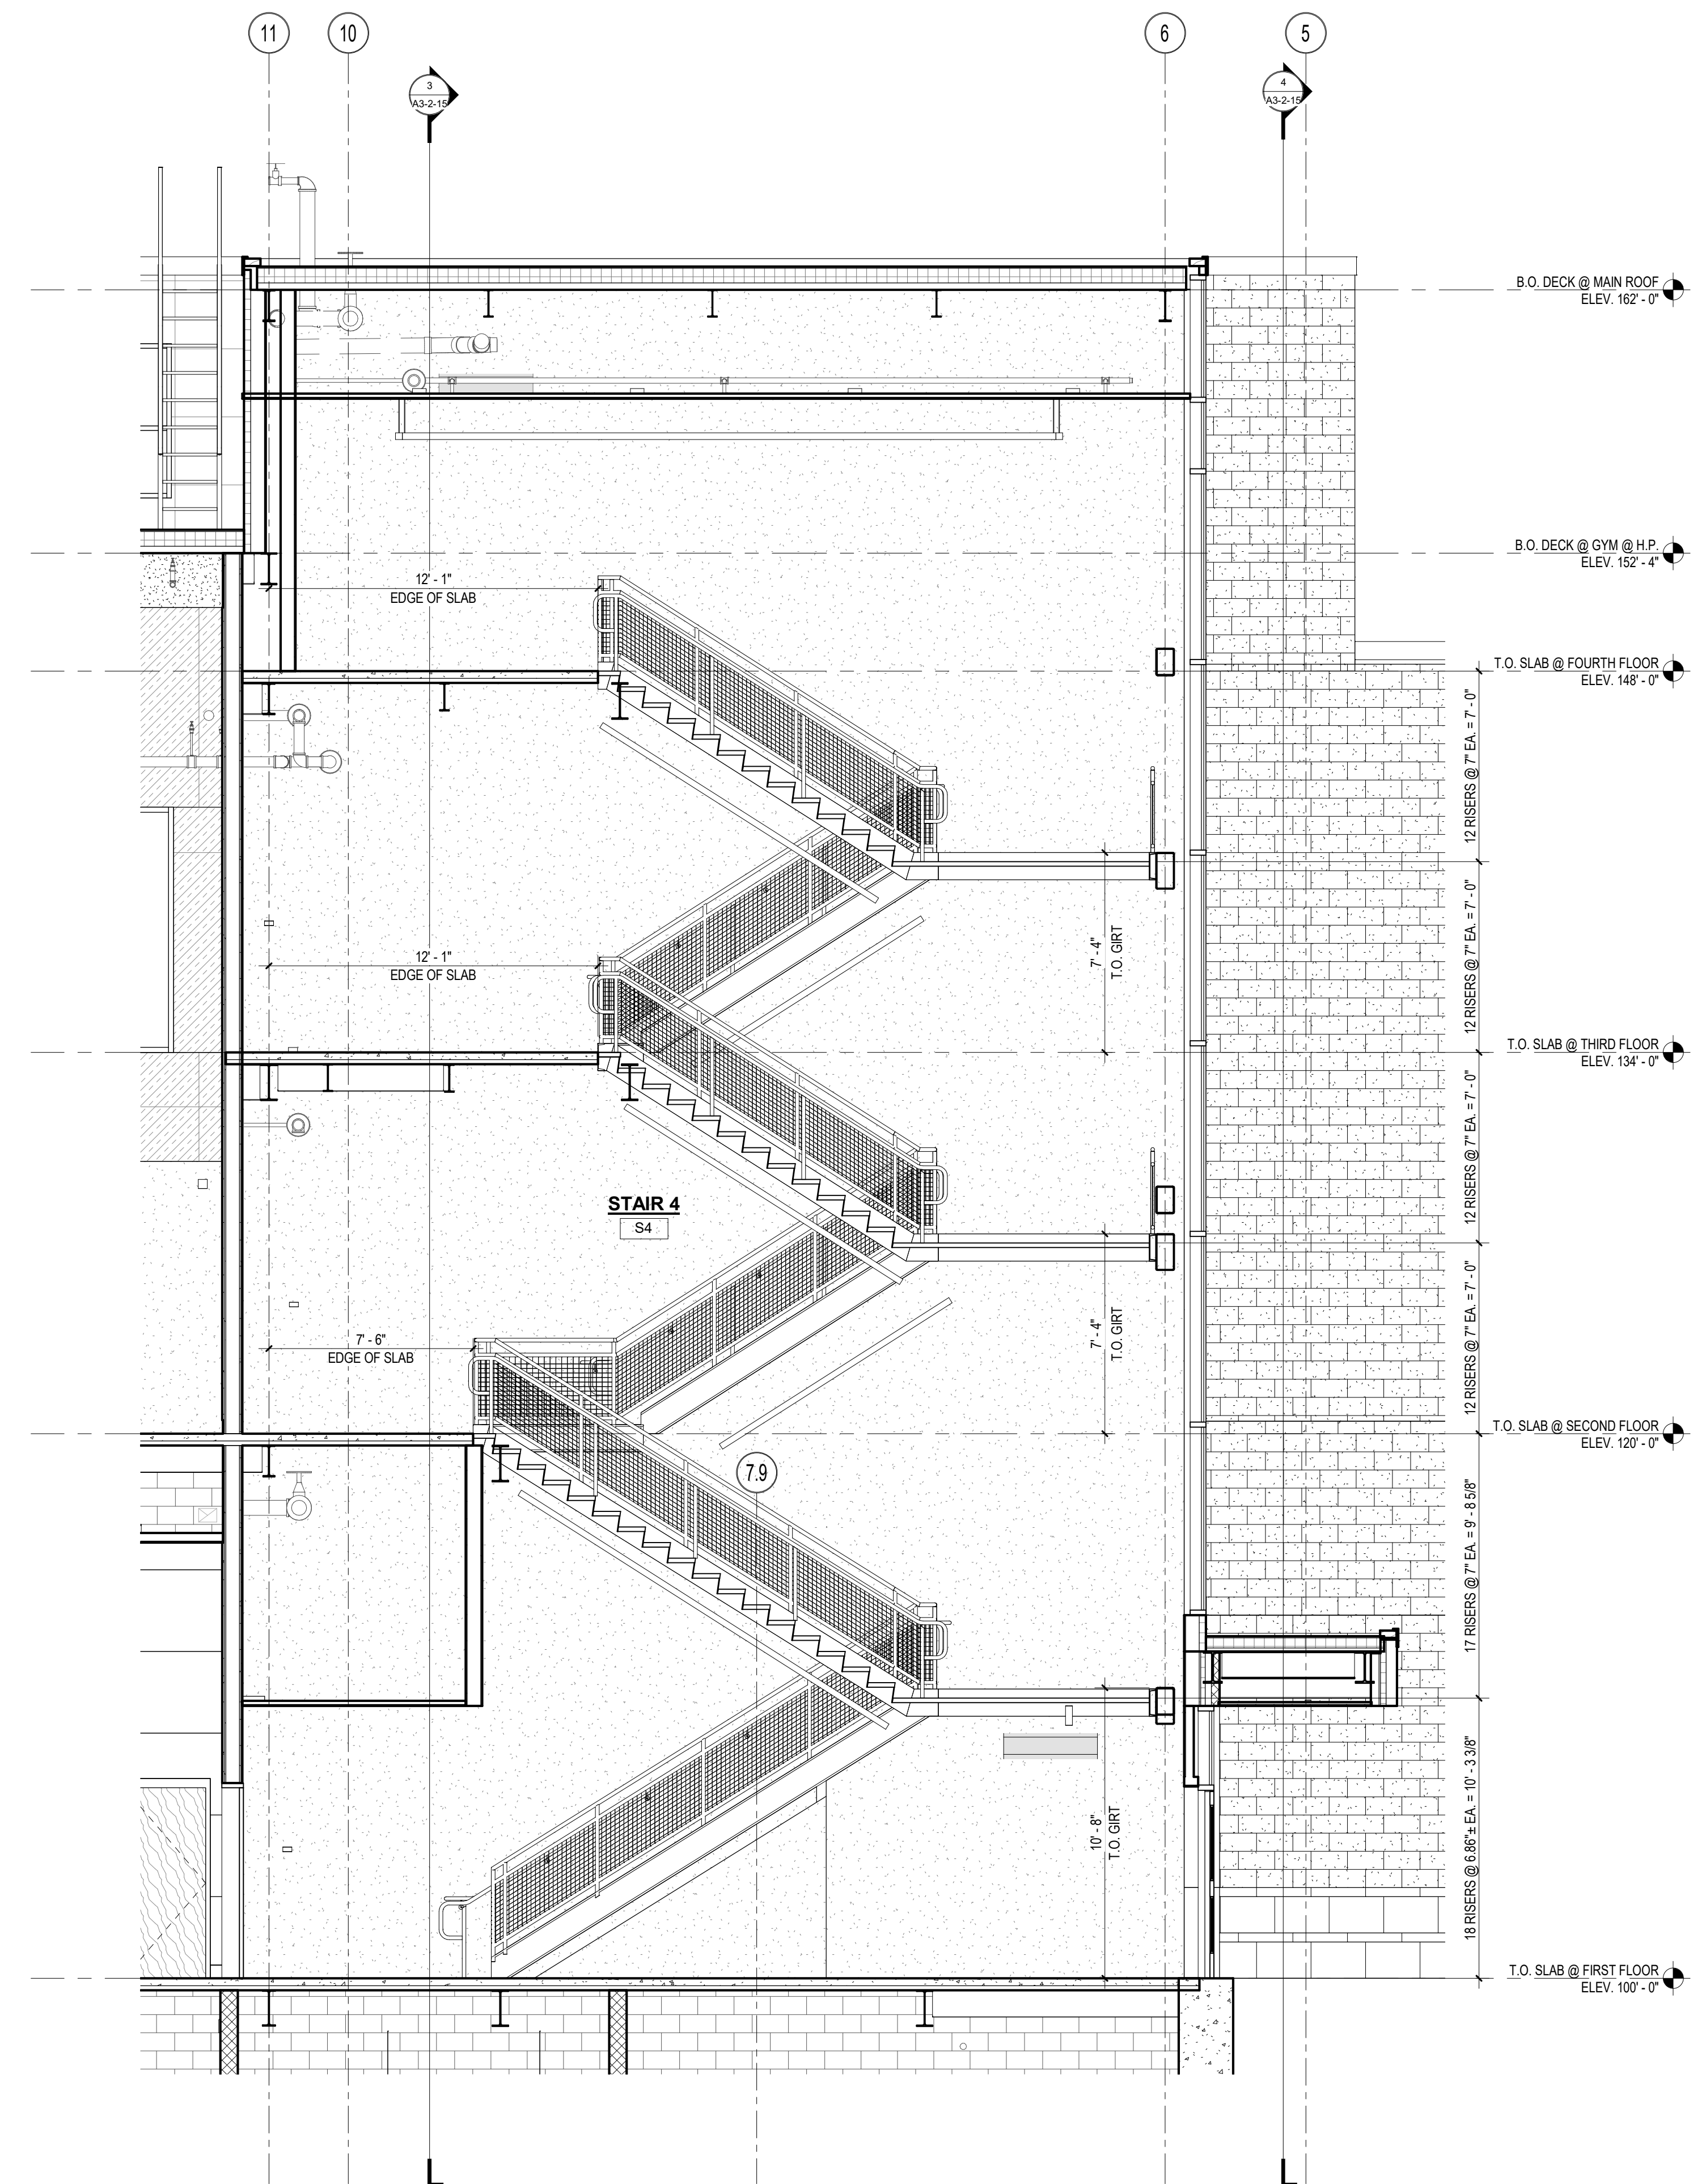


5 STAIR #4 SECTION
1/4" = 1'-0"

© COPYRIGHT 2022 DRUMMEY ROSANE ANDERSON, INC.


MSBA 60% CD
SUBMISSION

January 13th, 2023

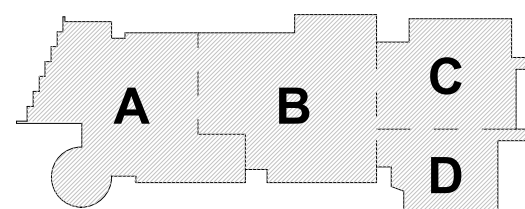


KEY PLAN

PROJECT NORTH

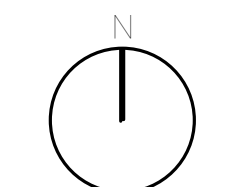

MAGNETIC NORTH

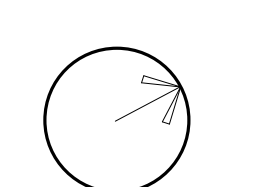

**STAIR PLANS &
SECTIONS**

Scale: 1/4" = 1'-0"


Job No.: 20202

Drawn By: DRA


Date: January 13th, 2023

Volume 3 of 4


A7-1-6

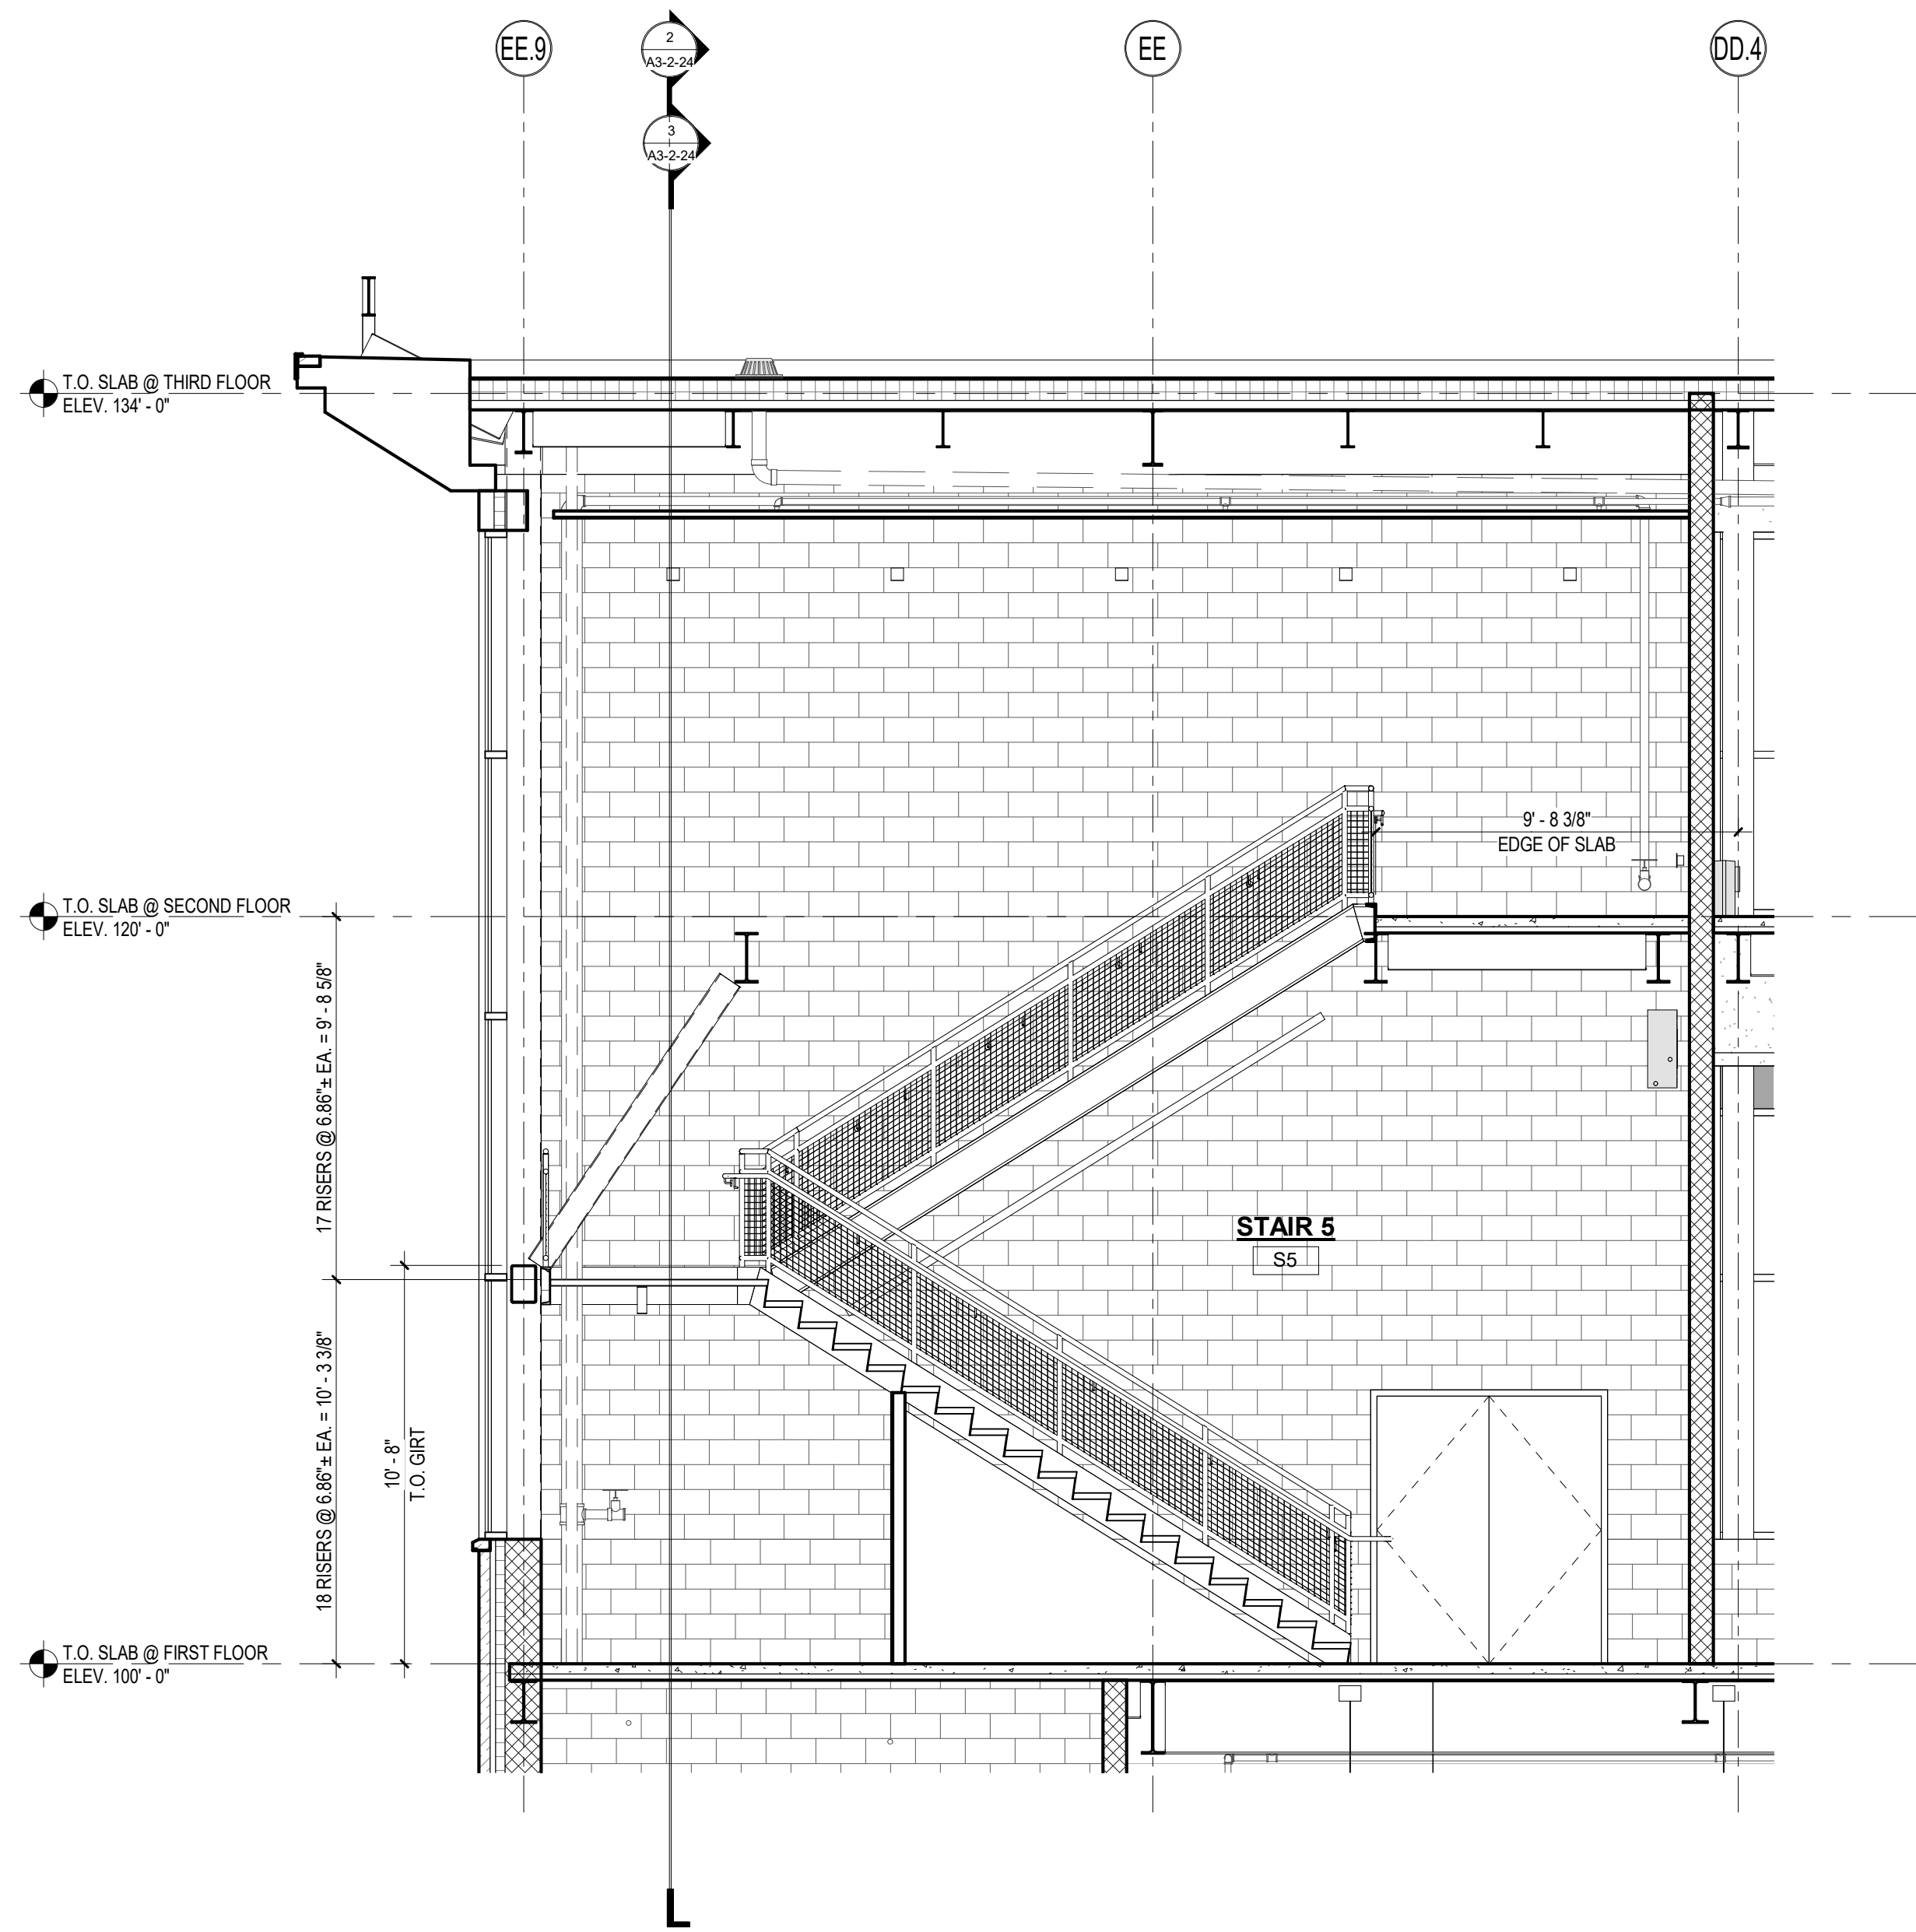


1 STAIR #5 SECTION
1/4" = 1'-0"

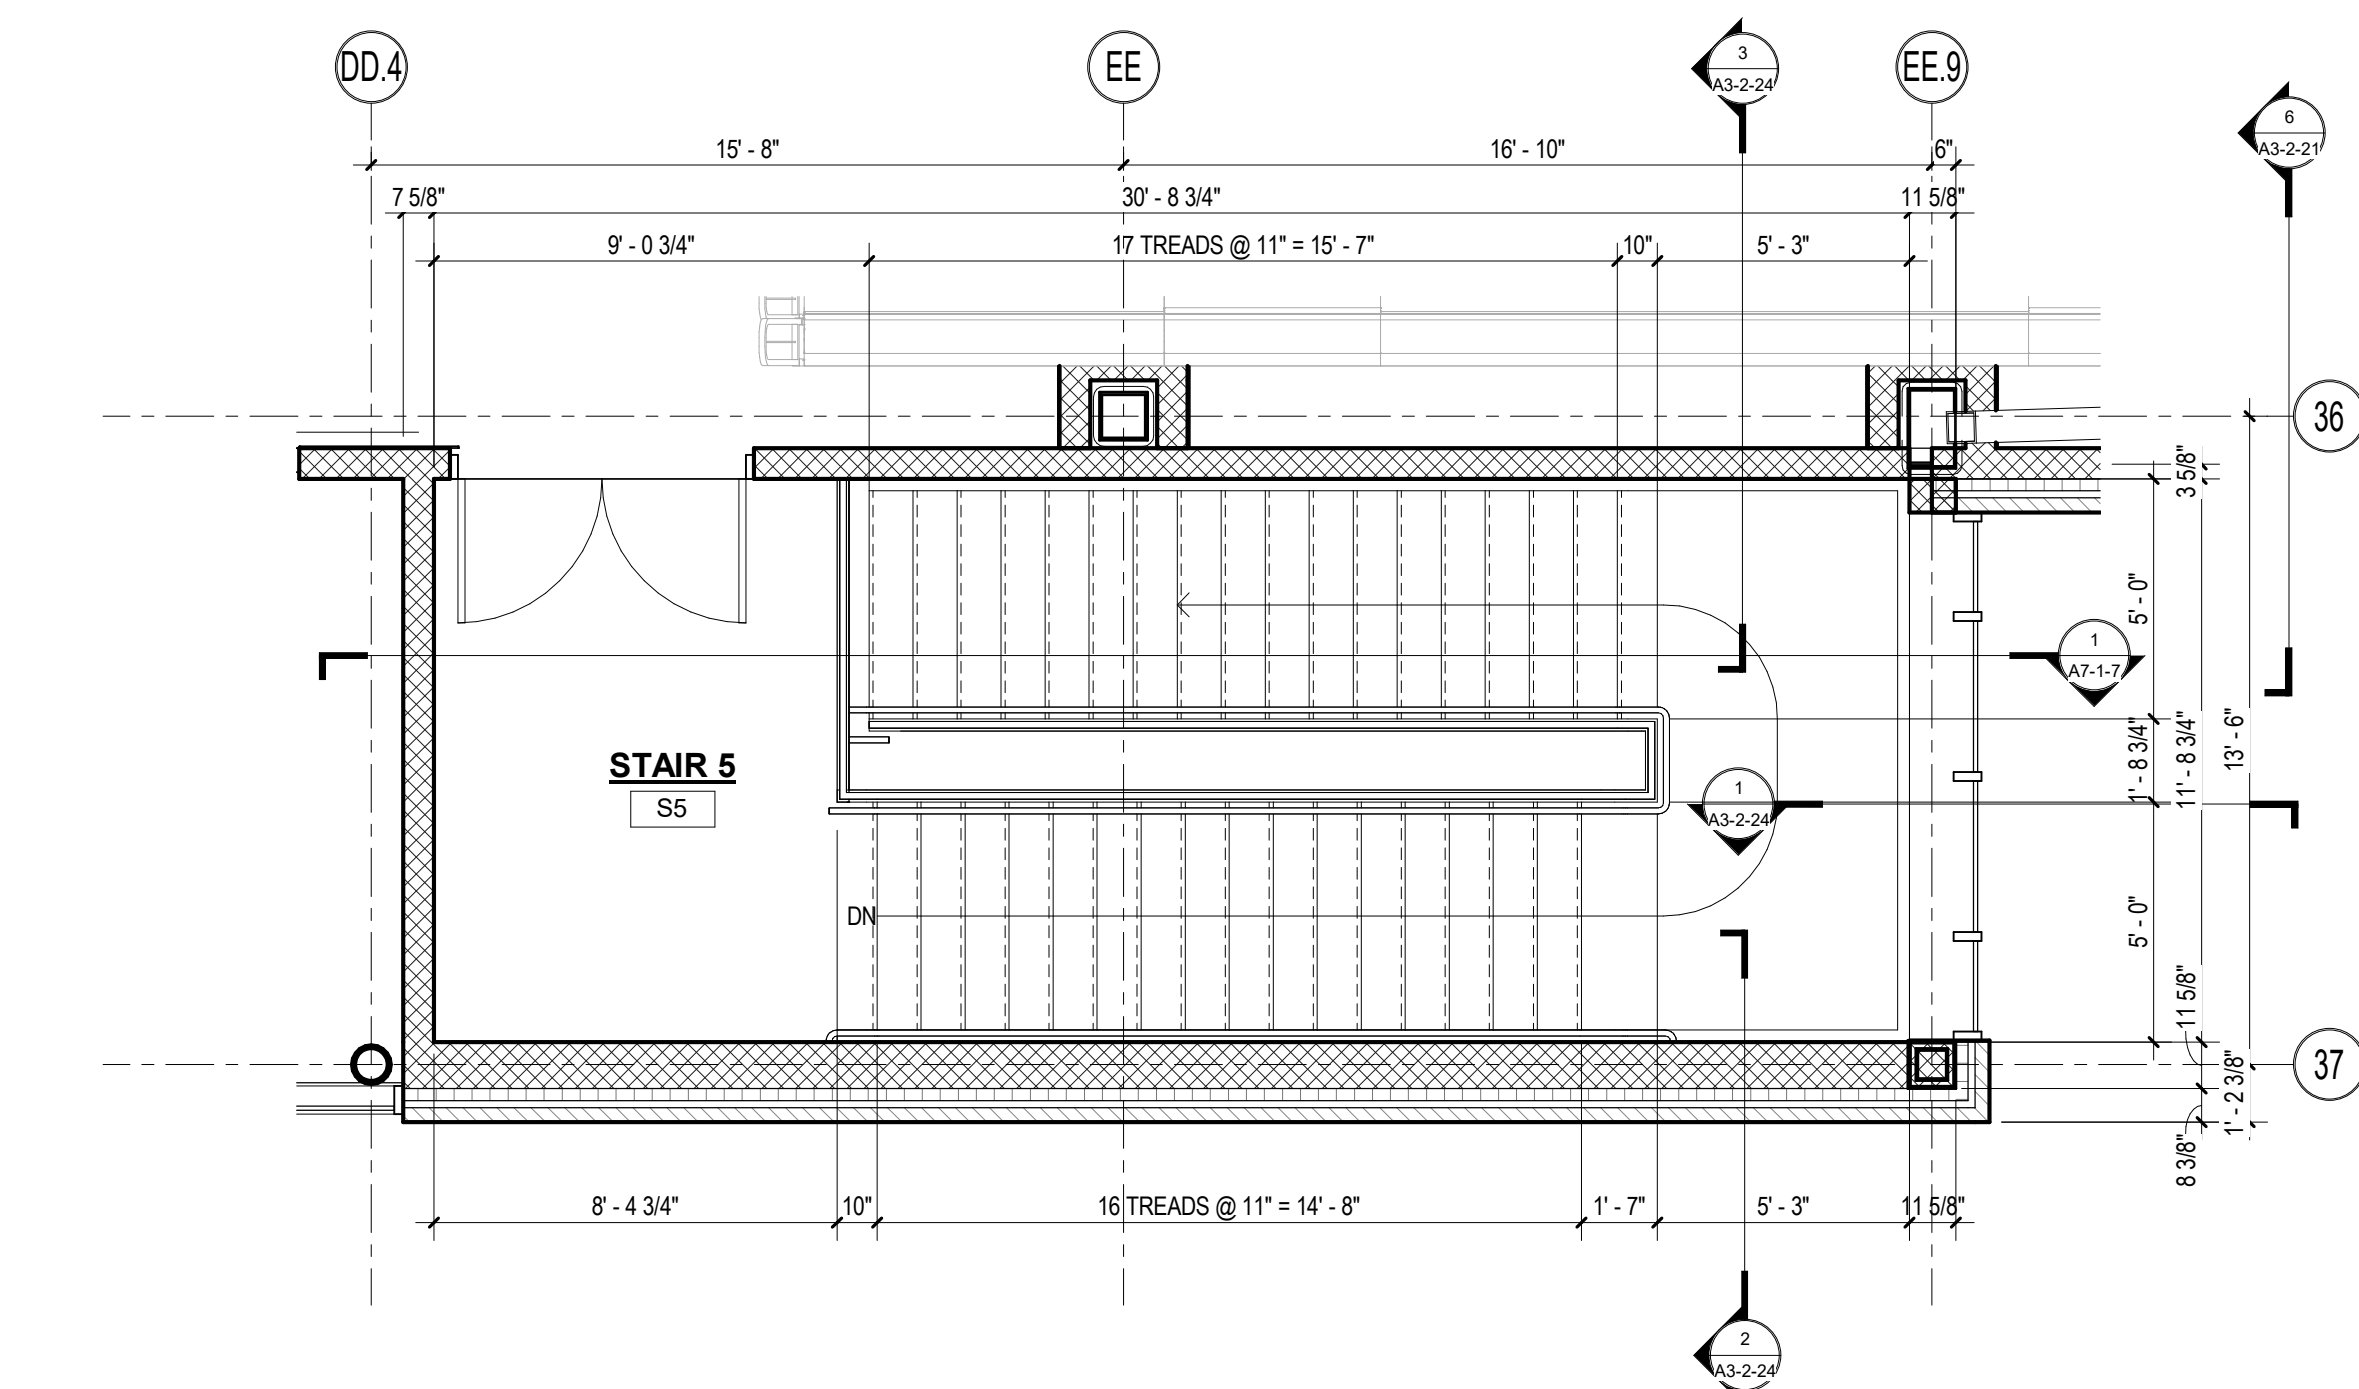


3 STAIR #5 PLAN - SECOND FLOOR
1/4" = 1'-0"

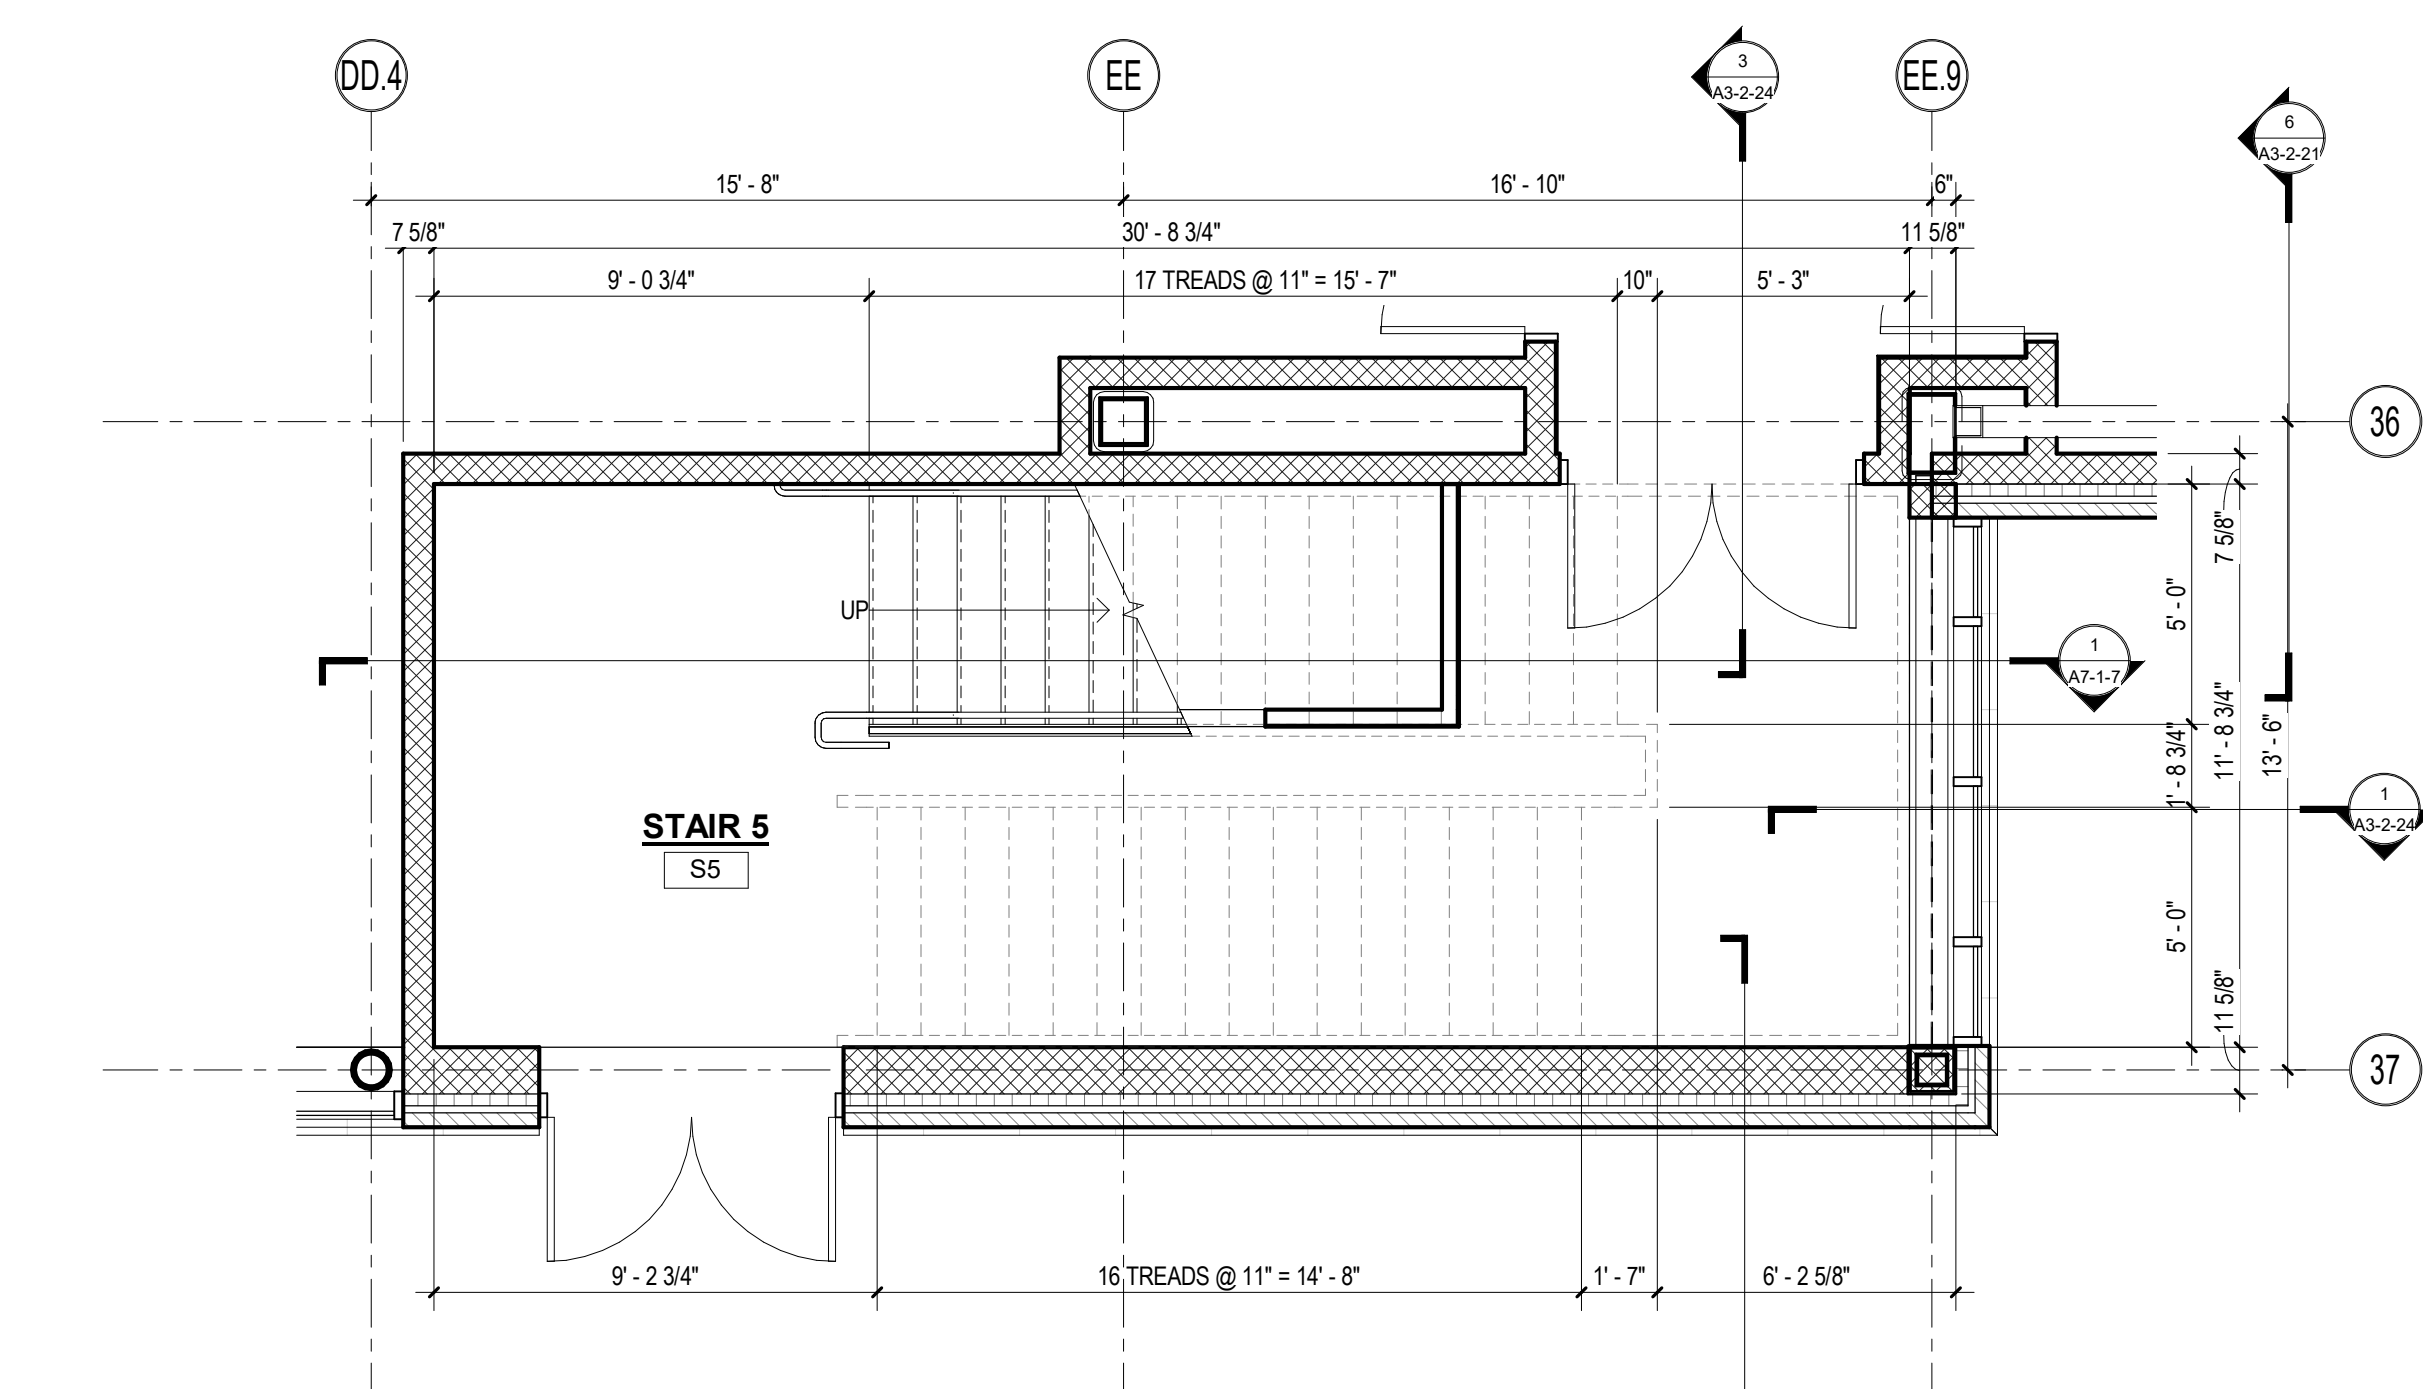


2 STAIR #5 PLAN - FIRST FLOOR
1/4" = 1'-0"

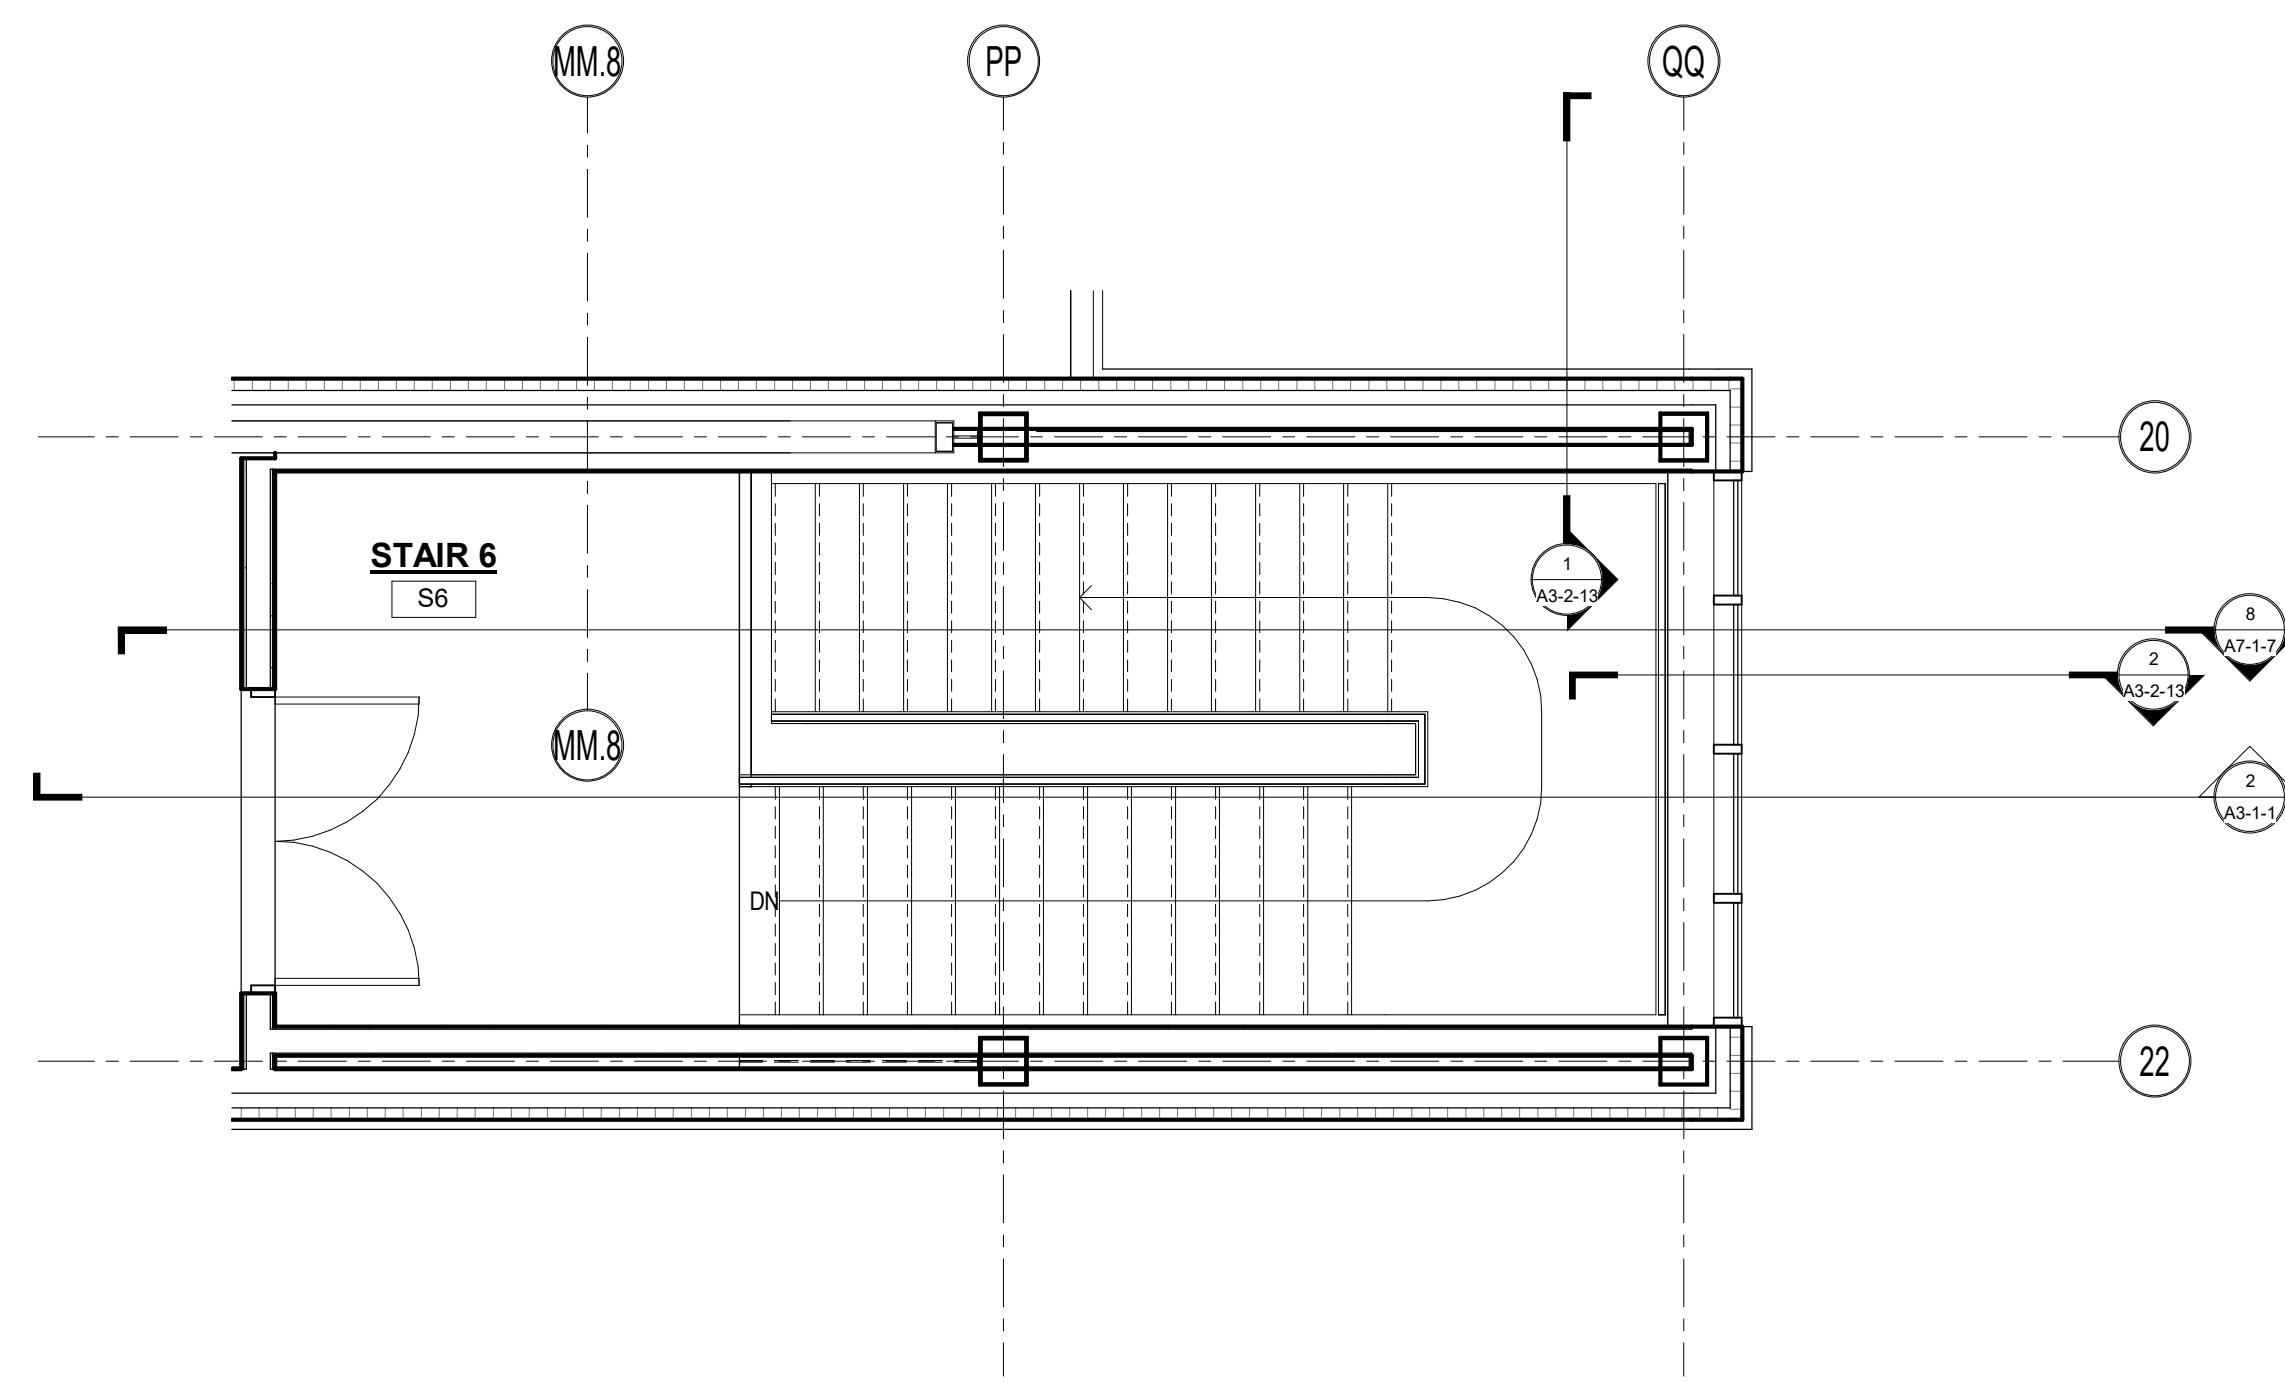


7 STAIR #6 PLAN - THIRD FLOOR
1/4" = 1'-0"

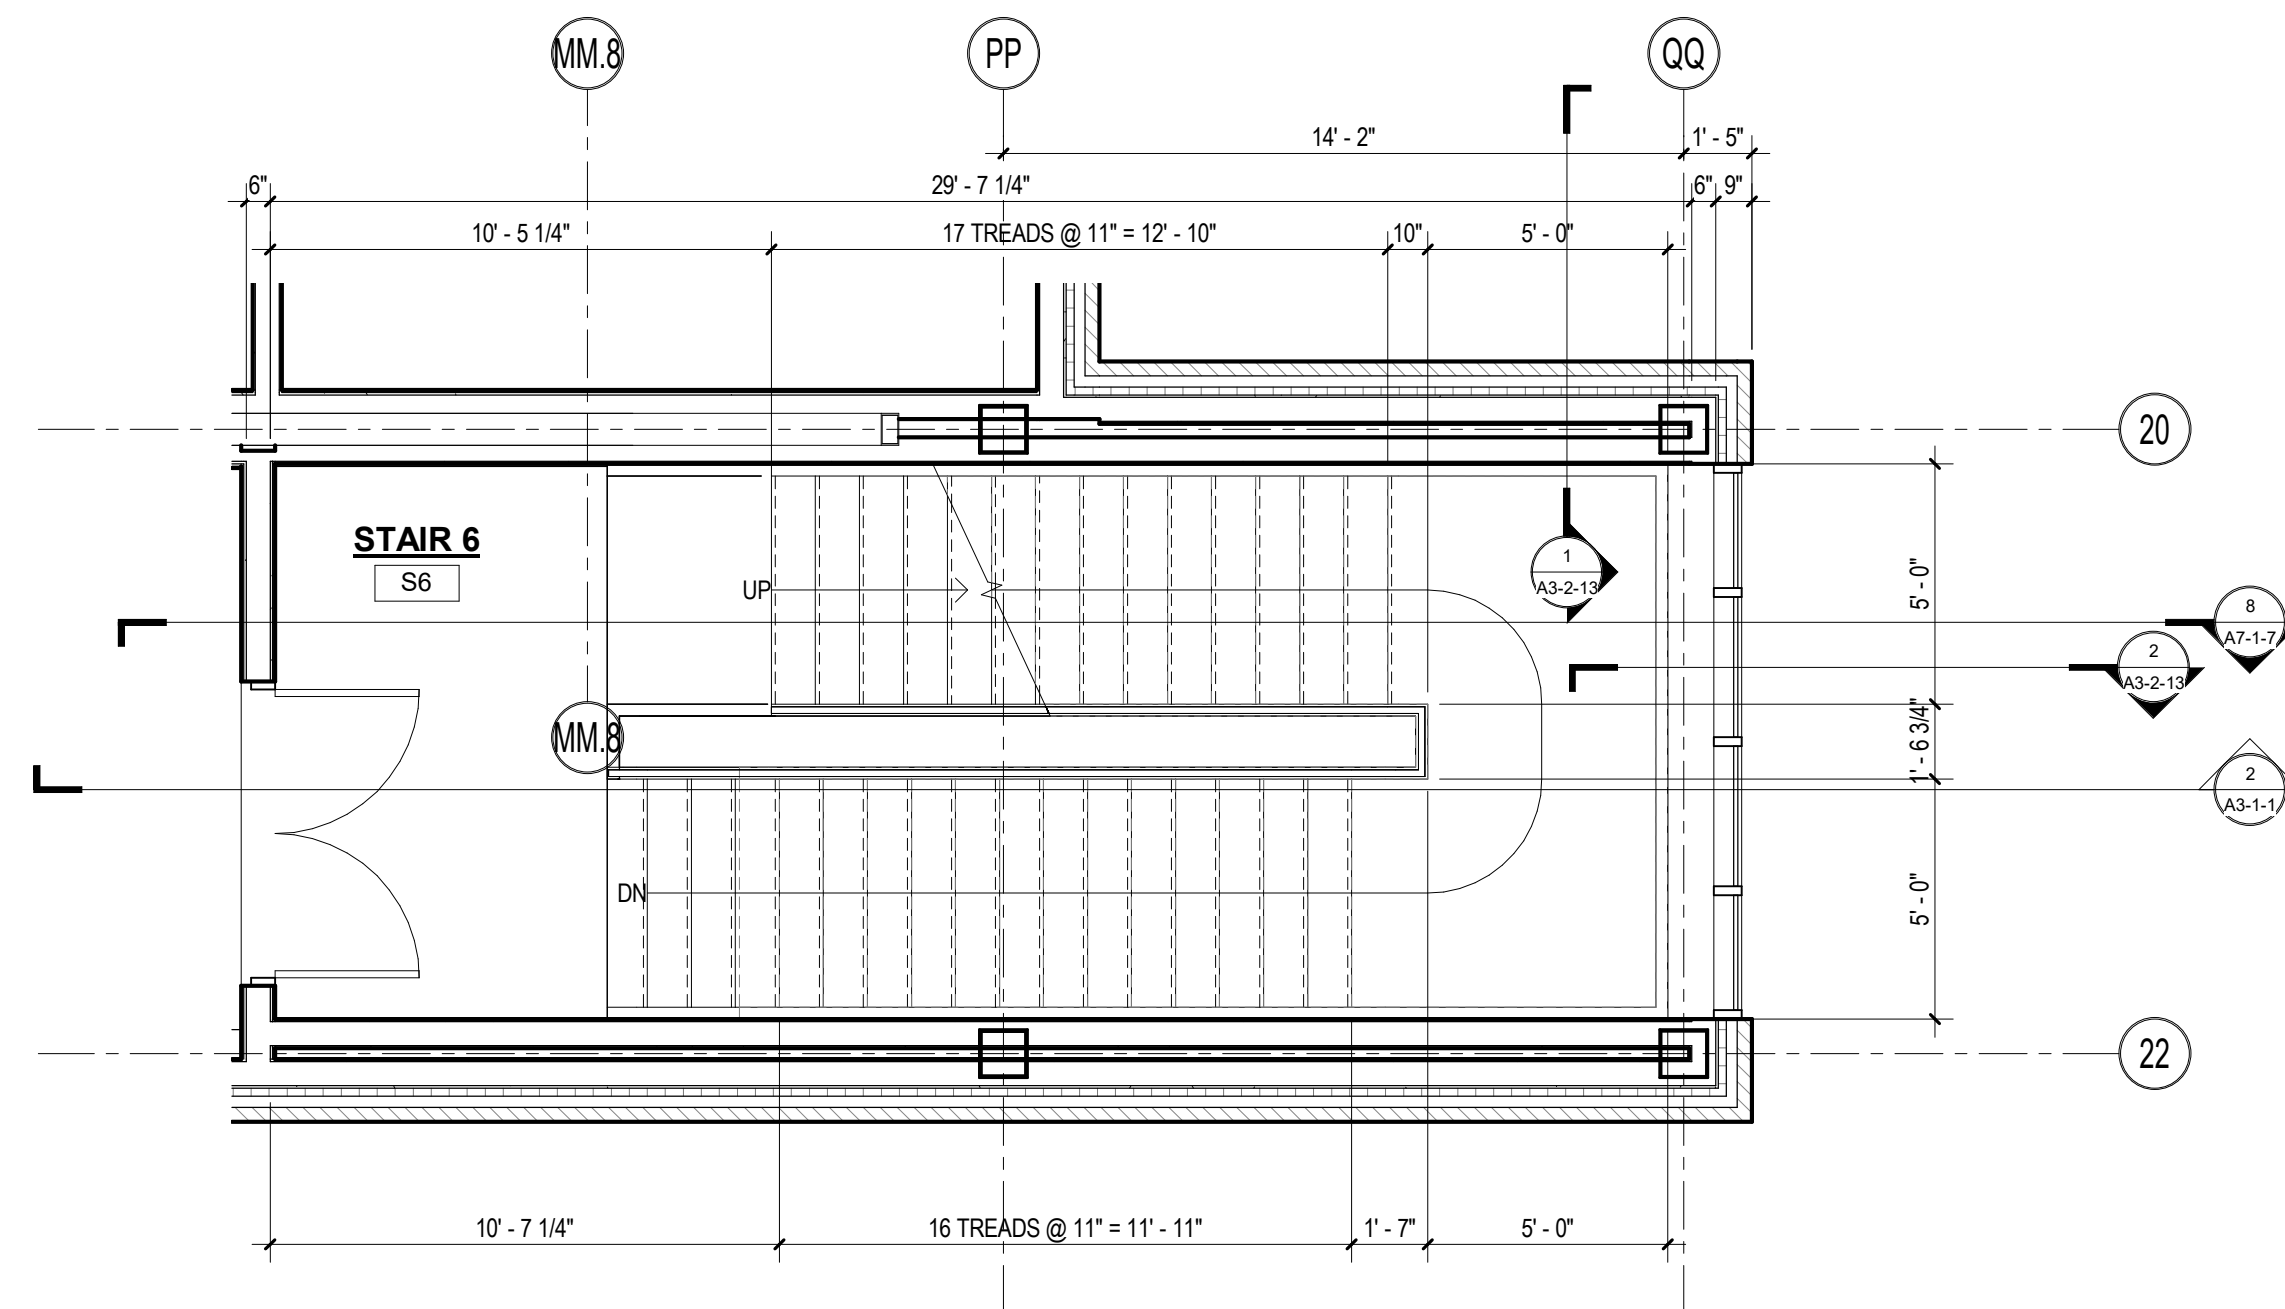


6 STAIR #6 PLAN - SECOND FLOOR
1/4" = 1'-0"

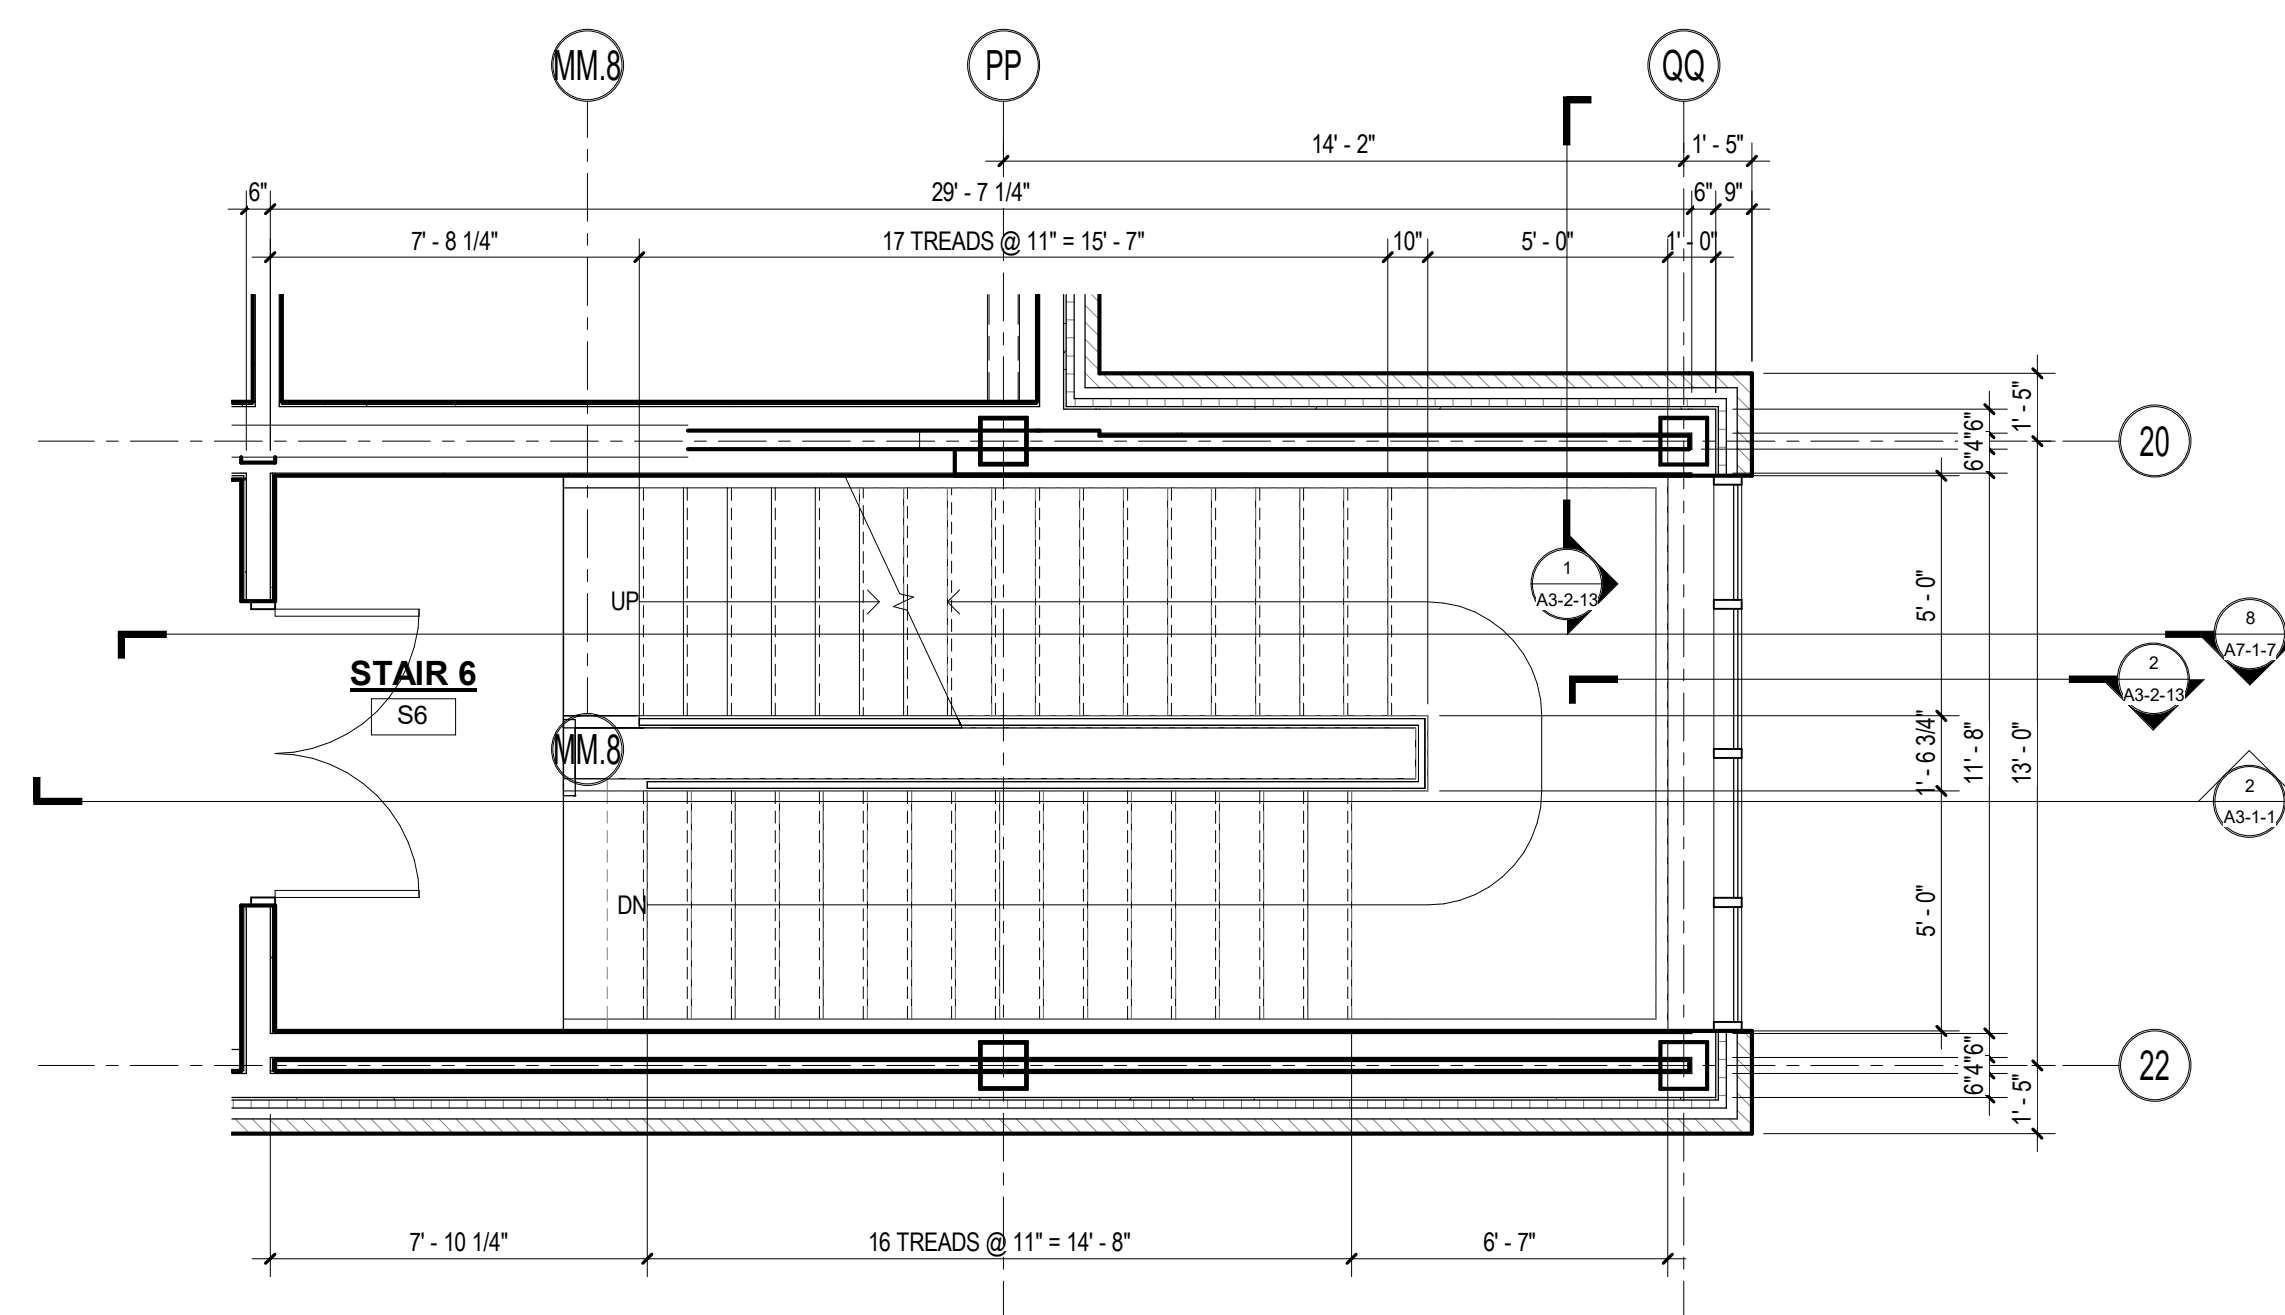

5 STAIR #6 PLAN - FIRST FLOOR
1/4" = 1'-0"

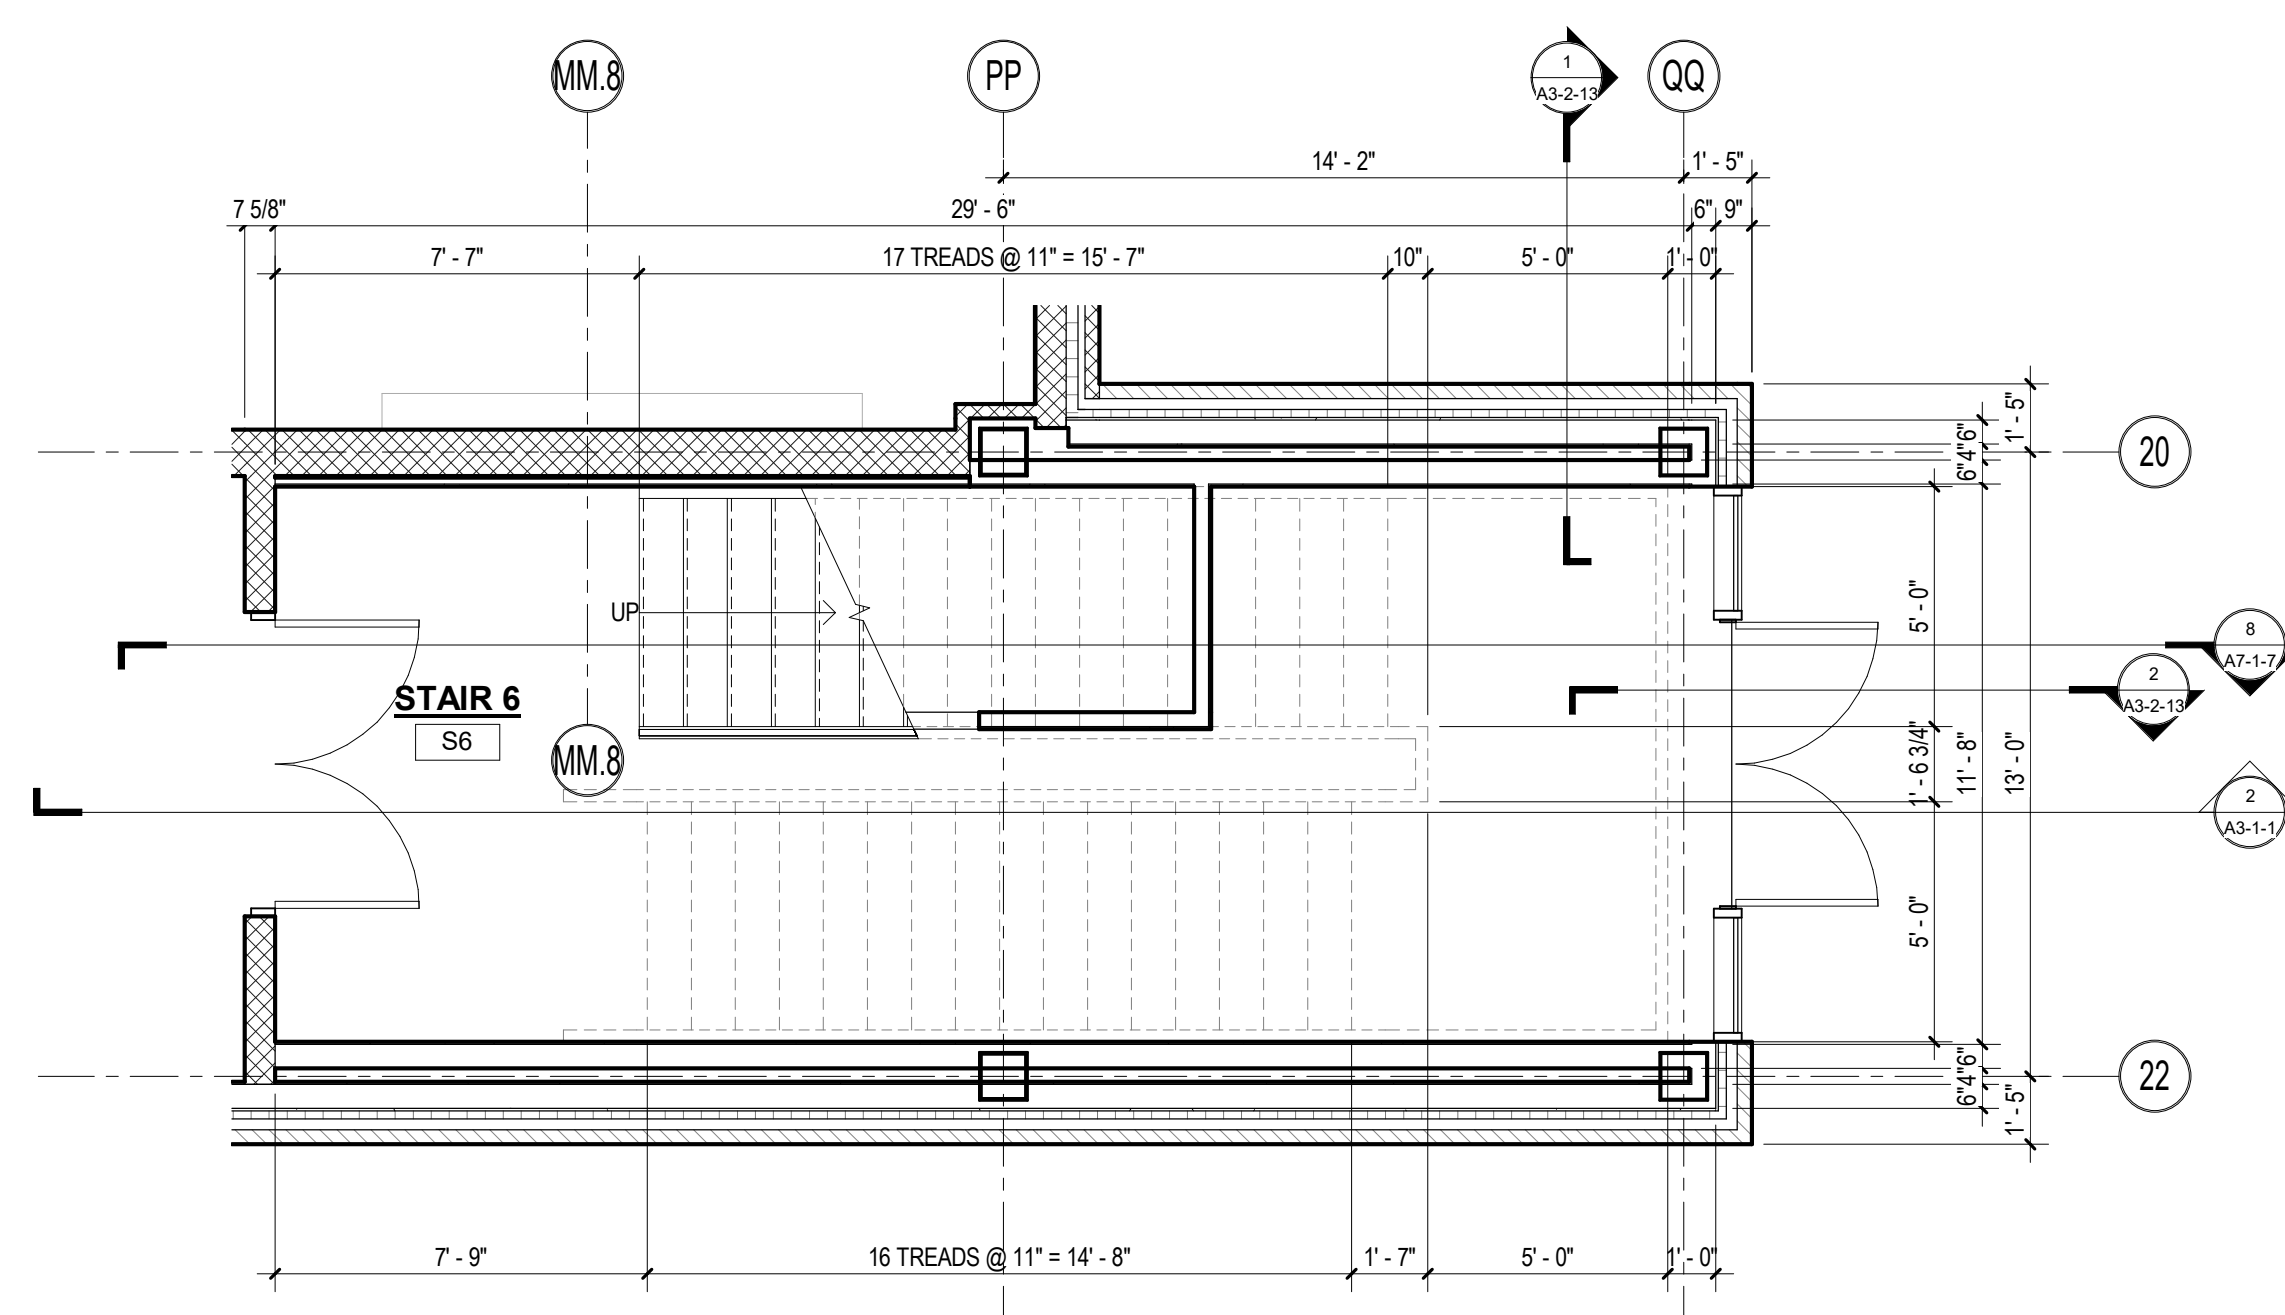

4 STAIR #6 PLAN - LOWER LEVEL
1/4" = 1'-0"

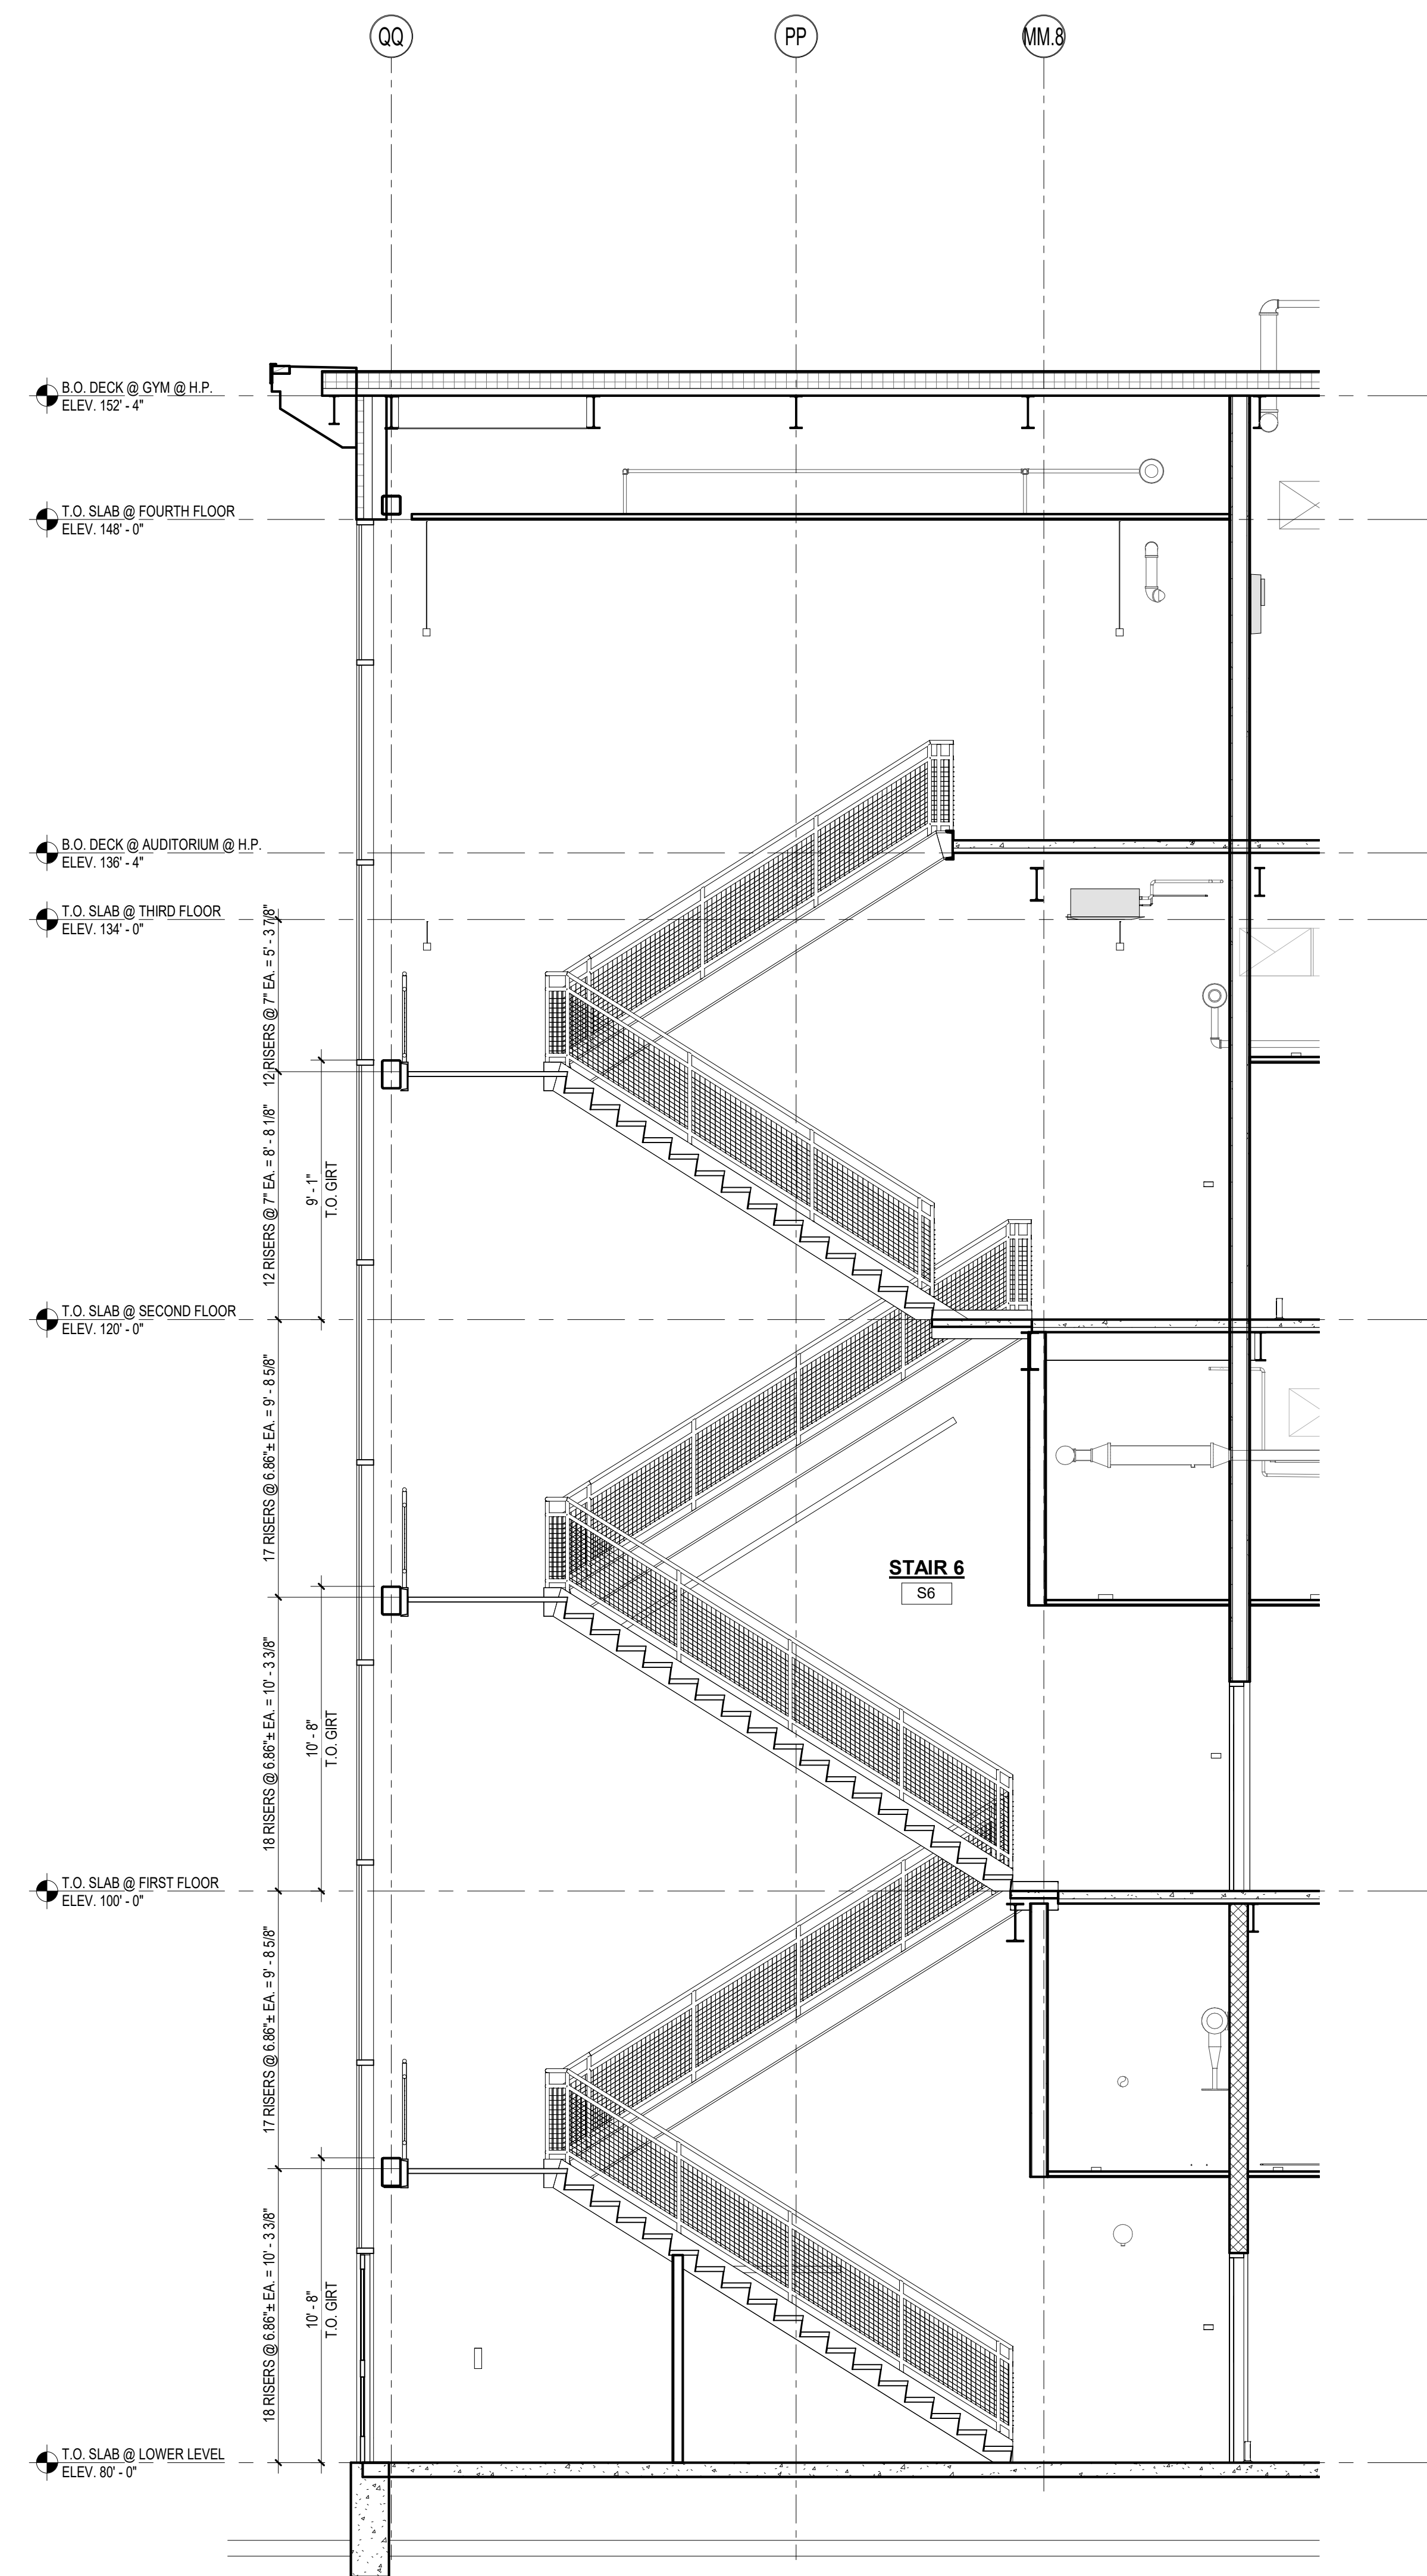

8 STAIR #6 SECTION
1/4" = 1'-0"


DRA

Drumme Rosane Anderson, Inc.
225 Oakland Road
Studio 205
South Windsor, CT 06074
Tel: 817.864.1000
www.dra-inc.com

Northeast
Metropolitan
Regional
Vocational High
School
100 Hemlock Road,
Wakefield, MA 01880


© COPYRIGHT 2022 DRUMMEY ROSANE ANDERSON, INC.

MSBA 60% CD
SUBMISSION
January 13th, 2023

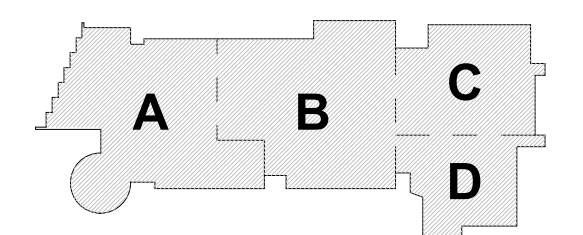

KEY PLAN

PROJECT NORTH MAGNETIC NORTH

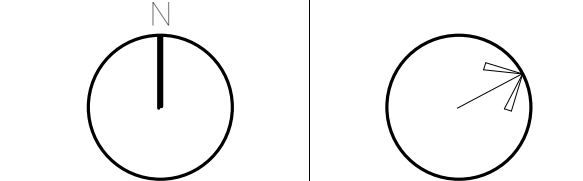

STAIR PLANS &
SECTIONS


Scale: 1/4" = 1'-0"
Job No.: 20202
Drawn By: DRA
Date: January 13th, 2023
Volume 3 of 4

A7-1-7



DRA

Drumme Rosane Anderson, Inc.
225 Oakland Road
Studio 205
South Windsor, CT
06074
Planning | Architecture | Interior Design
Tel: 817.964.1000
www.drainc.com


Northeast
Metropolitan
Regional
Vocational High School
100 Hemlock Road,
Wakefield, MA 01880

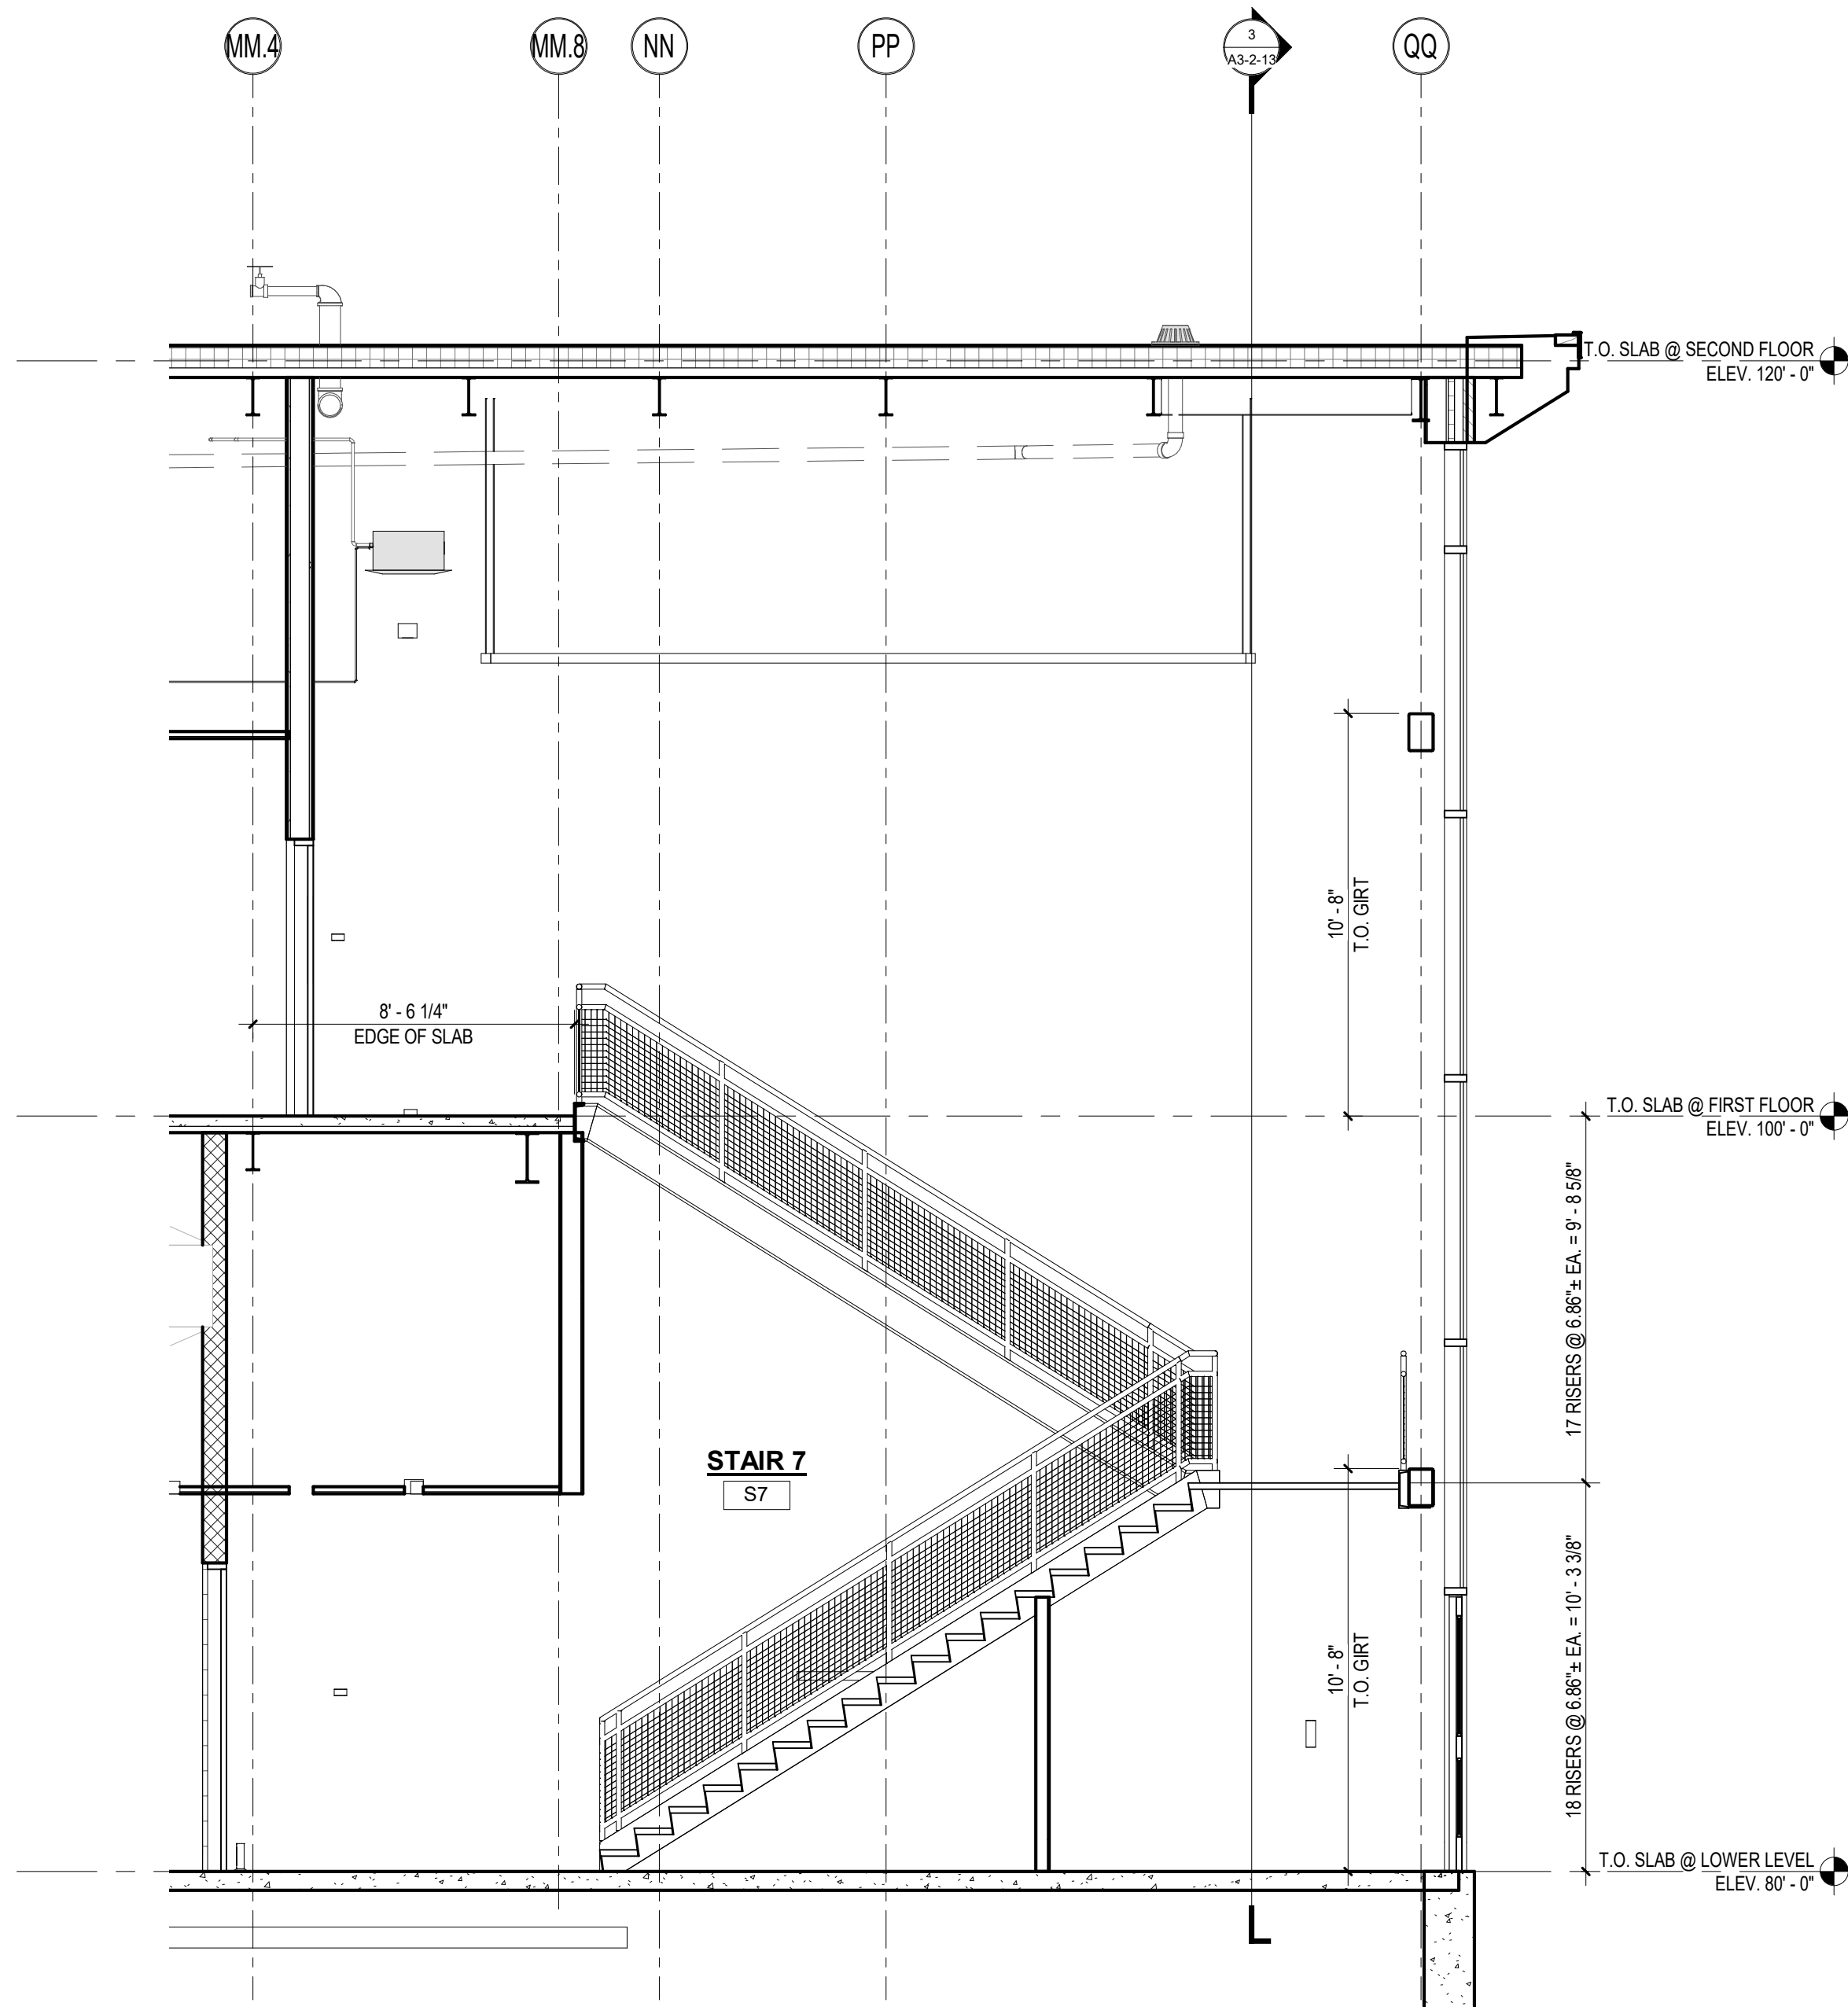

7 STAIR #7 SECTION
1/4" = 1'-0"

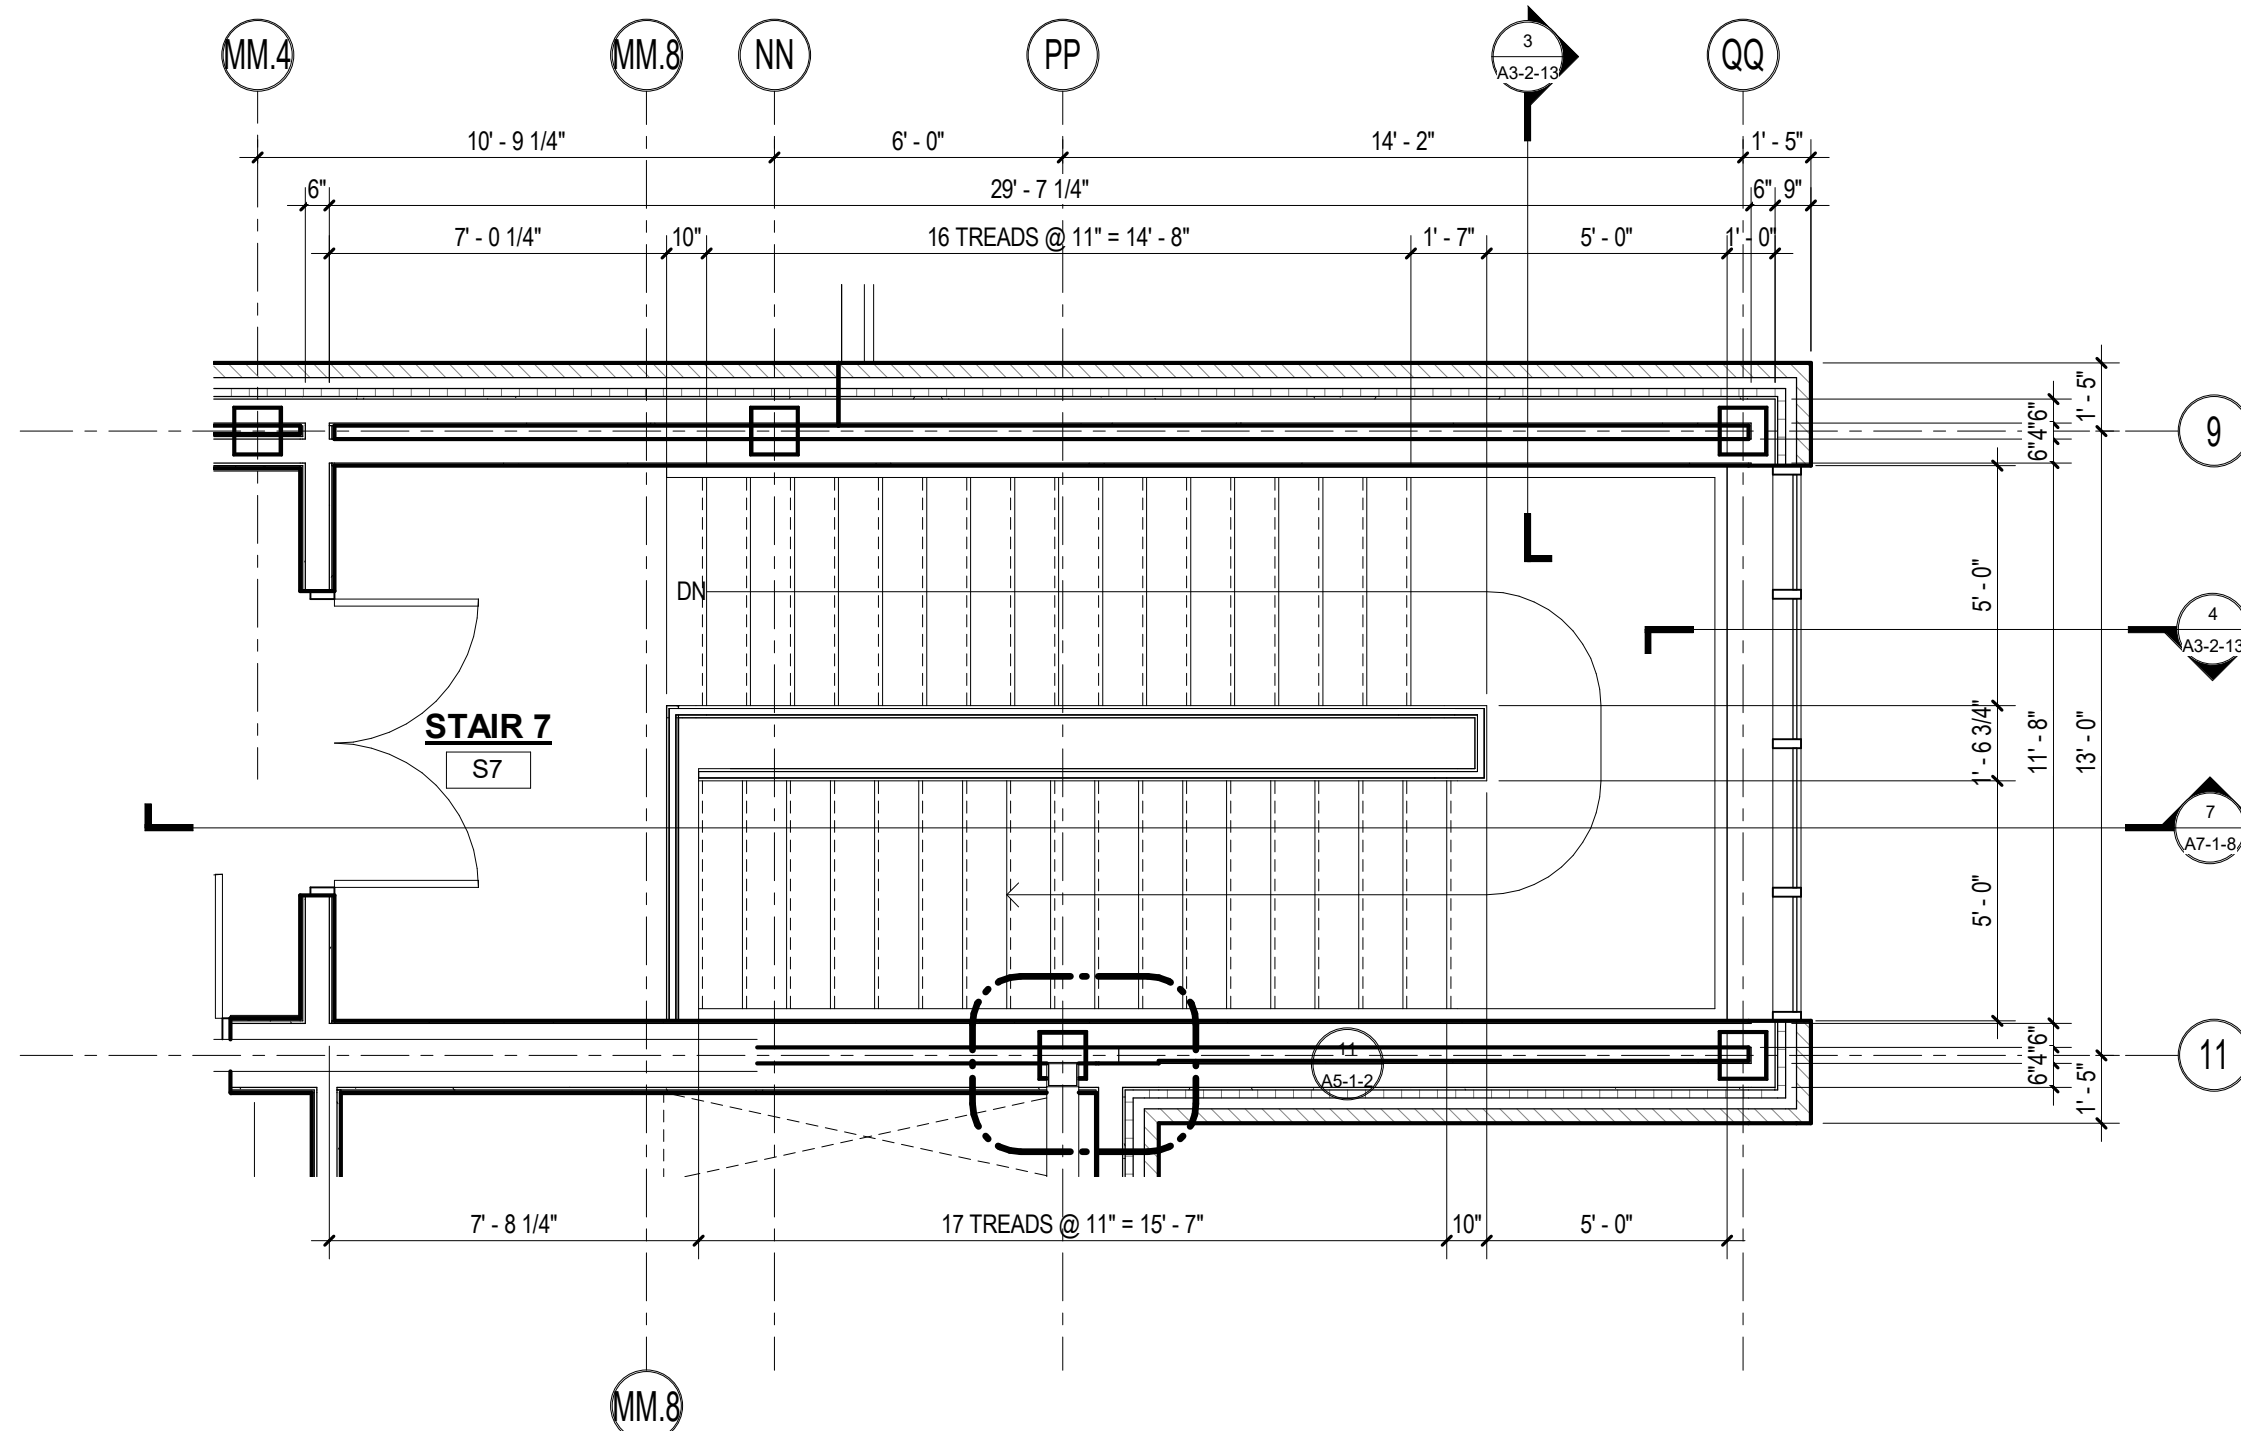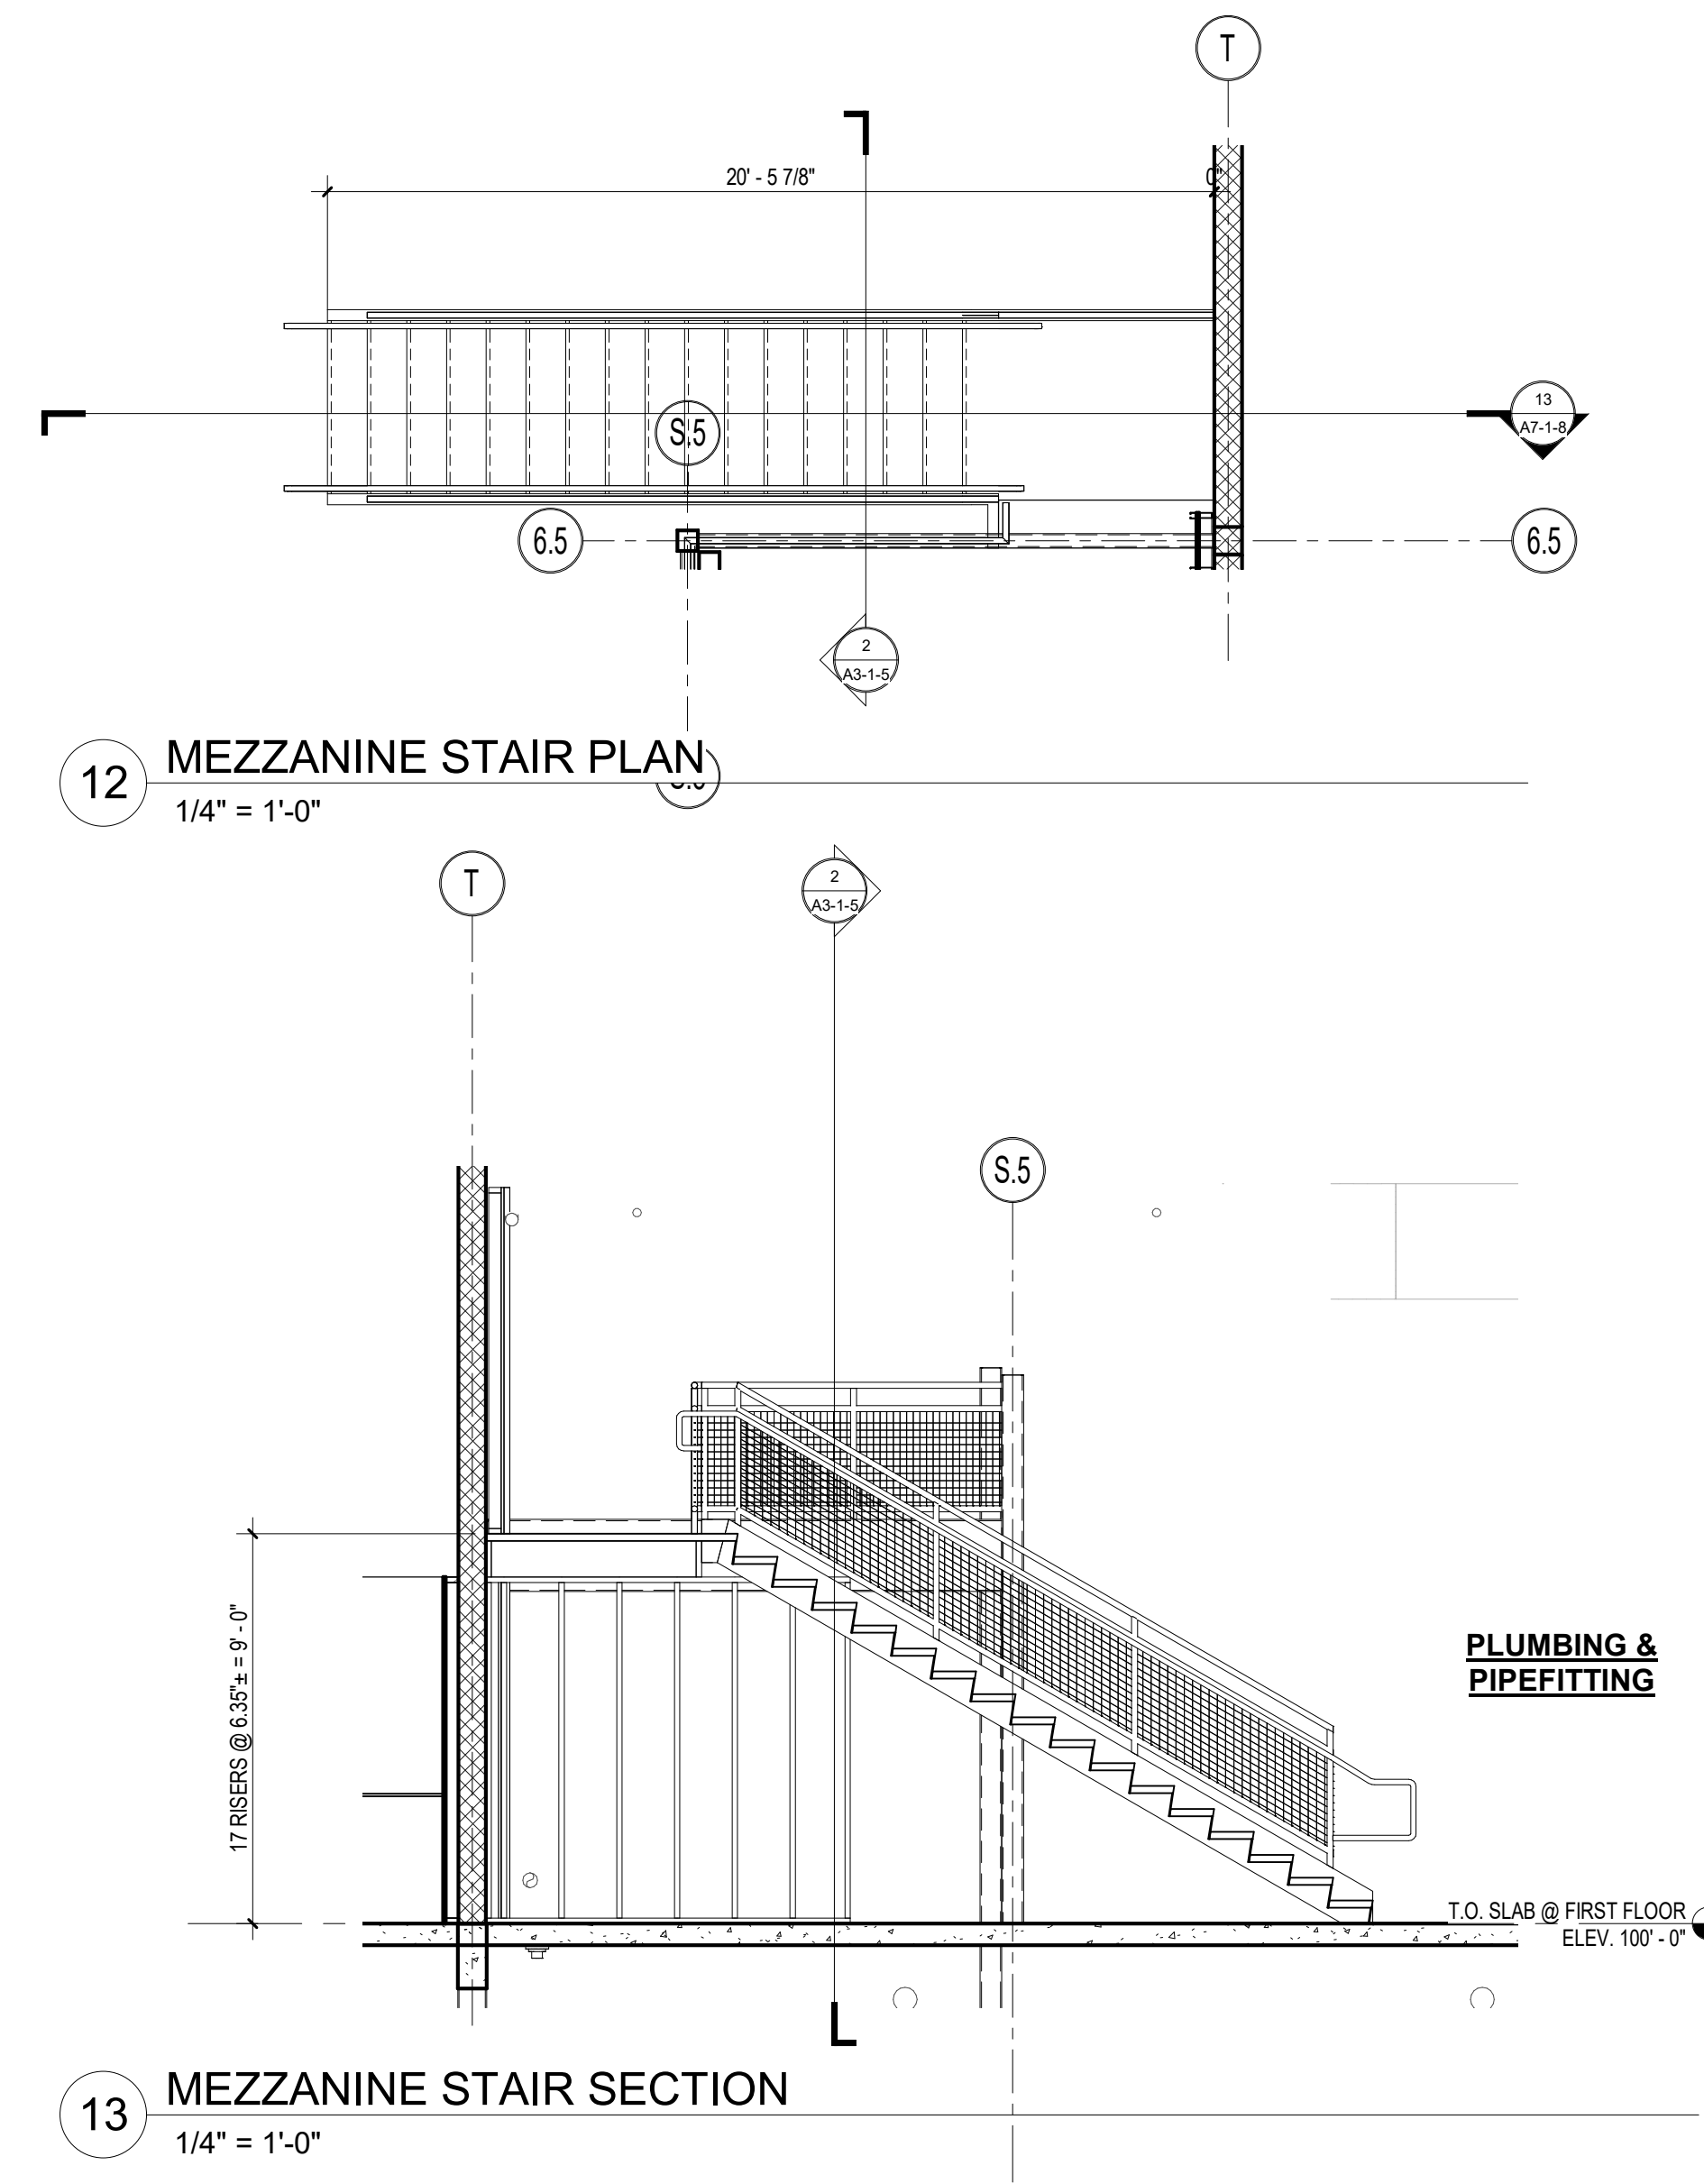


6 STAIR #7 PLAN - FIRST FLOOR
1/4" = 1'-0"

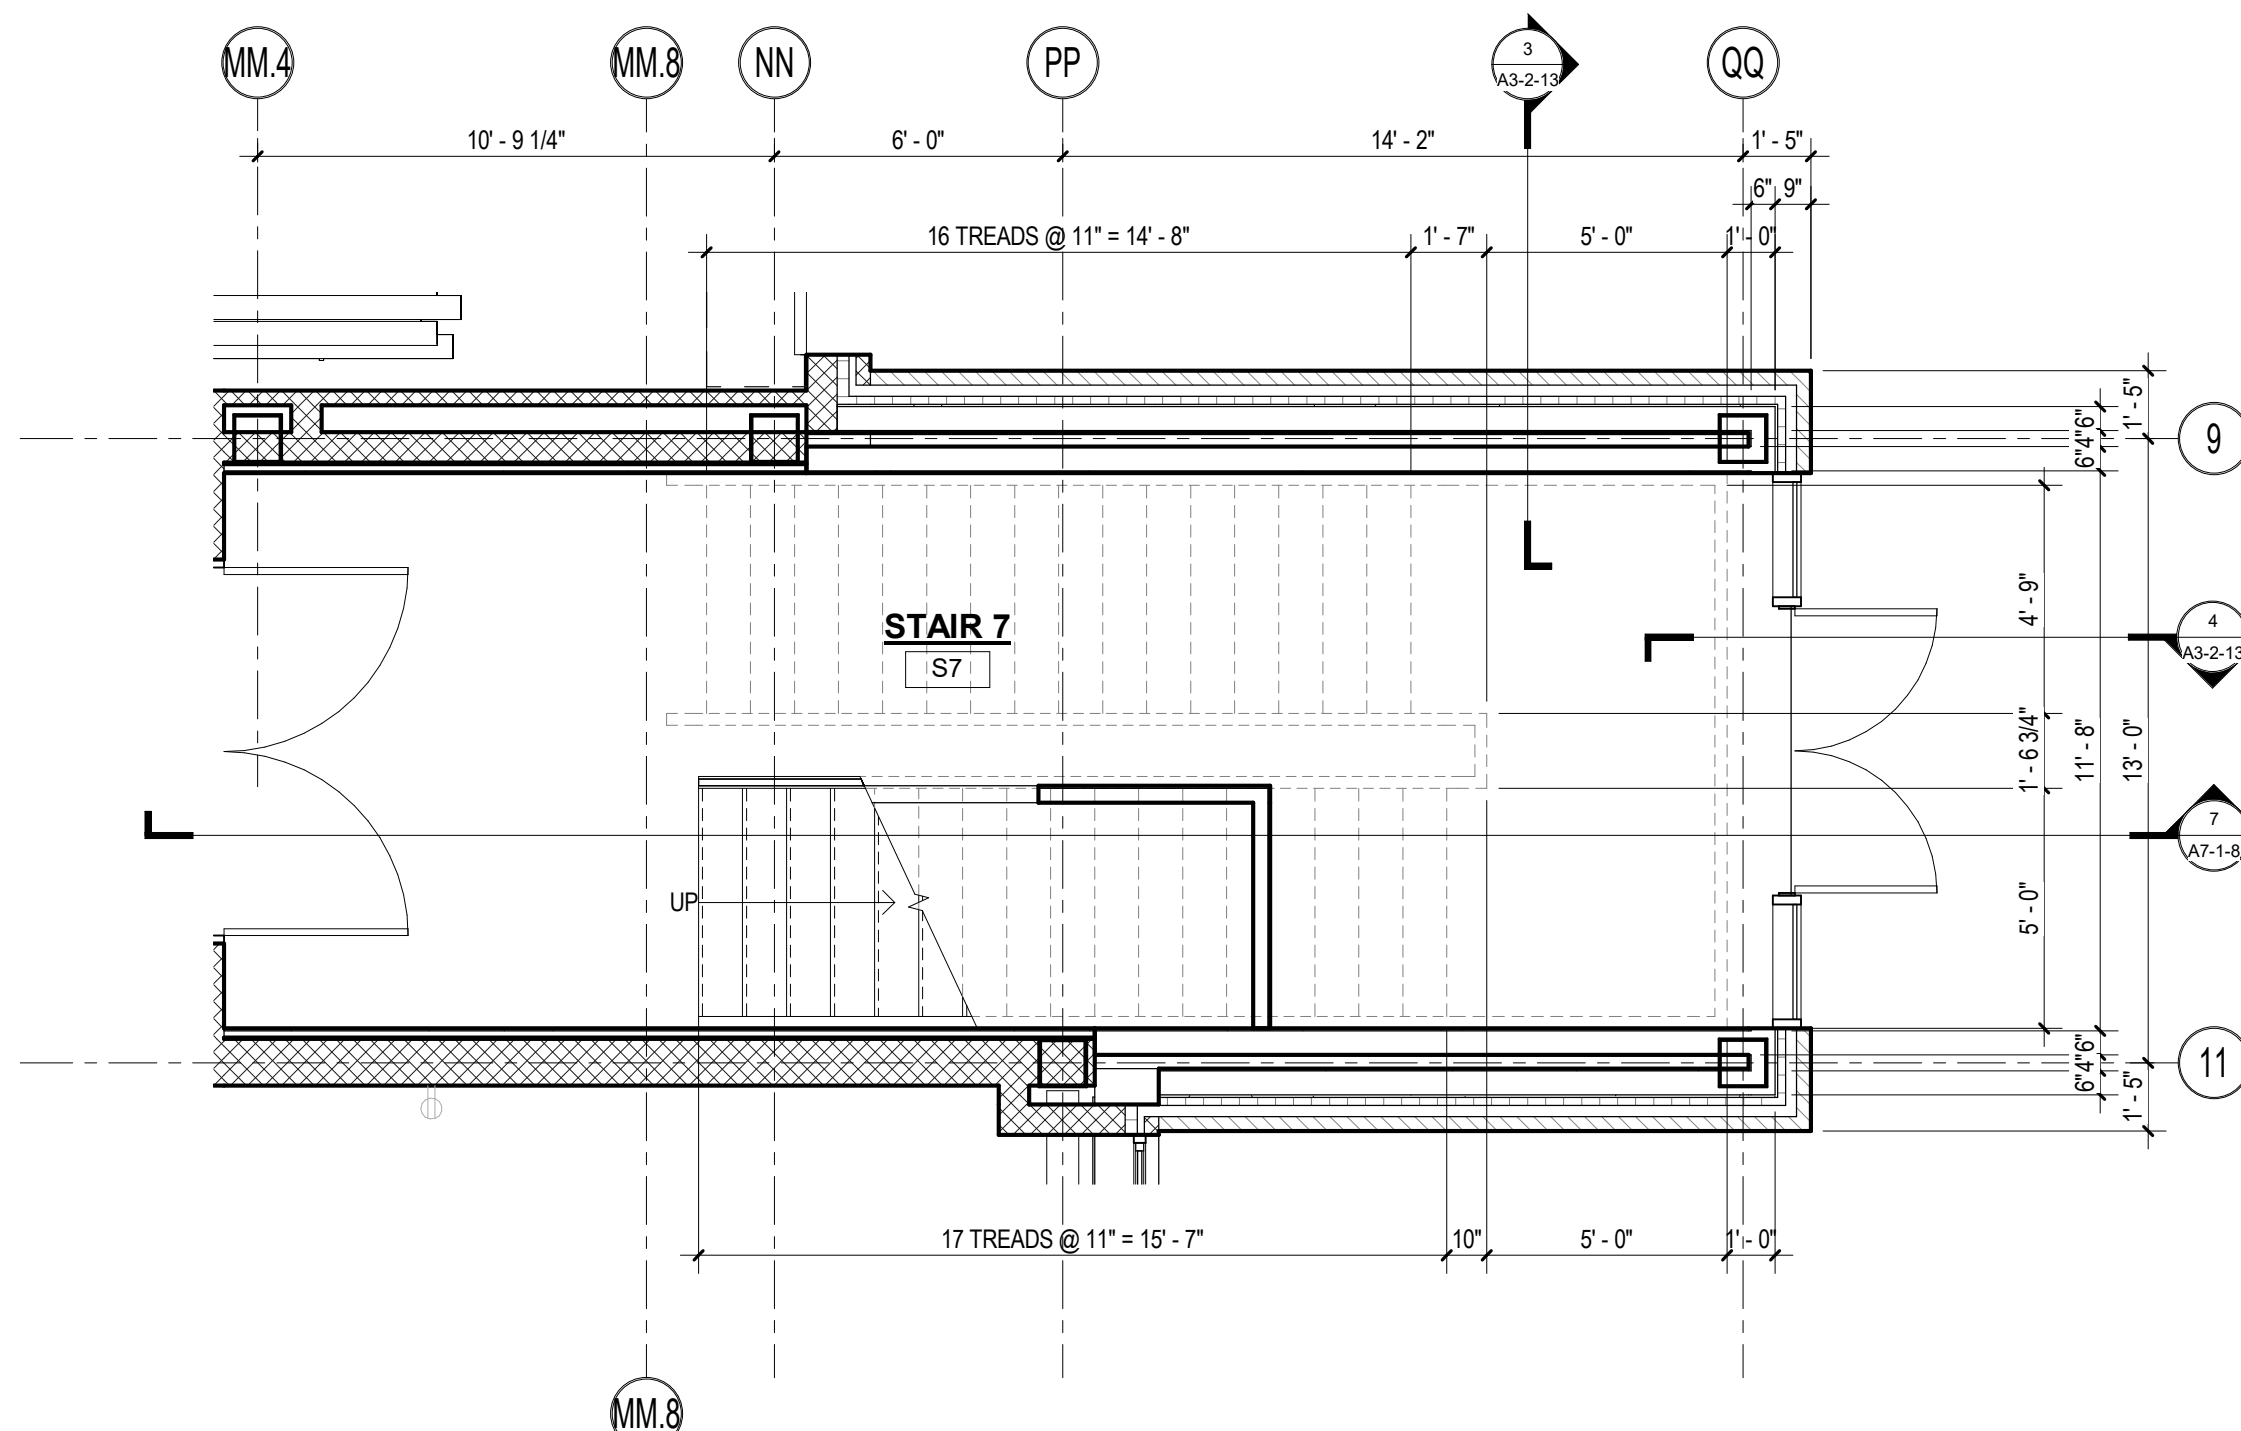


1 STAIR #7 PLAN - LOWER LEVEL
1/4" = 1'-0"

© COPYRIGHT 2022 DRUMMEY ROSANE ANDERSON, INC.

MSBA 60% CD
SUBMISSION
January 13th, 2023

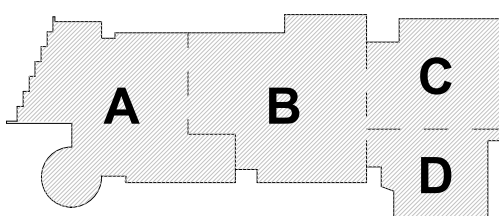


KEY PLAN

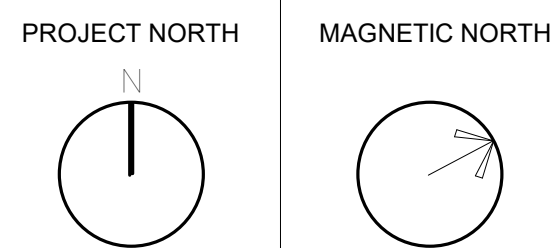


STAIR PLANS &
SECTIONS

Scale: 1/4" = 1'-0"
Job No.: 20202
Drawn By: DRA
Date: January 13th, 2023
Volume 3 of 4


A7-1-8

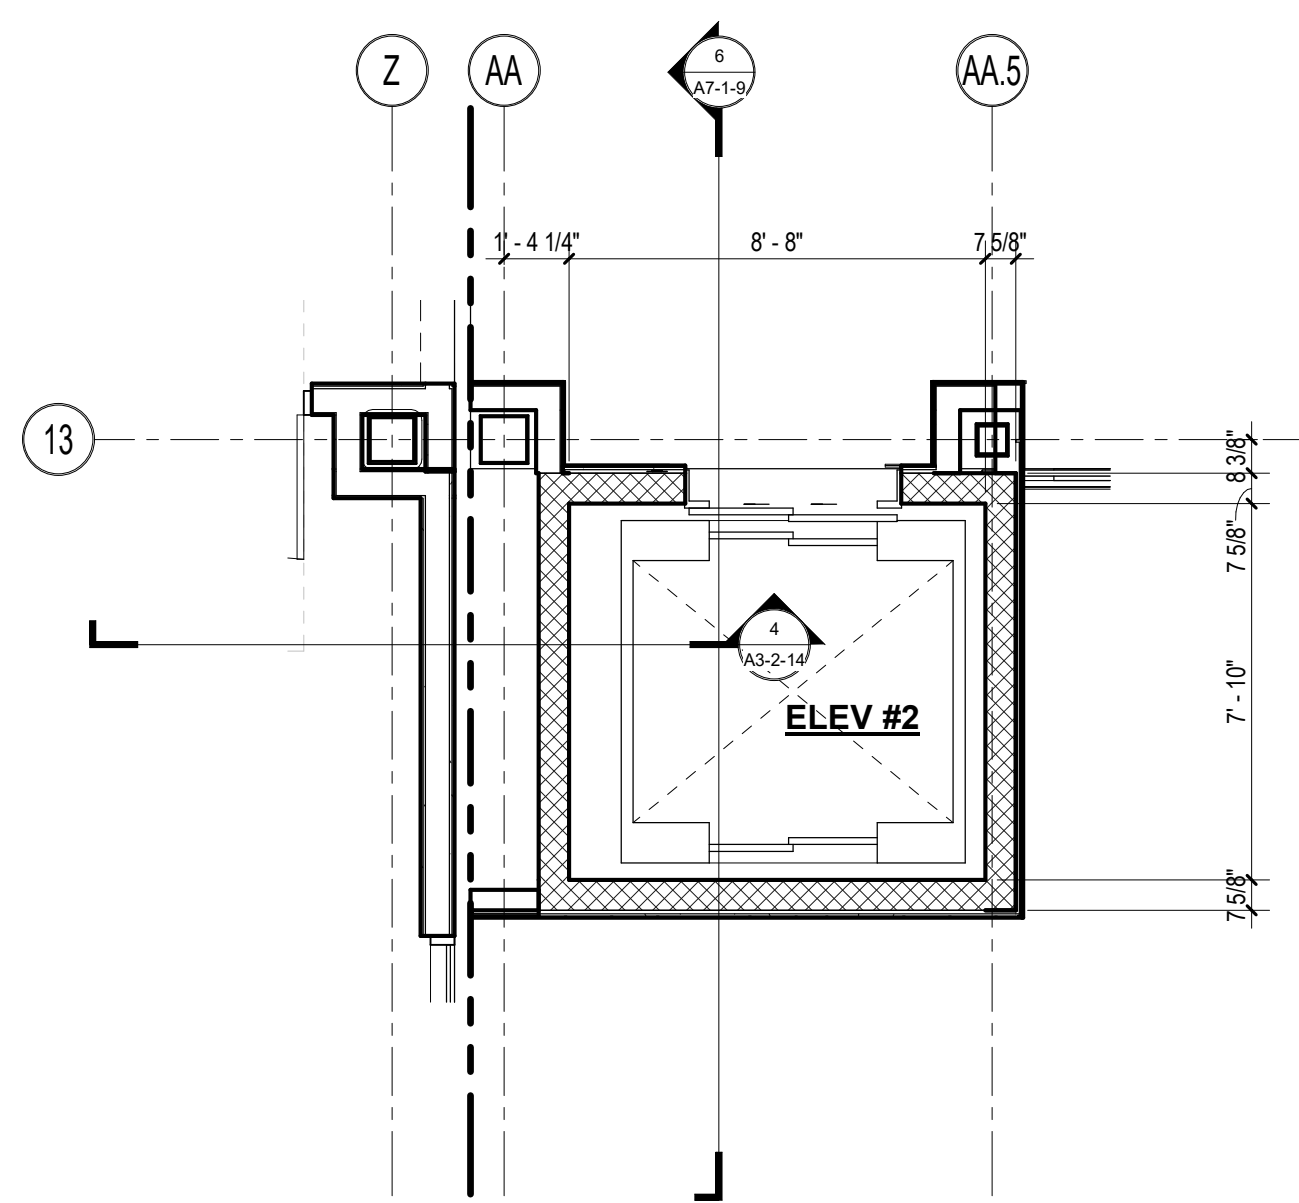


3 ELEVATOR #2 PLAN - SECOND FLOOR
1/4" = 1'-0"

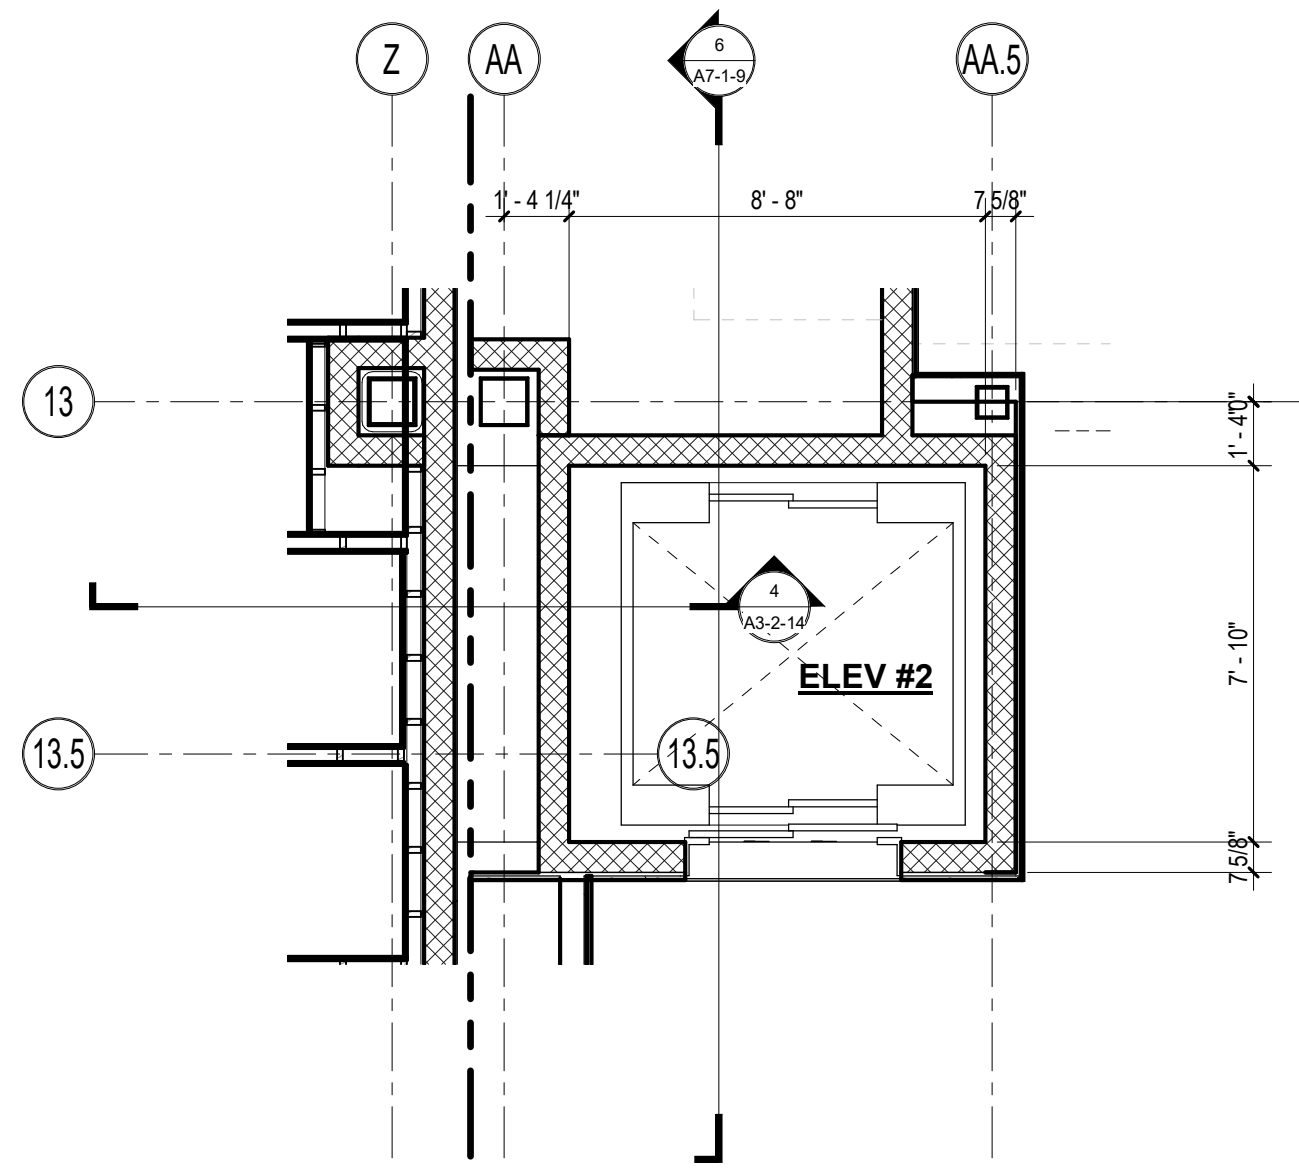


2 ELEVATOR #2 PLAN - FIRST FLOOR
1/4" = 1'-0"

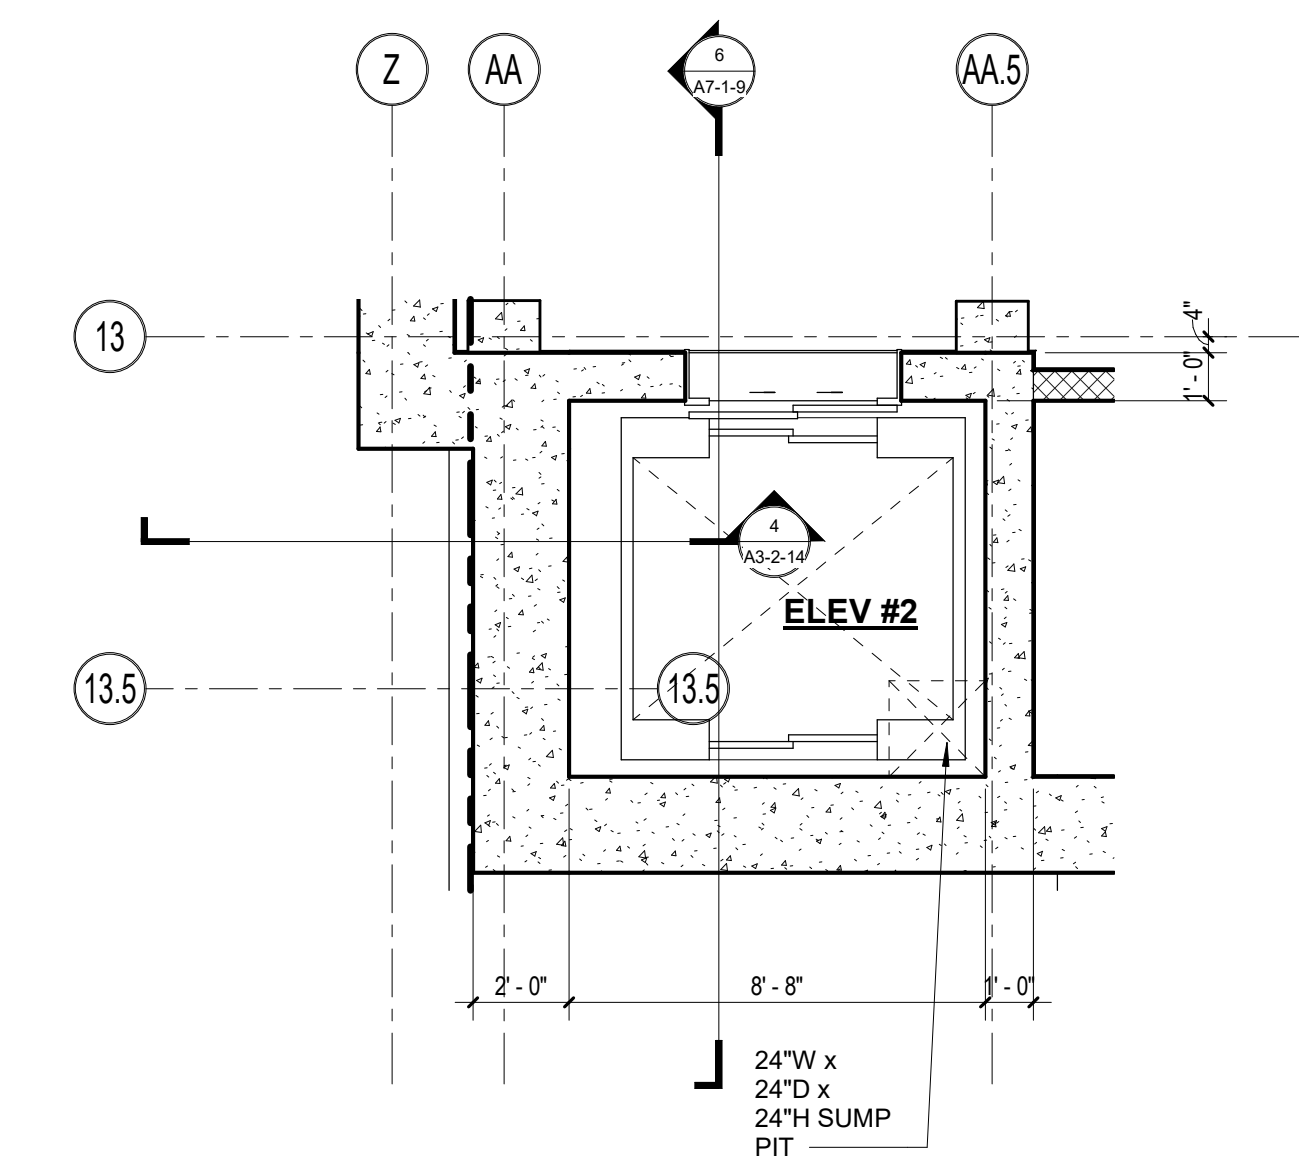


1 ELEVATOR #2 PLAN - LOWER LEVEL
1/4" = 1'-0"

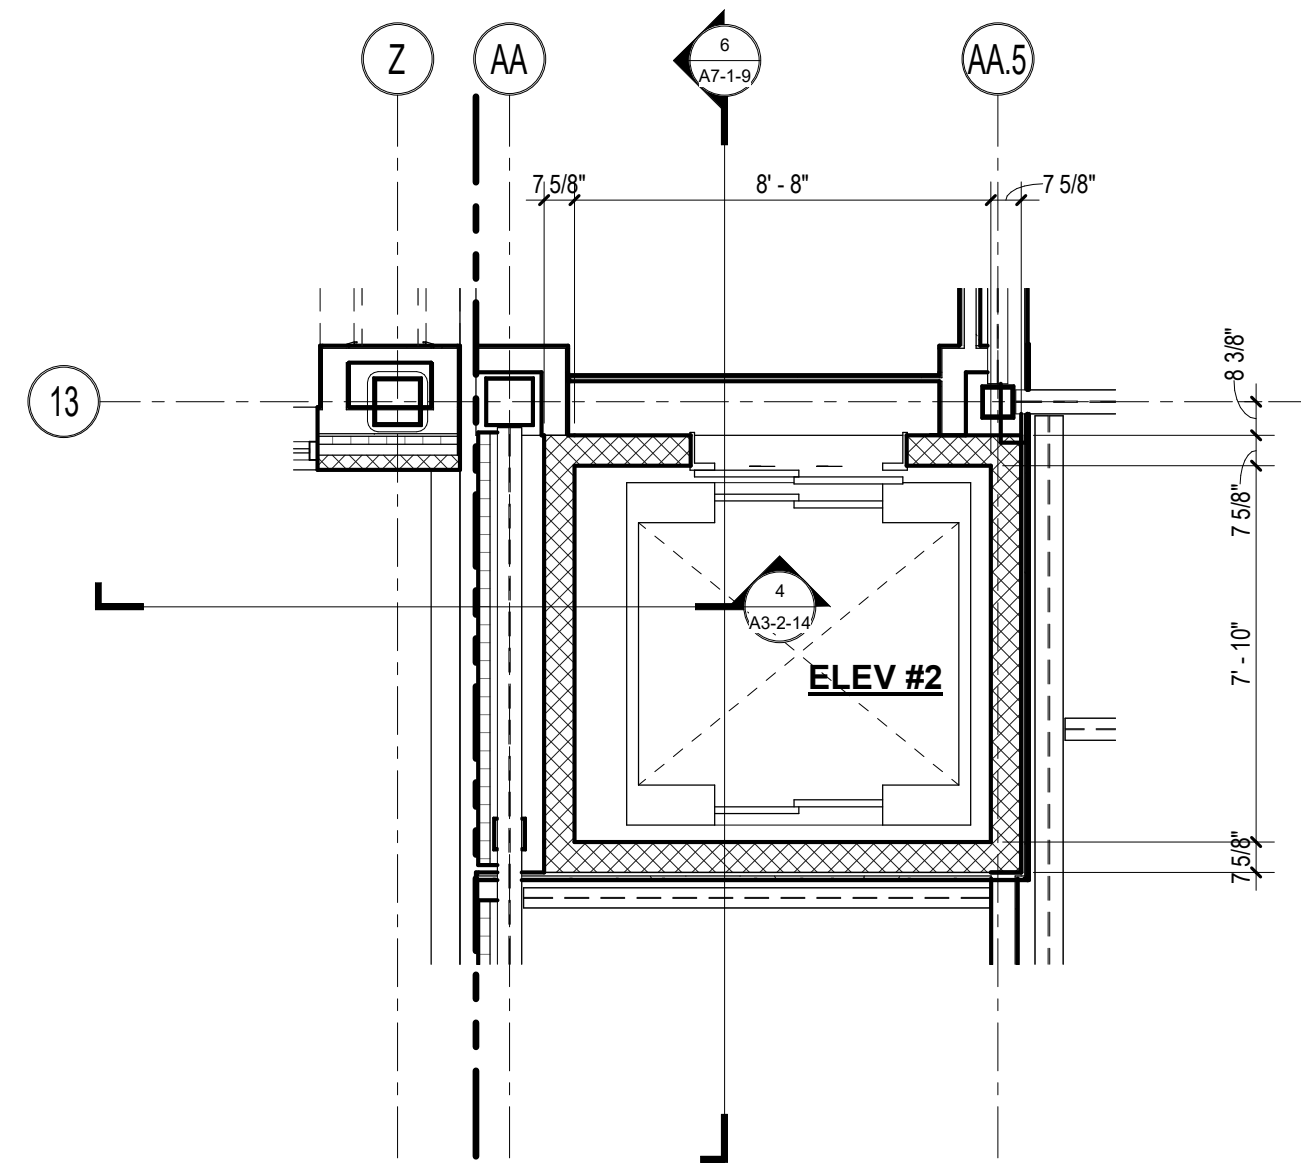


5 ELEVATOR #2 PLAN - FOURTH FLOOR
1/4" = 1'-0"

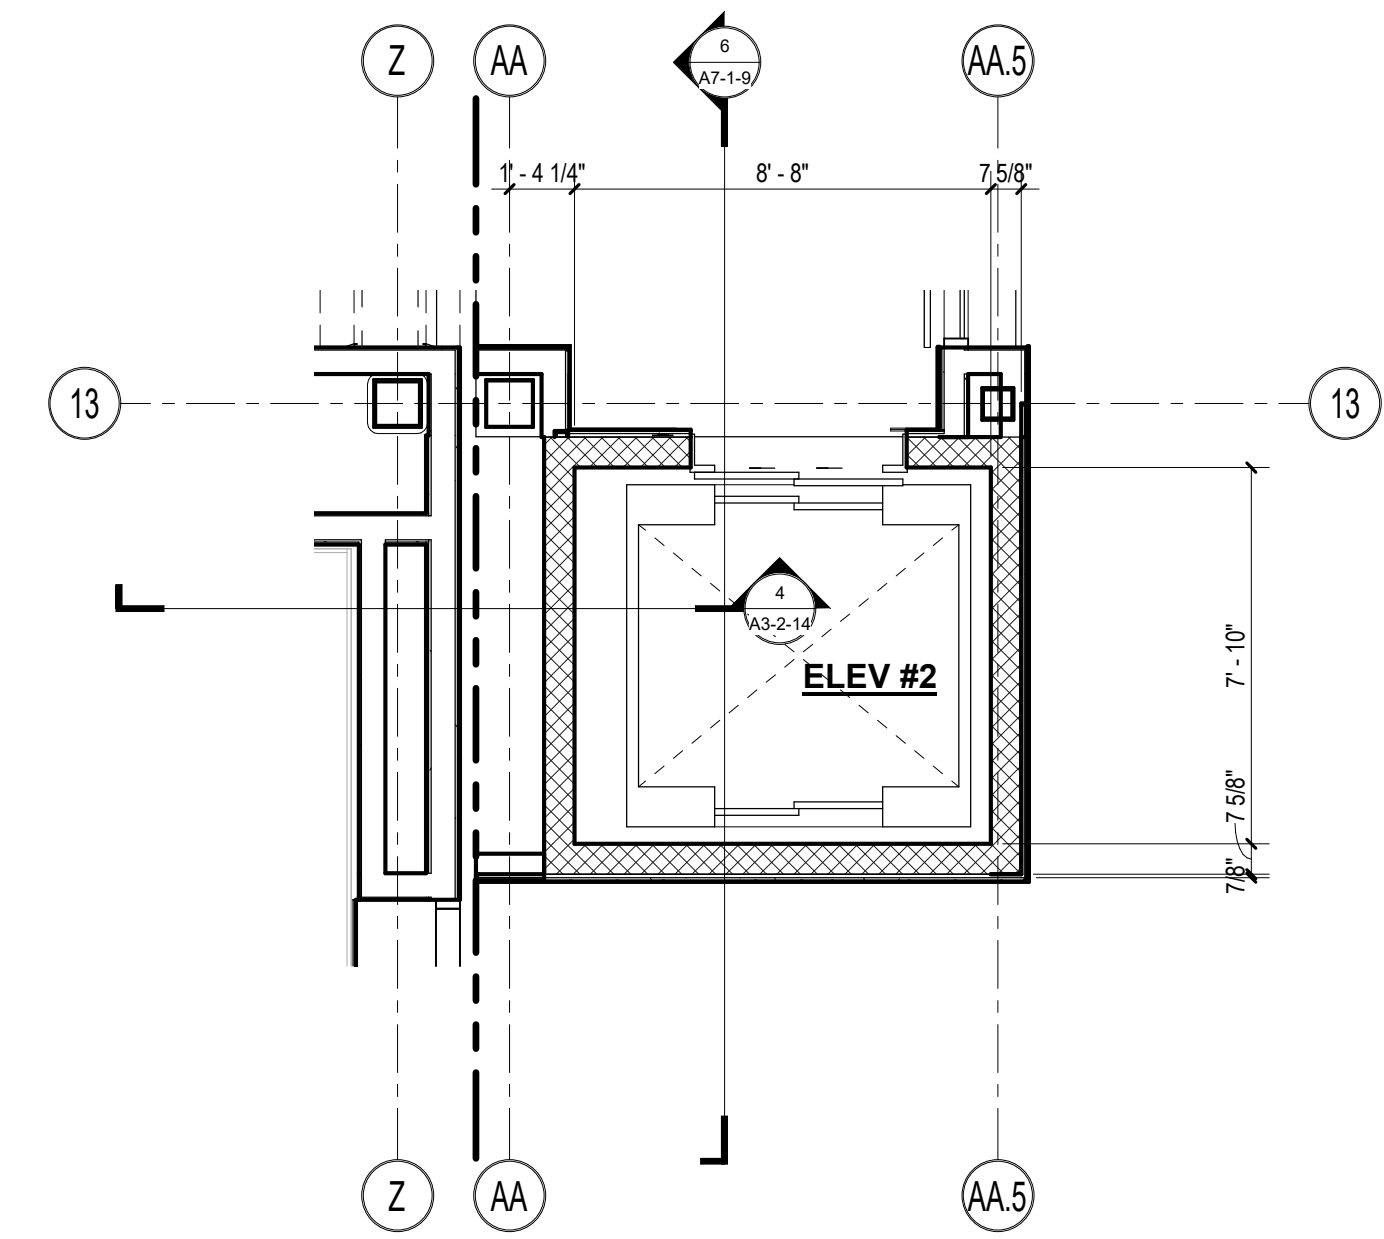


4 ELEVATOR #2 PLAN - THIRD FLOOR
1/4" = 1'-0"

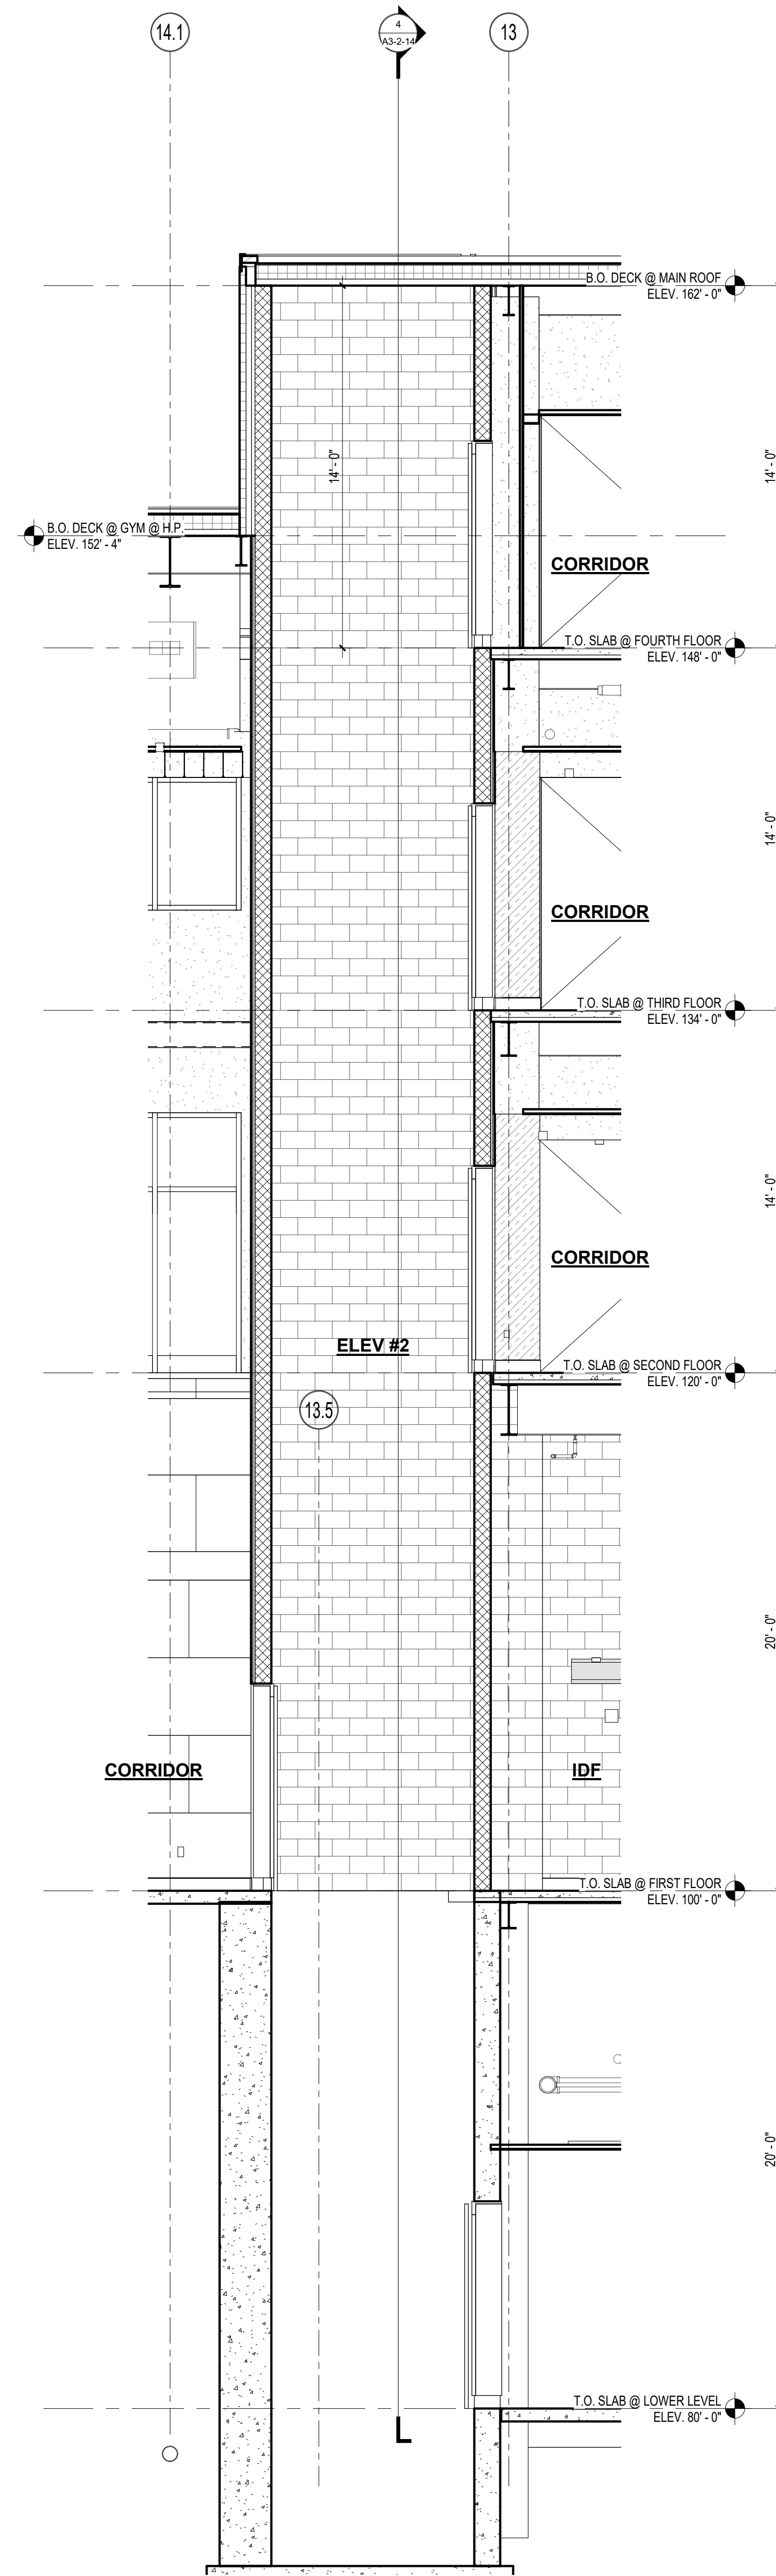


6 ELEVATOR #2 SECTION
1/4" = 1'-0"

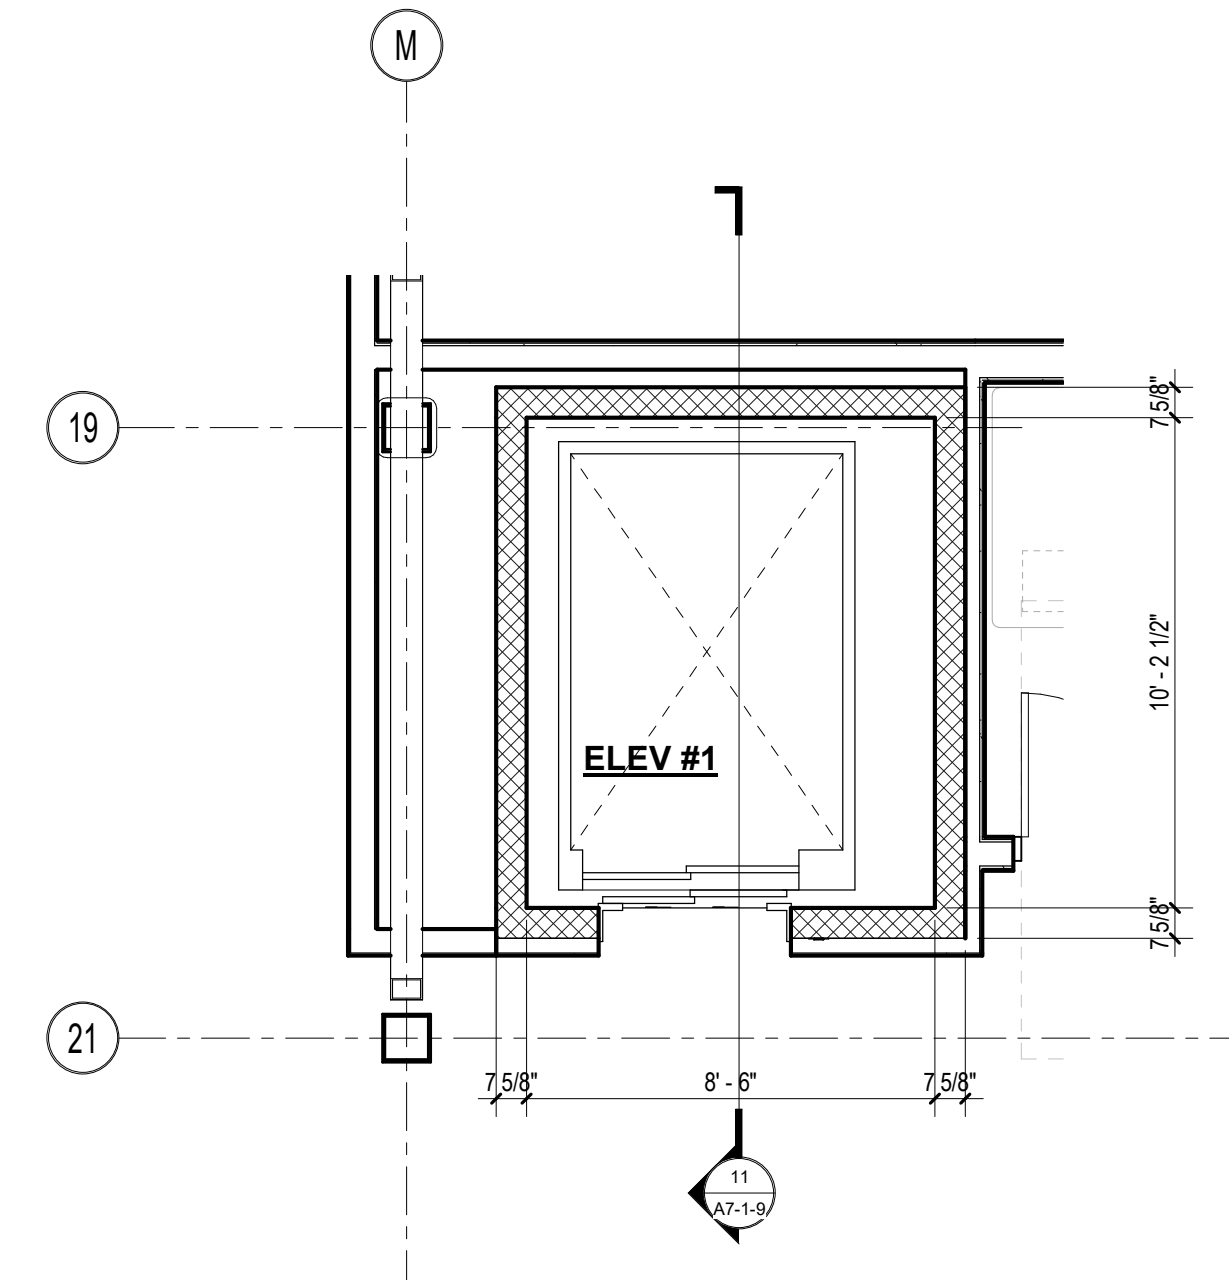


10 ELEVATOR #1 PLAN - FOURTH FLOOR
1/4" = 1'-0"

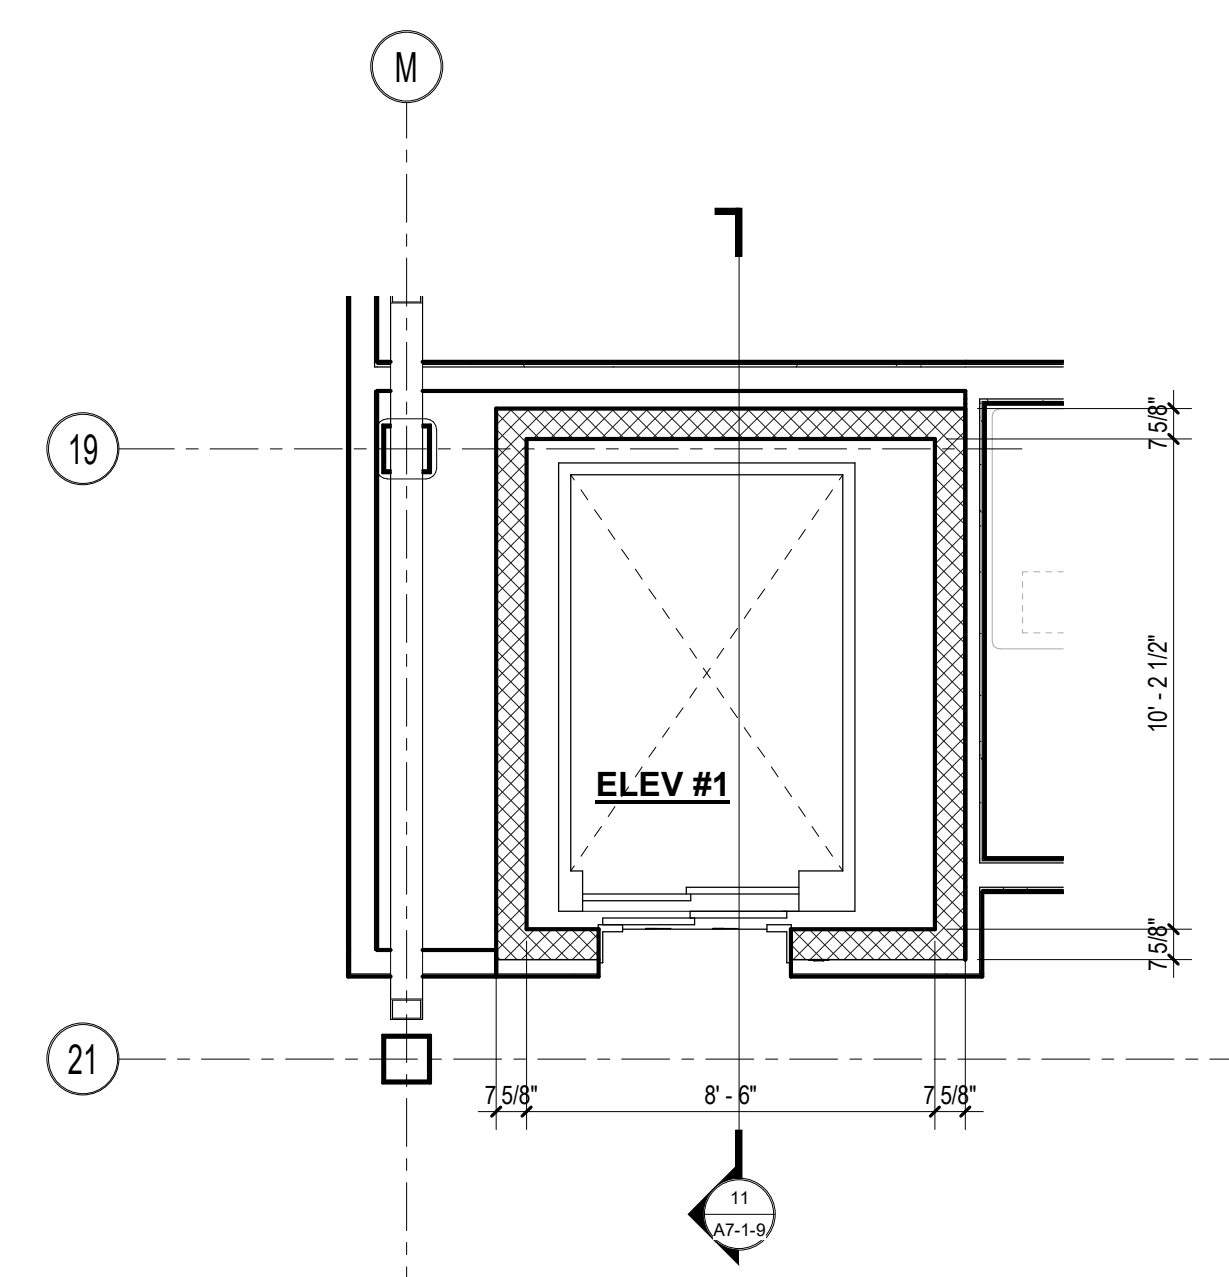


9 ELEVATOR #1 PLAN - THIRD FLOOR
1/4" = 1'-0"

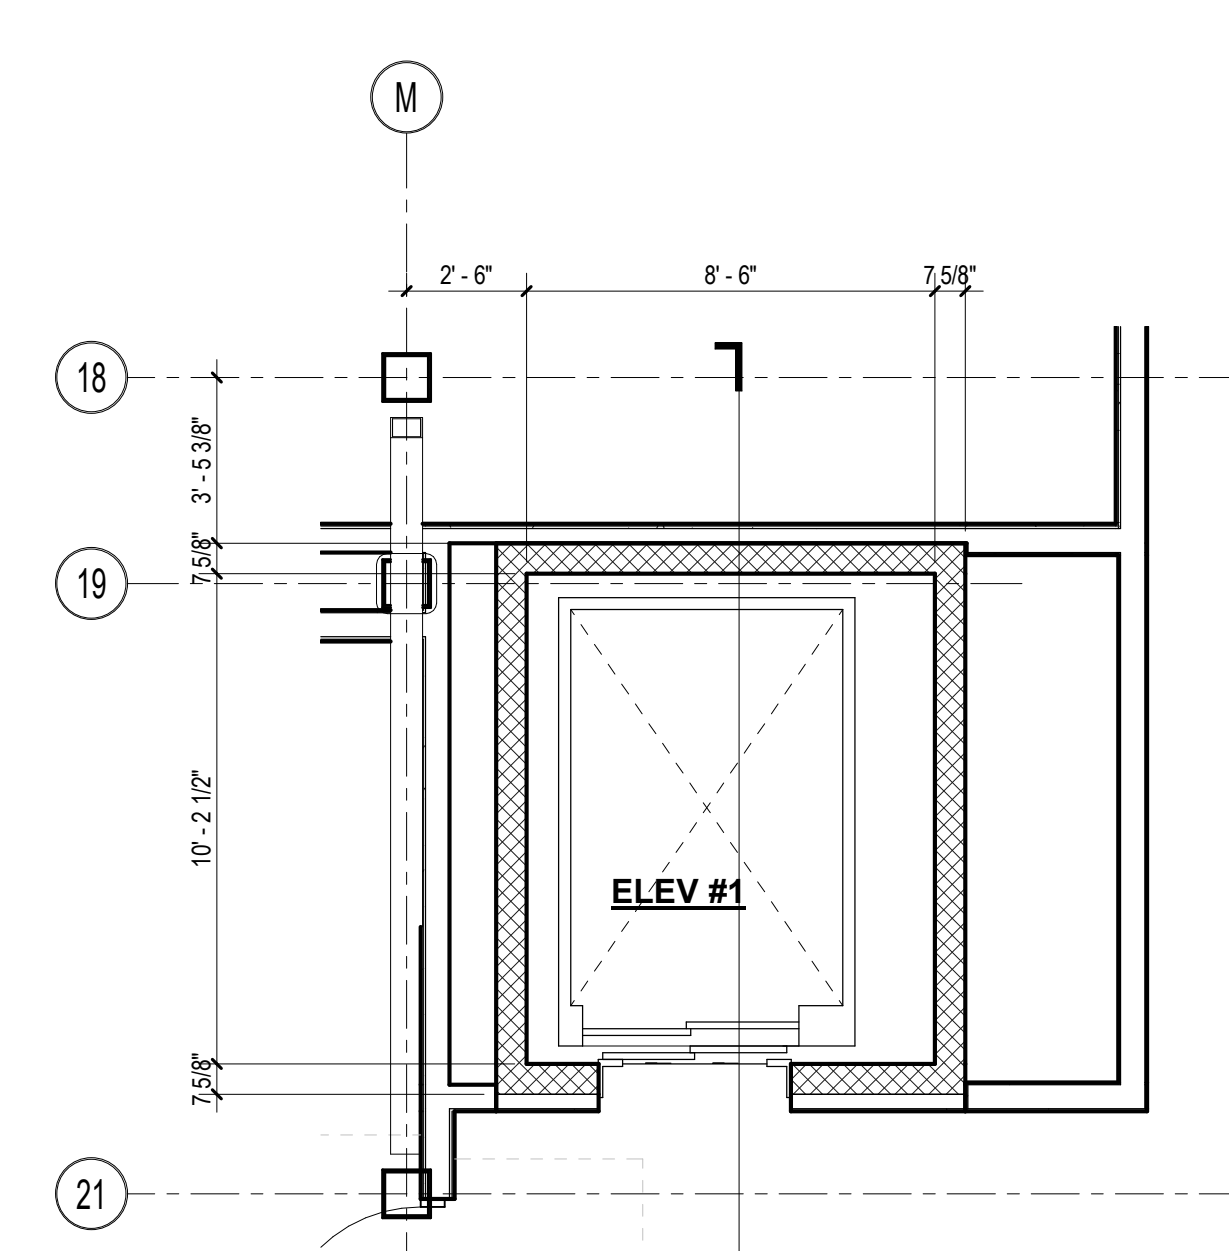

8 ELEVATOR #1 PLAN - SECOND FLOOR
1/4" = 1'-0"

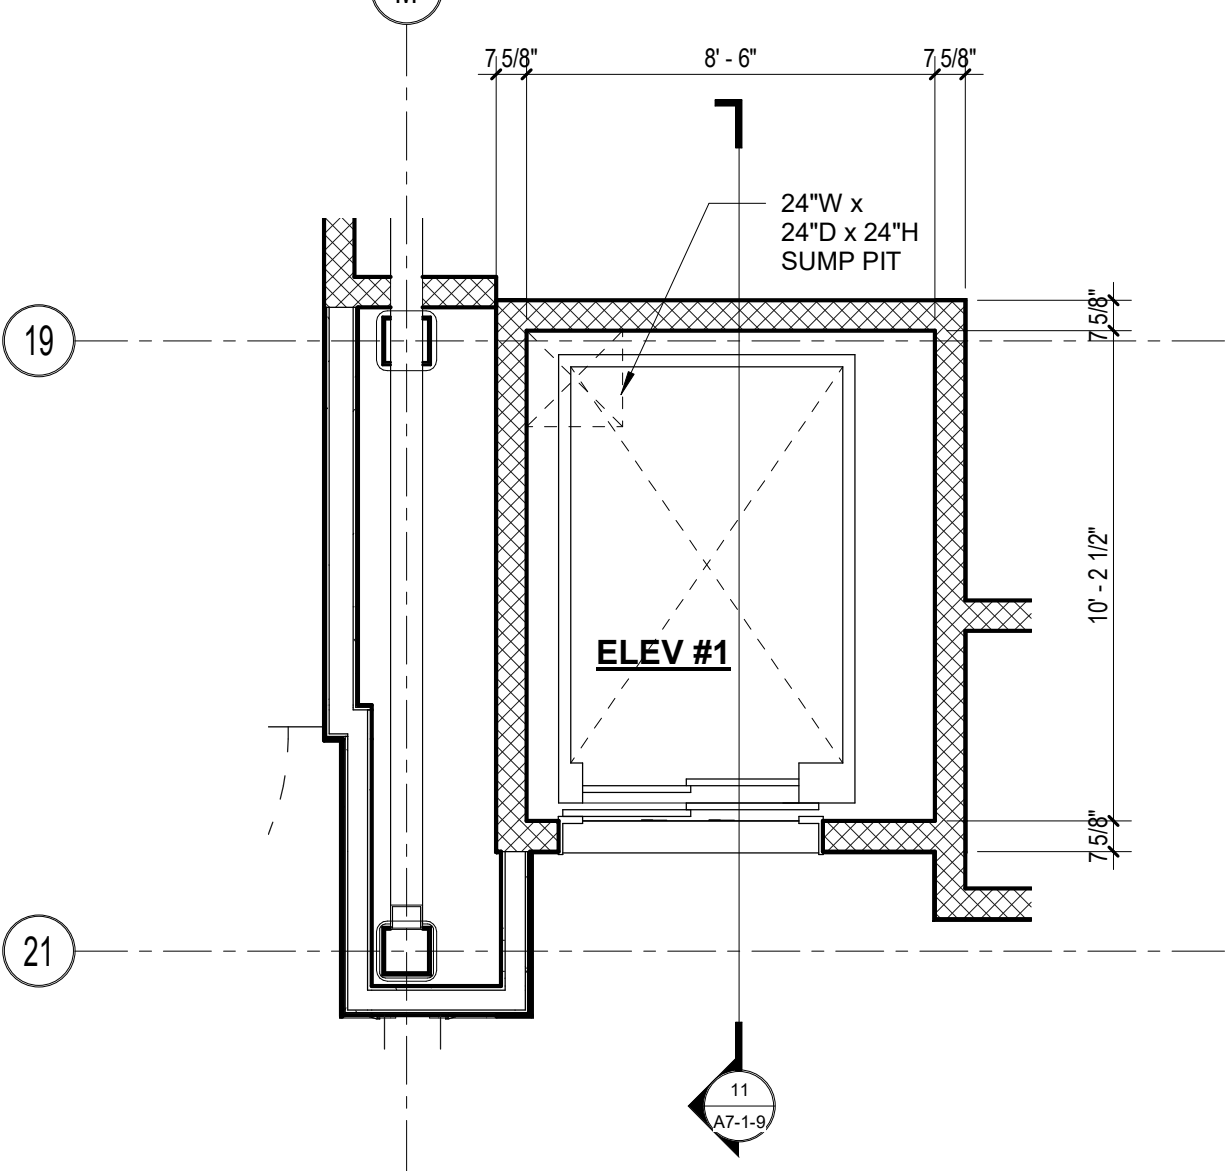

7 ELEVATOR #1 PLAN - FIRST FLOOR
1/4" = 1'-0"

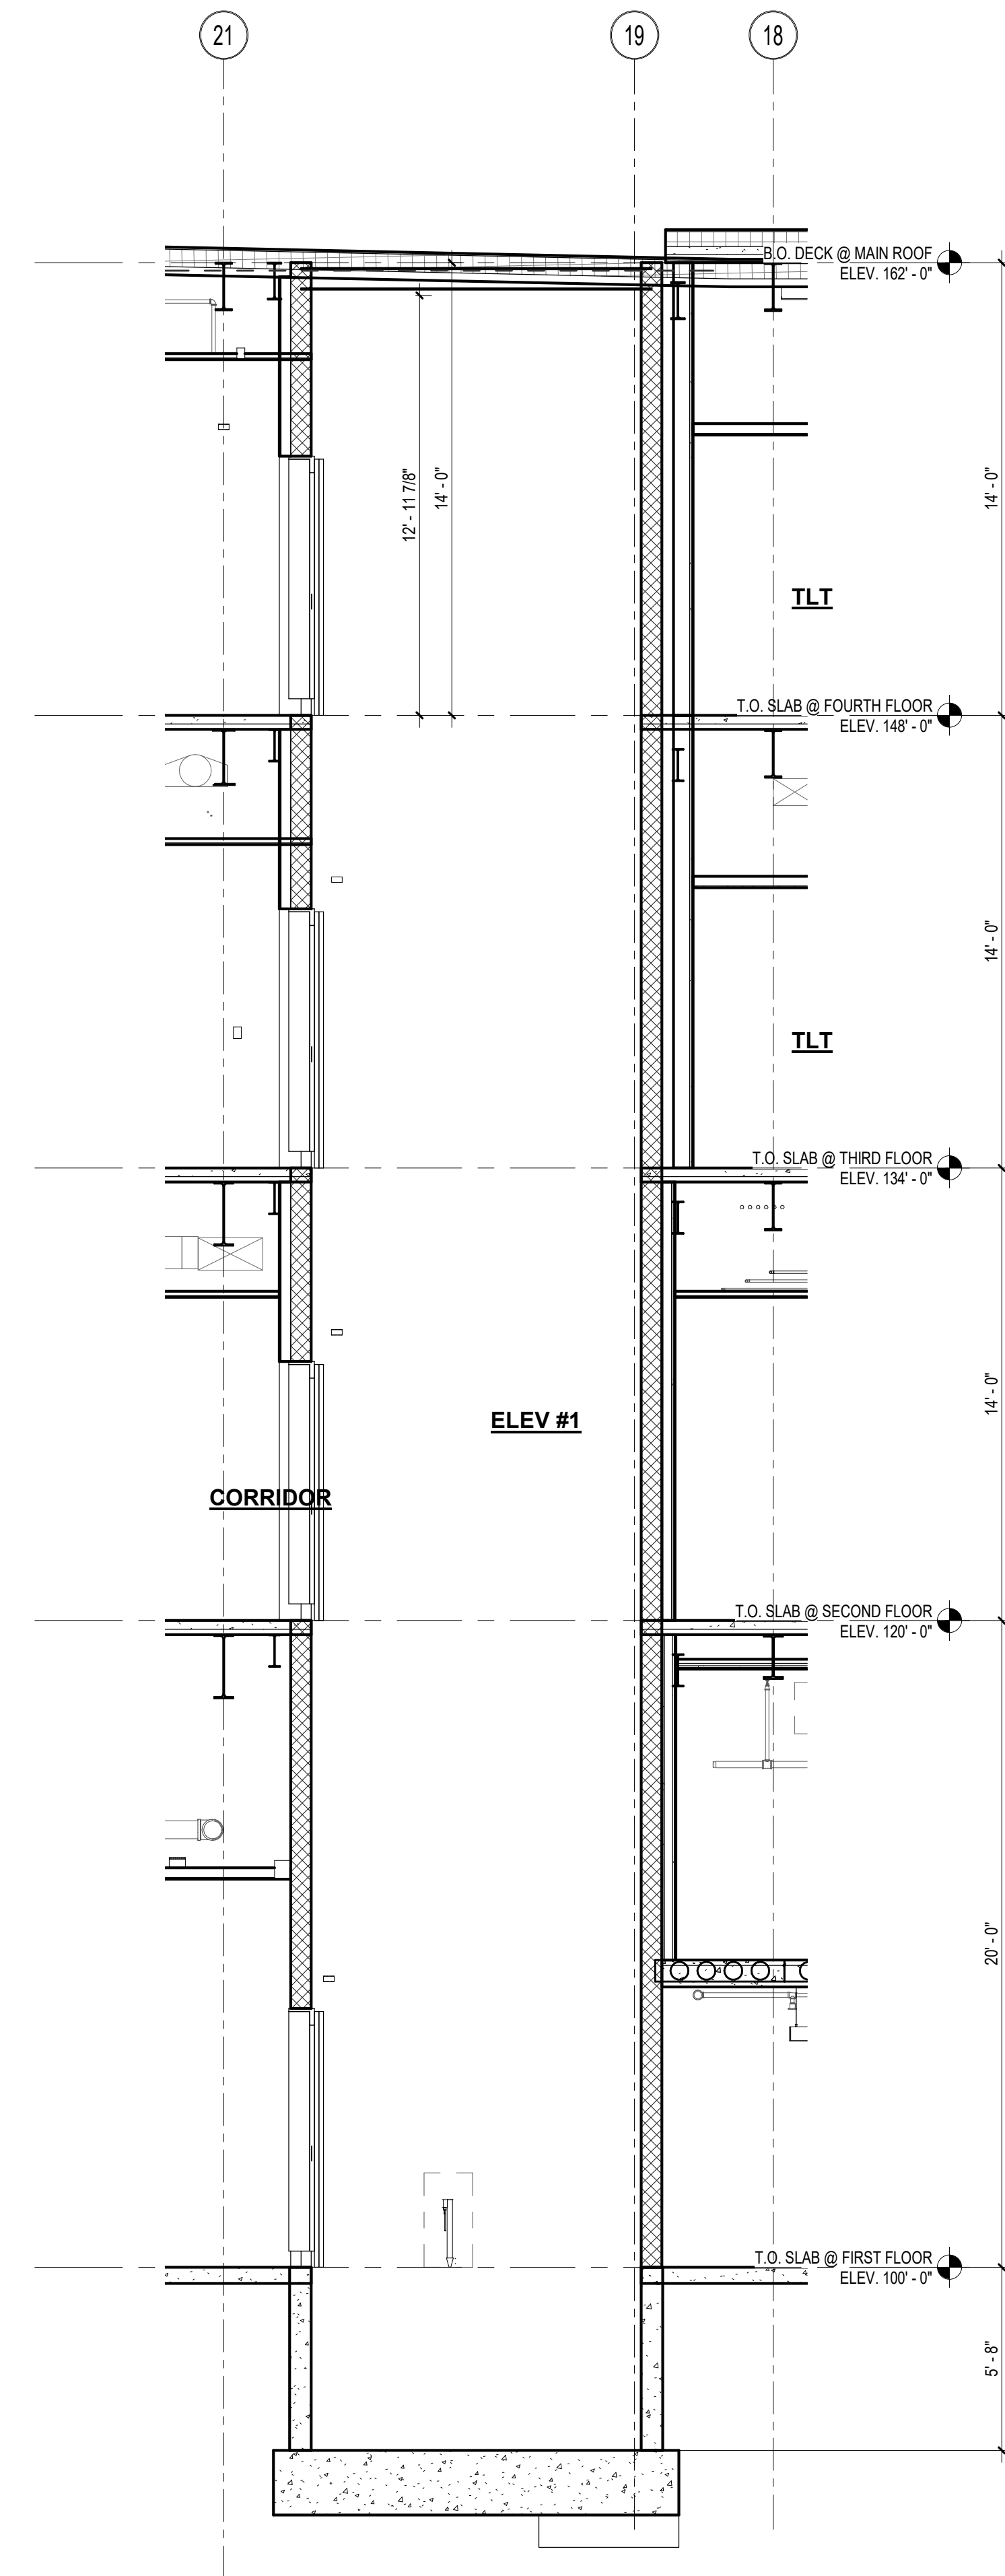

11 ELEVATOR #1 SECTION
1/4" = 1'-0"

DRA


Drumme Rosane Anderson, Inc.
225 Oakland Road
Studio 205
South Windsor, CT 06074
Tel: 878.66.1000
www.dra-inc.com
260 Charles Street
Studio 300
Waltham, MA 02453
Planning | Architecture | Interior Design

**Northeast
Metropolitan
Regional
Vocational High
School**
100 Hemlock Road,
Wakefield, MA 01880

© COPYRIGHT 2022 DRUMMEY ROSANE ANDERSON, INC.


MSBA 60% CD
SUBMISSION

January 13th, 2023

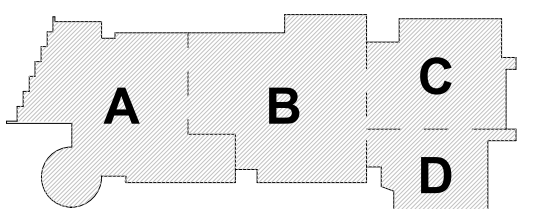


KEY PLAN

PROJECT NORTH

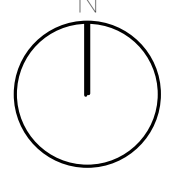

MAGNETIC NORTH

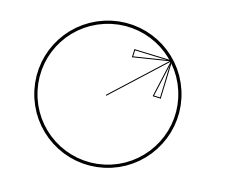

**ELEVATOR
PLANS &
SECTIONS**

Scale: 1/4" = 1'-0"

Job No.: 20202

Drawn By: DRA

Date: January 13th, 2023










Volume 3 of 4

A7-1-9

DRA


Drummeys Rosane Anderson, Inc.
225 Oakland Road
Studio 205
South Windsor, CT 06074
Planning | Architecture | Interior Design
Tel: 878.965.1000
www.dra-inc.com

Northeast
Metropolitan
Regional
Vocational High
School
100 Hemlock Road,
Wakefield, MA 01880

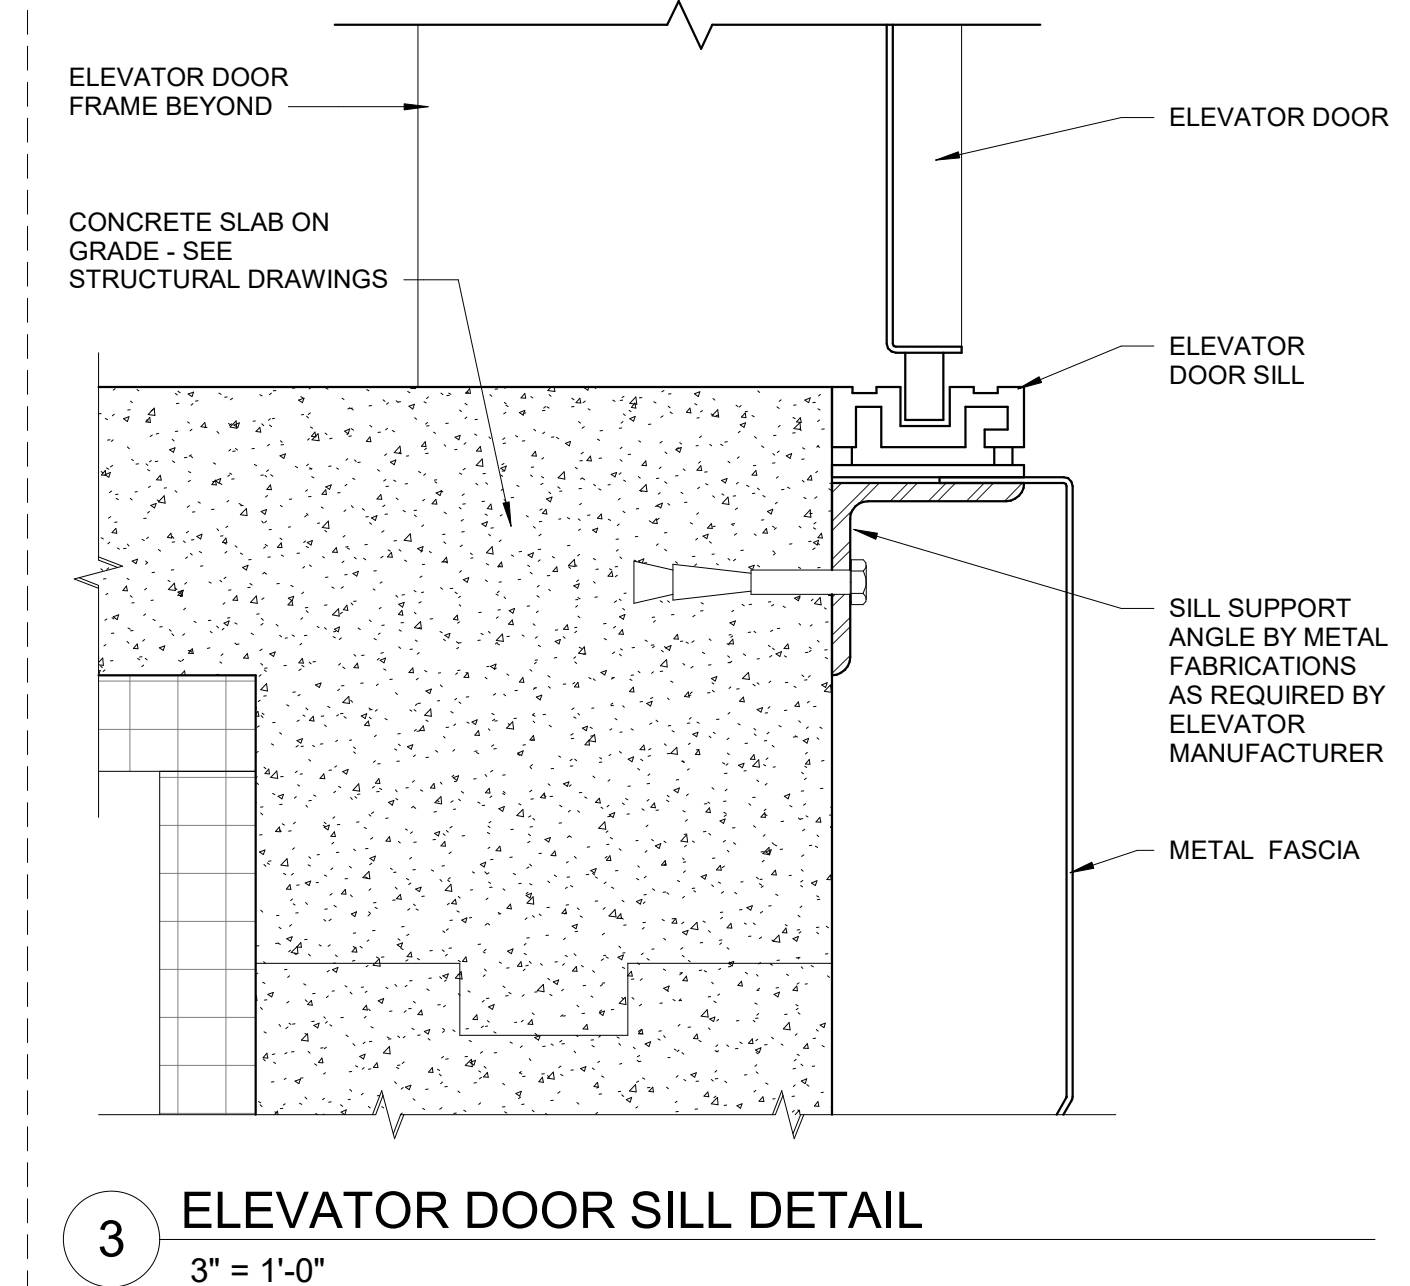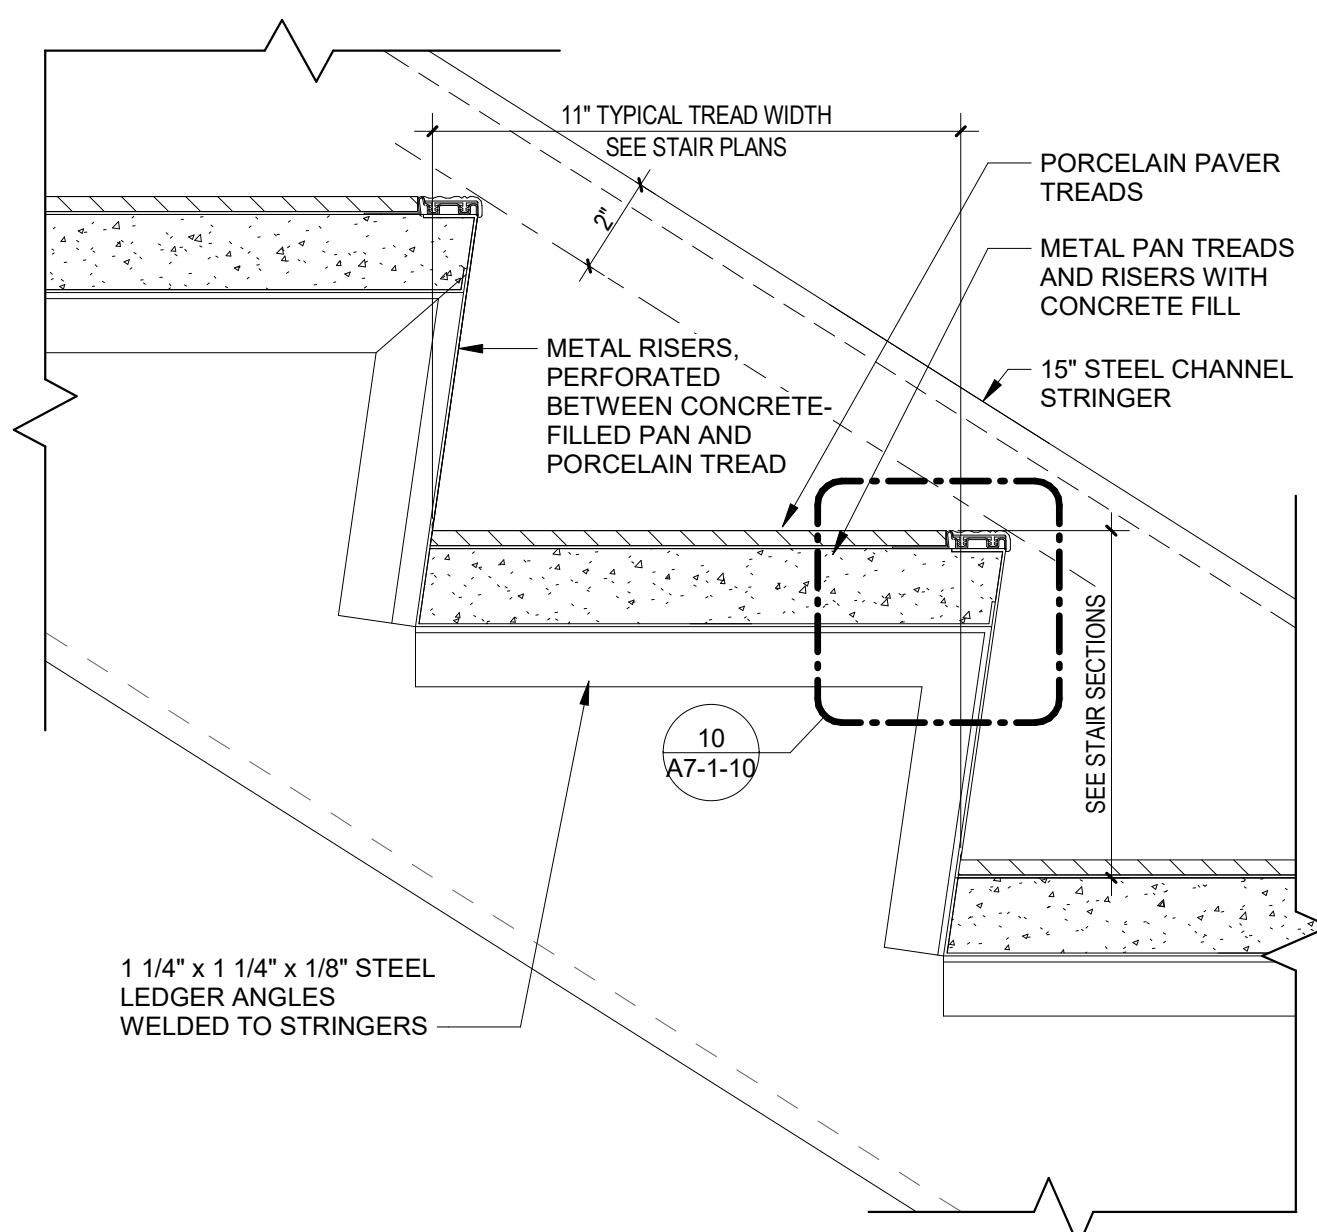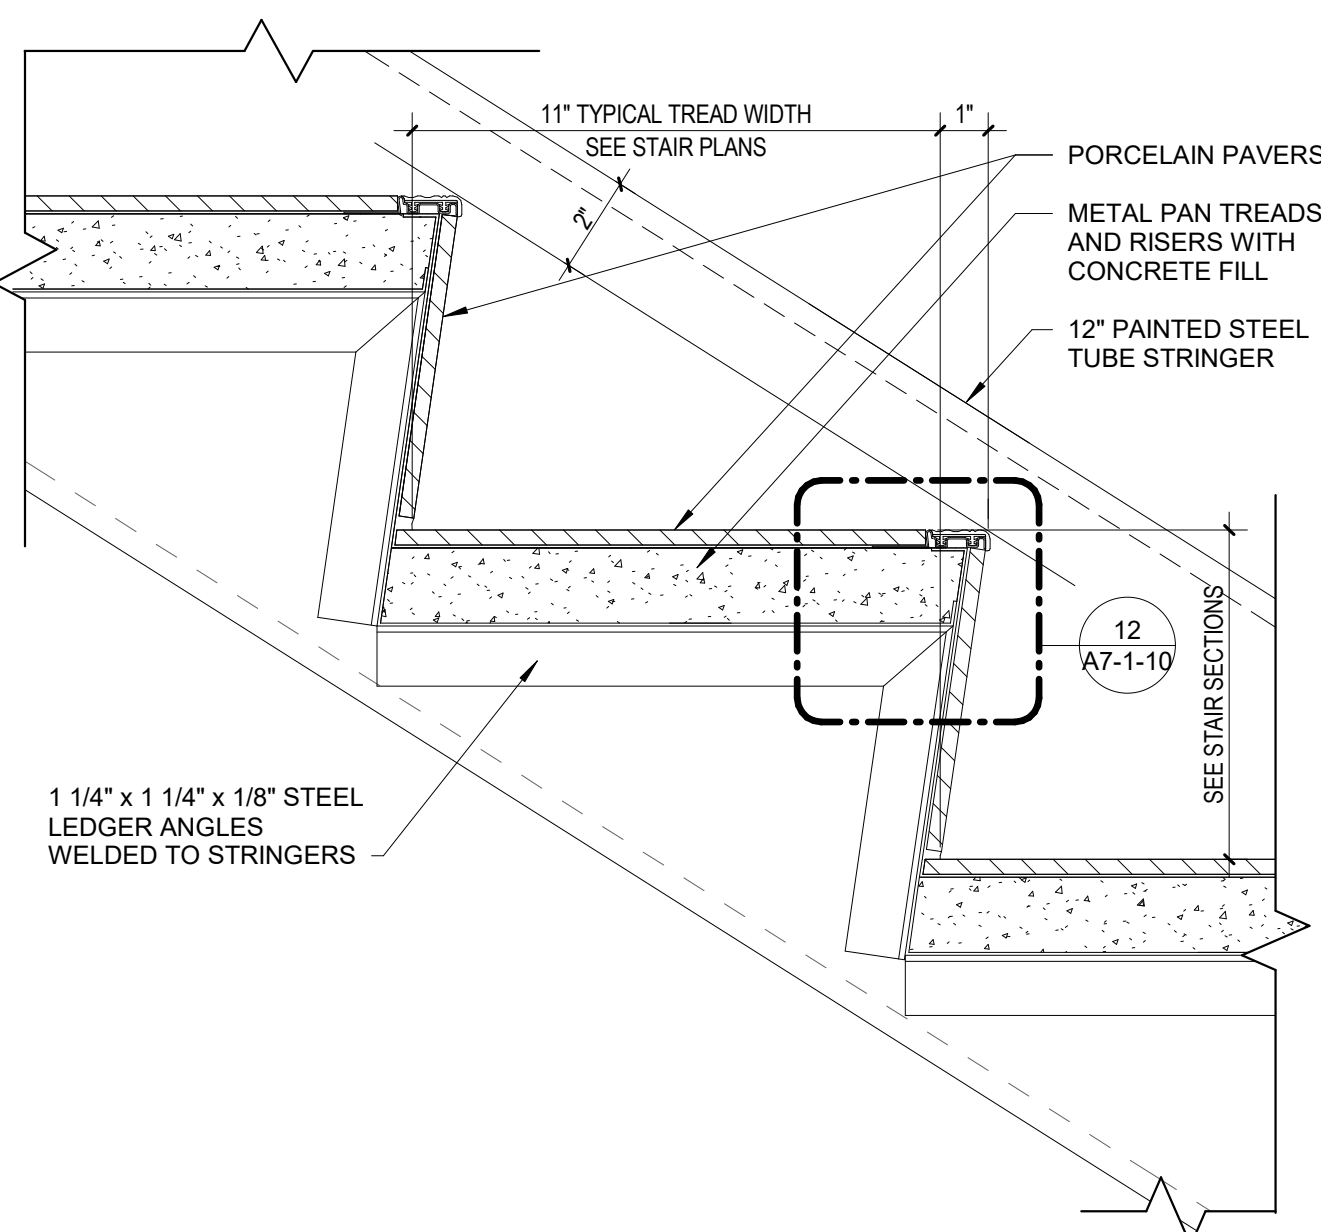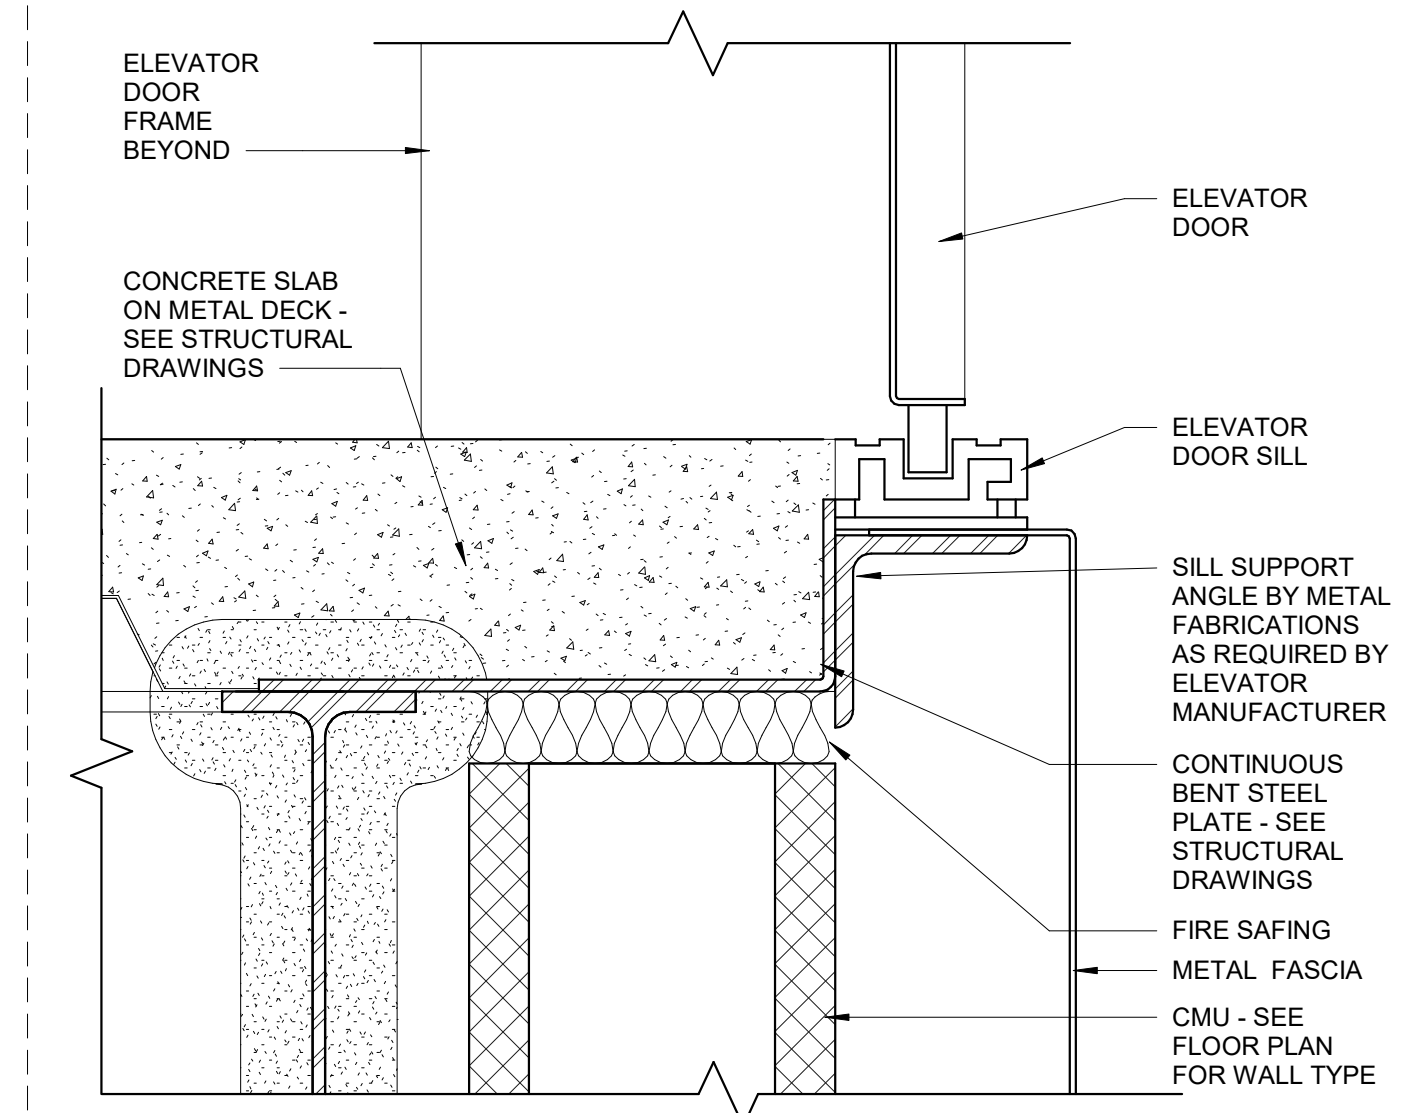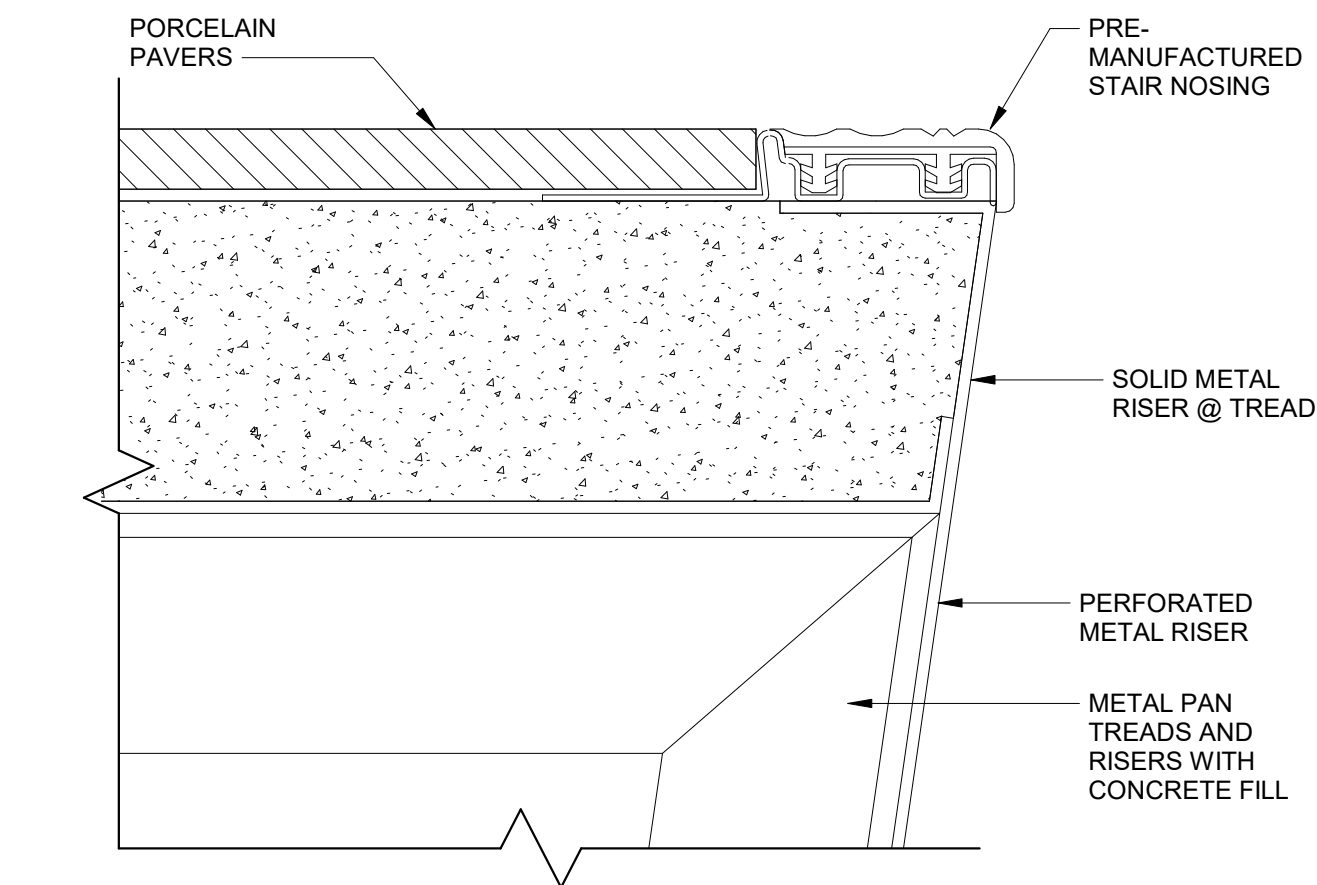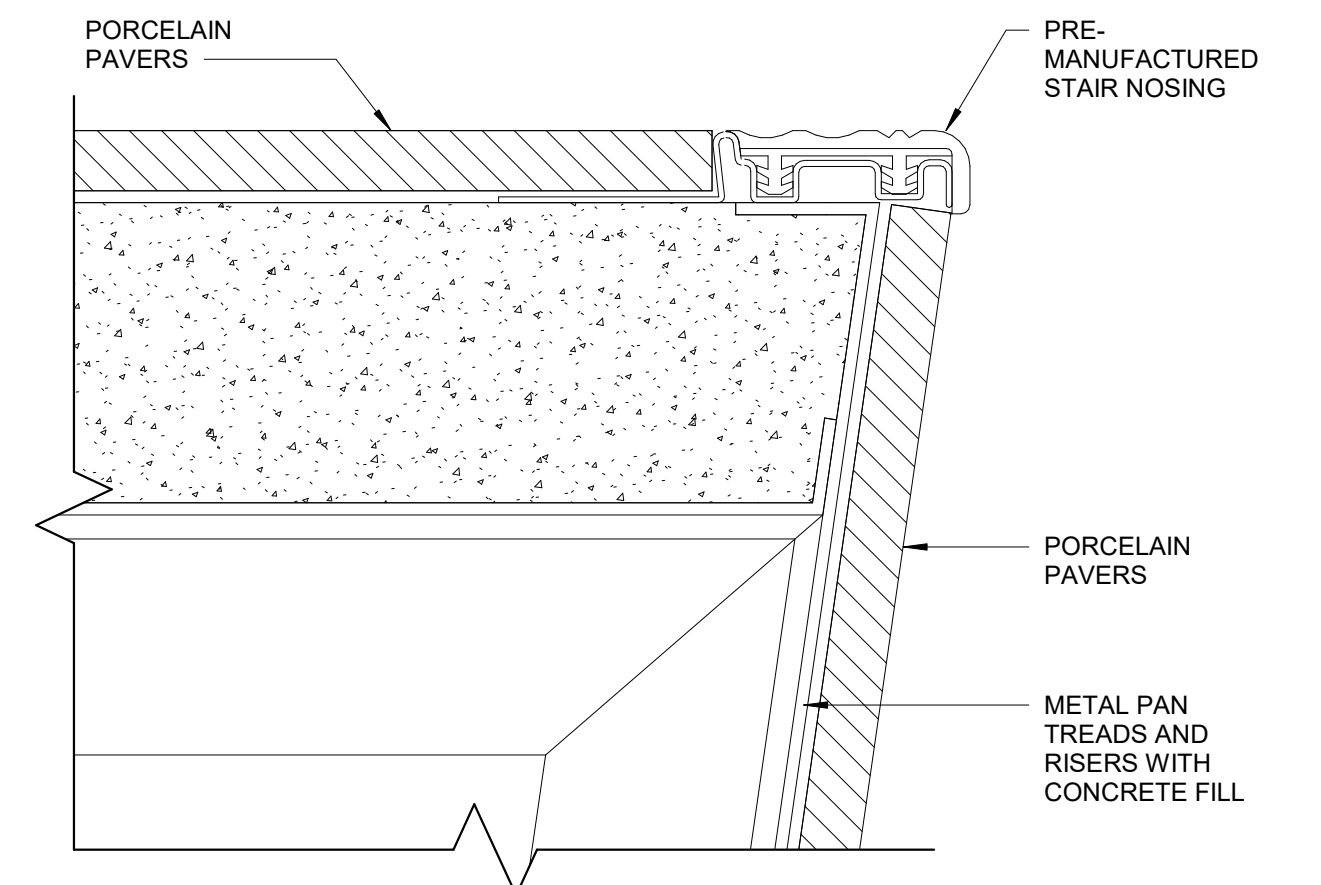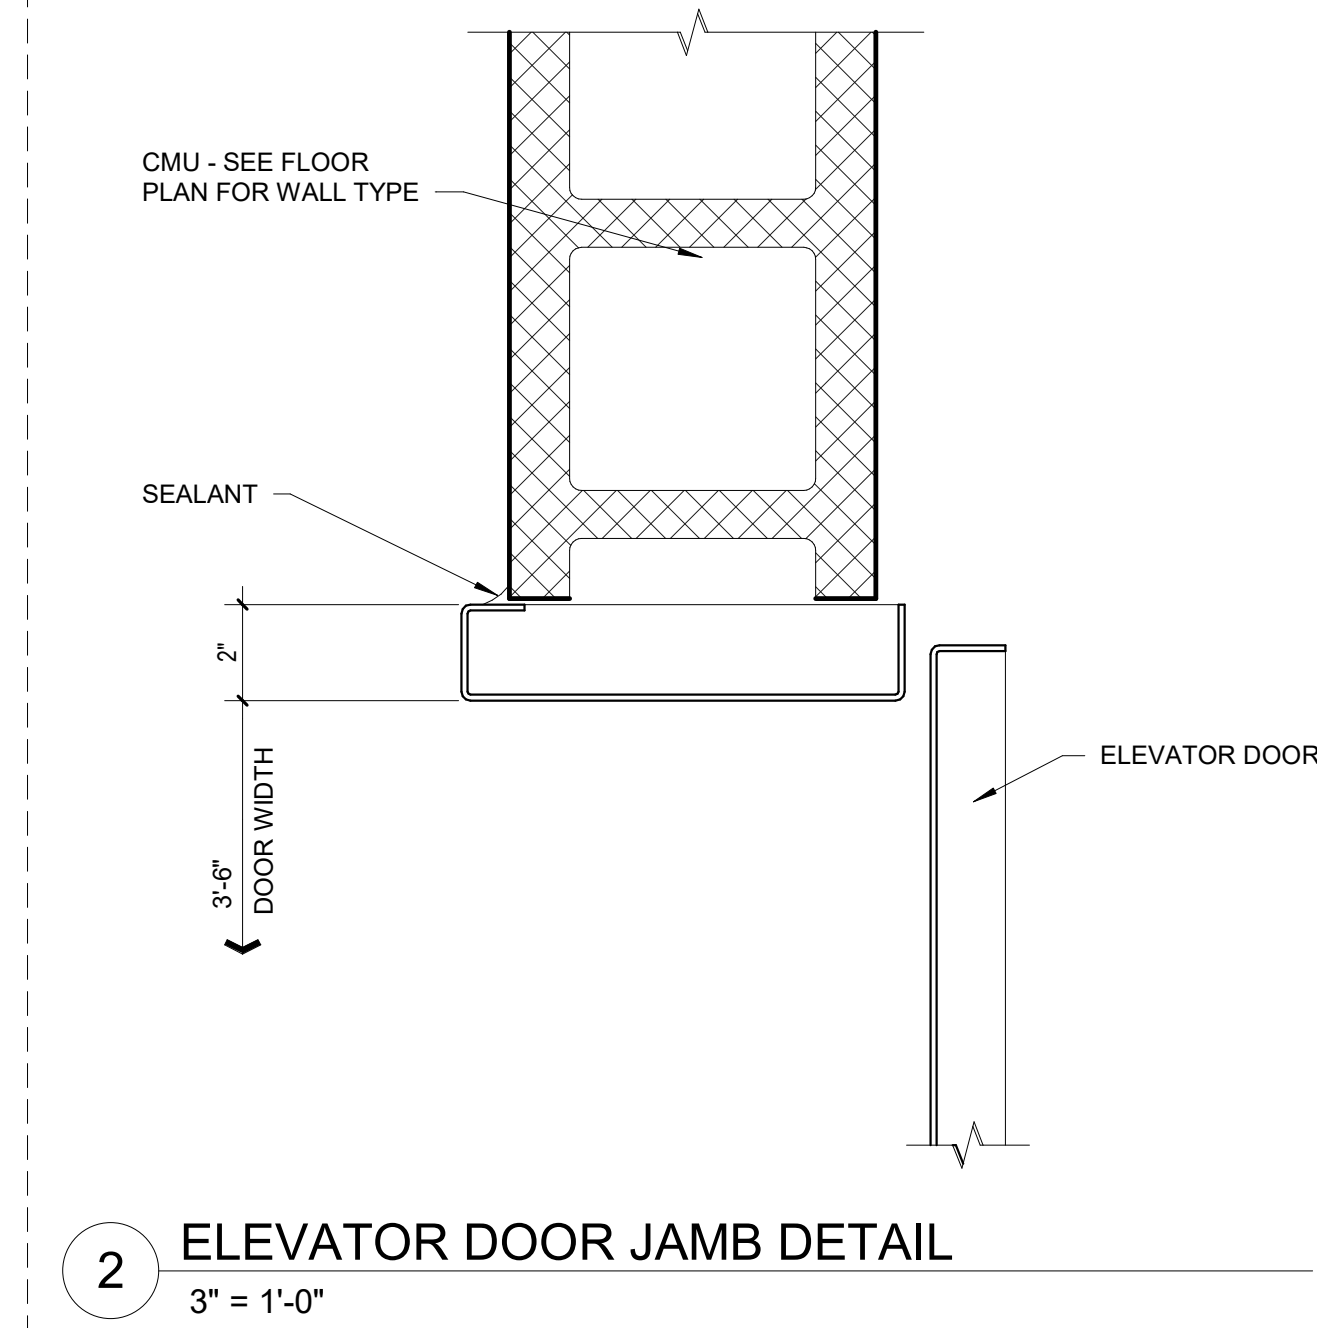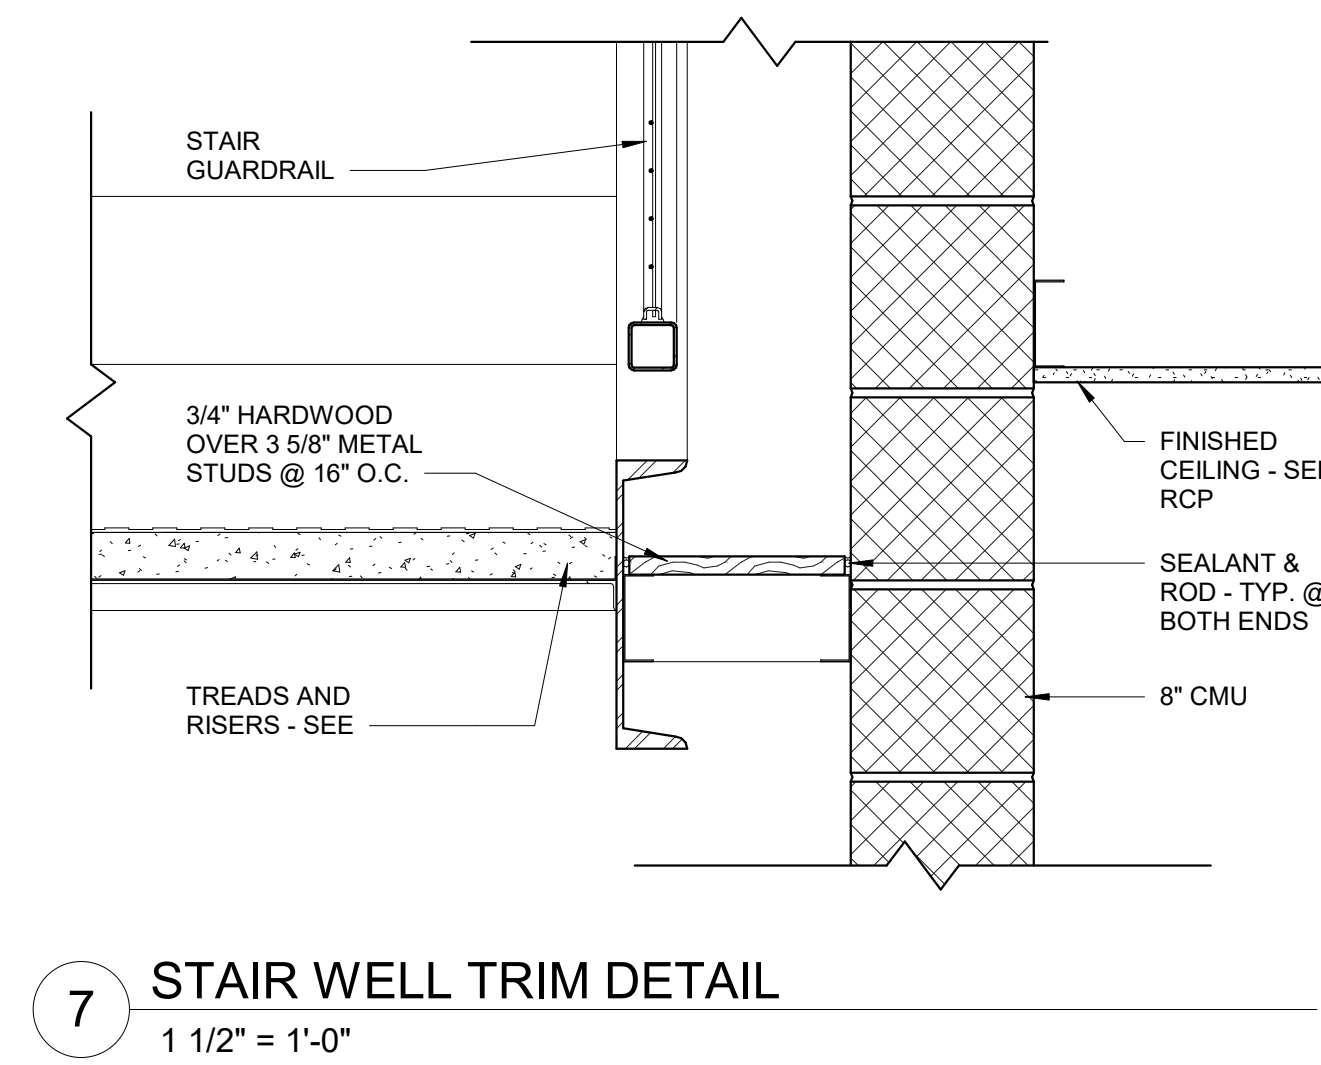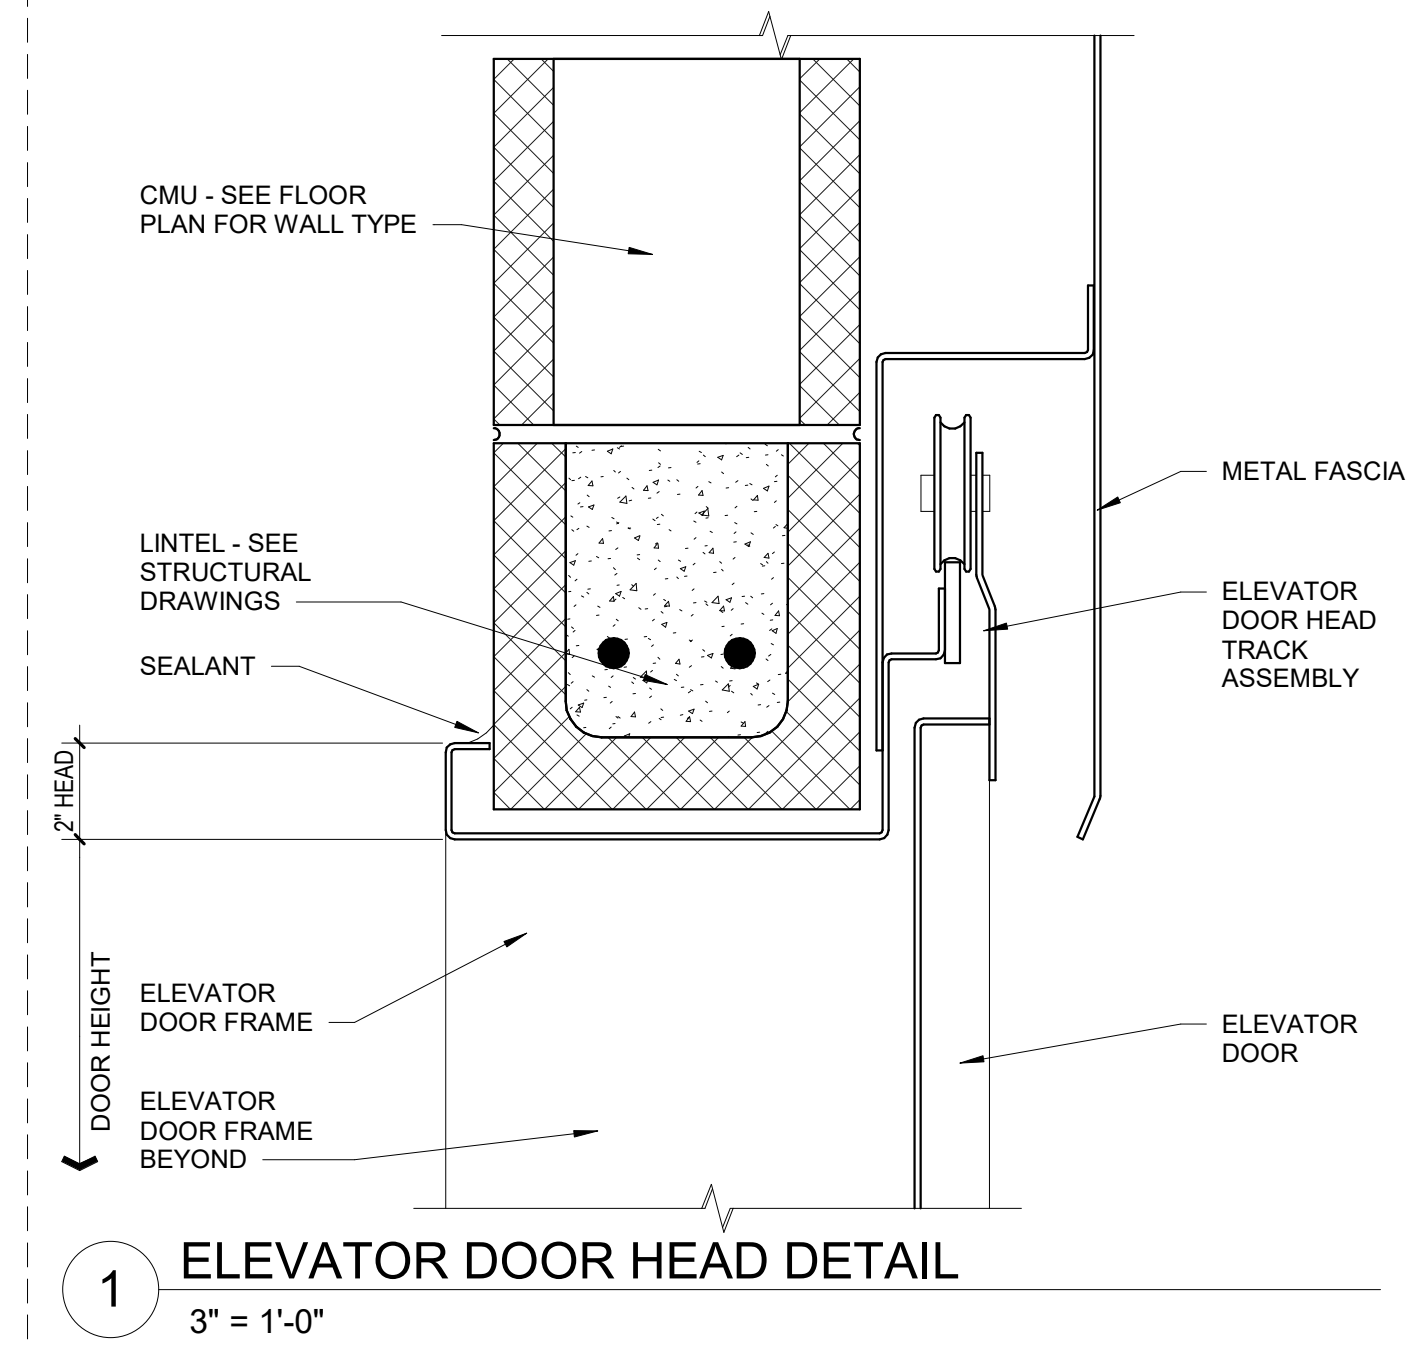


© COPYRIGHT 2022 DRUMMEY ROSANE ANDERSON, INC.

MSBA 60% CD
SUBMISSION
January 13th, 2023

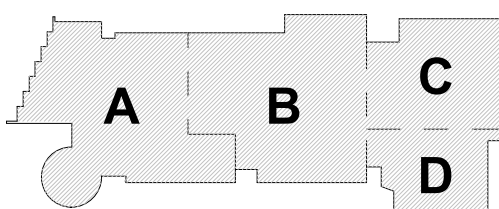

KEY PLAN

PROJECT NORTH
MAGNETIC NORTH

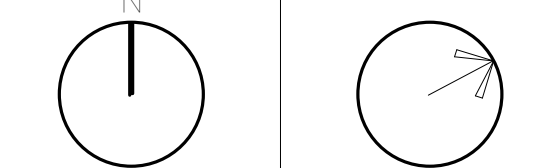

STAIR DETAILS -
ELEVATOR
DETAILS,
SPECIALTY
DETAILS

Scale: As indicated


Job No.: 20202

Drawn By: DRA

Date: January 13th, 2023

Volume 3 of 4


A7-1-10

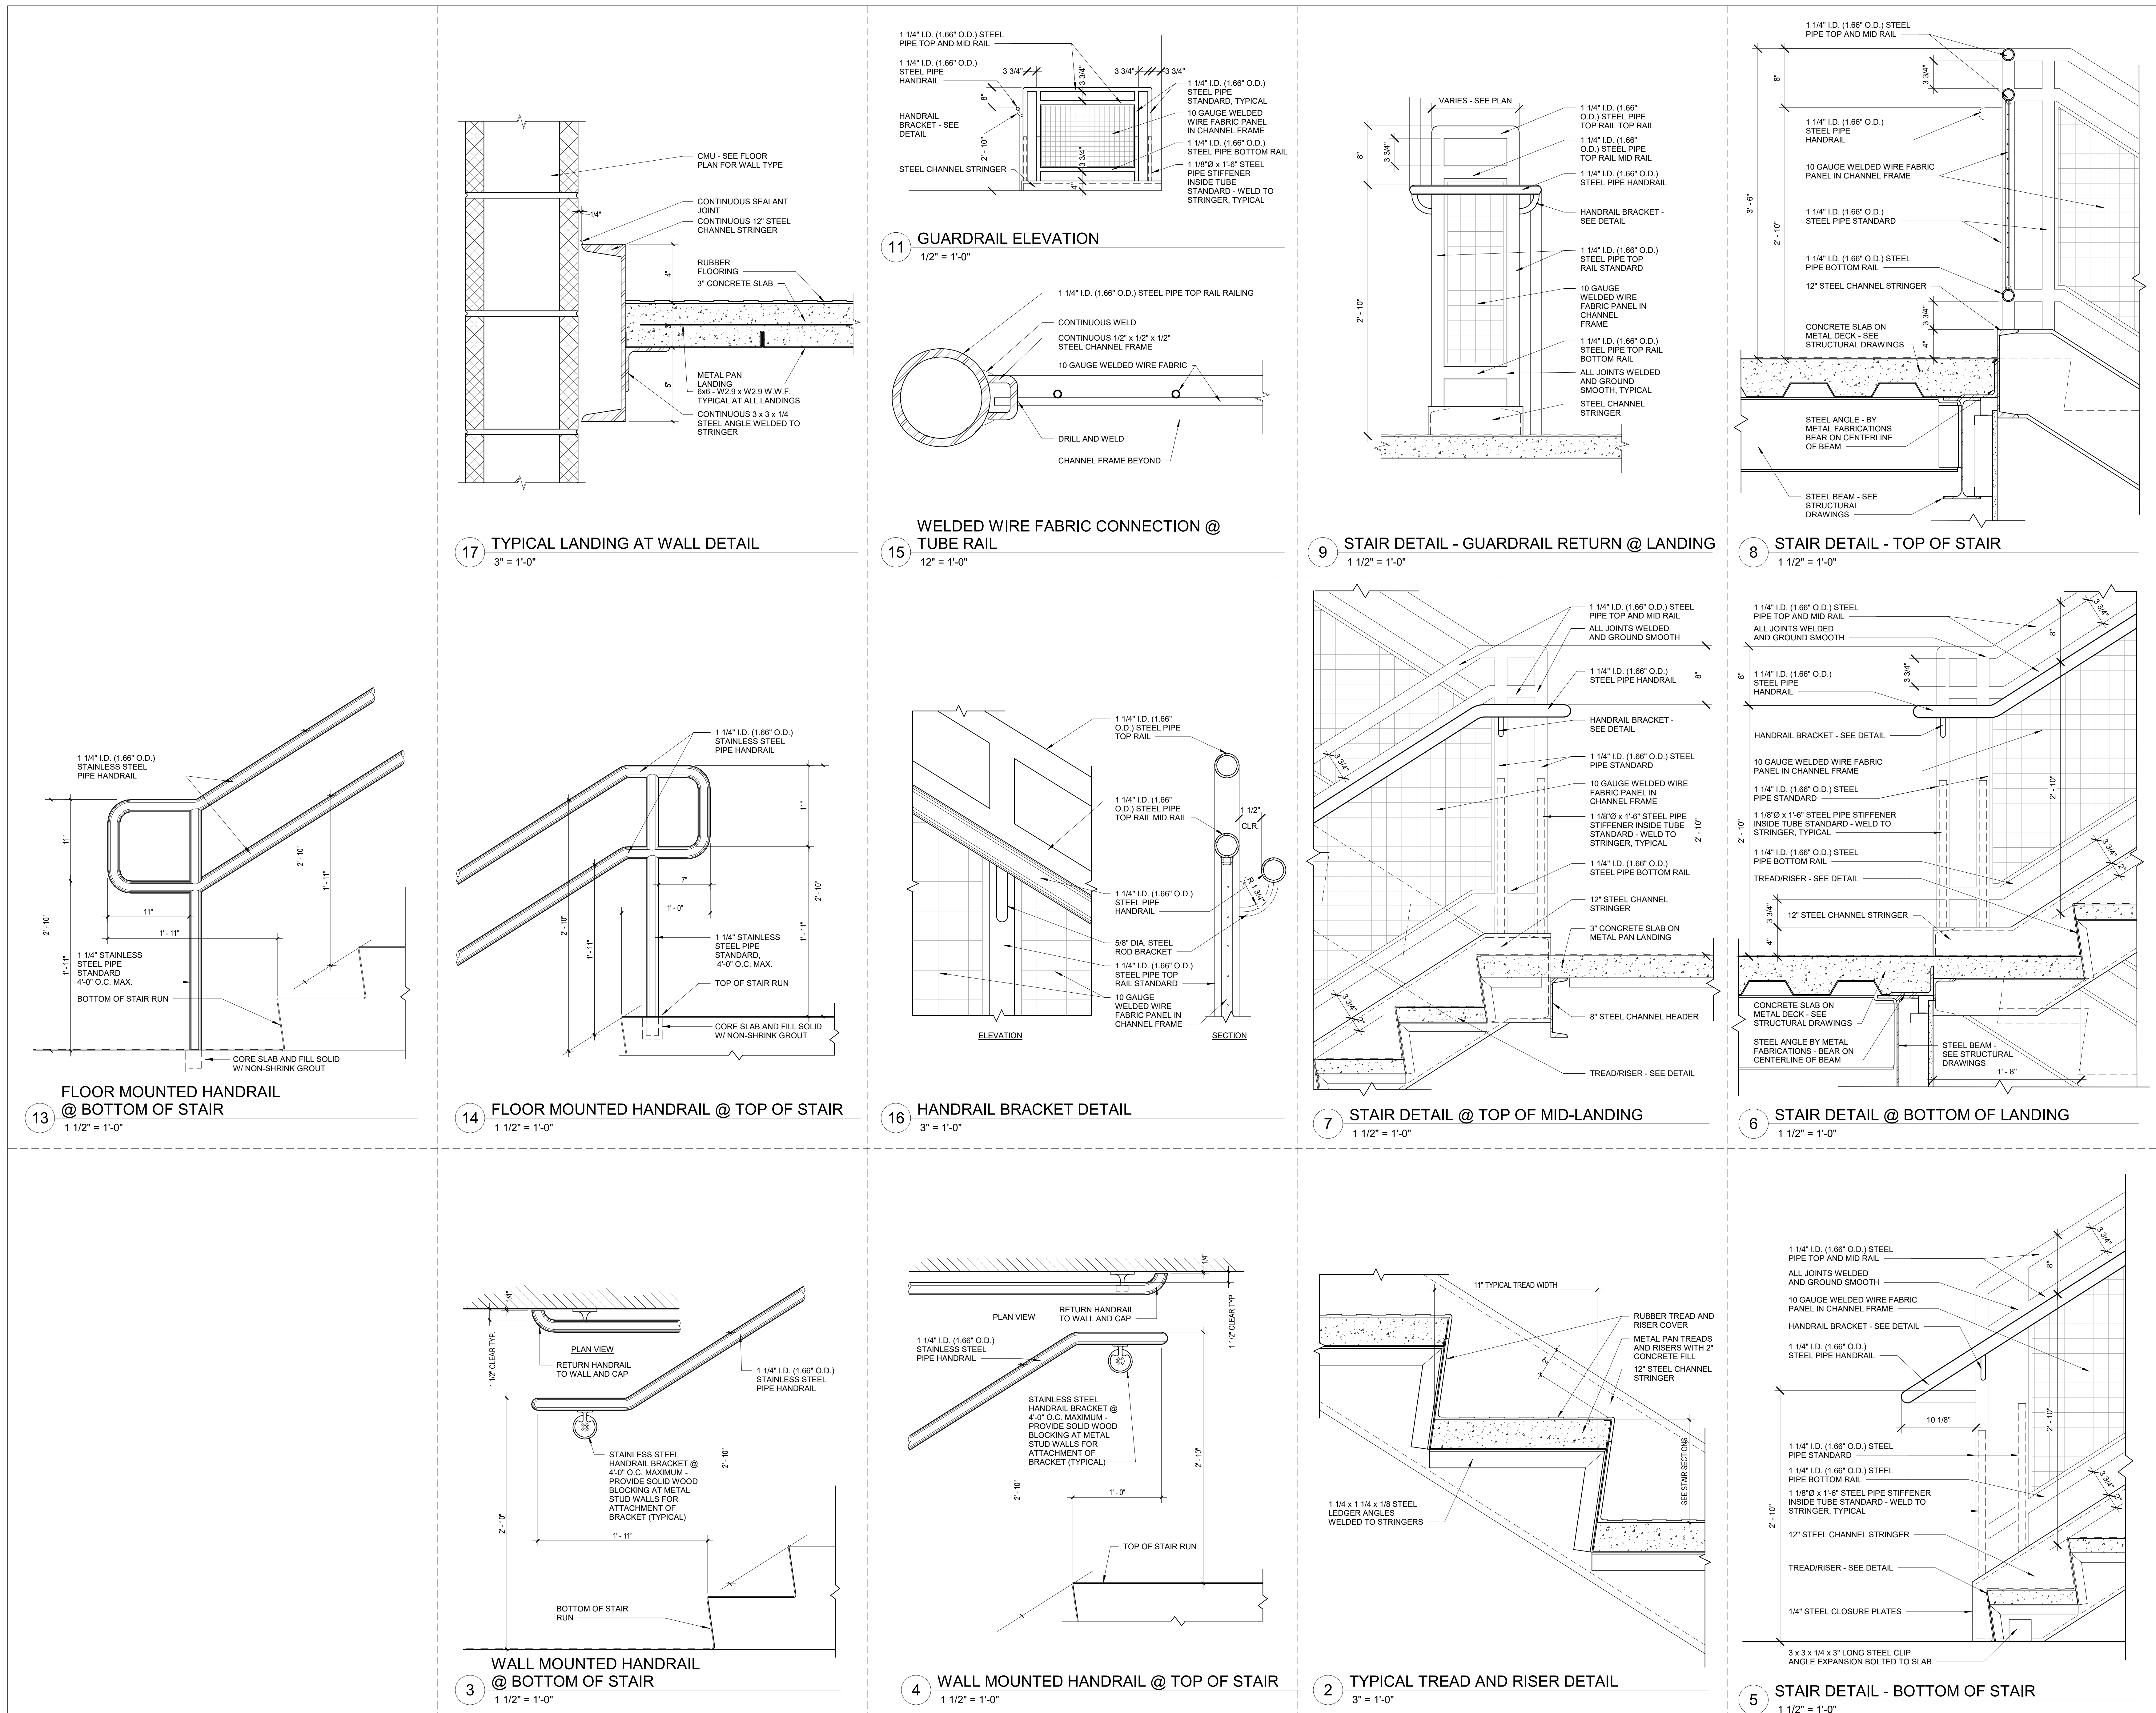




Drummeys Rosane Anderson, Inc.
225 Oakland Road
Studio 205
South Windsor, CT
06074
Planning | Architecture | Interior Design
Tel: 817.865.1000
www.drainc.com

Northeast
Metropolitan
Regional
Vocational High
School
100 Hemlock Road,
Wakefield, MA 01880

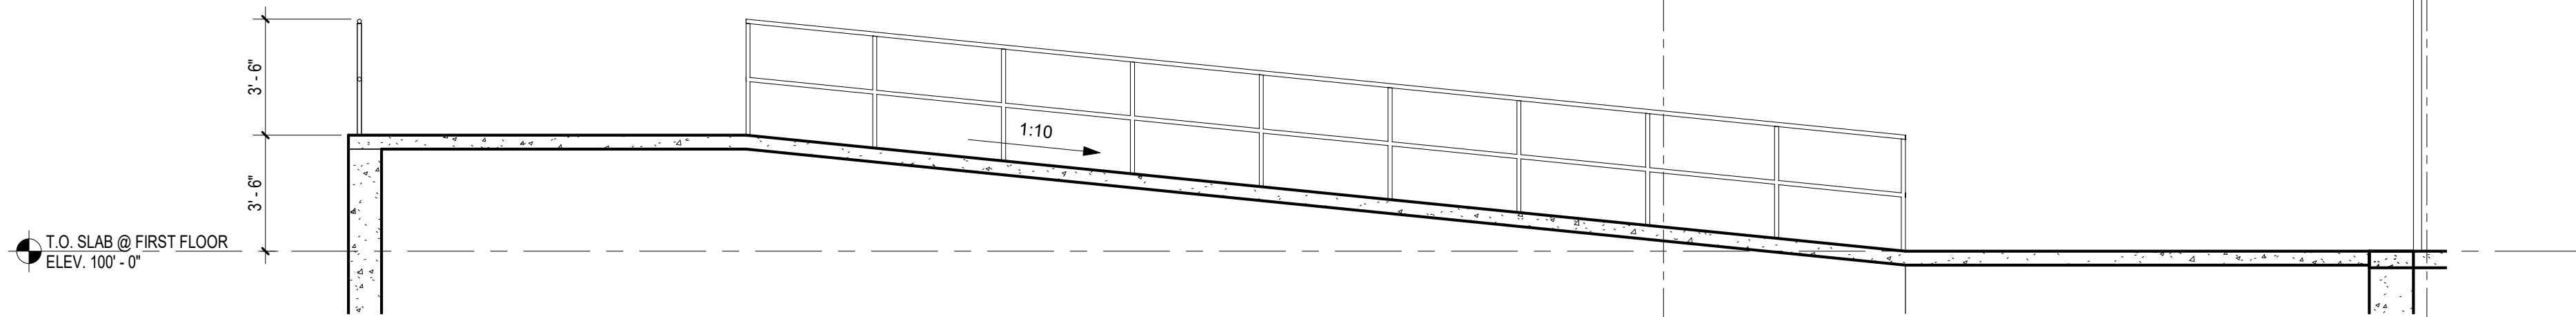


2 LOADING RAMP SECTION
1/4" = 1'-0"

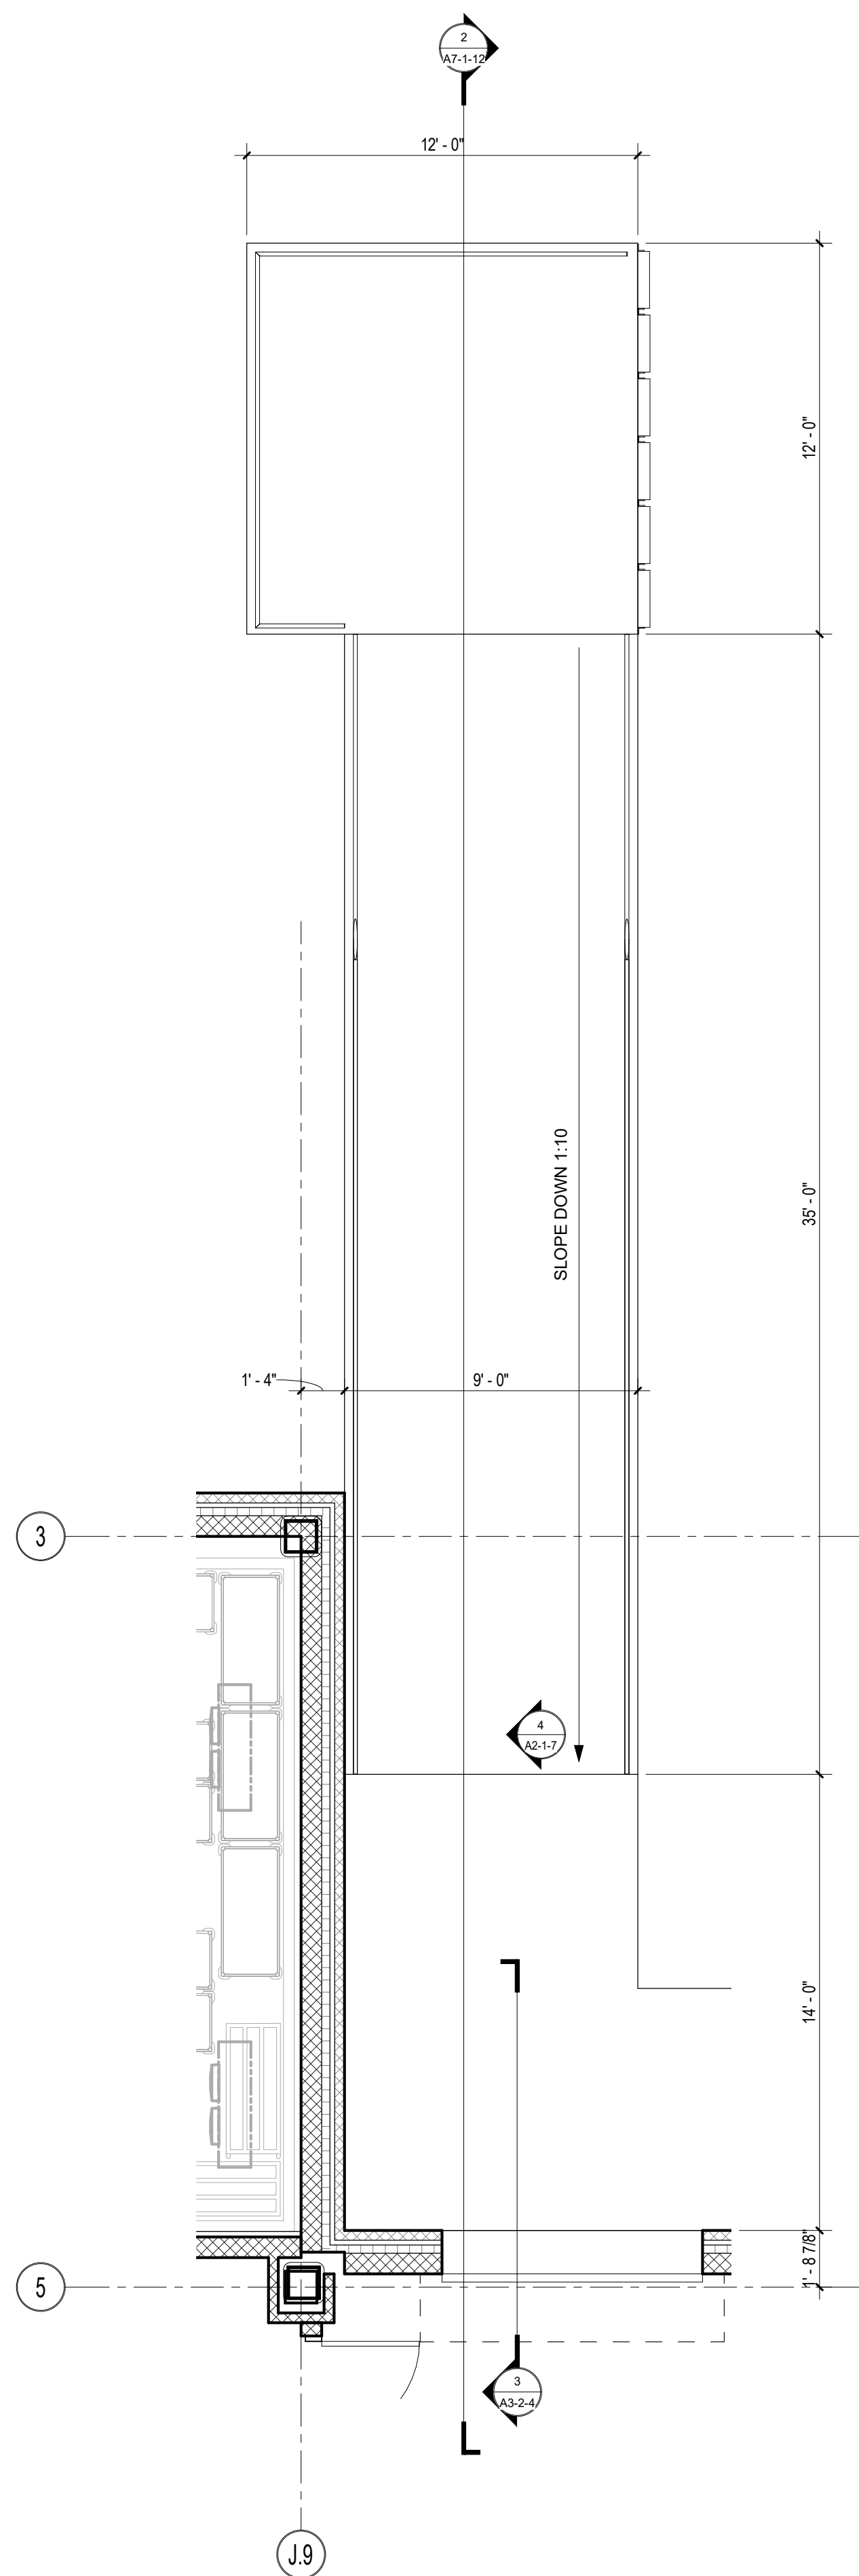

1 LOADING RAMP PLAN
1/4" = 1'-0"


© COPYRIGHT 2022 DRUMMEYS ROSANE ANDERSON, INC.

MSBA 60% CD
SUBMISSION
January 13th, 2023

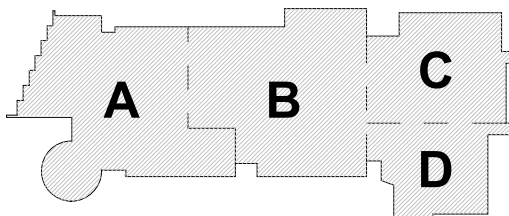

KEY PLAN


PROJECT NORTH MAGNETIC NORTH

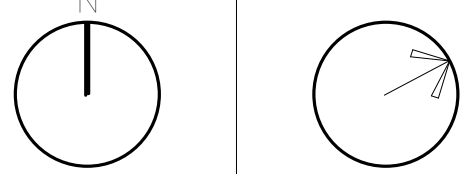

LOADING RAMP
PLAN, SECTION
& DETAILS

Scale: 1/4" = 1'-0"
Job No.: 20202
Drawn By: DRA
Date: January 13th, 2023
Volume 3 of 4

A7-1-12

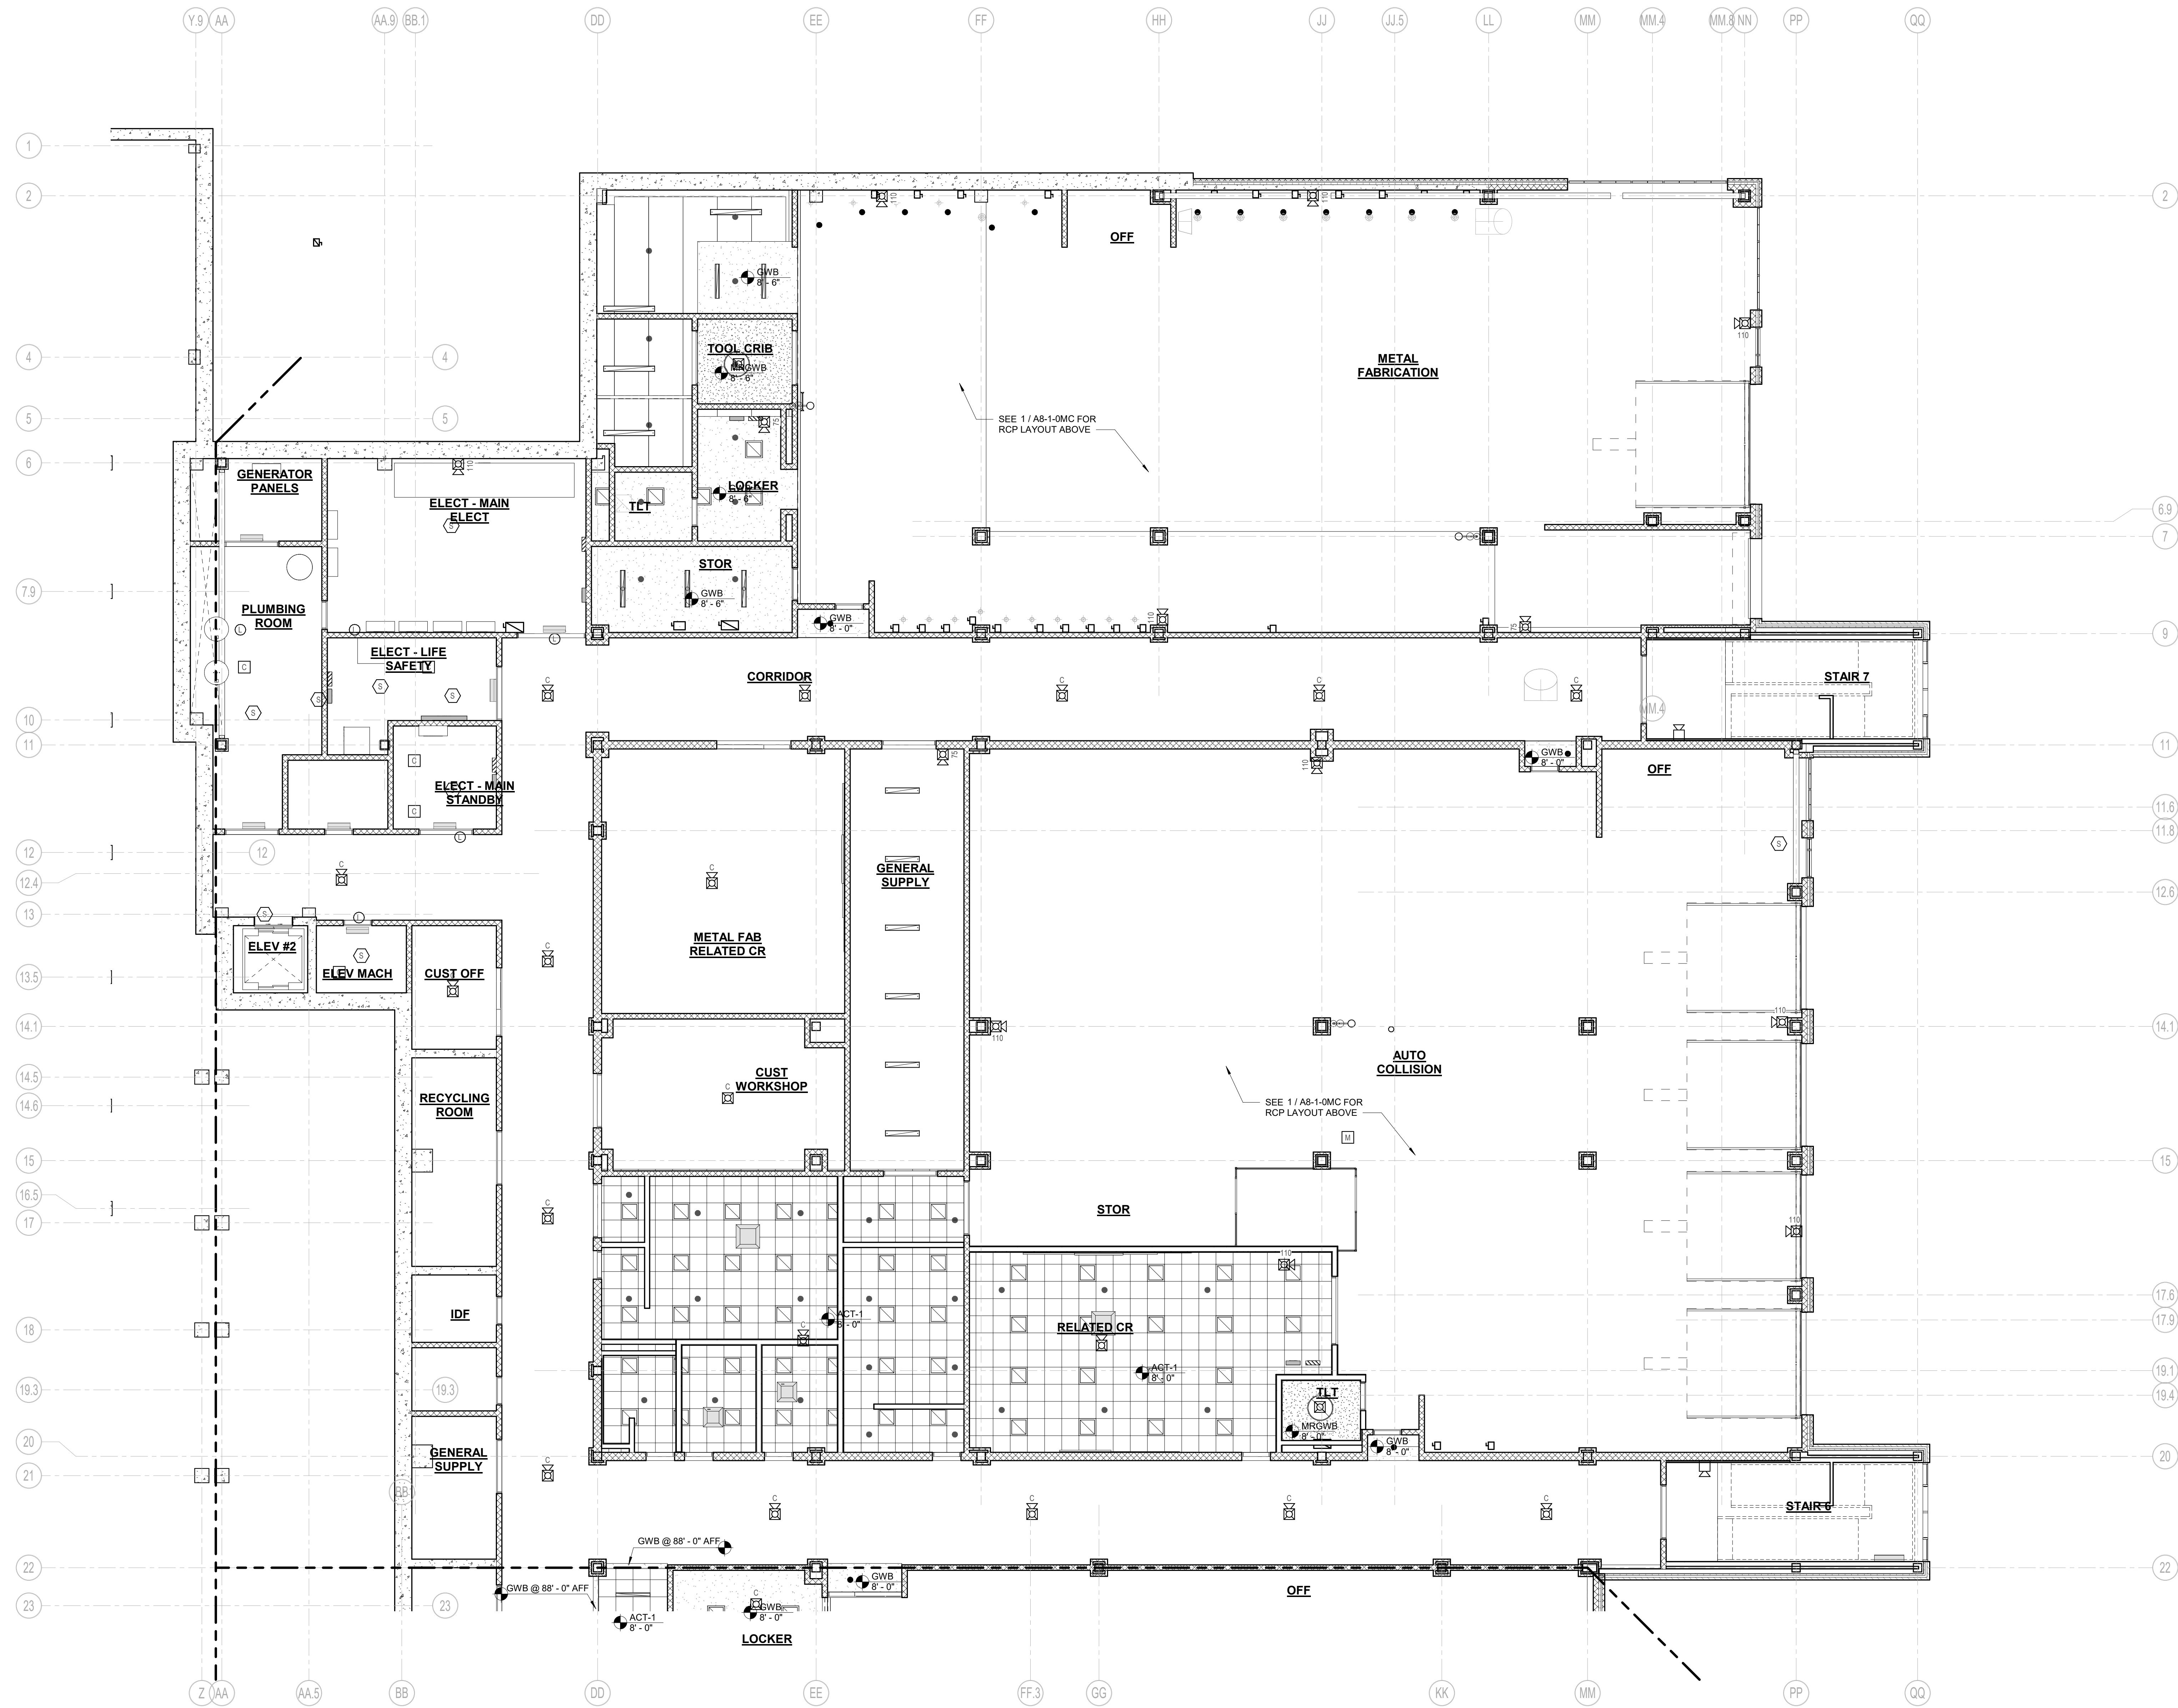


1 LOWER LEVEL REFLECTED CEILING PLAN - AREA C
1/8" = 1'-0"

© COPYRIGHT 2022 DRUMMEY ROSANE ANDERSON, INC.


MSBA 60% CD
SUBMISSION

January 13th, 2023

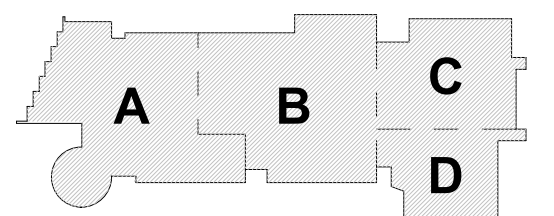


KEY PLAN

PROJECT NORTH

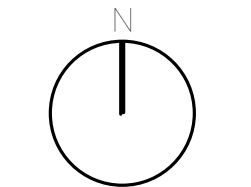

MAGNETIC NORTH

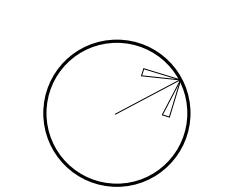

**LOWER LEVEL
REFLECTED
CEILING PLAN -
AREA C**

Scale: 1/8" = 1'-0"

Job No.: 20202

Drawn By: DRA

Date: January 13th, 2023

Volume 3 of 4

A8-1-0C


DRA

Drumme Rosane Anderson, Inc.
225 Oakland Road
Studio 205
South Windsor, CT
06074
Planning | Architecture | Interior Design
Tel: 817.865.1000
www.drainc.com

260 Charles Street
Studio 300
Waltham, MA
02453

**Northeast
Metropolitan
Regional
Vocational High
School**

100 Hemlock Road,
Wakefield, MA 01880

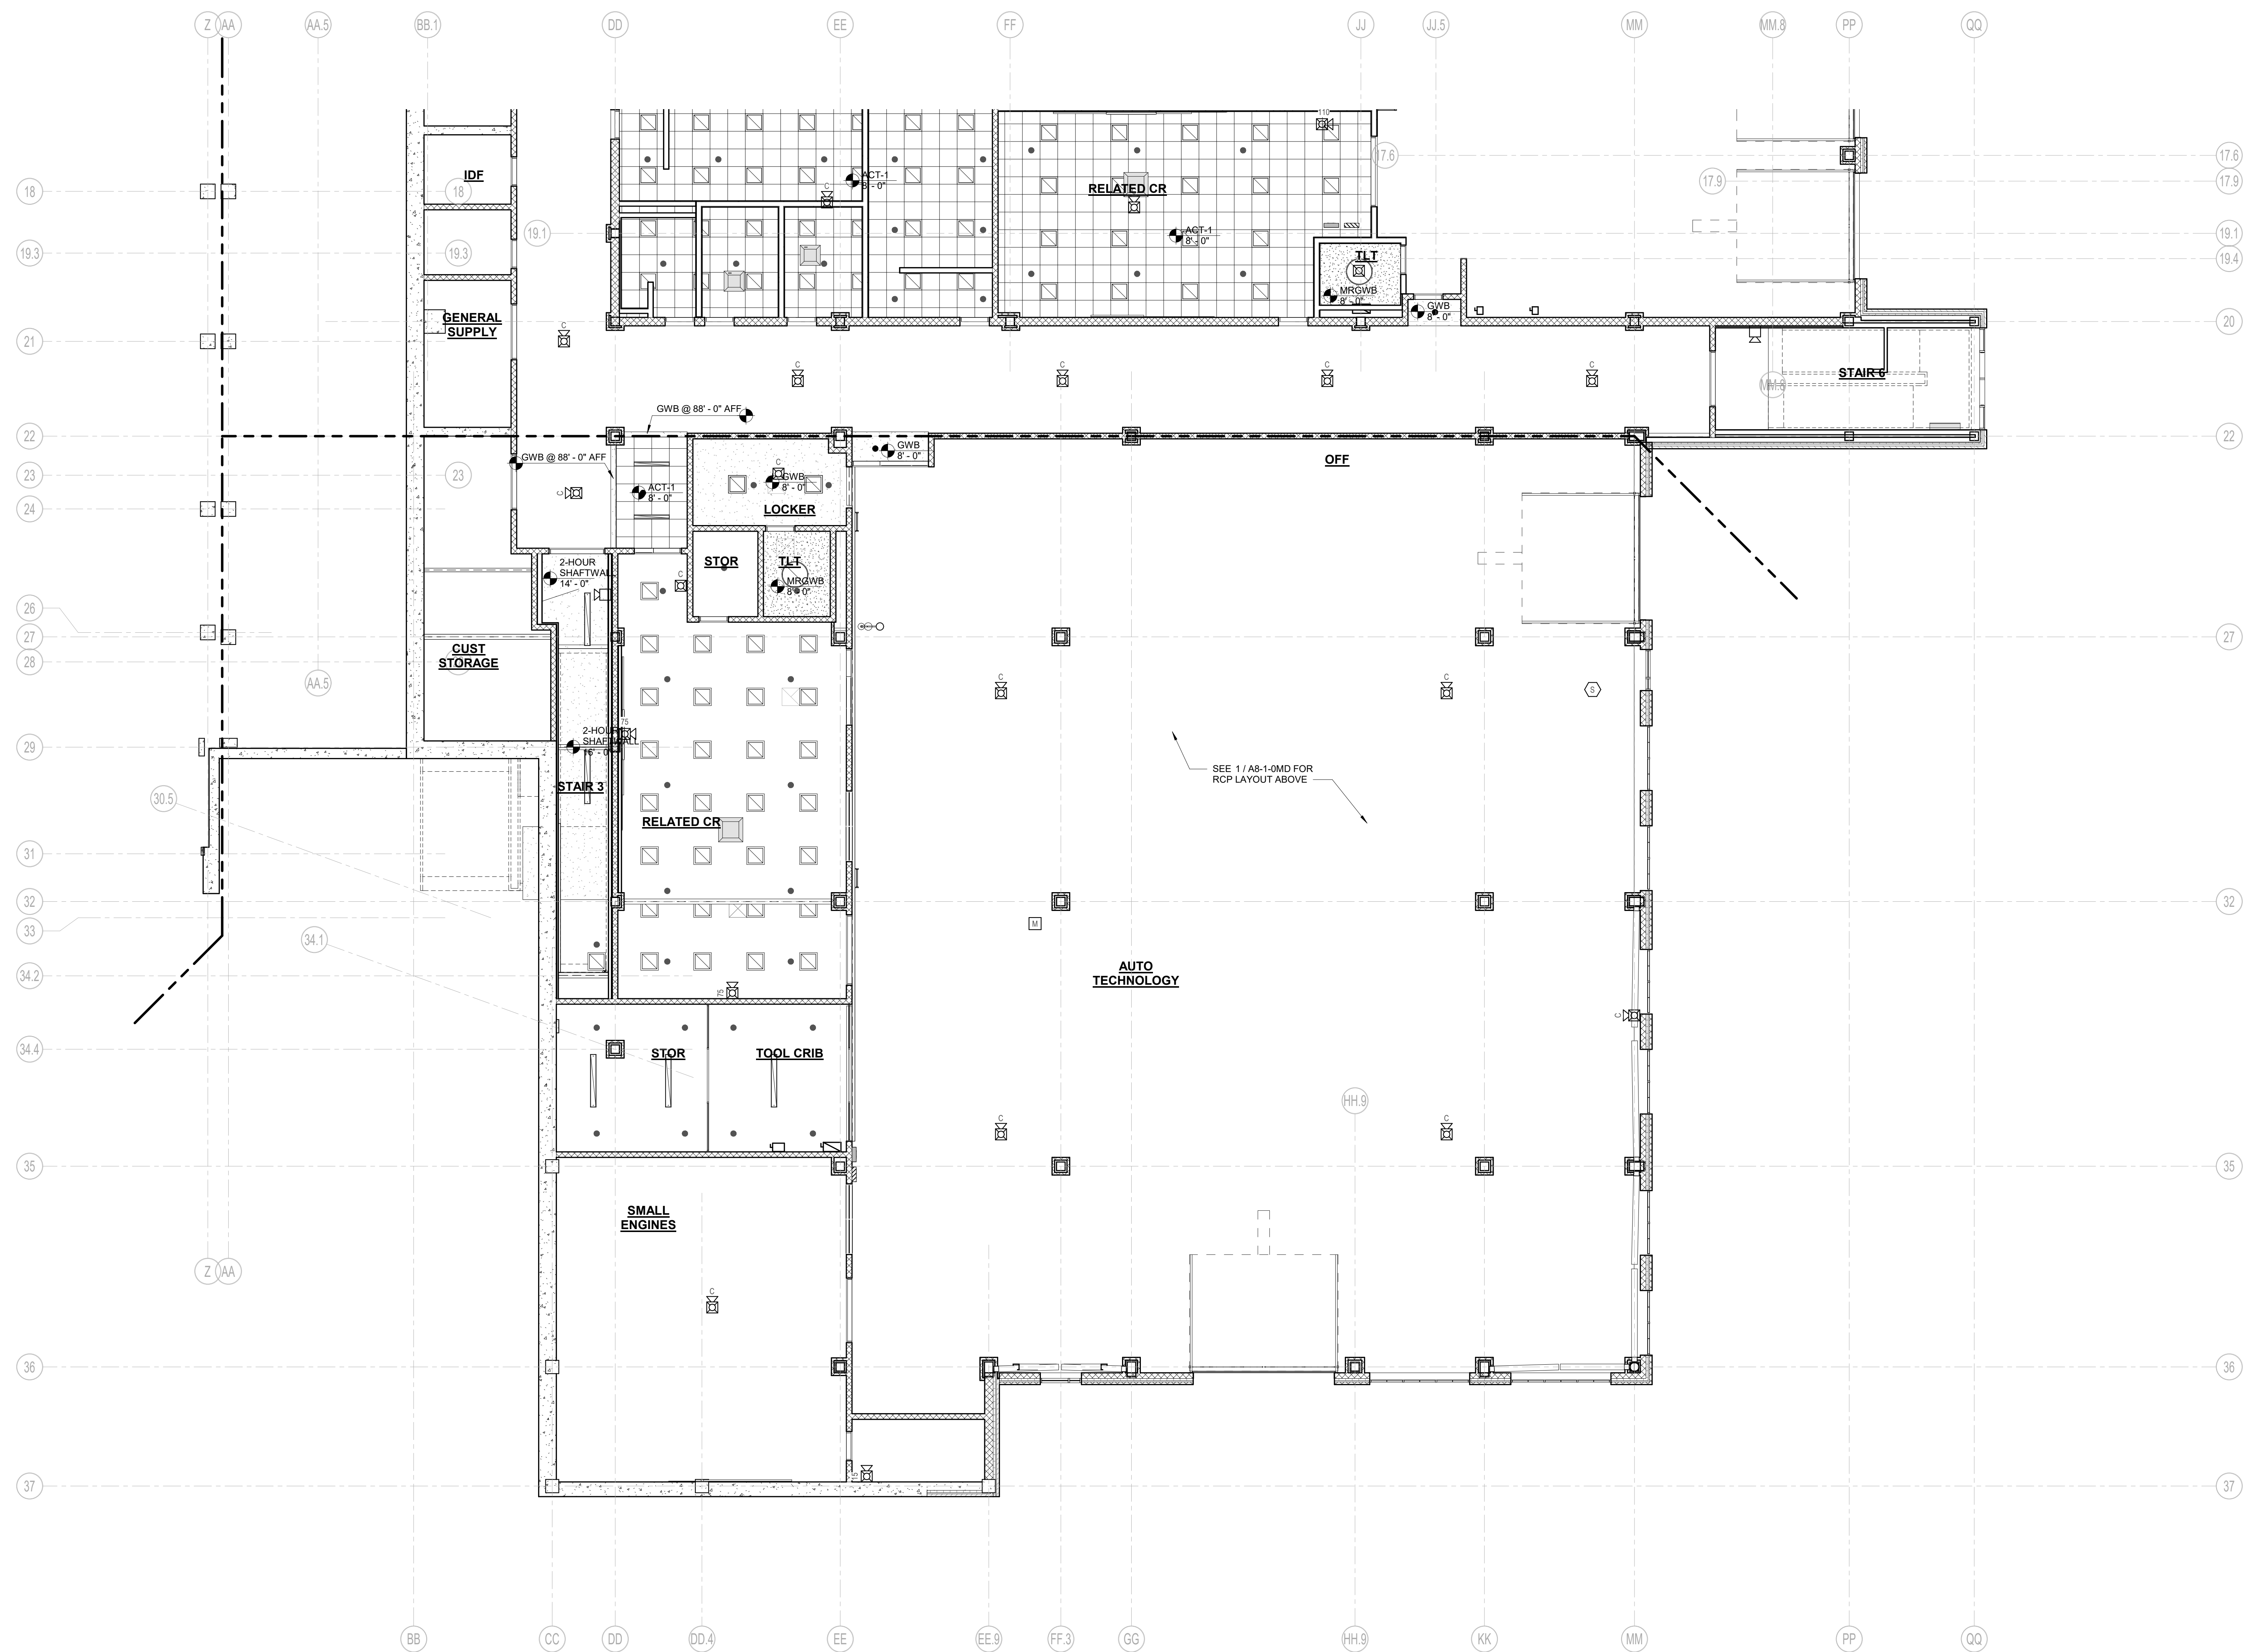


1 LOWER LEVEL REFLECTED CEILING PLAN - AREA D
1/8" = 1'-0"

© COPYRIGHT 2022 DRUMMEY ROSANE ANDERSON, INC.


MSBA 60% CD
SUBMISSION

January 13th, 2023

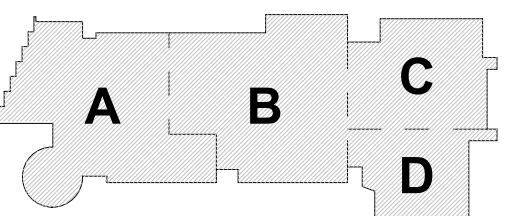


KEY PLAN

PROJECT NORTH

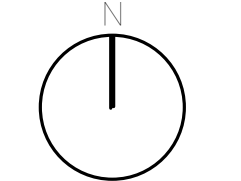

MAGNETIC NORTH

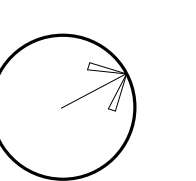

**LOWER LEVEL
REFLECTED
CEILING PLAN -
AREA D**

Scale: 1/8" = 1'-0"


Job No.: 20202

Drawn By: DRA

Date: January 13th, 2023

Volume 3 of 4

A8-1-0D

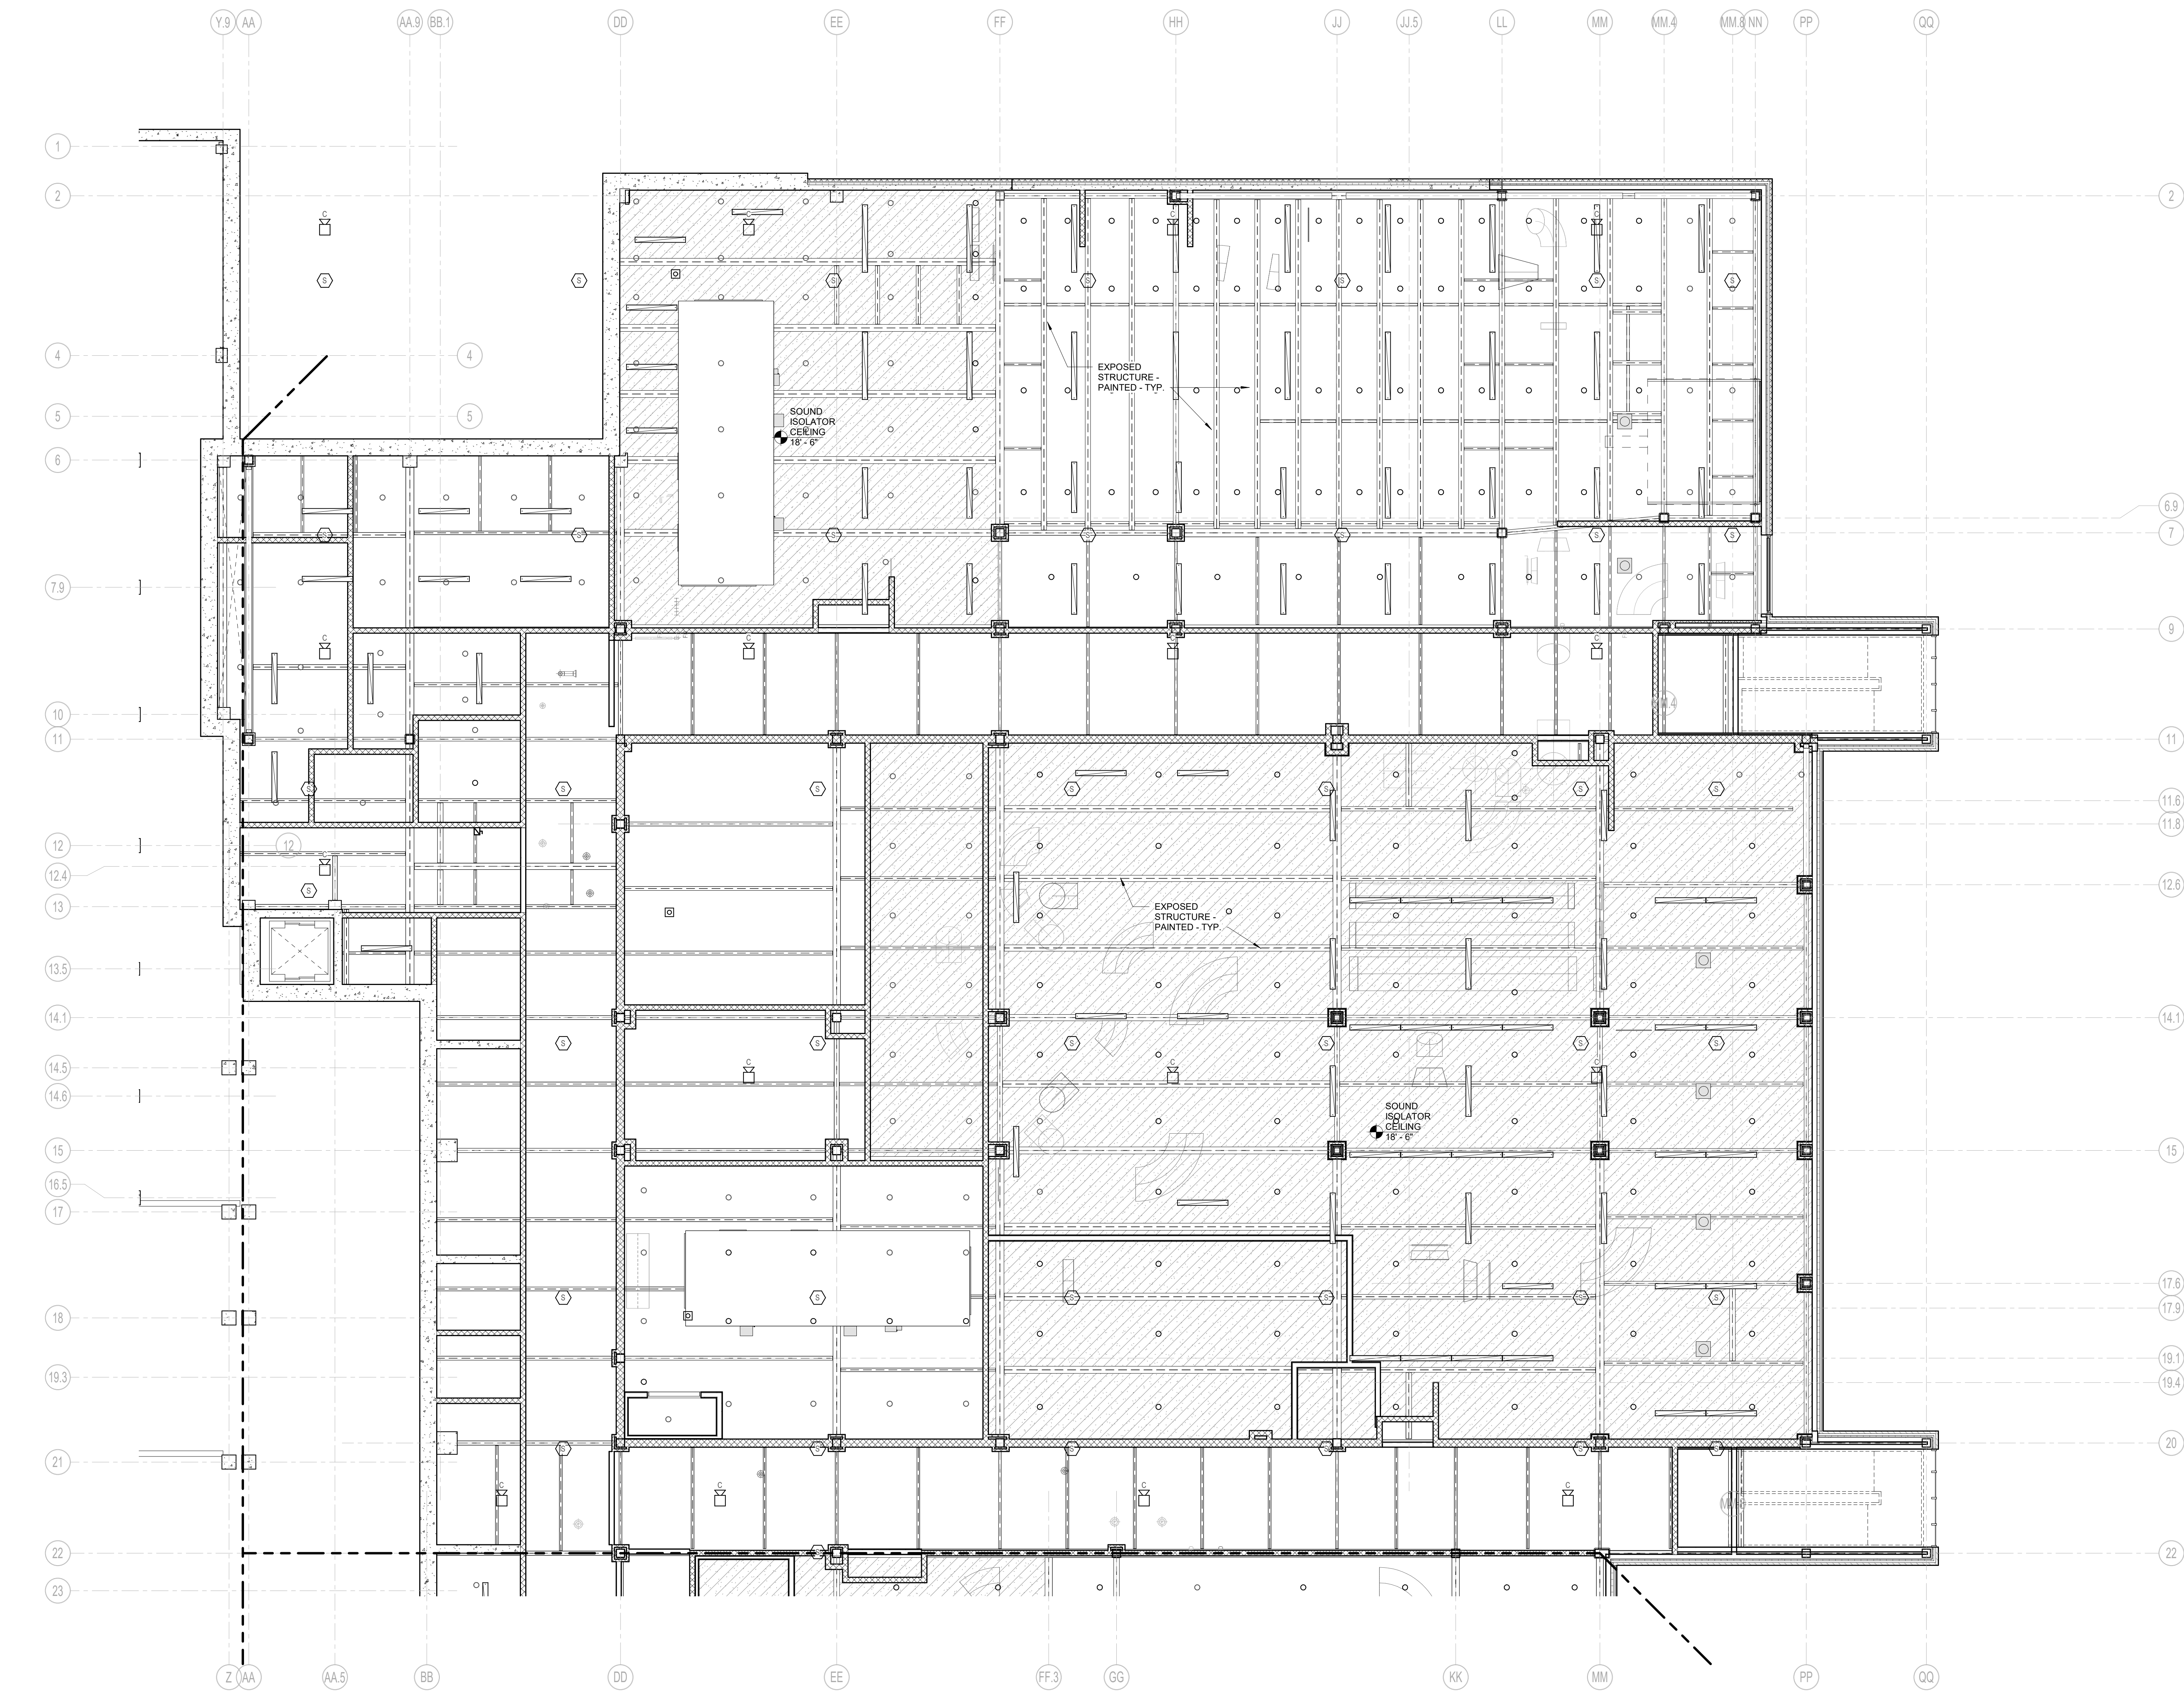

1 LOWER LEVEL MEZZANINE REFLECTED PLAN - AREA C
1/8" = 1'-0"

DRA


Drumme Rosane Anderson, Inc.
225 Oakland Road
Studio 205
South Windsor, CT 06074
Tel: 817.864.1000
www.dra-inc.com

260 Charles Street
Studio 300
Waltham, MA 02453
Tel: 817.864.1000
www.dra-inc.com

**Northeast
Metropolitan
Regional
Vocational High
School**
100 Hemlock Road,
Wakefield, MA 01880


© COPYRIGHT 2022 DRUMME ROSANE ANDERSON, INC.

MSBA 60% CD
SUBMISSION
January 13th, 2023

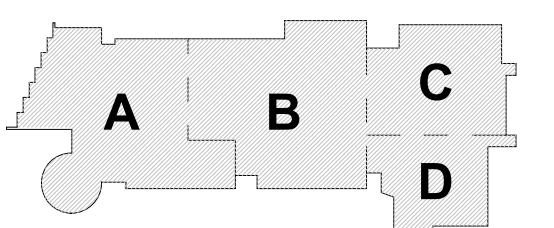

KEY PLAN

PROJECT NORTH MAGNETIC NORTH

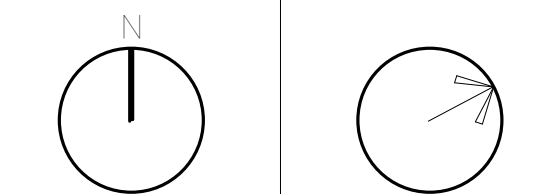

**LOWER LEVEL
MEZZANINE
REFLECTED
CEILING PLAN -
AREA C**

Scale: 1/8" = 1'-0"
Job No.: 20202
Drawn By: DRA
Date: January 13th, 2023
Volume 3 of 4


A8-1-0MC

DRA

Drumme Rosane Anderson, Inc.
225 Oakland Road
Studio 205
South Windsor, CT 06074
Tel: 817.865.1000
www.dra-inc.com
260 Charles Street
Studio 300
Waltham, MA 02453
Planning | Architecture | Interior Design

**Northeast
Metropolitan
Regional
Vocational High
School**

100 Hemlock Road,
Wakefield, MA 01880

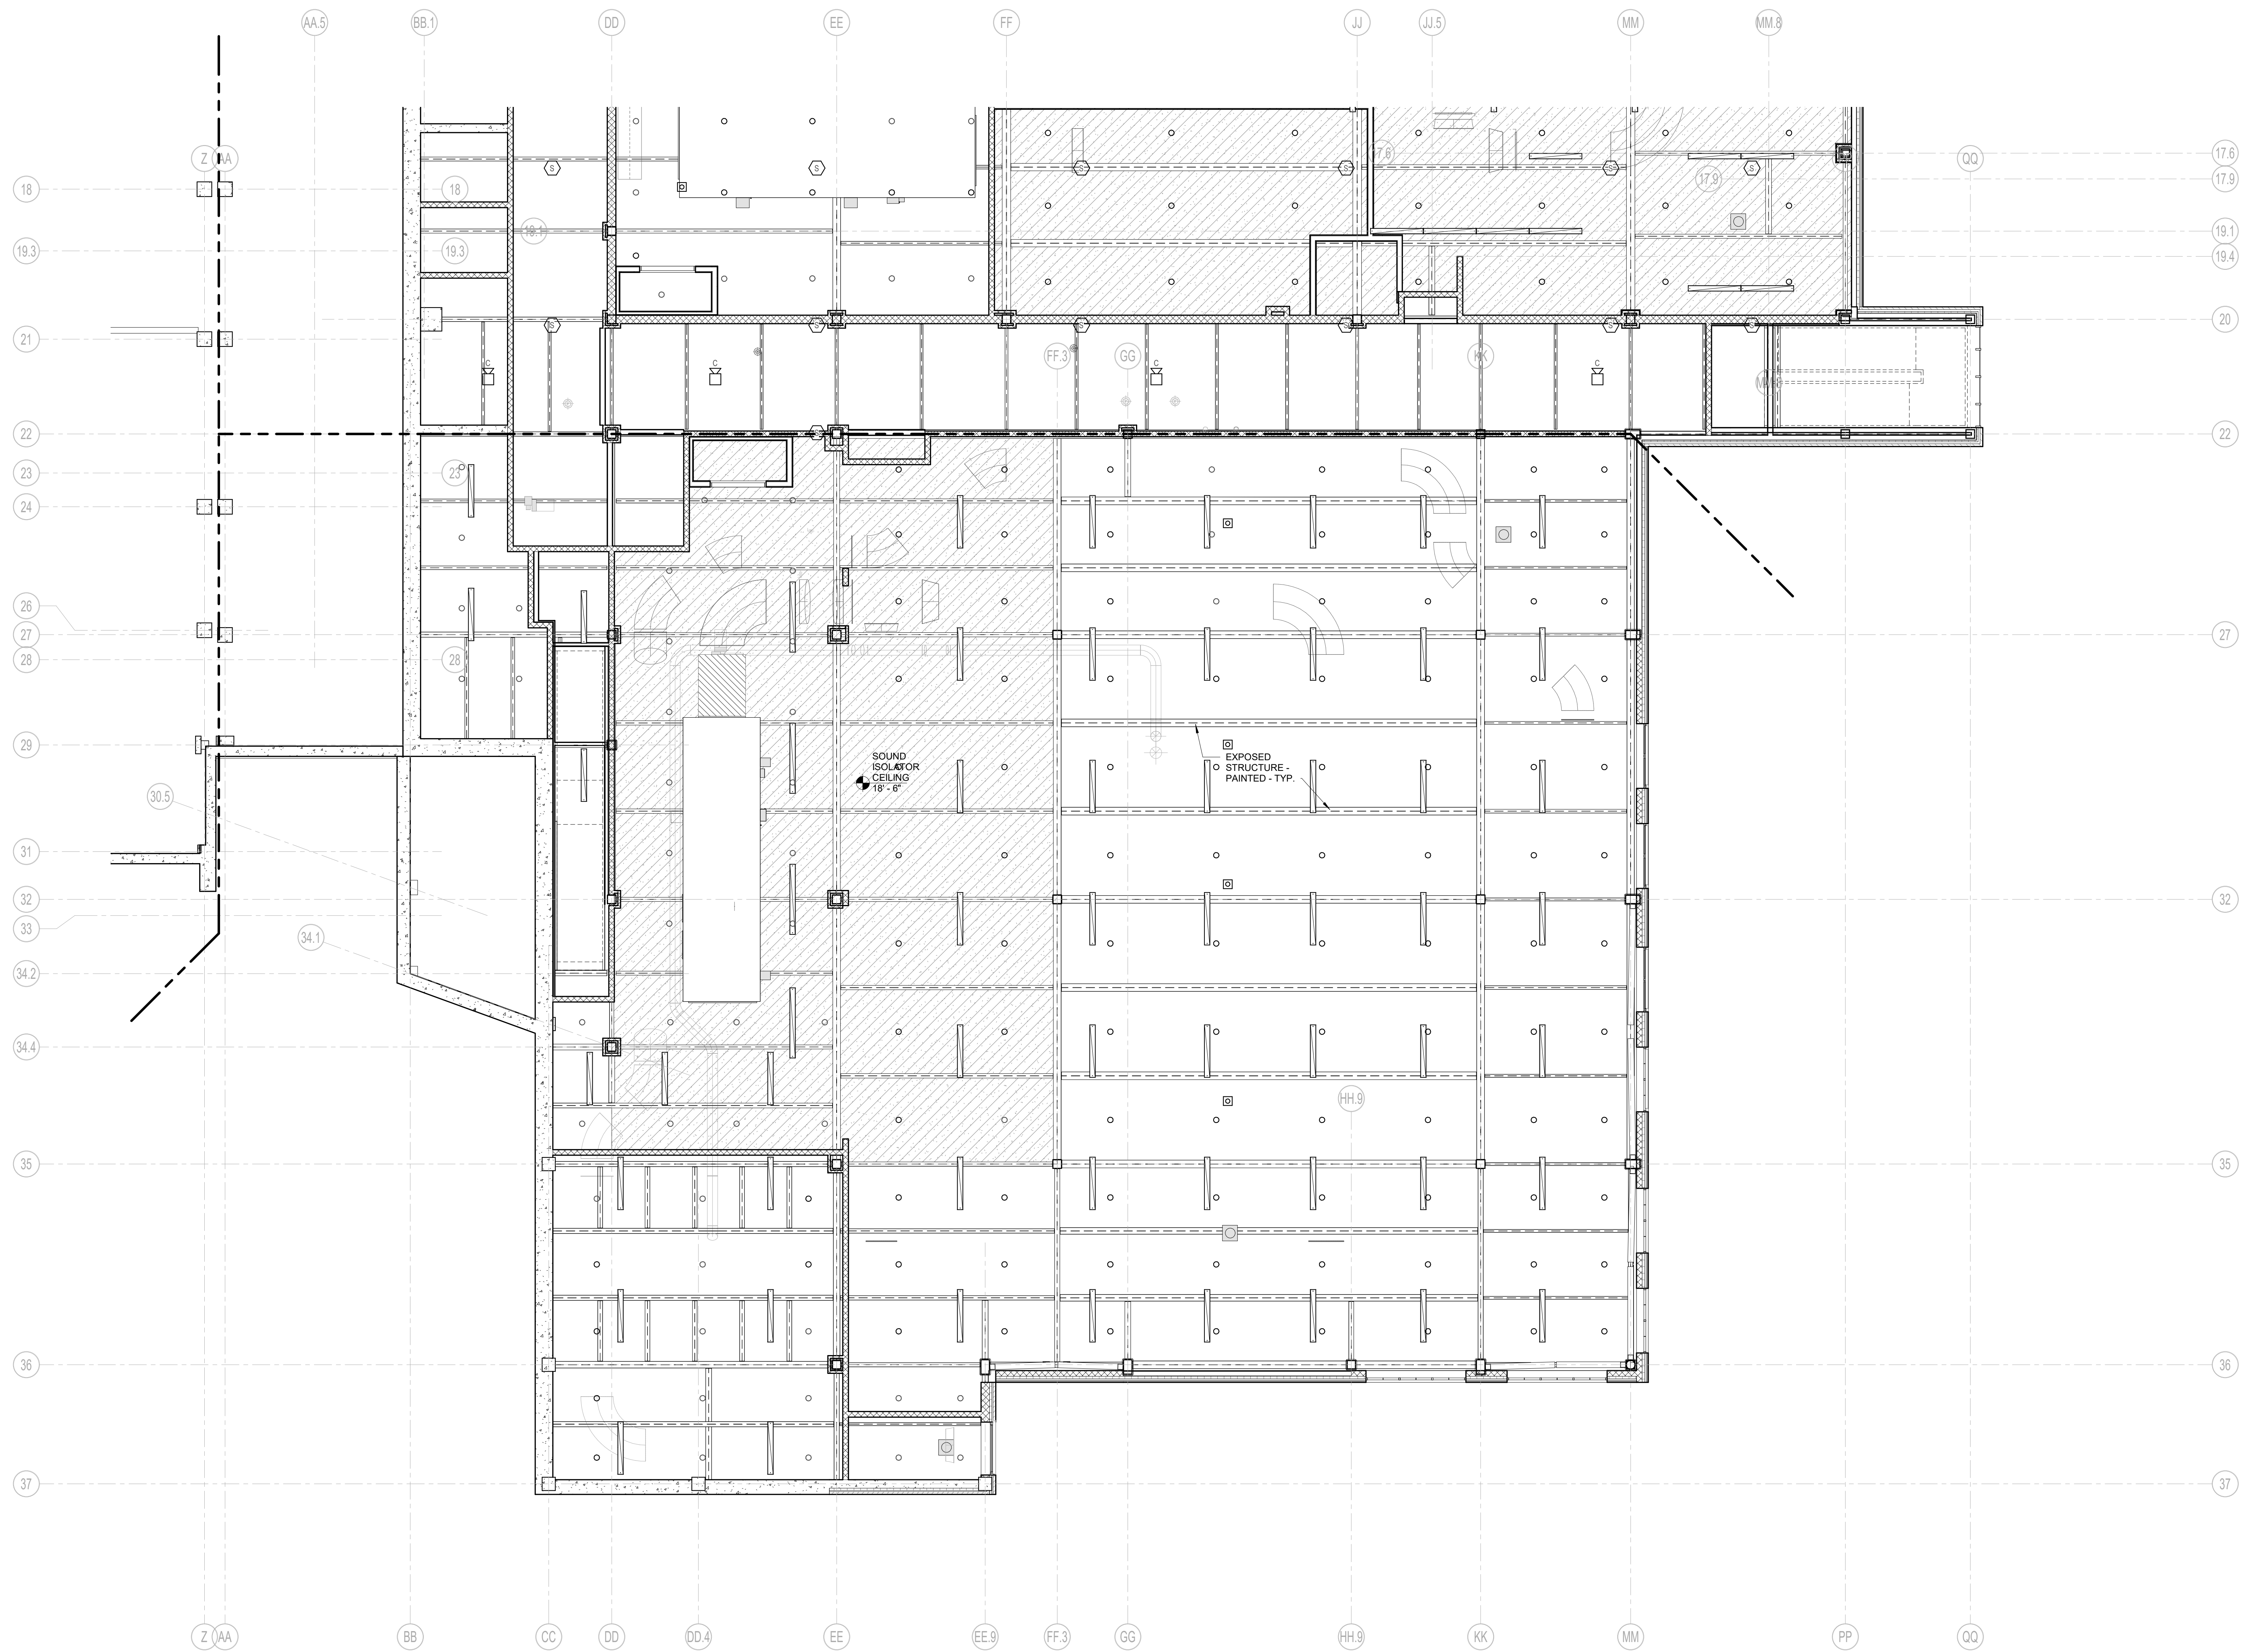


1 LOWER LEVEL MEZZANINE REFLECTED CEILING PLAN - AREA D
1/8" = 1'-0"

© COPYRIGHT 2022 DRUMME ROSANE ANDERSON, INC.


MSBA 60% CD
SUBMISSION

January 13th, 2023

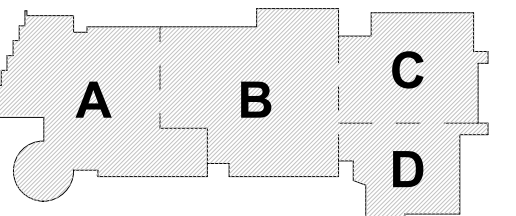


KEY PLAN

PROJECT NORTH

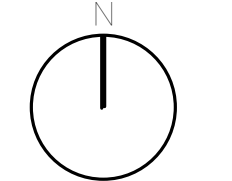

MAGNETIC NORTH

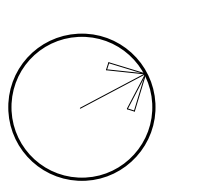

**LOWER LEVEL
MEZZANINE
REFLECTED
CEILING PLAN -
AREA D**

Scale: 1/8" = 1'-0"

Job No.: 20202

Drawn By: DRA

Date: January 13th, 2023

Volume 3 of 4

A8-1-0MD

Drummeys Rosane Anderson, Inc.

225 Oakland Road	260 Charles Street
Studio 205	Studio 300
South Windsor, CT	Waltham, MA
06074	02453

Planning | Architecture | Interior Design

Tel: 617.964.1700
www.draws.com


100 Hemlock Road,
Wakefield, MA 01880

© COPYRIGHT 2022 DRUMMEY ROSANE ANDERSON, INC.

January 13th, 2023



MAGNETIC NORTH

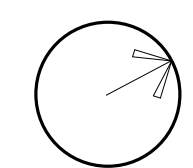

Scale: $1/8" = 1'-0"$

Job No. 30302


JOD NO.: 20202

Drawn By: DRA

A8-1-1A


Volume 3 of 4

1 FIRST FLOOR REFLECTED CEILING PLAN - AREA A
1/8" = 1'-0"

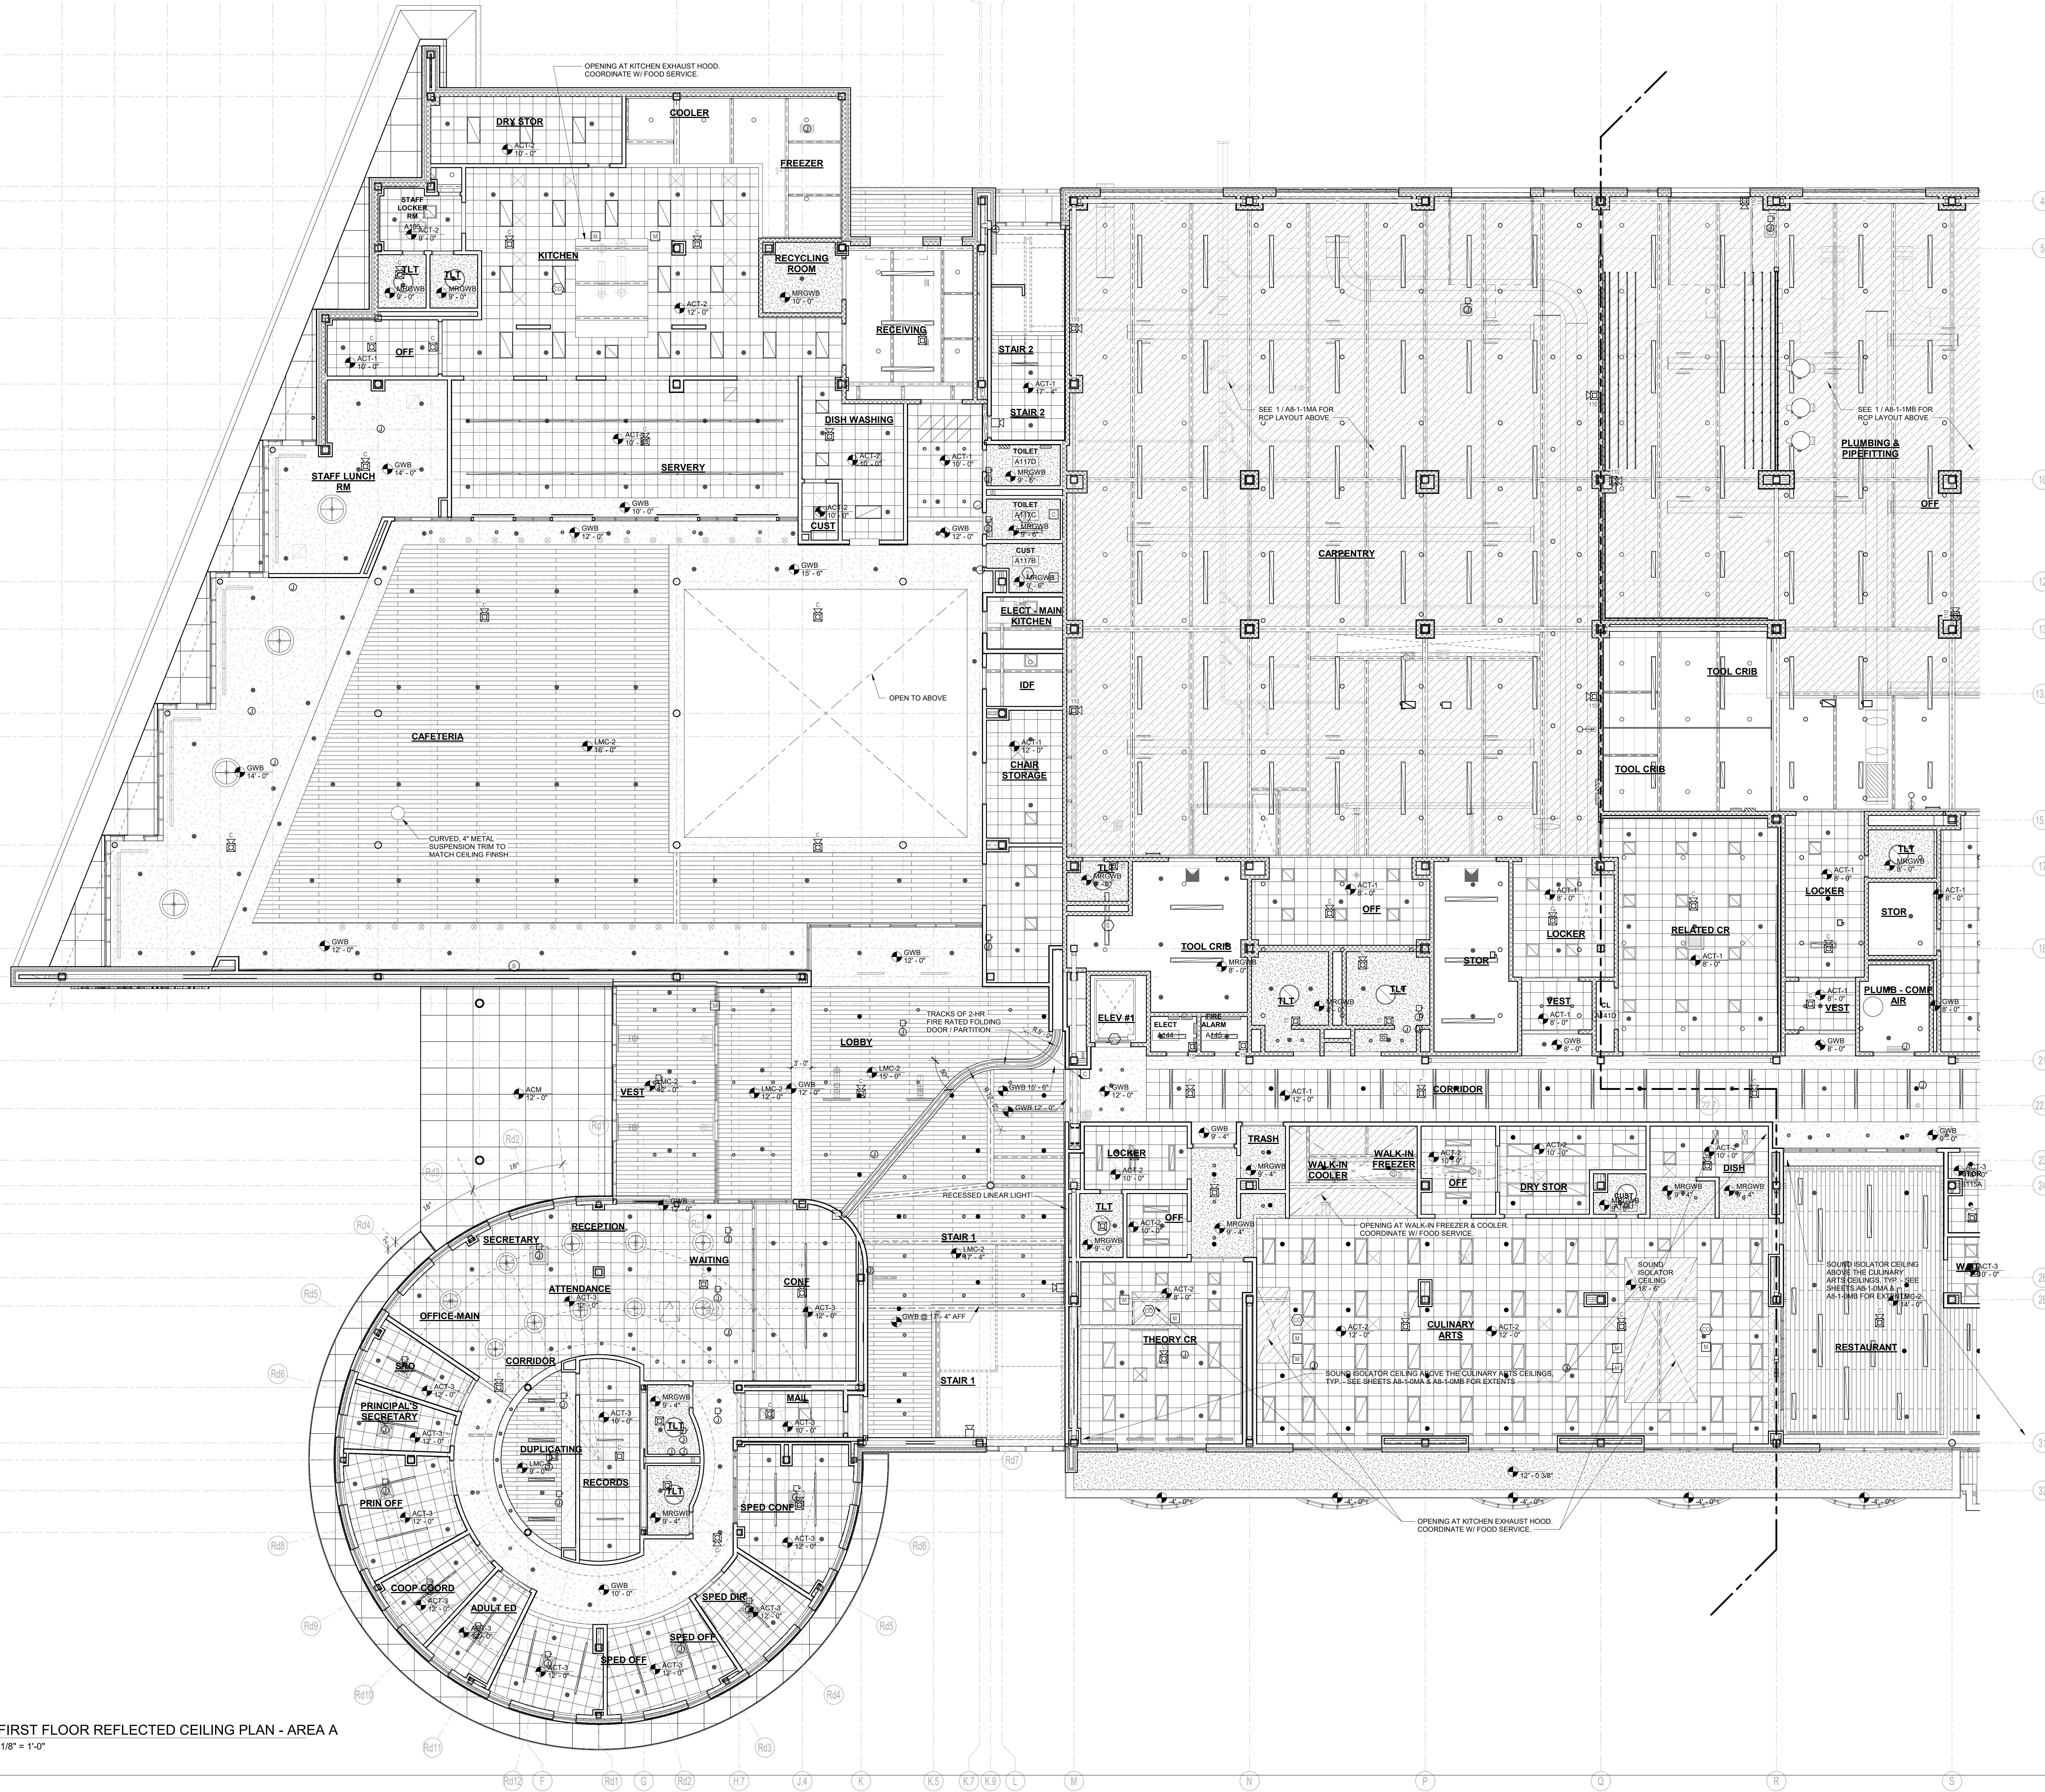

**Northeast
Metropolitan
Regional
Vocational High
School**

100 Hemlock Road,
Wakefield, MA 01880

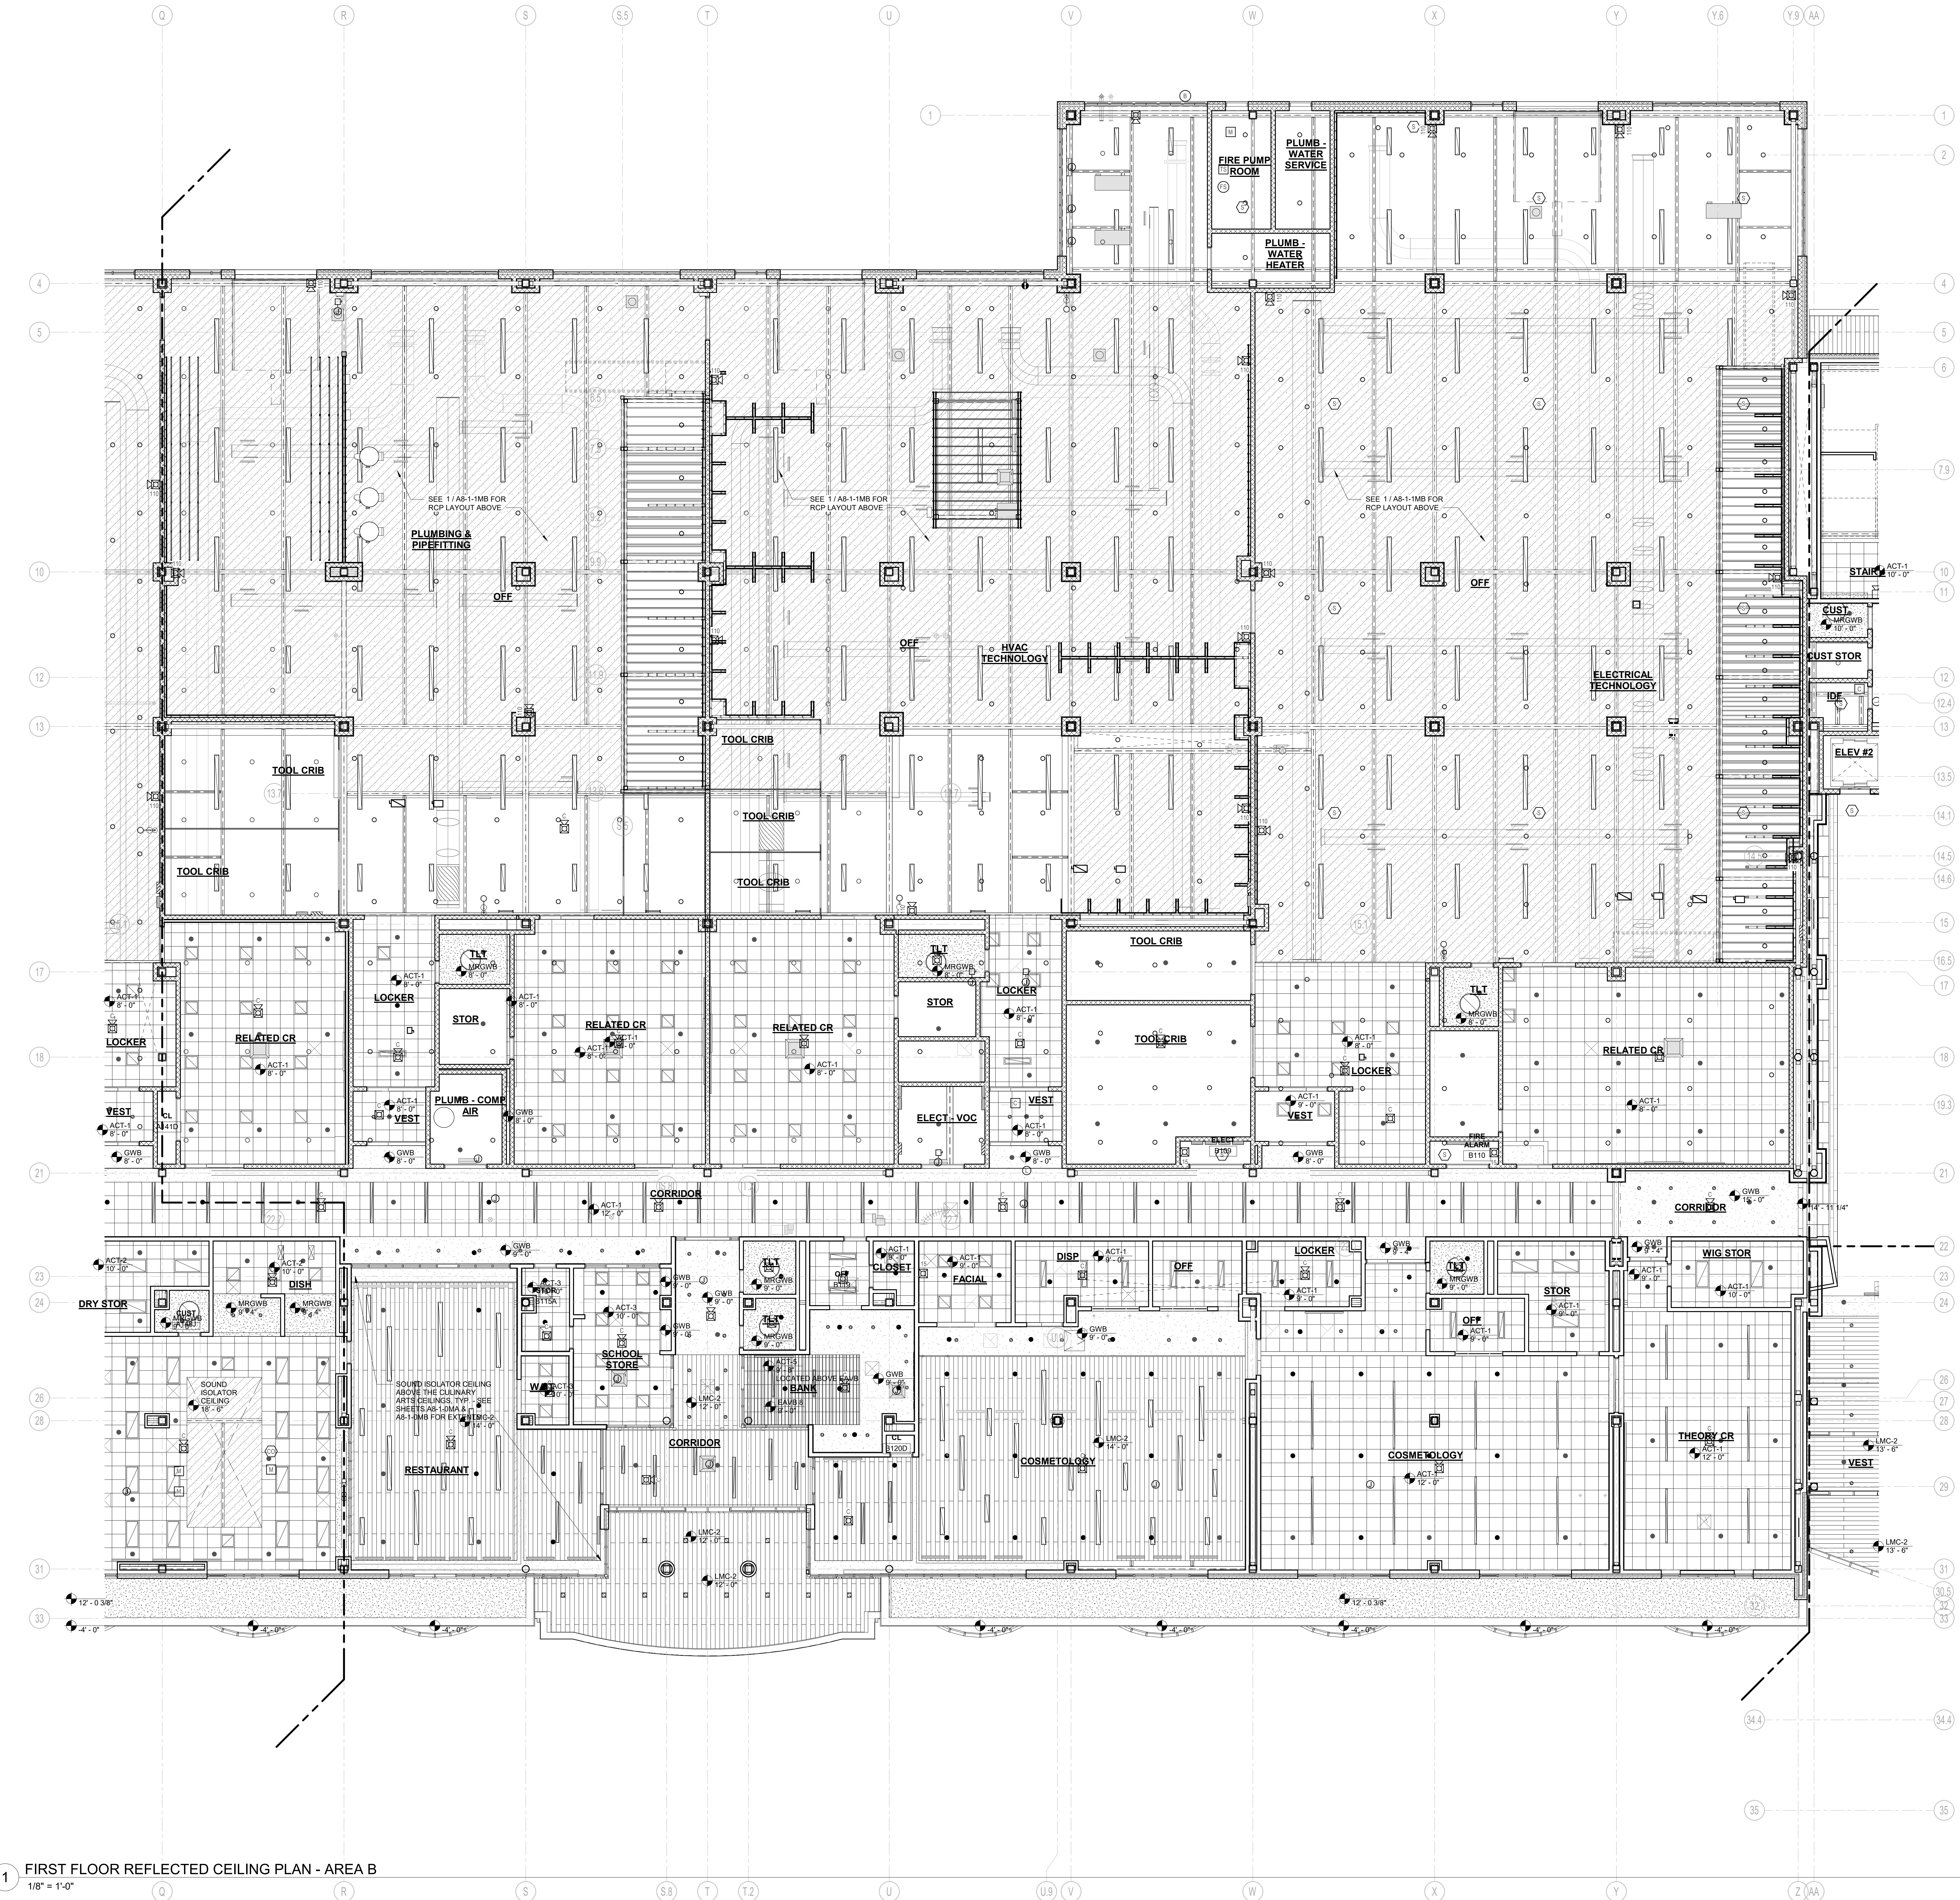


1 FIRST FLOOR REFLECTED CEILING PLAN - AREA B
1/8" = 1'-0"

© COPYRIGHT 2022 DRUMMEY ROSANE ANDERSON, INC.

MSBA 60% CD
SUBMISSION



January 13th, 2023

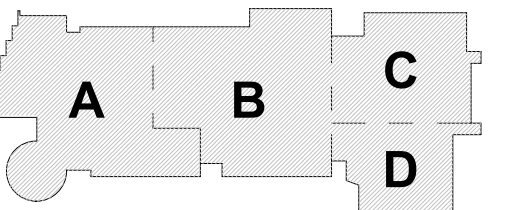

PLAN

PROJECT NORTH

MAGNETIC NORTH

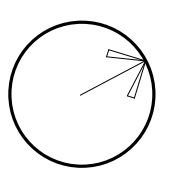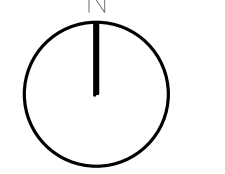

**FIRST FLOOR
REFLECTED
CEILING PLAN -
AREA B**

scale: 1/8" = 1'-0"

Job No. 30302

50 NO.: 20202

Drawn By: DRA


ate: January 13th, 2023

A8-1-1B

Volume 3 of 4

**Northeast
Metropolitan
Regional
Vocational High
School**

100 Hemlock Road,
Wakefield, MA 01880

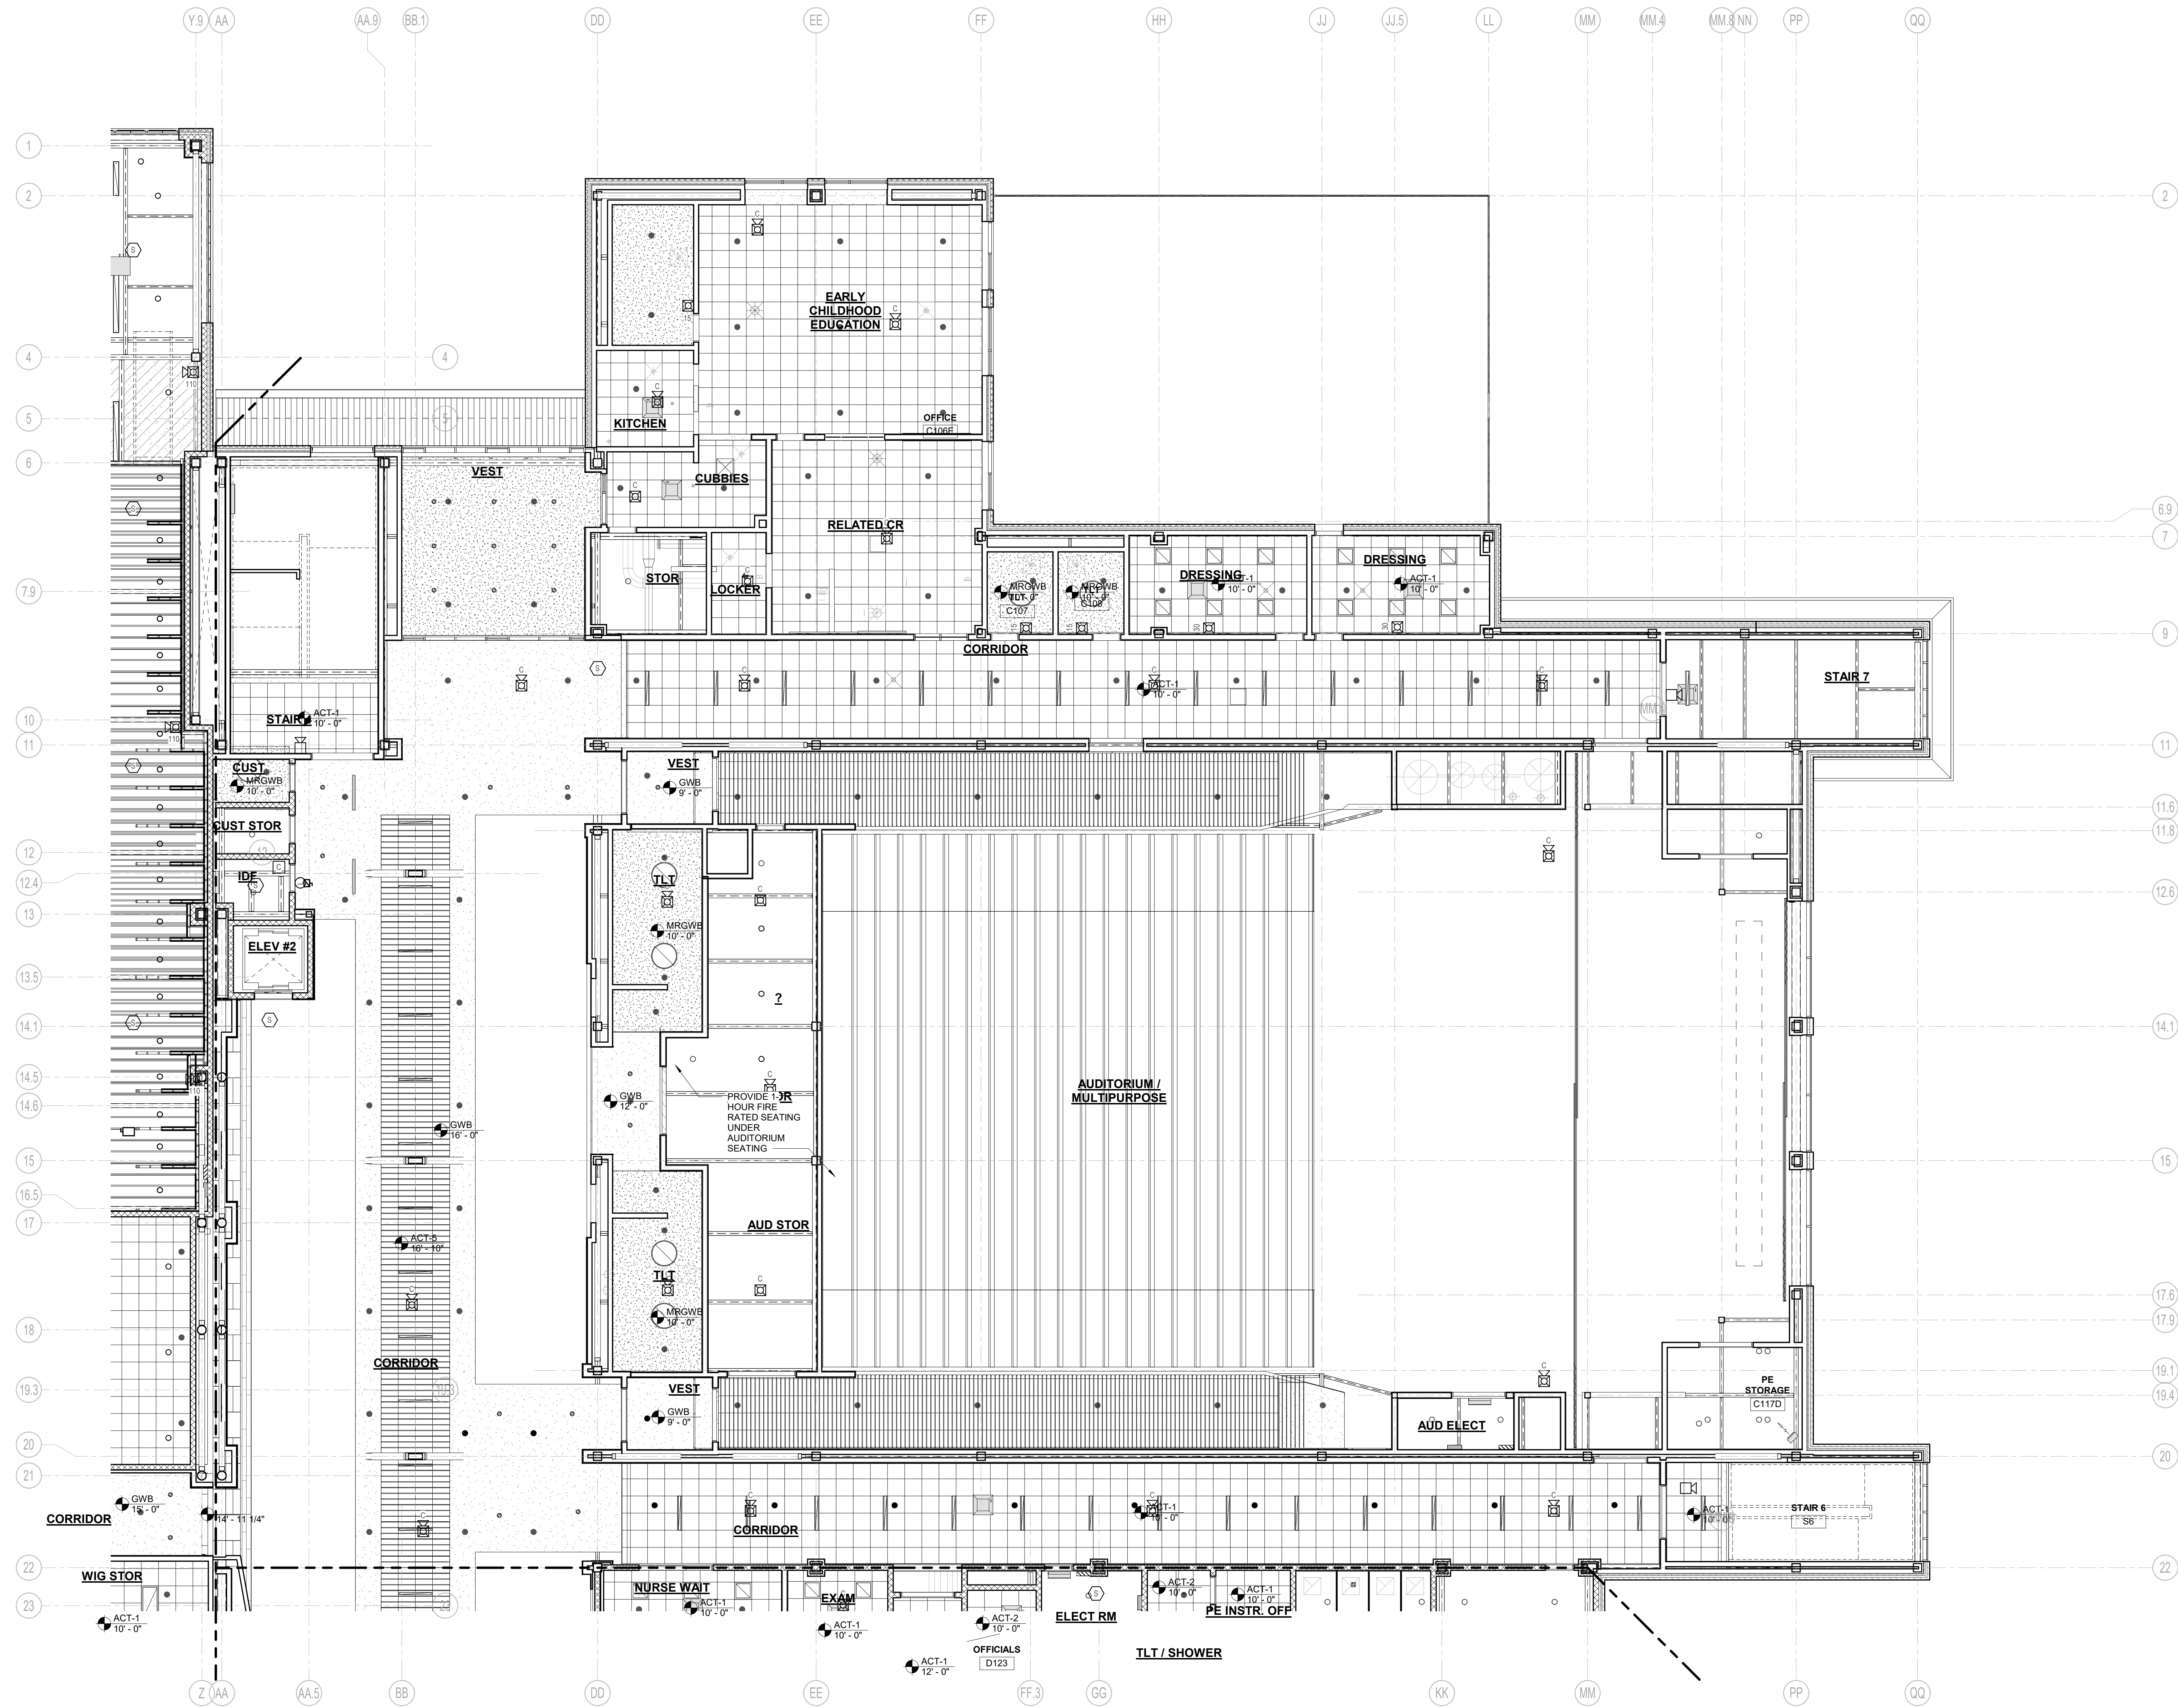


1 FIRST FLOOR REFLECTED CEILING PLAN - AREA C
1/8" = 1'-0"

© COPYRIGHT 2022 DRUMMEY ROSANE ANDERSON, INC.

MSBA 60% CD
SUBMISSION



January 13th, 2023

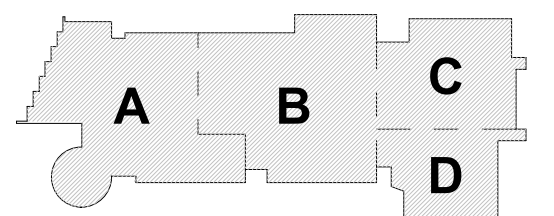

KEY PLAN

PROJECT NORTH

MAGNETIC NORTH

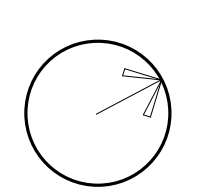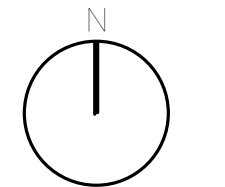

**FIRST FLOOR
REFLECTED
CEILING PLAN -
AREA C**

Scale: 1/8" = 1'-0"

Job No.: 20202

Drawn By: DRA


Date: January 13th, 2023

Volume 3 of 4

A8-1-1C

**Northeast
Metropolitan
Regional
Vocational High
School**

100 Hemlock Road,
Wakefield, MA 01880

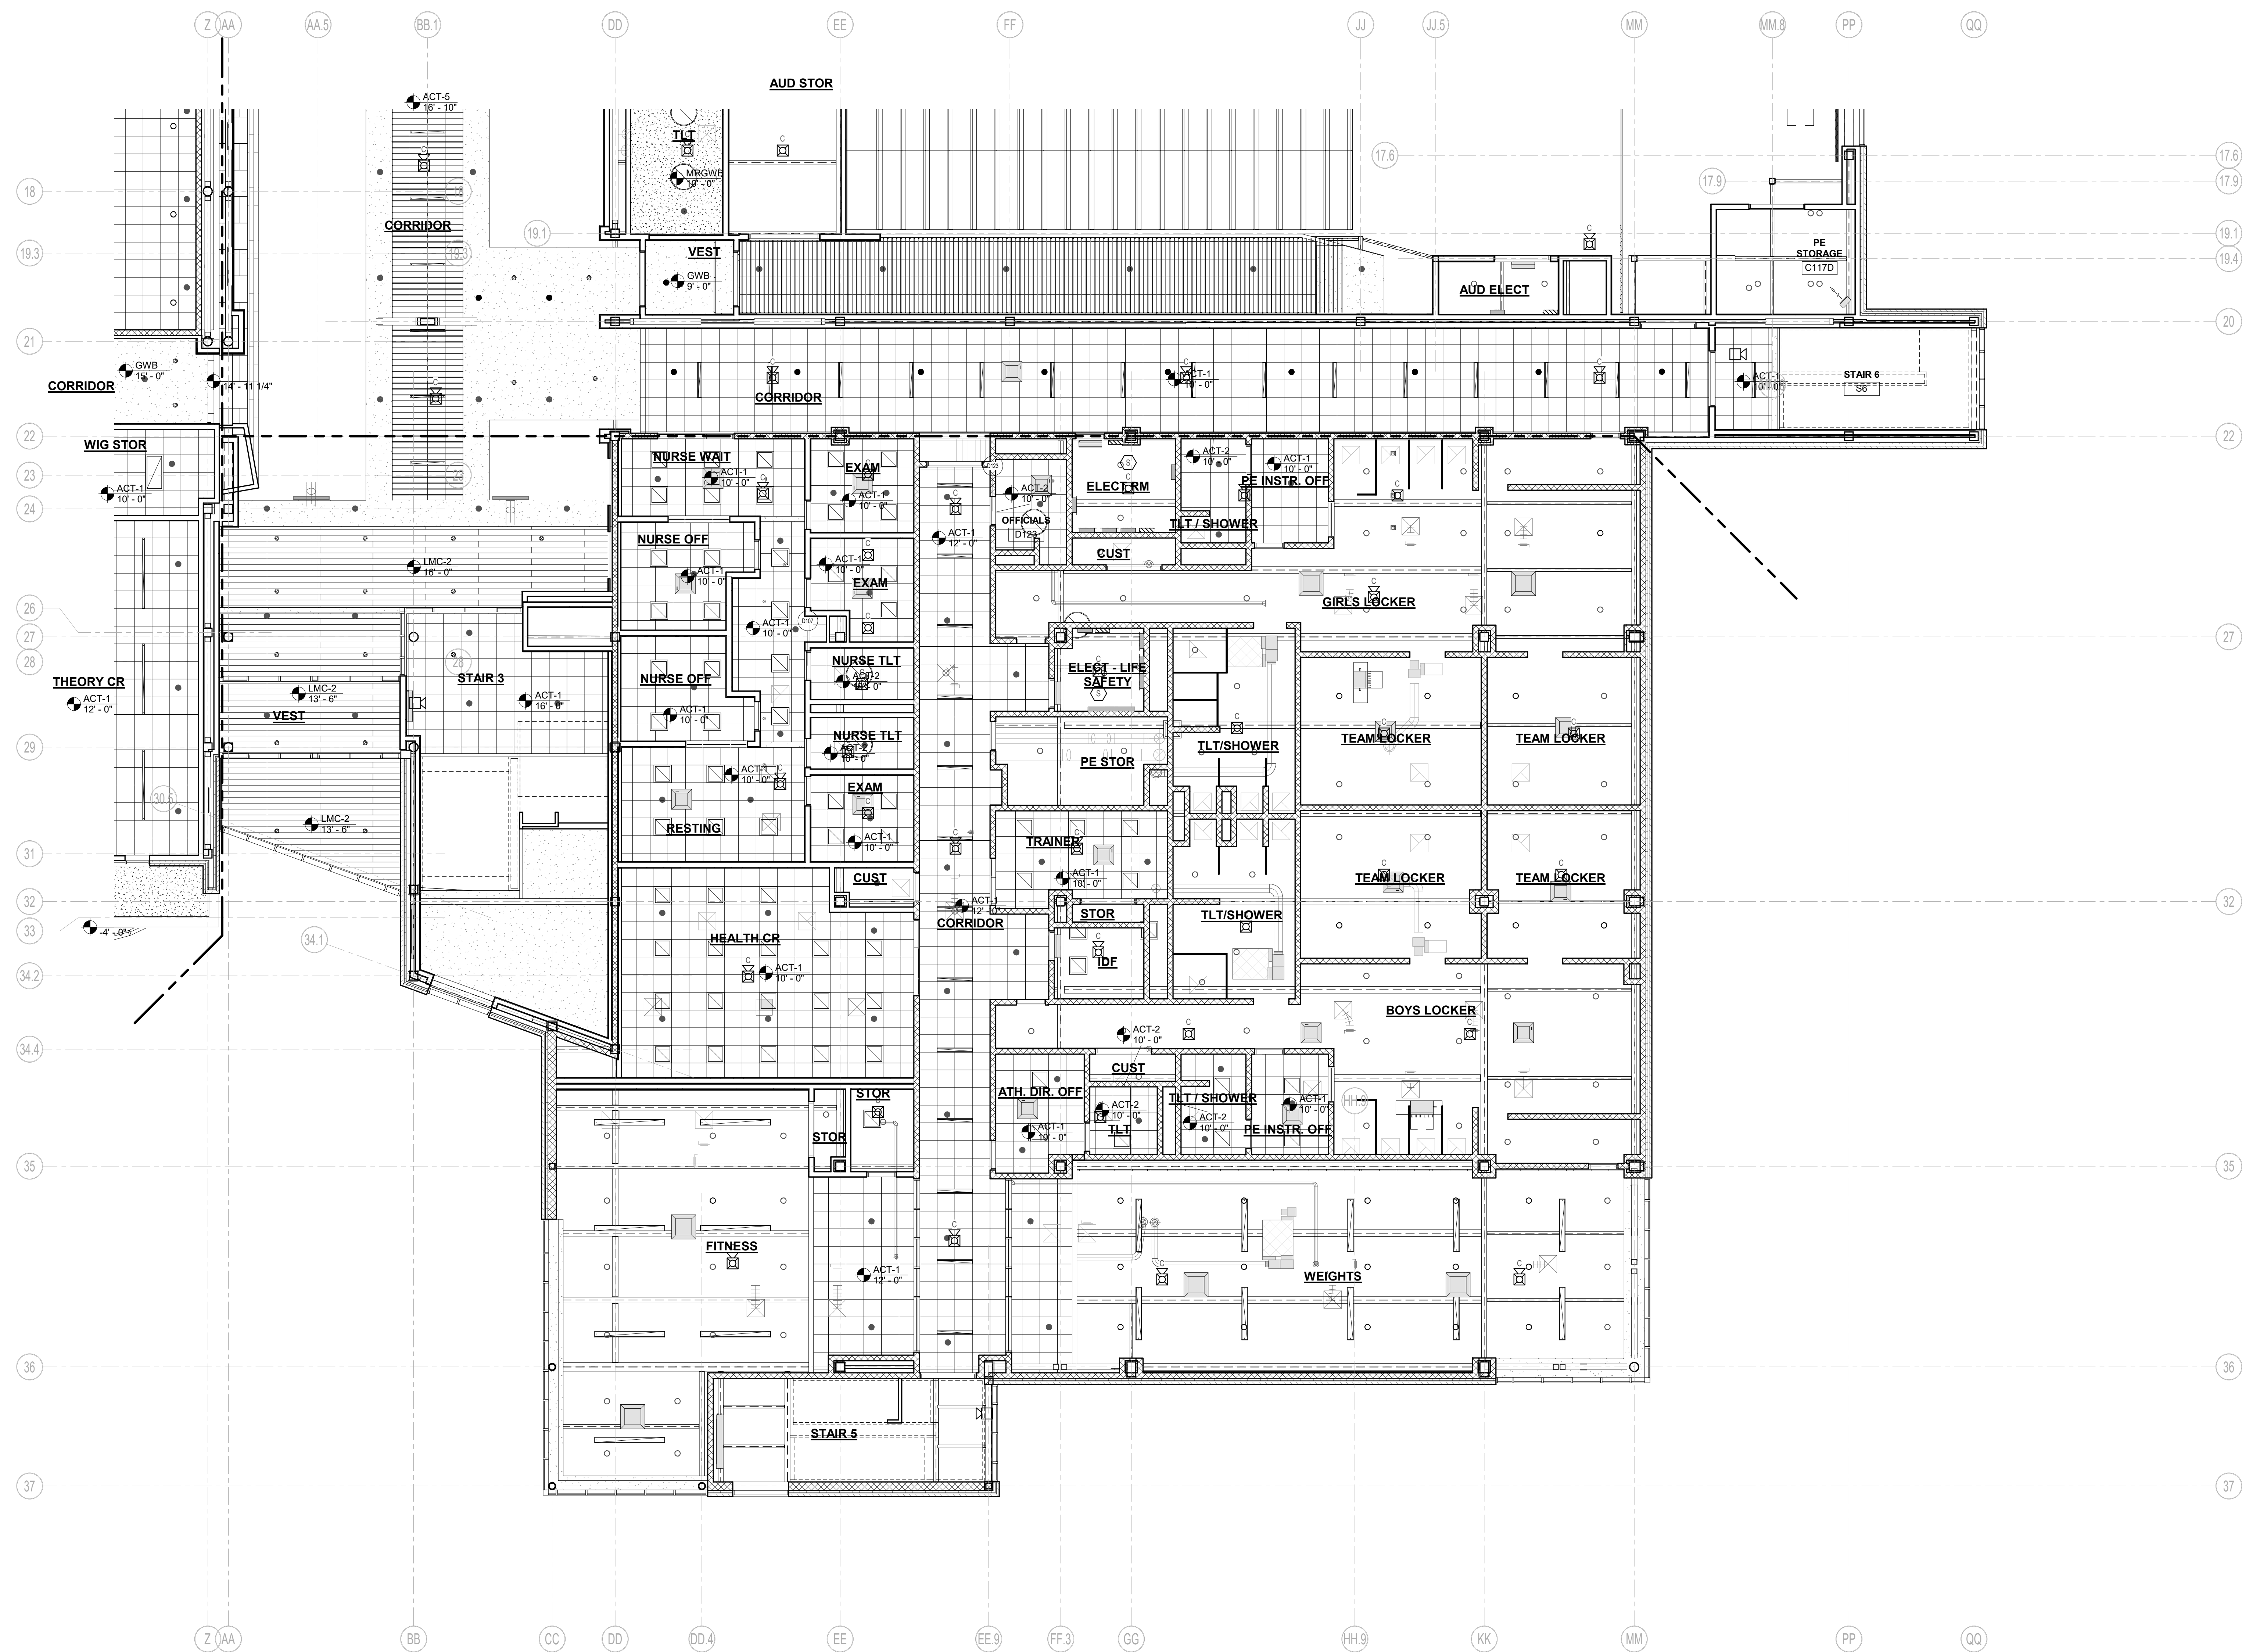


1 FIRST FLOOR REFLECTED CEILING PLAN - AREA D
1/8" = 1'-0"

© COPYRIGHT 2022 DRUMMEYS ROSANE ANDERSON, INC.


MSBA 60% CD
SUBMISSION

January 13th, 2023

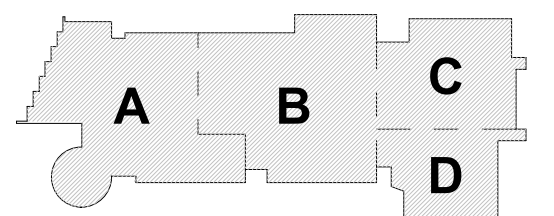

KEY PLAN


PROJECT NORTH MAGNETIC NORTH

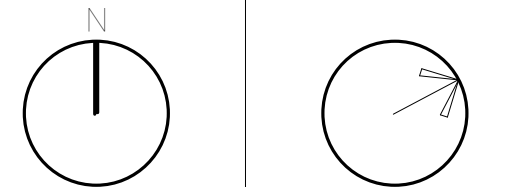

**FIRST FLOOR
REFLECTED
CEILING PLAN -
AREA D**

Scale: 1/8" = 1'-0"
Job No.: 20202
Drawn By: DRA
Date: January 13th, 2023
Volume 3 of 4

A8-1-1D

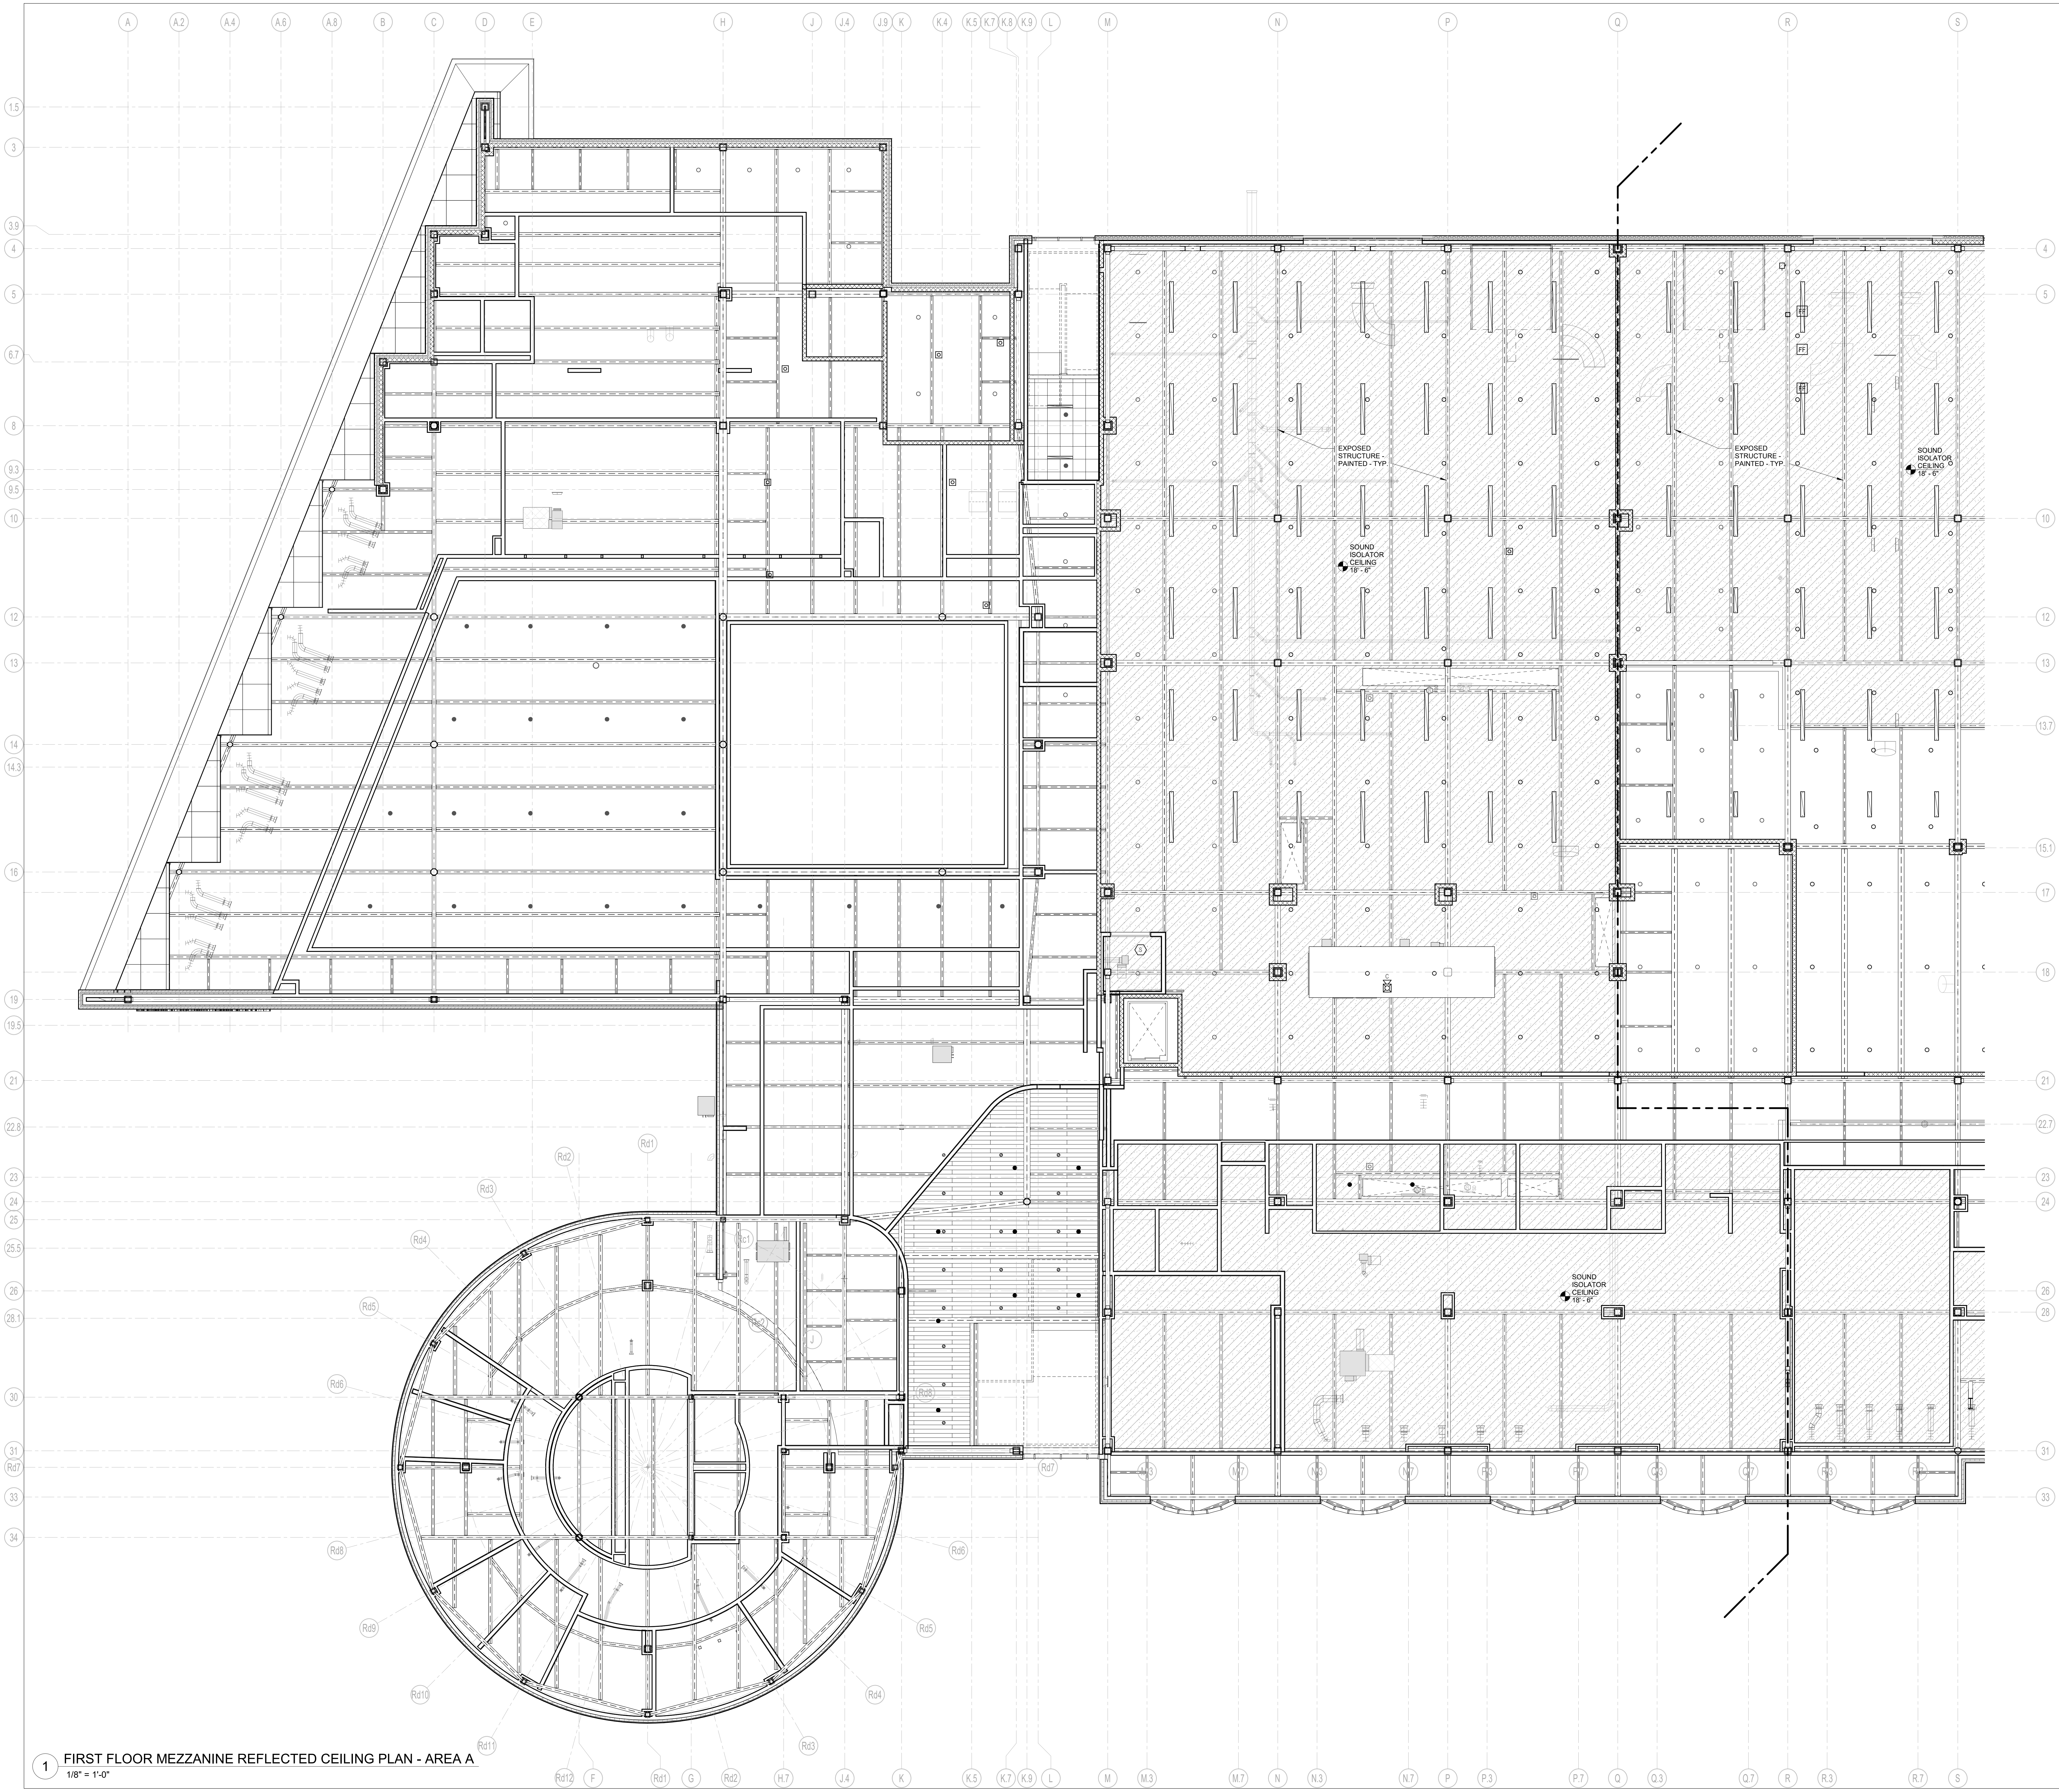

1 FIRST FLOOR MEZZANINE REFLECTED CEILING PLAN - AREA A
1/8" = 1'-0"

DRA

DrummeY Rosane Anderson, Inc.
225 Oakland Road
Studio 205
South Windsor, CT 06074
Tel: 817.964.1000
www.drainc.com

260 Charles Street
Studio 300
Waltham, MA 02453
Tel: 817.964.1000
www.drainc.com

Planning | Architecture | Interior Design

Northeast
Metropolitan
Regional
Vocational High
School

100 Hemlock Road,
Wakefield, MA 01880

© COPYRIGHT 2022 DRUMMEY ROSANE ANDERSON, INC.

MSBA 60% CD
SUBMISSION
January 13th, 2023

A B C D

KEY PLAN

PROJECT NORTH

MAGNETIC NORTH

FIRST FLOOR
MEZZANINE
REFLECTED
CEILING PLAN -
AREA A

Scale: 1/8" = 1'-0"
Job No.: 20202
Drawn By: DRA
Date: January 13th, 2023
Volume 3 of 4

A8-1-1MA

DRA


DrummeY Rosane Anderson, Inc.
225 Oakland Road
Studio 205
South Windsor, CT 06074
Tel: 817.964.1000
www.dra-inc.com

260 Charles Street
Studio 300
Waltham, MA 02453
Tel: 617.964.1000
www.dra-inc.com

**Northeast
Metropolitan
Regional
Vocational High
School**
100 Hemlock Road,
Wakefield, MA 01880


© COPYRIGHT 2022 DRUMMEY ROSANE ANDERSON, INC.

MSBA 60% CD
SUBMISSION
January 13th, 2023

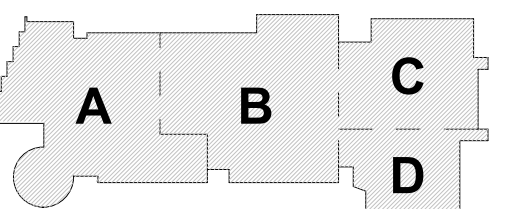

KEY PLAN

PROJECT NORTH MAGNETIC NORTH

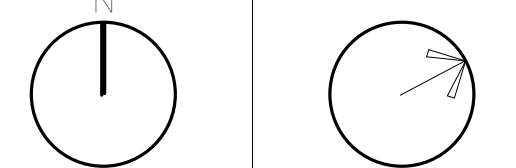

**FIRST FLOOR
MEZZANINE
REFLECTED
CEILING PLAN -
AREA B**

Scale: 1/8" = 1'-0"

Job No.: 20202

Drawn By: DRA

Date: January 13th, 2023

Volume 3 of 4

A8-1-1MB

1 FIRST FLOOR MEZZANINE REFLECTED CEILING PLAN - AREA B
1/8" = 1'-0"

DRA

Drummeys Rosane Anderson, Inc.
225 Oakland Road
South Windsor, CT 06074
Tel: 817.864.1000
www.dra-inc.com

260 Charles Street
Studio 300
Waltham, MA 02453
Tel: 617.864.1000
www.dra-inc.com


**Northeast
Metropolitan
Regional
Vocational High
School**

100 Hemlock Road,
Wakefield, MA 01880

© COPYRIGHT 2022 DRUMMEYS ROSANE ANDERSON, INC.


MSBA 60% CD
SUBMISSION

January 13th, 2023

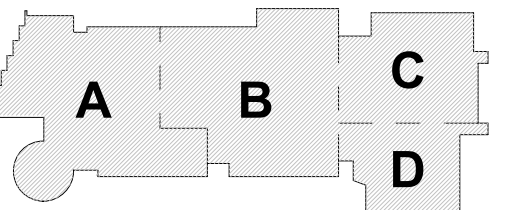

KEY PLAN

PROJECT NORTH
MAGNETIC NORTH

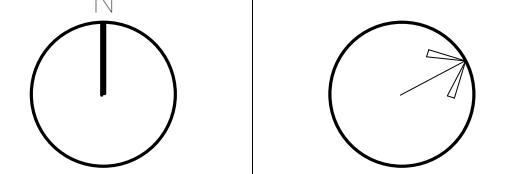

**SECOND FLOOR
REFLECTED
CEILING PLAN -
AREA A**

Scale: 1/8" = 1'-0"

Job No.: 20202


Drawn By: DRA

Date: January 13th, 2023

Volume 3 of 4

A8-1-2A


1 SECOND FLOOR REFLECTED CEILING PLAN - AREA A
1/8" = 1'-0"

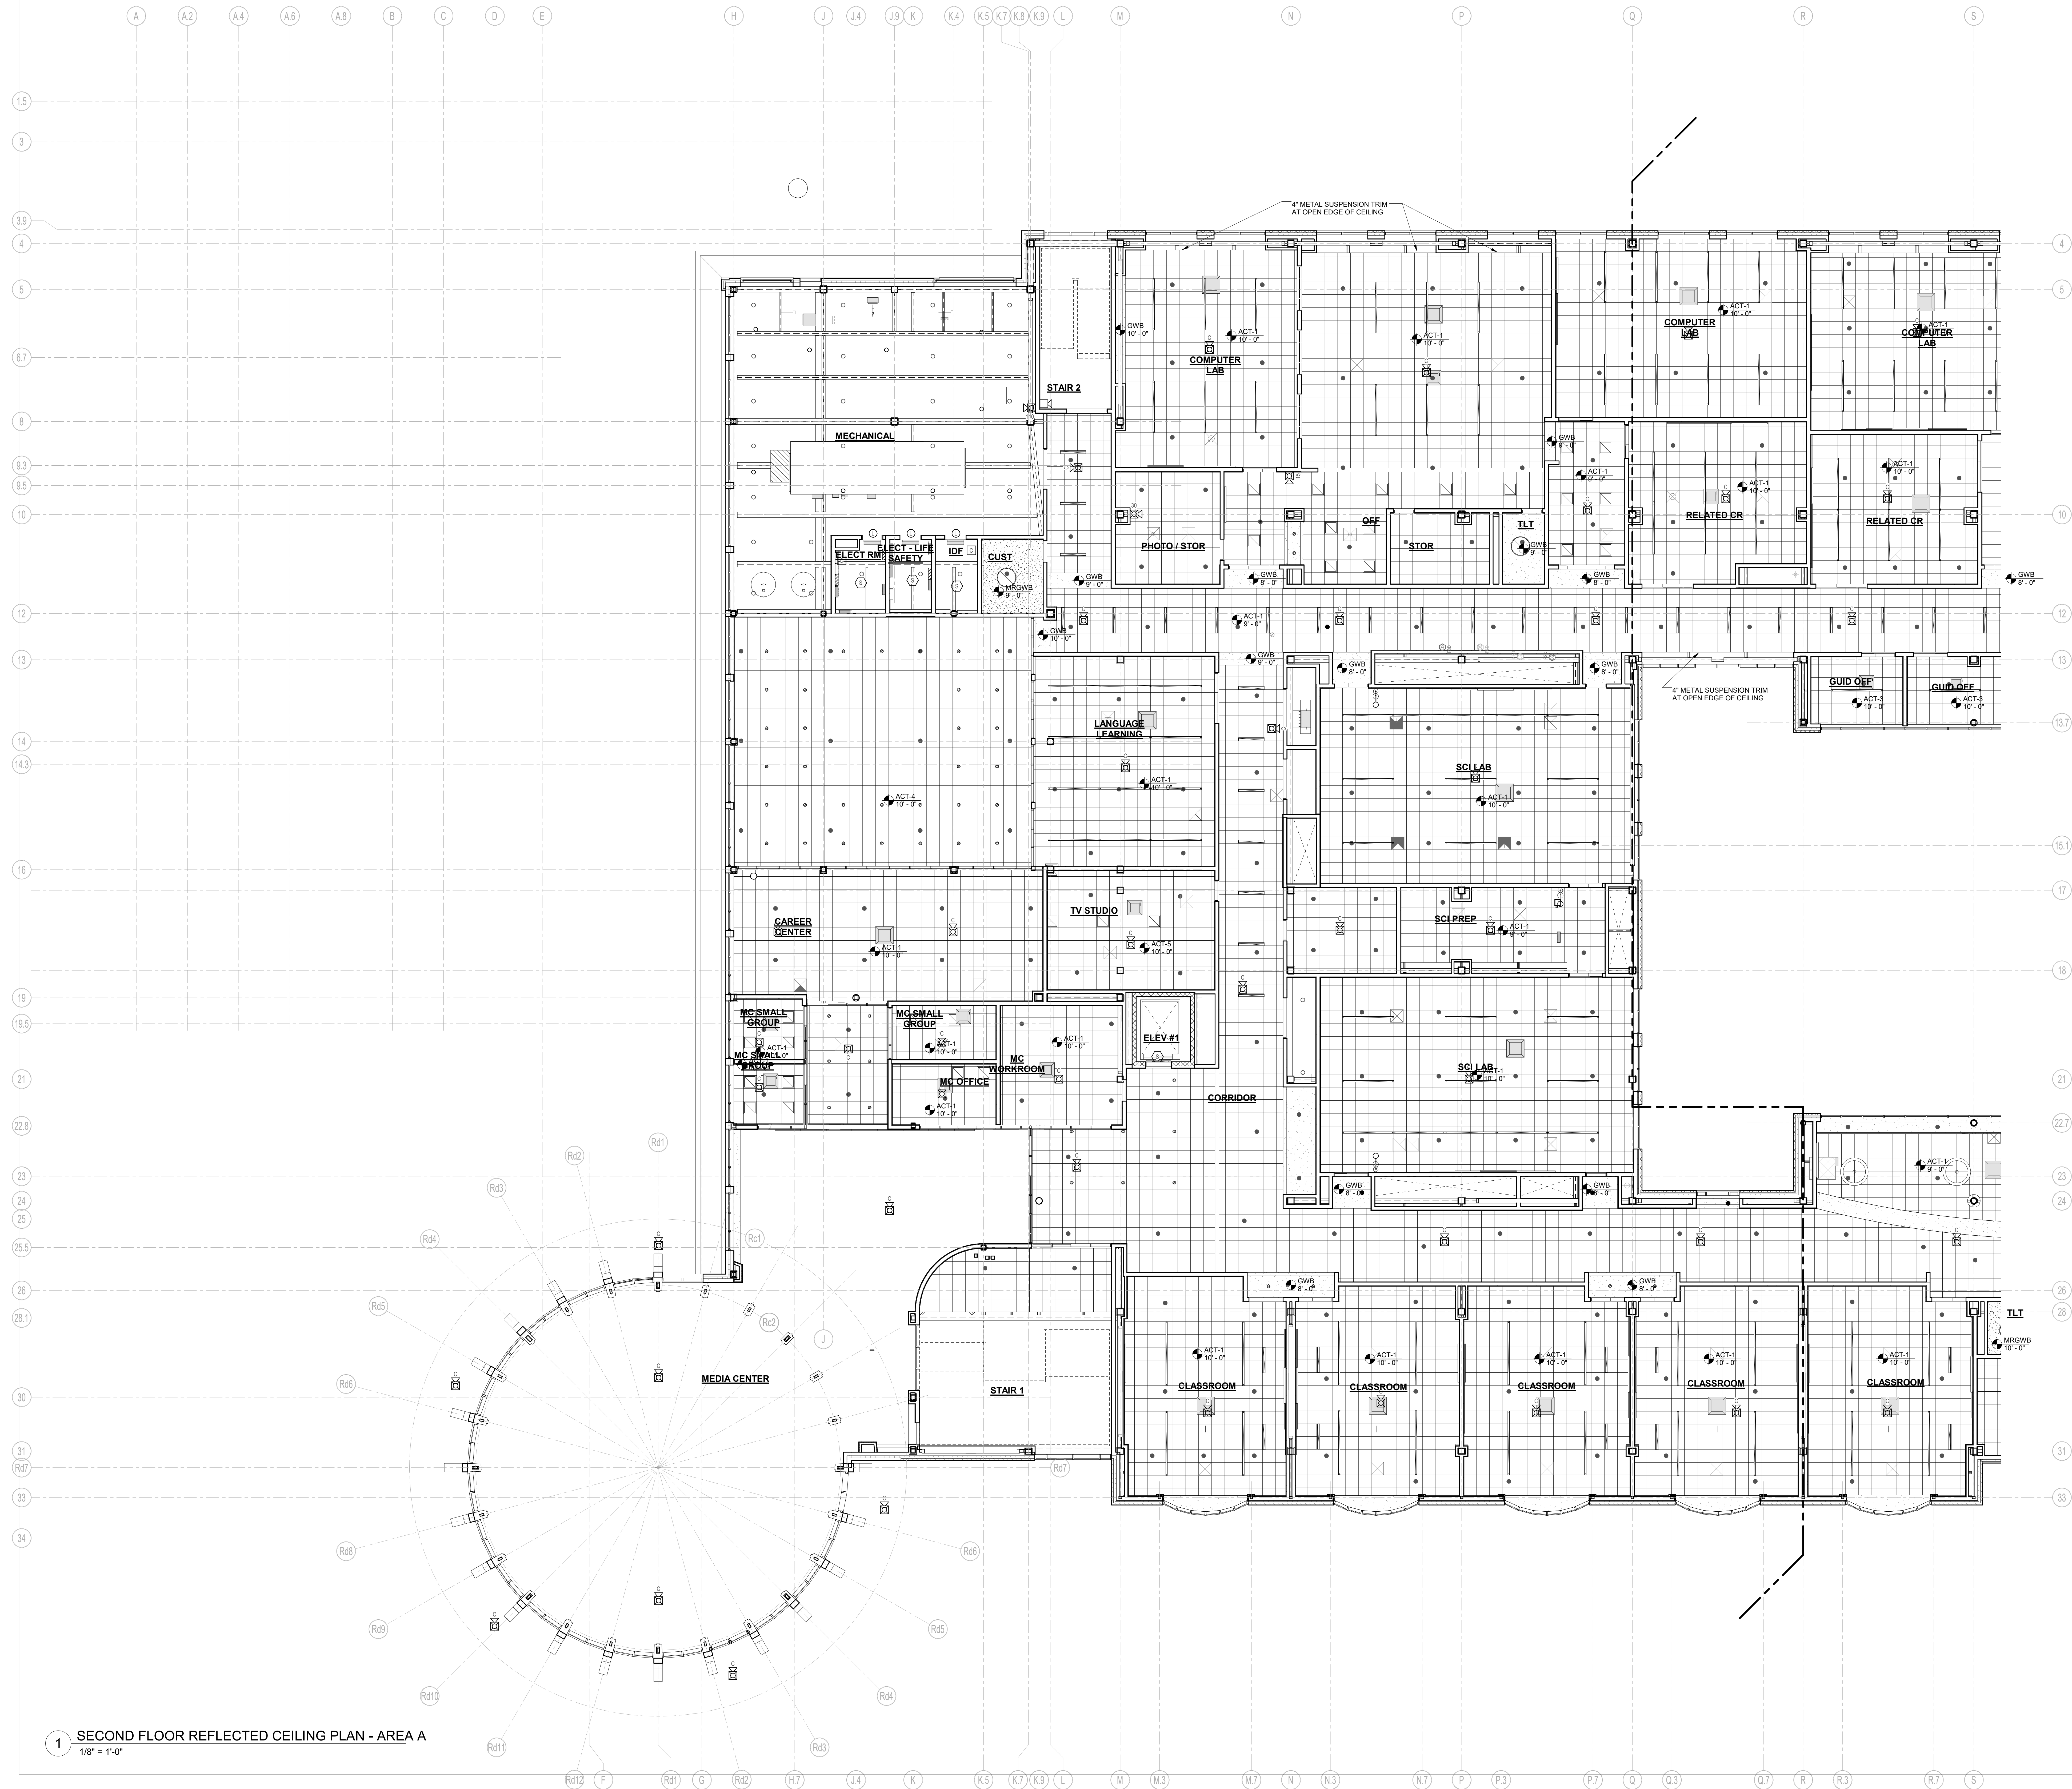

100 Hemlock Road,
Wakefield, MA 01880





January 13th, 2023

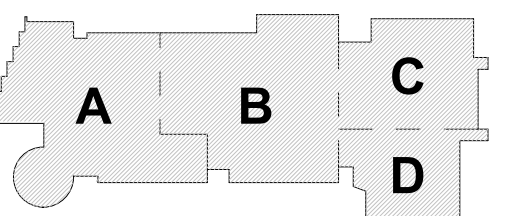

KEY PLAN

PROJECT NORTH

MAGNETIC NORTH

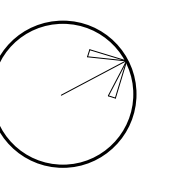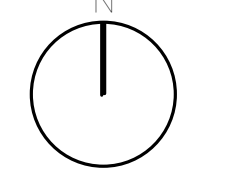

**SECOND FLOOR
REFLECTED
CEILING PLAN -
AREA B**

Scale: $1/8" = 1'-0"$

Job No. 30302

FOUO NO.: 20202

Drawn By: DRA

Date: January 13th, 2023

A8-1-2B

Volume 3 of 4


DRA

Drumme Rosane Anderson, Inc.
225 Oakland Road
Studio 205
South Windsor, CT 06074
Tel: 817.865.1000
www.dra-inc.com

260 Charles Street
Studio 300
Waltham, MA 02453
Tel: 817.865.1000
www.dra-inc.com

Planning | Architecture | Interior Design


**Northeast
Metropolitan
Regional
Vocational High
School**
100 Hemlock Road,
Wakefield, MA 01880

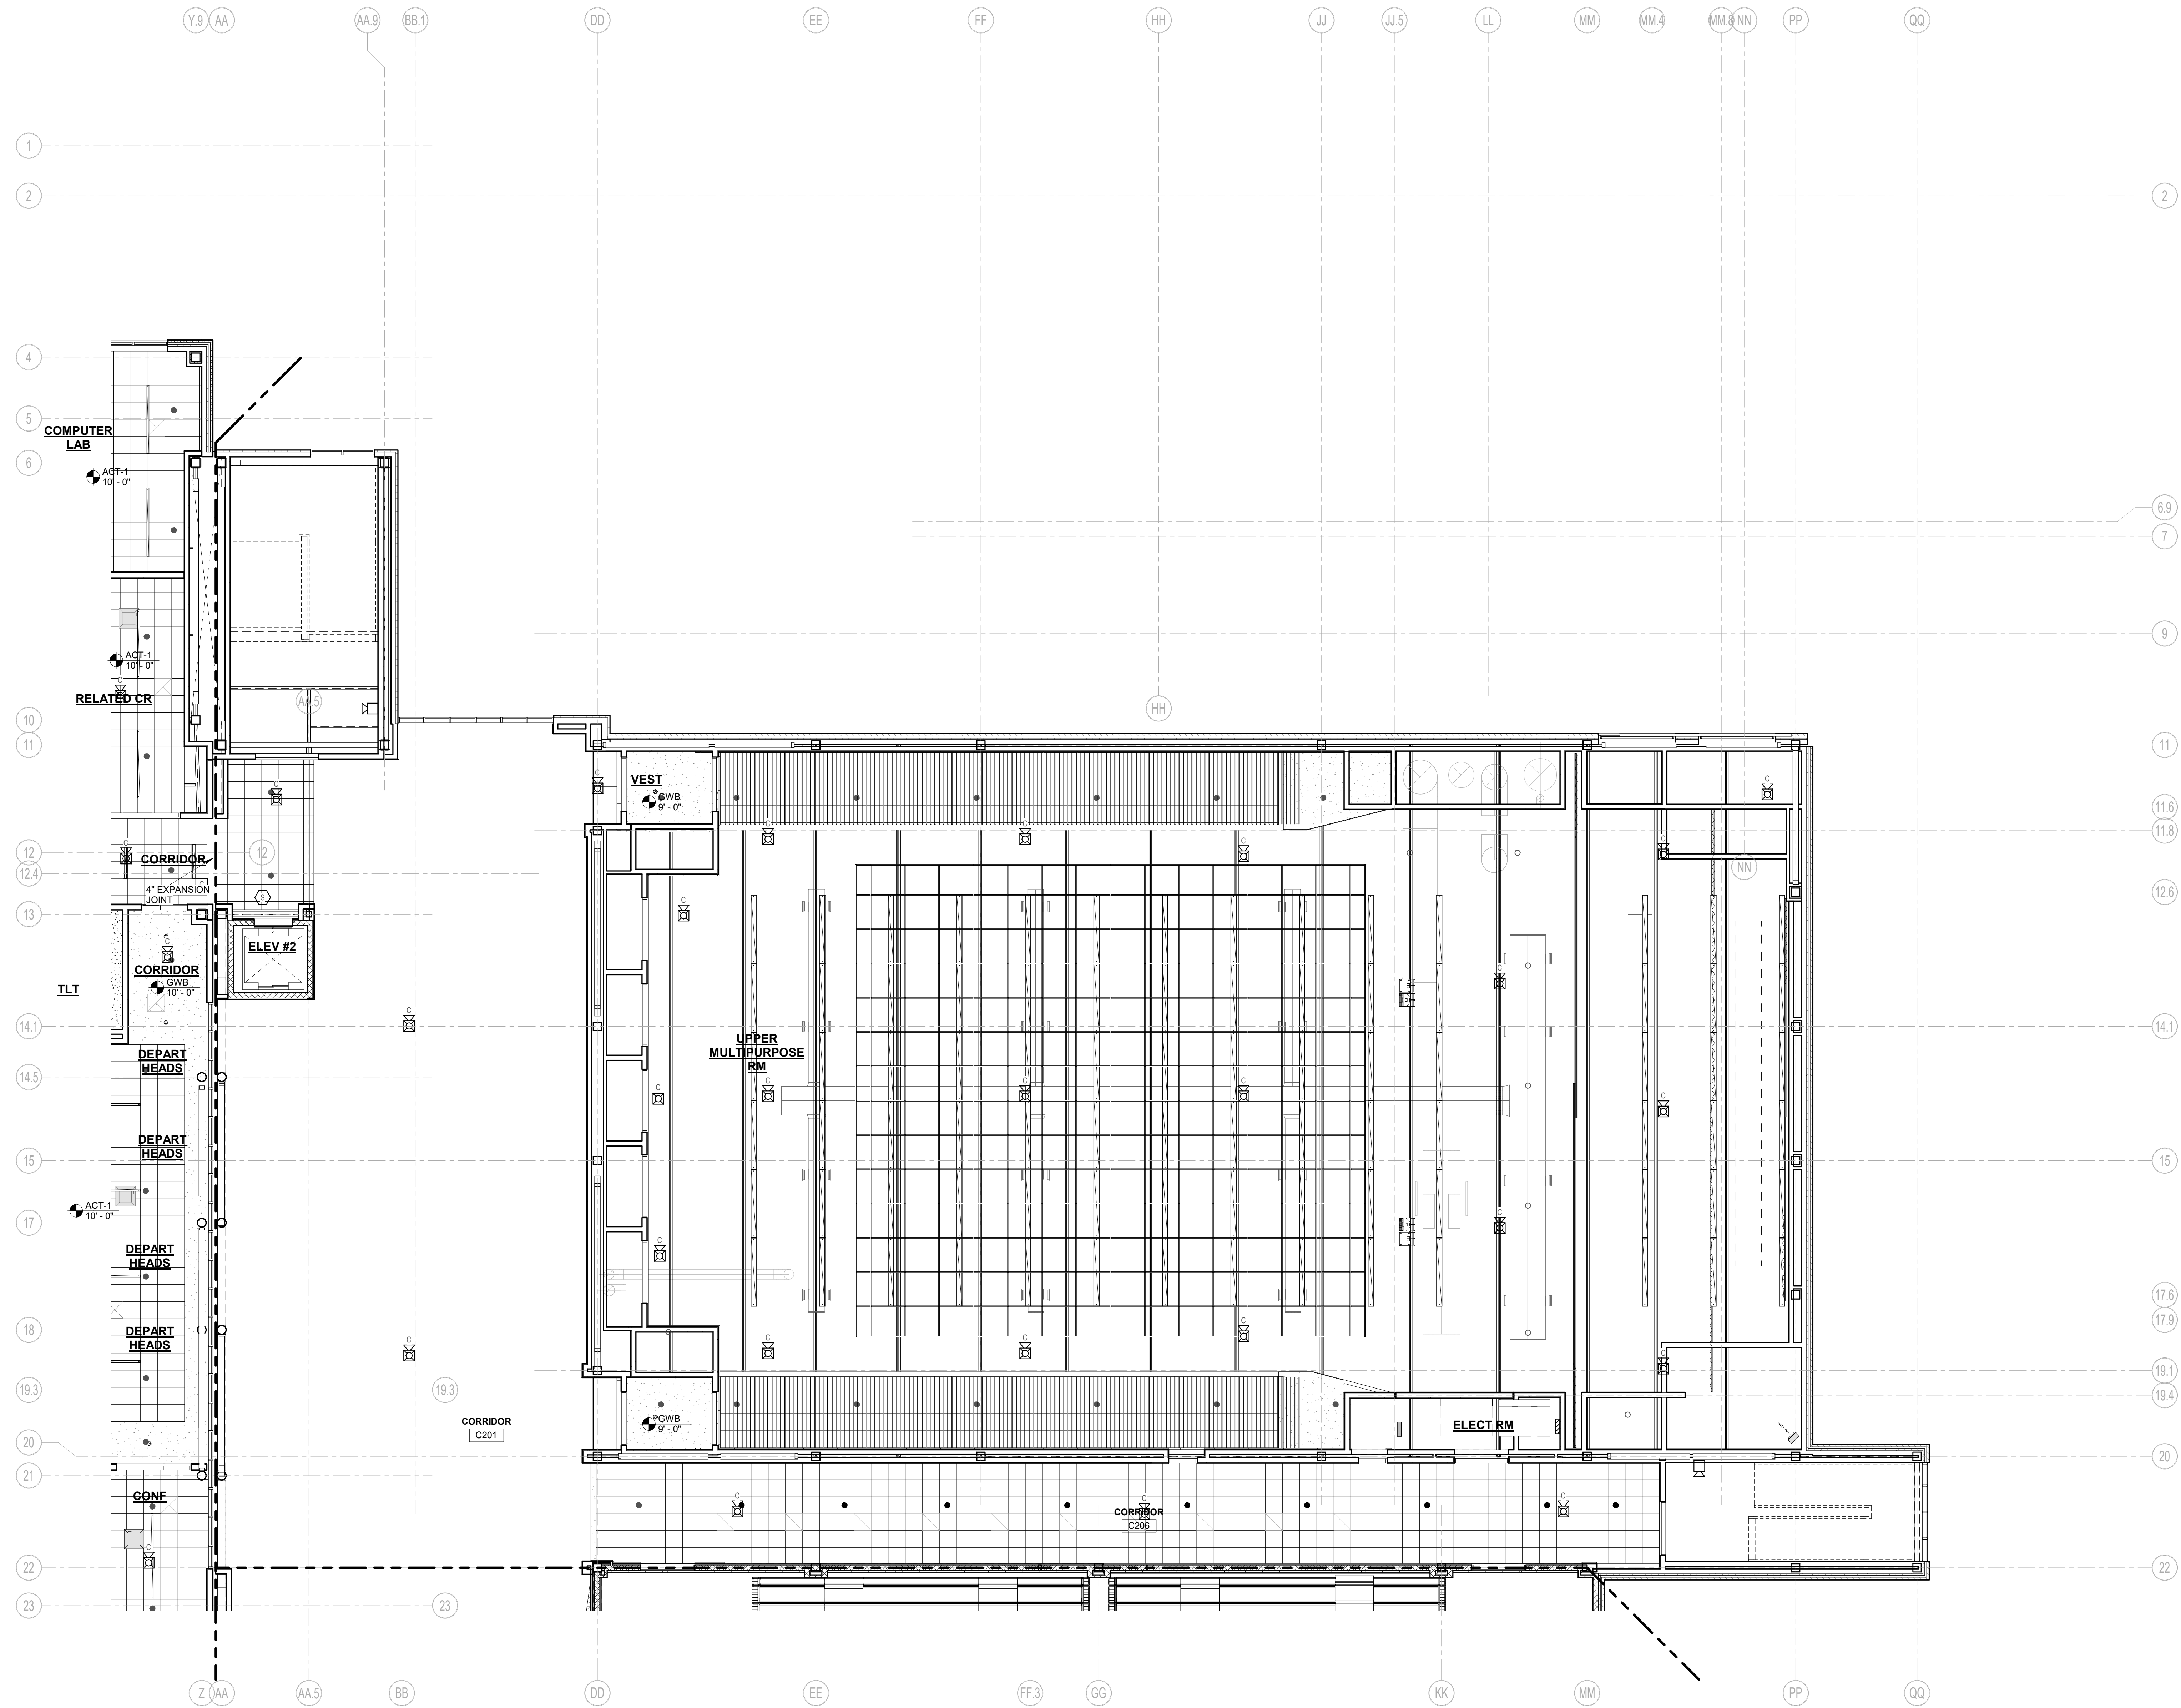

1 SECOND FLOOR REFLECTED CEILING PLAN - AREA C
1/8" = 1'-0"


© COPYRIGHT 2022 DRUMMEY ROSANE ANDERSON, INC.

MSBA 60% CD
SUBMISSION
January 13th, 2023

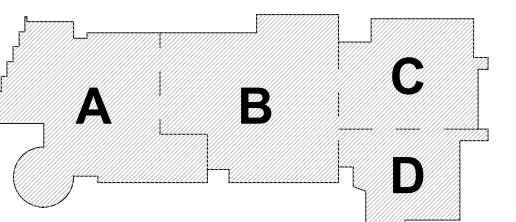


KEY PLAN

PROJECT NORTH

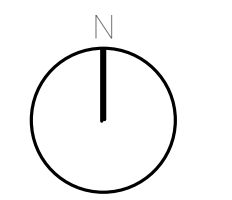

MAGNETIC NORTH

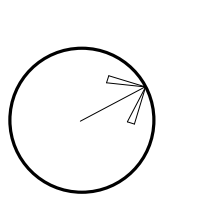

**SECOND FLOOR
REFLECTED
CEILING PLAN -
AREA C**

Scale: 1/8" = 1'-0"

Job No.: 20202

Drawn By: DRA

Date: January 13th, 2023

Volume 3 of 4


A8-1-2C

DRA

DrummeY Rosane Anderson, Inc.
225 Oakland Road
Studio 205
South Windsor, CT 06074
Tel: 817.865.1000
www.drainc.com

260 Charles Street
Studio 300
Waltham, MA 02453
Tel: 817.865.1000
www.drainc.com


**Northeast
Metropolitan
Regional
Vocational High
School**
100 Hemlock Road,
Wakefield, MA 01880

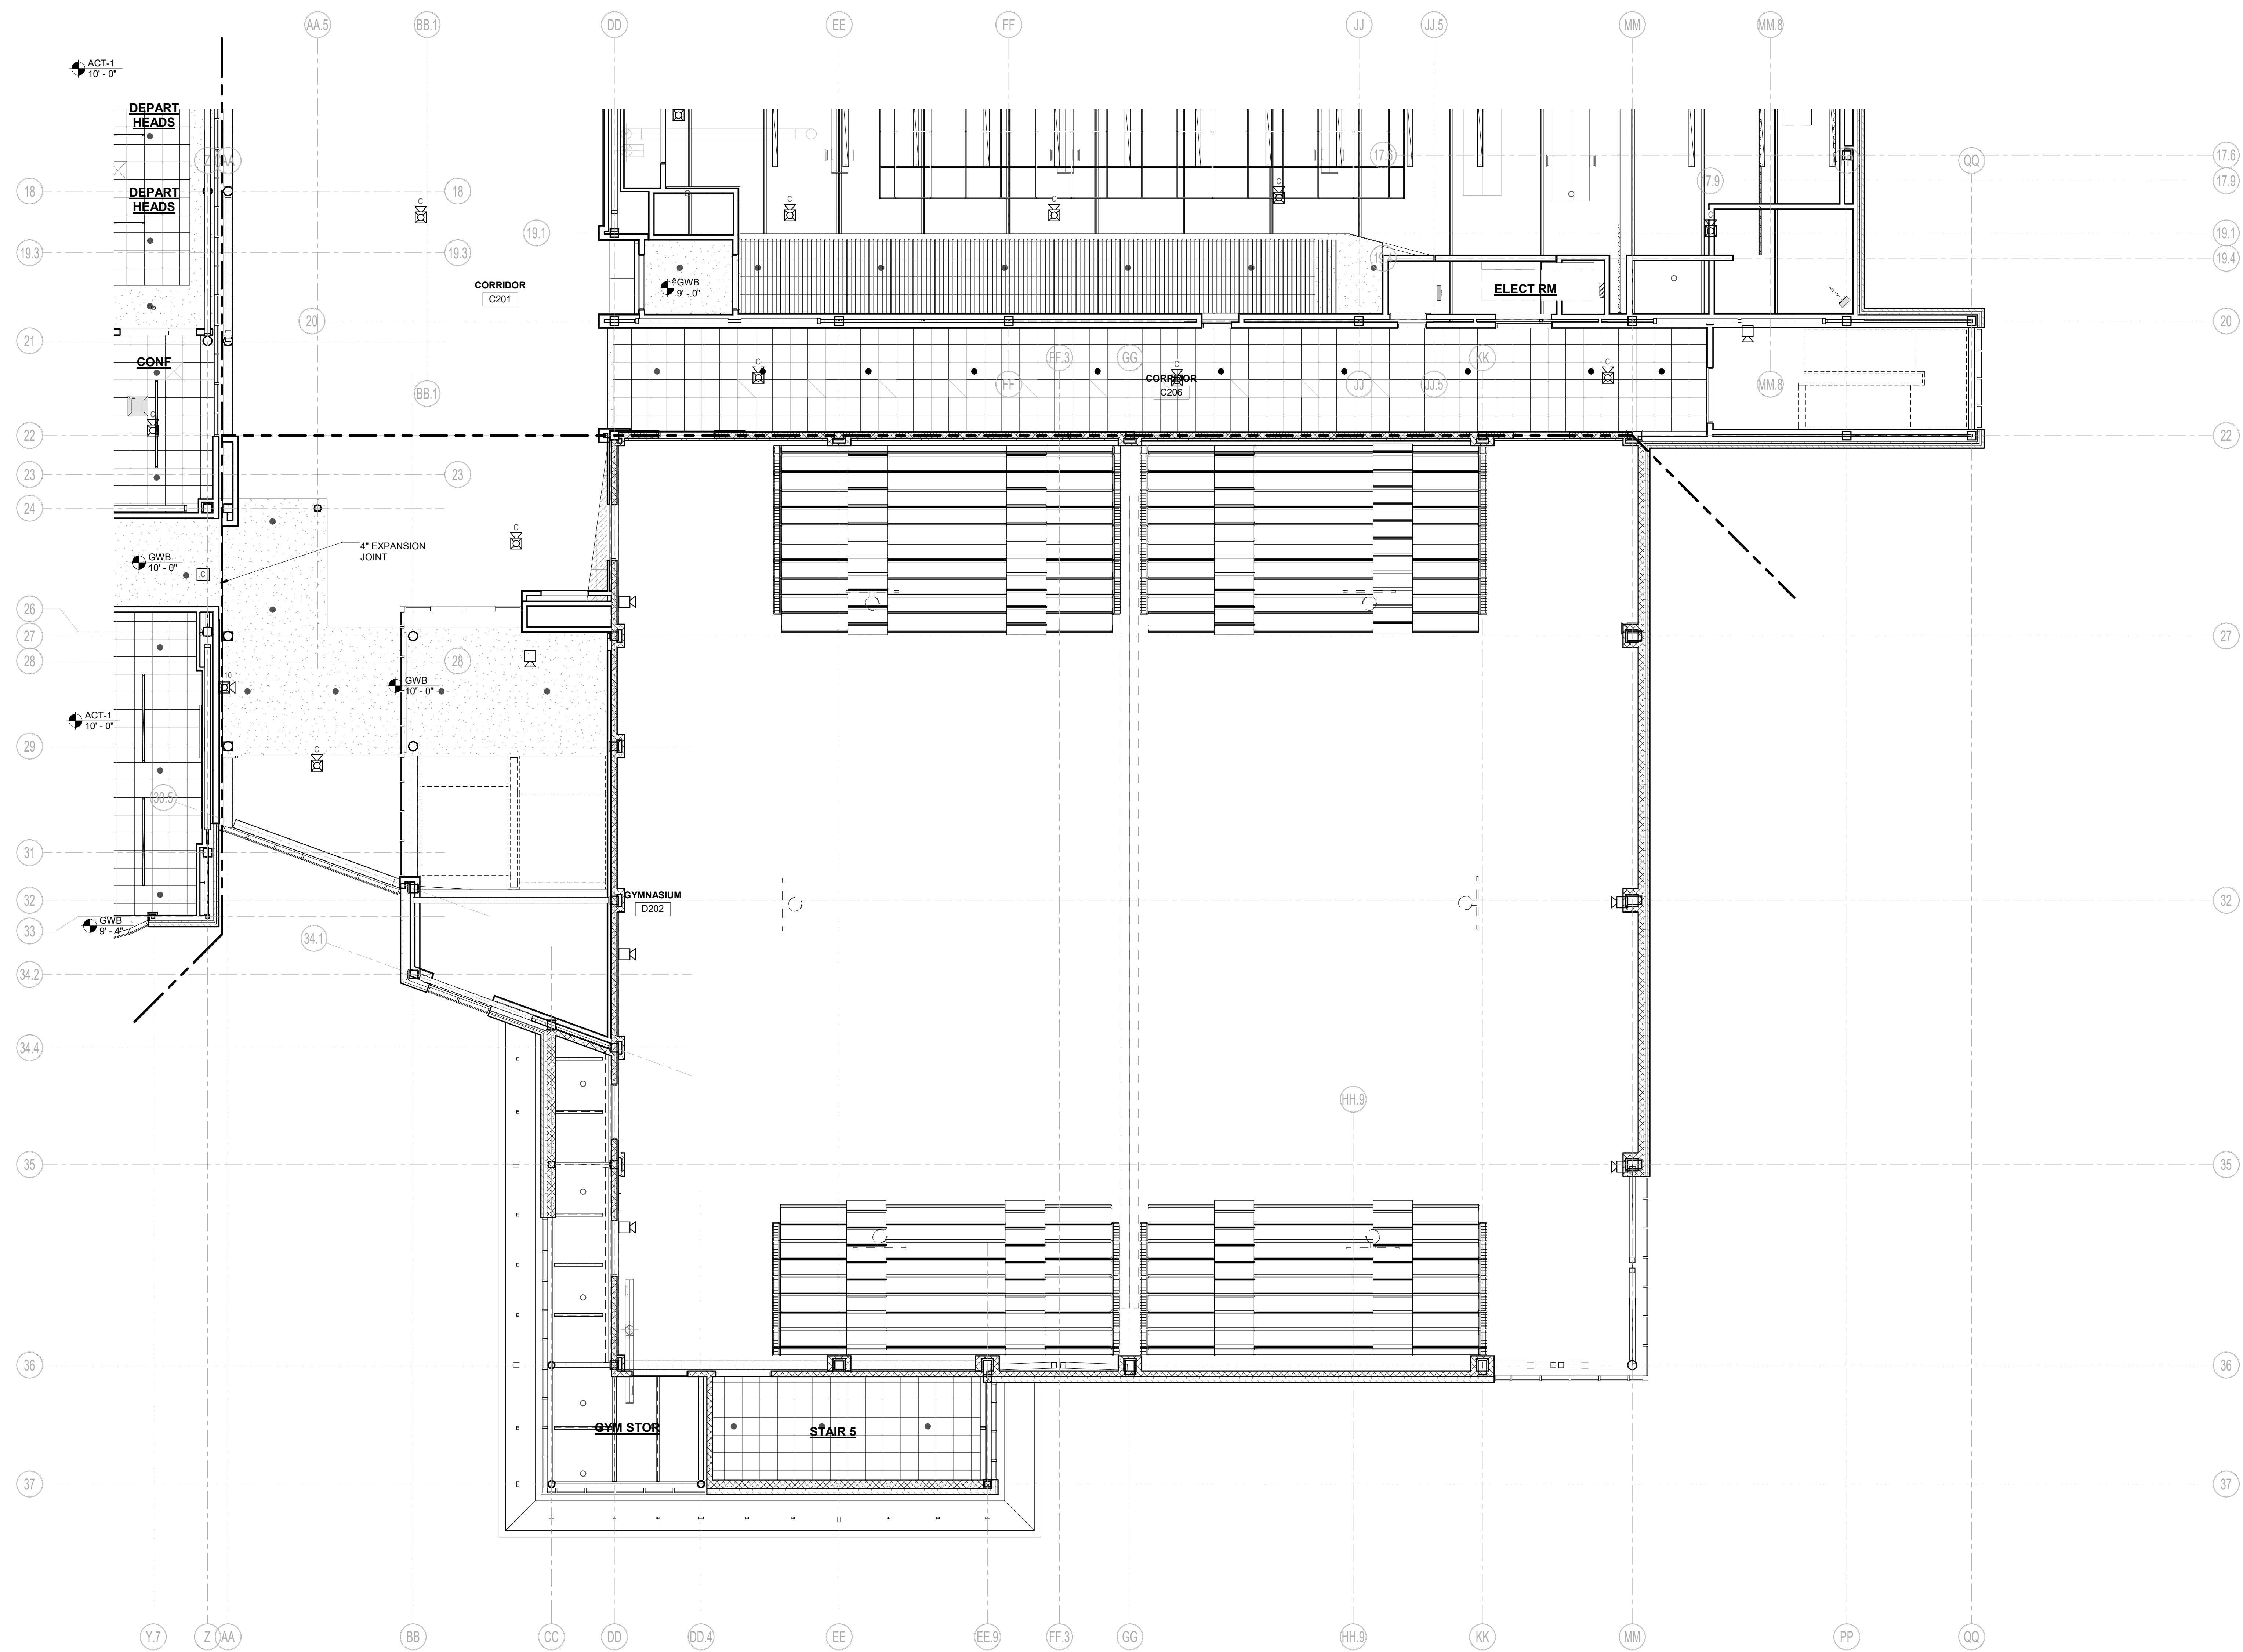

1 SECOND FLOOR REFLECTED CEILING PLAN - AREA D
1/8" = 1'-0"


© COPYRIGHT 2022 DRUMMEY ROSANE ANDERSON, INC.

MSBA 60% CD
SUBMISSION
January 13th, 2023

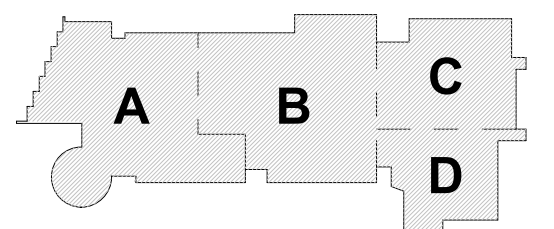


KEY PLAN

PROJECT NORTH

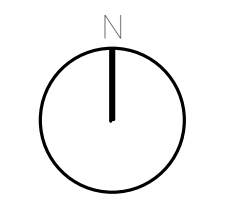


MAGNETIC NORTH

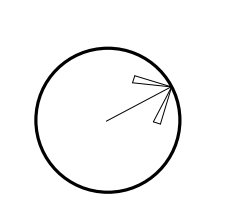

**SECOND FLOOR
REFLECTED
CEILING PLAN -
AREA D**

Scale: 1/8" = 1'-0"
Job No.: 20202
Drawn By: DRA
Date: January 13th, 2023
Volume 3 of 4

A8-1-2D

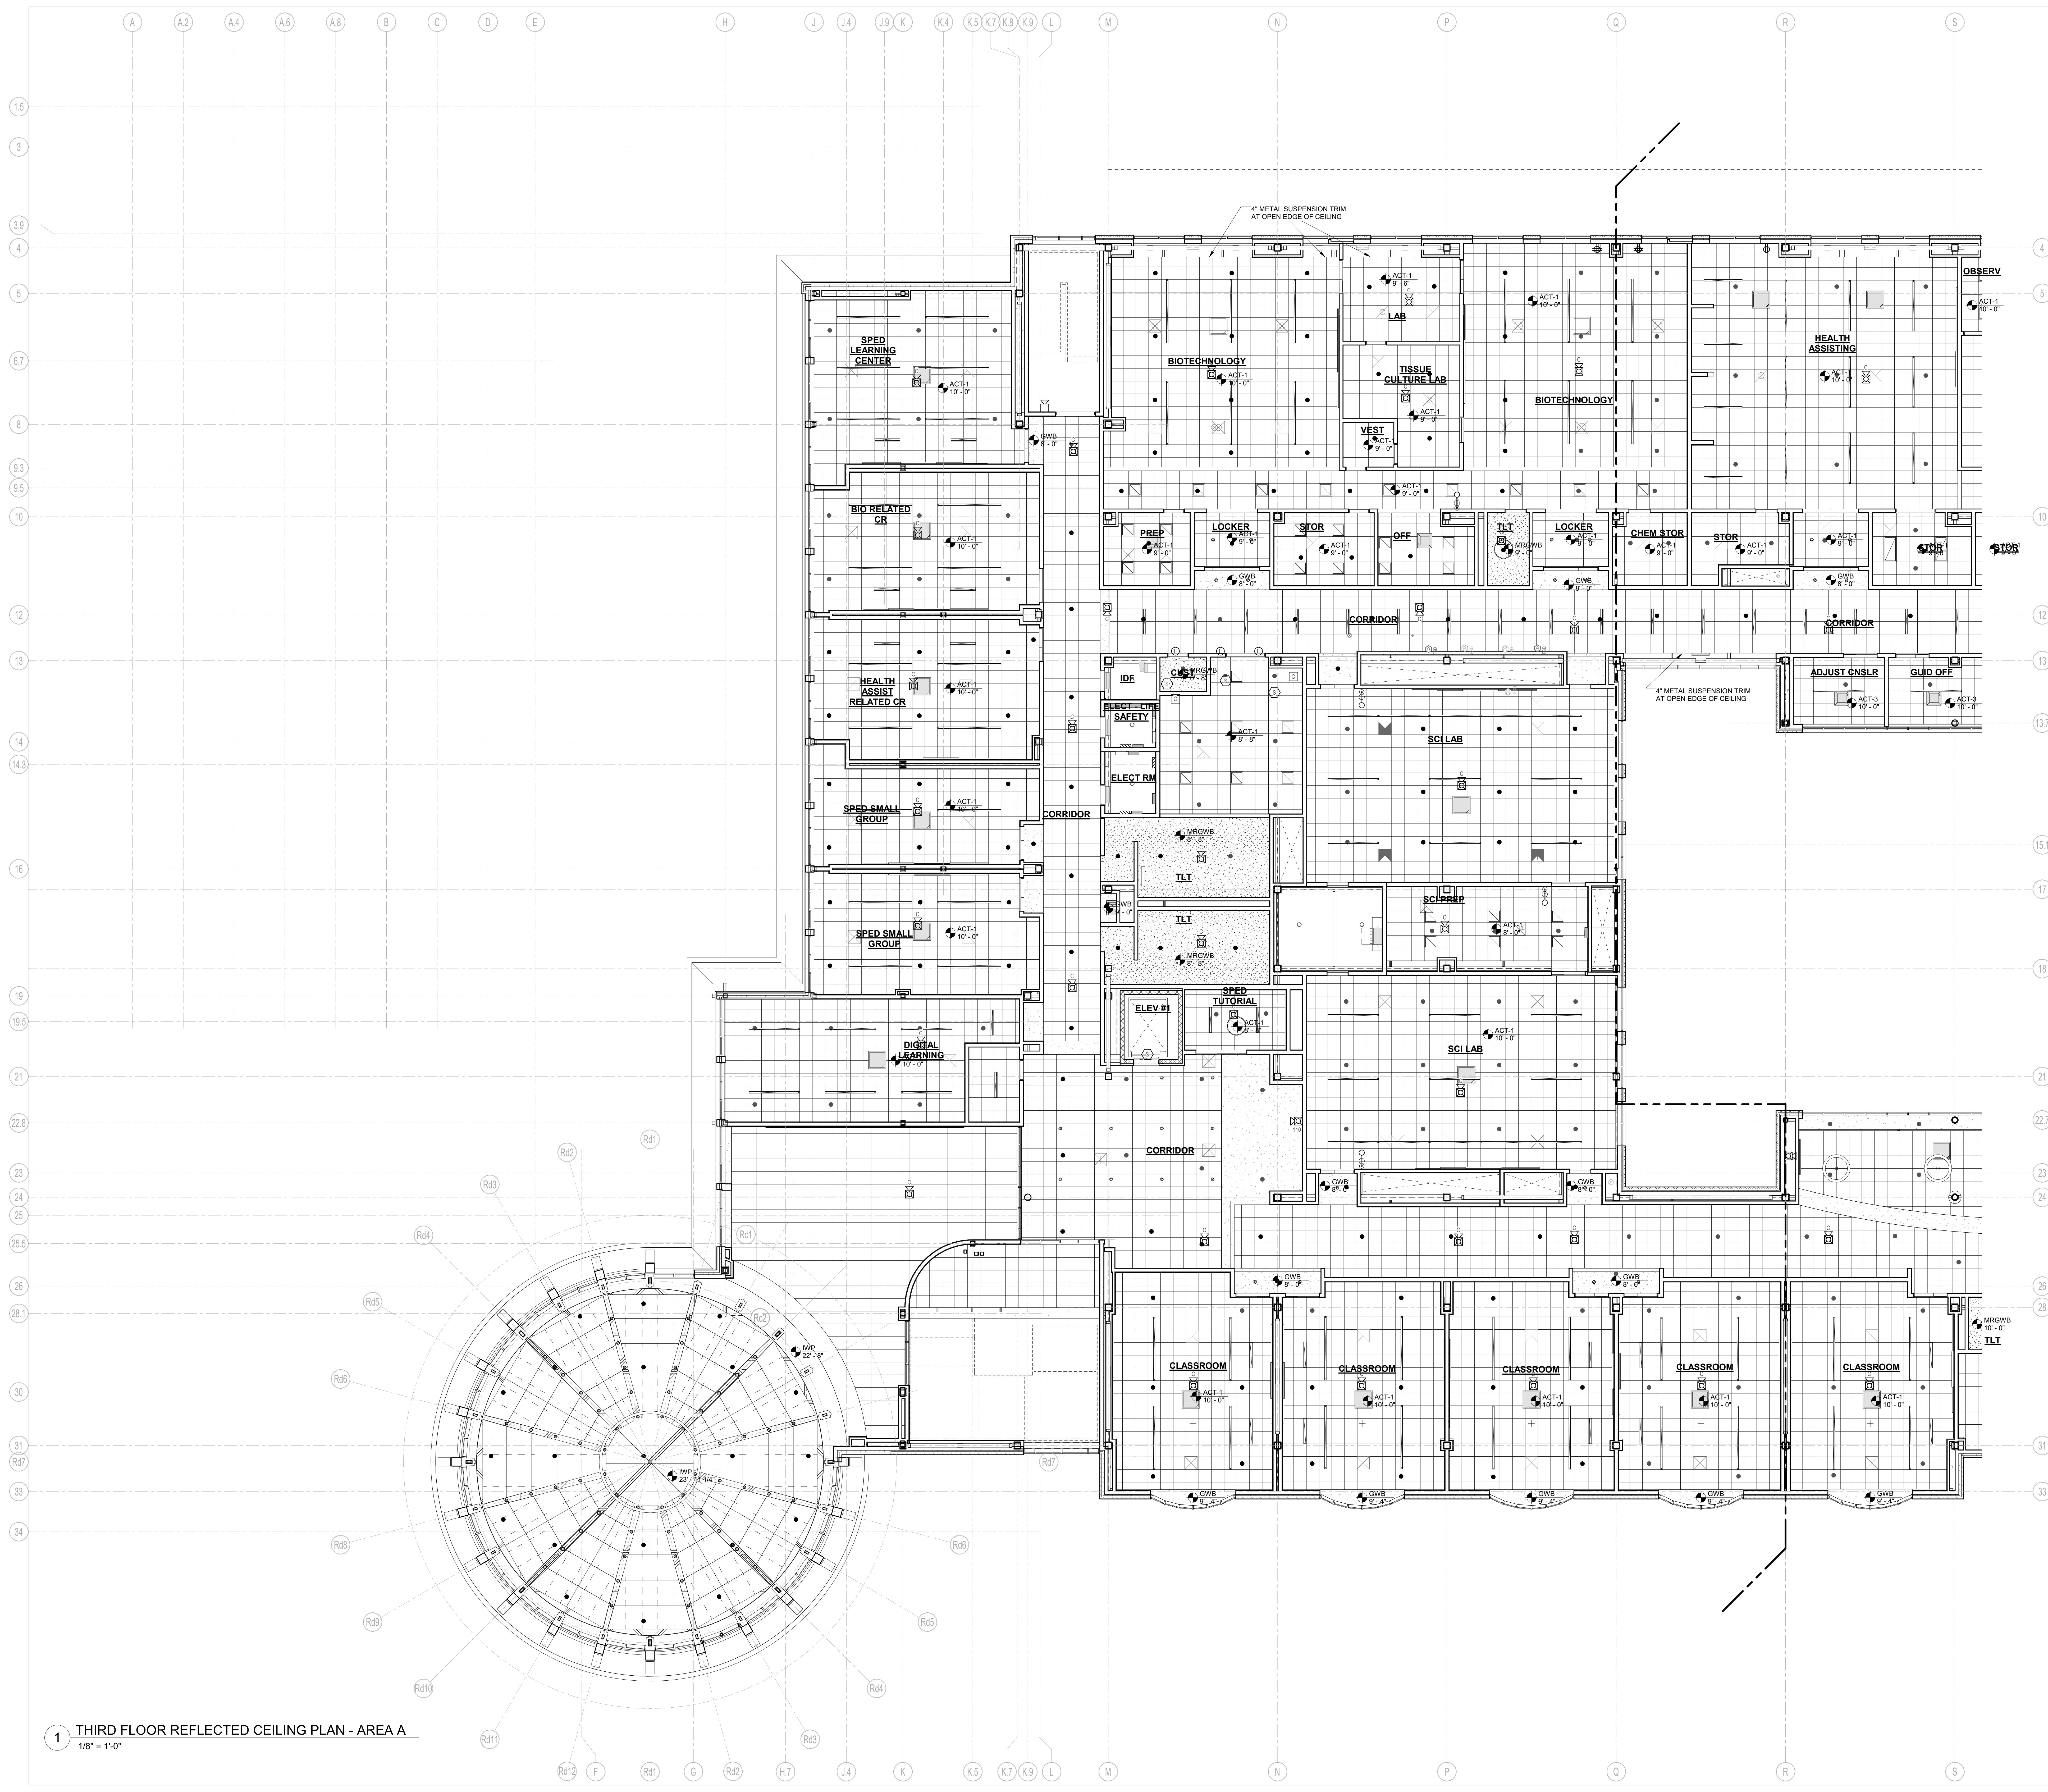

1 THIRD FLOOR REFLECTED CEILING PLAN - AREA A
1/8" = 1'-0"





Drummeys Rosane Anderson, Inc.
225 Oakland Road
Studio 205
South Windsor, CT 06074
Tel: 817.964.1000
www.dra-inc.com

260 Charles Street
Studio 300
Waltham, MA 02453
Tel: 817.964.1000
www.dra-inc.com

**Northeast
Metropolitan
Regional
Vocational High
School**
100 Hemlock Road,
Wakefield, MA 01880

© COPYRIGHT 2022 DRUMMEYS ROSANE ANDERSON, INC.

MSBA 60% CD
SUBMISSION
January 13th, 2023

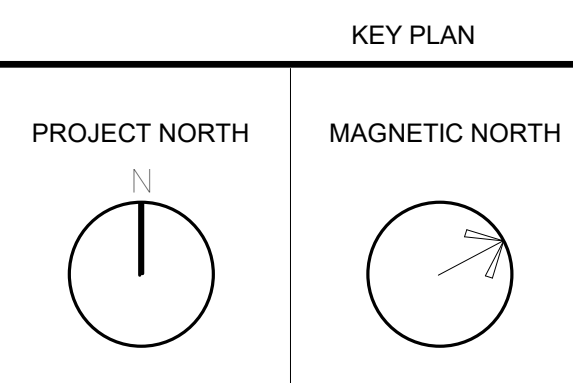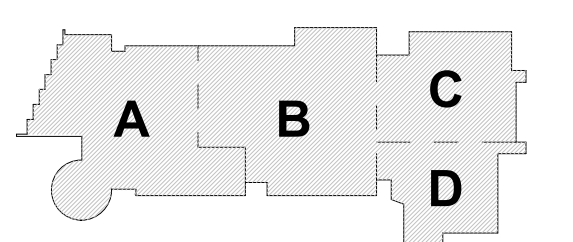

**THIRD FLOOR
REFLECTED
CEILING PLAN -
AREA A**

Scale: 1/8" = 1'-0"
Job No.: 20202
Drawn By: DRA
Date: January 13th, 2023
Volume 3 of 4

A8-1-3A

DRA

DrummeY Rosane Anderson, Inc.
225 Oakland Road
Studio 205
South Windsor, CT 06074
Tel: 877.864.1000
www.drainc.com


260 Charles Street
Studio 300
Waltham, MA 02453
Planning | Architecture | Interior Design

**Northeast
Metropolitan
Regional
Vocational High
School**

100 Hemlock Road,
Wakefield, MA 01880


© COPYRIGHT 2022 DRUMMEY ROSANE ANDERSON, INC.

MSBA 60% CD
SUBMISSION
January 13th, 2023

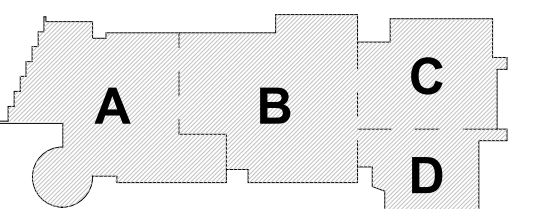

KEY PLAN

PROJECT NORTH MAGNETIC NORTH

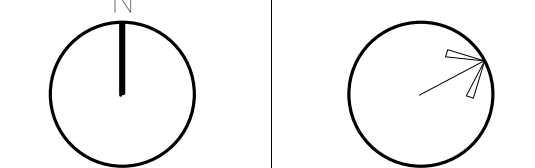

**THIRD FLOOR
REFLECTED
CEILING PLAN -
AREA B**

Scale: 1/8" = 1'-0"


Job No.: 20202

Drawn By: DRA

Date: January 13th, 2023

Volume 3 of 4

A8-1-3B

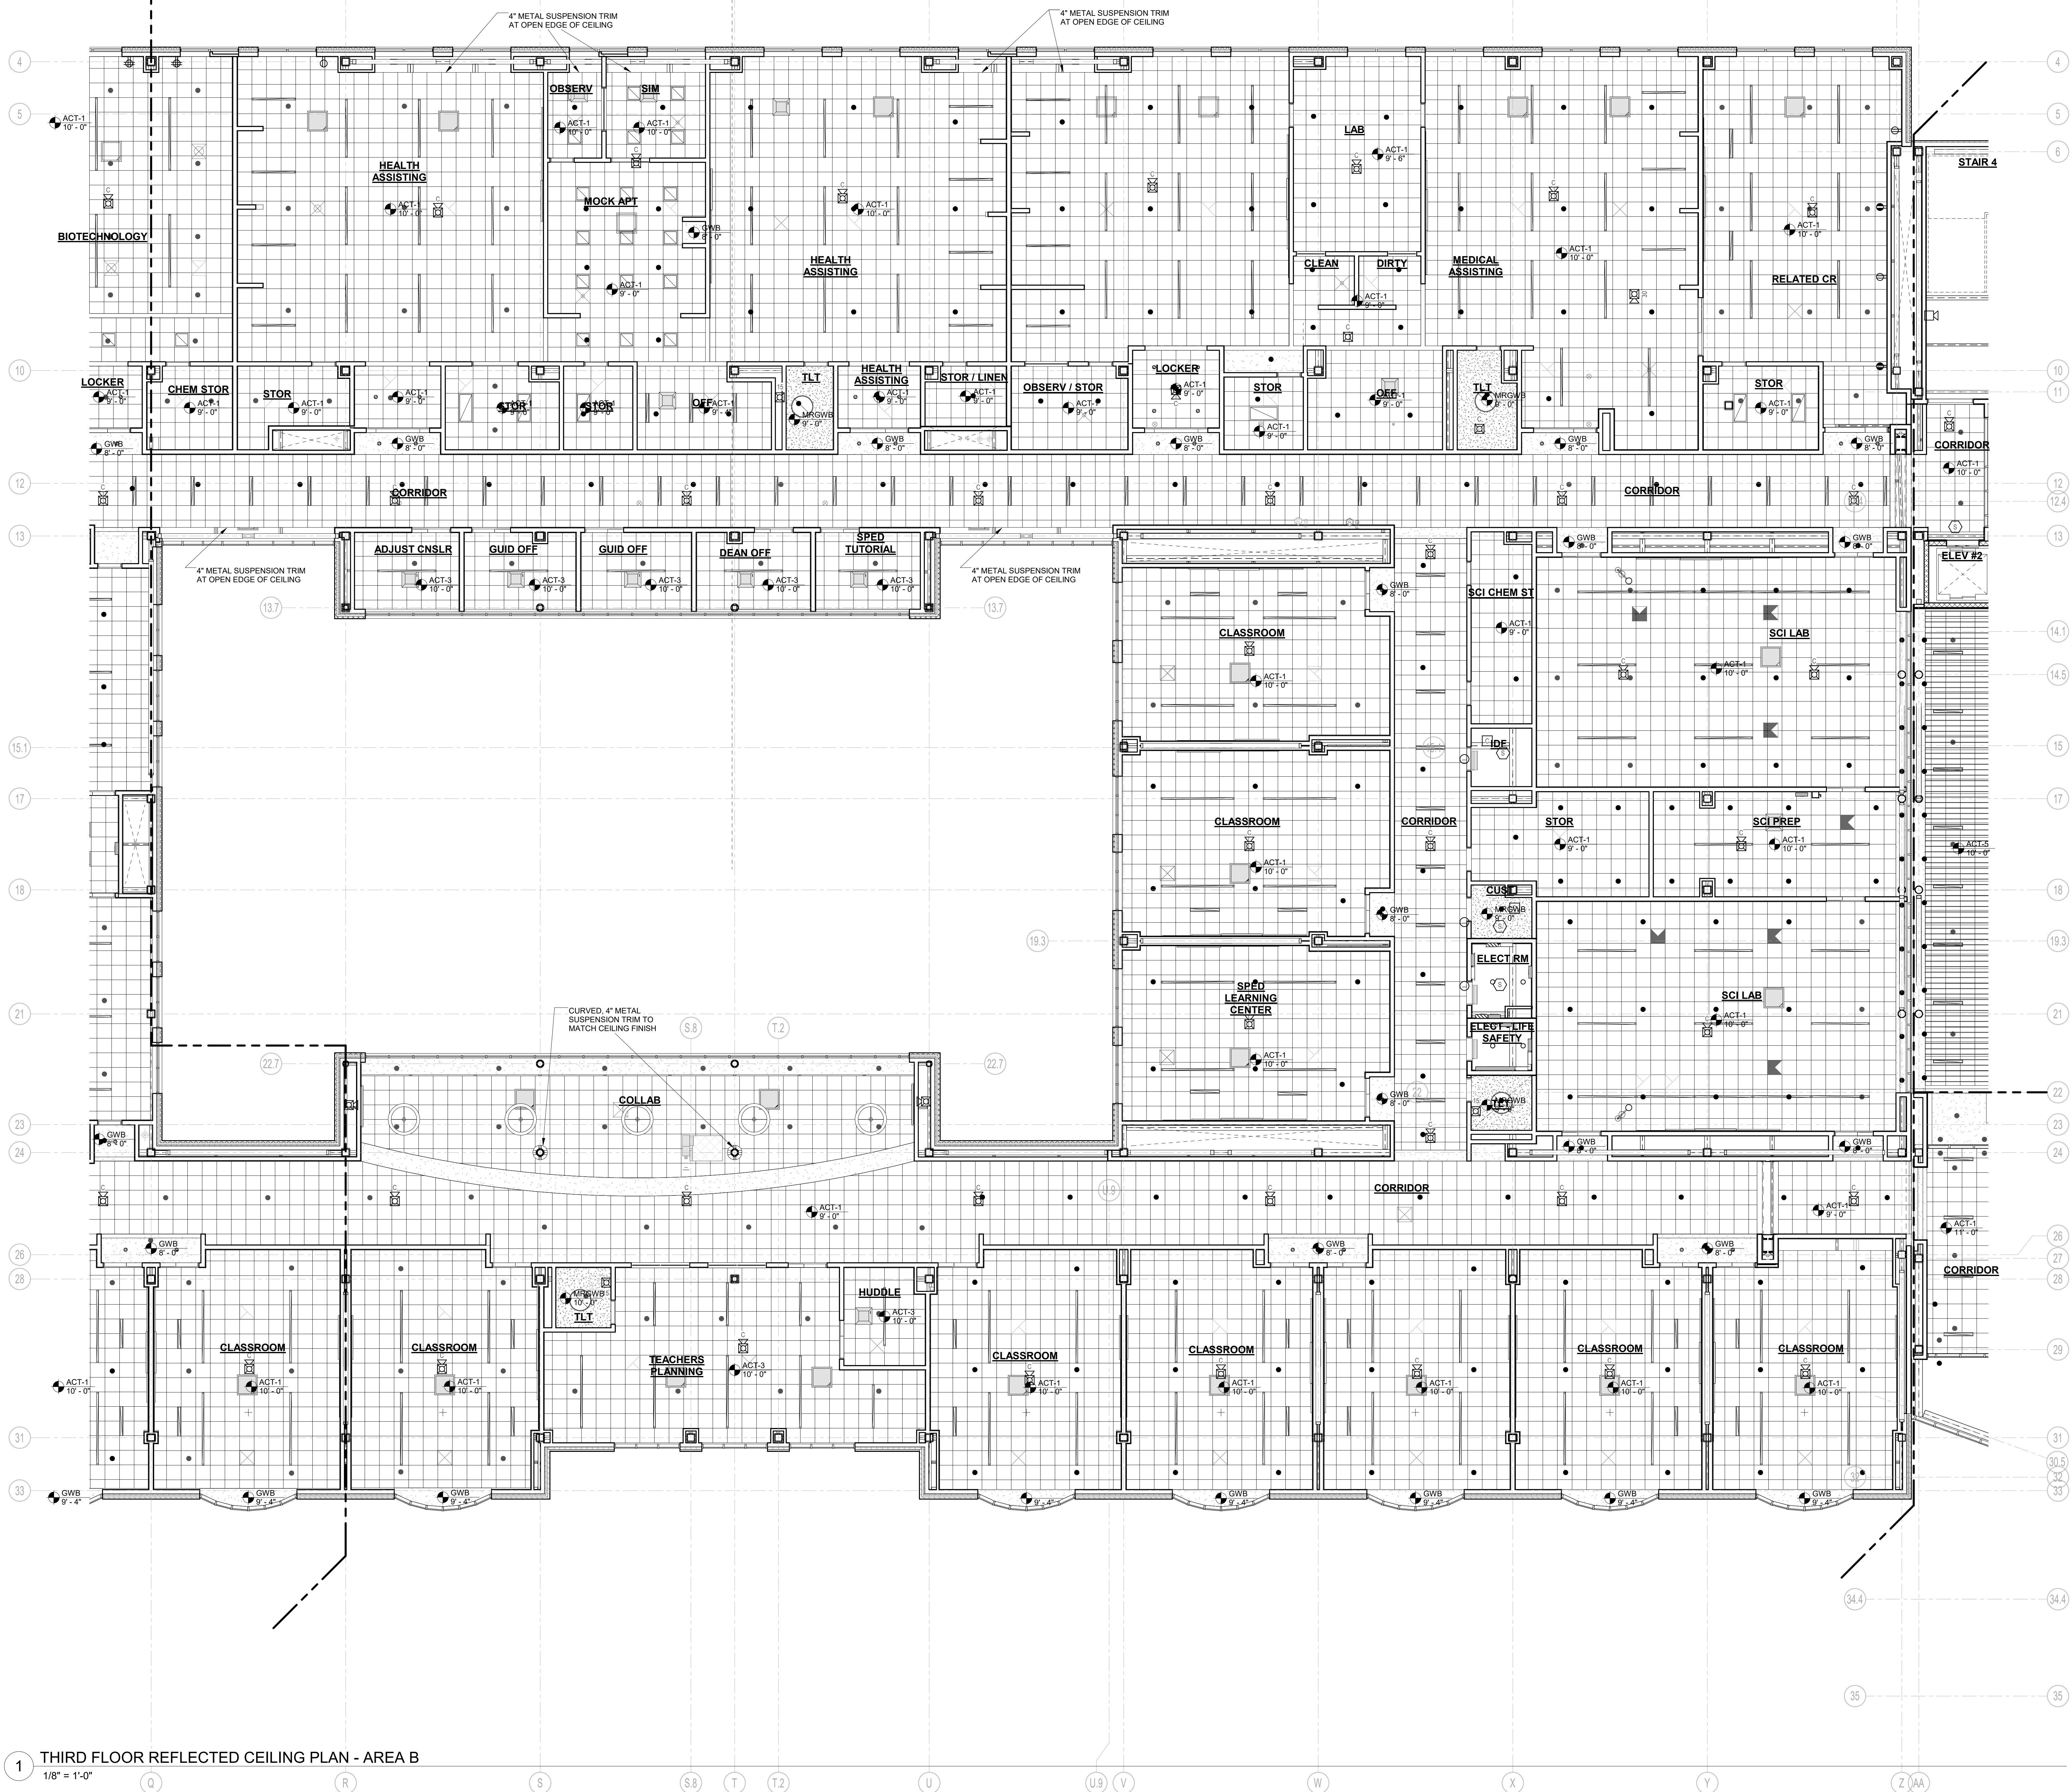

1 THIRD FLOOR REFLECTED CEILING PLAN - AREA B
1/8" = 1'-0"


DRA

Drummeys Rosane Anderson, Inc.
225 Oakland Road
Studio 205
South Windsor, CT
06074
Tel: 817.865.1000
www.dra-inc.com

260 Charles Street
Studio 300
Waltham, MA
02453
Tel: 817.865.1000
www.dra-inc.com

Planning | Architecture | Interior Design


**Northeast
Metropolitan
Regional
Vocational High
School**
100 Hemlock Road,
Wakefield, MA 01880

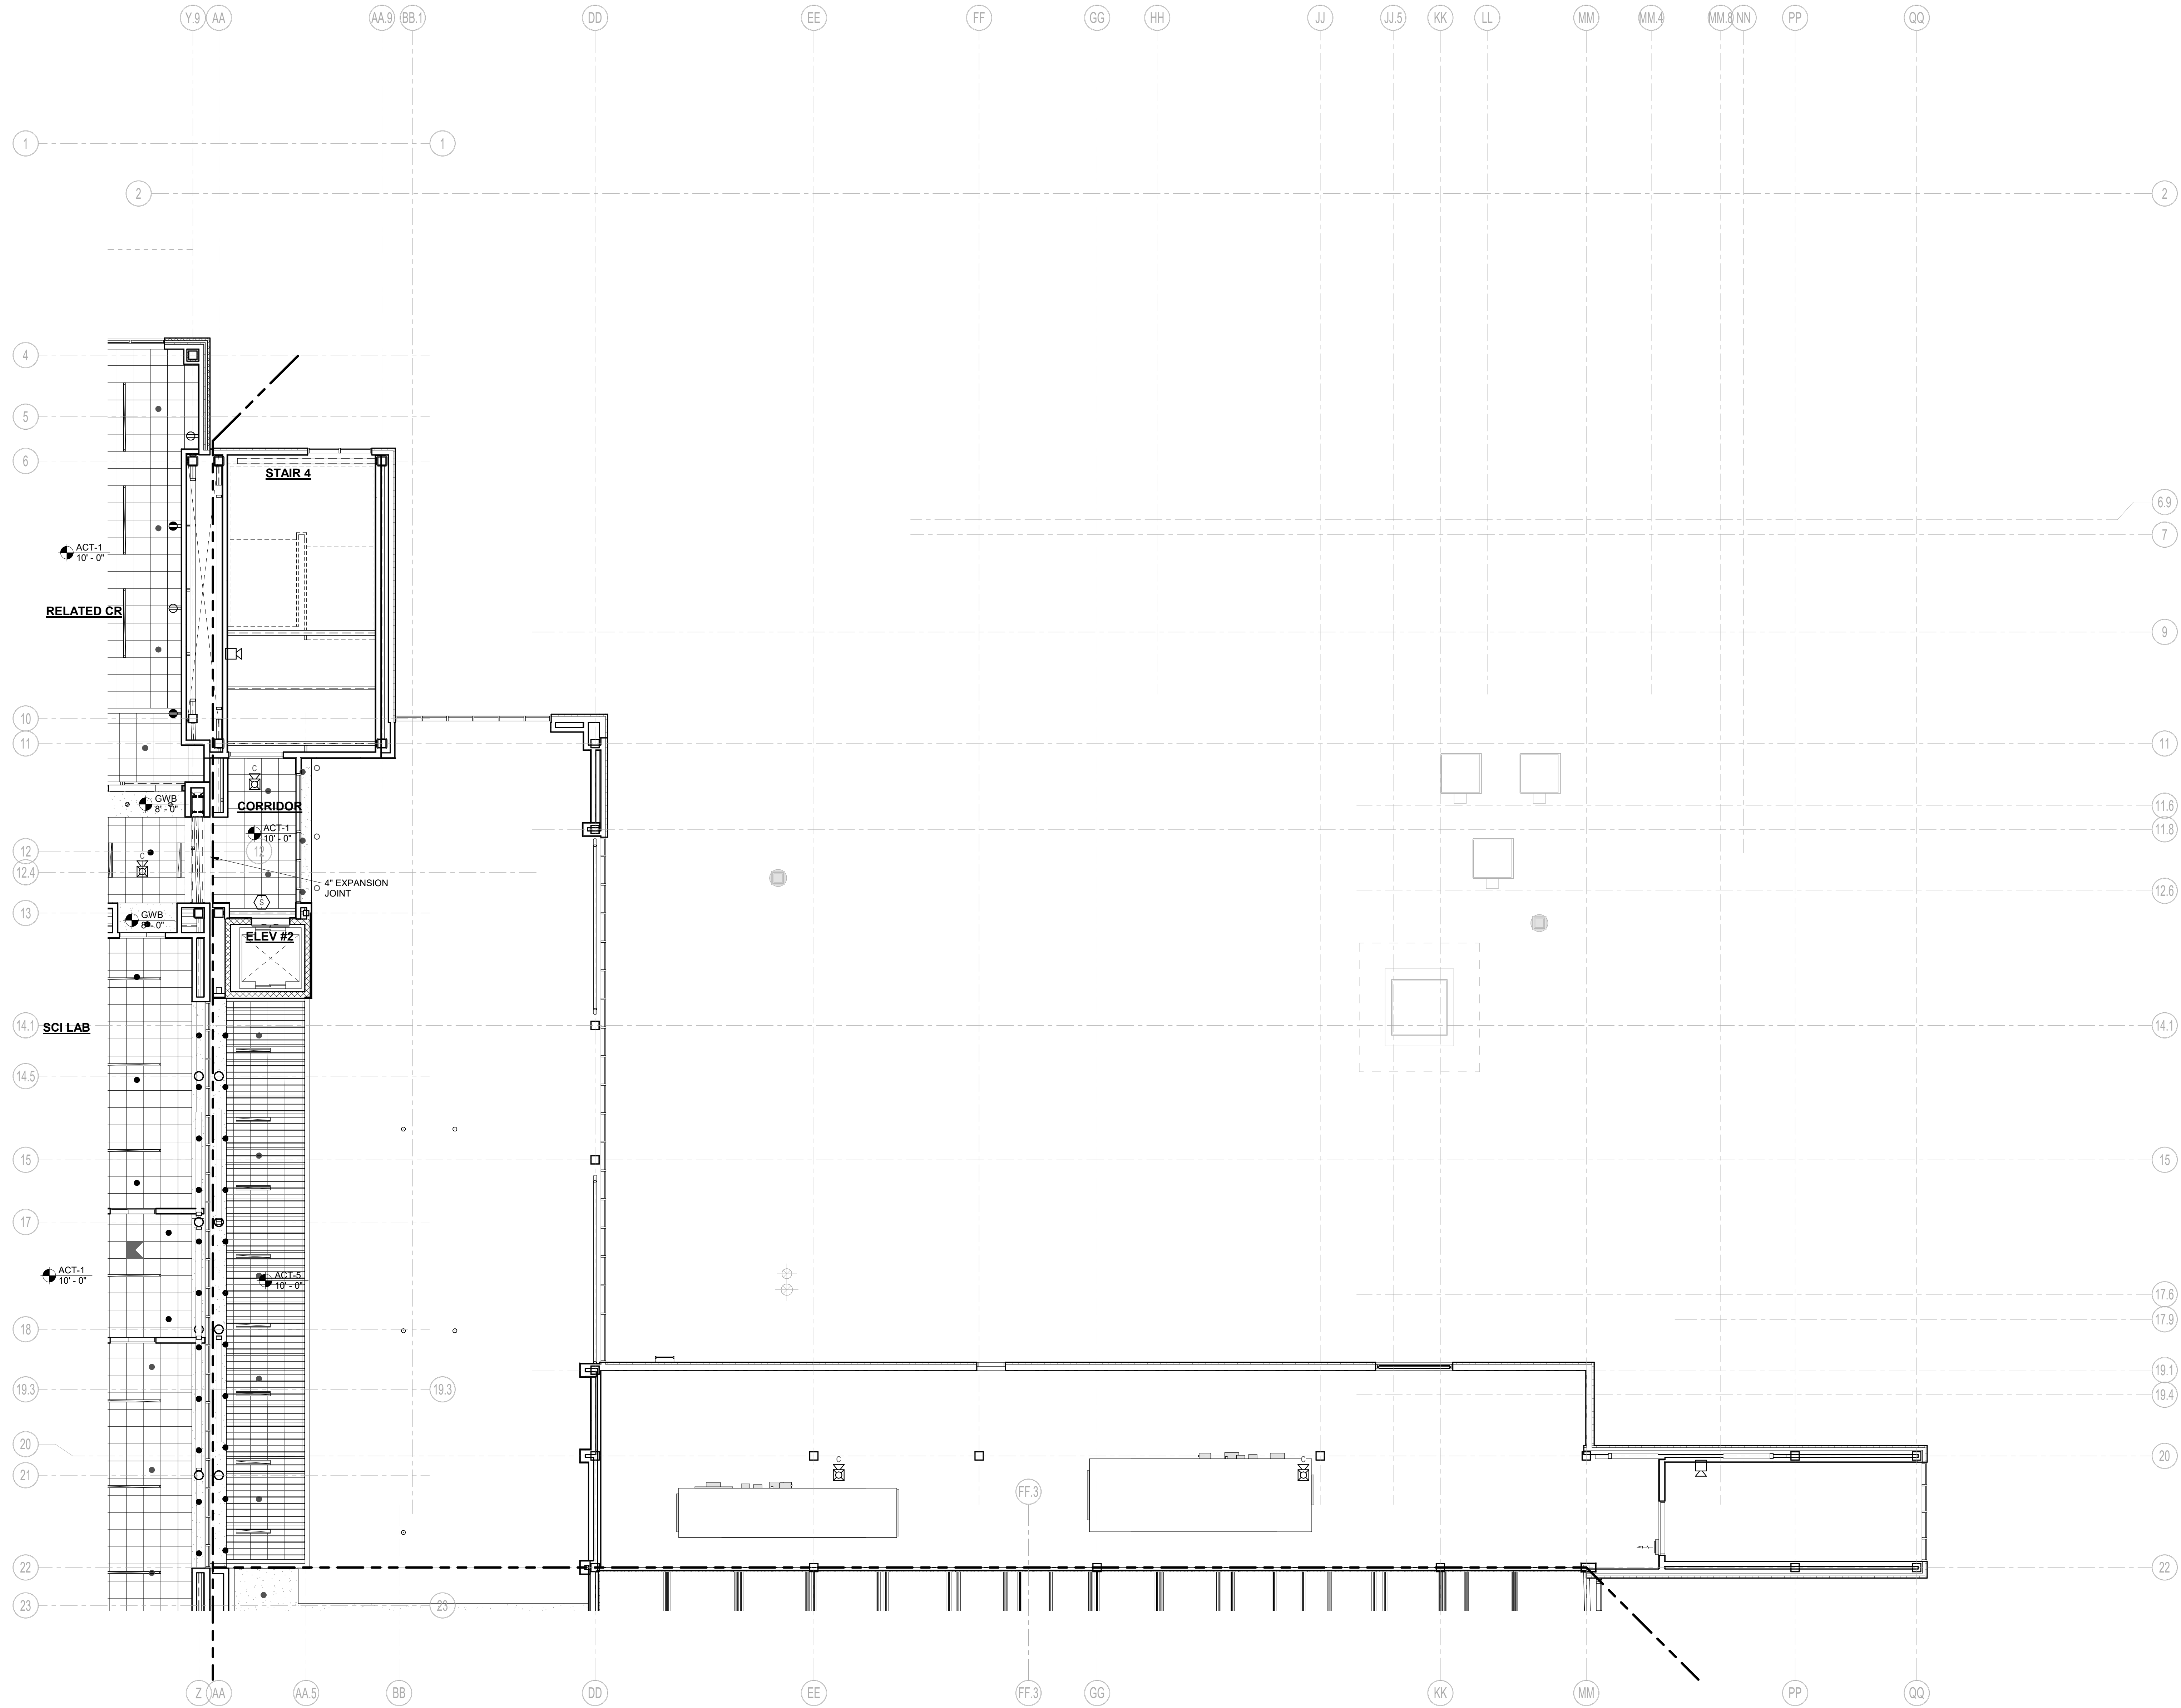

1 THIRD FLOOR REFLECTED CEILING PLAN - AREA C
1/8\" = 1'-0"


© COPYRIGHT 2022 DRUMMEYS ROSANE ANDERSON, INC.

MSBA 60% CD
SUBMISSION
January 13th, 2023

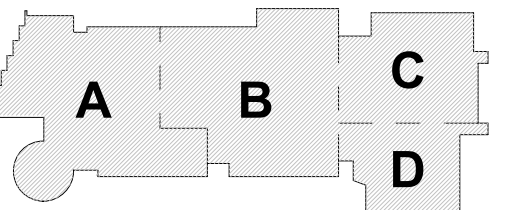


KEY PLAN

PROJECT NORTH

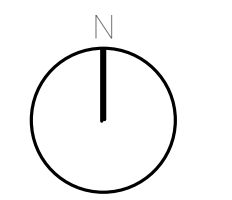


MAGNETIC NORTH

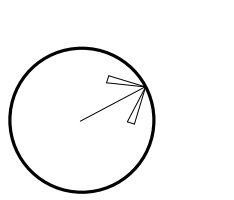

**THIRD FLOOR
REFLECTED
CEILING PLAN -
AREA C**

Scale: 1/8\" = 1'-0"
Job No.: 20202
Drawn By: DRA
Date: January 13th, 2023
Volume 3 of 4

A8-1-3C

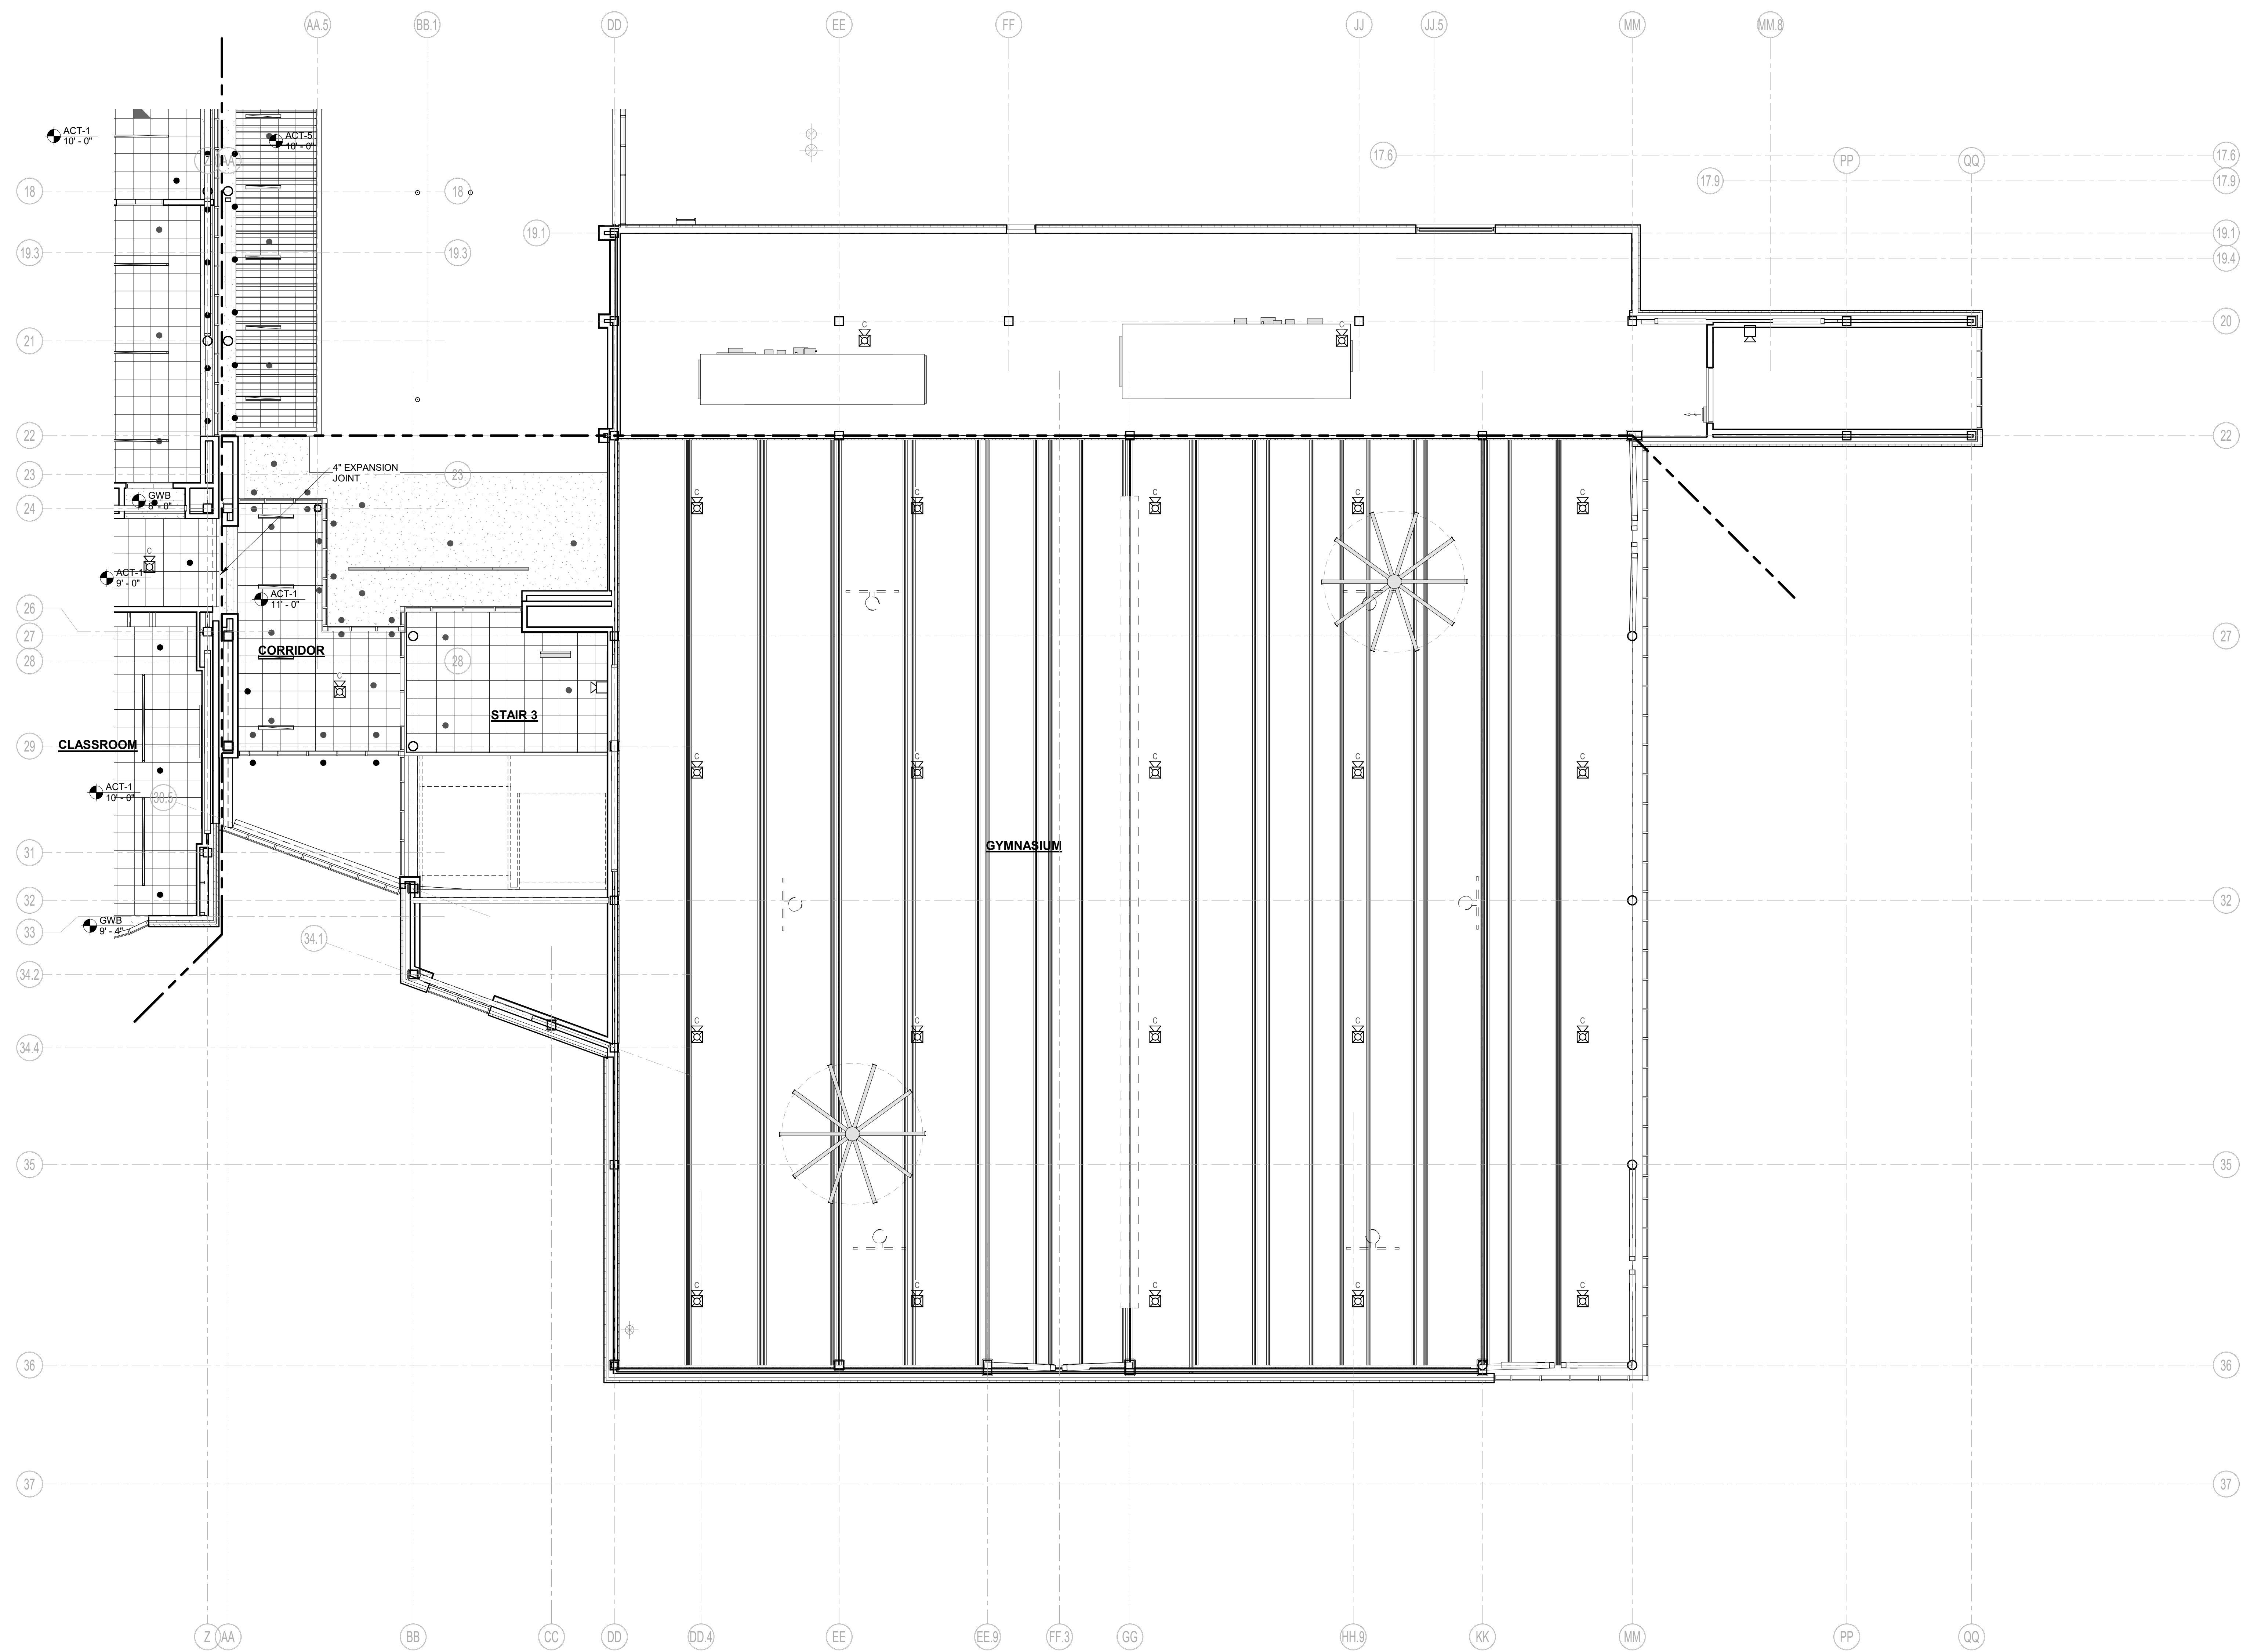


1 THIRD FLOOR REFLECTED CEILING PLAN - AREA D
1/8" = 1'-0"

© COPYRIGHT 2022 DRUMMEY ROSANE ANDERSON, INC.


MSBA 60% CD
SUBMISSION

January 13th, 2023

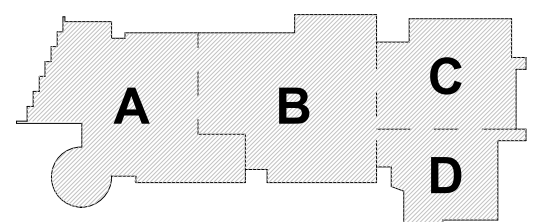


KEY PLAN

PROJECT NORTH

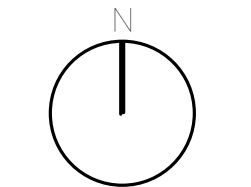

MAGNETIC NORTH

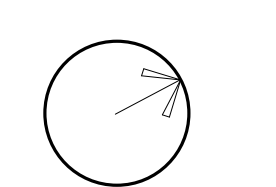

**THIRD FLOOR
REFLECTED
CEILING PLAN -
AREA D**

Scale: 1/8" = 1'-0"


Job No.: 20202

Drawn By: DRA


Date: January 13th, 2023

Volume 3 of 4


A8-1-3D

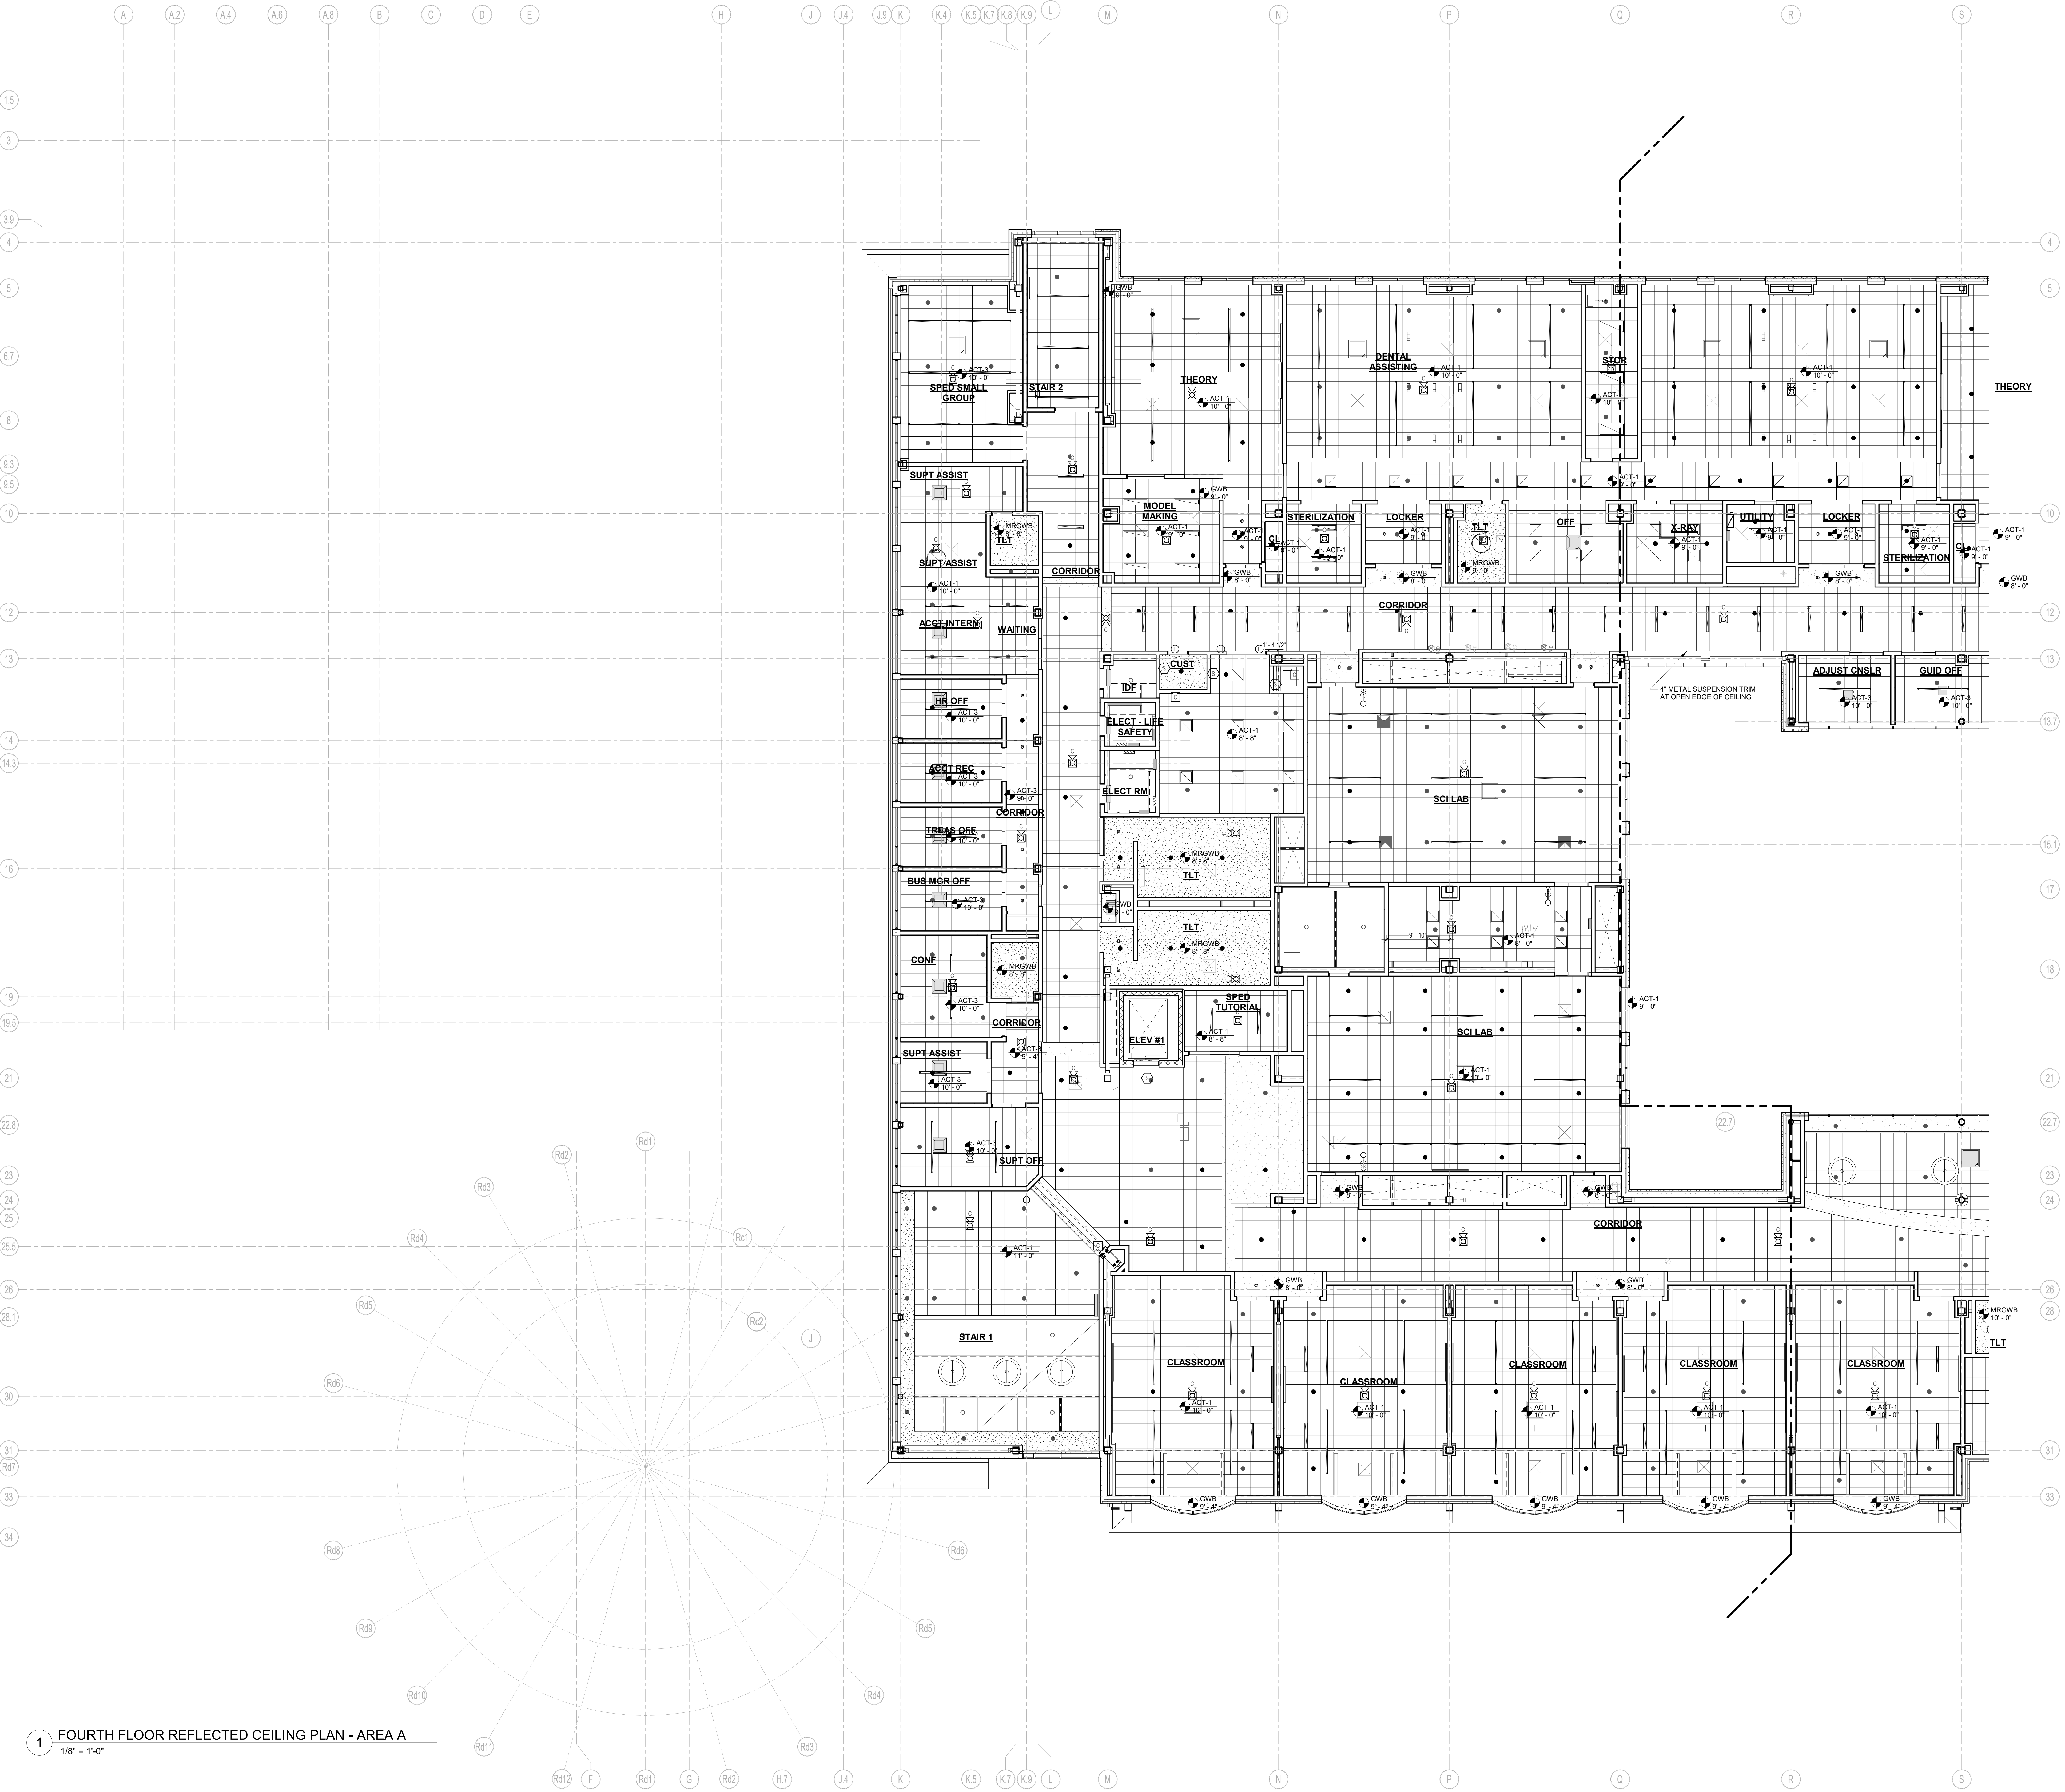


1 FOURTH FLOOR REFLECTED CEILING PLAN - AREA A
1/8" = 1'-0"

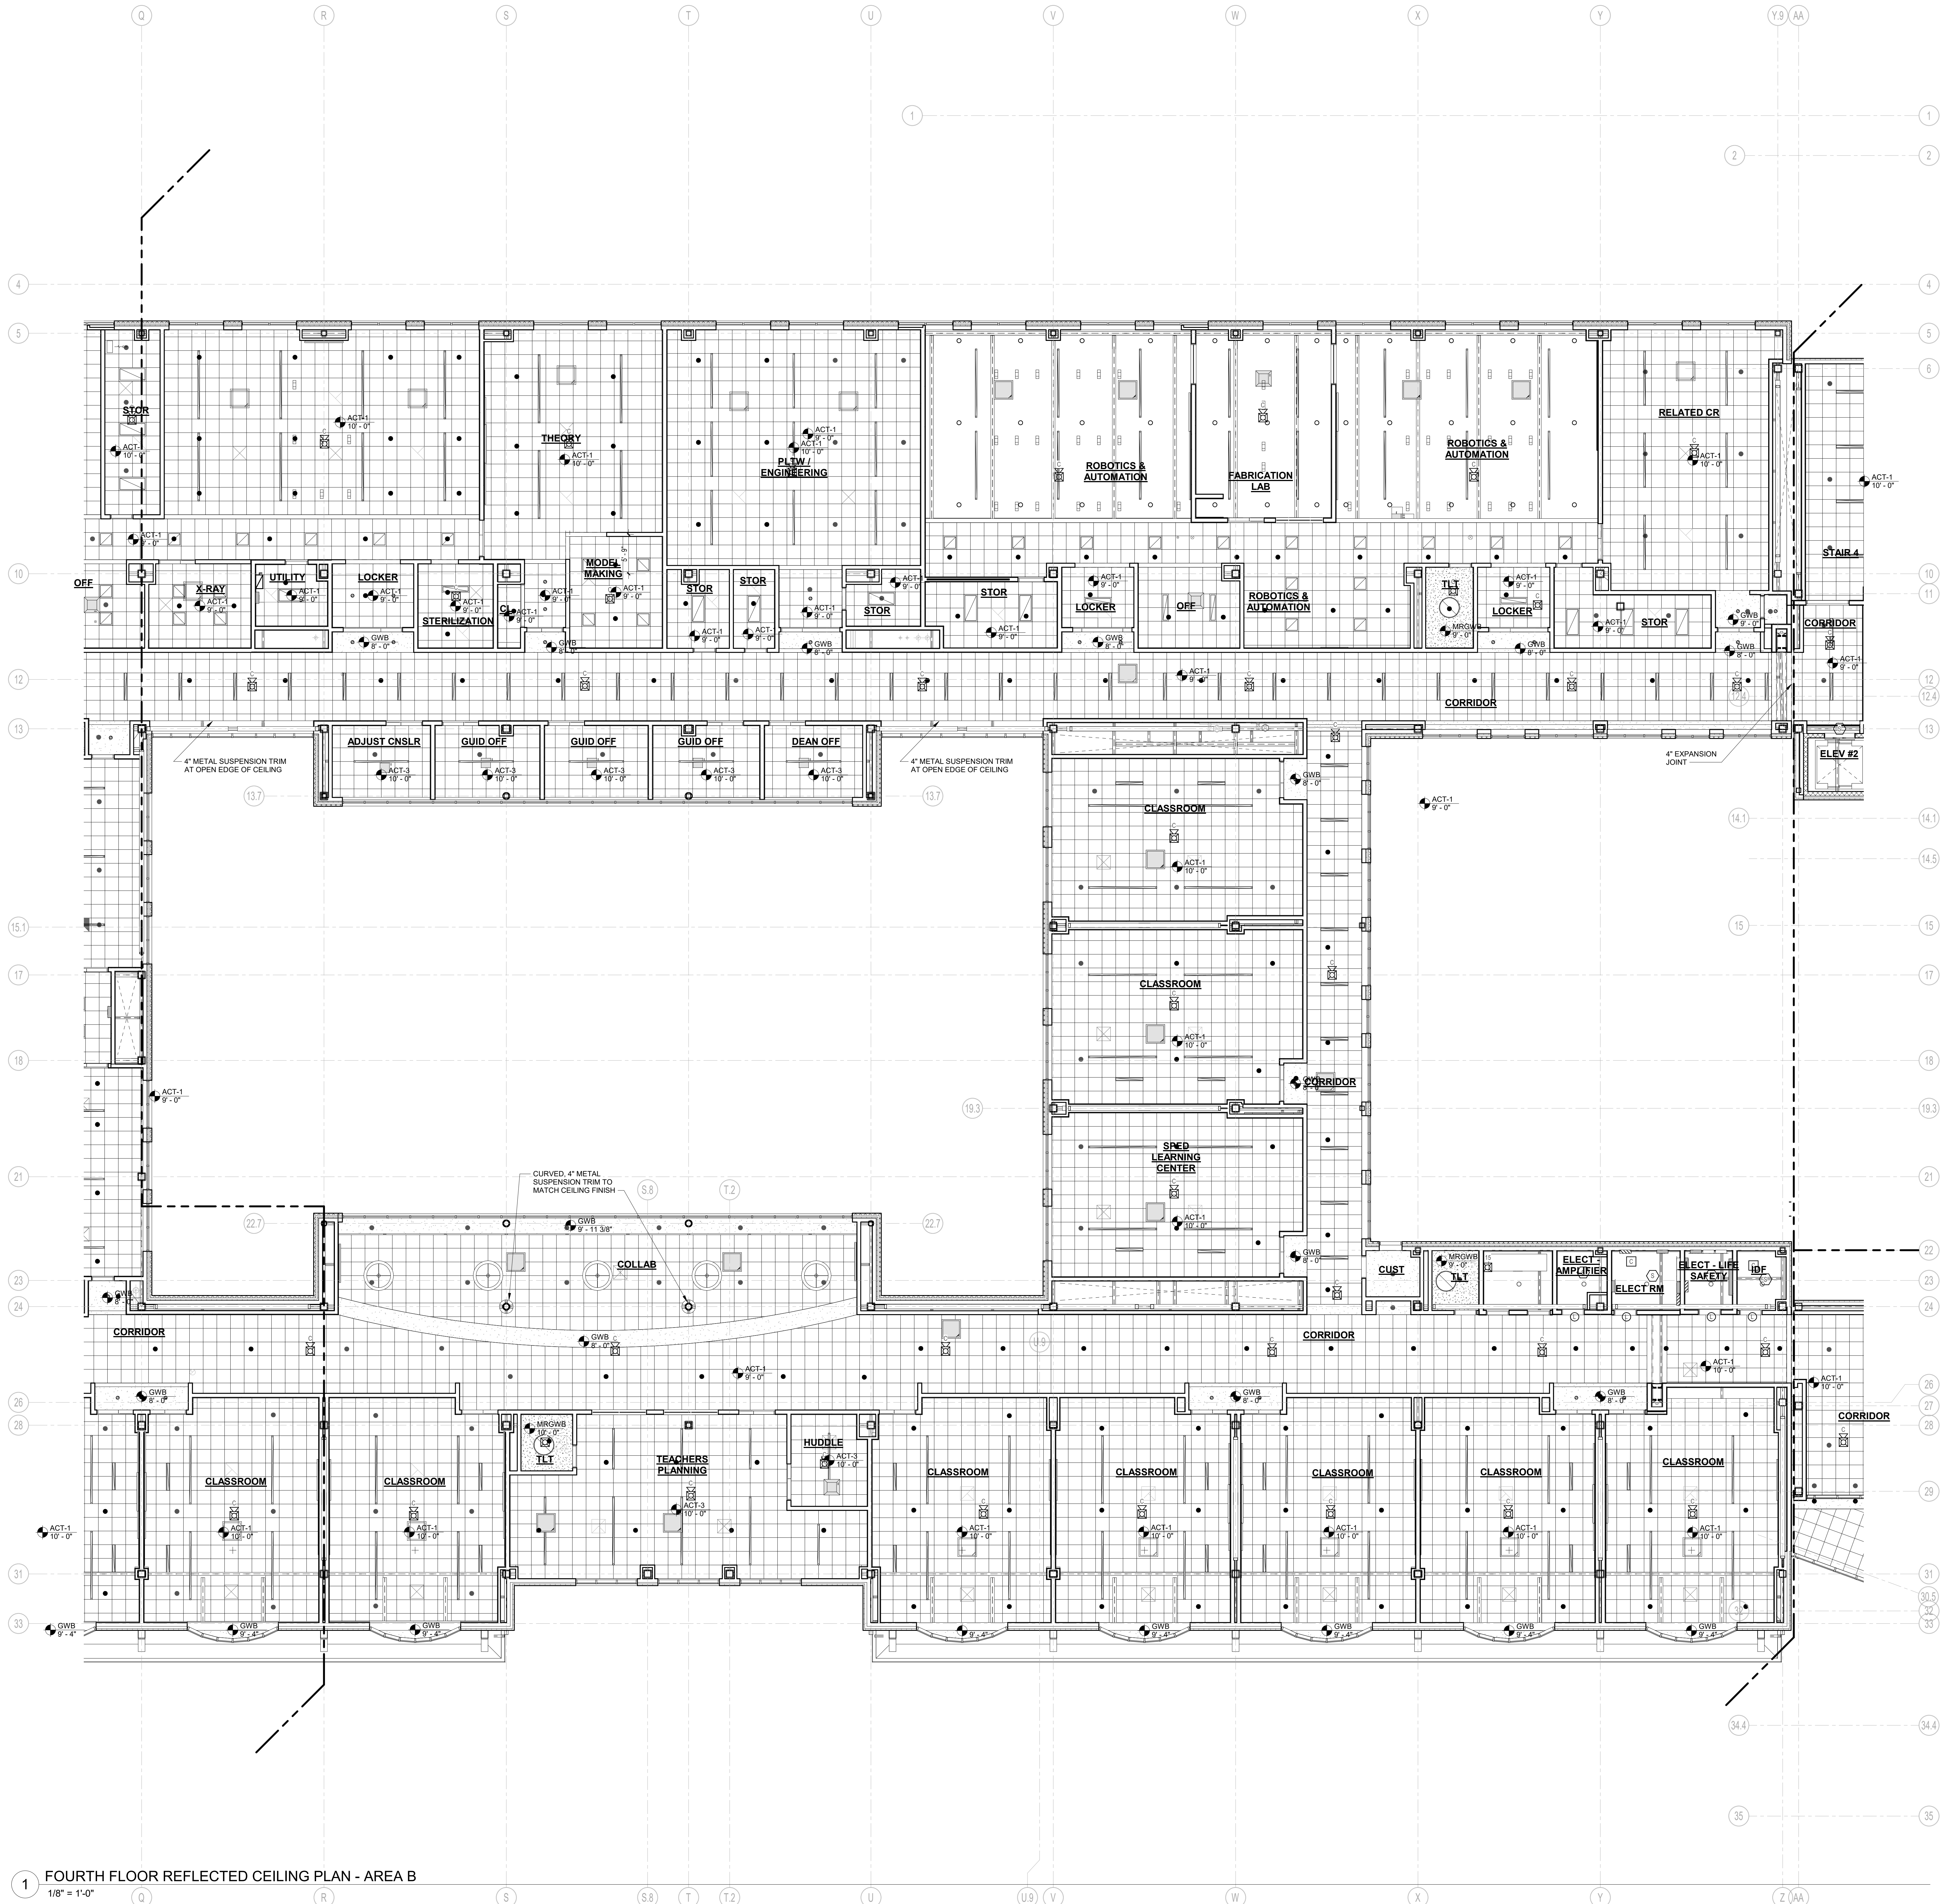

1 FOURTH FLOOR REFLECTED CEILING PLAN - AREA B
1/8" = 1'-0"

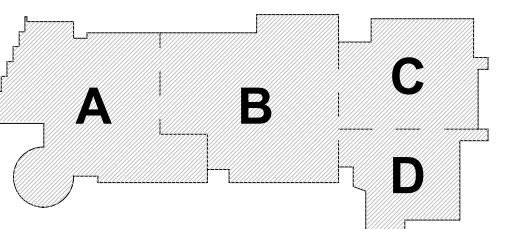


Y PLAN

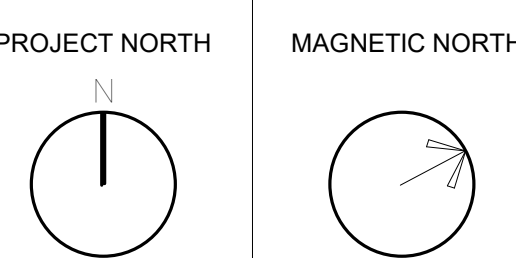

**FOURTH FLOOR
REFLECTED
CEILING PLAN -
AREA B**

**Northeast
Metropolitan
Regional
Vocational High
School**

100 Hemlock Road,
Wakefield, MA 01880

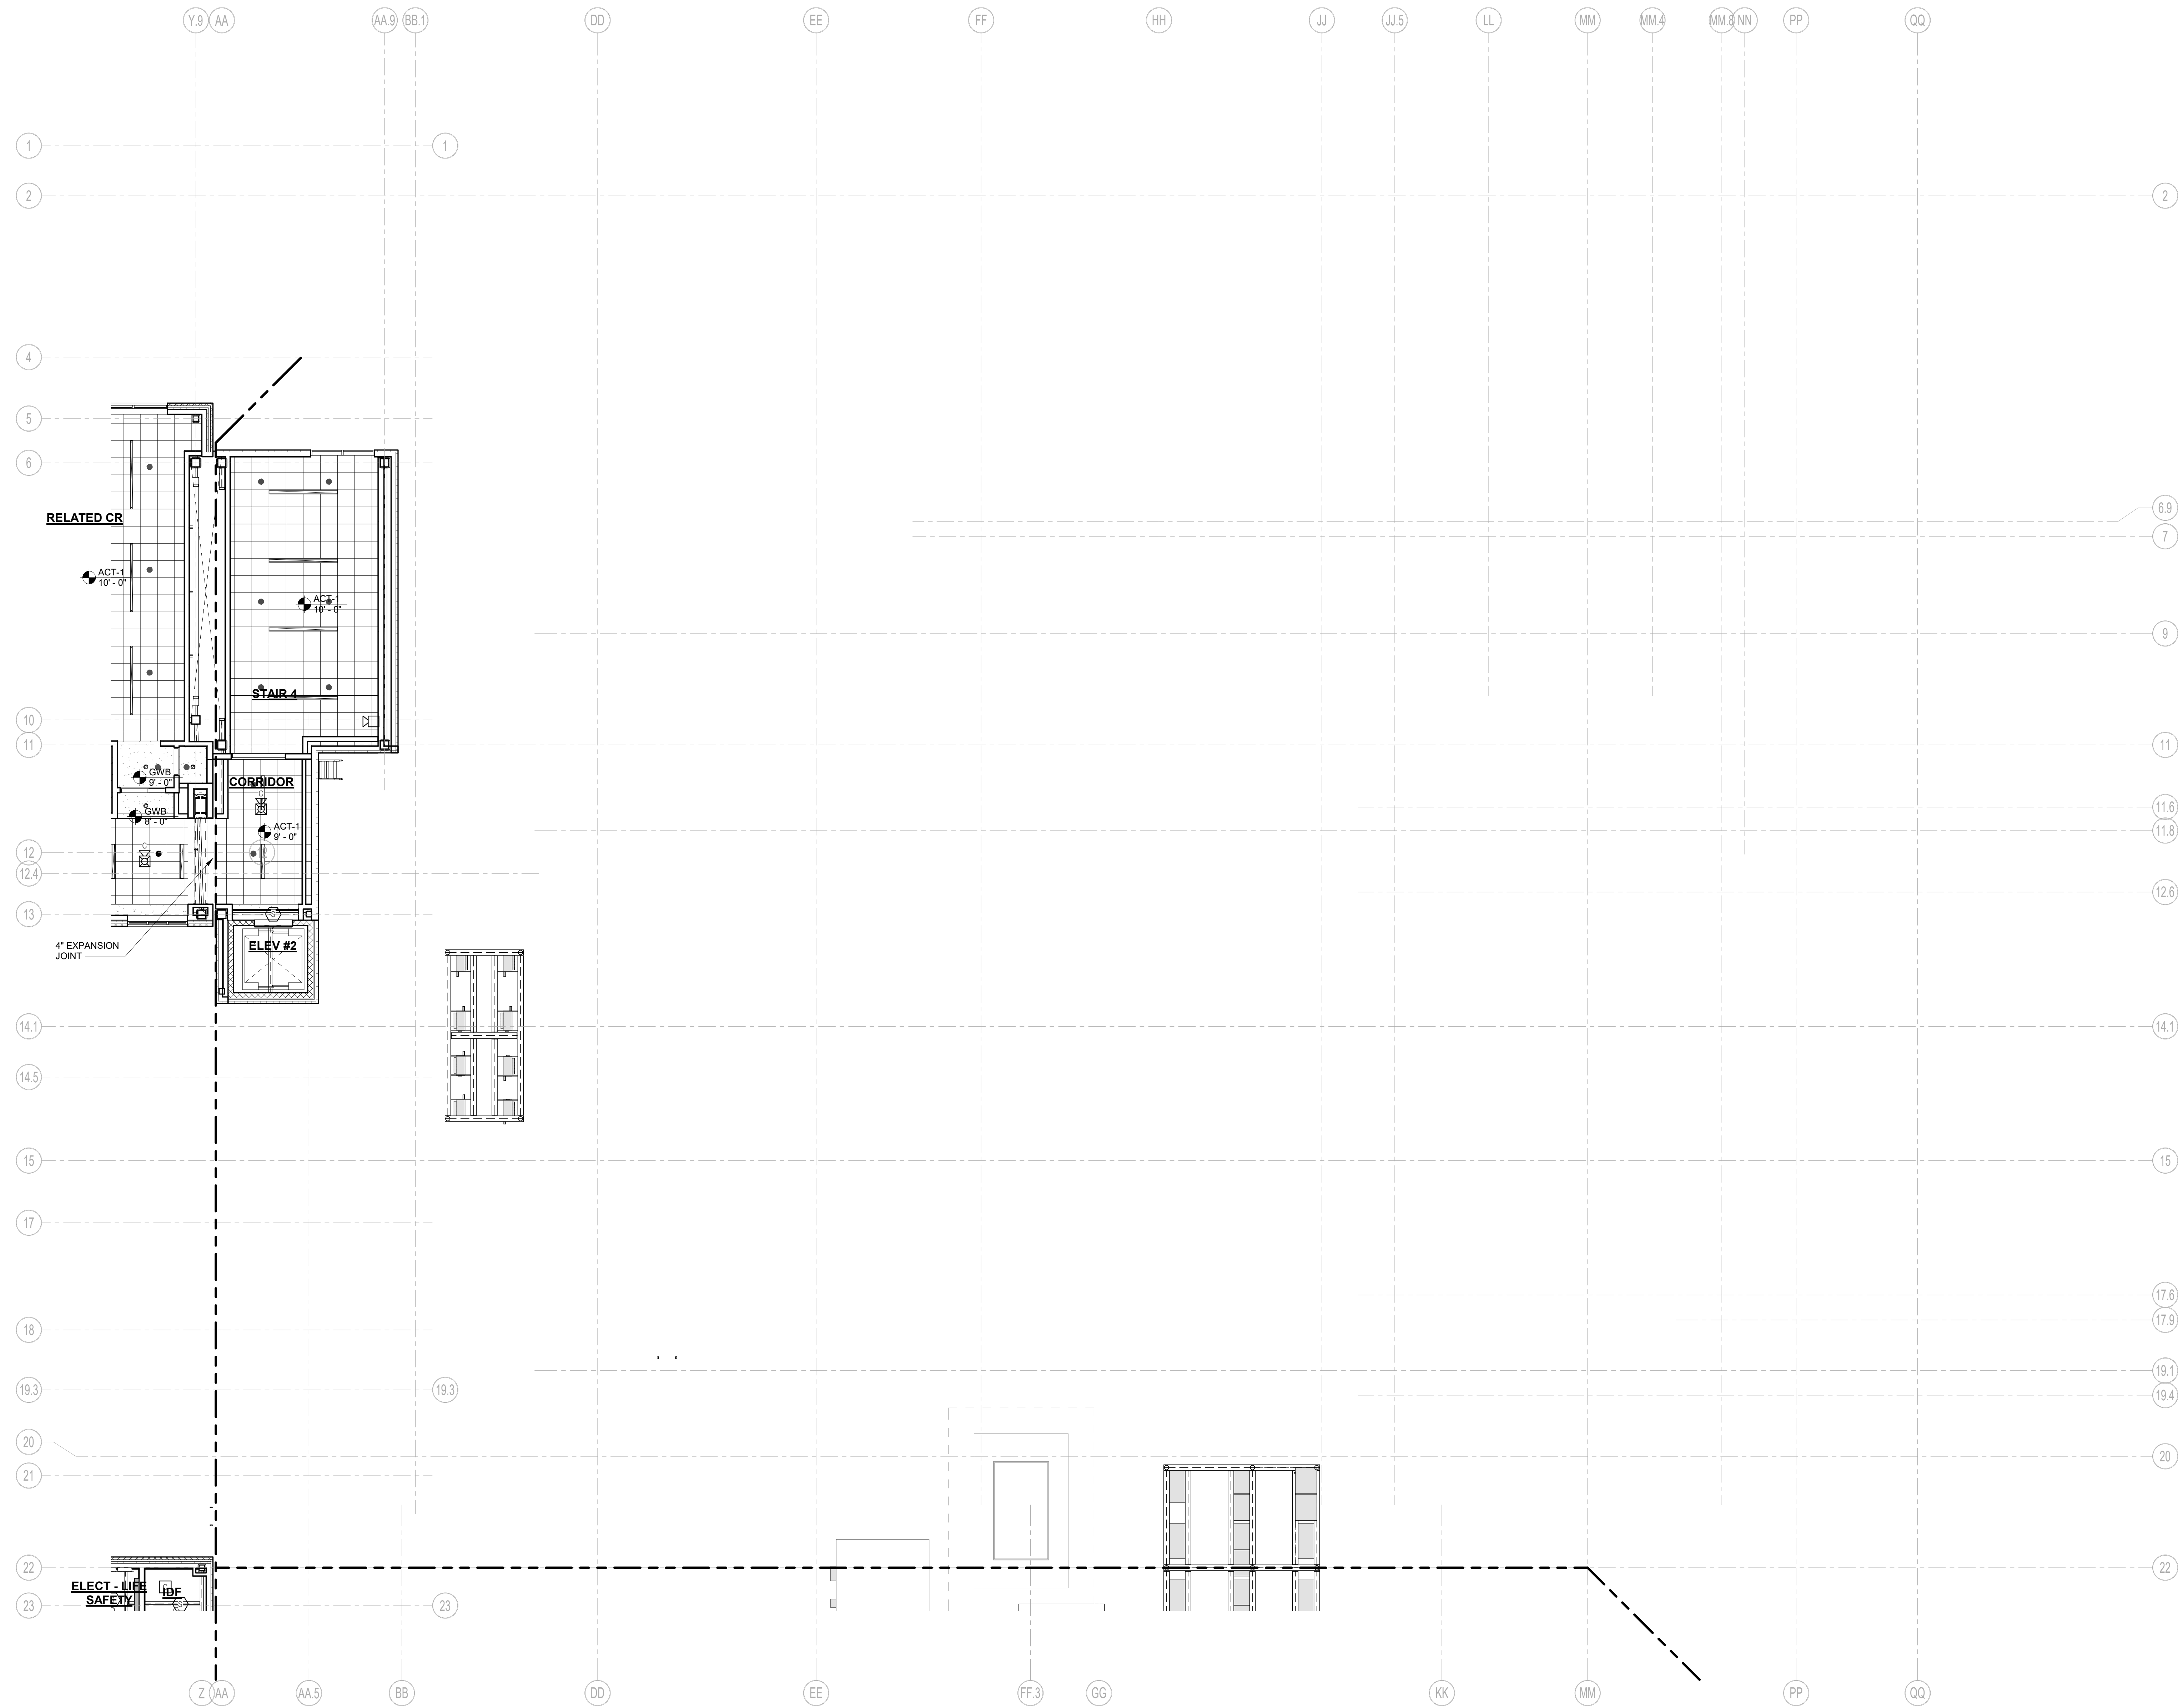


1 FOURTH FLOOR REFLECTED CEILING PLAN - AREA C
1/8" = 1'-0"

© COPYRIGHT 2022 DRUMMEY ROSANE ANDERSON, INC.


MSBA 60% CD
SUBMISSION

January 13th, 2023

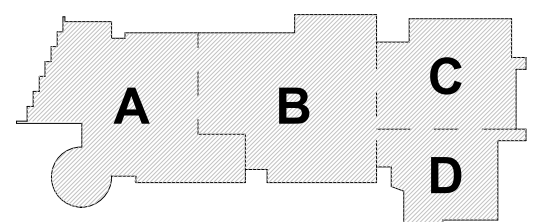


KEY PLAN

PROJECT NORTH

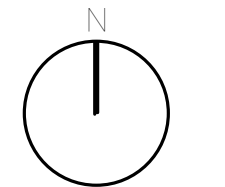

MAGNETIC NORTH

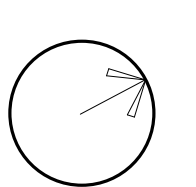

**FOURTH FLOOR
REFLECTED
CEILING PLAN -
AREA C**

Scale: 1/8" = 1'-0"

Job No.: 20202

Drawn By: DRA

Date: January 13th, 2023


Volume 3 of 4

A8-1-4C

DRA

Drumme Rosane Anderson, Inc.
225 Oakland Road
Studio 205
South Windsor, CT
06074
Planning | Architecture | Interior Design
Tel: 817.965.1000
www.drainc.com


Northeast
Metropolitan
Regional
Vocational High
School
100 Hemlock Road,
Wakefield, MA 01880

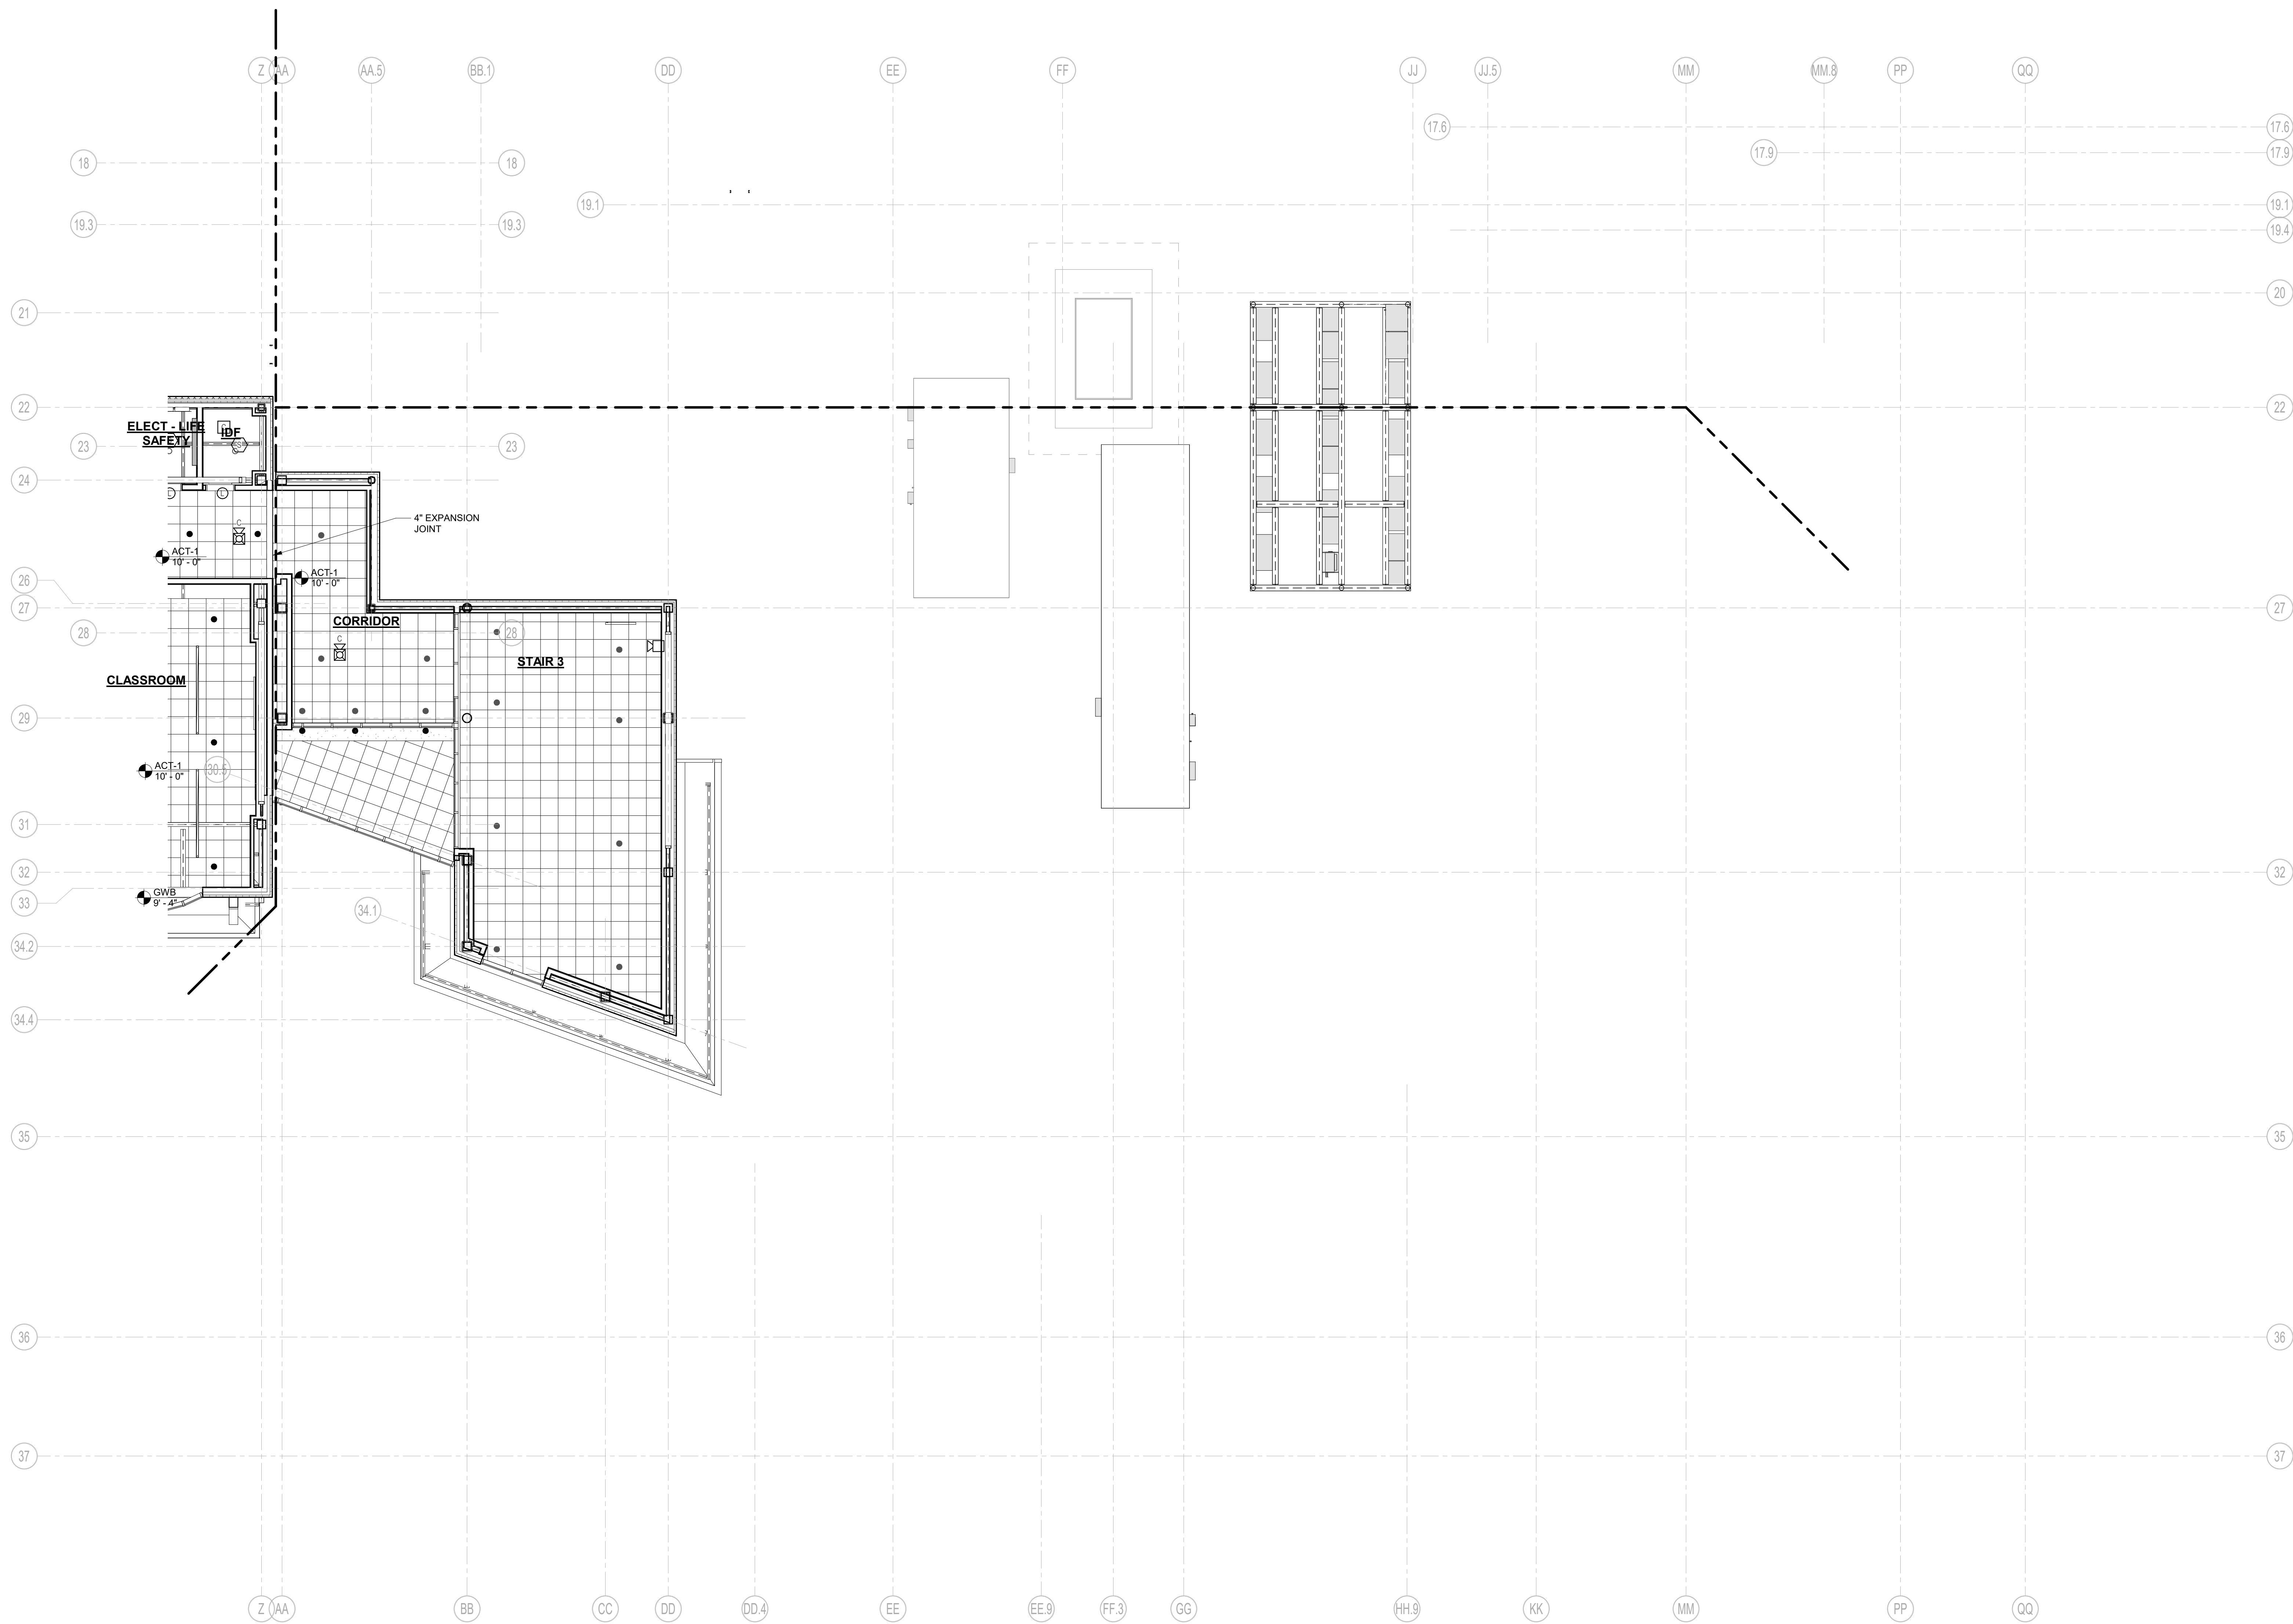


1 FOURTH FLOOR REFLECTED CEILING PLAN - AREA D
1/8" = 1'-0"

© COPYRIGHT 2022 DRUMMEY ROSANE ANDERSON, INC.

MSBA 60% CD
SUBMISSION
January 13th, 2023

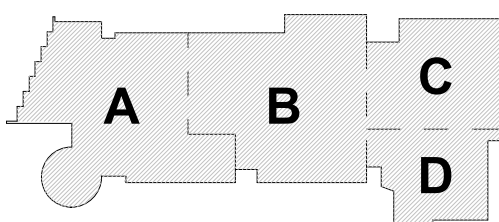


KEY PLAN

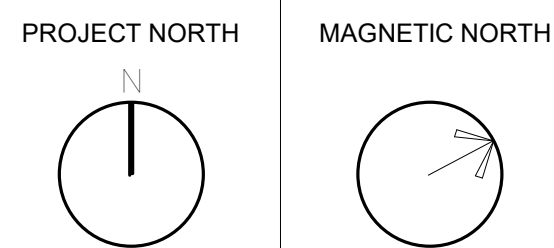


FOURTH FLOOR
REFLECTED
CEILING PLAN -
AREA D

Scale: 1/8" = 1'-0"
Job No.: 20202
Drawn By: DRA
Date: January 13th, 2023
Volume 3 of 4

A8-1-4D

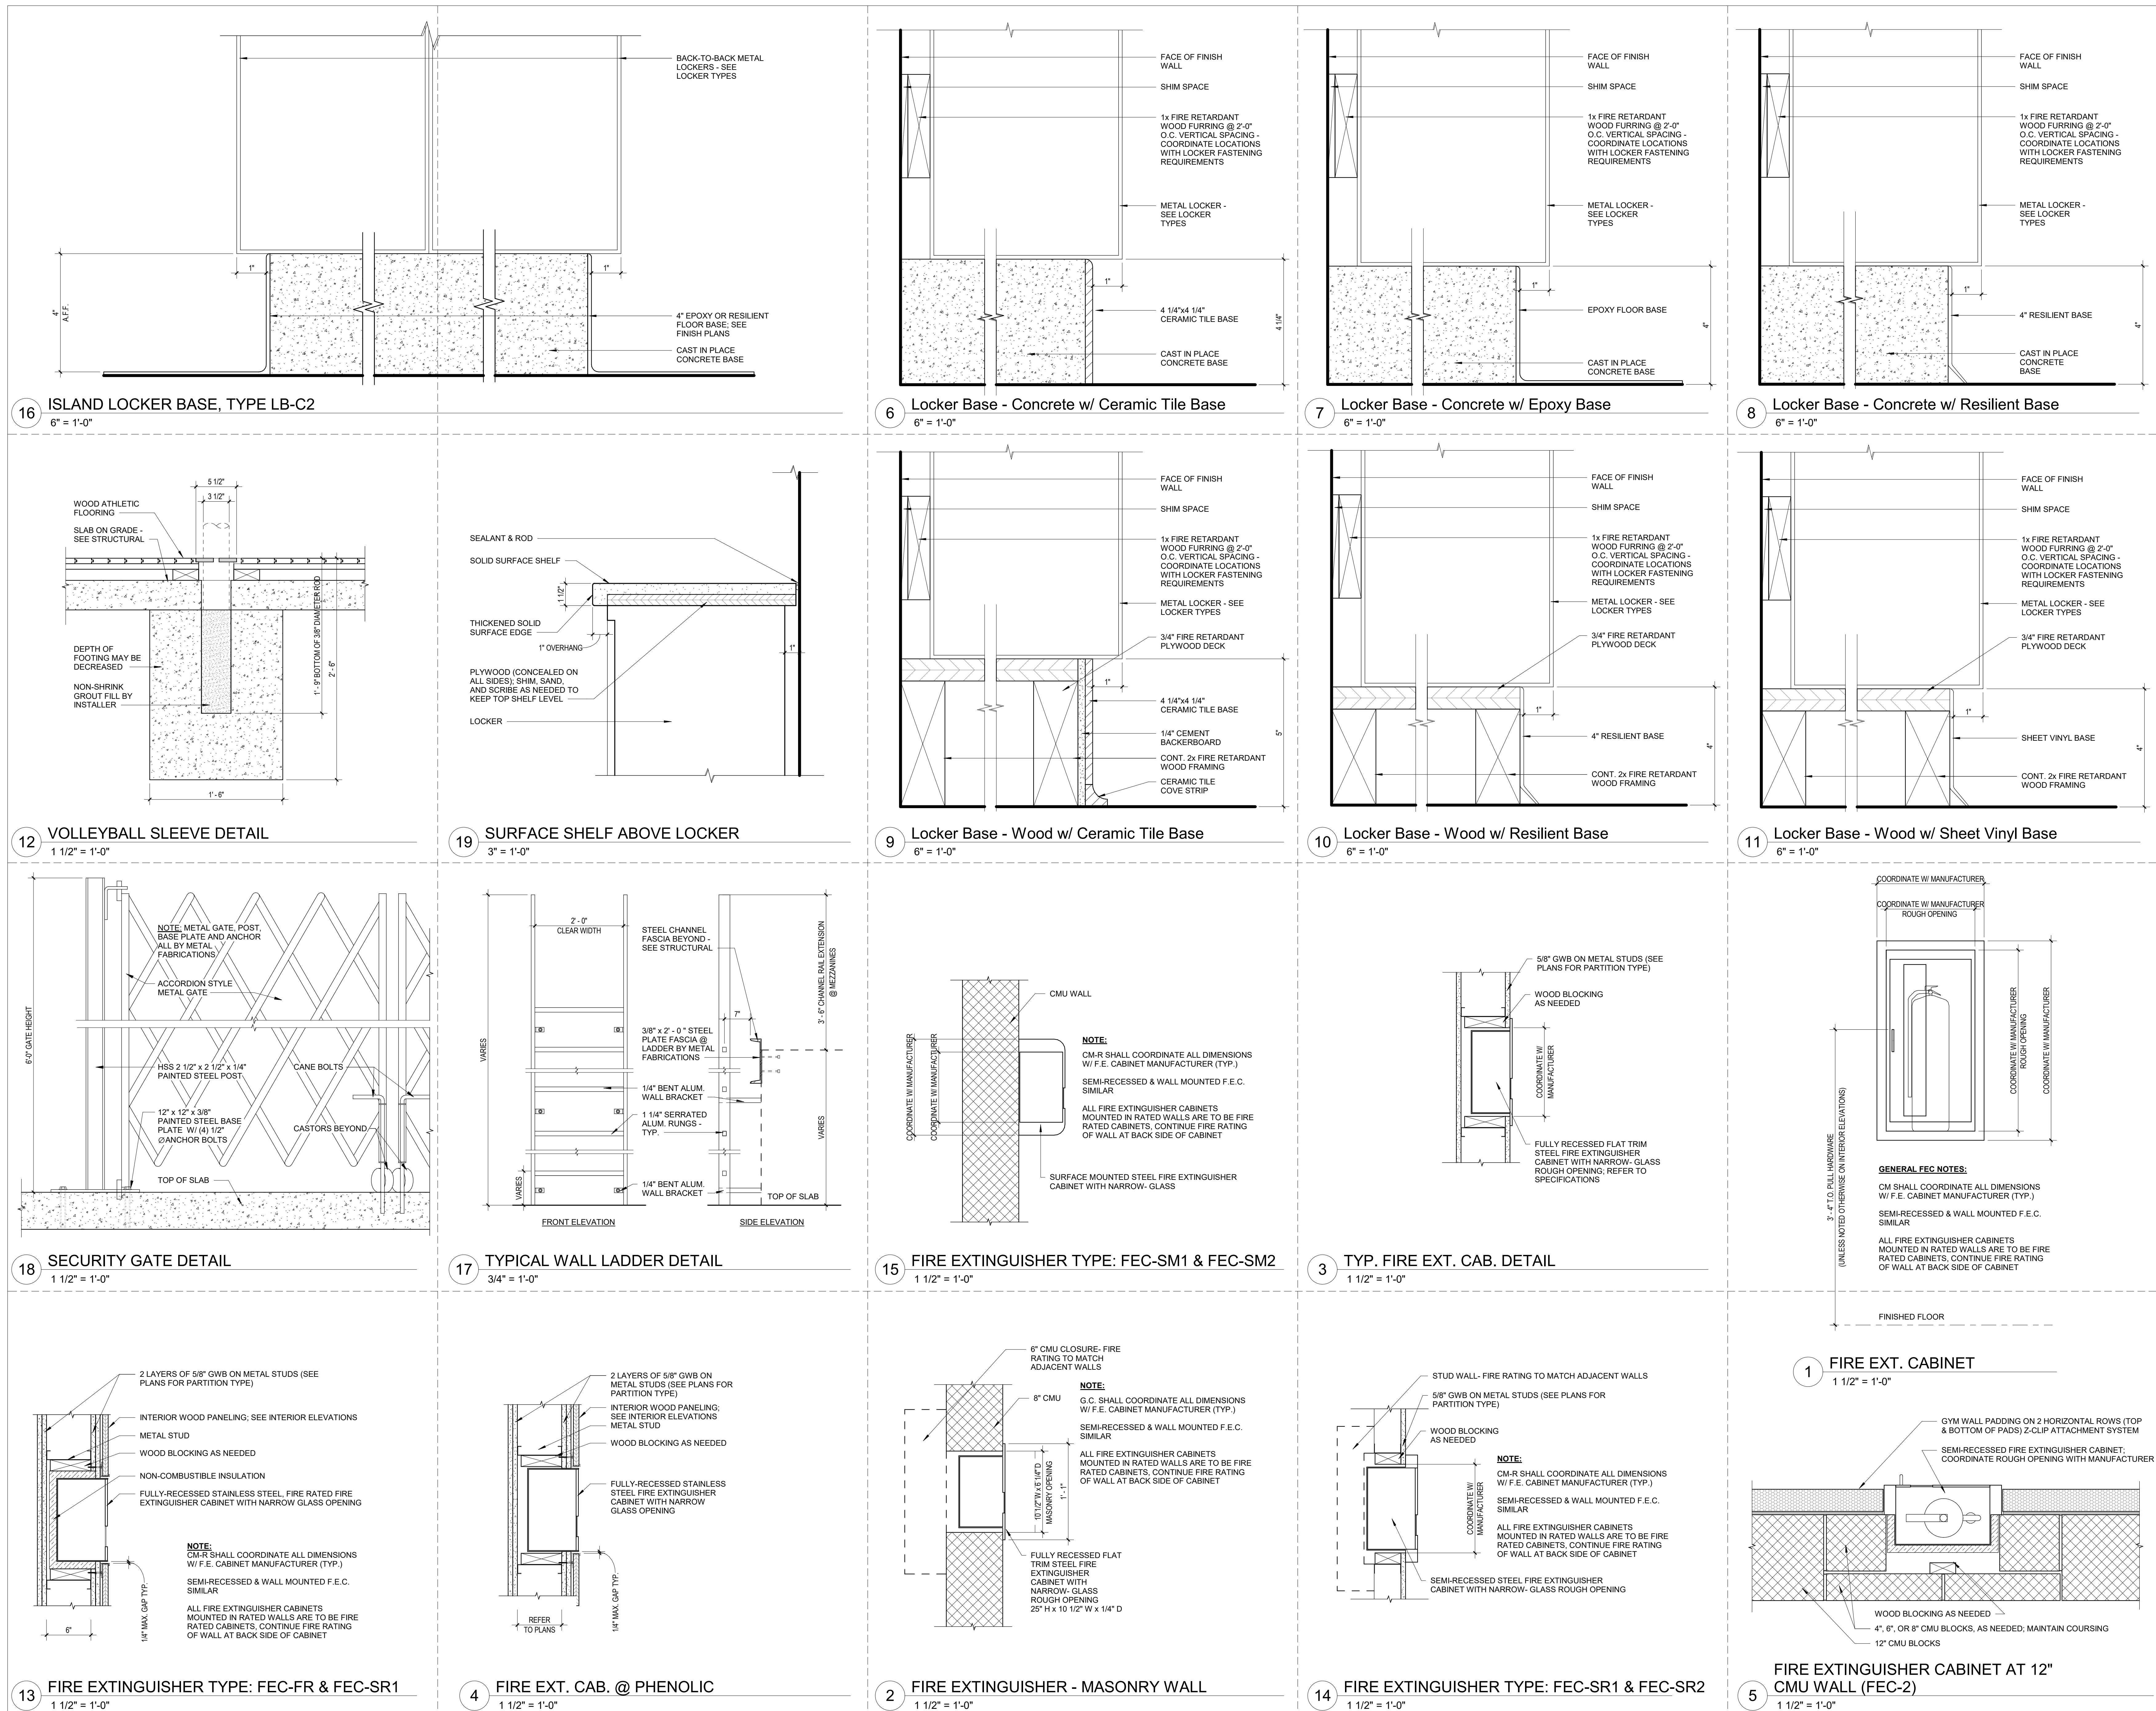

100 Hemlock Road,
Wakefield, MA 01880

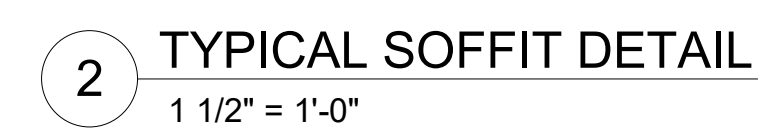

January 13th, 2023



Scale: As indicated

Drawn By: DRA
Date: January 13th, 2023
Volume 3 of 4

A9-1-2

DRA

Drummeys Rosane Anderson, Inc.
225 Oakland Road
Studio 205
South Windsor, CT 06074
Tel: 417-864-1900
www.dra.com

260 Charles Street
Studio 300
Waltham, MA 02453
Tel: 617-864-1900
www.dra.com

Planning | Architecture | Interior Design

**Northeast
Metropolitan
Regional
Vocational High
School**

Wakefield, MA 01880

- FLOOR PLAN GENERAL NOTES:**
1. T.O. SLAB @ FIRST FLOOR DATUM ELEVATION OF 100'-0" CORRESPONDS TO 103.50' MEAN SEA LEVEL, AS SHOWN ON SITE AND CIVIL DRAWINGS. ALL OTHER ELEVATION DATUM SHOWN IN THE ARCHITECTURAL SET IS RELATIVE TO 100'-0".
 2. ALL MASONRY PARTITIONS SHALL BE 8" CMU (8.0 WALL TYPE) UNLESS OTHERWISE NOTED ON THE FLOOR PLANS.
 3. ALL GWB INTERIOR PARTITIONS PROVIDE CB.0 WALL TYPE UNLESS OTHERWISE NOTED ON THE FLOOR PLANS.
 4. FURNISH AND INSTALL BOND BEAM UNITS BY MASONRY (TRADE-BID CONTRACTOR) AT ALL MASONRY OPENINGS UNLESS INDICATED OTHERWISE. REFER TO PLANS, ELEVATIONS, SECTIONS, DOOR SCHEDULES AND MECHANICAL (HVAC) DRAWINGS FOR INFORMATION. REFER TO MASONRY UNITS SCHEDULE ON STRUCTURAL DRAWINGS FOR DETAILS AND INFORMATION.
 5. FURNISH AND INSTALL SEISMIC RESTRAINTS BY METAL FABRICATIONS (TRADE-BID CONTRACTOR) AT ALL MASONRY PARTITIONS. REFER TO DETAILS ON STRUCTURAL DRAWINGS.
 6. INSTALL CMU ABOVE ALL OPENINGS IF ADJACENT WALL CONSTRUCTION IS CMU, UNLESS NOTED OTHERWISE.
 7. REFER TO STRUCTURAL DRAWINGS FOR ALL CMU REINFORCING REQUIREMENTS.
 8. PROVIDE 1" RADIUS BULL NOSE CMU TO THE UNDERSIDE OF THE CEILING AT ALL EXPOSED INTERIOR CORNER CONDITIONS, UNLESS NOTED OTHERWISE.
 9. FOR CONTROL JOINT LOCATIONS AT INTERIOR MASONRY WALLS REFER TO SPECIFICATIONS. SUBMIT PROPOSED CONTROL JOINT LAYOUT TO THE ARCHITECT FOR APPROVAL PRIOR TO INSTALLATION.
 10. FOR CONTROL JOINT LOCATION AT GWB PARTITIONS, SOFFITS AND CEILINGS REFER TO SPECIFICATIONS. AND/OR INTERIOR ELEVATIONS AND/OR REFLECTED CEILING PLANS. SUBMIT PROPOSED CONTROL JOINT LAYOUT TO THE ARCHITECT FOR APPROVAL PRIOR TO INSTALLATION.
 11. REFER TO CODE ANALYSIS CD-1.1, CD-1.2 FOR FIRE RATING REQUIREMENTS OF THE BUILDING COMPONENTS.
 12. REFER TO STRUCTURAL DRAWINGS FOR NOTATIONS/DESCRIPTIONS OF THE SPRAY APPLIED FIREPROOFING EXTENTS AND INTUMESCENT MASTIC FIREPROOFING SCOPE REQUIRED AT THE STRUCTURAL STEEL COMPONENTS. SEE INTERIOR ELEVATIONS AND SECTIONS FOR ADDITIONAL INFORMATION.
 13. SEE FOODSERVICE AND EQUIPMENT DRAWINGS FOR ADDITIONAL INFORMATION.
 14. PROVIDE 20 GAUGE METAL STRAPPING BEHIND GWB CONCEALED FROM VIEW AS REQUIRED FOR MOUNTING OF THE WALL MOUNTED PROJECTORS, INTERACTIVE FLAT PANELS, DISPLAYS, AND TV MONITORS OCCURRING ON METAL STUD WALLS.
 15. PROVIDE 3/4" x 1/4" WOOD BLOCKING (SIZES SHALL BE COORDINATED WITH TECHNOLOGY EQUIPMENT REQUIREMENTS) BEHIND GWB CONCEALED FROM VIEW AS REQUIRED FOR MOUNTING OF HANDRAILS, TOILET ACCESSORIES AND TOILET/SHOWER PARTITIONS, AND DIVIDER CURTAIN TRACKS OCCURRING ON METAL STUD WALLS AND CEILINGS.
 16. PROVIDE WOOD BLOCKING BEHIND GWB CONCEALED FROM VIEW AS REQUIRED FOR MOUNTING OF HANDRAILS, TOILET ACCESSORIES AND TOILET/SHOWER PARTITIONS, AND DIVIDER CURTAIN TRACKS OCCURRING ON METAL STUD WALLS AND CEILINGS.
 17. ALL DIMENSIONS AT METAL STUD PARTITIONS ARE TO THE FACE OF THE STUD UNLESS NOTED AS "CLEAR".
 18. AT WALL LOCATIONS WHERE PARTITIONS WITH MULTIPLE LAYERS OF 5/8" GWB TRANSITION TO THE PARTITION WITH SINGLE LAYER OF 5/8" GWB, ALIGN THE FACES OF THE FINISH WALL SURFACES. STUD FRAMING LOCATIONS SHALL BE ADJUSTED ACCORDINGLY. REFER TO THE PLAN DRAWINGS FOR PARTITION TYPES DESIGNATIONS.


NOTE: A. AT METAL STUD PARTITIONS WITHIN THE SPACE PROVIDE ABUSE RESISTANT GYPSUM BOARD (ARGB) TO 5'-0" A.F.F. REFER TO PARTITION TYPES FOR WALL CONSTRUCTION REQUIREMENTS.

ADD ALTERNATE


MSBA 60% CD

SUBMISSION

January 13th, 2023

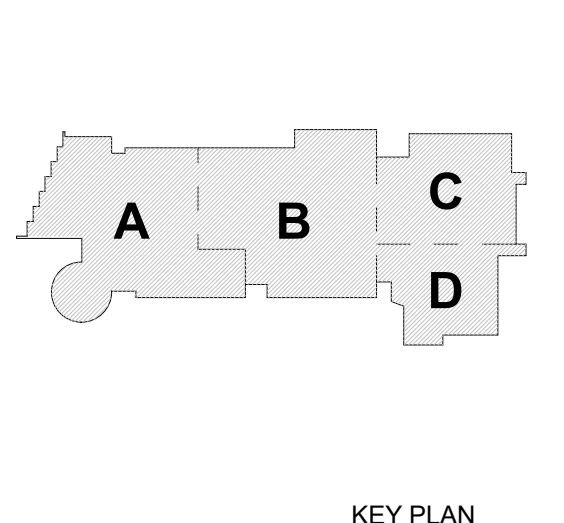

PROJECT NORTH
MAGNETIC NORTH

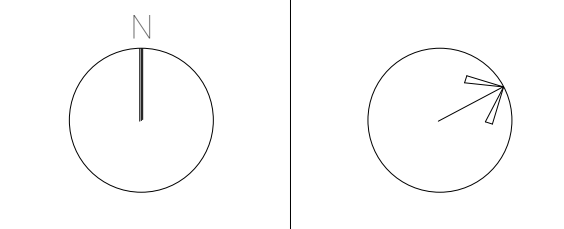

**TOILET AND
CONCESSION
BUILDING PLANS
& ELEVATIONS**



Scale: As indicated
Job No.: 20202
Drawn By: DRA
Date: January 13th, 2023
Volume 3 of 4

WALL FINISH LEGEND

EPOXY PAINT = EPT,
EPOXY BASE = EB


EPOXY PAINT / EPOXY BASE FLOOR
EP/EB

RUBBER COVE BASE FLOOR / EPOXY
RUBBER BASE- RB/EP

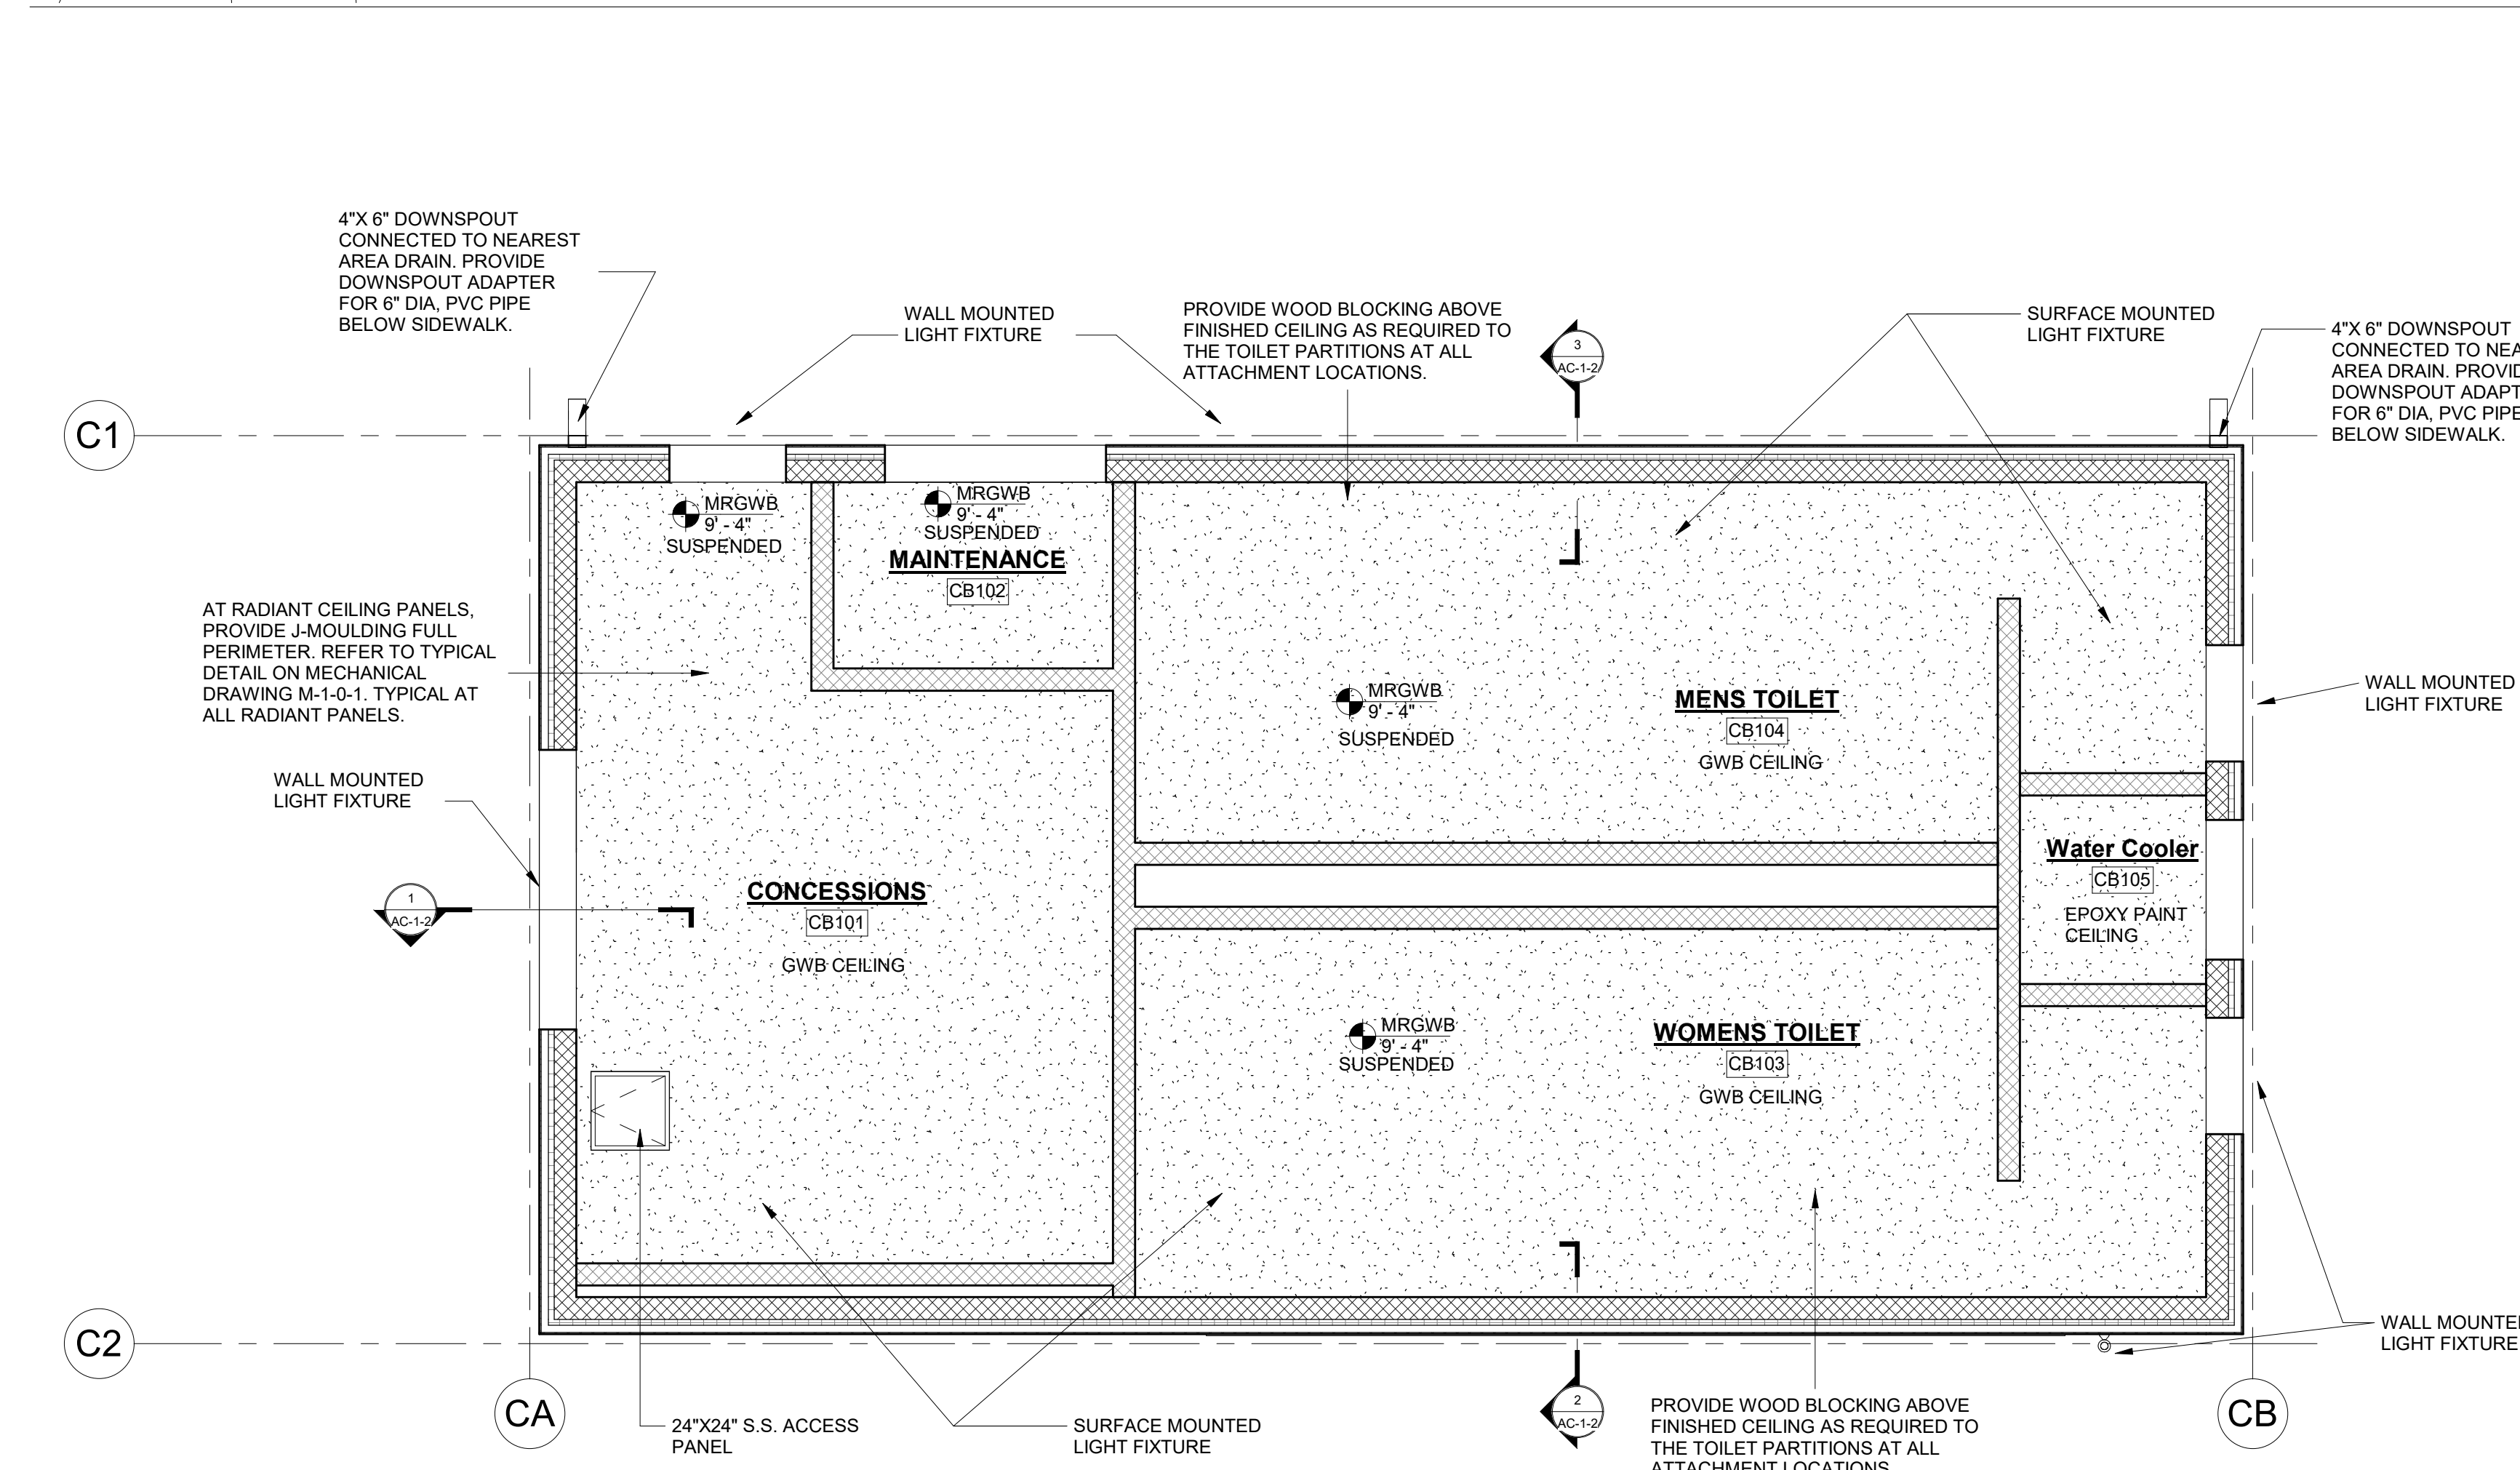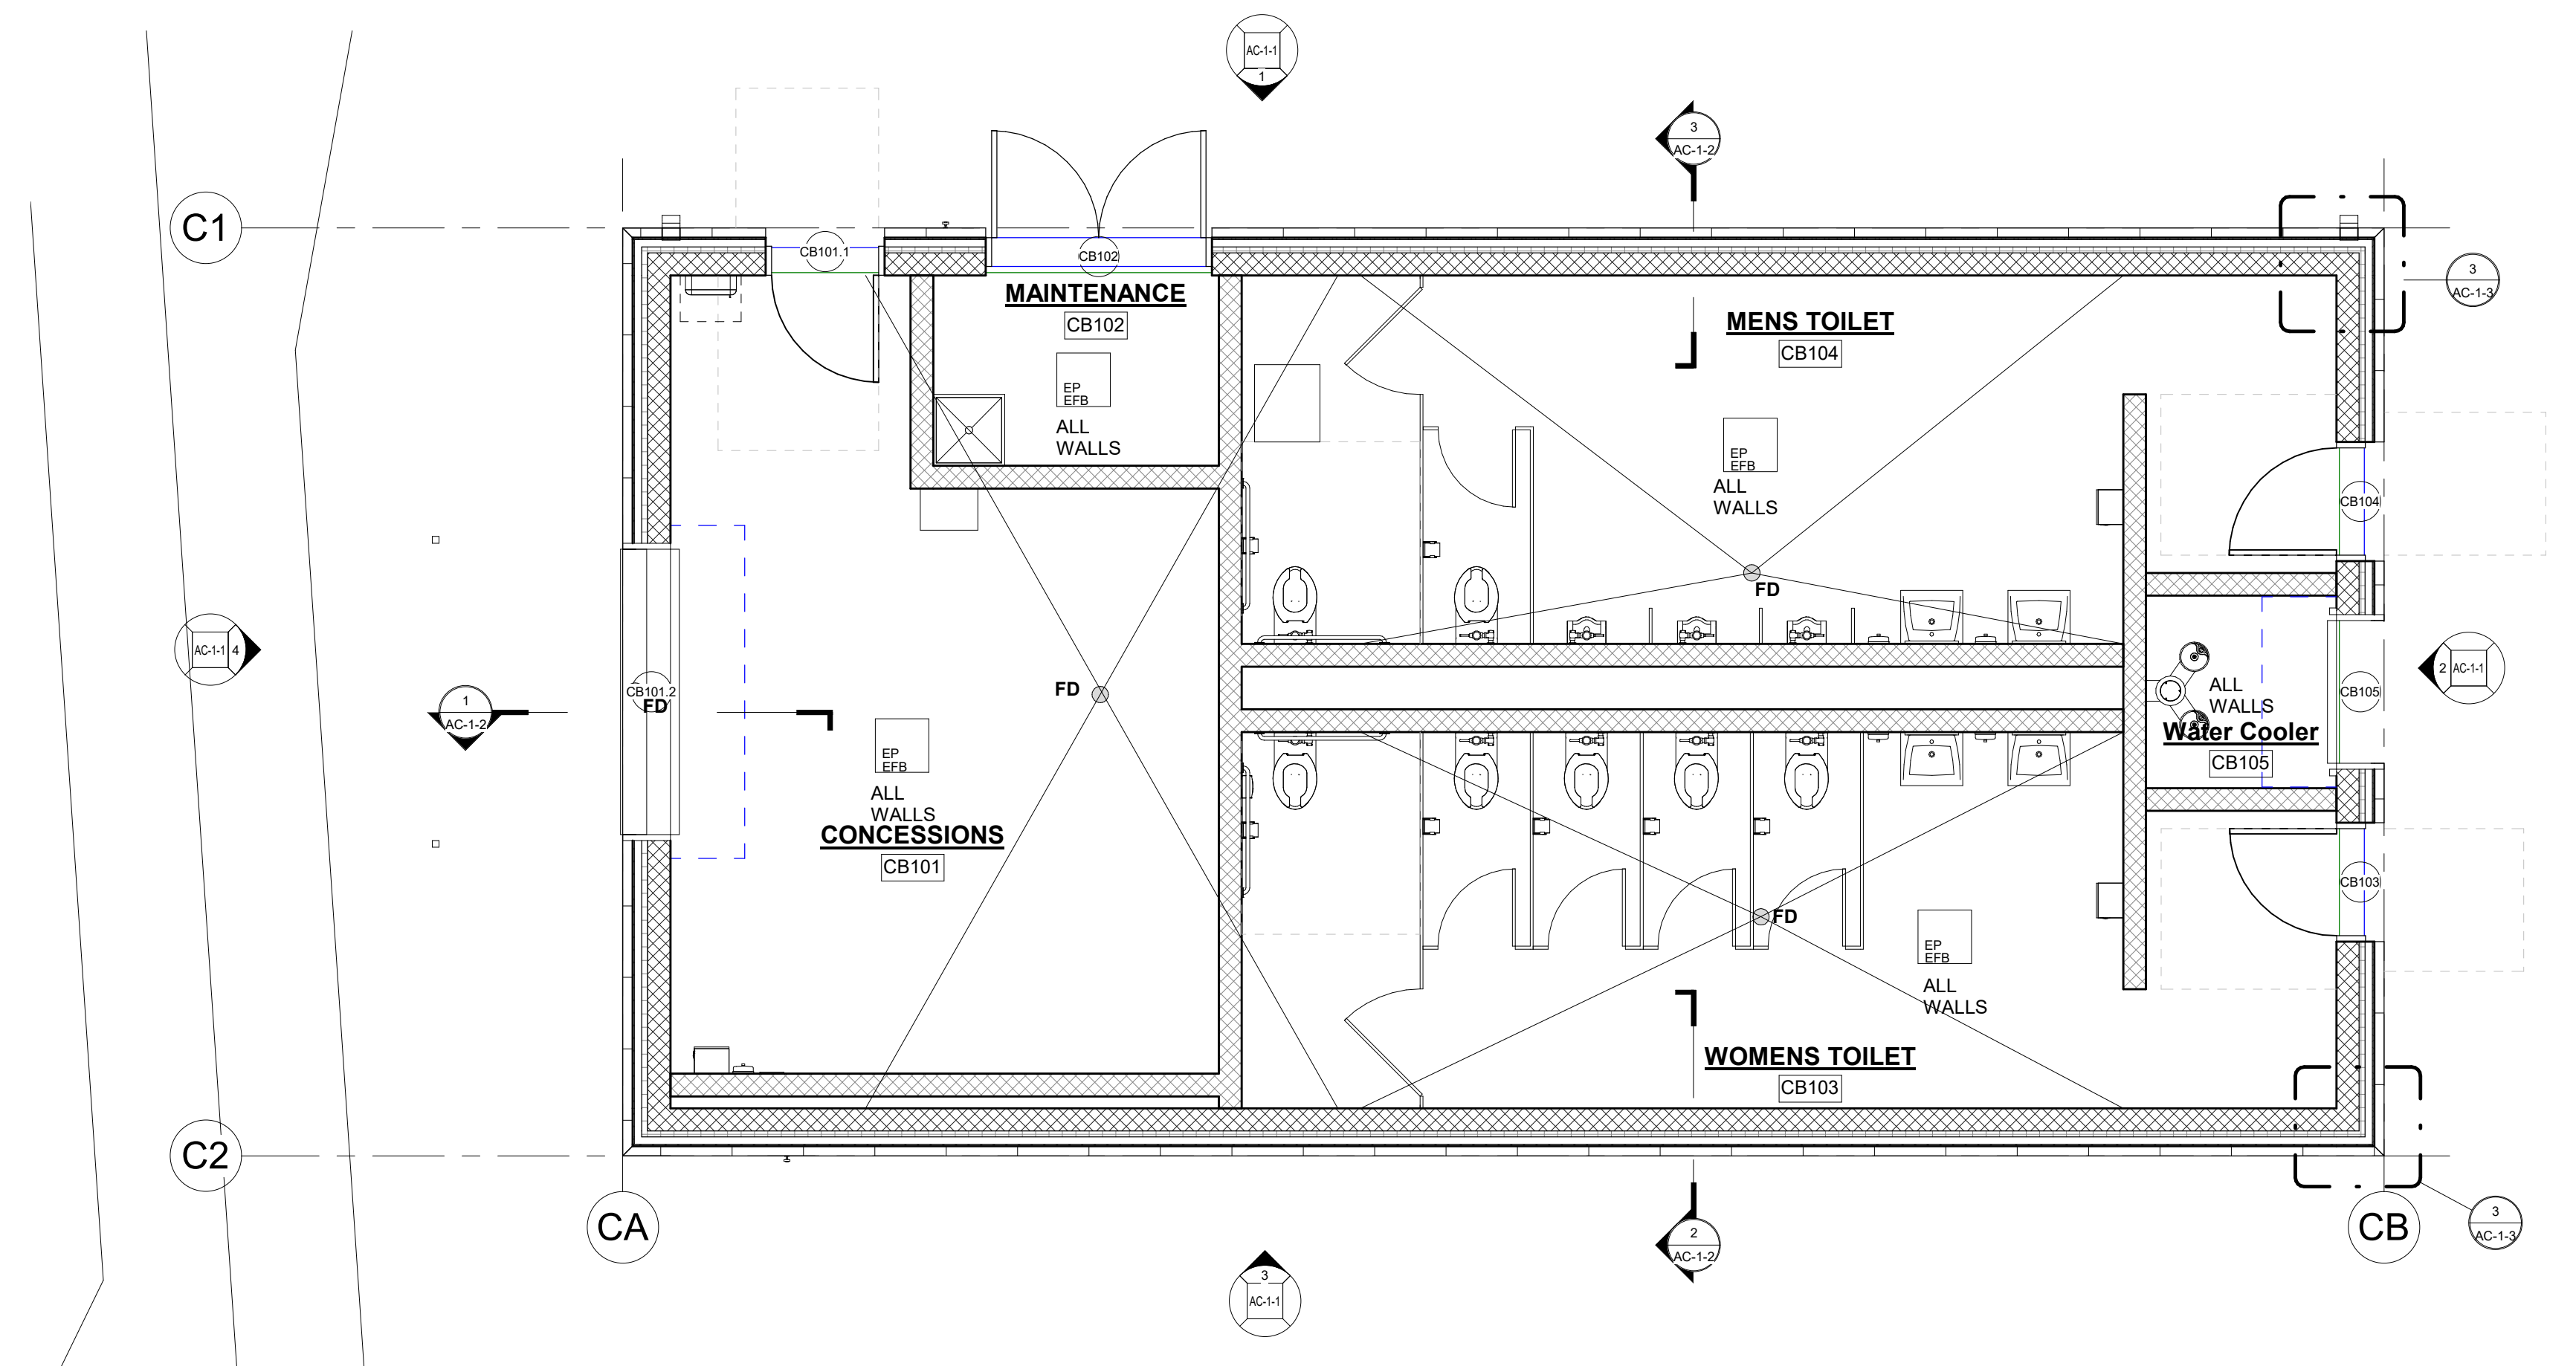

REFLECTED CEILING PLAN - CONCESSION


1/4" = 1'-0"

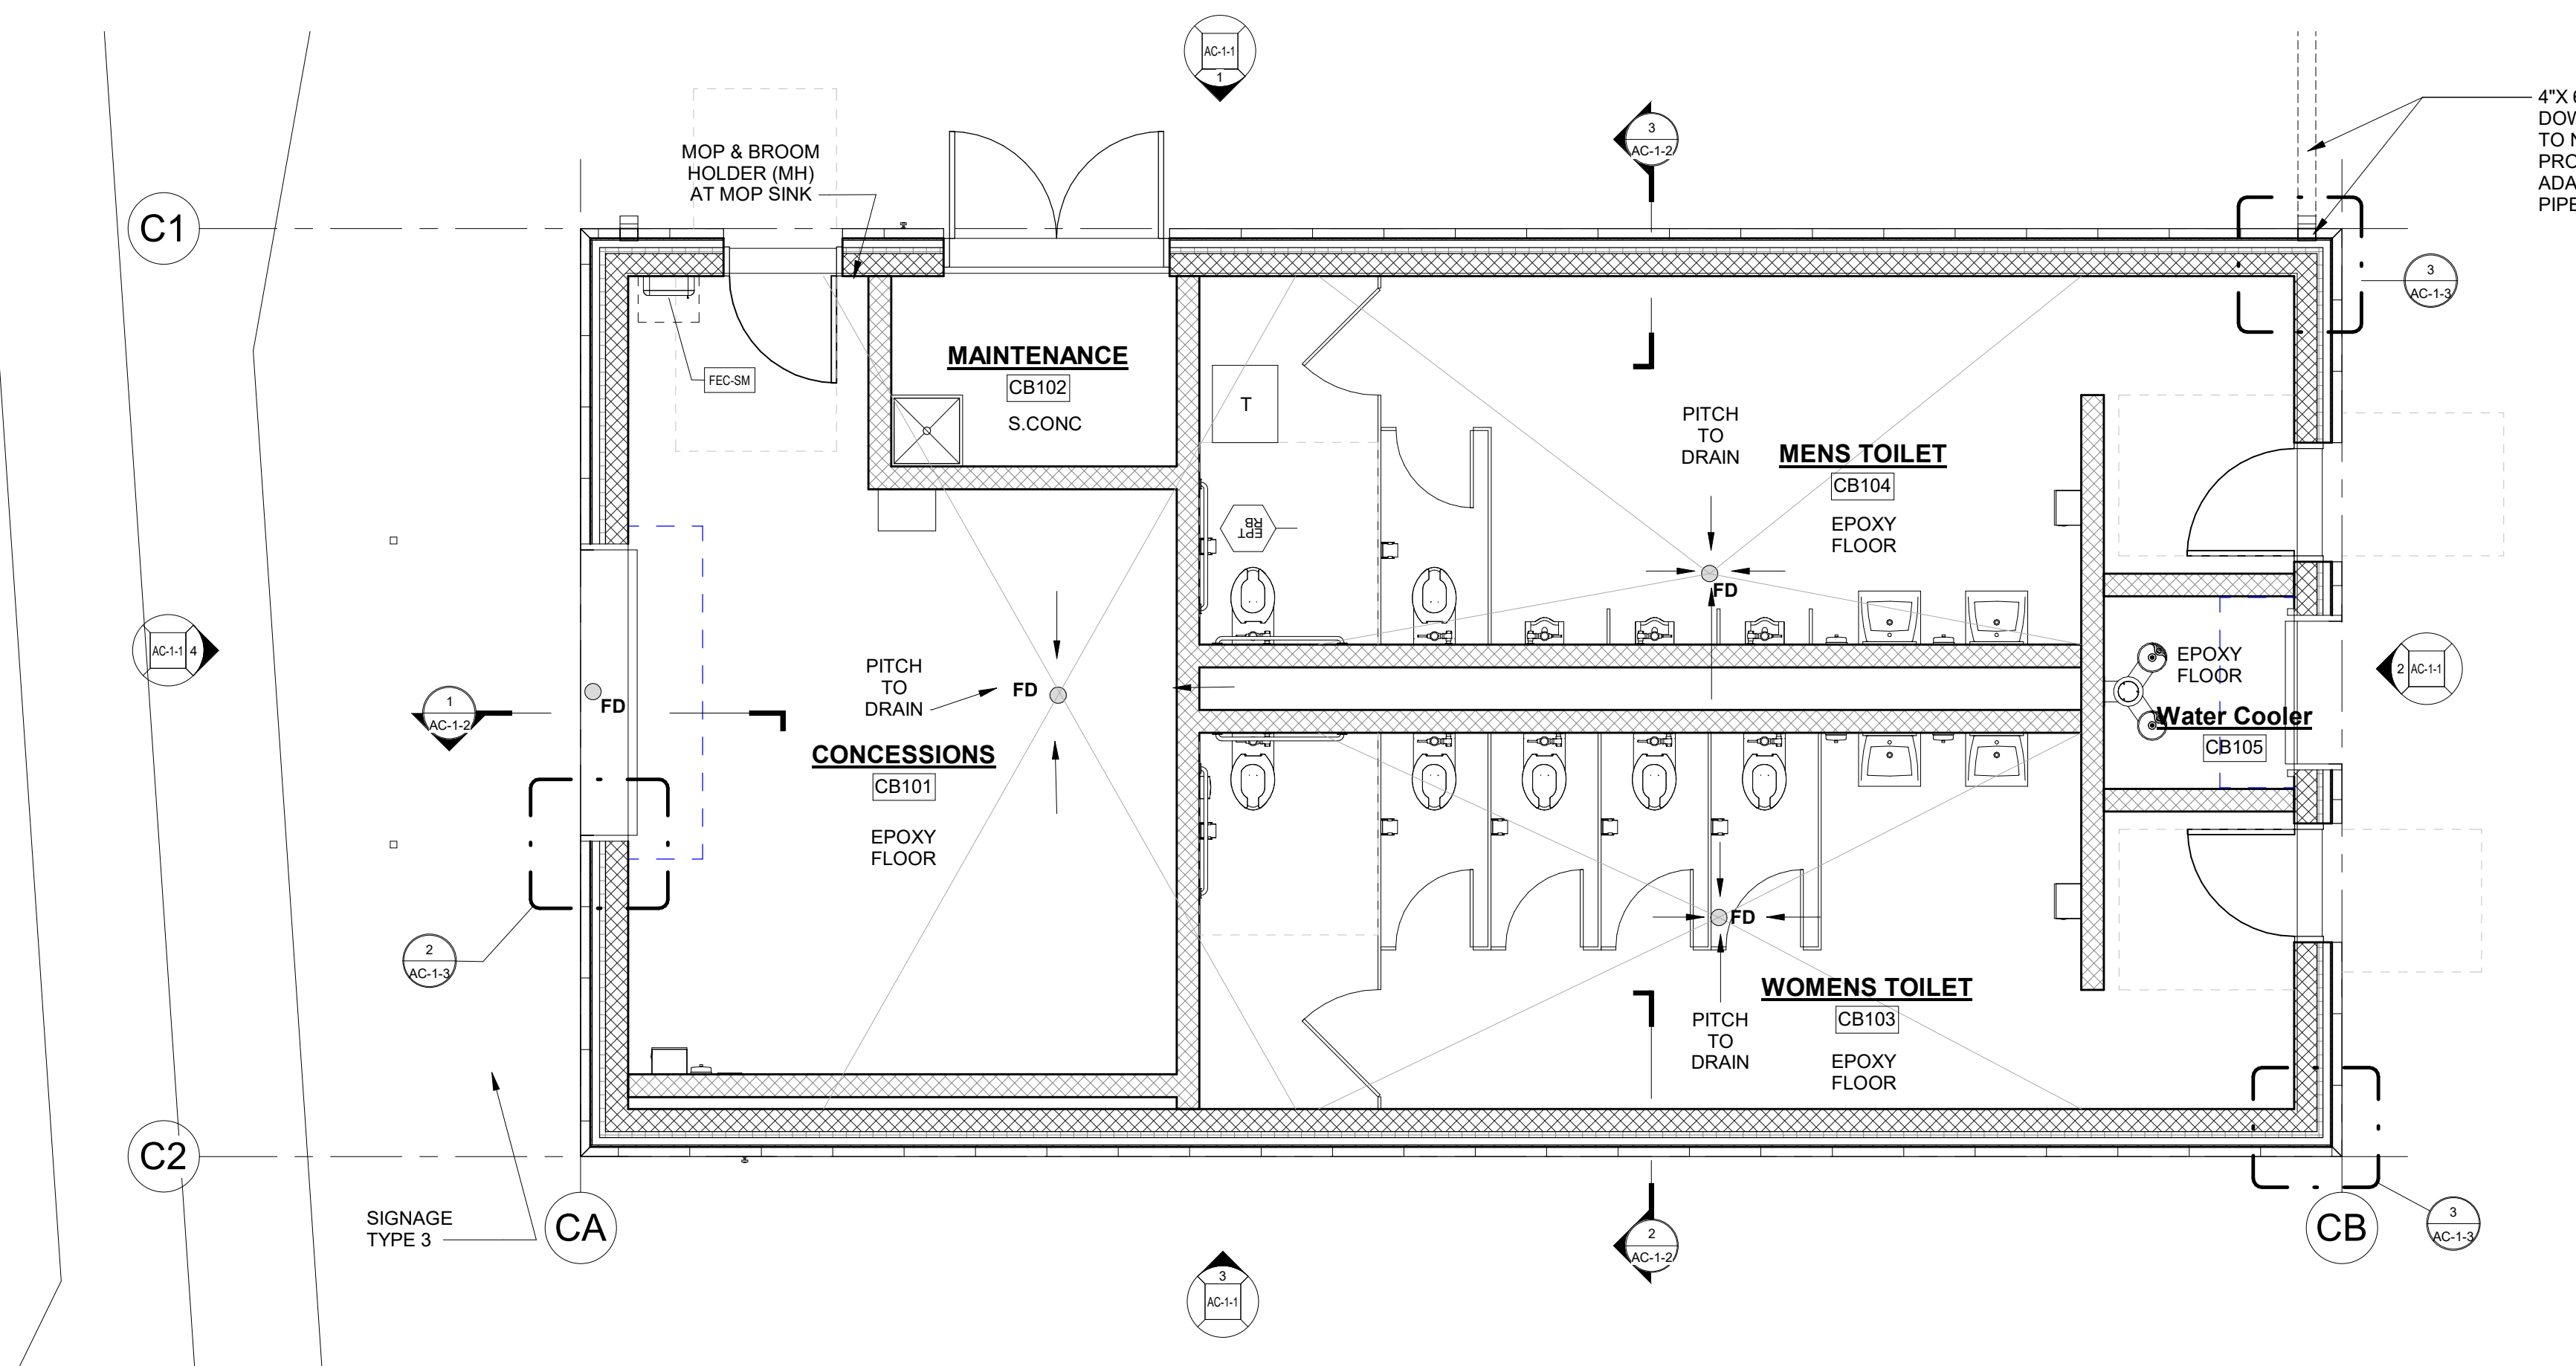

CONCESSIONS FLOOR FINISH PLAN


1/4" = 1'-0"

NOTE:
1) SEE DRAWING A1-0-2 FOR TYPICAL TOILET ACCESSORIES MOUNTING DIMENSIONS.
2) SHEET A1-0-2 FOR TOILET ACCESSORIES SCHEDULE.

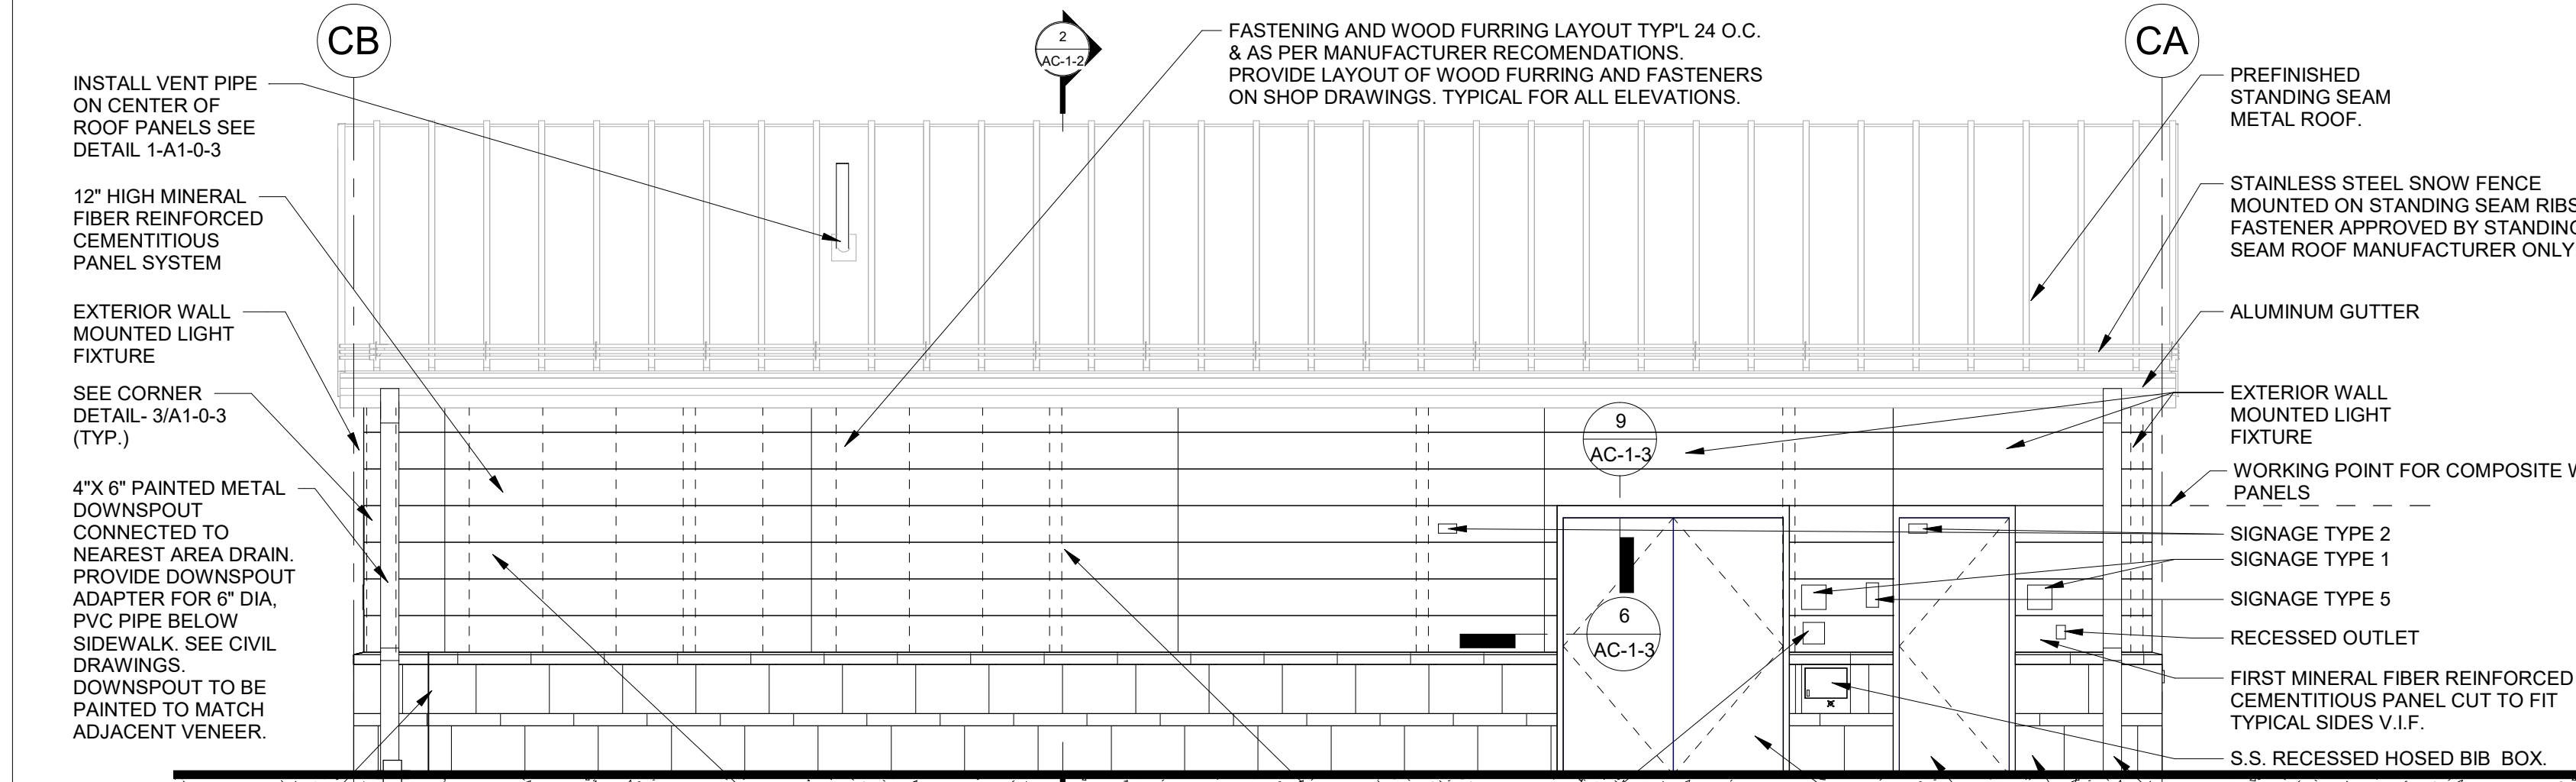


WEST ELEVATION

1/4" = 1'-0"

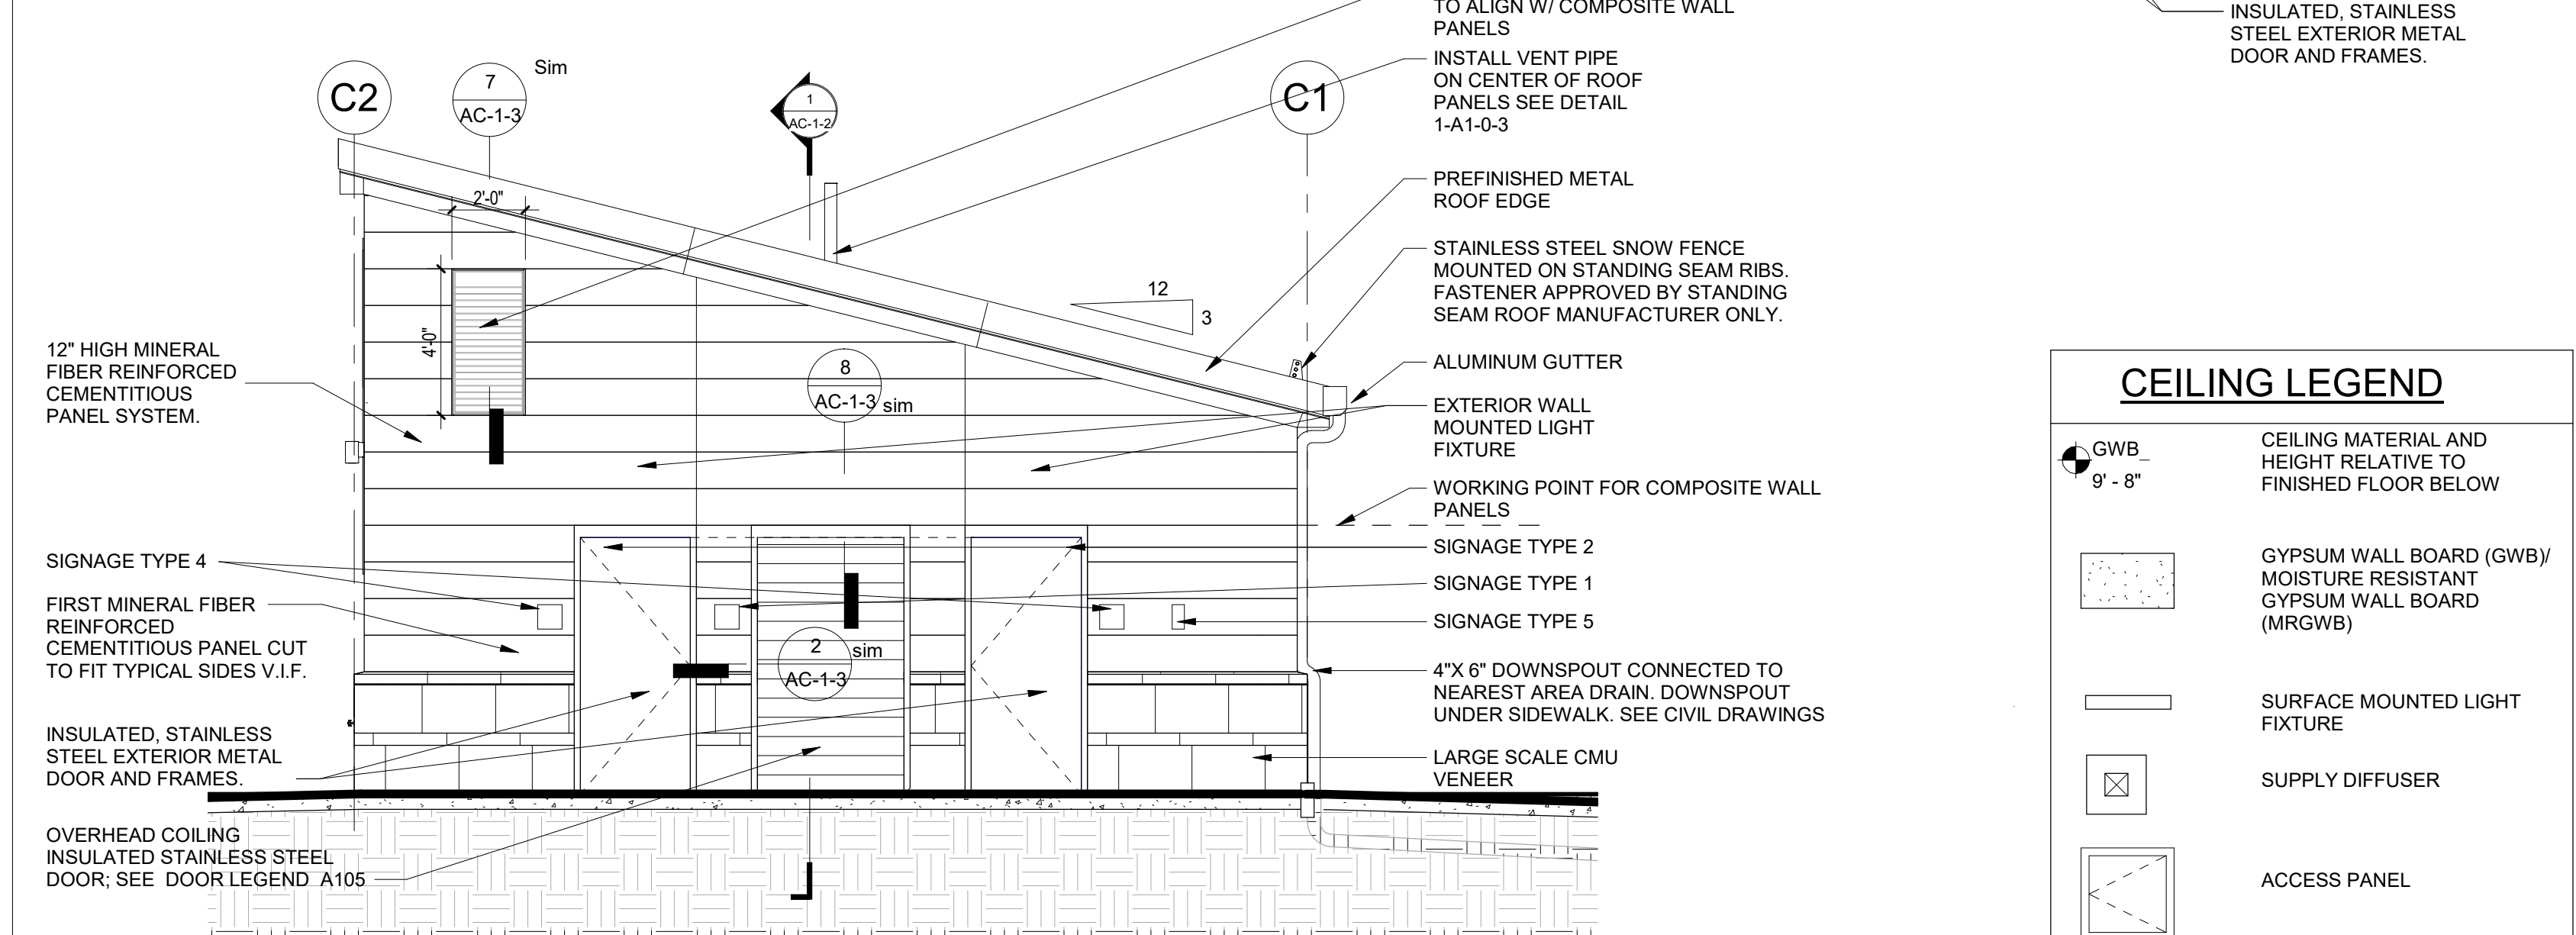


NORTH ELEVATION

1/4" = 1'-0"

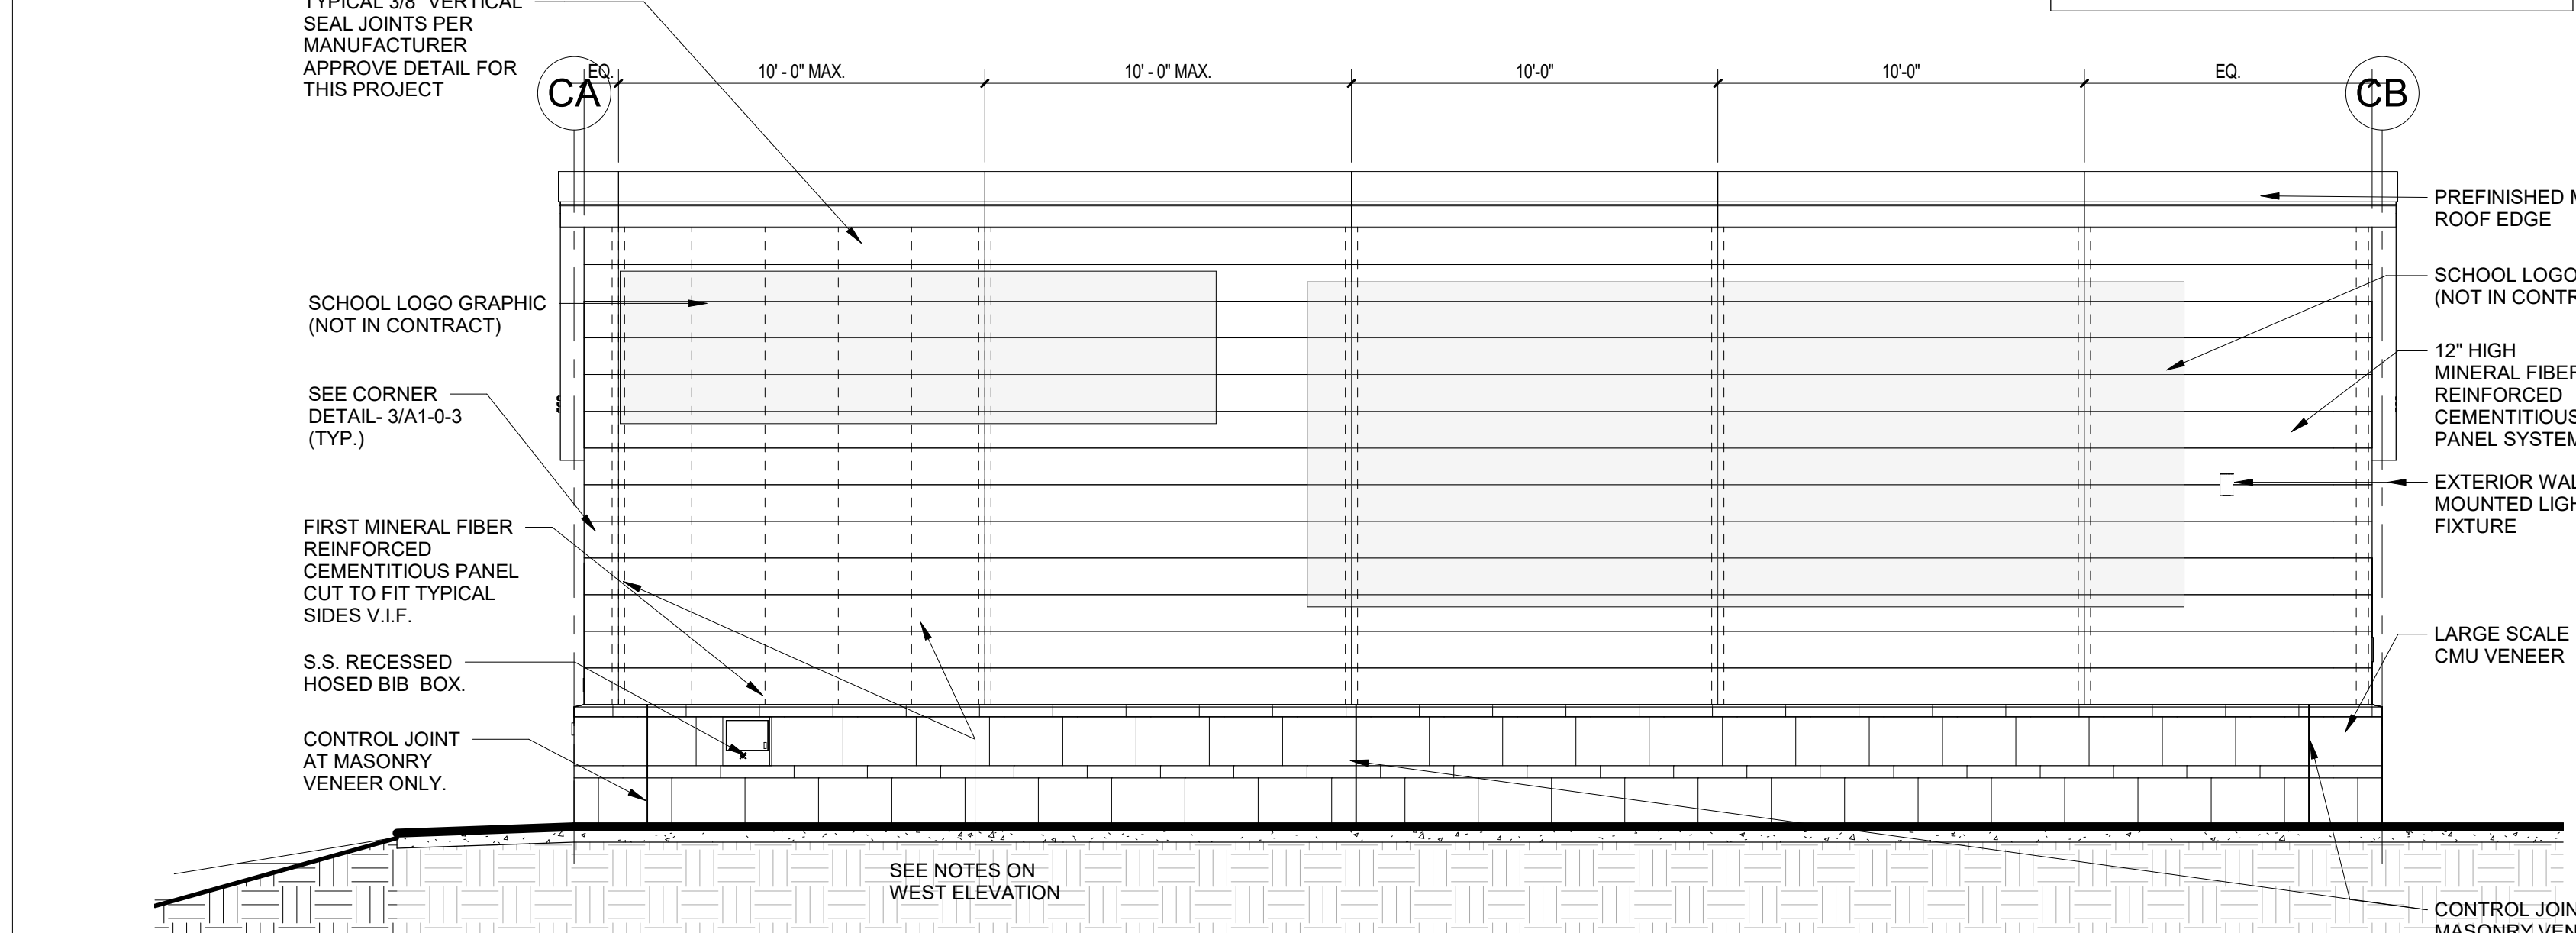

EAST ELEVATION

1/4" = 1'-0"

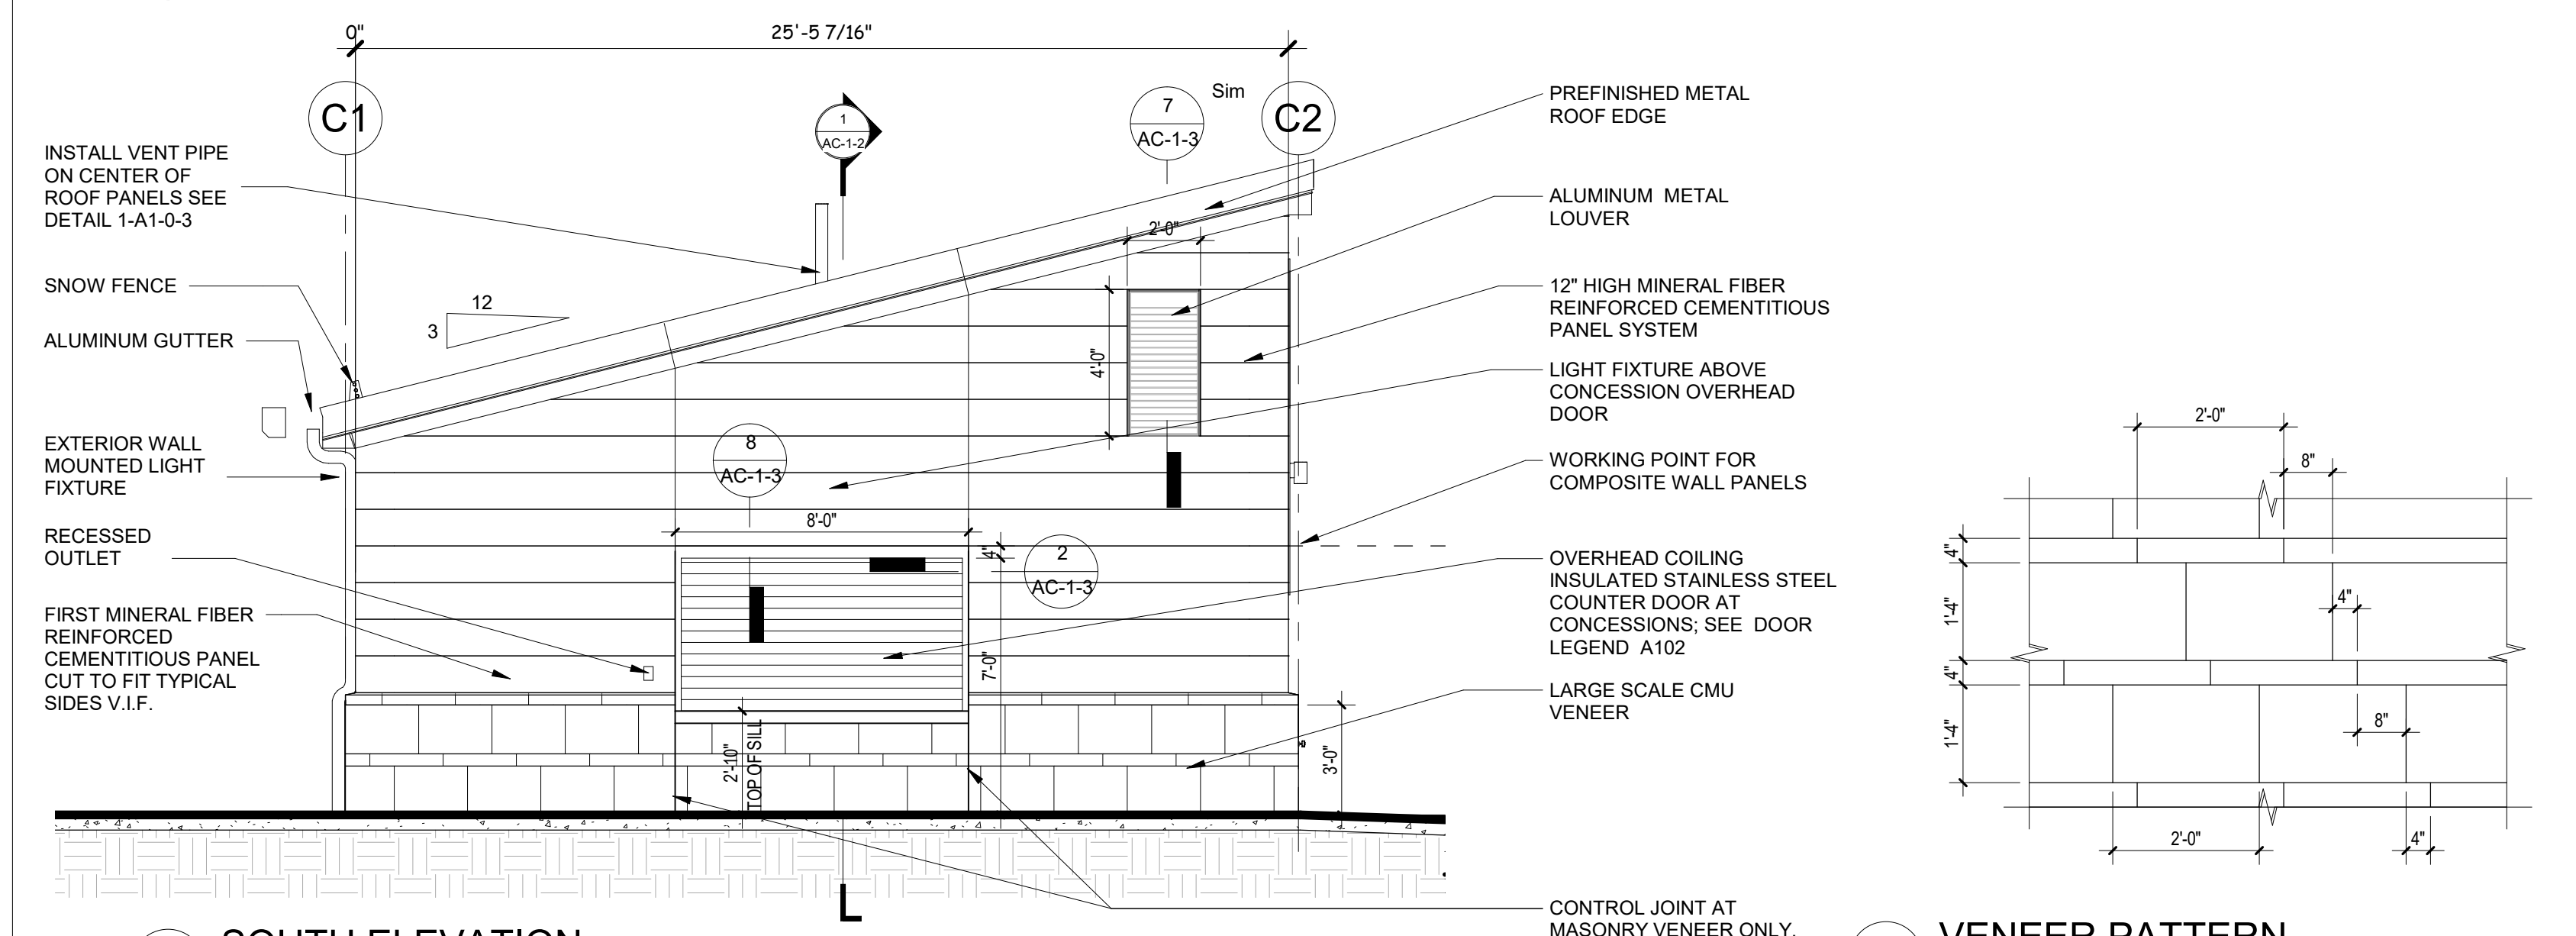

SOUTH ELEVATION

1/4" = 1'-0"

VENEER PATTERN

1/2" = 1'-0"




Wakefield, MA 01880


Scale: As indicated
Job No.: 20202
Drawn By: DRA
Date: January 13th, 2023
Volume 1 of 4

**Northeast
Metropolitan
Regional
Vocational High
School**


Wakefield, MA 01880

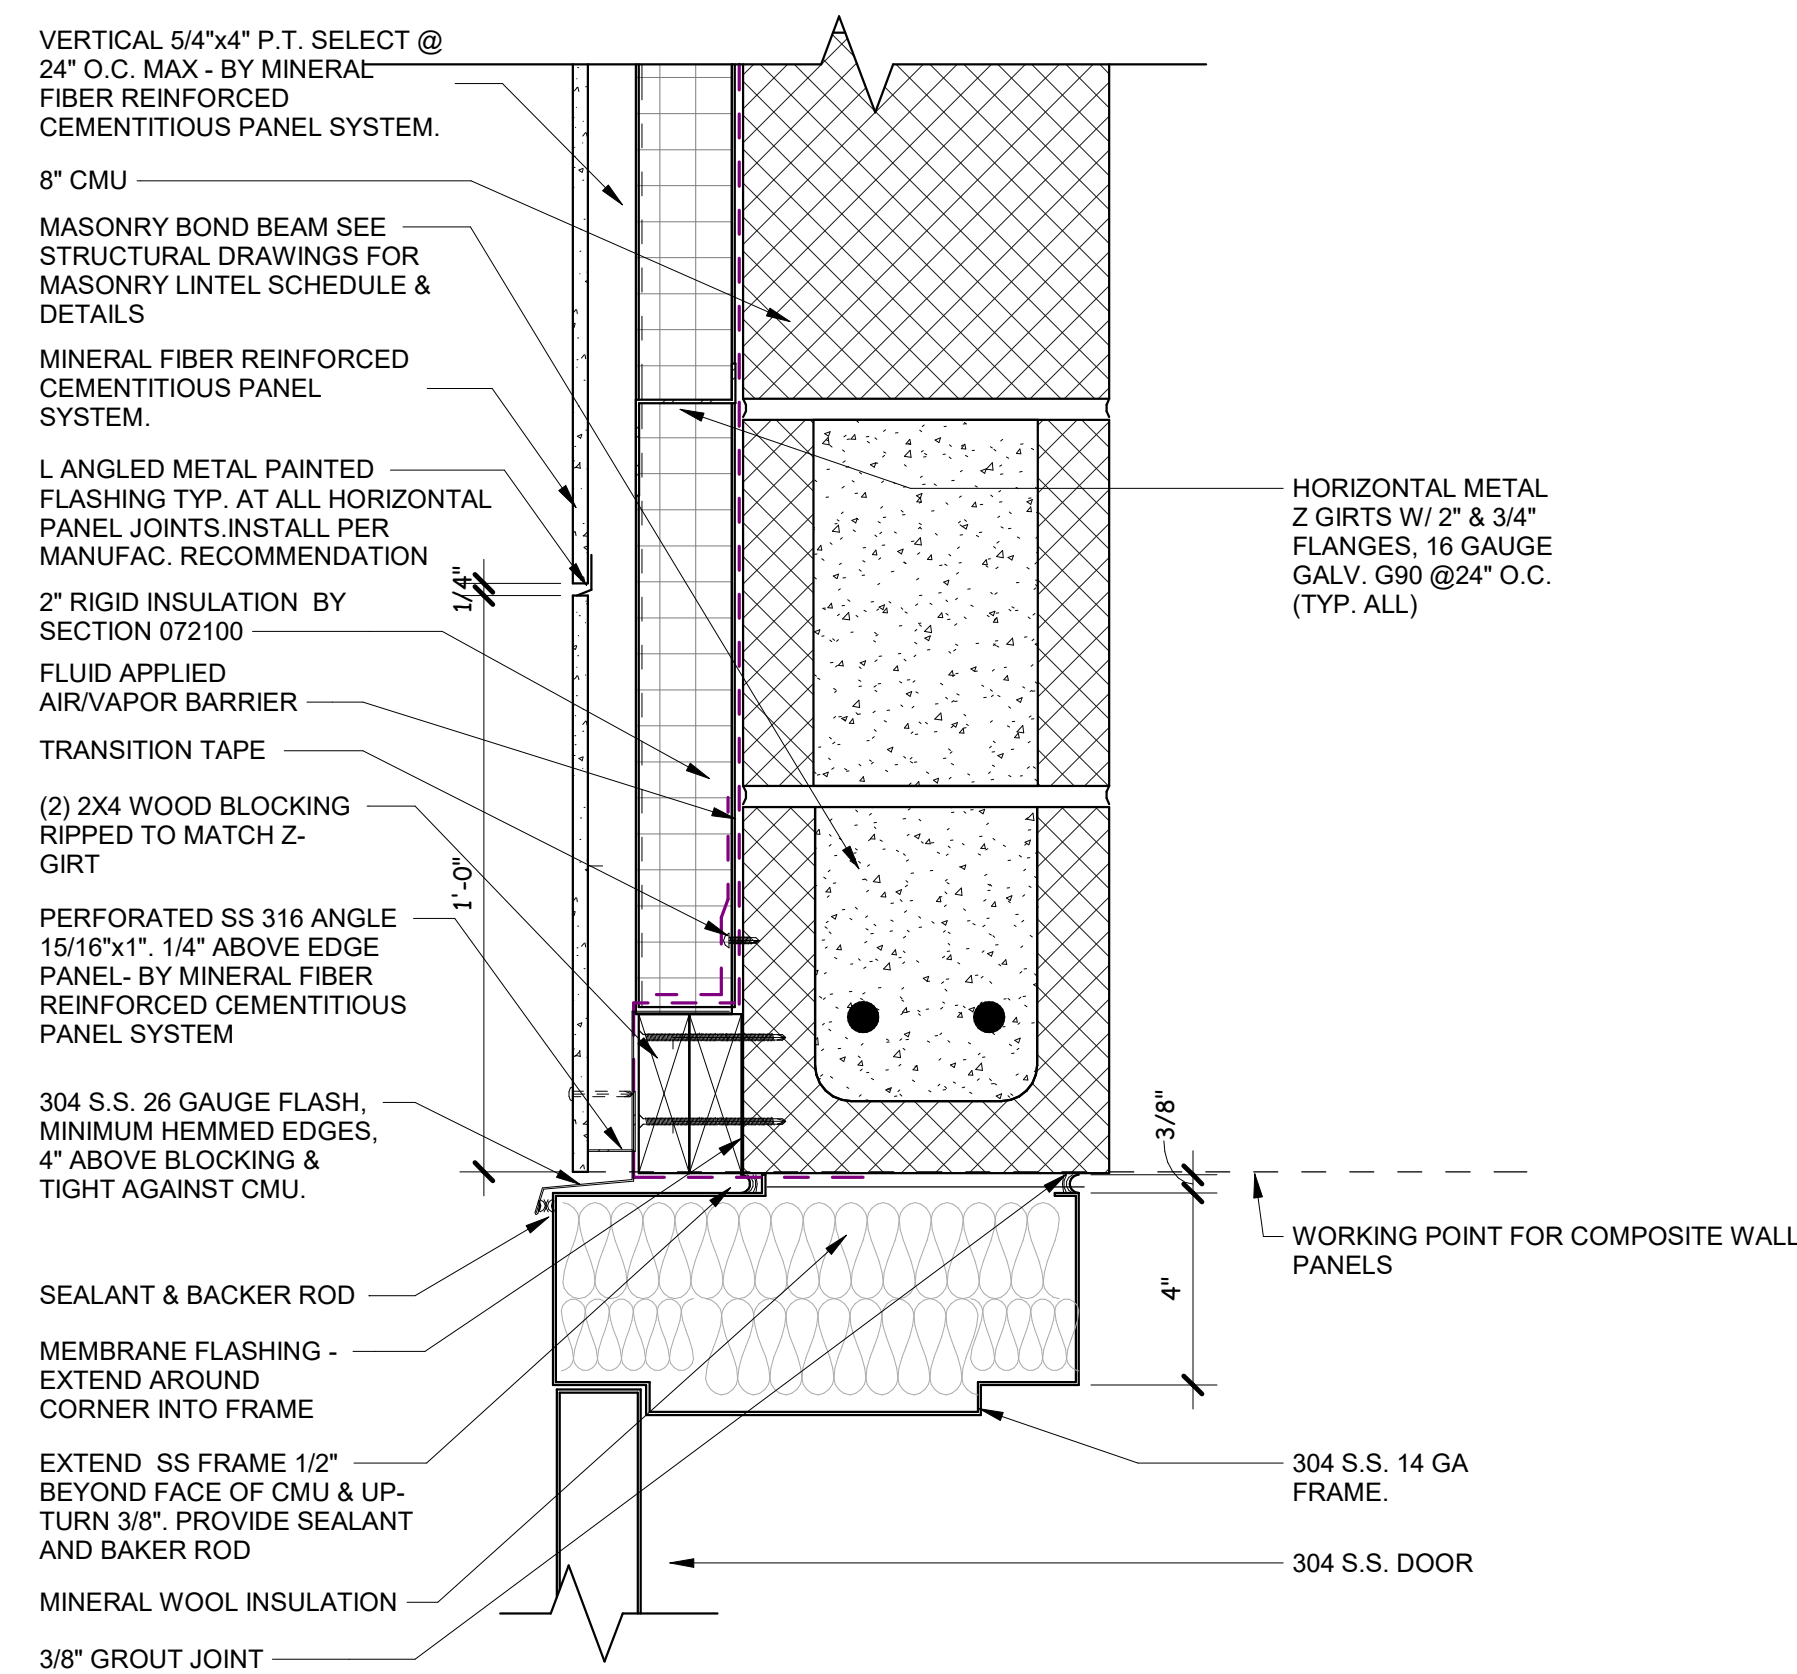


DOOR HEAD DETAIL
3" = 1'-0"

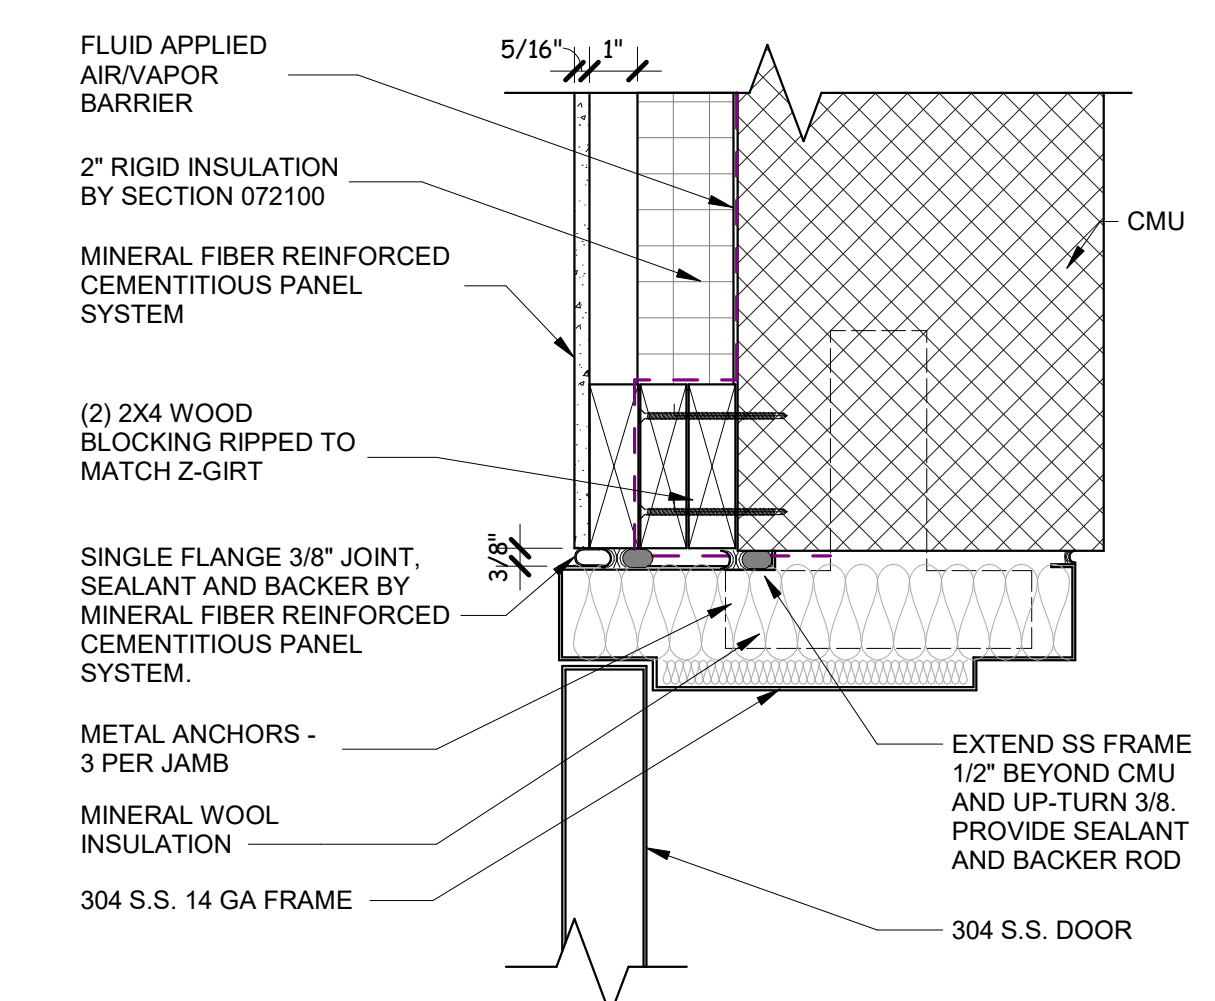


DOOR JAMB DETAIL
3" = 1'-0"

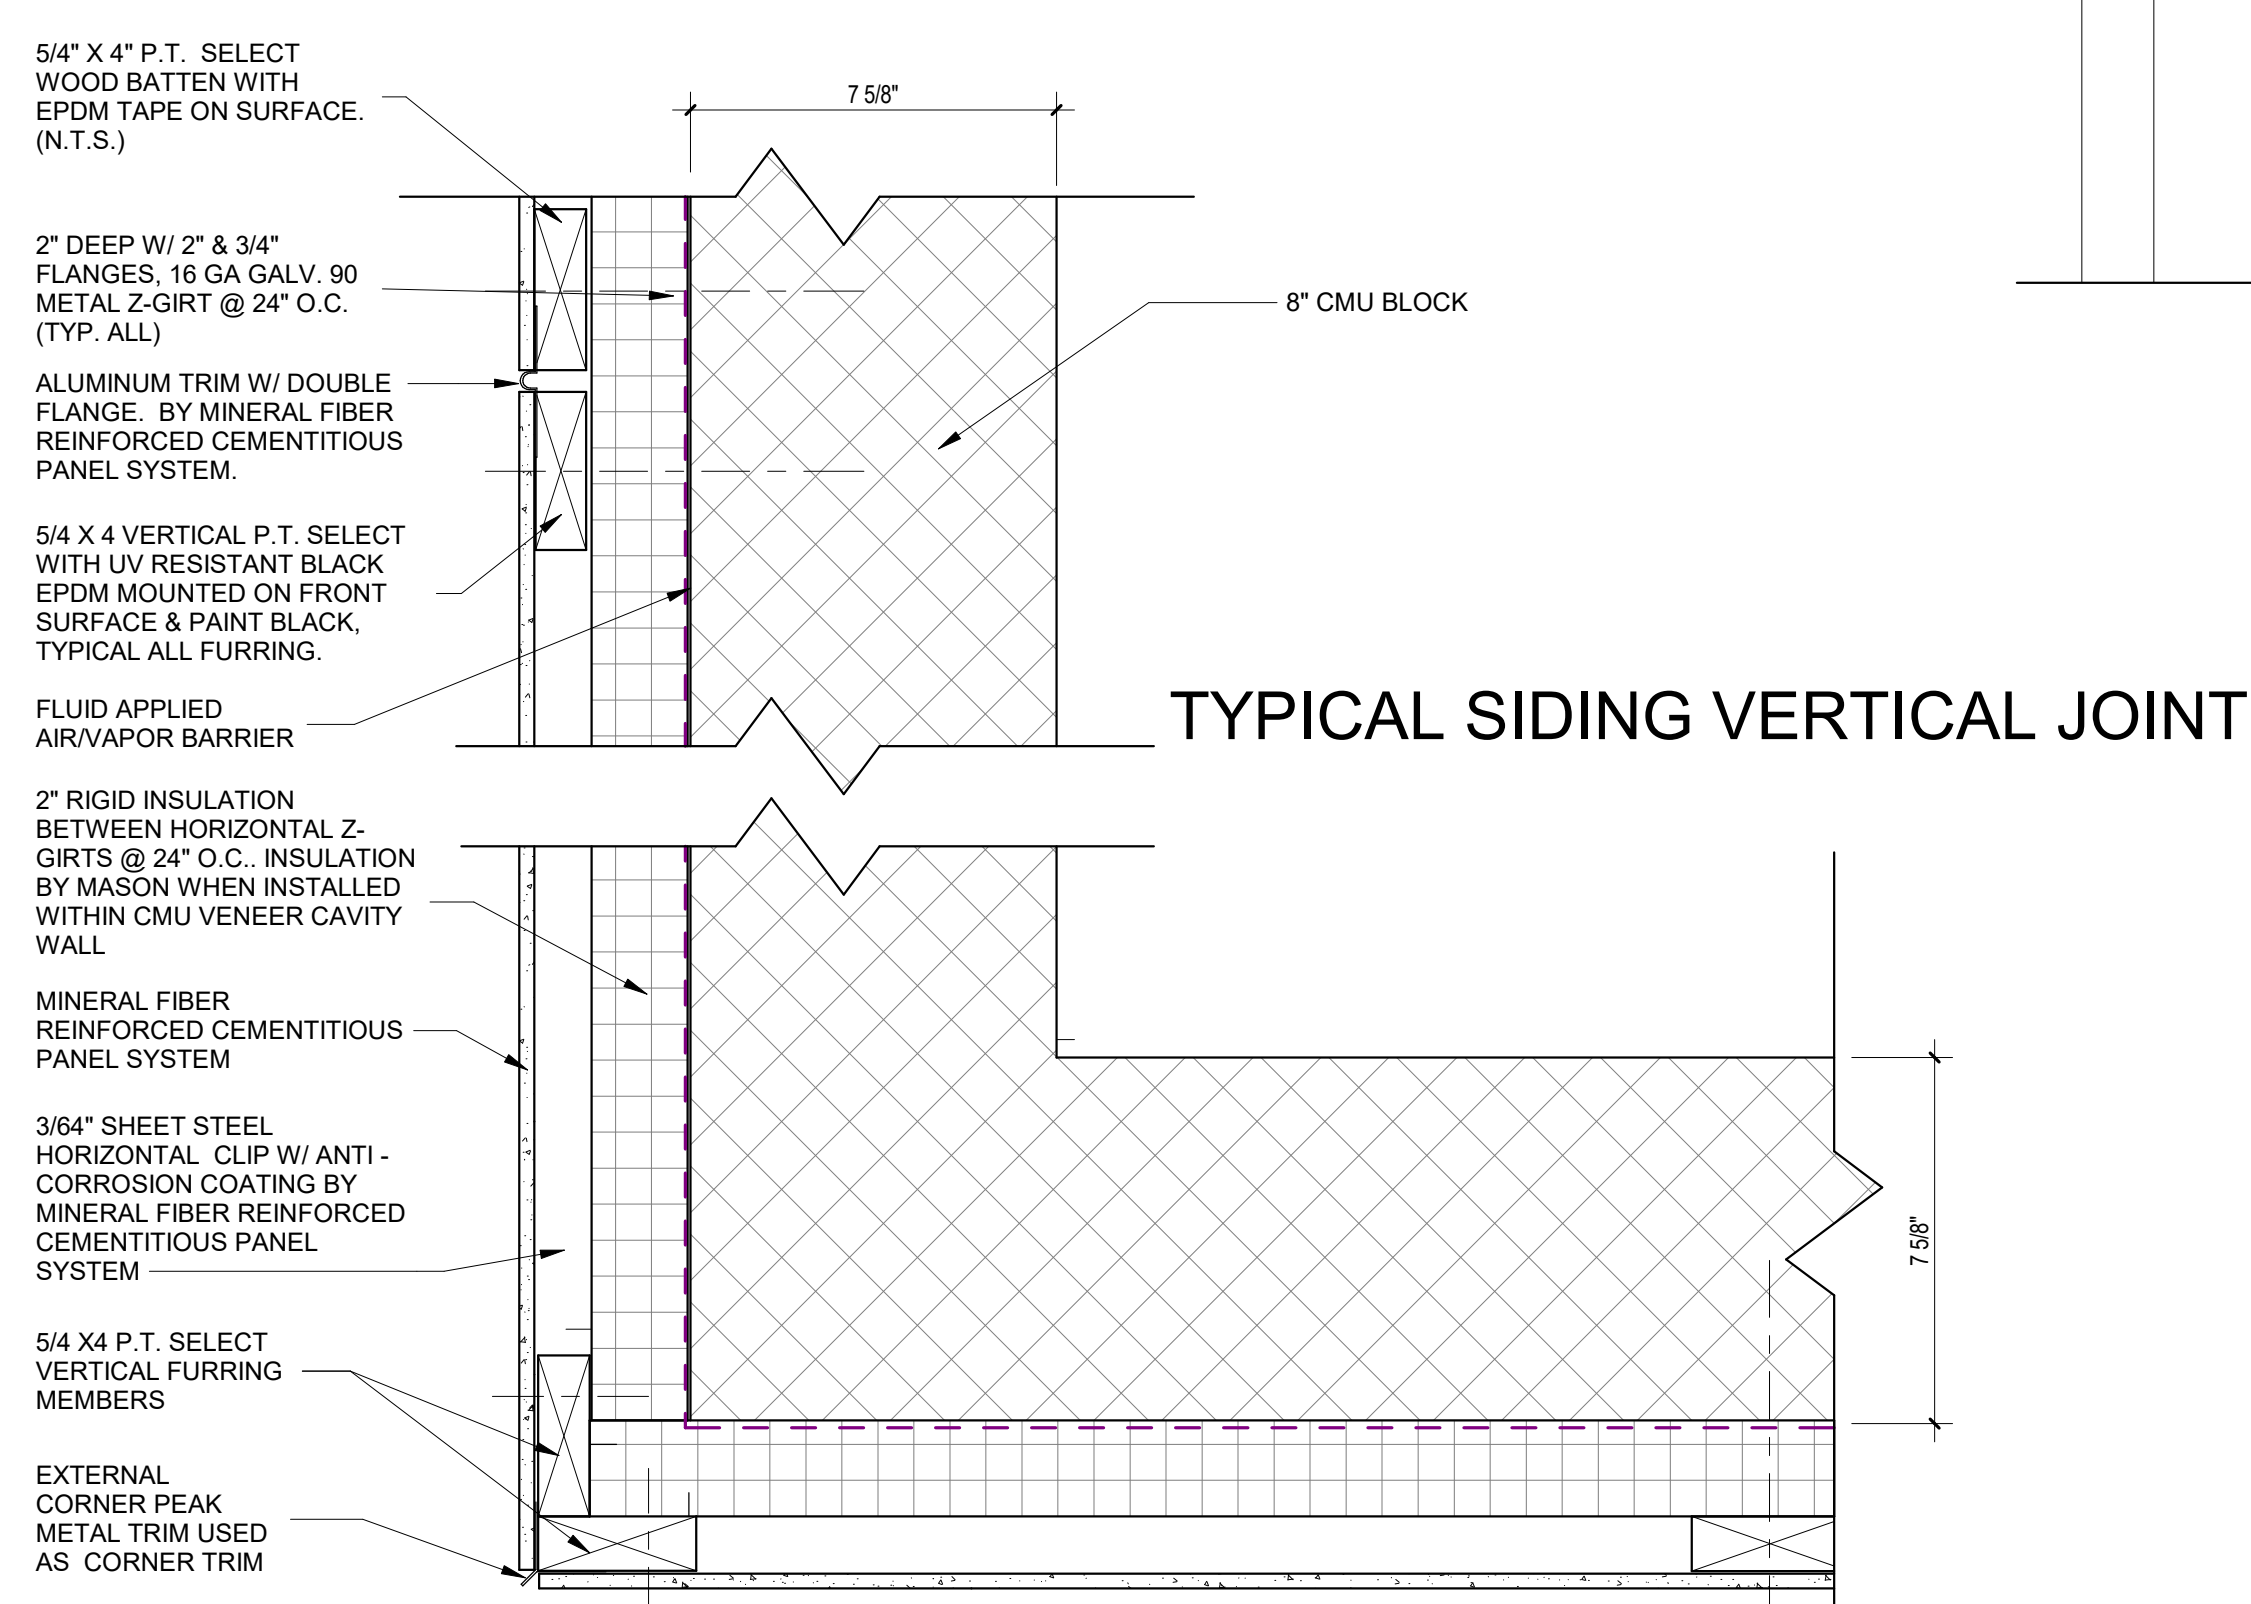


CORNER HEAD DETAIL
3" = 1'-0"

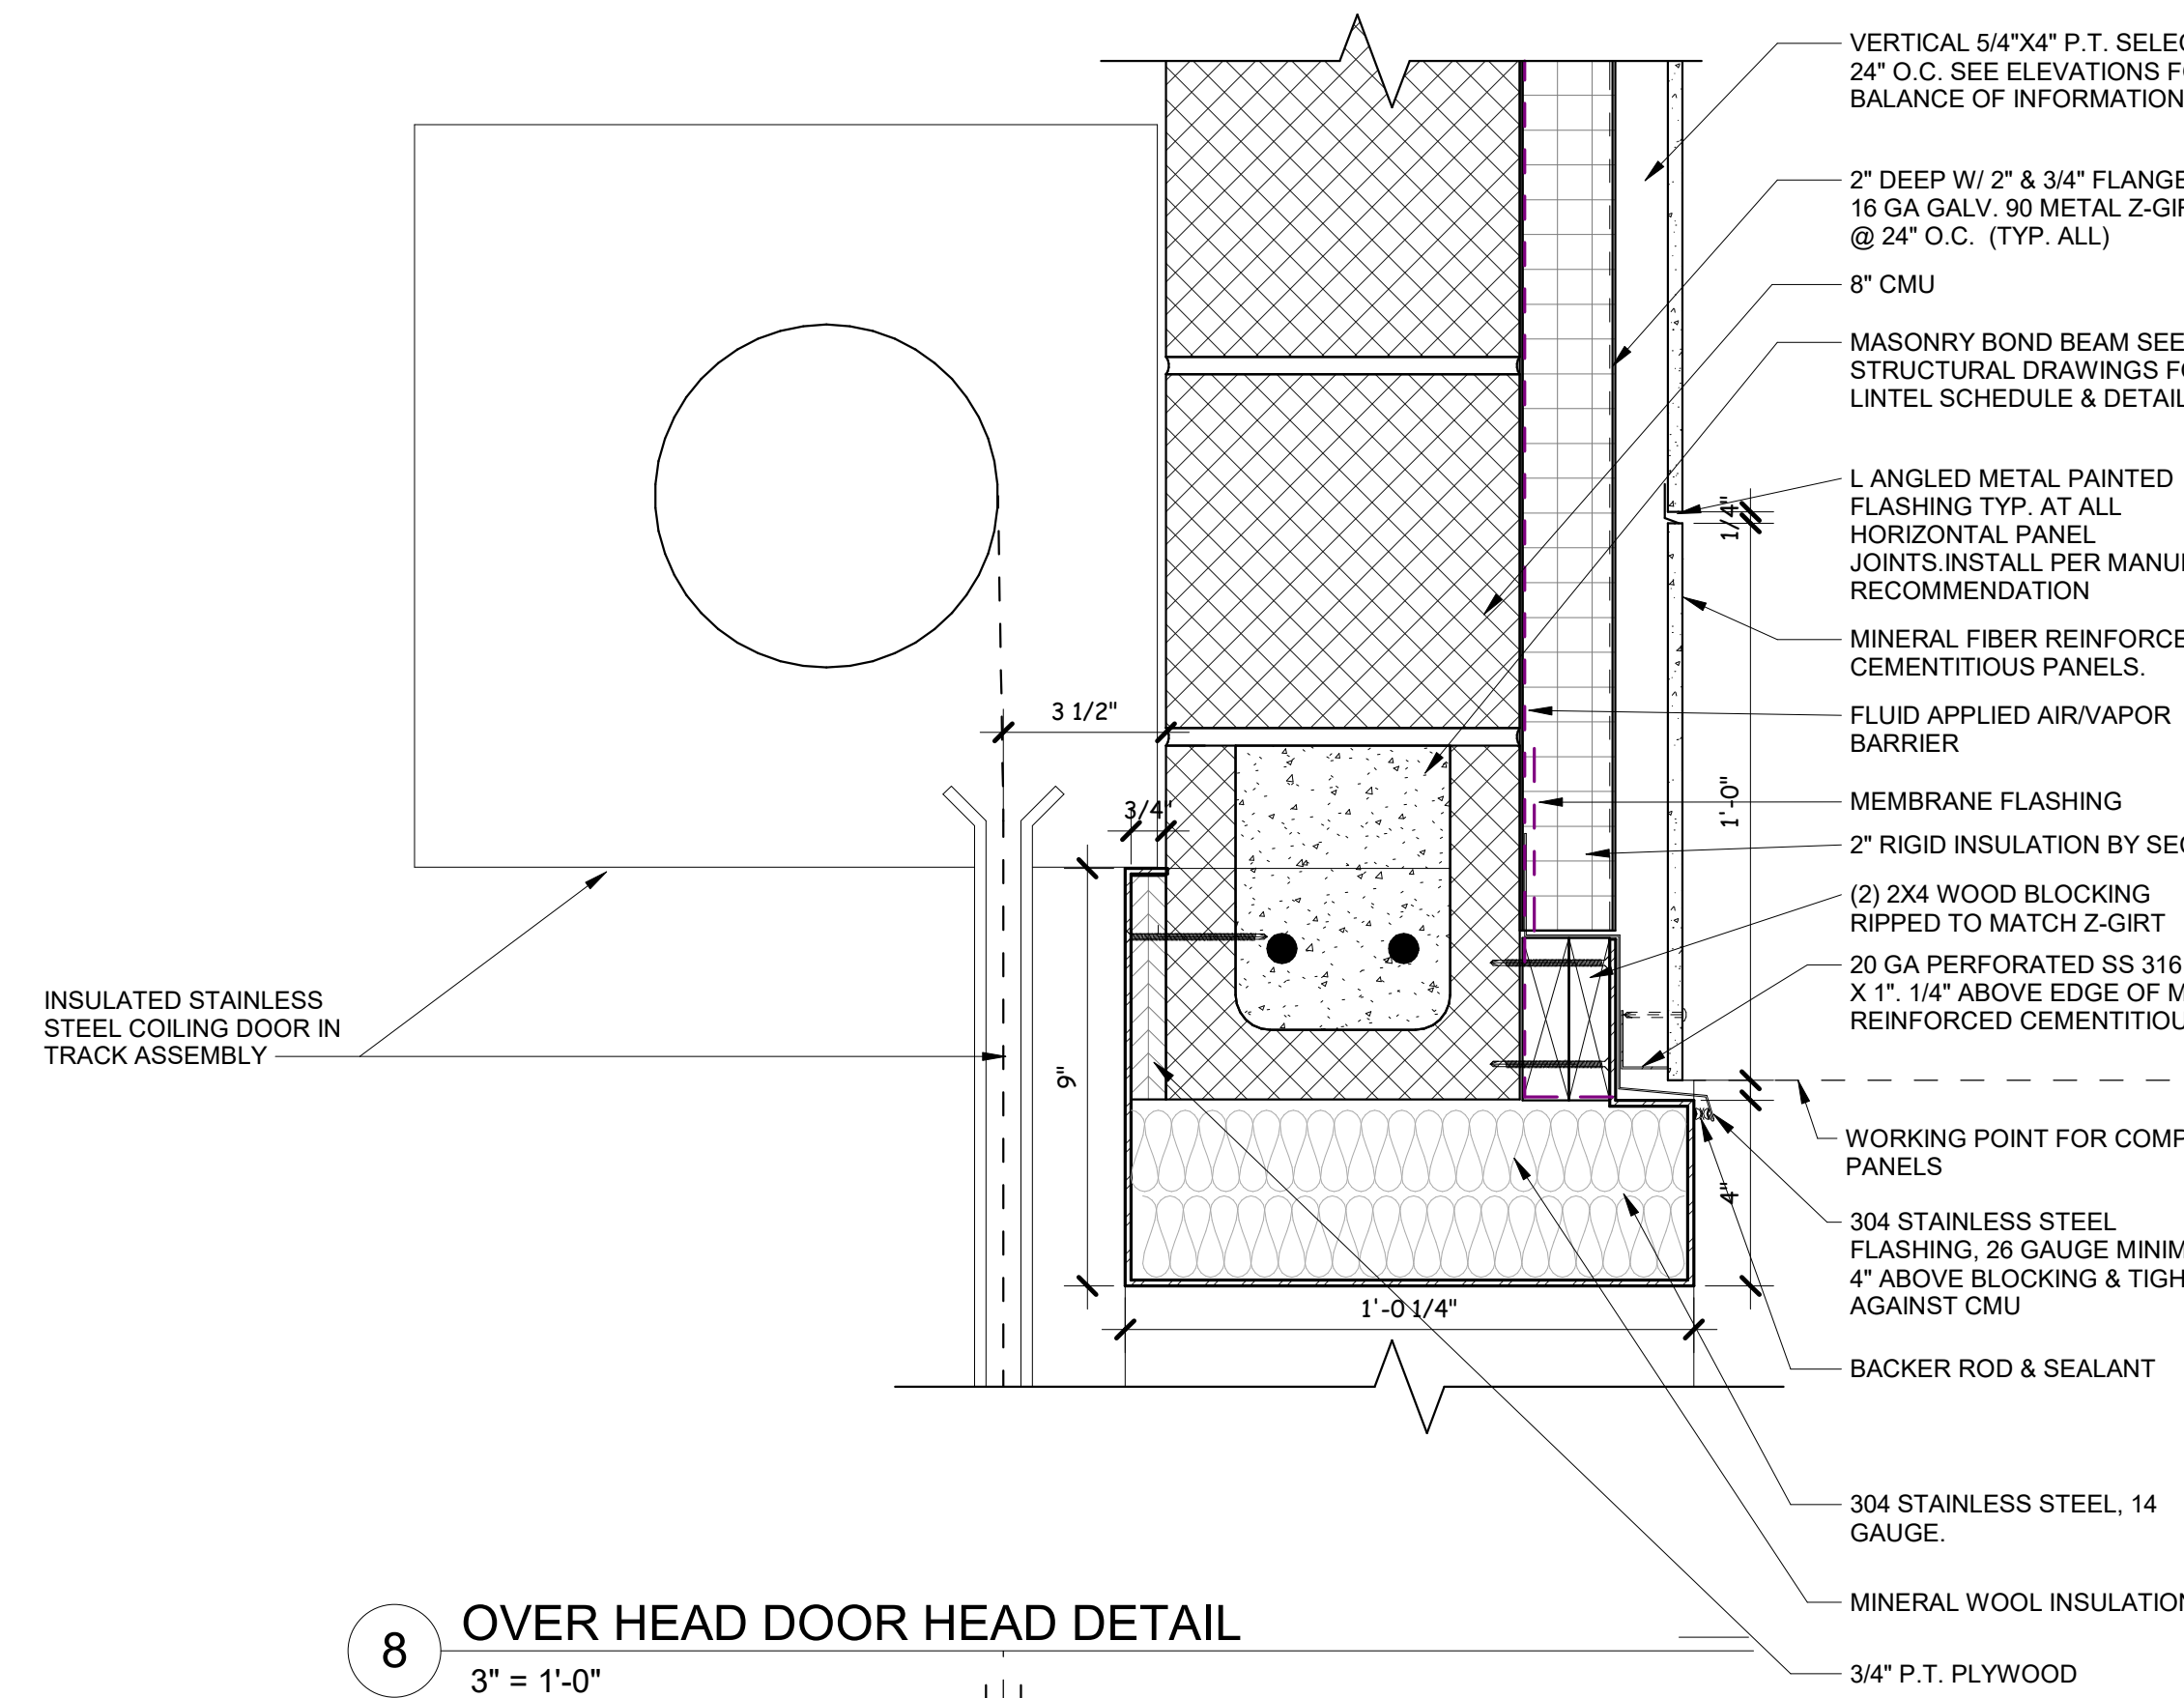


OVER HEAD DOOR HEAD DETAIL
3" = 1'-0"

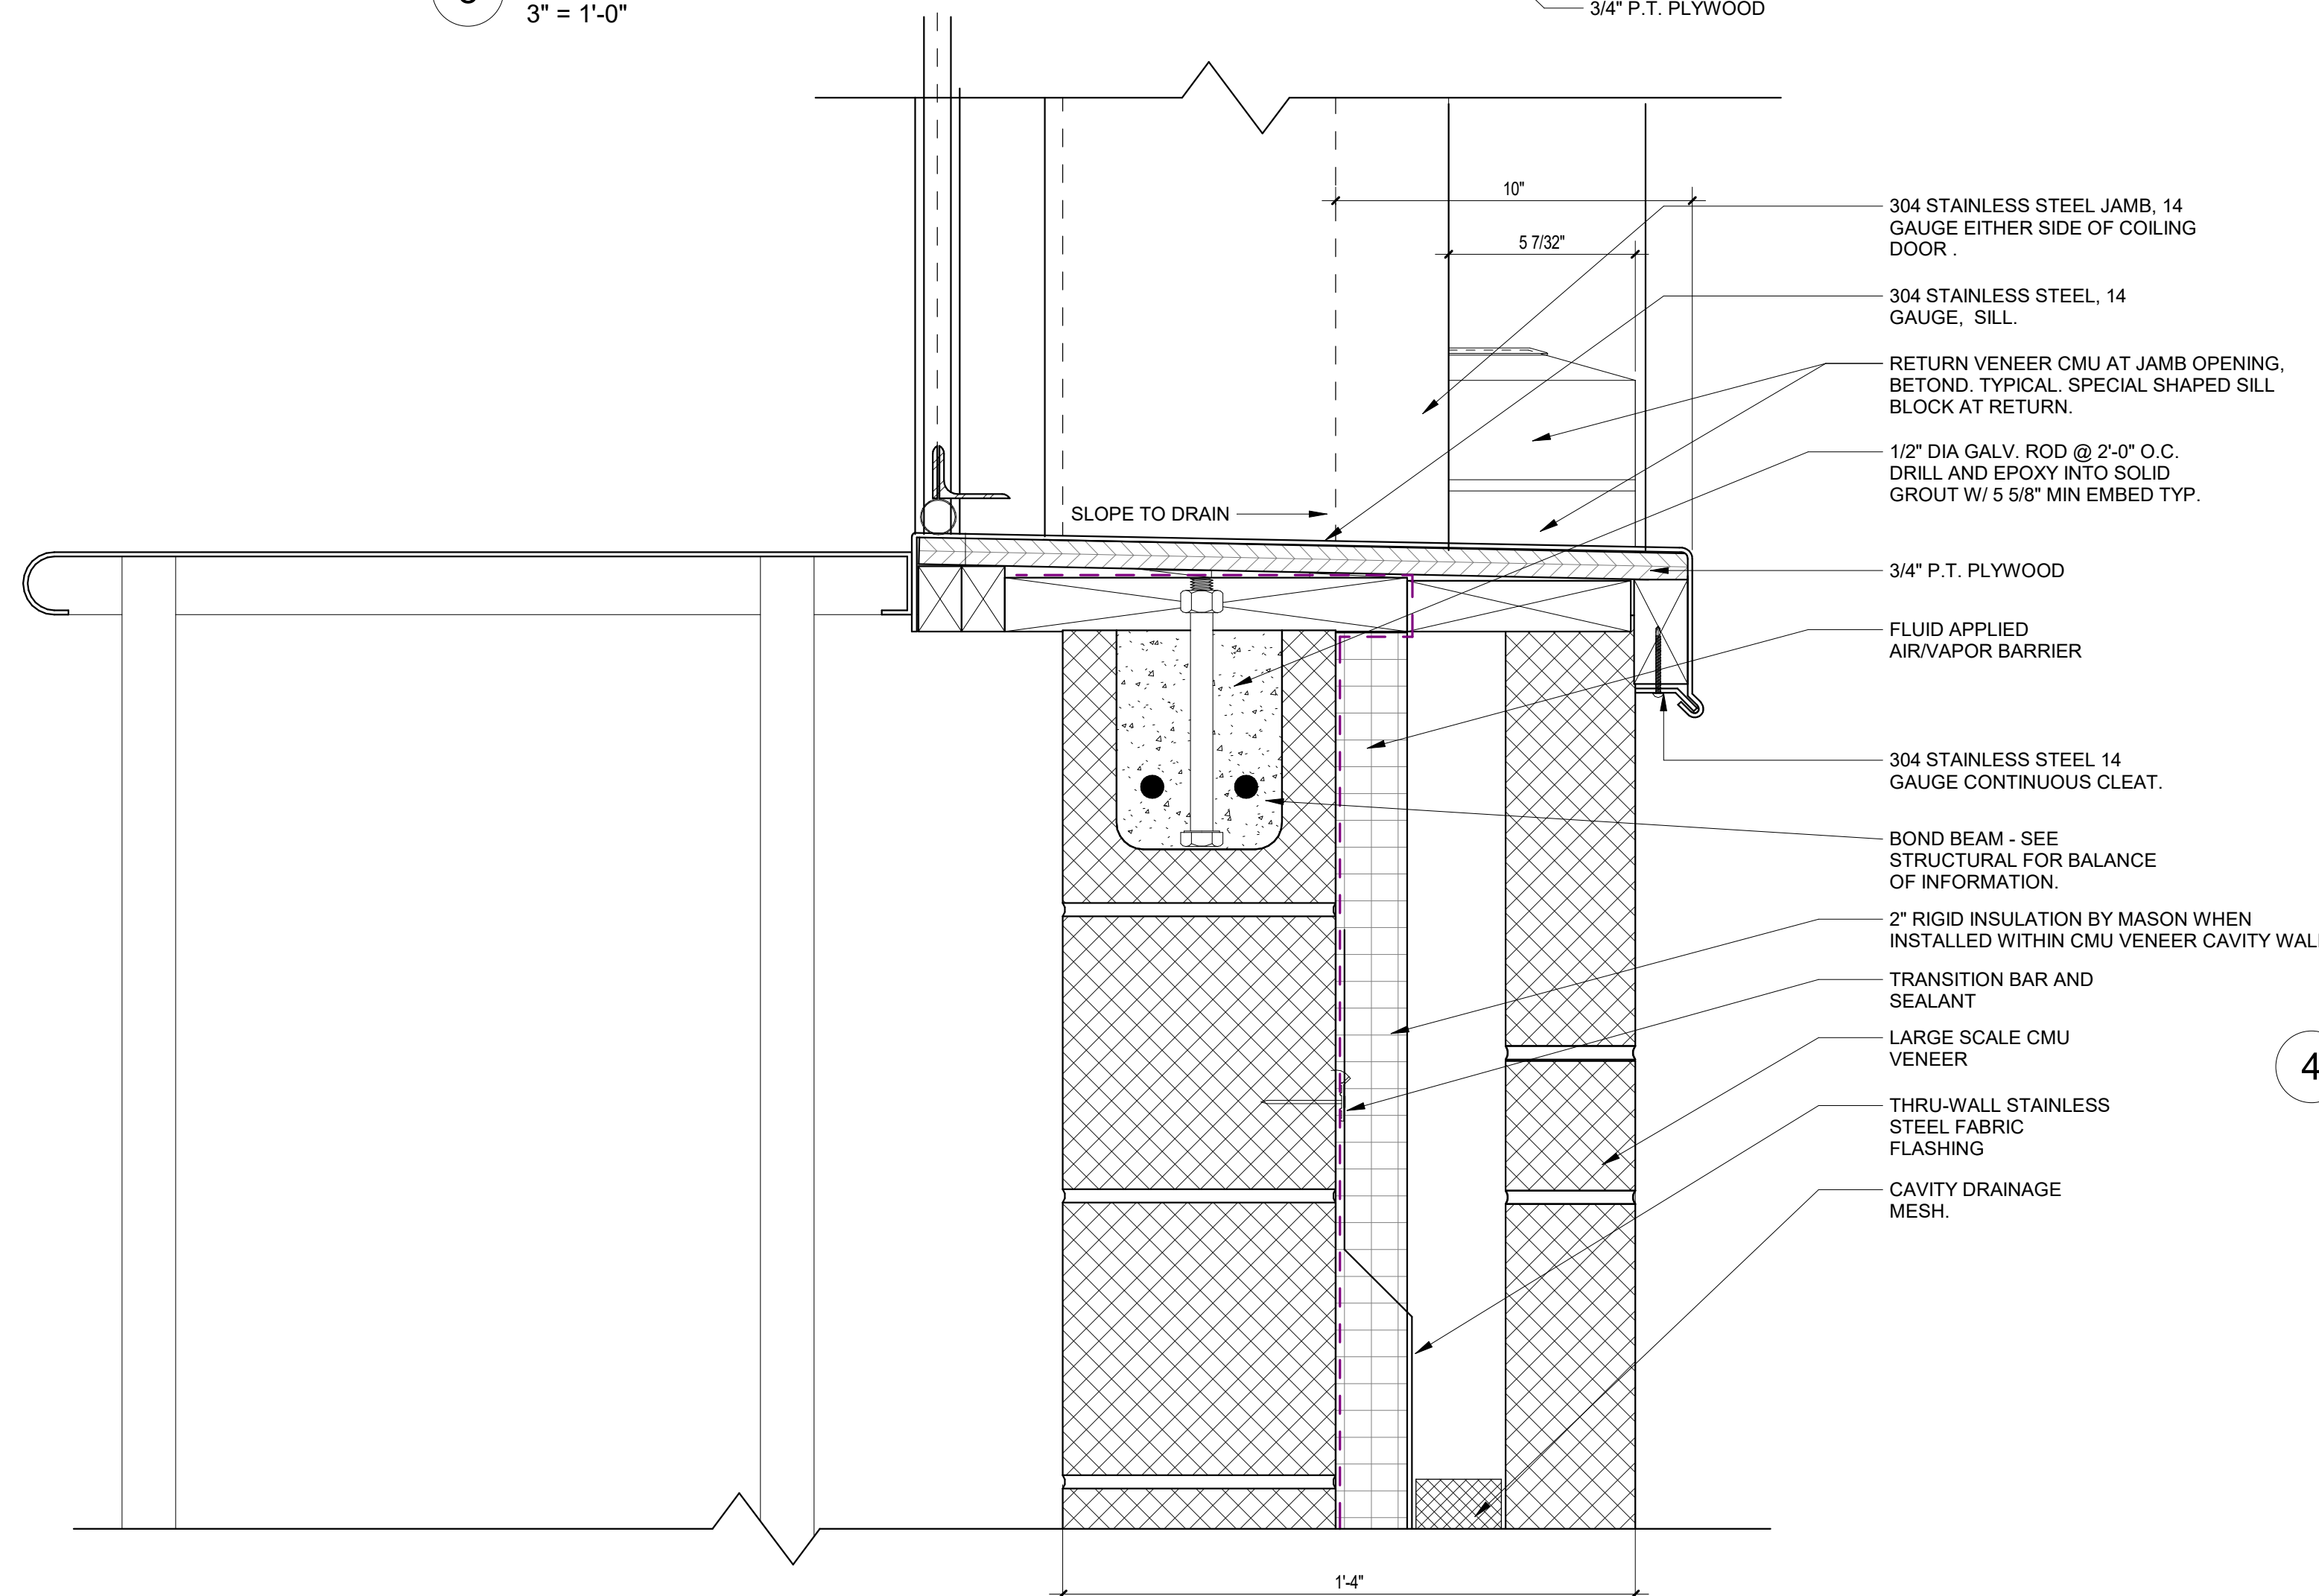


OVER HEAD DOOR SILL DETAIL
3" = 1'-0"

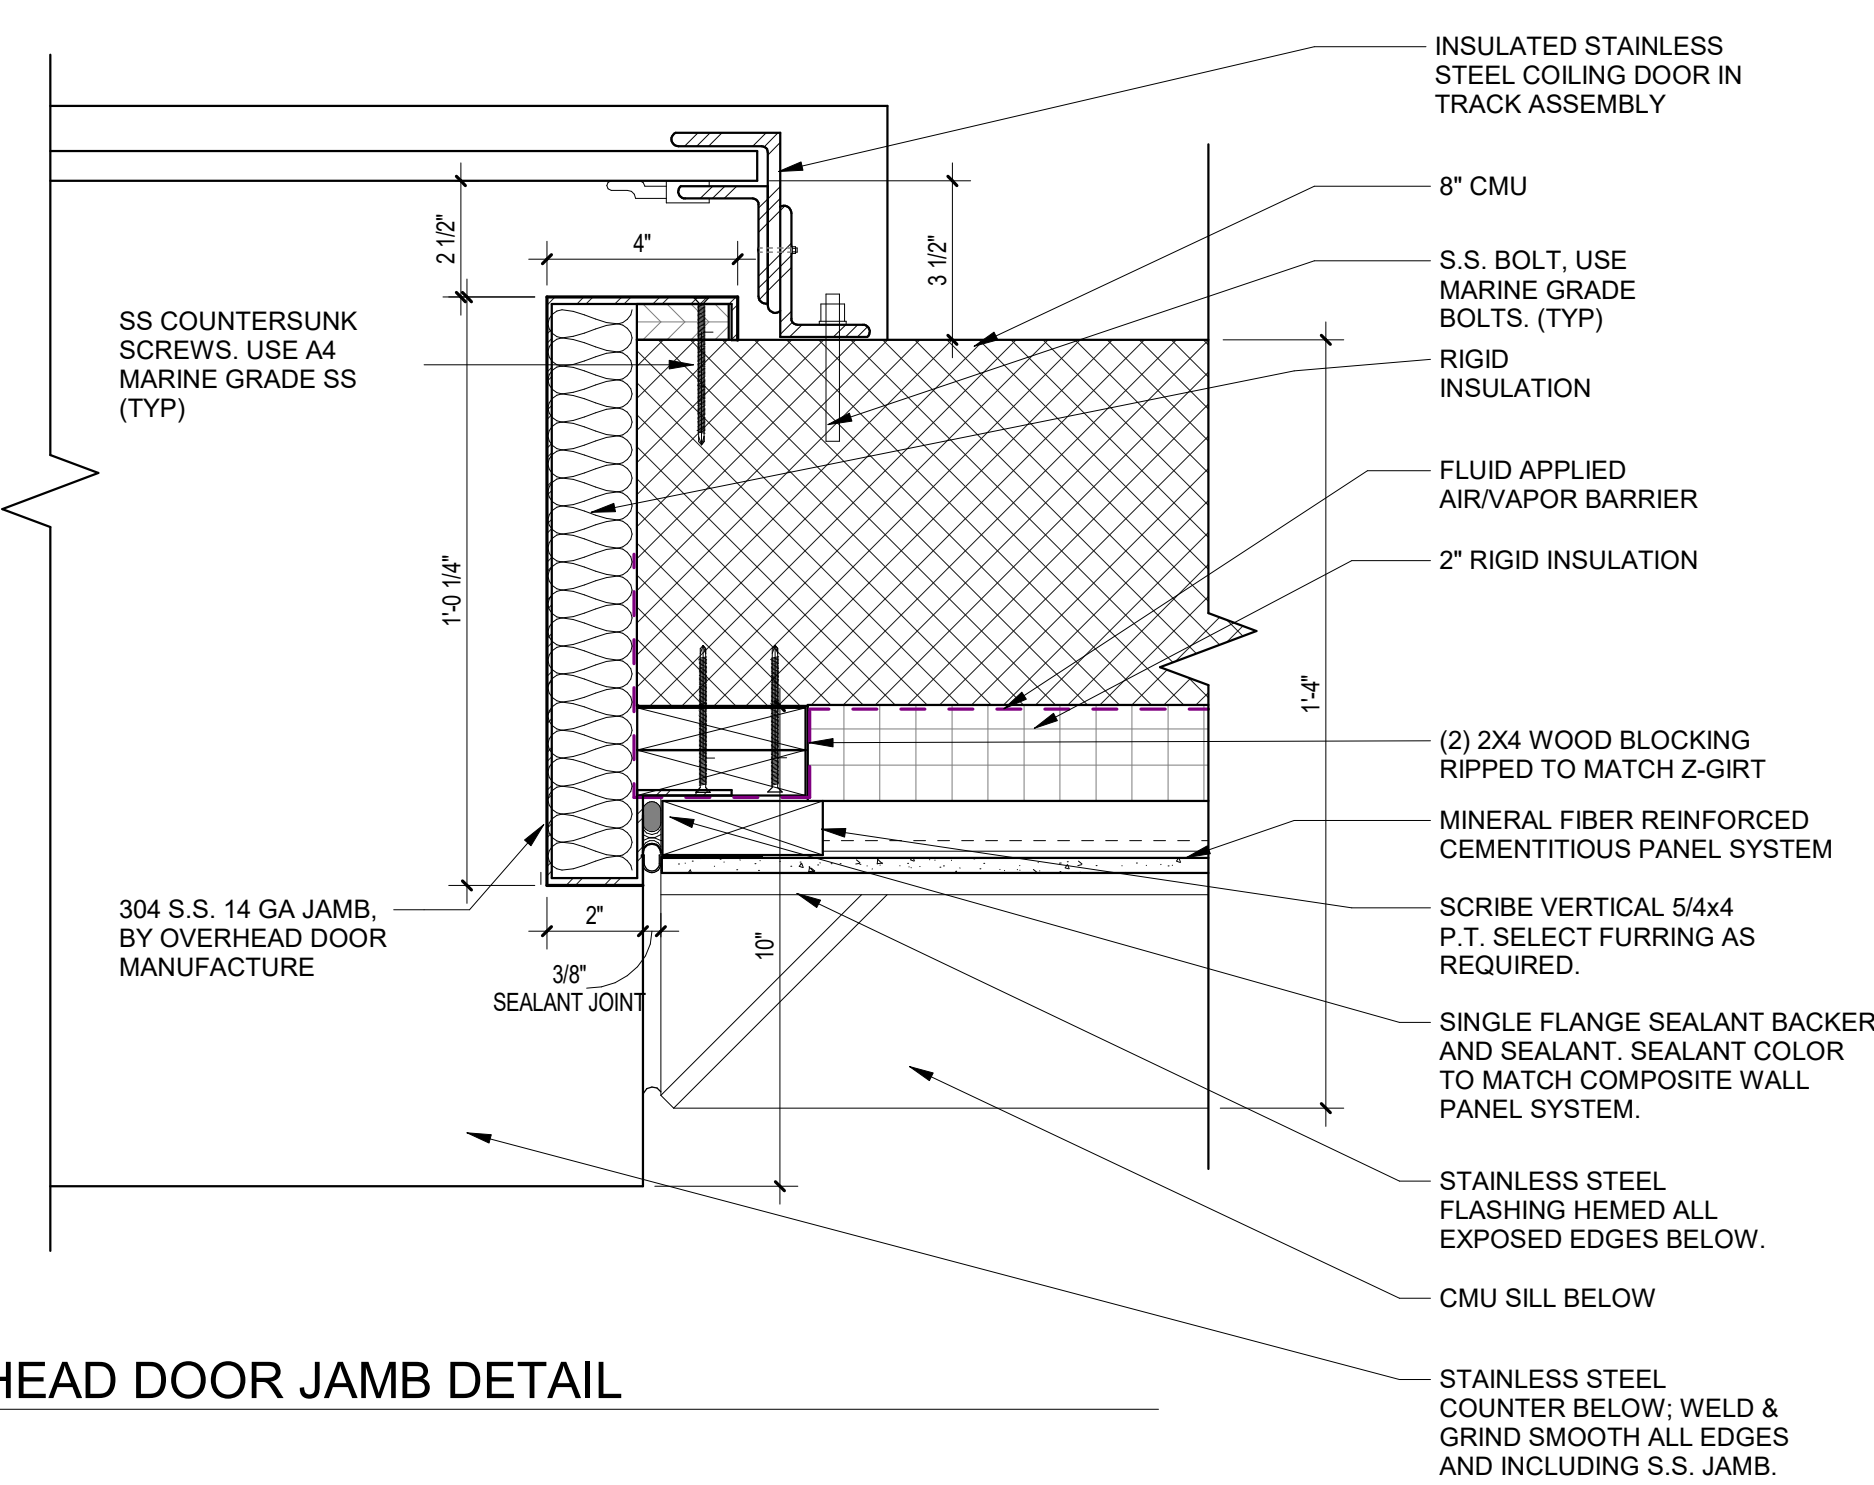


OVER HEAD DOOR JAMB DETAIL
3" = 1'-0"

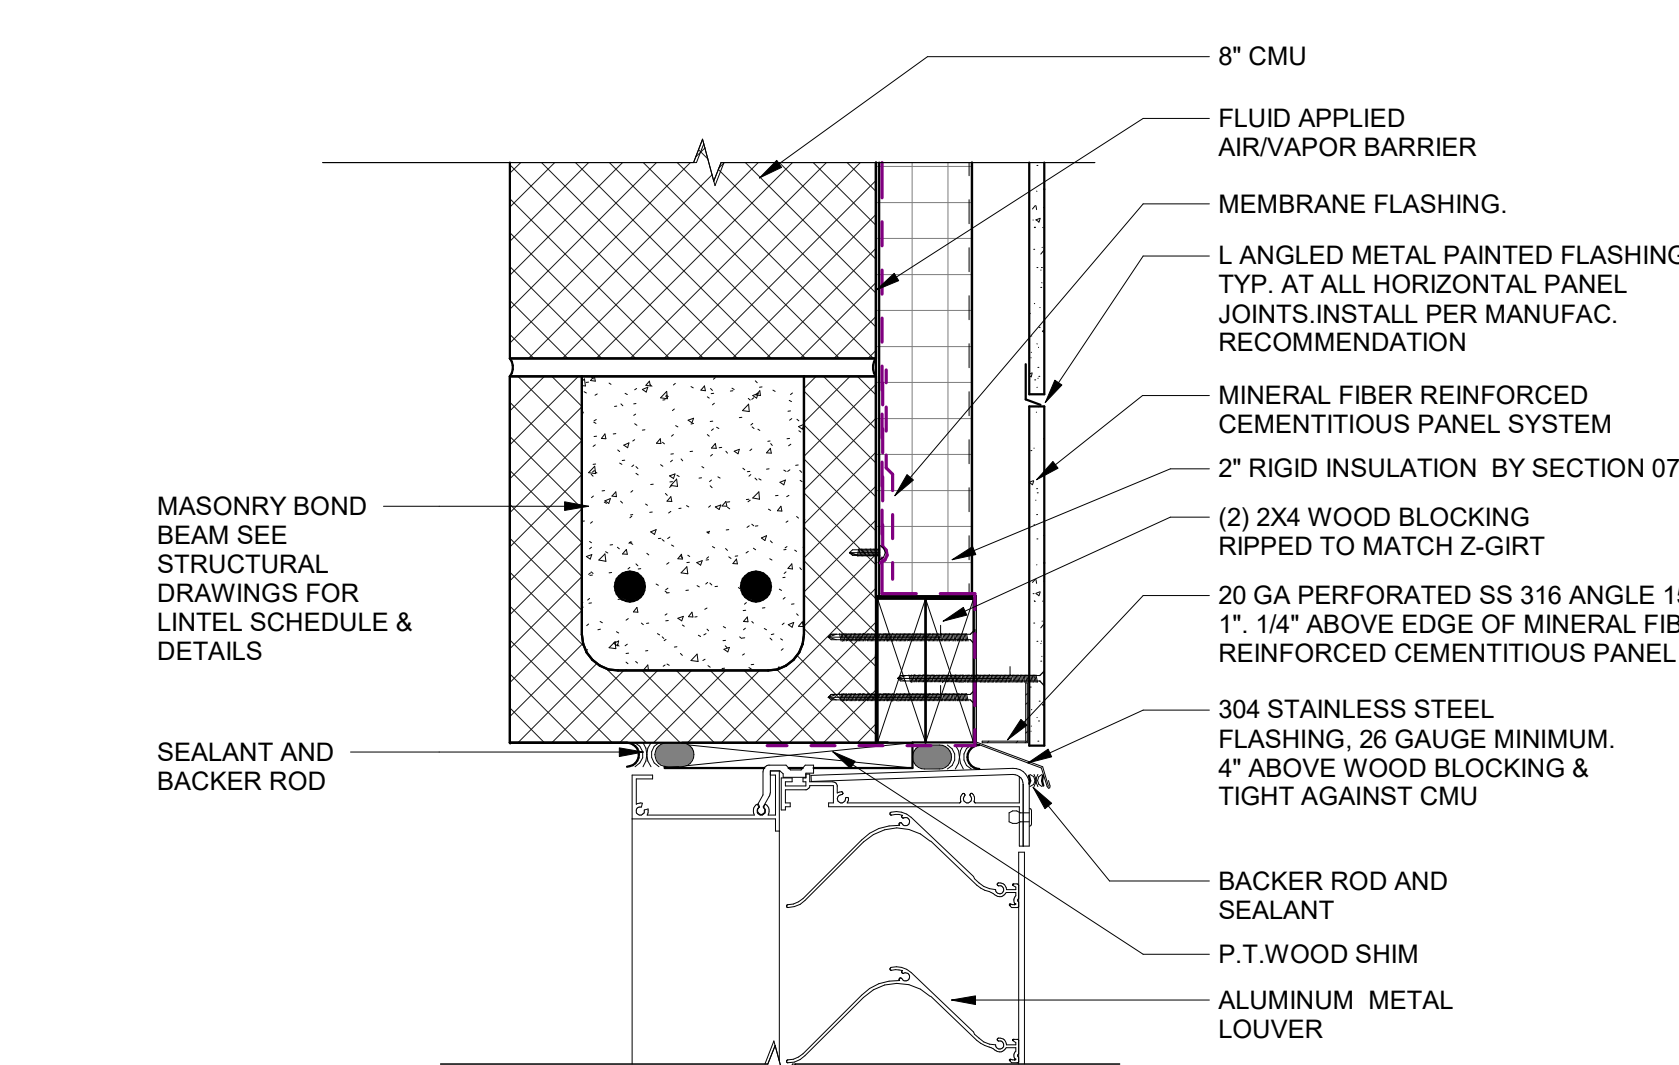

LOUVER DETAIL
3" = 1'-0"

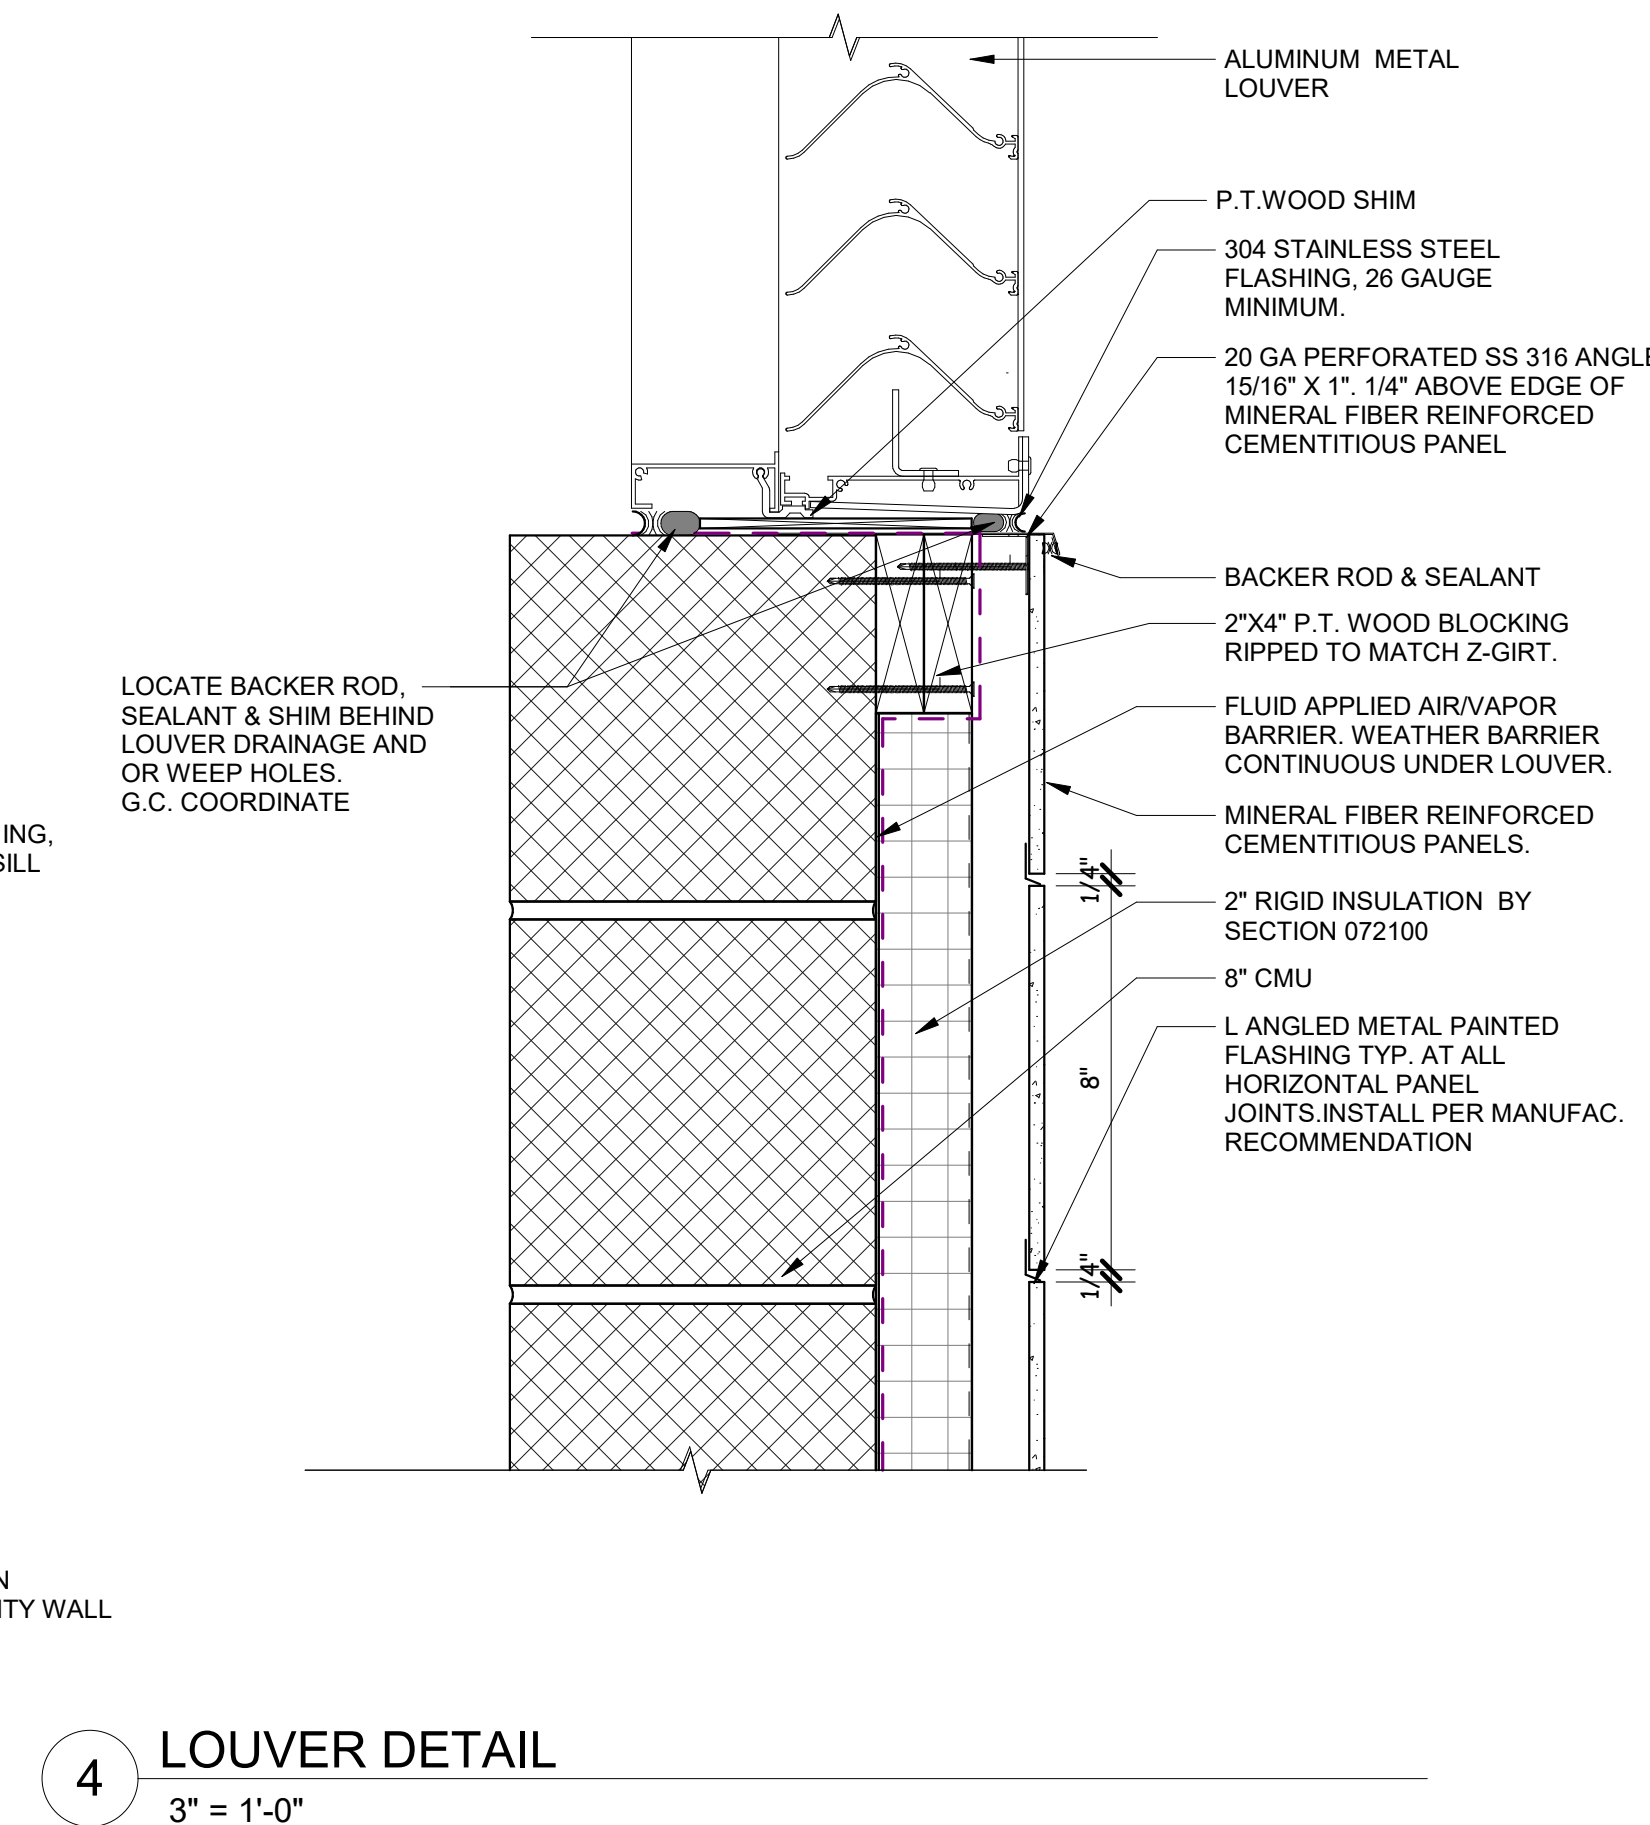

LOUVER DETAIL
3" = 1'-0"

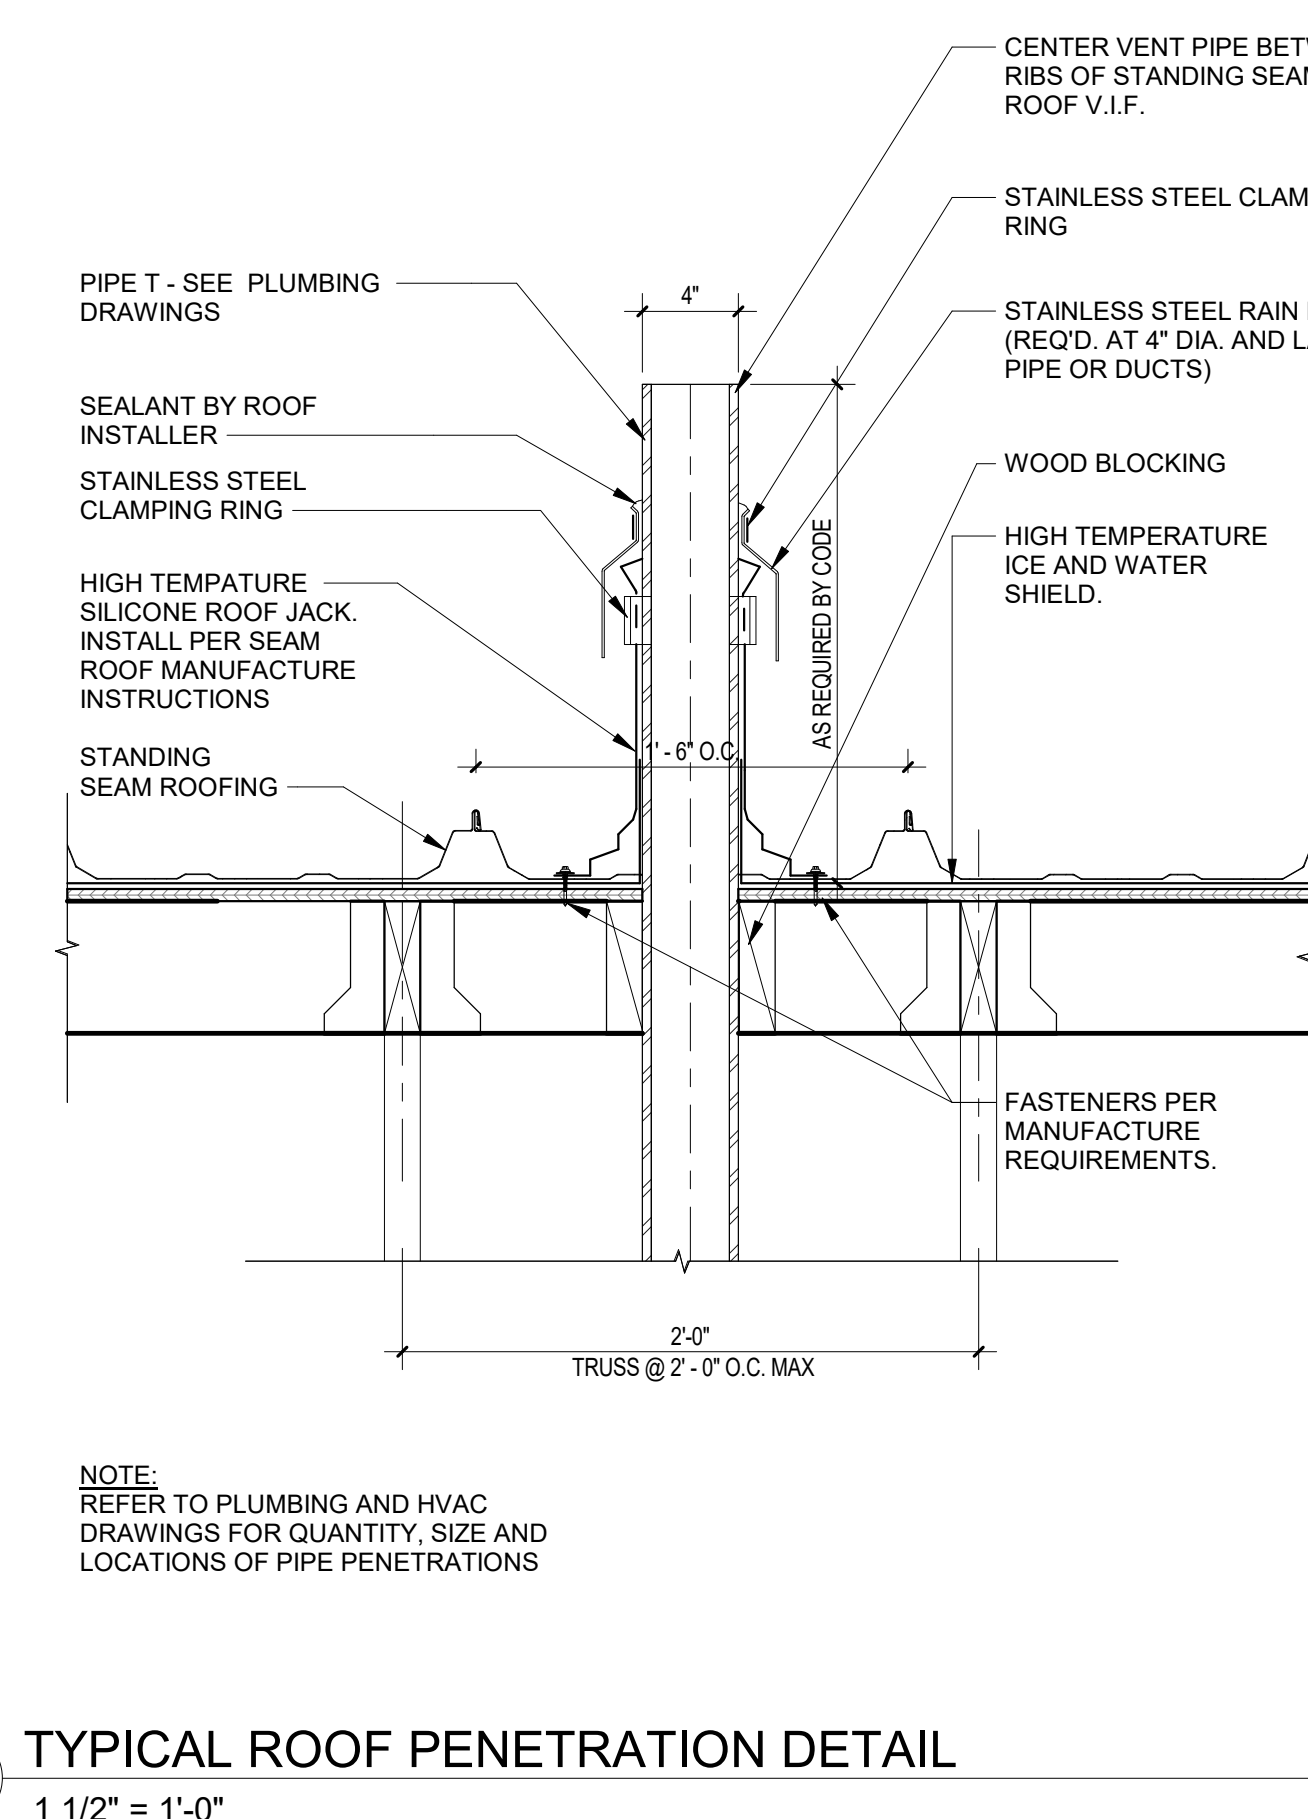

TYPICAL ROOF PENETRATION DETAIL
1 1/2" = 1'-0"

GENERAL NOTES:
1. REFER TO STRUCTURAL DRAWINGS FOR ALL MASONRY REINFORCEMENT REQUIREMENTS. COMPLETE REINFORCEMENT SCOPE IS NOT INDICATED, FOR CLARITY.
2. MASONRY TIES NOT INDICATED FOR CLARITY. REFER TO SPECIFICATIONS.


© COPYRIGHT 2022 DRUMMEY ROSANE ANDERSON, INC.

ADD ALTERNATE

MSBA 60% CD

SUBMISSION

January 13th, 2023

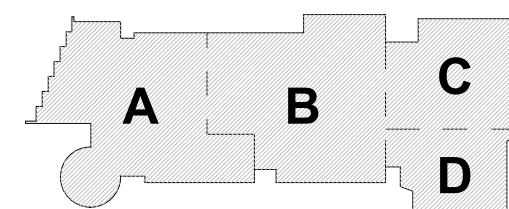

KEY PLAN

PROJECT NORTH

MAGNETIC NORTH

**ENLARGED
DETAILS**

Scale: As indicated

Job No.: 20202

Drawn By: DRA

Date: January 13th, 2023

Volume 1 of 4

AC-1-3



DRA

Drummeys Rosane Anderson, Inc.
225 Oakland Road
Studio 205
South Windsor, CT 06074
Tel: 878.96.1000
www.dra.com

260 Charles Street
Studio 300
Waltham, MA 02453
Planning | Architecture | Interior Design

Northeast
Metropolitan
Regional
Vocational High
School

100 Hemlock Road,
Wakefield, MA 01880

FLOOR PLAN GENERAL NOTES:

1. T.O. SLAB @ FIRST FLOOR DATUM ELEVATION OF 100'-0" CORRESPONDS TO 103.30' MEAN SEA LEVEL, AS SHOWN ON SITE AND CIVIL DRAWINGS. ALL OTHER ELEVATION DATUM SHOWN IN THE ARCHITECTURAL SET IS RELATIVE TO 100'-0".

2. ALL MASONRY PARTITIONS SHALL BE 8" CMU (8.0 WALL TYPE) UNLESS OTHERWISE NOTED ON THE FLOOR PLANS.

3. ALL GWB INTERIOR PARTITIONS PROVIDE G6.0 WALL TYPE UNLESS OTHERWISE NOTED ON THE FLOOR PLANS.

4. FURNISH AND INSTALL MASONRY LINTELS BY MASON (TRADE-BID CONTRACTOR) AT ALL MASONRY OPENINGS UNLESS INDICATED OTHERWISE. REFER TO PLANS, ELEVATIONS, SECTIONS, DOOR SCHEDULES AND MECHANICAL (HVAC) DRAWINGS FOR INFORMATION. REFER TO MASONRY LINTEL SCHEDULE ON STRUCTURAL DRAWINGS FOR DETAILS AND INFORMATION.

5. FURNISH AND INSTALL SEISMIC RESTRAINTS BY METAL FABRICATORS (TRADE-BID CONTRACTOR) AT ALL MASONRY PARTITIONS. REFER TO DETAILS ON STRUCTURAL DRAWINGS.

6. UNLESS NOTED OTHERWISE, PROVIDE PARTITION CONSTRUCTION ABOVE ALL OPENINGS TO MATCH PARTITION TYPE CONSTRUCTION ADJACENT TO OPENING.

7. REFER TO STRUCTURAL DRAWINGS FOR ALL CMU REINFORCING REQUIREMENTS.

8. PROVIDE 1" RADIUS BULL NOSE CMU TO THE UNDERSIDE OF THE CEILING AT ALL EXPOSED INTERIOR CORNER CONDITIONS, UNLESS NOTED OTHERWISE.

9. FOR CONTROL JOINT LOCATIONS AT INTERIOR PARTITIONS, SOFFITS AND CEILINGS REFER TO SPECIFICATIONS. AND/OR INTERIOR ELEVATIONS AND/OR REFLECTIVE CEILING PLANS. SUBMIT PROPOSED CONTROL JOINT LAYOUT TO THE ARCHITECT FOR APPROVAL PRIOR TO INSTALLATION.

10. FOR CONTROL JOINT LOCATION AT GWB PARTITIONS, SOFFITS AND CEILINGS REFER TO SPECIFICATIONS. AND/OR INTERIOR ELEVATIONS AND/OR REFLECTIVE CEILING PLANS. SUBMIT PROPOSED CONTROL JOINT LAYOUT TO THE ARCHITECT FOR APPROVAL PRIOR TO INSTALLATION.

11. REFER TO CODE ANALYSIS CD 1-1, CD 1-2 FOR FIRE RATING REQUIREMENTS OF THE BUILDING COMPONENTS.

12. REFER TO STRUCTURAL DRAWINGS FOR NOTED DESCRIPTIONS OF THE SPRAY APPLIED FIREPROOFING EXTENTS AND INTUMESCENT MASTIC FIREPROOFING SCOPE REQUIRED AT THE STRUCTURAL STEEL COMPONENTS. SEE INTERIOR ELEVATIONS AND SECTIONS FOR ADDITIONAL INFORMATION.

13. SEE FOODSERVICE AND EQUIPMENT DRAWINGS FOR ADDITIONAL INFORMATION.

14. PROVIDE 20 GAUGE METAL STRAPPING BEHIND GWB (CONCEALED FROM VIEW) AS REQUIRED FOR MOUNTING OF THE MARKERBOARDS, TACKBOARDS, ACOUSTICAL PANELS, AND MARKER WALLS OCCURRING ON METAL STUD WALLS.

15. PROVIDE 3/4" PLYWOOD BLOCKING (SIZES SHALL BE COORDINATED WITH TECHNOLOGY EQUIPMENT REQUIREMENTS) BEHIND GWB (CONCEALED FROM VIEW) AS REQUIRED FOR MOUNTING OF THE WALL MOUNTED PROJECTORS, INTERACTIVE FLAT PANELS, DISPLAYS, AND TV MONITORS OCCURRING ON METAL STUD WALLS.

16. PROVIDE WOOD BLOCKING BEHIND GWB (CONCEALED FROM VIEW) AS REQUIRED FOR MOUNTING OF HANDRAILS, TOILET ACCESSORIES AND TOILETSHOWER PARTITIONS, AND DIVIDER CURTAIN TRACKS OCCURRING ON METAL STUD WALLS AND CEILINGS.

17. ALL DIMENSIONS AT METAL STUD PARTITIONS ARE TO THE FACE OF THE STUD UNLESS NOTED AS "CLEAR".

NOTE A: AT METAL STUD PARTITIONS WITHIN THE SPACE PROVIDE ABUSE RESISTANT GYPSUM BOARD (ARB) TO 8'-0" A.F.F. REFER TO PARTITION TYPES FOR WALL CONSTRUCTION REQUIREMENTS.

ADD ALTERNATE
SUBMISSION

MSBA 60% CD
SUBMISSION

January 13th, 2023

A B C D

KEY PLAN

PROJECT NORTH

MAGNETIC NORTH

LOCKER
BUILDING PLANS

Scale: 1/8" = 1'-0"

Job No.: 20202

Drawn By: DRA


Date: January 13th, 2023

Volume 3 of 4


AL-1-1

**Northeast
Metropolitan
Regional
Vocational High
School**


100 Hemlock Road,
Wakefield, MA 01880

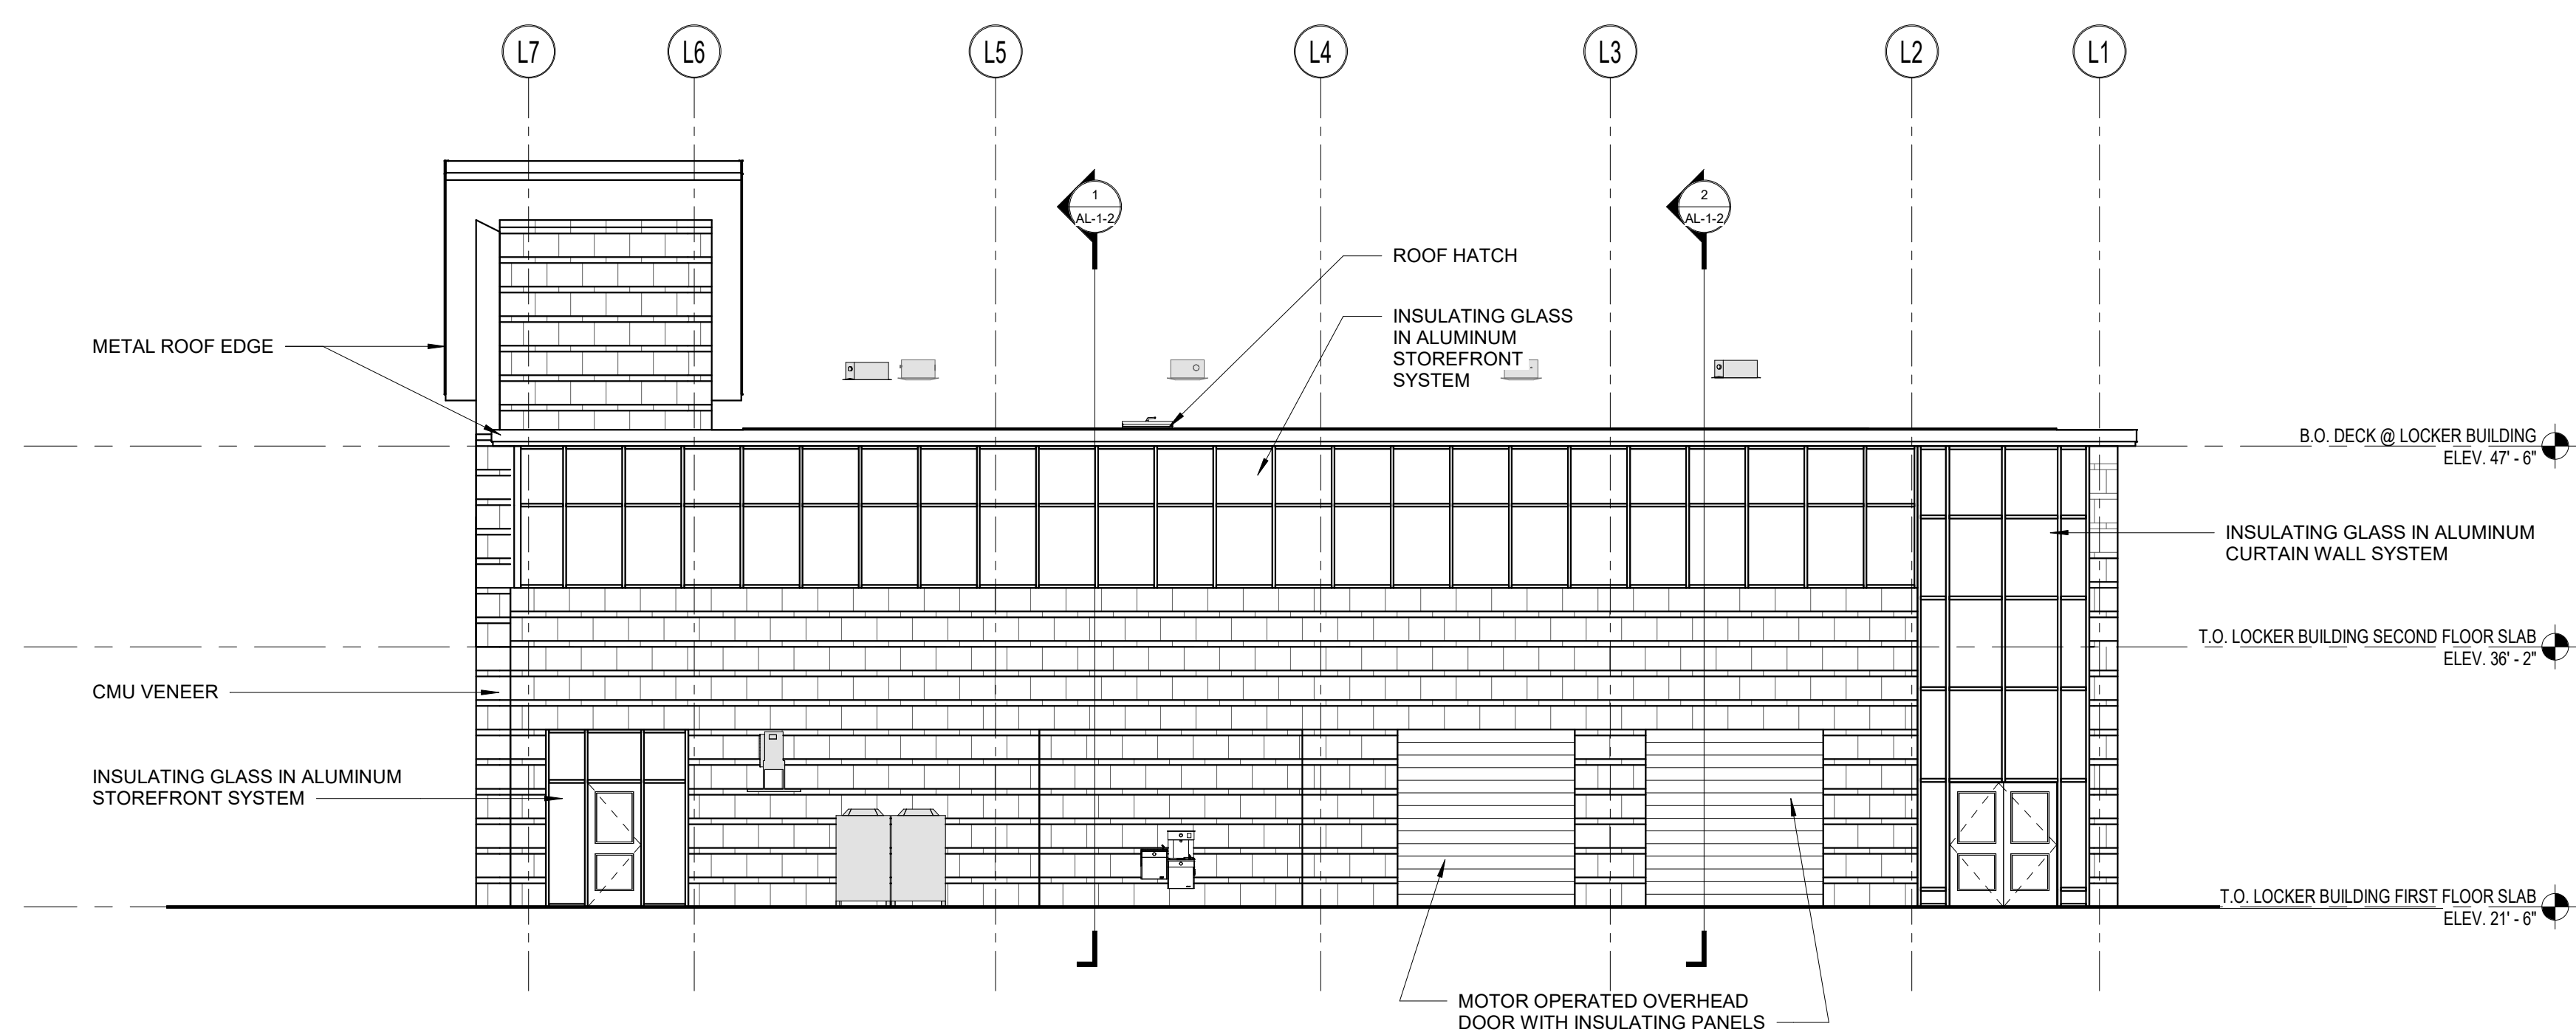


7 LOCKER BUILDING ELEVATION - NORTH
1/8" = 1'-0"

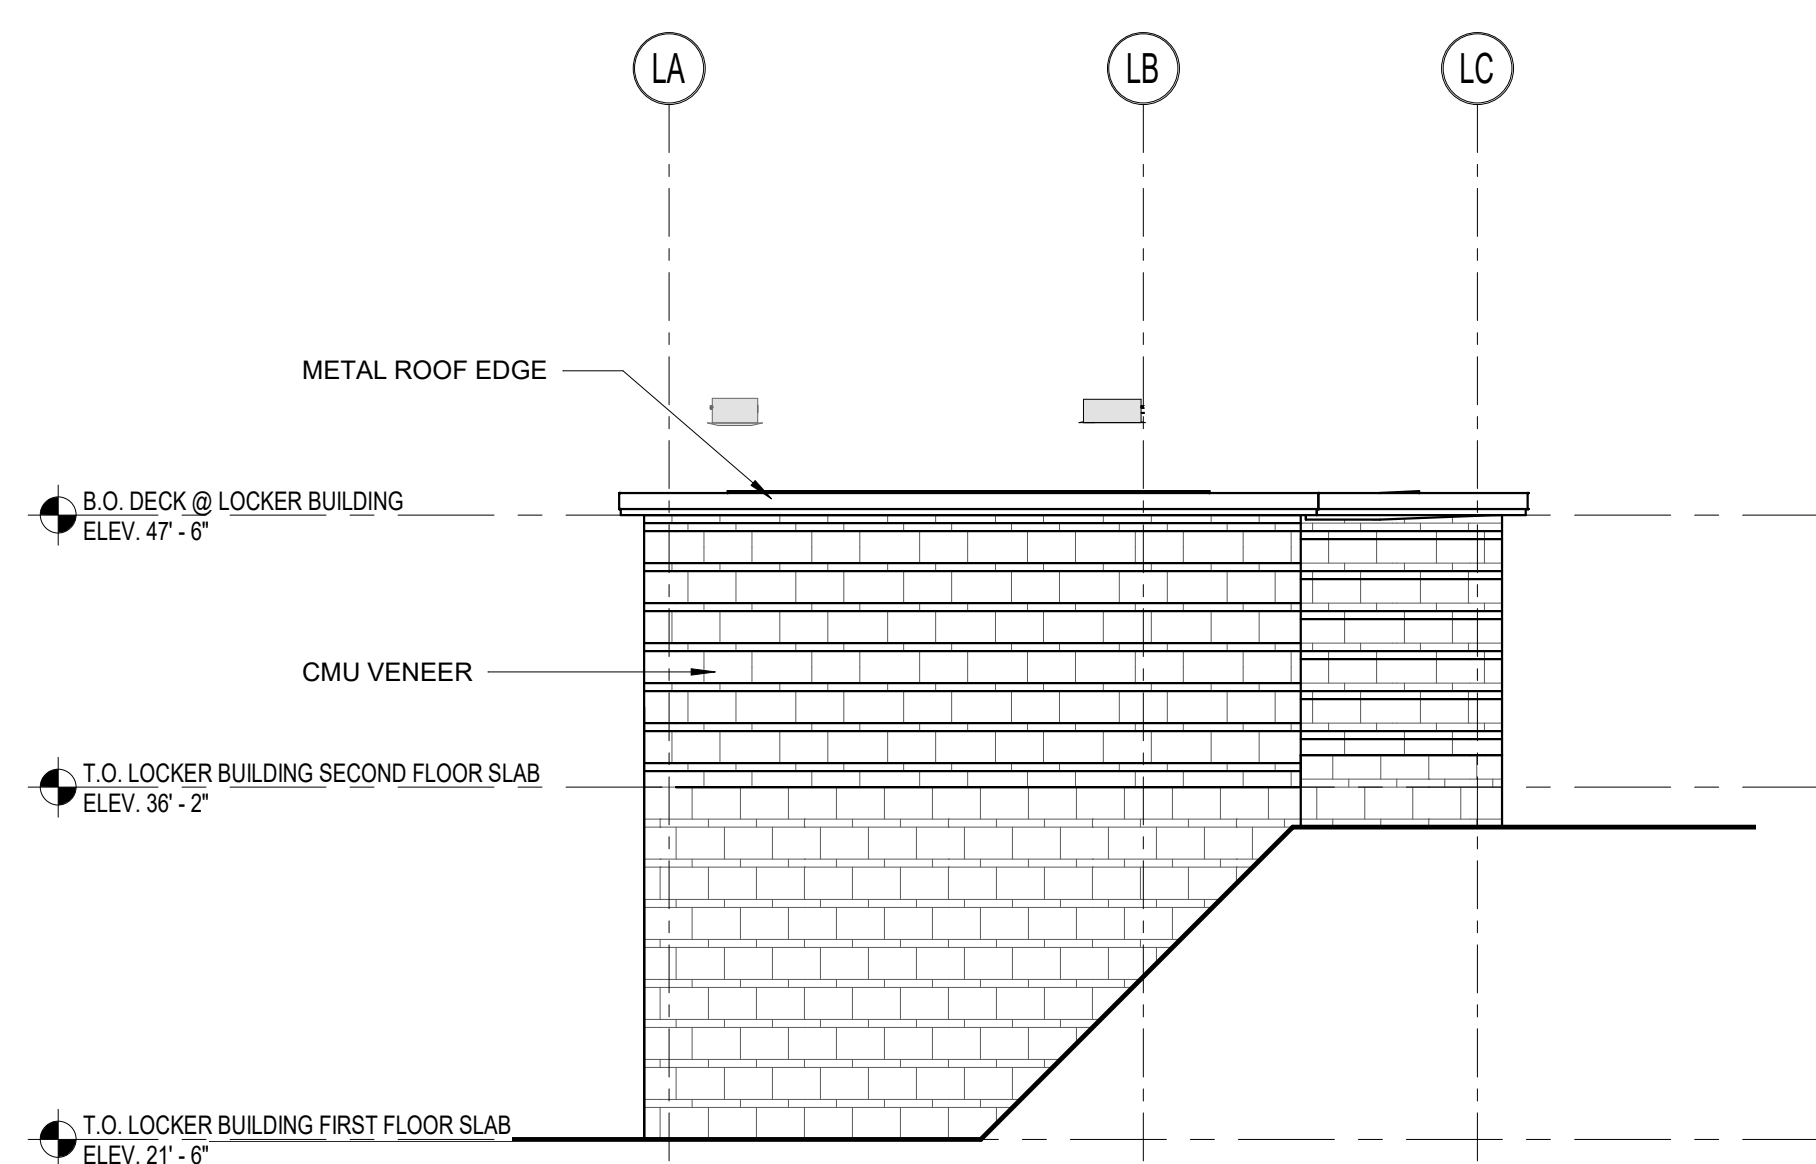


6 LOCKER BUILDING ELEVATION - WEST
1/8" = 1'-0"

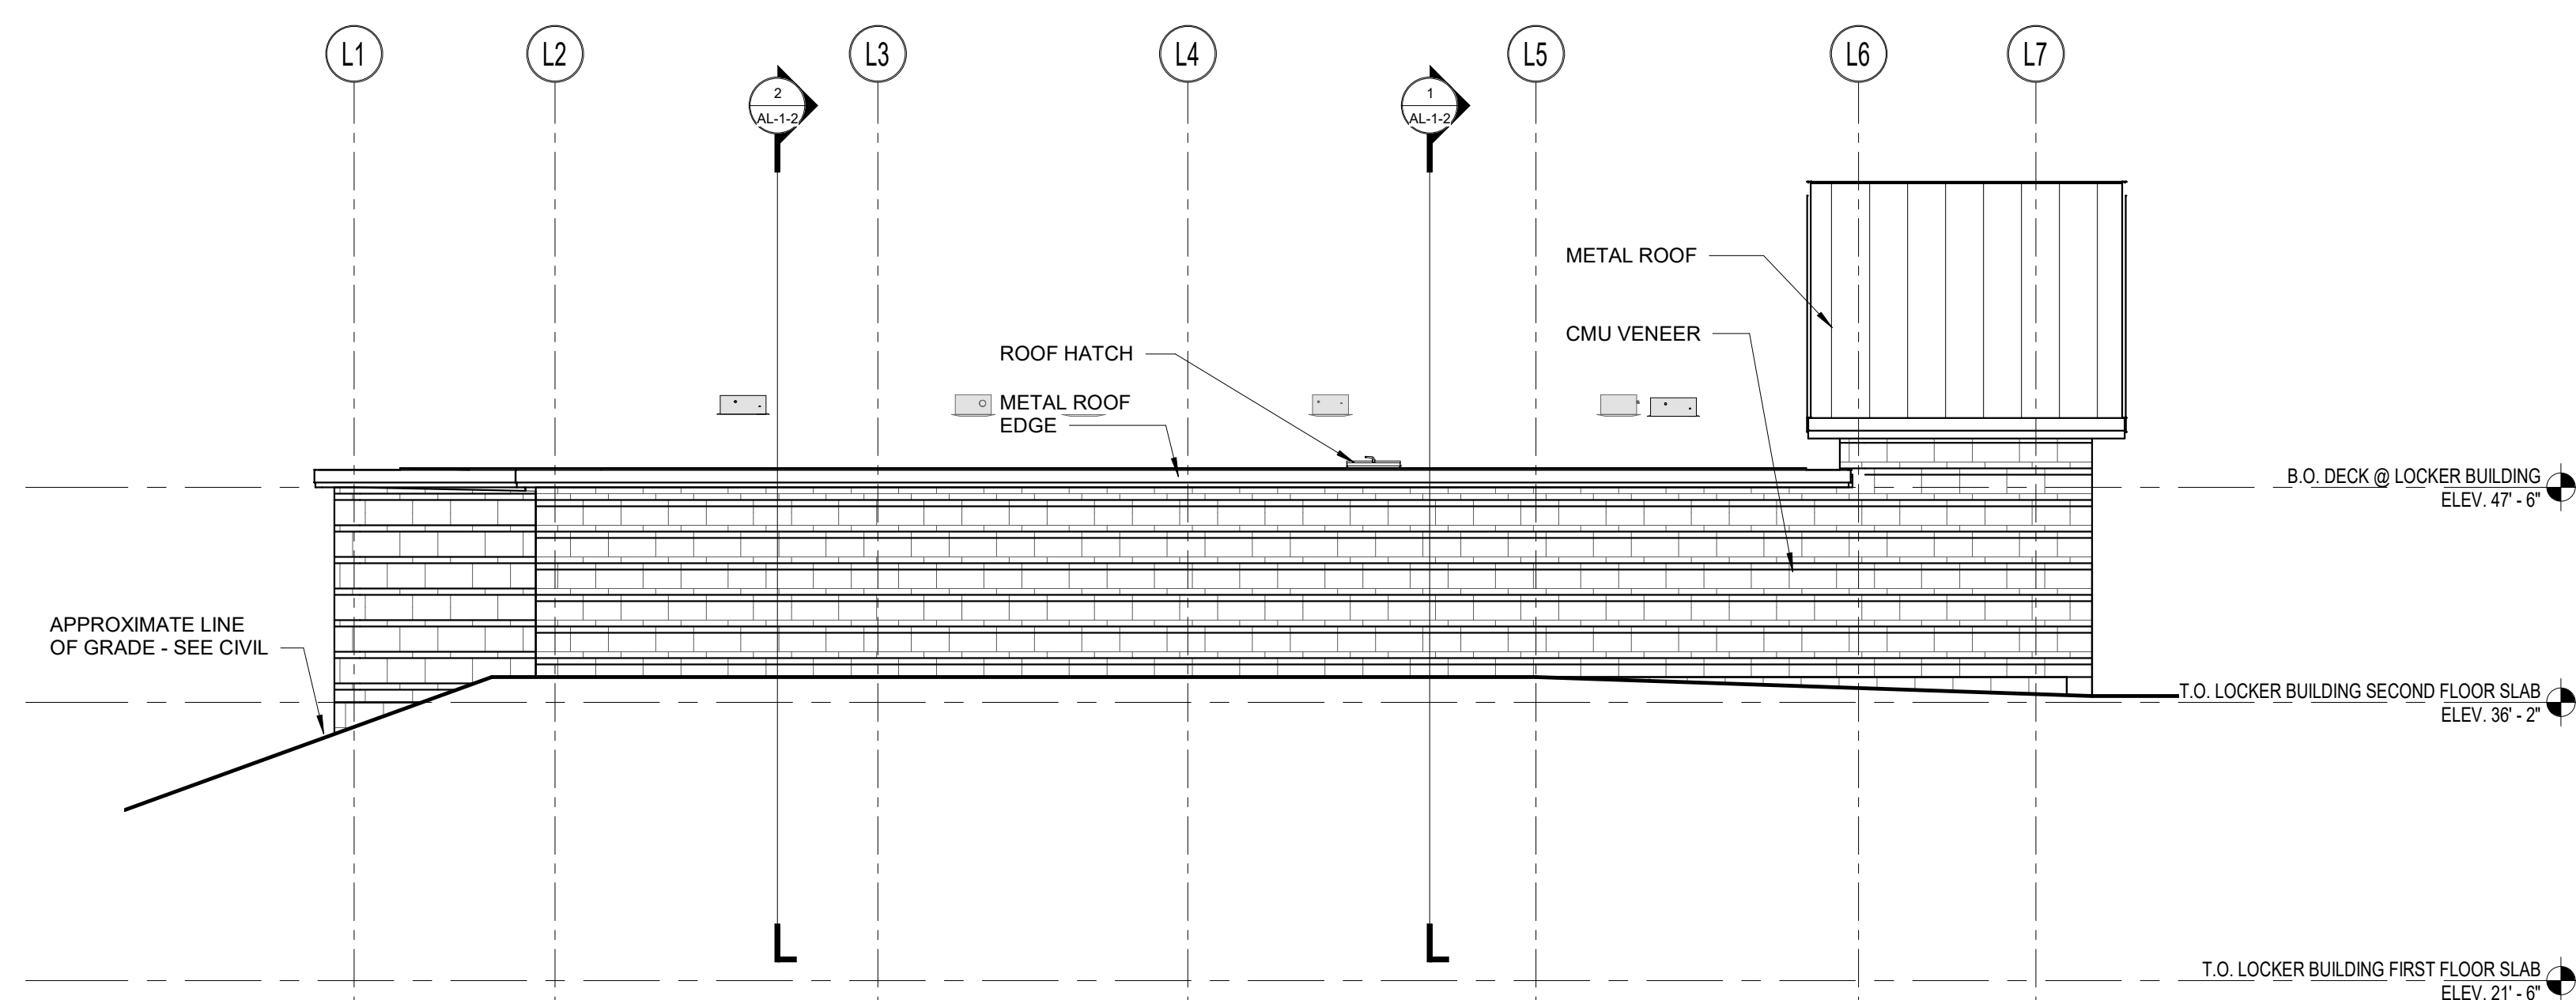


5 LOCKER BUILDING ELEVATION - SOUTH
1/8" = 1'-0"

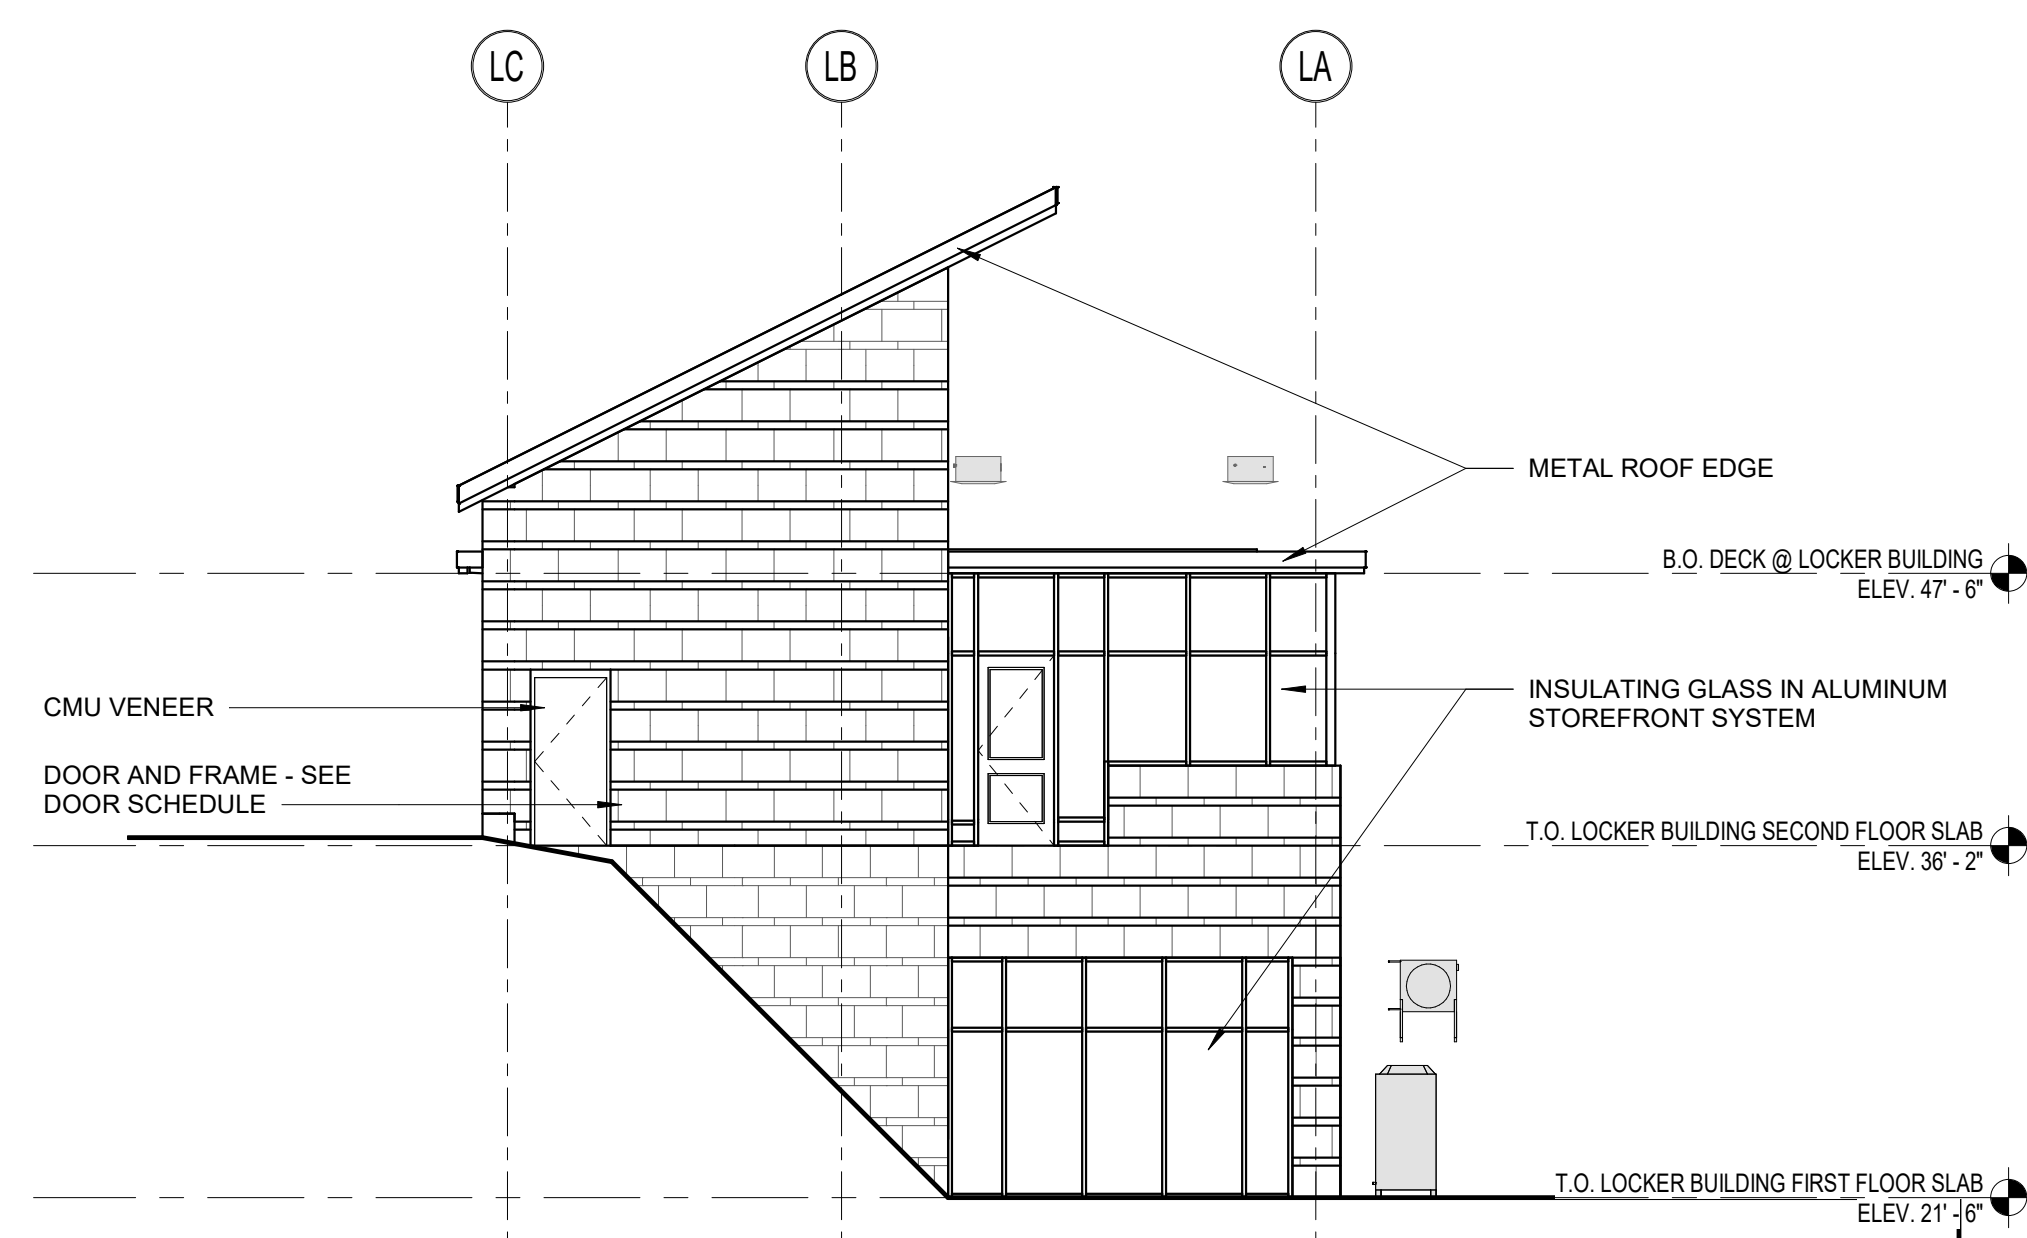

4 LOCKER BUILDING ELEVATION - EAST
1/8" = 1'-0"

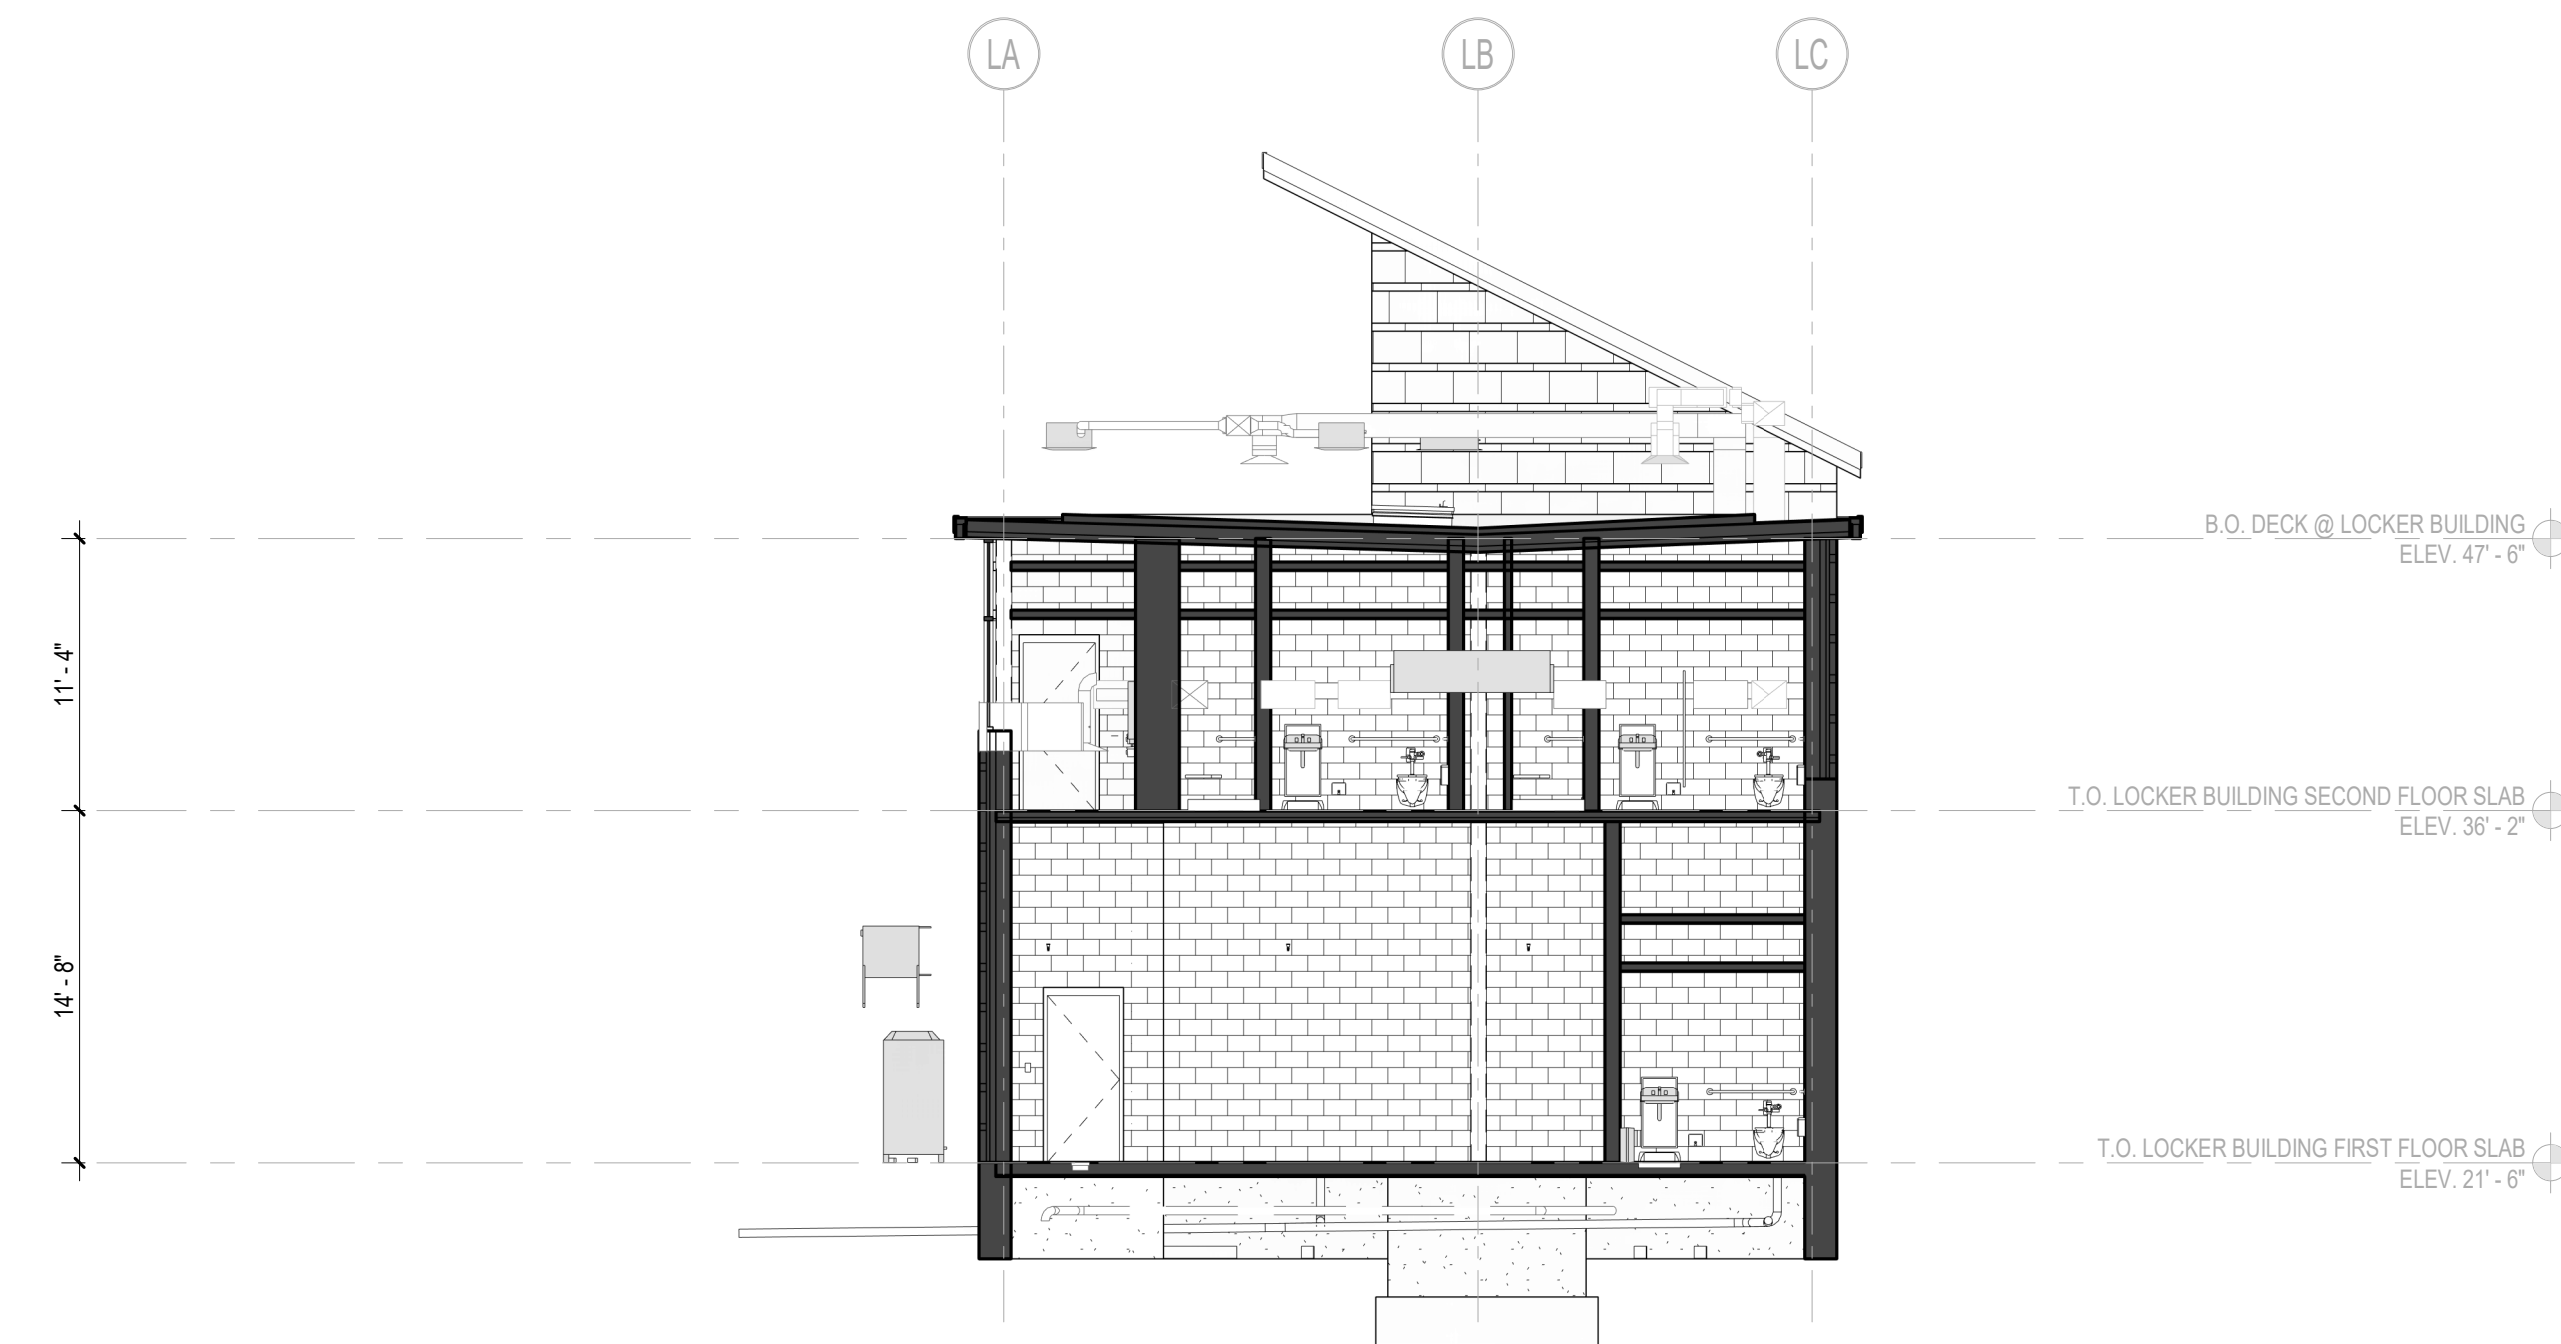

3 LOCKER BUILDING SECTION
1/8" = 1'-0"

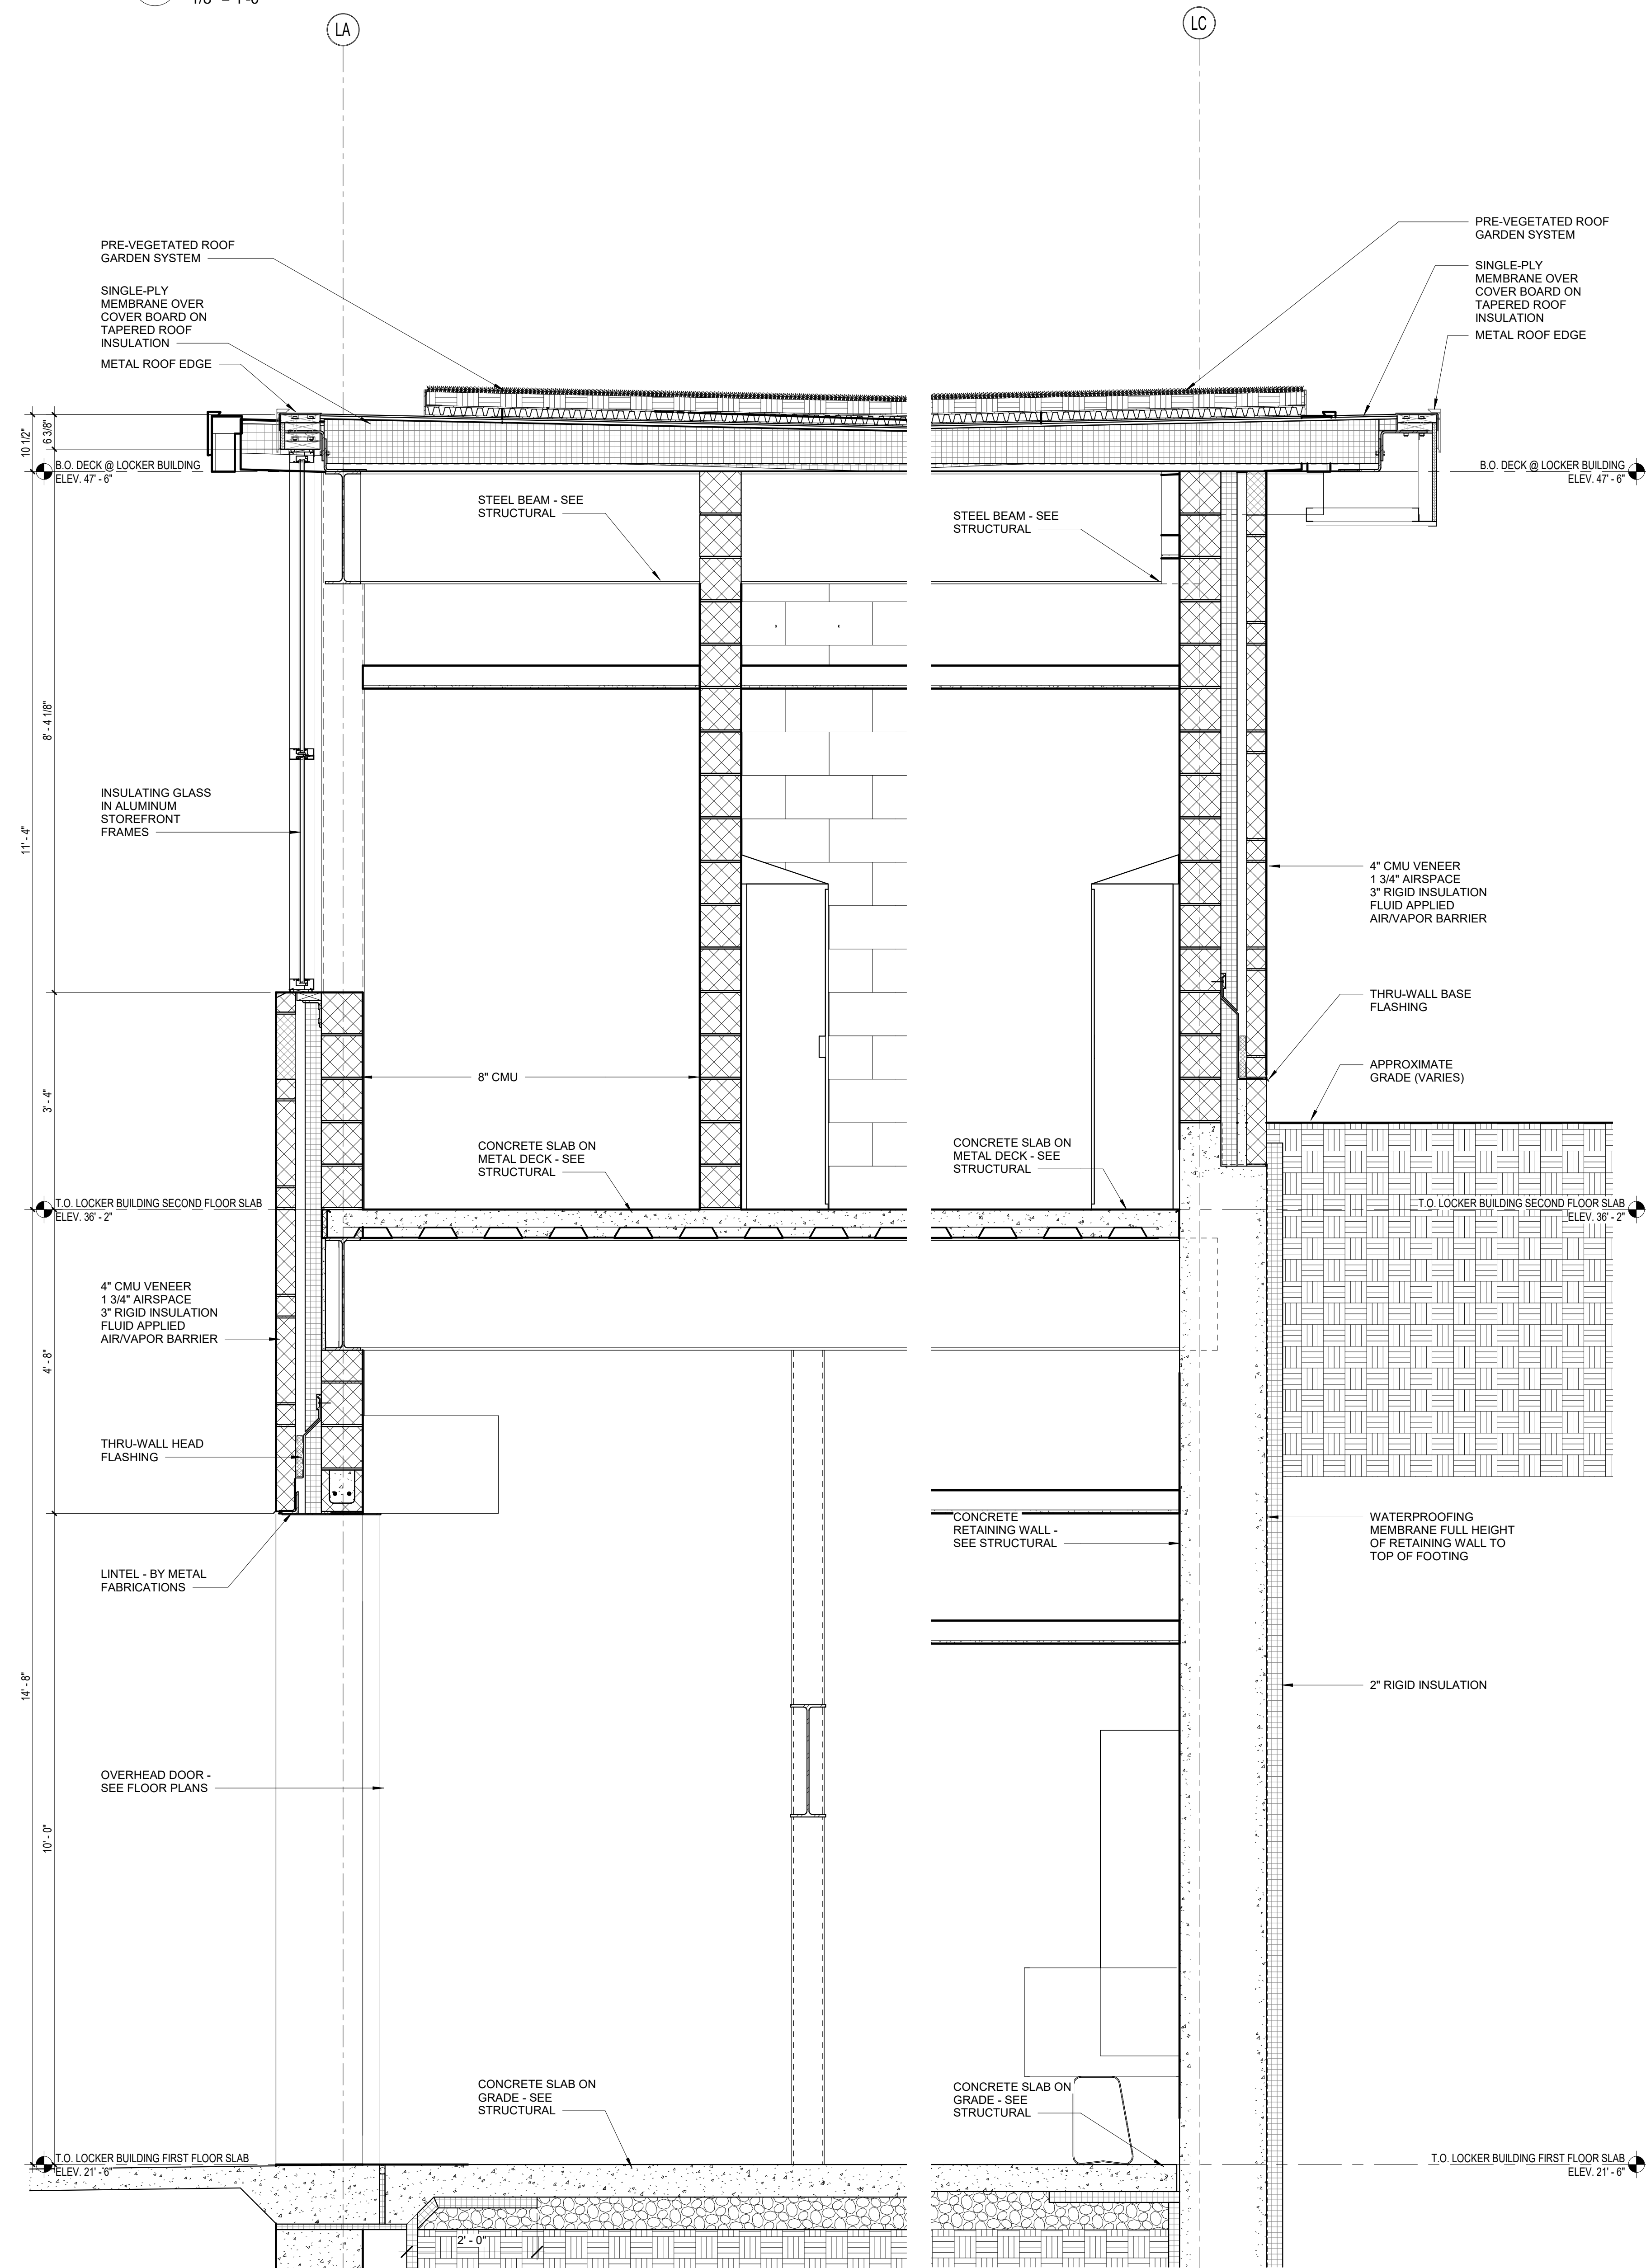

2 WALL SECTION - SATELLITE LOCKER BUILDING
3/4" = 1'-0"


1 WALL SECTION - SATELLITE LOCKER BUILDING
3/4" = 1'-0"

ADD ALTERNATE

MSBA 60% CD

SUBMISSION


January 13th, 2023

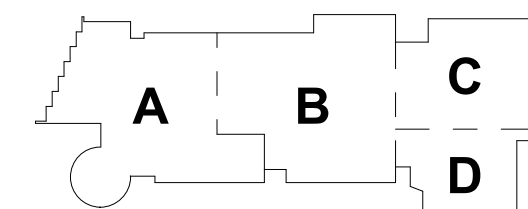

KEY PLAN

PROJECT NORTH

MAGNETIC NORTH

 

**LOCKER
BUILDING
ELEVATIONS &
SECTIONS**

Scale: As indicated


Job No.: 20202

Drawn By: DRA


Date: January 13th, 2023

Volume 3 of 4


AL-1-2

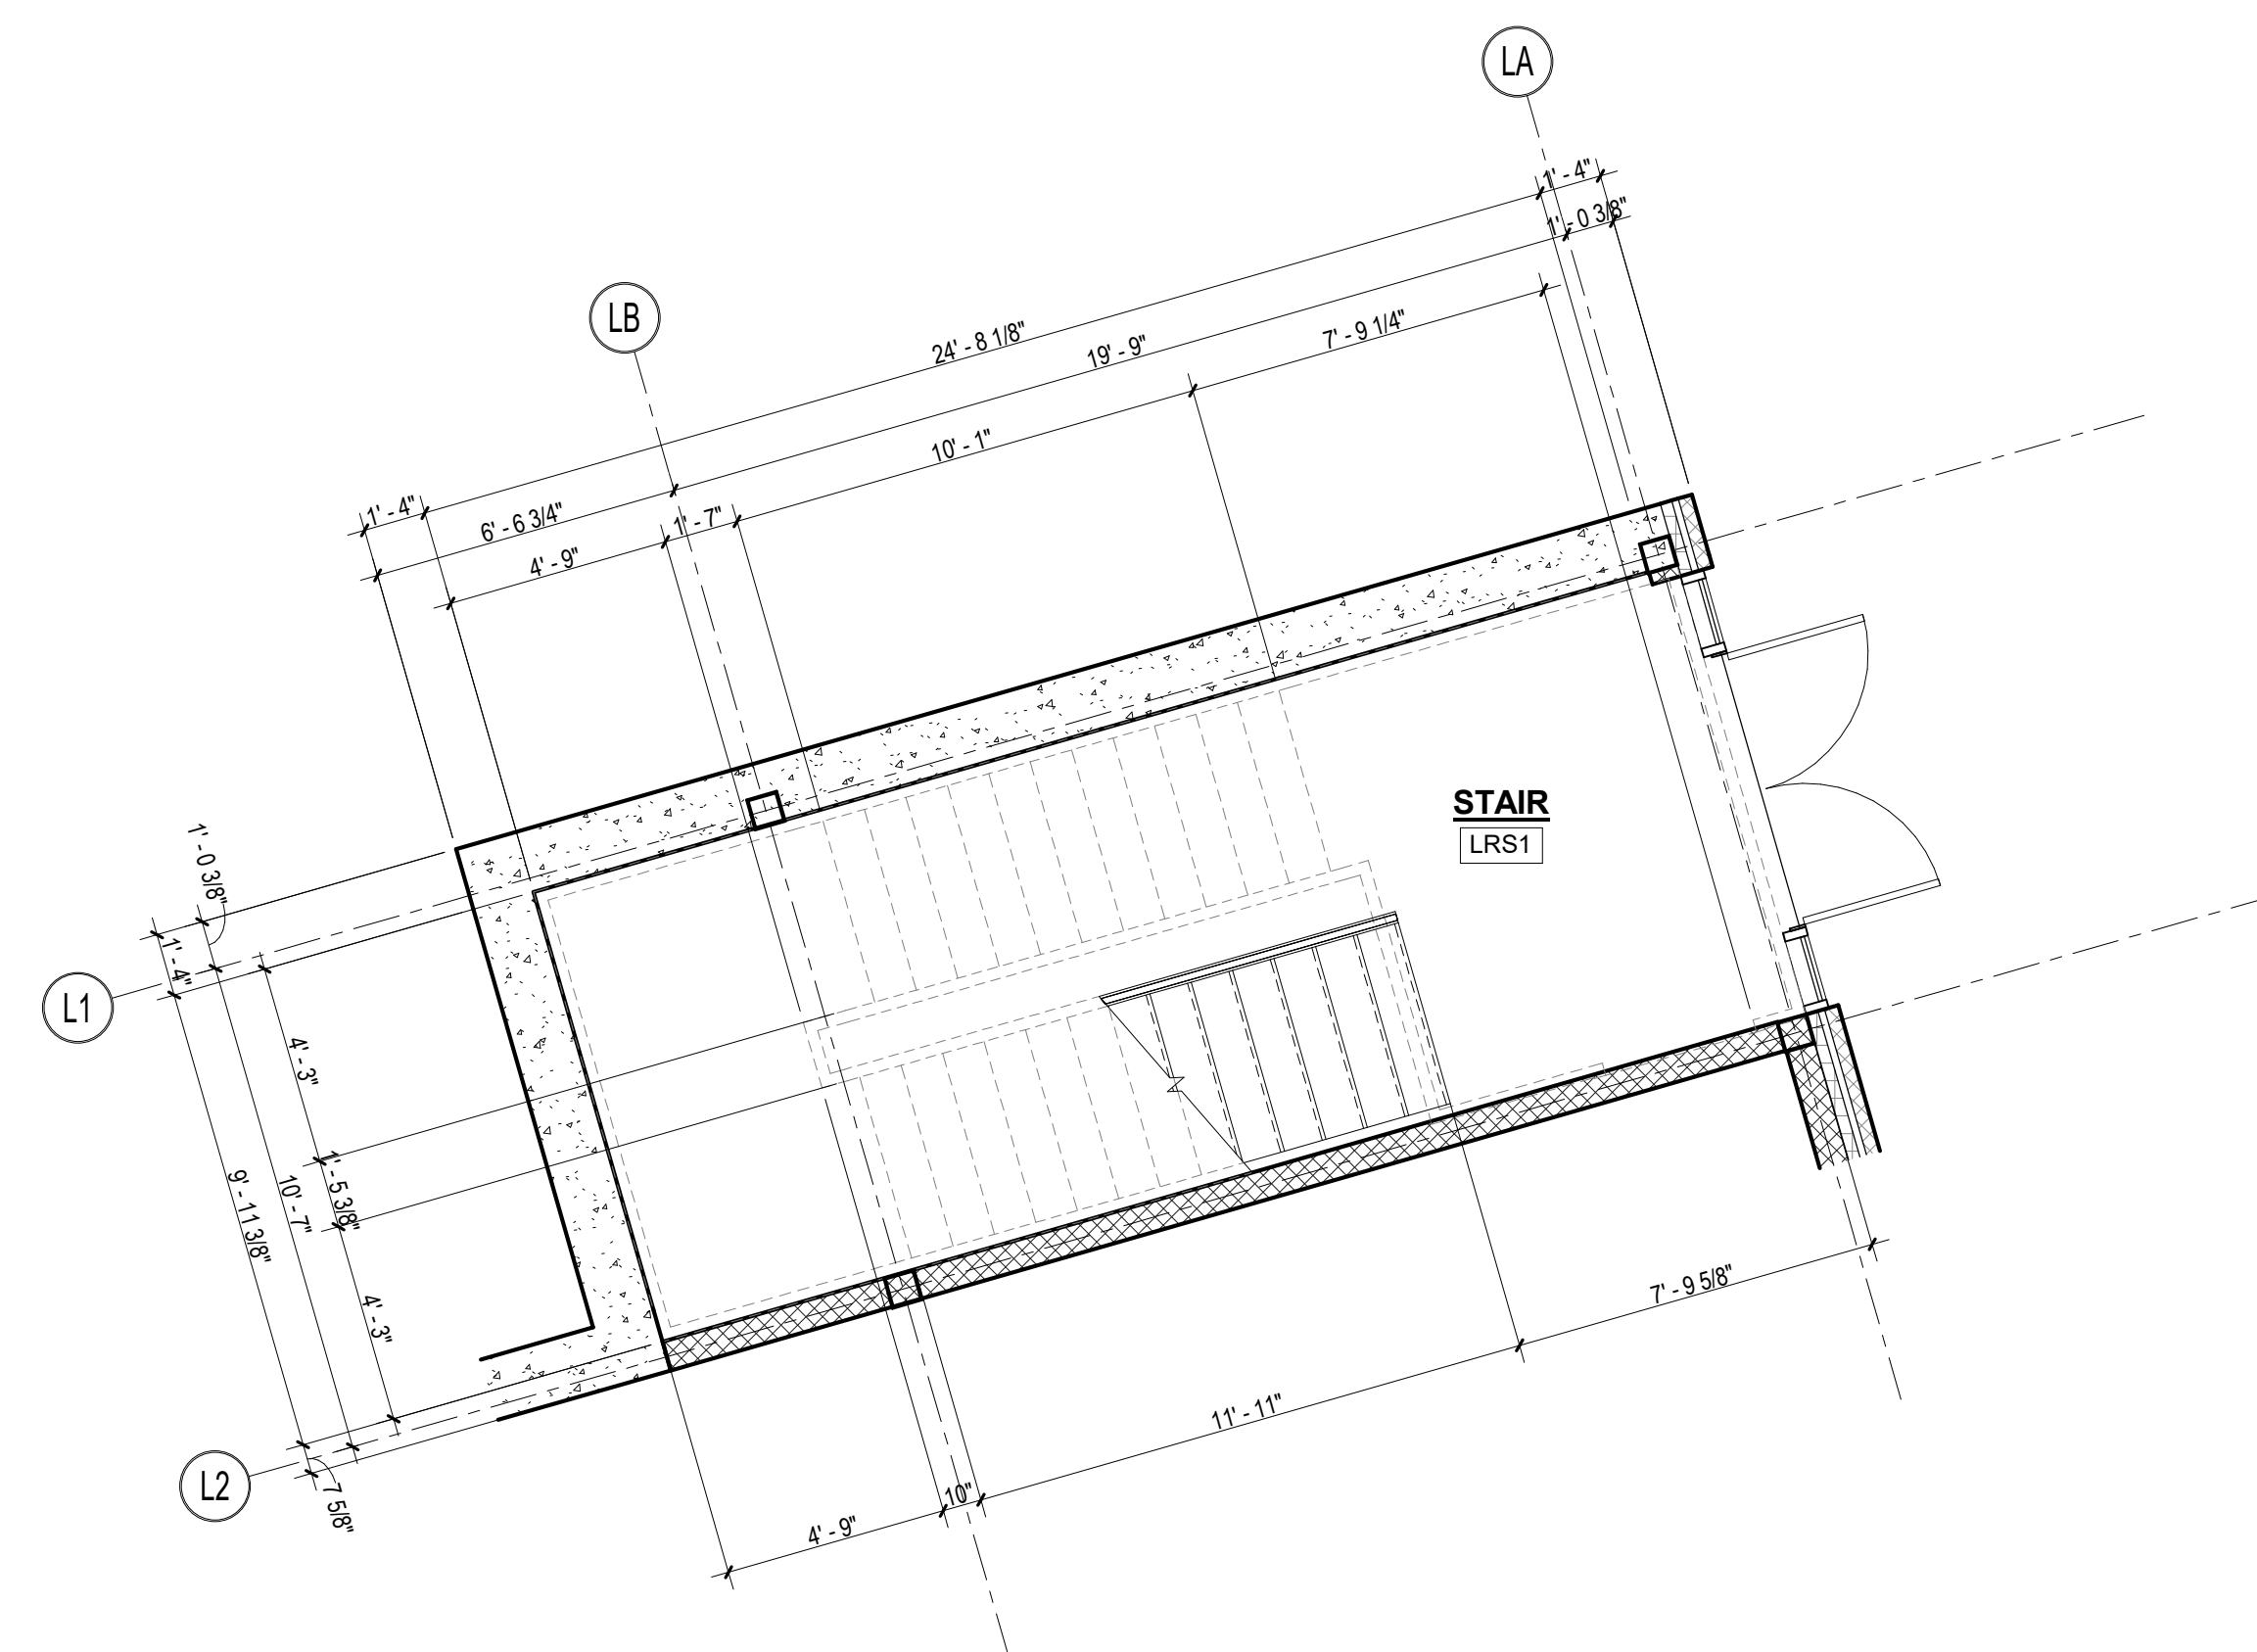


1 STAIR PLAN - LOCKER BUILDING FIRST FLOOR
1/4" = 1'-0"

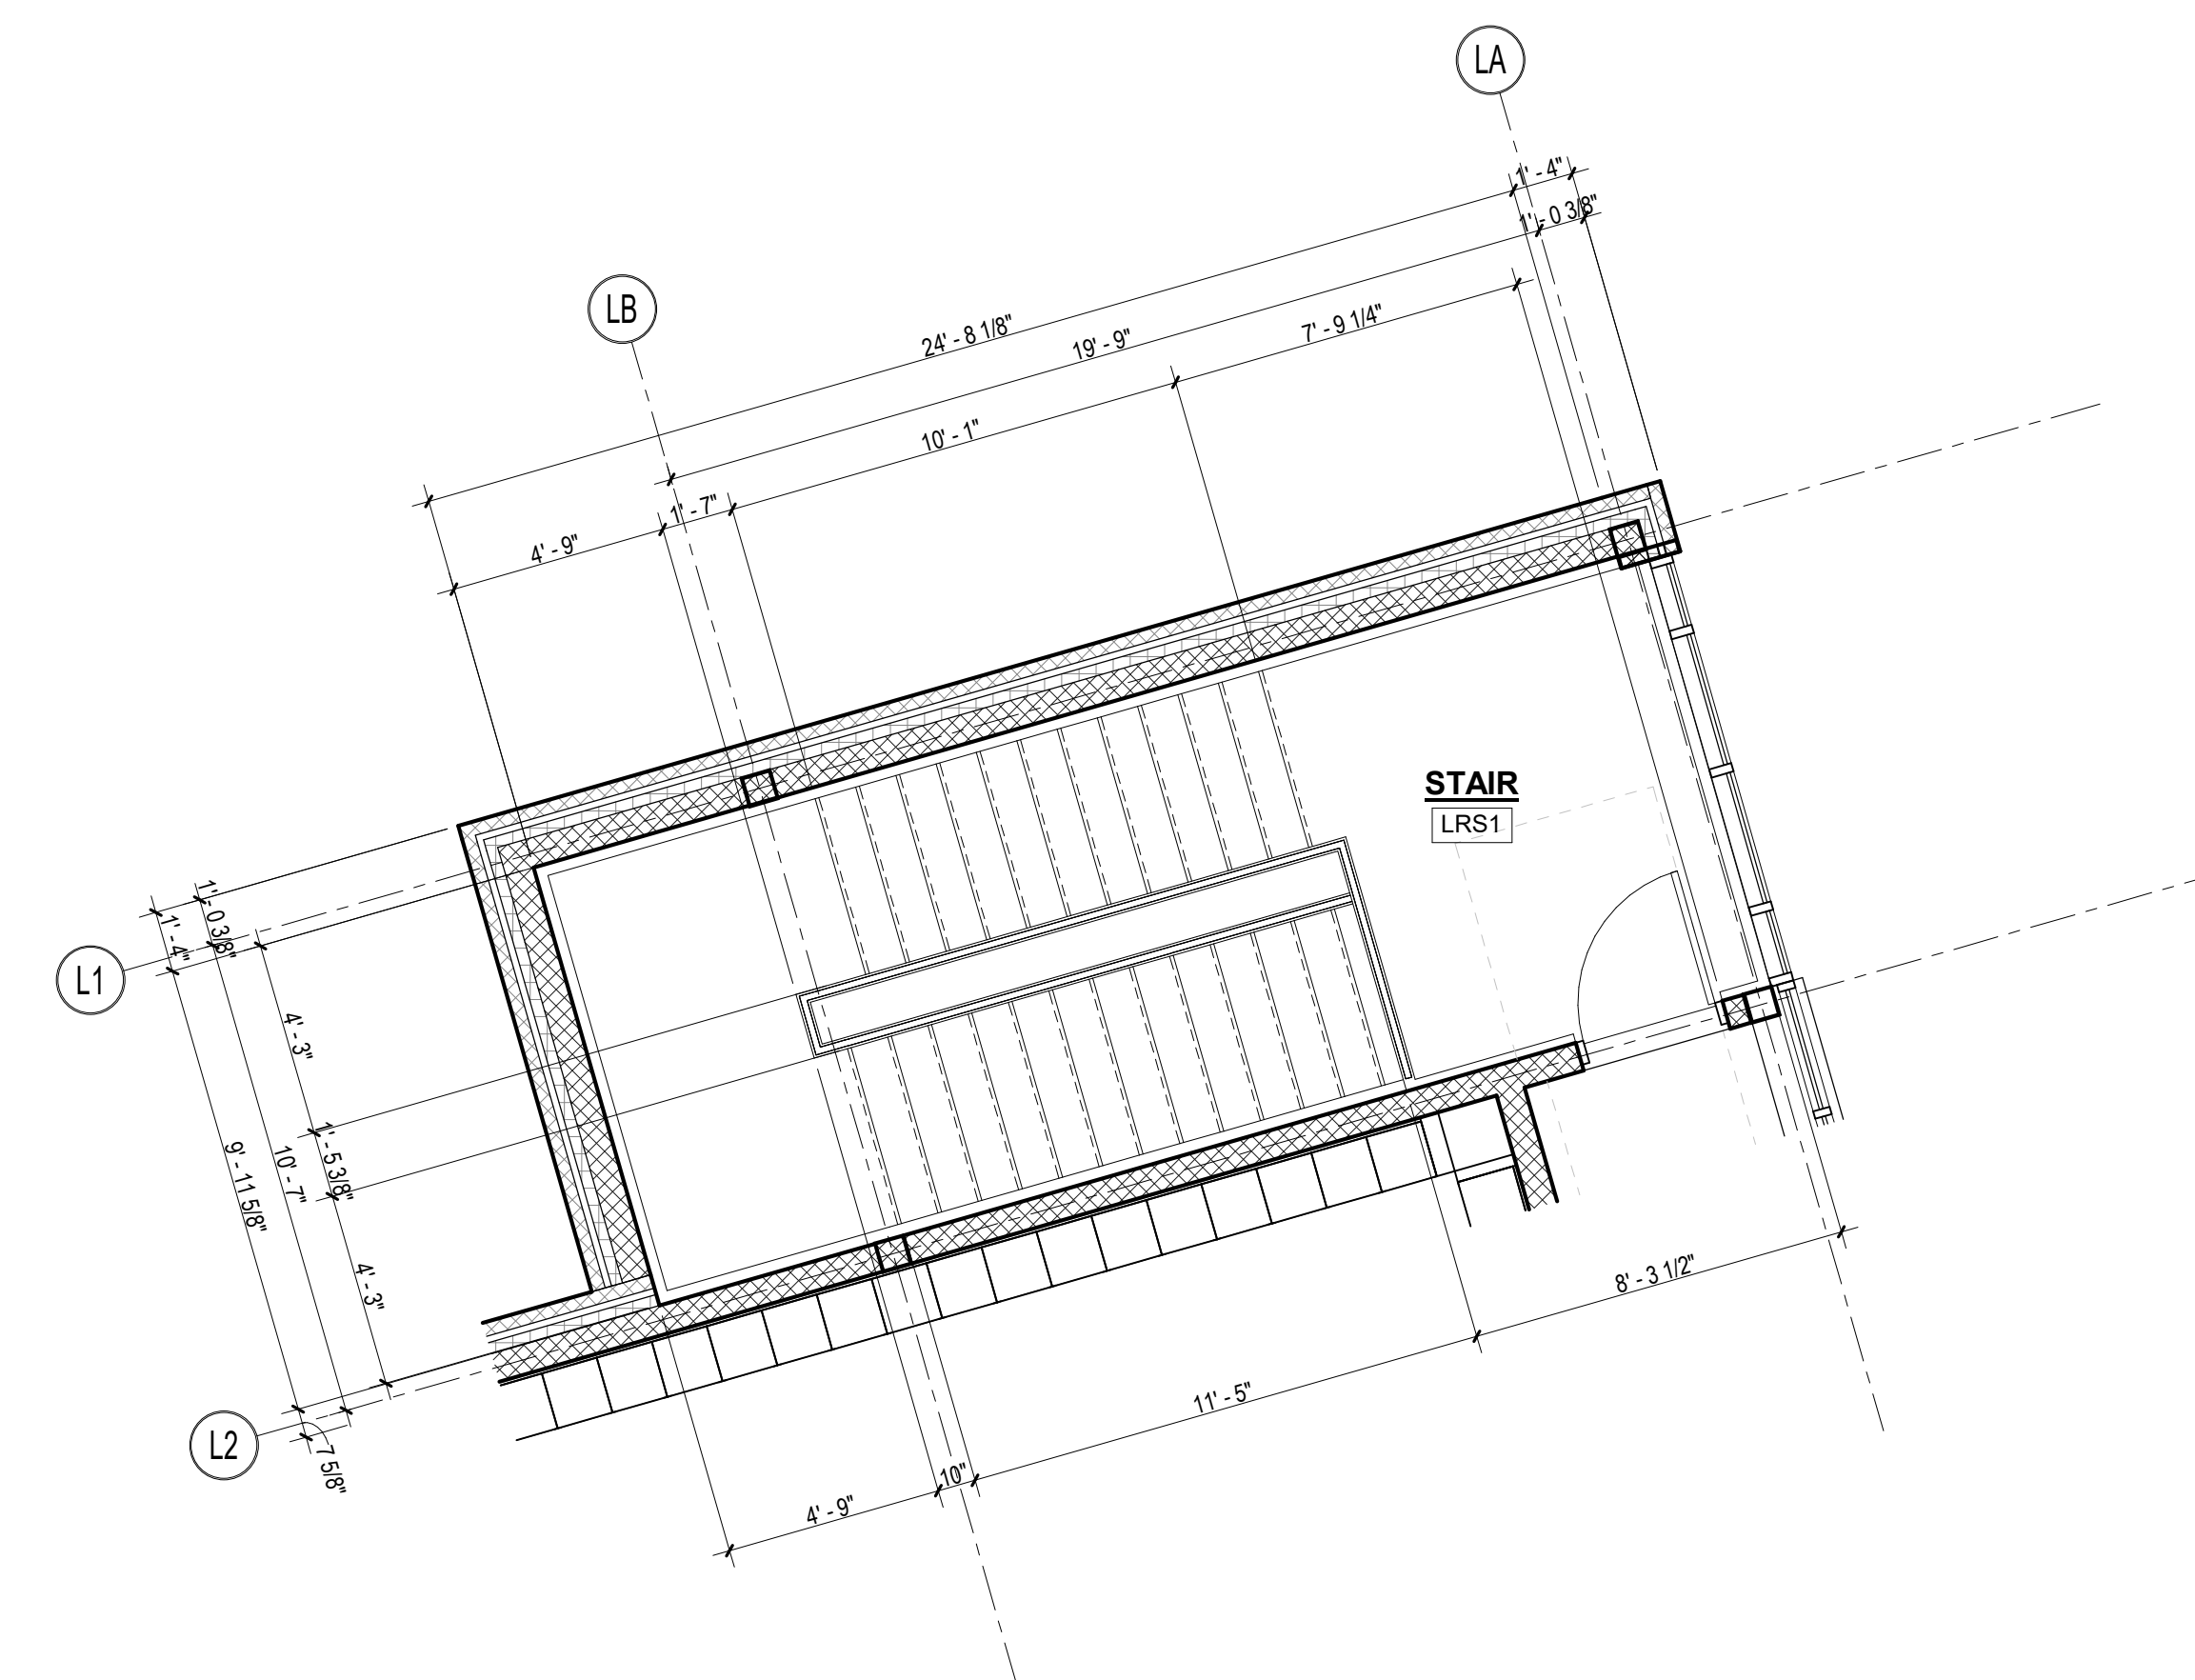

2 STAIR PLAN - LOCKER BUILDING SECOND FLOOR
1/4" = 1'-0"

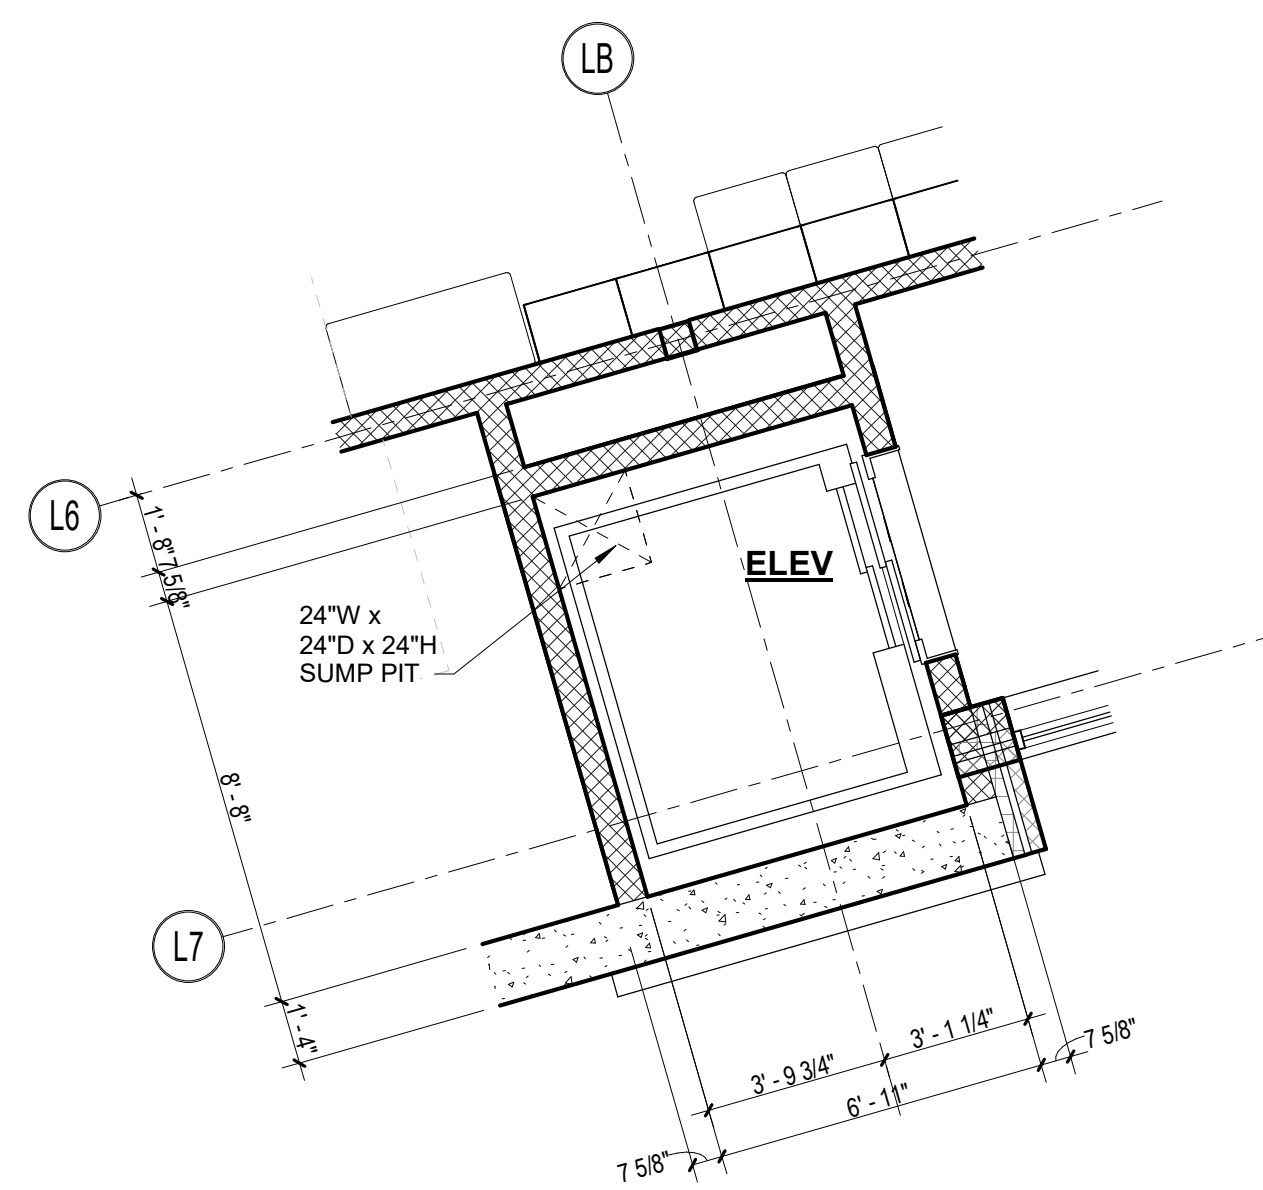

3 ELEVATOR PLAN - LOCKER BUILDING FIRST FLOOR
1/4" = 1'-0"

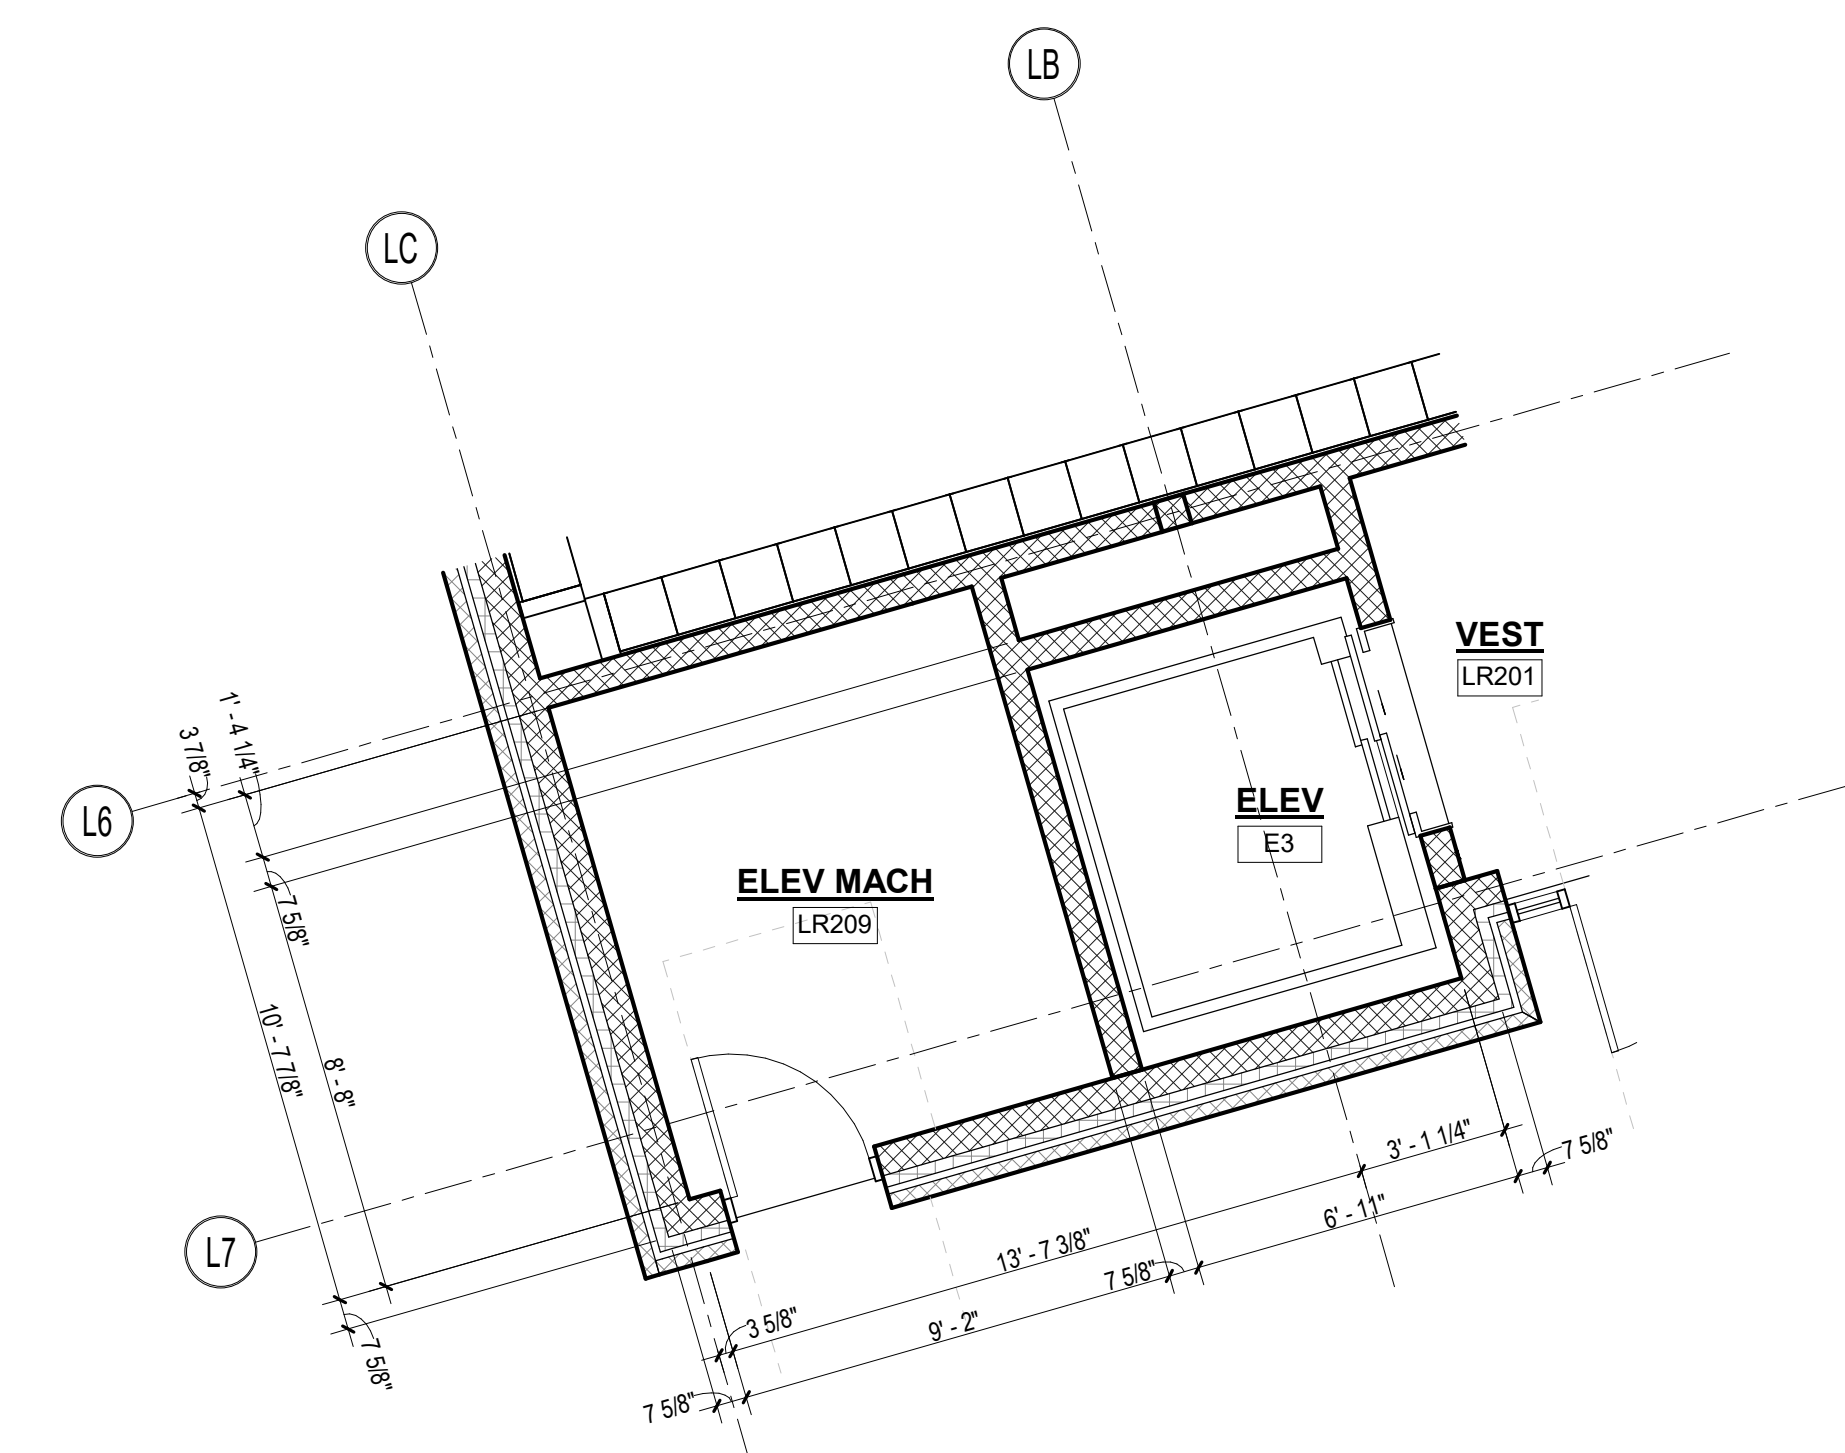


4 ELEVATOR PLAN - LOCKER BUILDING SECOND FLOOR
1/4" = 1'-0"

© COPYRIGHT 2022 DRUMMEY ROSANE ANDERSON, INC.


MSBA 60% CD
SUBMISSION

January 13th, 2023

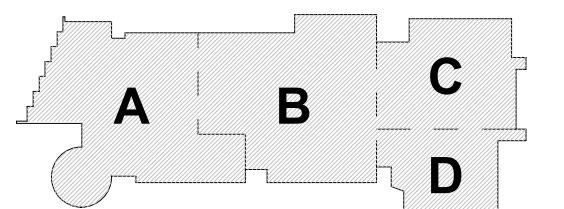

KEY PLAN

PROJECT NORTH MAGNETIC NORTH

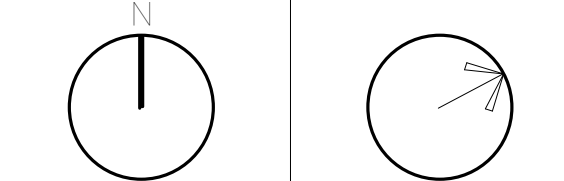

**LOCKER
BUILDING STAIR
& ELEVATOR
DRAWINGS**

Scale: 1/4" = 1'-0"






Job No.: 20202

Drawn By: DRA

Date: January 13th, 2023

Volume 3 of 4

AL-1-3

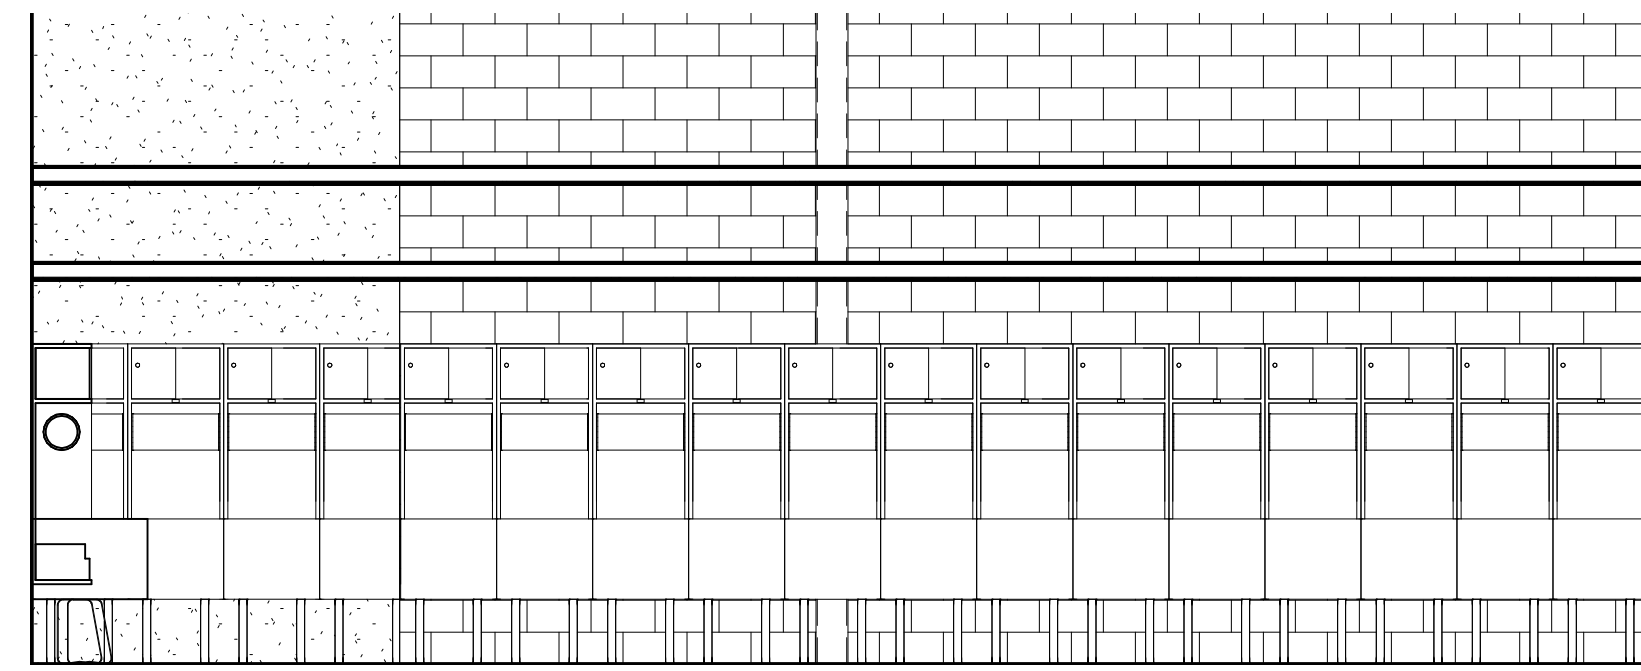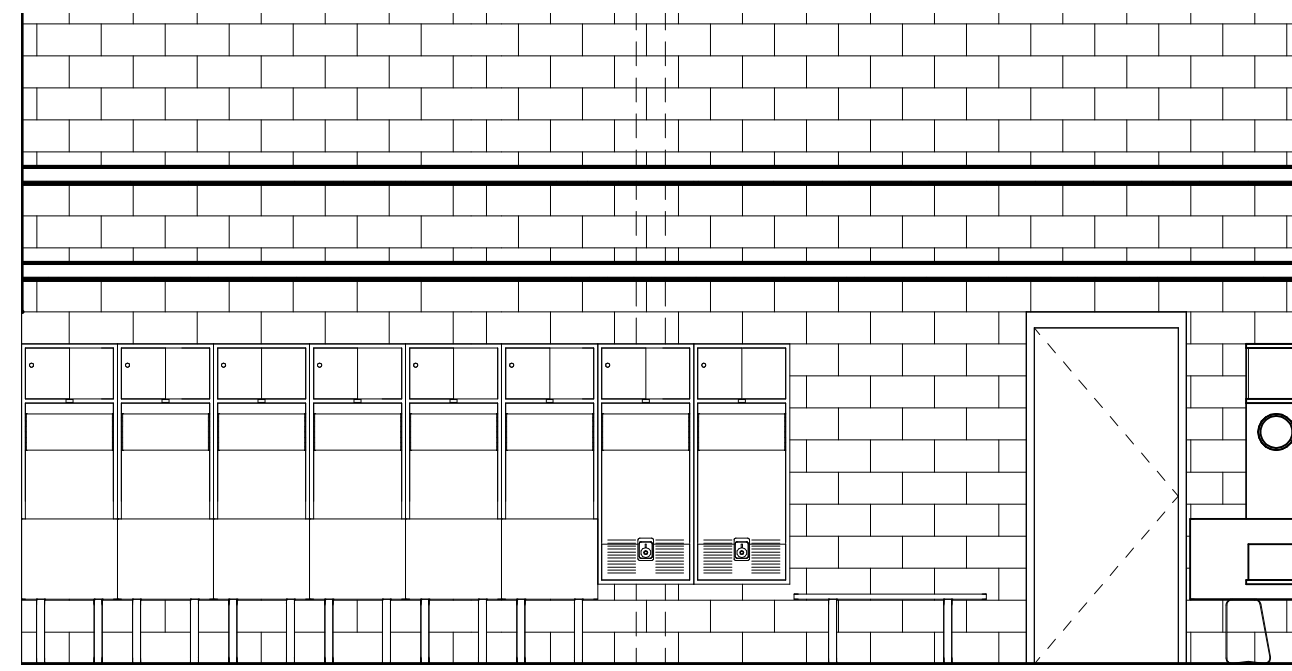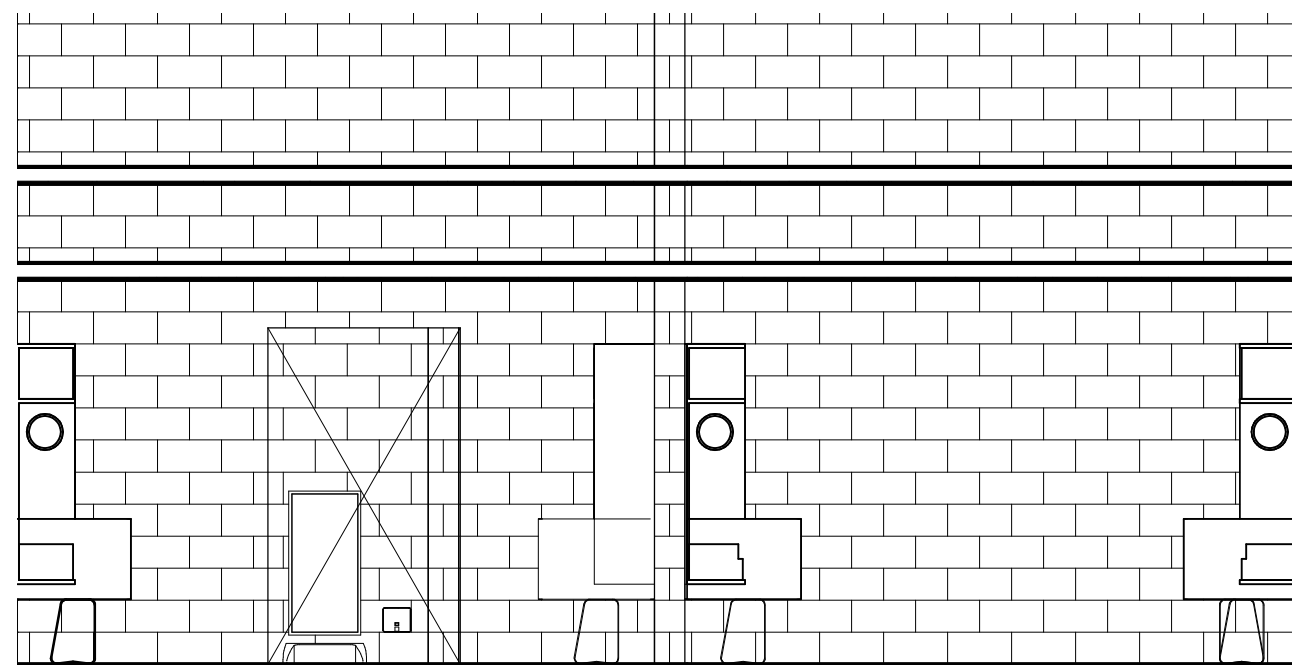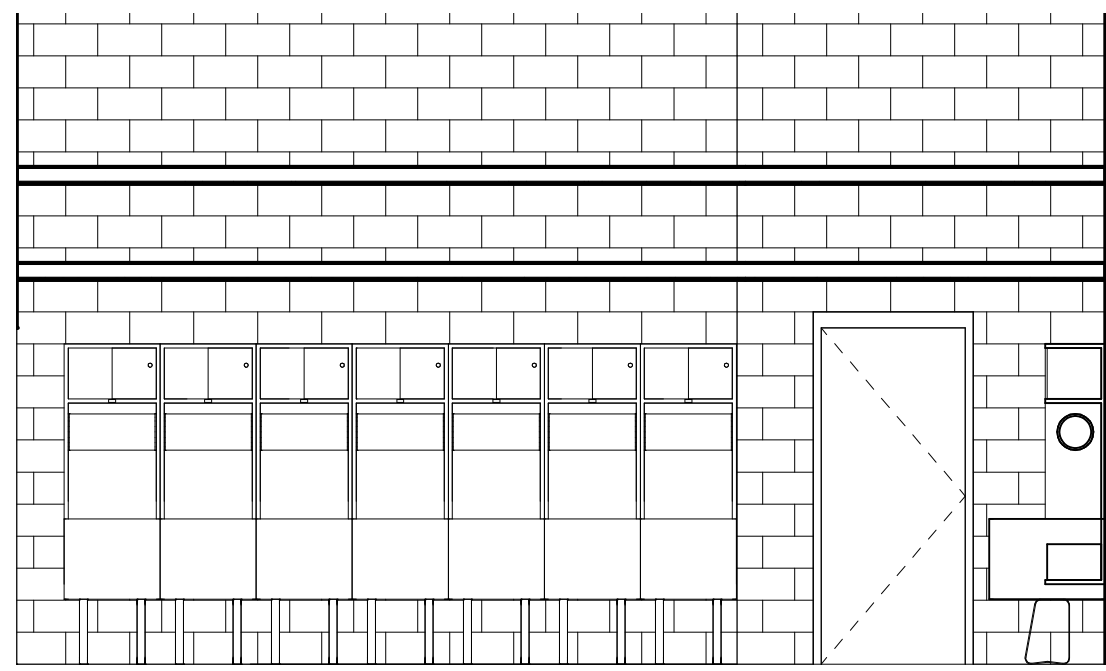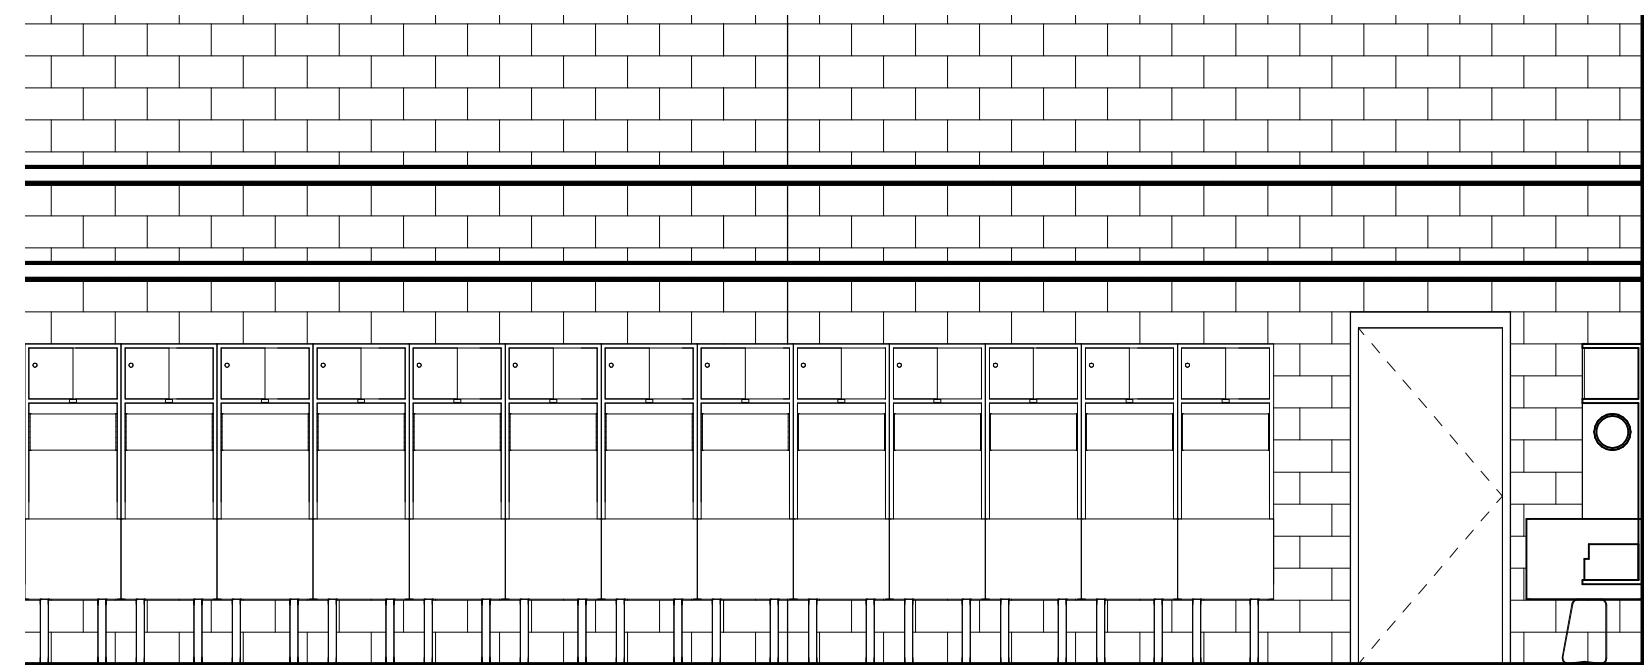






3 TEAM ROOM LR102 - EAST
1/4" = 1'-0"

4 TEAM ROOM LR102 - EAST
1/4" = 1'-0"

5 TEAM ROOM LR102 - NORTH
1/4" = 1'-0"

6 TEAM ROOM LR102 - SOUTH
1/4" = 1'-0"

7 TEAM ROOM LR102 - WEST
1/4" = 1'-0"

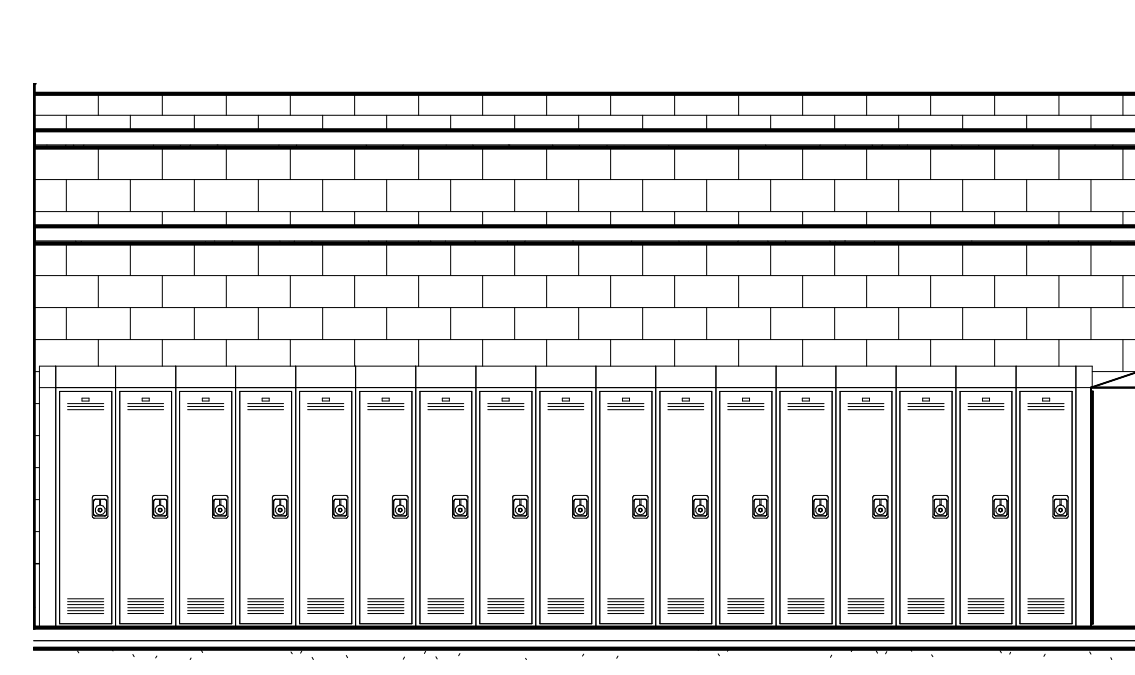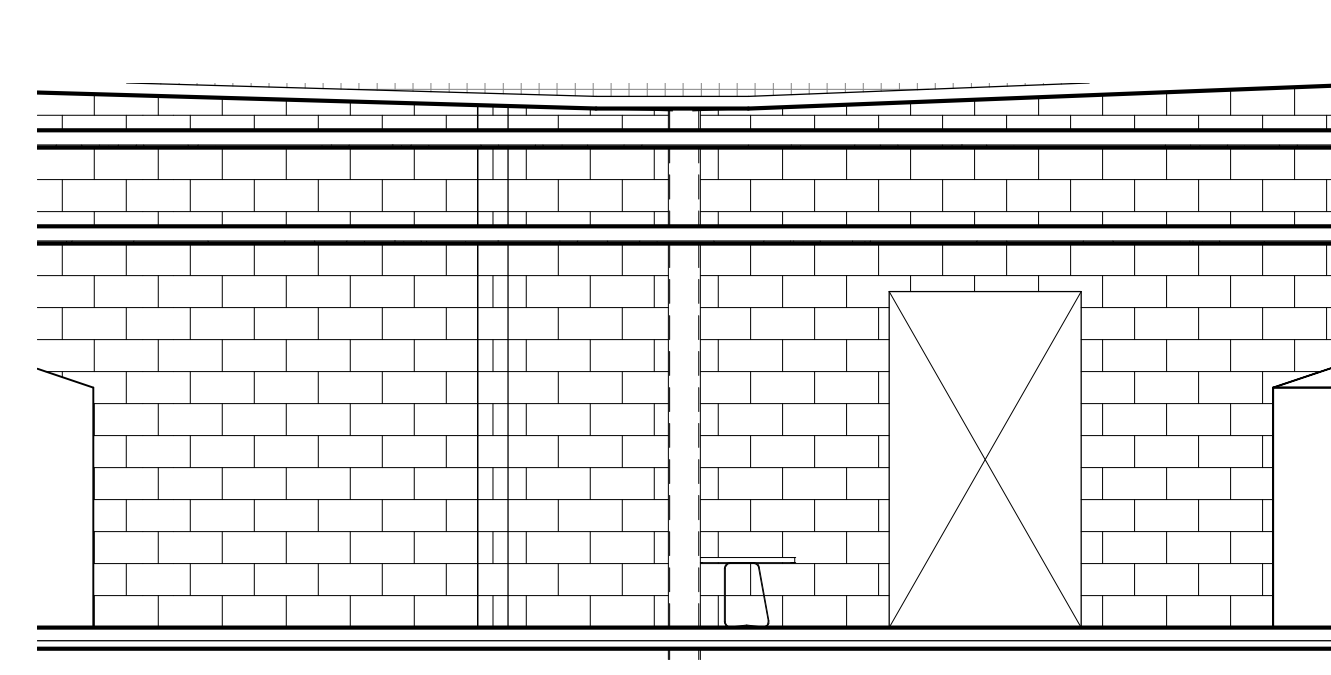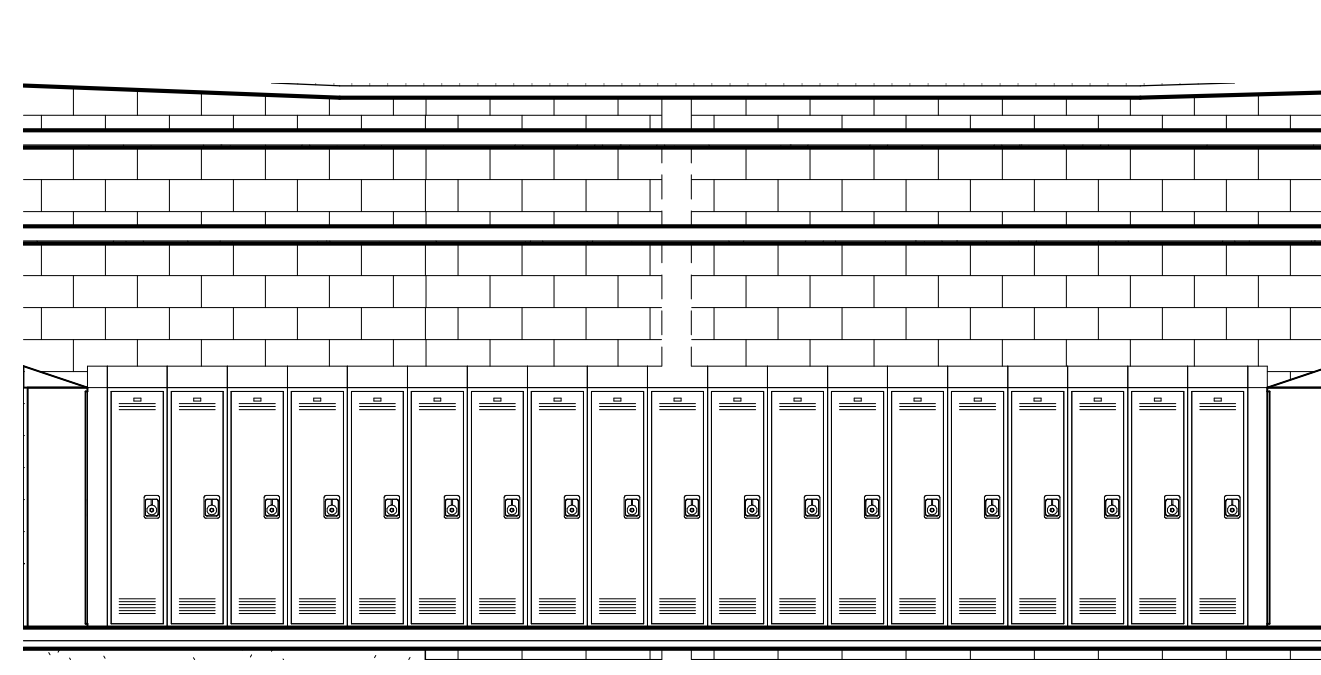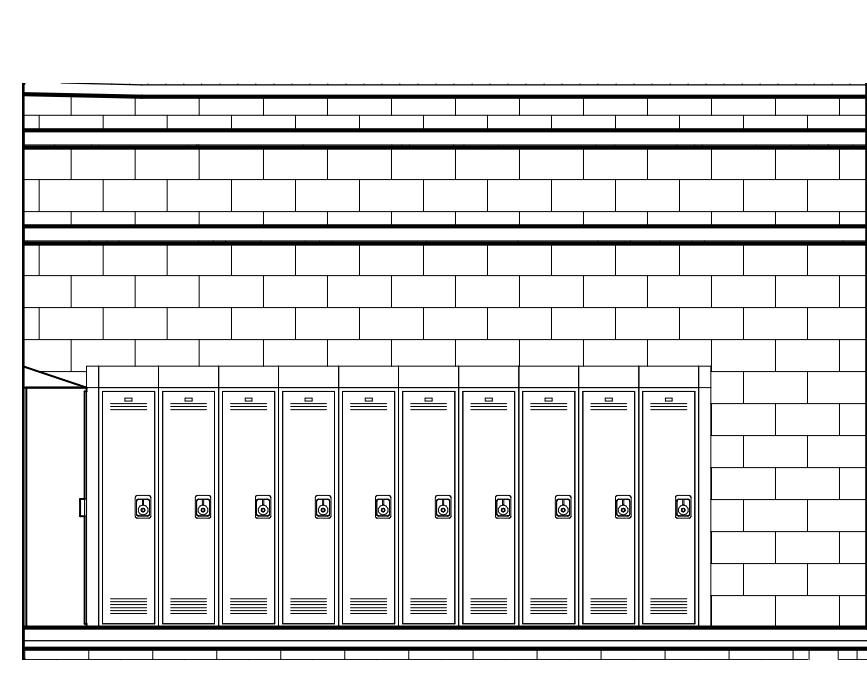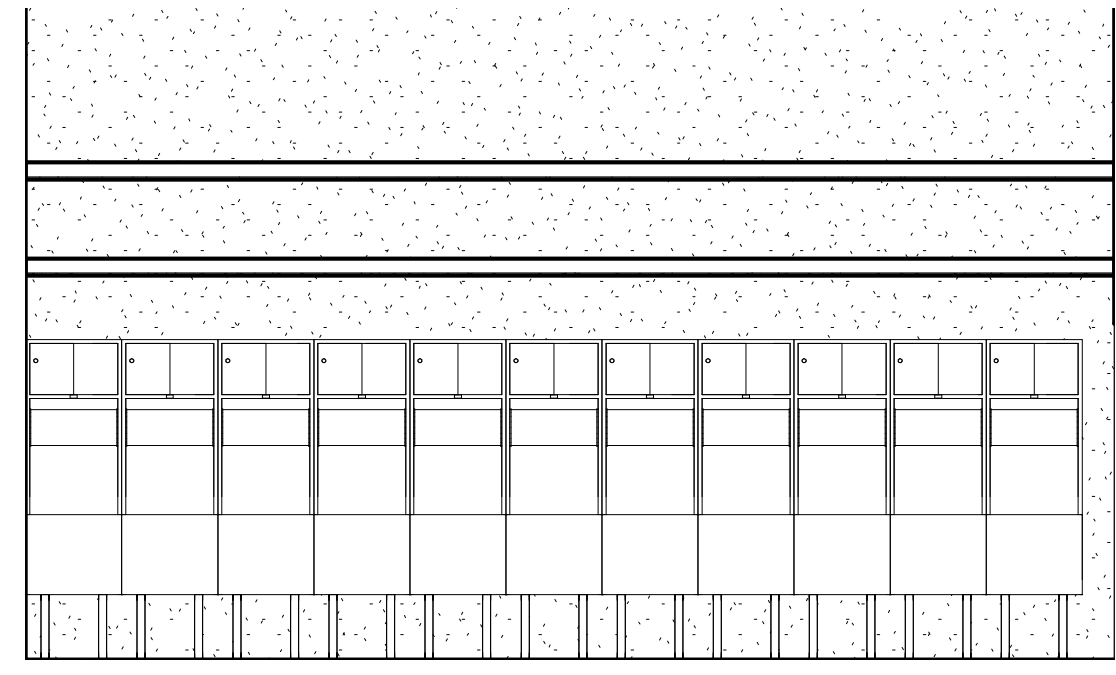







8 TEAM ROOM LR102 - WEST
1/4" = 1'-0"

9 TEAM ROOM LR206 - EAST
1/4" = 1'-0"

10 TEAM ROOM LR206 - NORTH
1/4" = 1'-0"

11 TEAM ROOM LR206 - SOUTH
1/4" = 1'-0"

12 TEAM ROOM LR206 - WEST
1/4" = 1'-0"

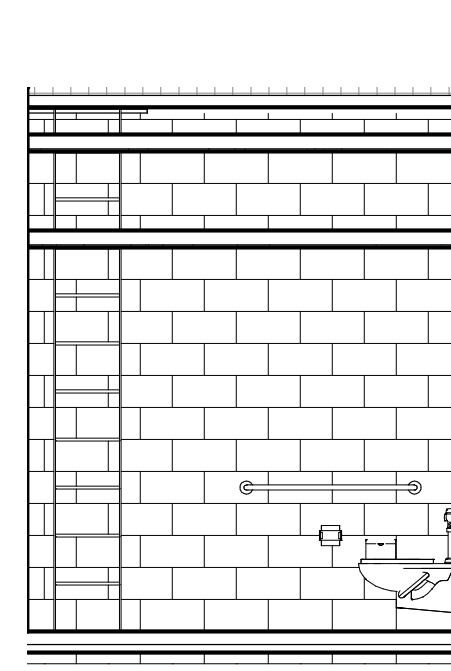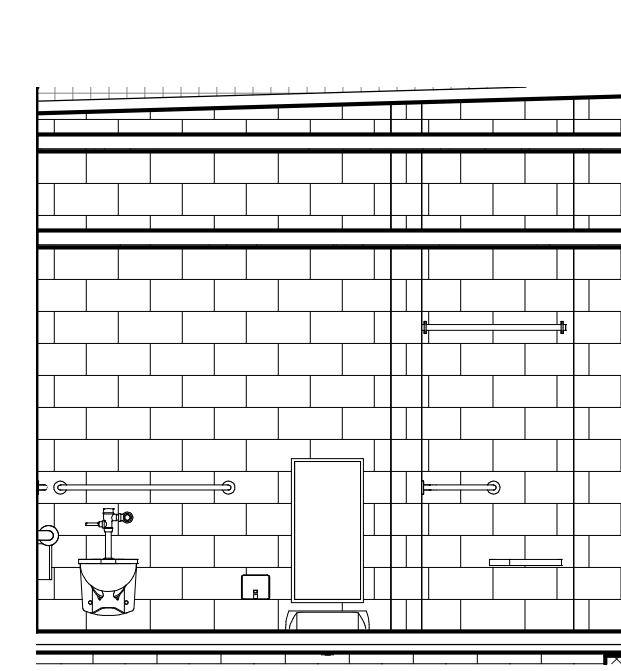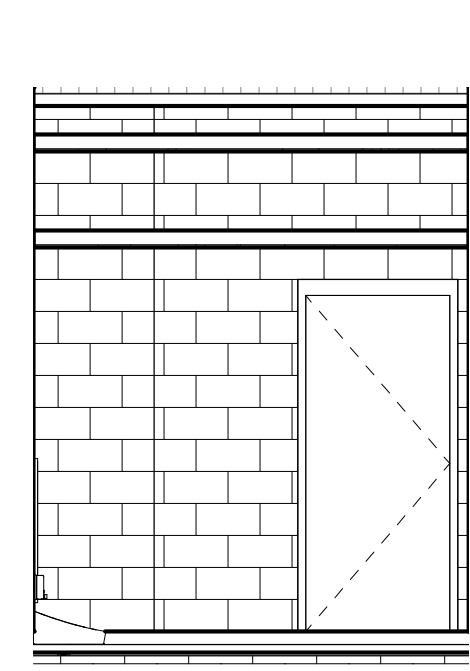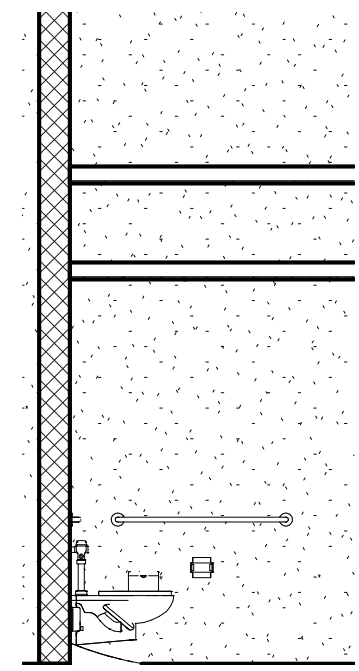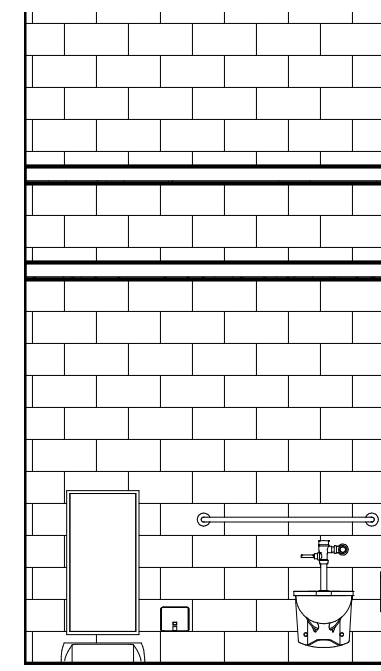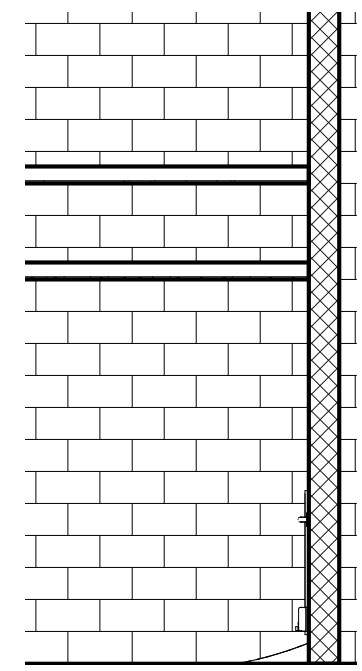

13 TLT LR105 - EAST
1/4" = 1'-0"




14 TLT LR105 - SOUTH
1/4" = 1'-0"

15 TLT LR105 - WEST
1/4" = 1'-0"

16 COACH / OFFICIAL LR204 - EAST
1/4" = 1'-0"

17 COACH / OFFICIAL LR204 - NORTH
1/4" = 1'-0"




18 COACH / OFFICIAL LR204 - WEST
1/4" = 1'-0"

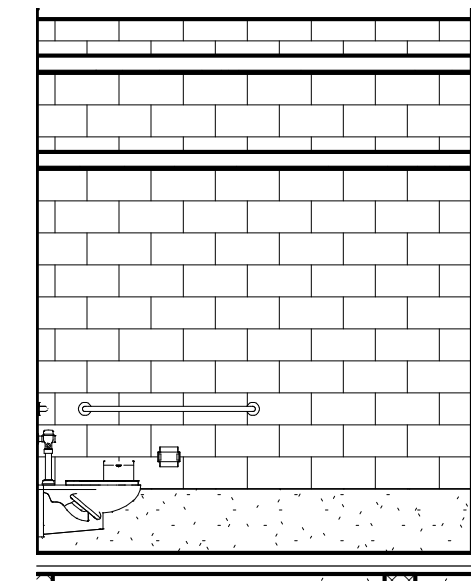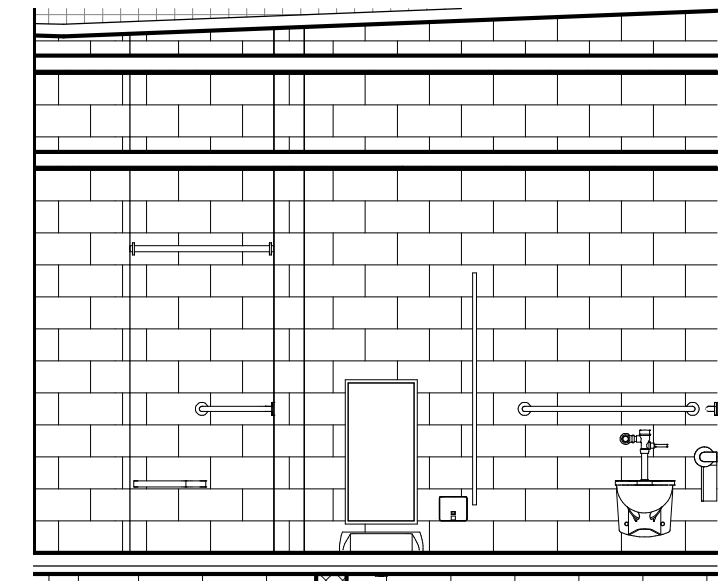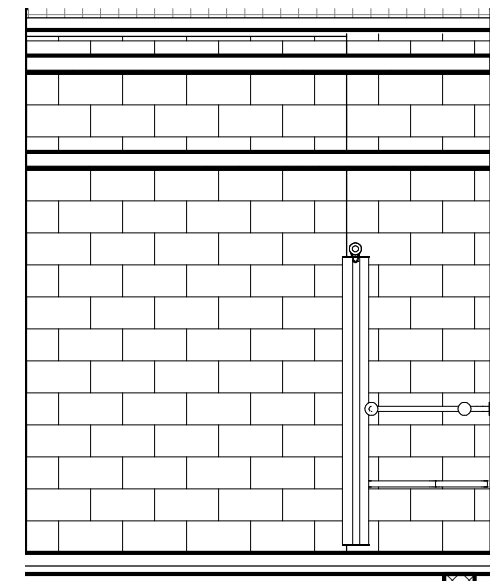

19 TLT / SHOWER E5 - EAST
1/4" = 1'-0"

20 TLT / SHOWER E5 - SOUTH
1/4" = 1'-0"


21 TLT / SHOWER E5 - EAST
1/4" = 1'-0"

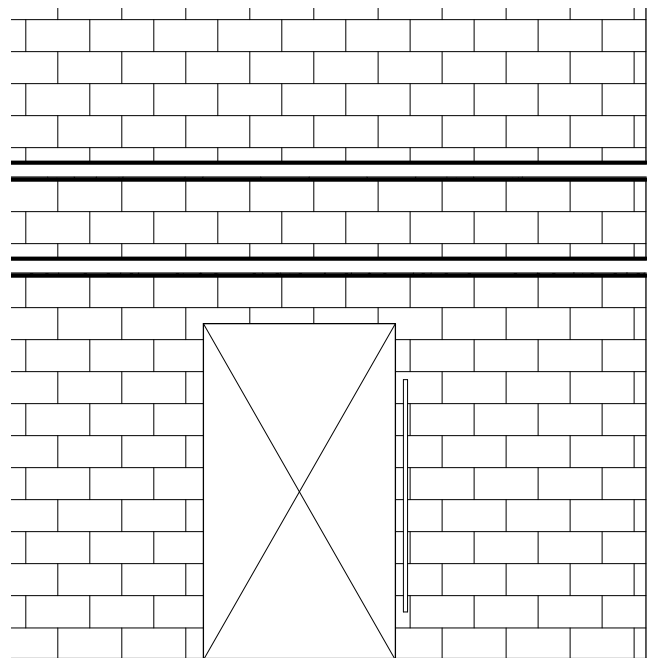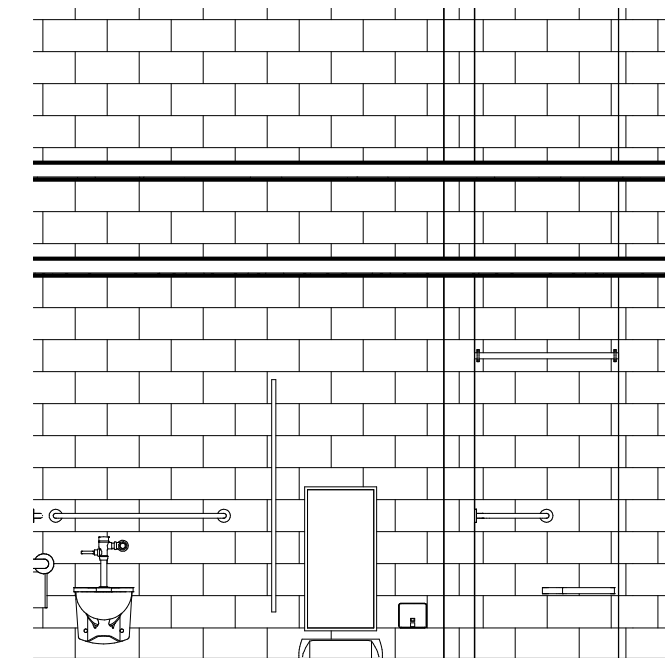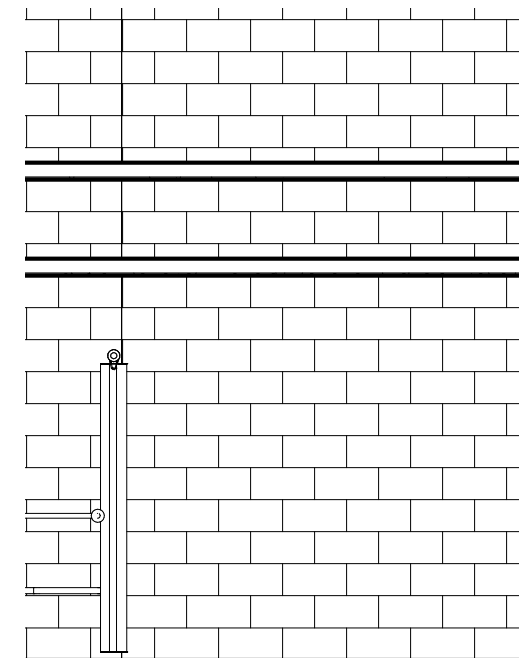

22 TLT / SHOWER E7 - EAST
1/4" = 1'-0"

23 TLT / SHOWER E7 - NORTH
1/4" = 1'-0"

24 TLT / SHOWER E7 - SOUTH
1/4" = 1'-0"

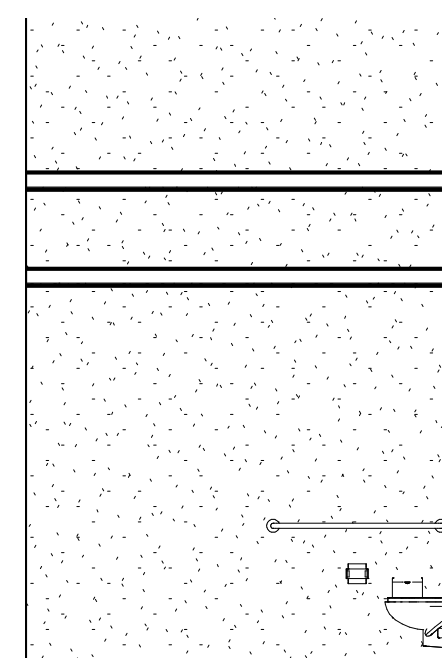

25 TLT / SHOWER E7 - WEST
1/4" = 1'-0"



1 LOCKER ROOM LR102 - FIRST FLOOR LOCKER BUILDING
1/4" = 1'-0"

2 LOCKER ROOM LR203 - SECOND FLOOR LOCKER BUILDING
1/4" = 1'-0"

DRA


Drummeys Rosane Anderson, Inc.
225 Oakland Road
South Windsor, CT 06074
Tel: 817.964.1000
www.dra-inc.com

260 Charles Street
Studio 300
Waltham, MA 02453

Planning | Architecture | Interior Design


**Northeast
Metropolitan
Regional
Vocational High
School**
100 Hemlock Road,
Wakefield, MA 01880

**ADD ALTERNATE
MSBA 60% CD
SUBMISSION**
January 13th, 2023

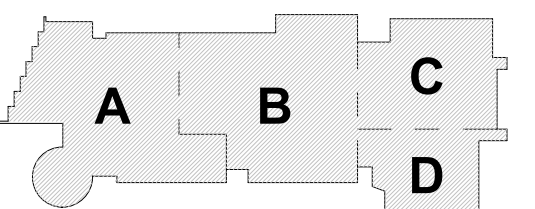

KEY PLAN

PROJECT NORTH MAGNETIC NORTH

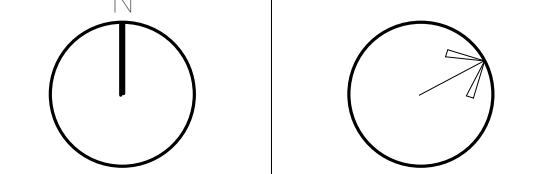

**TOILET AND
LOCKER ROOM
PLANS**

Scale: 1/4" = 1'-0"


Job No.: 20202

Drawn By: DRA


Date: January 13th, 2023

Volume 3 of 4


AL-14

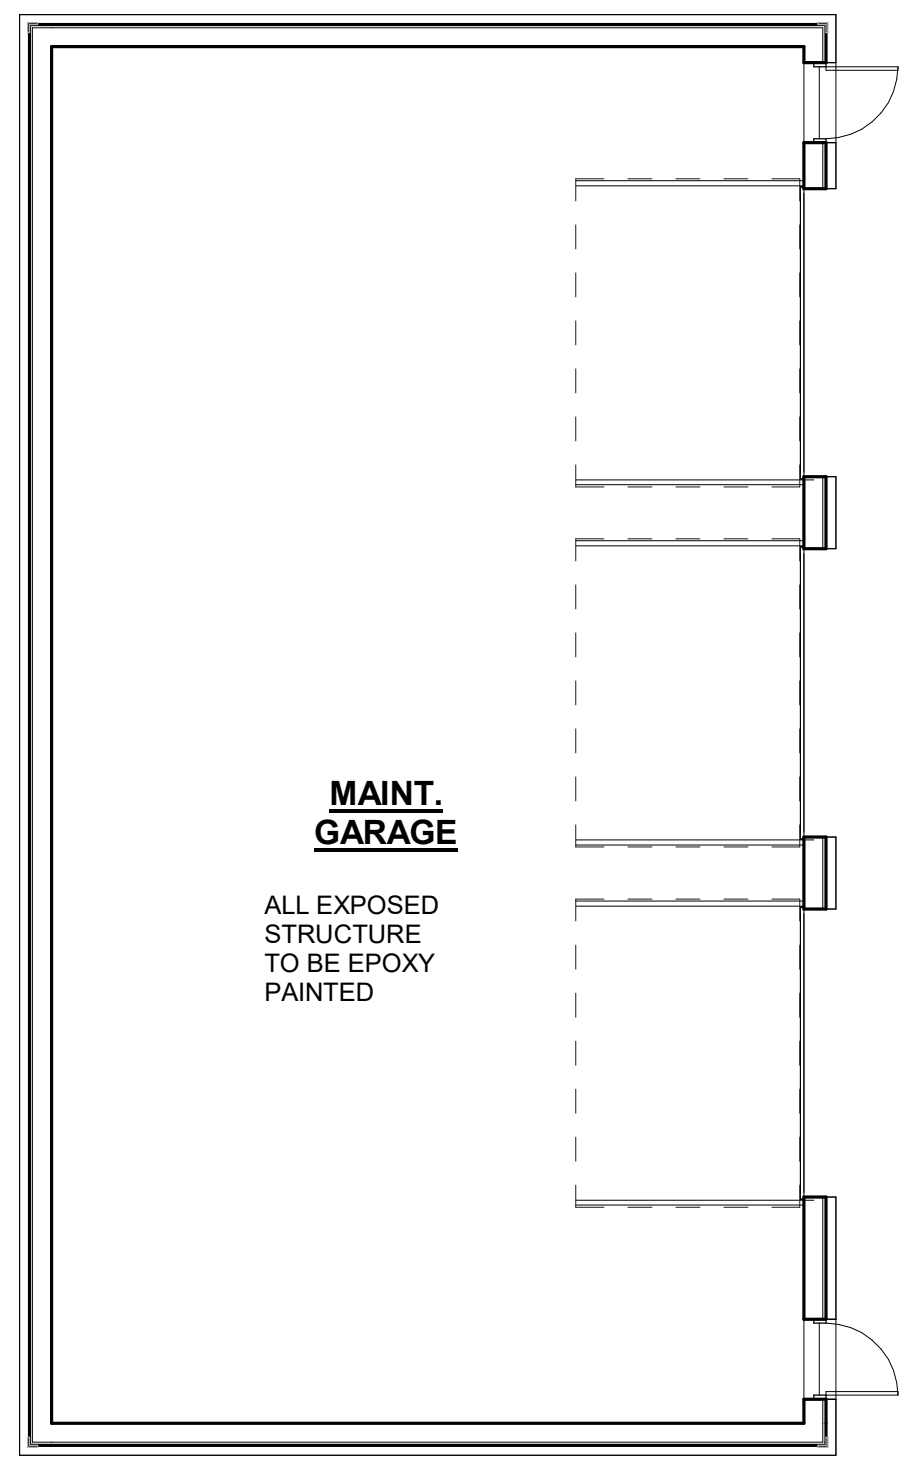


11 MAINTENANCE BUILDING REFLECTED CEILING PLAN
1/8" = 1'-0"

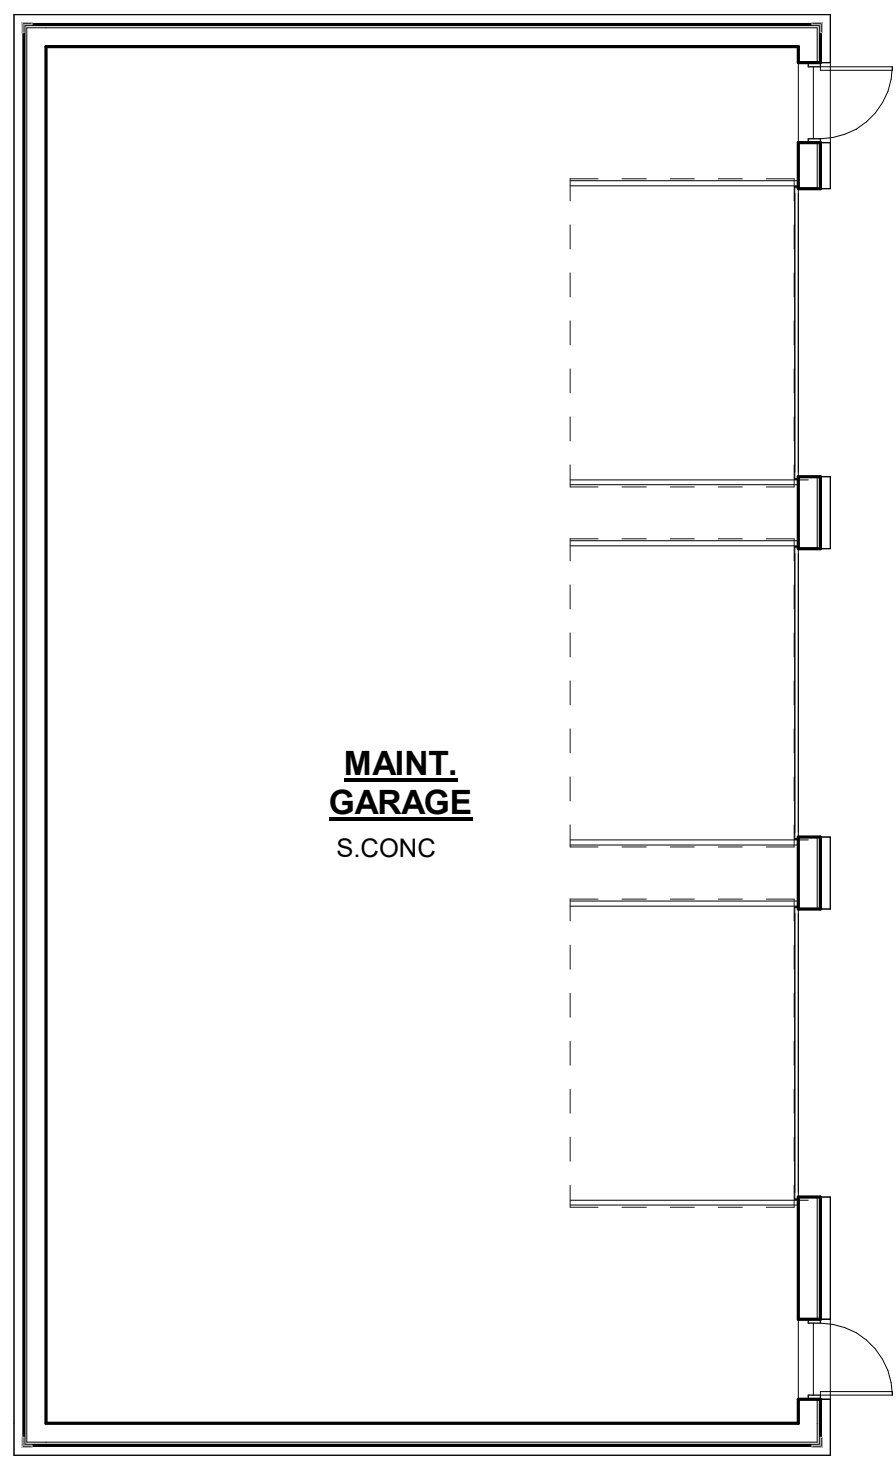


10 MAINTENANCE FLOOR FINISHES PLAN
1/8" = 1'-0"

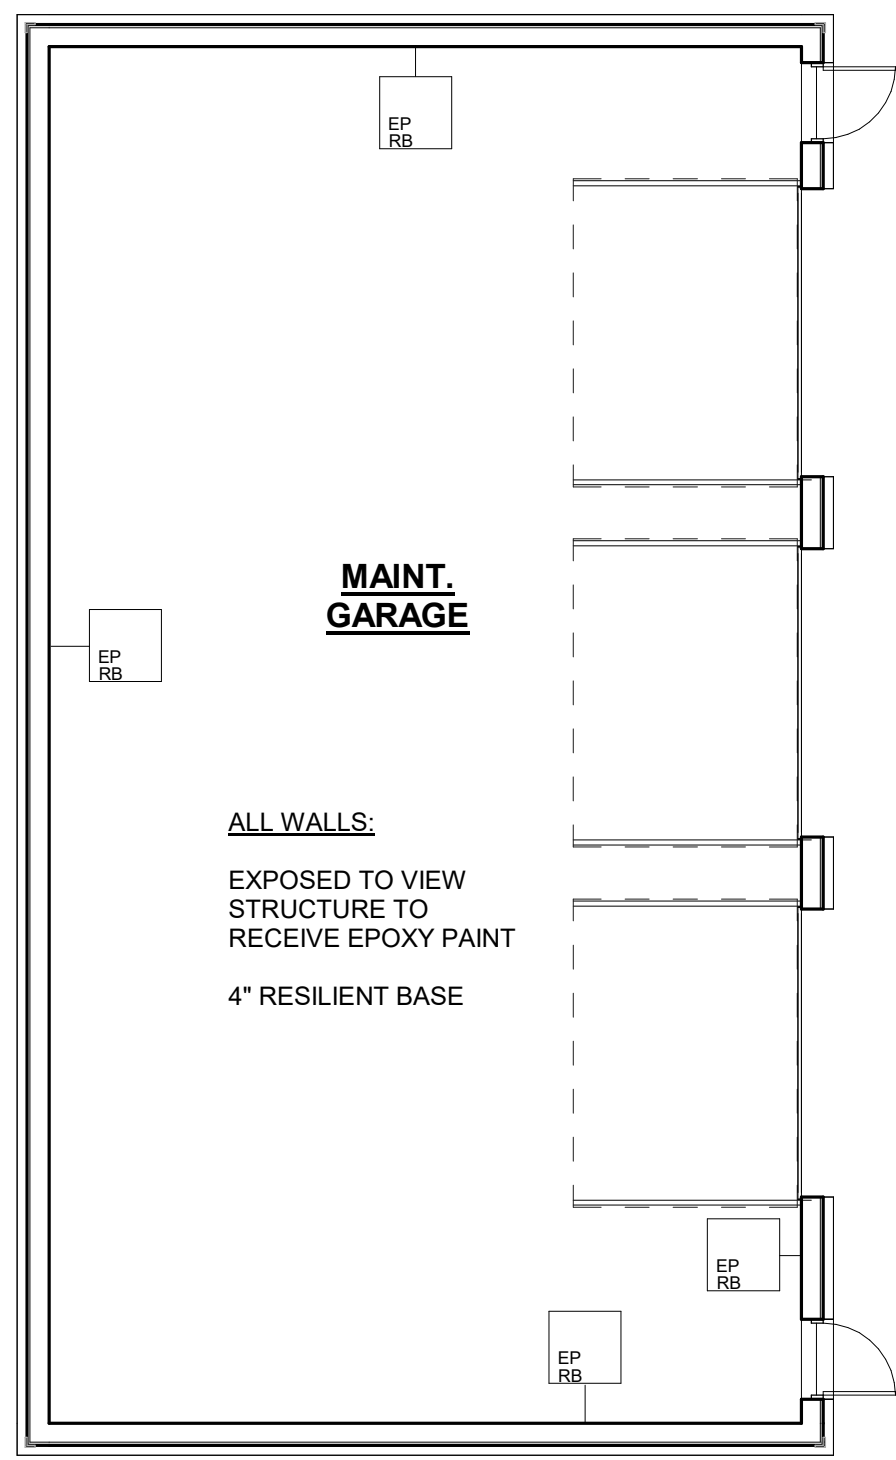


9 MAINTENANCE WALL FINISHES PLAN
1/8" = 1'-0"

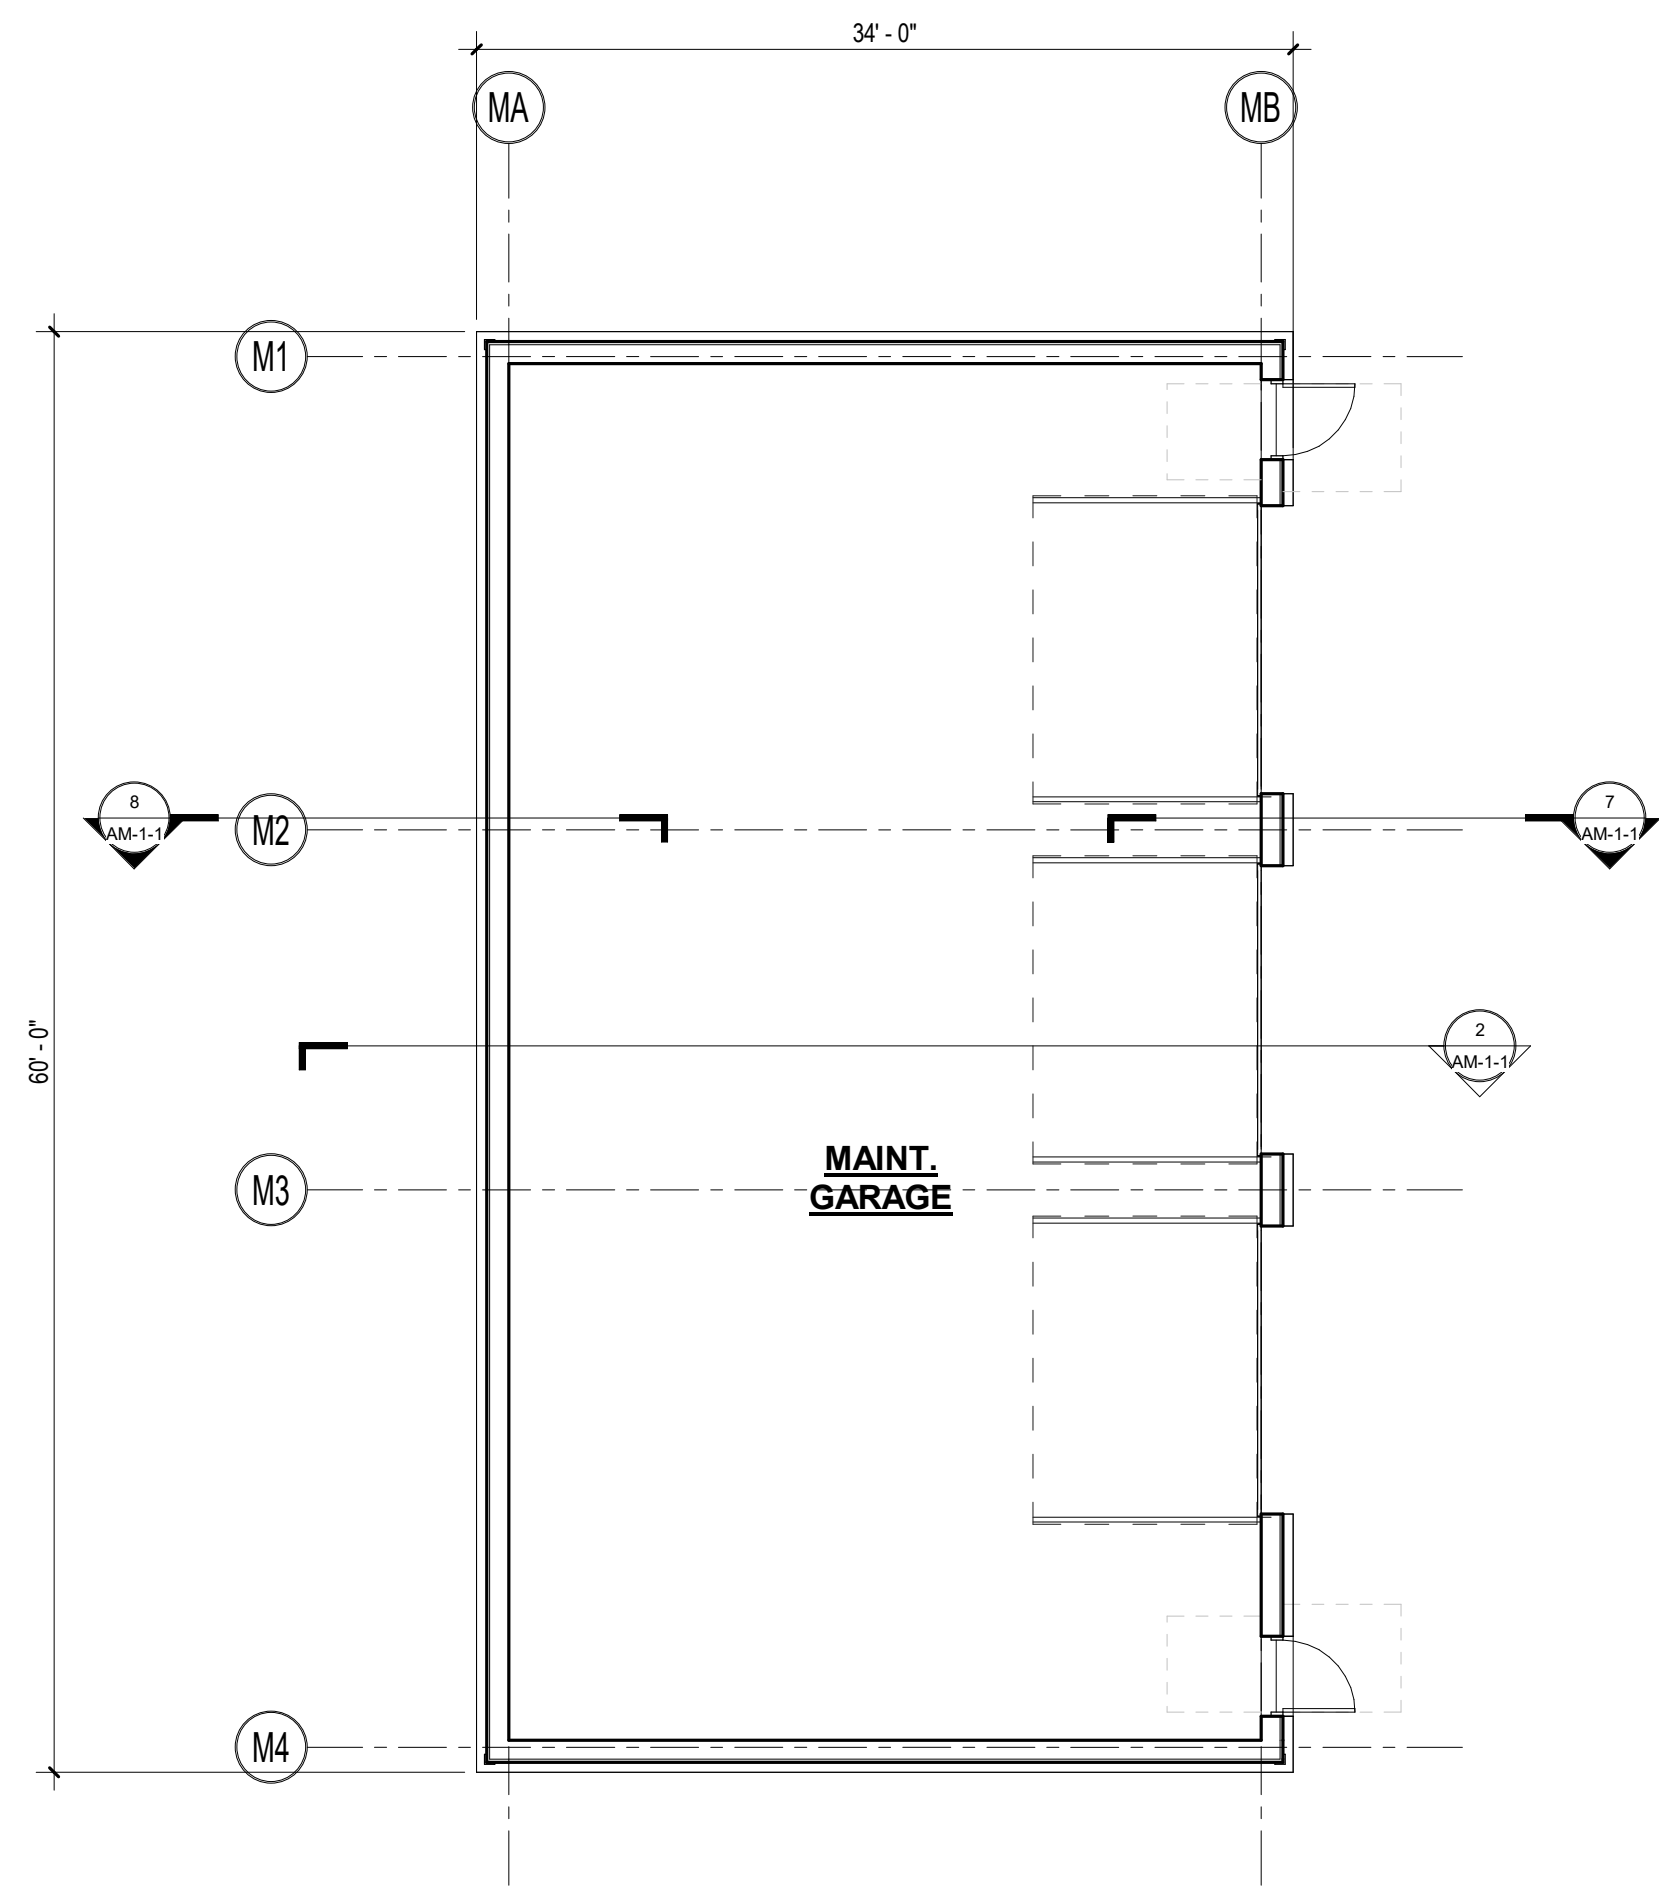


1 MAINTENANCE BUILDING PLAN
1/8" = 1'-0"

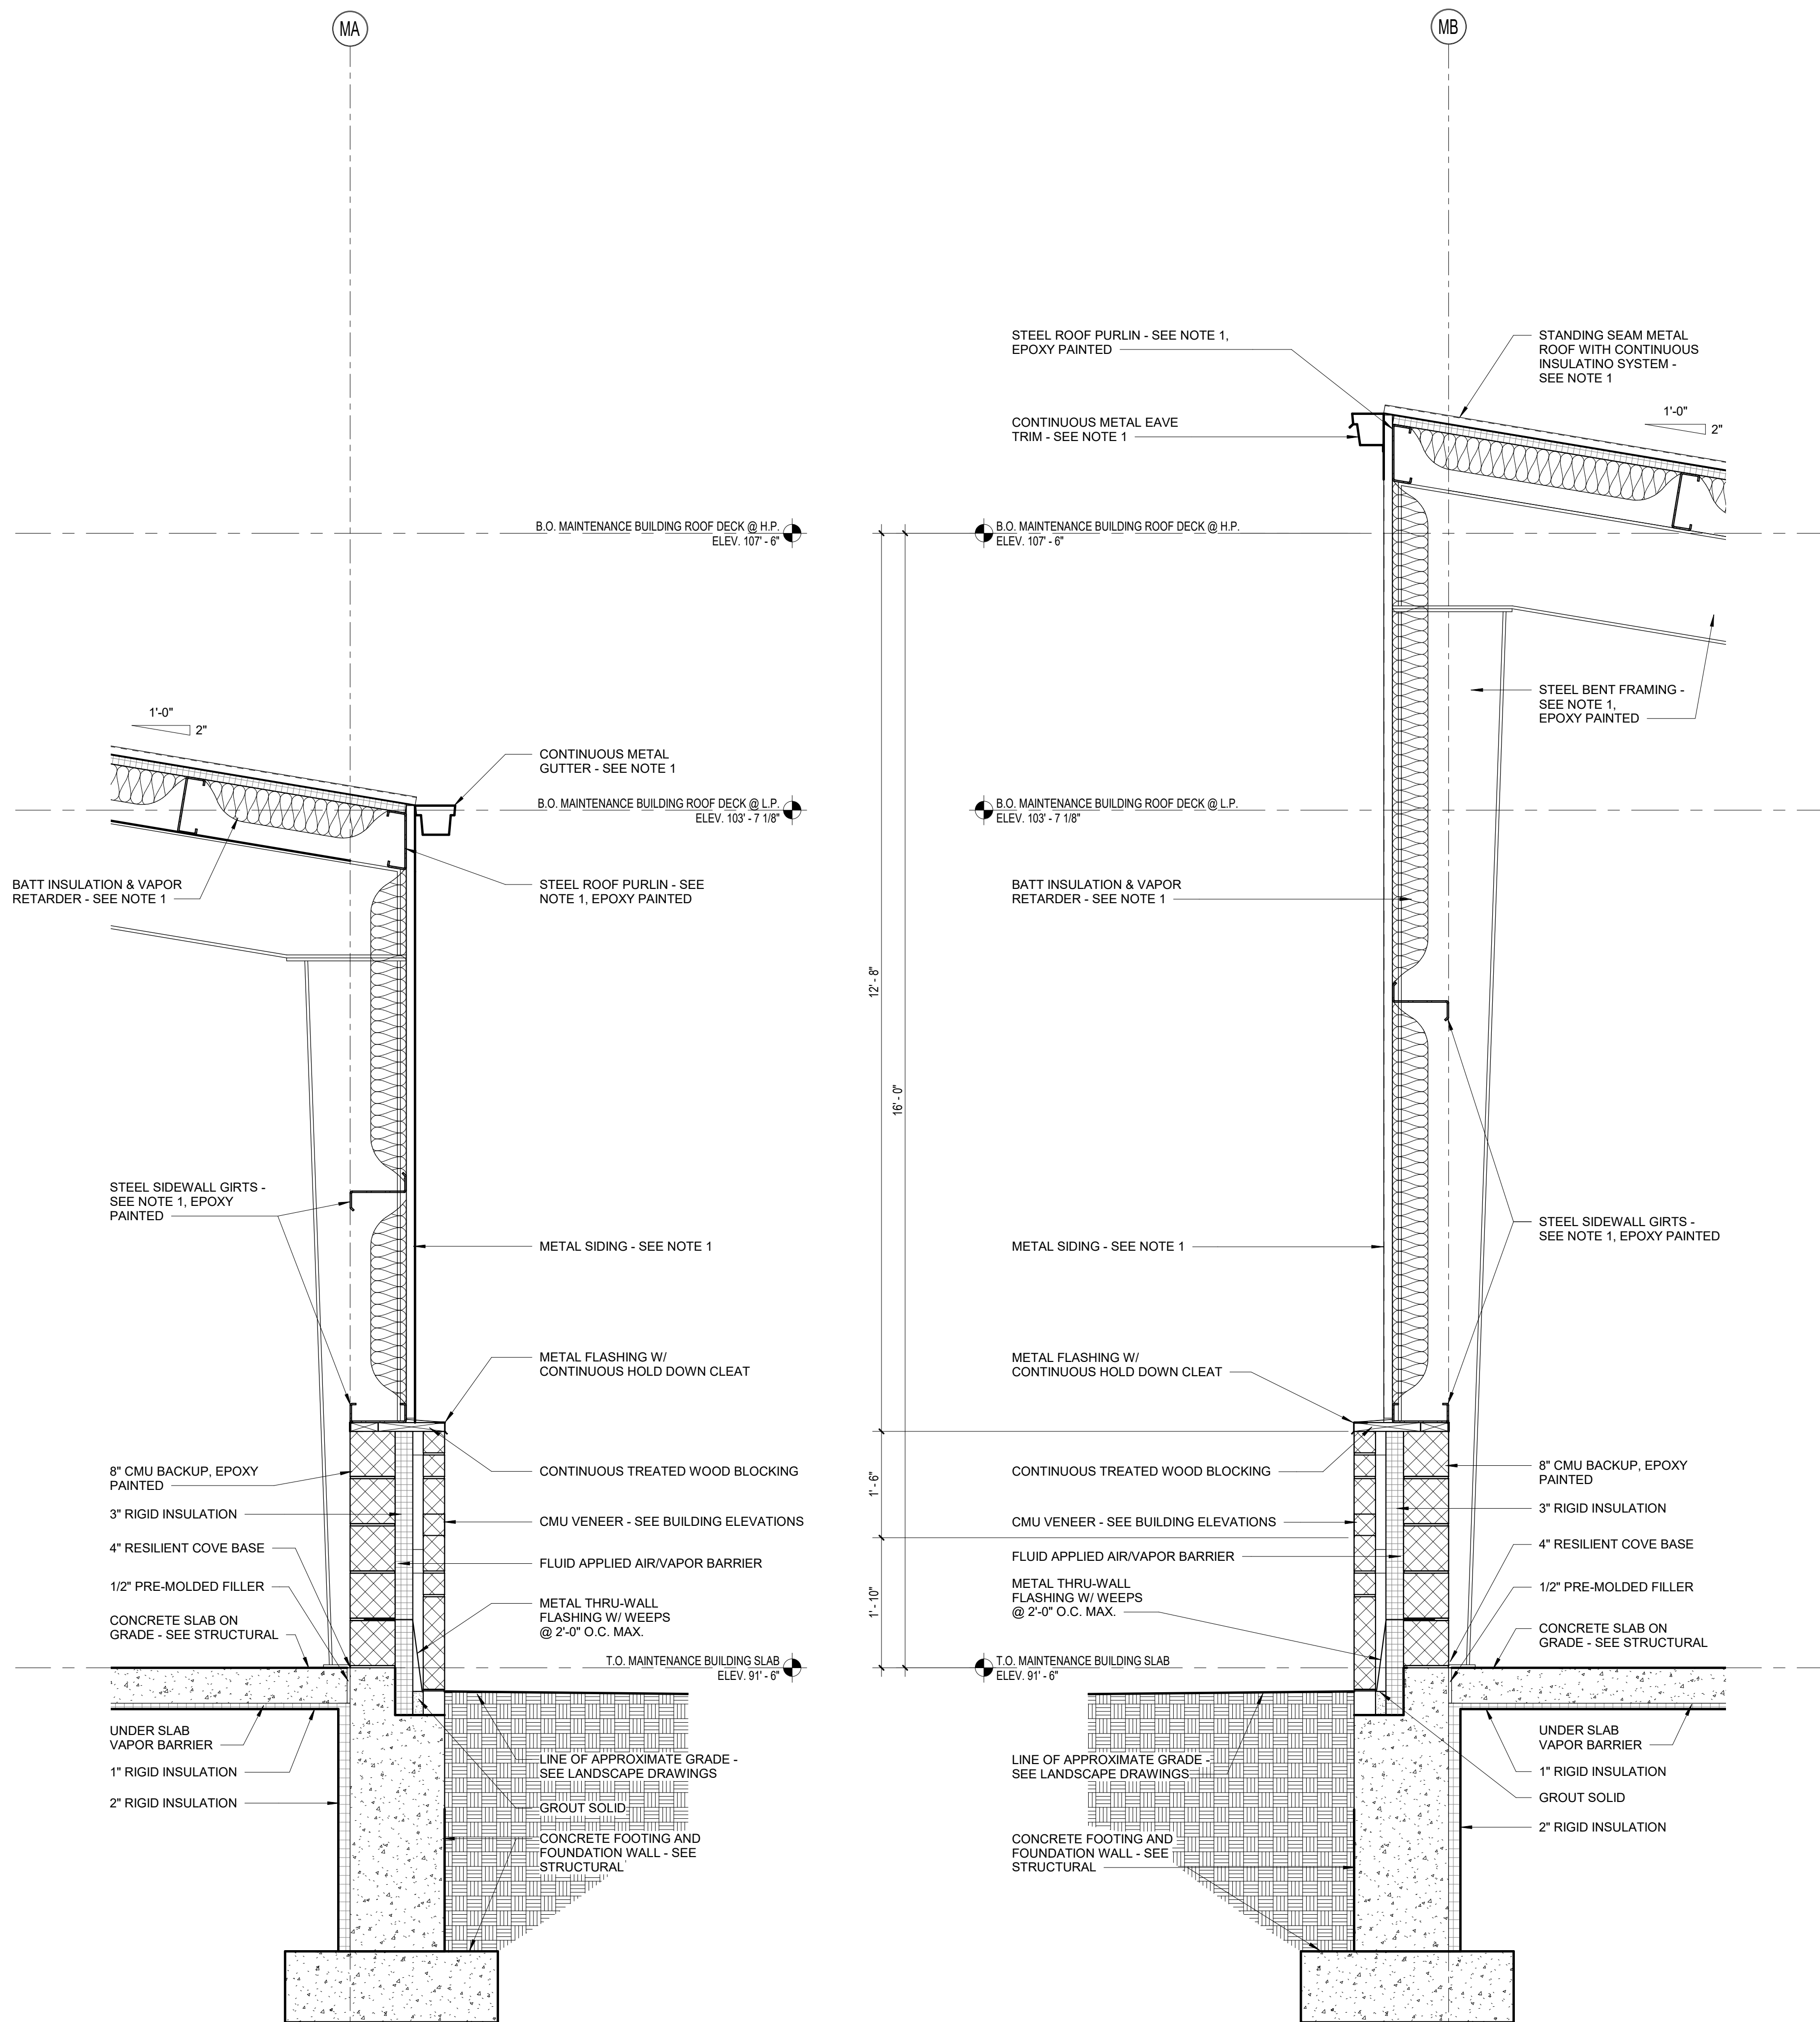


8 WALL SECTION
3/4" = 1'-0"

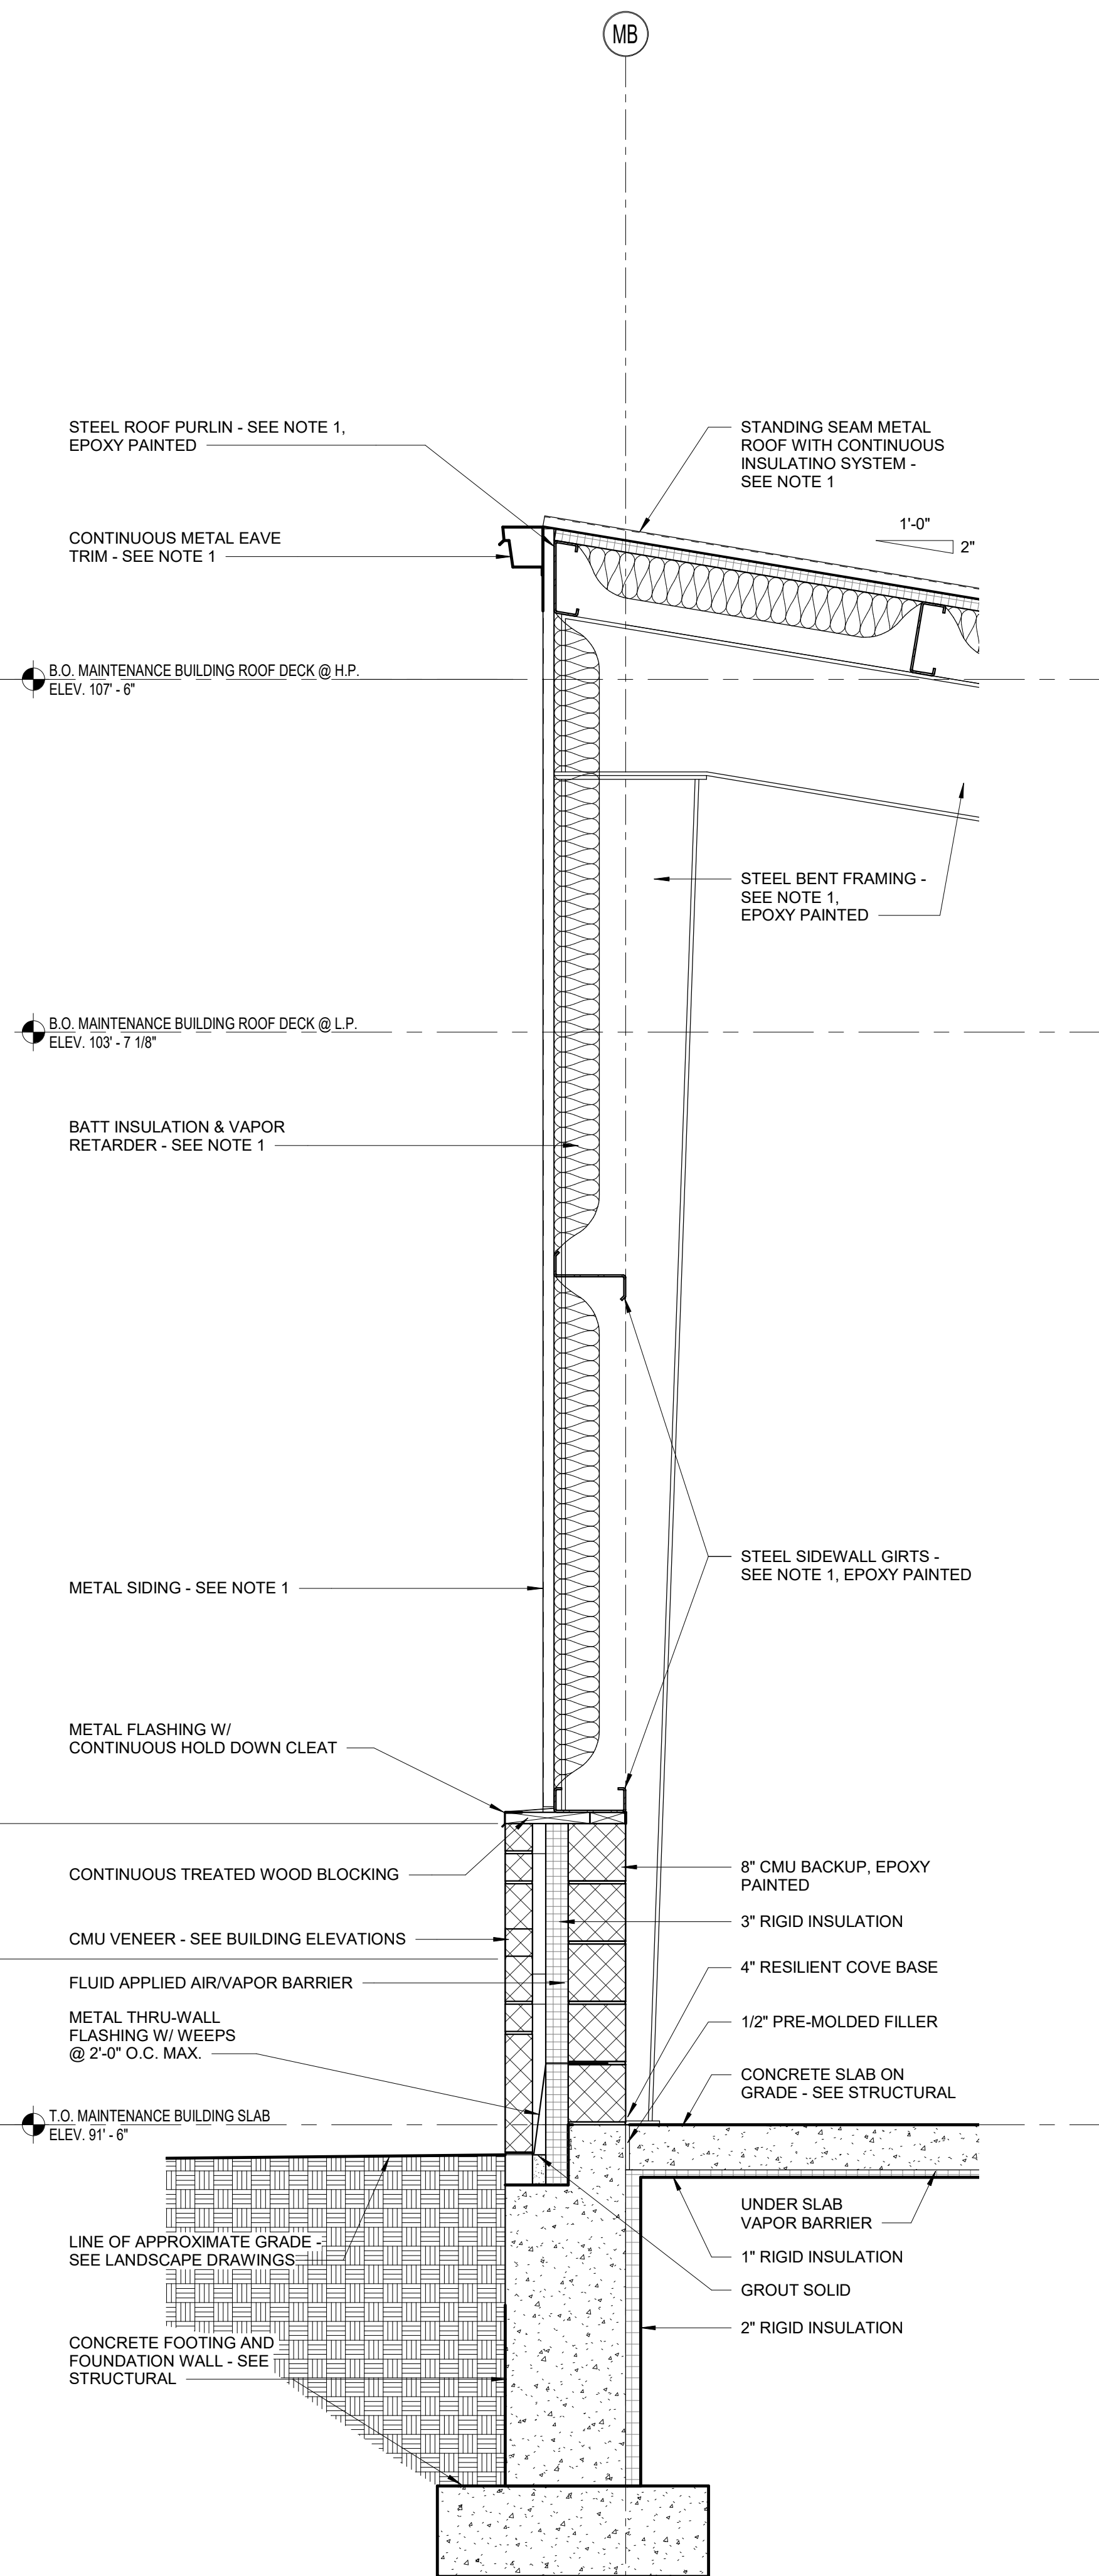


7 WALL SECTION
3/4" = 1'-0"

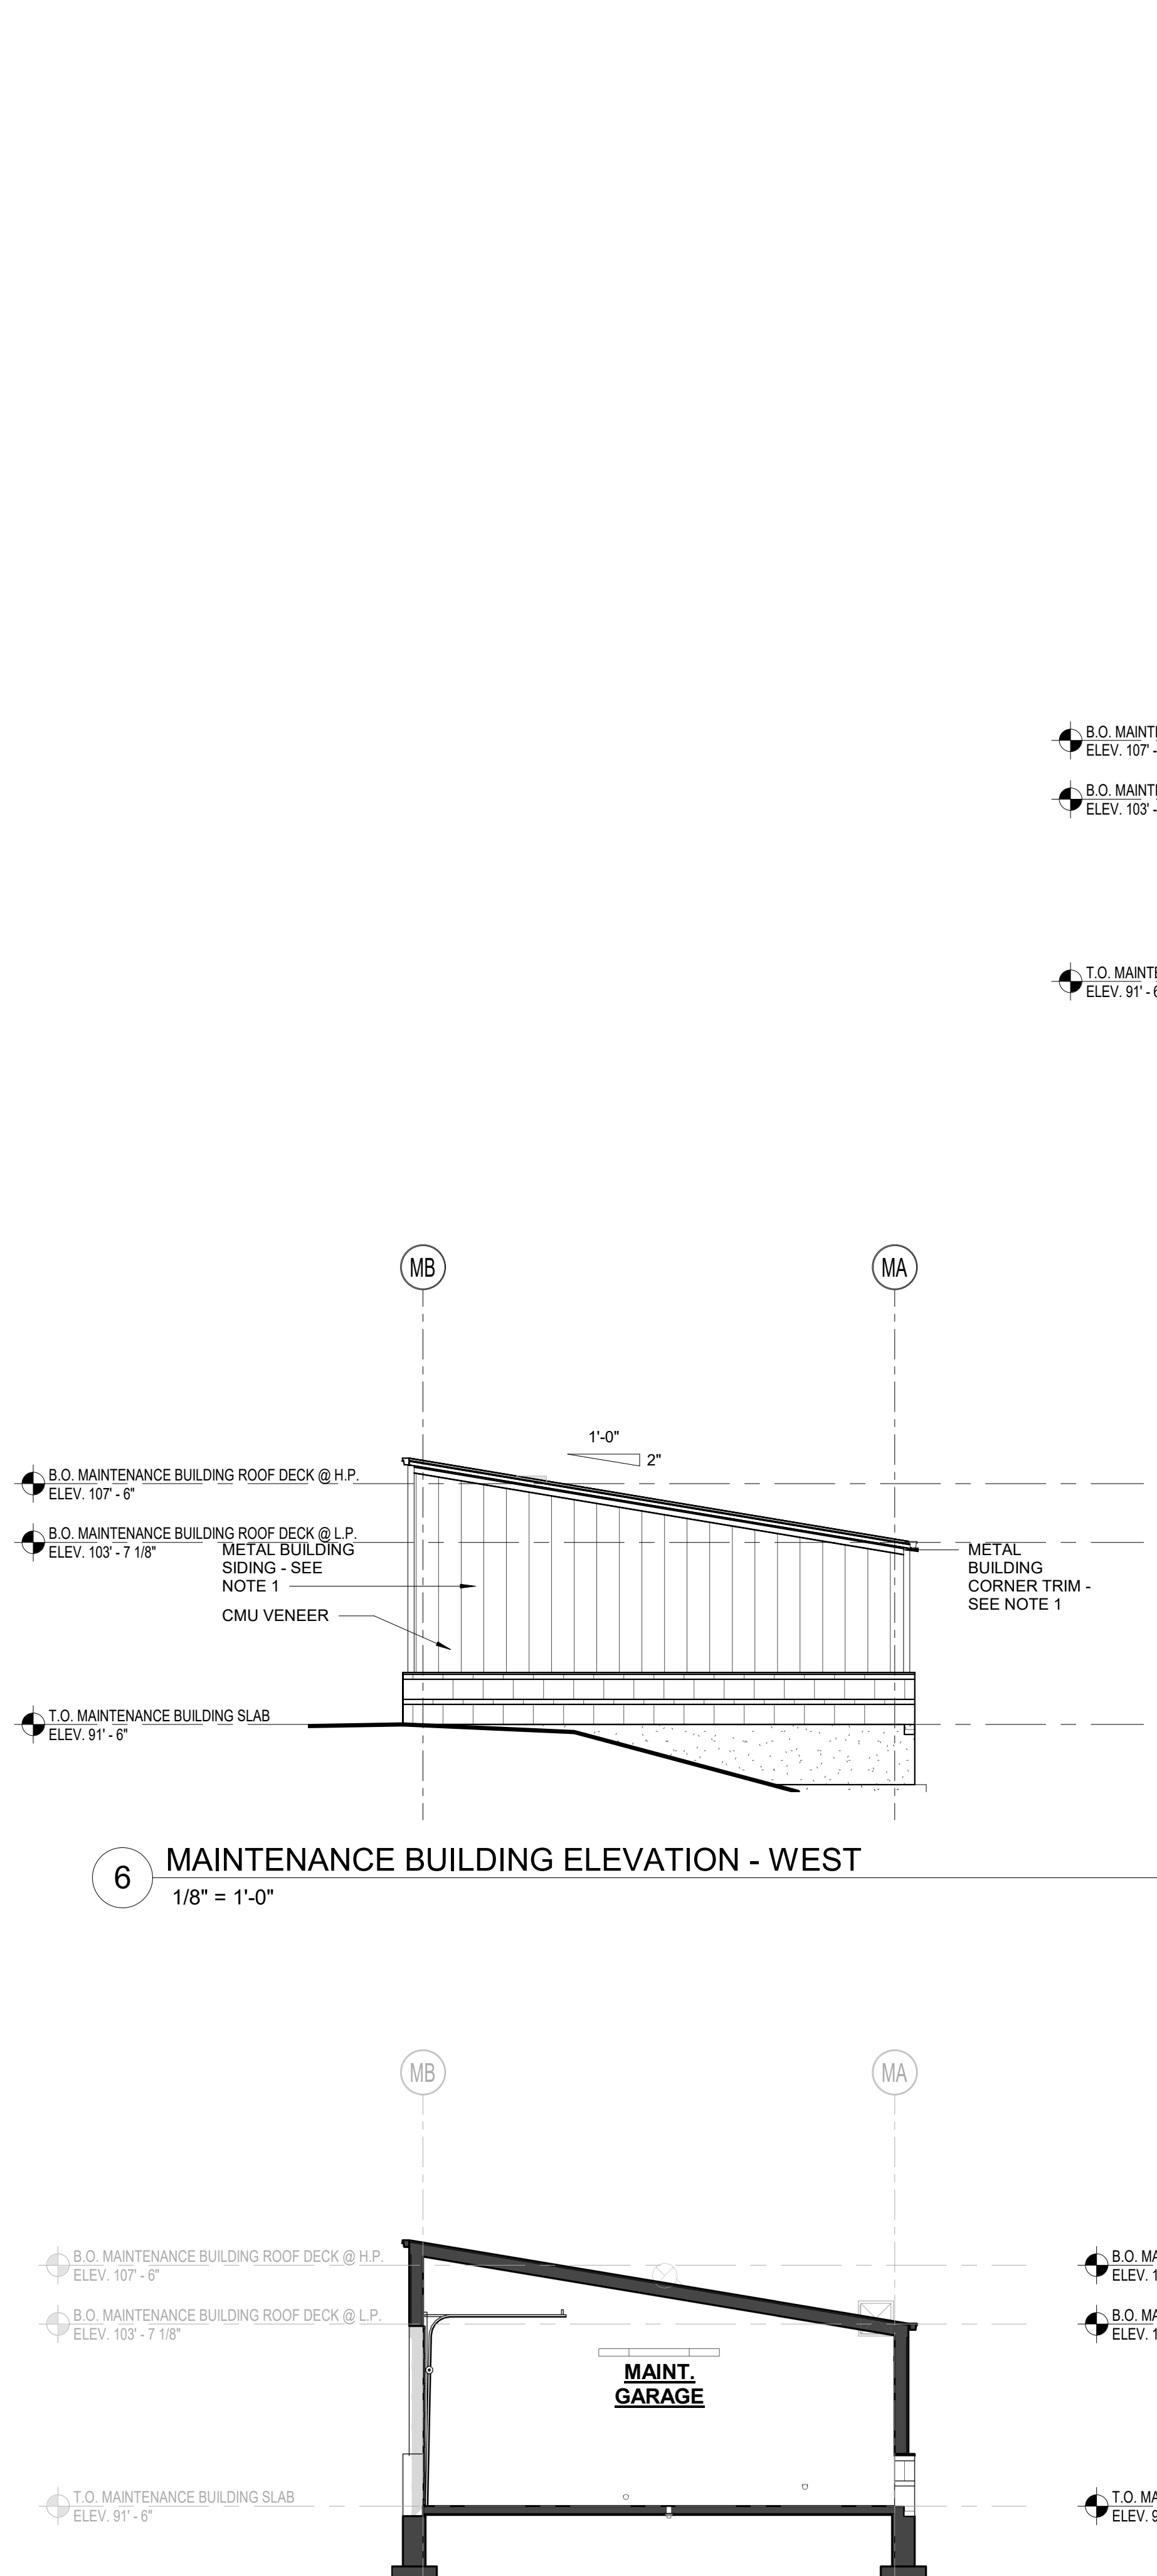


2 MAINTENANCE BUILDING SECTION
1/8" = 1'-0"

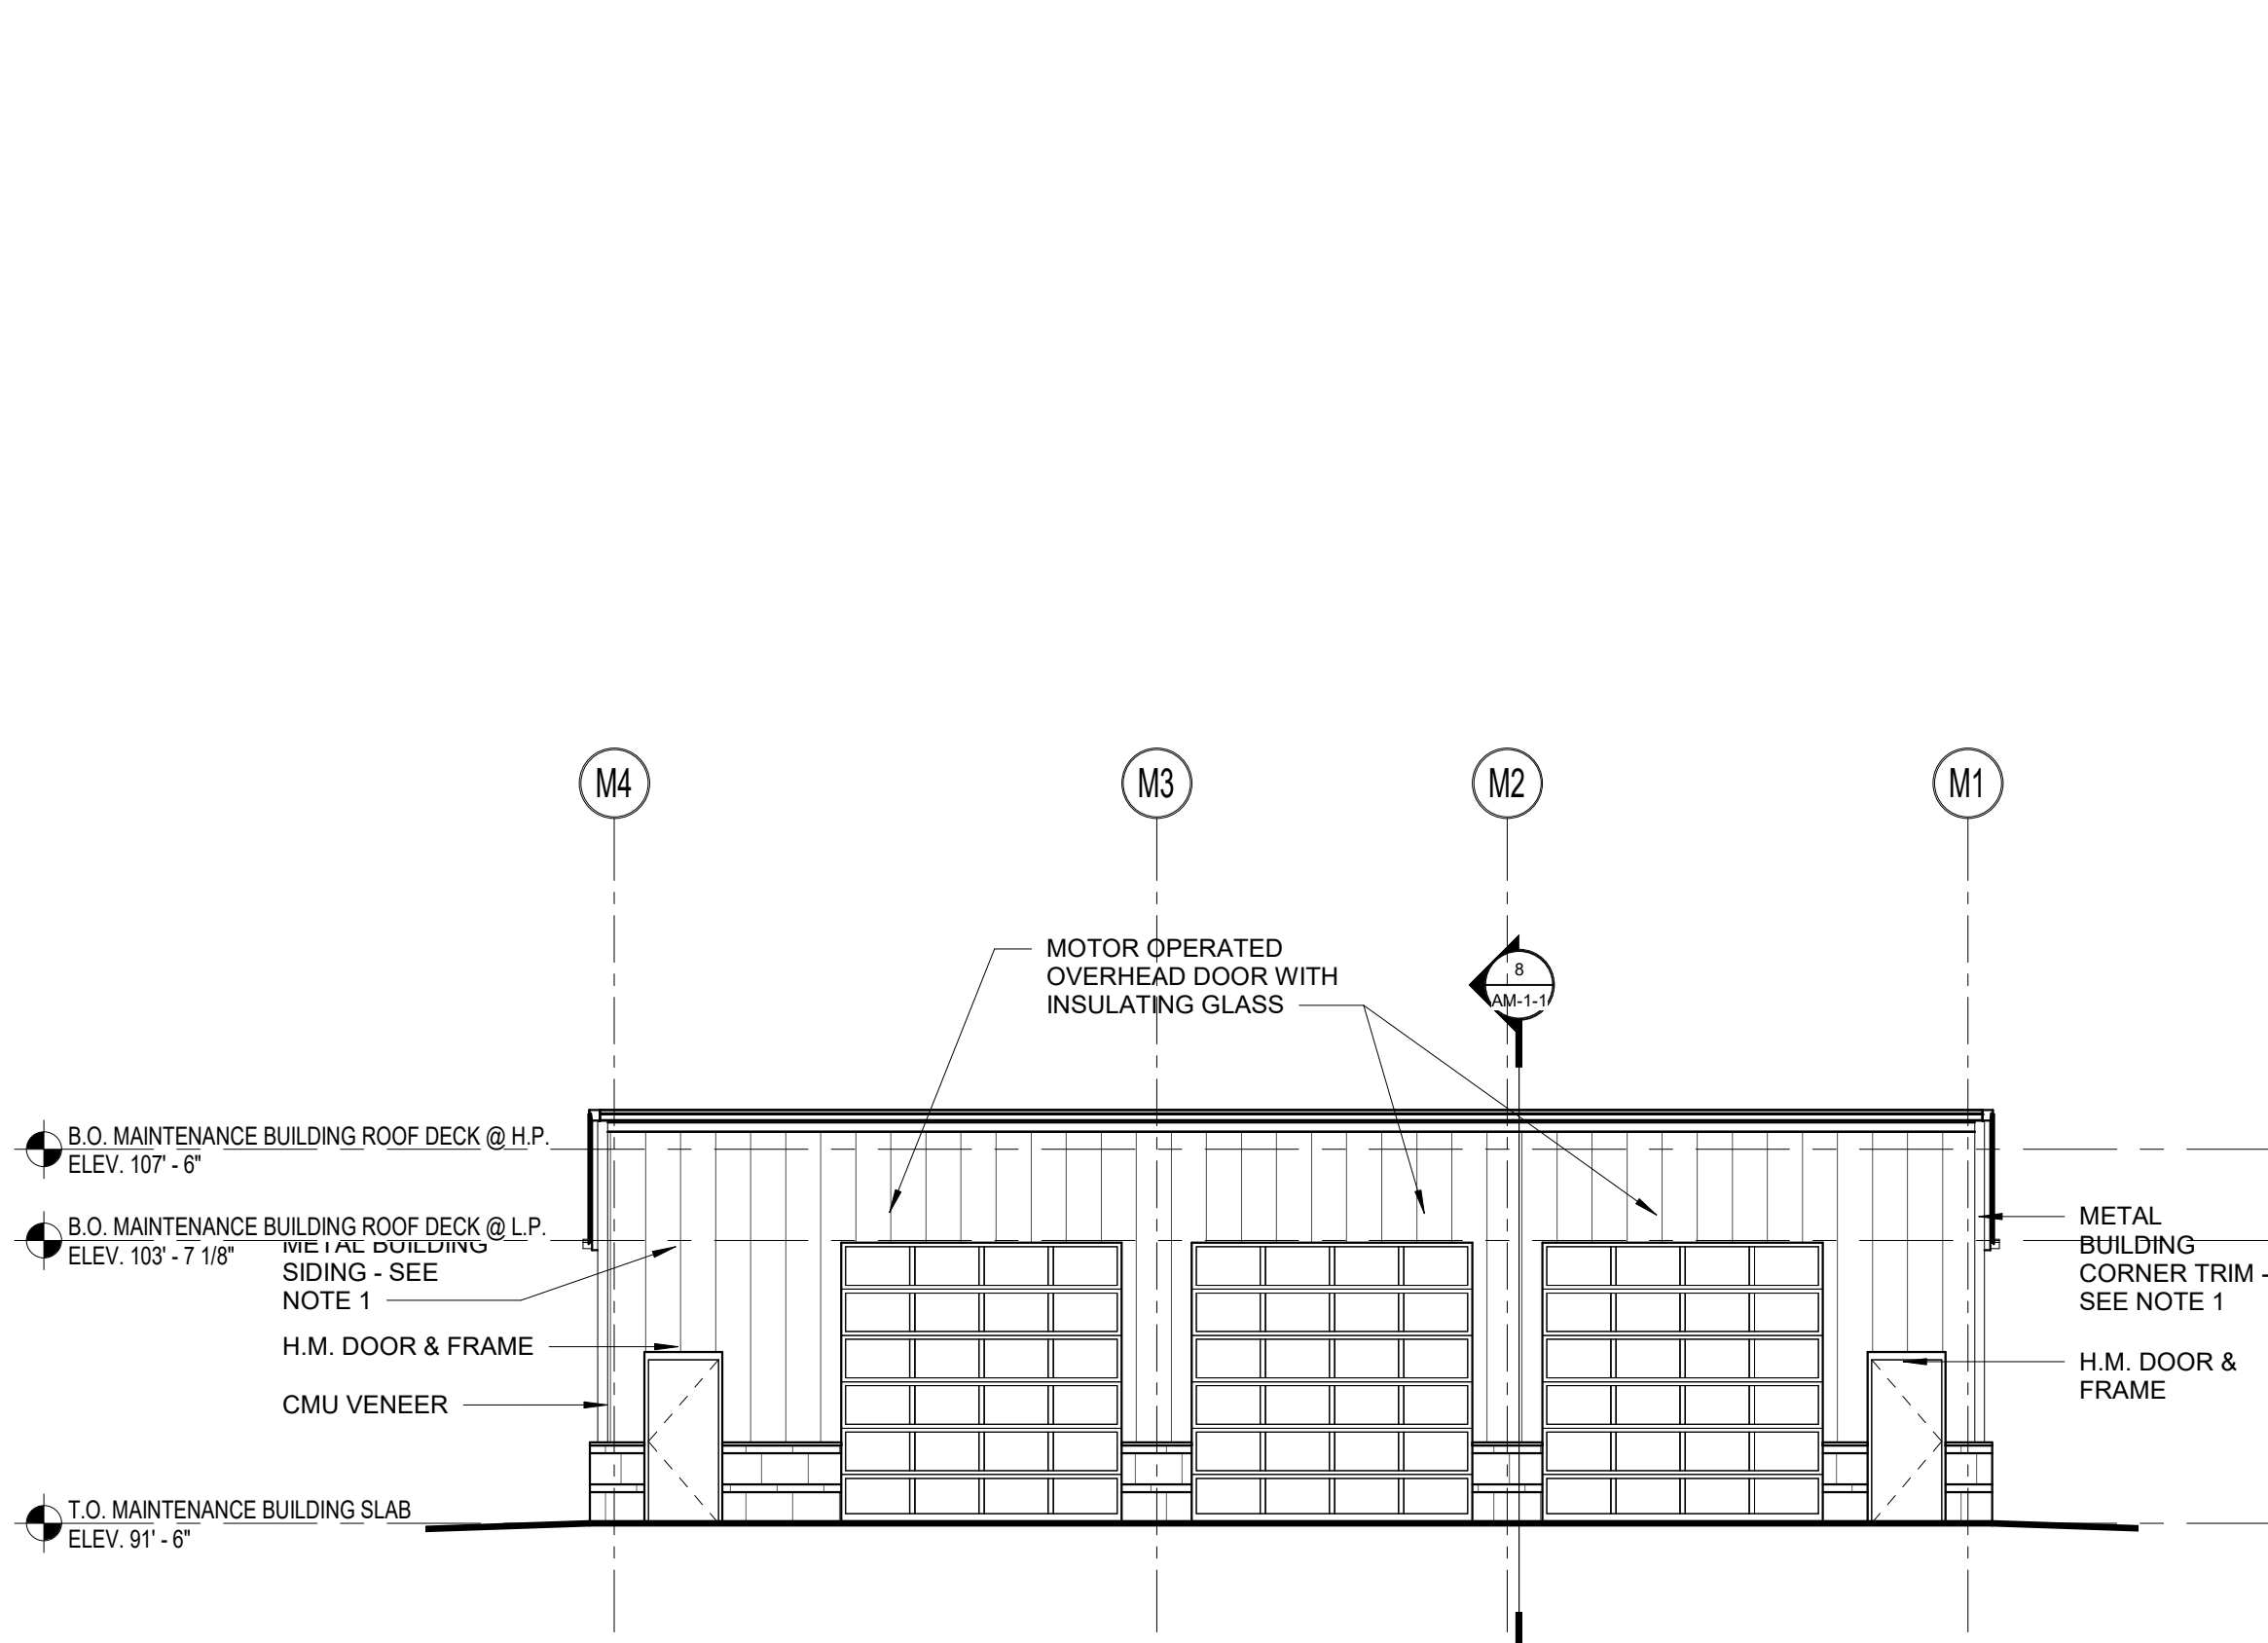


3 MAINTENANCE BUILDING ELEVATION - NORTH
1/8" = 1'-0"

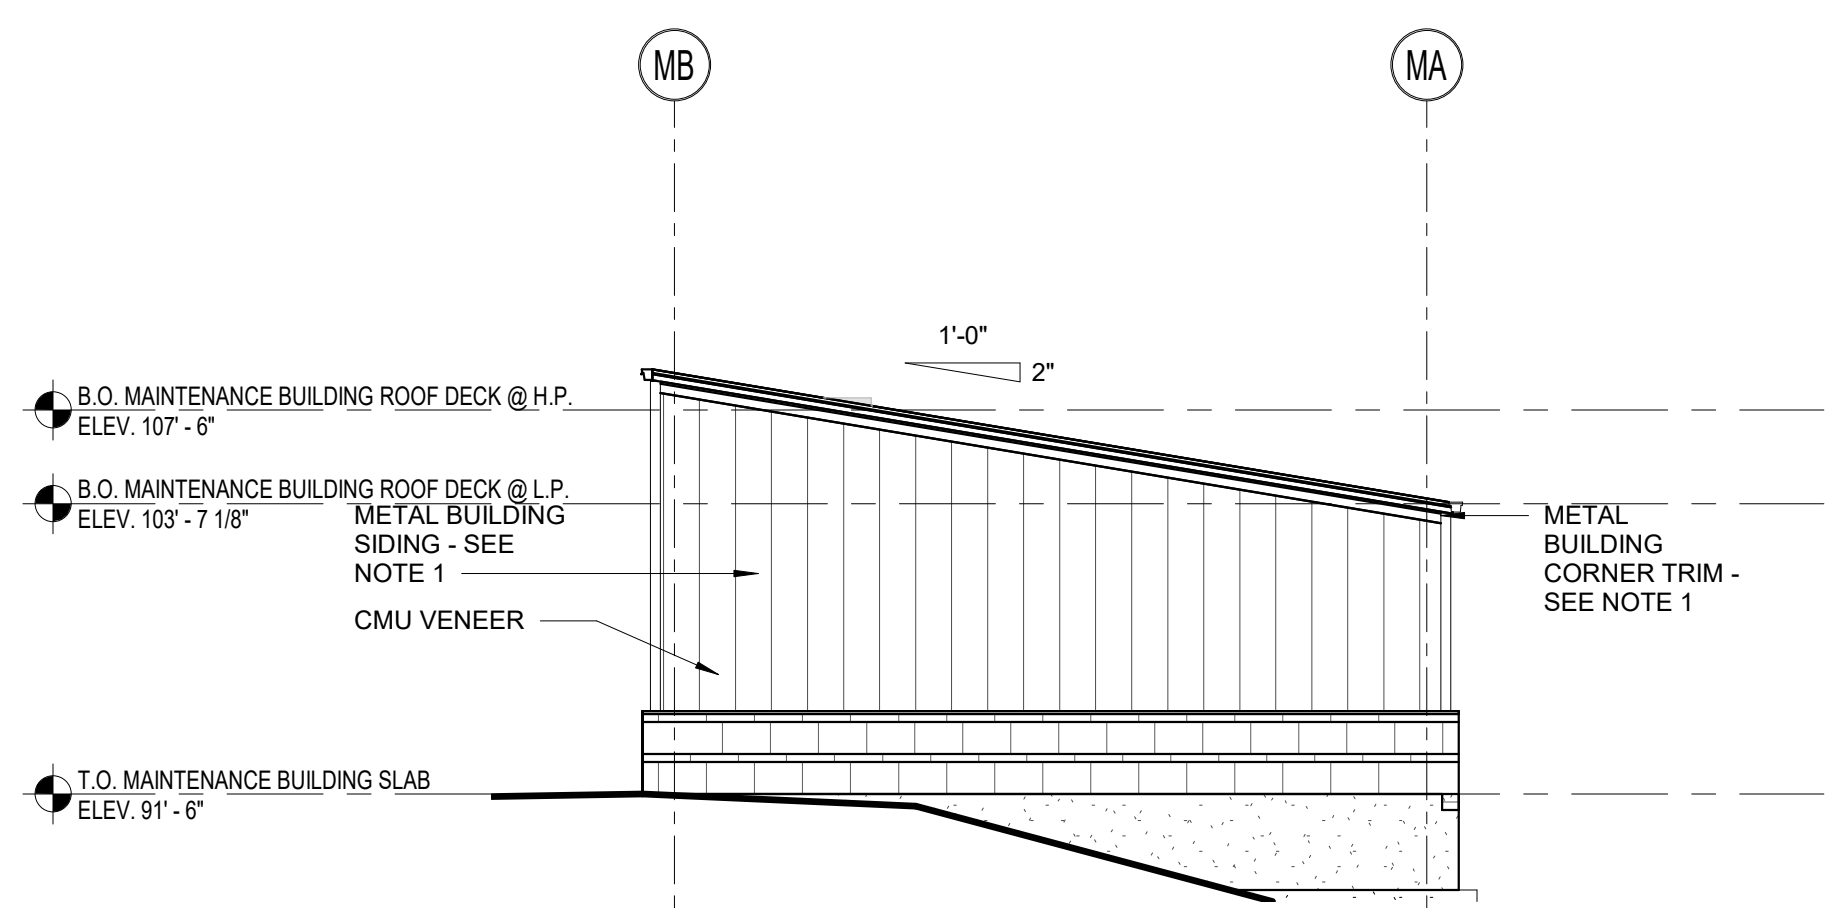


6 MAINTENANCE BUILDING ELEVATION - WEST
1/8" = 1'-0"

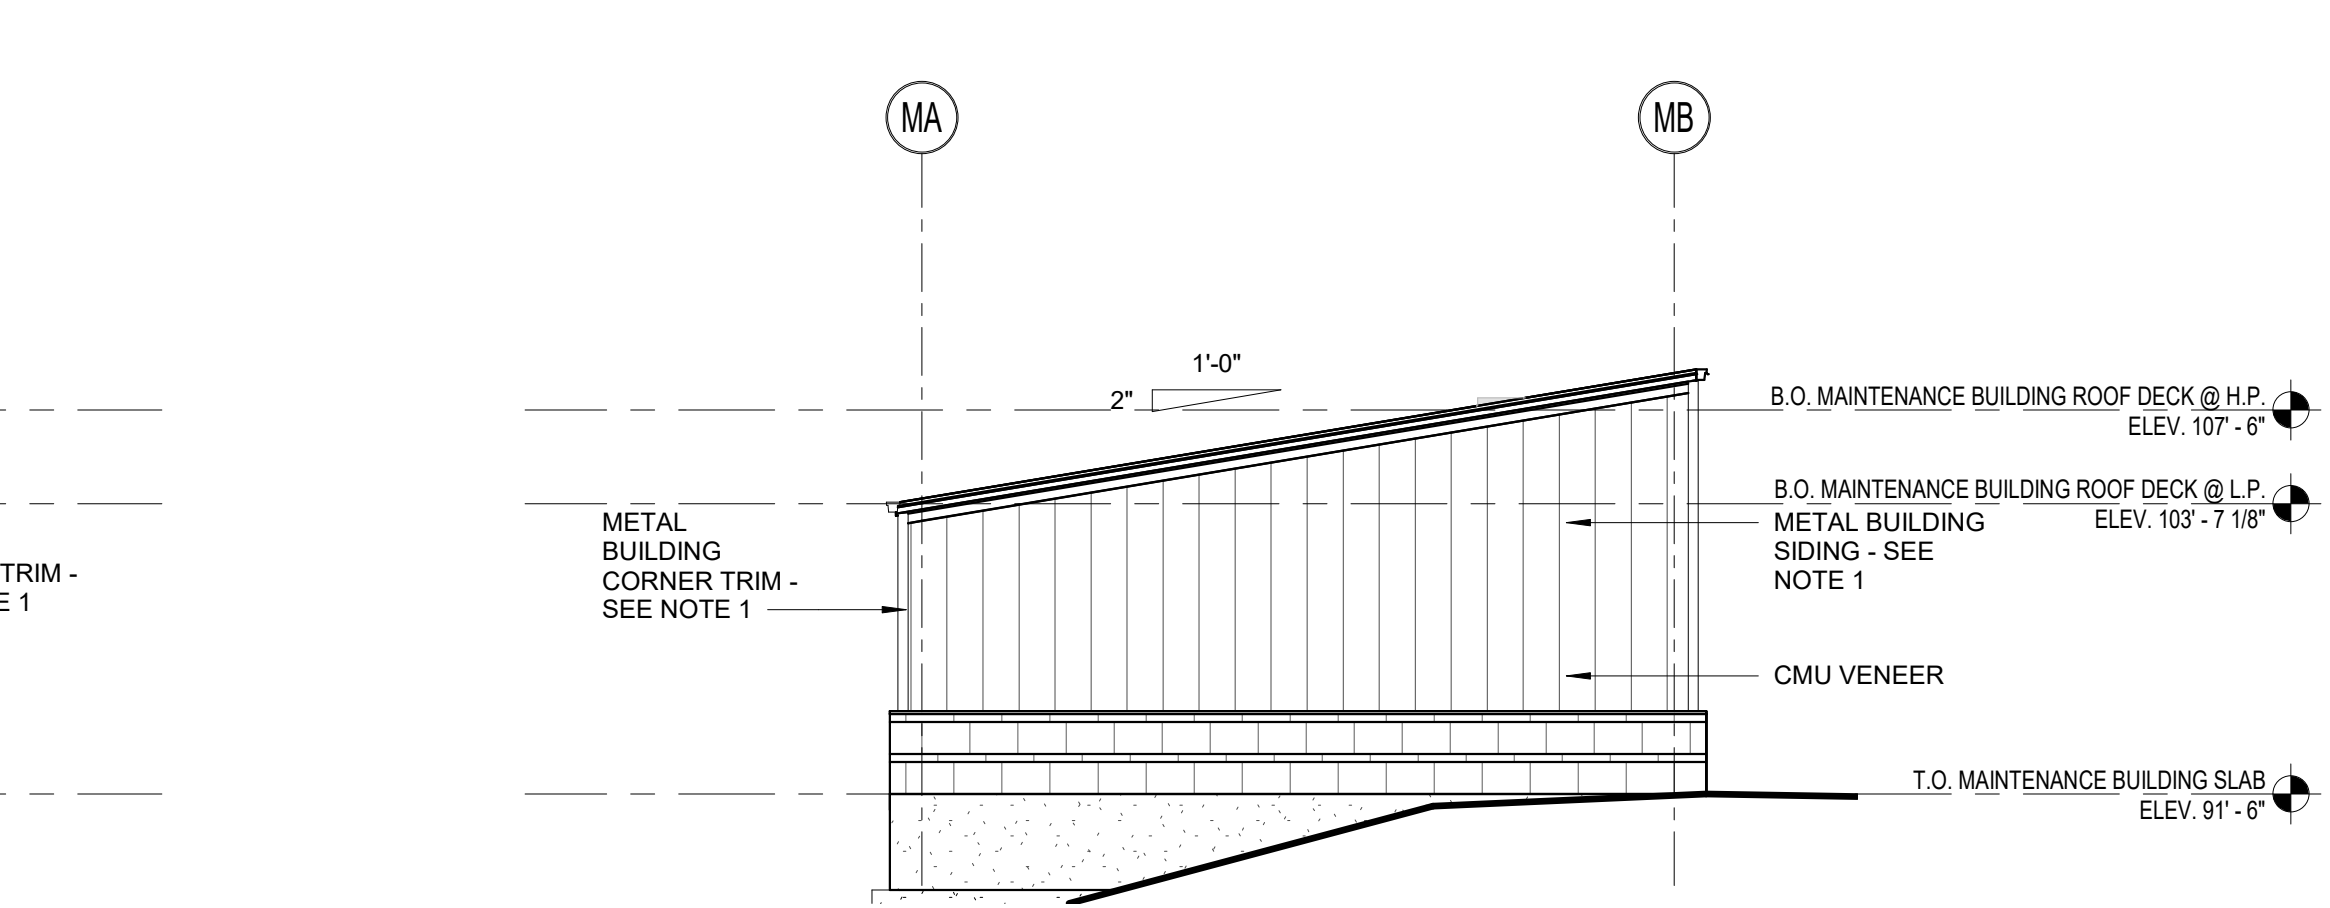

4 MAINTENANCE BUILDING ELEVATION - EAST
1/8" = 1'-0"

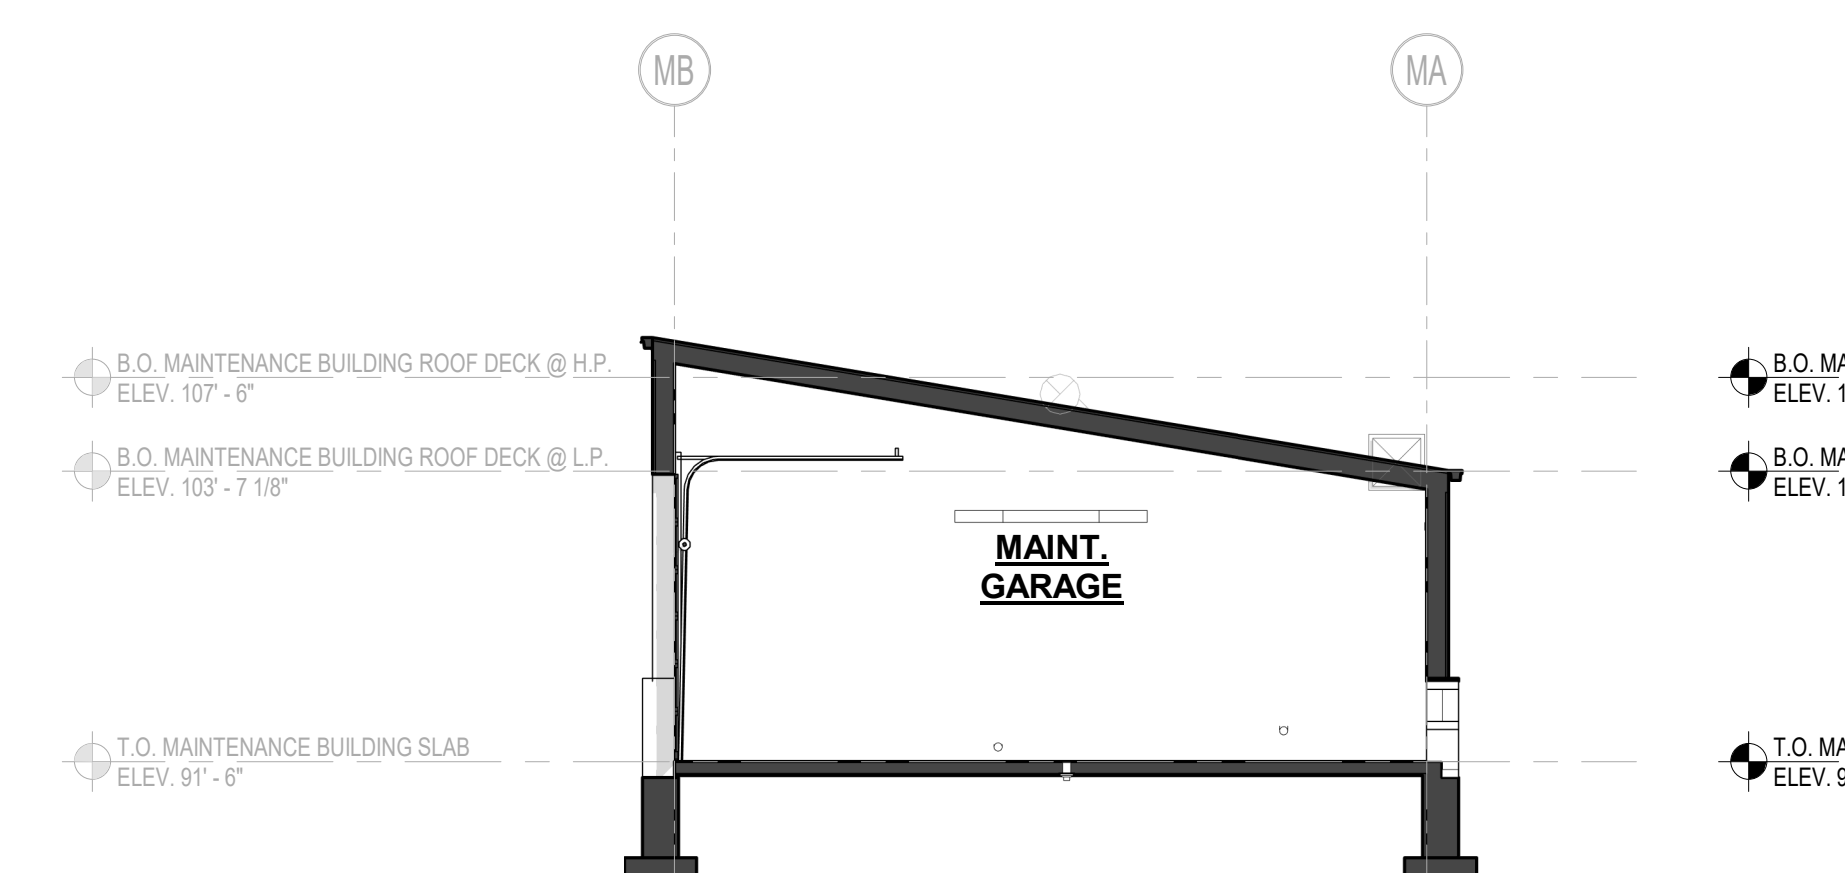

2 MAINTENANCE BUILDING SECTION
1/8" = 1'-0"


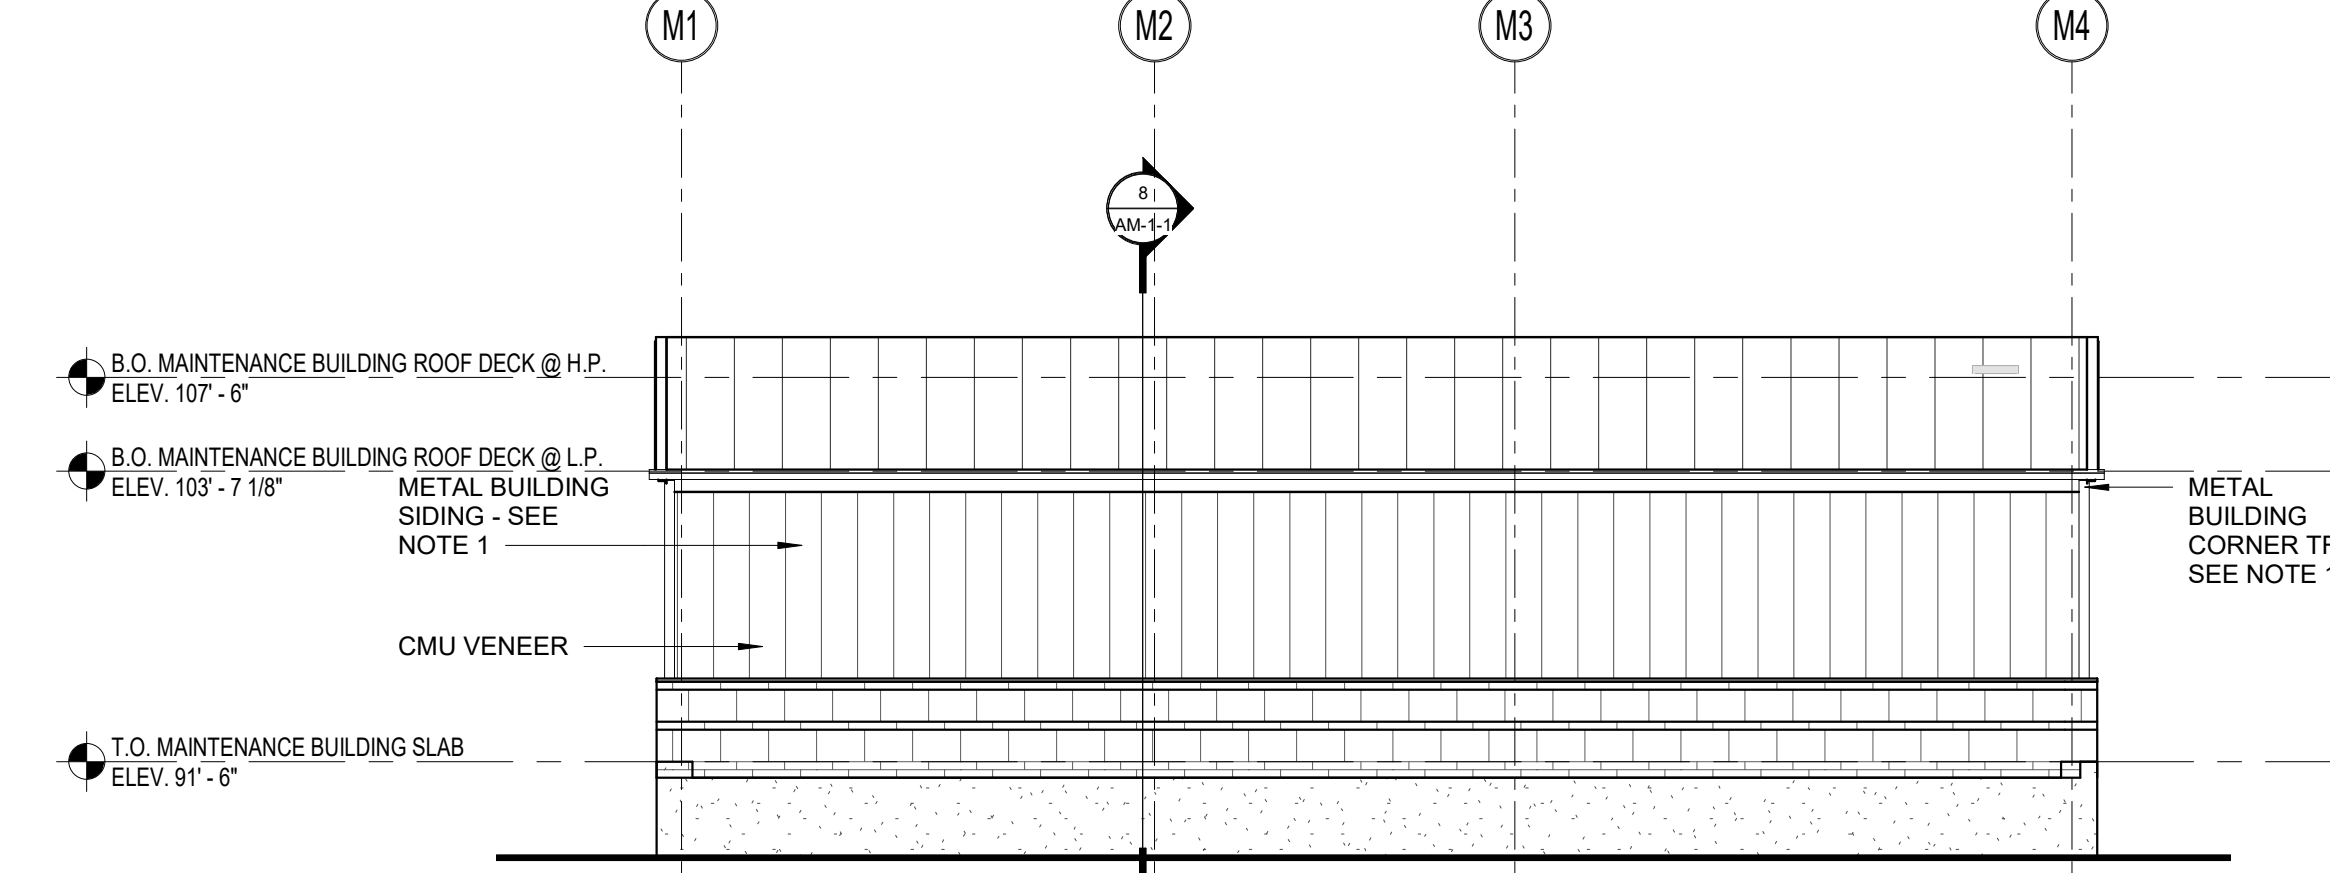


5 MAINTENANCE BUILDING ELEVATION - SOUTH
1/8" = 1'-0"

**Northeast
Metropolitan
Regional
Vocational High
School**
100 Hemlock Road,
Wakefield, MA 01880

- FLOOR PLAN GENERAL NOTES:**
1. T.O. SLAB @ FIRST FLOOR DATUM ELEVATION OF 100'-0" CORRESPONDS TO 103.00' MEAN SEA LEVEL, AS SHOWN ON SITE AND CIVIL DRAWINGS. ALL OTHER ELEVATION DATUM SHOWN IN THE ARCHITECTURAL SET IS RELATIVE TO 100'-0".
 2. ALL MASONRY PARTITIONS SHALL BE 8" CMU (8.0 WALL TYPE) UNLESS OTHERWISE NOTED ON THE FLOOR PLANS.
 3. ALL GWB INTERIOR PARTITIONS PROVIDE G6.0 WALL TYPE UNLESS OTHERWISE NOTED ON THE FLOOR PLANS.
 4. FURNISH AND INSTALL MASONRY LINTELS BY MASON (TRADE-BID CONTRACTOR) AT ALL MASONRY OPENINGS UNLESS INDICATED OTHERWISE. REFER TO PLANS, ELEVATIONS, SECTIONS, DOOR SCHEDULES AND MECHANICAL (HVAC) DRAWINGS FOR INFORMATION. REFER TO MASONRY LINTEL SCHEDULE ON STRUCTURAL DRAWINGS FOR DETAILS AND INFORMATION.
 5. FURNISH AND INSTALL SEISMIC RESTRAINTS BY METAL FABRICATIONS (TRADE-BID CONTRACTOR) AT ALL MASONRY PARTITIONS. REFER TO DETAILS ON STRUCTURAL DRAWINGS.
 6. UNLESS NOTED OTHERWISE, PROVIDE PARTITION CONSTRUCTION ABOVE ALL OPENINGS TO MATCH PARTITION TYPE CONSTRUCTION ADJACENT TO OPENING.
 7. REFER TO STRUCTURAL DRAWINGS FOR ALL CMU REINFORCING REQUIREMENTS.
 8. PROVIDE 1" RADIUS BULL NOSE CMU TO THE UNDERSIDE OF THE CEILING AT ALL EXPOSED INTERIOR CORNER CONDITIONS, UNLESS NOTED OTHERWISE.
 9. FOR CONTROL JOINT LOCATIONS AT INTERIOR MASONRY WALLS REFER TO SPECIFICATIONS. SUBMIT PROPOSED CONTROL JOINT LAYOUT TO THE ARCHITECT FOR APPROVAL PRIOR TO INSTALLATION.
 10. FOR CONTROL JOINT LOCATION AT GWB PARTITIONS, SOFFITS AND CEILINGS REFER TO SPECIFICATIONS, AND/OR INTERIOR ELEVATIONS AND/OR REFLECTIVE CEILING PLANS. SUBMIT PROPOSED CONTROL JOINT LAYOUT TO THE ARCHITECT FOR APPROVAL PRIOR TO INSTALLATION.
 11. REFER TO CODE ANALYSIS CD 1-1, CD 1-2 FOR FIRE RATING REQUIREMENTS OF THE BUILDING COMPONENTS.
 12. REFER TO STRUCTURAL DRAWINGS FOR NOTED DESCRIPTIONS OF THE SPRAY APPLIED FIREPROOFING EXTENTS AND INTUMESCENT MASTIC FIREPROOFING SCOPE REQUIRED AT THE STRUCTURAL STEEL COMPONENTS. SEE INTERIOR ELEVATIONS AND SECTIONS FOR ADDITIONAL INFORMATION.
 13. SEE FOODSERVICE AND EQUIPMENT DRAWINGS FOR ADDITIONAL INFORMATION.
 14. PROVIDE 20 GAUGE METAL STRAPPING BEHIND GWB (CONCEALED FROM VIEW) AS REQUIRED FOR MOUNTING OF THE MARKERBOARDS, TACKBOARDS, ACOUSTICAL PANELS, AND MARKER WALLS OCCURRING ON METAL STUD WALLS.
 15. PROVIDE 3/4" PLYWOOD BLOCKING (SIZES SHALL BE COORDINATED WITH TECHNOLOGY EQUIPMENT REQUIREMENTS) BEHIND GWB (CONCEALED FROM VIEW) AS REQUIRED FOR MOUNTING OF THE WALL MOUNTED PROJECTORS, INTERACTIVE FLAT PANELS, DISPLAYS, AND TV MONITORS OCCURRING ON METAL STUD WALLS.
 16. PROVIDE WOOD BLOCKING BEHIND GWB (CONCEALED FROM VIEW) AS REQUIRED FOR MOUNTING OF HANDRAILS, TOILET ACCESSORIES AND TOILETSHOWER PARTITIONS, AND DIVIDER CURTAIN TRACKS OCCURRING ON METAL STUD WALLS AND CEILINGS.
 17. ALL DIMENSIONS AT METAL STUD PARTITIONS ARE TO THE FACE OF THE STUD UNLESS NOTED AS "CLEAR".
 18. AT WALL LOCATIONS WHERE PARTITIONS WITH MULTIPLE LAYERS OF 5/8" GWB TRANSITION TO THE PARTITION WITH SINGLE LAYER OF 5/8" GWB, ALIGN THE FACES OF THE FINISH WALL SURFACES. STUD FRAMING LOCATIONS SHALL BE ADJUSTED ACCORDINGLY. REFER TO THE PLAN DRAWINGS FOR PARTITION TYPES DESIGNATIONS.
- NOTE A:** AT METAL STUD PARTITIONS WITHIN THE SPACE PROVIDE ABUSE RESISTANT GYPSUM BOARD (ARGB) TO 8'-0" A.F.F. REFER TO PARTITION TYPES FOR WALL CONSTRUCTION REQUIREMENTS.

MSBA 60% CD
SUBMISSION
January 13th, 2023

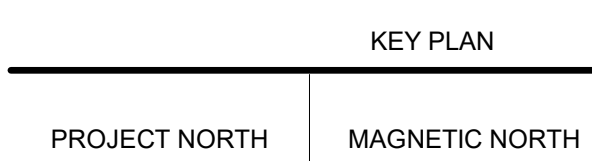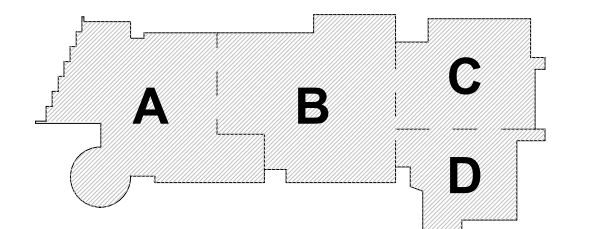

**MAINTENANCE
BUILDING
DRAWINGS**

Scale: As indicated
Job No.: 20202
Drawn By: DRA
Date: January 13th, 2023
Volume 3 of 4
AM-1-1




Drummey Rosane Anderson, Inc.
225 Oakland Road 260 Charles Street
Studio 205 Studio 300
South Windsor, CT Waltham, MA
06074 02453
Planning | Architecture | Interior Design
Tel: 817.865.1000
www.dranc.com

**Northeast
Metropolitan
Regional
Vocational High
School**
100 Hemlock Road,
Wakefield, MA 01880

© COPYRIGHT 2022 DRUMMEY ROSANE ANDERSON, INC.


MSBA 60% CD
SUBMISSION

January 13th, 2023

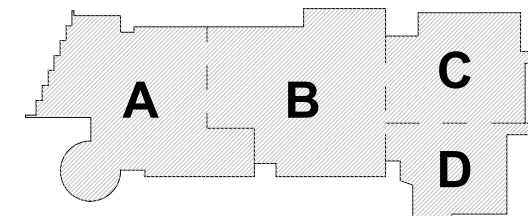


KEY PLAN

PROJECT NORTH

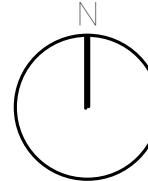

MAGNETIC NORTH

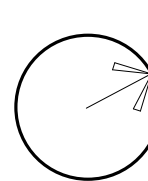

**MAINTENANCE
BUILDING
TOILET
ELEVATIONS**

Scale: 1/4" = 1'-0"
Job No.: 20202
Drawn By: DRA
Date: January 13th, 2023
Volume 3 of 4

AM-1-2

1 TLT M102 - NORTH
1/4" = 1'-0"

2 TLT M102 - SOUTH
1/4" = 1'-0"

3 TLT M102 - WEST
1/4" = 1'-0"