


100 Hemlock Road,
Wakefield, MA 01880


PARTITION TYPE ABBREVIATIONS

ARGB	ABUSE RESISTANT GYPSUM BOARD
GBB	GLAZED BLOCK BASE
CMU	CONCRETE MASONRY UNIT
CT	CERAMIC TILE
FRP	FIBERGLASS REINFORCED PANELS
GWB	GYPSUM WALL BOARD
GYP	GYPSUM
GMF	LIGHT GAUGE METAL FRAMING
NA	NOT APPLICABLE
JL	UNDERWRITERS LABORATORIES
WD	HARDWOOD


GWB PARTITIONS: *GWB UNLESS NOTED OTHERWISE, STUD SPACING 16" O.C. MAX U.N.O

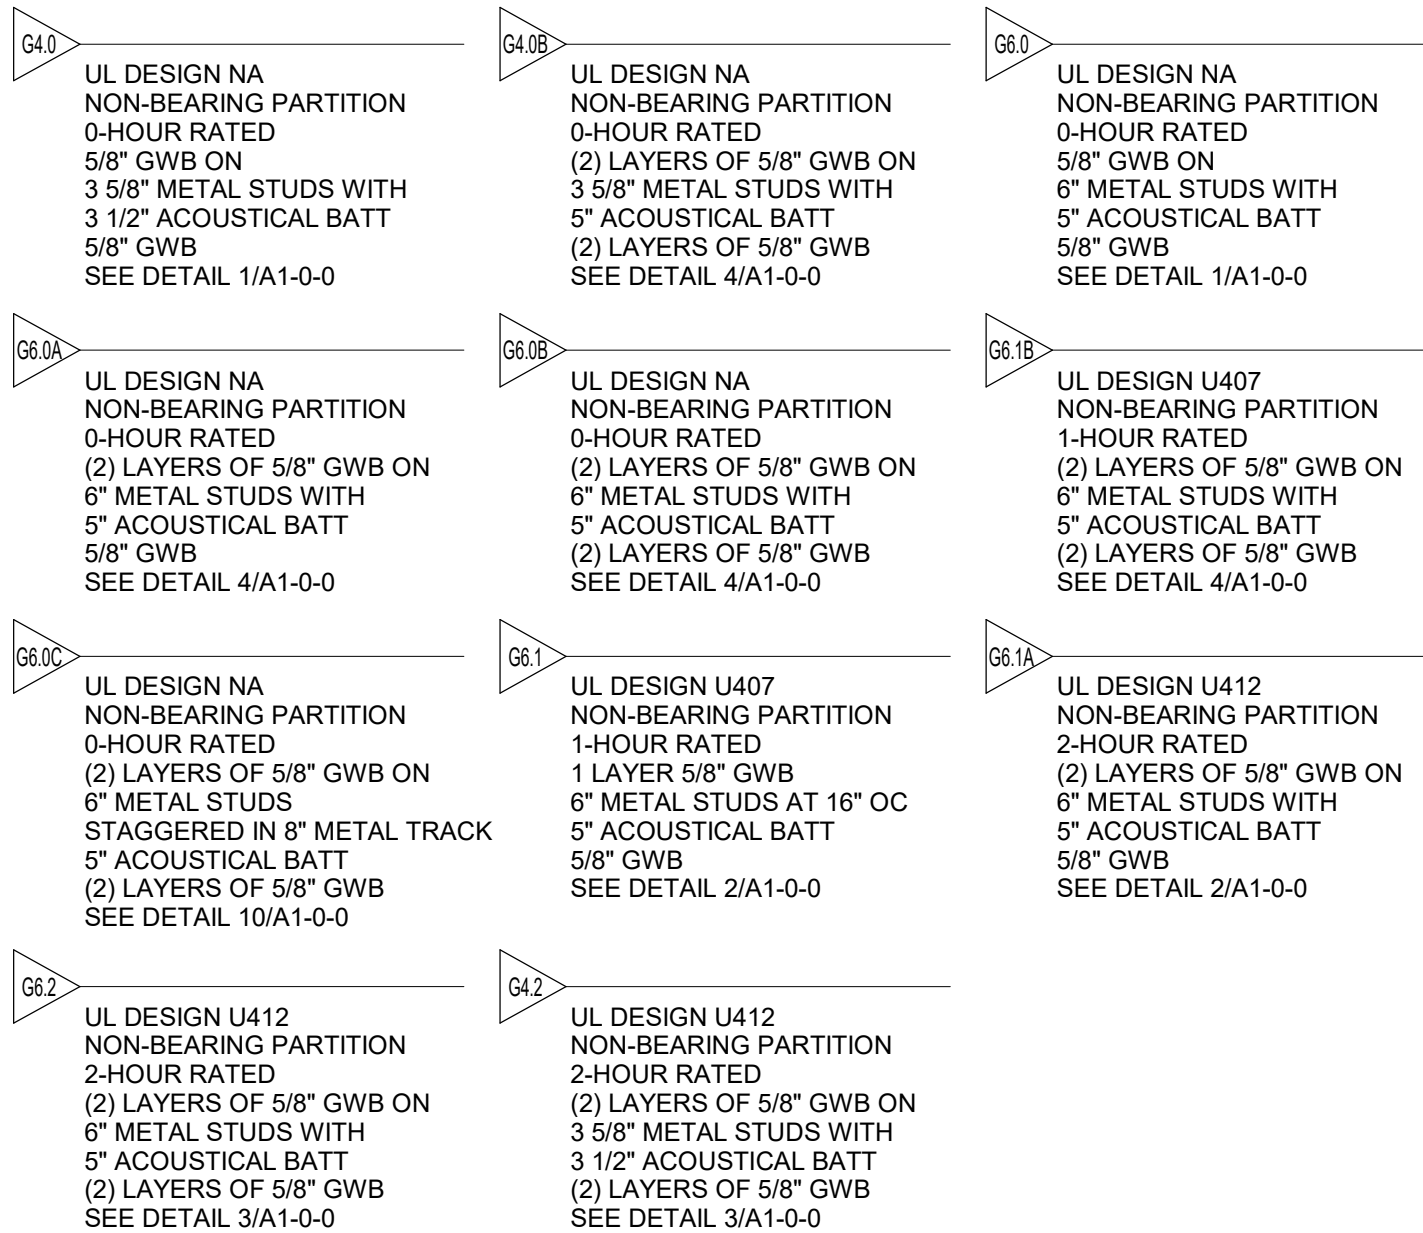


FURRING PARTITIONS: *GWB UNLESS NOTED OTHERWISE, STUD SPACING 16" O.C. MAX U.N.O

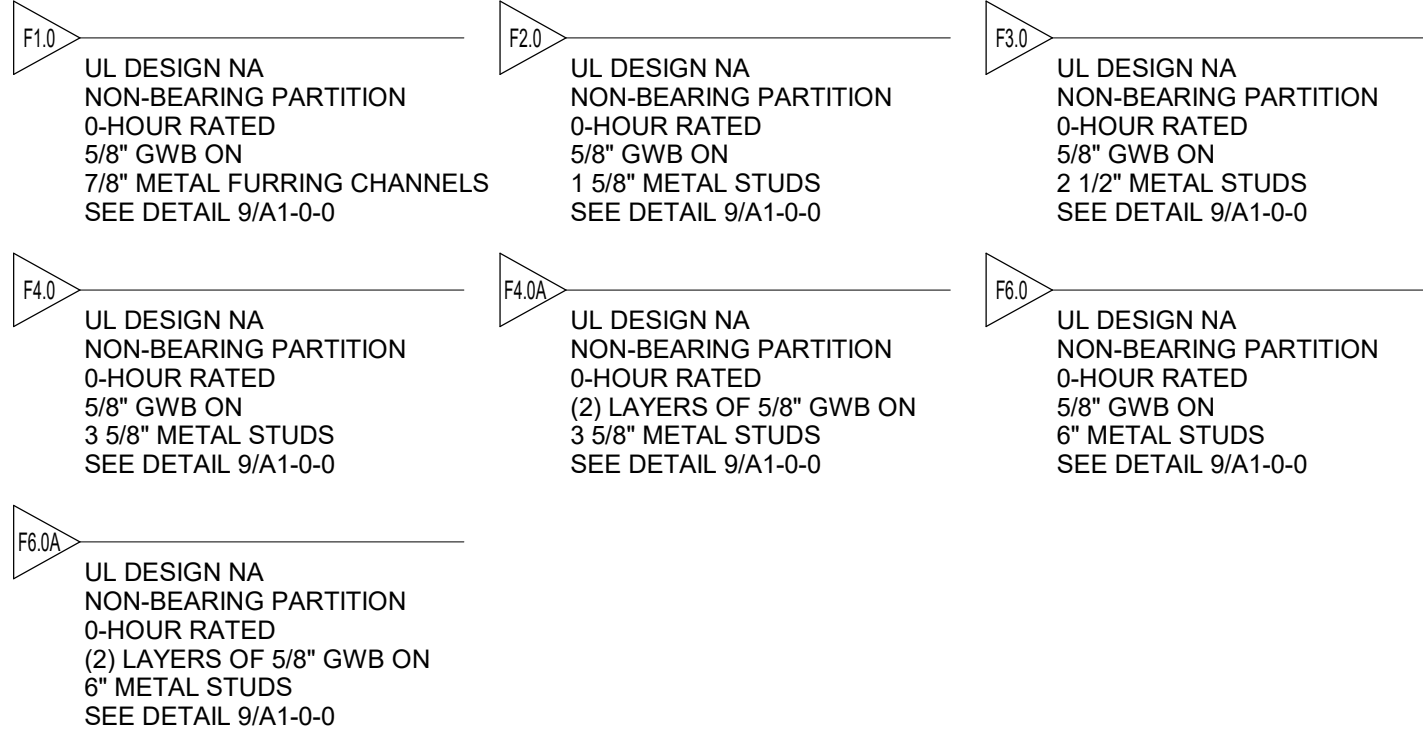

MASONRY PARTITIONS: *WHERE "LOW" IS INDICATED ON PARTITION TYPE TAGS SEE 12/A1-0-0

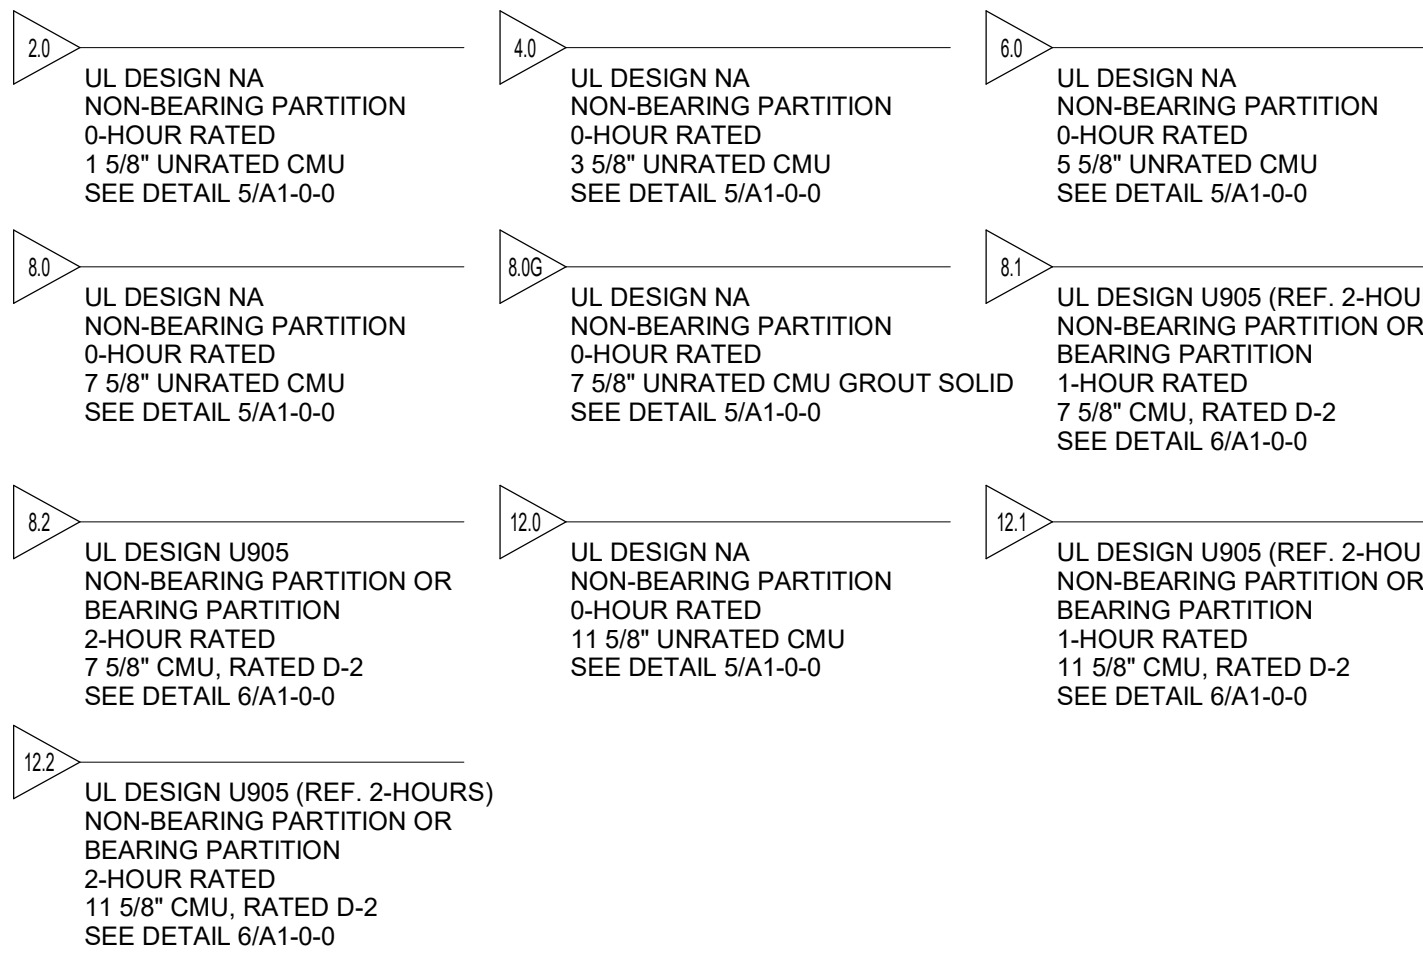

SHAFT WALL PARTITIONS:

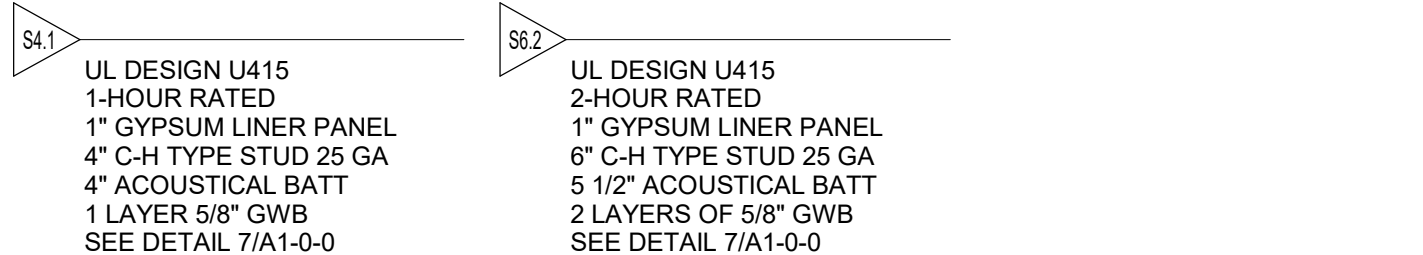

GENERAL NOTES – PARTITION TYPES

ALL PARTITIONS TO TYPE 6 OR UNLESS NOTED OTHERWISE OR WHERE FIRE RATING CONSTRUCTION IS INDICATED

PROVIDE CEMENTITIOUS TILE BACKER BOARD AT ALL TILED WALLS UNLESS NOTED OTHERWISE

PROVIDE RUBBER WALL BASE TRIM AT ALL PARTITIONS UNLESS NOTED OTHERWISE

STEELED, STUD, ANGLE REINSTRUMENT AND ASSOCIATED STEEL CHANNELS AT TOP OF ALL INTERIOR CURT PARTITION AND WALLS. ALL ANGLES AND CHANNELS ARE TO BE FURNISHED AND INSTALLED BY THE FABRICATOR/INSTALLER (SUB CONTRACTOR). SEE STRUCTURAL DRAWINGS FOR SIZE AND DETAILS.

RATED WALLS WITH "I" DESIGN NUMBER INCLUDES REQUIREMENTS INDICATED IN THE "I" DIRECTORY AND IN THE PARTITION MANUAL, WHICH MAY NOT BE REPRESENTED IN THE PARTITION TYPE DETAILS WHICH MAY SHOW ONLY PRINCIPAL COMPONENTS AND REQUIREMENTS

RATED PARTITIONS SHALL HAVE A HEAD DESIGN, SEALANT AND FILT MATERIAL, OF THE SAME RATING.

FINISHES APPLIED TO PARTITIONS ARE INDICATED IN THE ROOM FINISH SCHEDULES. INTERIOR ELEVATIONS, WALL FINISHES PLAN, AND ELSEWHERE.

TERMINATE RATED AND UNRATED GIVE PARTITIONS AT UNDERSIDE OF FLOOR DECKS AND ROOF DECKS.

ALL MATERIALS AND COMPONENTS SHOWN IN PARTITION DETAILS OR INDICATED IN SCHEDULES ARE CONTINUOUS UNLESS NOTED OTHERWISE.

ALL MATERIALS AND COMPONENTS SHOWN IN PARTITION DETAILS OR INDICATED IN SCHEDULES OR ON ALL SIDES OF PARTITIONS UNLESS INDICATED OTHERWISE.

SEE STRUCTURAL DRAWINGS FOR LOCATIONS OF BEARING PARTITIONS, SHEAR WALLS, AND OTHER MASONRY PARTITIONS. PROVIDE WALLS WITH REINFORCING AND OTHER SPECIAL REQUIREMENTS.

SEE STRUCTURAL DRAWINGS AND PROJECT MANUAL, FOR REINFORCING DETAILS AND REINFORCING REQUIREMENTS.

ALL STEEL, STUD AND LOMF PARTITIONS PROVIDE FRAMING MEMBERS AT 16" O.C. MAXIMUM.

ALL STEEL, STUD AND LOMF PARTITIONS PROVIDE FRAMING TRACKS OR REQUIREMENTS AND DETAILS.

ALL STEEL, STUD AND LOMF PARTITIONS PROVIDE DEFLECTION TRACK AT EXTERIOR WALLS, ROOF TERMINATIONS AND AS INDICATED ON PARTITION TYPE DETAILS.

ALL STEEL, STUD AND LOMF PARTITIONS PROVIDE REINFORCED FASTENERS

ALL STEEL, STUD AND LOMF PARTITIONS PROVIDE BRACING

ALL STEEL, STUD AND LOMF PARTITIONS PROVIDE ALL OTHER FRAMING ACCESSORIES AS SHOWN, AND AS REQUIRED.

COORDINATE STUD SPACING WITH MODULAR WALL FINISH MATERIAL FASTENING REQUIREMENTS.


OWN AND WALL FINISH TO BE OMITTED ON UNEXPOSED SIDE OF UNRATED GYPSUM WALLBOARD PARTITIONS USED FOR CHASES, DUCTWORK ENCLOSURES, ETC.

PROVIDE BLOCKING AND REINFORCING, COORDINATE BLOCKING REQUIREMENTS WITH ALL PARTITIONS TO FLOOR WALLS.

PROVIDE GIVE FIRE PROTECTION AT STRUCTURAL STEEL AS INDICATED IN THE ARCHITECTURAL DRAWINGS.




PROJECT NORTH

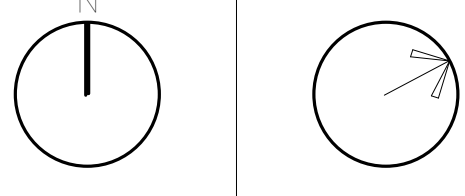


File No.:	As indicated
Page No.:	20202


Drawn By: DRA
Date: May 12TH, 2023
Page 3 of 4

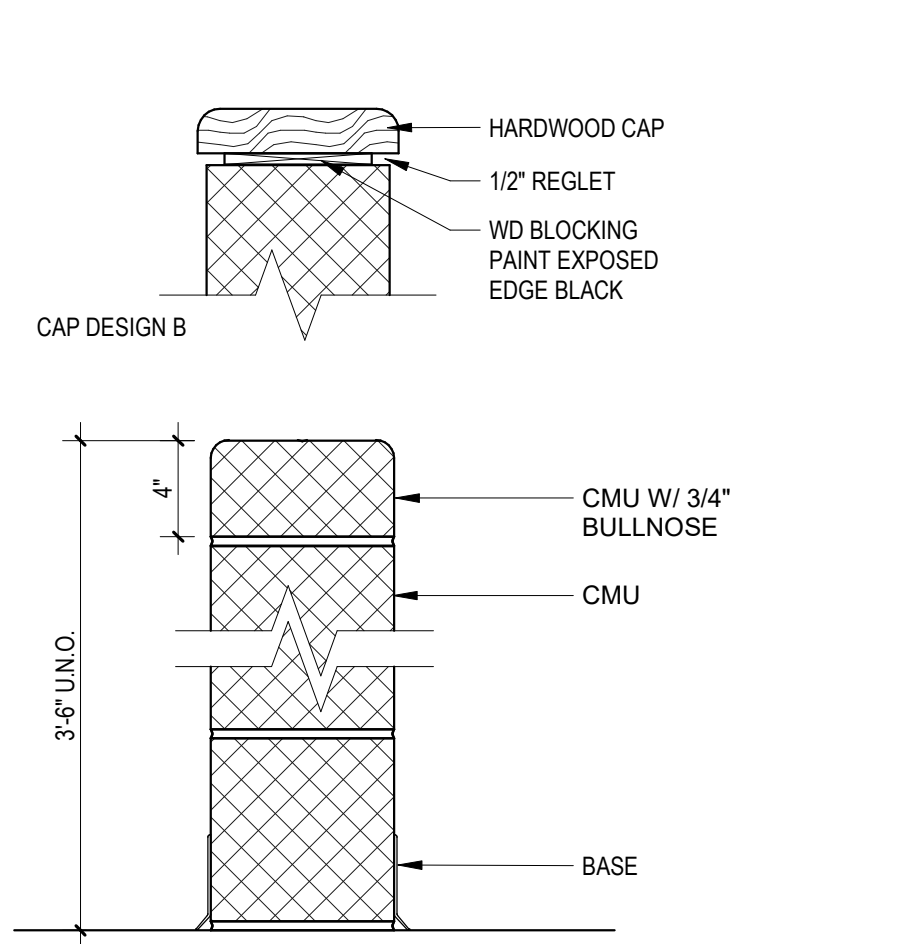


12 LOW WALL CMU PARTITION
1 1/2" = 1'-0"

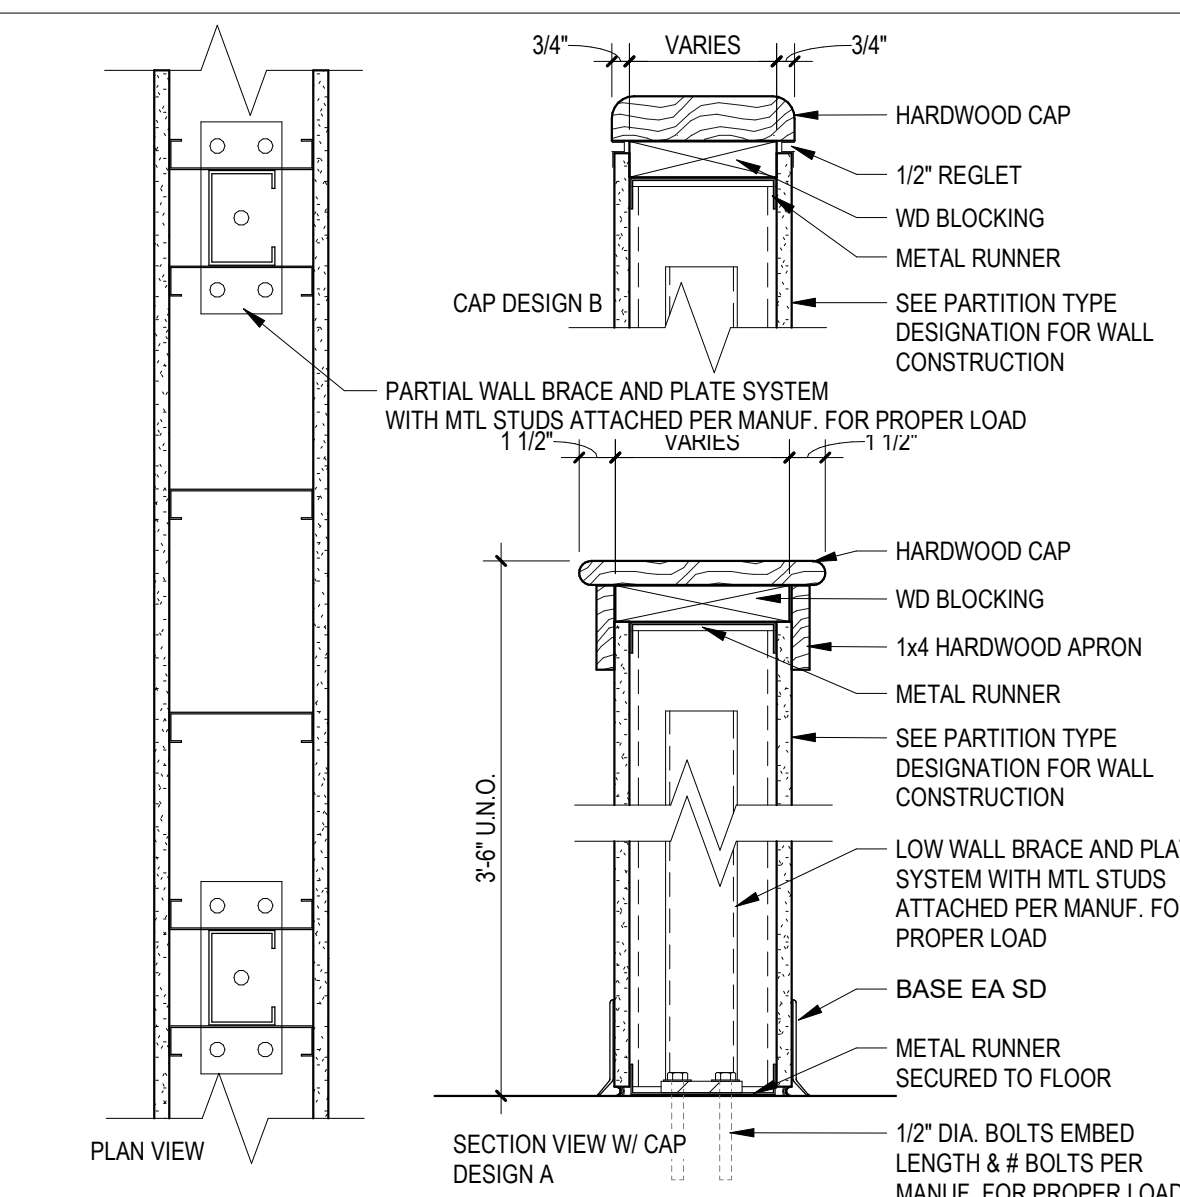


11 LOW WALL METAL STUD PARTITION
1 1/2" = 1'-0"

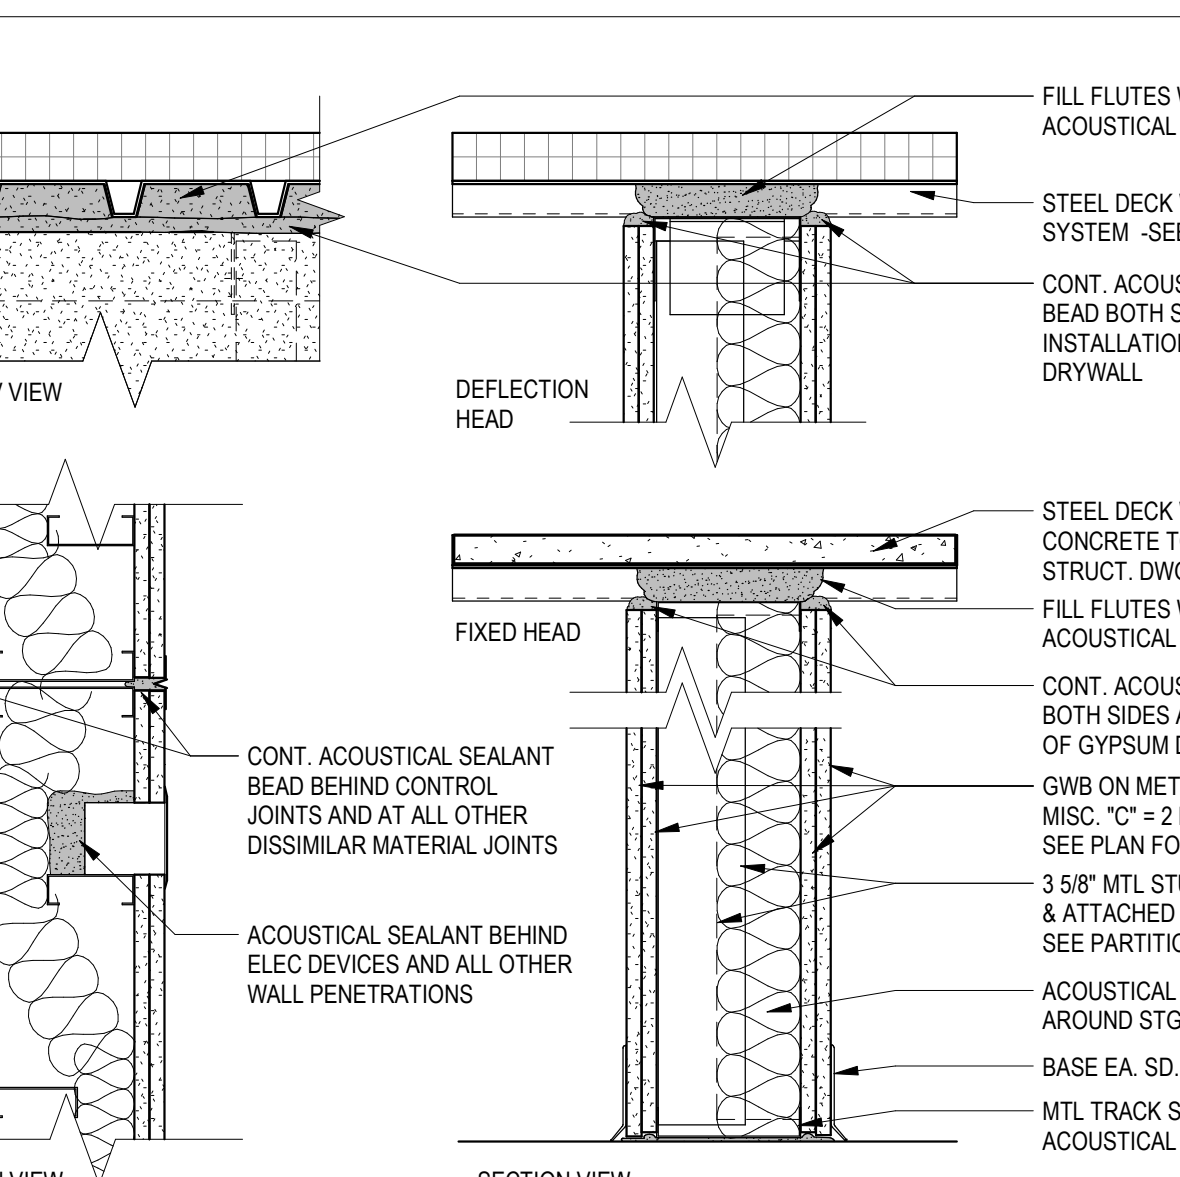


10 GWB - 0-HOUR
1' 1/2" = 1' 0"

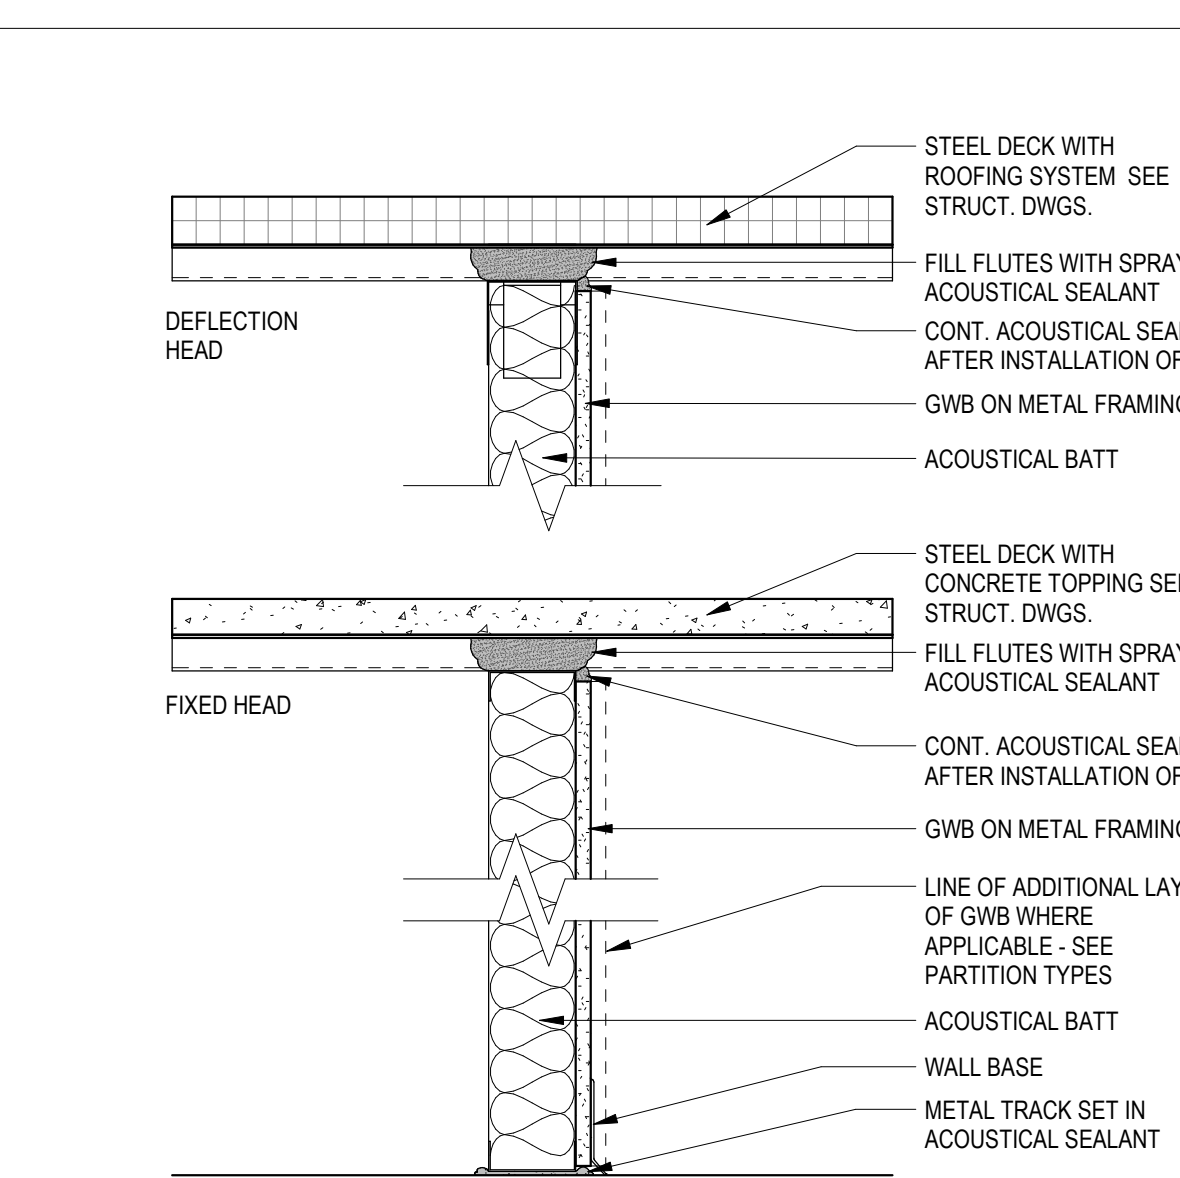


9 **GWB - 0-HOUR**

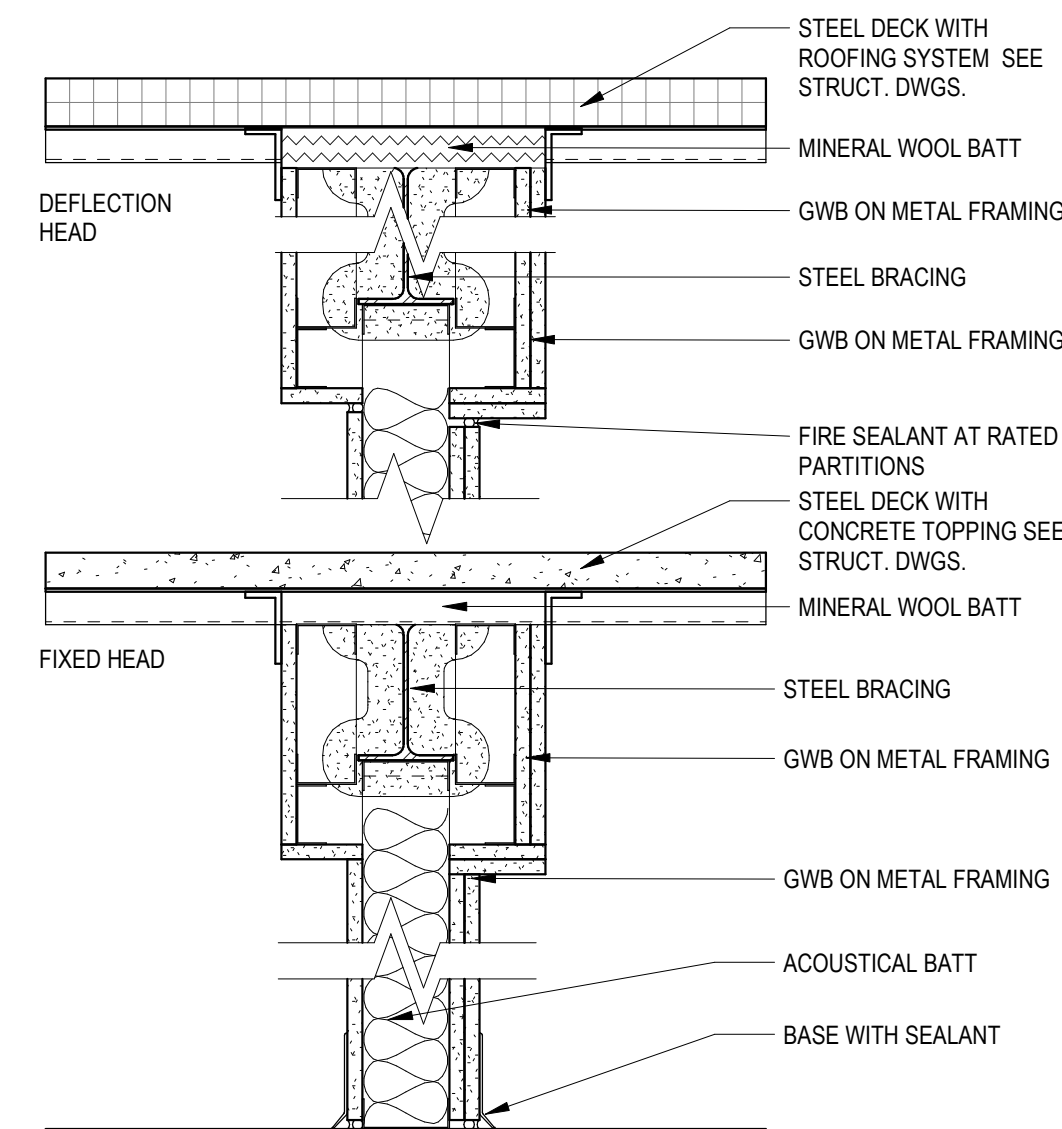


8) **GWB - 0,1 & 2-HOUR**
1 1/2" = 1'-0"

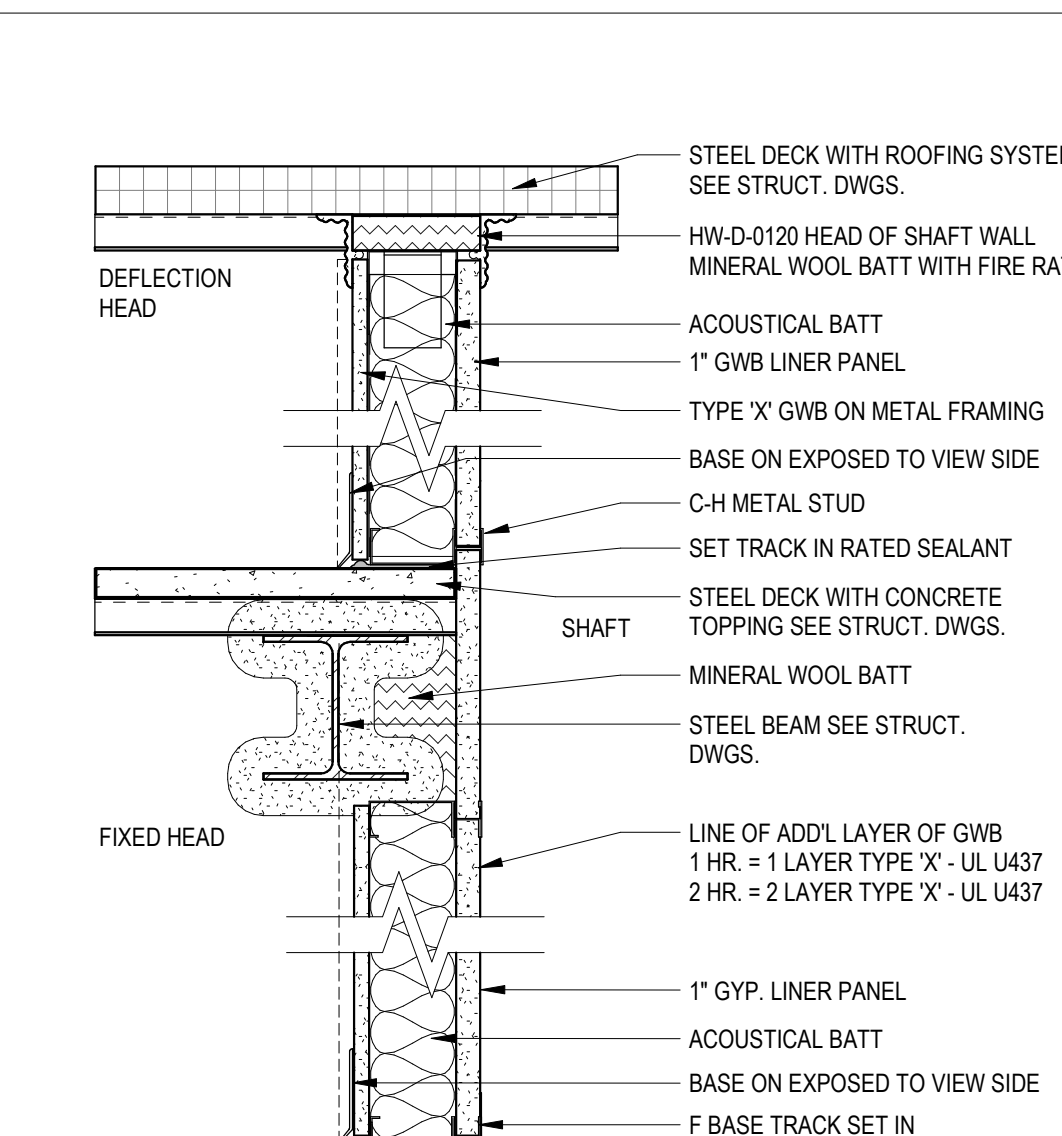


7 SHAFTWALL - 1,2&3 HR
1 1/2" $\equiv$ 1'-0"

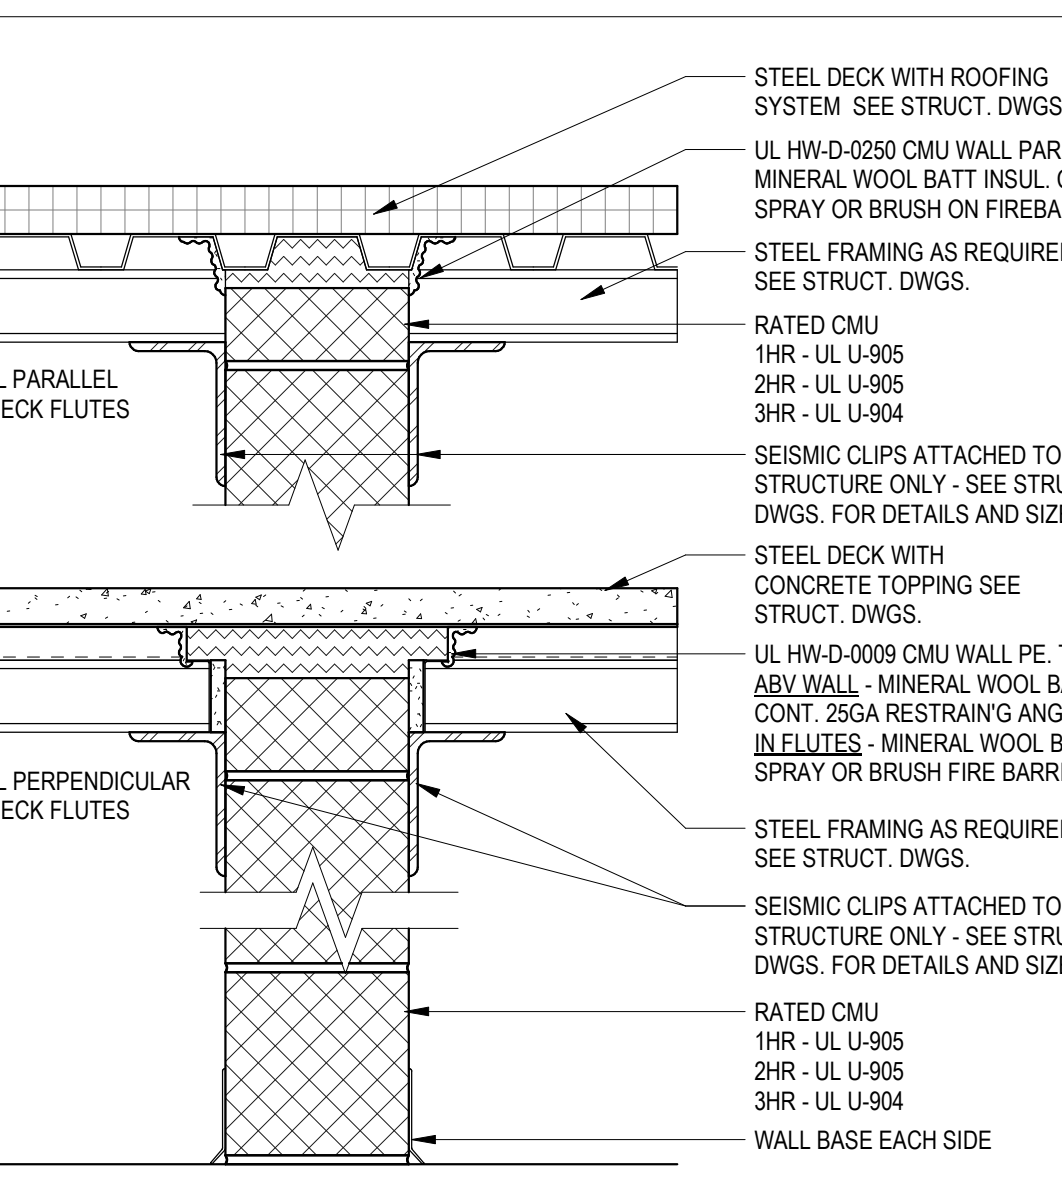


6 CMU - 1,2&3 HR
1 1/2" = 1' 0"

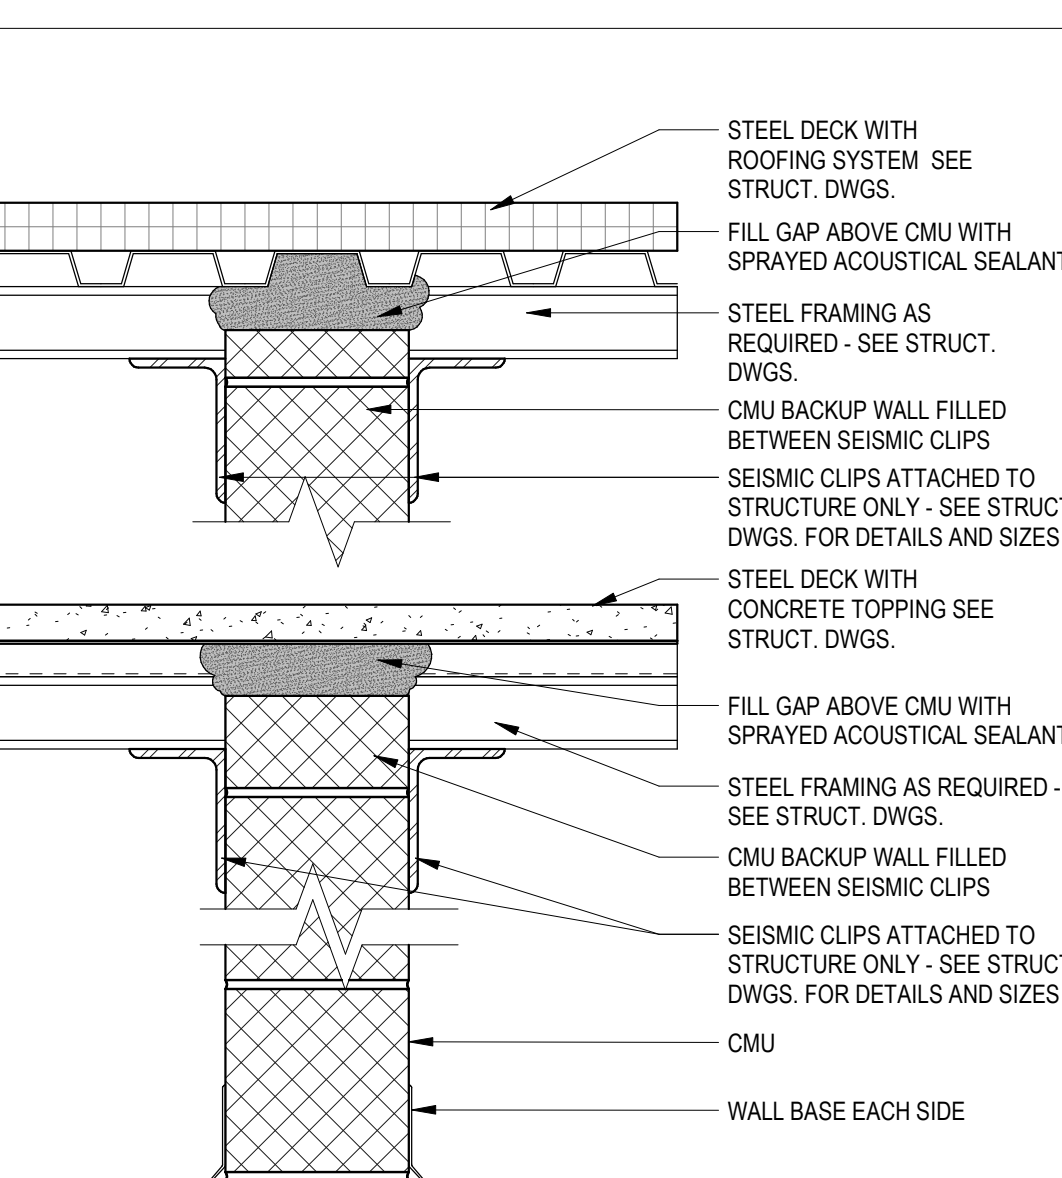


5 CMU - 0 HR

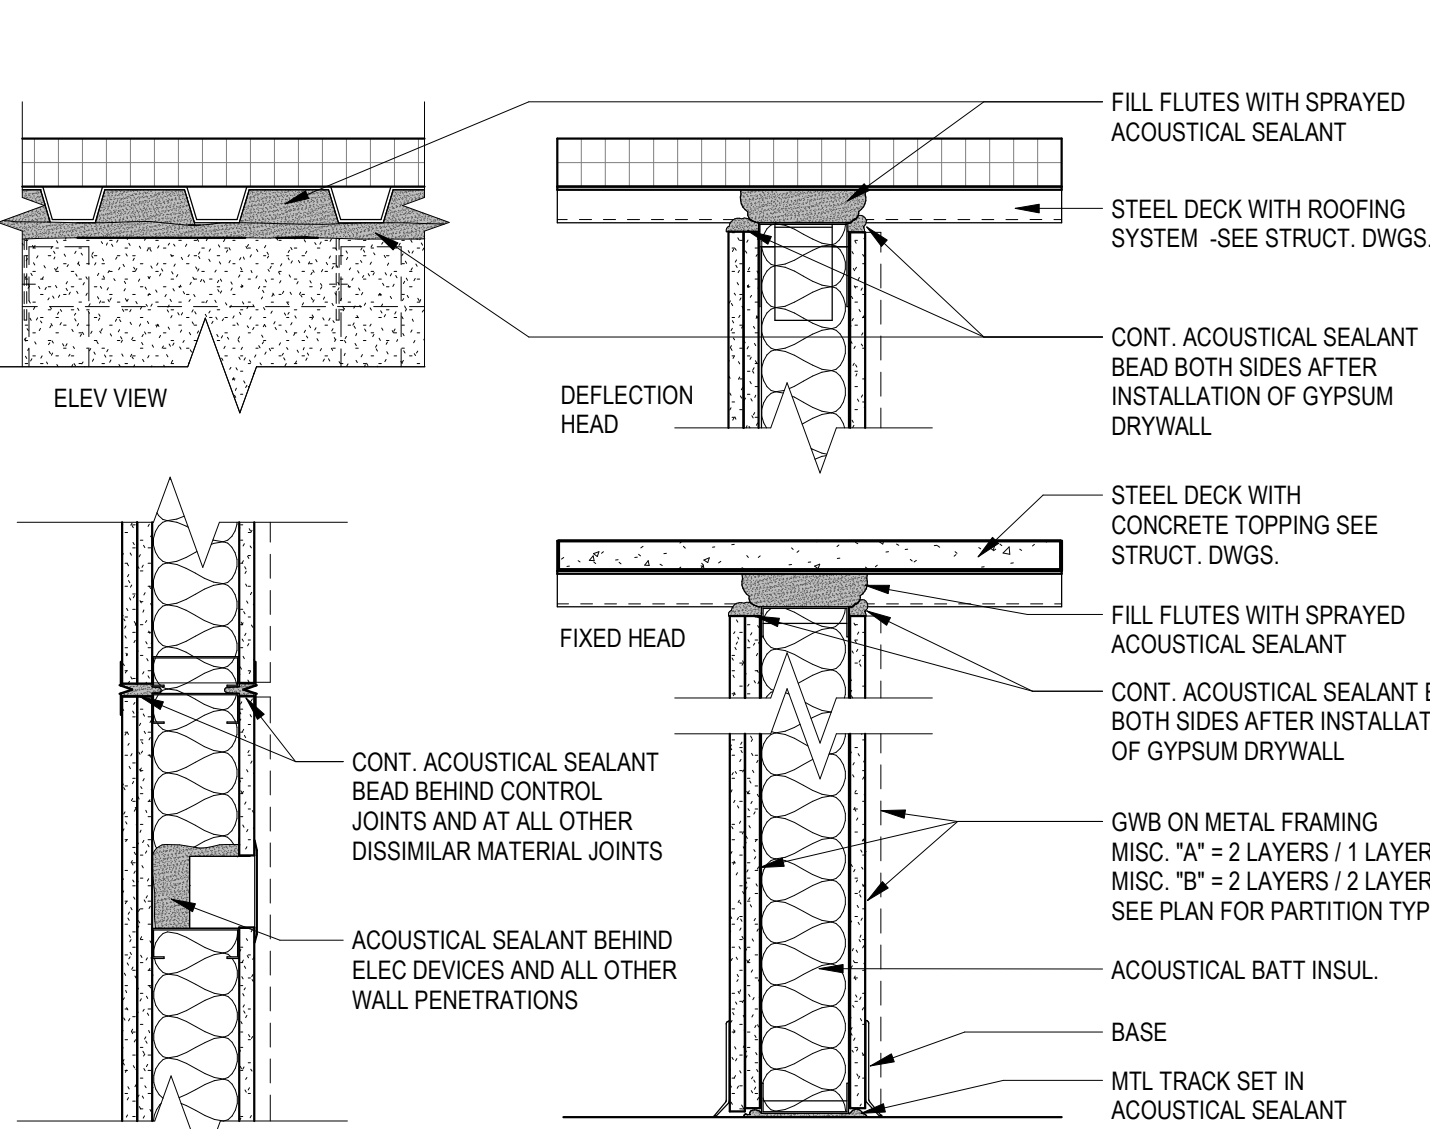


4) GWB - 0-HOUR
1 1/2" = 1'-0"

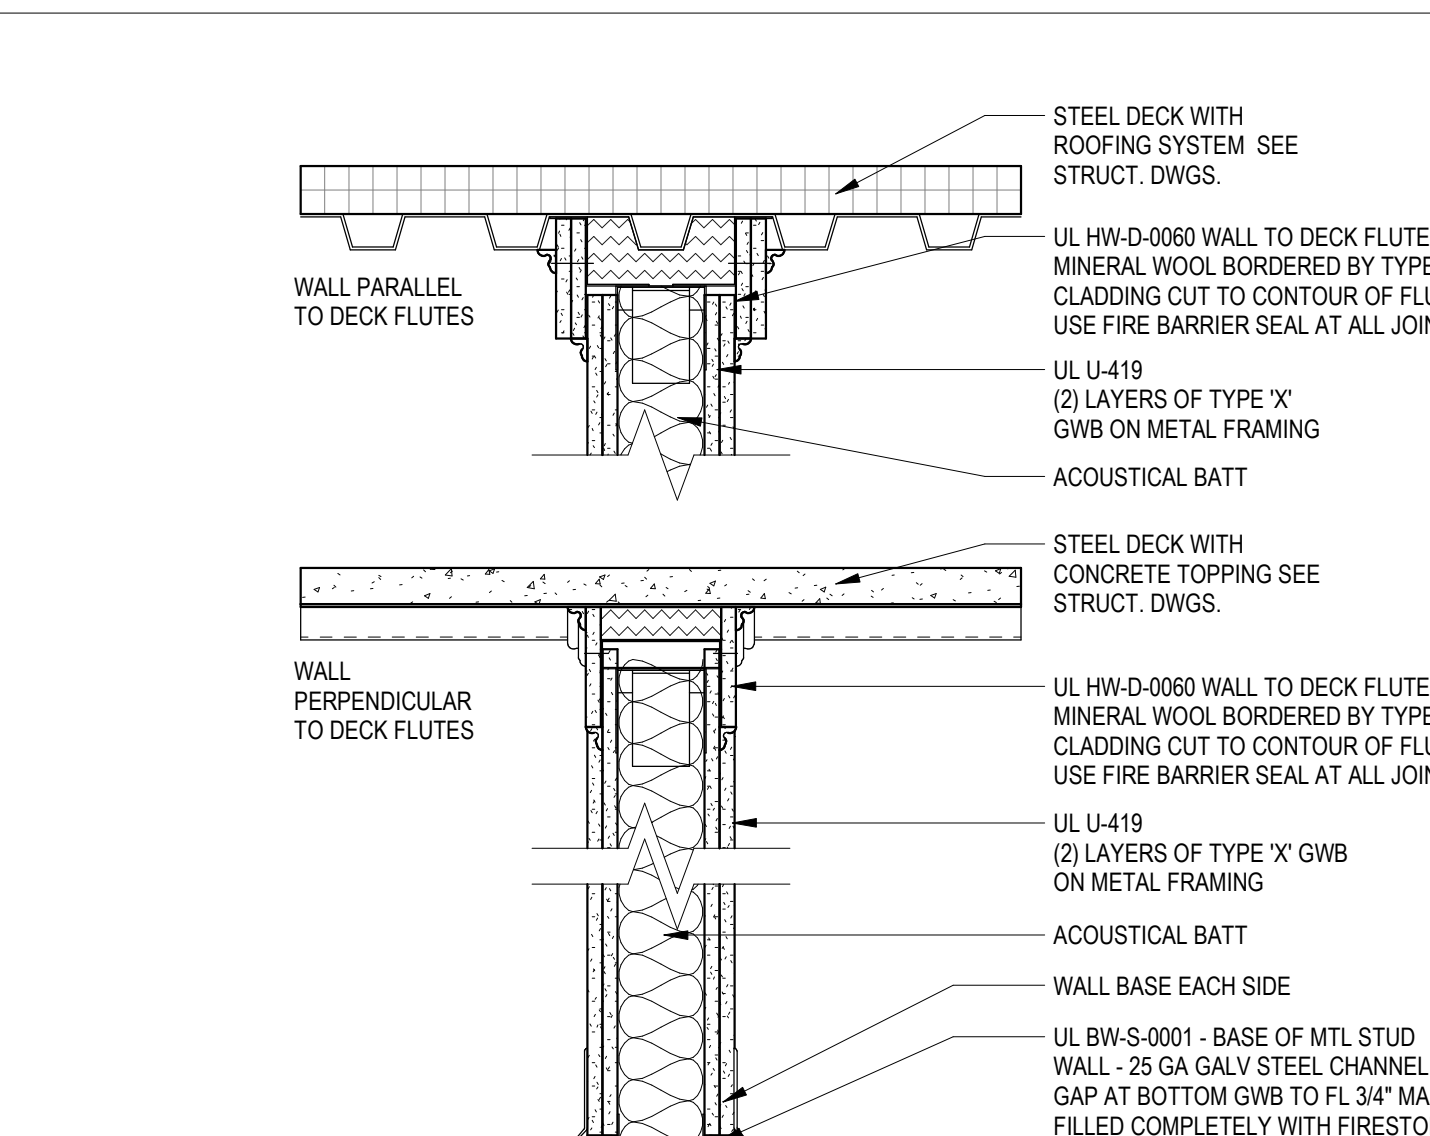


3) **GWB - 2-HOUR**
1 1/2" $\equiv$ 1'-0"

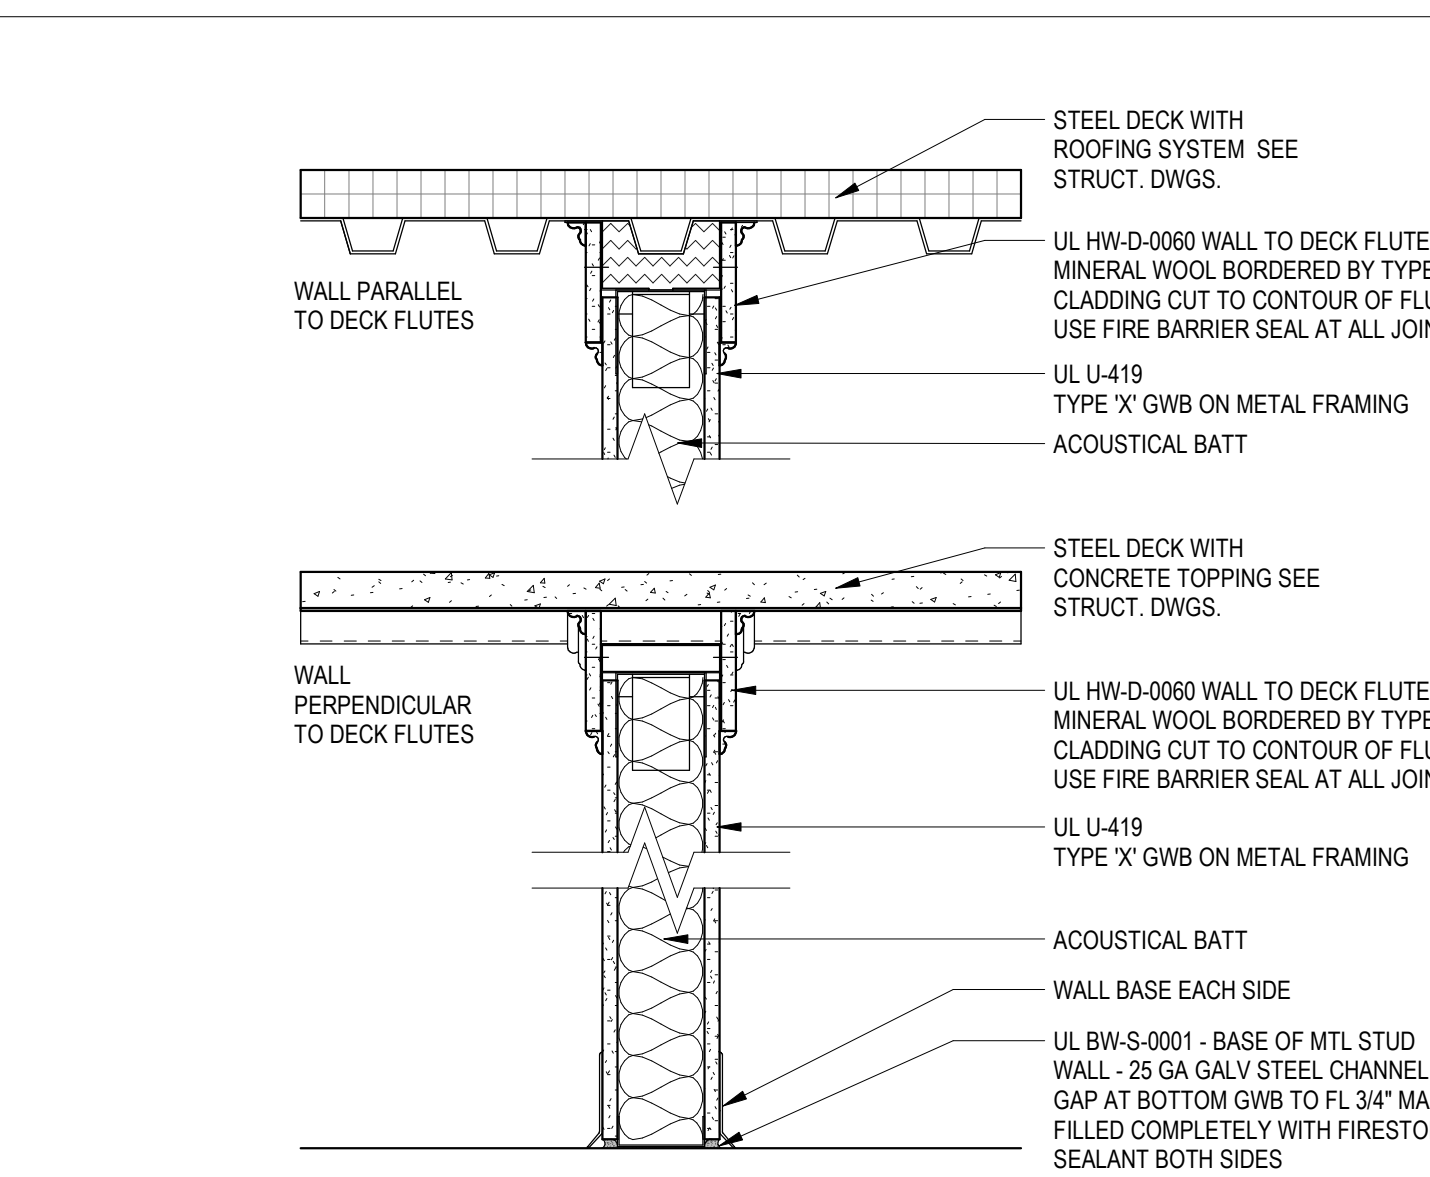

2 GWB - 1-HOUR
1 1/2" = 1' 0"

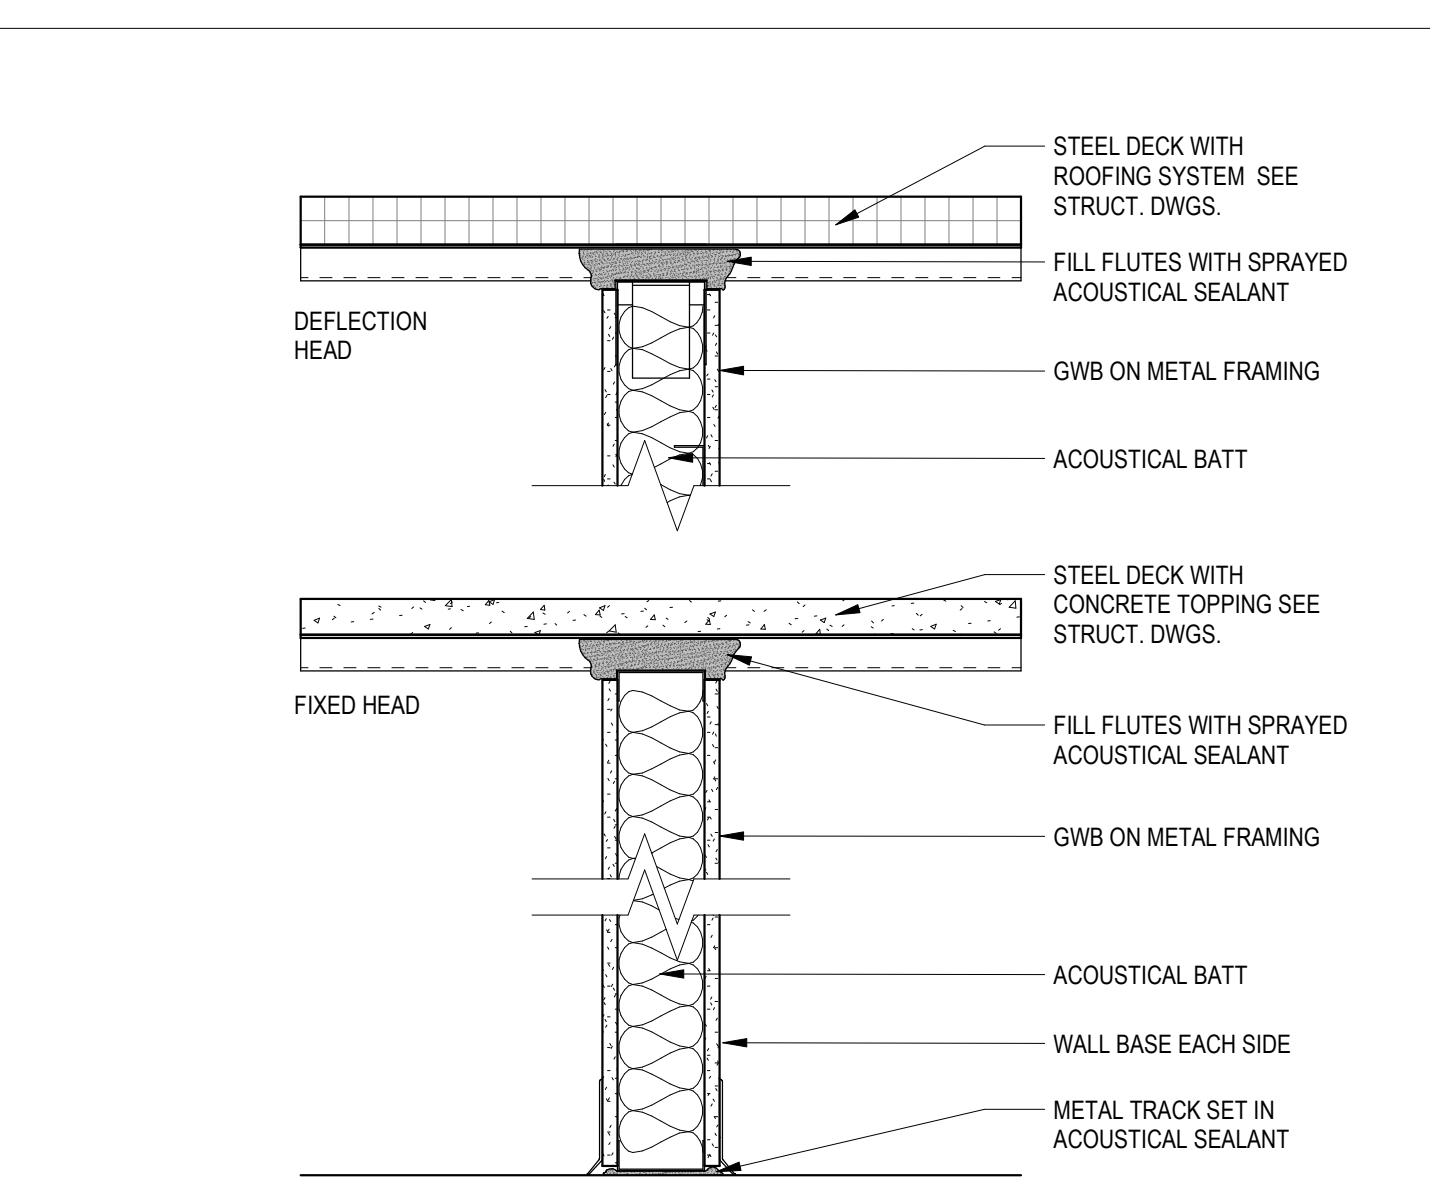

1 **GWB - 0-HOUR**

 


DRA

Drummeys Rosane Anderson, Inc.
225 Oakland Road
Studio 205
South Windsor, CT
06074
Tel: 817.854.1700
www.dra.com


280 Charles Street
Studio 300
Waltham, MA
02453

Planning | Architecture | Interior Design

**Northeast
Metropolitan
Regional
Vocational High
School**
100 Hemlock Road,
Wakefield, MA 01880

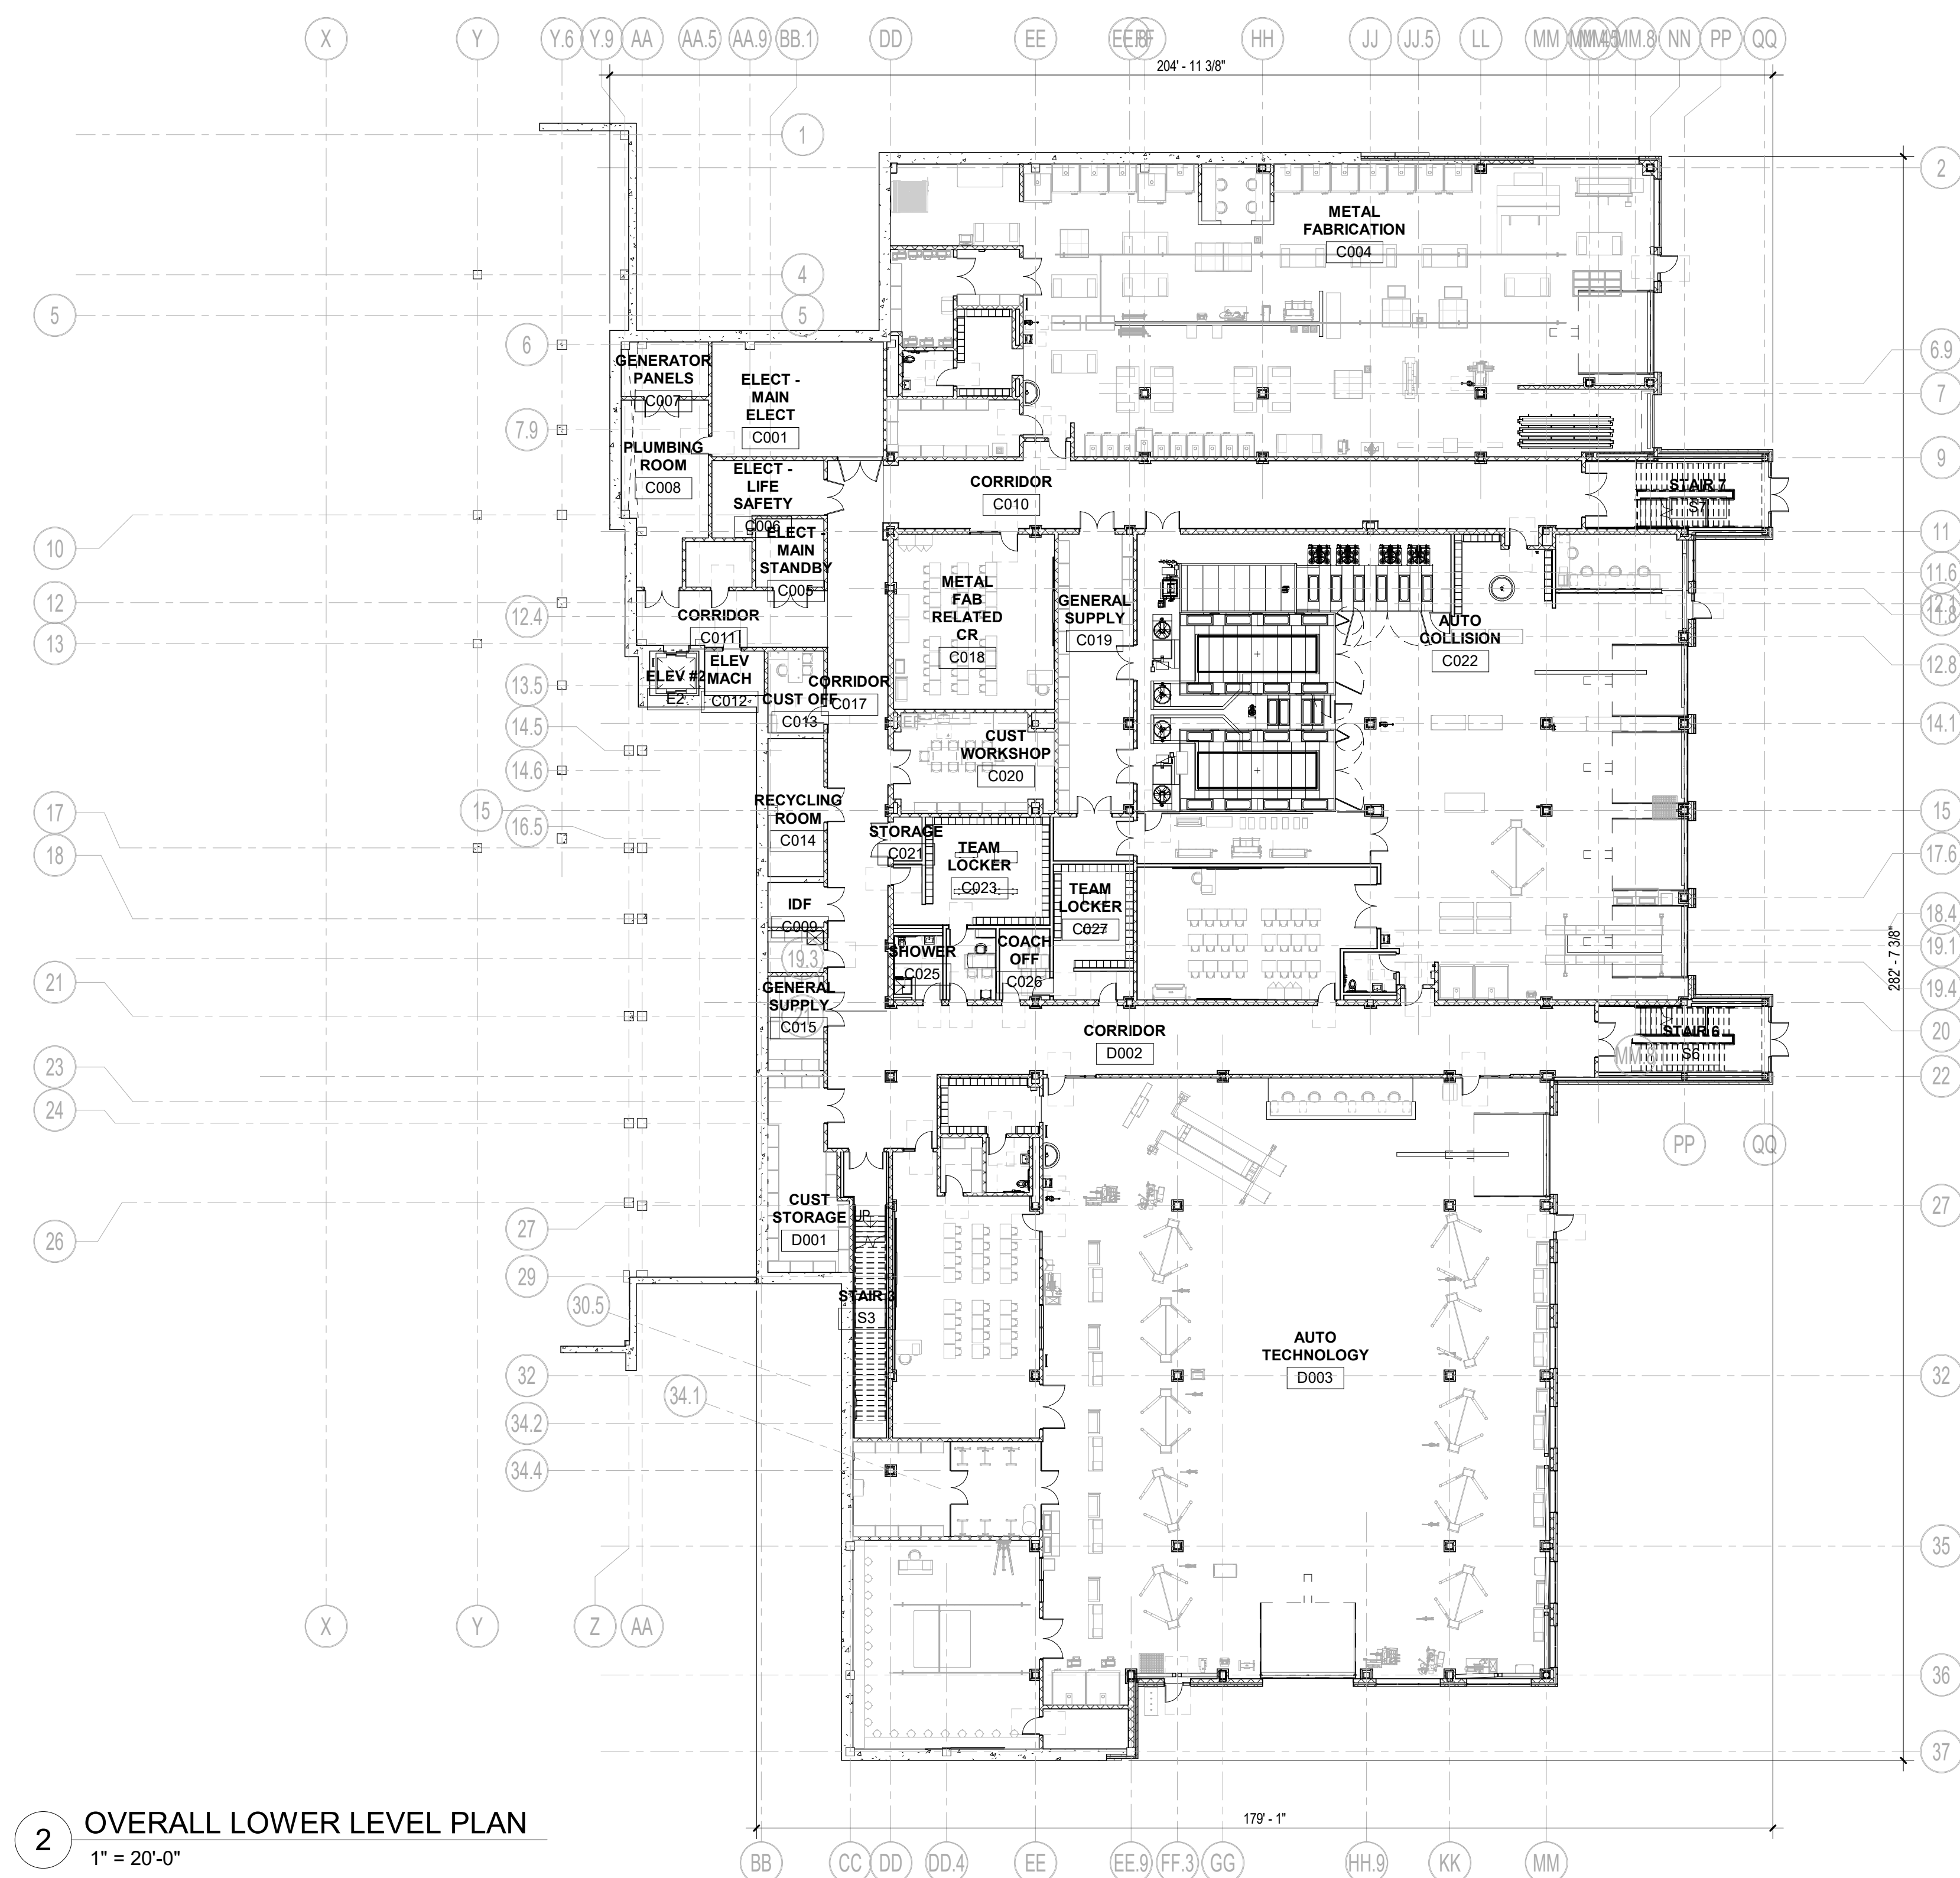


2 OVERALL LOWER LEVEL PLAN
1" = 20'-0"

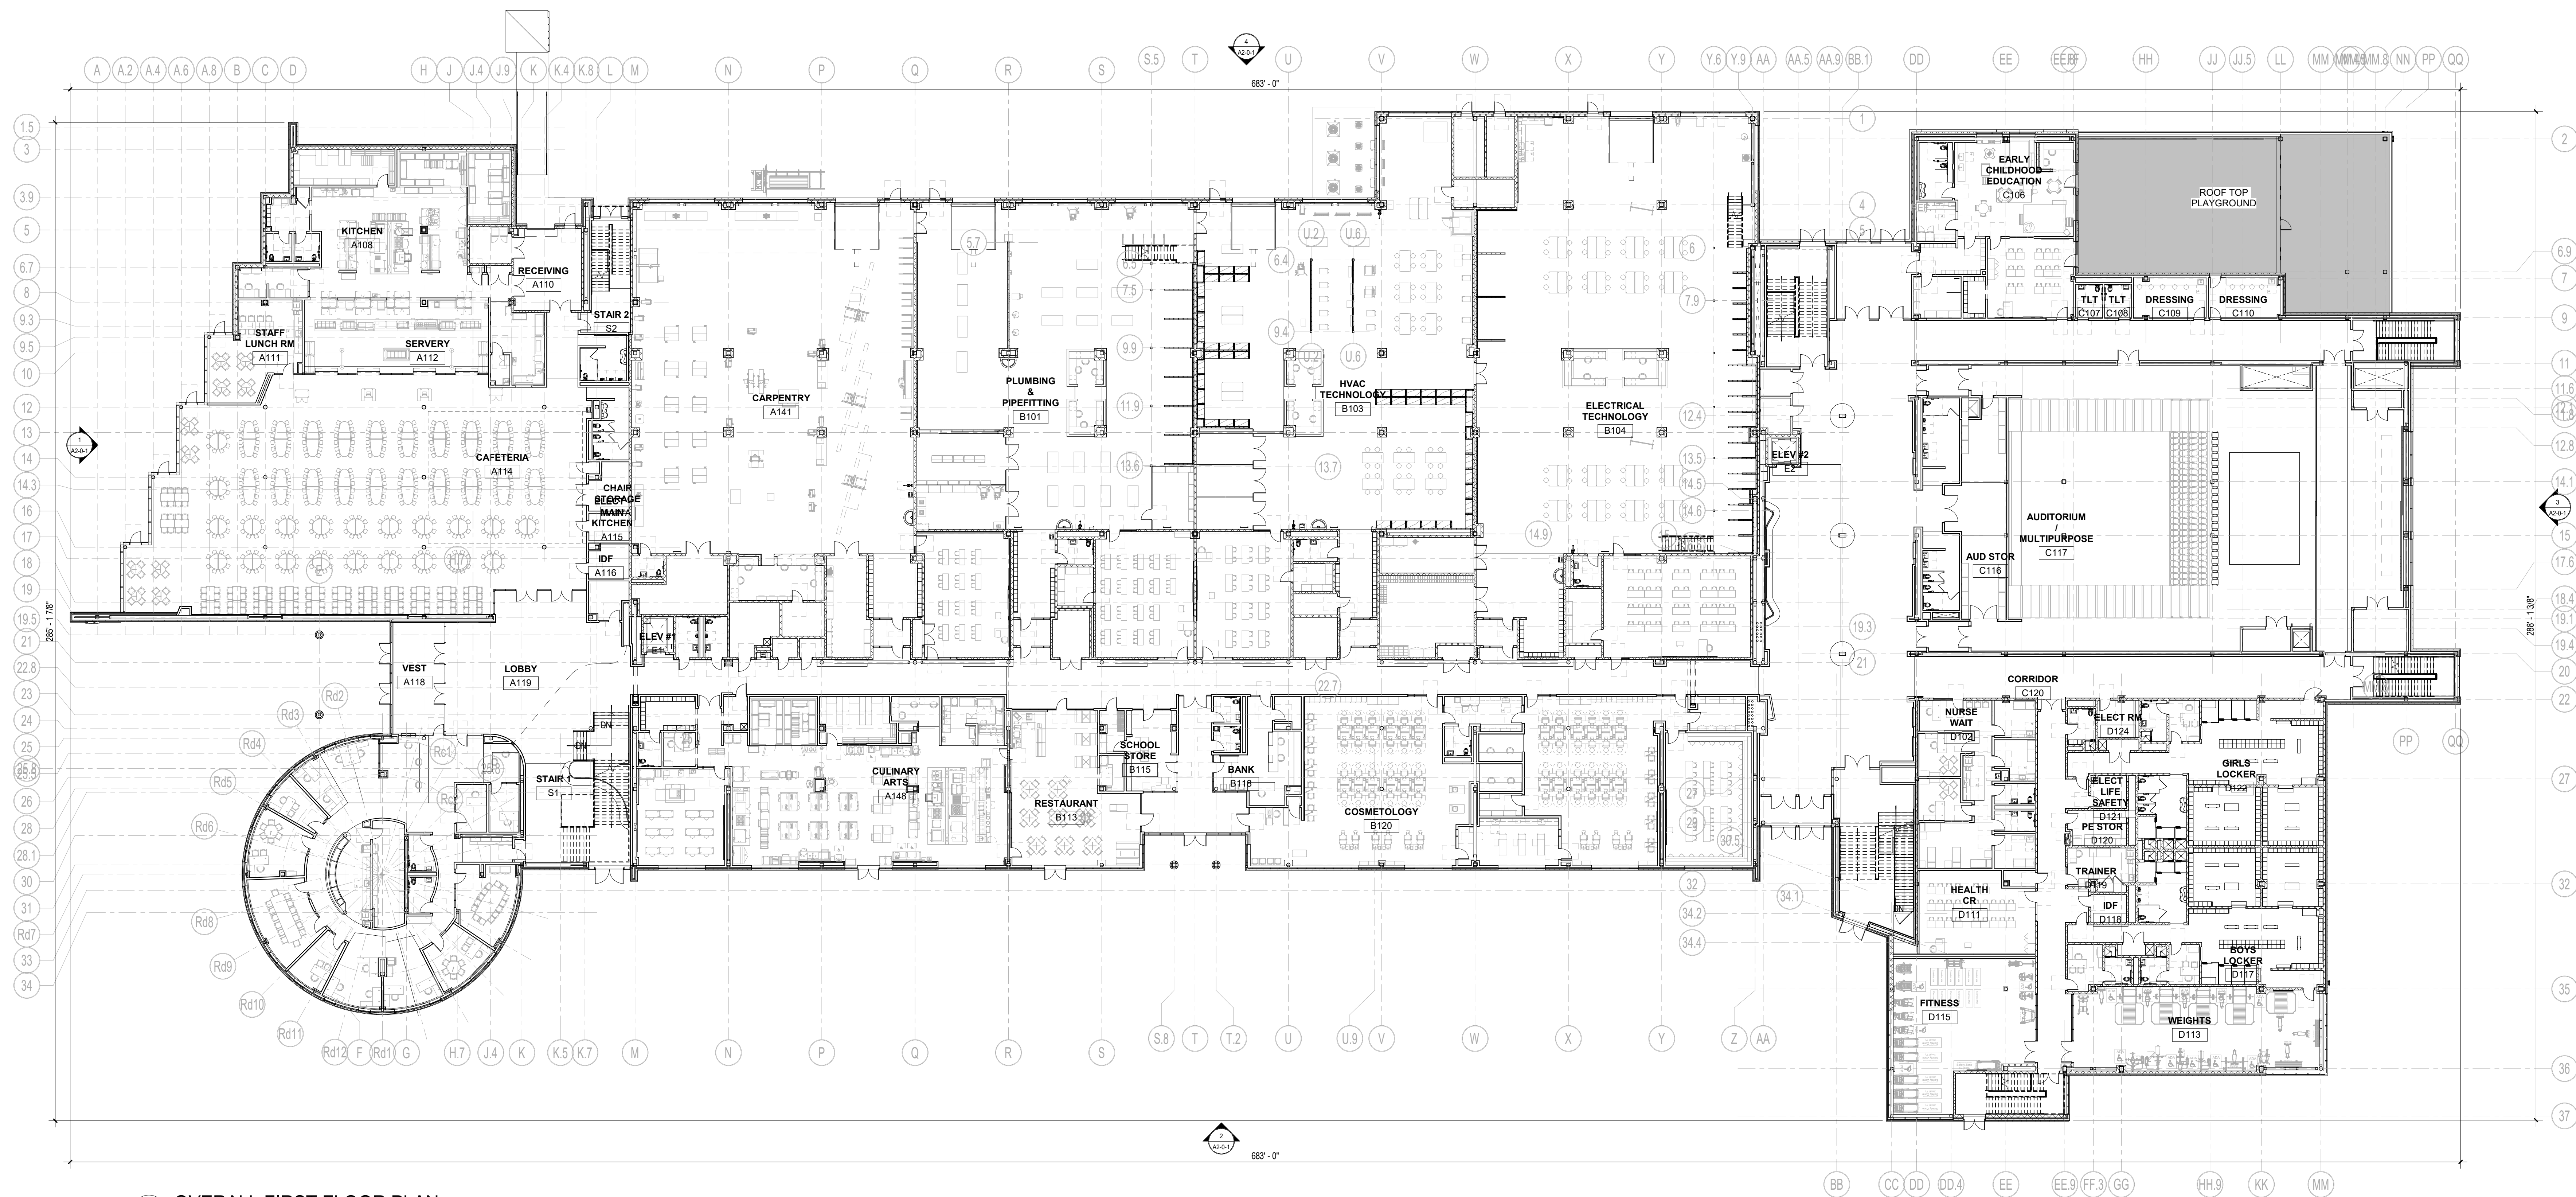

1 OVERALL FIRST FLOOR PLAN
1" = 20'-0"


© COPYRIGHT 2023 DRUMMEYS ROSANE ANDERSON, INC.

MSBA 90% CD
SUBMISSION
May 12TH, 2023

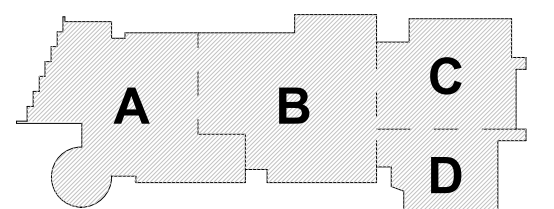

KEY PLAN

PROJECT NORTH MAGNETIC NORTH

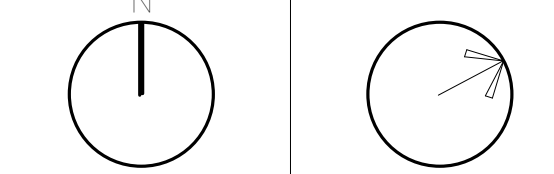

**OVERALL
LOWER LEVEL &
FIRST FLOOR
PLANS**

Scale: 1" = 20'-0"
Job No.: 20202
Drawn By: DRA
Date: May 12TH, 2023
Volume 3 of 4

A1-0-1

DRA

Drumme Rosane Anderson, Inc.
225 Oakland Road
Studio 205
South Windsor, CT
06074
Tel: 617.854.1700
www.drainc.com

260 Charles Street
Studio 300
Waltham, MA
02453


Planning | Architecture | Interior Design

**Northeast
Metropolitan
Regional
Vocational High
School**

100 Hemlock Road,
Wakefield, MA 01880


© COPYRIGHT 2023 DRUMMEY ROSANE ANDERSON, INC.

MSBA 90% CD
SUBMISSION
May 12TH, 2023

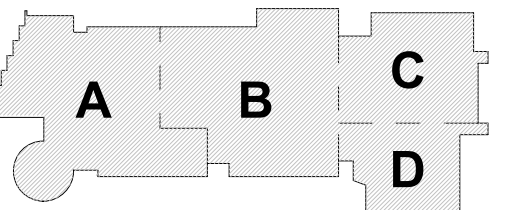

KEY PLAN

PROJECT NORTH MAGNETIC NORTH

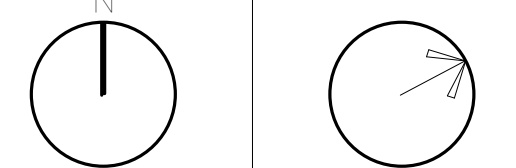

**OVERALL
LOWER LEVEL
AND FIRST
FLOOR MEZZ.
PLANS**

Scale: 1" = 20'-0"


Job No.: 20202

Drawn By: DRA


Date: May 12TH, 2023

Volume 3 of 4


A1-0-2

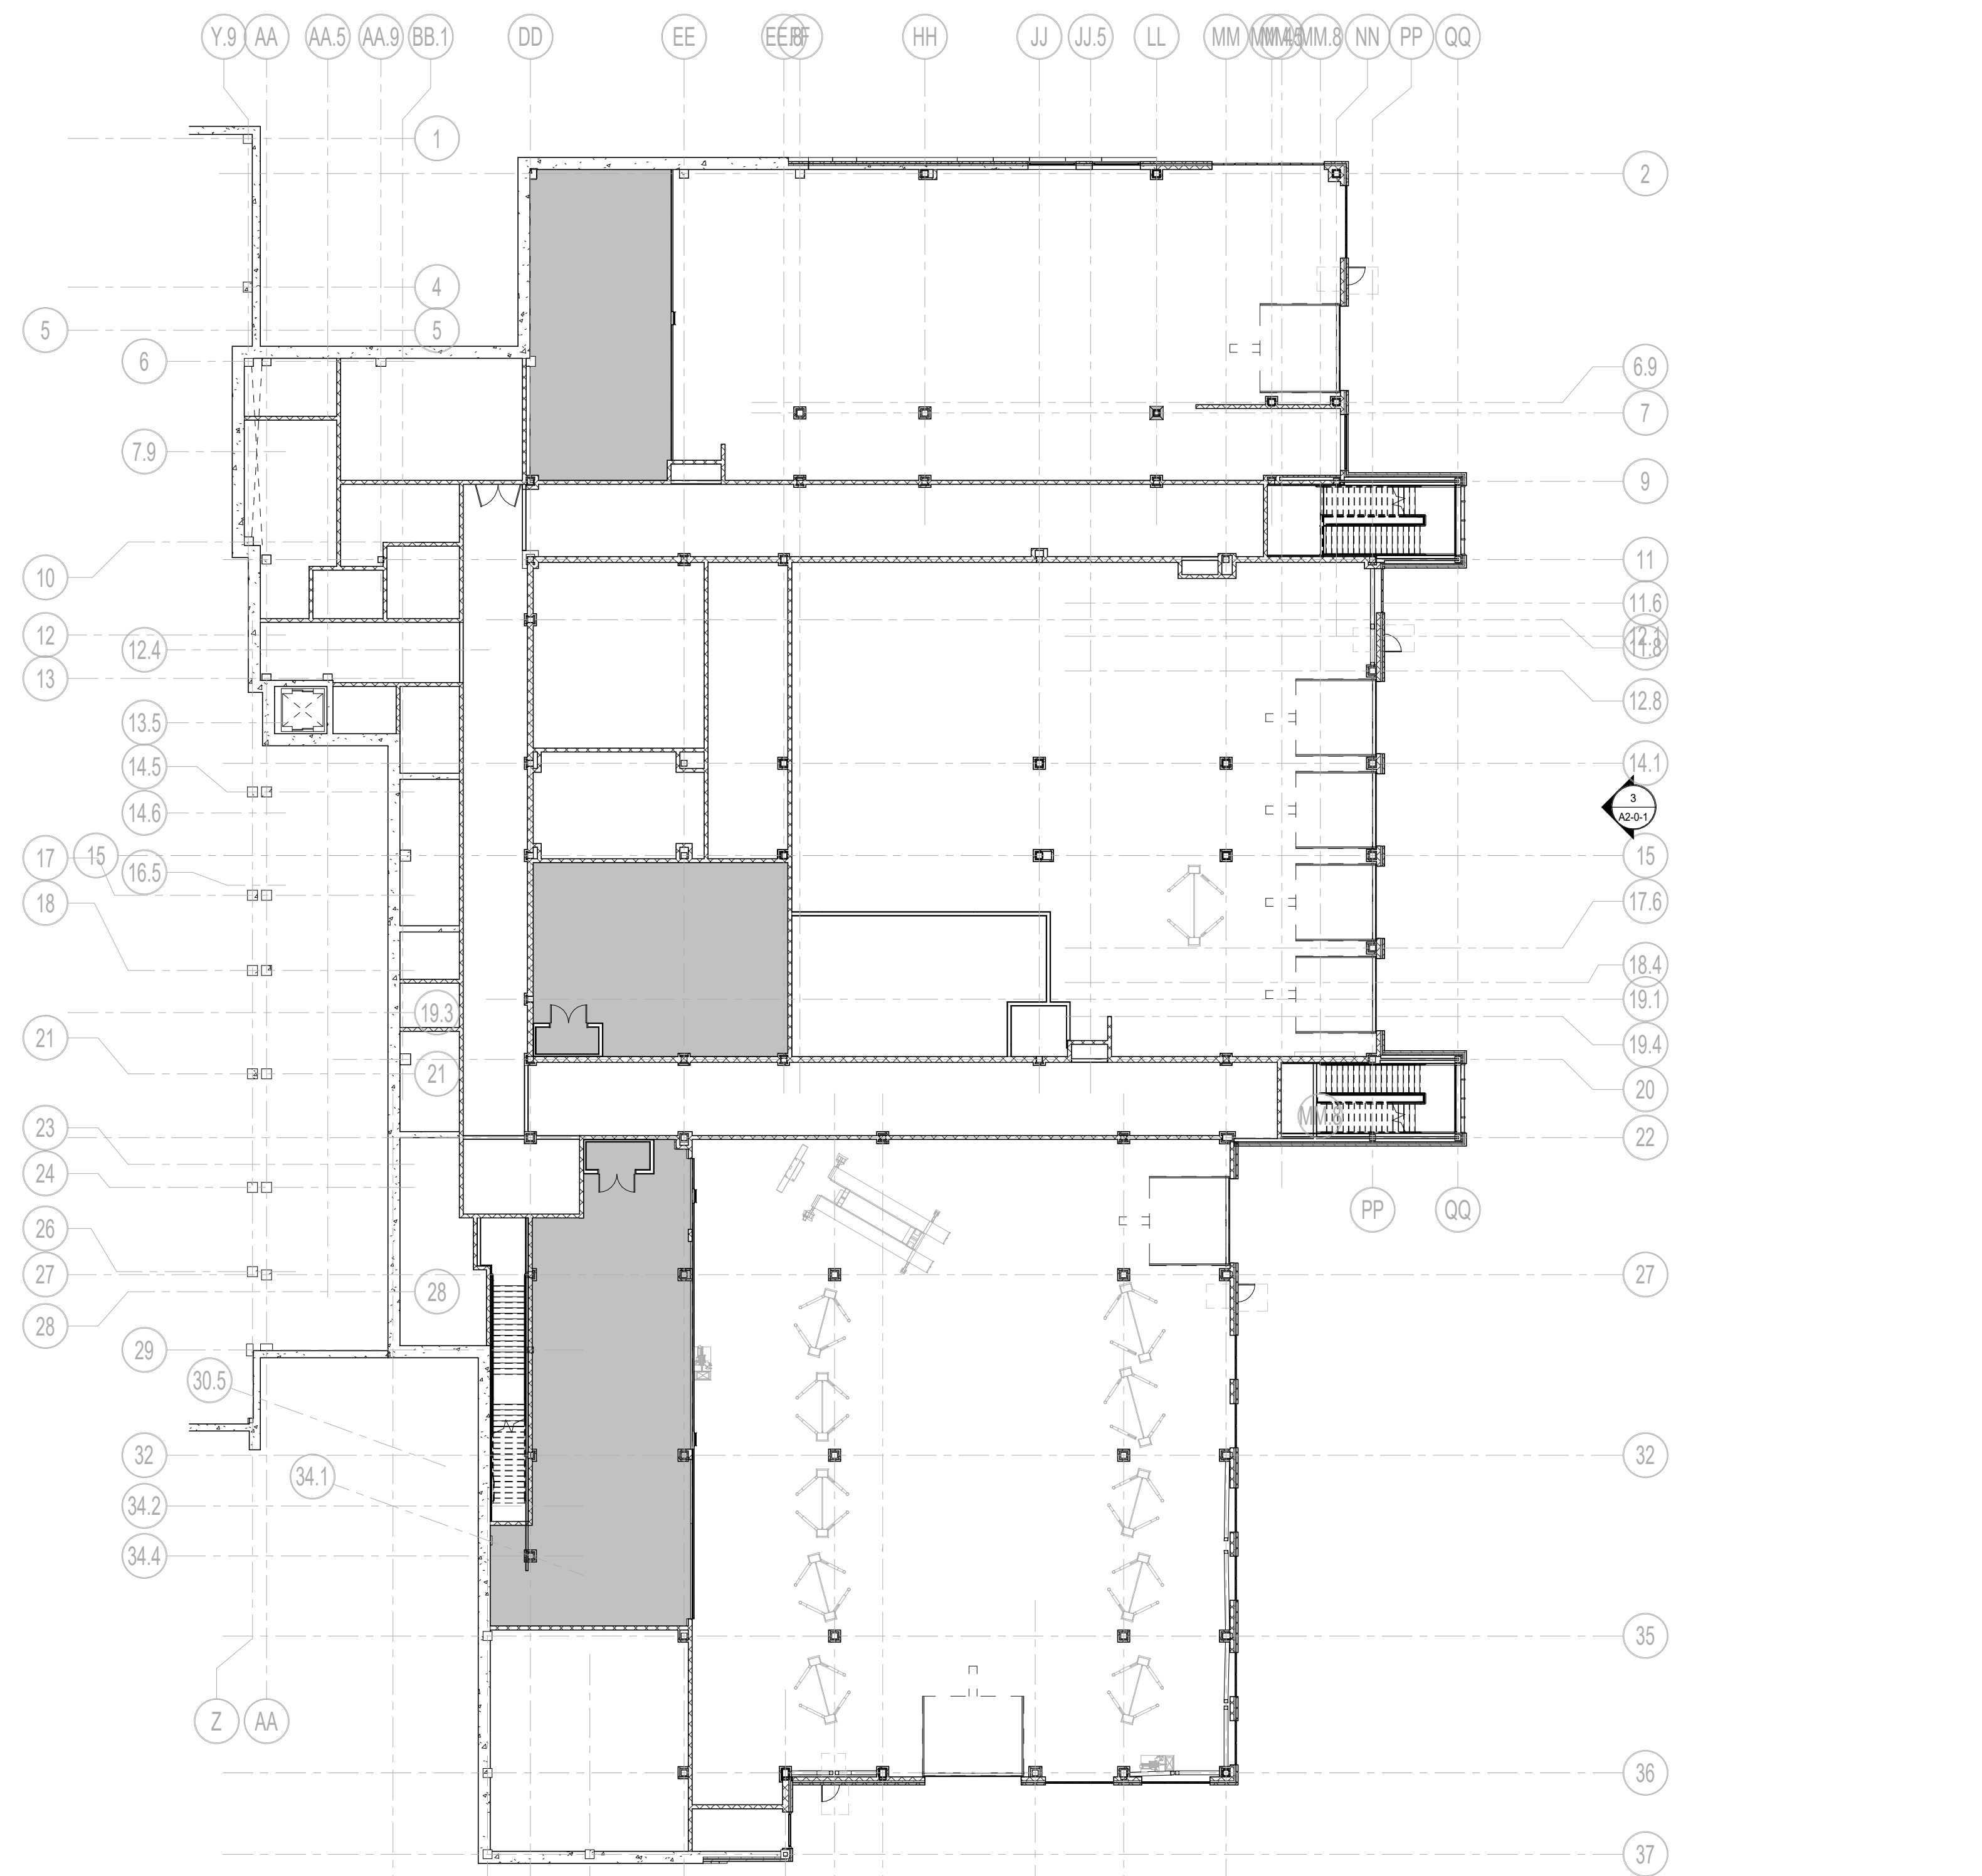

1 OVERALL LOWER LEVEL MEZZANINE PLAN
1" = 20'-0"

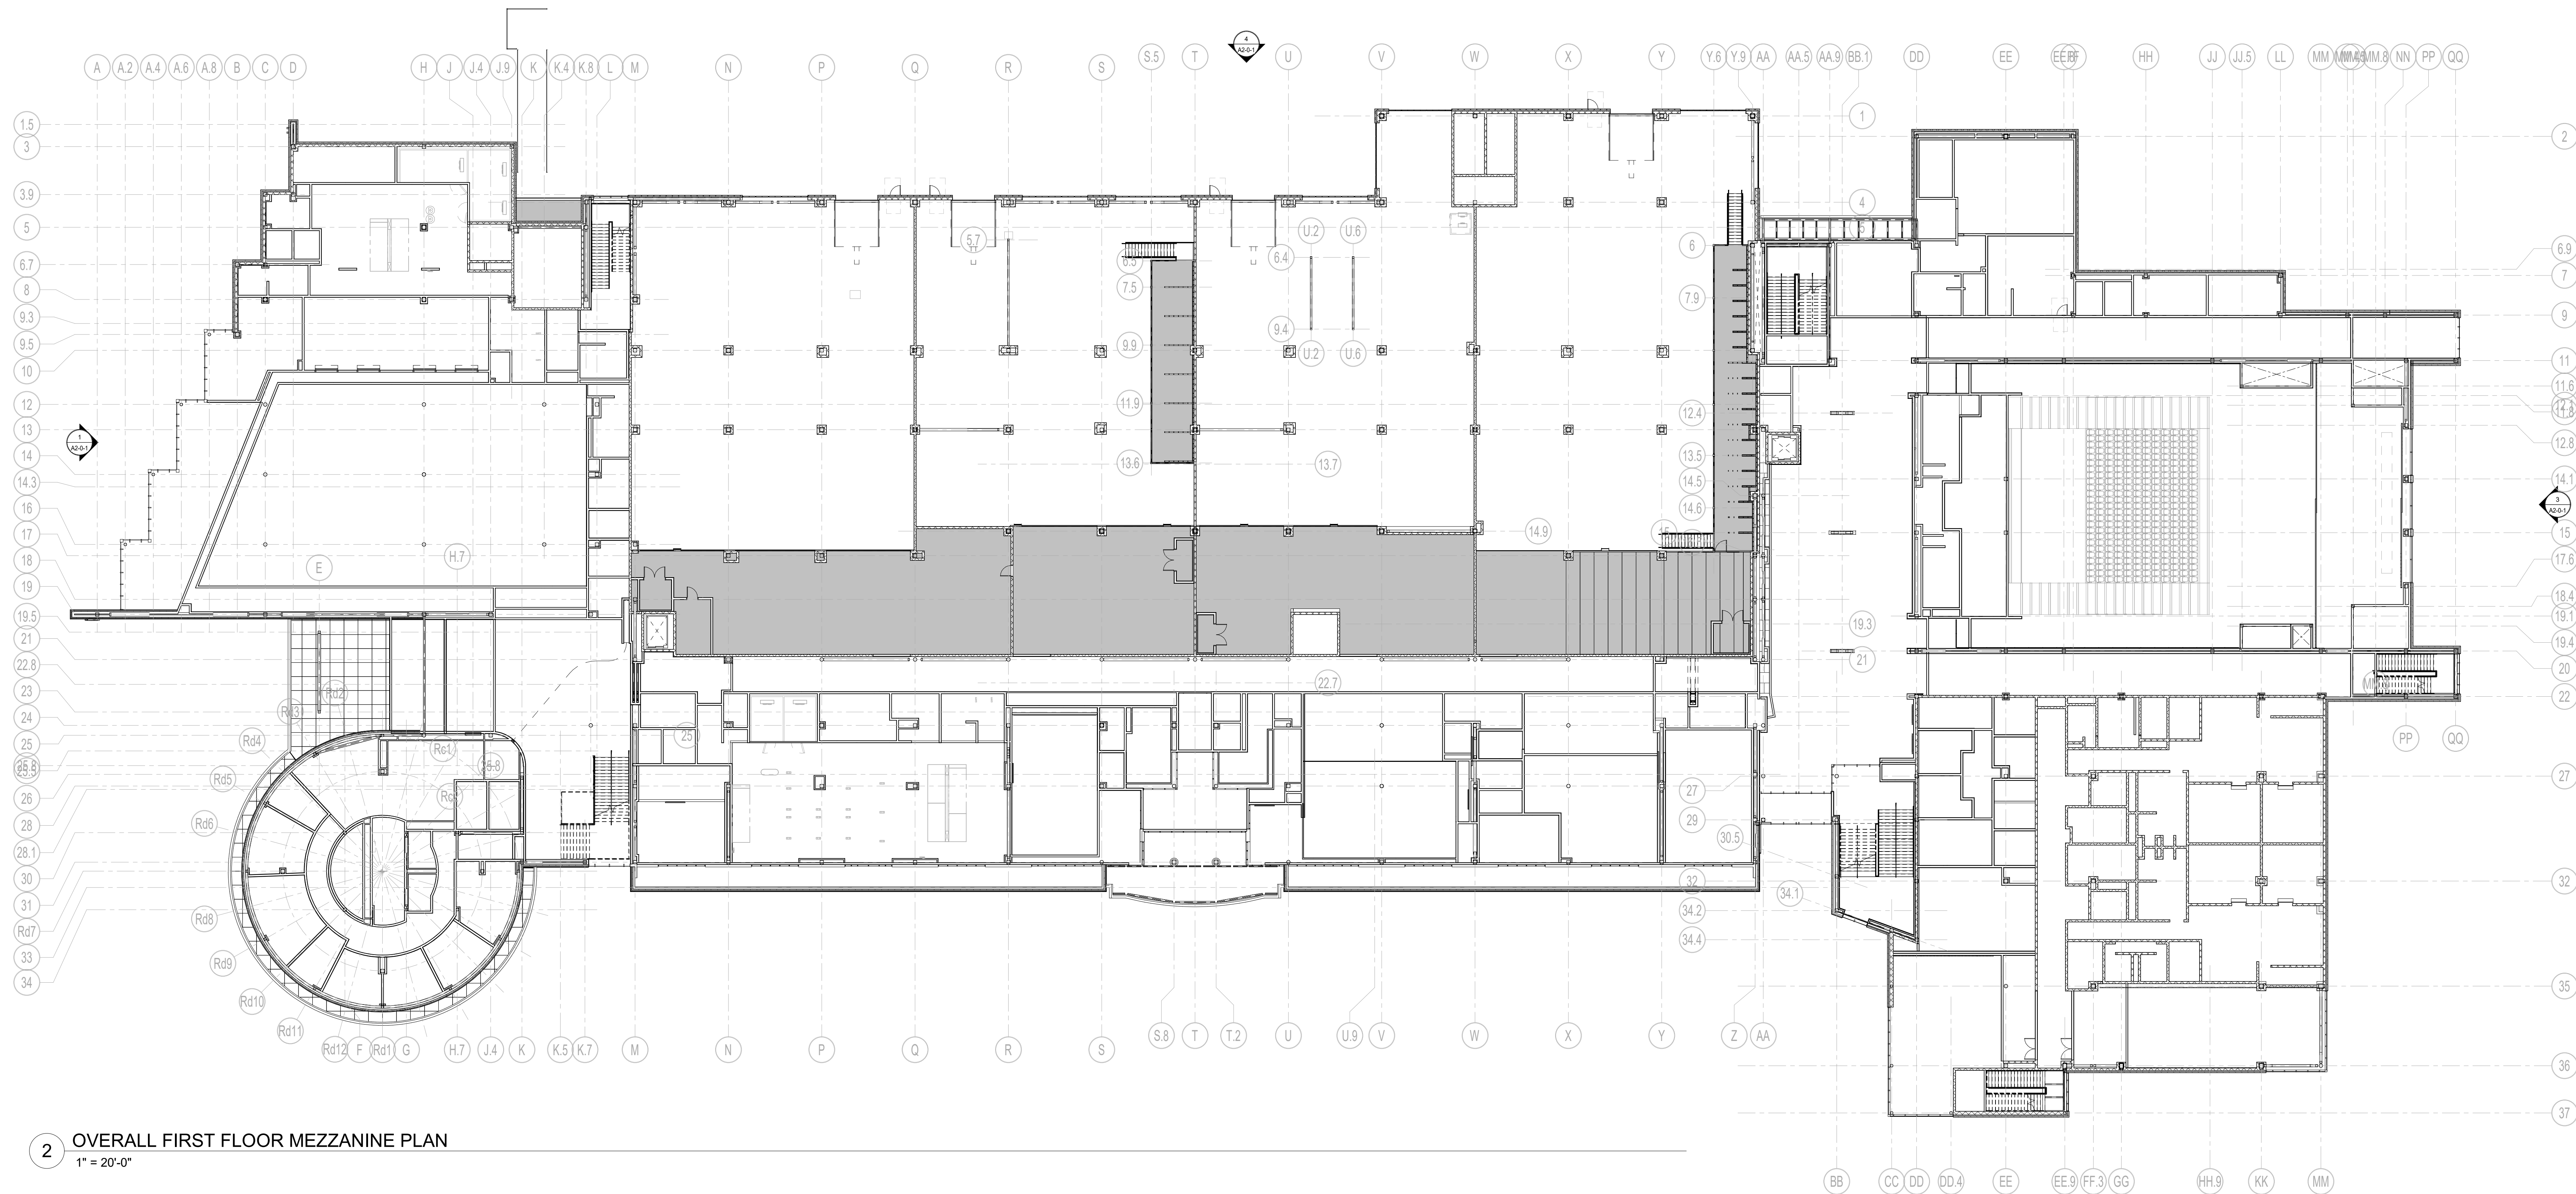


2 OVERALL FIRST FLOOR MEZZANINE PLAN
1" = 20'-0"

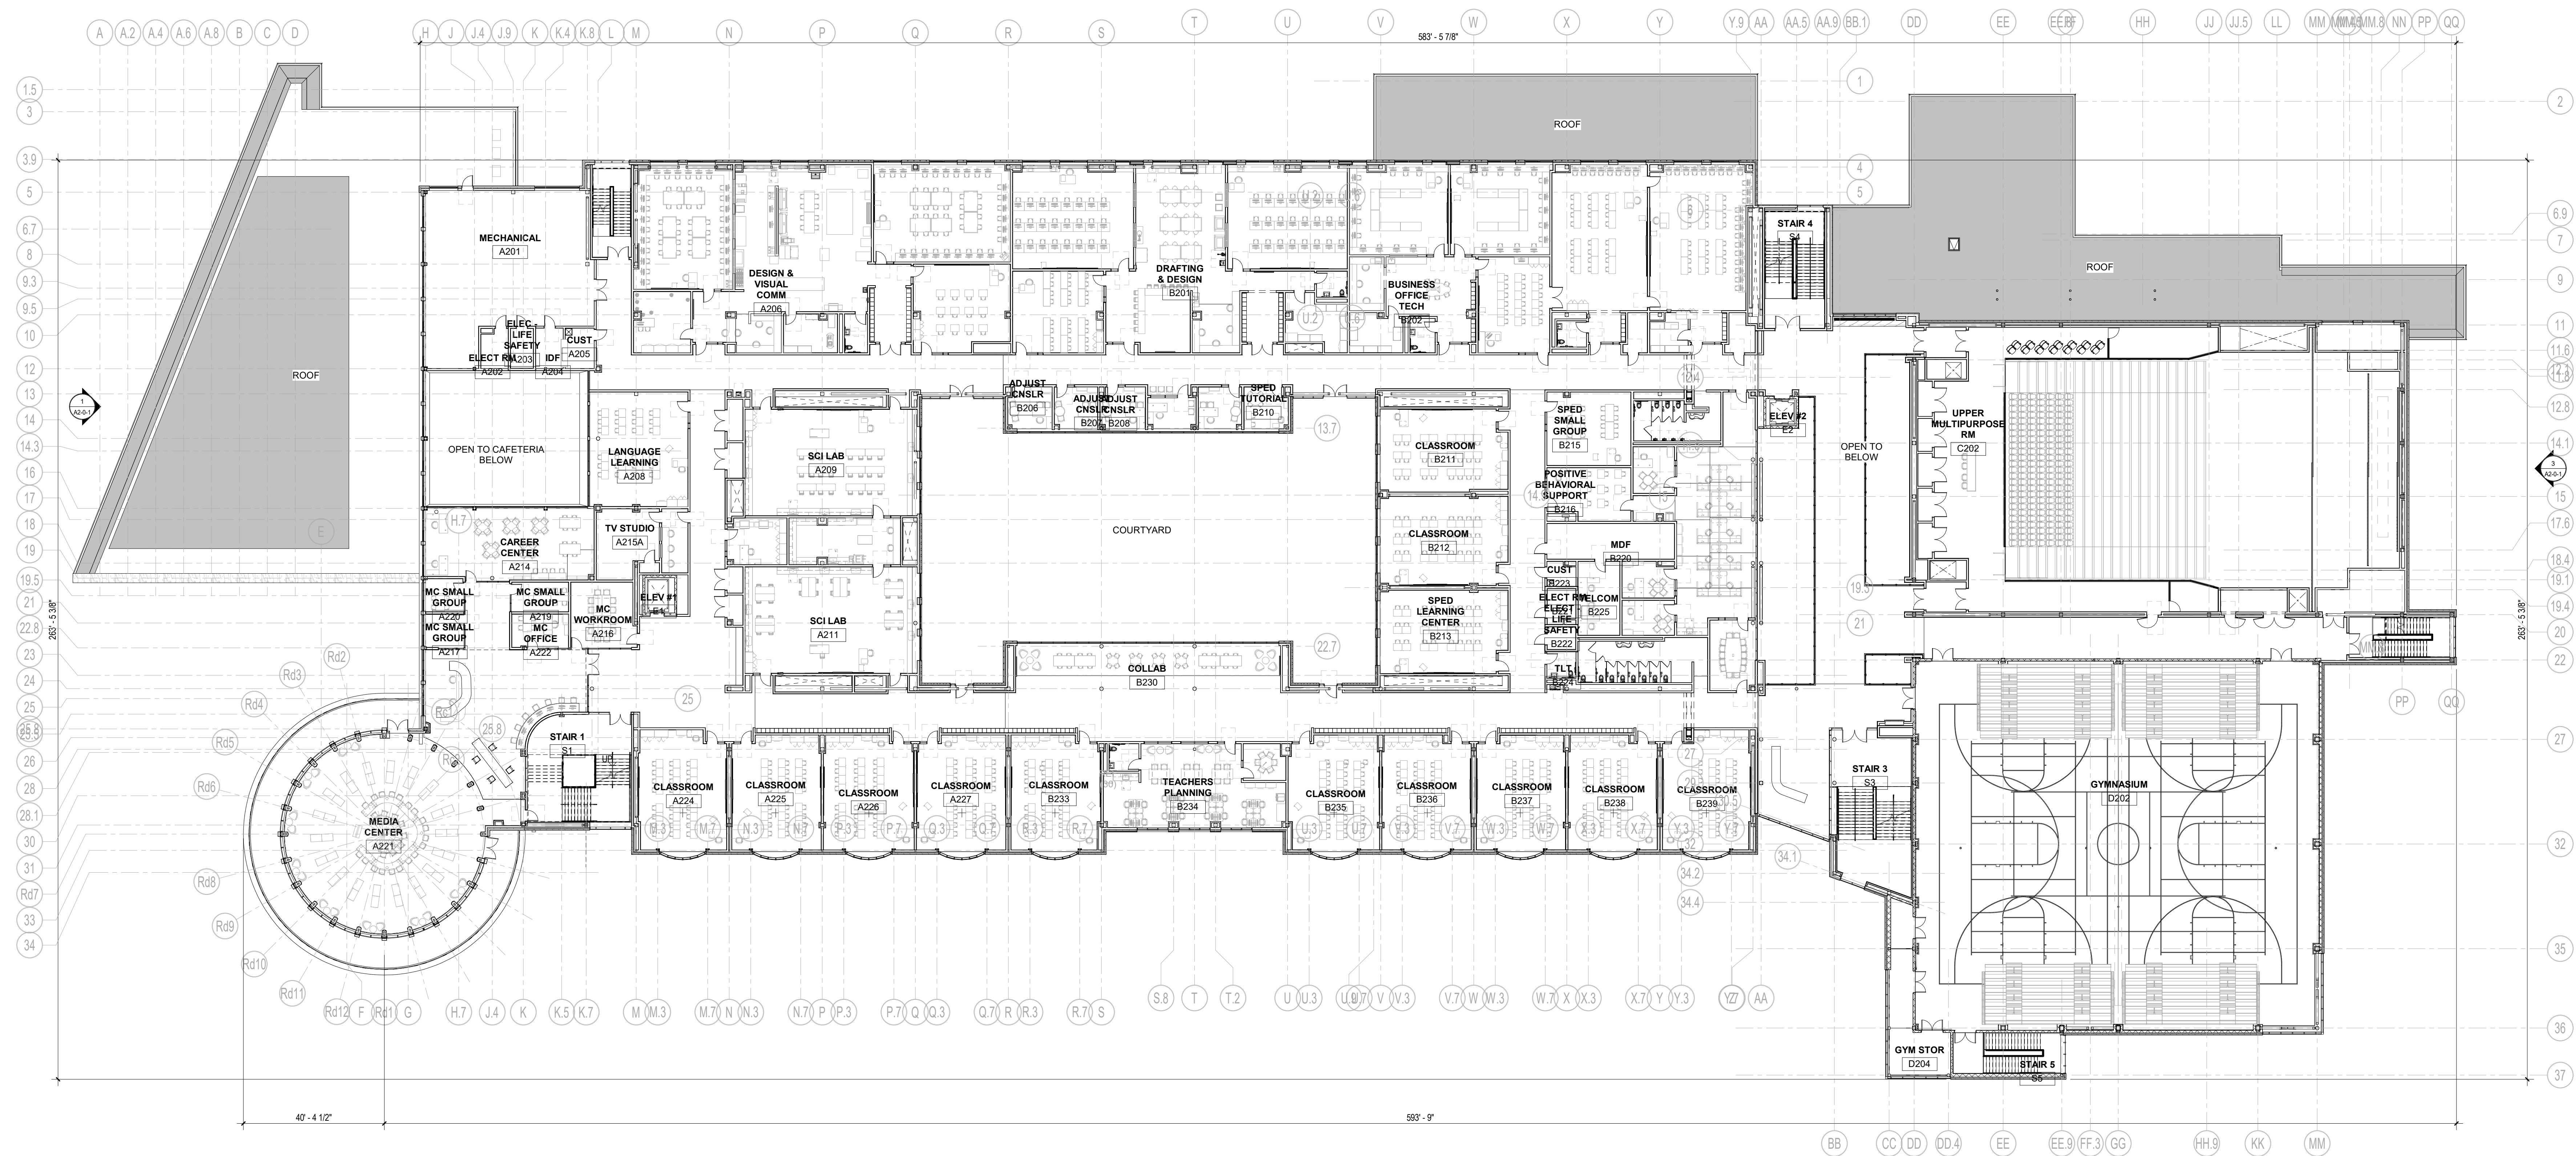

1 OVERALL SECOND FLOOR PLAN
1" = 20'-0"


© COPYRIGHT 2023 DRUMMEY ROSANE ANDERSON, INC.

MSBA 90% CD
SUBMISSION
May 12TH, 2023

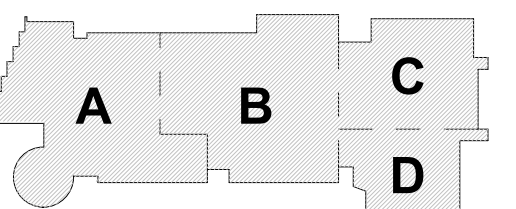

KEY PLAN

PROJECT NORTH MAGNETIC NORTH

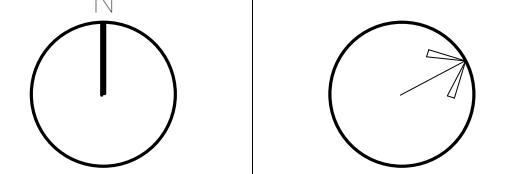

**OVERALL
SECOND FLOOR
PLAN**

Scale: 1" = 20'-0"
Job No.: 20202
Drawn By: DRA
Date: May 12TH, 2023
Volume 3 of 4

A1-0-3

DRA

Drummeys Rosane Anderson, Inc.
225 Oakland Road
Studio 205
South Windsor, CT
06074
Tel: 617.854.1700
www.dra.com

260 Charles Street
Studio 300
Waltham, MA
02453


Planning | Architecture | Interior Design

**Northeast
Metropolitan
Regional
Vocational High
School**

100 Hemlock Road,
Wakefield, MA 01880

© COPYRIGHT 2023 DRUMMEYS ROSANE ANDERSON, INC.



MSBA 90% CD
SUBMISSION
May 12TH, 2023

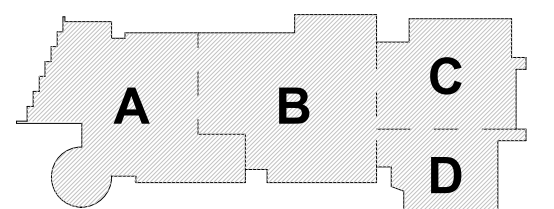

KEY PLAN

PROJECT NORTH

MAGNETIC NORTH

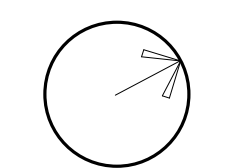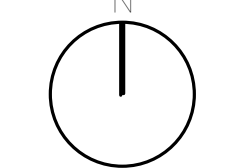

**OVERALL THIRD
FLOOR PLAN**

Scale: 1" = 20'-0"


Job No.: 20202

Drawn By: DRA

Date: May 12TH, 2023

Volume 3 of 4

A1-0-4

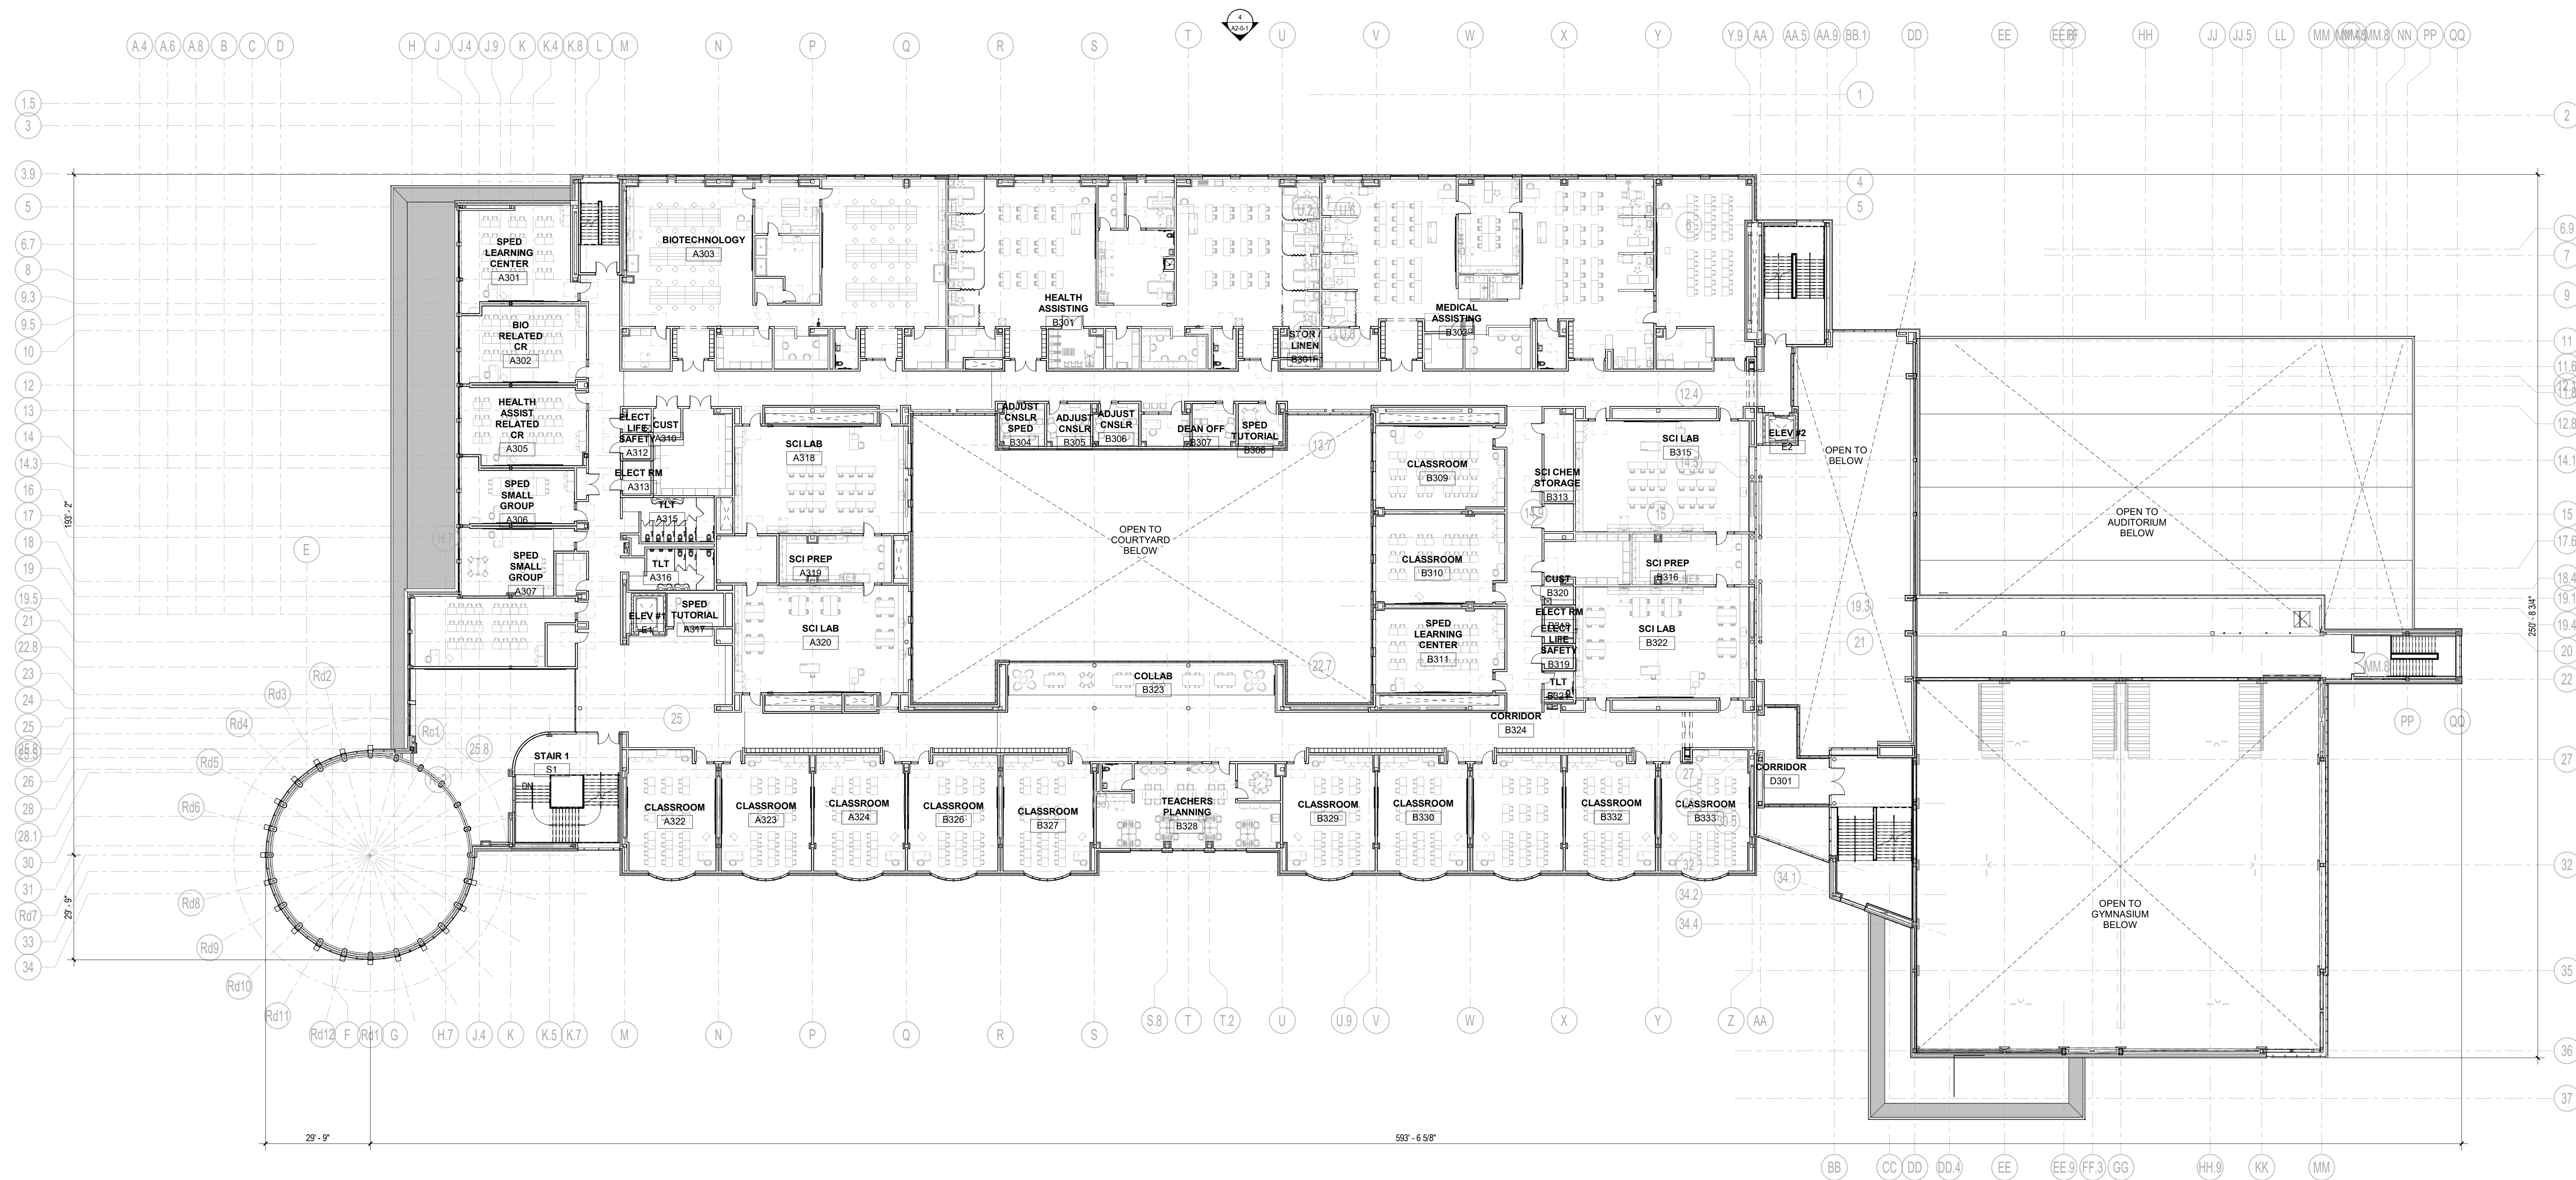

1 OVERALL THIRD FLOOR PLAN
1" = 20'-0"

100 Hemlock Road,
Wakefield, MA 01880



A diagram showing a 2x3 grid of blocks. The top row contains blocks labeled A, B, and C from left to right. The bottom row contains an empty space, block D, and another empty space from left to right.

Scale: 1" = 20'-0"
Job No.: 20202
Drawn By: DRA
Date: May 12TH, 2023
Volume 3 of 4

DRA

Drummeys Rosane Anderson, Inc.
225 Oakland Road
Studio 205
South Windsor, CT
06074
Tel: 817.854.1702
www.dra.com

280 Charles Street
Studio 300
Waltham, MA
02453

Planning | Architecture | Interior Design

**Northeast
Metropolitan
Regional
Vocational High
School**
100 Hemlock Road,
Wakefield, MA 01880

ROOF LEGEND

ROOF SYSTEM A:
PITCHED METAL
DECKING - SEE
ROOF DRAIN &
SUMP - TYPICAL

ROOF SYSTEM B:
TAPERED ROOF
INSULATION OVER
METAL DECKING -
SEE
ROOF DRAIN &
SUMP - TYPICAL

WALKABLE ROOF
RUBBER ROOFTOP
PAVERS OVER ROOF
MEMBRANE

TAPERED INSULATION
CRICKET
SINGLE PLY MEMBRANE
ROOF OVER COVER
BOARD TAPERED ROOF
INSULATION OVER ROOF
SYSTEM A (COVER
BOARD OMITTED) - MIN.
1/2" PER FOOT SLOPE

PRE-VEGETATED ROOF
GARDEN SYSTEM

FUTURE PHOTOVOLTAIC
ARRAYS

H.P.
ELEVATION OF PITCHED
METAL DECK - SEE WALL
SECTIONS FOR B.O.
DECK ELEVATIONS

7'-11/4"
ELEVATION OF PITCHED
STEEL RELATIVE TO
ADJACENT HIGH POINT

4'-1/2"
THICKNESS OF
TAPERED INSULATION
OVER ROOF DECK

© COPYRIGHT 2023 DRUMMEYS ROSANE ANDERSON, INC.

MSBA 90% CD
SUBMISSION

May 12TH, 2023


KEY PLAN


PROJECT NORTH
MAGNETIC NORTH

OVERALL ROOF
PLAN


Scale: As indicated
Job No.: 20202
Drawn By: DRA
Date: May 12TH, 2023
Volume 3 of 4

A1-0-6

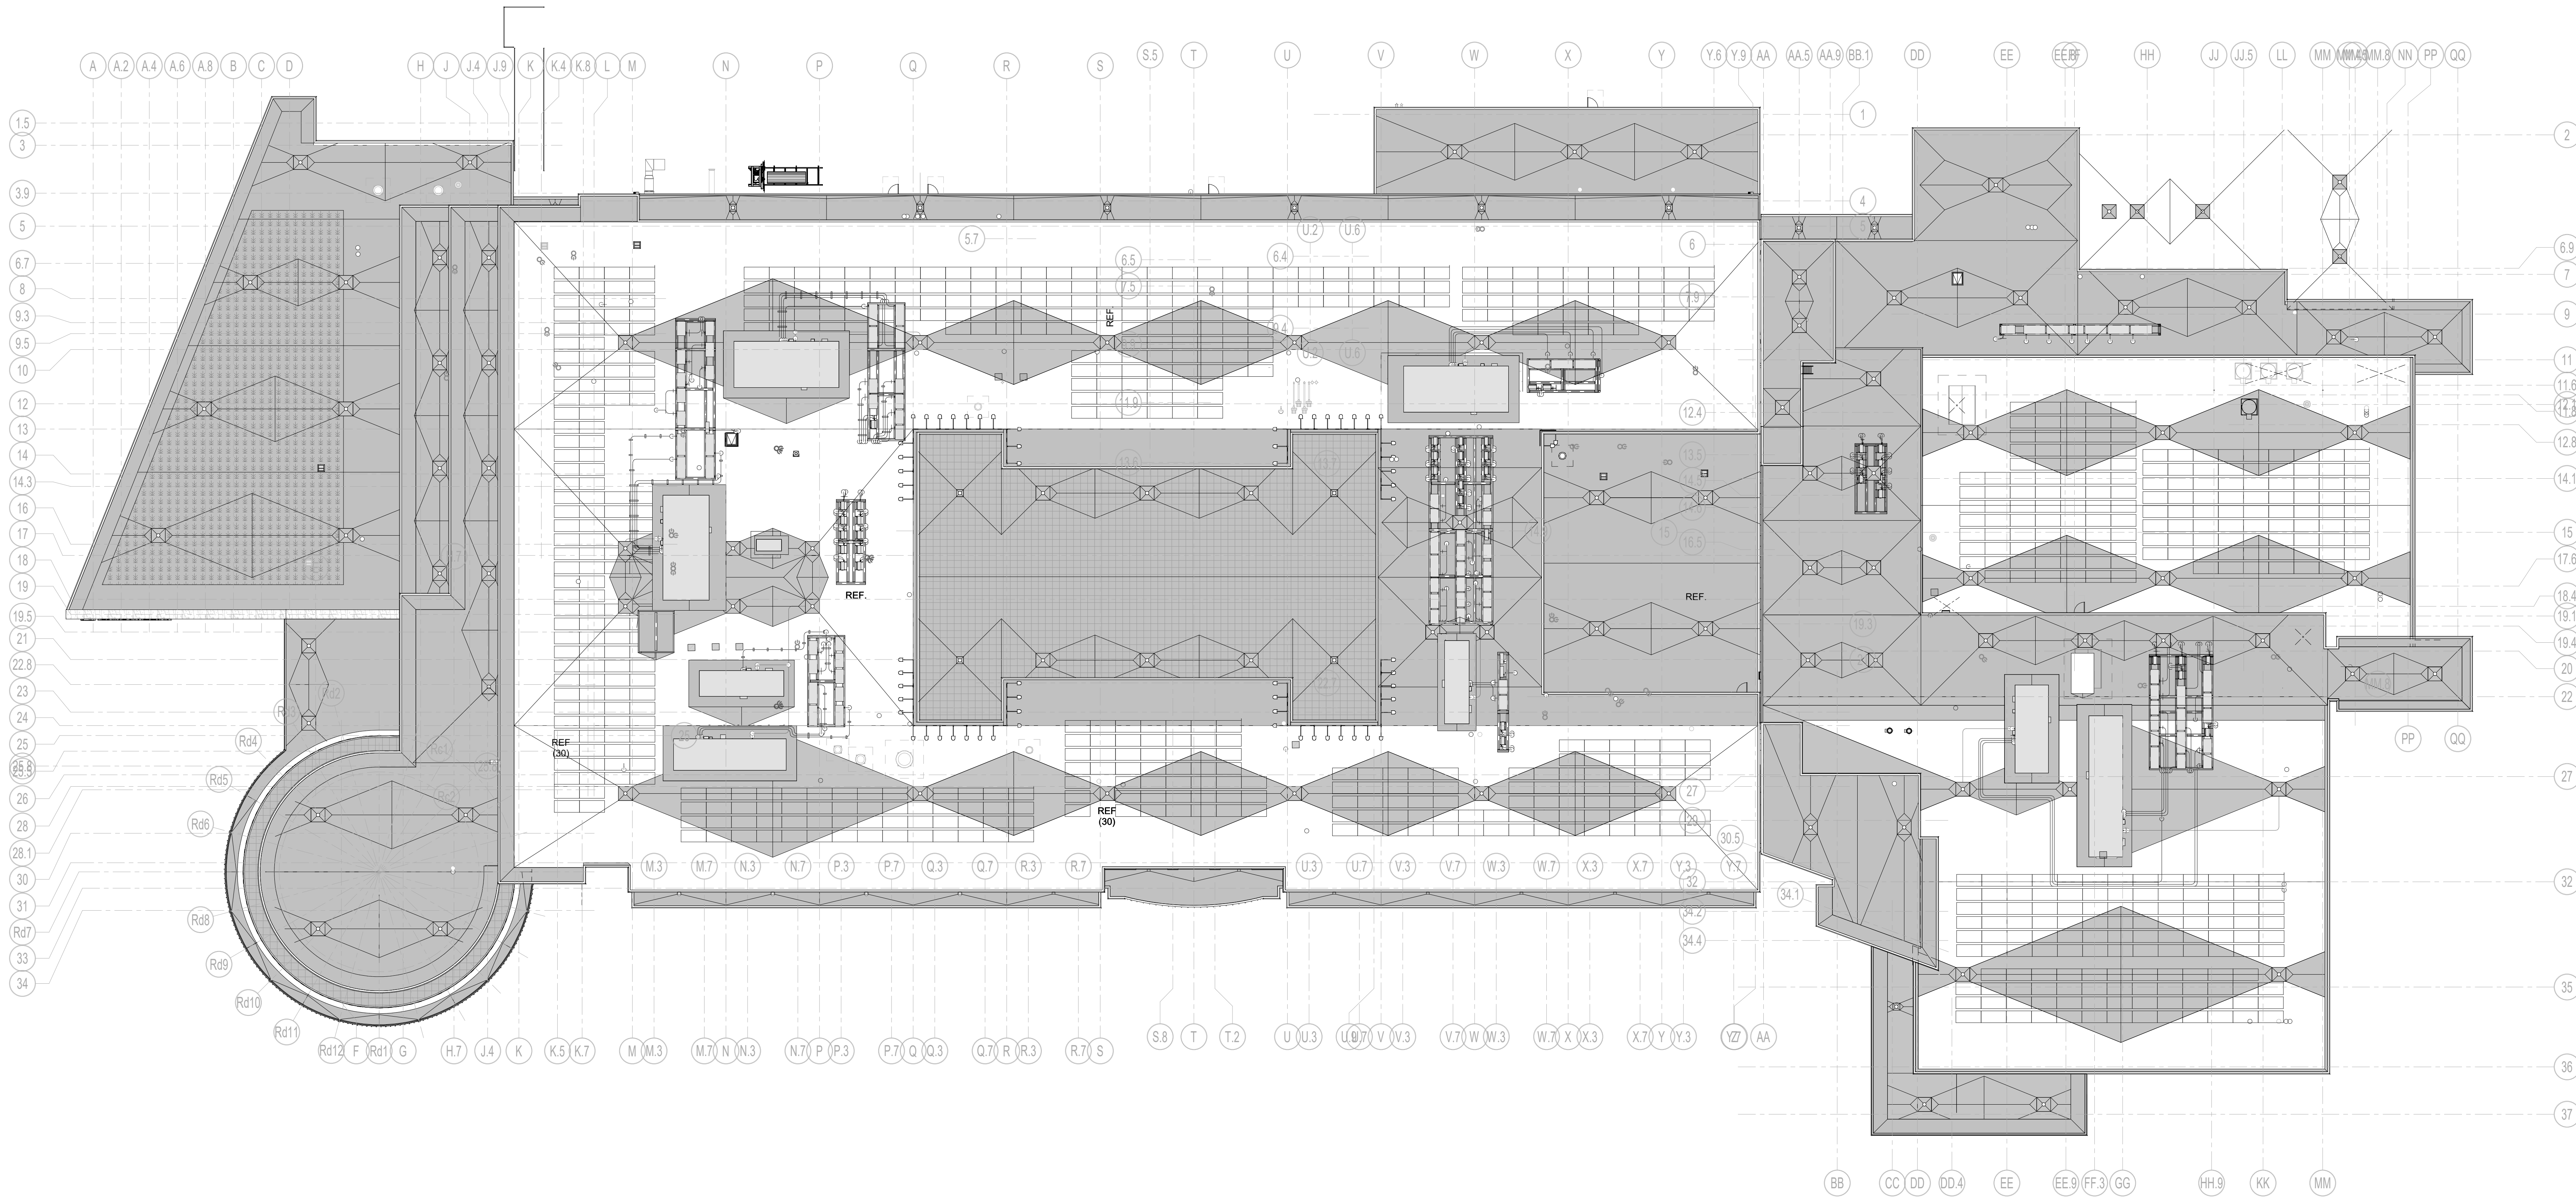

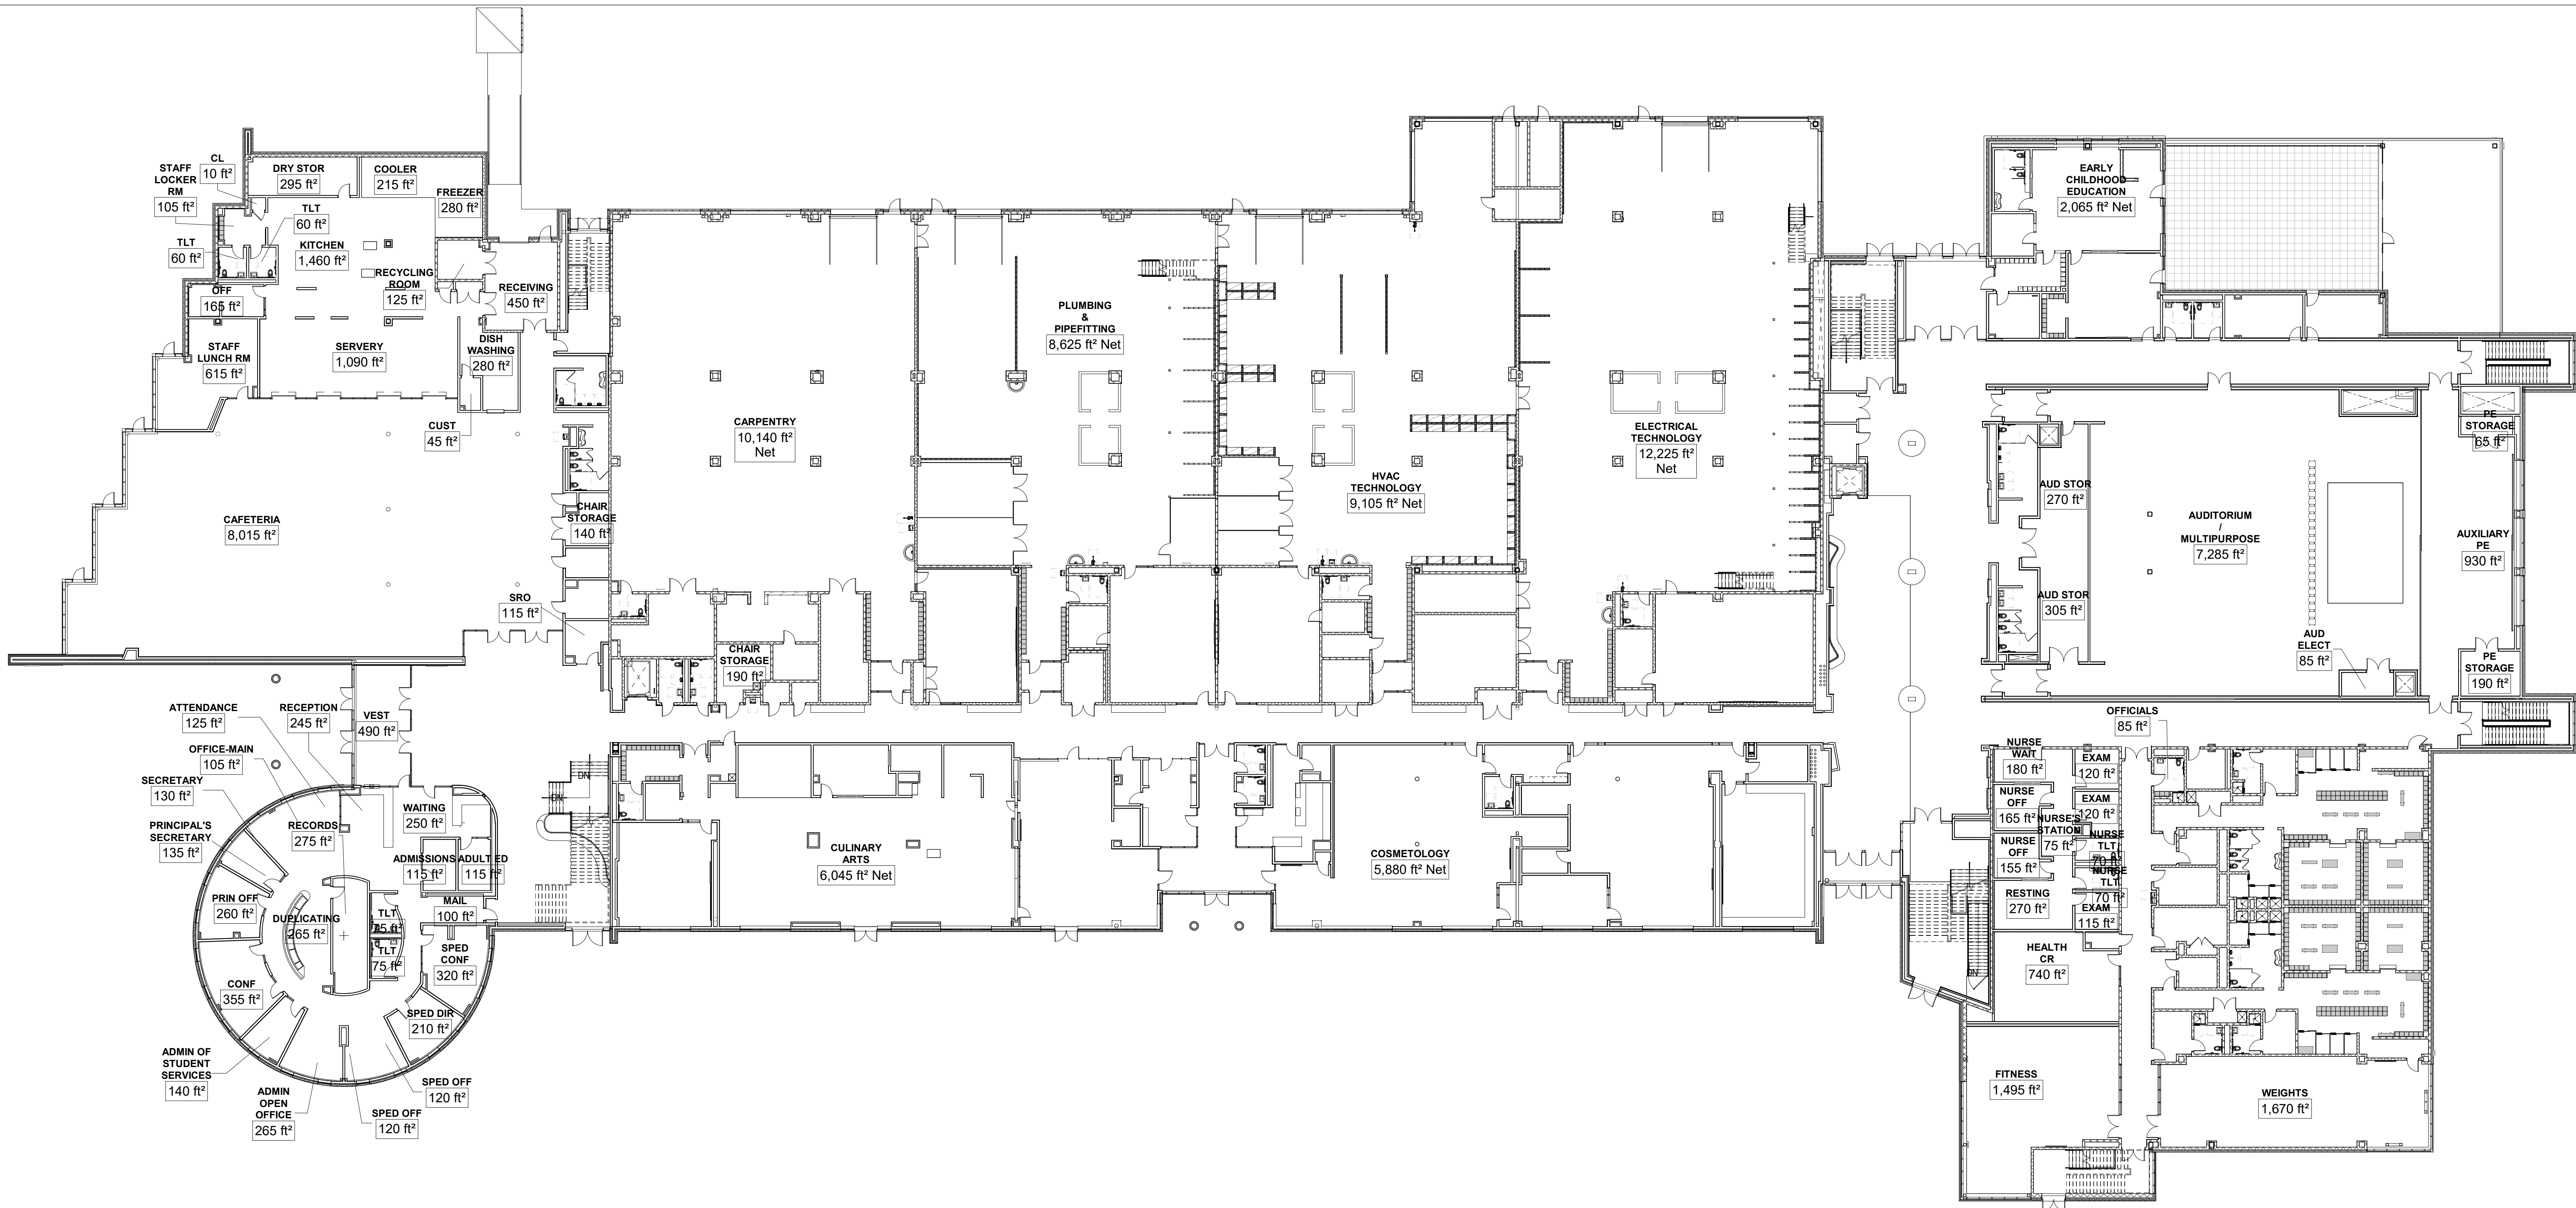

2 FIRST FLOOR SHOPS
1" = 20'-0"

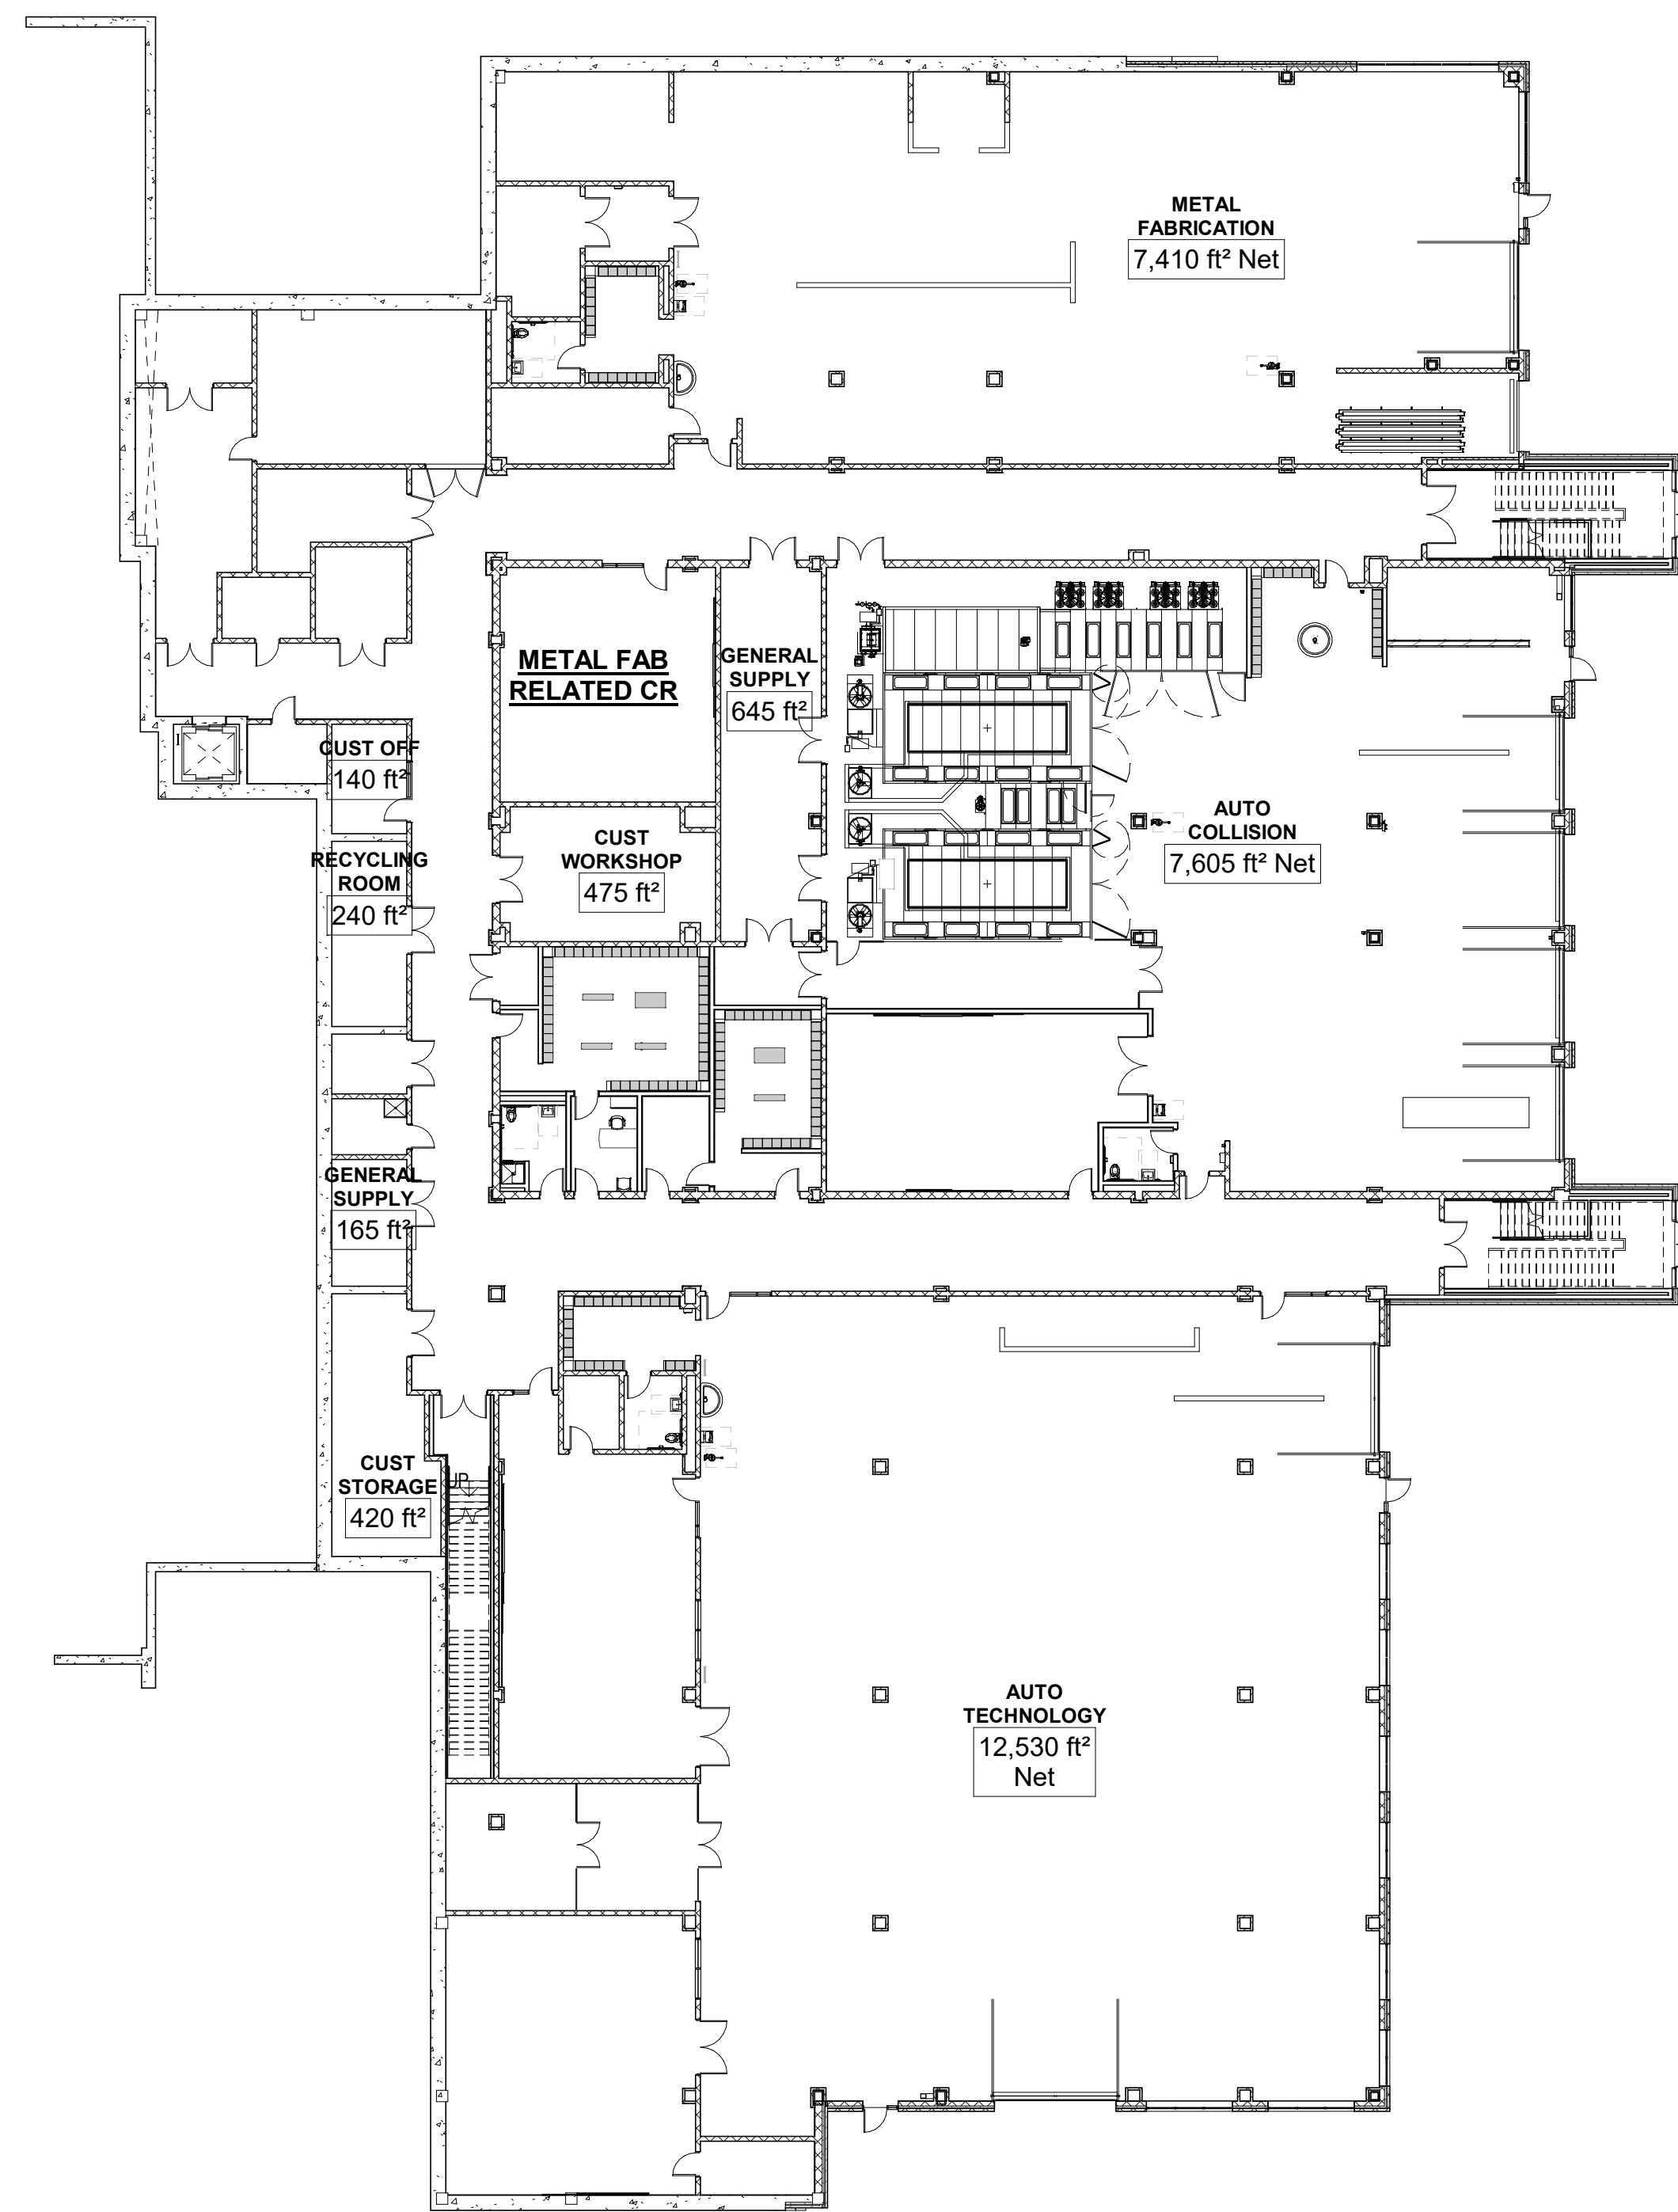


1 LOWER LEVEL - AREA A
1" = 20'-0"

**Northeast
Metropolitan
Regional
Vocational High
School**

100 Hemlock Road,
Wakefield, MA 01880

2 THIRD FLOOR PLAN
1" = 20'-0"

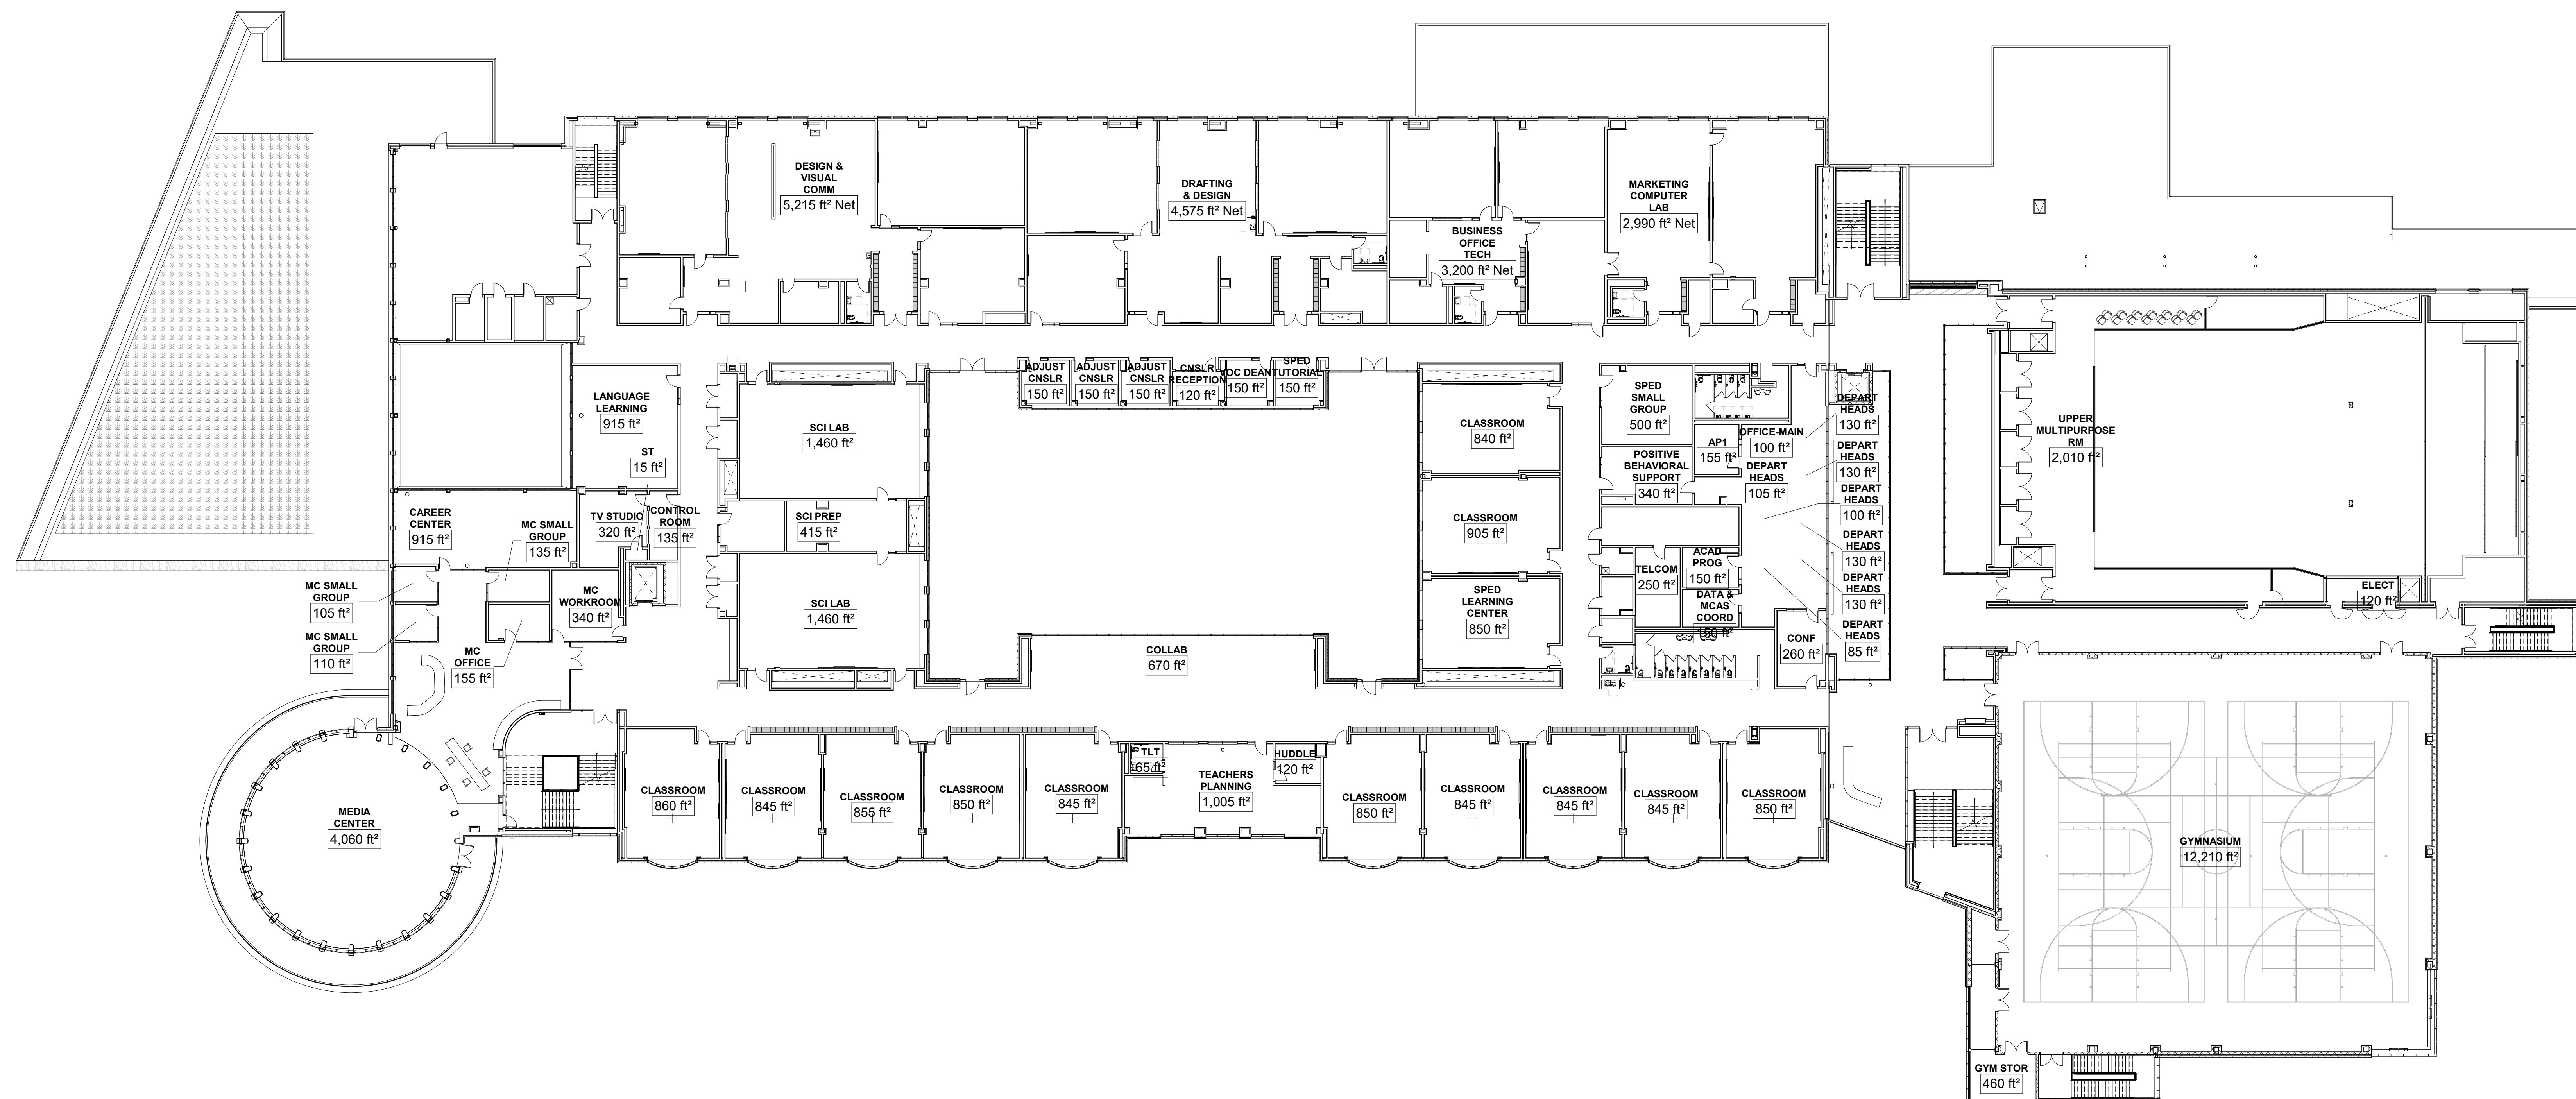


1 SECOND FLOOR PLAN
1" = 20'-0"

© COPYRIGHT 2023 DRUMMEY ROSANE ANDERSON, INC.


MSBA 90% CD
SUBMISSION

May 12TH, 2023

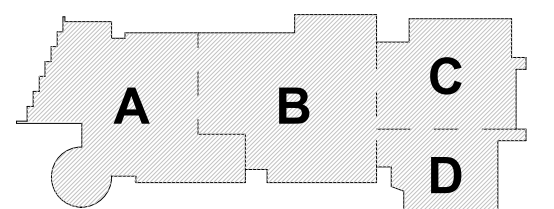


KEY PLAN

PROJECT NORTH

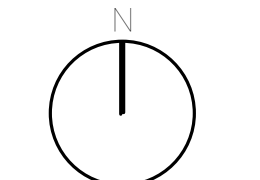

MAGNETIC NORTH

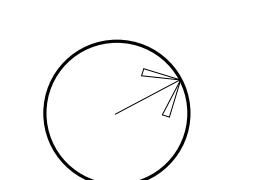

**SECOND &
THIRD FLOOR
NET AREA
PLANS**

Scale: 1" = 20'-0"

Job No.: 20202

Drawn By: DRA


Date: May 12TH, 2023

Volume 3 of 4

A1-0-9

3 LOCKER BUILDING SECOND FLOOR PLAN
1" = 20'-0"

2 LOCKER BUILDING FIRST FLOOR PLAN
1" = 20'-0"

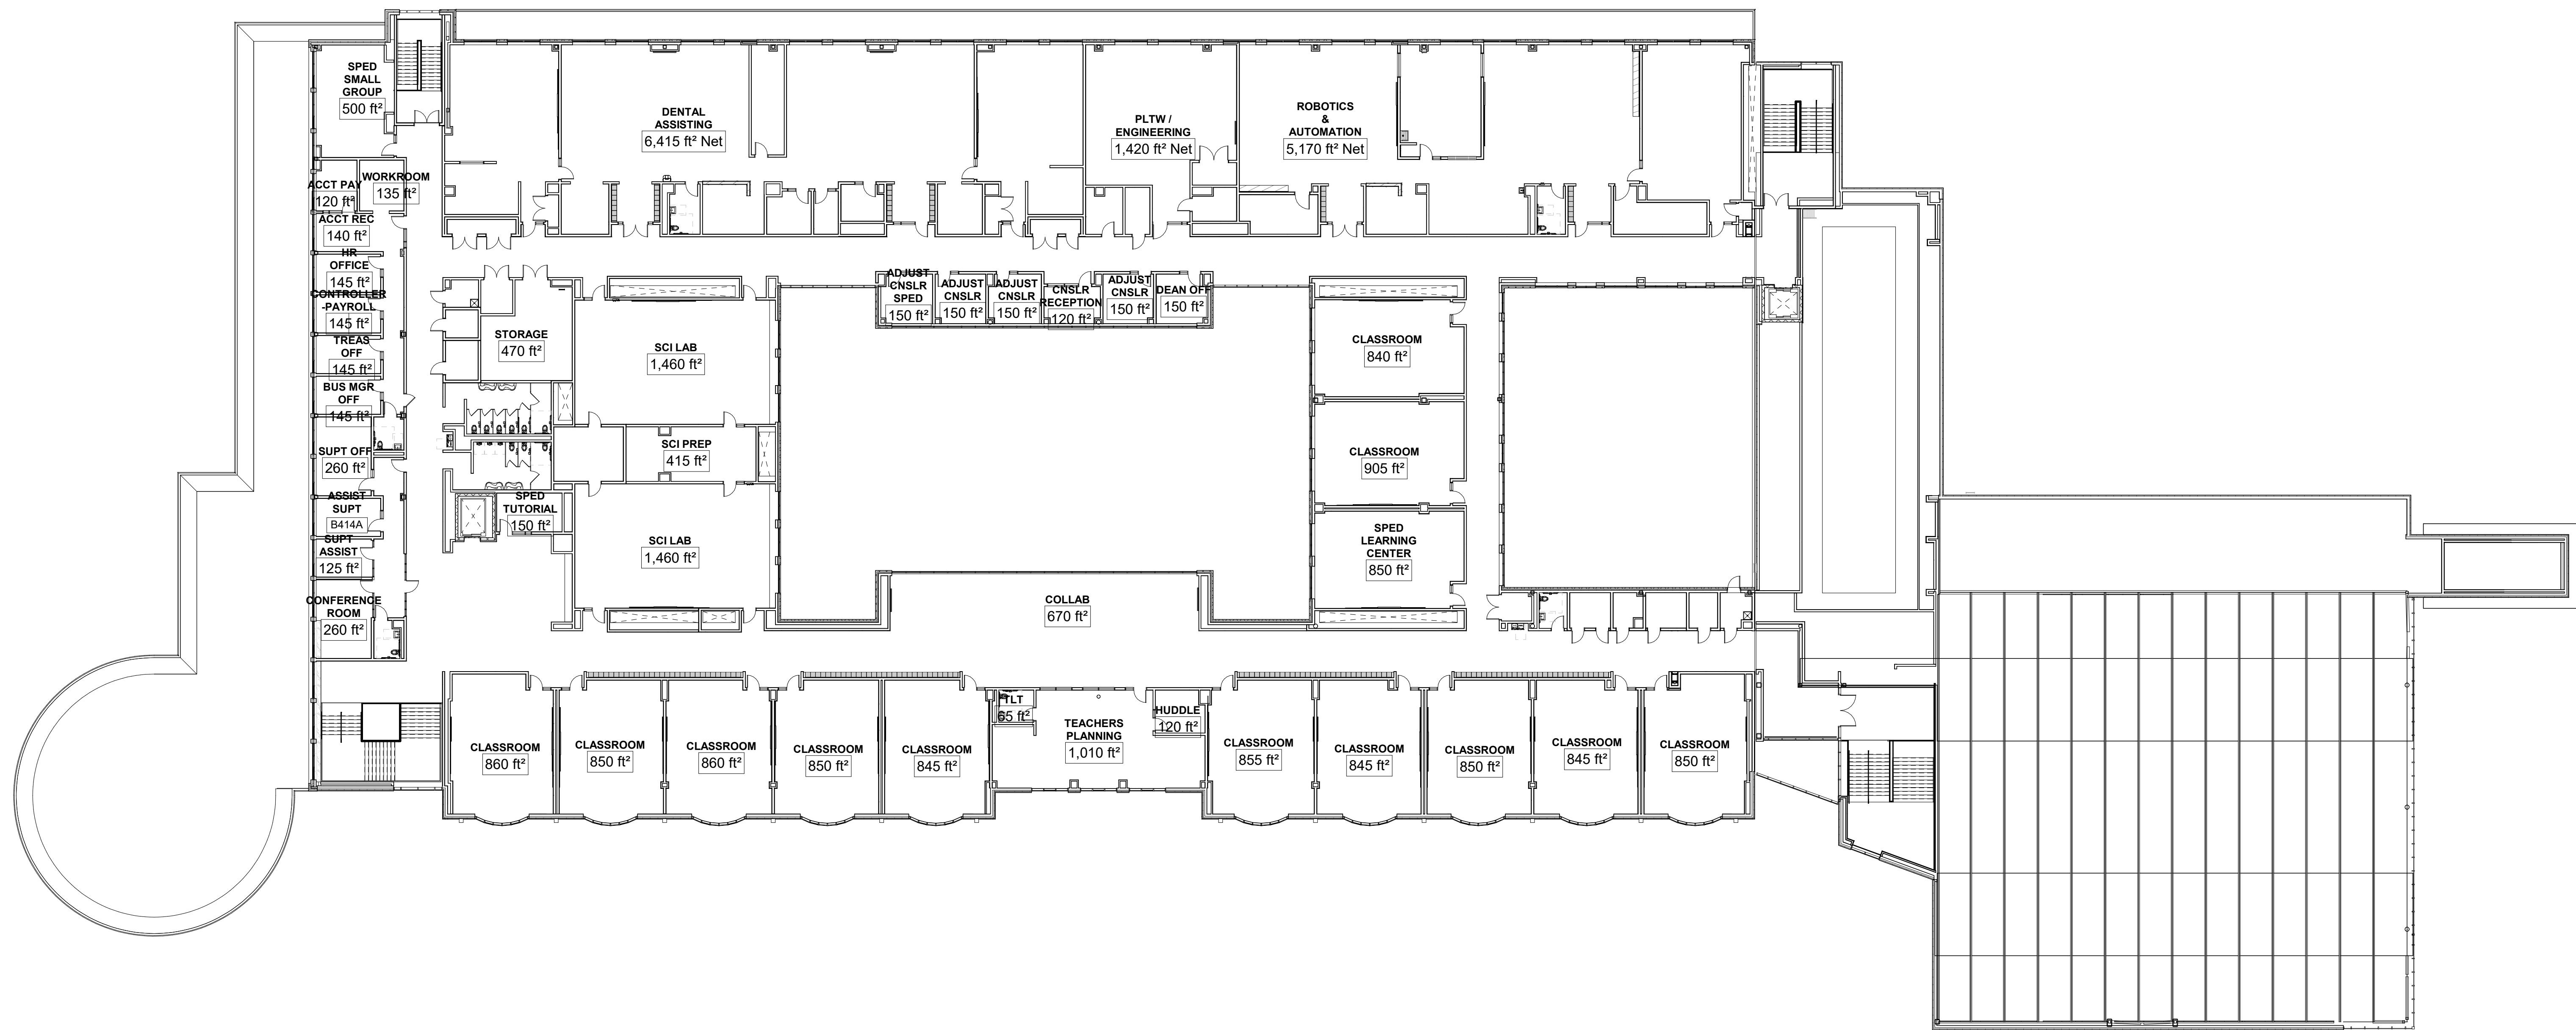


1 4-Overall Fourth Floor Plan - Net Area
1" = 20'-0"

**Northeast
Metropolitan
Regional
Vocational High
School**


100 Hemlock Road,
Wakefield, MA 01880

EDGE OF SLAB PLAN GENERAL NOTES:

1. PROVIDE ELEVATOR PIT WATERPROOFING AT ALL SLAB ON GRADE RECESSES INCLUDING, BUT NOT LIMITED TO, ELEVATOR PIT, TRENCH DRAINS, GREASE TRAPS, ETC. ...

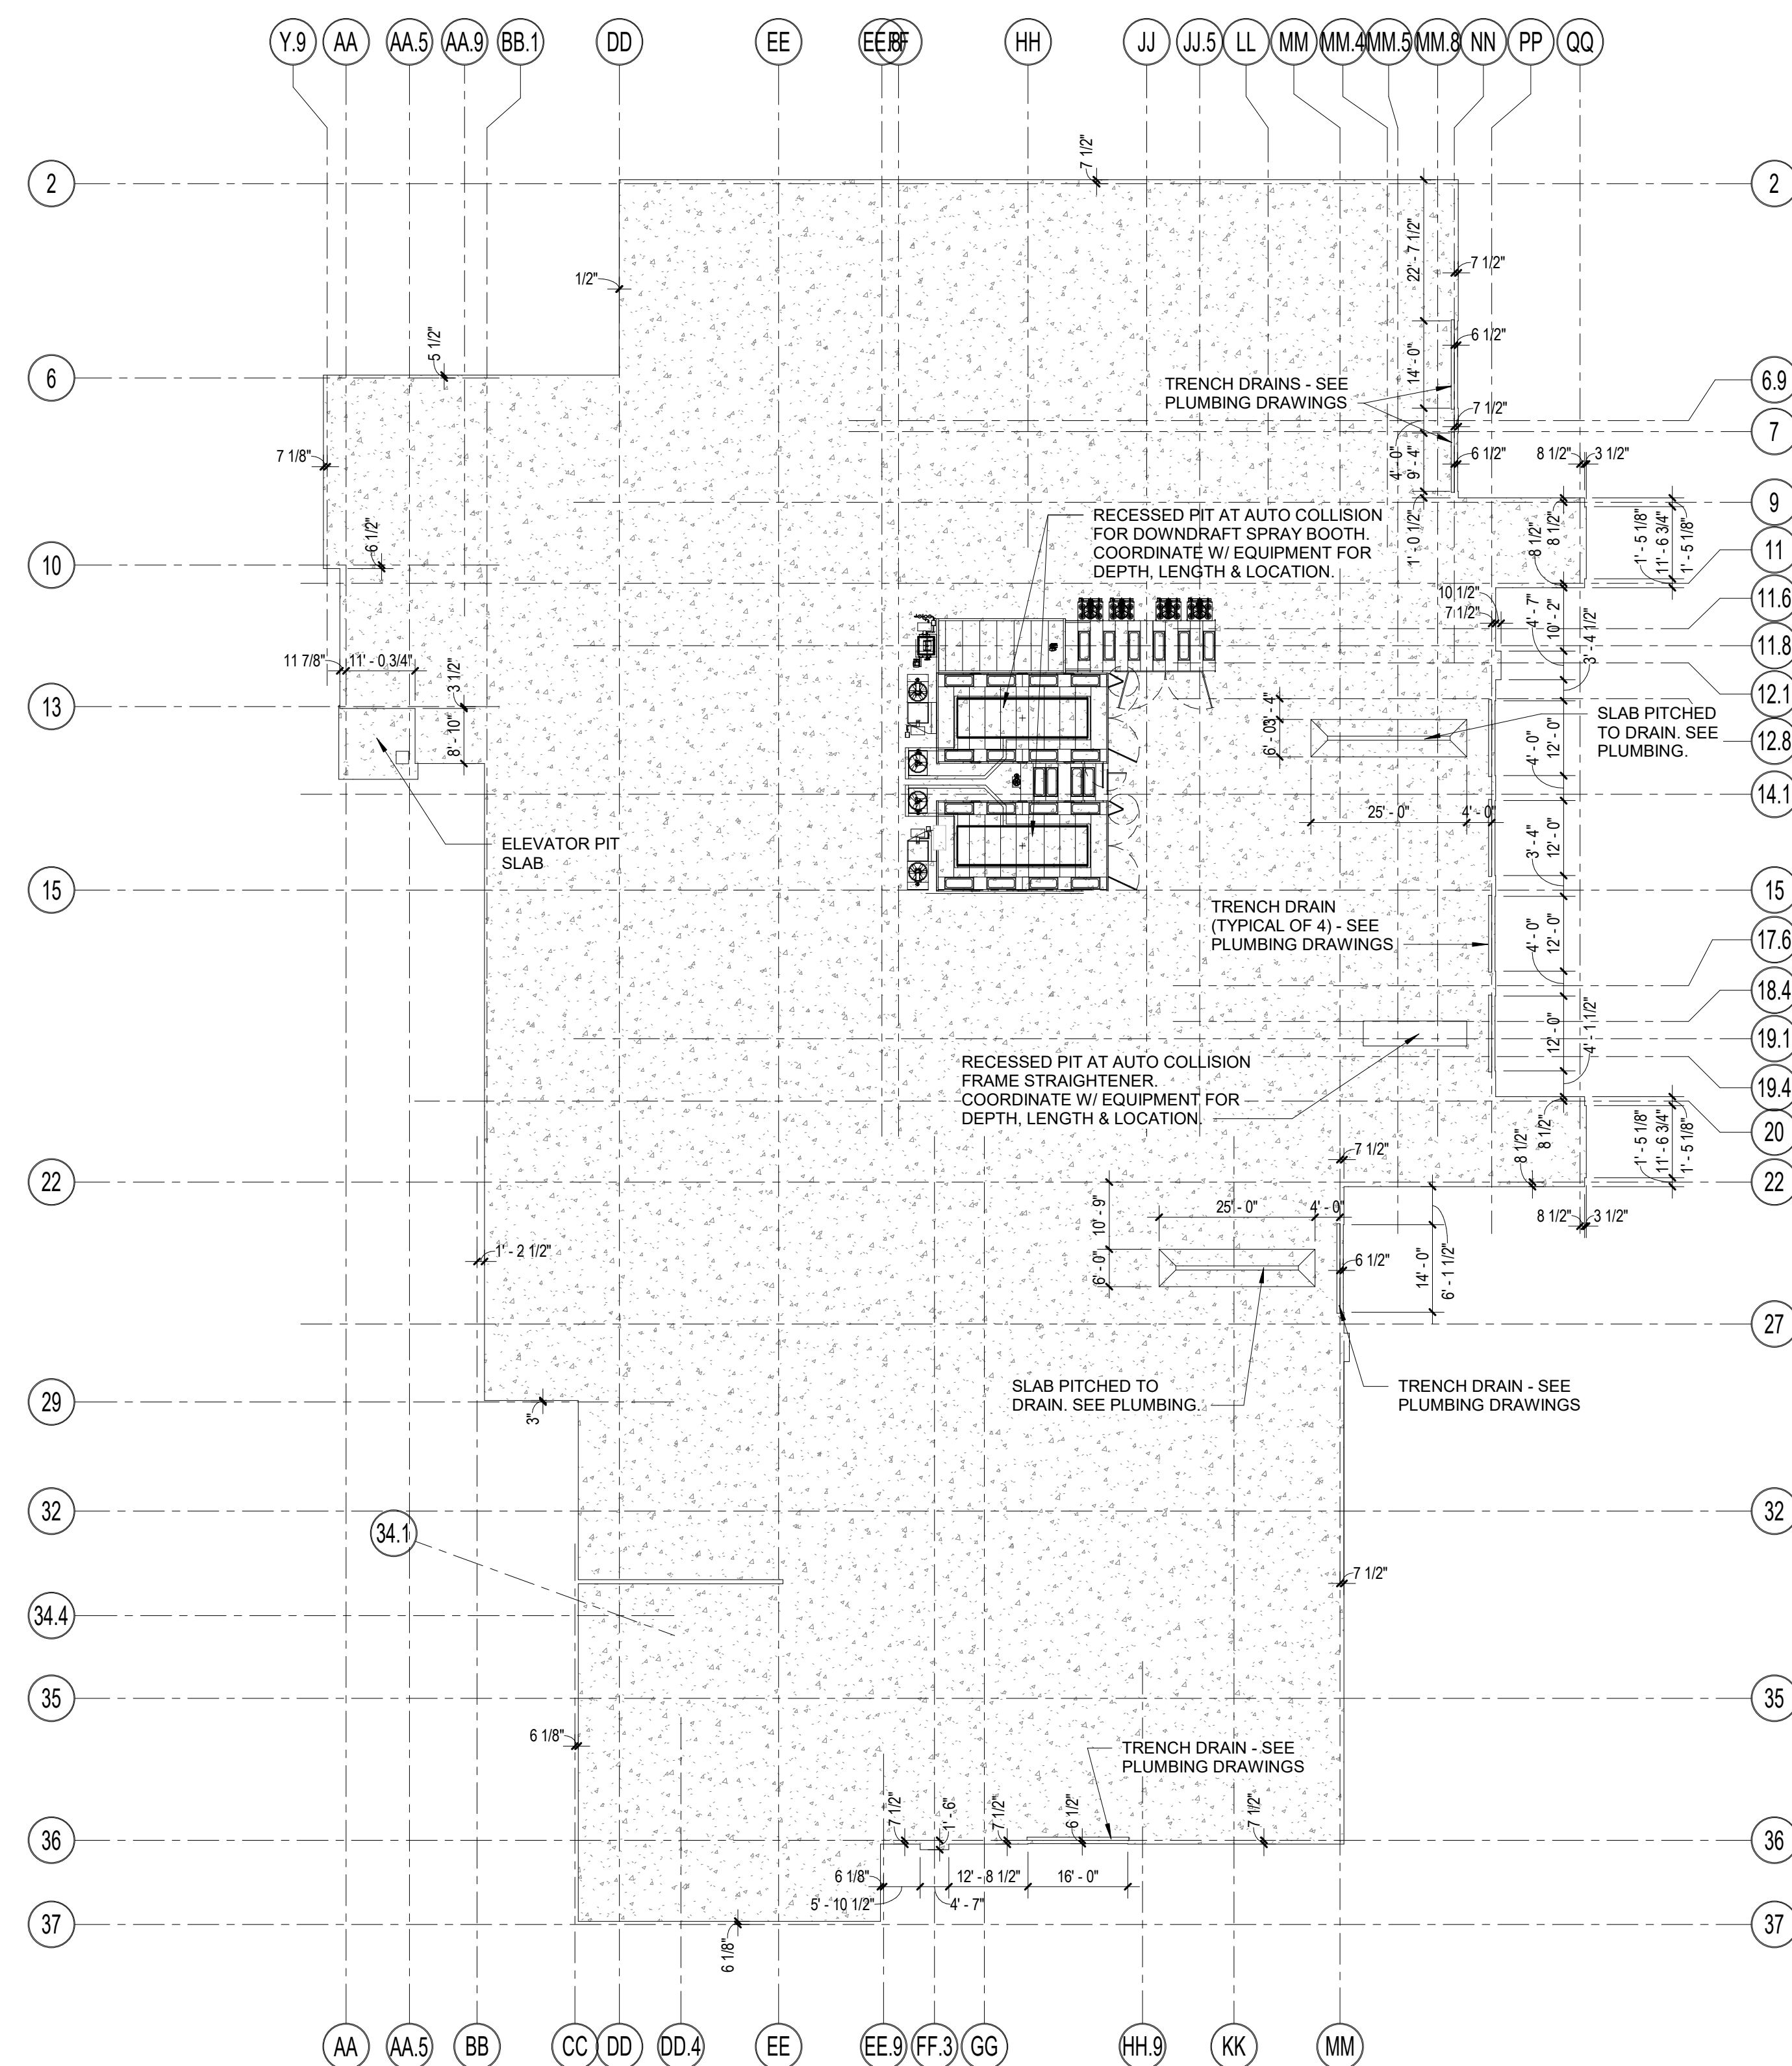


2 LOWER LEVEL EDGE OF SLAB
1" = 20'-0"

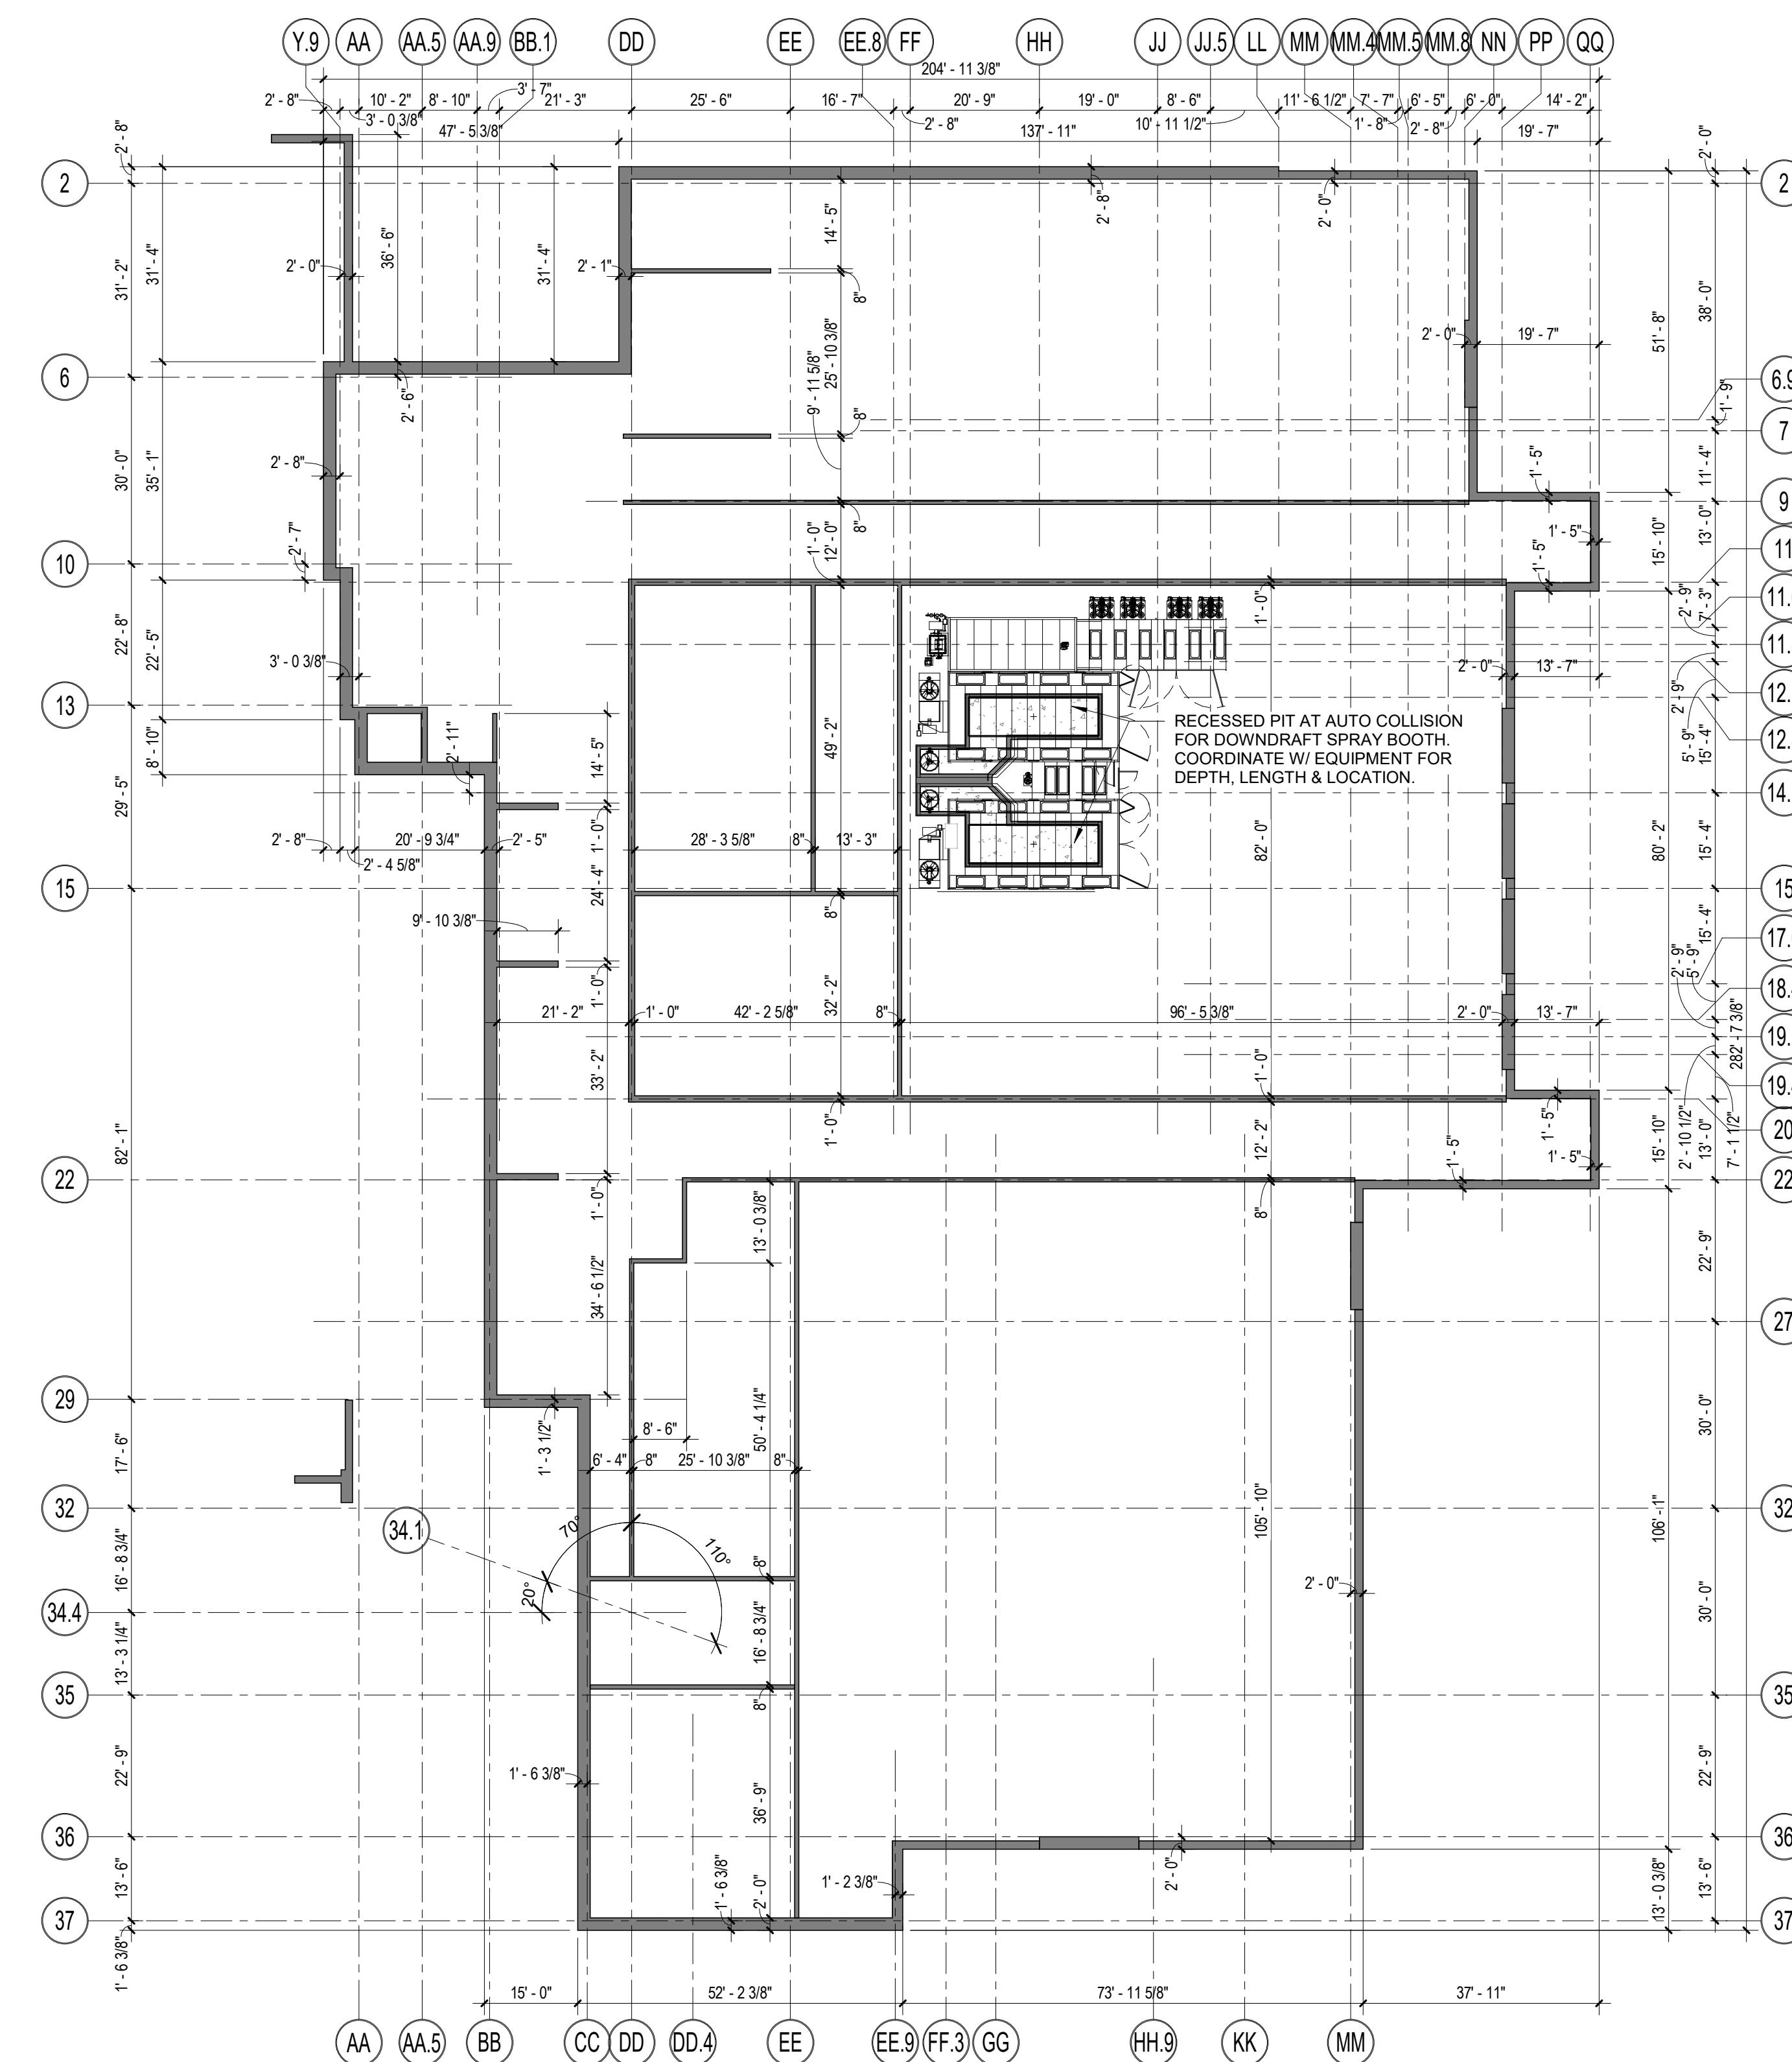


1 LOWER LEVEL BUILDING LAYOUT PLAN
1" = 20'-0"

© COPYRIGHT 2023 DRUMMEY ROSANE ANDERSON, INC.

MSBA 90% CD
SUBMISSION
May 12TH, 2023

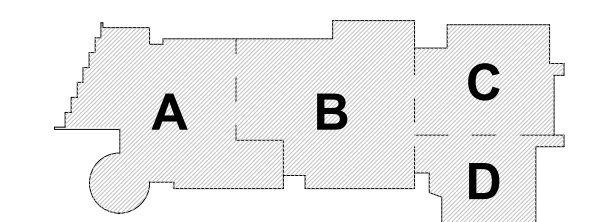

KEY PLAN

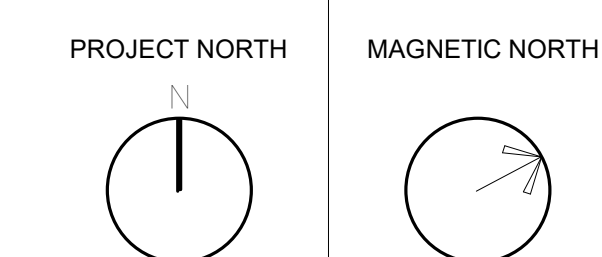


**LOWER LEVEL
BUILDING
LAYOUT & EDGE
OF SLAB PLAN**

Scale: As indicated
Job No.: 20202
Drawn By: DRA
Date: May 12TH, 2023
Volume 3 of 4

A1-0-11



1 FIRST FLOOR BUILDING LAYOUT PLAN
1" = 20'-0"

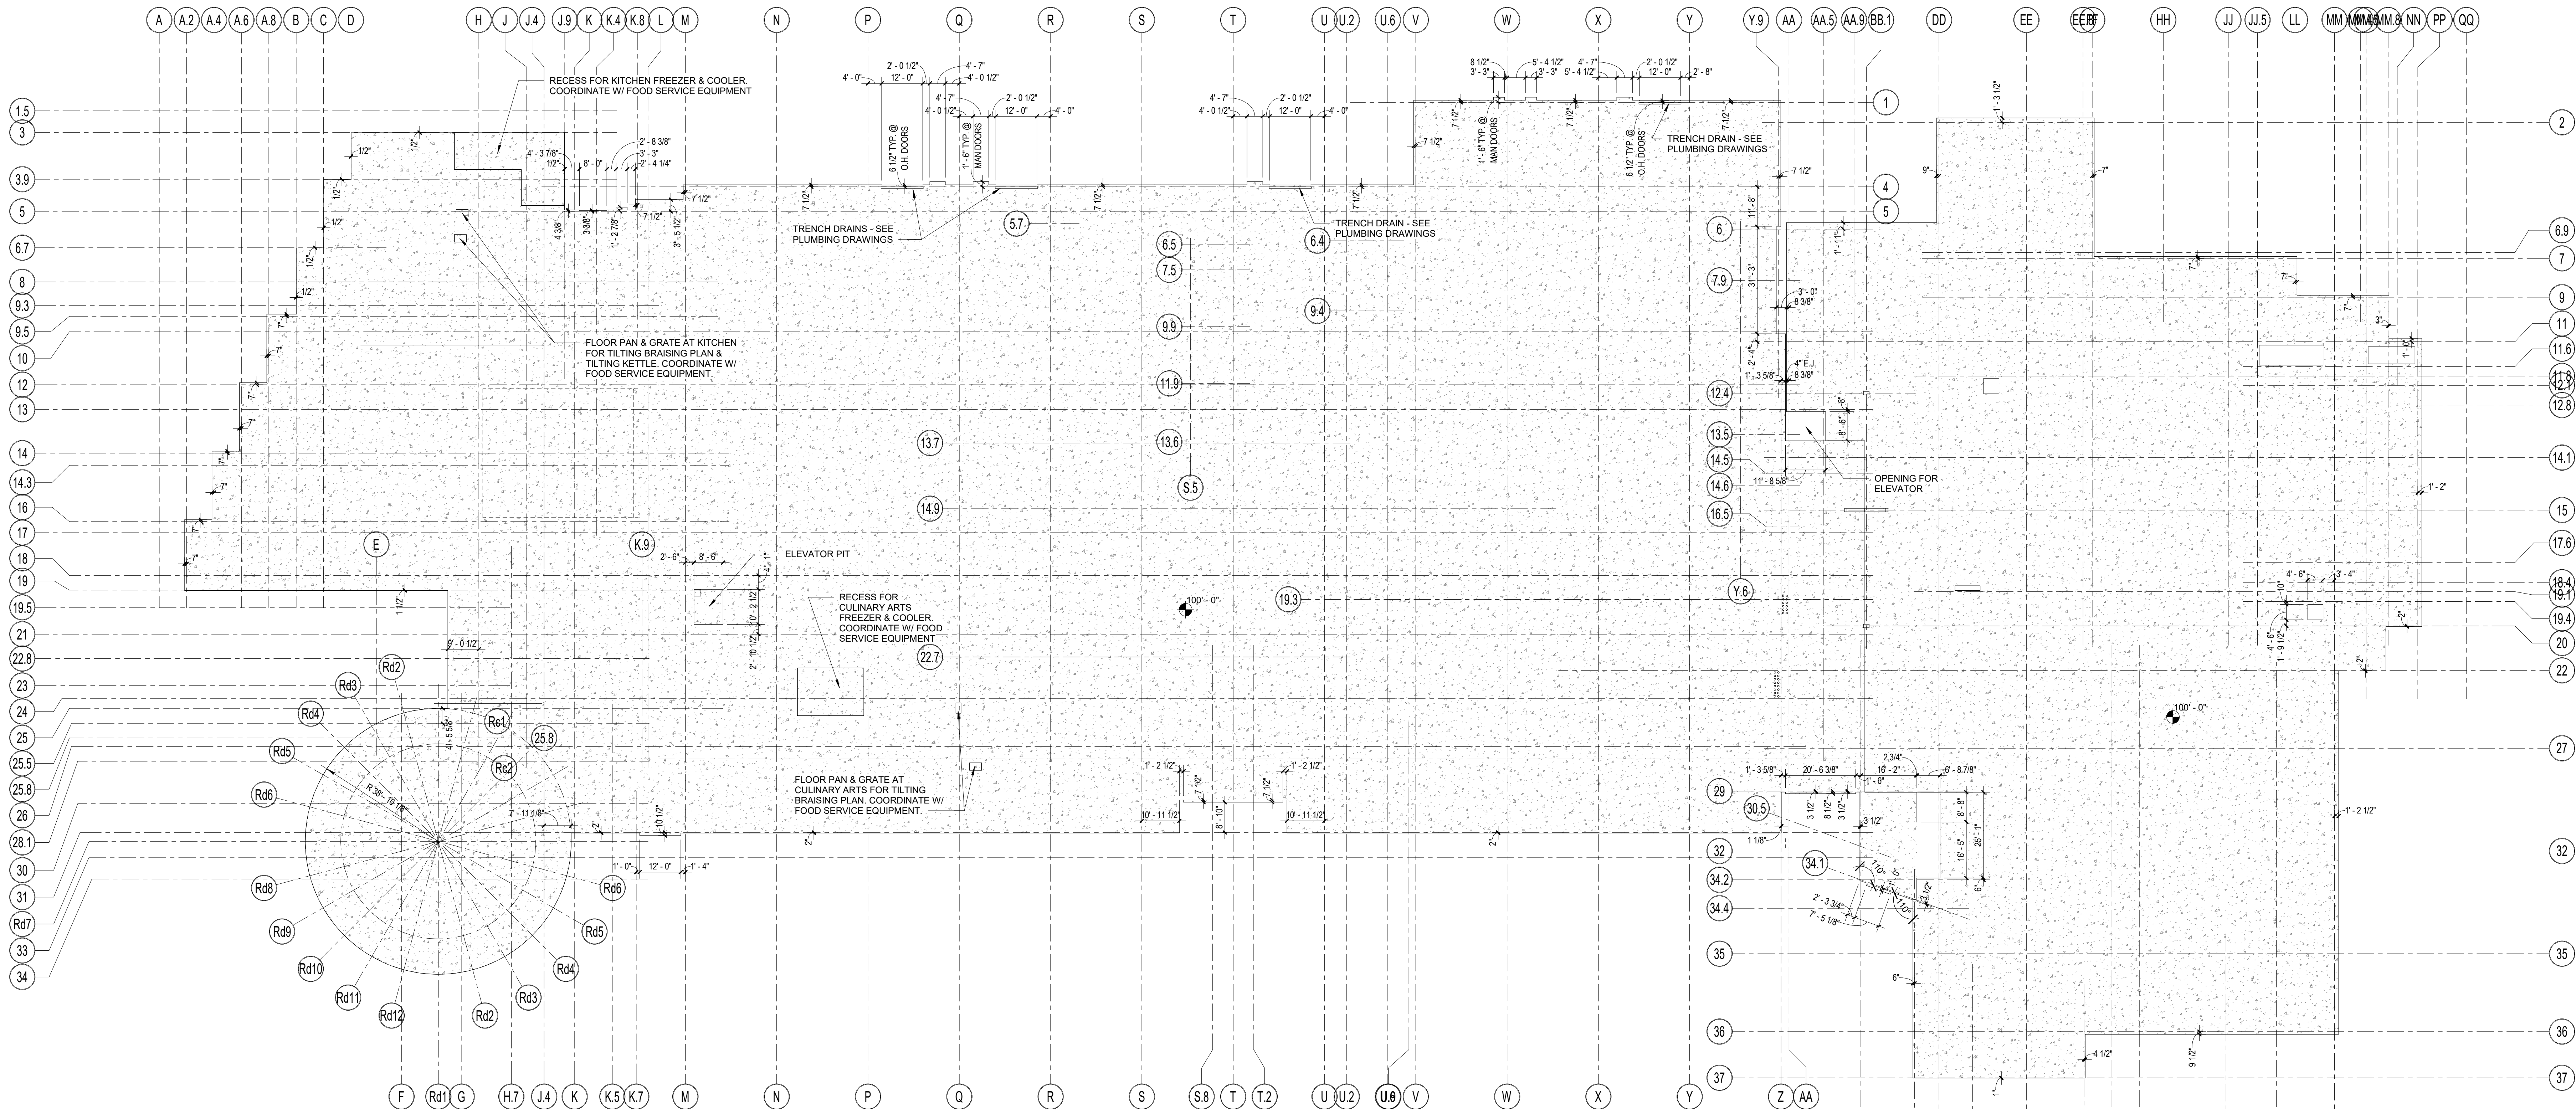


2 FIRST FLOOR EDGE OF SLAB PLAN
1" = 20'-0"

**Northeast
Metropolitan
Regional
Vocational High
School**
100 Hemlock Road,
Wakefield, MA 01880

EDGE OF SLAB PLAN GENERAL NOTES:
1. PROVIDE ELEVATOR PIT WATERPROOFING AT ALL SLAB ON GRADE RECESSES INCLUDING, BUT NOT LIMITED TO, ELEVATOR PIT, TRENCH DRAINS, GREASE TRAPS, ETC. ...

© COPYRIGHT 2023 DRUMME ROSANE ANDERSON, INC.

MSBA 90% CD
SUBMISSION
May 12TH, 2023

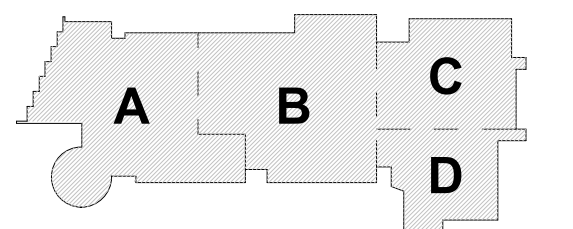

PROJECT NORTH
MAGNETIC NORTH

**FIRST FLOOR
BUILDING
LAYOUT & EDGE
OF SLAB PLAN**

Scale: As Indicated
Job No.: 20202
Drawn By: DRA
Date: May 12TH, 2023
Volume 3 of 4

A1-0-12


DRA

Drumme Rosane Anderson, Inc.
225 Oakland Road
Studio 205
South Windsor, CT
06074
Tel: 617.854.1700
www.dra.com


260 Charles Street
Studio 300
Waltham, MA
02453

Planning | Architecture | Interior Design

**Northeast
Metropolitan
Regional
Vocational High
School**
100 Hemlock Road,
Wakefield, MA 01880

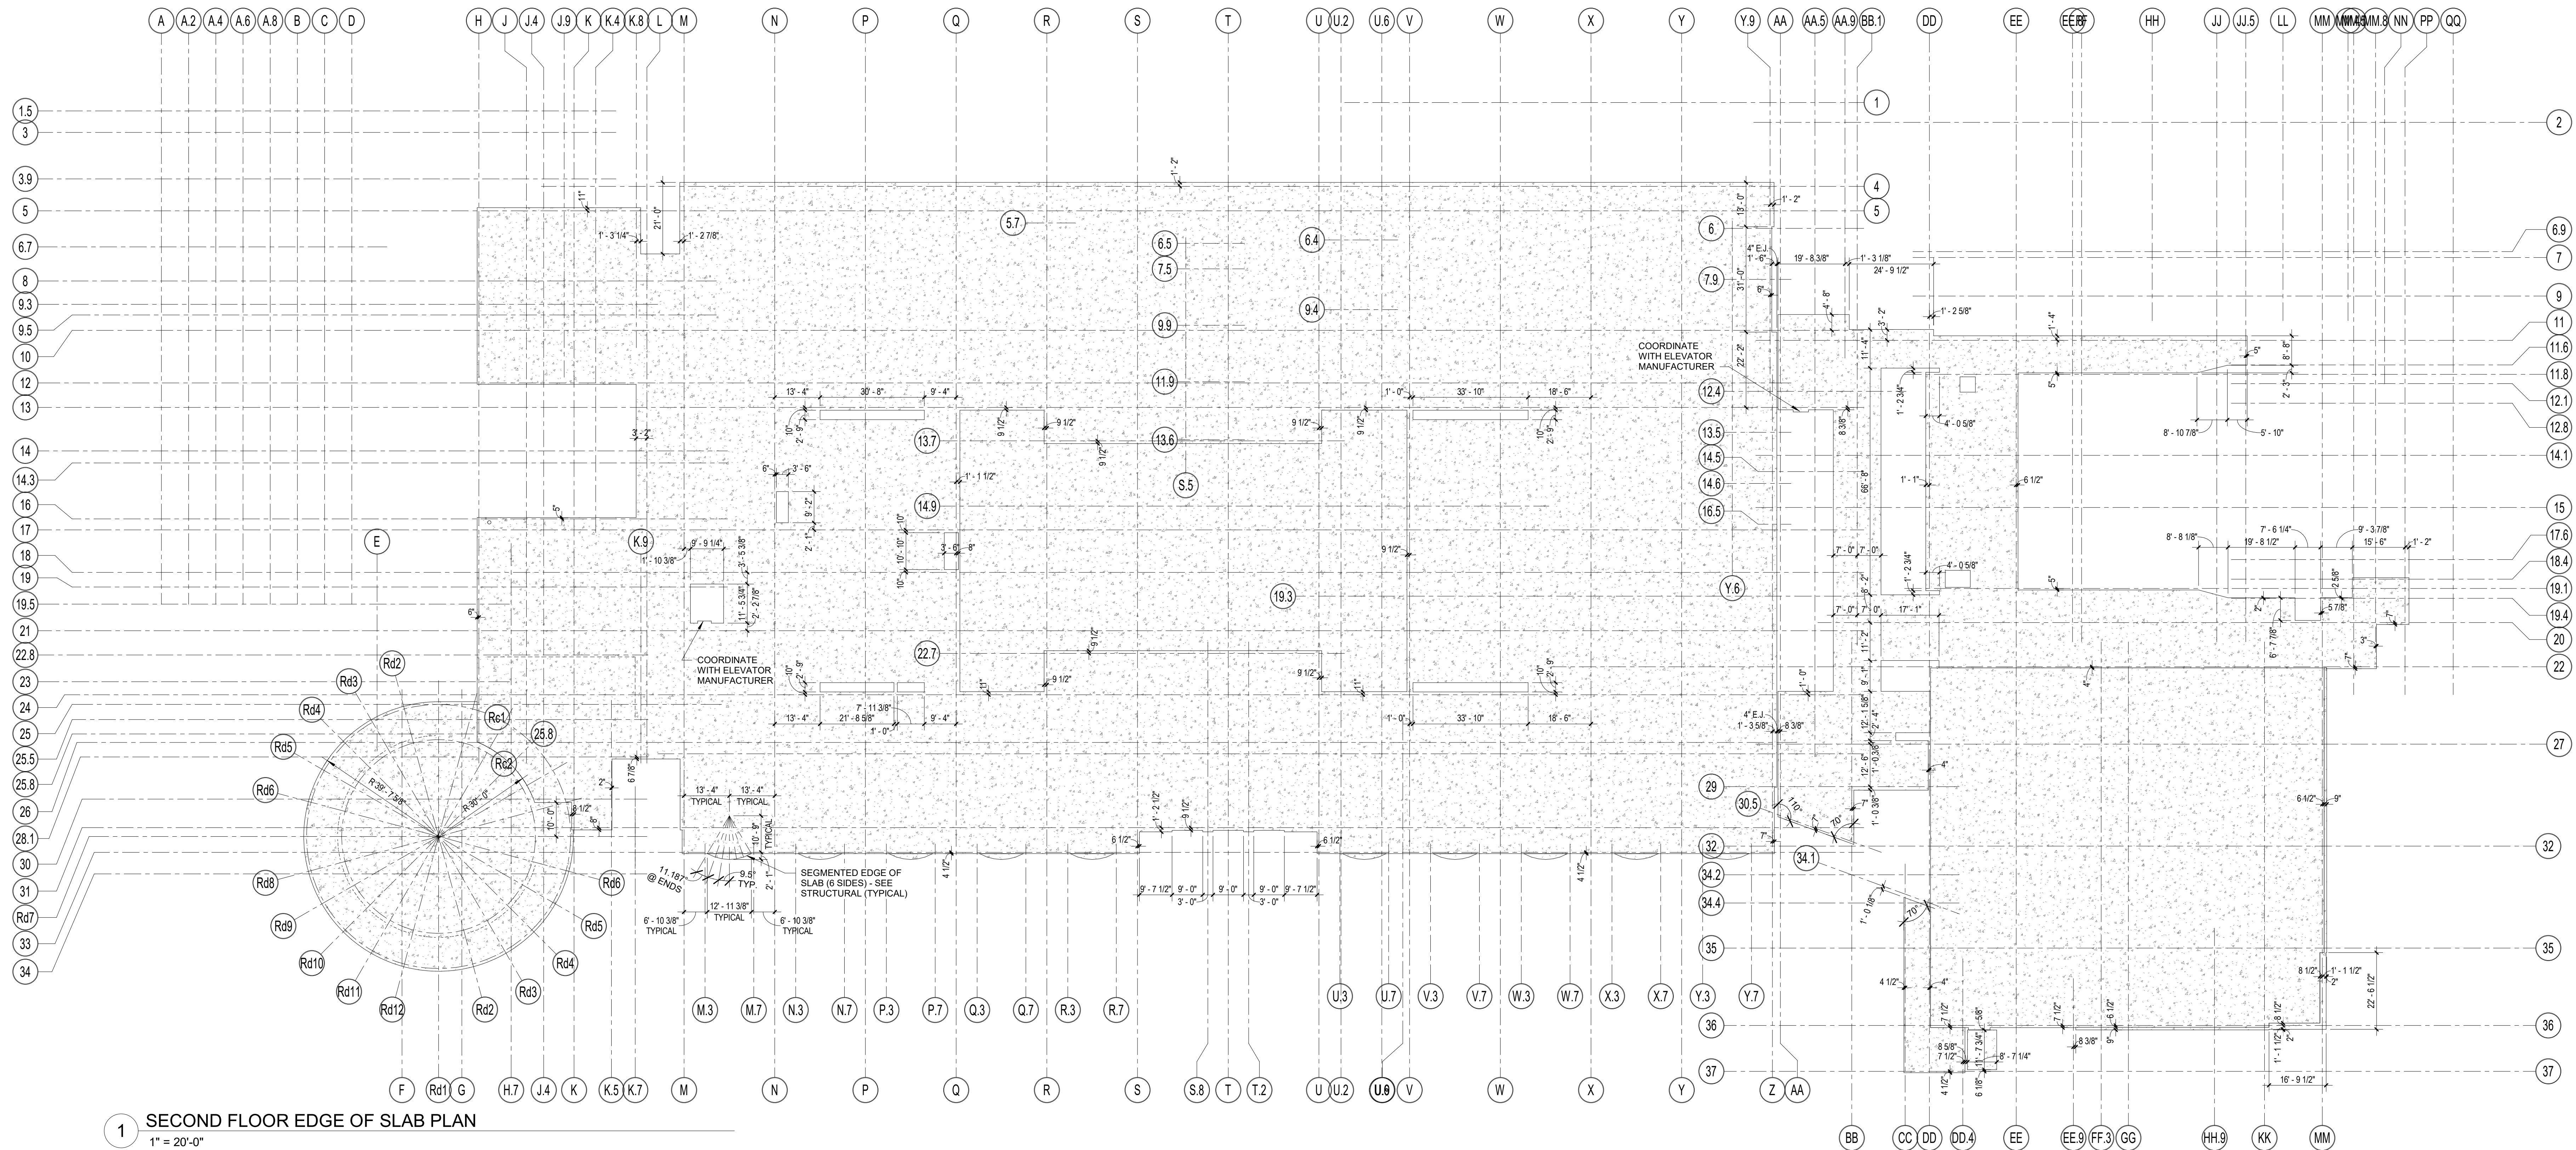


1 SECOND FLOOR EDGE OF SLAB PLAN
1" = 20'-0"

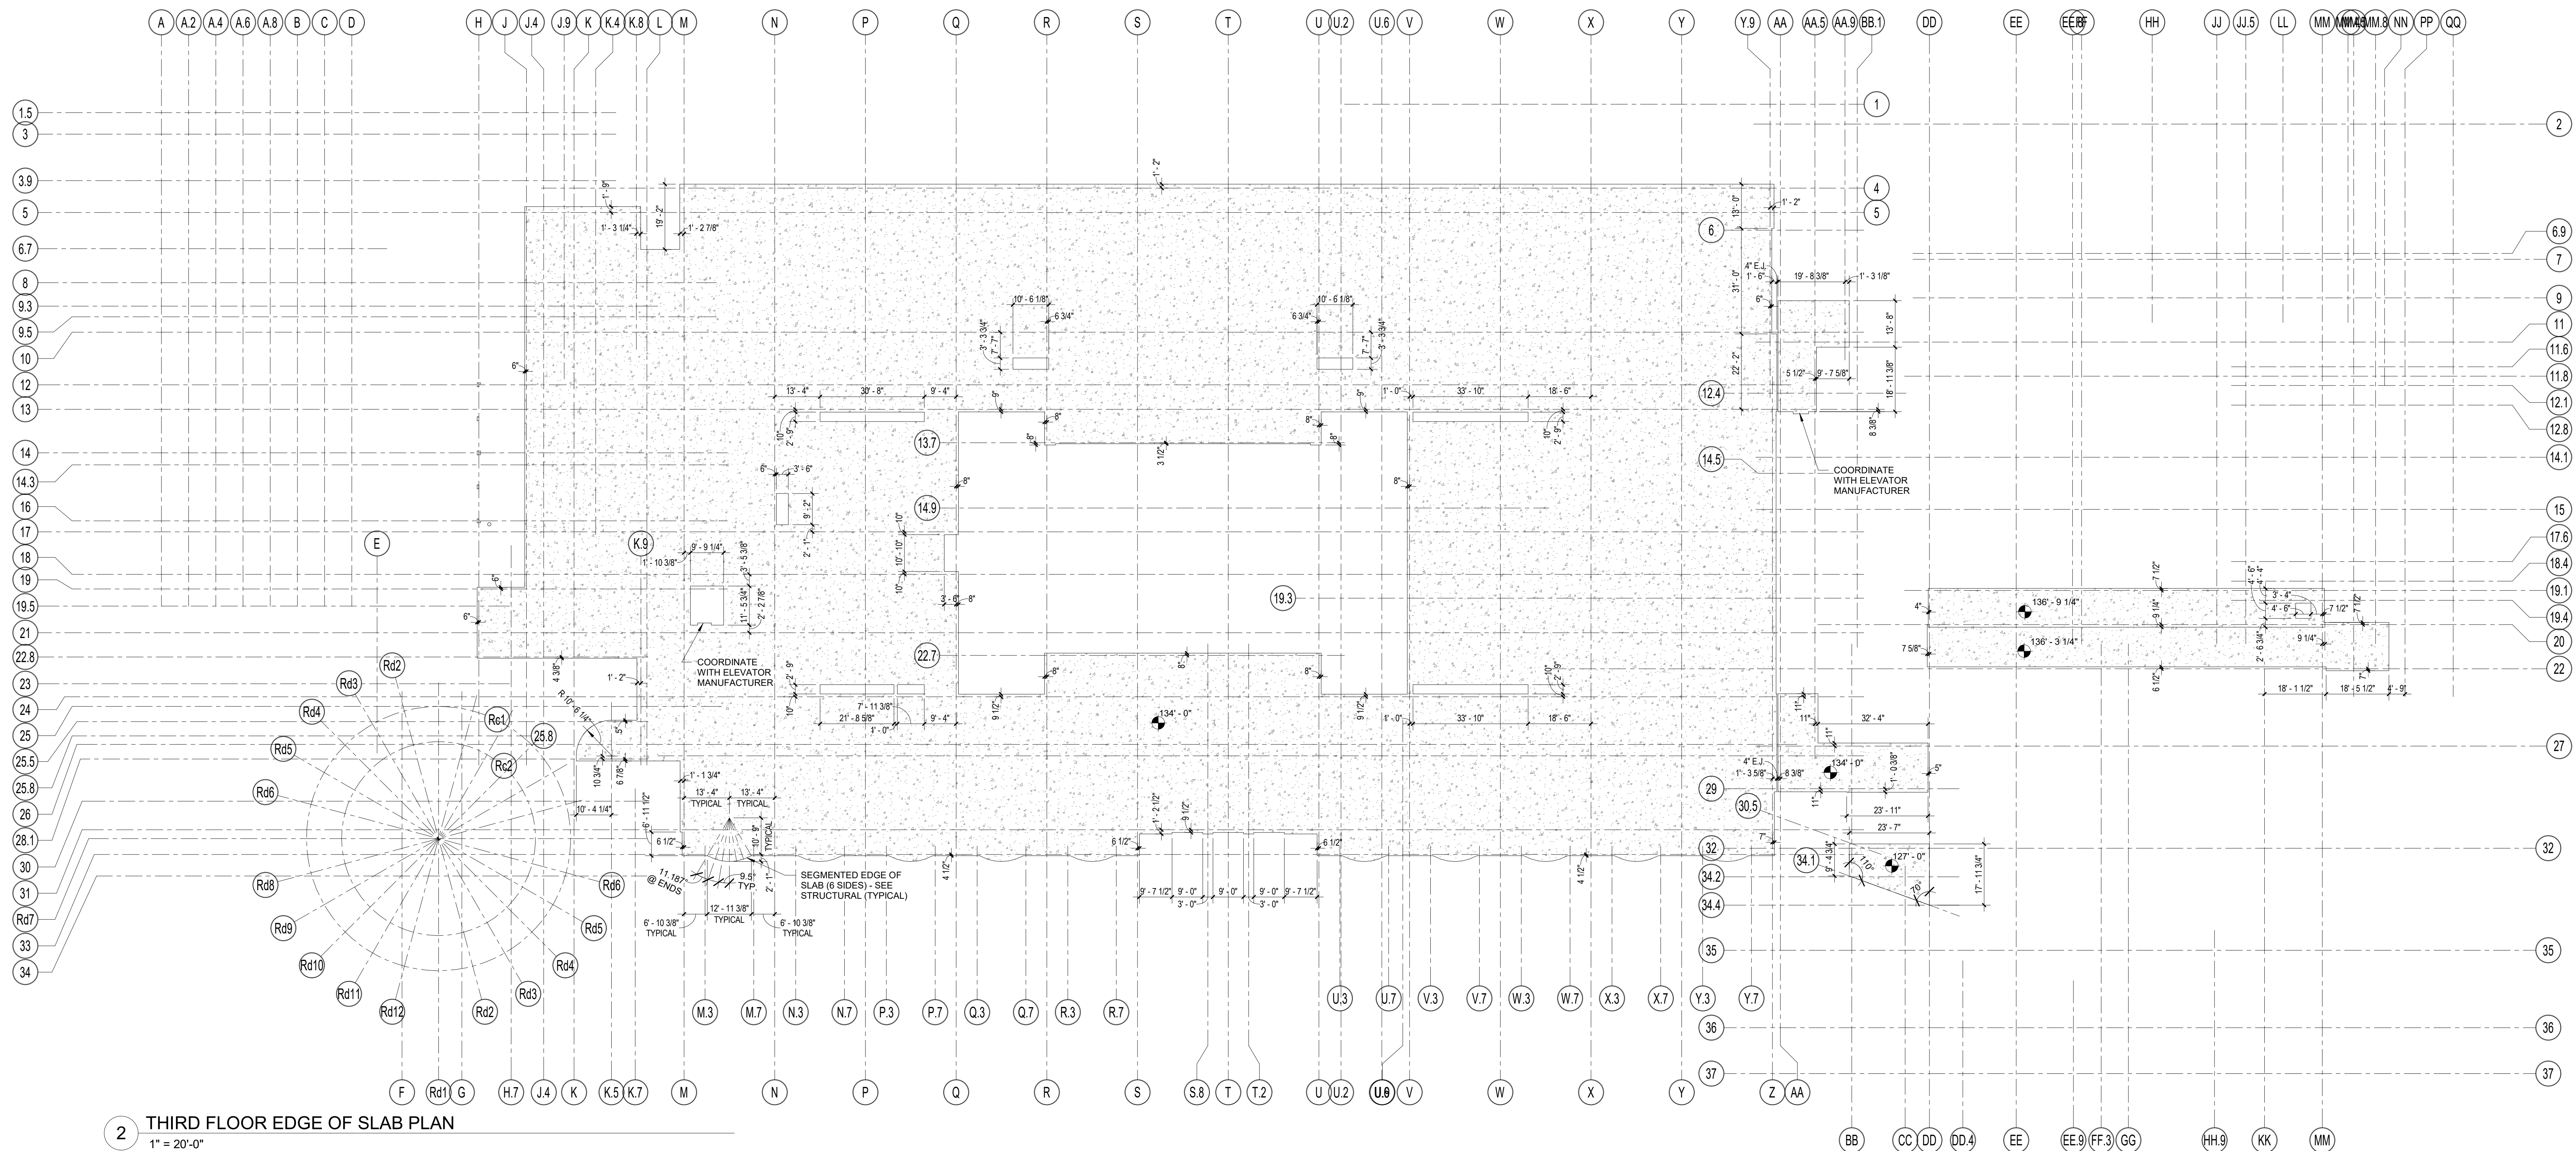


2 THIRD FLOOR EDGE OF SLAB PLAN
1" = 20'-0"

MSBA 90% CD
SUBMISSION
May 12TH, 2023

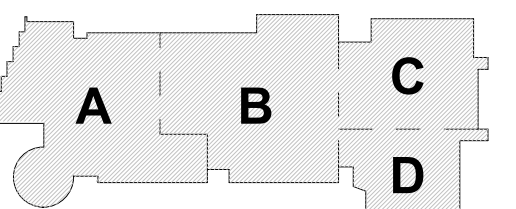


PROJECT NORTH
MAGNETIC NORTH

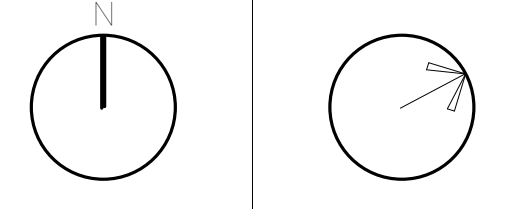

**SECOND &
THIRD FLOOR
EDGE OF SLAB
PLANS**

Scale: 1" = 20'-0"
Job No.: 20202
Drawn By: DRA
Date: May 12TH, 2023
Volume 3 of 4

A1-0-13

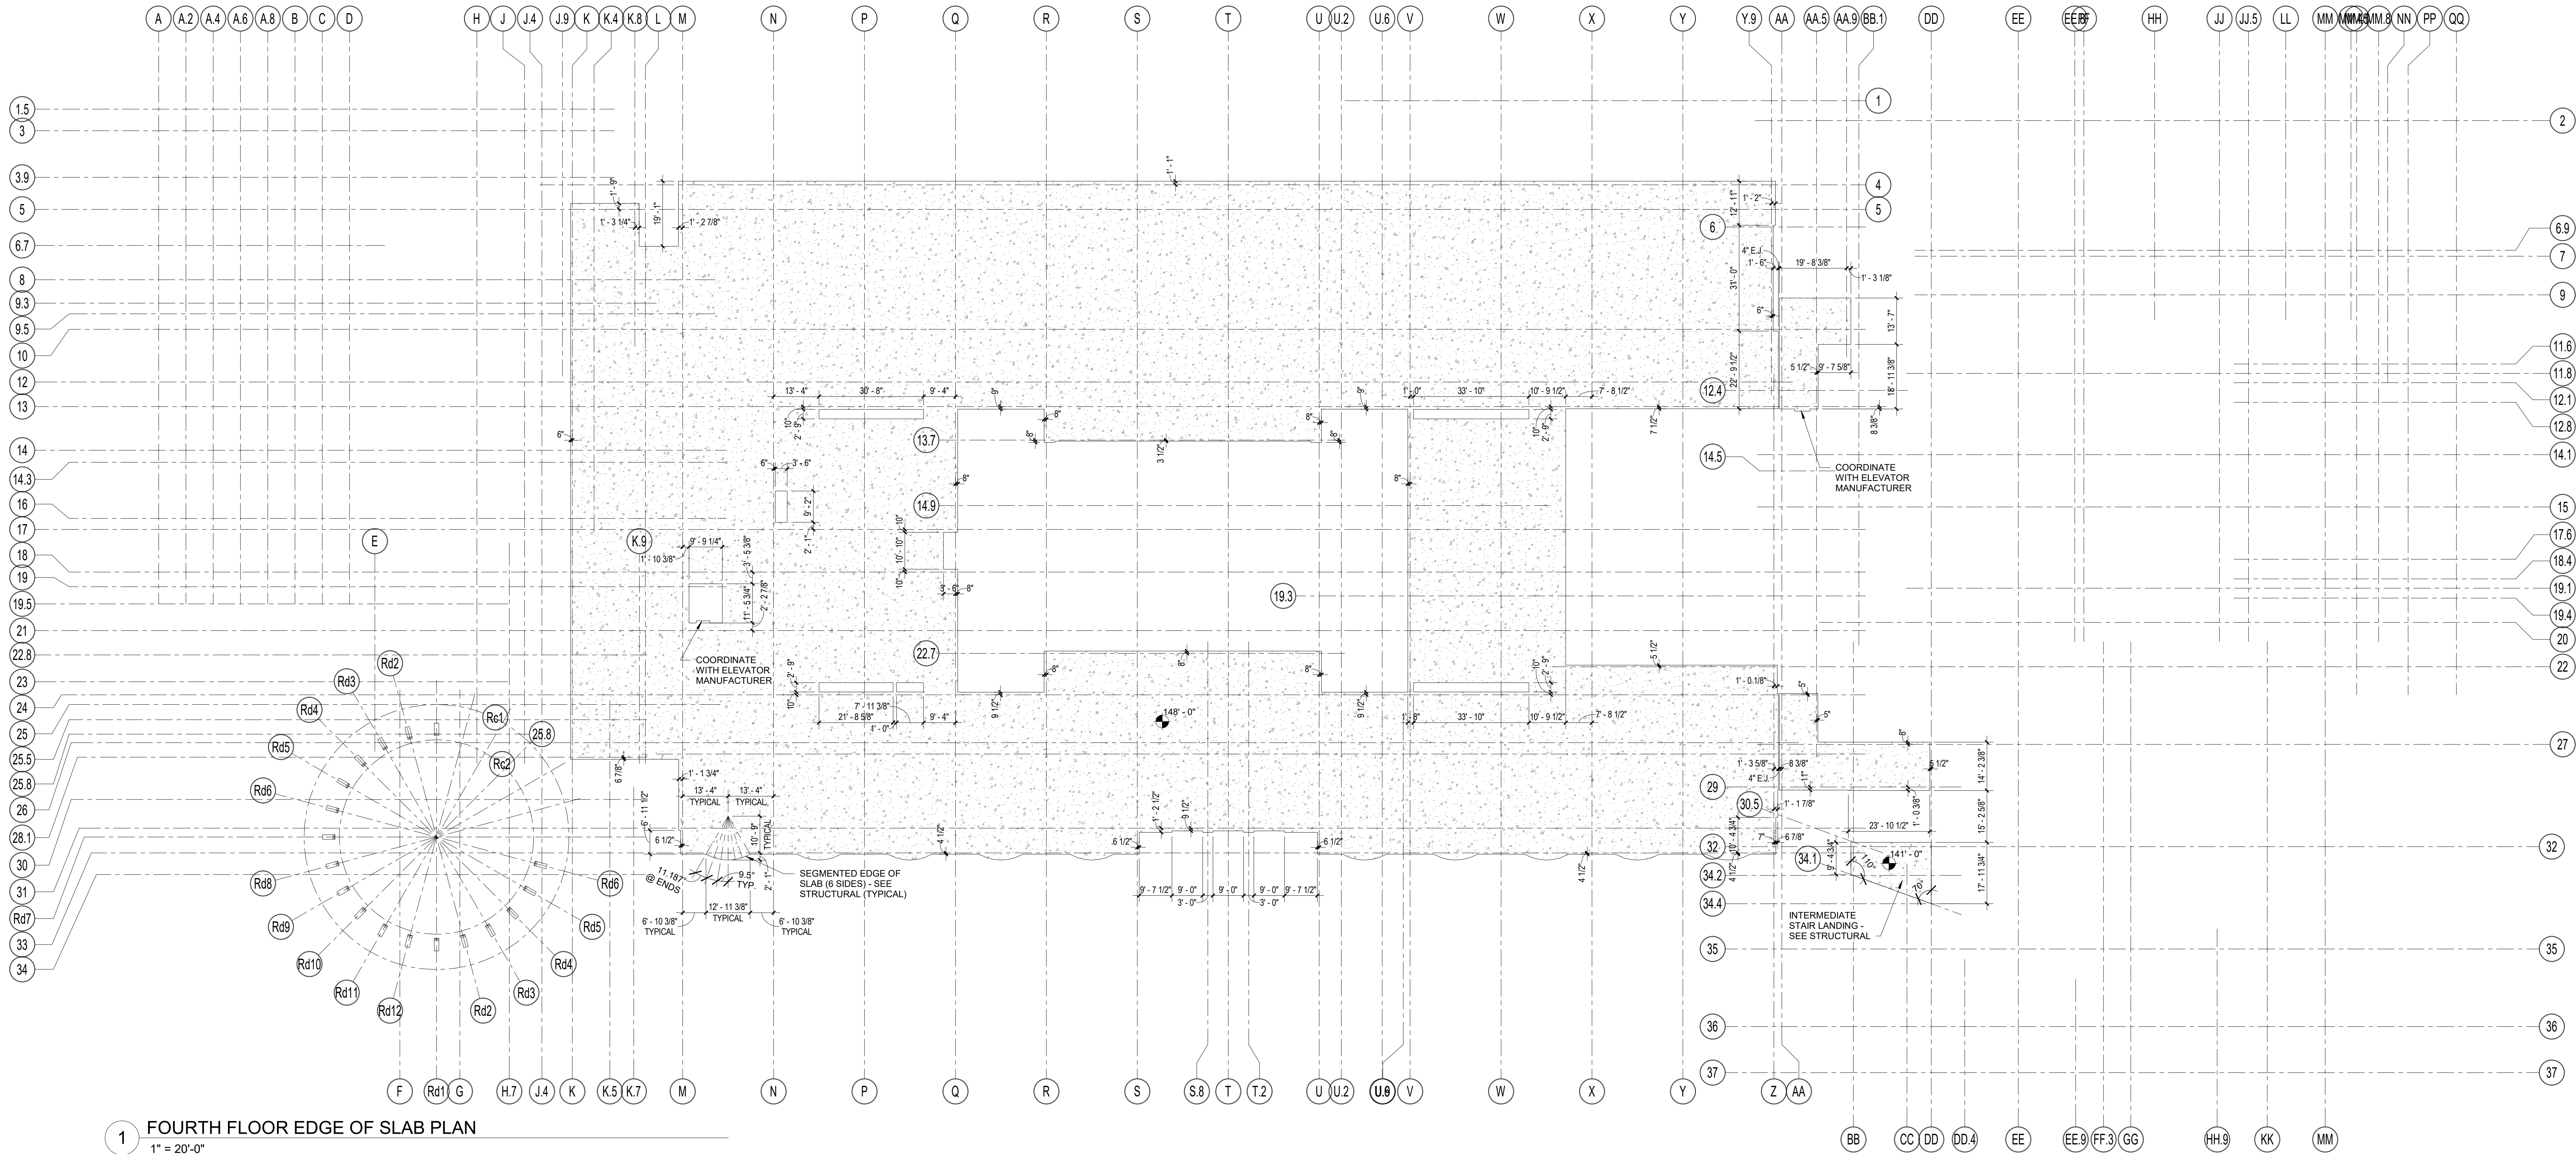

1 FOURTH FLOOR EDGE OF SLAB PLAN
1" = 20'-0"



Drumme Rosane Anderson, Inc.
225 Oakland Road
Studio 205
South Windsor, CT
06074
Tel: 617.854.1700
www.drainc.com


260 Charles Street
Studio 300
Waltham, MA
02453

Planning | Architecture | Interior Design


**Northeast
Metropolitan
Regional
Vocational High
School**
100 Hemlock Road,
Wakefield, MA 01880

© COPYRIGHT 2023 DRUMMEY ROSANE ANDERSON, INC.

MSBA 90% CD
SUBMISSION
May 12TH, 2023

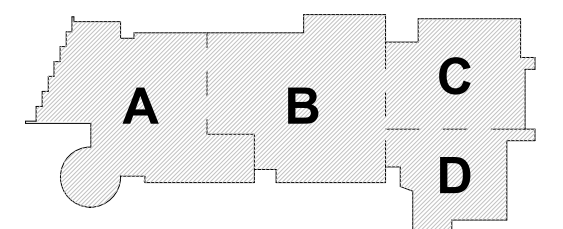


KEY PLAN

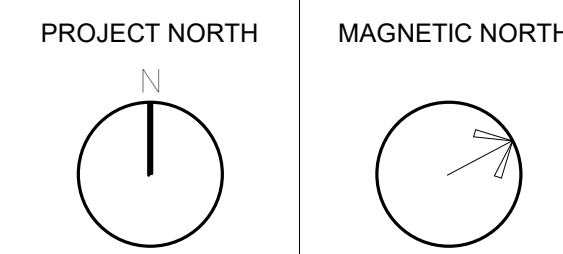

**FOURTH FLOOR
EDGE OF SLAB
PLAN**

Scale: 1" = 20'-0"
Job No.: 20202
Drawn By: DRA
Date: May 12TH, 2023
Volume 3 of 4

A1-0-14

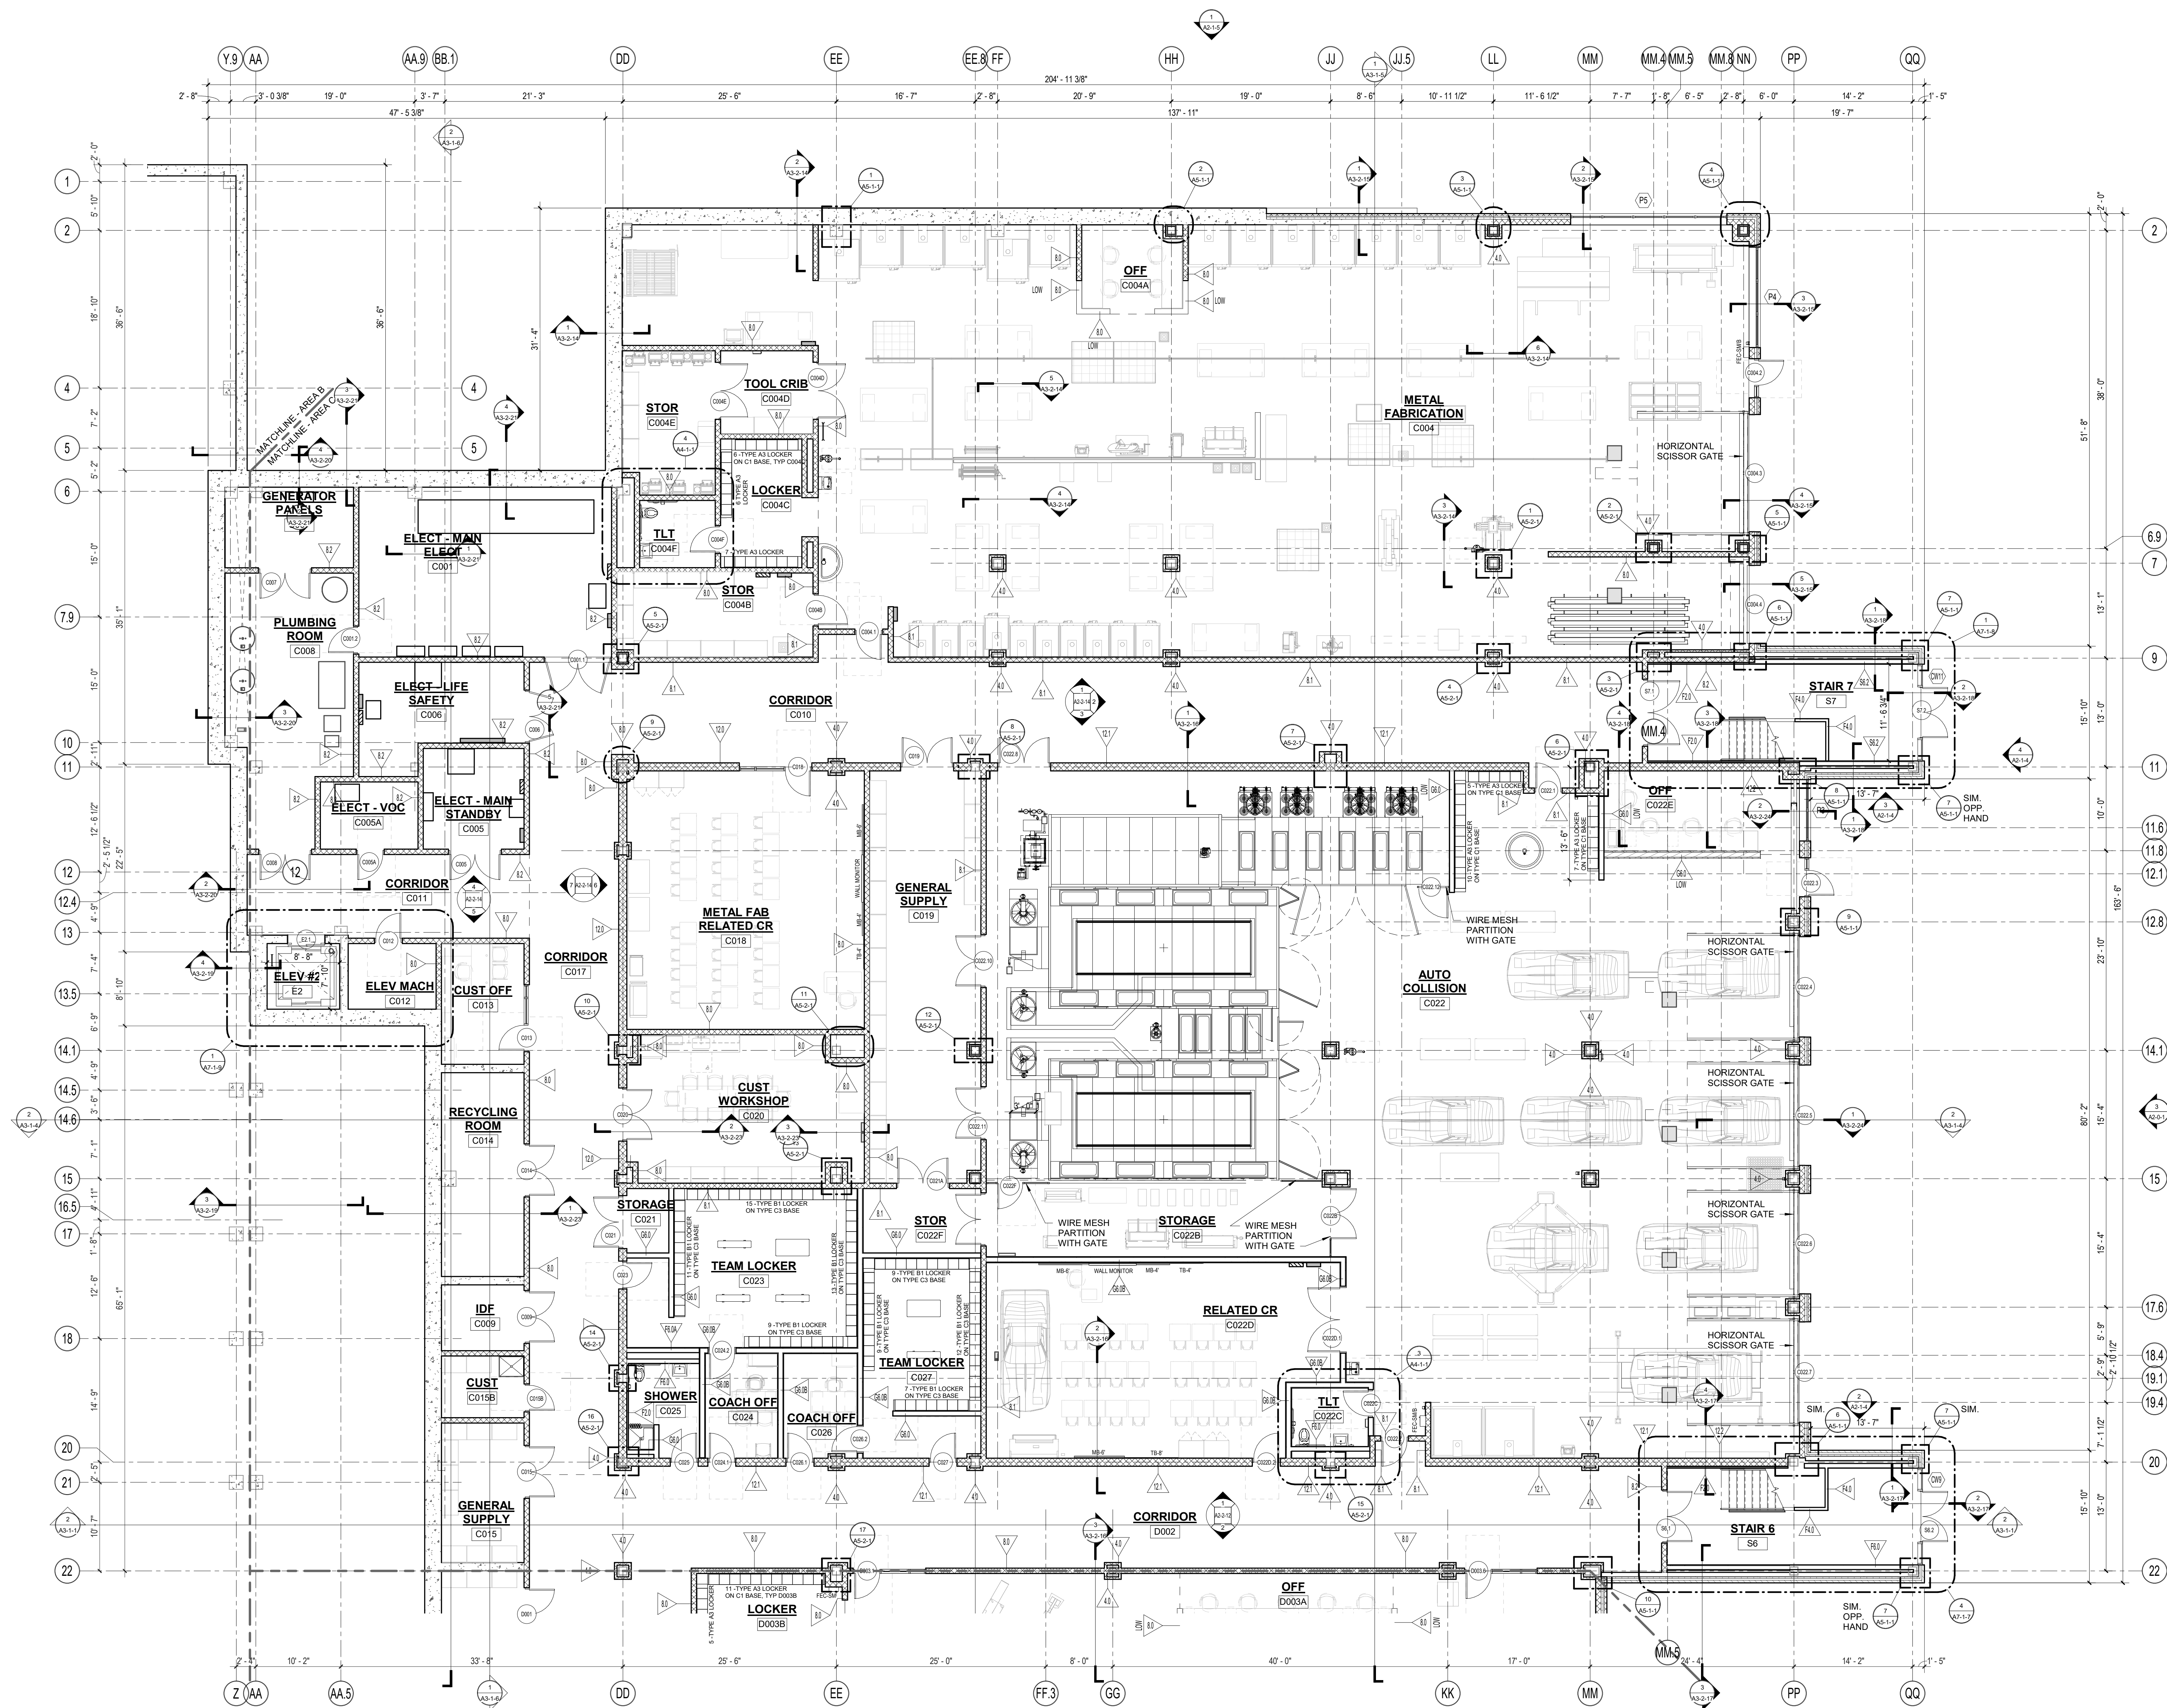

1 LOWER LEVEL PLAN - AREA C
1/8" = 1'-0"

DRA

Drumrey Rosane Anderson, Inc.
225 Oakland Road
Studio 205
South Windsor, CT
06074

260 Charles Street
Studio 300
Waltham, MA
02453

Planning | Architecture | Interior Design
Tel: 817.854.1702
www.dra.com

Northeast Metropolitan Regional Vocational High School

100 Hemlock Road,
Wakefield, MA 01880


FLOOR PLAN GENERAL NOTES:

1. TO SLAB @ FIRST FLOOR DATUM ELEVATION OF 100'-0" CORRESPONDS TO 163.00' MEAN SEA LEVEL, AS SHOWN ON SITE AND CIVIL DRAWINGS. ALL OTHER ELEVATION DATUM SHOWN IN THE ARCHITECTURAL SET IS RELATIVE TO 100'-0".
2. ALL MASONRY PARTITIONS SHALL BE 8" CMU (8.0 WALL TYPE) UNLESS OTHERWISE NOTED ON THE FLOOR PLANS.
3. ALL GWB INTERIOR PARTITIONS PROVIDE G6.0 WALL TYPE UNLESS OTHERWISE NOTED ON THE FLOOR PLANS.
4. FURNISH AND INSTALL MASONRY LINTELS BY MASON (TRADE-BID CONTRACTOR) AT ALL MASONRY OPENINGS UNLESS INDICATED OTHERWISE. REFER TO PLANS, ELEVATIONS, SECTIONS, DOOR SCHEDULES AND MECHANICAL (HVAC) DRAWINGS FOR INFORMATION. REFER TO MASONRY LINTEL SCHEDULE ON STRUCTURAL DRAWINGS FOR DETAILS AND INFORMATION.
5. FURNISH AND INSTALL SEISMIC RESTRAINTS BY METAL FABRICATORS (TRADE-BID CONTRACTOR) AT ALL MASONRY PARTITIONS. REFER TO DETAILS ON STRUCTURAL DRAWINGS.
6. UNLESS NOTED OTHERWISE, PROVIDE PARTITION CONSTRUCTION ABOVE ALL OPENINGS TO MATCH PARTITION TYPE CONSTRUCTION ADJACENT TO OPENING.
7. REFER TO STRUCTURAL DRAWINGS FOR ALL CMU REINFORCING REQUIREMENTS.
8. PROVIDE 1" RADIUS BULL NOSE CMU TO THE UNDERSIDE OF THE CEILING AT ALL EXPOSED INTERIOR CORNER CONDITIONS, UNLESS NOTED OTHERWISE.
9. FOR CONTROL JOINT LOCATIONS AT INTERIOR PARTITIONS, SOFFITS AND CEILINGS REFER TO SPECIFICATIONS. AND/OR INTERIOR ELEVATIONS AND/OR REFLECTIVE CEILING PLANS. SUBMIT PROPOSED CONTROL JOINT LAYOUT TO THE ARCHITECT FOR APPROVAL PRIOR TO INSTALLATION.
10. FOR CONTROL JOINT LOCATION AT GWB PARTITIONS, SOFFITS AND CEILINGS REFER TO SPECIFICATIONS. AND/OR INTERIOR ELEVATIONS AND/OR REFLECTIVE CEILING PLANS. SUBMIT PROPOSED CONTROL JOINT LAYOUT TO THE ARCHITECT FOR APPROVAL PRIOR TO INSTALLATION.
11. REFER TO CODE ANALYSIS CD 1-1, CD 1-2 FOR FIRE RATING REQUIREMENTS OF THE BUILDING COMPONENTS.
12. REFER TO STRUCTURAL DRAWINGS FOR NOTES/DESCRIPTIONS OF THE SPRAY APPLIED FIREPROOFING EXTENTS AND INTUMESCENT MASTIC FIREPROOFING SCOPE REQUIRED AT THE STRUCTURAL STEEL COMPONENTS. SEE INTERIOR ELEVATIONS AND SECTIONS FOR ADDITIONAL INFORMATION.
13. SEE FOODSERVICE AND EQUIPMENT DRAWINGS FOR ADDITIONAL INFORMATION.
14. PROVIDE 20 GAUGE METAL STRAPPING BEHIND GWB (CONCEALED FROM VIEW) AS REQUIRED FOR MOUNTING OF THE MARKERBOARDS, TACKBOARDS, ACOUSTICAL PANELS, AND MARKER WALLS OCCURRING ON METAL STUD WALLS.
15. PROVIDE 3/4" PLYWOOD BLOCKING (SIZES SHALL BE COORDINATED WITH TECHNOLOGY EQUIPMENT REQUIREMENTS) BEHIND GWB (CONCEALED FROM VIEW) AS REQUIRED FOR MOUNTING OF THE WALL MOUNTED PROJECTORS, INTERACTIVE FLAT PANELS, DISPLAYS, AND TV MONITORS OCCURRING ON METAL STUD WALLS.
16. PROVIDE WOOD BLOCKING BEHIND GWB (CONCEALED FROM VIEW) AS REQUIRED FOR MOUNTING OF HANDRAILS, TOILET ACCESSORIES AND TOILET SHOWER PARTITIONS, AND DIVIDER CURTAIN TRACKS OCCURRING ON METAL STUD WALLS AND CEILINGS.
17. ALL DIMENSIONS AT METAL STUD PARTITIONS ARE TO THE FACE OF THE STUD UNLESS NOTED AS "CLEAR".
18. AT WALL LOCATIONS WHERE PARTITIONS WITH MULTIPLE LAYERS OF 5/8" GWB TRANSITION TO THE PARTITION WITH SINGLE LAYER OF 5/8" GWB, ALIGN THE FACES OF THE FINISH WALL SURFACES. STUD FRAMING LOCATIONS SHALL BE ADJUSTED ACCORDINGLY. REFER TO THE PLAN DRAWINGS FOR PARTITION TYPES DESIGNATIONS.


NOTE A: AT METAL STUD PARTITIONS WITHIN THE SPACE PROVIDE ABUSE RESISTANT GYPSUM BOARD (ARGB) TO 8'-0" A.F.F. REFER TO PARTITION TYPES FOR WALL CONSTRUCTION REQUIREMENTS.

MSBA 90% CD
SUBMISSION

May 12TH, 2023

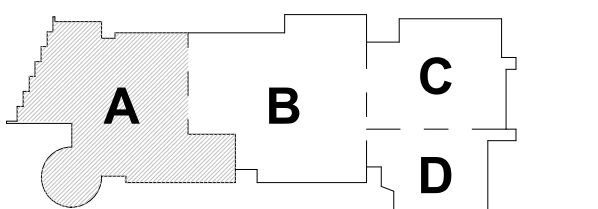

KEY PLAN
PROJECT NORTH
MAGNETIC NORTH

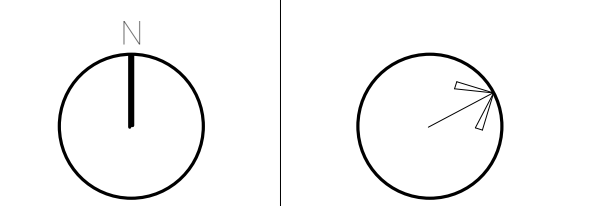

LOWER LEVEL FLOOR PLAN - AREA C

Scale: 1/8" = 1'-0"
Job No.: 20202
Drawn By: DRA
Date: May 12TH, 2023
Volume 3 of 4

A1-1-0C

DRA

Drummeys Rosane Anderson, Inc.
225 Oakland Road
Studio 205
South Windsor, CT
06074

280 Charles Street
Studio 300
Waltham, MA
02453

Planning | Architecture | Interior Design
Tel: 817.854.1700
www.dra.com

Northeast Metropolitan Regional Vocational High School

100 Hemlock Road,
Wakefield, MA 01880


FLOOR PLAN GENERAL NOTES:

1. T.O. SLAB @ FIRST FLOOR DATUM ELEVATION OF 100'-0" CORRESPONDS TO 103.00' MEAN SEA LEVEL AS SHOWN ON SITE AND CIVIL DRAWINGS. ALL OTHER ELEVATION DATUM SHOWN IN THE ARCHITECTURAL SET IS RELATIVE TO 100'-0".
2. ALL MASONRY PARTITIONS SHALL BE 8" CMU (8.0 WALL TYPE) UNLESS OTHERWISE NOTED ON THE FLOOR PLANS.
3. ALL GWB INTERIOR PARTITIONS PROVIDE G6.0 WALL TYPE UNLESS OTHERWISE NOTED ON THE FLOOR PLANS.
4. FURNISH AND INSTALL MASONRY LINTELS BY MASON (TRADE-BID CONTRACTOR) AT ALL MASONRY OPENINGS UNLESS INDICATED OTHERWISE. REFER TO PLANS, ELEVATIONS, SECTIONS, DOOR SCHEDULES AND MECHANICAL (HVAC) DRAWINGS FOR INFORMATION. REFER TO MASONRY LINTEL SCHEDULE ON STRUCTURAL DRAWINGS FOR DETAILS AND INFORMATION.
5. FURNISH AND INSTALL SEISMIC RESTRAINTS BY METAL FABRICATIONS (TRADE-BID CONTRACTOR) AT ALL MASONRY PARTITIONS. REFER TO DETAILS ON STRUCTURAL DRAWINGS.
6. UNLESS NOTED OTHERWISE, PROVIDE PARTITION CONSTRUCTION ABOVE ALL OPENINGS TO MATCH PARTITION TYPE CONSTRUCTION ADJACENT TO OPENING.
7. REFER TO STRUCTURAL DRAWINGS FOR ALL CMU REINFORCING REQUIREMENTS.
8. PROVIDE 1" RADIUS BULL NOSE CMU TO THE UNDERSIDE OF THE CEILING AT ALL EXPOSED INTERIOR CORNER CONDITIONS, UNLESS NOTED OTHERWISE.
9. FOR CONTROL JOINT LOCATIONS AT INTERIOR PARTITIONS, SOFFITS AND CEILINGS REFER TO SPECIFICATIONS. AND/OR INTERIOR ELEVATIONS. SUBMIT PROPOSED CONTROL JOINT LAYOUT TO THE ARCHITECT FOR APPROVAL PRIOR TO INSTALLATION.
10. FOR CONTROL JOINT LOCATION AT GWR PARTITIONS, SOFFITS AND CEILINGS REFER TO SPECIFICATIONS. AND/OR INTERIOR ELEVATIONS. SUBMIT PROPOSED CONTROL JOINT LAYOUT TO THE ARCHITECT FOR APPROVAL PRIOR TO INSTALLATION.
11. REFER TO CODE ANALYSIS CD 1-1, CD 1-2 FOR FIRE RATING REQUIREMENTS OF THE BUILDING COMPONENTS.
12. REFER TO STRUCTURAL DRAWINGS FOR NOTED DESCRIPTIONS OF THE SPRAY APPLIED FIREPROOFING EXTENTS AND INTUMESCENT MASTIC FIREPROOFING SCOPE REQUIRED AT THE STRUCTURAL STEEL COMPONENTS. SEE INTERIOR ELEVATIONS AND SECTIONS FOR ADDITIONAL INFORMATION.
13. SEE FOODSERVICE AND EQUIPMENT DRAWINGS FOR ADDITIONAL INFORMATION.
14. PROVIDE 20 GAUGE METAL STRAPPING BEHIND GWB (CONCEALED FROM VIEW) AS REQUIRED FOR MOUNTING OF THE MARKERBOARDS, TACKBOARDS, ACOUSTICAL PANELS, AND MARKER WALLS OCCURRING ON METAL STUD WALLS.
15. PROVIDE 3/4" PLYWOOD BLOCKING (SIZES SHALL BE COORDINATED WITH TECHNOLOGY EQUIPMENT REQUIREMENTS) BEHIND GWB (CONCEALED FROM VIEW) AS REQUIRED FOR MOUNTING OF THE WALL MOUNTED PROJECTORS, INTERACTIVE FLAT PANELS, DISPLAYS, AND TV MONITORS OCCURRING ON METAL STUD WALLS.
16. PROVIDE WOOD BLOCKING BEHIND GWB (CONCEALED FROM VIEW) AS REQUIRED FOR MOUNTING OF HANDRAILS, TOILET ACCESSORIES AND TOILETSHOWER PARTITIONS, AND DIVIDER CURTAIN TRACKS OCCURRING ON METAL STUD WALLS AND CEILINGS.
17. ALL DIMENSIONS AT METAL STUD PARTITIONS ARE TO THE FACE OF THE STUD UNLESS NOTED AS "CLEAR".
18. AT WALL LOCATIONS WHERE PARTITIONS WITH MULTIPLE LAYERS OF 5/8" GWB TRANSITION TO THE PARTITION WITH SINGLE LAYER OF 5/8" GWB, ALIGN THE FACES OF THE FINISH WALL SURFACES. STUD FRAMING LOCATIONS SHALL BE ADJUSTED ACCORDINGLY. REFER TO THE PLAN DRAWINGS FOR PARTITION TYPES DESIGNATIONS.

NOTE A: AT METAL STUD PARTITIONS WITHIN THE SPACE PROVIDE ABUSE RESISTANT GYPSUM BOARD (ARGB) TO 8'-0" A.F.F. REFER TO PARTITION TYPES FOR WALL CONSTRUCTION REQUIREMENTS.


MSBA 90% CD
SUBMISSION

May 12TH, 2023

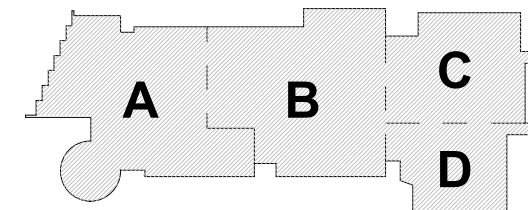

KEY PLAN

PROJECT NORTH MAGNETIC NORTH

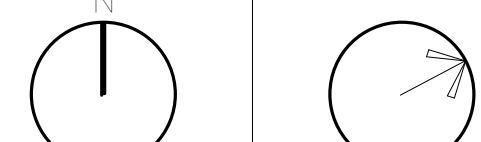

LOWER LEVEL FLOOR PLAN - AREA D

Scale: 1/8" = 1'-0"


Job No.: 20202

Drawn By: DRA

Date: May 12TH, 2023

Volume 3 of 4

A1-1-0D

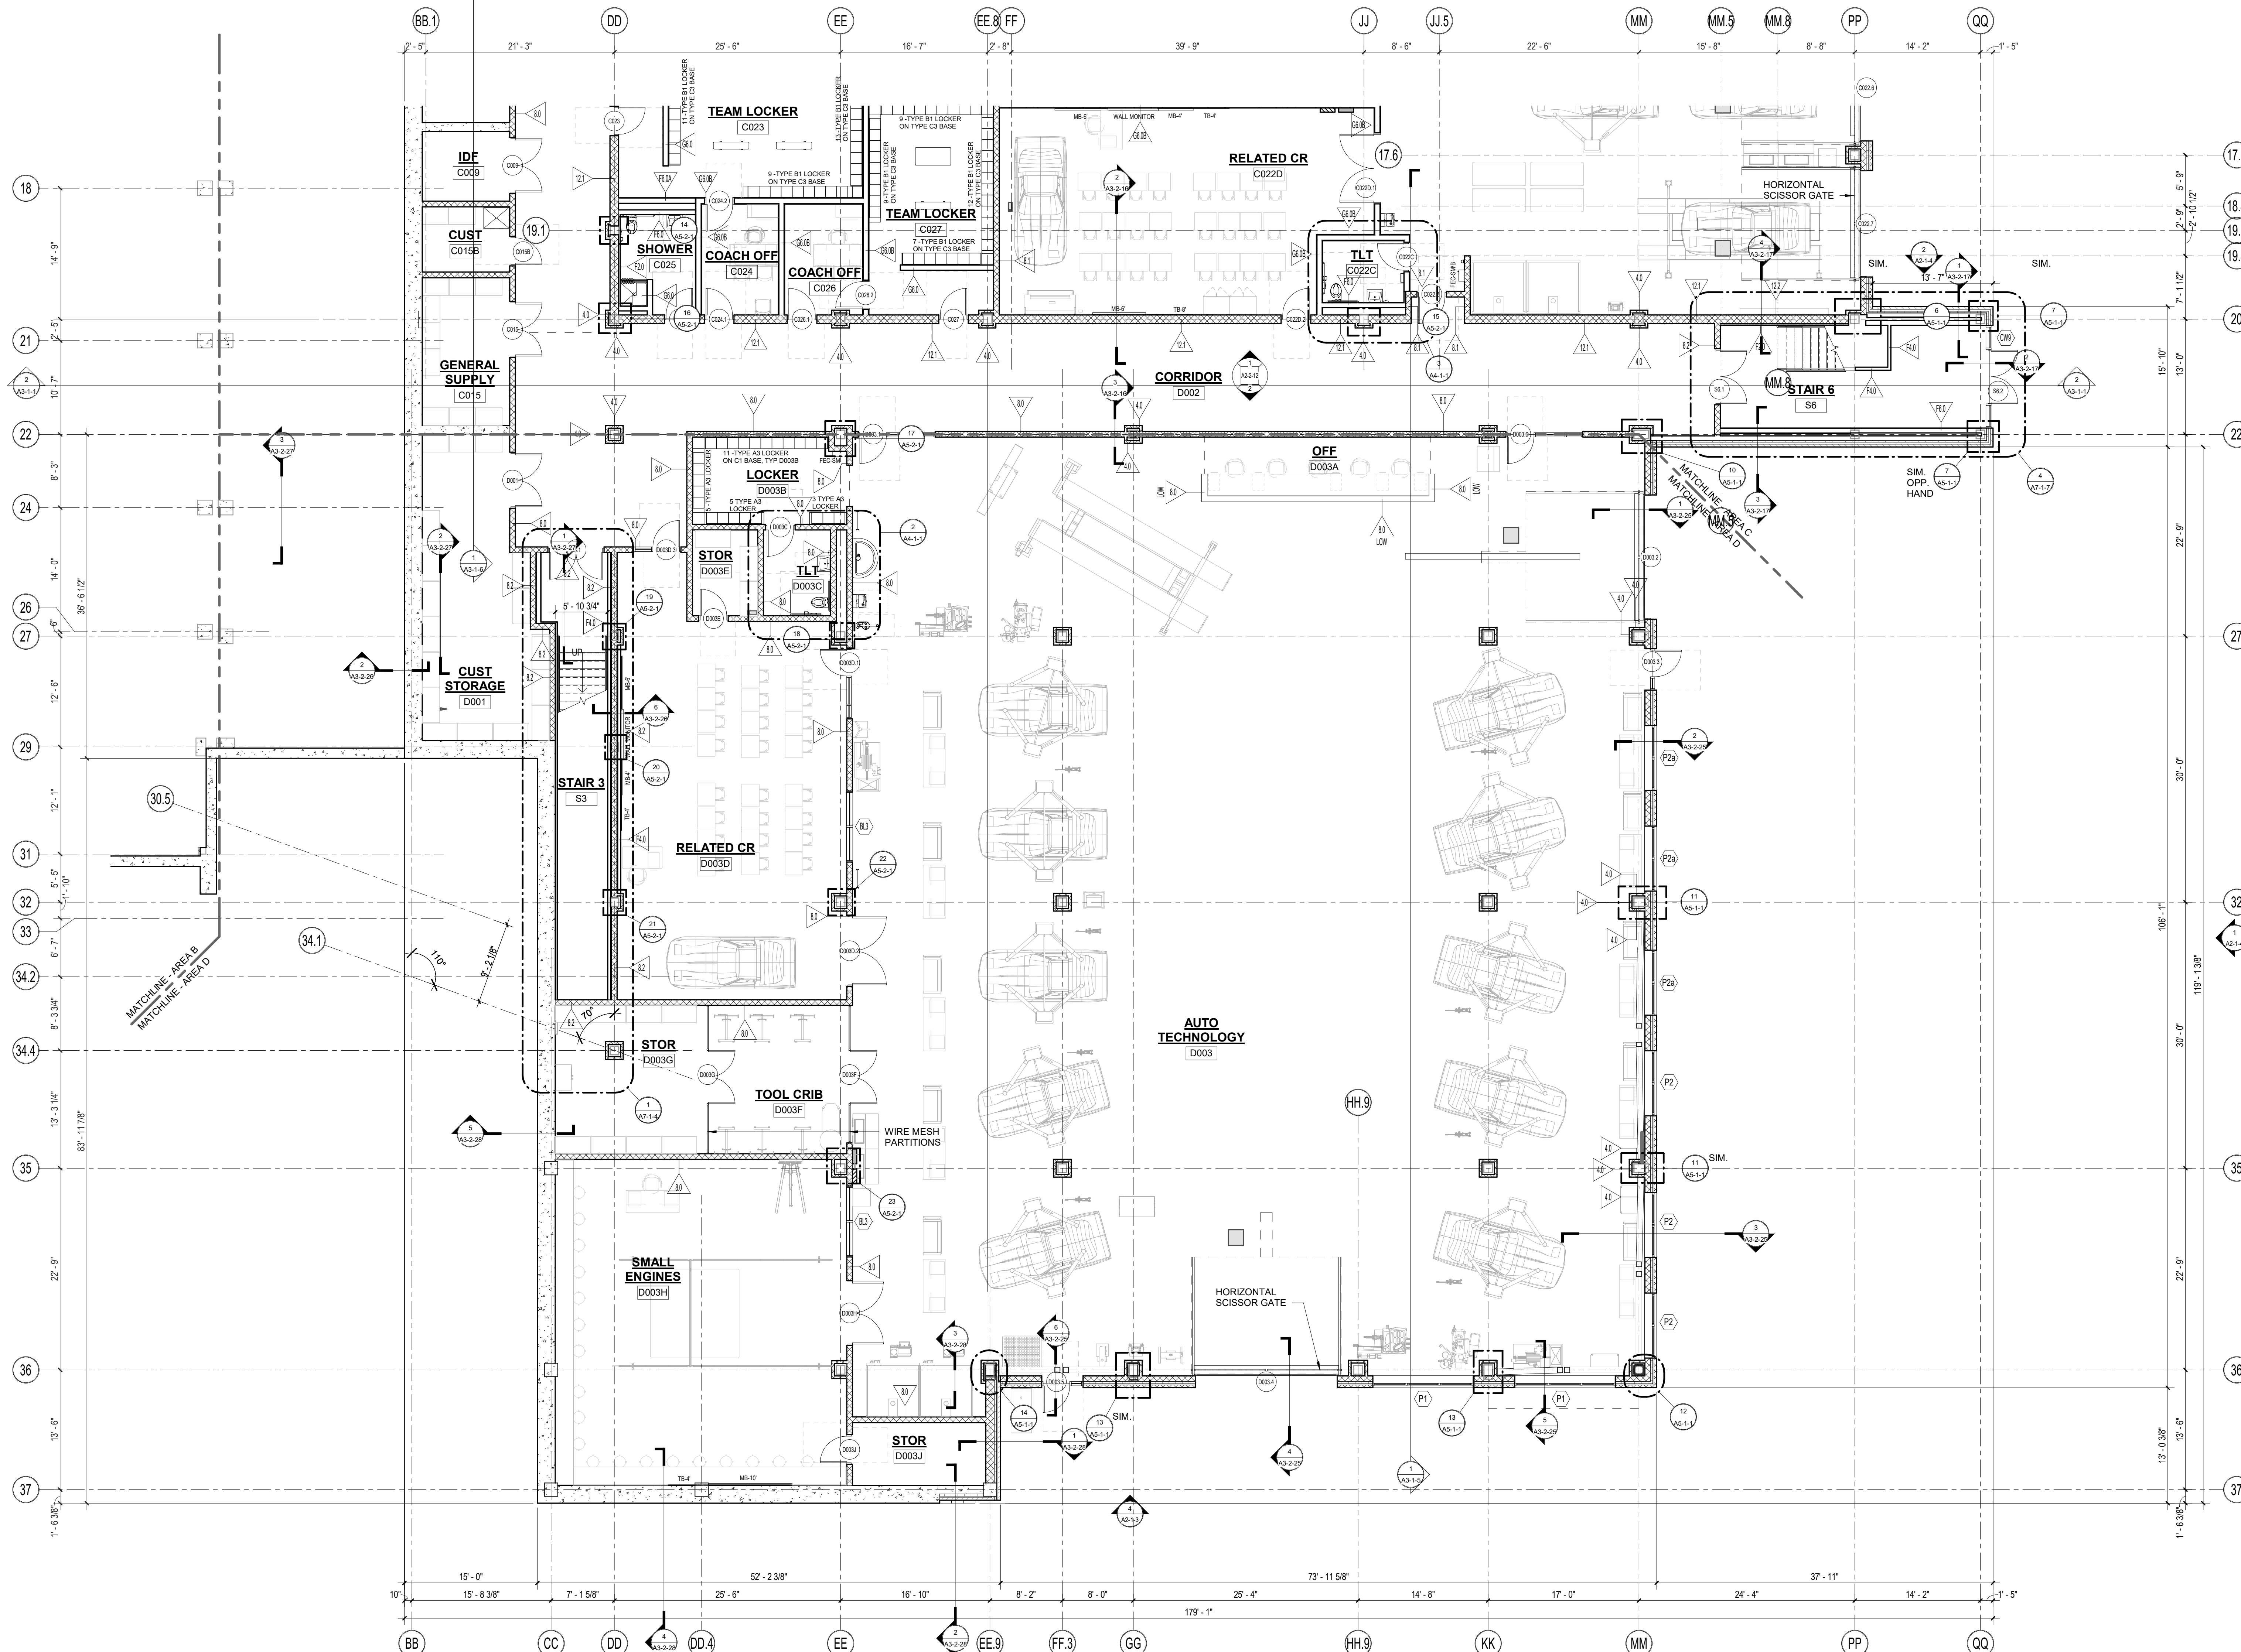

1 LOWER LEVEL PLAN - AREA D
1/8" = 1'-0"

Drummeys Rosane Anderson, Inc.	
225 Oakland Road Studio 205 South Windsor, CT 06074	260 Charles Street Studio 300 Waltham, MA 02453

Planning | Architecture | Interior Design
Tel: 617.954.1700
www.draws.com

**Northeast
Metropolitan
Regional
Vocational High
School**

100 Hemlock Road,
Wakefield, MA 01880

FLOOR PLAN GENERAL NOTES:

1. T.O. SLAB @ FIRST FLOOR DATUM ELEVATION OF 100'-0" CORRESPONDS TO 163.50' MEAN SEA LEVEL, AS SHOWN ON SITE AND CIVIL DRAWINGS. ALL OTHER ELEVATION DATUM SHOWN IN THE ARCHITECTURAL SET IS RELATIVE TO 100'-0"

2. ALL MASONRY PARTITIONS SHALL BE 8" CMU (8.0 WALL TYPE) UNLESS OTHERWISE NOTED ON THE FLOOR PLANS.

3. ALL GWB INTERIOR PARTITIONS PROVIDE G6.0 WALL TYPE UNLESS OTHERWISE NOTED ON THE FLOOR PLANS.

4. FURNISH AND INSTALL MASONRY LINTELS BY MASON (TRADE-BID CONTRACTOR) AT ALL MASONRY OPENINGS UNLESS INDICATED OTHERWISE. REFER TO PLANS, ELEVATIONS, SECTIONS, DOOR SCHEDULES AND MECHANICAL (HVAC) DRAWINGS FOR INFORMATION. REFER TO MASONRY LINTEL SCHEDULE ON STRUCTURAL DRAWINGS FOR DETAILS AND INFORMATION.

5. FURNISH AND INSTALL SEISMIC RESTRAINTS & METAL FABRICATIONS (TRADE-BID CONTRACTOR) AT ALL MASONRY PARTITIONS. REFER TO DETAIL ON STRUCTURAL DRAWINGS.

6. UNLESS NOTED OTHERWISE, PROVIDE PARTITION CONSTRUCTION ABOVE ALL OPENING TO MATCH PARTITION TYPE CONSTRUCTION ADJACENT TO OPENING.

7. REFER TO STRUCTURAL DRAWINGS FOR ALL CMU REINFORCING REQUIREMENTS.

8. PROVIDE 1" RADIUS BULL NOSE CMU TO THE UNDERSIDE OF THE CEILING AT ALL EXPOSED INTERIOR CORNER CONDITIONS, UNLESS NOTED OTHERWISE.

9. FOR CONTROL JOINT LOCATIONS AT INTERIOR MASONRY WALLS REFER TO SPECIFICATIONS. SUBMIT PROPOSED CONTROL JOINT LAYOUT TO THE ARCHITECT FOR APPROVAL PRIOR TO INSTALLATION.

10. FOR CONTROL JOINT LOCATION AT GWB PARTITIONS, SOFFITS AND CEILINGS REFER TO SPECIFICATIONS, AND/OR INTERIOR ELEVATIONS AND/OR REFLECTIVE CEILING PLANS. SUBMIT PROPOSED CONTROL JOINT LAYOUT TO THE ARCHITECT FOR APPROVAL PRIOR TO INSTALLATION.

11. REFER TO CODE ANALYSIS CD 1-1, CD 1-2 FOR FIRE RATING REQUIREMENTS OF THE BUILDING COMPONENTS.

12. REFER TO STRUCTURAL DRAWINGS FOR NOTES/DESCRIPTIONS OF THE SPRAY APPLIED FIREPROOFING EXTENTS AND INTUMESCENT MASTIC FIREPROOFING SCOPE REQUIRED AT THE STRUCTURAL STEEL COMPONENTS. SEE INTERIOR ELEVATIONS AND SECTIONS FOR ADDITIONAL INFORMATION.

13. SEE FOODSERVICE AND EQUIPMENT DRAWINGS FOR ADDITIONAL INFORMATION.

14. PROVIDE 20 GAUGE METAL STRAPPING BEHIND
GWB (CONCEALED FROM VIEW) AS REQUIRED
FOR MOUNTING OF THE MARKERBOARDS,
TACKBOARDS, ACOUSTICAL PANELS, AND
MARKER WALLS OCCURRING ON METAL STUD
WALLS.

15. PROVIDE 3/4" PLYWOOD BLOCKING (SIZES SHALL BE COORDINATED WITH TECHNOLOGY EQUIPMENT REQUIREMENTS) BEHIND GWB (CONCEALED FROM VIEW) AS REQUIRED FOR MOUNTING OF THE WALL MOUNTED PROJECTORS, INTERACTIVE FLAT PANELS DISPLAYS, AND TV MONITORS OCCURRING ON METAL STUD WALLS.

16. PROVIDE WOOD BLOCKING BEHIND GWB (CONCEALED FROM VIEW) AS REQUIRED FOR MOUNTING OF HANDRAILS, TOILET ACCESSORIES AND TOILET/SHOWER PARTITIONS, AND DIVIDER CURTAIN TRACKS OCCURRING ON METAL STUD WALLS AND CEILINGS.

17. ALL DIMENSIONS AT METAL STUD PARTITIONS ARE TO THE FACE OF THE STUD UNLESS NOTED AS "CLEAR"


18. AT WALL LOCATIONS WHERE PARTITIONS WITH

MULTIPLE LAYERS OF 5/8" GWB TRANSITION TO THE PARTITION WITH SINGLE LAYER OF 5/8" GWB ALIGN THE FACES OF THE FINISH WALL SURFACES. STUD FRAMING LOCATIONS SHALL BE ADJUSTED ACCORDINGLY. REFER TO THE PLAN DRAWINGS FOR PARTITION TYPES DESIGNATION

NOTE A: AT METAL STUD PARTITIONS WITHIN THE SPACE PROVIDE ABUSE RESISTANT GYPSUM BOARD (ARGB) TO 8'-0" A.F.F. REFER TO PARTITION TYPES FOR WALL CONSTRUCTION REQUIREMENTS.

MSBA 90% CD
SUBMISSION



May 12TH, 2023

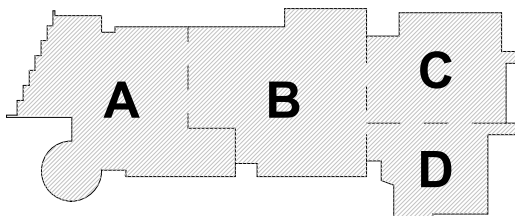

KEY PLAN

PROJECT NORTH

MAGNETIC NORTH

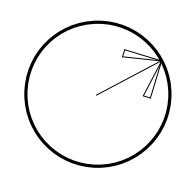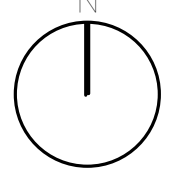

**LOWER LEVEL
MEZZANINE
PLAN - AREA C**

Scale: 1/8" = 1'-0"

Job No. 30302


Drawn By: DR

Date: May 12TH 2023

Volume 3 of 4


A1-1-0MC

1 LOWER LEVEL MEZZANINE PLAN - AREA C
1/8" = 1'-0"

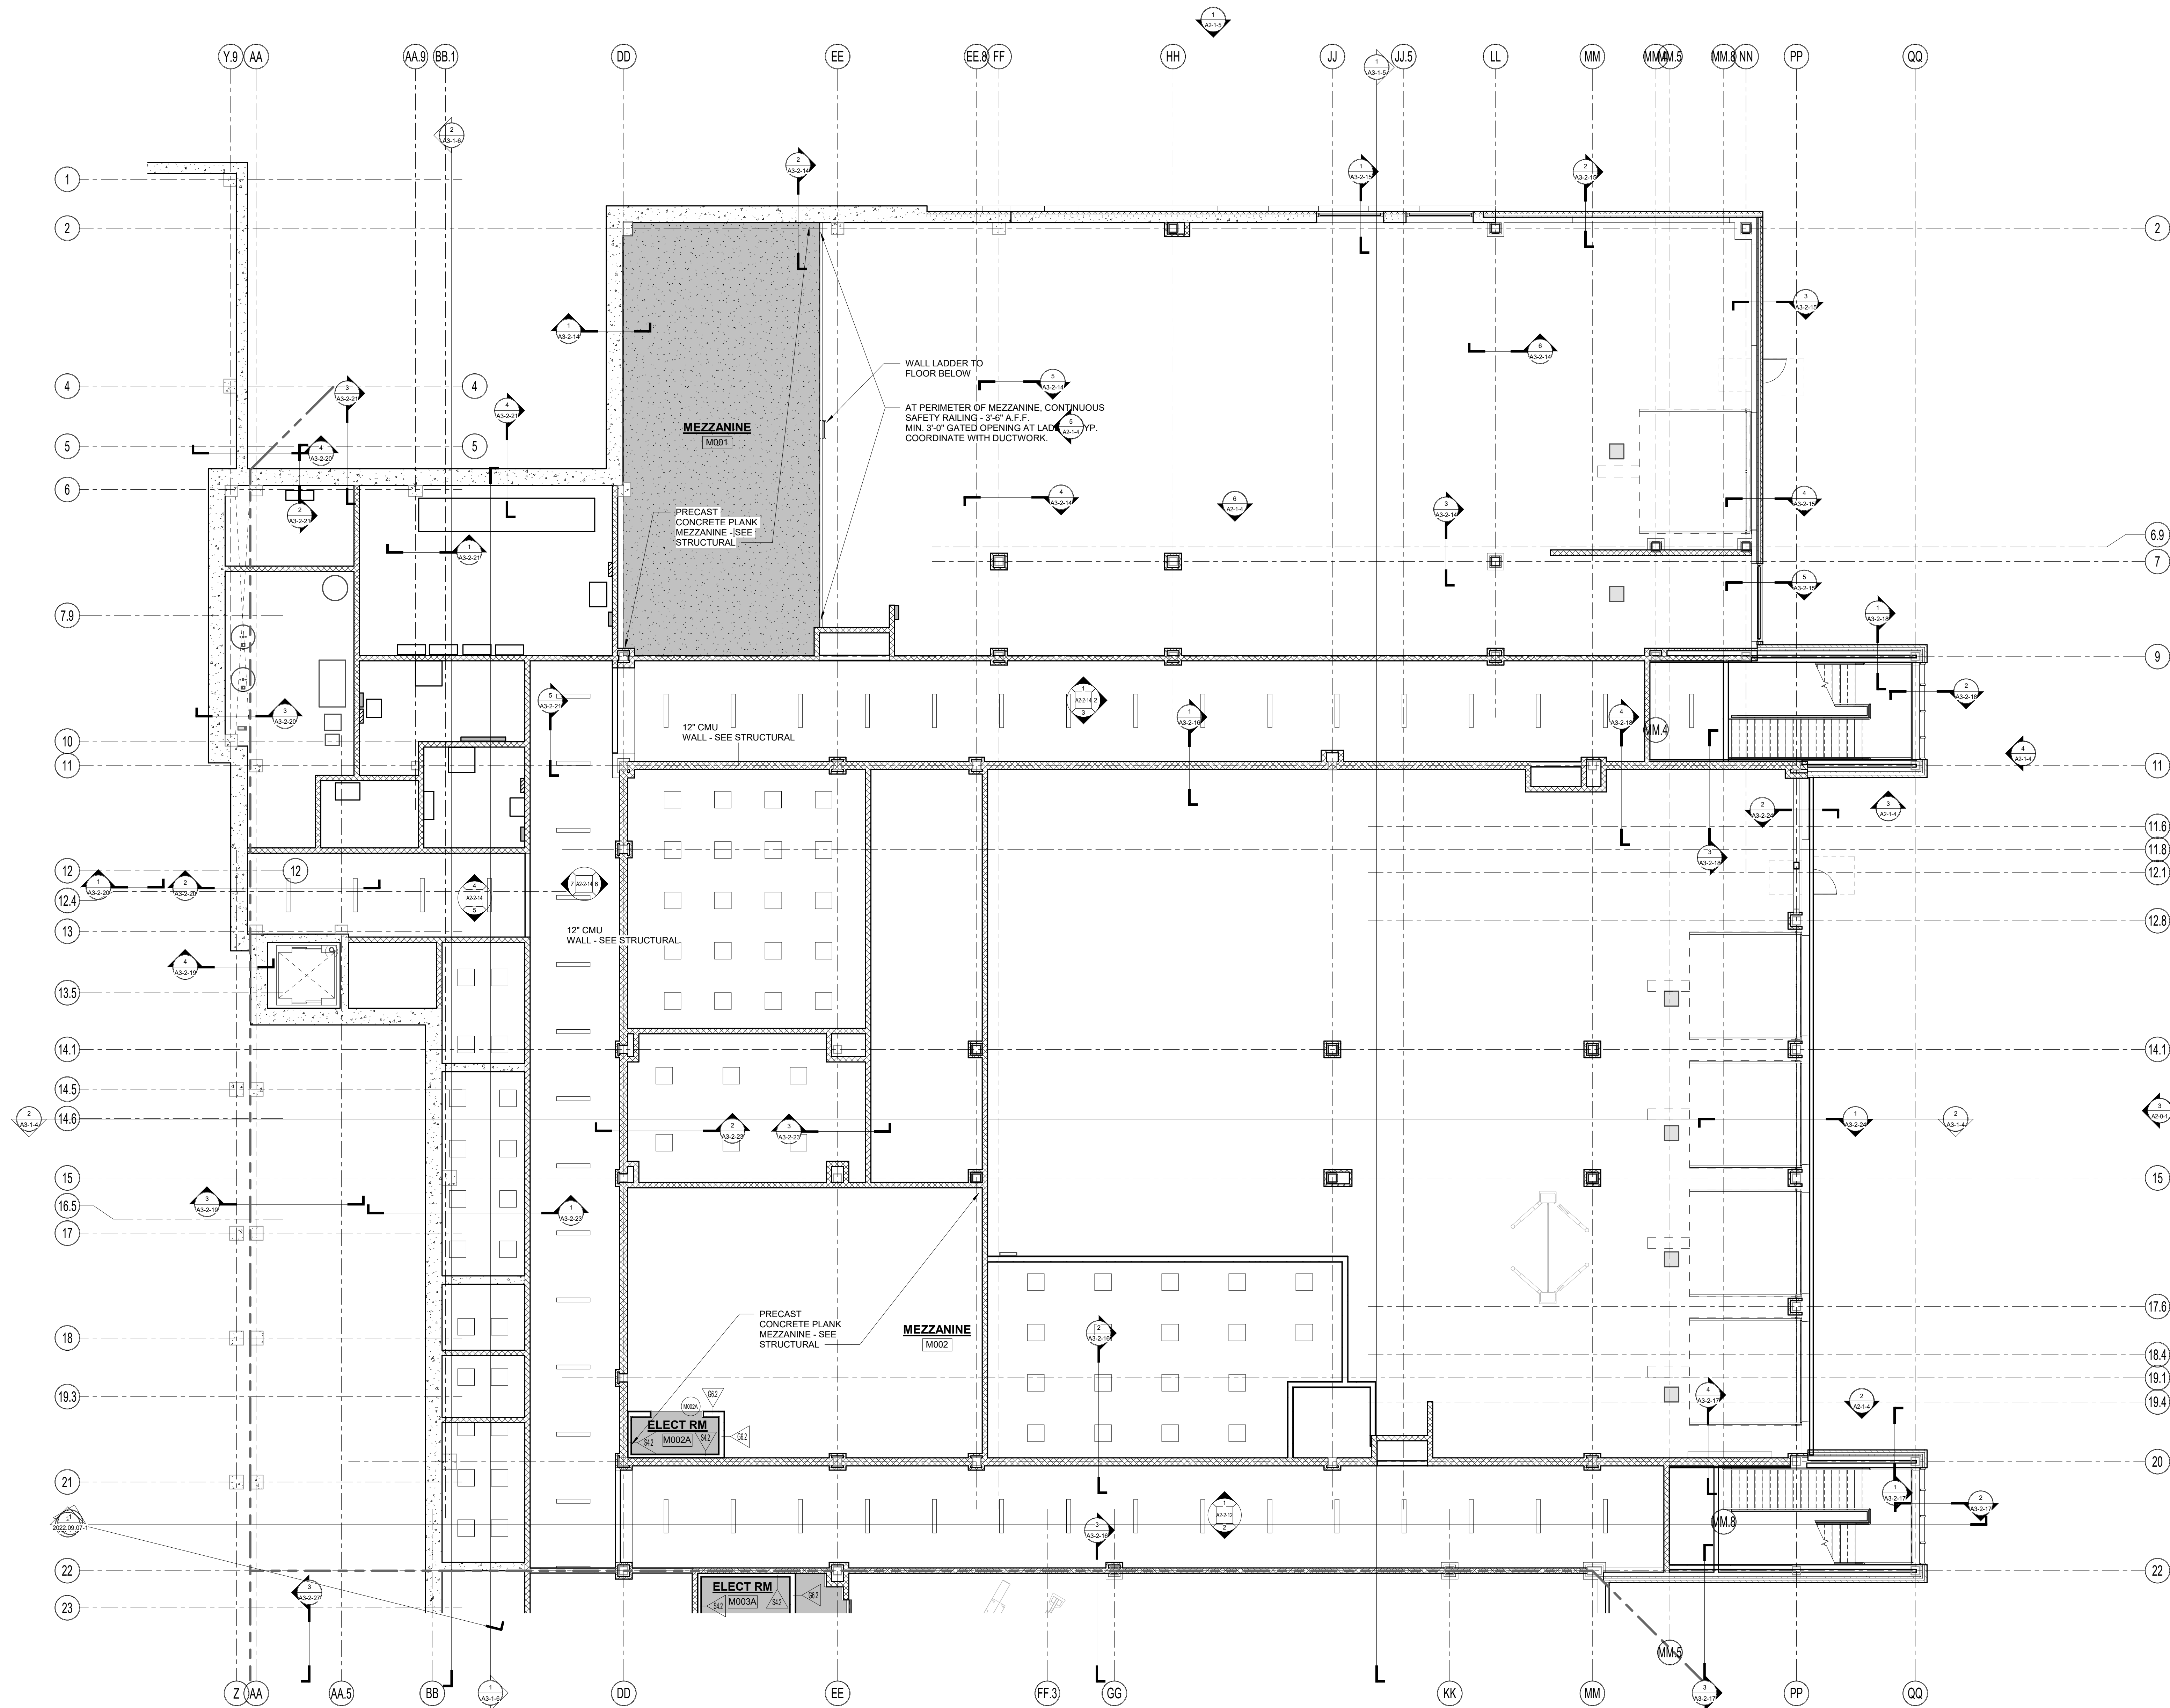

**Northeast
Metropolitan
Regional
Vocational High
School**

100 Hemlock Road,
Wakefield, MA 01880

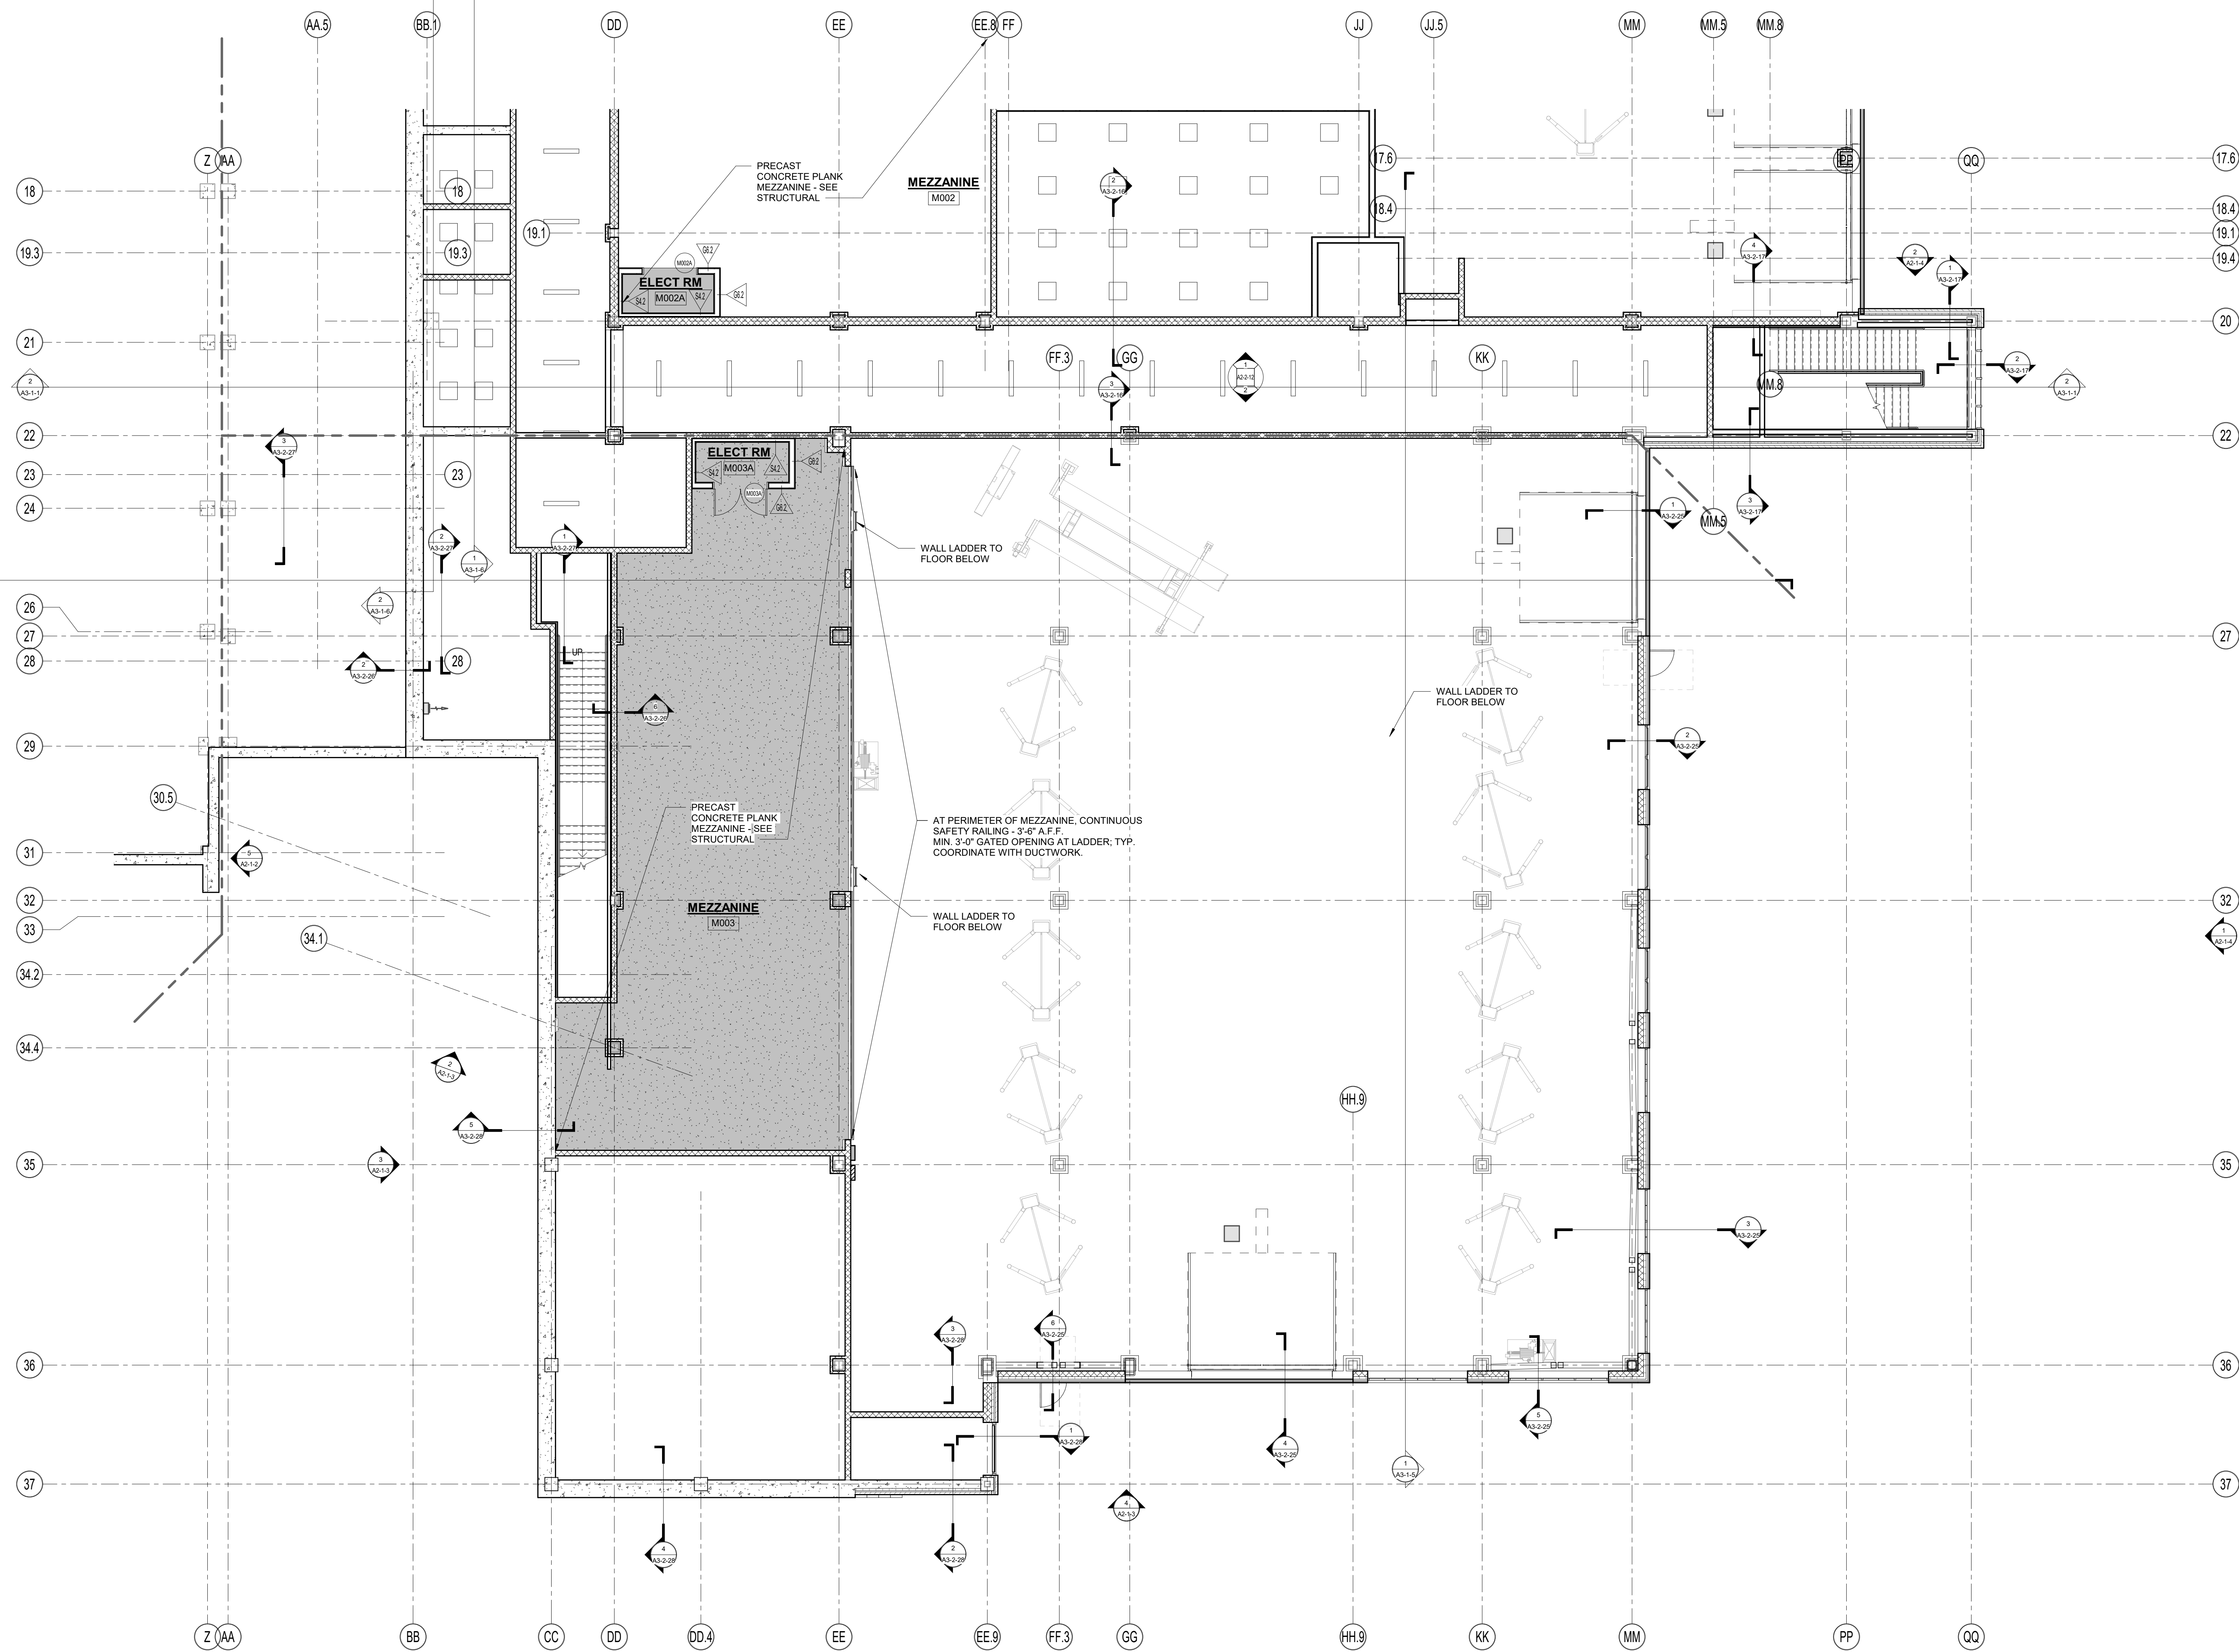


1 LOWER LEVEL MEZZANINE PLAN - AREA D
1/8" = 1'-0"

© COPYRIGHT 2023 DRUMME ROSANE ANDERSON, INC.


MSBA 90% CD
SUBMISSION

May 12TH, 2023

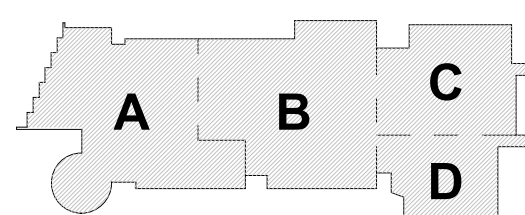

KEY PLAN

PROJECT NORTH MAGNETIC NORTH

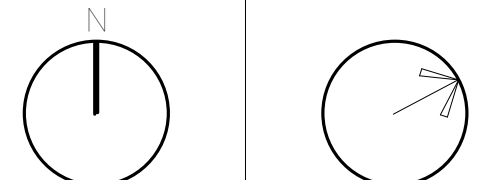

**LOWER LEVEL
MEZZANINE
PLAN - AREA D**

Scale: 1/8" = 1'-0"

Job No.: 20202

Drawn By: DRA

Date: May 12TH, 2023

Volume 3 of 4

A1-1-0MD

DRA

Drumrey Rosane Anderson, Inc.
225 Oakland Road
Studio 205
South Windsor, CT
06074

280 Charles Street
Studio 300
Waltham, MA
02453

Planning | Architecture | Interior Design
Tel: 817.854.1702
www.dra.com


Northeast Metropolitan Regional Vocational High School

100 Hemlock Road,
Wakefield, MA 01880

- FLOOR PLAN GENERAL NOTES:**
1. TO SLAB @ FIRST FLOOR DATUM ELEVATION OF 100'-0" CORRESPONDS TO 103.00' MEAN SEA LEVEL, AS SHOWN ON SITE AND CIVIL DRAWINGS. ALL OTHER ELEVATION DATUM SHOWN IN THE ARCHITECTURAL SET IS RELATIVE TO 100'-0".
 2. ALL MASONRY PARTITIONS SHALL BE 8" CMU (8.0 WALL TYPE) UNLESS OTHERWISE NOTED ON THE FLOOR PLANS.
 3. ALL GWB INTERIOR PARTITIONS PROVIDE G6.0 WALL TYPE UNLESS OTHERWISE NOTED ON THE FLOOR PLANS.
 4. FURNISH AND INSTALL MASONRY LINTELS BY MASON (TRADE-BID CONTRACTOR) AT ALL MASONRY OPENINGS UNLESS INDICATED OTHERWISE. REFER TO PLANS, ELEVATIONS, SECTIONS, DOOR SCHEDULES AND MECHANICAL (HVAC) DRAWINGS FOR INFORMATION. REFER TO MASONRY LINTEL SCHEDULE ON STRUCTURAL DRAWINGS FOR DETAILS AND INFORMATION.
 5. FURNISH AND INSTALL SEISMIC RESTRAINTS BY METAL FABRICATIONS (TRADE-BID CONTRACTOR) AT ALL MASONRY PARTITIONS. REFER TO DETAILS ON STRUCTURAL DRAWINGS.
 6. UNLESS NOTED OTHERWISE, PROVIDE PARTITION CONSTRUCTION ABOVE ALL OPENINGS TO MATCH PARTITION TYPE CONSTRUCTION ADJACENT TO OPENING.
 7. REFER TO STRUCTURAL DRAWINGS FOR ALL CMU REINFORCING REQUIREMENTS.
 8. PROVIDE 1" RADIUS BULL NOSE CMU TO THE UNDERSIDE OF THE CEILING AT ALL EXPOSED INTERIOR CORNER CONDITIONS, UNLESS NOTED OTHERWISE.
 9. FOR CONTROL JOINT LOCATIONS AT INTERIOR MASONRY WALLS REFER TO SPECIFICATIONS. SUBMIT PROPOSED CONTROL JOINT LAYOUT TO THE ARCHITECT FOR APPROVAL PRIOR TO INSTALLATION.
 10. FOR CONTROL JOINT LOCATION AT GWR PARTITIONS, SOFFITS AND CEILINGS REFER TO SPECIFICATIONS, AND/OR INTERIOR ELEVATIONS AND/OR REFLECTIVE CEILING PLANS. SUBMIT PROPOSED CONTROL JOINT LAYOUT TO THE ARCHITECT FOR APPROVAL PRIOR TO INSTALLATION.
 11. REFER TO CODE ANALYSIS CD-1.1, CD-1.2 FOR FIRE RATING REQUIREMENTS OF THE BUILDING COMPONENTS.
 12. REFER TO STRUCTURAL DRAWINGS FOR NOTED DESCRIPTIONS OF THE SPRAY APPLIED FIREPROOFING EXTENTS AND INTUMESCENT MASTIC FIREPROOFING SCOPE REQUIRED AT THE STRUCTURAL STEEL COMPONENTS. SEE INTERIOR ELEVATIONS AND SECTIONS FOR ADDITIONAL INFORMATION.
 13. SEE FOODSERVICE AND EQUIPMENT DRAWINGS FOR ADDITIONAL INFORMATION.
 14. PROVIDE 20 GAUGE METAL STRAPPING BEHIND GWB (CONCEALED FROM VIEW) AS REQUIRED FOR MOUNTING OF THE MARKERBOARDS, TACKBOARDS, ACOUSTICAL PANELS, AND MARKER WALLS OCCURRING ON METAL STUD WALLS.
 15. PROVIDE 3/4" PLYWOOD BLOCKING (SIZES SHALL BE COORDINATED WITH TECHNOLOGY EQUIPMENT REQUIREMENTS) BEHIND GWB (CONCEALED FROM VIEW) AS REQUIRED FOR MOUNTING OF THE WALL MOUNTED PROJECTORS, INTERACTIVE FLAT PANELS, DISPLAYS, AND TV MONITORS OCCURRING ON METAL STUD WALLS.
 16. PROVIDE WOOD BLOCKING BEHIND GWB (CONCEALED FROM VIEW) AS REQUIRED FOR MOUNTING OF HANDRAILS, TOILET ACCESSORIES AND TOILET/SHOWER PARTITIONS, AND DIVIDER CURTAIN TRACKS OCCURRING ON METAL STUD WALLS AND CEILINGS.
 17. ALL DIMENSIONS AT METAL STUD PARTITIONS ARE TO THE FACE OF THE STUD UNLESS NOTED AS "CLEAR".
 18. AT WALL LOCATIONS WHERE PARTITIONS WITH MULTIPLE LAYERS OF 5/8" GWB TRANSITION TO THE PARTITION WITH SINGLE LAYER OF 5/8" GWB, ALIGN THE FACES OF THE FINISH WALL SURFACES. STUD FRAMING LOCATIONS SHALL BE ADJUSTED ACCORDINGLY. REFER TO THE PLAN DRAWINGS FOR PARTITION TYPES DESIGNATIONS.
- NOTE A:** AT METAL STUD PARTITIONS WITHIN THE SPACE PROVIDE ABUSE RESISTANT GYPSUM BOARD (ARGB) TO 8'-0" A.F.F. REFER TO PARTITION TYPES FOR WALL CONSTRUCTION REQUIREMENTS.


MSBA 90% CD
SUBMISSION

May 12TH, 2023

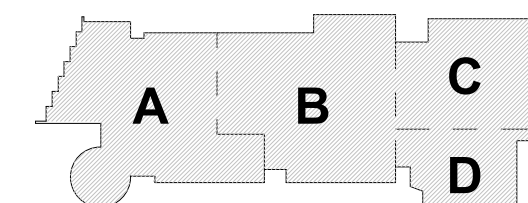

KEY PLAN

PROJECT NORTH MAGNETIC NORTH

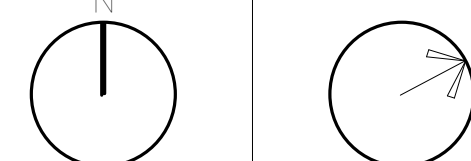

FIRST FLOOR PLAN - AREA B

Scale: 1/8" = 1'-0"

Job No.: 20202

Drawn By: DRA

Date: May 12TH, 2023

Volume 3 of 4

A1-1-B

Volume 3 of 4

Volume 3 of 4

Volume 3 of 4

Volume 3 of 4

DRA

Drummeys Rosane Anderson, Inc.
225 Oakland Road
Studio 205
South Windsor, CT
06074

280 Charles Street
Studio 300
Waltham, MA
02453

Planning | Architecture | Interior Design
Tel: 817.854.1700
www.dra.com

Northeast Metropolitan Regional Vocational High School

100 Hemlock Road,
Wakefield, MA 01880


FLOOR PLAN GENERAL NOTES:

1. T.O. SLAB @ FIRST FLOOR DATUM ELEVATION OF 100'-0" CORRESPONDS TO 163.50' MEAN SEA LEVEL, AS SHOWN ON SITE AND CIVIL DRAWINGS. ALL OTHER ELEVATION DATUM SHOWN IN THE ARCHITECTURAL SET IS RELATIVE TO 100'-0".
 2. ALL MASONRY PARTITIONS SHALL BE 8" CMU (8.0 WALL TYPE) UNLESS OTHERWISE NOTED ON THE FLOOR PLANS.
 3. ALL GWB INTERIOR PARTITIONS PROVIDE G6.0 WALL TYPE UNLESS OTHERWISE NOTED ON THE FLOOR PLANS.
 4. FURNISH AND INSTALL MASONRY LINTELS BY MASON (TRADE-BID CONTRACTOR) AT ALL MASONRY OPENINGS UNLESS INDICATED OTHERWISE. REFER TO PLANS, ELEVATIONS, SECTIONS, DOOR SCHEDULES AND MECHANICAL (HVAC) DRAWINGS FOR INFORMATION. REFER TO MASONRY LINTEL SCHEDULE ON STRUCTURAL DRAWINGS FOR DETAILS AND INFORMATION.
 5. FURNISH AND INSTALL SEISMIC RESTRAINTS BY METAL FABRICATIONS (TRADE-BID CONTRACTOR) AT ALL MASONRY PARTITIONS. REFER TO DETAILS ON STRUCTURAL DRAWINGS.
 6. UNLESS NOTED OTHERWISE, PROVIDE PARTITION CONSTRUCTION ABOVE ALL OPENINGS TO MATCH PARTITION TYPE CONSTRUCTION ADJACENT TO OPENING.
 7. REFER TO STRUCTURAL DRAWINGS FOR ALL CMU REINFORCING REQUIREMENTS.
 8. PROVIDE 1" RADIUS BULL NOSE CMU TO THE UNDERSIDE OF THE CEILING AT ALL EXPOSED INTERIOR CORNER CONDITIONS, UNLESS NOTED OTHERWISE.
 9. FOR CONTROL JOINT LOCATIONS AT INTERIOR PARTITIONS, SUBMIT PROPOSED CONTROL JOINT LAYOUT TO THE ARCHITECT FOR APPROVAL PRIOR TO INSTALLATION.
 10. FOR CONTROL JOINT LOCATION AT GWB PARTITIONS, SOFFITS AND CEILINGS REFER TO SPECIFICATIONS, AND/OR INTERIOR ELEVATIONS AND/OR REFLECTIVE CEILING PLANS. SUBMIT PROPOSED CONTROL JOINT LAYOUT TO THE ARCHITECT FOR APPROVAL PRIOR TO INSTALLATION.
 11. REFER TO CODE ANALYSIS CD-1.1, CD-1.2 FOR FIRE RATING REQUIREMENTS OF THE BUILDING COMPONENTS.
 12. REFER TO STRUCTURAL DRAWINGS FOR NOTED DESCRIPTIONS OF THE SPRAY APPLIED FIREPROOFING EXTENTS AND NOTED MASTIC FIREPROOFING SCOPE REQUIRED AT THE STRUCTURAL STEEL COMPONENTS. SUBMIT INTERIOR ELEVATIONS AND SECTIONS FOR ADDITIONAL INFORMATION.
 13. SEE FOODSERVICE AND EQUIPMENT DRAWINGS FOR ADDITIONAL INFORMATION.
 14. PROVIDE 20 GAUGE METAL STRAPPING BEHIND GWB (CONCEALED FROM VIEW) AS REQUIRED FOR MOUNTING OF THE MARKERBOARDS, TACKBOARDS, ACOUSTICAL PANELS, AND MARKER WALLS OCCURRING ON METAL STUD WALLS.
 15. PROVIDE 3/4" PLYWOOD BLOCKING (SIZES SHALL BE COORDINATED WITH TECHNOLOGY EQUIPMENT REQUIREMENTS) BEHIND GWB (CONCEALED FROM VIEW) AS REQUIRED FOR MOUNTING OF THE WALL MOUNTED PROJECTORS, INTERACTIVE FLAT PANELS, DISPLAYS, AND TV MONITORS OCCURRING ON METAL STUD WALLS.
 16. PROVIDE WOOD BLOCKING BEHIND GWB (CONCEALED FROM VIEW) AS REQUIRED FOR MOUNTING OF HANDRAILS, TOILET ACCESSORIES AND TOILETSHOWER PARTITIONS, AND DIVIDER CURTAIN TRACKS OCCURRING ON METAL STUD WALLS AND CEILINGS.
 17. ALL DIMENSIONS AT METAL STUD PARTITIONS ARE TO THE FACE OF THE STUD UNLESS NOTED AS "CLEAR".
 18. AT WALL LOCATIONS WHERE PARTITIONS WITH MULTIPLE LAYERS OF 5/8" GWB TRANSITION TO THE PARTITION WITH SINGLE LAYER OF 5/8" GWB, ALIGN THE FACES OF THE FINISH WALL SURFACES. STUD FRAMING LOCATIONS SHALL BE ADJUSTED ACCORDINGLY. REFER TO THE PLAN DRAWINGS FOR PARTITION TYPES DESIGNATIONS.
- NOTE A: AT METAL STUD PARTITIONS WITHIN THE SPACE PROVIDE ABUSE RESISTANT GYPSUM BOARD (ABR) TO 8'-0" A.F.F. REFER TO PARTITION TYPES FOR WALL CONSTRUCTION REQUIREMENTS.

© COPYRIGHT 2023 DRUMMEYS ROSANE ANDERSON, INC.


MSBA 90% CD
SUBMISSION

May 12TH, 2023

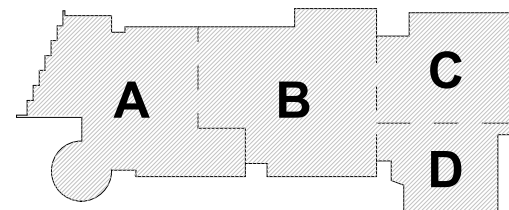

KEY PLAN

PROJECT NORTH MAGNETIC NORTH

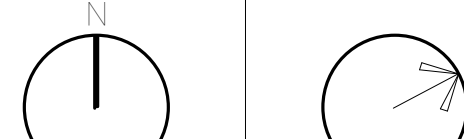

FIRST FLOOR PLAN - AREA C

Scale: 1/8" = 1'-0"


Job No.: 20202

Drawn By: DRA

Date: May 12TH, 2023

Volume 3 of 4

A1-1-1C

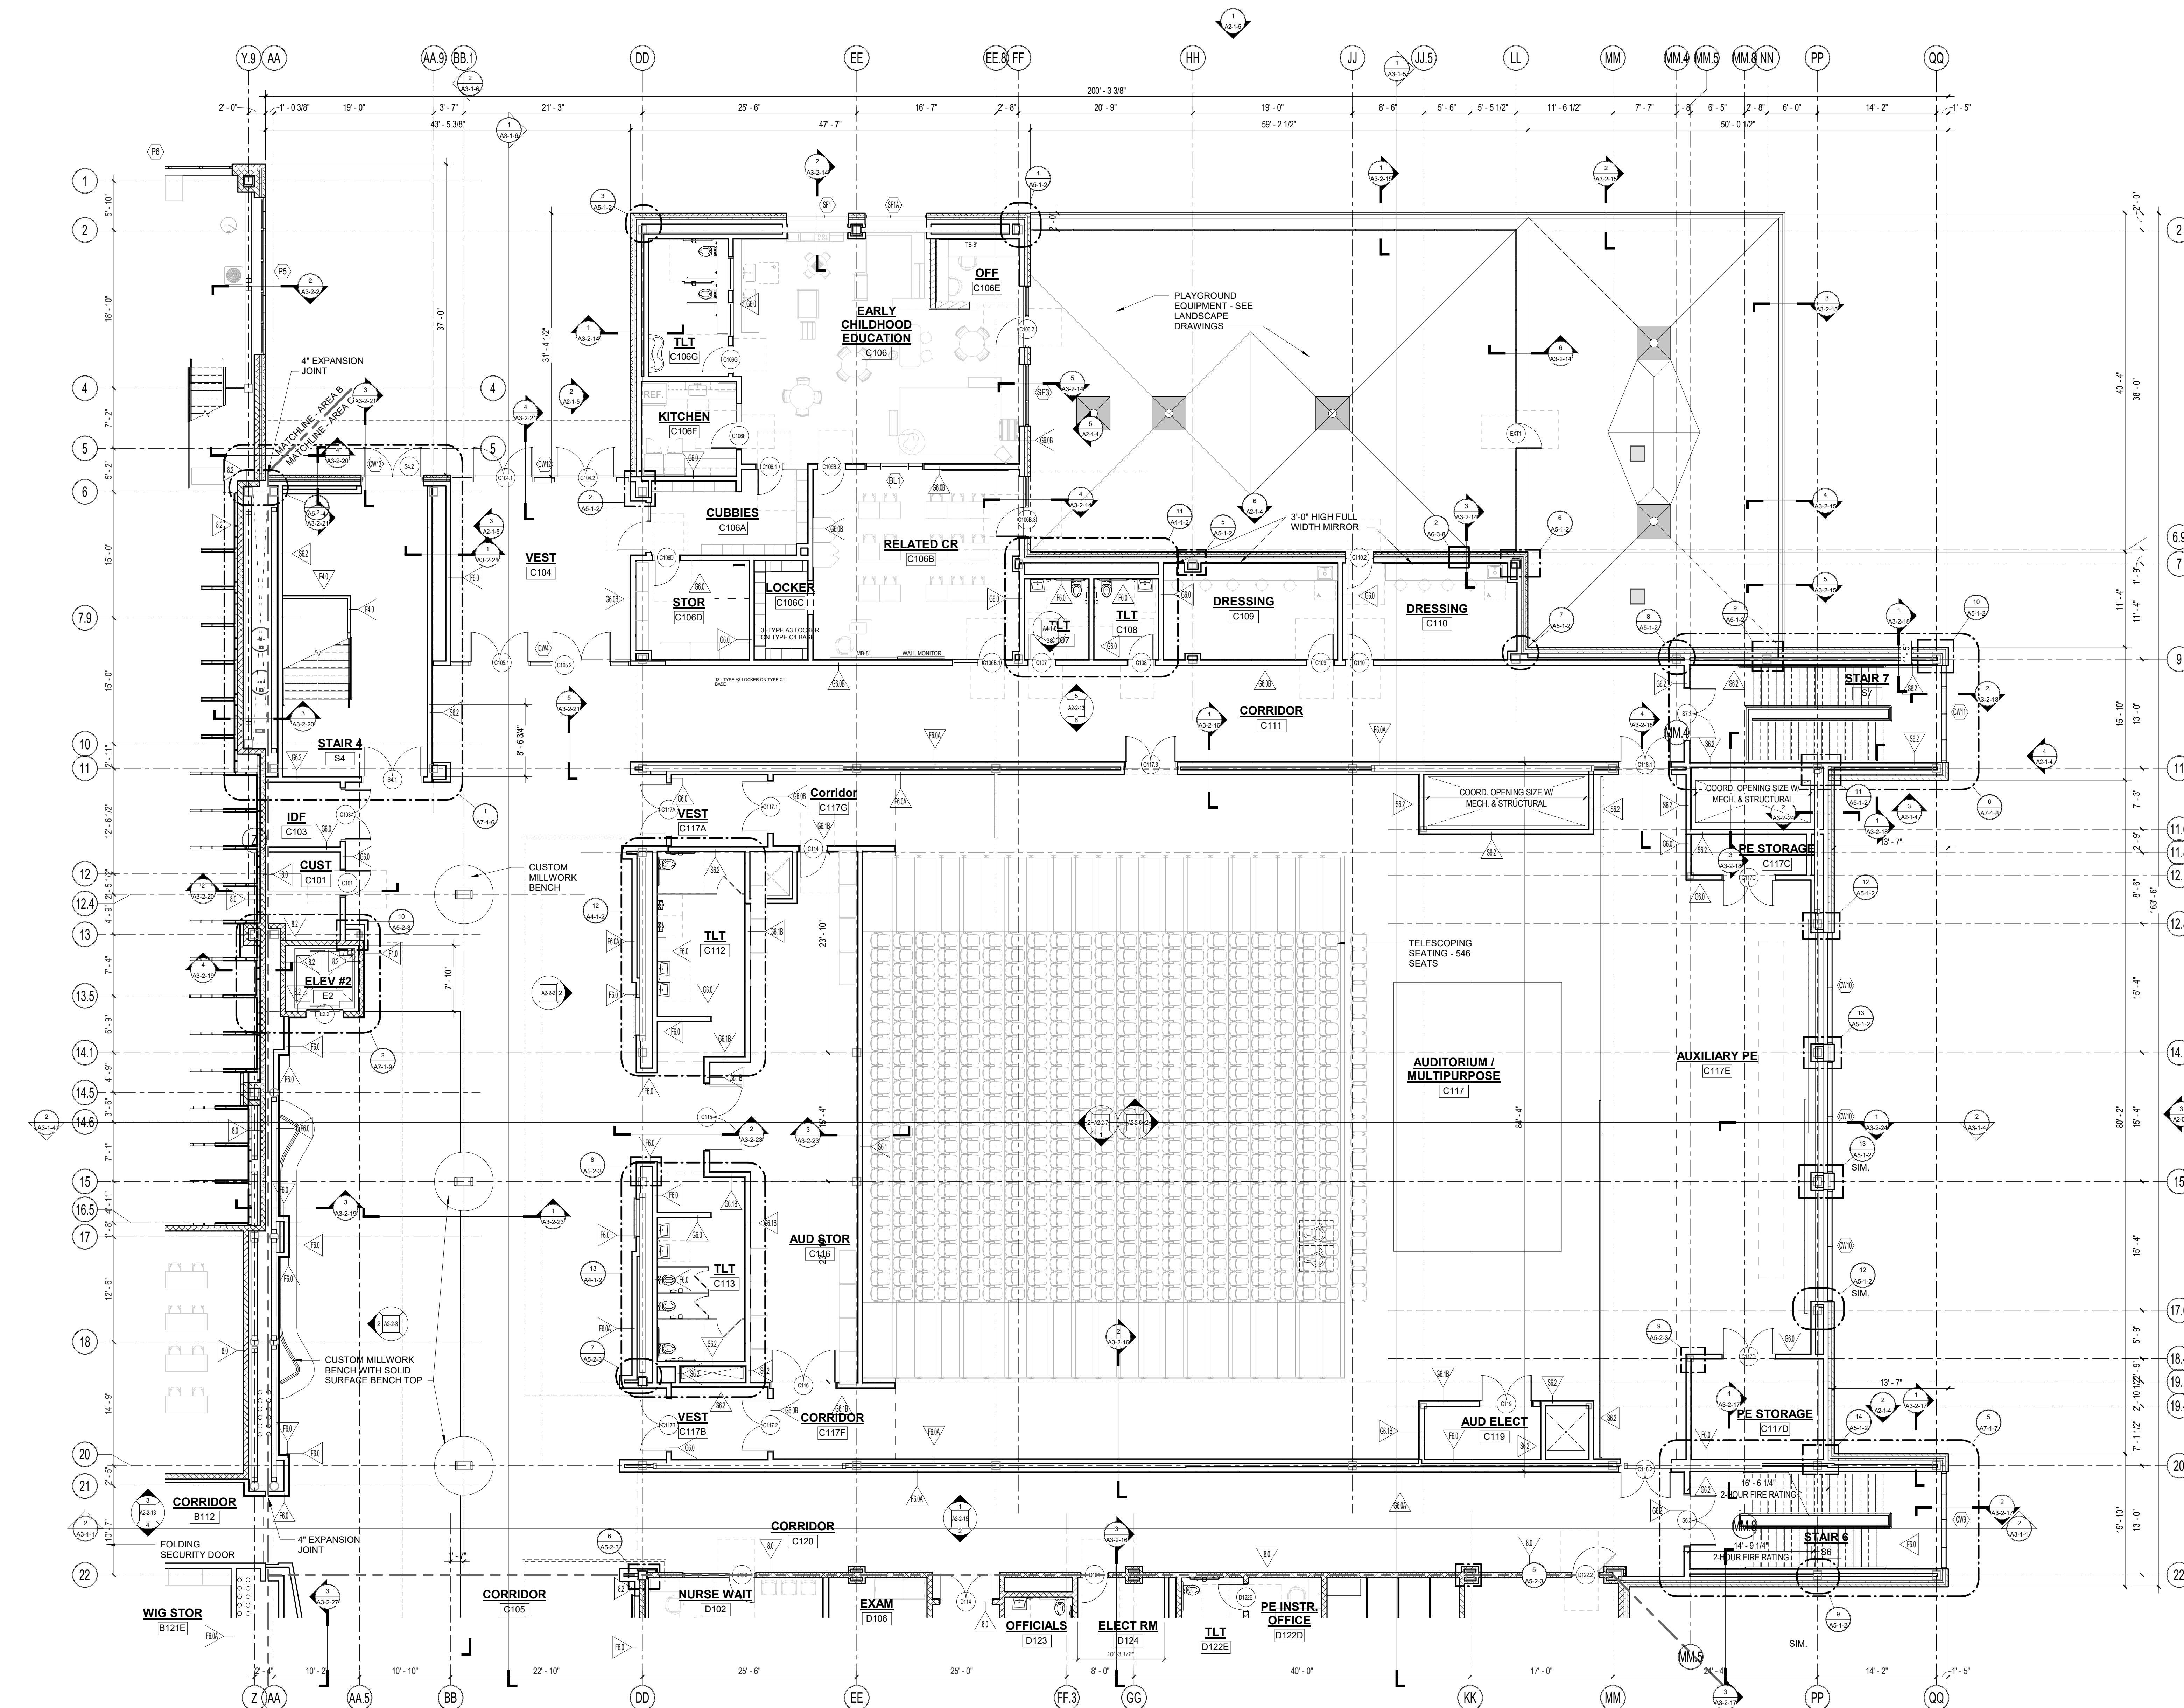

1 FIRST FLOOR PLAN - AREA C
1/8" = 1'-0"

Drummeys Rosane Anderson, Inc.	
225 Oakland Road	260 Charles Street
Studio 205	Studio 300
South Windsor, CT	Waltham, MA
06074	02453

Planning | Architecture | Interior Design
Tel: 617.954.1700
www.ciraws.com

**Northeast
Metropolitan
Regional
Vocational High
School**

100 Hemlock Road,
Wakefield, MA 01880


FLOOR PLAN GENERAL NOTES:

1. TO 1.0 SLAB @ FIRST FLOOR DATUM ELEVATION OF 101.70 CORRESPONDING TO 163.50 MEAN SEA LEVEL DATUM. PROVIDE ALL OTHER ELEVATIONS DATUM SHOWN IN THE DRAWINGS.
 2. ALL OTHER ELEVATIONS DATUM SHALL BE IN THE DATUM OF THE FINISH FLOOR.
 3. ALL MASONRY PARTITIONS SHALL BE IN CMU (8 WALL TYPE) UNLESS OTHERWISE NOTED ON THE FLOOR PLANS.
 4. ALL GWB INTERIOR PARTITIONS PROVIDE 6.0 G WALL TYPE UNLESS OTHERWISE NOTED ON THE FLOOR PLANS.
 5. FURNISH AND INSTALL MASONRY UNITS BY MASON (TRADE-BID CONTRACTOR) AT ALL PARTITIONS. PROVIDE TO SPECIFICATIONS. PROVIDE REFERENCE TO PLANS, ELEVATIONS, AND SECTION DRAWINGS FOR MASONRY UNITS. PROVIDE REFERENCE TO MECHANICAL (H/VAC) DRAWINGS FOR INFORMATION. REFER TO MASONRY UNIT SCHEDULE ON STRUCTURAL DRAWINGS.
 6. FURNISH AND INSTALL SEISMIC RESTRAINTS IN METAL FABRICATIONS (TRADE-BID CONTRACTOR TO PROVIDE TO SPECIFICATIONS). REFER TO DETAIL ON STRUCTURAL DRAWINGS.
 6. UNLESS NOTED OTHERWISE, PROVIDE PARTITION CONSTRUCTION ABOVE ALL OPENING PARTITIONS. PROVIDE PARTITION TYPE CONSTRUCTION ADJACENT TO OPENING.
 7. REFER TO STRUCTURAL DRAWINGS FOR ALL CMU REINFORCING REQUIREMENTS.
 8. PROVIDE 1" RADIIUS BULB NOSE CMU TO THE INTERIOR CORNER CONDITIONS. UNLESS NOTED OTHERWISE.
 9. FOR CONTROL JOINT LOCATIONS AT INTERIOR CORNER CONDITIONS, PROVIDE TO SPECIFICATIONS. SUBMIT PROPOSED CONTROL JOINT LOCATION TO THE ARCHITECT FOR APPROVAL PRIOR TO INSTALLATION.
 10. FOR CONTROL JOINT LOCATION AT GWB PARTITIONS, SOFFITS AND CEILINGS REFER TO SPECIFICATIONS. PROVIDE TO SPECIFICATIONS. PROVIDE REFLECTIVE CEILING PLANS. SUBMIT PROPOSED CONTROL JOINT LOCATION TO THE ARCHITECT FOR APPROVAL PRIOR TO INSTALLATION.
 11. REFER TO CODE ANALYSIS C-11 D-1, C-2 D-2 FOR ALL REQUIREMENTS OF THE BUILDING COMPONENTS.
 12. REFER TO STRUCTURAL DRAWINGS FOR NOTES/DESCRIPTIONS OF THE SPRAY APPLIED POLYURETHANE INSULATION. PROVIDE TO SPECIFICATIONS. PROVIDE REFLECTIVE CEILING PLANS. SUBMIT PROPOSED CONTROL JOINT LOCATION TO THE ARCHITECT FOR APPROVAL PRIOR TO INSTALLATION.
 13. SEE FOODSERVICE AND EQUIPMENT REQUIREMENTS FOR ALL PARTITIONS.
 14. PROVIDE 20 GAUGE METAL STRAPPING BARS (GWB CONCEALED FROM VIEW) AS REQUIRED FOR MOUNTING OF THE MARKERBOARDS, MARKERBOARDS, ACoustICAL PANELS, AND MARKER WALLS OCCURRING ON METAL STUD PARTITIONS.
 15. PROVIDE 3"x4" PLYWOOD BLOCKING (SIZES SHALL BE COORDINATED WITH TECHNOLOGY EQUIPMENT REQUIREMENTS) BEHIND PARTITIONS TO PROVIDE A SURFACE FOR MOUNTING OF THE WALL MOUNTED EQUIPMENT. PROVIDE TO SPECIFICATIONS. PROVIDE REFLECTIVE CEILING PLANS. SUBMIT PROPOSED CONTROL JOINT LOCATION TO THE ARCHITECT FOR APPROVAL PRIOR TO INSTALLATION.
 16. PROVIDE WOOD BLOCKING BEHIND PARTITIONS TO PROVIDE A SURFACE FOR MOUNTING OF HANDRAILS, TOILET ACCESSORIES AND EQUIPMENT. PROVIDE TO SPECIFICATIONS. PROVIDE REFLECTIVE CEILING PLANS. SUBMIT PROPOSED CONTROL JOINT LOCATION TO THE ARCHITECT FOR APPROVAL PRIOR TO INSTALLATION.
 17. ALL DIMENSIONS AT METAL STUD PARTITIONS SHALL BE TO THE FACE OF THE STUD UNLESS NOTED AS "CLEAR".
 18. AT WALL LOCATIONS WHERE PARTITIONS WITH MULTIPLE LAYERS OF 5/8" GWB TRANSITION TO PARTITIONS WITH MULTIPLE LAYERS OF 1/2" GWB, ALIGN THE FACES OF THE FINISH WALL.
 19. PROVIDE TO SPECIFICATIONS. PROVIDE REFLECTIVE CEILING PLANS. SUBMIT PROPOSED CONTROL JOINT LOCATION TO THE ARCHITECT FOR APPROVAL PRIOR TO INSTALLATION.
- NOTE 1: AT METAL STUD PARTITIONS WITH THIN WALLS, PROVIDE TO SPECIFICATIONS. PROVIDE REFLECTIVE CEILING PLANS. SUBMIT PROPOSED CONTROL JOINT LOCATION TO THE ARCHITECT FOR APPROVAL PRIOR TO INSTALLATION.

© COPYRIGHT 2023 DRUMMEY ROSANE ANDERSON, INC.

MSBA 90% CD
SUBMISSION



May 12TH, 2023

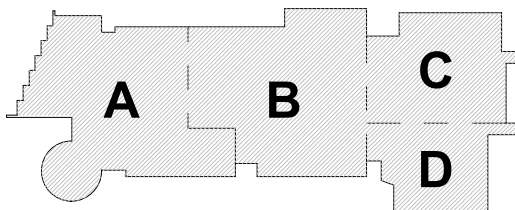

KEY PLAN

PROJECT NORT

MAGNETIC NORTH

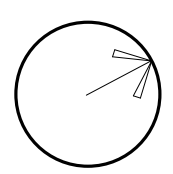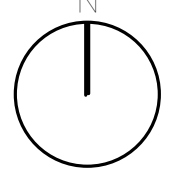

**FIRST FLOOR
PLAN - AREA D**

Scale: $1/8" = 1'-0"$

Job No. 30302


DATE: 01/11/2011

Date: May 12th

Volume 3 of 4

A1-1-1D

Volume 3 of 4

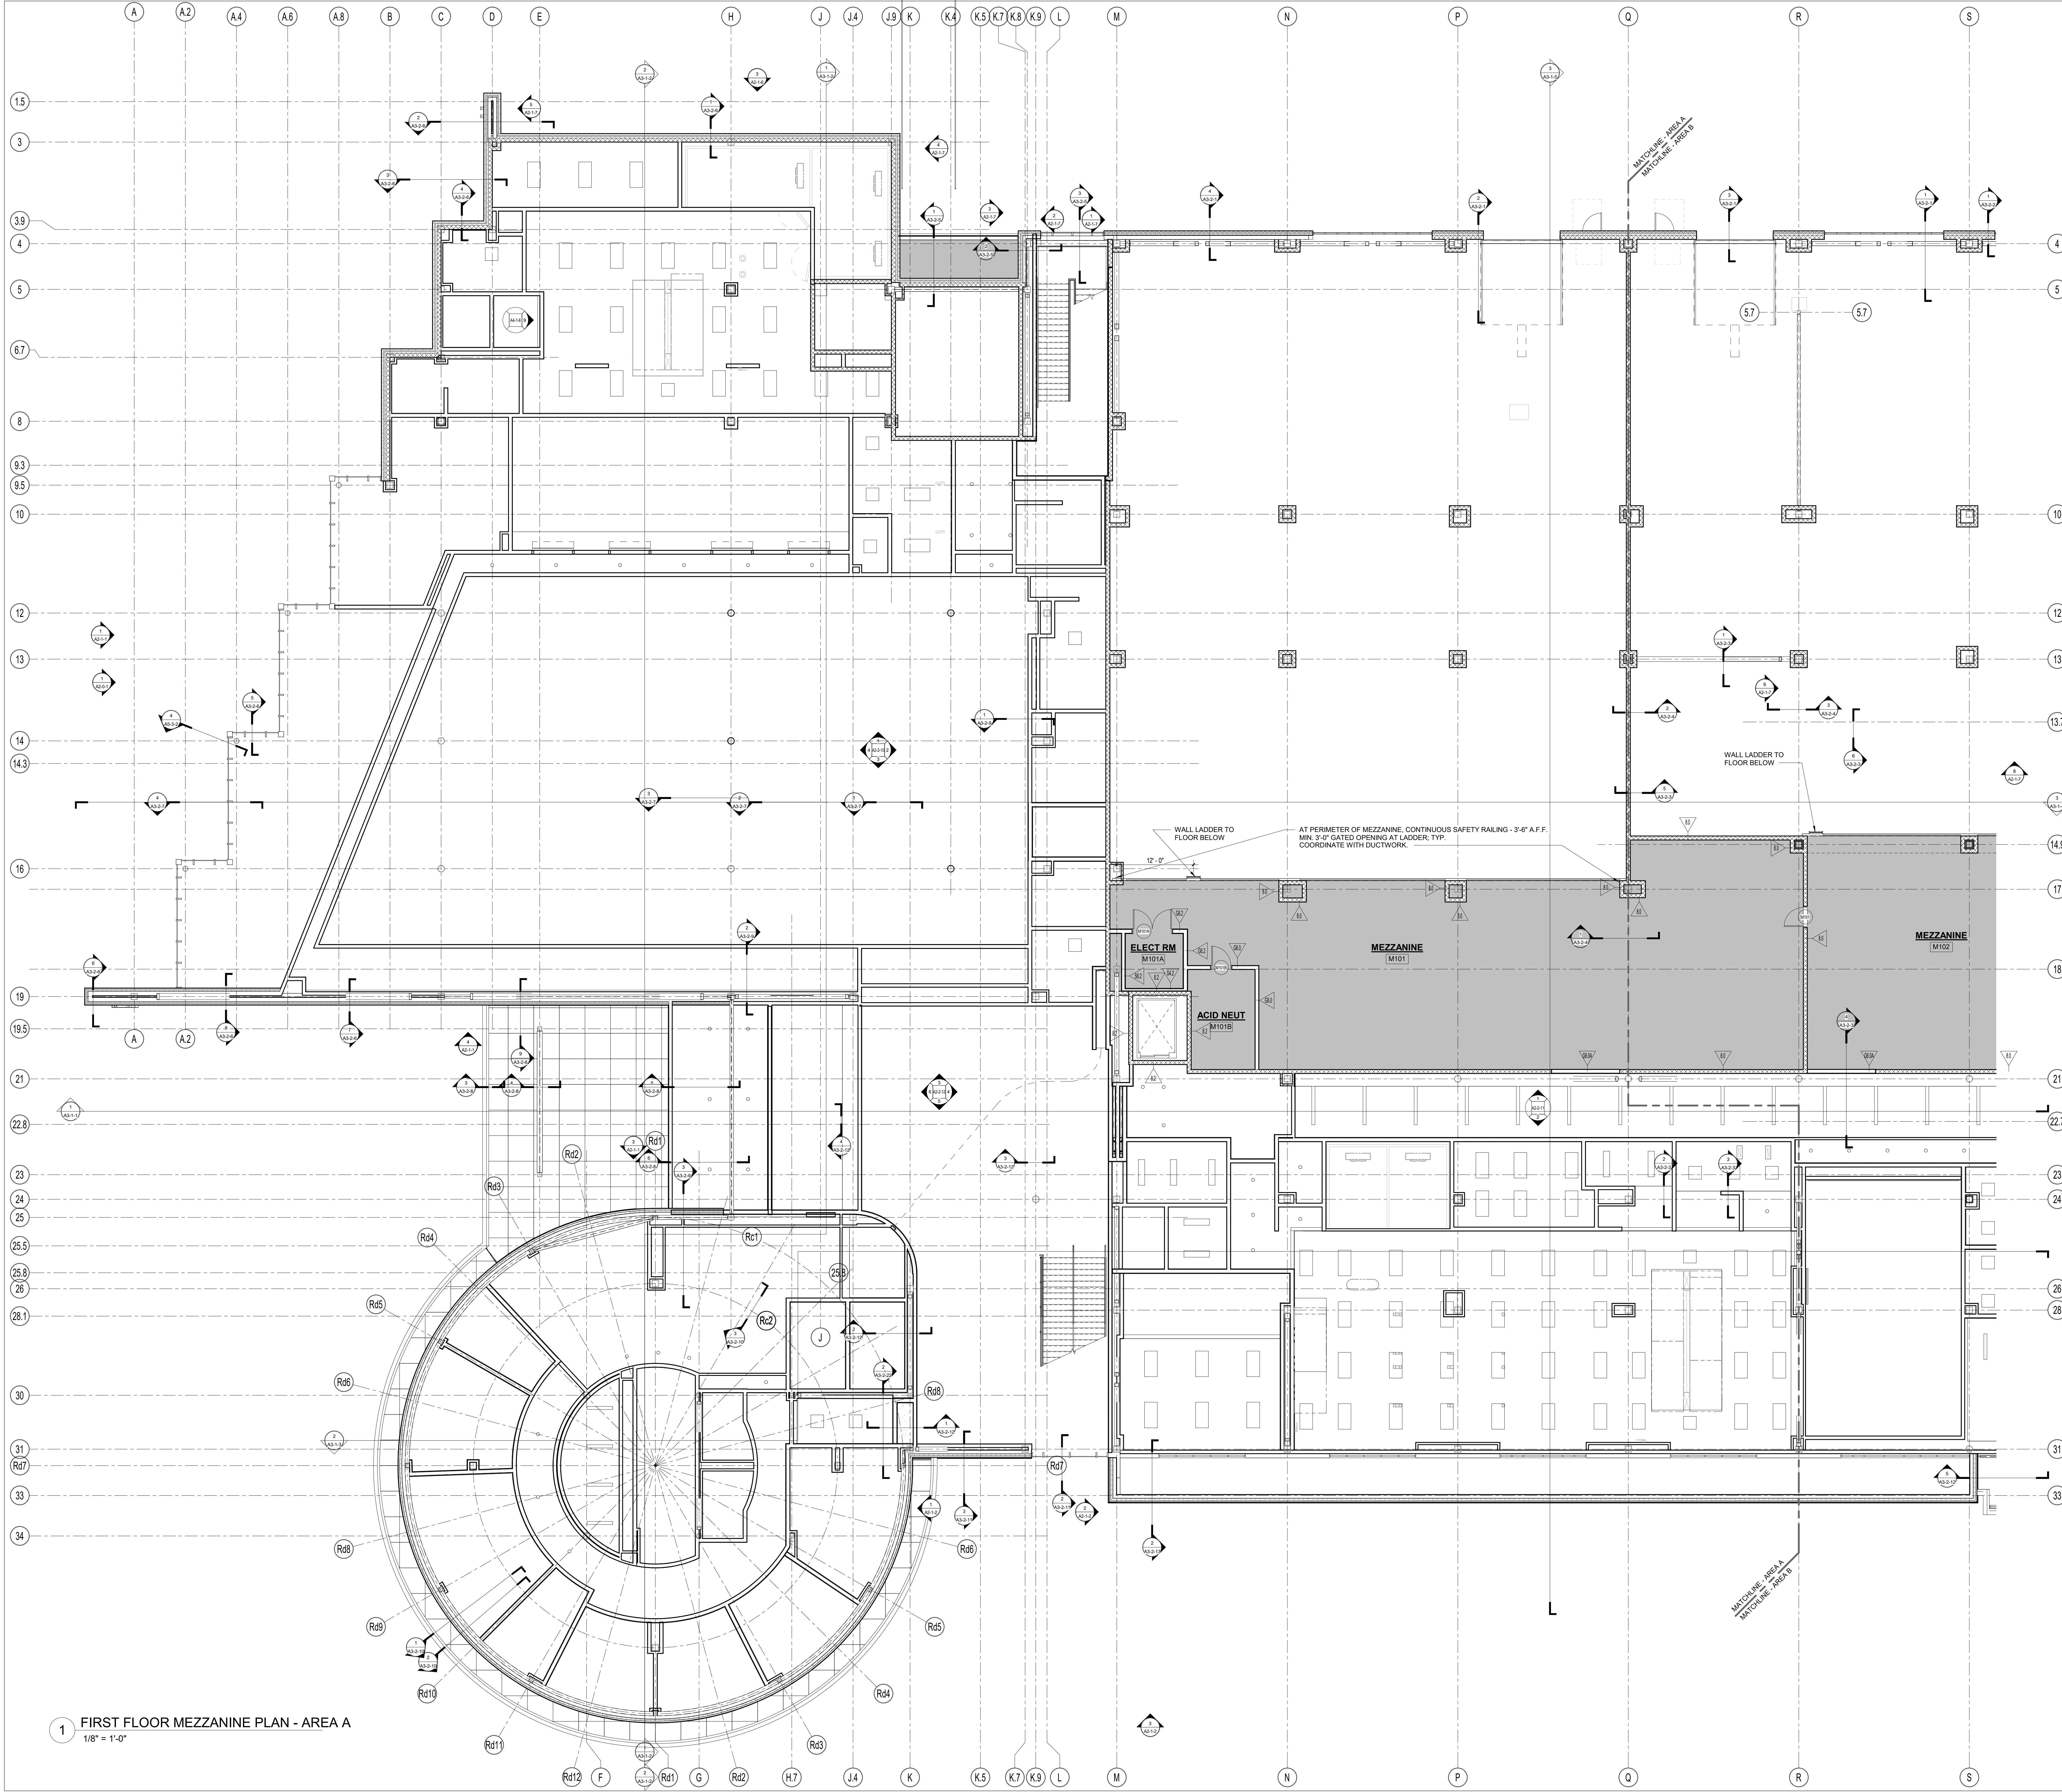

1 FIRST FLOOR MEZZANINE PLAN - AREA A
1/8" = 1'-0"

DRA

Drumme Rosane Anderson, Inc.
225 Oakland Road
Studio 205
South Windsor, CT 06074
Tel: 817.854.1702
www.dra.com

280 Charles Street
Studio 300
Waltham, MA 02453

Planning | Architecture | Interior Design

Northeast
Metropolitan
Regional
Vocational High
School

100 Hemlock Road,
Wakefield, MA 01880

FLOOR PLAN GENERAL NOTES:

1. T.O. SLAB @ FIRST FLOOR DATUM ELEVATION OF 100'-0" CORRESPONDS TO 103.30' MEAN SEA LEVEL, AS SHOWN ON SITE AND CIVIL DRAWINGS. ALL OTHER ELEVATION DATUM SHOWN IN THE ARCHITECTURAL SET IS RELATIVE TO 100'-0".

2. ALL MASONRY PARTITIONS SHALL BE 8" CMU (8.0 WALL TYPE) UNLESS OTHERWISE NOTED ON THE FLOOR PLANS.

3. ALL GWB INTERIOR PARTITIONS PROVIDE G6.0 WALL TYPE UNLESS OTHERWISE NOTED ON THE FLOOR PLANS.

4. FURNISH AND INSTALL MASONRY LINTELS BY MASON (TRADE-BID CONTRACTOR) AT ALL MASONRY OPENINGS UNLESS INDICATED OTHERWISE. REFER TO PLANS, ELEVATIONS, SECTIONS, DOOR SCHEDULES AND MECHANICAL (HVAC) DRAWINGS FOR INFORMATION. REFER TO MASONRY LINTEL SCHEDULE ON STRUCTURAL DRAWINGS FOR DETAILS AND INFORMATION.

5. FURNISH AND INSTALL SEISMIC RESTRAINTS BY METAL FABRICATIONS (TRADE-BID CONTRACTOR) AT ALL MASONRY PARTITIONS. REFER TO DETAILS ON STRUCTURAL DRAWINGS.

6. UNLESS NOTED OTHERWISE, PROVIDE PARTITION CONSTRUCTION ABOVE ALL OPENINGS TO MATCH PARTITION TYPE CONSTRUCTION ADJACENT TO OPENING.

7. REFER TO STRUCTURAL DRAWINGS FOR ALL CMU REINFORCING REQUIREMENTS.

8. PROVIDE 1" RADIUS BULL NOSE CMU TO THE UNDERSIDE OF THE CEILING AT ALL EXPOSED INTERIOR CORNER CONDITIONS, UNLESS NOTED OTHERWISE.

9. FOR CONTROL JOINT LOCATIONS AT INTERIOR MASONRY WALLS REFER TO SPECIFICATIONS. SUBMIT PROPOSED CONTROL JOINT LAYOUT TO THE ARCHITECT FOR APPROVAL PRIOR TO INSTALLATION.

10. FOR CONTROL JOINT LOCATION AT GWB PARTITIONS, SOFFITS AND CEILINGS REFER TO SPECIFICATIONS, AND/OR INTERIOR ELEVATIONS AND/OR REFLECTIVE CEILING PLANS. SUBMIT PROPOSED CONTROL JOINT LAYOUT TO THE ARCHITECT FOR APPROVAL PRIOR TO INSTALLATION.

11. REFER TO CODE ANALYSIS CD 1-1, CD 1-2 FOR FIRE RATING REQUIREMENTS OF THE BUILDING COMPONENTS.

12. REFER TO STRUCTURAL DRAWINGS FOR NOTED DESCRIPTIONS OF THE SPRAY APPLIED FIREPROOFING EXTENTS AND INTERMEDIATE MASTIC FIREPROOFING SCOPE REQUIRED AT THE STRUCTURAL STEEL COMPONENTS. SEE INTERIOR ELEVATIONS AND SECTIONS FOR ADDITIONAL INFORMATION.

13. SEE FOODSERVICE AND EQUIPMENT DRAWINGS FOR ADDITIONAL INFORMATION.

14. PROVIDE 20 GAUGE METAL STRAPPING BEHIND GWB (CONCEALED FROM VIEW) AS REQUIRED FOR MOUNTING OF THE MARKERBOARDS, TACKBOARDS, ACOUSTICAL PANELS, AND MARKER WALLS OCCURRING ON METAL STUD WALLS.

15. PROVIDE 3/4" PLYWOOD BLOCKING (SIZES SHALL BE COORDINATED WITH TECHNOLOGY EQUIPMENT REQUIREMENTS) BEHIND GWB (CONCEALED FROM VIEW) AS REQUIRED FOR MOUNTING OF THE WALL MOUNTED PROJECTORS, INTERACTIVE FLAT PANELS, DISPLAYS, AND TV MONITORS OCCURRING ON METAL STUD WALLS.

16. PROVIDE WOOD BLOCKING BEHIND GWB (CONCEALED FROM VIEW) AS REQUIRED FOR MOUNTING OF HANDRAILS, TOILET ACCESSORIES AND TOILETSHOWER PARTITIONS, AND DIVIDER CURTAIN TRACKS OCCURRING ON METAL STUD WALLS AND CEILINGS.

17. ALL DIMENSIONS AT METAL STUD PARTITIONS ARE TO THE FACE OF THE STUD UNLESS NOTED AS "CLEAR".

18. AT WALL LOCATIONS WHERE PARTITIONS WITH MULTIPLE LAYERS OF 5/8" GWB TRANSITION TO THE PARTITION WITH SINGLE LAYER OF 5/8" GWB, ALIGN THE FACES OF THE FINISH WALL SURFACES. STUD FRAMING LOCATIONS SHALL BE ADJUSTED ACCORDINGLY. REFER TO THE PLAN DRAWINGS FOR PARTITION TYPES DESIGNATIONS.

NOTE A: AT METAL STUD PARTITIONS WITHIN THE SPACE PROVIDE ABUSE RESISTANT GYPSUM BOARD (ARGB) TO 8'-0" A.F.F. REFER TO PARTITION TYPES FOR WALL CONSTRUCTION REQUIREMENTS.

MSBA 90% CD
SUBMISSION

May 12TH, 2023

A B C D

KEY PLAN

PROJECT NORTH

MAGNETIC NORTH

FIRST FLOOR
MEZZANINE
PLAN - AREA A

Scale: 1/8" = 1'-0"
Job No.: 20202
Drawn By: DRA
Date: May 12TH, 2023


A1-1-1MA

Volume 3 of 4

**Northeast
Metropolitan
Regional
Vocational High
School**
100 Hemlock Road,
Wakefield, MA 01880


- FLOOR PLAN GENERAL NOTES:**
1. T.O. SLAB @ FIRST FLOOR DATUM ELEVATION OF 100'-0" CORRESPONDS TO 103.30' MEAN SEA LEVEL, AS SHOWN ON SITE AND CIVIL DRAWINGS. ALL OTHER ELEVATION DATUM SHOWN IN THE ARCHITECTURAL SET IS RELATIVE TO 100'-0".
 2. ALL MASONRY PARTITIONS SHALL BE 8" CMU (8.0 WALL TYPE) UNLESS OTHERWISE NOTED ON THE FLOOR PLANS.
 3. ALL GWB INTERIOR PARTITIONS PROVIDE G6.0 WALL TYPE UNLESS OTHERWISE NOTED ON THE FLOOR PLANS.
 4. FURNISH AND INSTALL MASONRY LINTELS BY MASON (TRADE-BID CONTRACTOR) AT ALL MASONRY OPENINGS UNLESS INDICATED OTHERWISE. REFER TO PLANS, ELEVATIONS, SECTIONS, DOOR SCHEDULES AND MECHANICAL (HVAC) DRAWINGS FOR INFORMATION. REFER TO MASONRY LINTEL SCHEDULE ON STRUCTURAL DRAWINGS FOR DETAILS AND INFORMATION.
 5. FURNISH AND INSTALL SEISMIC RESTRAINTS BY METAL FABRICATIONS (TRADE-BID CONTRACTOR) AT ALL MASONRY PARTITIONS. REFER TO DETAILS ON STRUCTURAL DRAWINGS.
 6. UNLESS NOTED OTHERWISE, PROVIDE PARTITION CONSTRUCTION ABOVE ALL OPENINGS TO MATCH PARTITION TYPE CONSTRUCTION ADJACENT TO OPENING.
 7. REFER TO STRUCTURAL DRAWINGS FOR ALL CMU REINFORCING REQUIREMENTS.
 8. PROVIDE 1" RADIUS BULL NOSE CMU TO THE UNDERSIDE OF THE CEILING AT ALL EXPOSED INTERIOR CORNER CONDITIONS, UNLESS NOTED OTHERWISE.
 9. FOR CONTROL JOINT LOCATIONS AT INTERIOR MASONRY WALLS REFER TO SPECIFICATIONS. SUBMIT PROPOSED CONTROL JOINT LAYOUT TO THE ARCHITECT FOR APPROVAL PRIOR TO INSTALLATION.
 10. FOR CONTROL JOINT LOCATION AT GWB PARTITIONS, SOFFITS AND CEILINGS REFER TO SPECIFICATIONS, AND/OR INTERIOR ELEVATIONS AND/OR REFLECTIVE CEILING PLANS. SUBMIT PROPOSED CONTROL JOINT LAYOUT TO THE ARCHITECT FOR APPROVAL PRIOR TO INSTALLATION.
 11. REFER TO CODE ANALYSIS CD-1.1, CD-1.2 FOR FIRE RATING REQUIREMENTS OF THE BUILDING COMPONENTS.
 12. REFER TO STRUCTURAL DRAWINGS FOR NOTED DESCRIPTIONS OF THE SPRAY APPLIED FIREPROOFING EXTENTS AND INTUMESCENT MASTIC FIREPROOFING SCOPE REQUIRED AT THE STRUCTURAL STEEL COMPONENTS. SEE INTERIOR ELEVATIONS AND SECTIONS FOR ADDITIONAL INFORMATION.
 13. SEE FOODSERVICE AND EQUIPMENT DRAWINGS FOR ADDITIONAL INFORMATION.
 14. PROVIDE 20 GAUGE METAL STRAPPING BEHIND GWB (CONCEALED FROM VIEW) AS REQUIRED FOR MOUNTING OF THE MARKERBOARDS, TACKBOARDS, ACOUSTICAL PANELS, AND MARKER WALLS OCCURRING ON METAL STUD WALLS.
 15. PROVIDE 3/4" PLYWOOD BLOCKING (SIZES SHALL BE COORDINATED WITH TECHNOLOGY EQUIPMENT REQUIREMENTS) BEHIND GWB (CONCEALED FROM VIEW) AS REQUIRED FOR MOUNTING OF THE WALL MOUNTED PROJECTORS, INTERACTIVE FLAT PANELS, DISPLAYS, AND TV MONITORS OCCURRING ON METAL STUD WALLS.
 16. PROVIDE WOOD BLOCKING BEHIND GWB (CONCEALED FROM VIEW) AS REQUIRED FOR MOUNTING OF HANDRAILS, TOILET ACCESSORIES AND TOILETSHOWER PARTITIONS, AND DIVIDER CURTAIN TRACKS OCCURRING ON METAL STUD WALLS AND CEILINGS.
 17. ALL DIMENSIONS AT METAL STUD PARTITIONS ARE TO THE FACE OF THE STUD UNLESS NOTED AS "CLEAR".
 18. AT WALL LOCATIONS WHERE PARTITIONS WITH MULTIPLE LAYERS OF 5/8" GWB TRANSITION TO THE PARTITION WITH SINGLE LAYER OF 5/8" GWB, ALIGN THE FACES OF THE FINISH WALL SURFACES. STUD FRAMING LOCATIONS SHALL BE ADJUSTED ACCORDINGLY. REFER TO THE PLAN DRAWINGS FOR PARTITION TYPES DESIGNATIONS.
- NOTE A:** AT METAL STUD PARTITIONS WITHIN THE SPACE PROVIDE ABUSE RESISTANT GYPSUM BOARD (ARGB) TO 8'-0" A.F.F. REFER TO PARTITION TYPES FOR WALL CONSTRUCTION REQUIREMENTS.

MSBA 90% CD
SUBMISSION
May 12TH, 2023

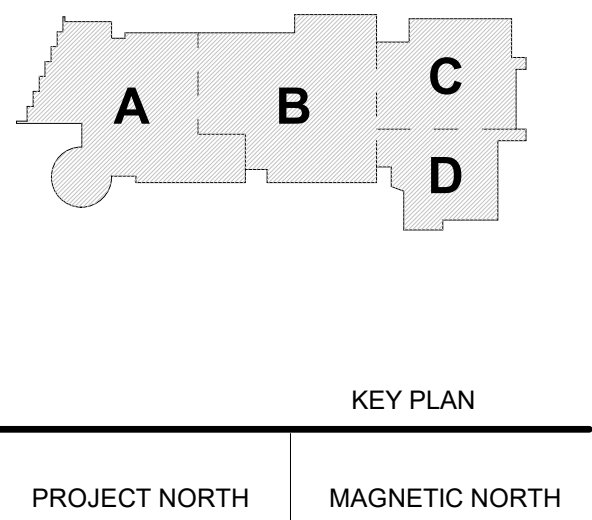

**FIRST FLOOR
MEZZANINE
PLAN - AREA B**

Scale: 1/8" = 1'-0"
Job No.: 20202
Drawn By: DRA
Date: May 12TH, 2023
Volume 3 of 4

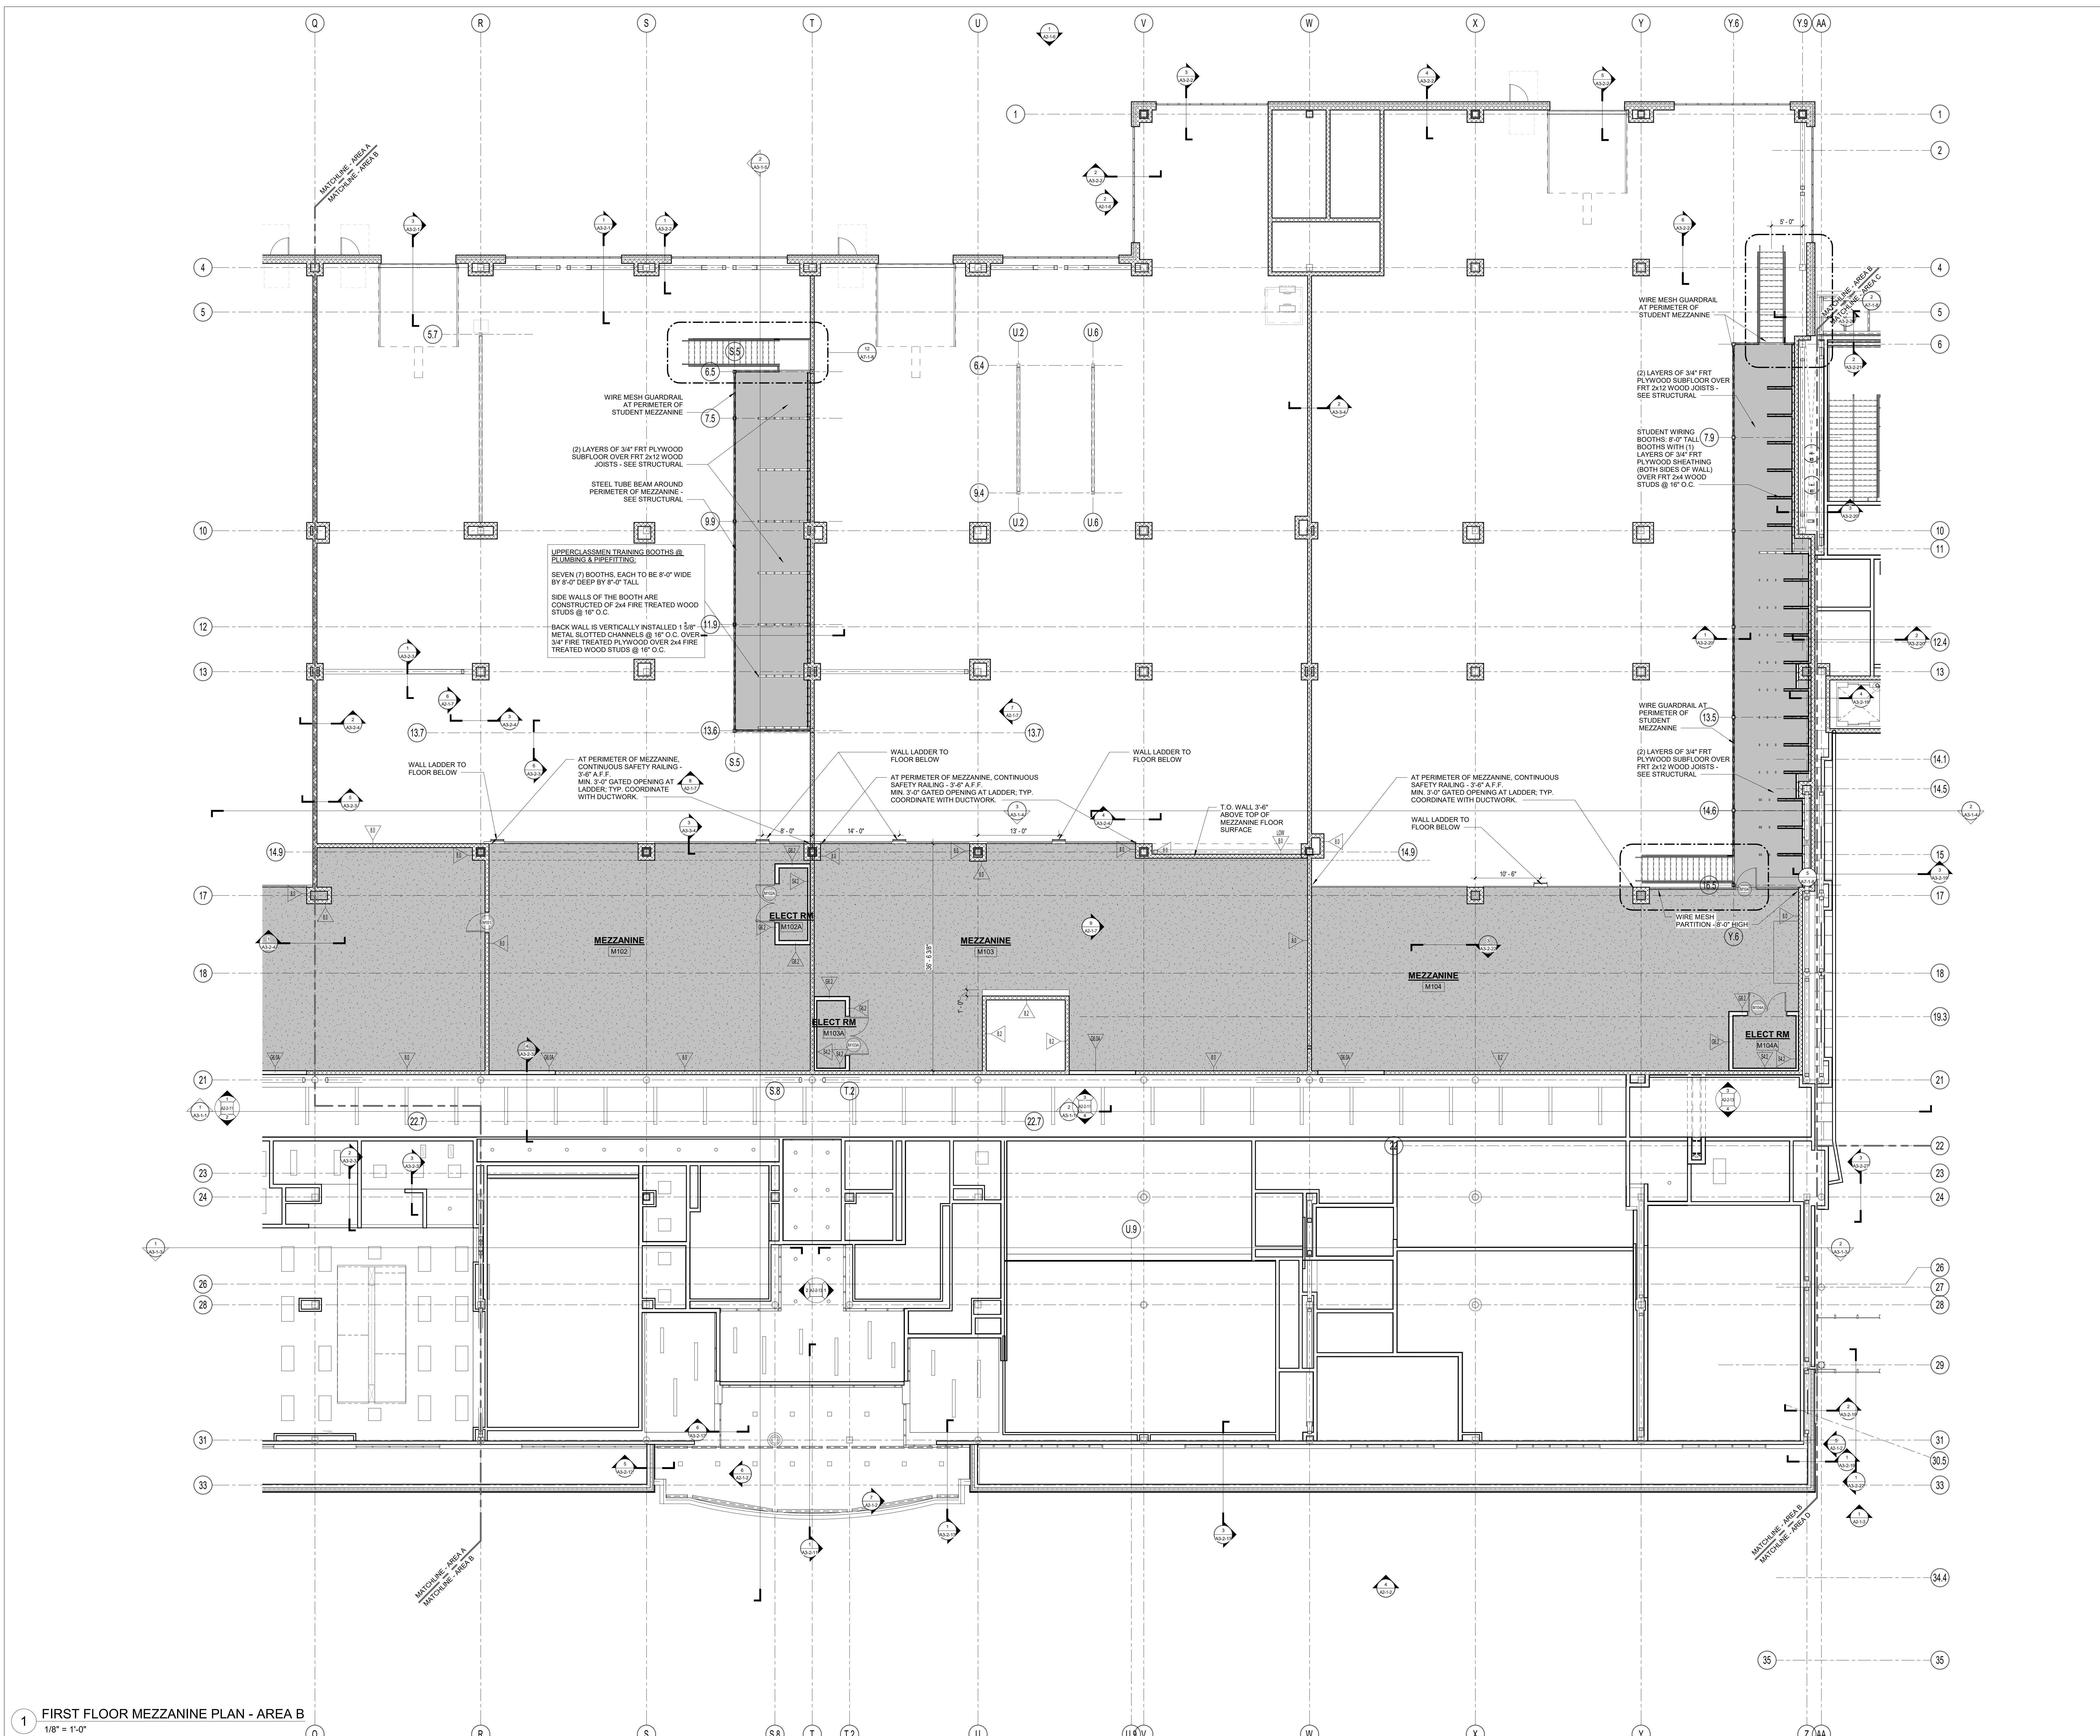

FIRST FLOOR MEZZANINE PLAN - AREA B
1/8" = 1'-0"

100 Hemlock Road,
Wakefield, MA 01880

FLOOR PLAN GENERAL NOTES:

1. T.O. SLAB @ FIRST FLOOR DATUM ELEVATION OF 100'-0" CORRESPONDS TO 163.50' MEAN SEA LEVEL, AS SHOWN ON SITE AND CIVIL DRAWINGS. ALL OTHER ELEVATION DATUM SHOWN IN THE ARCHITECTURAL SET IS RELATIVE TO 100'-0"

2. ALL MASONRY PARTITIONS SHALL BE 8" CMU (8.0 WALL TYPE) UNLESS OTHERWISE NOTED ON THE FLOOR PLANS.

3. ALL GWB INTERIOR PARTITIONS PROVIDE G6.0 WALL TYPE UNLESS OTHERWISE NOTED ON THE FLOOR PLANS.

4. FURNISH AND INSTALL MASONRY LINTELS BY MASON (TRADE-BID CONTRACTOR) AT ALL MASONRY OPENINGS UNLESS INDICATED OTHERWISE. REFER TO PLANS, ELEVATIONS, SECTIONS, DOOR SCHEDULES AND MECHANICAL (HVAC) DRAWINGS FOR INFORMATION. REFER TO MASONRY LINTEL SCHEDULE ON STRUCTURAL DRAWINGS FOR DETAILS AND INFORMATION.

5. FURNISH AND INSTALL SEISMIC RESTRAINTS & METAL FABRICATIONS (TRADE-BID CONTRACTOR) AT ALL MASONRY PARTITIONS. REFER TO DETAIL ON STRUCTURAL DRAWINGS.

6. UNLESS NOTED OTHERWISE, PROVIDE PARTITION CONSTRUCTION ABOVE ALL OPENING TO MATCH PARTITION TYPE CONSTRUCTION ADJACENT TO OPENING.

7. REFER TO STRUCTURAL DRAWINGS FOR ALL CMU REINFORCING REQUIREMENTS.

8. PROVIDE 1" RADIUS BULL NOSE CMU TO THE UNDERSIDE OF THE CEILING AT ALL EXPOSED INTERIOR CORNER CONDITIONS, UNLESS NOTED OTHERWISE.

9. FOR CONTROL JOINT LOCATIONS AT INTERIOR MASONRY WALLS REFER TO SPECIFICATIONS. SUBMIT PROPOSED CONTROL JOINT LAYOUT TO THE ARCHITECT FOR APPROVAL PRIOR TO INSTALLATION.

10. FOR CONTROL JOINT LOCATION AT GWB PARTITIONS, SOFFITS AND CEILINGS REFER TO SPECIFICATIONS, AND/OR INTERIOR ELEVATIONS

AND/OR REFLECTIVE CEILING PLANS. SUBMIT PROPOSED CONTROL JOINT LAYOUT TO THE ARCHITECT FOR APPROVAL PRIOR TO INSTALLATION.

11. REFER TO CODE ANALYSIS CD 1-1, CD 1-2 FOR FIRE RATING REQUIREMENTS OF THE BUILDING COMPONENTS.

12. REFER TO STRUCTURAL DRAWINGS FOR NOTES/DESCRIPTIONS OF THE SPRAY APPLIED FIREPROOFING EXTENTS AND INTUMESCENT MASTIC FIREPROOFING SCOPE REQUIRED AT THE STRUCTURAL STEEL COMPONENTS. SEE

13. SEE FOODSERVICE AND EQUIPMENT

14. PROVIDE 20 GAUGE METAL STRAPPING BEHIND
GWB (CONCEALED FROM VIEW) AS REQUIRED
FOR MOUNTING OF THE MARKERBOARDS

FOR MOUNTING OF THE MARKERBOARDS, TACKBOARDS, ACOUSTICAL PANELS, AND MARKER WALLS OCCURRING ON METAL STUD WALLS.

15. PROVIDE 3/4" PLYWOOD BLOCKING (SIZES SHALL BE COORDINATED WITH TECHNOLOGY EQUIPMENT REQUIREMENTS) BEHIND GWB (CONCEALED FROM VIEW) AS REQUIRED FOR MOUNTING OF THE WALL MOUNTED

PROJECTORS, INTERACTIVE FLAT PANELS
DISPLAYS, AND TV MONITORS OCCURRING ON
METAL STUD WALLS.

16. PROVIDE WOOD BLOCKING BEHIND GWB (CONCEALED FROM VIEW) AS REQUIRED FOR MOUNTING OF HANDRAILS, TOILET ACCESSORIES AND TOILET/SHOWER PARTITIONS, AND DIVIDER CURTAIN TRACKS OCCURRING ON METAL STUD.

17. ALL DIMENSIONS AT METAL STUD PARTITIONS ARE TO THE FACE OF THE STUD UNLESS NOTED

18. AT WALL LOCATIONS WHERE PARTITIONS WITH MULTIPLE LAYERS OF 5/8" GWB TRANSITION TO THE PARTITION WITH SINGLE LAYER OF 5/8" GWB

ALIGN THE FACES OF THE FINISH WALL SURFACES. STUD FRAMING LOCATIONS SHALL BE ADJUSTED ACCORDINGLY. REFER TO THE PLAN DRAWINGS FOR PARTITION TYPES DESIGNATION

NOTE A: AT METAL STUD PARTITIONS WITHIN THE SPACE PROVIDE ABUSE RESISTANT GYPSUM BOARD (ARGB) TO 8'-0" A.F.F. REFER TO PARTITION TYPES FOR WALL CONSTRUCTION

REQUIREMENTS.

MSBA 90% CD
SUBMISSION

May 12TH, 2023

A diagram showing a cross-section of a structure divided into three vertical sections labeled A, B, and C. Section A is on the left, B is in the middle, and C is on the right. The structure has a stepped profile with varying heights and widths.


KEY PLAN	
PROJECT NORTH	MAGNETIC NORTH

— 10 —

SECOND FLOOR

**SECOND FLOOR
PLAN - AREA A**

Scale: 1/8" = 1'-0"

Drawn By: DRA
Date: May 12TH, 2023

Volume 3 of 4	
---------------	--



DRA

Drummeys Rosane Anderson, Inc.
225 Oakland Road
Studio 205
South Windsor, CT 06074
Tel: 817.854.1702
www.dra.com

280 Charles Street
Studio 300
Waltham, MA 02453

Planning | Architecture | Interior Design


**Northeast
Metropolitan
Regional
Vocational High
School**

100 Hemlock Road,
Wakefield, MA 01880


- FLOOR PLAN GENERAL NOTES:**
1. TO SLAB @ FIRST FLOOR DATUM ELEVATION OF 100'-0" CORRESPONDS TO 163.50' MEAN SEA LEVEL. AS SHOWN ON SITE AND CIVIL DRAWINGS. ALL OTHER ELEVATION DATUM SHOWN IN THE ARCHITECTURAL SET IS RELATIVE TO 100'-0".
 2. ALL MASONRY PARTITIONS SHALL BE 8" CMU (8" WALL TYPE) UNLESS OTHERWISE NOTED ON THE FLOOR PLANS.
 3. ALL GWB INTERIOR PARTITIONS PROVIDE G6.0 WALL TYPE UNLESS OTHERWISE NOTED ON THE FLOOR PLANS.
 4. FURNISH AND INSTALL MASONRY LINTELS BY MASON (TRADE-BID CONTRACTOR) AT ALL MASONRY OPENINGS UNLESS INDICATED OTHERWISE. REFER TO PLANS ELEVATIONS, SECTIONS, DOOR SCHEDULES AND MECHANICAL (HVAC) DRAWINGS FOR INFORMATION. REFER TO MASONRY LINTEL SCHEDULE ON STRUCTURAL DRAWINGS FOR DETAILS AND INFORMATION.
 5. FURNISH AND INSTALL SEISMIC RESTRAINTS BY METAL FABRICATORS (TRADE-BID CONTRACTOR) AT ALL MASONRY PARTITIONS. REFER TO DETAILS ON STRUCTURAL DRAWINGS.
 6. UNLESS NOTED OTHERWISE, PROVIDE PARTITION CONSTRUCTION ABOVE ALL OPENINGS TO MATCH PARTITION TYPE CONSTRUCTION ADJACENT TO OPENING.
 7. REFER TO STRUCTURAL DRAWINGS FOR ALL CMU REINFORCING REQUIREMENTS.
 8. PROVIDE 1" RADIUS BULL NOSE CMU TO THE UNDERSIDE OF THE CEILING AT ALL EXPOSED INTERIOR CORNER CONDITIONS, UNLESS NOTED OTHERWISE.
 9. FOR CONTROL JOINT LOCATIONS AT INTERIOR MASONRY WALLS REFER TO SPECIFICATIONS. SUBMIT PROPOSED CONTROL JOINT LAYOUT TO THE ARCHITECT FOR APPROVAL PRIOR TO INSTALLATION.
 10. FOR CONTROL JOINT LOCATION AT GWB PARTITIONS, SOFFITS AND CEILINGS REFER TO SPECIFICATIONS AND/OR INTERIOR ELEVATIONS AND/OR REFLECTIVE CEILING PLANS. SUBMIT PROPOSED CONTROL JOINT LAYOUT TO THE ARCHITECT FOR APPROVAL PRIOR TO INSTALLATION.
 11. REFER TO CODE ANALYSIS CD 1-1, CD 1-2 FOR FIRE RATING REQUIREMENTS OF THE BUILDING COMPONENTS.
 12. REFER TO STRUCTURAL DRAWINGS FOR NOTATIONS OF THE SPRAY APPLIED FIREPROOFING EXTENTS AND INTUMESCENT MASTIC FIREPROOFING SCOPE REQUIRED AT THE STRUCTURAL STEEL COMPONENTS. SEE INTERIOR ELEVATIONS AND SECTIONS FOR ADDITIONAL INFORMATION.
 13. SEE FOODSERVICE AND EQUIPMENT DRAWINGS FOR ADDITIONAL INFORMATION.
 14. PROVIDE 20 GAUGE METAL STRAPPING BEHIND GWB (CONCEALED FROM VIEW) AS REQUIRED FOR MOUNTING OF THE MARKERBOARDS, TACKBOARDS, ACOUSTICAL PANELS, AND MARKER WALLS OCCURRING ON METAL STUD WALLS.
 15. PROVIDE 3/4" PLYWOOD BLOCKING (SIZES SHALL BE COORDINATED WITH TECHNOLOGY EQUIPMENT REQUIREMENTS) BEHIND GWB (CONCEALED FROM VIEW) AS REQUIRED FOR MOUNTING OF THE WALL MOUNTED PROJECTORS, INTERACTIVE FLAT PANELS, DISPLAYS, AND TV MONITORS OCCURRING ON METAL STUD WALLS.
 16. PROVIDE WOOD BLOCKING BEHIND GWB (CONCEALED FROM VIEW) AS REQUIRED FOR MOUNTING OF HANDRAILS, TOILET ACCESSORIES AND TOILETSHOWER PARTITIONS, AND DIVIDER CURTAIN TRACKS OCCURRING ON METAL STUD WALLS AND CEILINGS.
 17. ALL DIMENSIONS AT METAL STUD PARTITIONS ARE TO THE FACE OF THE STUD UNLESS NOTED AS "CLEAR".
 18. AT WALL LOCATIONS WHERE PARTITIONS WITH MULTIPLE LAYERS OF 5/8" GWB TRANSITION TO THE PARTITION WITH SINGLE LAYER OF 5/8" GWB, ALIGN THE FACES OF THE FINISH WALL SURFACES. STUD FRAMING LOCATIONS SHALL BE ADJUSTED ACCORDINGLY. REFER TO THE PLAN DRAWINGS FOR PARTITION TYPES DESIGNATIONS.
- NOTE: A. AT METAL STUD PARTITIONS WITHIN THE SPACE PROVIDE ABUSE RESISTANT GYPSUM BOARD (ARGB) TO 8'-0" A.F.F. REFER TO PARTITION TYPES FOR WALL CONSTRUCTION REQUIREMENTS.

MSBA 90% CD
SUBMISSION

May 12TH, 2023

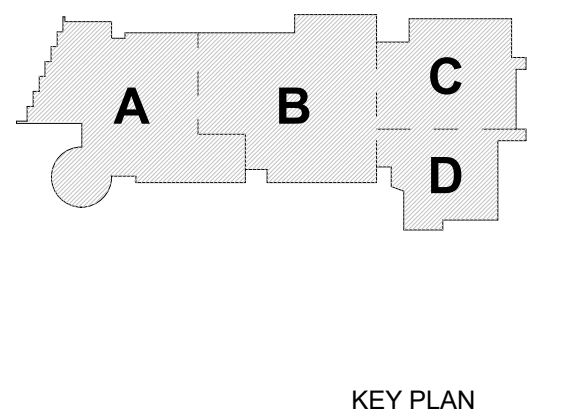

PROJECT NORTH
MAGNETIC NORTH

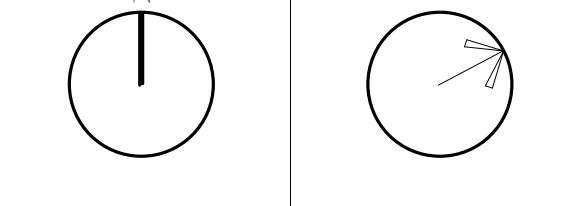

**SECOND FLOOR
PLAN - AREA B**

Scale: 1/8" = 1'-0"
Job No.: 20202
Drawn By: DRA
Date: May 12TH, 2023
Volume 3 of 4

A1-1-2B



DRA

Drumme Rosane Anderson, Inc.
225 Oakland Road
Studio 205
South Windsor, CT
06074

260 Charles Street
Studio 300
Waltham, MA
02453

Planning | Architecture | Interior Design
Tel: 817.854.1700
www.dra-inc.com

Northeast Metropolitan Regional Vocational High School

100 Hemlock Road,
Wakefield, MA 01880


FLOOR PLAN GENERAL NOTES:

1. T.O. SLAB @ FIRST FLOOR DATUM ELEVATION OF 100'-0" CORRESPONDS TO 103.00' MEAN SEA LEVEL AS SHOWN ON SITE AND CIVIL DRAWINGS. ALL OTHER ELEVATION DATUM SHOWN IN THE ARCHITECTURAL SET IS RELATIVE TO 100'-0".
 2. ALL MASONRY PARTITIONS SHALL BE 8" CMU (8.0 WALL TYPE) UNLESS OTHERWISE NOTED ON THE FLOOR PLANS.
 3. ALL GWB INTERIOR PARTITIONS PROVIDE G6.0 WALL TYPE UNLESS OTHERWISE NOTED ON THE FLOOR PLANS.
 4. FURNISH AND INSTALL MASONRY LINTELS BY MASON (TRADE-BID CONTRACTOR) AT ALL MASONRY OPENINGS UNLESS INDICATED OTHERWISE. REFER TO PLANS, ELEVATIONS, SECTIONS, DOOR SCHEDULES AND MECHANICAL (HVAC) DRAWINGS FOR INFORMATION. REFER TO MASONRY LINTEL SCHEDULE ON STRUCTURAL DRAWINGS FOR DETAILS AND INFORMATION.
 5. FURNISH AND INSTALL SEISMIC RESTRAINTS BY METAL FABRICATIONS (TRADE-BID CONTRACTOR) AT ALL MASONRY PARTITIONS. REFER TO DETAILS ON STRUCTURAL DRAWINGS.
 6. UNLESS NOTED OTHERWISE, PROVIDE PARTITION CONSTRUCTION ABOVE ALL OPENINGS TO MATCH PARTITION TYPE CONSTRUCTION ADJACENT TO OPENING.
 7. REFER TO STRUCTURAL DRAWINGS FOR ALL CMU REINFORCING REQUIREMENTS.
 8. PROVIDE 1" RADIUS BULL NOSE CMU TO THE UNDERSIDE OF THE CEILING AT ALL EXPOSED INTERIOR CORNER CONDITIONS, UNLESS NOTED OTHERWISE.
 9. FOR CONTROL JOINT LOCATIONS AT INTERIOR MASONRY WALLS REFER TO SPECIFICATIONS. SUBMIT PROPOSED CONTROL JOINT LAYOUT TO THE ARCHITECT FOR APPROVAL PRIOR TO INSTALLATION.
 10. FOR CONTROL JOINT LOCATION AT GWB PARTITIONS, SOFFITS AND CEILINGS REFER TO SPECIFICATIONS. AND/OR INTERIOR ELEVATIONS AND/OR REFLECTIVE CEILING PLANS. SUBMIT PROPOSED CONTROL JOINT LAYOUT TO THE ARCHITECT FOR APPROVAL PRIOR TO INSTALLATION.
 11. REFER TO CODE ANALYSIS CD-1.1, CD-1.2 FOR FIRE RATING REQUIREMENTS OF THE BUILDING COMPONENTS.
 12. REFER TO STRUCTURAL DRAWINGS FOR NOTES/DESCRIPTIONS OF THE SPRAY APPLIED FIREPROOFING EXTENTS AND INTUMESCENT MASTIC FIREPROOFING SCOPE REQUIRED AT THE STRUCTURAL STEEL COMPONENTS. SEE INTERIOR ELEVATIONS AND SECTIONS FOR ADDITIONAL INFORMATION.
 13. SEE FOODSERVICE AND EQUIPMENT DRAWINGS FOR ADDITIONAL INFORMATION.
 14. PROVIDE 20 GAUGE METAL STRAPPING BEHIND GWB (CONCEALED FROM VIEW) AS REQUIRED FOR MOUNTING OF THE MARKERBOARDS, TACKBOARDS, ACOUSTICAL PANELS, AND MARKER WALLS OCCURRING ON METAL STUD WALLS.
 15. PROVIDE 3/4" PLYWOOD BLOCKING (SIZES SHALL BE COORDINATED WITH TECHNOLOGY EQUIPMENT REQUIREMENTS) BEHIND GWB (CONCEALED FROM VIEW) AS REQUIRED FOR MOUNTING OF THE WALL MOUNTED PROJECTORS, INTERACTIVE FLAT PANELS, DISPLAYS, AND TV MONITORS OCCURRING ON METAL STUD WALLS.
 16. PROVIDE WOOD BLOCKING BEHIND GWB (CONCEALED FROM VIEW) AS REQUIRED FOR MOUNTING OF HANDRAILS, TOILET ACCESSORIES AND TOILETSHOWER PARTITIONS, AND DIVIDER CURTAIN TRACKS OCCURRING ON METAL STUD WALLS AND CEILINGS.
 17. ALL DIMENSIONS AT METAL STUD PARTITIONS ARE TO THE FACE OF THE STUD UNLESS NOTED AS "CLEAR".
 18. AT WALL LOCATIONS WHERE PARTITIONS WITH MULTIPLE LAYERS OF 5/8" GWB TRANSITION TO THE PARTITION WITH SINGLE LAYER OF 5/8" GWB, ALIGN THE FACES OF THE FINISH WALL SURFACES. STUD FRAMING LOCATIONS SHALL BE ADJUSTED ACCORDINGLY. REFER TO THE PLAN DRAWINGS FOR PARTITION TYPES DESIGNATIONS.
- NOTE A: AT METAL STUD PARTITIONS WITHIN THE SPACE PROVIDE ABUSE RESISTANT GYPSUM BOARD (ARGB) TO 8'-0" A.F.F. REFER TO PARTITION TYPES FOR WALL CONSTRUCTION REQUIREMENTS.

© COPYRIGHT 2023 DRUMME ROSANE ANDERSON, INC.

MSBA 90% CD
SUBMISSION



May 12TH, 2023

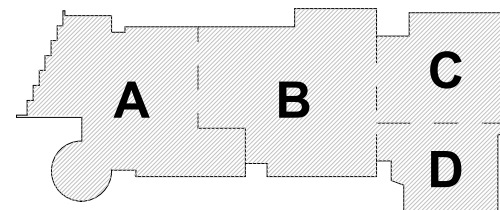

KEY PLAN

PROJECT NORTH

MAGNETIC NORTH

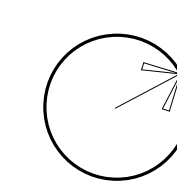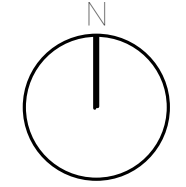

SECOND FLOOR PLAN - AREA C

Scale: 1/8" = 1'-0"


Job No.: 20202

Drawn By: DRA

Date: May 12TH, 2023

Volume 3 of 4

A1-1-2C

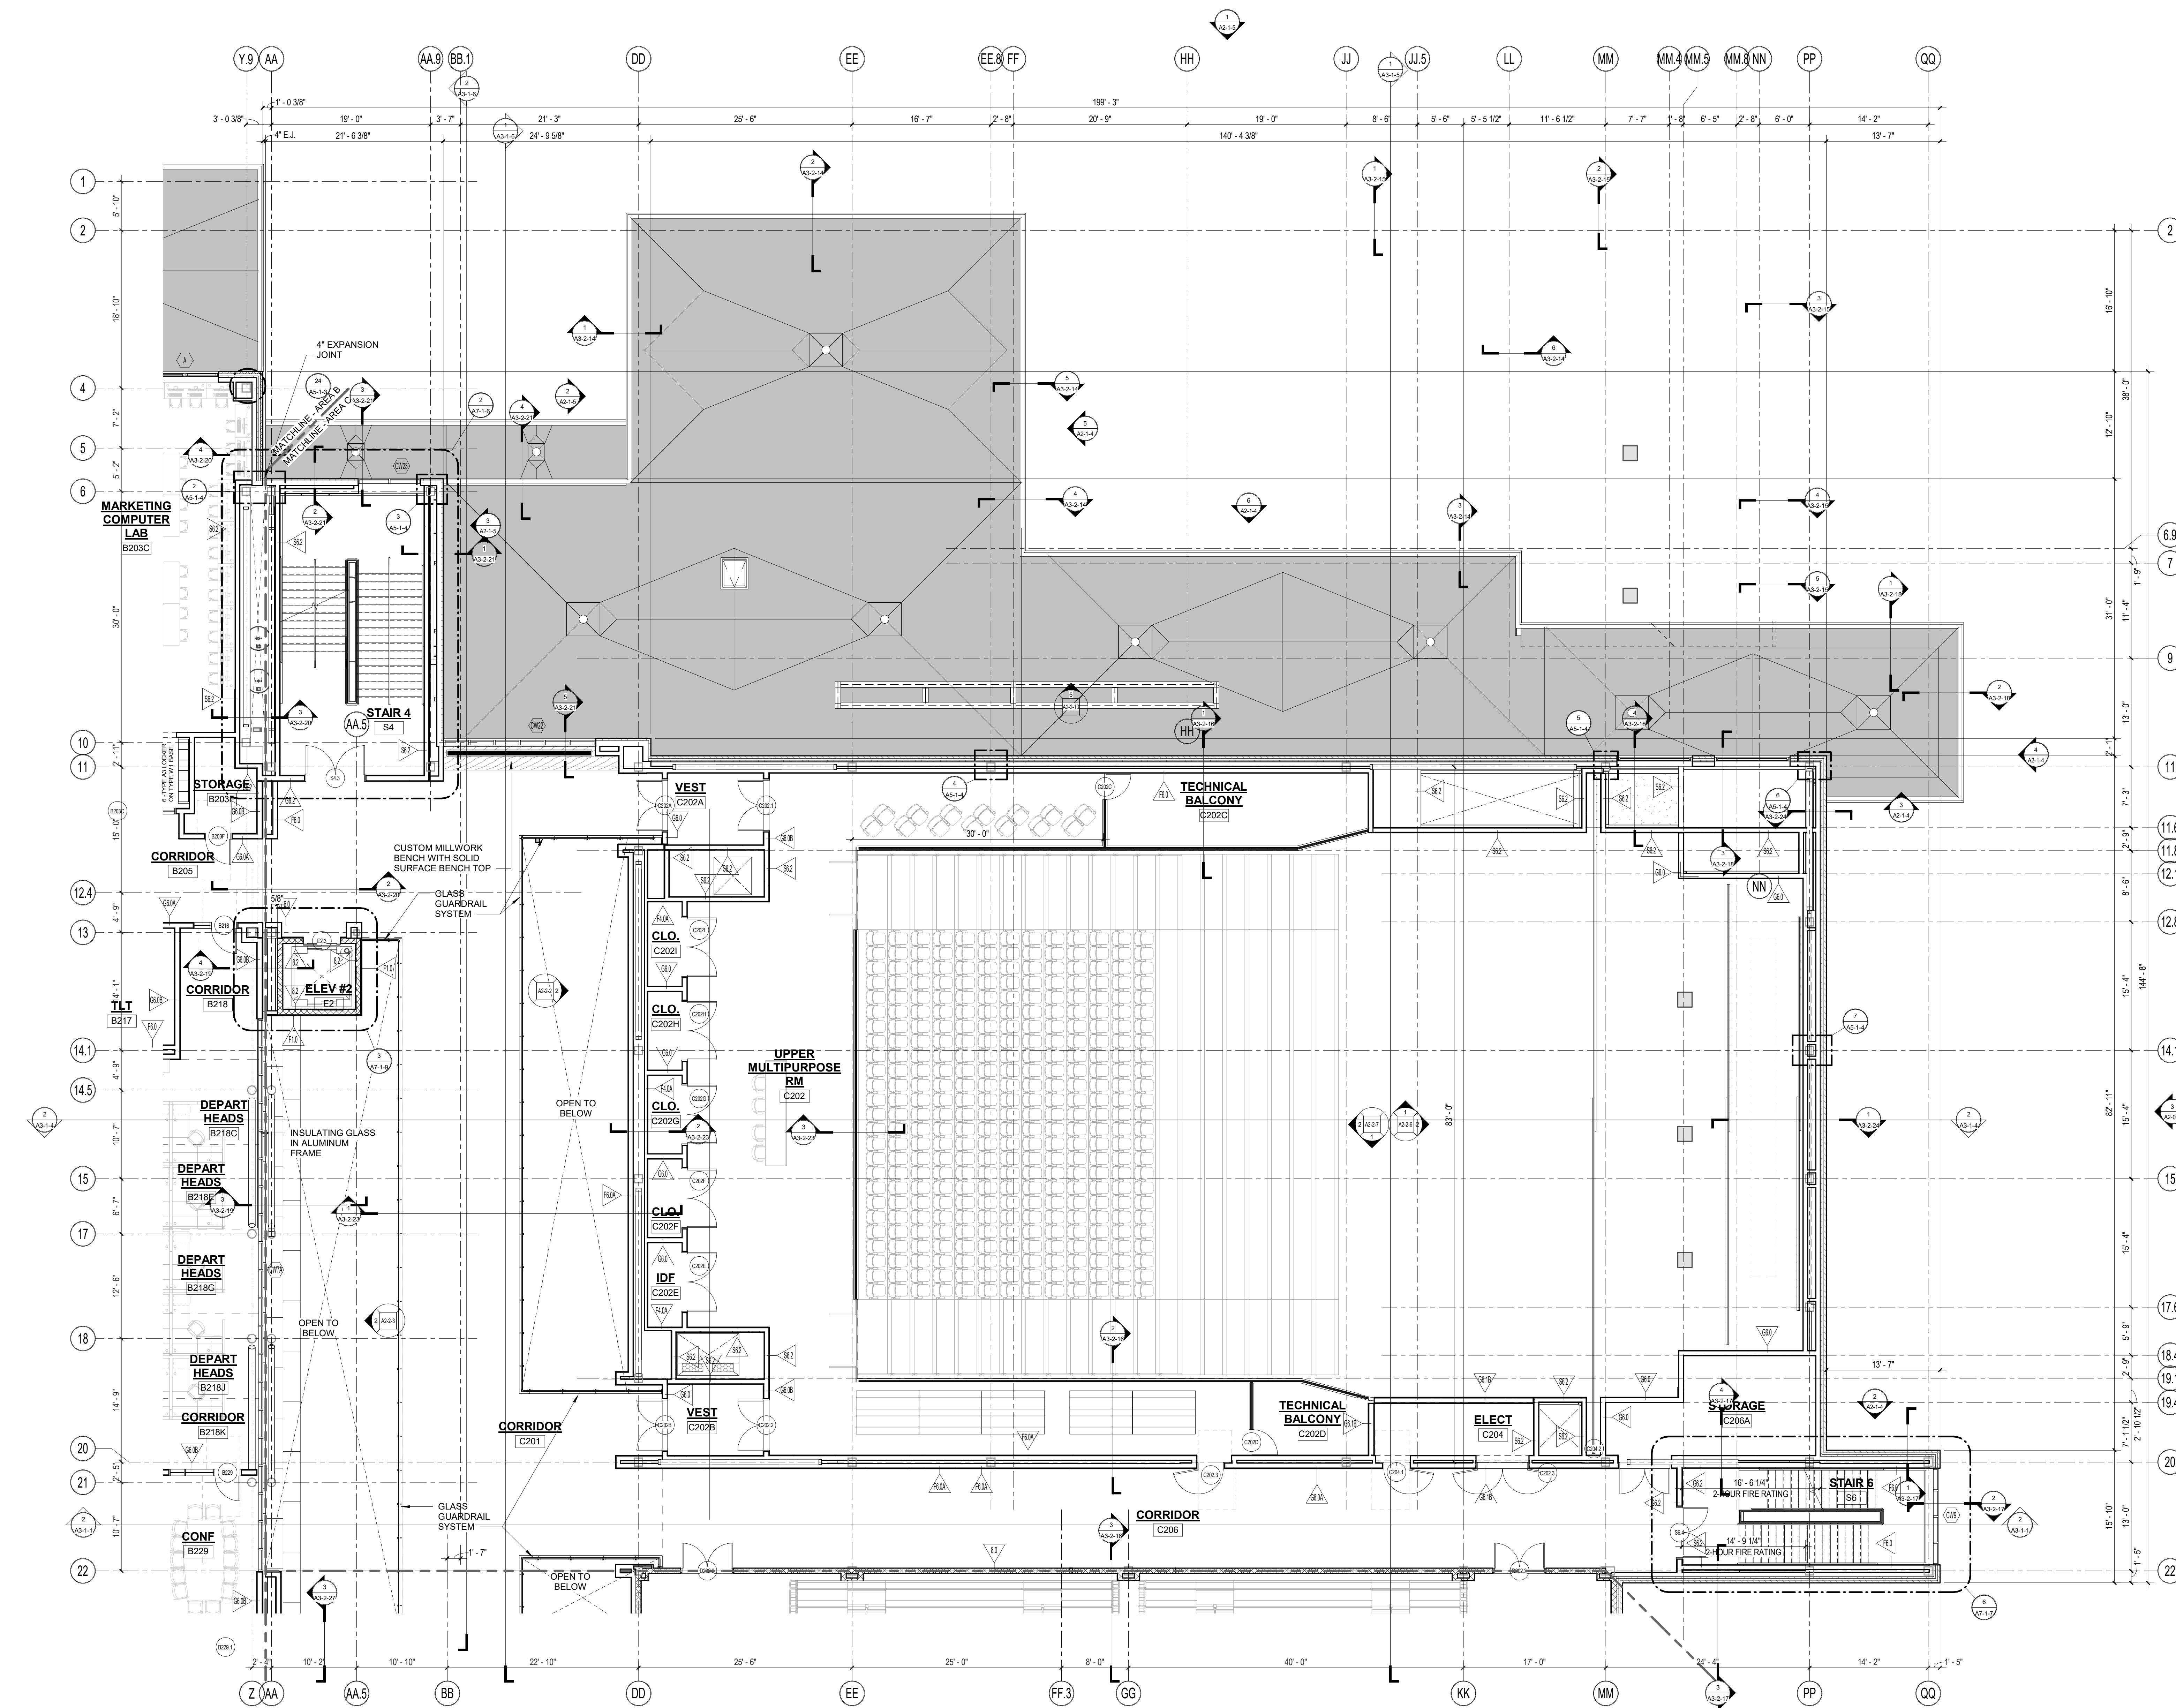

1 SECOND FLOOR PLAN - AREA C
1/8" = 1'-0"

DRA

Drumme Rosane Anderson, Inc.
225 Oakland Road
Studio 205
South Windsor, CT
06074
Tel: 817.854.1702
www.dra.com

280 Charles Street
Studio 300
Waltham, MA
02453


Planning | Architecture | Interior Design

**Northeast
Metropolitan
Regional
Vocational High
School**
100 Hemlock Road,
Wakefield, MA 01880

FLOOR PLAN GENERAL NOTES:


1. T.O. SLAB @ FIRST FLOOR DATUM ELEVATION OF 100'-0" CORRESPONDS TO 103.00' MEAN SEA LEVEL AS SHOWN ON SITE AND CIVIL DRAWINGS. ALL OTHER ELEVATION DATUM SHOWN IN THE ARCHITECTURAL SET IS RELATIVE TO 100'-0".
 2. ALL MASONRY PARTITIONS SHALL BE 8" CMU (8.0 WALL TYPE) UNLESS OTHERWISE NOTED ON THE FLOOR PLANS.
 3. ALL GWR INTERIOR PARTITIONS PROVIDE G6.0 WALL TYPE UNLESS OTHERWISE NOTED ON THE FLOOR PLANS.
 4. FURNISH AND INSTALL MASONRY LINTELS BY MASON (TRADE-BID CONTRACTOR) AT ALL MASONRY OPENINGS UNLESS INDICATED OTHERWISE. REFER TO PLANS, ELEVATIONS, SECTIONS, DOOR SCHEDULES AND MECHANICAL (HVAC) DRAWINGS FOR INFORMATION. REFER TO MASONRY LINTEL SCHEDULE ON STRUCTURAL DRAWINGS FOR DETAILS AND INFORMATION.
 5. FURNISH AND INSTALL SEISMIC RESTRAINTS BY METAL FABRICATIONS (TRADE-BID CONTRACTOR) AT ALL MASONRY PARTITIONS. REFER TO DETAILS ON STRUCTURAL DRAWINGS.
 6. UNLESS NOTED OTHERWISE, PROVIDE PARTITION CONSTRUCTION ABOVE ALL OPENINGS TO MATCH PARTITION TYPE CONSTRUCTION ADJACENT TO OPENING.
 7. REFER TO STRUCTURAL DRAWINGS FOR ALL CMU REINFORCING REQUIREMENTS.
 8. PROVIDE 1" RADIUS BULL NOSE CMU TO THE UNDERSIDE OF THE CEILING AT ALL EXPOSED INTERIOR CORNER CONDITIONS, UNLESS NOTED OTHERWISE.
 9. FOR CONTROL JOINT LOCATIONS AT INTERIOR MASONRY WALLS REFER TO SPECIFICATIONS. SUBMIT PROPOSED CONTROL JOINT LAYOUT TO THE ARCHITECT FOR APPROVAL PRIOR TO INSTALLATION.
 10. FOR CONTROL JOINT LOCATION AT GWR PARTITIONS, SOFFITS AND CEILINGS REFER TO SPECIFICATIONS. AND/OR INTERIOR ELEVATIONS AND/OR REFLECTIVE CEILING PLANS. SUBMIT PROPOSED CONTROL JOINT LAYOUT TO THE ARCHITECT FOR APPROVAL PRIOR TO INSTALLATION.
 11. REFER TO CODE ANALYSIS CD 1-1, CD 1-2 FOR FIRE RATING REQUIREMENTS OF THE BUILDING COMPONENTS.
 12. REFER TO STRUCTURAL DRAWINGS FOR NOTES/DESCRIPTIONS OF THE SPRAY APPLIED FIREPROOFING EXTENTS AND INTUMESCENT MASTIC FIREPROOFING SCOPE REQUIRED AT THE STRUCTURAL STEEL COMPONENTS. SEE INTERIOR ELEVATIONS AND SECTIONS FOR ADDITIONAL INFORMATION.
 13. SEE FOODSERVICE AND EQUIPMENT DRAWINGS FOR ADDITIONAL INFORMATION.
 14. PROVIDE 20 GAUGE METAL STRAPPING BEHIND GWB (CONCEALED FROM VIEW) AS REQUIRED FOR MOUNTING OF THE MARKERBOARDS, TACKBOARDS, ACOUSTICAL PANELS, AND MARKER WALLS OCCURRING ON METAL STUD WALLS.
 15. PROVIDE 3/4" PLYWOOD BLOCKING (SIZES SHALL BE COORDINATED WITH TECHNOLOGY EQUIPMENT REQUIREMENTS) BEHIND GWB (CONCEALED FROM VIEW) AS REQUIRED FOR MOUNTING OF THE WALL MOUNTED PROJECTORS, INTERACTIVE FLAT PANELS DISPLAYS, AND TV MONITORS OCCURRING ON METAL STUD WALLS.
 16. PROVIDE WOOD BLOCKING BEHIND GWB (CONCEALED FROM VIEW) AS REQUIRED FOR MOUNTING OF HANDRAILS, TOILET ACCESSORIES AND TOILETSHOWER PARTITIONS, AND DIVIDER CURTAIN TRACKS OCCURRING ON METAL STUD WALLS AND CEILINGS.
 17. ALL DIMENSIONS AT METAL STUD PARTITIONS ARE TO THE FACE OF THE STUD UNLESS NOTED AS "CLEAR".
 18. AT WALL LOCATIONS WHERE PARTITIONS WITH MULTIPLE LAYERS OF 5/8" GWB TRANSITION TO THE PARTITION WITH SINGLE LAYER OF 5/8" GWB, ALIGN THE FACES OF THE FINISH WALL SURFACES. STUD FRAMING LOCATIONS SHALL BE ADJUSTED ACCORDINGLY. REFER TO THE PLAN DRAWINGS FOR PARTITION TYPES DESIGNATIONS.
- NOTE A: AT METAL STUD PARTITIONS WITHIN THE SPACE PROVIDE ABUSE RESISTANT GYPSUM BOARD (ARGB) TO 8'-0" A.F.F. REFER TO PARTITION TYPES FOR WALL CONSTRUCTION REQUIREMENTS.

© COPYRIGHT 2023 DRUMME ROSANE ANDERSON, INC.

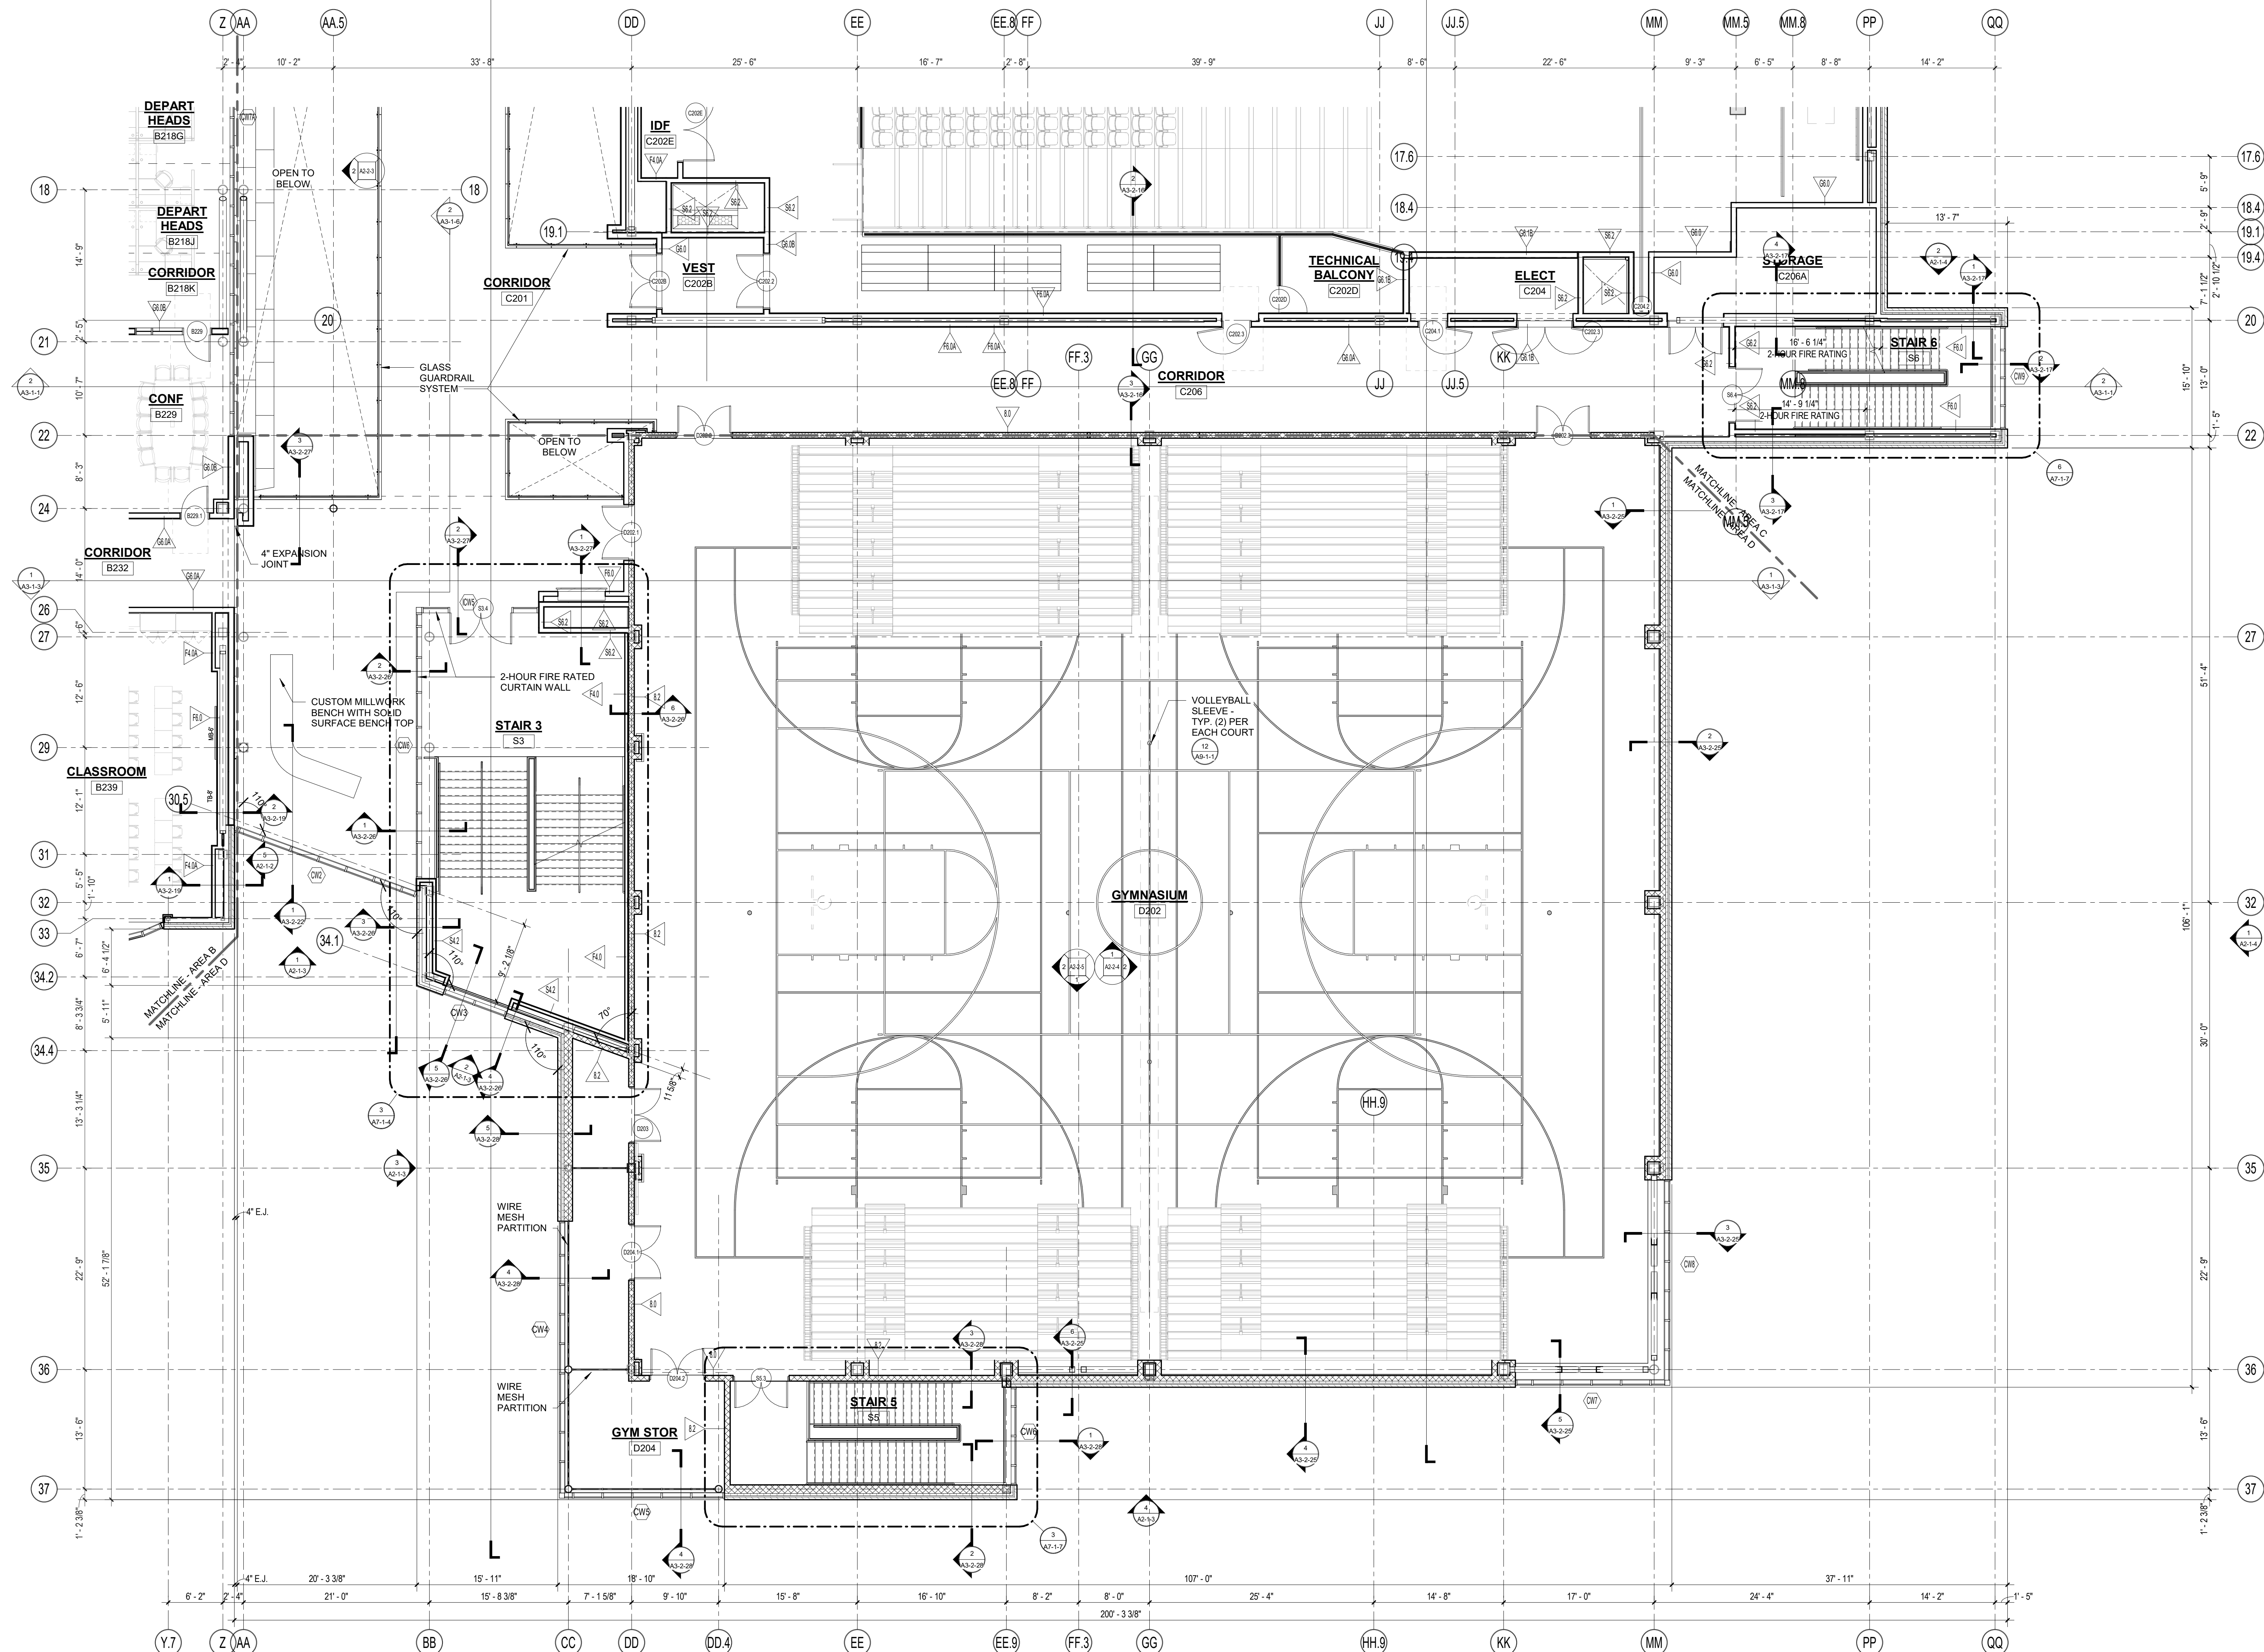

1 SECOND FLOOR PLAN - AREA D
1/8" = 1'-0"

MSBA 90% CD
SUBMISSION
May 12TH, 2023

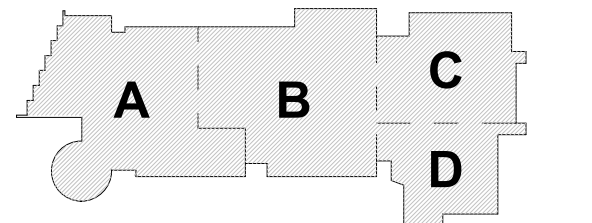


KEY PLAN
PROJECT NORTH
MAGNETIC NORTH

**SECOND FLOOR
PLAN - AREA D**

Scale: 1/8" = 1'-0"
Job No.: 20202
Drawn By: DRA
Date: May 12TH, 2023
Volume 3 of 4

A1-1-2D

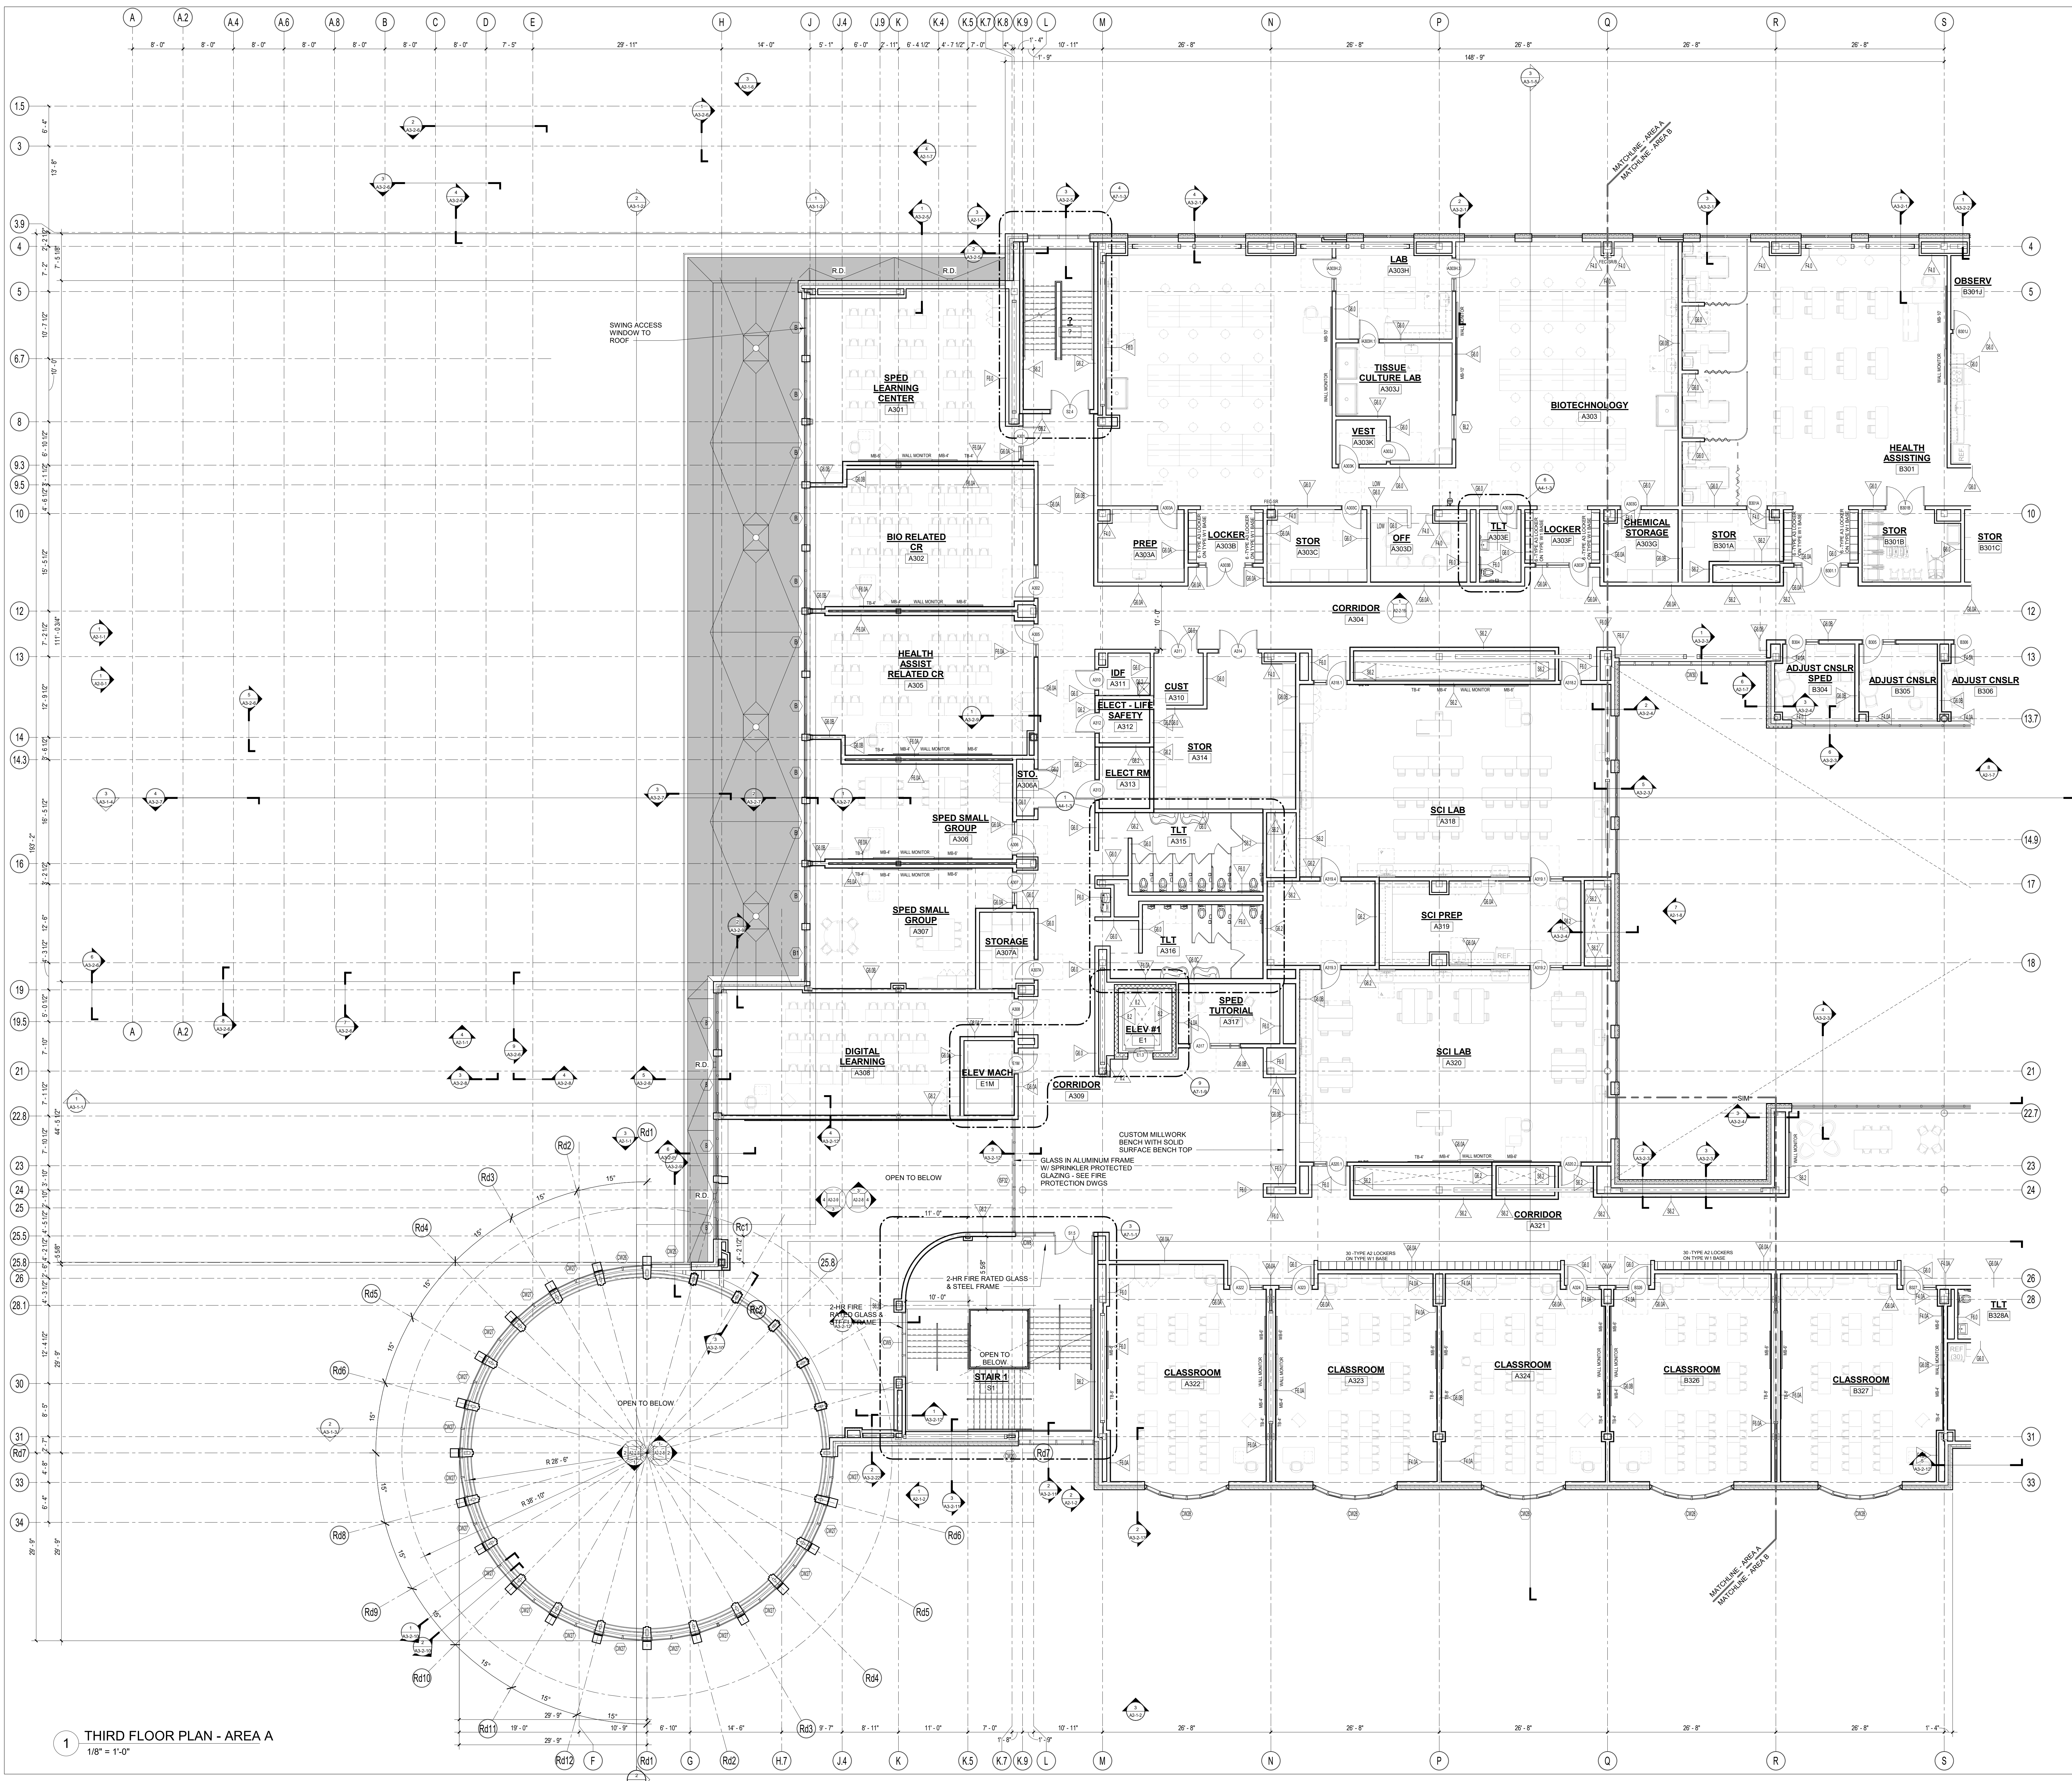

1 THIRD FLOOR PLAN - AREA A
1/8" = 1'-0"



Drumrey Rosane Anderson, Inc.
225 Oakland Road
Studio 205
South Windsor, CT
06074
Tel: 817.854.1702
www.dra.com

280 Charles Street
Studio 300
Waltham, MA
02453


Planning | Architecture | Interior Design

Northeast Metropolitan Regional Vocational High School


100 Hemlock Road,
Wakefield, MA 01880

- FLOOR PLAN GENERAL NOTES:**
1. T.O. SLAB @ FIRST FLOOR DATUM ELEVATION OF 100'-0" CORRESPONDS TO 163.30' MEAN SEA LEVEL, AS SHOWN ON SITE AND CIVIL DRAWINGS. ALL OTHER ELEVATION DATUM SHOWN IN THE ARCHITECTURAL SET IS RELATIVE TO 100'-0".
 2. ALL MASONRY PARTITIONS SHALL BE 8" CMU (8.0 WALL TYPE) UNLESS OTHERWISE NOTED ON THE FLOOR PLANS.
 3. ALL GWB INTERIOR PARTITIONS PROVIDE G6.0 WALL TYPE UNLESS OTHERWISE NOTED ON THE FLOOR PLANS.
 4. FURNISH AND INSTALL MASONRY LINTELS BY MASON (TRADE-BID CONTRACTOR) AT ALL MASONRY OPENINGS UNLESS INDICATED OTHERWISE. REFER TO PLANS, ELEVATIONS, SECTIONS, DOOR SCHEDULES AND MECHANICAL (HVAC) DRAWINGS FOR INFORMATION. REFER TO MASONRY LINTEL SCHEDULE ON STRUCTURAL DRAWINGS FOR DETAILS AND INFORMATION.
 5. FURNISH AND INSTALL SEISMIC RESTRAINTS BY METAL FABRICATIONS (TRADE-BID CONTRACTOR) AT ALL MASONRY PARTITIONS. REFER TO DETAILS ON STRUCTURAL DRAWINGS.
 6. UNLESS NOTED OTHERWISE, PROVIDE PARTITION CONSTRUCTION ABOVE ALL OPENINGS TO MATCH PARTITION TYPE CONSTRUCTION ADJACENT TO OPENING.
 7. REFER TO STRUCTURAL DRAWINGS FOR ALL CMU REINFORCING REQUIREMENTS.
 8. PROVIDE 1" RADIUS BULL NOSE CMU TO THE UNDERSIDE OF THE CEILING AT ALL EXPOSED INTERIOR CORNER CONDITIONS, UNLESS NOTED OTHERWISE.
 9. FOR CONTROL JOINT LOCATIONS AT INTERIOR MASONRY WALLS REFER TO SPECIFICATIONS. SUBMIT PROPOSED CONTROL JOINT LAYOUT TO THE ARCHITECT FOR APPROVAL PRIOR TO INSTALLATION.
 10. FOR CONTROL JOINT LOCATION AT GWB PARTITIONS, SOFFITS AND CEILINGS REFER TO SPECIFICATIONS. AND/OR INTERIOR ELEVATIONS AND/OR REFLECTIVE CEILING PLANS. SUBMIT PROPOSED CONTROL JOINT LAYOUT TO THE ARCHITECT FOR APPROVAL PRIOR TO INSTALLATION.
 11. REFER TO CODE ANALYSIS CD 1-1, CD 1-2 FOR FIRE RATING REQUIREMENTS OF THE BUILDING COMPONENTS.
 12. REFER TO STRUCTURAL DRAWINGS FOR NOTES/DESCRIPTIONS OF THE SPRAY APPLIED FIREPROOFING EXTENTS AND INTUMESCENT MASTIC FIREPROOFING SCOPE REQUIRED AT THE STRUCTURAL STEEL COMPONENTS. SEE INTERIOR ELEVATIONS AND SECTIONS FOR ADDITIONAL INFORMATION.
 13. SEE FOODSERVICE AND EQUIPMENT DRAWINGS FOR ADDITIONAL INFORMATION.
 14. PROVIDE 20 GAUGE METAL STRAPPING BEHIND GWB (CONCEALED FROM VIEW) AS REQUIRED FOR MOUNTING OF THE MARKERBOARDS, TACKBOARDS, ACOUSTICAL PANELS, AND MARKER WALLS OCCURRING ON METAL STUD WALLS.
 15. PROVIDE 3/4" PLYWOOD BLOCKING (SIZES SHALL BE COORDINATED WITH TECHNOLOGY EQUIPMENT REQUIREMENTS) BEHIND GWB (CONCEALED FROM VIEW) AS REQUIRED FOR MOUNTING OF THE WALL MOUNTED PROJECTORS, INTERACTIVE FLAT PANELS, DISPLAYS, AND TV MONITORS OCCURRING ON METAL STUD WALLS.
 16. PROVIDE WOOD BLOCKING BEHIND GWB (CONCEALED FROM VIEW) AS REQUIRED FOR MOUNTING OF HANDRAILS, TOILET ACCESSORIES AND TOILETSHOWER PARTITIONS, AND DIVIDER CURTAIN TRACKS OCCURRING ON METAL STUD WALLS AND CEILINGS.
 17. ALL DIMENSIONS AT METAL STUD PARTITIONS ARE TO THE FACE OF THE STUD UNLESS NOTED AS "CLEAR".
 18. AT WALL LOCATIONS WHERE PARTITIONS WITH MULTIPLE LAYERS OF 5/8" GWB TRANSITION TO THE PARTITION WITH SINGLE LAYER OF 5/8" GWB, ALIGN THE FACES OF THE FINISH WALL SURFACES. STUD FRAMING LOCATIONS SHALL BE ADJUSTED ACCORDINGLY. REFER TO THE PLAN DRAWINGS FOR PARTITION TYPES DESIGNATIONS.
- NOTE A: AT METAL STUD PARTITIONS WITHIN THE SPACE PROVIDE ABUSE RESISTANT GYPSUM BOARD (AGRB) TO 8'-0" A.F.F. REFER TO PARTITION TYPES FOR WALL CONSTRUCTION REQUIREMENTS.

MSBA 90% CD
SUBMISSION
May 12TH, 2023

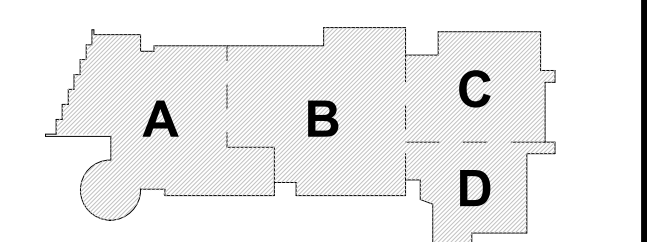

PROJECT NORTH
MAGNETIC NORTH

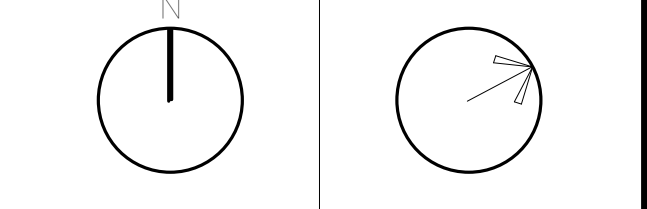

THIRD FLOOR PLAN - AREA A

Scale: 1/8" = 1'-0"
Job No.: 20202
Drawn By: DRA
Date: May 12TH, 2023
Volume 3 of 4

A1-1-3A

DRA

Drummeys Rosane Anderson, Inc.
225 Oakland Road
Studio 205
South Windsor, CT
06074

280 Charles Street
Studio 300
Waltham, MA
02453

Planning | Architecture | Interior Design
Tel: 817.854.1700
www.dra.com


Northeast Metropolitan Regional Vocational High School

100 Hemlock Road,
Wakefield, MA 01880

- FLOOR PLAN GENERAL NOTES:**
1. T.O. SLAB @ FIRST FLOOR DATUM ELEVATION OF 100'-0" CORRESPONDS TO 103.00' MEAN SEA LEVEL AS SHOWN ON SITE AND CIVIL DRAWINGS. ALL OTHER ELEVATION DATUM SHOWN IN THE ARCHITECTURAL SET IS RELATIVE TO 100'-0".
 2. ALL MASONRY PARTITIONS SHALL BE 8" CMU (8.0 WALL TYPE) UNLESS OTHERWISE NOTED ON THE FLOOR PLANS.
 3. ALL GWB INTERIOR PARTITIONS PROVIDE G6.0 WALL TYPE UNLESS OTHERWISE NOTED ON THE FLOOR PLANS.
 4. FURNISH AND INSTALL MASONRY LINTELS BY MASON (TRADE-BID CONTRACTOR) AT ALL MASONRY OPENINGS UNLESS INDICATED OTHERWISE. REFER TO PLANS, ELEVATIONS, SECTIONS, DOOR SCHEDULES AND MECHANICAL (HVAC) DRAWINGS FOR INFORMATION. REFER TO MASONRY LINTEL SCHEDULE ON STRUCTURAL DRAWINGS FOR DETAILS AND INFORMATION.
 5. FURNISH AND INSTALL SEISMIC RESTRAINTS BY METAL FABRICATORS (TRADE-BID CONTRACTOR) AT ALL MASONRY PARTITIONS. REFER TO DETAILS ON STRUCTURAL DRAWINGS.
 6. UNLESS NOTED OTHERWISE, PROVIDE PARTITION CONSTRUCTION ABOVE ALL OPENINGS TO MATCH PARTITION TYPE CONSTRUCTION ADJACENT TO OPENING.
 7. REFER TO STRUCTURAL DRAWINGS FOR ALL CMU REINFORCING REQUIREMENTS.
 8. PROVIDE 1" RADIUS BULL NOSE CMU TO THE UNDERSIDE OF THE CEILING AT ALL EXPOSED INTERIOR CORNER CONDITIONS, UNLESS NOTED OTHERWISE.
 9. FOR CONTROL JOINT LOCATIONS AT INTERIOR MASONRY WALLS REFER TO SPECIFICATIONS. SUBMIT PROPOSED CONTROL JOINT LAYOUT TO THE ARCHITECT FOR APPROVAL PRIOR TO INSTALLATION.
 10. FOR CONTROL JOINT LOCATION AT GWB PARTITIONS, SOFFITS AND CEILINGS REFER TO SPECIFICATIONS. AND/OR INTERIOR ELEVATIONS AND/OR REFLECTIVE CEILING PLANS. SUBMIT PROPOSED CONTROL JOINT LAYOUT TO THE ARCHITECT FOR APPROVAL PRIOR TO INSTALLATION.
 11. REFER TO CODE ANALYSIS CD 1-1, CD 1-2 FOR FIRE RATING REQUIREMENTS OF THE BUILDING COMPONENTS.
 12. REFER TO STRUCTURAL DRAWINGS FOR NOTED DESCRIPTIONS OF THE SPRAY APPLIED FIREPROOFING EXTENTS AND INTUMESCENT MASTIC FIREPROOFING SCOPE REQUIRED AT THE STRUCTURAL STEEL COMPONENTS. SEE INTERIOR ELEVATIONS AND SECTIONS FOR ADDITIONAL INFORMATION.
 13. SEE FOODSERVICE AND EQUIPMENT DRAWINGS FOR ADDITIONAL INFORMATION.
 14. PROVIDE 20 GAUGE METAL STRAPPING BEHIND GWB (CONCEALED FROM VIEW) AS REQUIRED FOR MOUNTING OF THE MARKERBOARDS, TACKBOARDS, ACOUSTICAL PANELS, AND MARKER WALLS OCCURRING ON METAL STUD WALLS.
 15. PROVIDE 3/4" PLYWOOD BLOCKING (SIZES SHALL BE COORDINATED WITH TECHNOLOGY EQUIPMENT REQUIREMENTS) BEHIND GWB (CONCEALED FROM VIEW) AS REQUIRED FOR MOUNTING OF THE WALL MOUNTED PROJECTORS, INTERACTIVE FLAT PANELS, DISPLAYS, AND TV MONITORS OCCURRING ON METAL STUD WALLS.
 16. PROVIDE WOOD BLOCKING BEHIND GWB (CONCEALED FROM VIEW) AS REQUIRED FOR MOUNTING OF HANDRAILS, TOILET ACCESSORIES AND TOILETSHOWER PARTITIONS, AND DIVIDER CURTAIN TRACKS OCCURRING ON METAL STUD WALLS AND CEILINGS.
 17. ALL DIMENSIONS AT METAL STUD PARTITIONS ARE TO THE FACE OF THE STUD UNLESS NOTED AS "CLEAR".
 18. AT WALL LOCATIONS WHERE PARTITIONS WITH MULTIPLE LAYERS OF 5/8" GWB TRANSITION TO THE PARTITION WITH SINGLE LAYER OF 5/8" GWB, ALIGN THE FACES OF THE FINISH WALL SURFACES. STUD FRAMING LOCATIONS SHALL BE ADJUSTED ACCORDINGLY. REFER TO THE PLAN DRAWINGS FOR PARTITION TYPES DESIGNATIONS.
- NOTE A:** AT METAL STUD PARTITIONS WITHIN THE SPACE PROVIDE ABUSE RESISTANT GYPSUM BOARD (ARGB) TO 8'-0" A.F.F. REFER TO PARTITION TYPES FOR WALL CONSTRUCTION REQUIREMENTS.

MSBA 90% CD
SUBMISSION

May 12TH, 2023

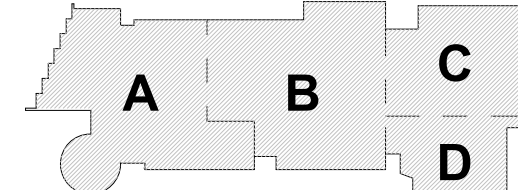

KEY PLAN

PROJECT NORTH
MAGNETIC NORTH



THIRD FLOOR PLAN - AREA B

Scale: 1/8" = 1'-0"

Job No.: 20202

Drawn By: DRA

Date: May 12TH, 2023

Volume 3 of 4

A1-1-3B

1 THIRD FLOOR PLAN - AREA B

1/8" = 1'-0"

DRA

Drumme Rosane Anderson, Inc.
225 Oakland Road
Studio 205
South Windsor, CT
06074

260 Charles Street
Studio 300
Waltham, MA
02453

Planning | Architecture | Interior Design
Tel: 817.854.1700
www.dra.com


**Northeast
Metropolitan
Regional
Vocational High
School**

100 Hemlock Road,
Wakefield, MA 01880

FLOOR PLAN GENERAL NOTES:

1. T.O. SLAB @ FIRST FLOOR DATUM ELEVATION OF 100'-0" CORRESPONDS TO 103.00' MEAN SEA LEVEL, AS SHOWN ON SITE AND CIVIL DRAWINGS. ALL OTHER ELEVATION DATUM SHOWN IN THE ARCHITECTURAL SET IS RELATIVE TO 100'-0".
 2. ALL MASONRY PARTITIONS SHALL BE 8" CMU (8.0 WALL TYPE) UNLESS OTHERWISE NOTED ON THE FLOOR PLANS.
 3. ALL GWB INTERIOR PARTITIONS PROVIDE G6.0 WALL TYPE UNLESS OTHERWISE NOTED ON THE FLOOR PLANS.
 4. FURNISH AND INSTALL MASONRY LINTELS BY MASON (TRADE-BID CONTRACTOR) AT ALL MASONRY OPENINGS UNLESS INDICATED OTHERWISE. REFER TO PLANS, ELEVATIONS, SECTIONS, DOOR SCHEDULES AND MECHANICAL (HVAC) DRAWINGS FOR INFORMATION. REFER TO MASONRY LINTEL SCHEDULE ON STRUCTURAL DRAWINGS FOR DETAILS AND INFORMATION.
 5. FURNISH AND INSTALL SEISMIC RESTRAINTS BY METAL FABRICATIONS (TRADE-BID CONTRACTOR) AT ALL MASONRY PARTITIONS. REFER TO DETAILS ON STRUCTURAL DRAWINGS.
 6. UNLESS NOTED OTHERWISE, PROVIDE PARTITION CONSTRUCTION ABOVE ALL OPENINGS TO MATCH PARTITION TYPE CONSTRUCTION ADJACENT TO OPENING.
 7. REFER TO STRUCTURAL DRAWINGS FOR ALL CMU REINFORCING REQUIREMENTS.
 8. PROVIDE 1" RADIUS BULL NOSE CMU TO THE UNDERSIDE OF THE CEILING AT ALL EXPOSED INTERIOR CORNER CONDITIONS, UNLESS NOTED OTHERWISE.
 9. FOR CONTROL JOINT LOCATIONS AT INTERIOR MASONRY WALLS REFER TO SPECIFICATIONS. SUBMIT PROPOSED CONTROL JOINT LAYOUT TO THE ARCHITECT FOR APPROVAL PRIOR TO INSTALLATION.
 10. FOR CONTROL JOINT LOCATION AT GWB PARTITIONS, SOFFITS AND CEILINGS REFER TO SPECIFICATIONS, AND/OR INTERIOR ELEVATIONS AND/OR REFLECTIVE CEILING PLANS. SUBMIT PROPOSED CONTROL JOINT LAYOUT TO THE ARCHITECT FOR APPROVAL PRIOR TO INSTALLATION.
 11. REFER TO CODE ANALYSIS CD-1.1, CD-1.2 FOR FIRE RATING REQUIREMENTS OF THE BUILDING COMPONENTS.
 12. REFER TO STRUCTURAL DRAWINGS FOR NOTES/DESCRIPTIONS OF THE SPRAY APPLIED FIREPROOFING EXTENTS AND INTUMESCENT MASTIC FIREPROOFING SCOPE REQUIRED AT THE STRUCTURAL STEEL COMPONENTS. SEE INTERIOR ELEVATIONS AND SECTIONS FOR ADDITIONAL INFORMATION.
 13. SEE FOODSERVICE AND EQUIPMENT DRAWINGS FOR ADDITIONAL INFORMATION.
 14. PROVIDE 20 GAUGE METAL STRAPPING BEHIND GWB (CONCEALED FROM VIEW) AS REQUIRED FOR MOUNTING OF THE MARKERBOARDS, TACKBOARDS, ACOUSTICAL PANELS, AND MARKER WALLS OCCURRING ON METAL STUD WALLS.
 15. PROVIDE 3/4" PLYWOOD BLOCKING (SIZES SHALL BE COORDINATED WITH TECHNOLOGY EQUIPMENT REQUIREMENTS) BEHIND GWB (CONCEALED FROM VIEW) AS REQUIRED FOR MOUNTING OF THE WALL MOUNTED PROJECTORS, INTERACTIVE FLAT PANELS, DISPLAYS, AND TV MONITORS OCCURRING ON METAL STUD WALLS.
 16. PROVIDE WOOD BLOCKING BEHIND GWB (CONCEALED FROM VIEW) AS REQUIRED FOR MOUNTING OF HANDRAILS, TOILET ACCESSORIES AND TOILETSHOWER PARTITIONS, AND DIVIDER CURTAIN TRACKS OCCURRING ON METAL STUD WALLS AND CEILINGS.
 17. ALL DIMENSIONS AT METAL STUD PARTITIONS ARE TO THE FACE OF THE STUD UNLESS NOTED AS "CLEAR".
 18. AT WALL LOCATIONS WHERE PARTITIONS WITH MULTIPLE LAYERS OF 5/8" GWB TRANSITION TO THE PARTITION WITH SINGLE LAYER OF 5/8" GWB, ALIGN THE FACES OF THE FINISH WALL SURFACES. STUD FRAMING LOCATIONS SHALL BE ADJUSTED ACCORDINGLY. REFER TO THE PLAN DRAWINGS FOR PARTITION TYPES DESIGNATIONS.
- NOTE A: AT METAL STUD PARTITIONS WITHIN THE SPACE PROVIDE ABUSE RESISTANT GYPSUM BOARD (ARGB) TO 8'-0" A.F.F. REFER TO PARTITION TYPES FOR WALL CONSTRUCTION REQUIREMENTS.


© COPYRIGHT 2023 DRUMME ROSANE ANDERSON, INC.

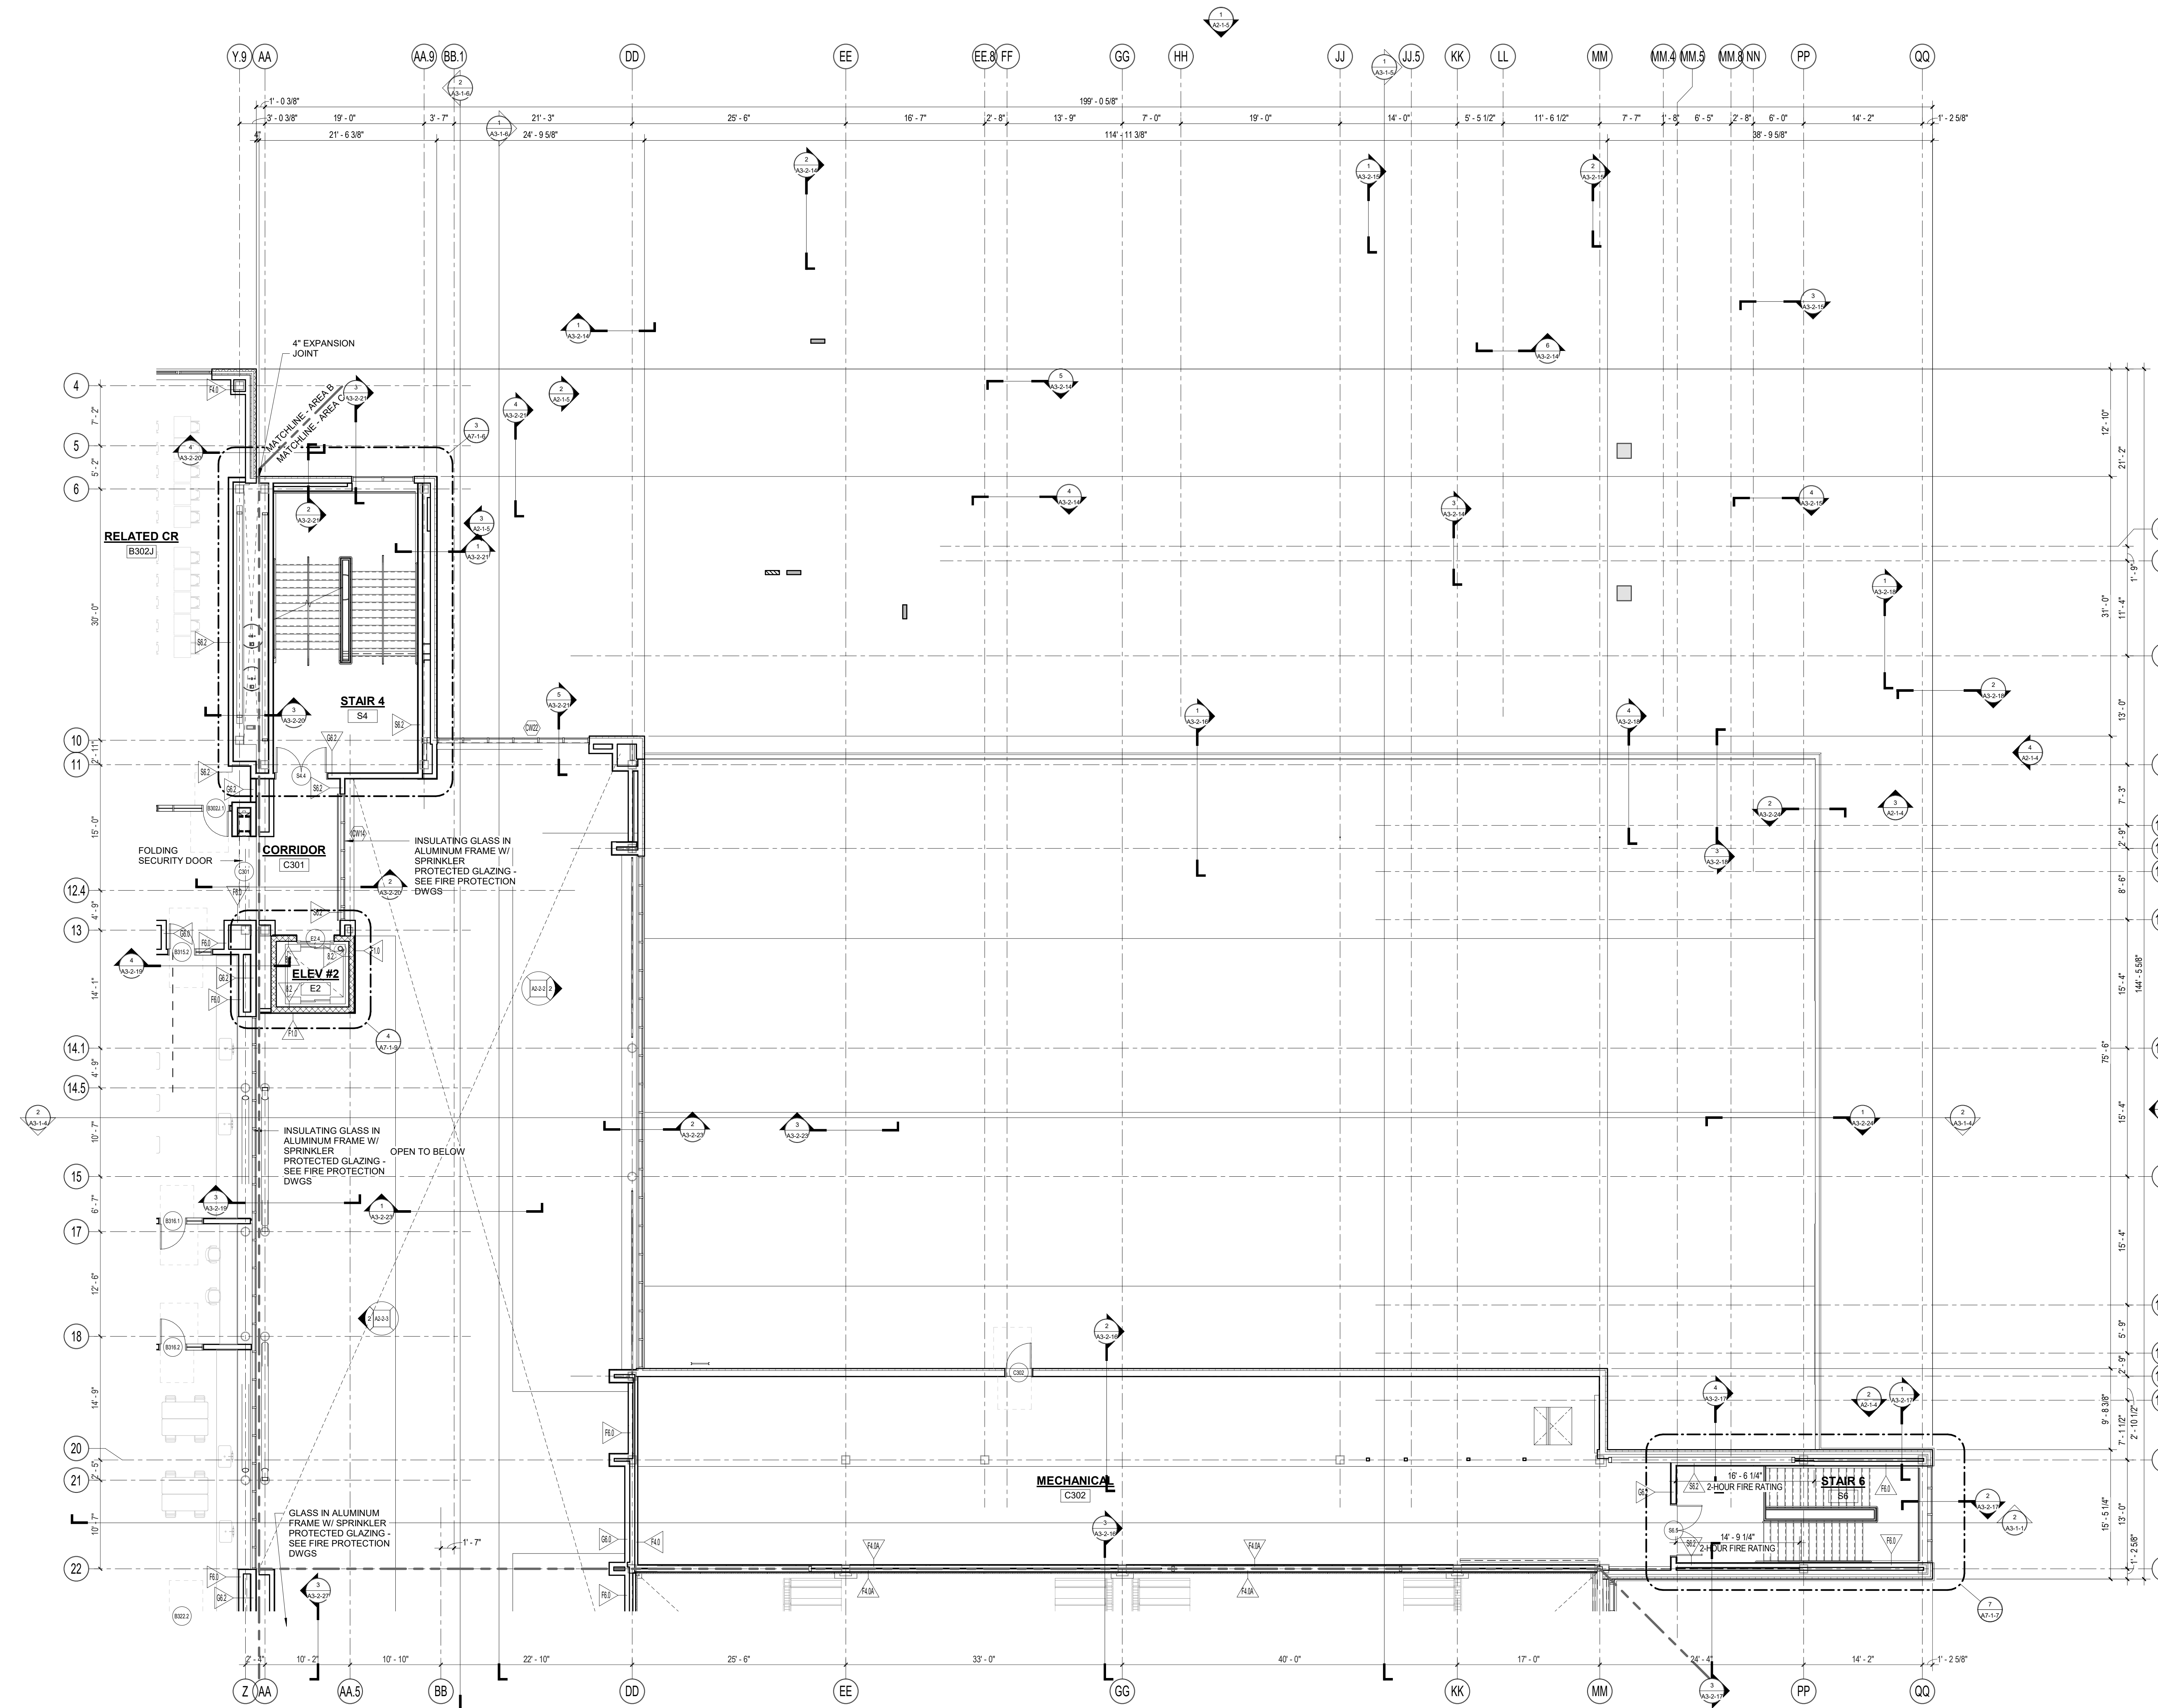

1 THIRD FLOOR PLAN - AREA C
1/8" = 1'-0"

MSBA 90% CD
SUBMISSION



May 12TH, 2023

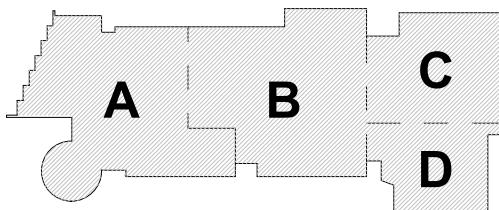

KEY PLAN

PROJECT NORTH

MAGNETIC NORTH

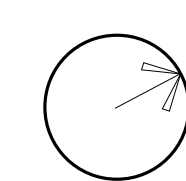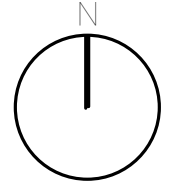

**THIRD FLOOR
PLAN - AREA C**

Scale: 1/8" = 1'-0"

Job No.: 20202

Drawn By: DRA

Date: May 12TH, 2023

Volume 3 of 4

A1-1-3C

DRA

Drumme Rosane Anderson, Inc.
225 Oakland Road
Studio 205
South Windsor, CT
06074
260 Charles Street
Studio 300
Waltham, MA
02453
Tel: 617.854.1702
www.dra.com

Planning | Architecture | Interior Design

Northeast Metropolitan Regional Vocational High School

100 Hemlock Road,
Wakefield, MA 01880


FLOOR PLAN GENERAL NOTES:

1. T.O. SLAB @ FIRST FLOOR DATUM ELEVATION OF 100'-0" CORRESPONDS TO 103.00' MEAN SEA LEVEL, AS SHOWN ON SITE AND CIVIL DRAWINGS. ALL OTHER ELEVATION DATUM SHOWN IN THE ARCHITECTURAL SET IS RELATIVE TO 100'-0".
2. ALL MASONRY PARTITIONS SHALL BE 8" CMU (8.0 WALL TYPE) UNLESS OTHERWISE NOTED ON THE FLOOR PLANS.
3. ALL GWR INTERIOR PARTITIONS PROVIDE G6.0 WALL TYPE UNLESS OTHERWISE NOTED ON THE FLOOR PLANS.
4. FURNISH AND INSTALL MASONRY LINTELS BY MASON (TRADE-BID CONTRACTOR) AT ALL MASONRY OPENINGS UNLESS INDICATED OTHERWISE. REFER TO PLANS, ELEVATIONS, SECTIONS, DOOR SCHEDULE AND MECHANICAL (HVAC) DRAWINGS FOR INFORMATION. REFER TO MASONRY LINTEL SCHEDULE ON STRUCTURAL DRAWINGS FOR DETAILS AND INFORMATION.
5. FURNISH AND INSTALL SEISMIC RESTRAINTS BY METAL FABRICATIONS (TRADE-BID CONTRACTOR) AT ALL MASONRY PARTITIONS. REFER TO DETAILS ON STRUCTURAL DRAWINGS.
6. UNLESS NOTED OTHERWISE, PROVIDE PARTITION CONSTRUCTION ABOVE ALL OPENINGS TO MATCH PARTITION TYPE CONSTRUCTION ADJACENT TO OPENING.
7. REFER TO STRUCTURAL DRAWINGS FOR ALL CMU REINFORCING REQUIREMENTS.
8. PROVIDE 1" RADIUS BULL NOSE CMU TO THE UNDERSIDE OF THE CEILING AT ALL EXPOSED INTERIOR CORNER CONDITIONS, UNLESS NOTED OTHERWISE.
9. FOR CONTROL JOINT LOCATIONS AT INTERIOR PARTITIONS, SOFFITS AND CEILINGS REFER TO SPECIFICATIONS, AND/OR INTERIOR ELEVATIONS AND/OR REFLECTIVE CEILING PLANS. SUBMIT PROPOSED CONTROL JOINT LAYOUT TO THE ARCHITECT FOR APPROVAL PRIOR TO INSTALLATION.
10. FOR CONTROL JOINT LOCATION AT GWR PARTITIONS, SOFFITS AND CEILINGS REFER TO SPECIFICATIONS, AND/OR INTERIOR ELEVATIONS AND/OR REFLECTIVE CEILING PLANS. SUBMIT PROPOSED CONTROL JOINT LAYOUT TO THE ARCHITECT FOR APPROVAL PRIOR TO INSTALLATION.
11. REFER TO CODE ANALYSIS CD 1-1, CD 1-2 FOR FIRE RATING REQUIREMENTS OF THE BUILDING COMPONENTS.
12. REFER TO STRUCTURAL DRAWINGS FOR NOTES/DESCRIPTIONS OF THE SPRAY APPLIED FIREPROOFING EXTENTS AND INTUMESCENT MASTIC FIREPROOFING SCOPE REQUIRED AT THE STRUCTURAL STEEL COMPONENTS. SEE INTERIOR ELEVATIONS AND SECTIONS FOR ADDITIONAL INFORMATION.
13. SEE FOODSERVICE AND EQUIPMENT DRAWINGS FOR ADDITIONAL INFORMATION.
14. PROVIDE 20 GAUGE METAL STRAPPING BEHIND GWB (CONCEALED FROM VIEW) AS REQUIRED FOR MOUNTING OF THE MARKERBOARDS, TACKBOARDS, ACOUSTICAL PANELS, AND MARKER WALLS OCCURRING ON METAL STUD WALLS.
15. PROVIDE 3/4" PLYWOOD BLOCKING (SIZES SHALL BE COORDINATED WITH TECHNOLOGY EQUIPMENT REQUIREMENTS) BEHIND GWB (CONCEALED FROM VIEW) AS REQUIRED FOR MOUNTING OF THE WALL MOUNTED PROJECTORS, INTERACTIVE FLAT PANELS, DISPLAYS, AND TV MONITORS OCCURRING ON METAL STUD WALLS.
16. PROVIDE WOOD BLOCKING BEHIND GWB (CONCEALED FROM VIEW) AS REQUIRED FOR MOUNTING OF HANDRAILS, TOILET ACCESSORIES AND TOILETSHOWER PARTITIONS, AND DIVIDER CURTAIN TRACKS OCCURRING ON METAL STUD WALLS AND CEILINGS.
17. ALL DIMENSIONS AT METAL STUD PARTITIONS ARE TO THE FACE OF THE STUD UNLESS NOTED AS "CLEAR".
18. AT WALL LOCATIONS WHERE PARTITIONS WITH MULTIPLE LAYERS OF 5/8" GWB TRANSITION TO THE PARTITION WITH SINGLE LAYER OF 5/8" GWB, ALIGN THE FACES OF THE FINISH WALL SURFACES. STUD FRAMING LOCATIONS SHALL BE ADJUSTED ACCORDINGLY. REFER TO THE PLAN DRAWINGS FOR PARTITION TYPES DESIGNATIONS.

NOTE A: AT METAL STUD PARTITIONS WITHIN THE SPACE PROVIDE ABUSE RESISTANT GYPSUM BOARD (ARGB) TO 8'-0" A.F.F. REFER TO PARTITION TYPES FOR WALL CONSTRUCTION REQUIREMENTS.

MSBA 90% CD
SUBMISSION



May 12TH, 2023

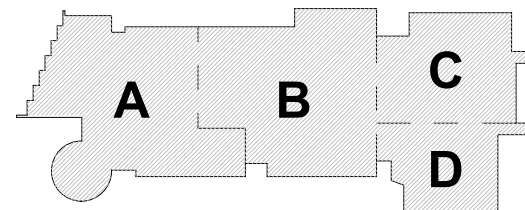

KEY PLAN

PROJECT NORTH

MAGNETIC NORTH

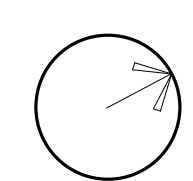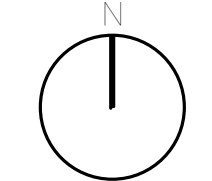

THIRD FLOOR PLAN - AREA D

Scale: 1/8" = 1'-0"


Job No.: 20202

Drawn By: DRA


Date: May 12TH, 2023

Volume 3 of 4

A1-1-3D

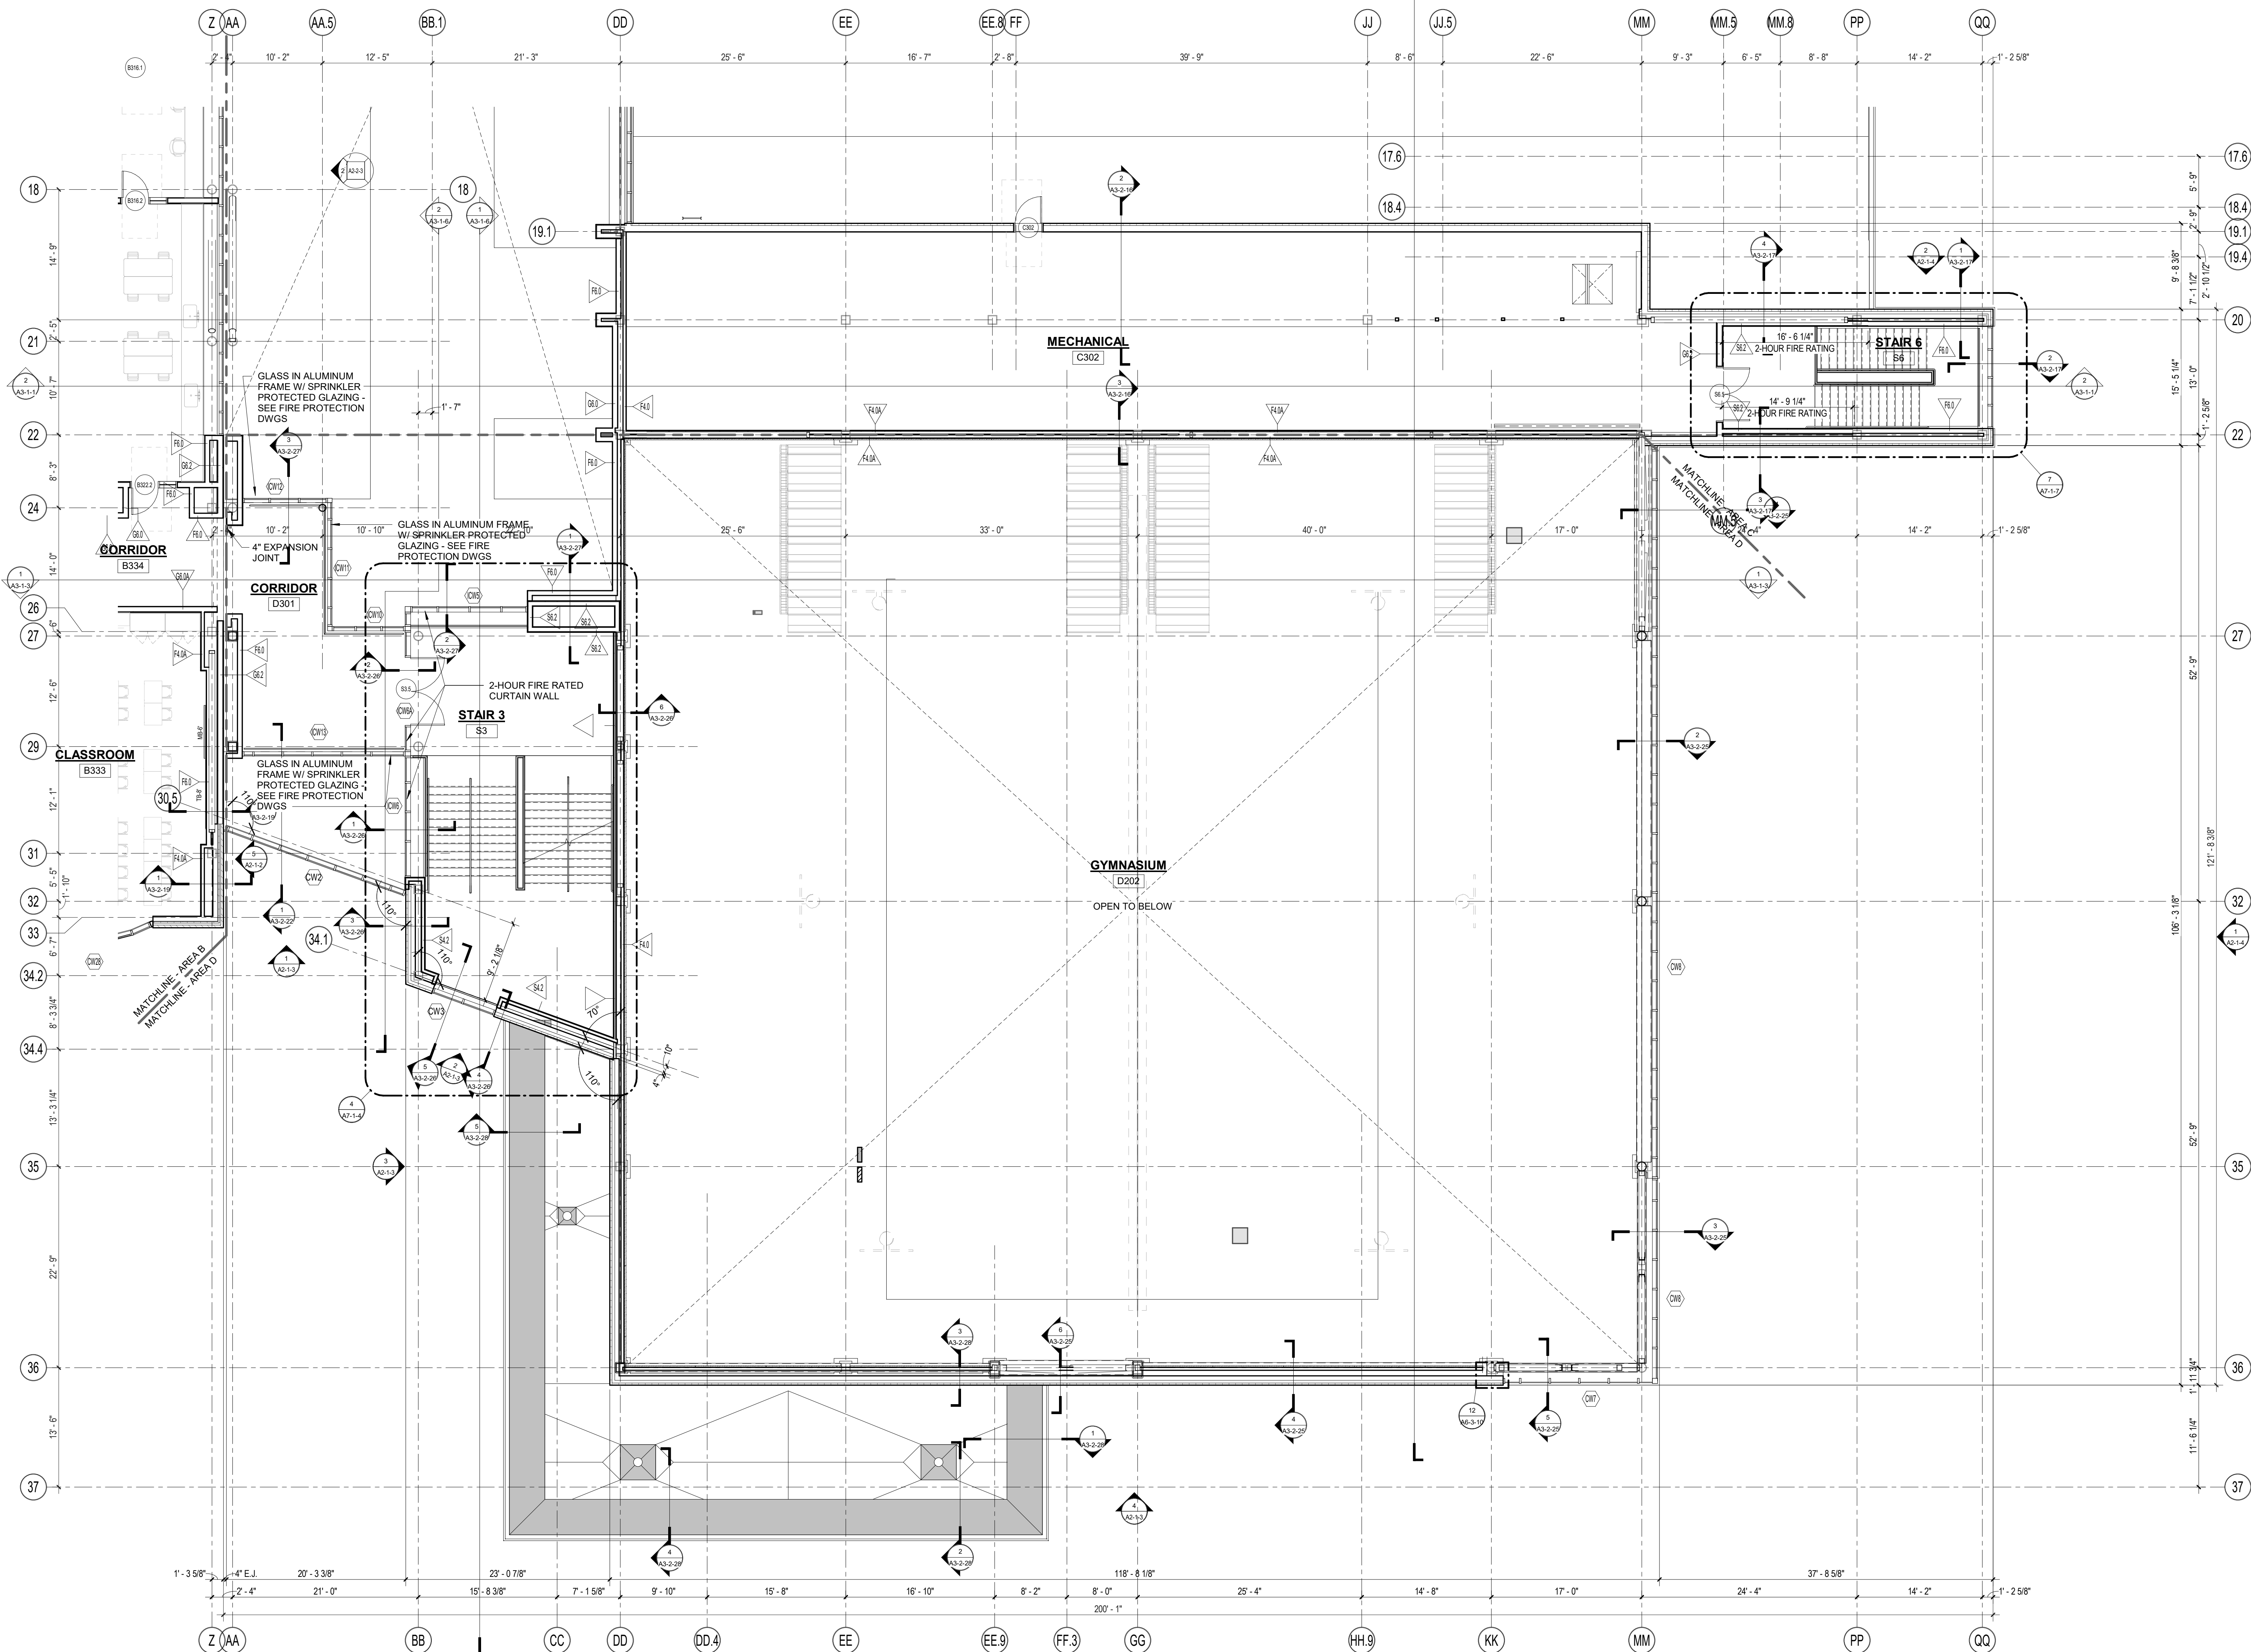

1 THIRD FLOOR PLAN - AREA D
1/8" = 1'-0"

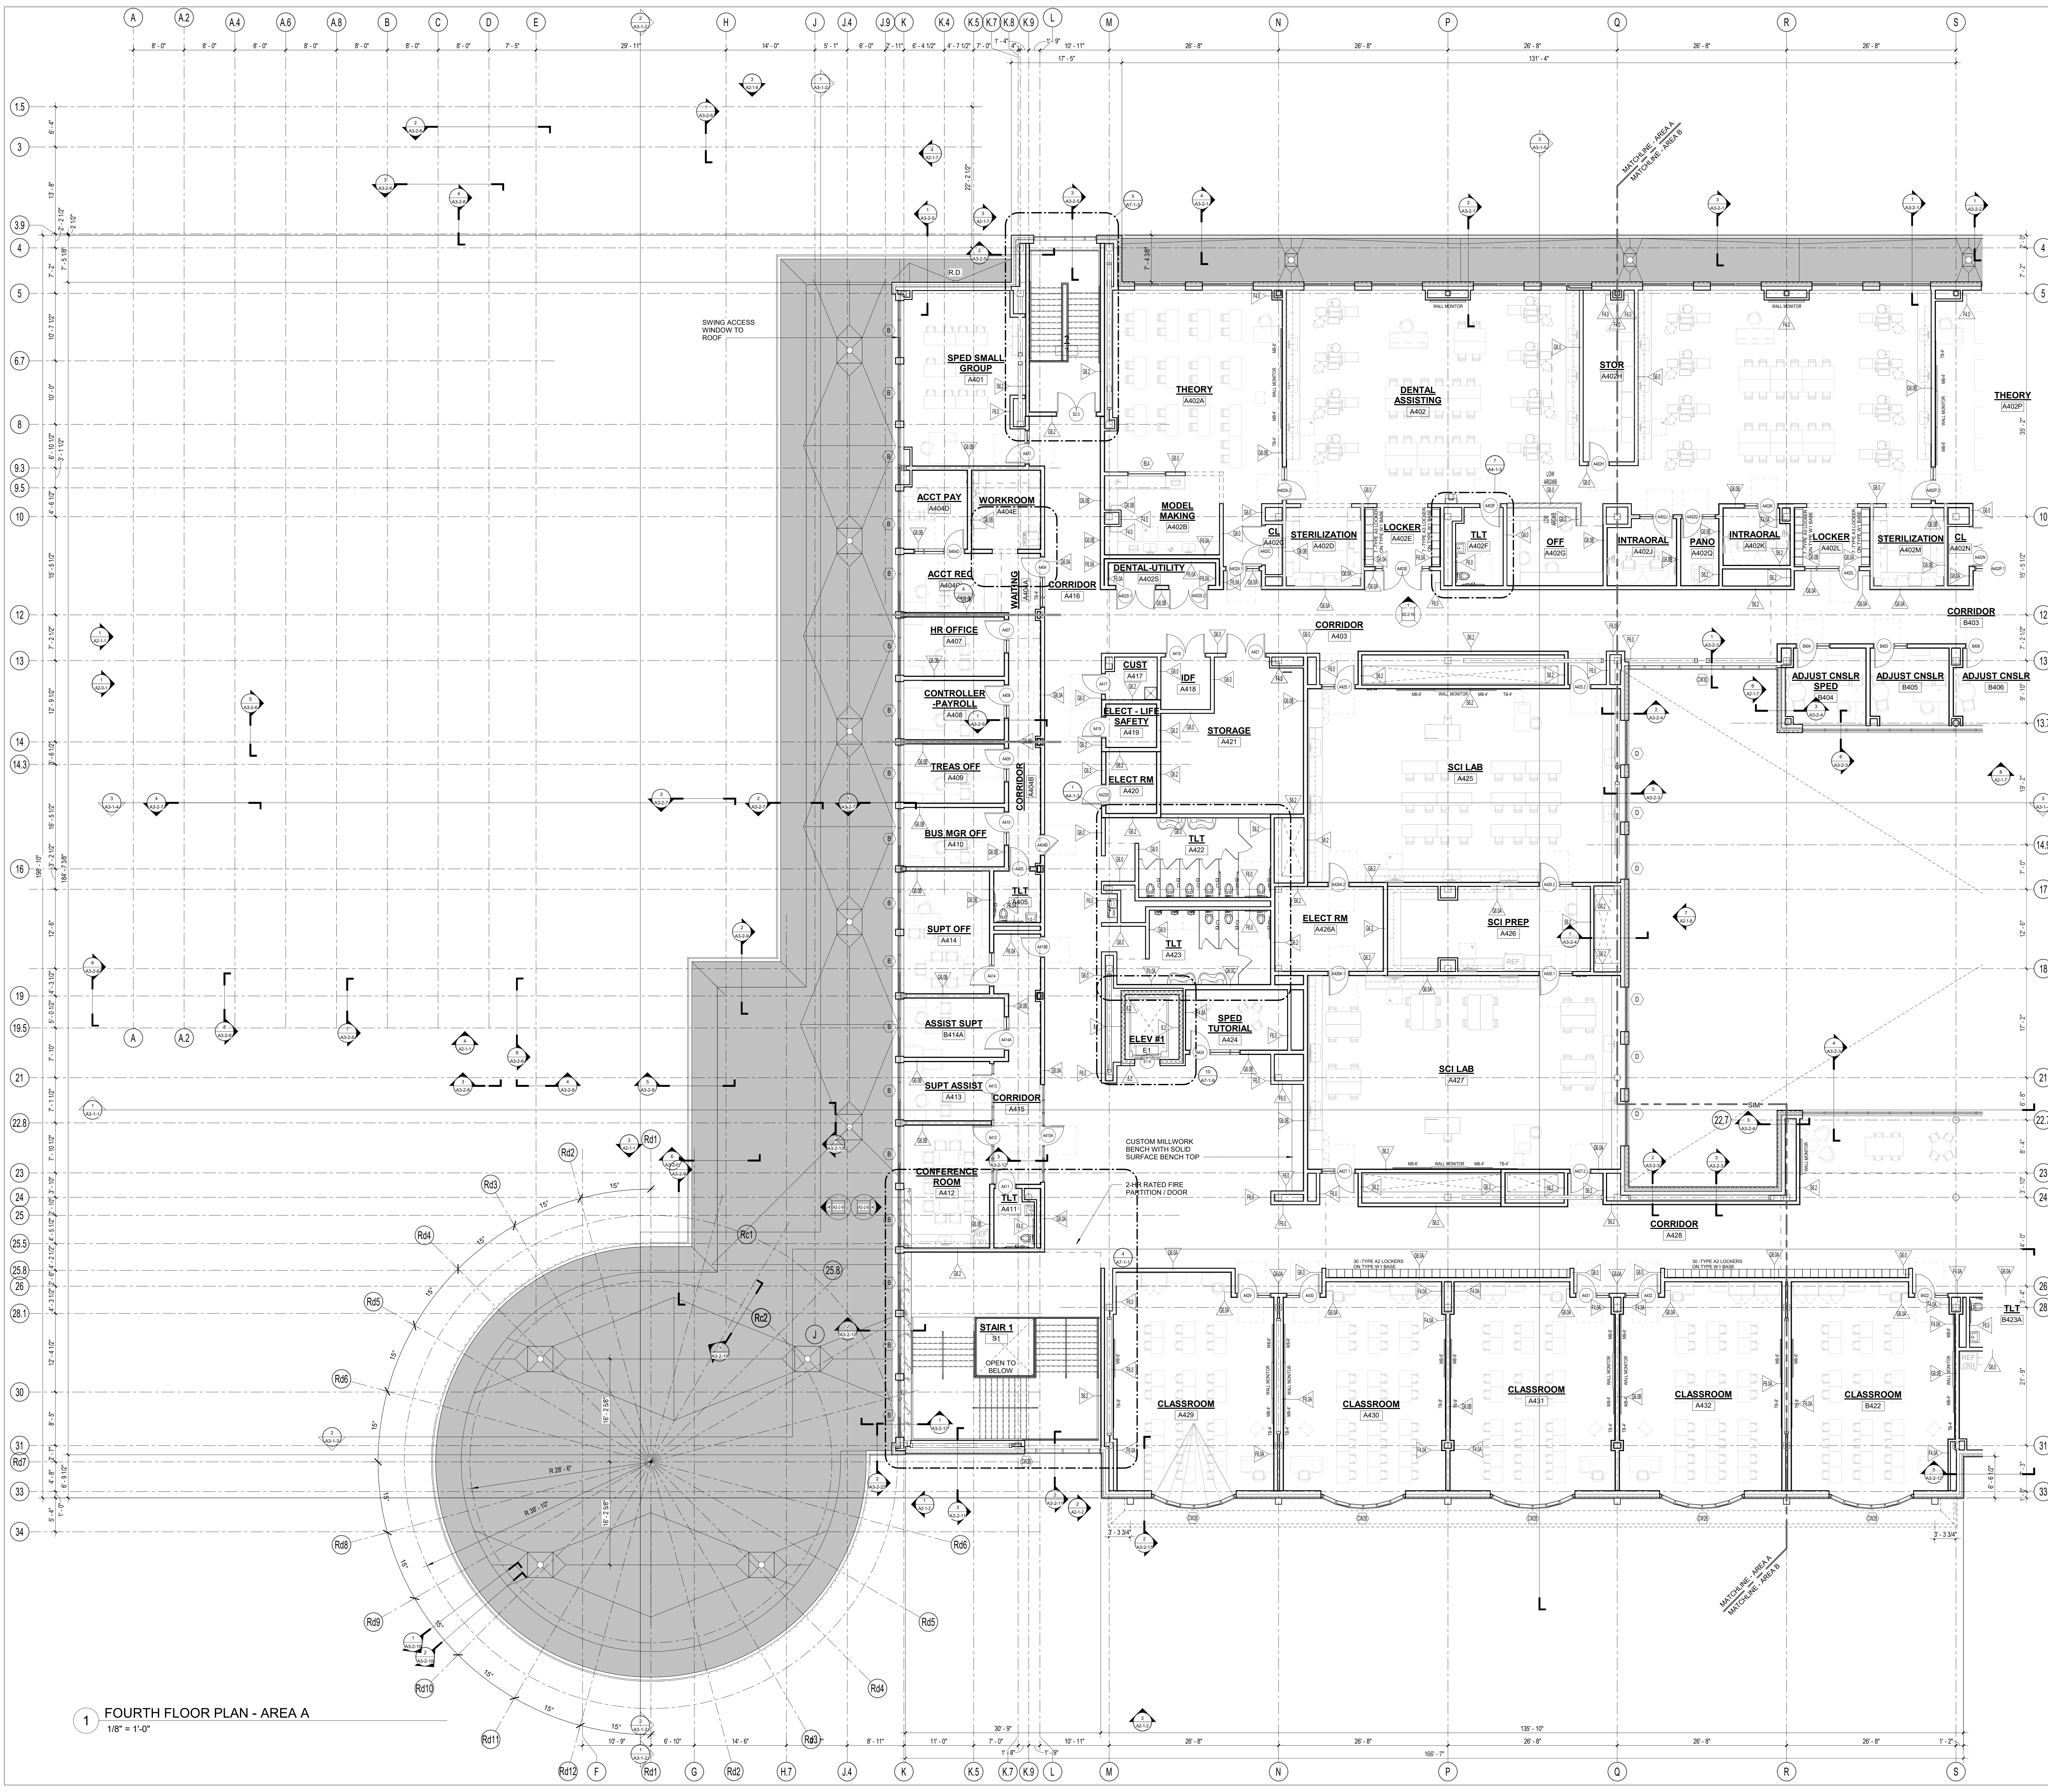

1 FOURTH FLOOR PLAN - AREA A
1/8" = 1'-0"

DRA

Drumrey Rosane Anderson, Inc.
225 Oakland Road
Studio 205
South Windsor, CT 06074
Tel: 817.854.1702
www.dra.com

280 Charles Street
Studio 300
Waltham, MA 02453

Planning | Architecture | Interior Design

Northeast
Metropolitan
Regional
Vocational High
School

100 Hemlock Road,
Wakefield, MA 01880

FLOOR PLAN GENERAL NOTES:

1. T.O. SLAB @ FIRST FLOOR DATUM ELEVATION OF 100'-0" CORRESPONDS TO 103.30' MEAN SEA LEVEL, AS SHOWN ON SITE AND CIVIL DRAWINGS. ALL OTHER ELEVATION DATUM SHOWN IN THE ARCHITECTURAL SET IS RELATIVE TO 100'-0".

2. ALL MASONRY PARTITIONS SHALL BE 8" CMU (8.0 WALL TYPE) UNLESS OTHERWISE NOTED ON THE FLOOR PLANS.

3. ALL GWB INTERIOR PARTITIONS PROVIDE G6.0 WALL TYPE UNLESS OTHERWISE NOTED ON THE FLOOR PLANS.

4. FURNISH AND INSTALL MASONRY LINTELS BY MASON (TRADE-BID CONTRACTOR) AT ALL MASONRY OPENINGS UNLESS INDICATED OTHERWISE. REFER TO PLANS, ELEVATIONS, SECTIONS, DOOR SCHEDULES AND MECHANICAL (HVAC) DRAWINGS FOR INFORMATION. REFER TO MASONRY LINTEL SCHEDULE ON STRUCTURAL DRAWINGS FOR DETAILS AND INFORMATION.

5. FURNISH AND INSTALL SEISMIC RESTRAINTS BY METAL FABRICATORS (TRADE-BID CONTRACTOR) AT ALL MASONRY PARTITIONS. REFER TO DETAILS ON STRUCTURAL DRAWINGS.

6. UNLESS NOTED OTHERWISE, PROVIDE PARTITION CONSTRUCTION ABOVE ALL OPENINGS TO MATCH PARTITION TYPE CONSTRUCTION ADJACENT TO OPENING.

7. REFER TO STRUCTURAL DRAWINGS FOR ALL CMU REINFORCING REQUIREMENTS.

8. PROVIDE 1" RADIUS BULL NOSE CMU TO THE UNDERSIDE OF THE CEILING AT ALL EXPOSED INTERIOR CORNER CONDITIONS, UNLESS NOTED OTHERWISE.

9. FOR CONTROL JOINT LOCATIONS AT INTERIOR MASONRY WALLS REFER TO SPECIFICATIONS. SUBMIT PROPOSED CONTROL JOINT LAYOUT TO THE ARCHITECT FOR APPROVAL PRIOR TO INSTALLATION.

10. FOR CONTROL JOINT LOCATION AT GWB PARTITIONS, SOFFITS AND CEILINGS REFER TO SPECIFICATIONS. AND/OR INTERIOR ELEVATIONS AND/OR REFLECTIVE CEILING PLANS. SUBMIT PROPOSED CONTROL JOINT LAYOUT TO THE ARCHITECT FOR APPROVAL PRIOR TO INSTALLATION.

11. REFER TO CODE ANALYSIS CD 1-1, CD 1-2 FOR FIRE RATING REQUIREMENTS OF THE BUILDING COMPONENTS.

12. REFER TO STRUCTURAL DRAWINGS FOR NOTES/DESCRIPTIONS OF THE SPRAY APPLIED FIREPROOFING EXTENTS AND INTIMESMANT MASTIC FIREPROOFING SCOPE REQUIRED AT THE STRUCTURAL STEEL COMPONENTS. SEE INTERIOR ELEVATIONS AND SECTIONS FOR ADDITIONAL INFORMATION.

13. SEE FOODSERVICE AND EQUIPMENT DRAWINGS FOR ADDITIONAL INFORMATION.

14. PROVIDE 20 GAUGE METAL STRAPPING BEHIND GWB (CONCEALED FROM VIEW) AS REQUIRED FOR MOUNTING OF THE MARKERBOARDS, TACKBOARDS, ACOUSTICAL PANELS, AND MARKER WALLS OCCURRING ON METAL STUD WALLS.

15. PROVIDE 3/4" PLYWOOD BLOCKING (SIZES SHALL BE COORDINATED WITH TECHNOLOGY EQUIPMENT REQUIREMENTS) BEHIND GWB (CONCEALED FROM VIEW) AS REQUIRED FOR MOUNTING OF THE WALL MOUNTED PROJECTORS, INTERACTIVE FLAT PANELS, DISPLAYS, AND TV MONITORS OCCURRING ON METAL STUD WALLS.

16. PROVIDE WOOD BLOCKING BEHIND GWB (CONCEALED FROM VIEW) AS REQUIRED FOR MOUNTING OF HANDRAILS, TOILET ACCESSORIES AND TOILETSHOWER PARTITIONS, AND DIVIDER CURTAIN TRACKS OCCURRING ON METAL STUD WALLS AND CEILINGS.

17. ALL DIMENSIONS AT METAL STUD PARTITIONS ARE TO THE FACE OF THE STUD UNLESS NOTED AS "CLEAR".

18. AT WALL LOCATIONS WHERE PARTITIONS WITH MULTIPLE LAYERS OF 5/8" GWB TRANSITION TO THE PARTITION WITH SINGLE LAYER OF 5/8" GWB, ALIGN THE FACES OF THE FINISH WALL SURFACES. STUD FRAMING LOCATIONS SHALL BE ADJUSTED ACCORDINGLY. REFER TO THE PLAN DRAWINGS FOR PARTITION TYPES DESIGNATIONS.

NOTE A: AT METAL STUD PARTITIONS WITHIN THE SPACE PROVIDE ABUSE RESISTANT GYPSUM BOARD (ARGB) TO 8'-0" A.F.F. REFER TO PARTITION TYPES FOR WALL CONSTRUCTION REQUIREMENTS.

MSBA 90% CD
SUBMISSION

May 12TH, 2023

A B C D

KEY PLAN

PROJECT NORTH

MAGNETIC NORTH

FOURTH FLOOR
PLAN - AREA A

Scale: 1/8" = 1'-0"
Job No.: 20202
Drawn By: DRA
Date: May 12TH, 2023
Volume 3 of 4

A1-1-4A

DRA

Drumrey Rosane Anderson, Inc.
225 Oakland Road
Studio 205
South Windsor, CT
06074

280 Charles Street
Studio 300
Waltham, MA
02453

Planning | Architecture | Interior Design
Tel: 617.854.1700
www.dra.com

**Northeast
Metropolitan
Regional
Vocational High
School**

100 Hemlock Road,
Wakefield, MA 01880


FLOOR PLAN GENERAL NOTES:

1. T.O. SLAB @ FIRST FLOOR DATUM ELEVATION OF 100'-0" CORRESPONDS TO 103.30' MEAN SEA LEVEL AS SHOWN ON SITE AND CIVIL DRAWINGS. ALL OTHER ELEVATION DATUM SHOWN IN THE ARCHITECTURAL SET IS RELATIVE TO 100'-0".
2. ALL MASONRY PARTITIONS SHALL BE 8" CMU (8.0 WALL TYPE) UNLESS OTHERWISE NOTED ON THE FLOOR PLANS.
3. ALL GWB INTERIOR PARTITIONS PROVIDE G6.0 WALL TYPE UNLESS OTHERWISE NOTED ON THE FLOOR PLANS.
4. FURNISH AND INSTALL MASONRY LINTELS BY MASON (TRADE-BID CONTRACTOR) AT ALL MASONRY OPENINGS UNLESS INDICATED OTHERWISE. REFER TO PLANS ELEVATIONS, SECTIONS, DOOR SCHEDULES AND MECHANICAL (HVAC) DRAWINGS FOR INFORMATION. REFER TO MASONRY LINTEL SCHEDULE ON STRUCTURAL DRAWINGS FOR DETAILS AND INFORMATION.
5. FURNISH AND INSTALL SEISMIC RESTRAINTS BY METAL FABRICATIONS (TRADE-BID CONTRACTOR) AT ALL MASONRY PARTITIONS. REFER TO DETAILS ON STRUCTURAL DRAWINGS.
6. UNLESS NOTED OTHERWISE, PROVIDE PARTITION CONSTRUCTION ABOVE ALL OPENINGS TO MATCH PARTITION TYPE CONSTRUCTION ADJACENT TO OPENING.
7. REFER TO STRUCTURAL DRAWINGS FOR ALL CMU REINFORCING REQUIREMENTS.
8. PROVIDE 1" RADIUS BULL NOSE CMU TO THE UNDERSIDE OF THE CEILING AT ALL EXPOSED INTERIOR CORNER CONDITIONS, UNLESS NOTED OTHERWISE.
9. FOR CONTROL JOINT LOCATIONS AT INTERIOR MASONRY WALLS REFER TO SPECIFICATIONS. SUBMIT PROPOSED CONTROL JOINT LAYOUT TO THE ARCHITECT FOR APPROVAL PRIOR TO INSTALLATION.
10. FOR CONTROL JOINT LOCATION AT GWB PARTITIONS, SOFFITS AND CEILINGS REFER TO SPECIFICATIONS. AND/OR INTERIOR ELEVATIONS AND/OR REFLECTIVE CEILING PLANS. SUBMIT PROPOSED CONTROL JOINT LAYOUT TO THE ARCHITECT FOR APPROVAL PRIOR TO INSTALLATION.
11. REFER TO CODE ANALYSIS CD 1-1, CD 1-2 FOR FIRE RATING REQUIREMENTS OF THE BUILDING COMPONENTS.
12. REFER TO STRUCTURAL DRAWINGS FOR NOTED DESCRIPTIONS OF THE SPRAY APPLIED FIREPROOFING EXTENTS AND INTUMESCENT MASTIC FIREPROOFING SCOPE REQUIRED AT THE STRUCTURAL STEEL COMPONENTS. SEE INTERIOR ELEVATIONS AND SECTIONS FOR ADDITIONAL INFORMATION.
13. SEE FOODSERVICE AND EQUIPMENT DRAWINGS FOR ADDITIONAL INFORMATION.
14. PROVIDE 20 GAUGE METAL STRAPPING BEHIND GWB (CONCEALED FROM VIEW) AS REQUIRED FOR MOUNTING OF THE MARKERBOARDS, TACKBOARDS, ACOUSTICAL PANELS, AND MARKER WALLS OCCURRING ON METAL STUD WALLS.
15. PROVIDE 3/4" PLYWOOD BLOCKING (SIZES SHALL BE COORDINATED WITH TECHNOLOGY EQUIPMENT REQUIREMENTS) BEHIND GWB (CONCEALED FROM VIEW) AS REQUIRED FOR MOUNTING OF THE WALL MOUNTED PROJECTORS, INTERACTIVE FLAT PANELS, DISPLAYS, AND TV MONITORS OCCURRING ON METAL STUD WALLS.
16. PROVIDE WOOD BLOCKING BEHIND GWB (CONCEALED FROM VIEW) AS REQUIRED FOR MOUNTING OF HANDRAILS, TOILET ACCESSORIES AND TOILETS/HOWER PARTITIONS, AND DIVIDER CURTAIN TRACKS OCCURRING ON METAL STUD WALLS AND CEILINGS.
17. ALL DIMENSIONS AT METAL STUD PARTITIONS ARE TO THE FACE OF THE STUD UNLESS NOTED AS "CLEAR".
18. AT WALL LOCATIONS WHERE PARTITIONS WITH MULTIPLE LAYERS OF 5/8" GWB TRANSITION TO THE PARTITION WITH SINGLE LAYER OF 5/8" GWB, ALIGN THE FACES OF THE FINISH WALL SURFACES. STUD FRAMING LOCATIONS SHALL BE ADJUSTED ACCORDINGLY. REFER TO THE PLAN DRAWINGS FOR PARTITION TYPES DESIGNATIONS.


NOTE A: AT METAL STUD PARTITIONS WITHIN THE SPACE PROVIDE ABUSE RESISTANT GYPSUM BOARD (ARGB) TO 8'-0" A.F.F. REFER TO PARTITION TYPES FOR WALL CONSTRUCTION REQUIREMENTS.

MSBA 90% CD
SUBMISSION

May 12TH, 2023

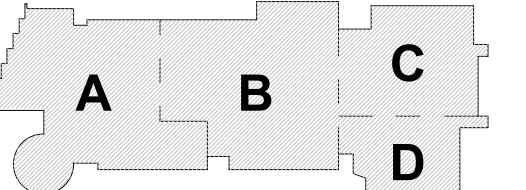

PROJECT NORTH
MAGNETIC NORTH

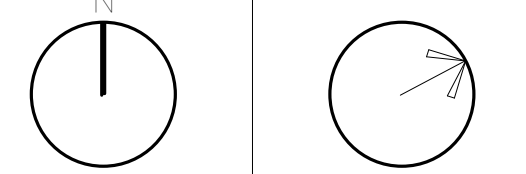

**FOURTH FLOOR
PLAN - AREA B**

Scale: 1/8" = 1'-0"
Job No.: 20202

Drawn By: DRA
Date: May 12TH, 2023

Volume 3 of 4

A1-1-4B

FOURTH FLOOR PLAN - AREA B

1/8" = 1'-0"

FOURTH FLOOR PLAN - AREA B

FOURTH FLOOR PLAN - AREA B

**Northeast
Metropolitan
Regional
Vocational High
School**

100 Hemlock Road,
Wakefield, MA 01880

FLOOR PLAN GENERAL NOTES:

1. T.O. SLAB @ FIRST FLOOR DATUM ELEVATION OF 100'-0" CORRESPONDS TO 103.00' MEAN SEA LEVEL AS SHOWN ON SITE AND CIVIL DRAWINGS. ALL OTHER ELEVATION DATUM SHOWN IN THE ARCHITECTURAL SET IS RELATIVE TO 100'-0".
 2. ALL MASONRY PARTITIONS SHALL BE 8" CMU (8.0 WALL TYPE) UNLESS OTHERWISE NOTED ON THE FLOOR PLANS.
 3. ALL GWB INTERIOR PARTITIONS PROVIDE G6.0 WALL TYPE UNLESS OTHERWISE NOTED ON THE FLOOR PLANS.
 4. FURNISH AND INSTALL MASONRY LINTELS BY MASON (TRADE-BID CONTRACTOR) AT ALL MASONRY OPENINGS UNLESS INDICATED OTHERWISE. REFER TO PLANS, ELEVATIONS, SECTIONS, DOOR SCHEDULES AND MECHANICAL (HVAC) DRAWINGS FOR INFORMATION. REFER TO MASONRY LINTEL SCHEDULE ON STRUCTURAL DRAWINGS FOR DETAILS AND INFORMATION.
 5. FURNISH AND INSTALL SEISMIC RESTRAINTS BY METAL FABRICATIONS (TRADE-BID CONTRACTOR) AT ALL MASONRY PARTITIONS. REFER TO DETAILS ON STRUCTURAL DRAWINGS.
 6. UNLESS NOTED OTHERWISE, PROVIDE PARTITION CONSTRUCTION ABOVE ALL OPENINGS TO MATCH PARTITION TYPE CONSTRUCTION ADJACENT TO OPENING.
 7. REFER TO STRUCTURAL DRAWINGS FOR ALL CMU REINFORCING REQUIREMENTS.
 8. PROVIDE 1" RADIUS BULL NOSE CMU TO THE UNDERSIDE OF THE CEILING AT ALL EXPOSED INTERIOR CORNER CONDITIONS, UNLESS NOTED OTHERWISE.
 9. FOR CONTROL JOINT LOCATIONS AT INTERIOR MASONRY WALLS REFER TO SPECIFICATIONS. SUBMIT PROPOSED CONTROL JOINT LAYOUT TO THE ARCHITECT FOR APPROVAL PRIOR TO INSTALLATION.
 10. FOR CONTROL JOINT LOCATION AT GWB PARTITIONS, SOFFITS AND CEILINGS REFER TO SPECIFICATIONS. AND/OR INTERIOR ELEVATIONS AND/OR REFLECTIVE CEILING PLANS. SUBMIT PROPOSED CONTROL JOINT LAYOUT TO THE ARCHITECT FOR APPROVAL PRIOR TO INSTALLATION.
 11. REFER TO CODE ANALYSIS CD-1.1, CD-1.2 FOR FIRE RATING REQUIREMENTS OF THE BUILDING COMPONENTS.
 12. REFER TO STRUCTURAL DRAWINGS FOR NOTES/DESCRIPTIONS OF THE SPRAY APPLIED FIREPROOFING EXTENTS AND INTUMESCENT MASTIC FIREPROOFING SCOPE REQUIRED AT THE STRUCTURAL STEEL COMPONENTS. SEE INTERIOR ELEVATIONS AND SECTIONS FOR ADDITIONAL INFORMATION.
 13. SEE FOODSERVICE AND EQUIPMENT DRAWINGS FOR ADDITIONAL INFORMATION.
 14. PROVIDE 20 GAUGE METAL STRAPPING BEHIND GWB (CONCEALED FROM VIEW) AS REQUIRED FOR MOUNTING OF THE MARKERBOARDS, TACKBOARDS, ACOUSTICAL PANELS, AND MARKER WALLS OCCURRING ON METAL STUD WALLS.
 15. PROVIDE 3/4" PLYWOOD BLOCKING (SIZES SHALL BE COORDINATED WITH TECHNOLOGY EQUIPMENT REQUIREMENTS) BEHIND GWB (CONCEALED FROM VIEW) AS REQUIRED FOR MOUNTING OF THE WALL MOUNTED PROJECTORS, INTERACTIVE FLAT PANELS, DISPLAYS, AND TV MONITORS OCCURRING ON METAL STUD WALLS.
 16. PROVIDE WOOD BLOCKING BEHIND GWB (CONCEALED FROM VIEW) AS REQUIRED FOR MOUNTING OF HANDRAILS, TOILET ACCESSORIES AND TOILETSHOWER PARTITIONS, AND DIVIDER CURTAIN TRACKS OCCURRING ON METAL STUD WALLS AND CEILINGS.
 17. ALL DIMENSIONS AT METAL STUD PARTITIONS ARE TO THE FACE OF THE STUD UNLESS NOTED AS "CLEAR".
 18. AT WALL LOCATIONS WHERE PARTITIONS WITH MULTIPLE LAYERS OF 5/8" GWB TRANSITION TO THE PARTITION WITH SINGLE LAYER OF 5/8" GWB, ALIGN THE FACES OF THE FINISH WALL SURFACES. STUD FRAMING LOCATIONS SHALL BE ADJUSTED ACCORDINGLY. REFER TO THE PLAN DRAWINGS FOR PARTITION TYPES DESIGNATIONS.
- NOTE A: AT METAL STUD PARTITIONS WITHIN THE SPACE PROVIDE ABUSE RESISTANT GYPSUM BOARD (ARGB) TO 8'-0" A.F.F. REFER TO PARTITION TYPES FOR WALL CONSTRUCTION REQUIREMENTS.


© COPYRIGHT 2023 DRUMME ROSANE ANDERSON, INC.

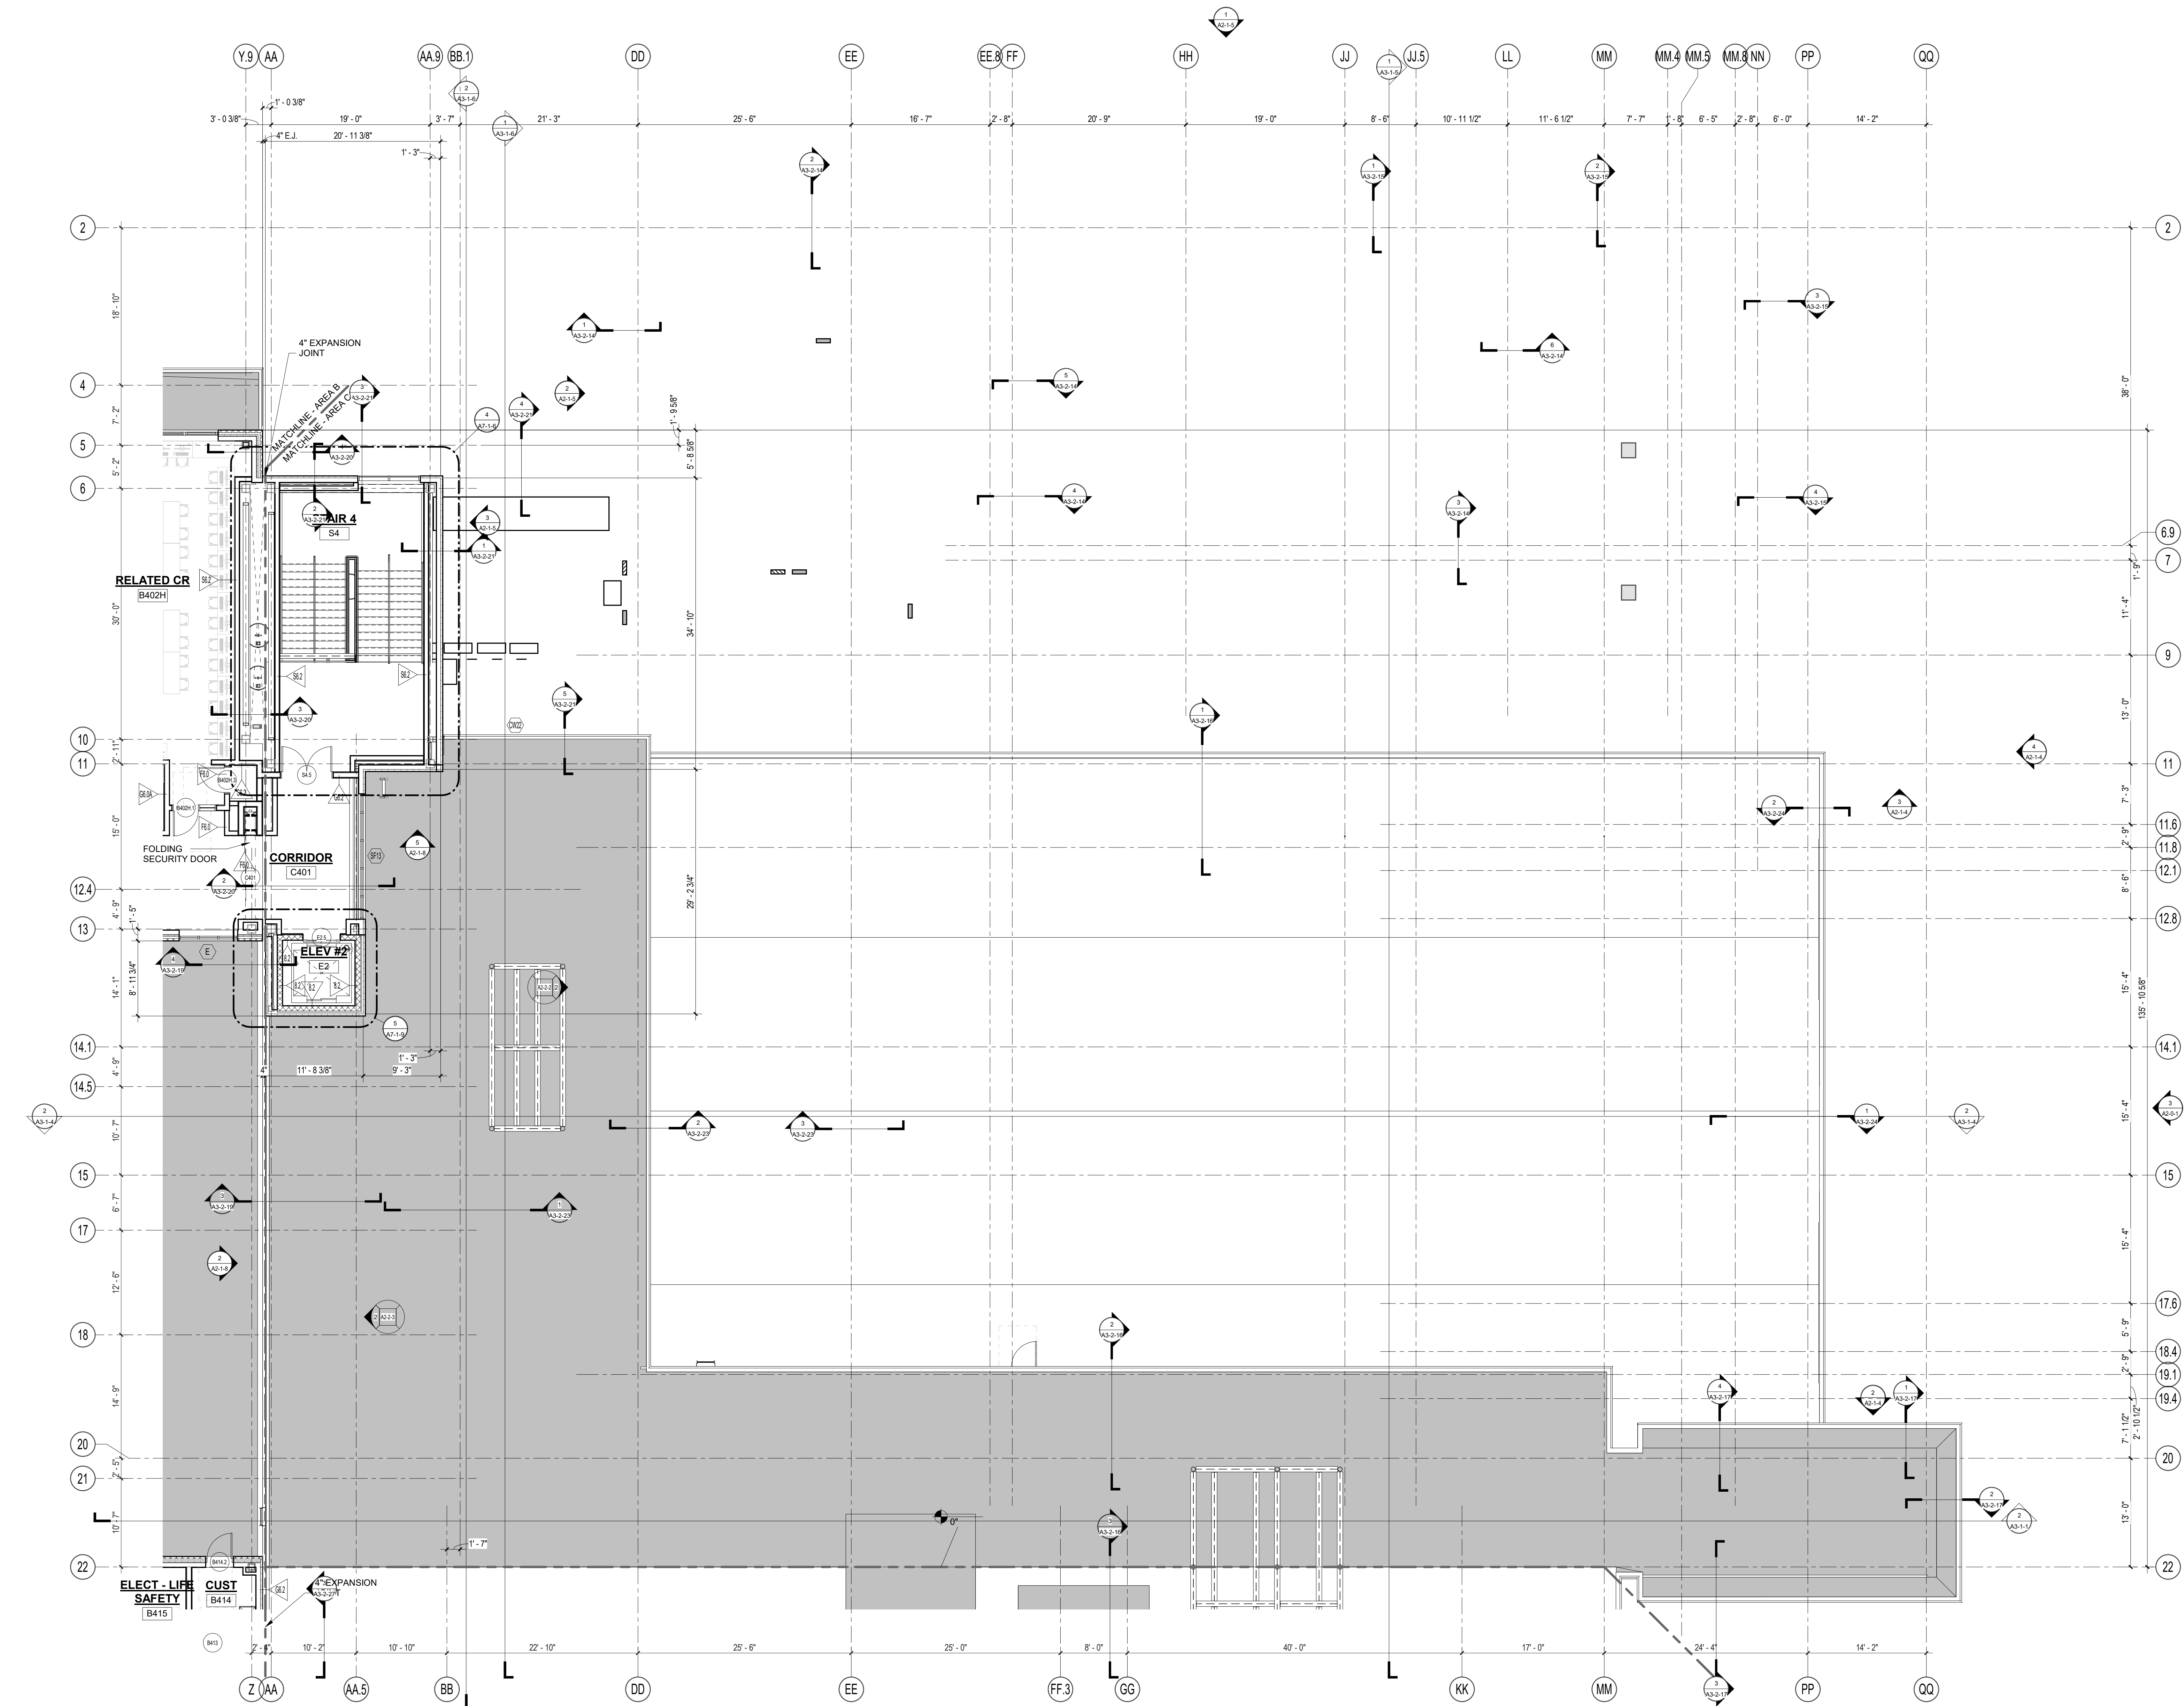

1 FOURTH FLOOR PLAN - AREA C
1/8" = 1'-0"


**MSBA 90% CD
SUBMISSION**

May 12TH, 2023

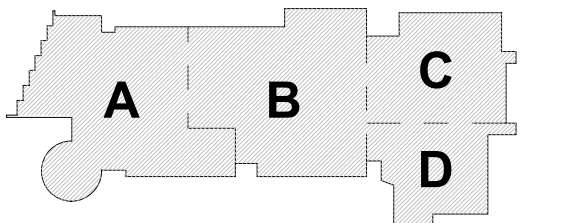

KEY PLAN

PROJECT NORTH MAGNETIC NORTH

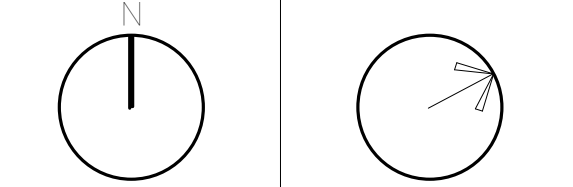

**FOURTH FLOOR
PLAN - AREA C**

Scale: 1/8" = 1'-0"
Job No.: 20202
Drawn By: DRA
Date: May 12TH, 2023
Volume 3 of 4

A1-1-4C

Drummeys Rosane Anderson, Inc.

225 Oakland Road Studio 205 South Windsor, CT 06074	260 Charles Street Studio 300 Waltham, MA 02453
--	--

Planning | Architecture | Interior Design

Tel: 617.954.1700
www.drums.com


100 Hemlock Road,
Wakefield, MA 01880

FOR PLAN GENERAL NOTES:

- [illegible]


© COPYRIGHT 2023 DRUMMEY ROSANE ANDERSON, INC.

May 12TH, 2023

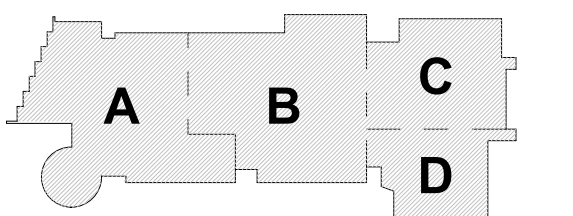


KEY PLAN

PROJECT NORTH	MAGNETIC NORTH
---------------	----------------

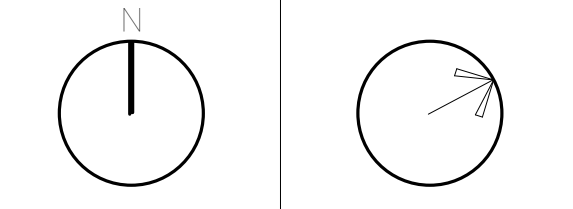

**FOURTH FLOOR
PLAN - AREA D**

Scale: 1/8" = 1'-0"
 No.: 20202
 Drawn By: DRA
 Date: May 12TH, 2023
 Page 3 of 4




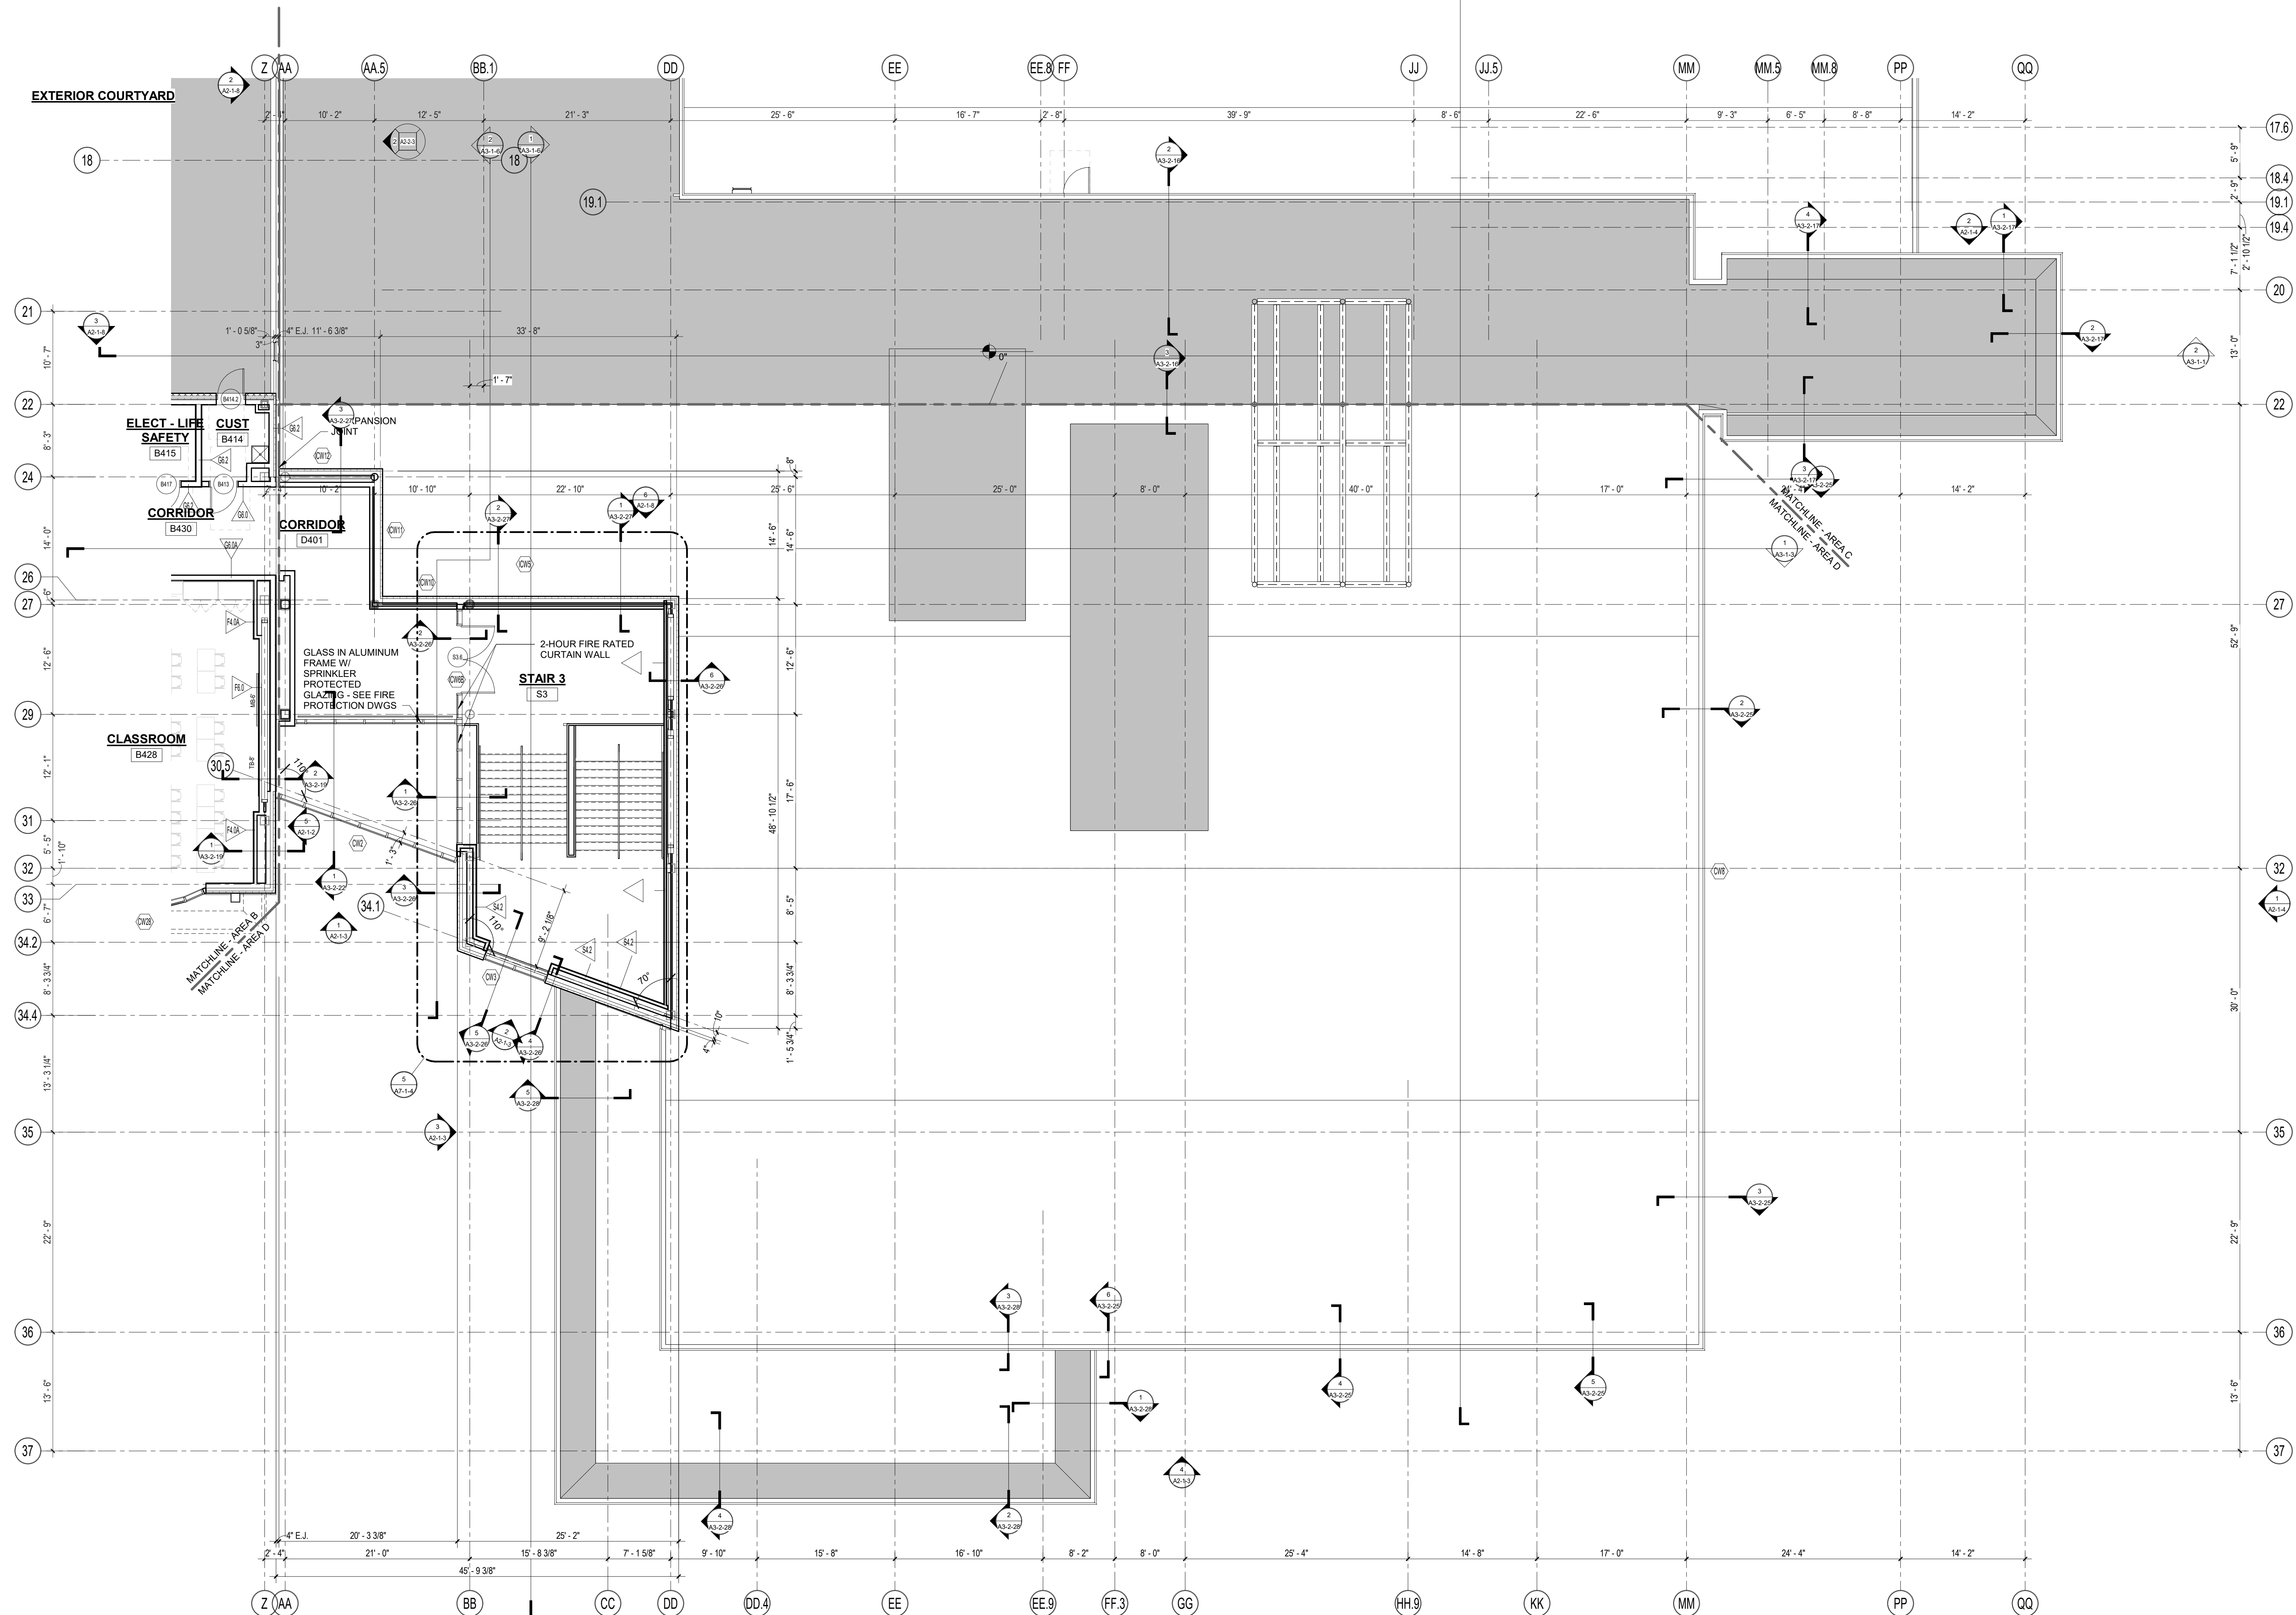


1 FOURTH FLOOR PLAN - AREA D
1/8" = 1'-0"

100 Hemlock Road,
Wakefield, MA 01880

ROOF LEGEND

ROOF LEGEND

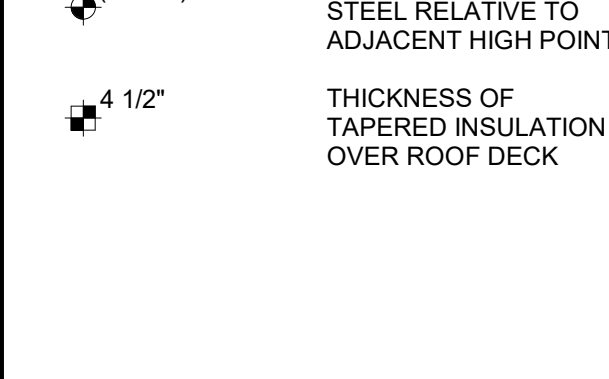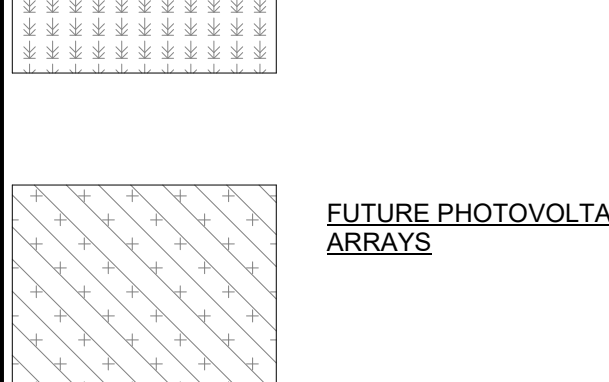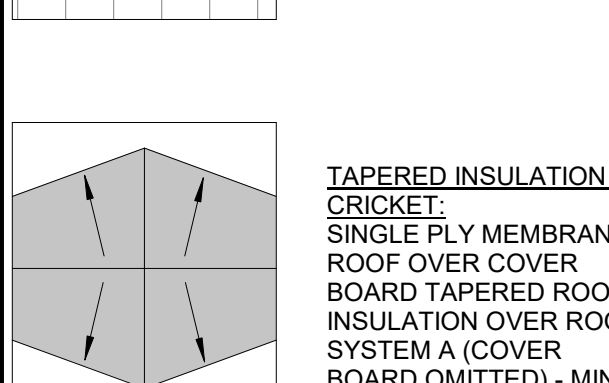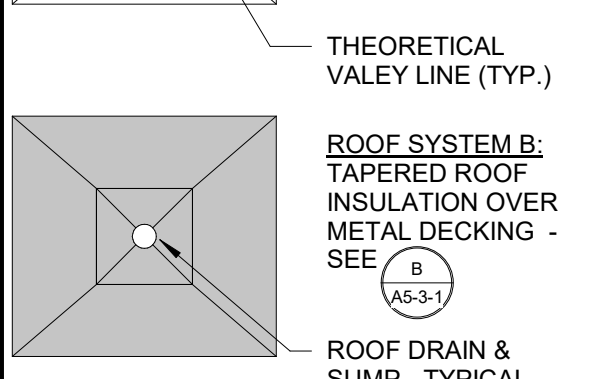

© COPYRIGHT 2023 DRUMMEY ROSANE ANDERSON INC

MSBA 90% CD
SUBMISSION

May 12TH, 2023




Scale: 1/8" = 1'-0"	
Job No.: 20202	

Scale: 1/8" = 1'-0"	
Job No.: 20202	

Drawn By: DRA **A1-2-1A**

Date: May 12TH, 2023

Volume 3 of 4	
---------------	--

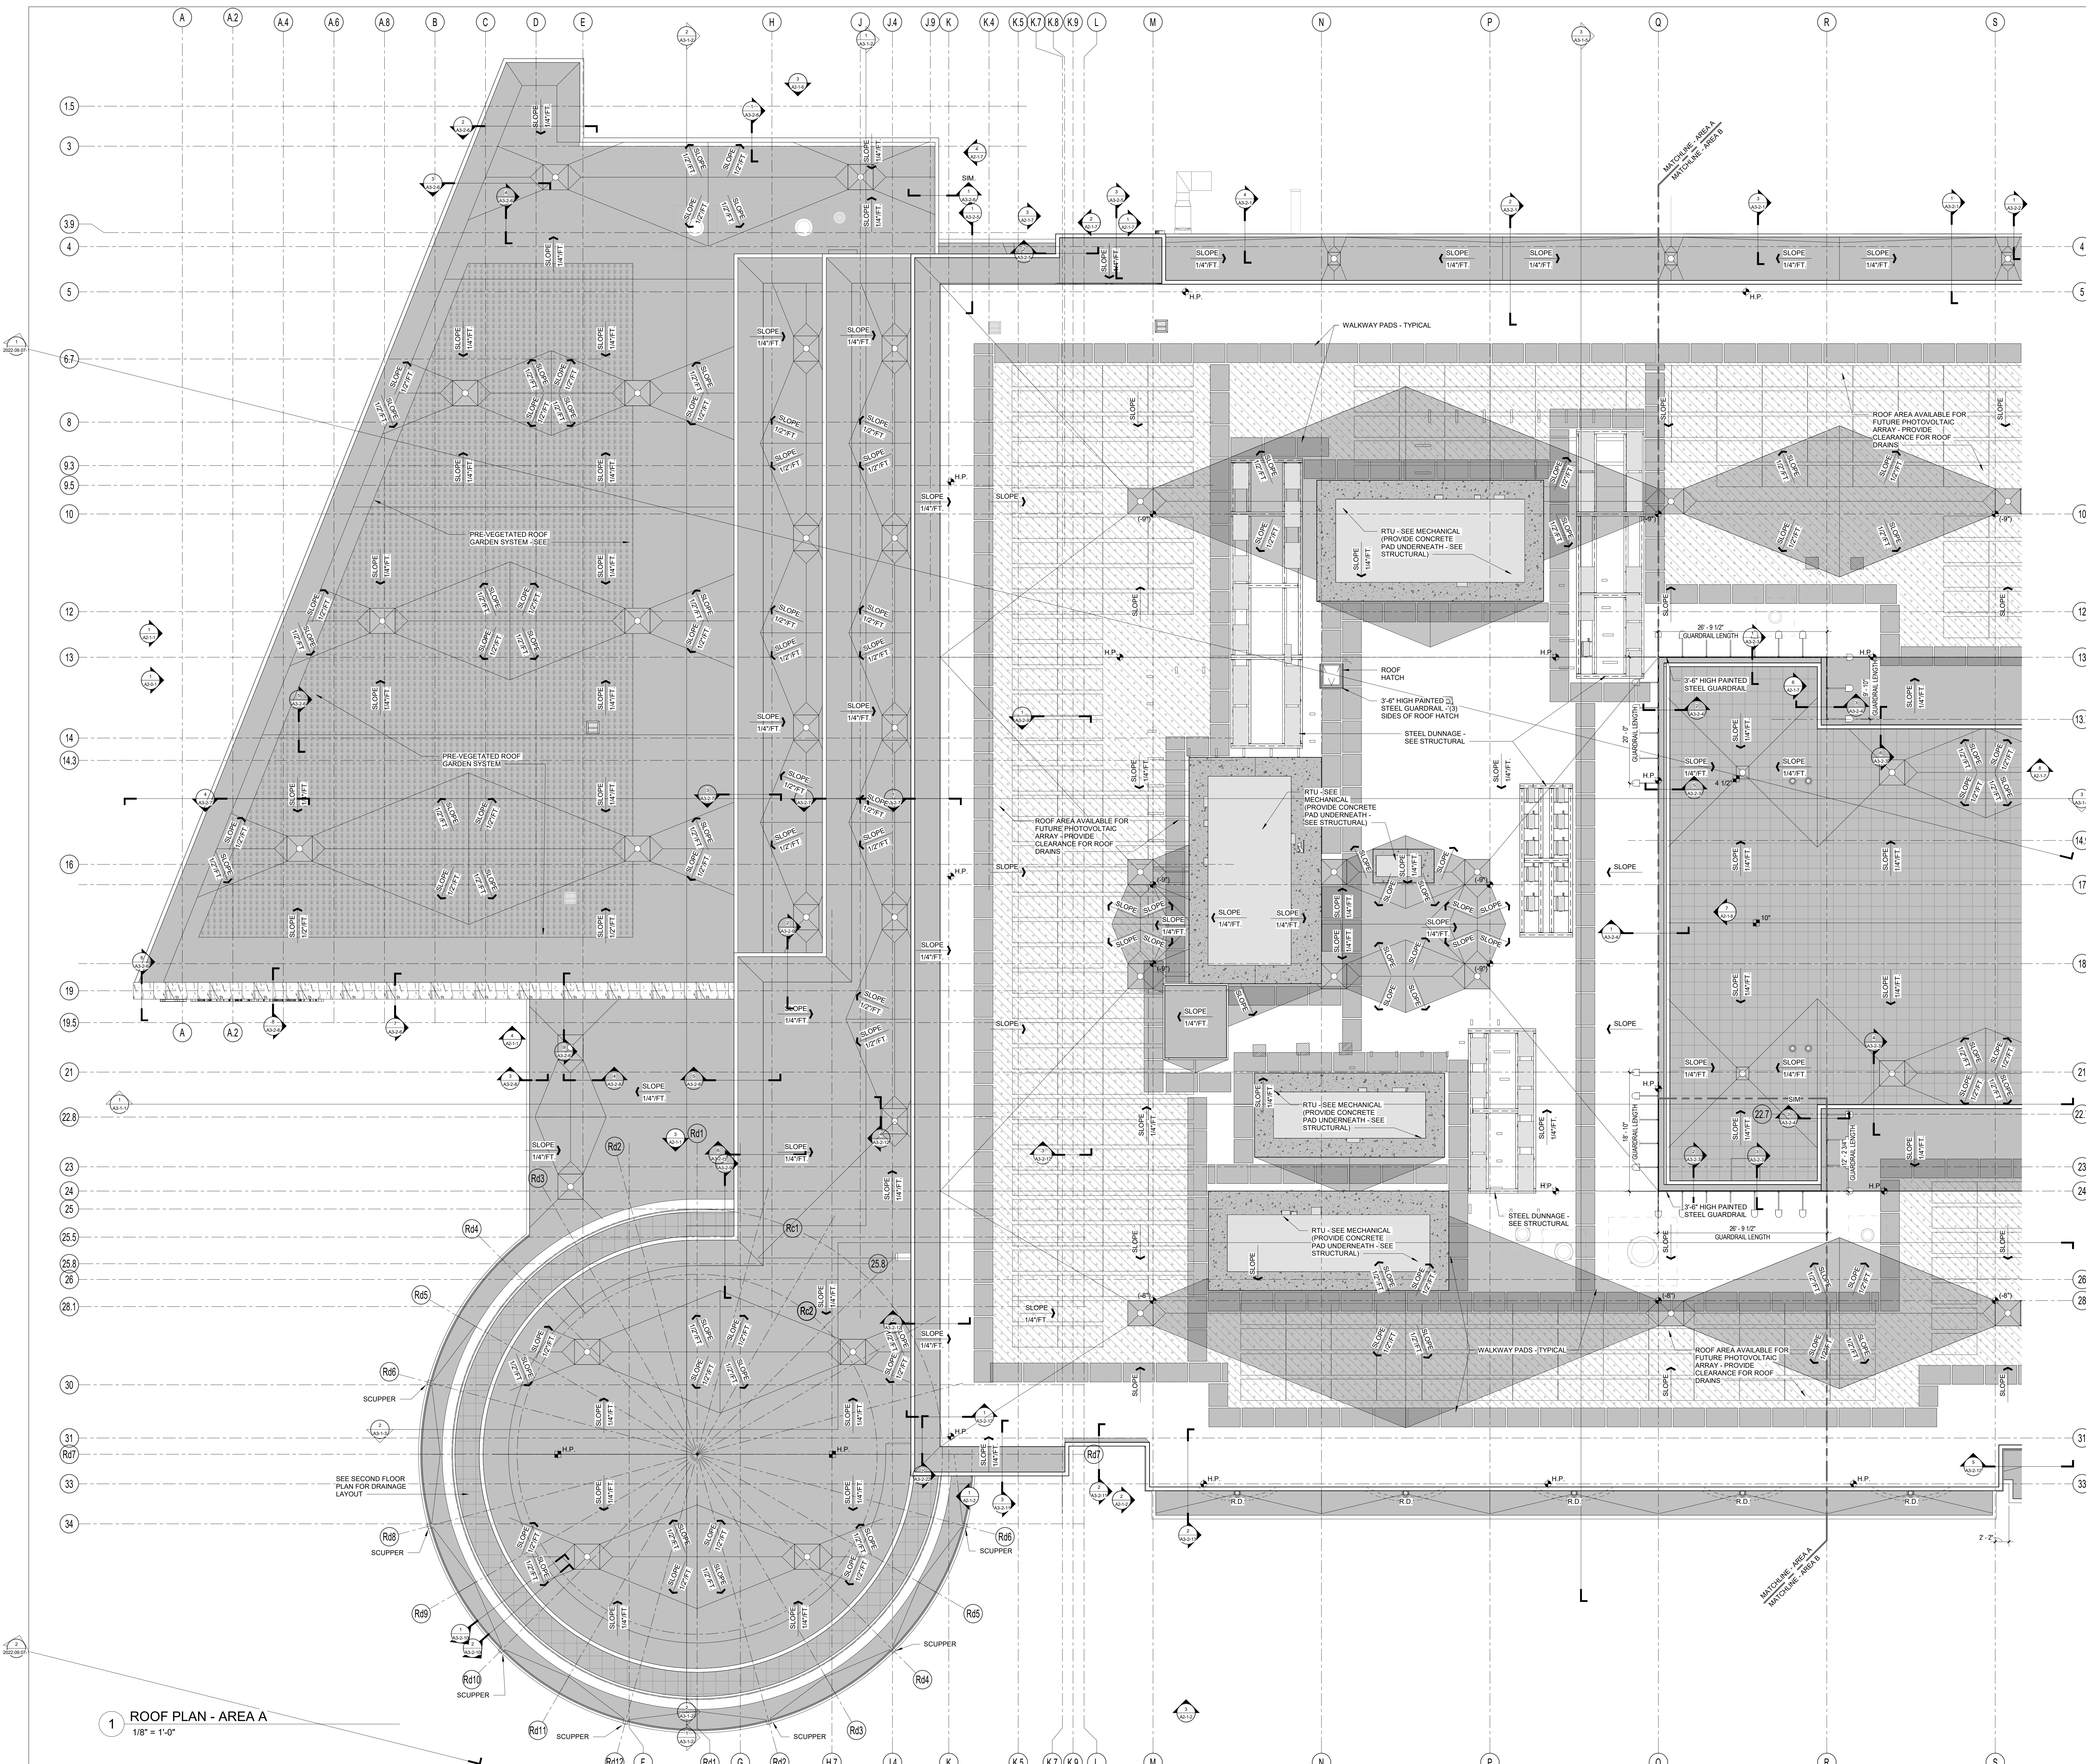

DRA

Drumme Rosane Anderson, Inc.
225 Oakland Road
Studio 205
South Windsor, CT
06074
Tel: 817.854.1700
www.dra.com

280 Charles Street
Studio 300
Waltham, MA
02453

Planning | Architecture | Interior Design

**Northeast
Metropolitan
Regional
Vocational High
School**

100 Hemlock Road,
Wakefield, MA 01880

ROOF LEGEND

ROOF SYSTEM A:
ROOF INSULATION OVER
PITCHED METAL
DECKING - SEE
ROOF DRAIN &
SUMP - TYPICAL

ROOF SYSTEM B:
TAPERED ROOF
INSULATION OVER
METAL DECKING -
SEE
ROOF DRAIN &
SUMP - TYPICAL

WALKABLE ROOF:
RUBBER ROOFTOP
PAVERS OVER ROOF
MEMBRANE

TAPERED INSULATION:
CRICKET
SINGLE PLY MEMBRANE
ROOF OVER COVER
BOARD TAPERED ROOF
INSULATION OVER ROOF
SYSTEM A (COVER
BOARD OMITTED) - MIN.
1/2" PER FOOT SLOPE


PRE-VEGETATED ROOF:
GARDEN SYSTEM

FUTURE PHOTOVOLTAIC
AREAS

H.P.
ELEVATION OF PITCHED
STEEL RELATIVE TO
ADJACENT HIGH POINT
THICKNESS OF
TAPERED INSULATION
OVER ROOF DECK


MSBA 90% CD
SUBMISSION

May 12TH, 2023

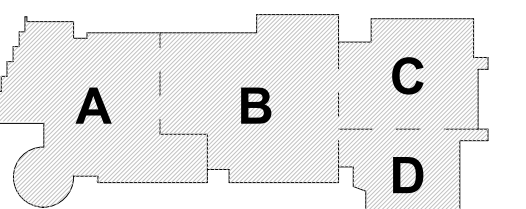


KEY PLAN

PROJECT NORTH

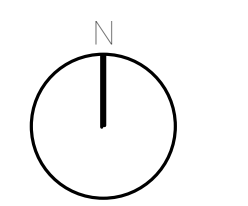

MAGNETIC NORTH

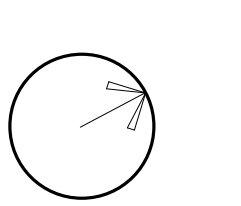

**ROOF PLAN -
AREA B**

Scale: 1/8" = 1'-0"

Job No.: 20202

Drawn By: DRA

Date: May 12TH, 2023

Volume 3 of 4

A1-2-1B

1 ROOF PLAN - AREA B
1/8" = 1'-0"

DRA

Drumme Rosane Anderson, Inc.
225 Oakland Road
Studio 205
South Windsor, CT
06074
Tel: 817.854.1700
www.draa.com







280 Charles Street
Studio 300
Waltham, MA
02453

Planning | Architecture | Interior Design

**Northeast
Metropolitan
Regional
Vocational High
School**

100 Hemlock Road,
Wakefield, MA 01880


ROOF LEGEND

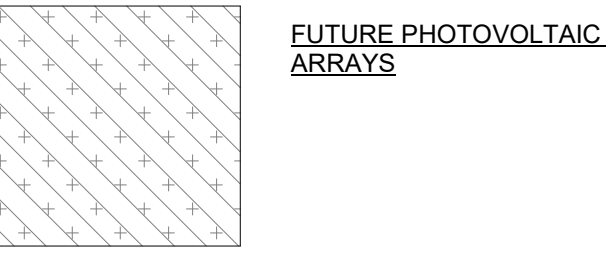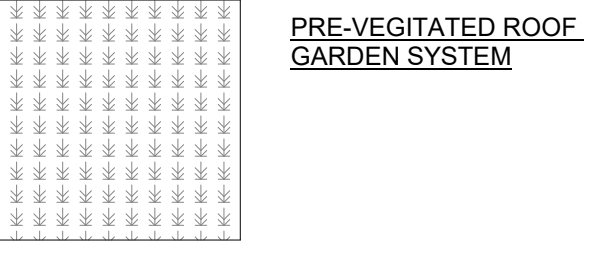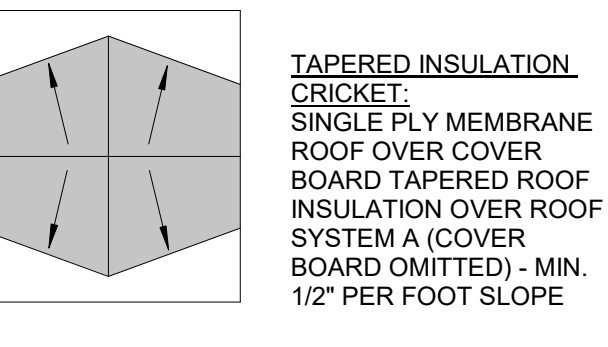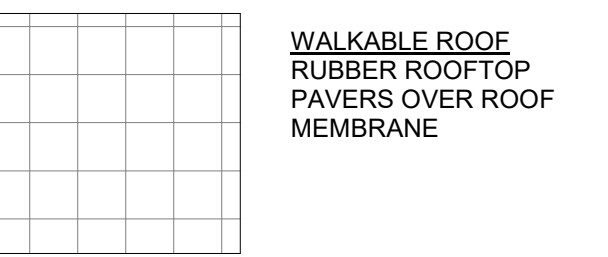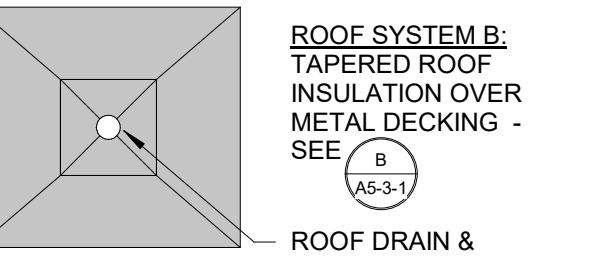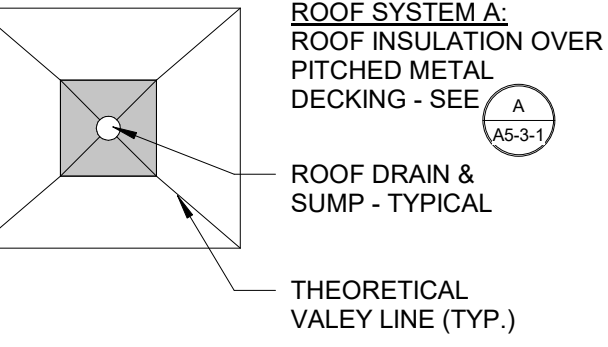

H.P.
ELEVATION OF PITCHED STEEL RELATIVE TO ADJACENT HIGH POINT
THICKNESS OF TAPERED INSULATION OVER ROOF DECK


MSBA 90% CD
SUBMISSION

May 12TH, 2023

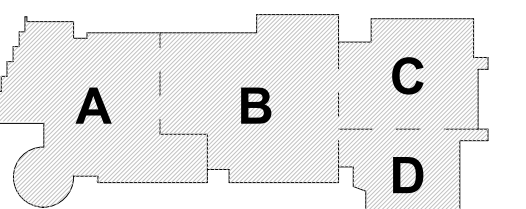

KEY PLAN


PROJECT NORTH
MAGNETIC NORTH

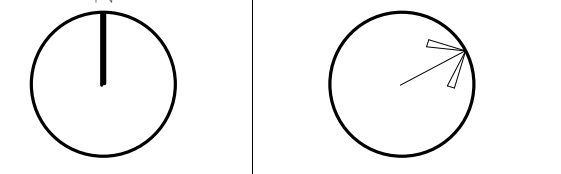

**ROOF PLAN -
AREA C**

Scale: 1/8" = 1'-0"
Job No.: 20202
Drawn By: DRA
Date: May 12TH, 2023
Volume 3 of 4








A1-2-1C

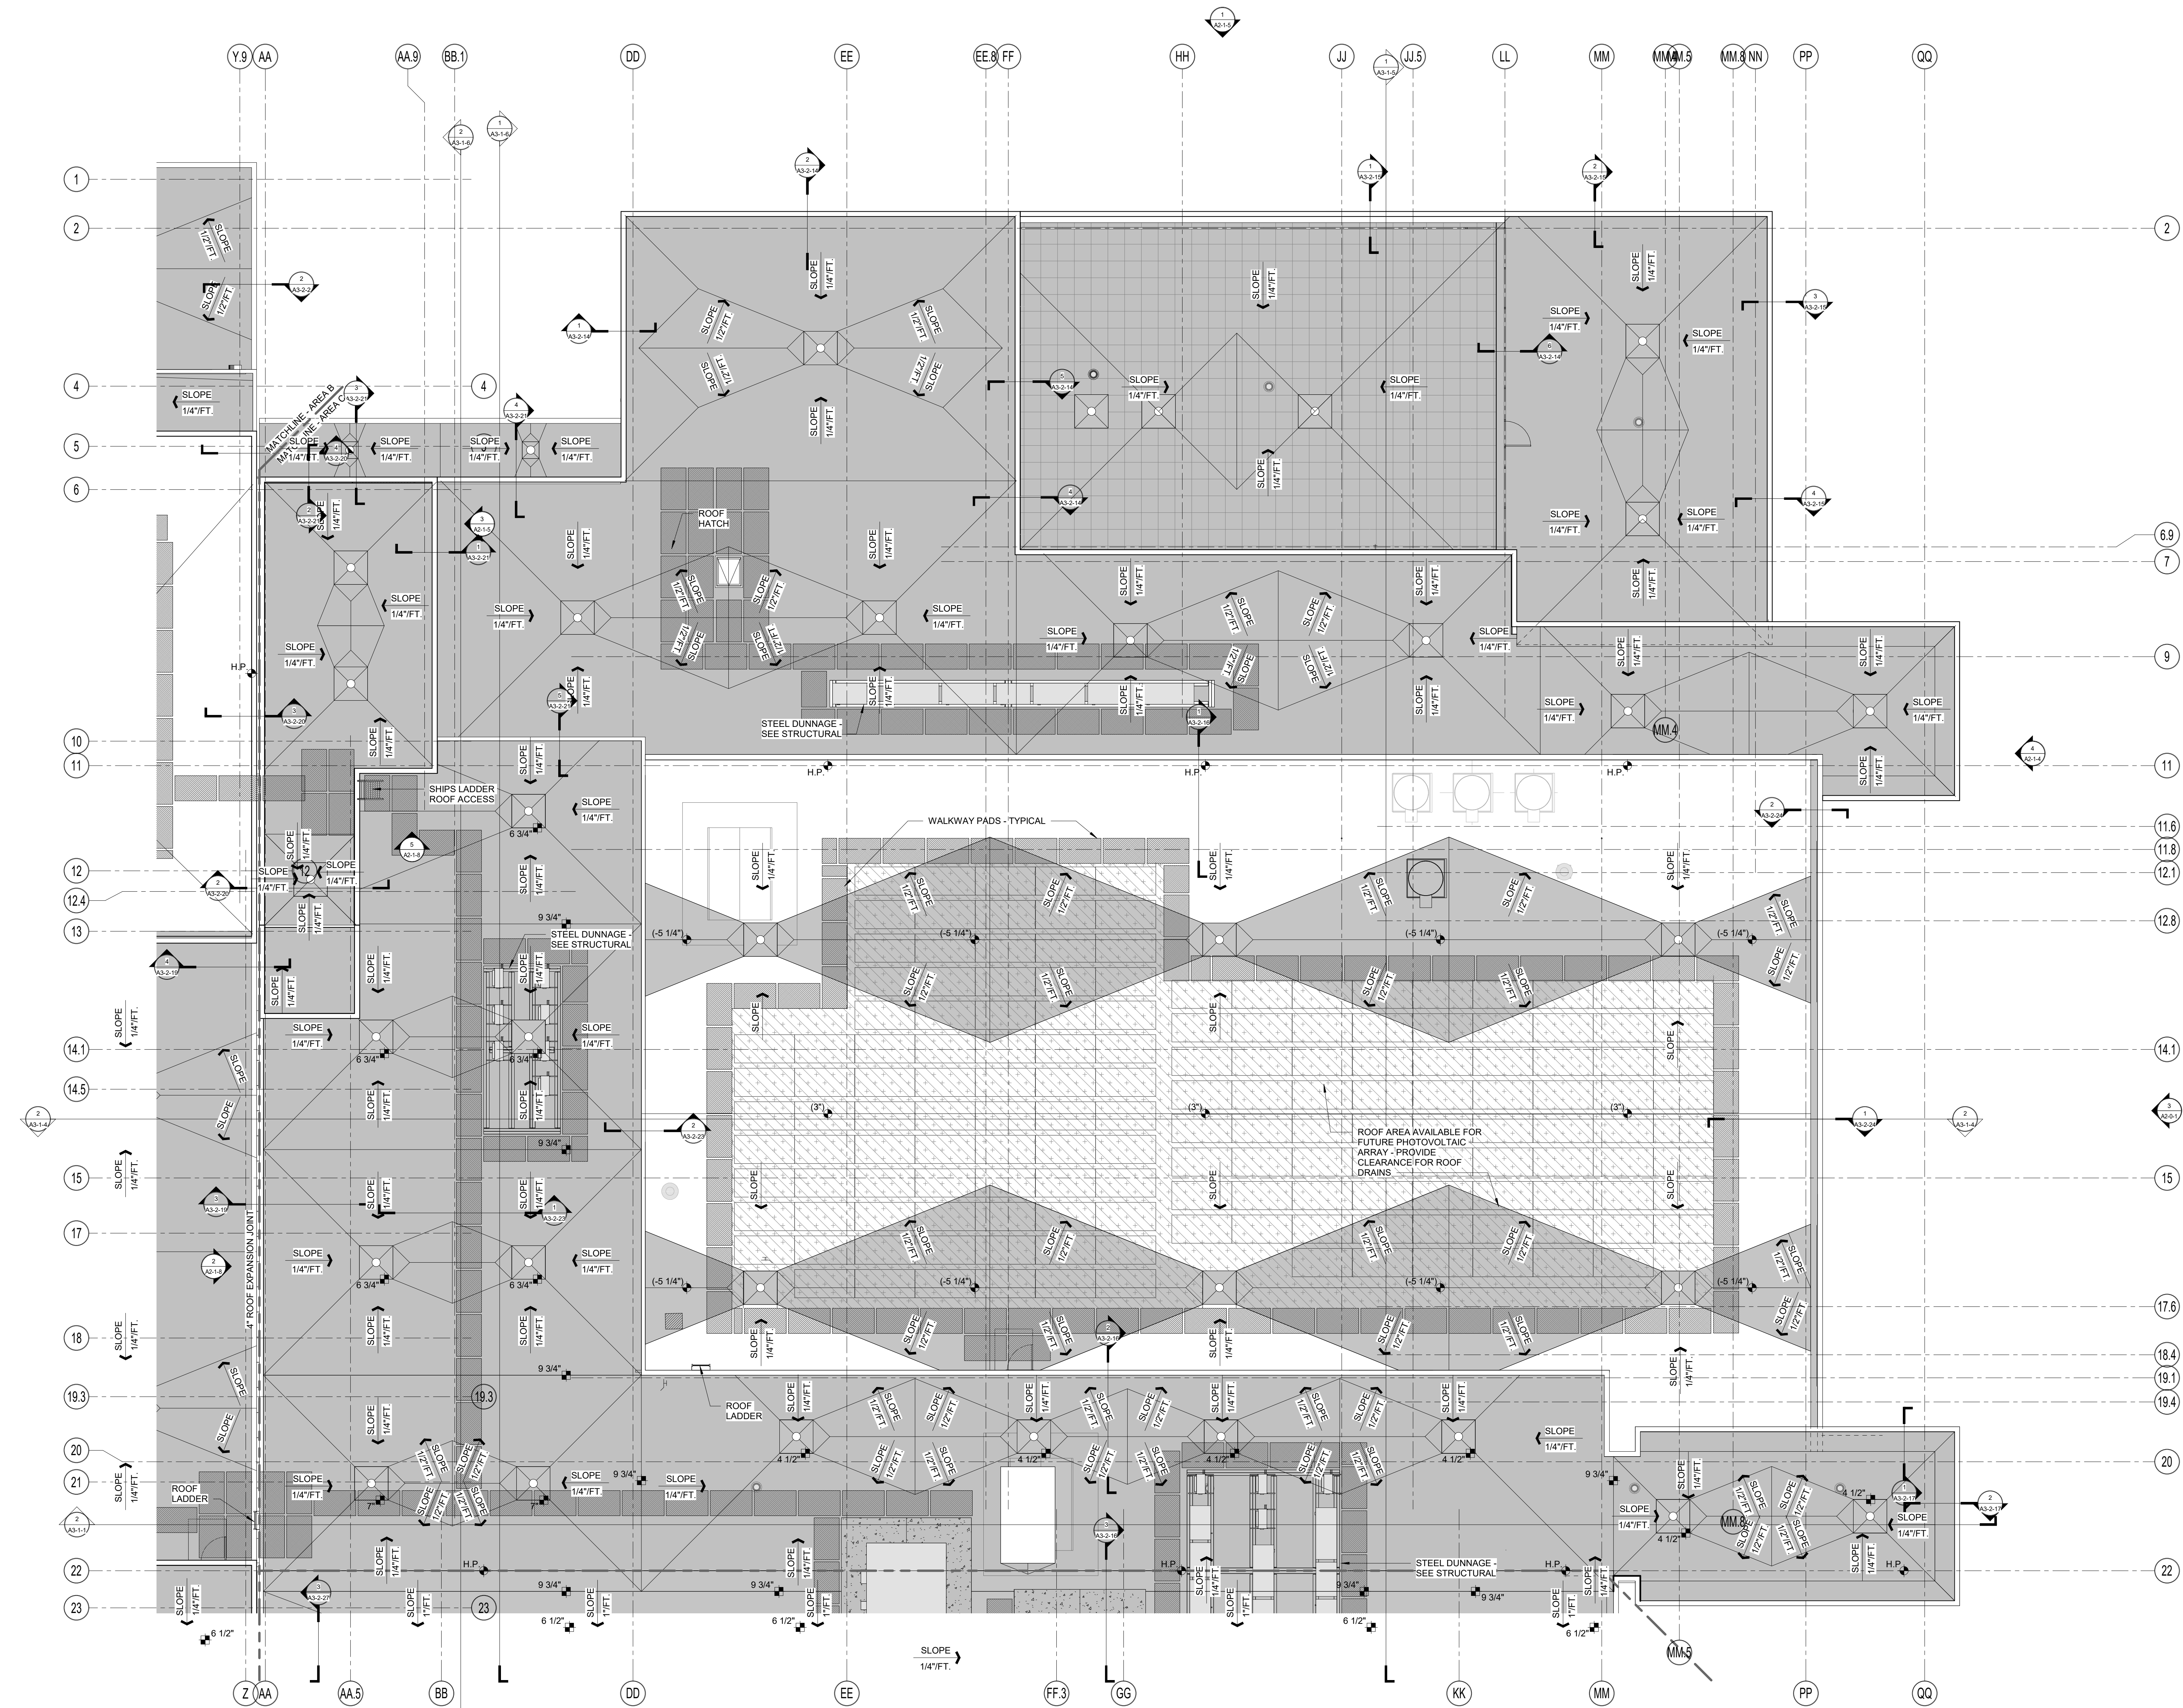


1 ROOF PLAN - AREA C
1/8" = 1'-0"

**Northeast
Metropolitan
Regional
Vocational High
School**
100 Hemlock Road,
Wakefield, MA 01880

ROOF LEGEND

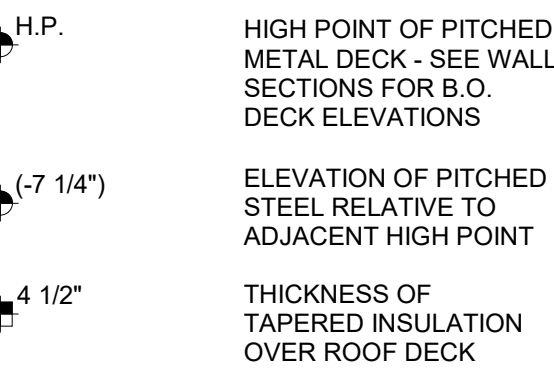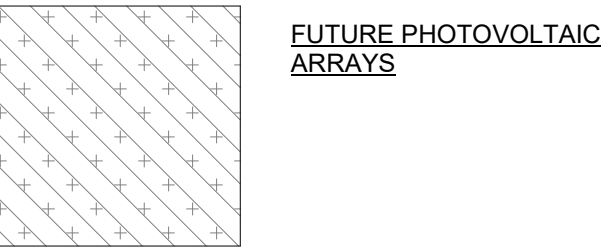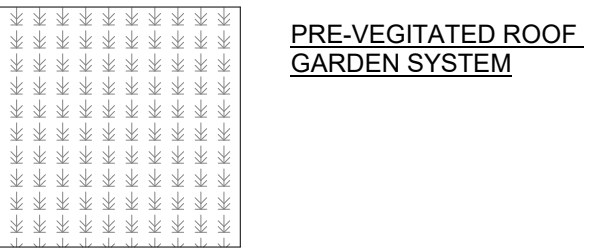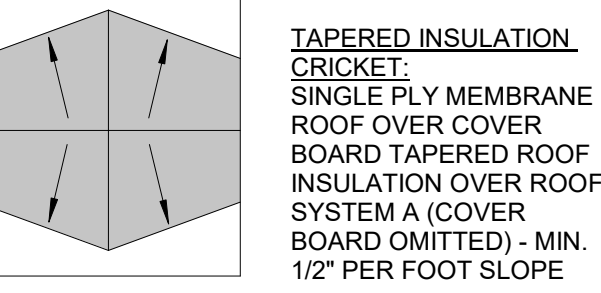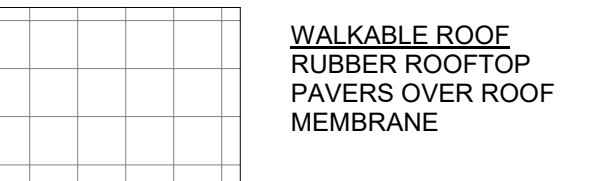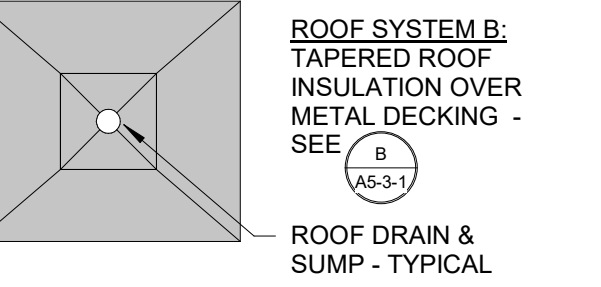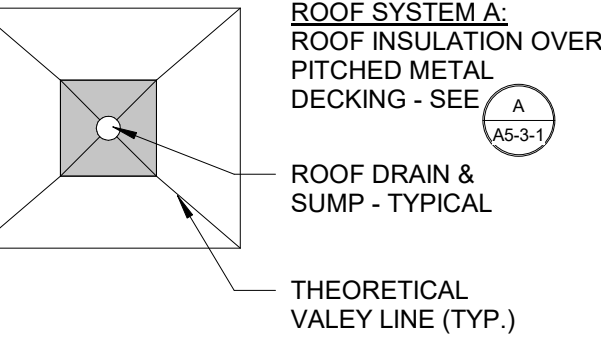


MSBA 90% CD
SUBMISSION
May 12TH, 2023

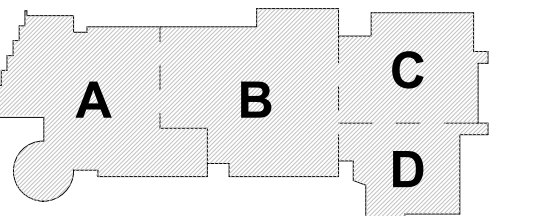

KEY PLAN


PROJECT NORTH
MAGNETIC NORTH

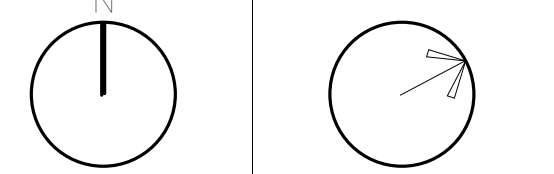




**ROOF PLAN -
AREA D**

Scale: 1/8" = 1'-0"
Job No.: 20202
Drawn By: DRA
Date: May 12TH, 2023
Volume 3 of 4

A1-2-1D

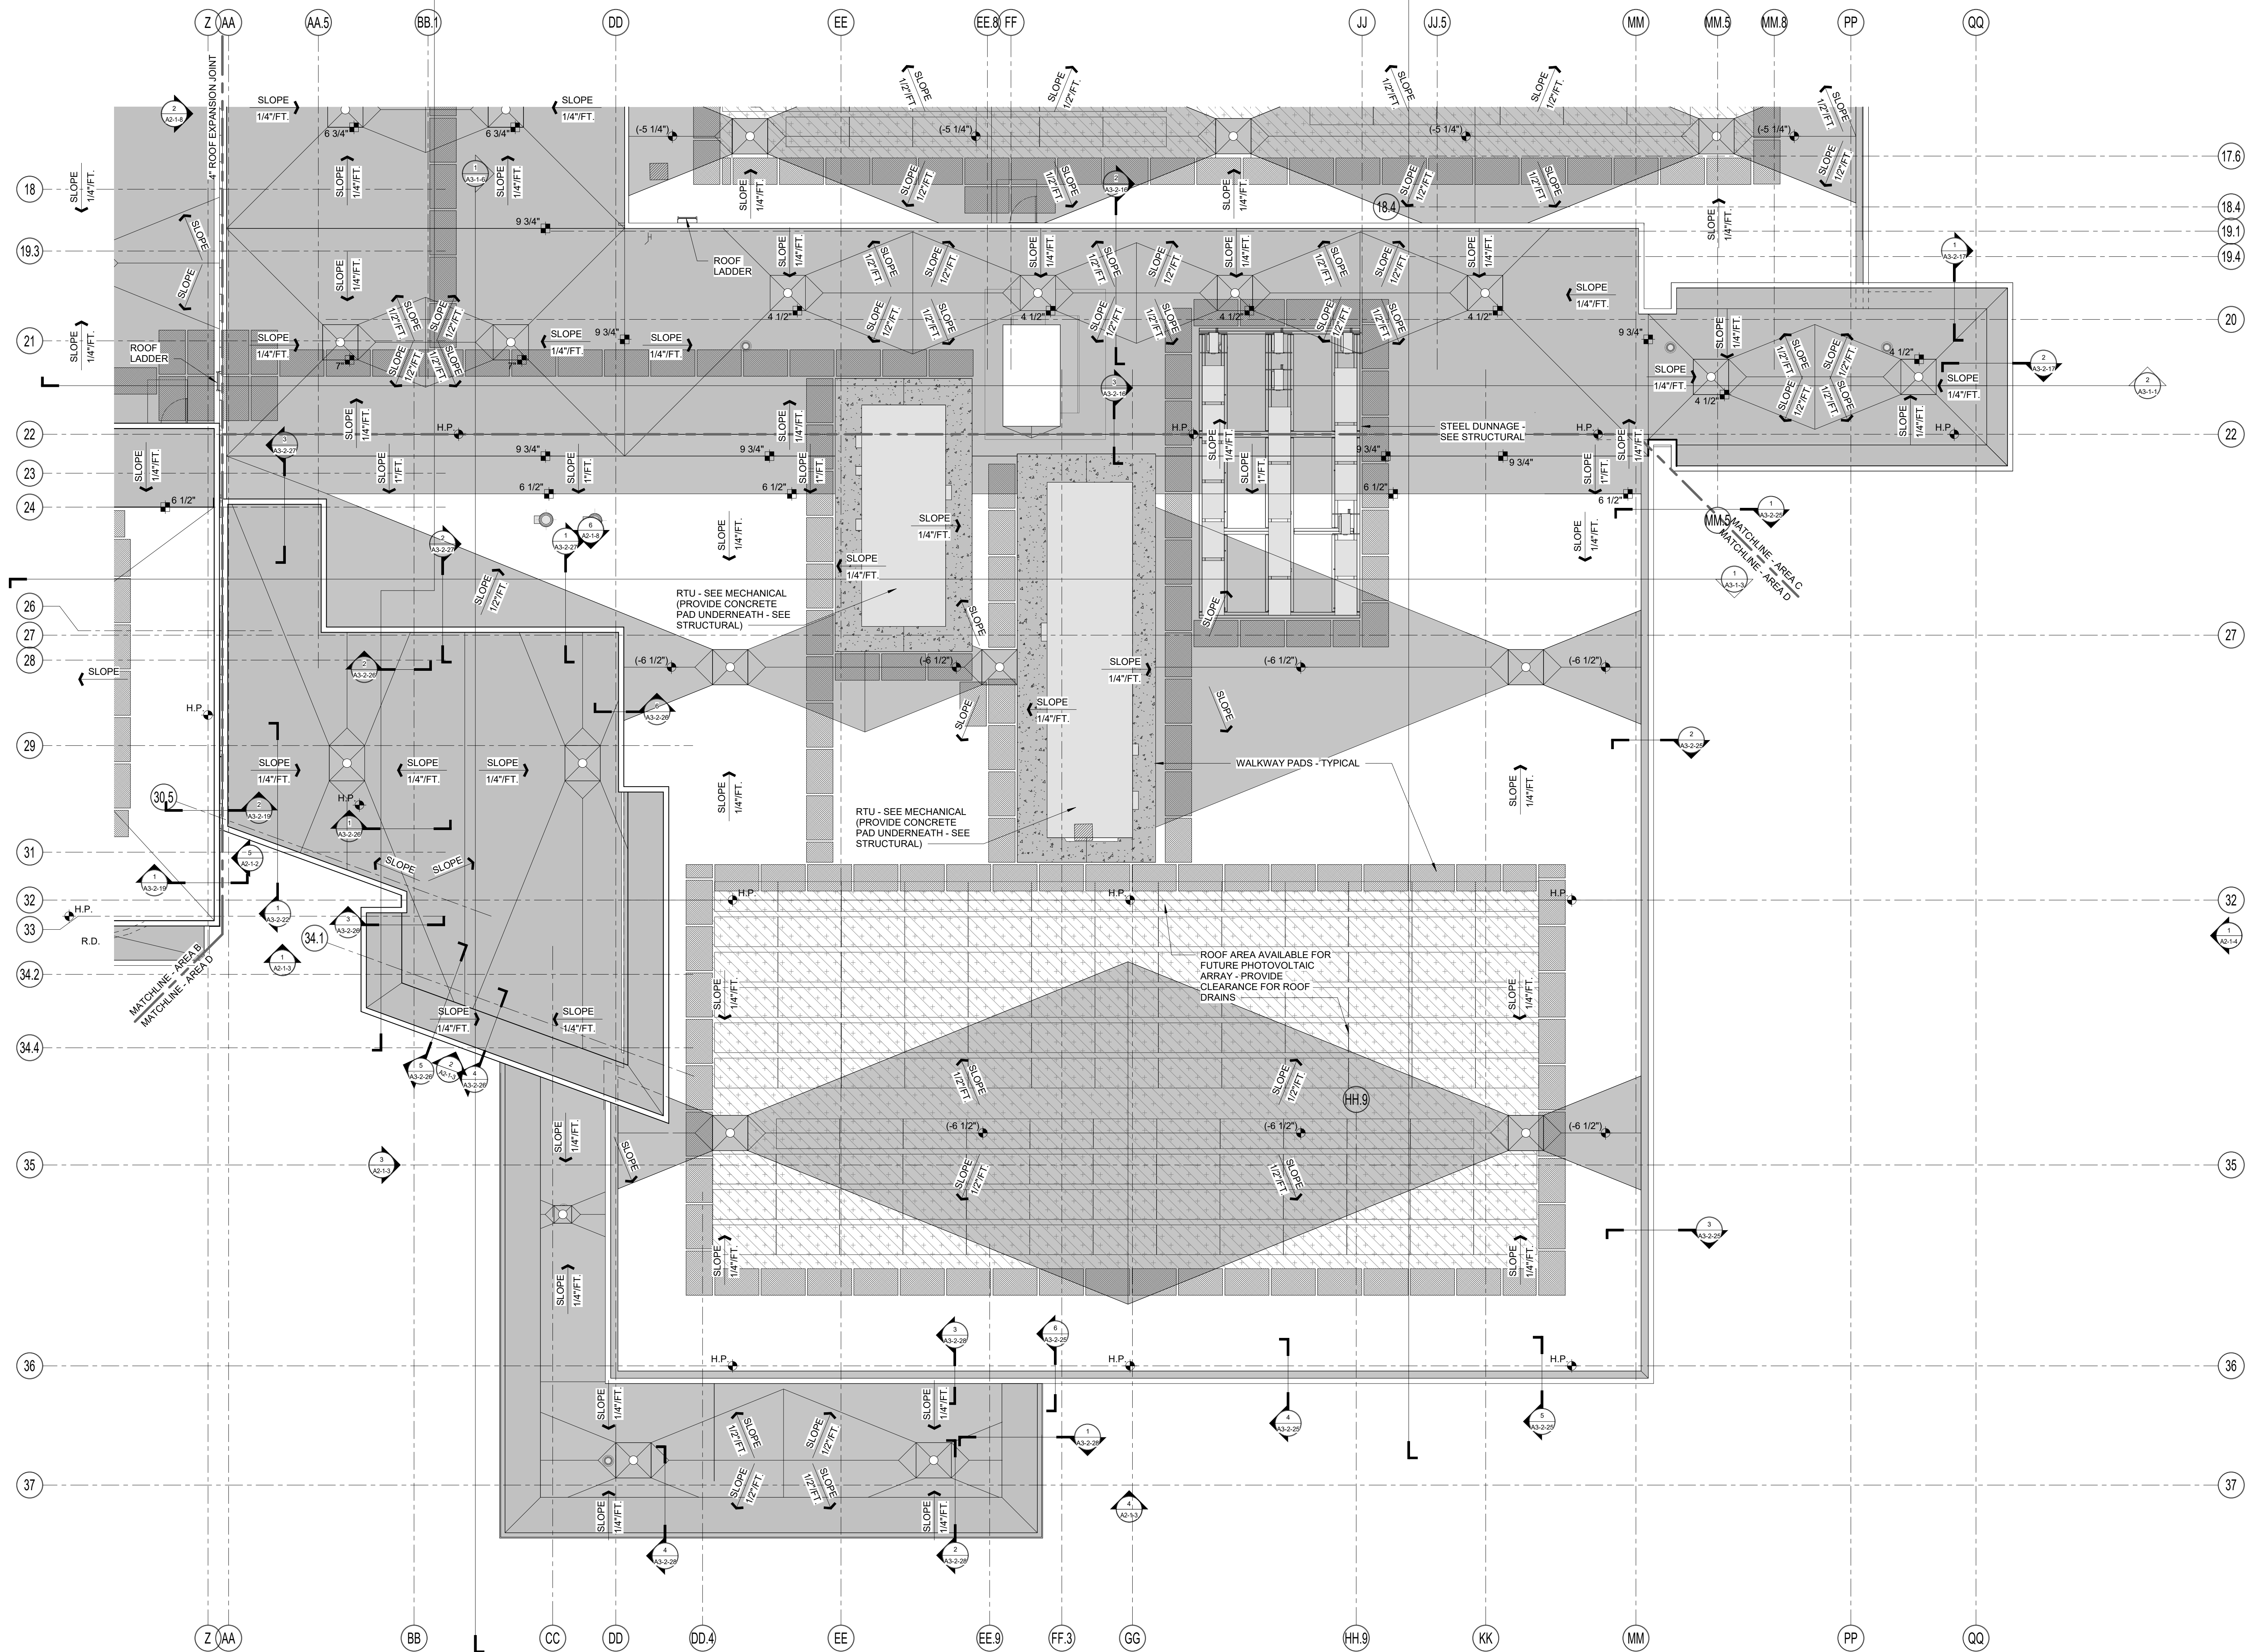


1 ROOF PLAN - AREA D
1/8" = 1'-0"

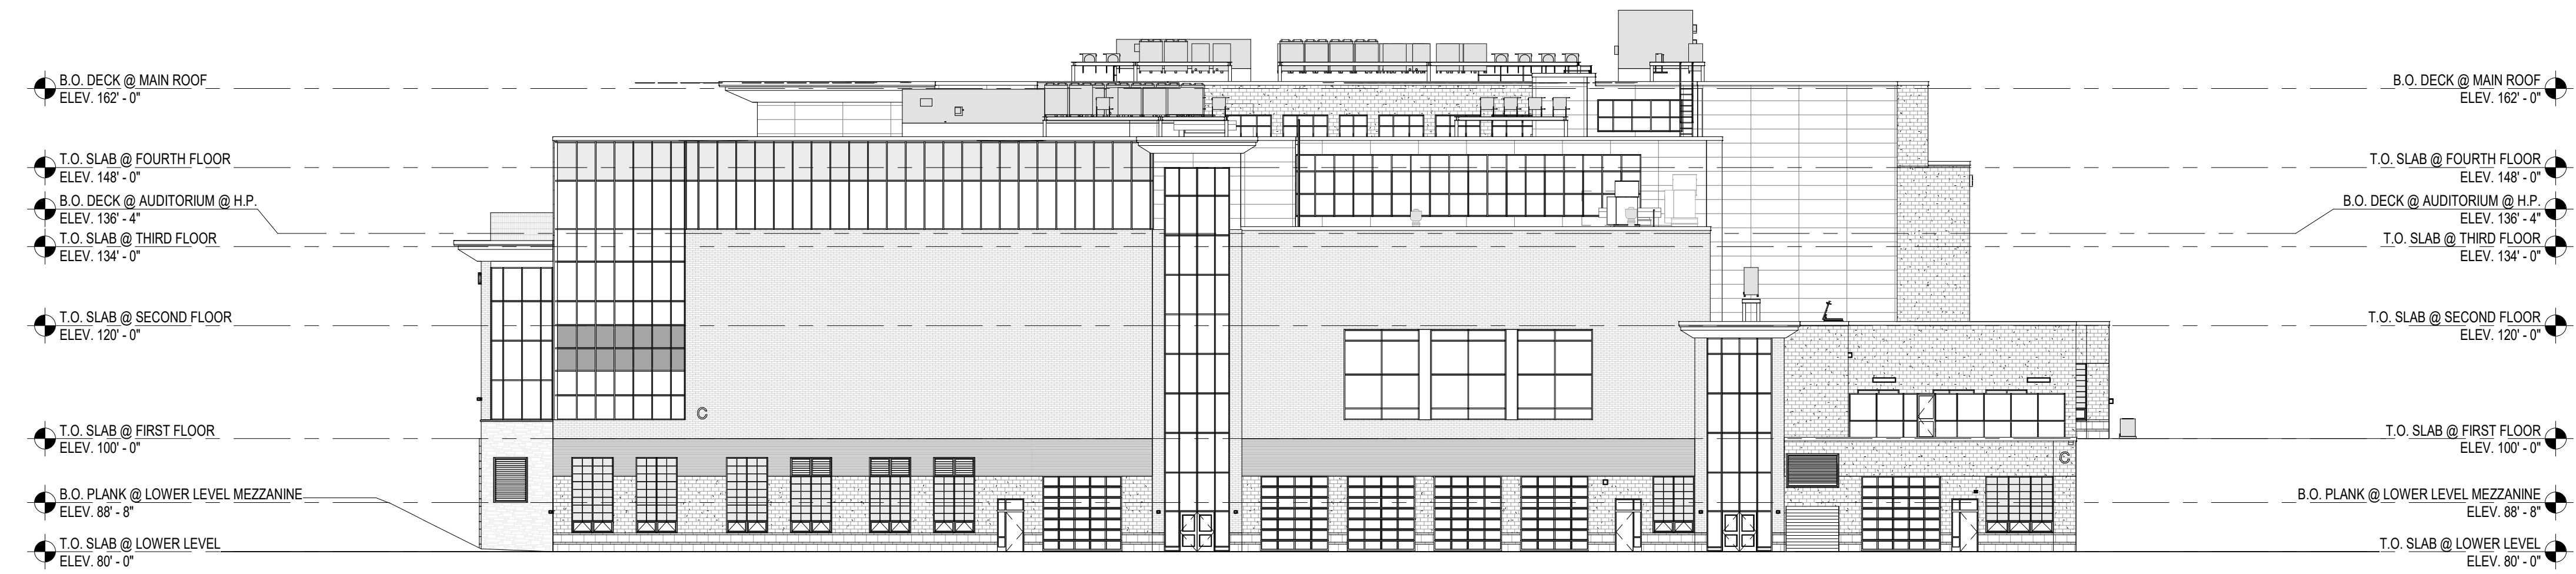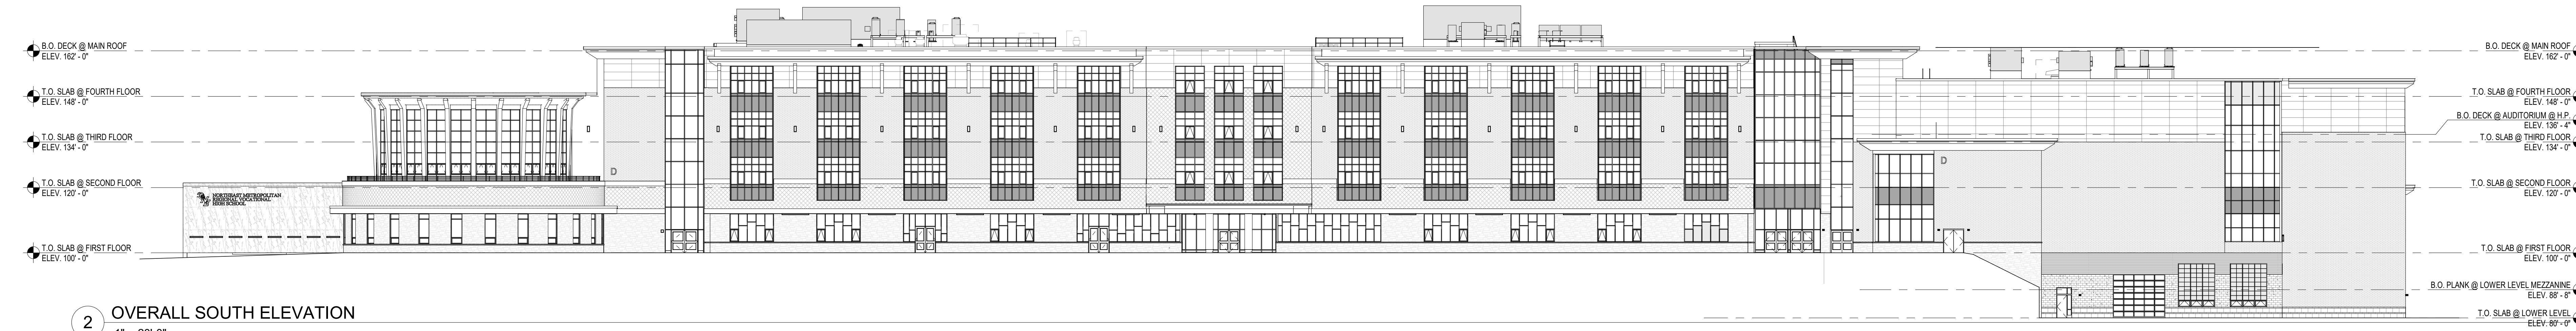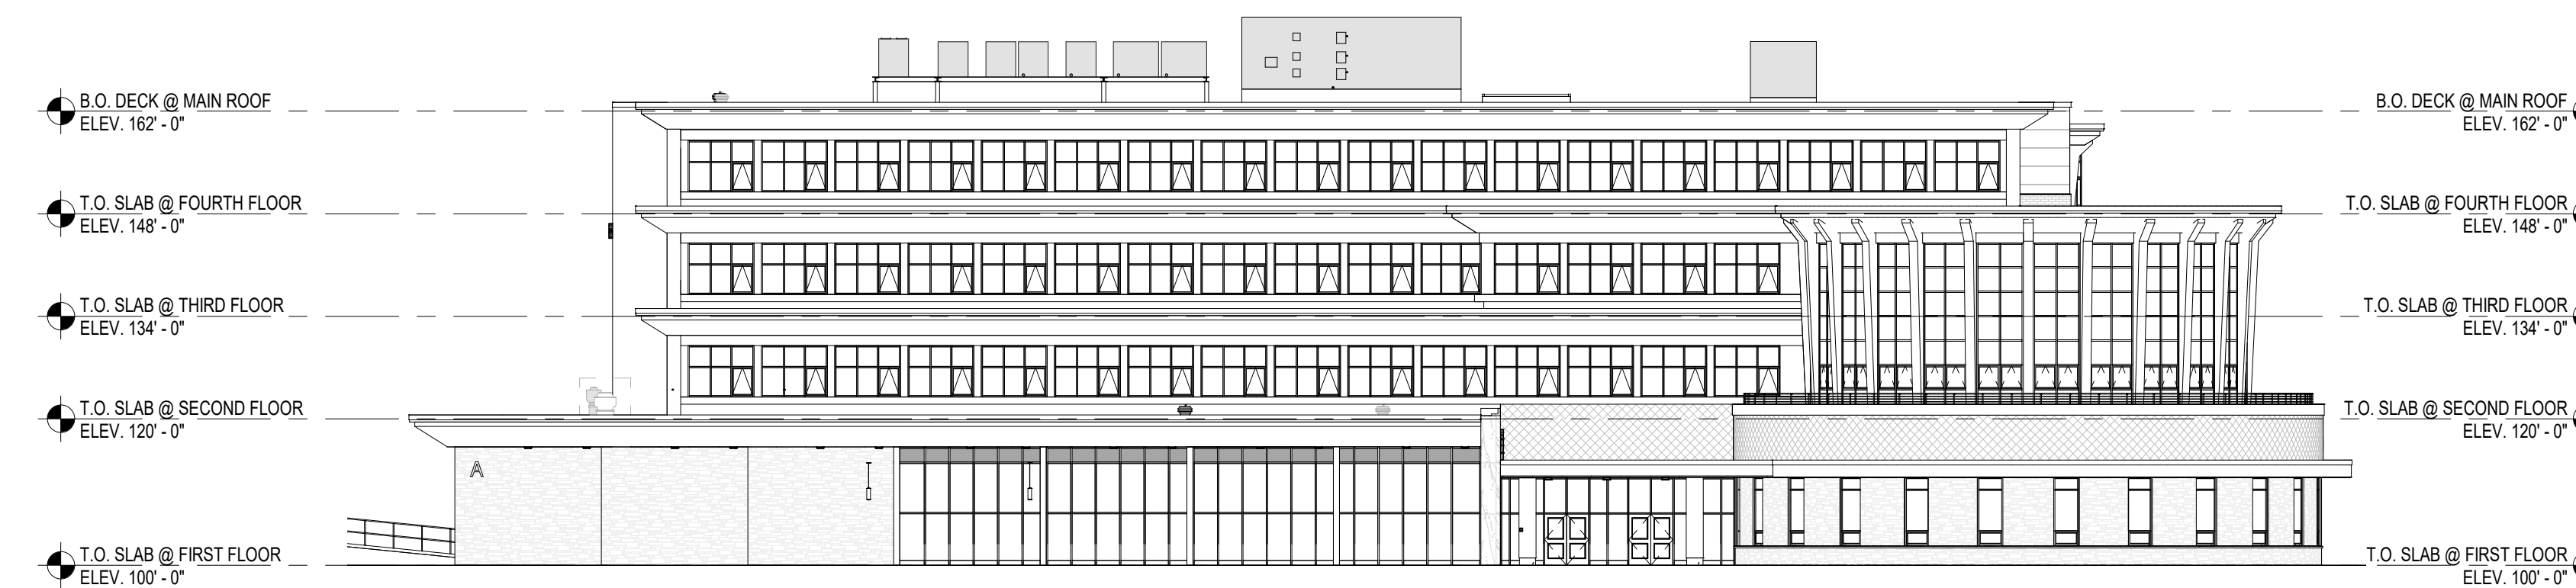**Northeast
Metropolitan
Regional
Vocational High
School**100 Hemlock Road,
Wakefield, MA 01880**4 OVERALL NORTH ELEVATION**
1" = 20'-0"**3 OVERALL EAST ELEVATION**
1" = 20'-0"**2 OVERALL SOUTH ELEVATION**
1" = 20'-0"**1 OVERALL WEST ELEVATION**
1" = 20'-0"

© COPYRIGHT 2023 DRUMMEYS ROSANE ANDERSON, INC.


MSBA 90% CD
SUBMISSION

May 12TH, 2023

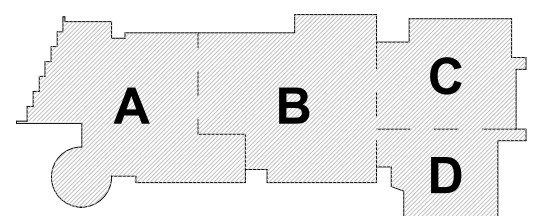


KEY PLAN

PROJECT NORTH

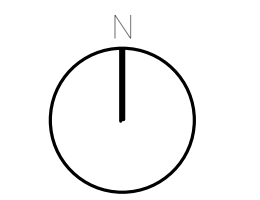

MAGNETIC NORTH

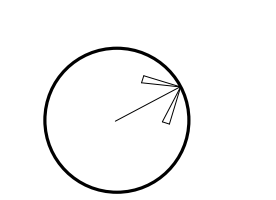**OVERALL
BUILDING
ELEVATIONS**

Scale: 1" = 20'-0"


Job No.: 20202

Drawn By: DRA


Date: May 12TH, 2023

Volume 3 of 4


A2-0-1

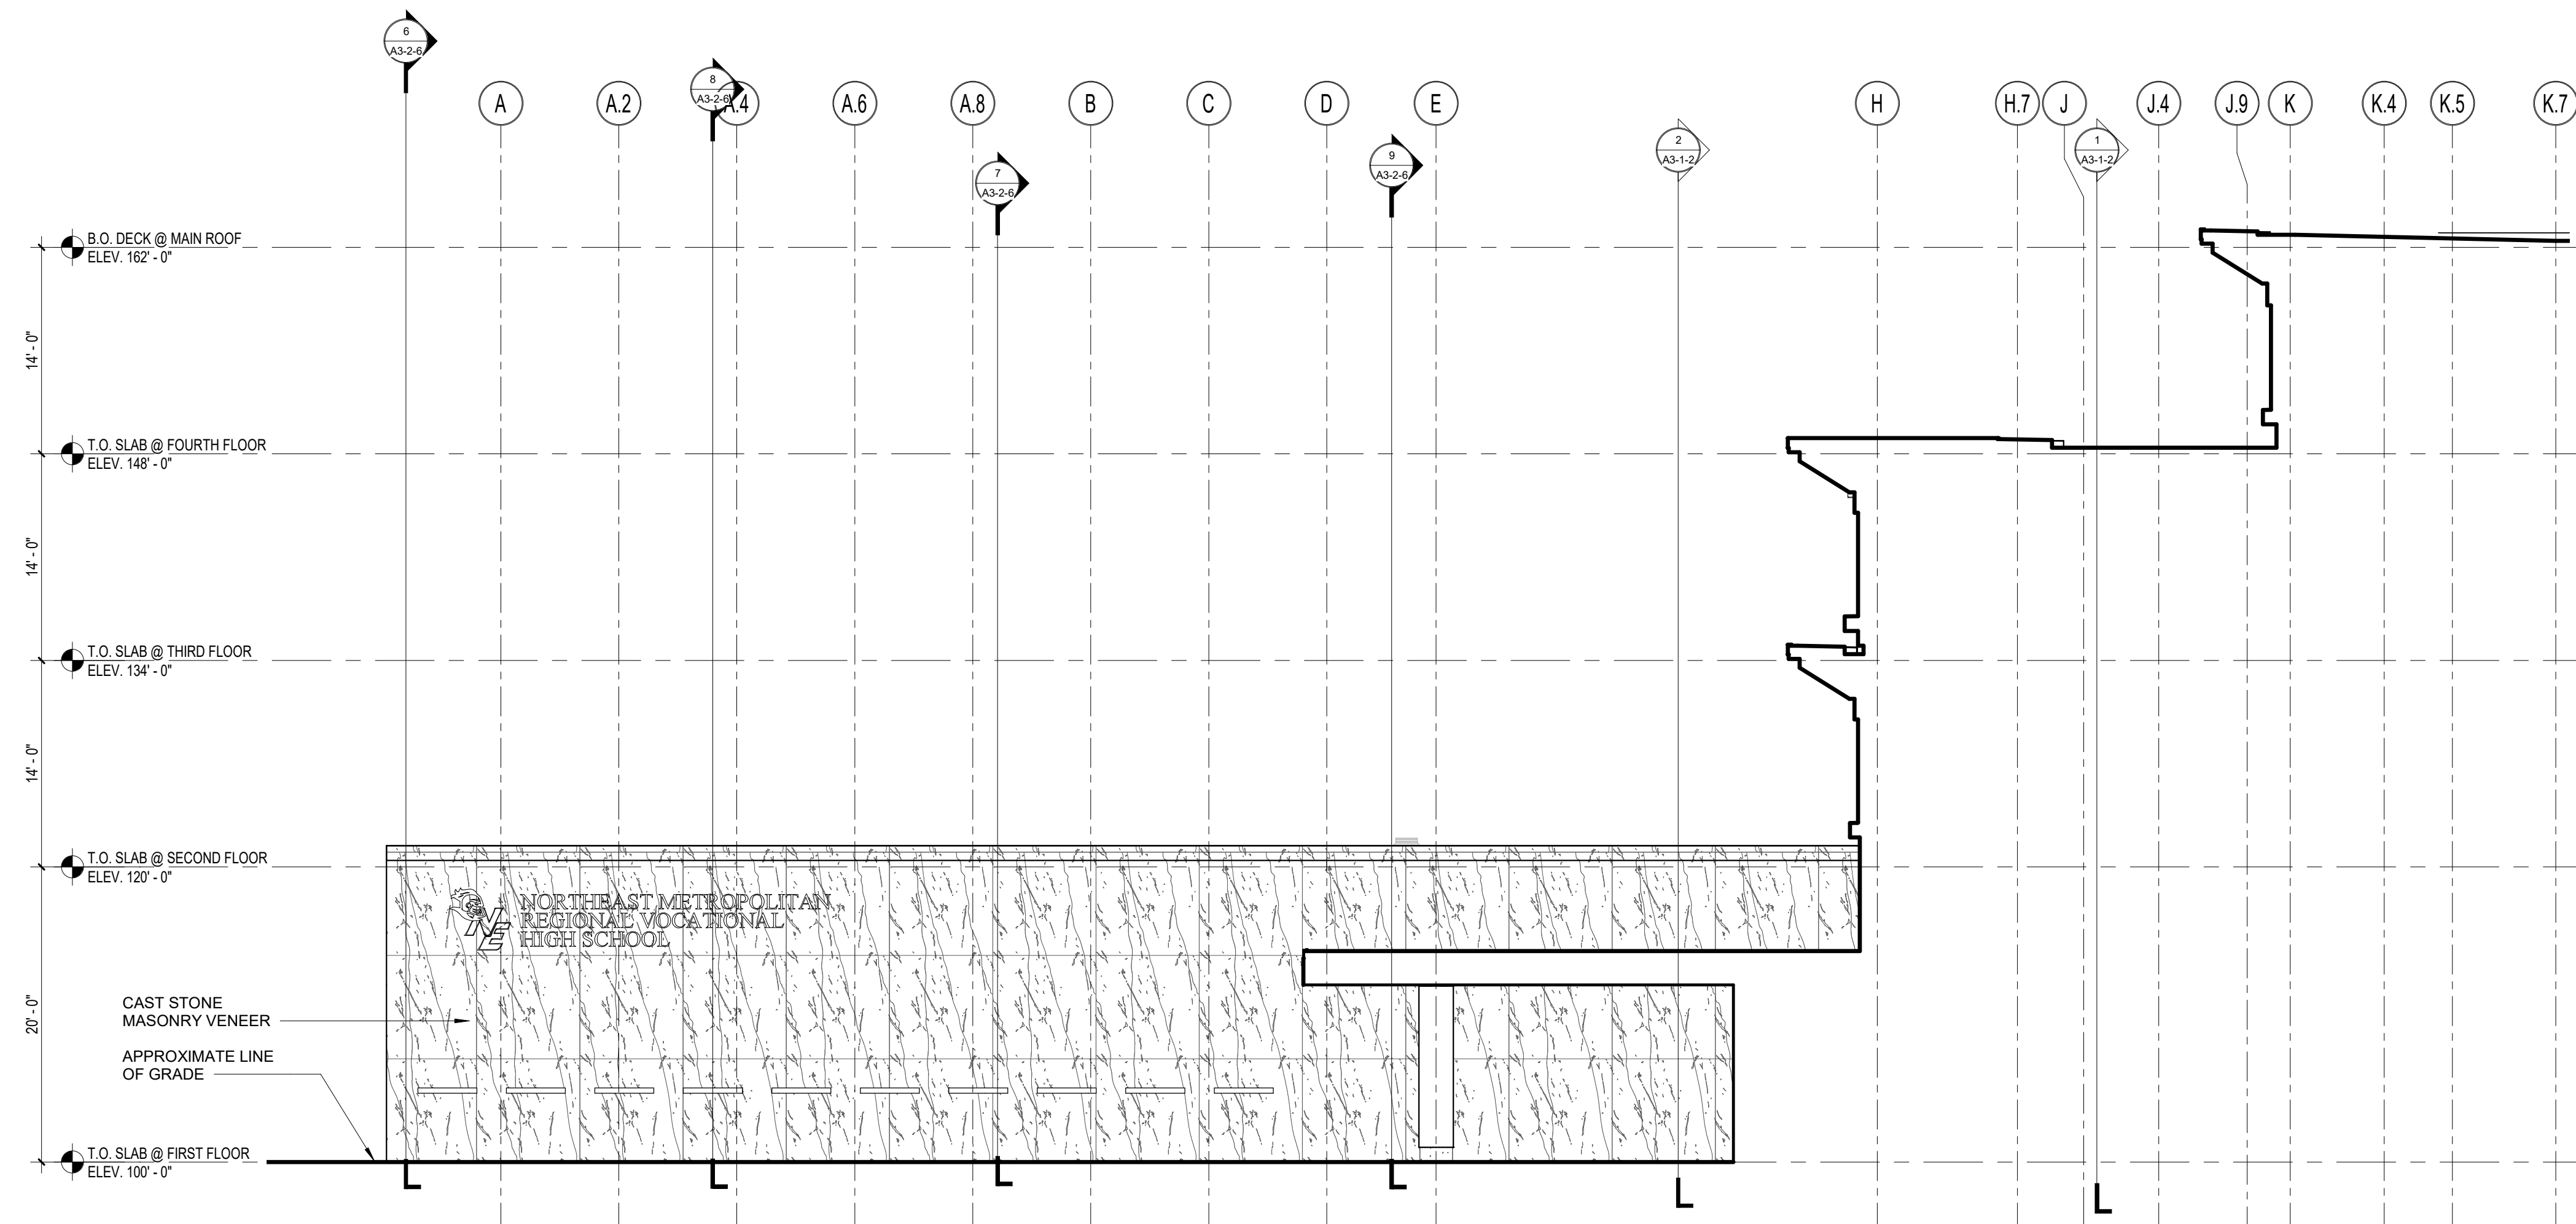


2 SOUTH ELEVATION - BASE BID
1/8" = 1'-0"

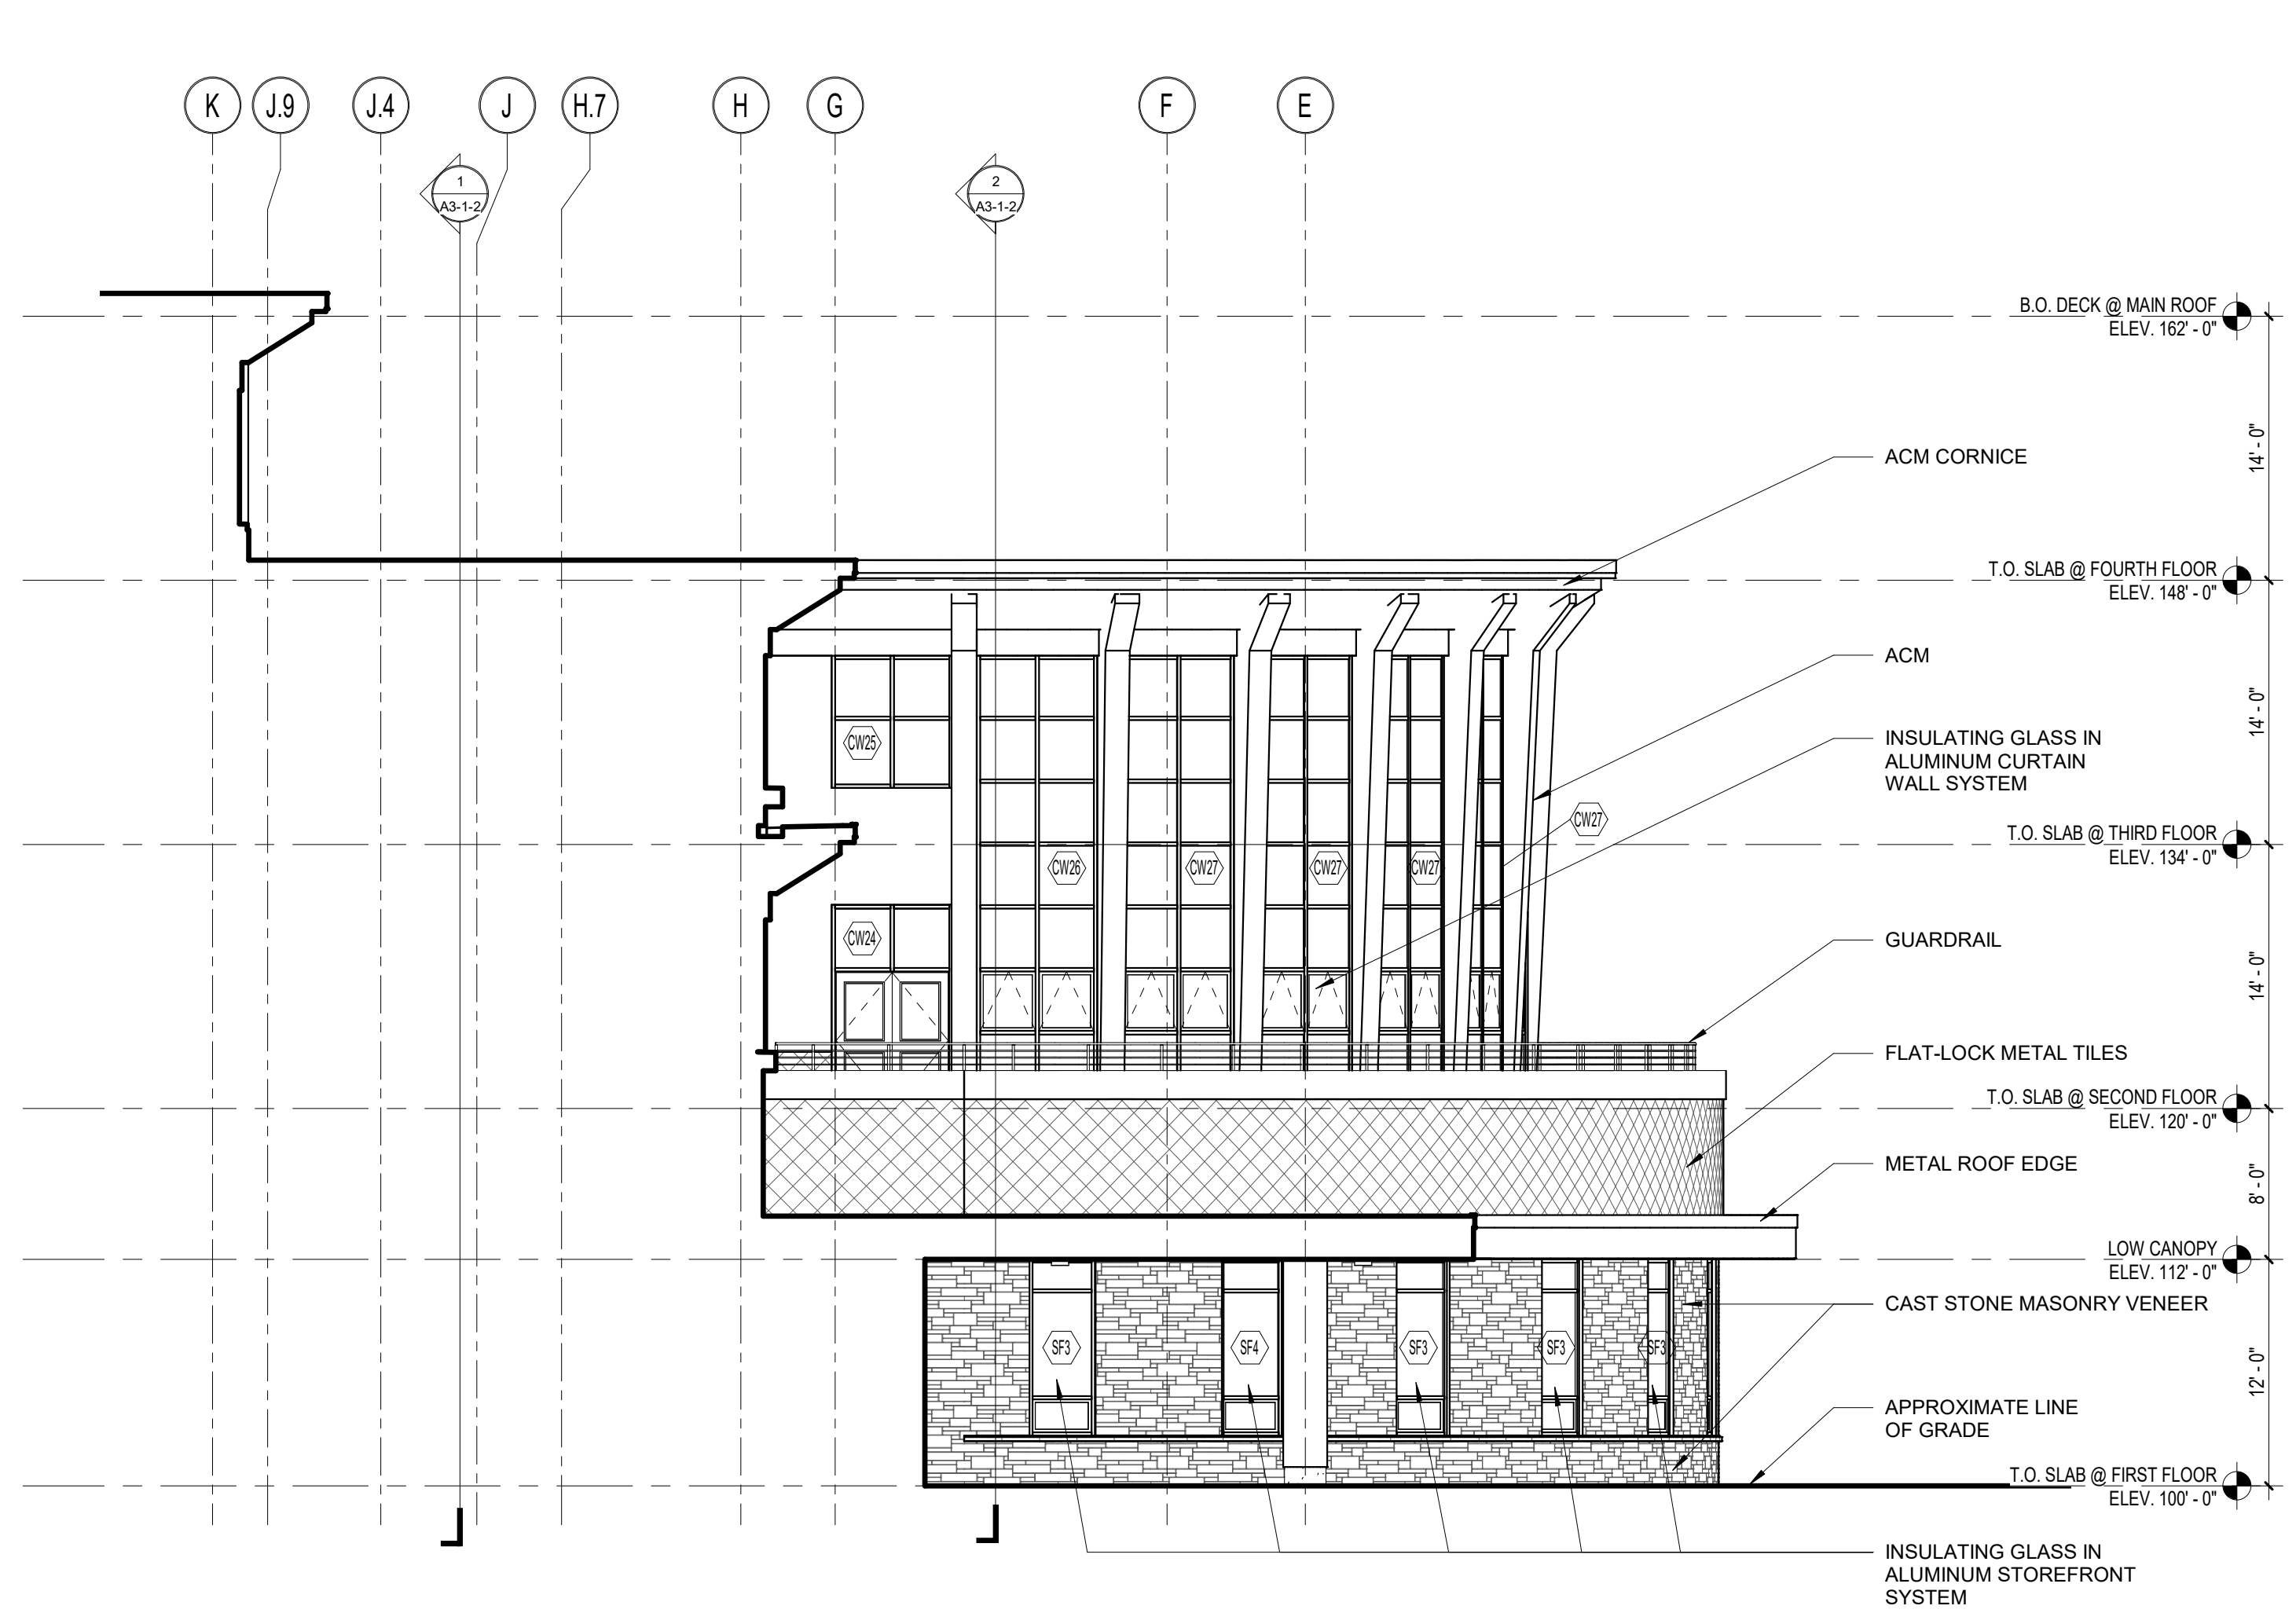

3 NORTH ELEVATION
1/8" = 1'-0"

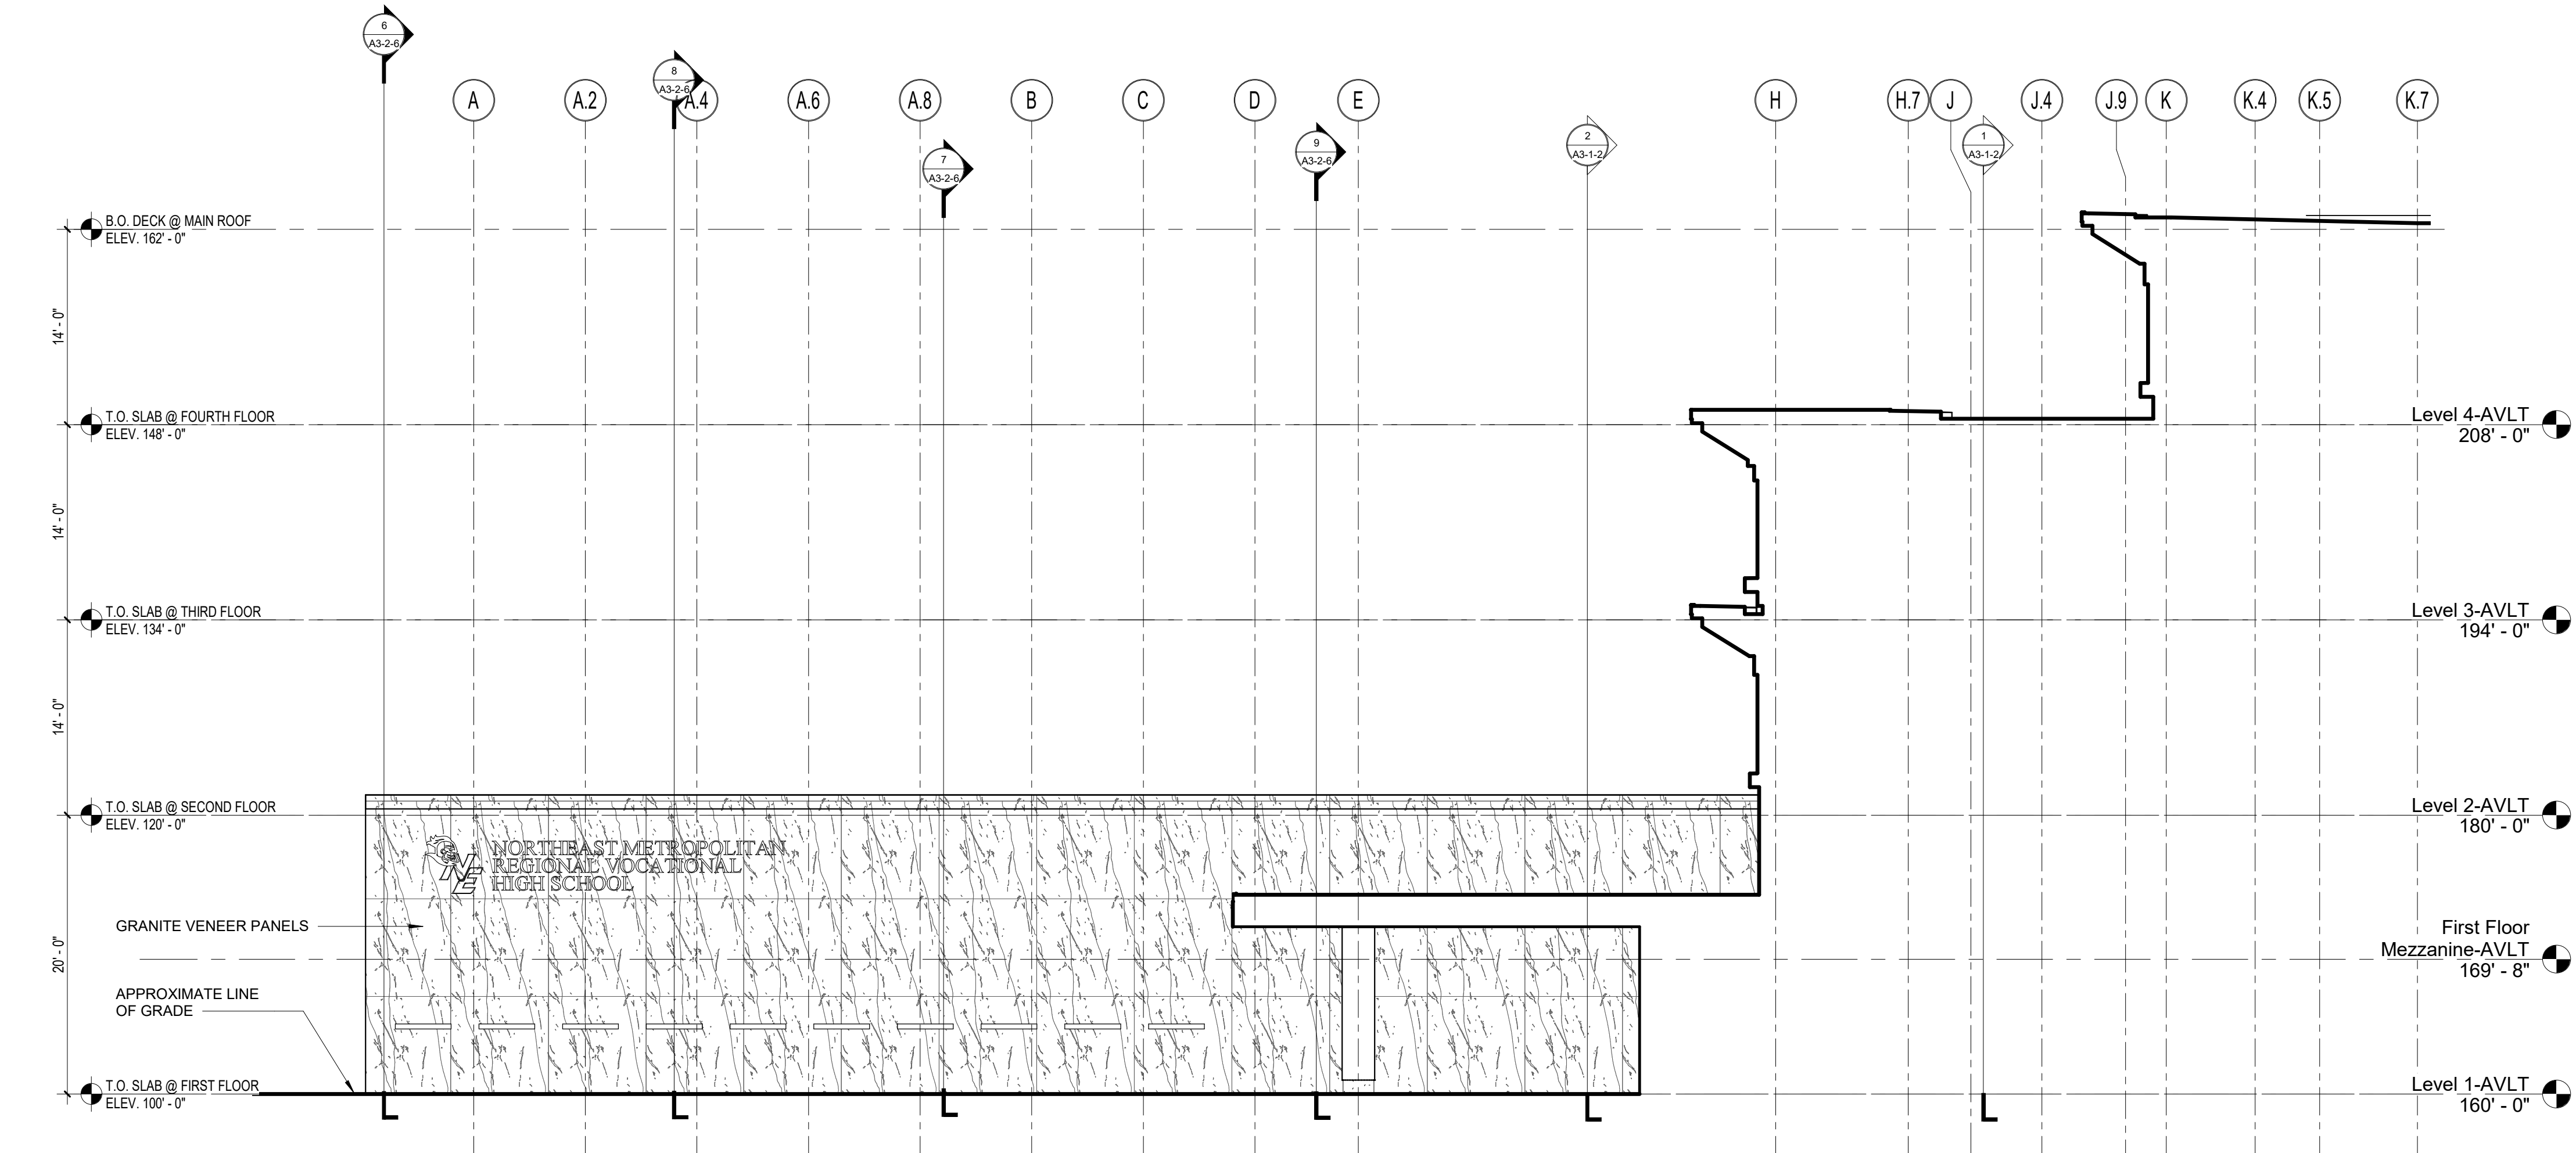

4 SOUTH ELEVATION - ALTERNATE
1/8" = 1'-0"

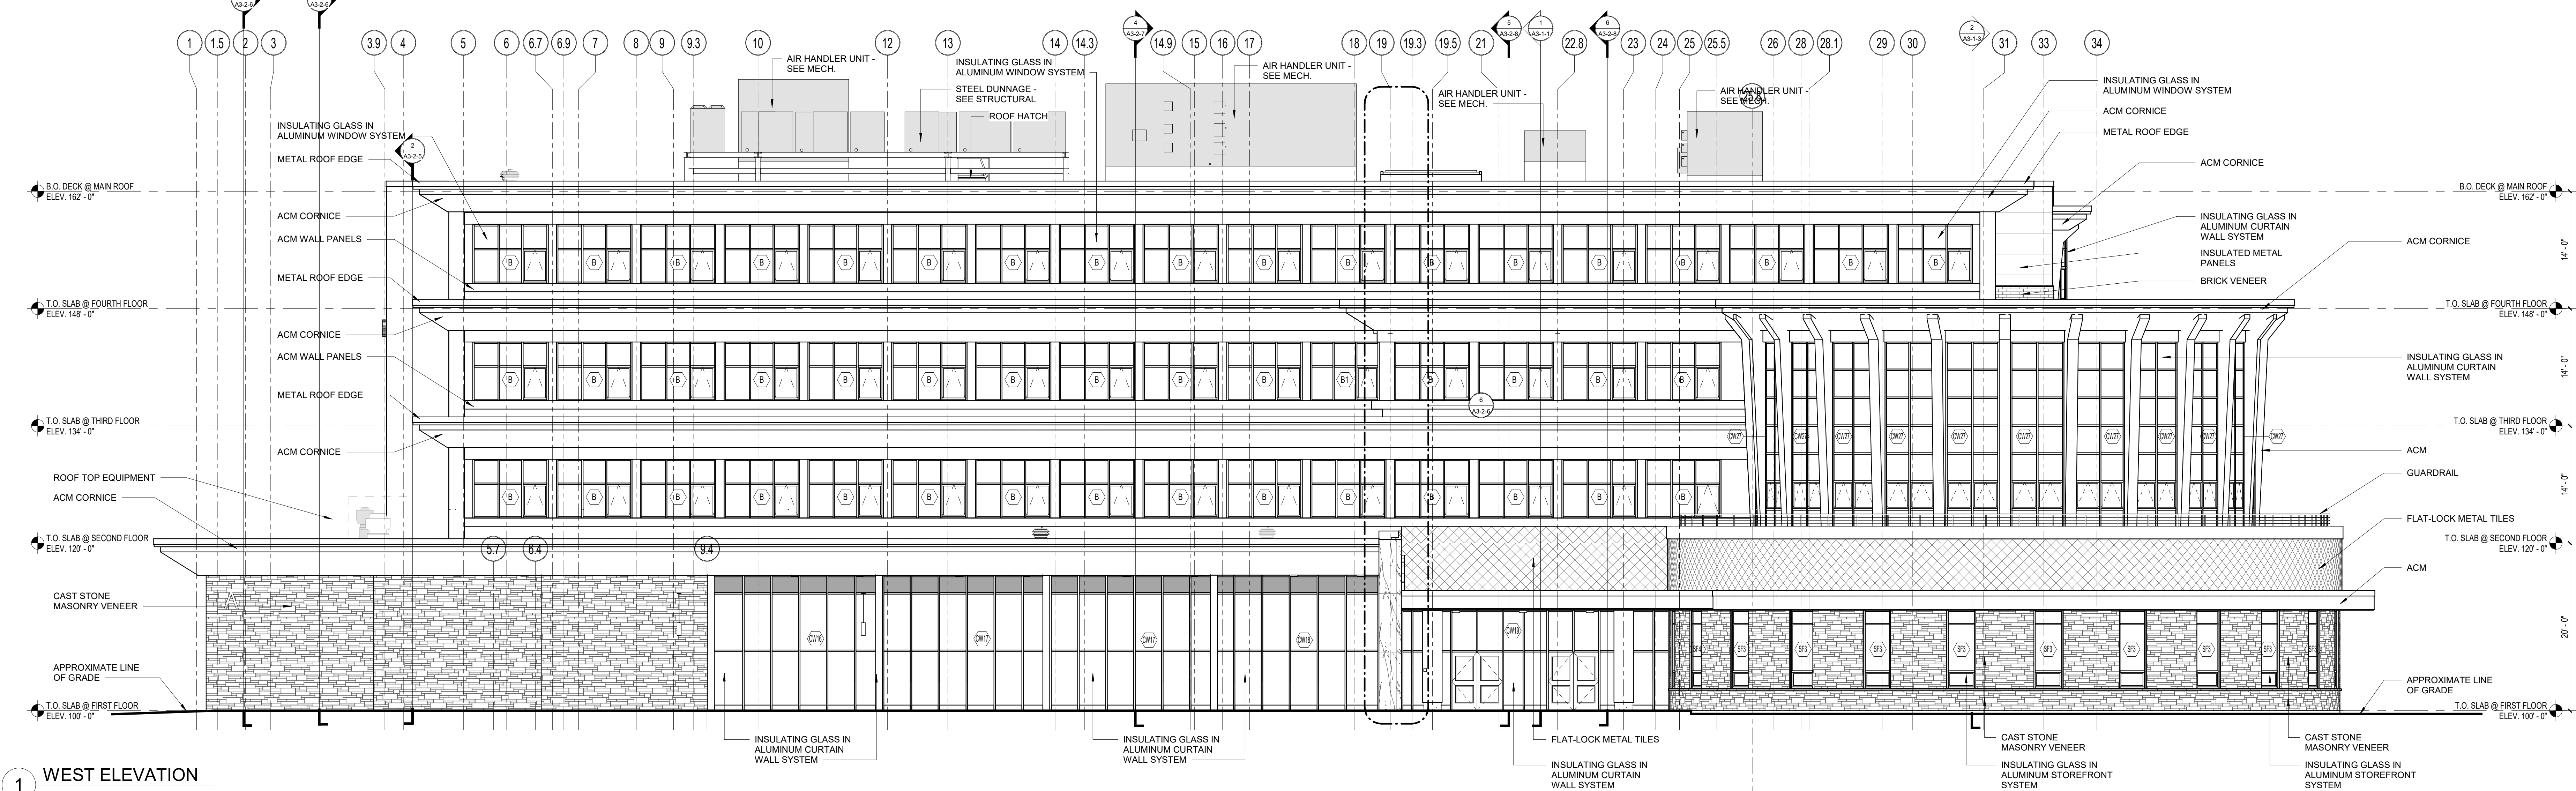

1 WEST ELEVATION
1/8" = 1'-0"

DRA

Drumme Rosane Anderson, Inc.
225 Oakland Road
South Windsor, CT 06074
Tel: 817.854.1700
www.drainc.com

280 Charles Street
Studio 300
Waltham, MA 02453
Tel: 617.854.1700
www.drainc.com

Planning | Architecture | Interior Design

Northeast
Metropolitan
Regional
Vocational High
School

100 Hemlock Road,
Wakefield, MA 01880

MSBA 90% CD
SUBMISSION

May 12TH, 2023

KEY PLAN

PROJECT NORTH
MAGNETIC NORTH

BUILDING
ELEVATIONS

Scale: 1/8" = 1'-0"
Job No.: 20202
Drawn By: DRA
Date: May 12TH, 2023
Volume 3 of 4

A2-1-1

DRA


Drummeys Rosane Anderson, Inc.
225 Oakland Road
Studio 205
South Windsor, CT
06074
Tel: 817.854.1700
www.dra.com

280 Charles Street
Studio 300
Waltham, MA
02453
Tel: 817.854.1700
www.dra.com

Planning | Architecture | Interior Design

**Northeast
Metropolitan
Regional
Vocational High
School**


100 Hemlock Road,
Wakefield, MA 01880

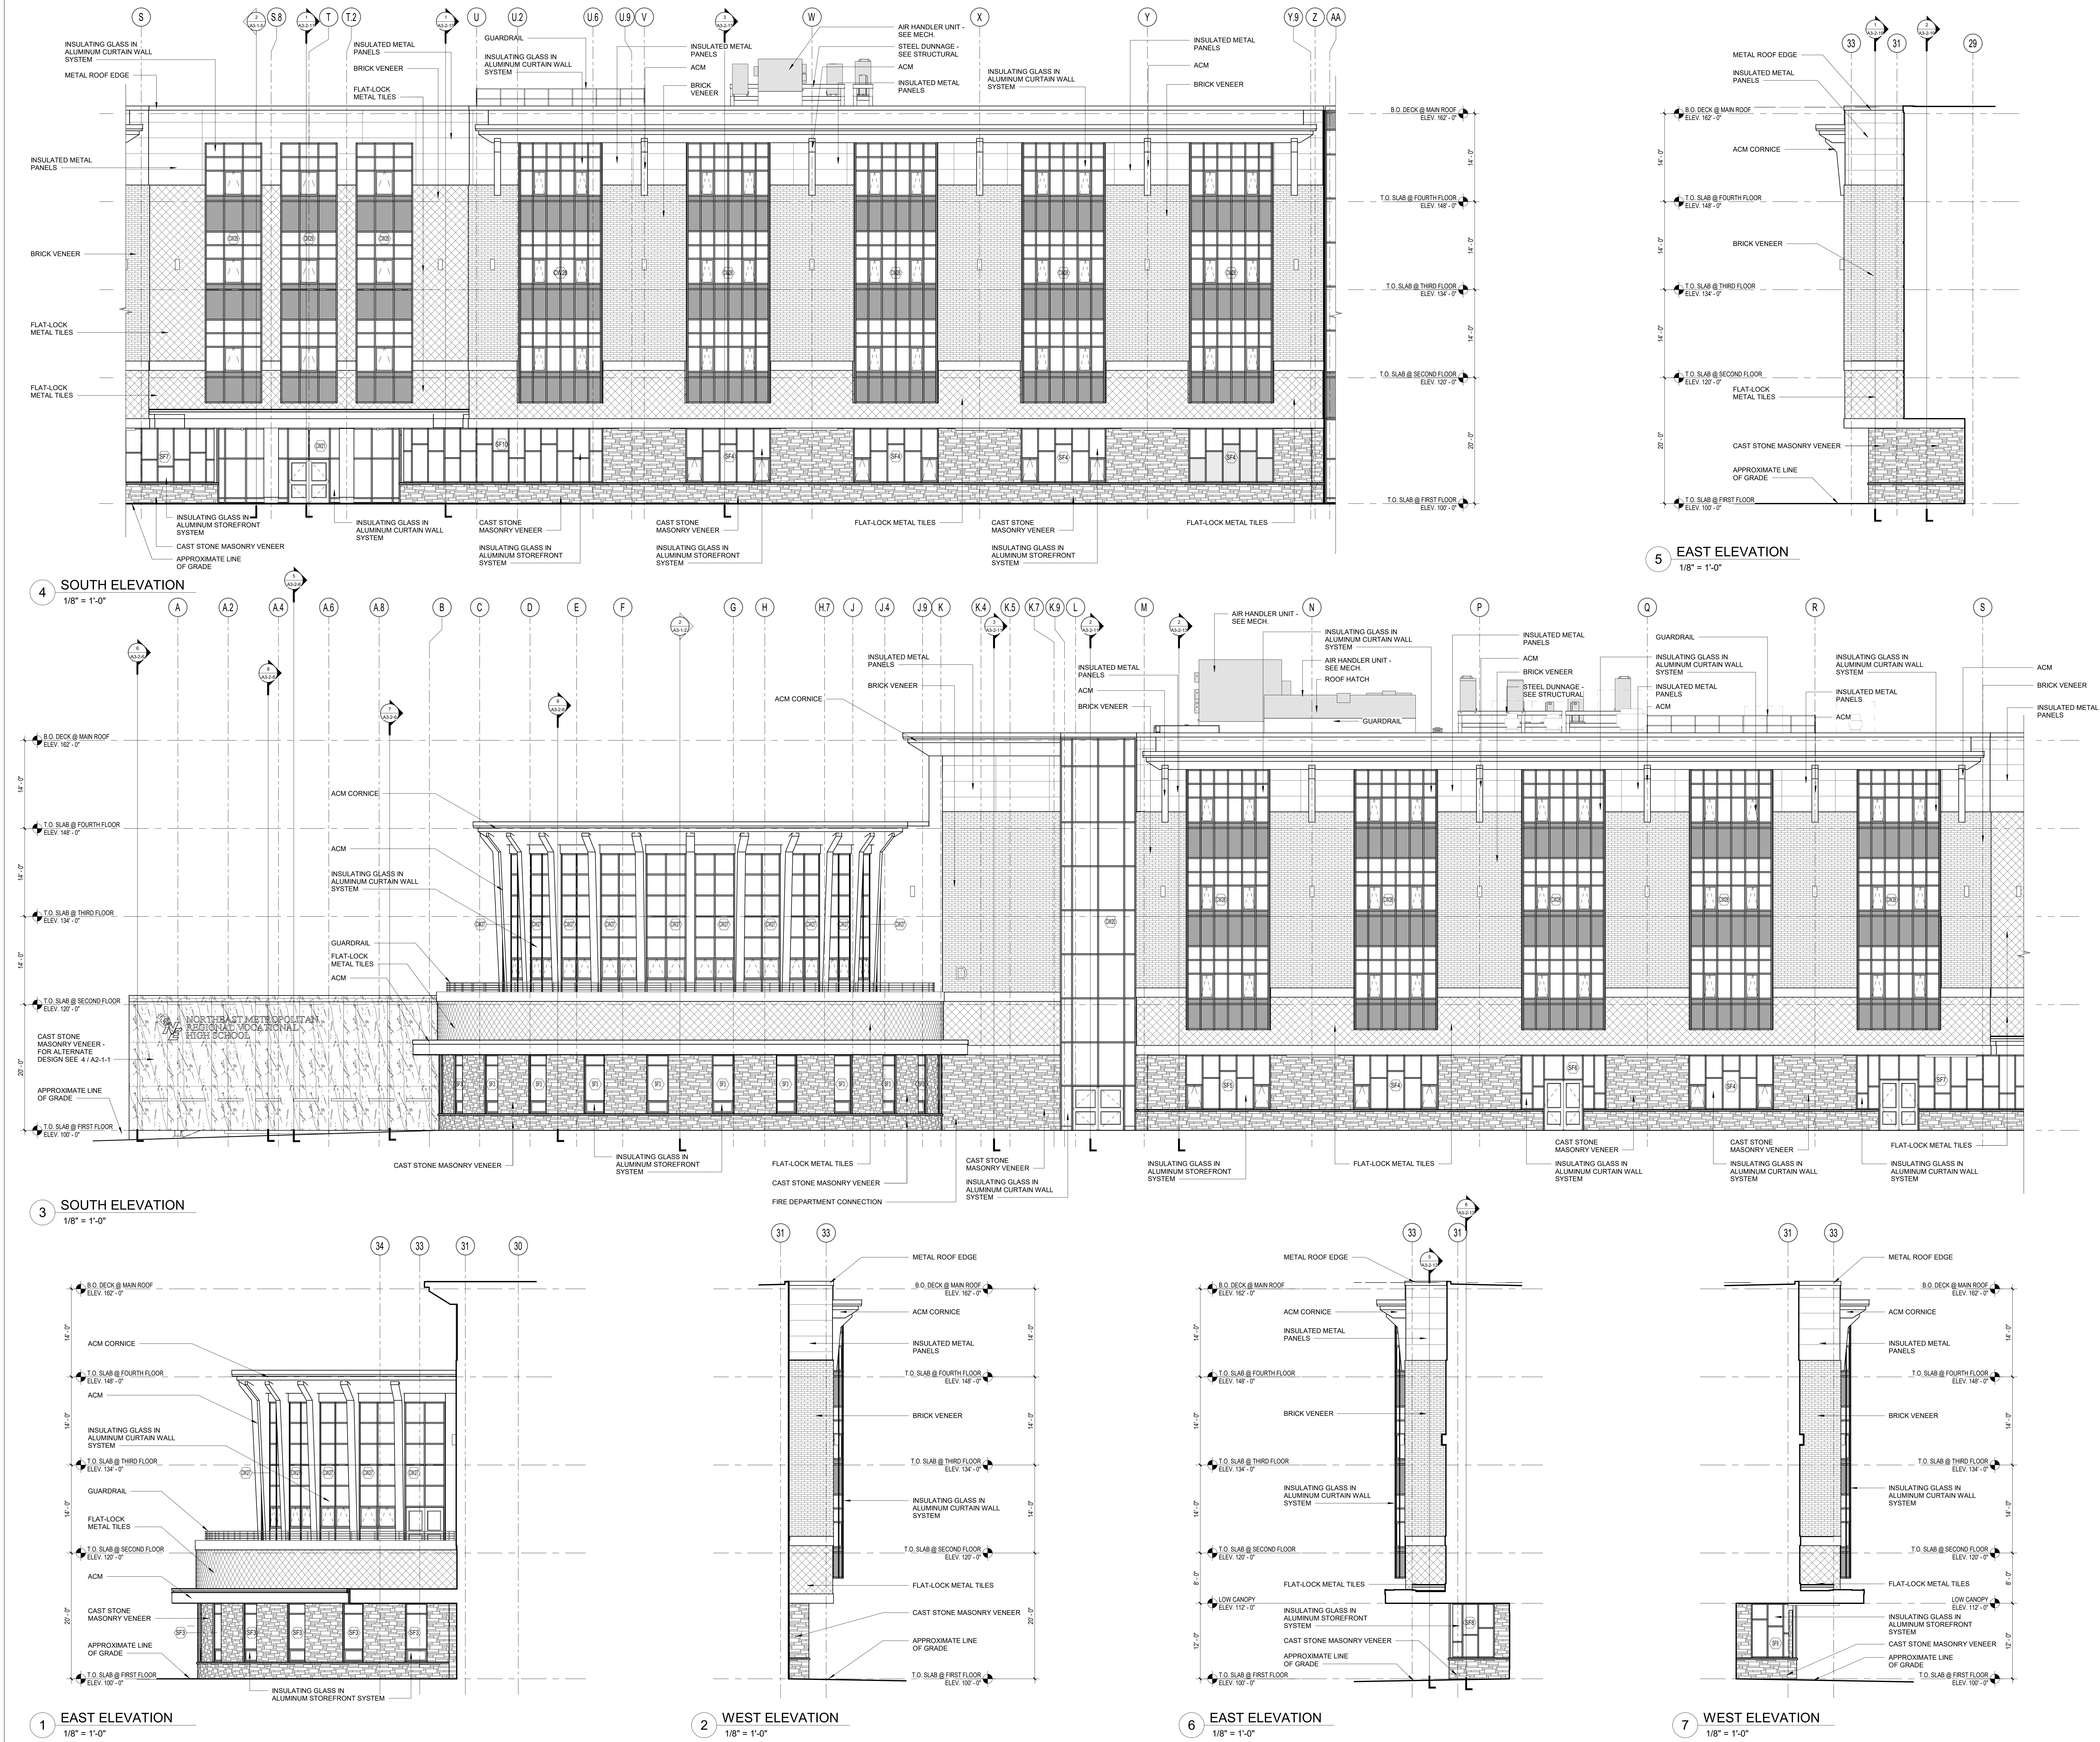

© COPYRIGHT 2023 DRUMMEYS ROSANE ANDERSON, INC.


MSBA 90% CD
SUBMISSION

May 12TH, 2023

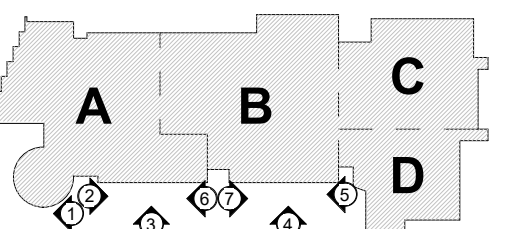


KEY PLAN

PROJECT NORTH

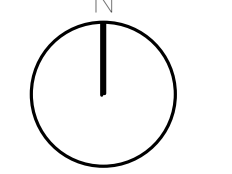

MAGNETIC NORTH

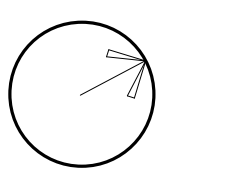

**BUILDING
ELEVATIONS**

Scale: 1/8" = 1'-0"

Job No.: 20202

Drawn By: DRA

Date: May 12TH, 2023

Volume 3 of 4

A2-1-2


**Northeast
Metropolitan
Regional
Vocational High
School**

100 Hemlock Road,
Wakefield, MA 01880

© COPYRIGHT 2023 DRUMMEY ROSANE ANDERSON, INC.


MSBA 90% CD
SUBMISSION

May 12TH, 2023

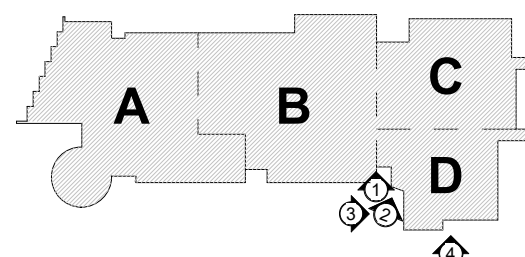


KEY PLAN

PROJECT NORTH

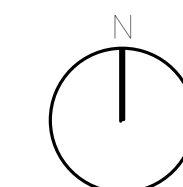

MAGNETIC NORTH

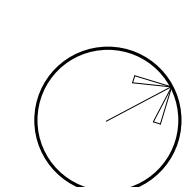

**BUILDING
ELEVATIONS**

Scale: 1/8" = 1'-0"


Job No.: 20202

Drawn By: DRA


Date: May 12TH, 2023

Volume 3 of 4


A2-1-3

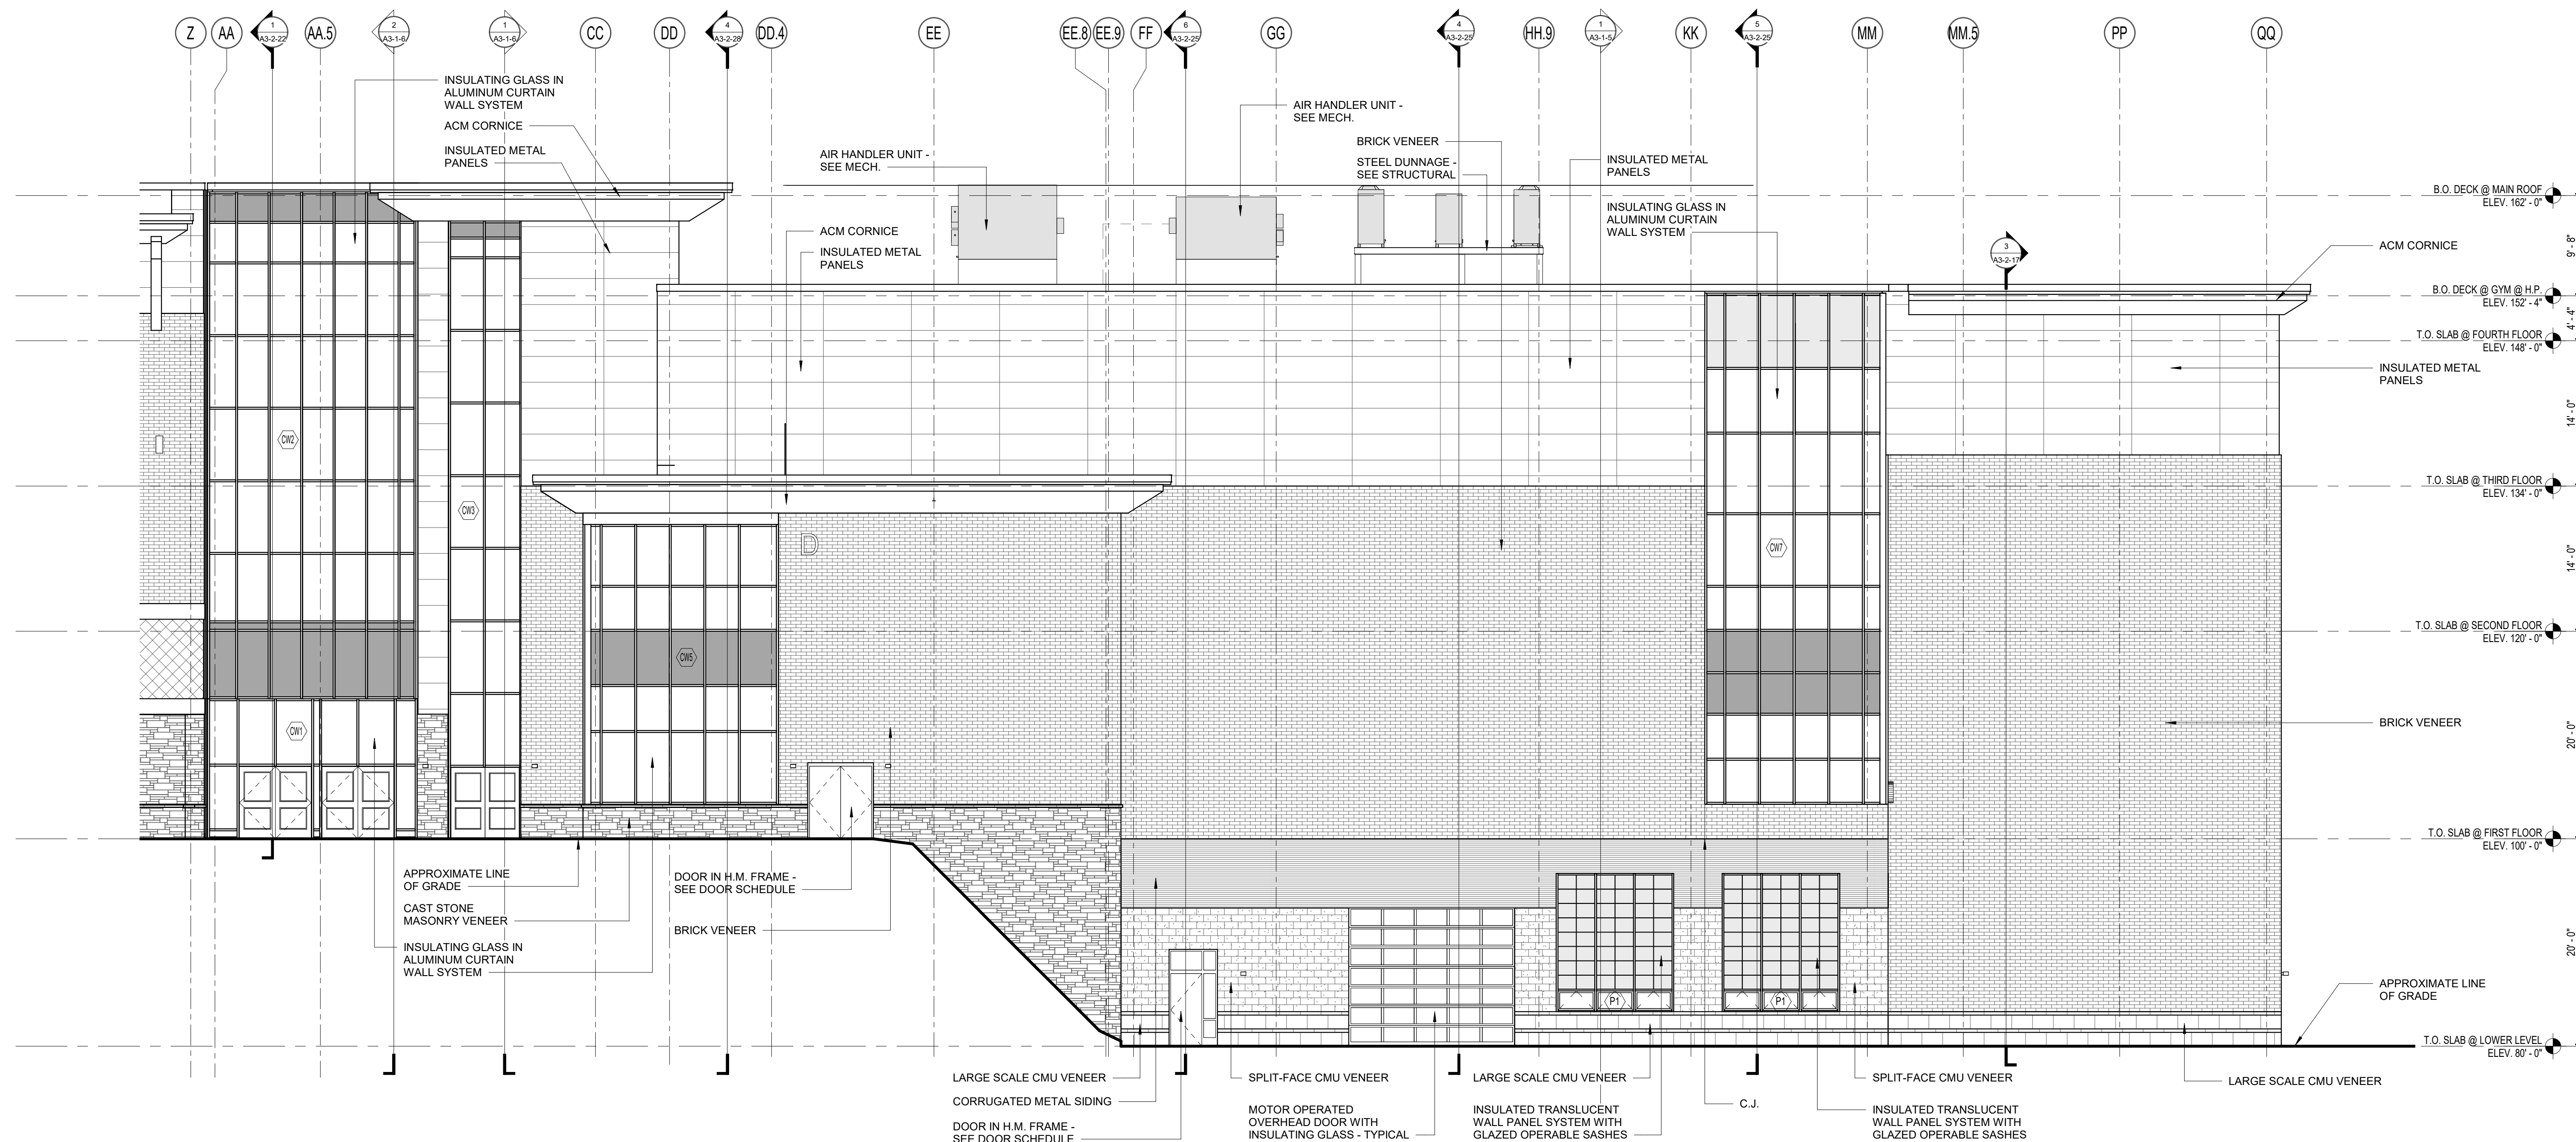


4 SOUTH ELEVATION
1/8" = 1'-0"

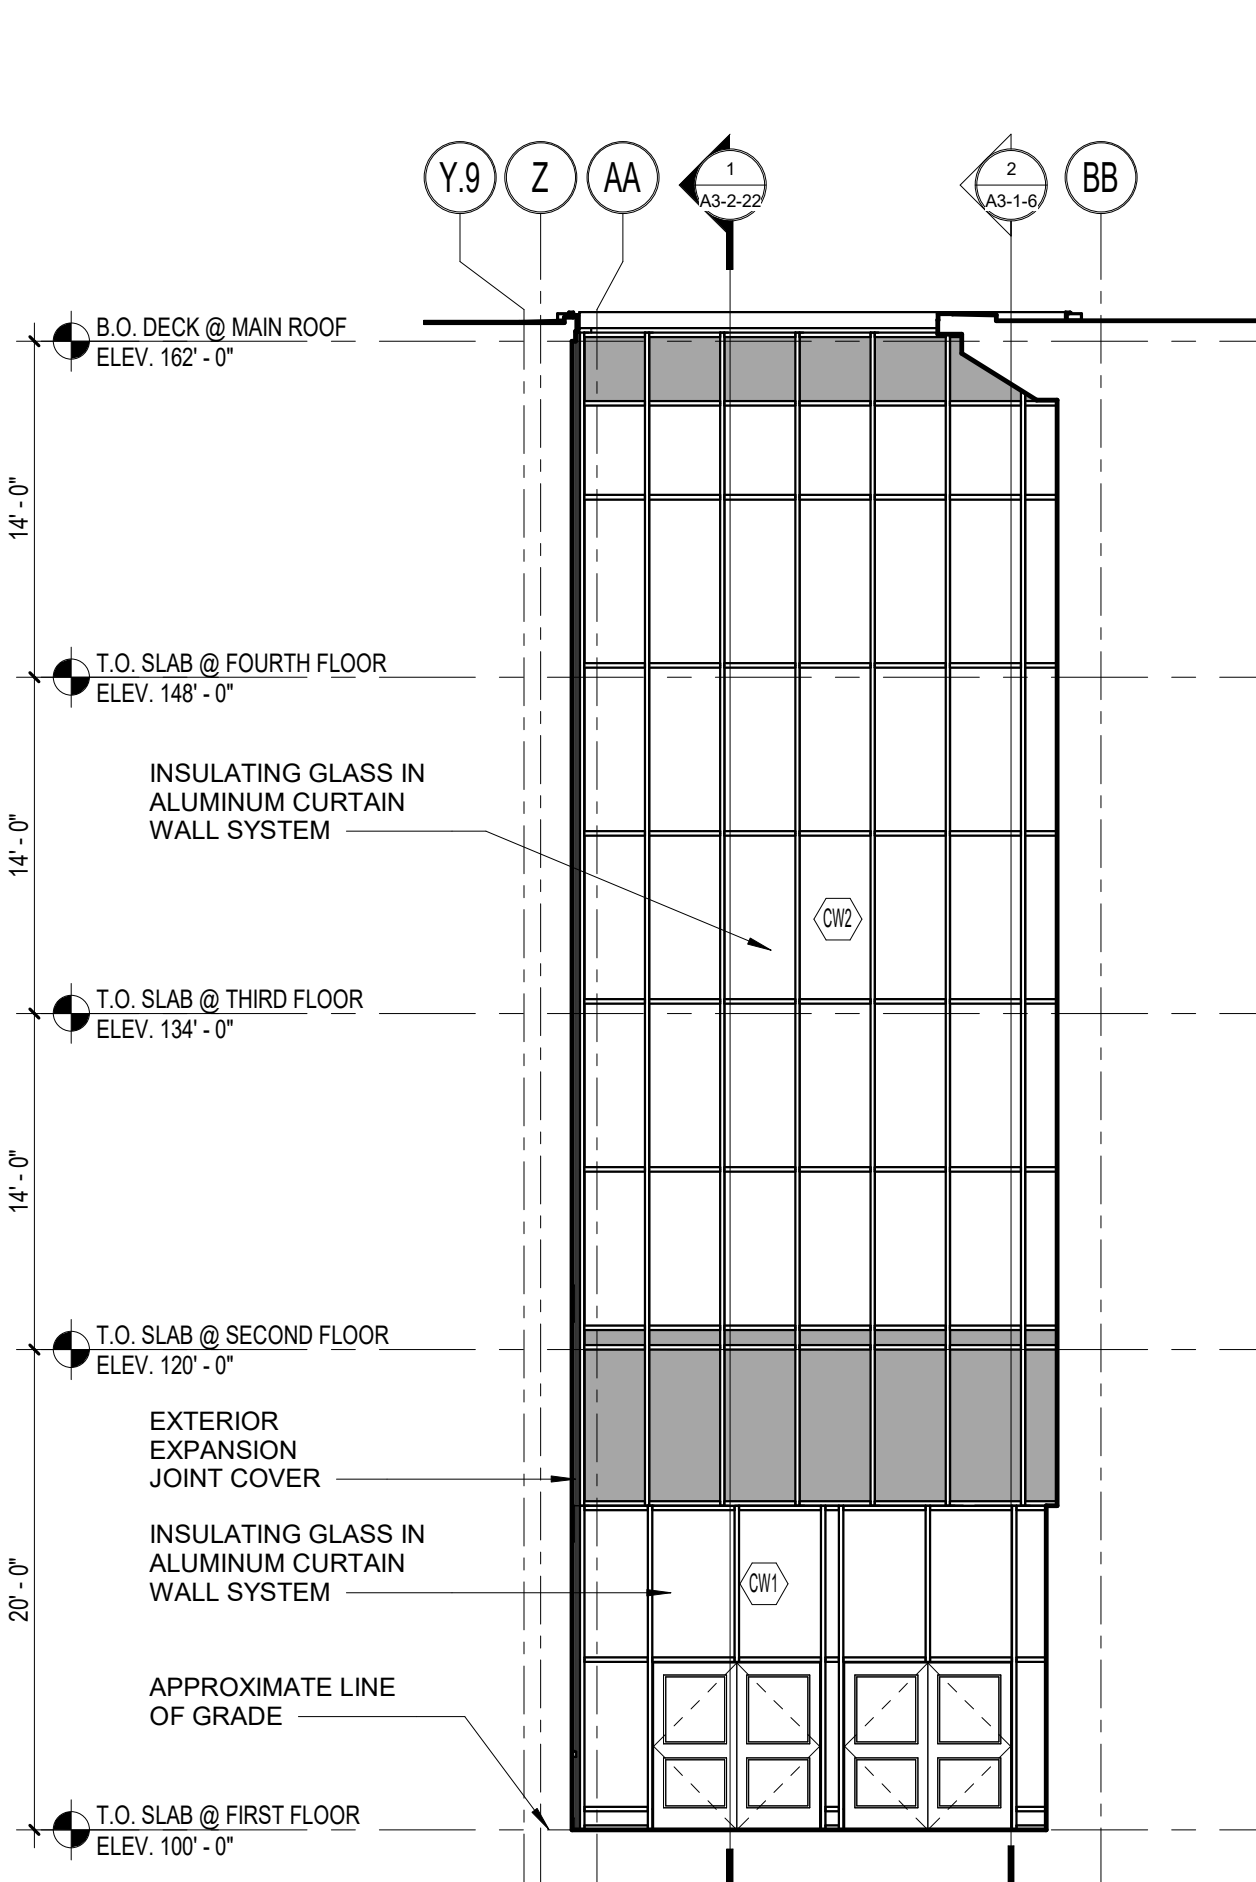

1 SOUTH ELEVATION
1/8" = 1'-0"

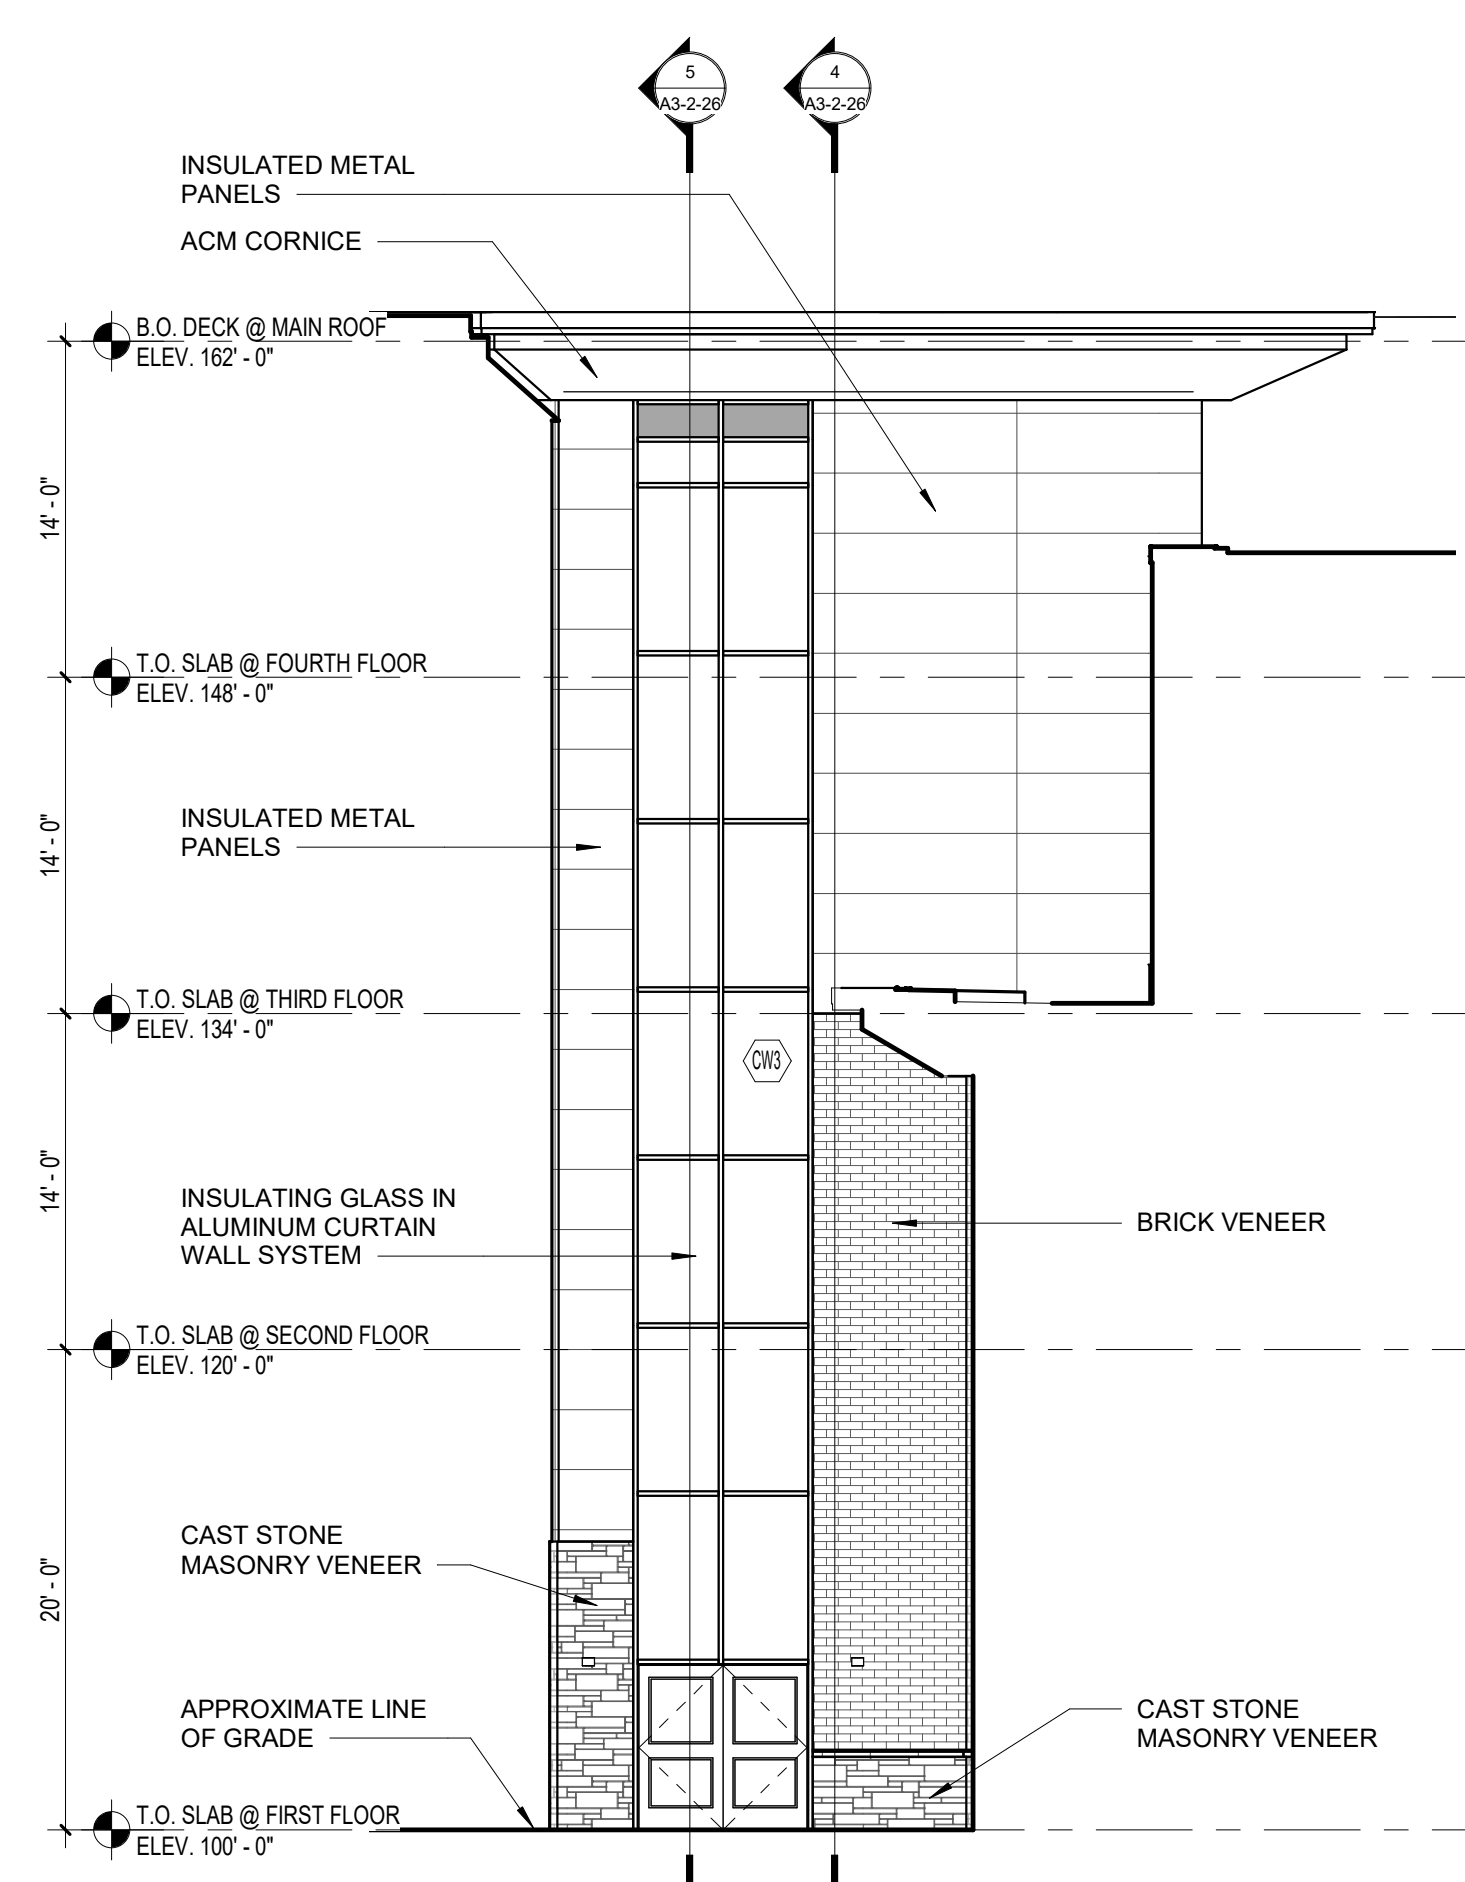

2 SOUTHWEST ELEVATION
1/8" = 1'-0"

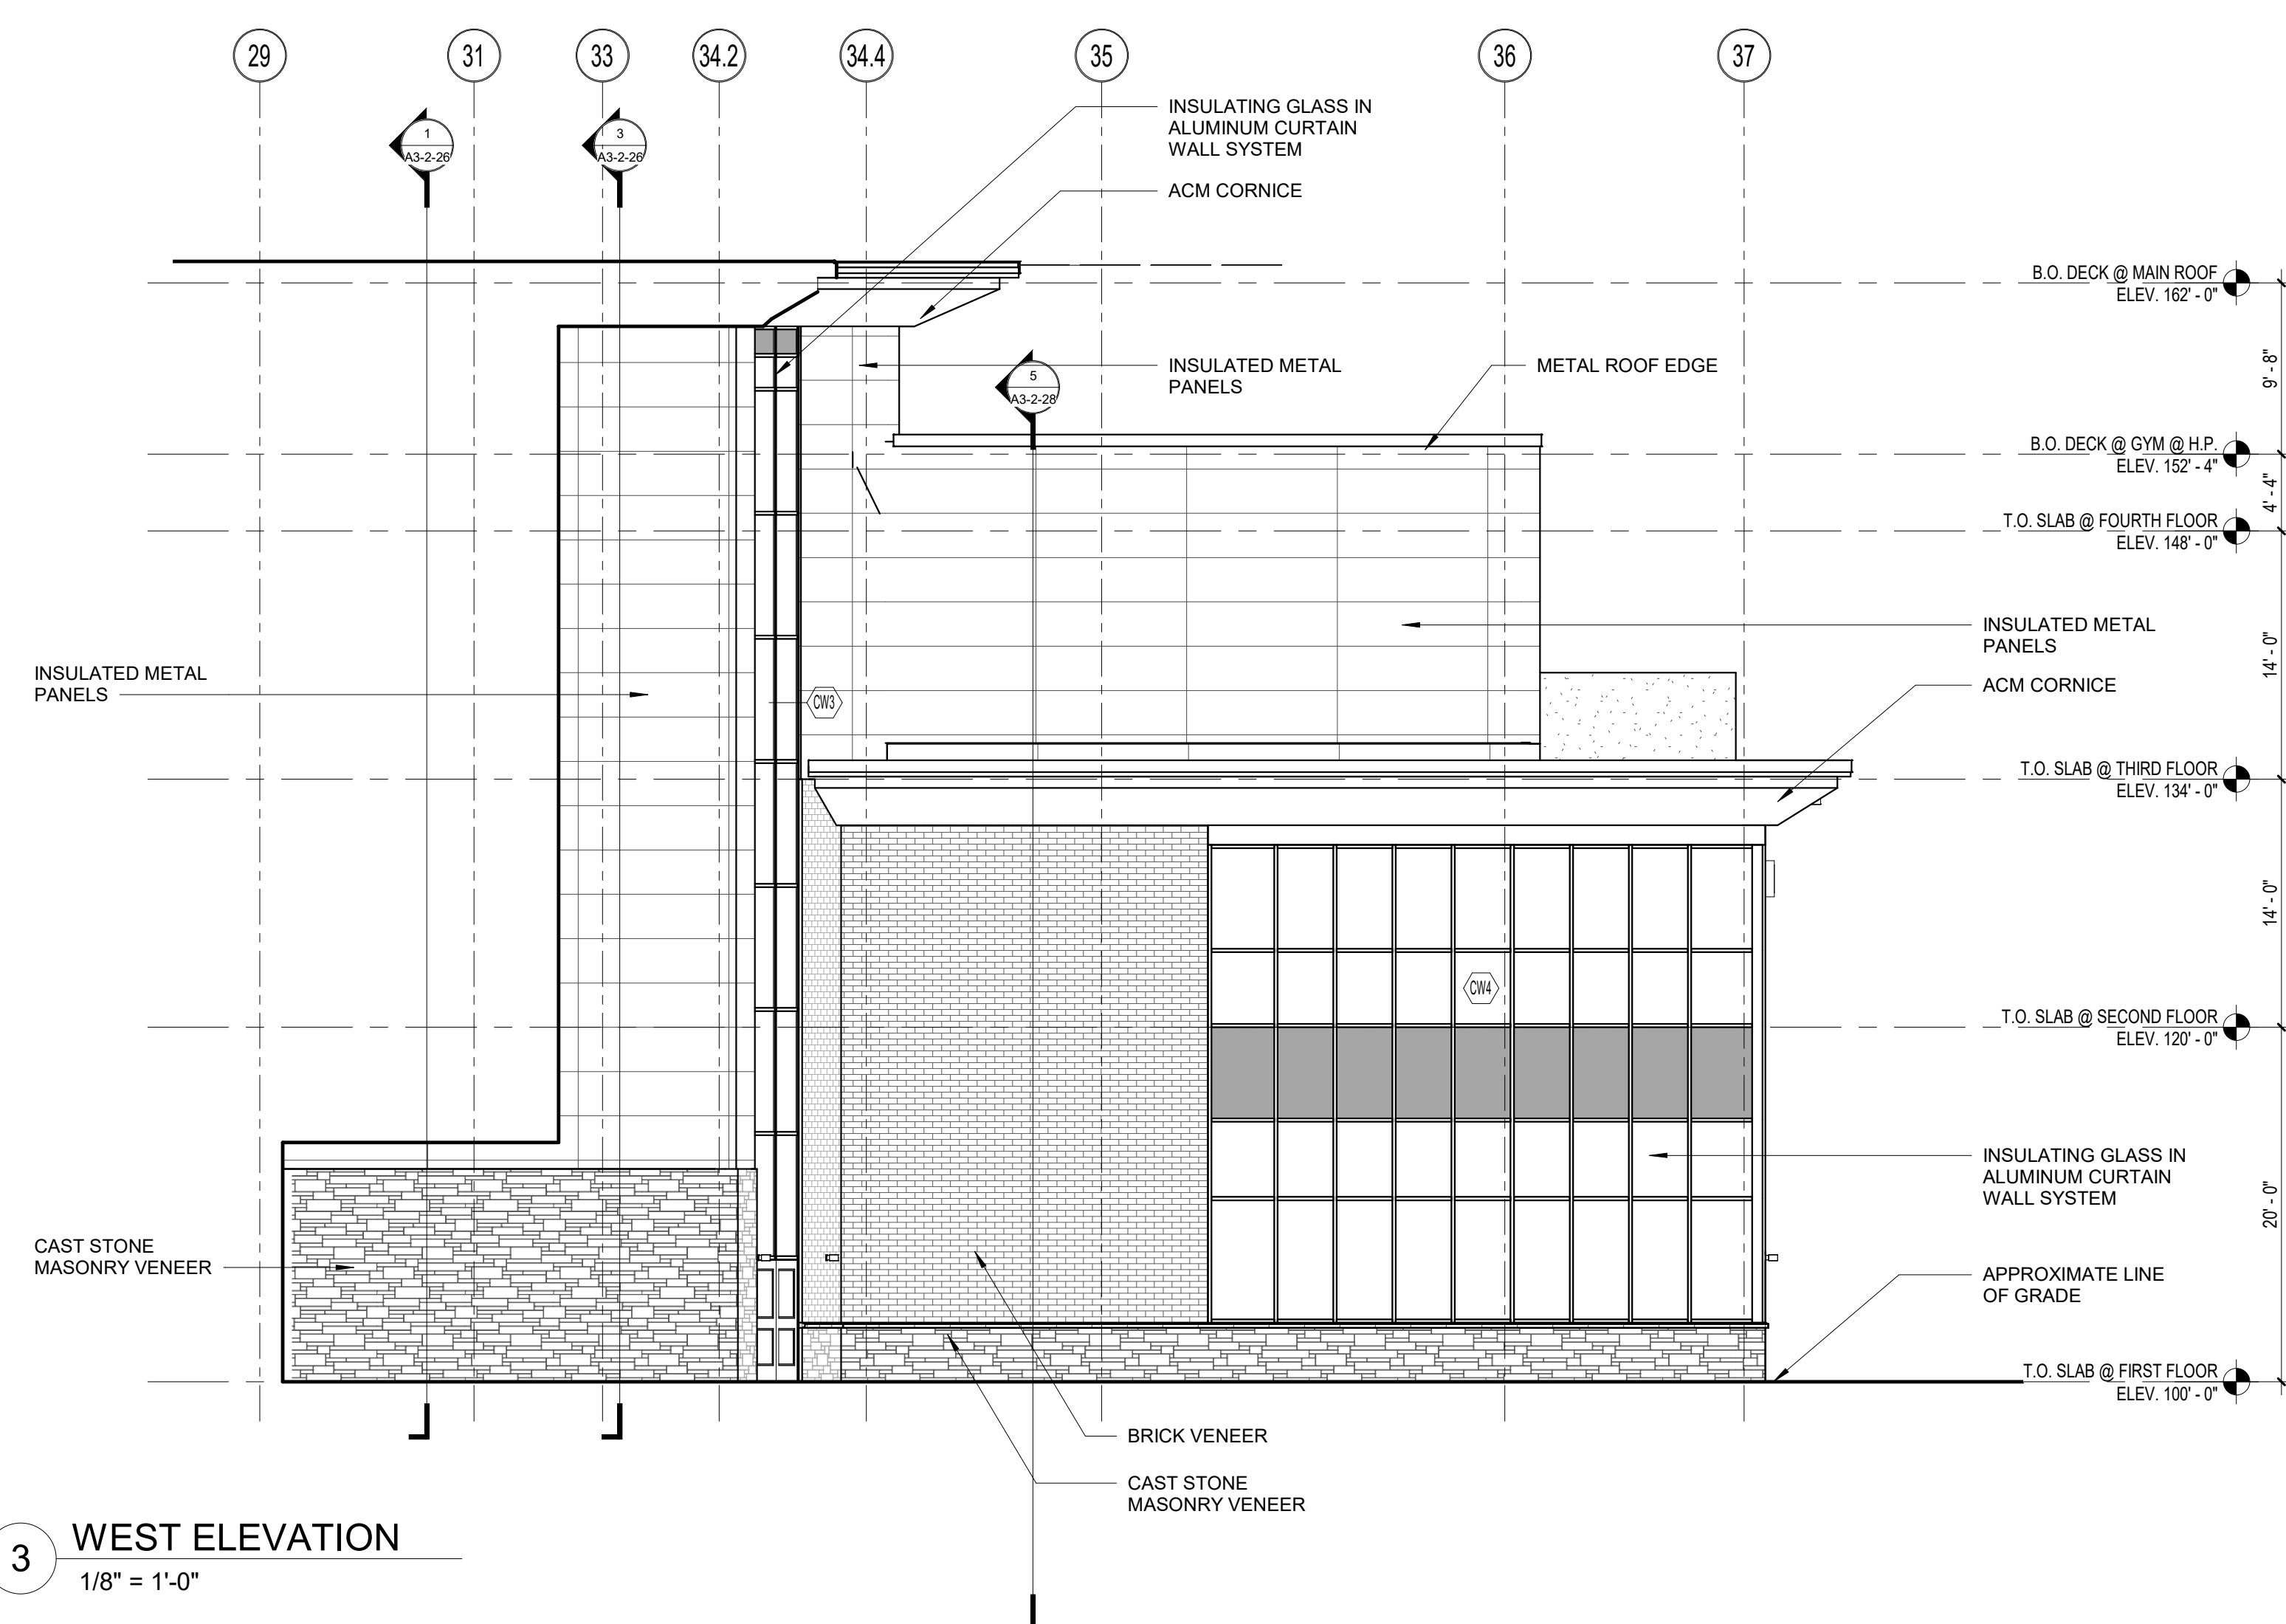


3 WEST ELEVATION
1/8" = 1'-0"




**Northeast
Metropolitan
Regional
Vocational High
School**


100 Hemlock Road,
Wakefield, MA 01880

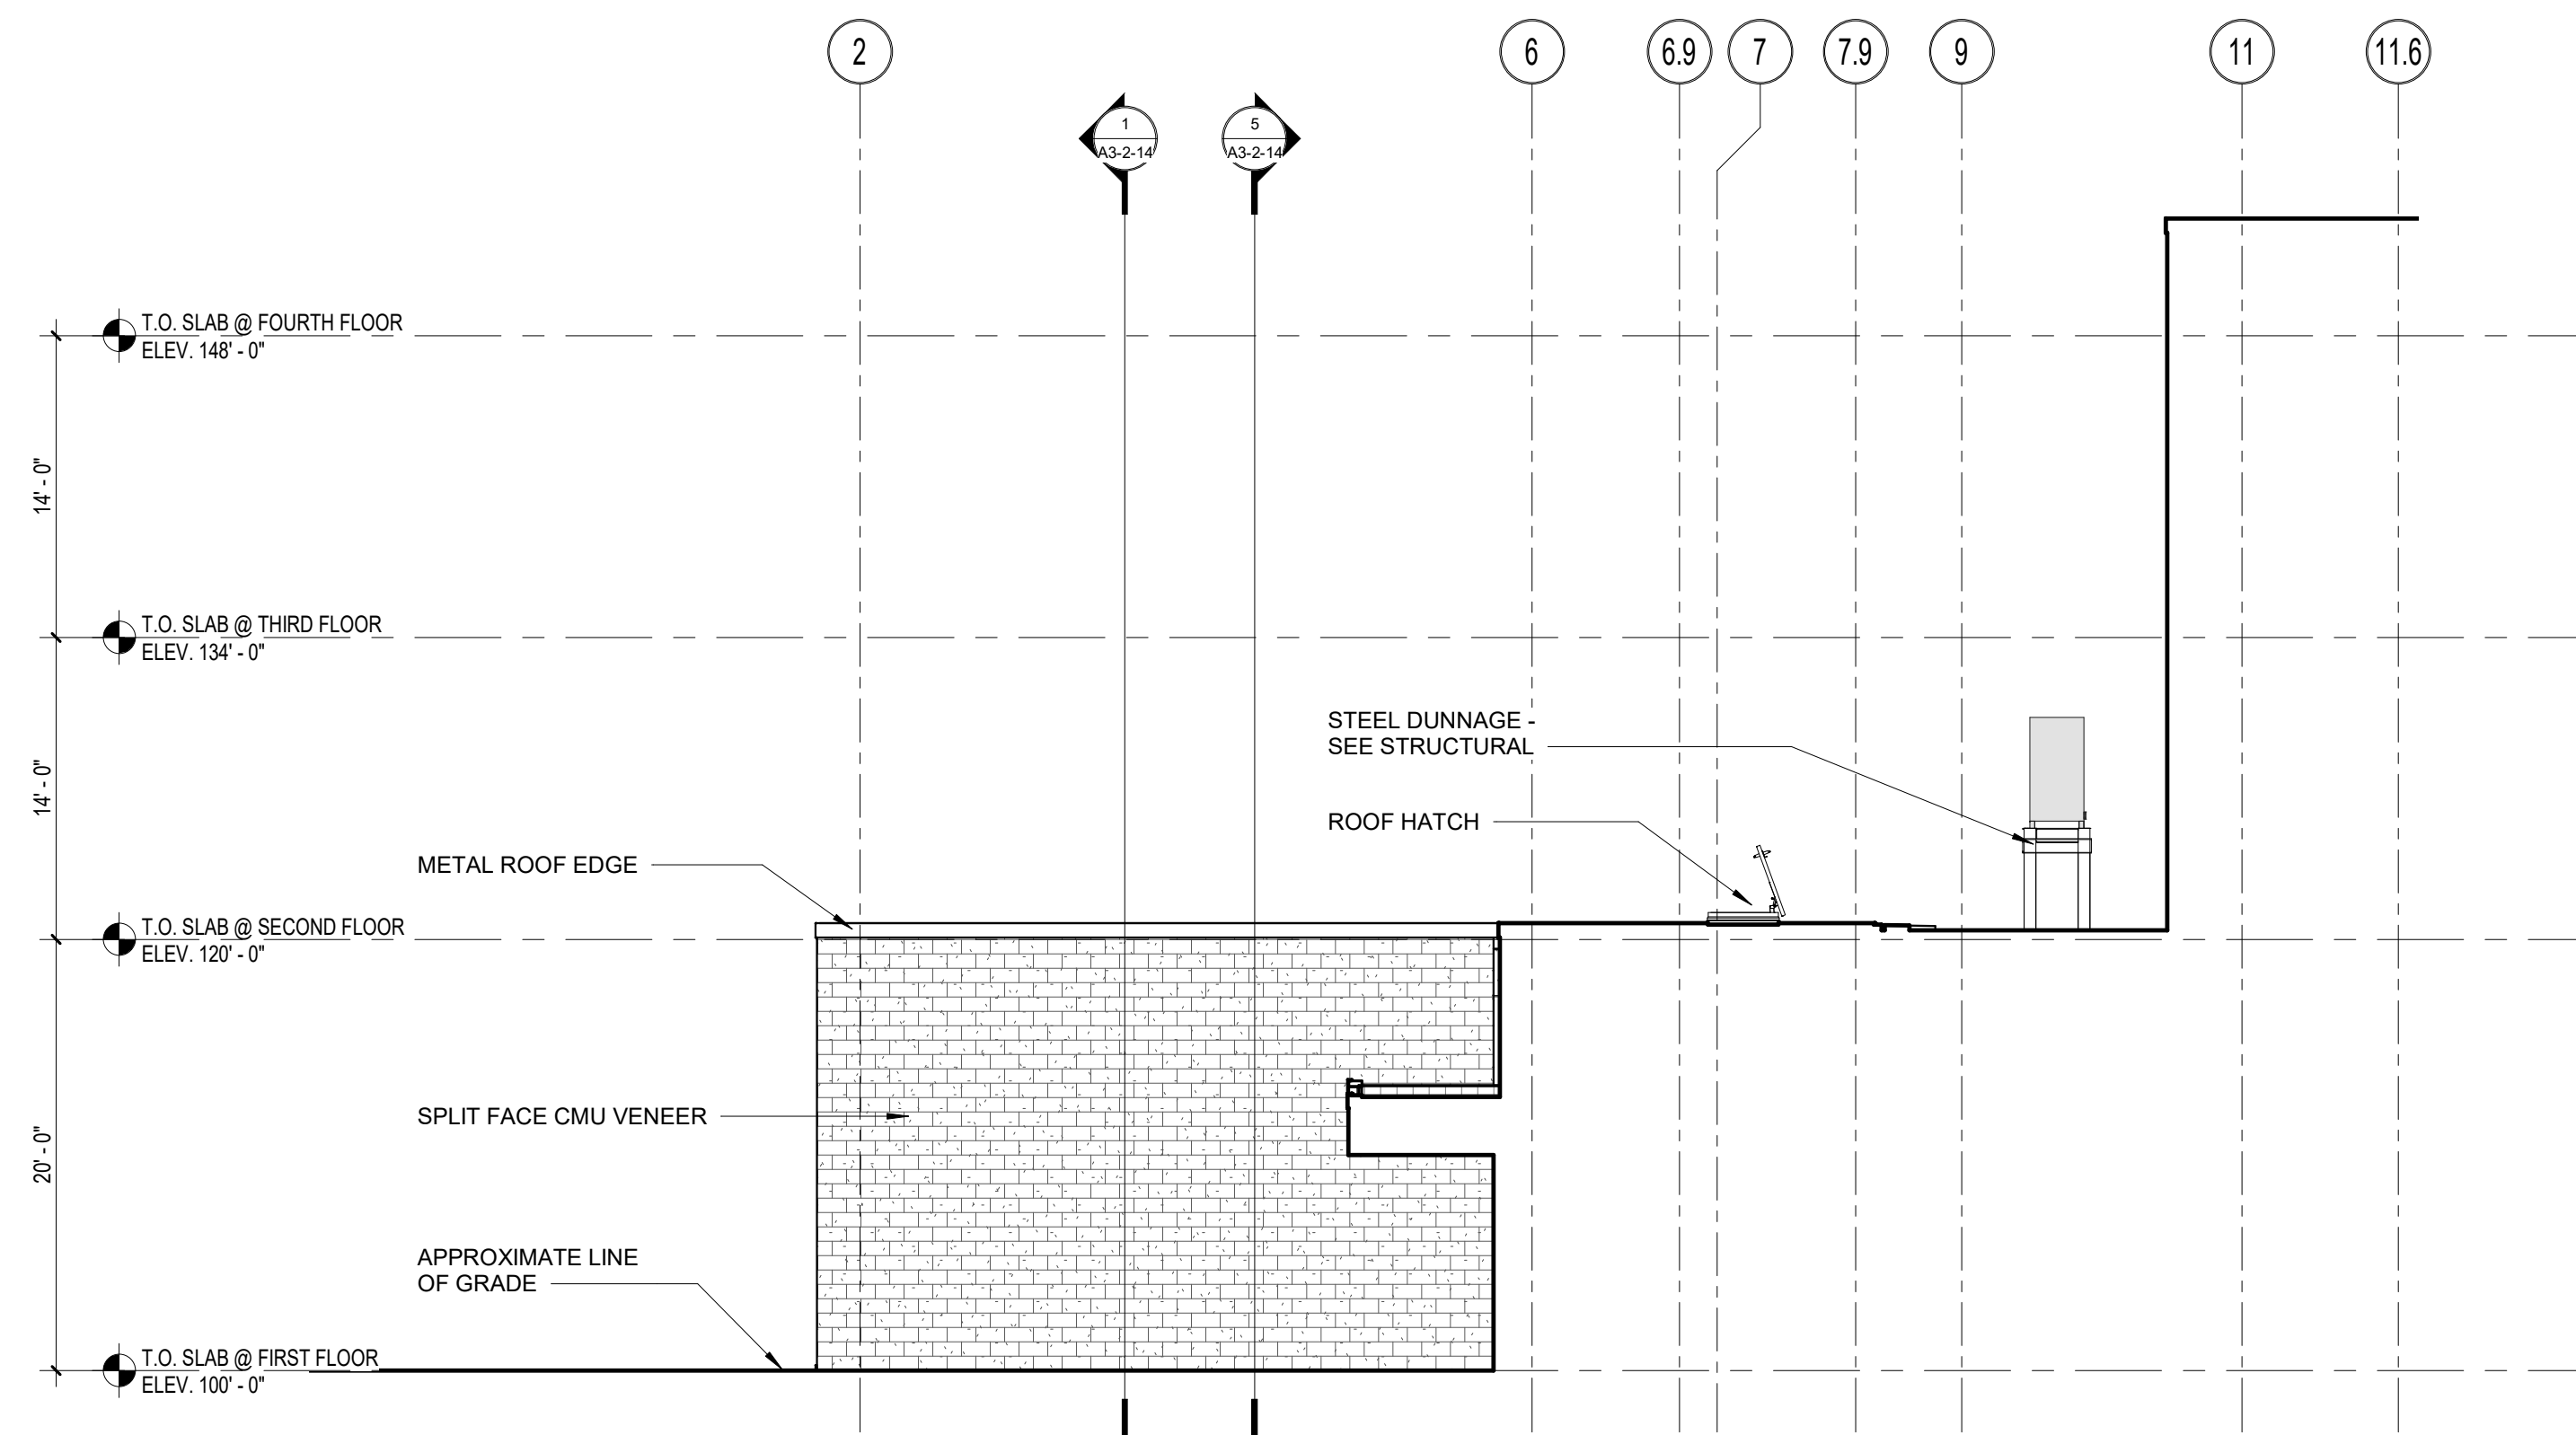

2 WEST ELEVATION
1/8" = 1'-0"

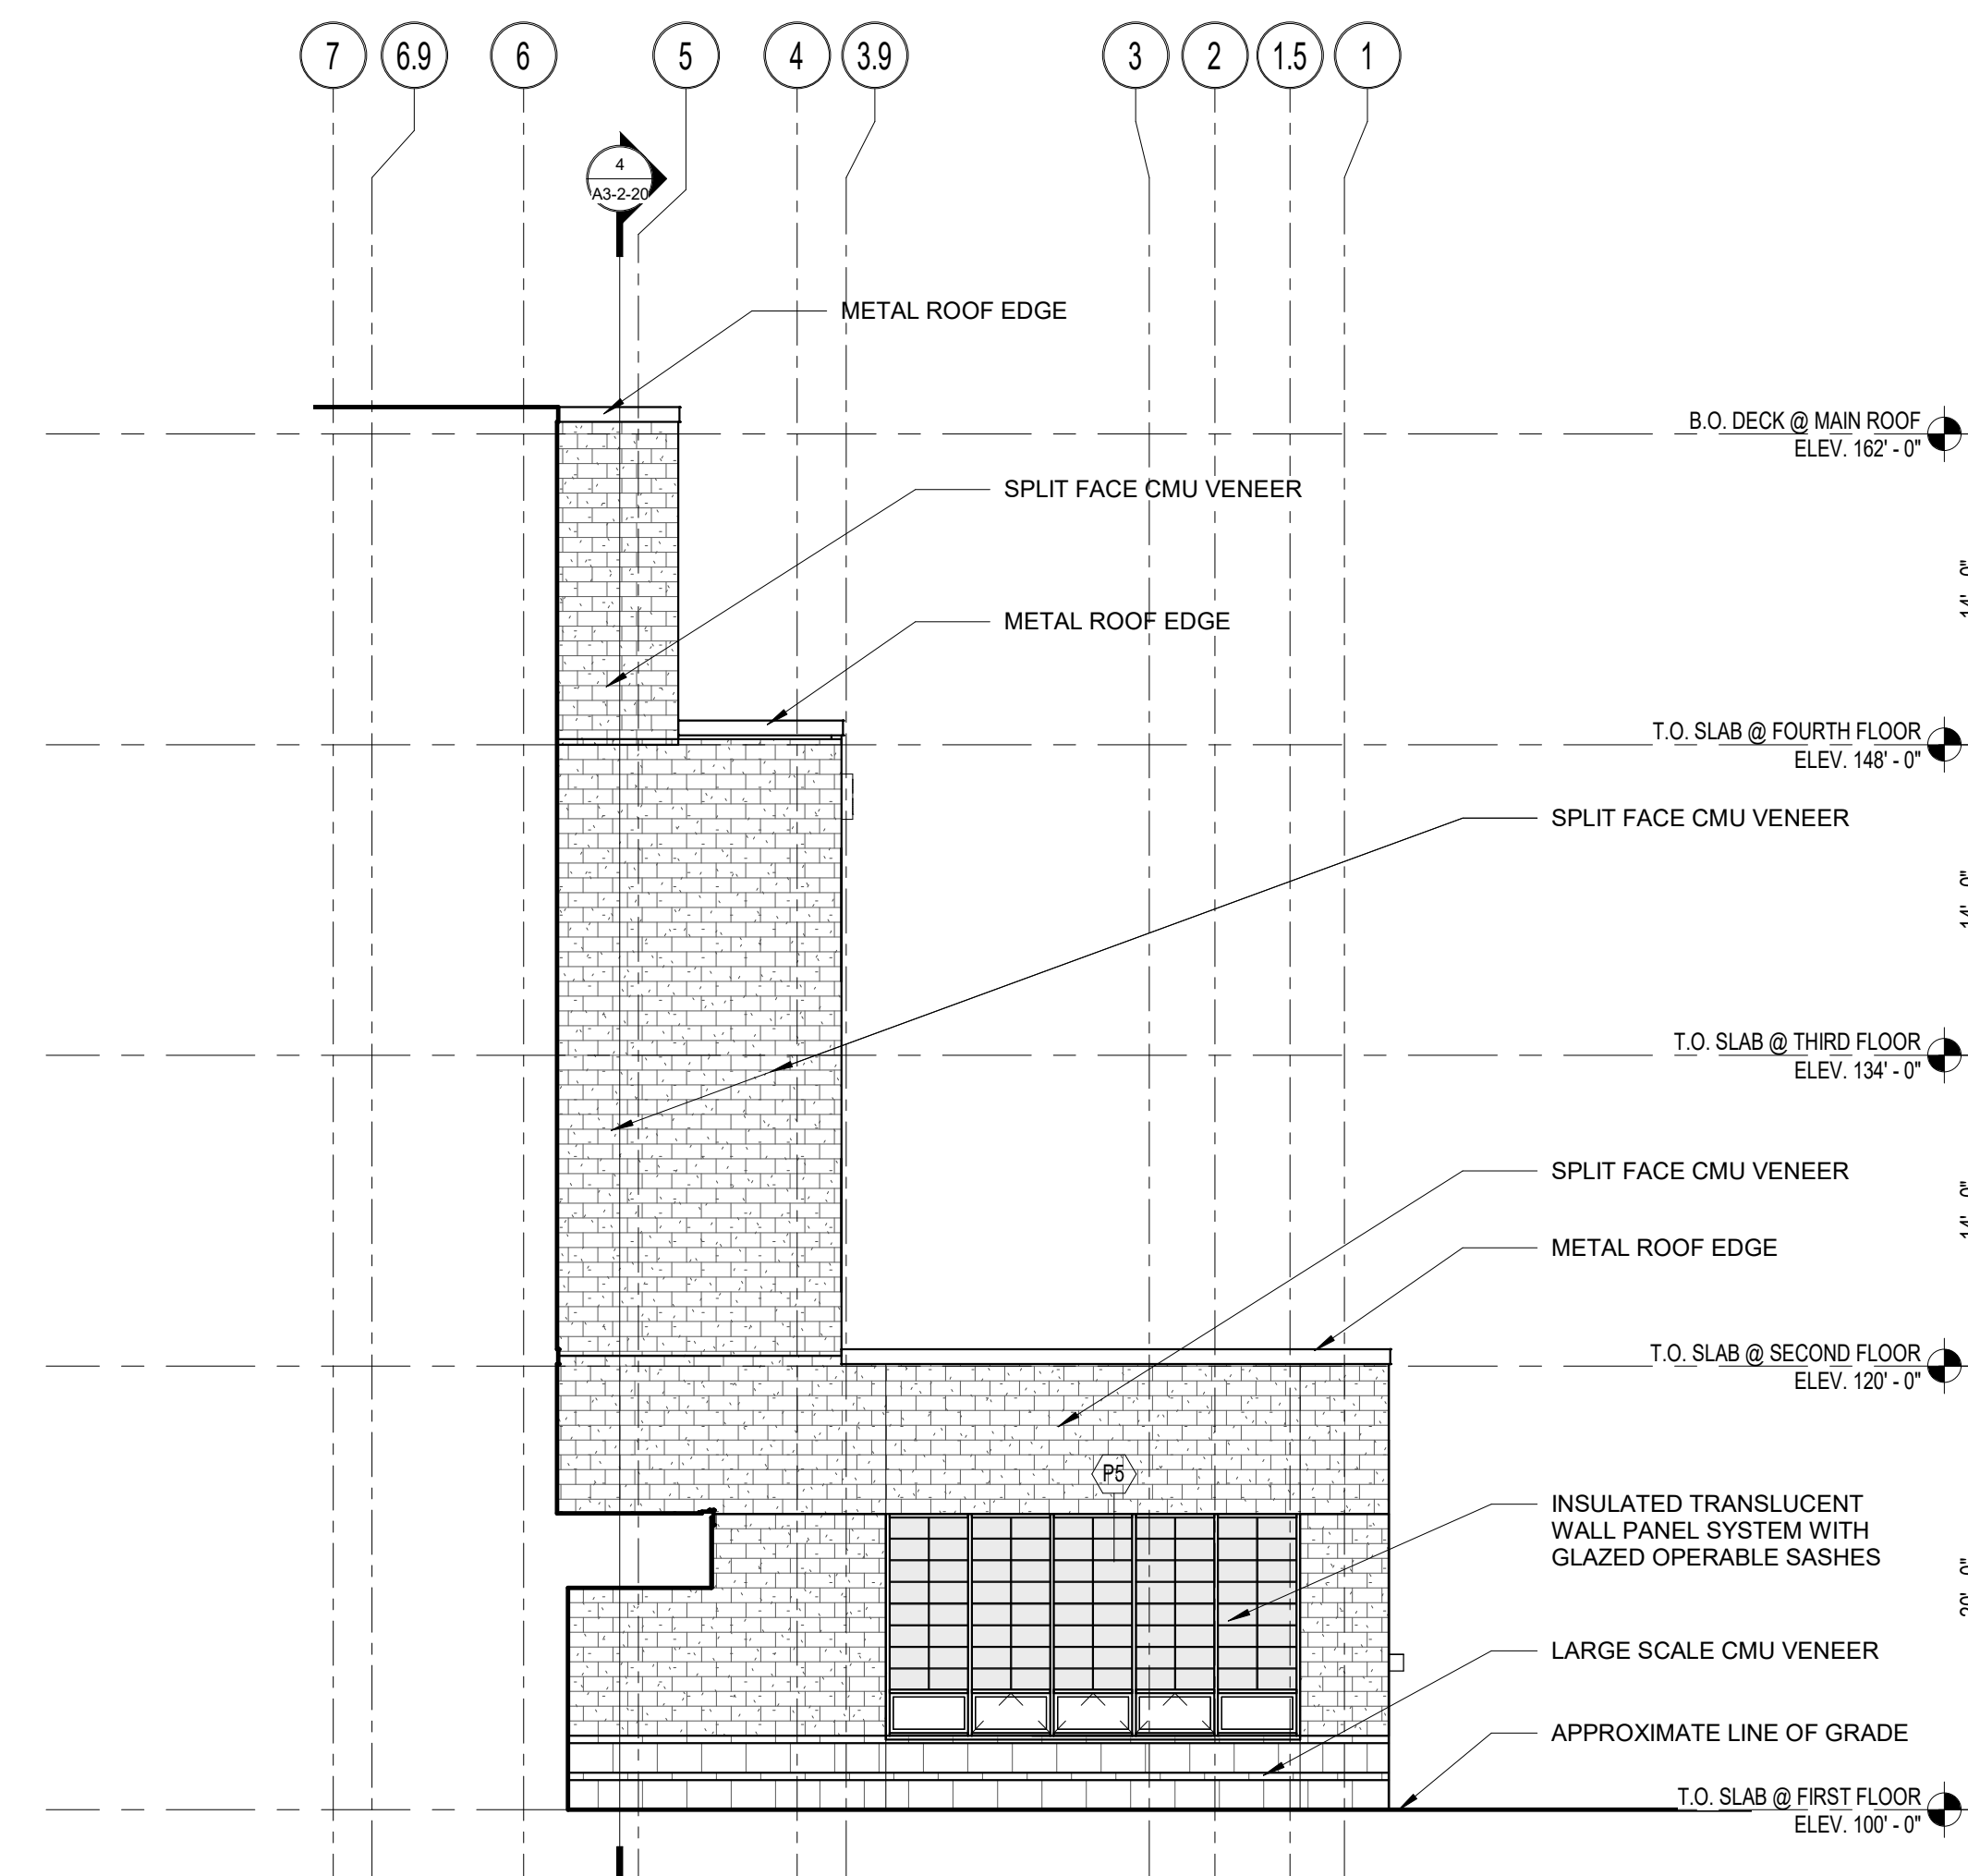

3 EAST ELEVATION
1/8" = 1'-0"

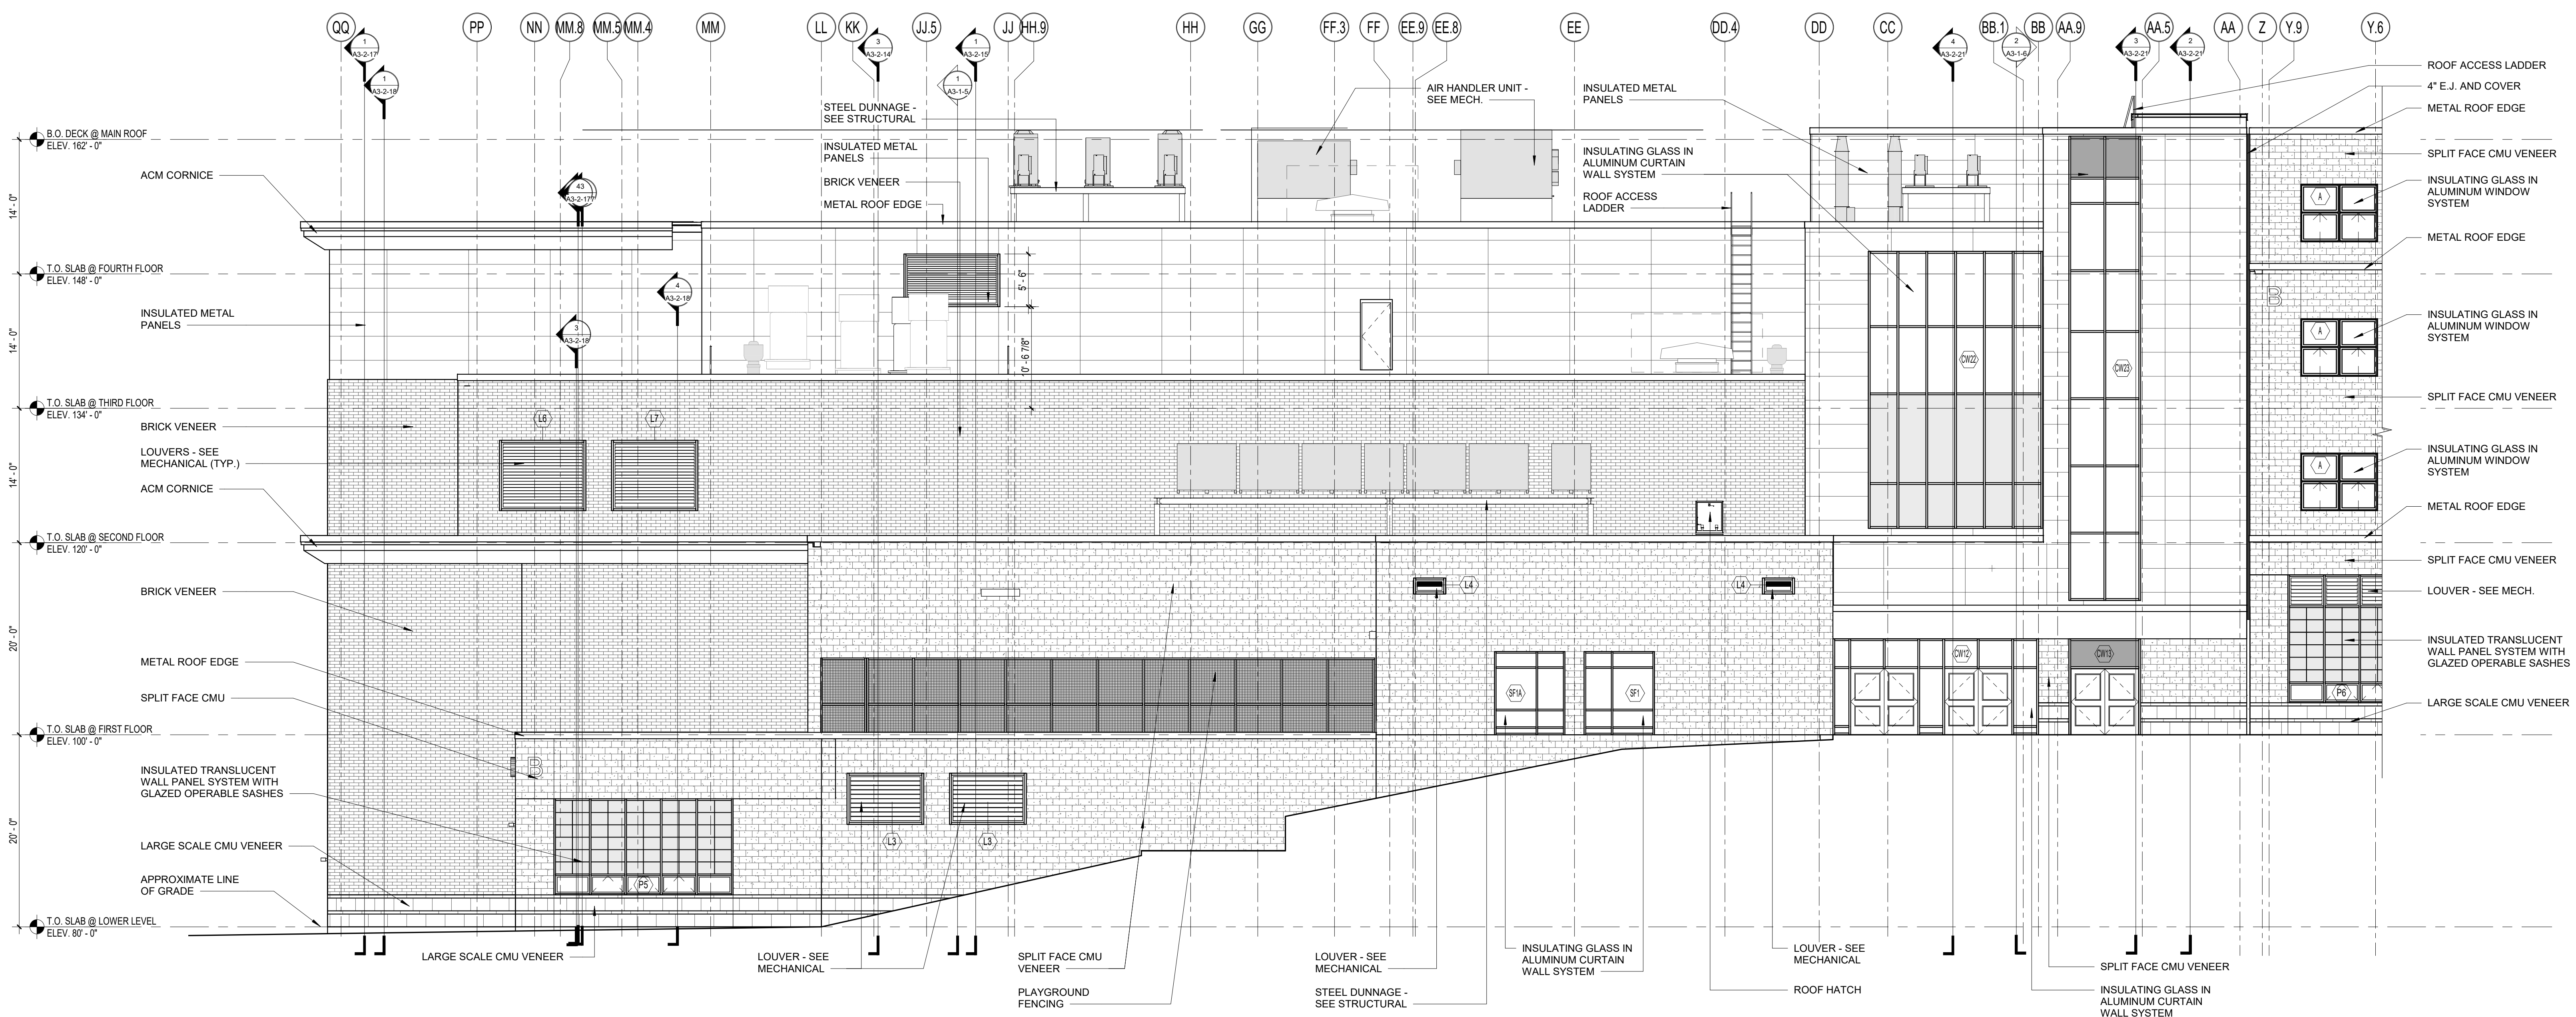


1 NORTH ELEVATION
1/8" = 1'-0"

© COPYRIGHT 2023 DRUMMEY ROSANE ANDERSON, INC.


MSBA 90% CD
SUBMISSION

May 12TH, 2023

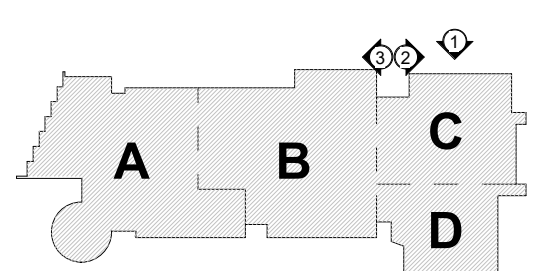


KEY PLAN

PROJECT NORTH

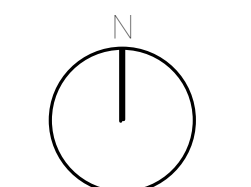

MAGNETIC NORTH

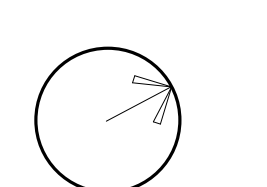

**BUILDING
ELEVATIONS**

Scale: 1/8" = 1'-0"

Job No.: 20202

Drawn By: DRA

Date: May 12TH, 2023

Volume 3 of 4


A2-1-5

100 Hemlock Road,
Wakefield, MA 01880




KEY PLAN	
PROJECT NORTH	MAGNETIC NORTH


Scale: 1/8" = 1'-0"
Job No.: 20202
Drawn By: DRA
Date: May 12TH, 2023
Volume 3 of 4

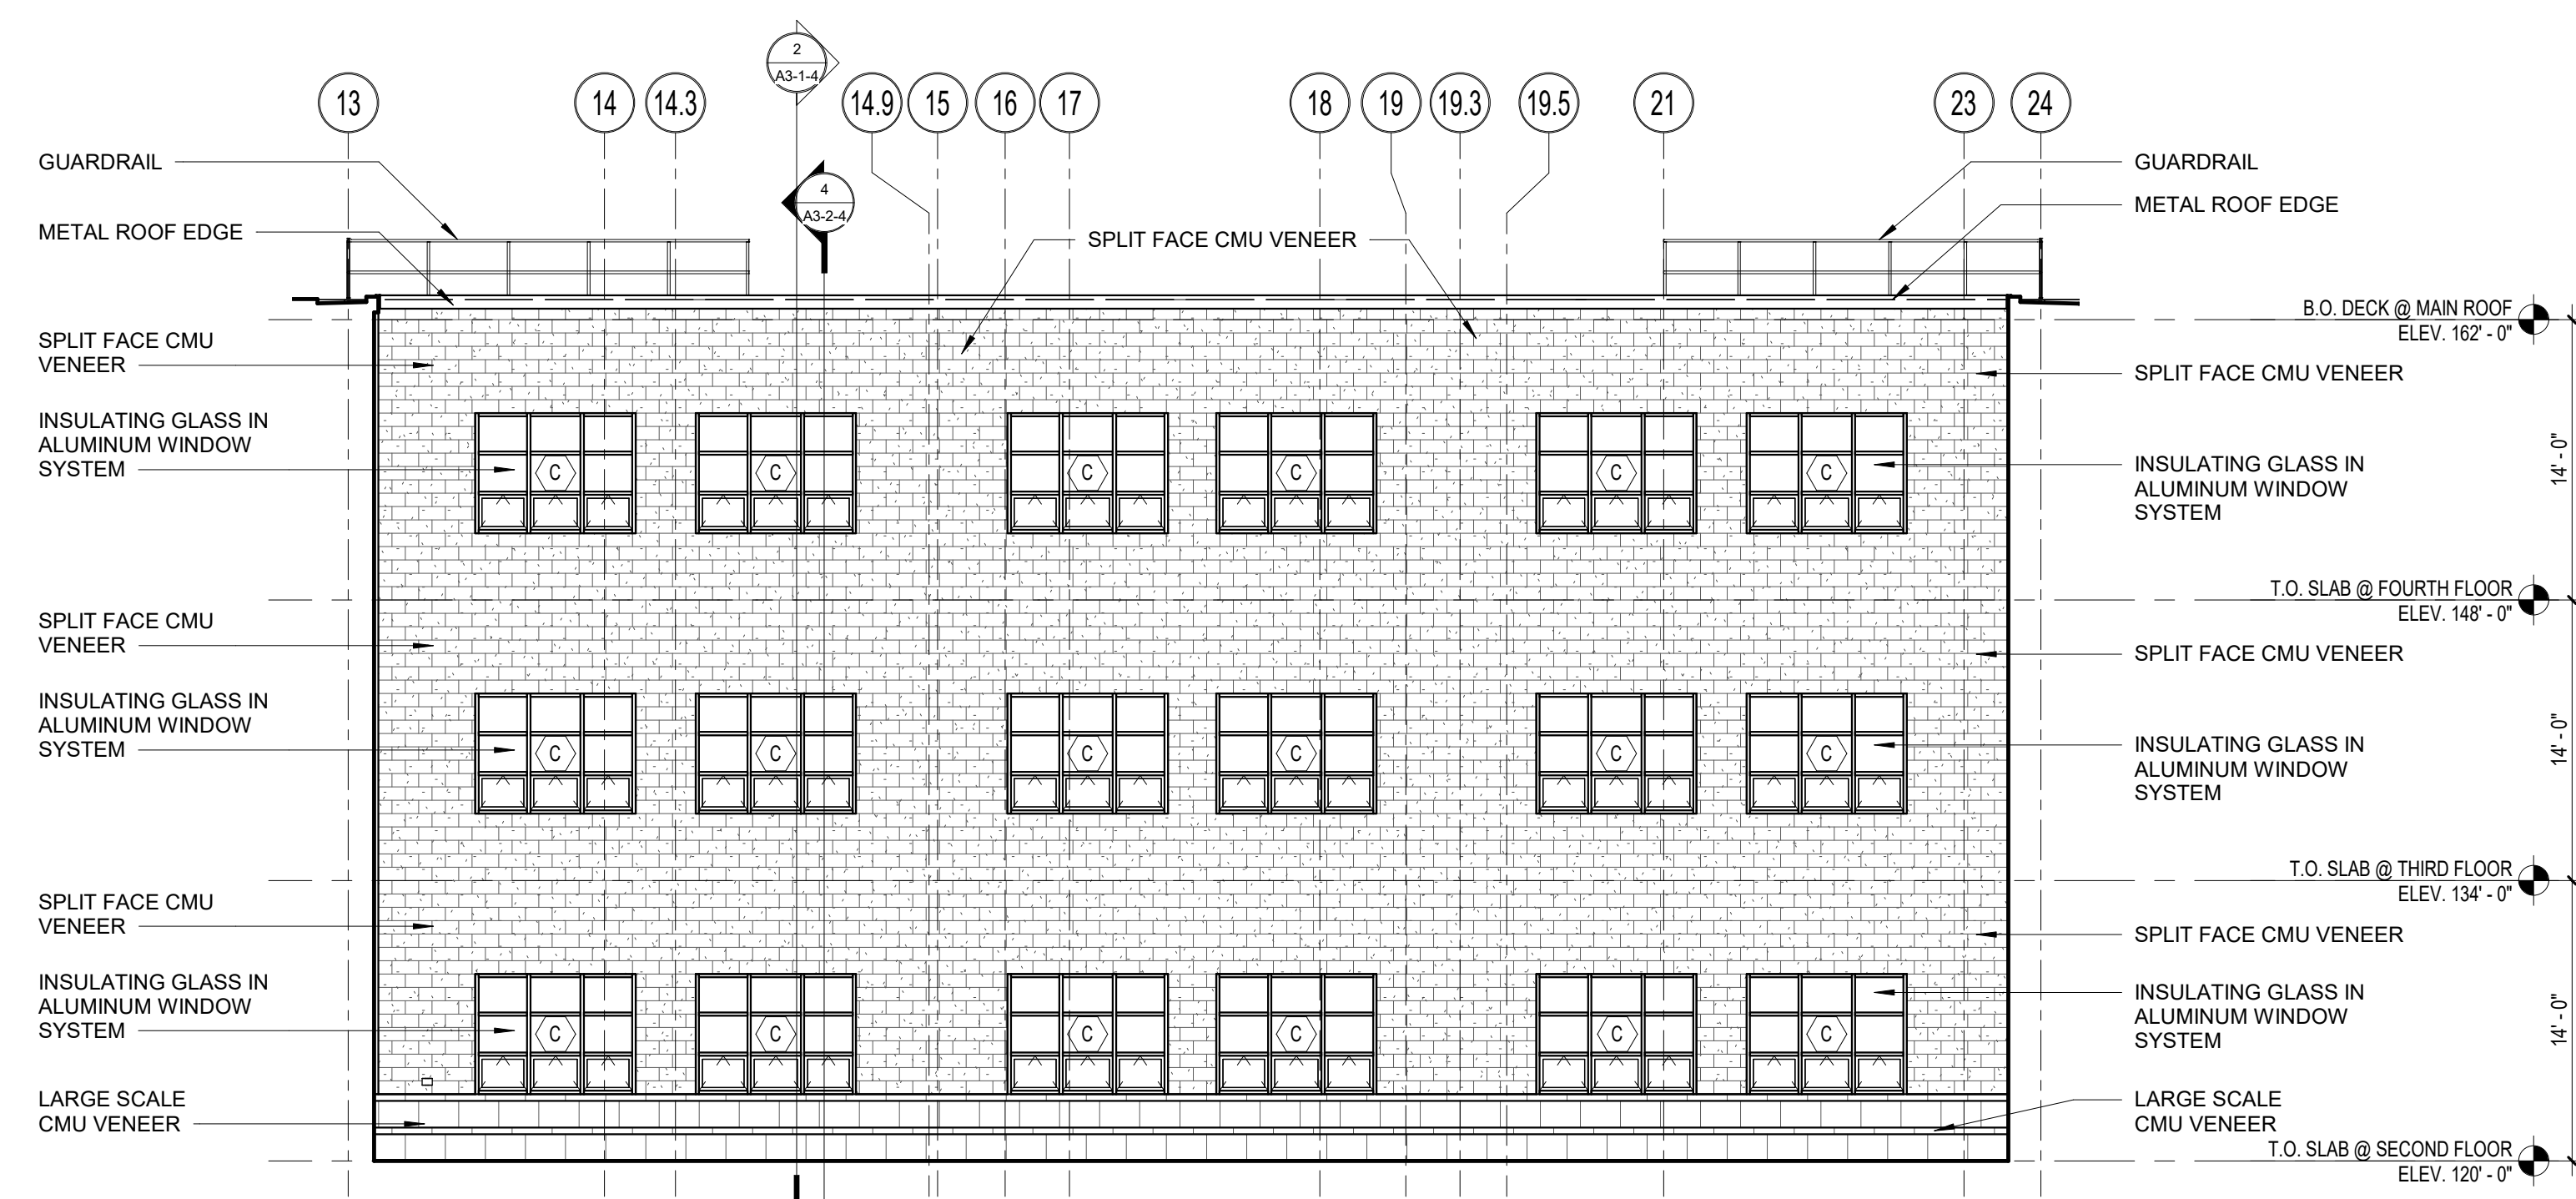


9 WEST ELEVATION
1/8" = 1'-0"

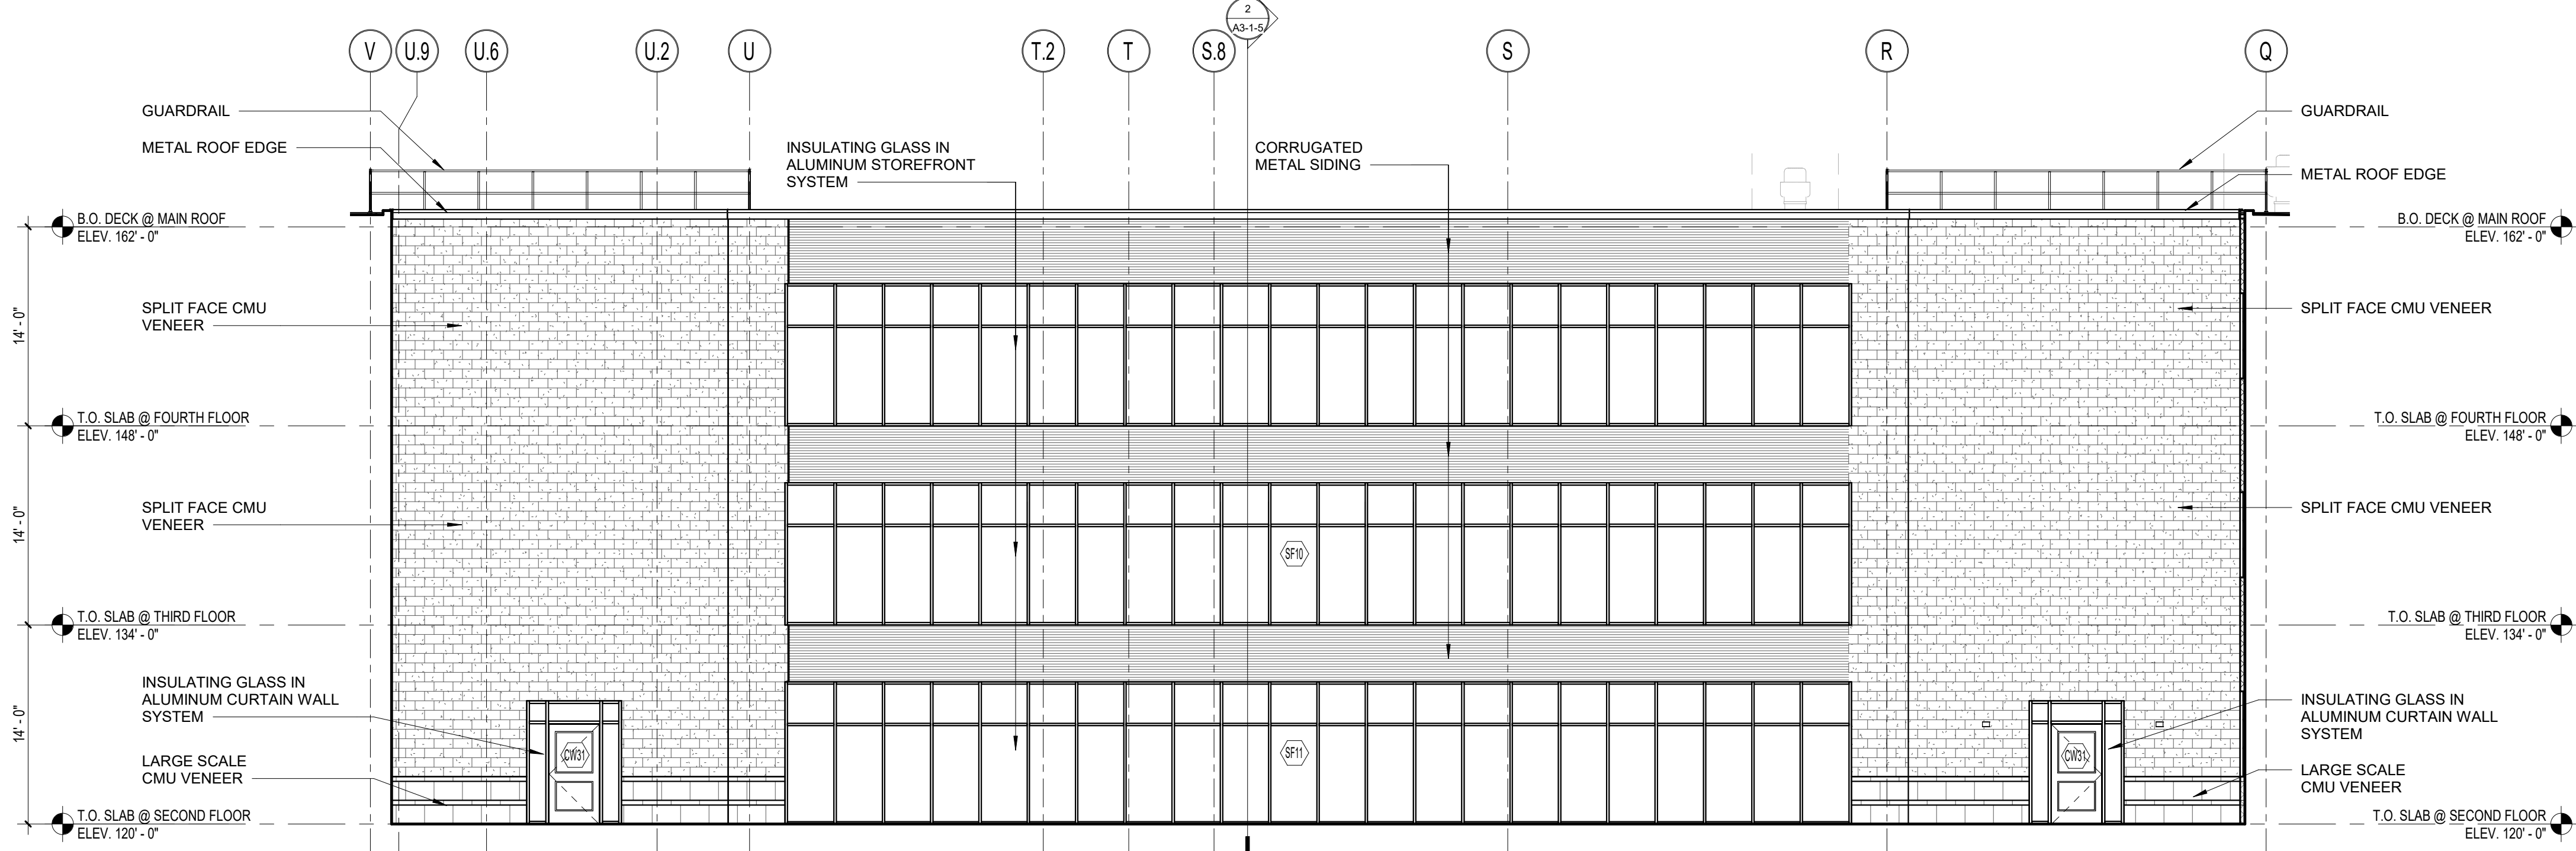


10 NORTH ELEVATION
1/8" = 1'-0"

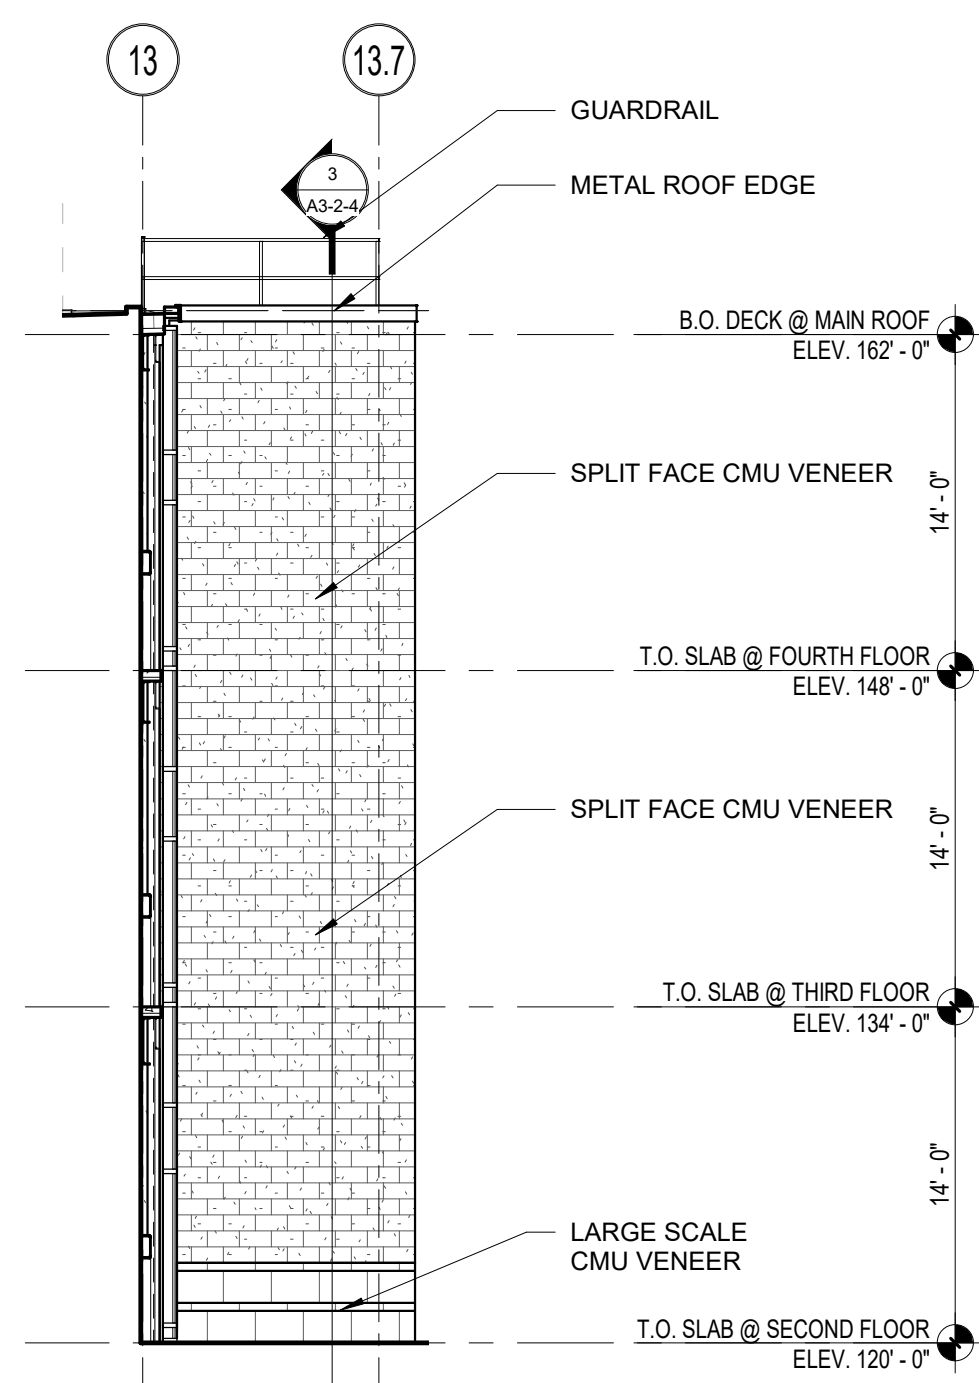


6 WEST ELEVATION
1/8" = 1'-0"

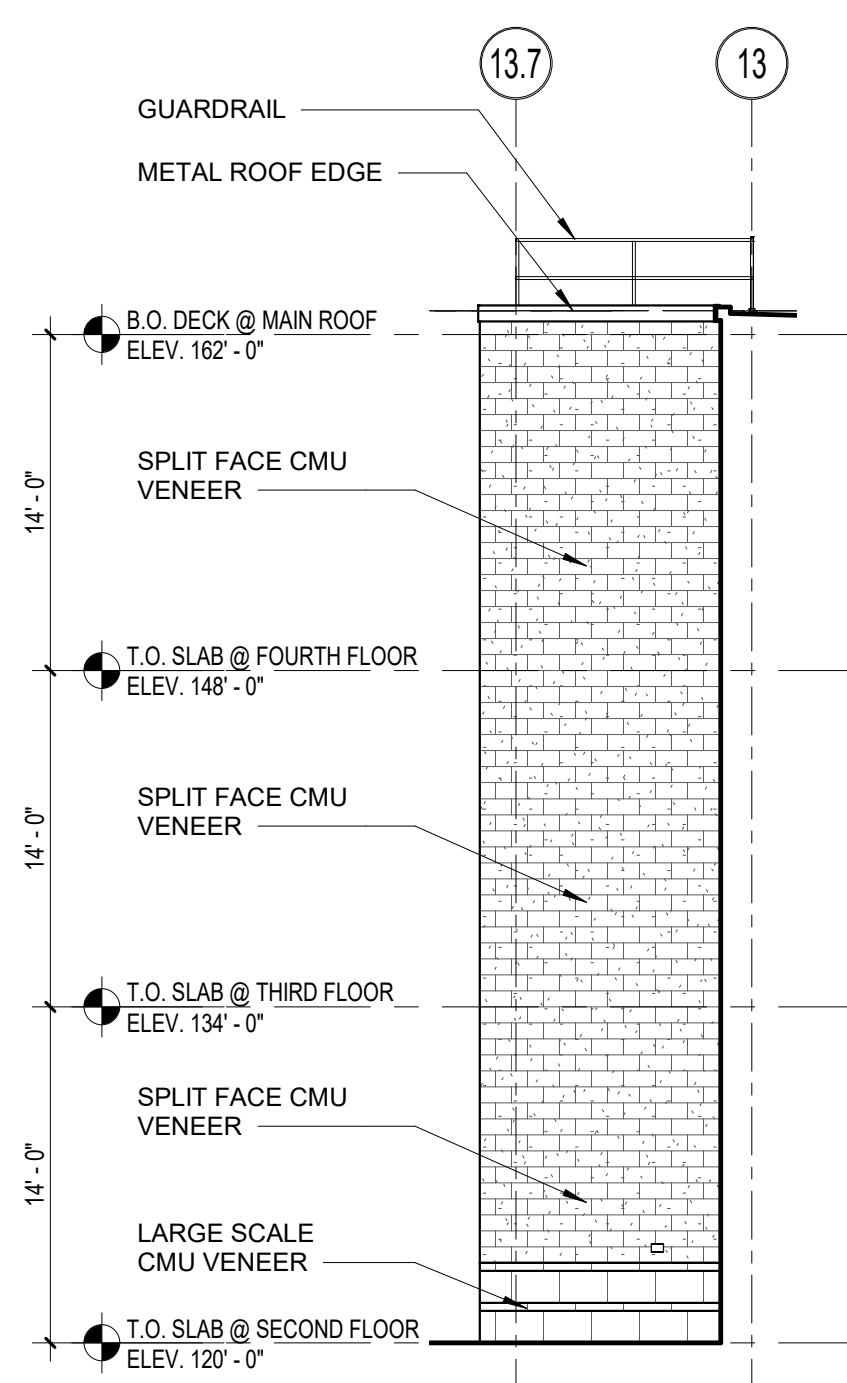


7 EAST ELEVATION
1/8" = 1'-0"

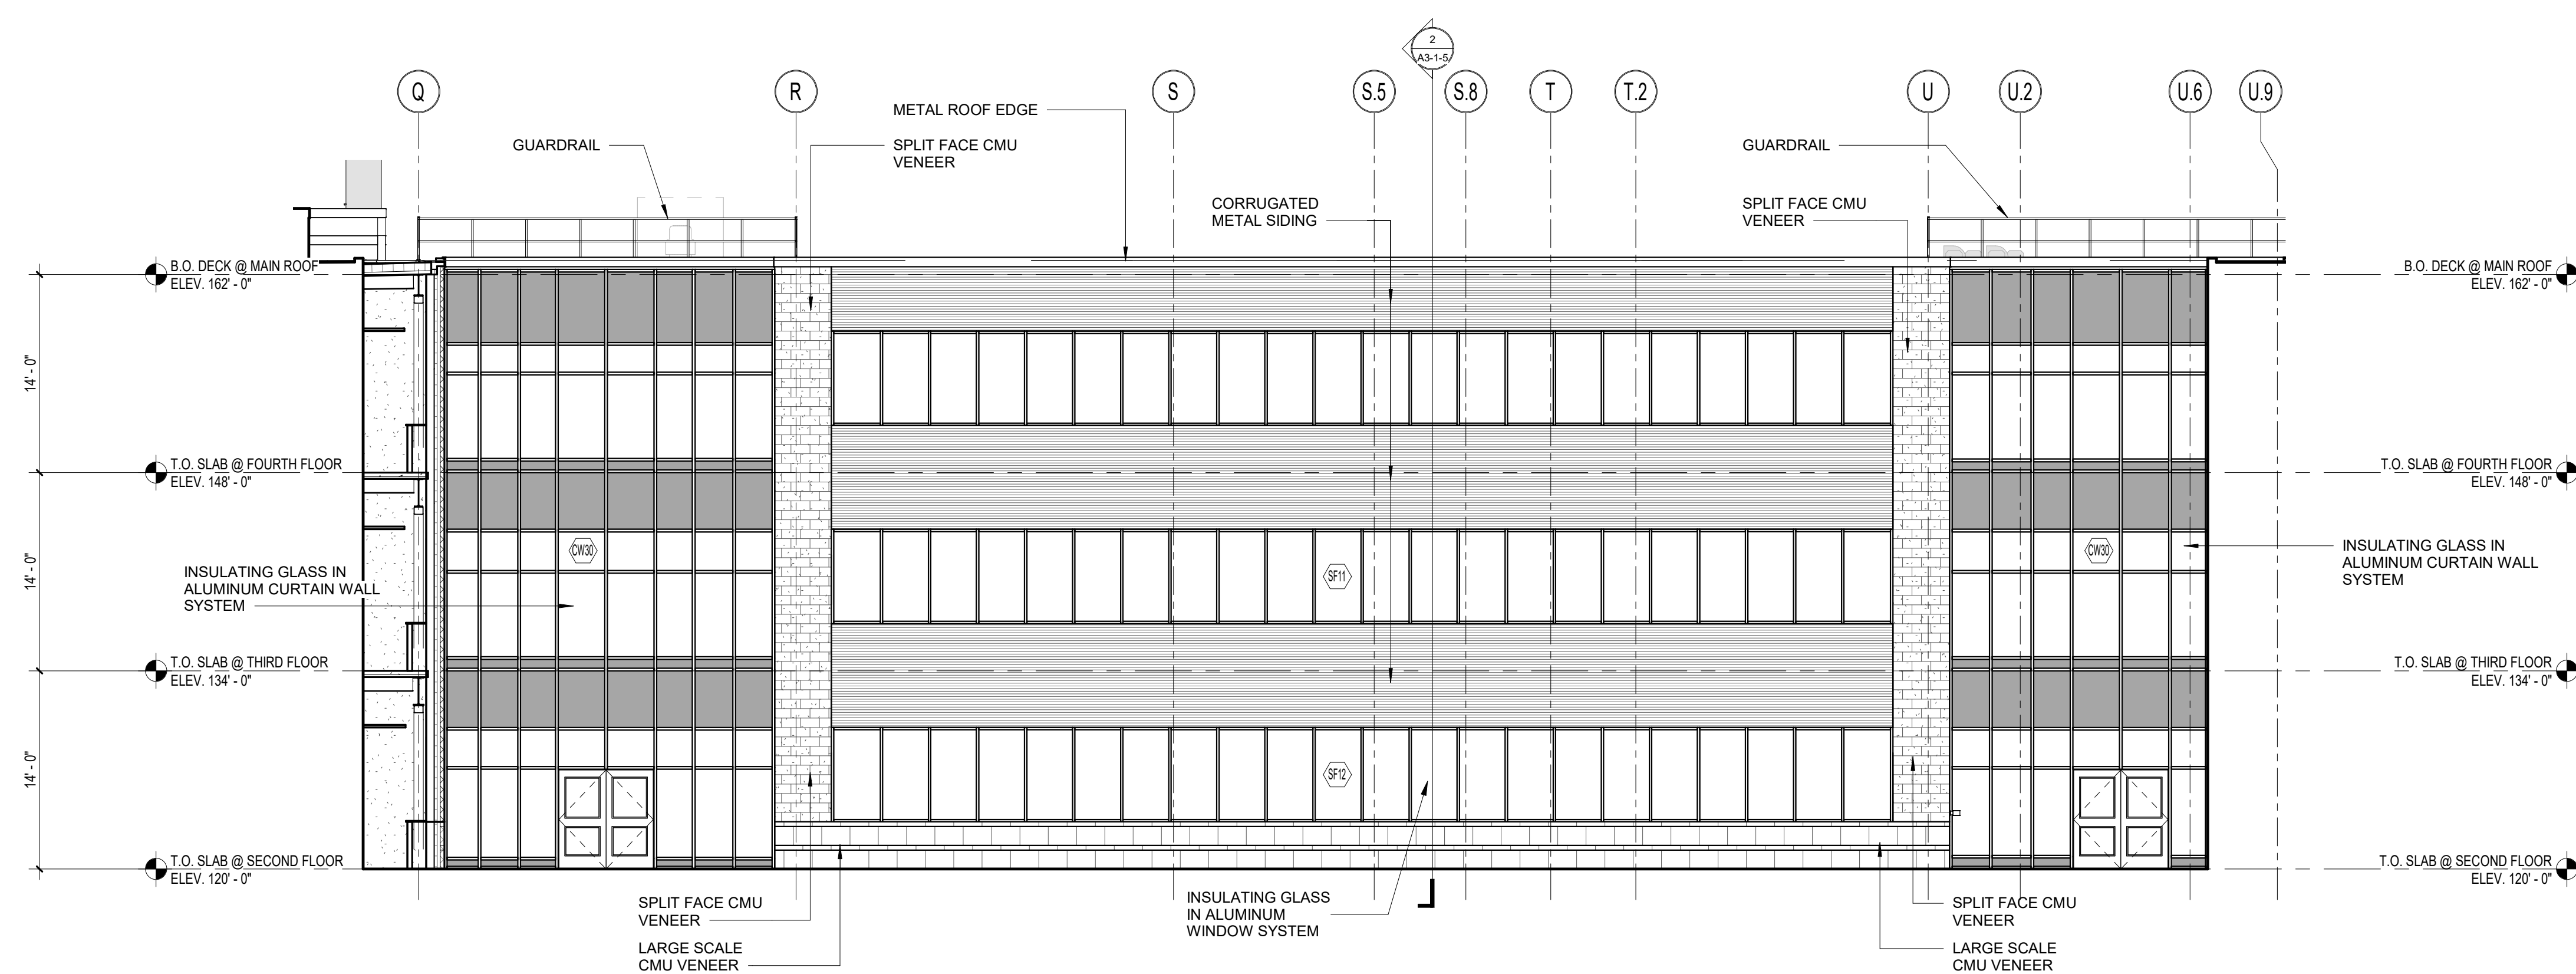


8 SOUTH ELEVATION
1/8" = 1'-0"

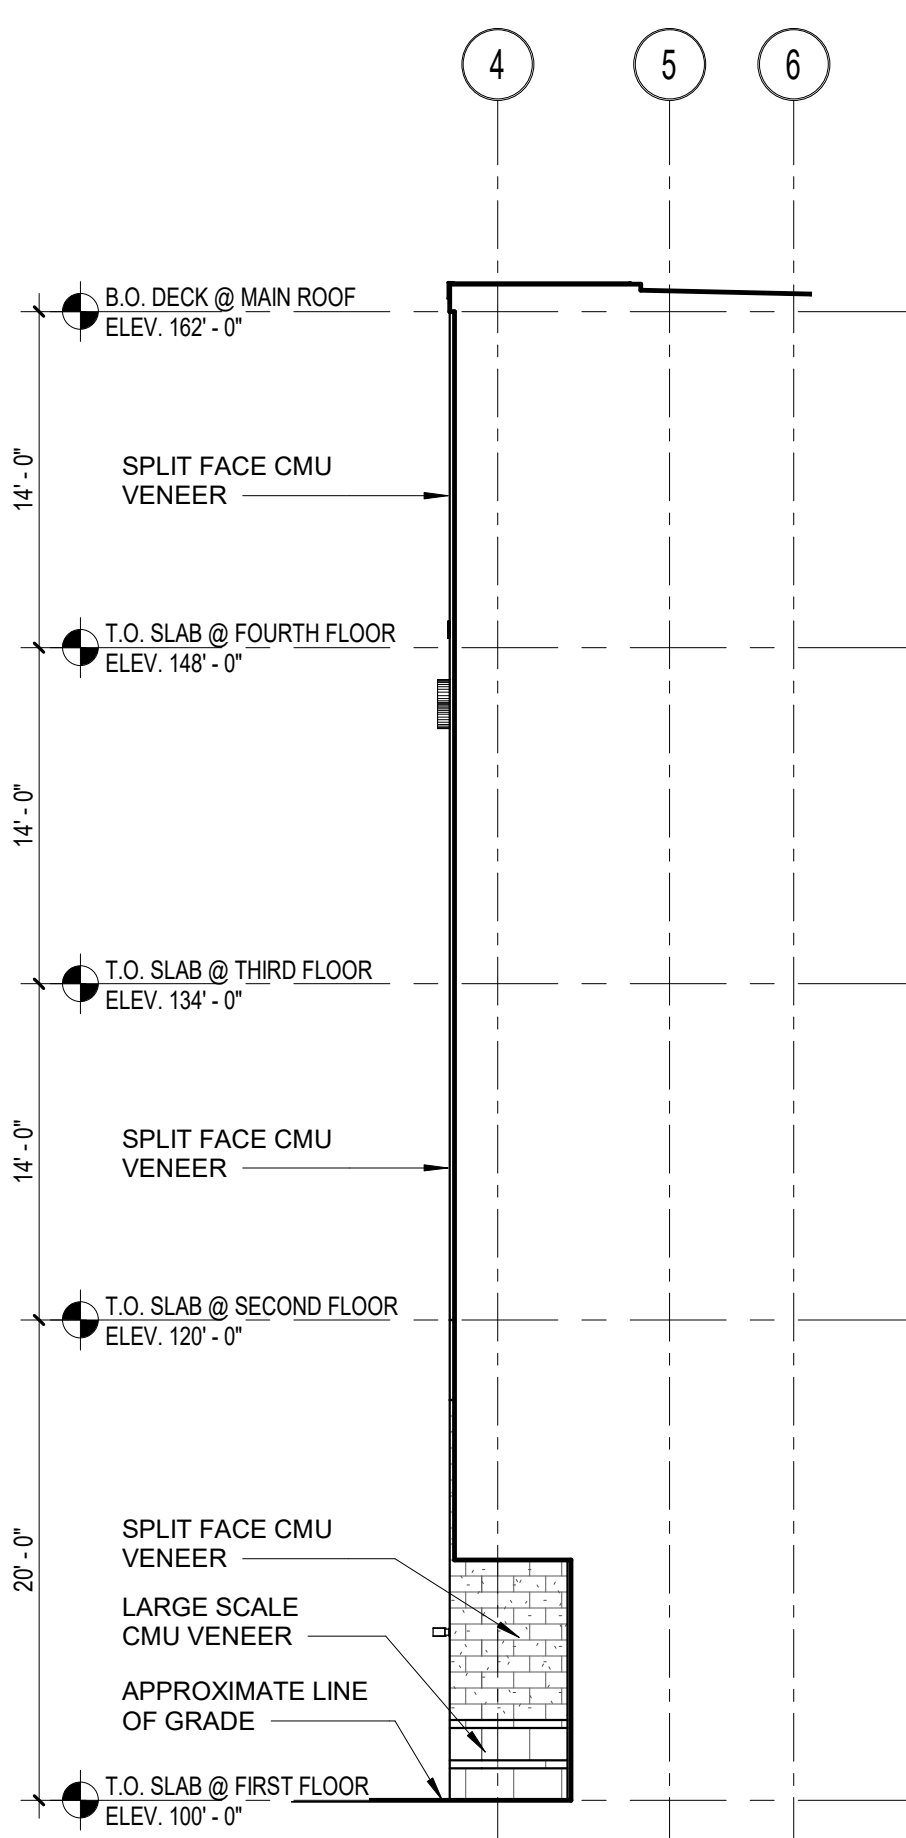


1 WEST ELEVATION
1/8" = 1'-0"

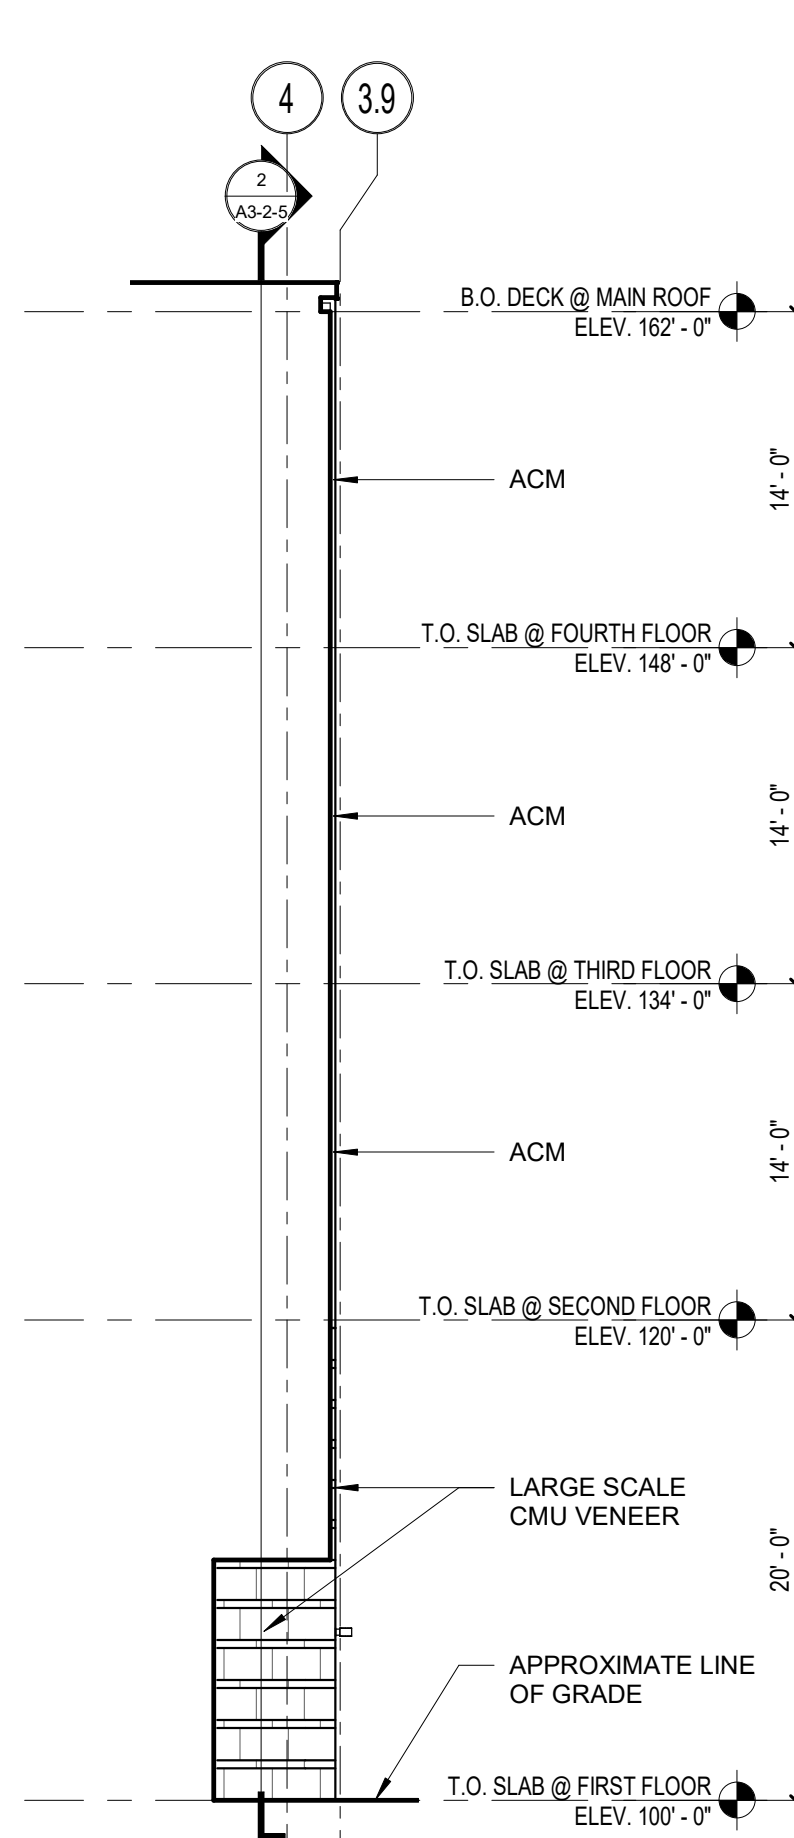


2 EAST ELEVATION
1/8" = 1'-0"

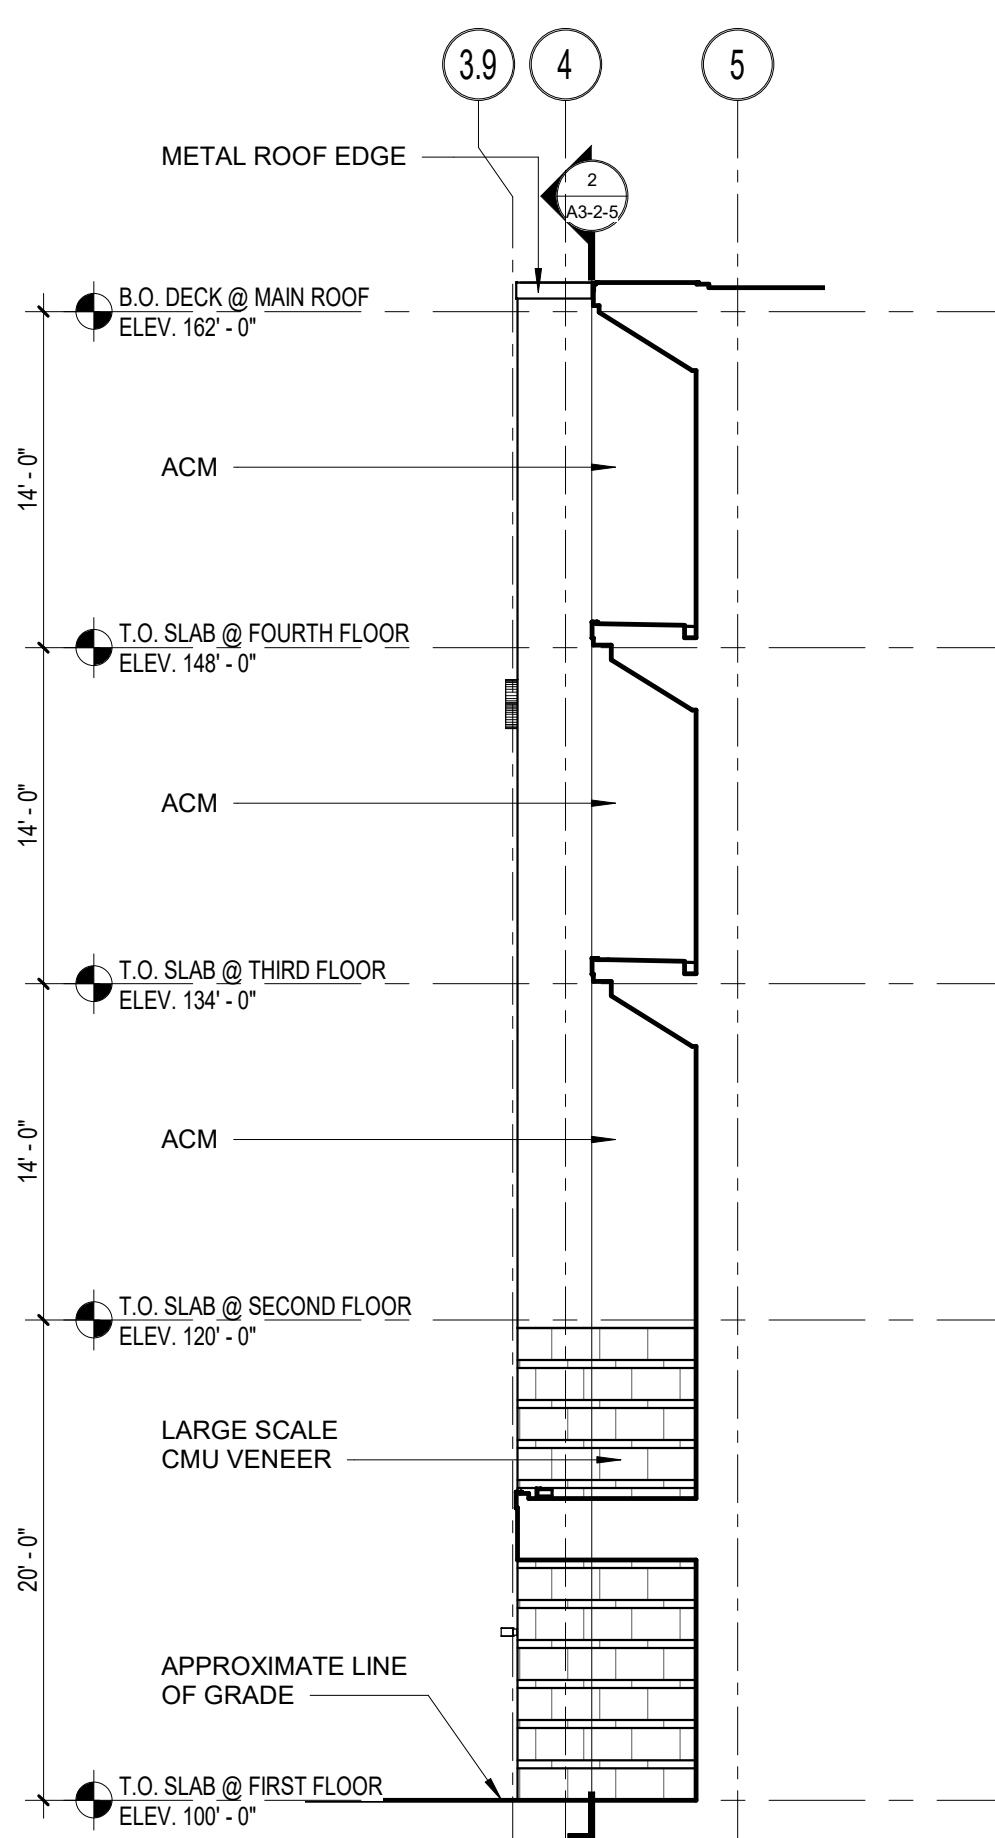



3 WEST ELEVATION
1/8" = 1'-0"

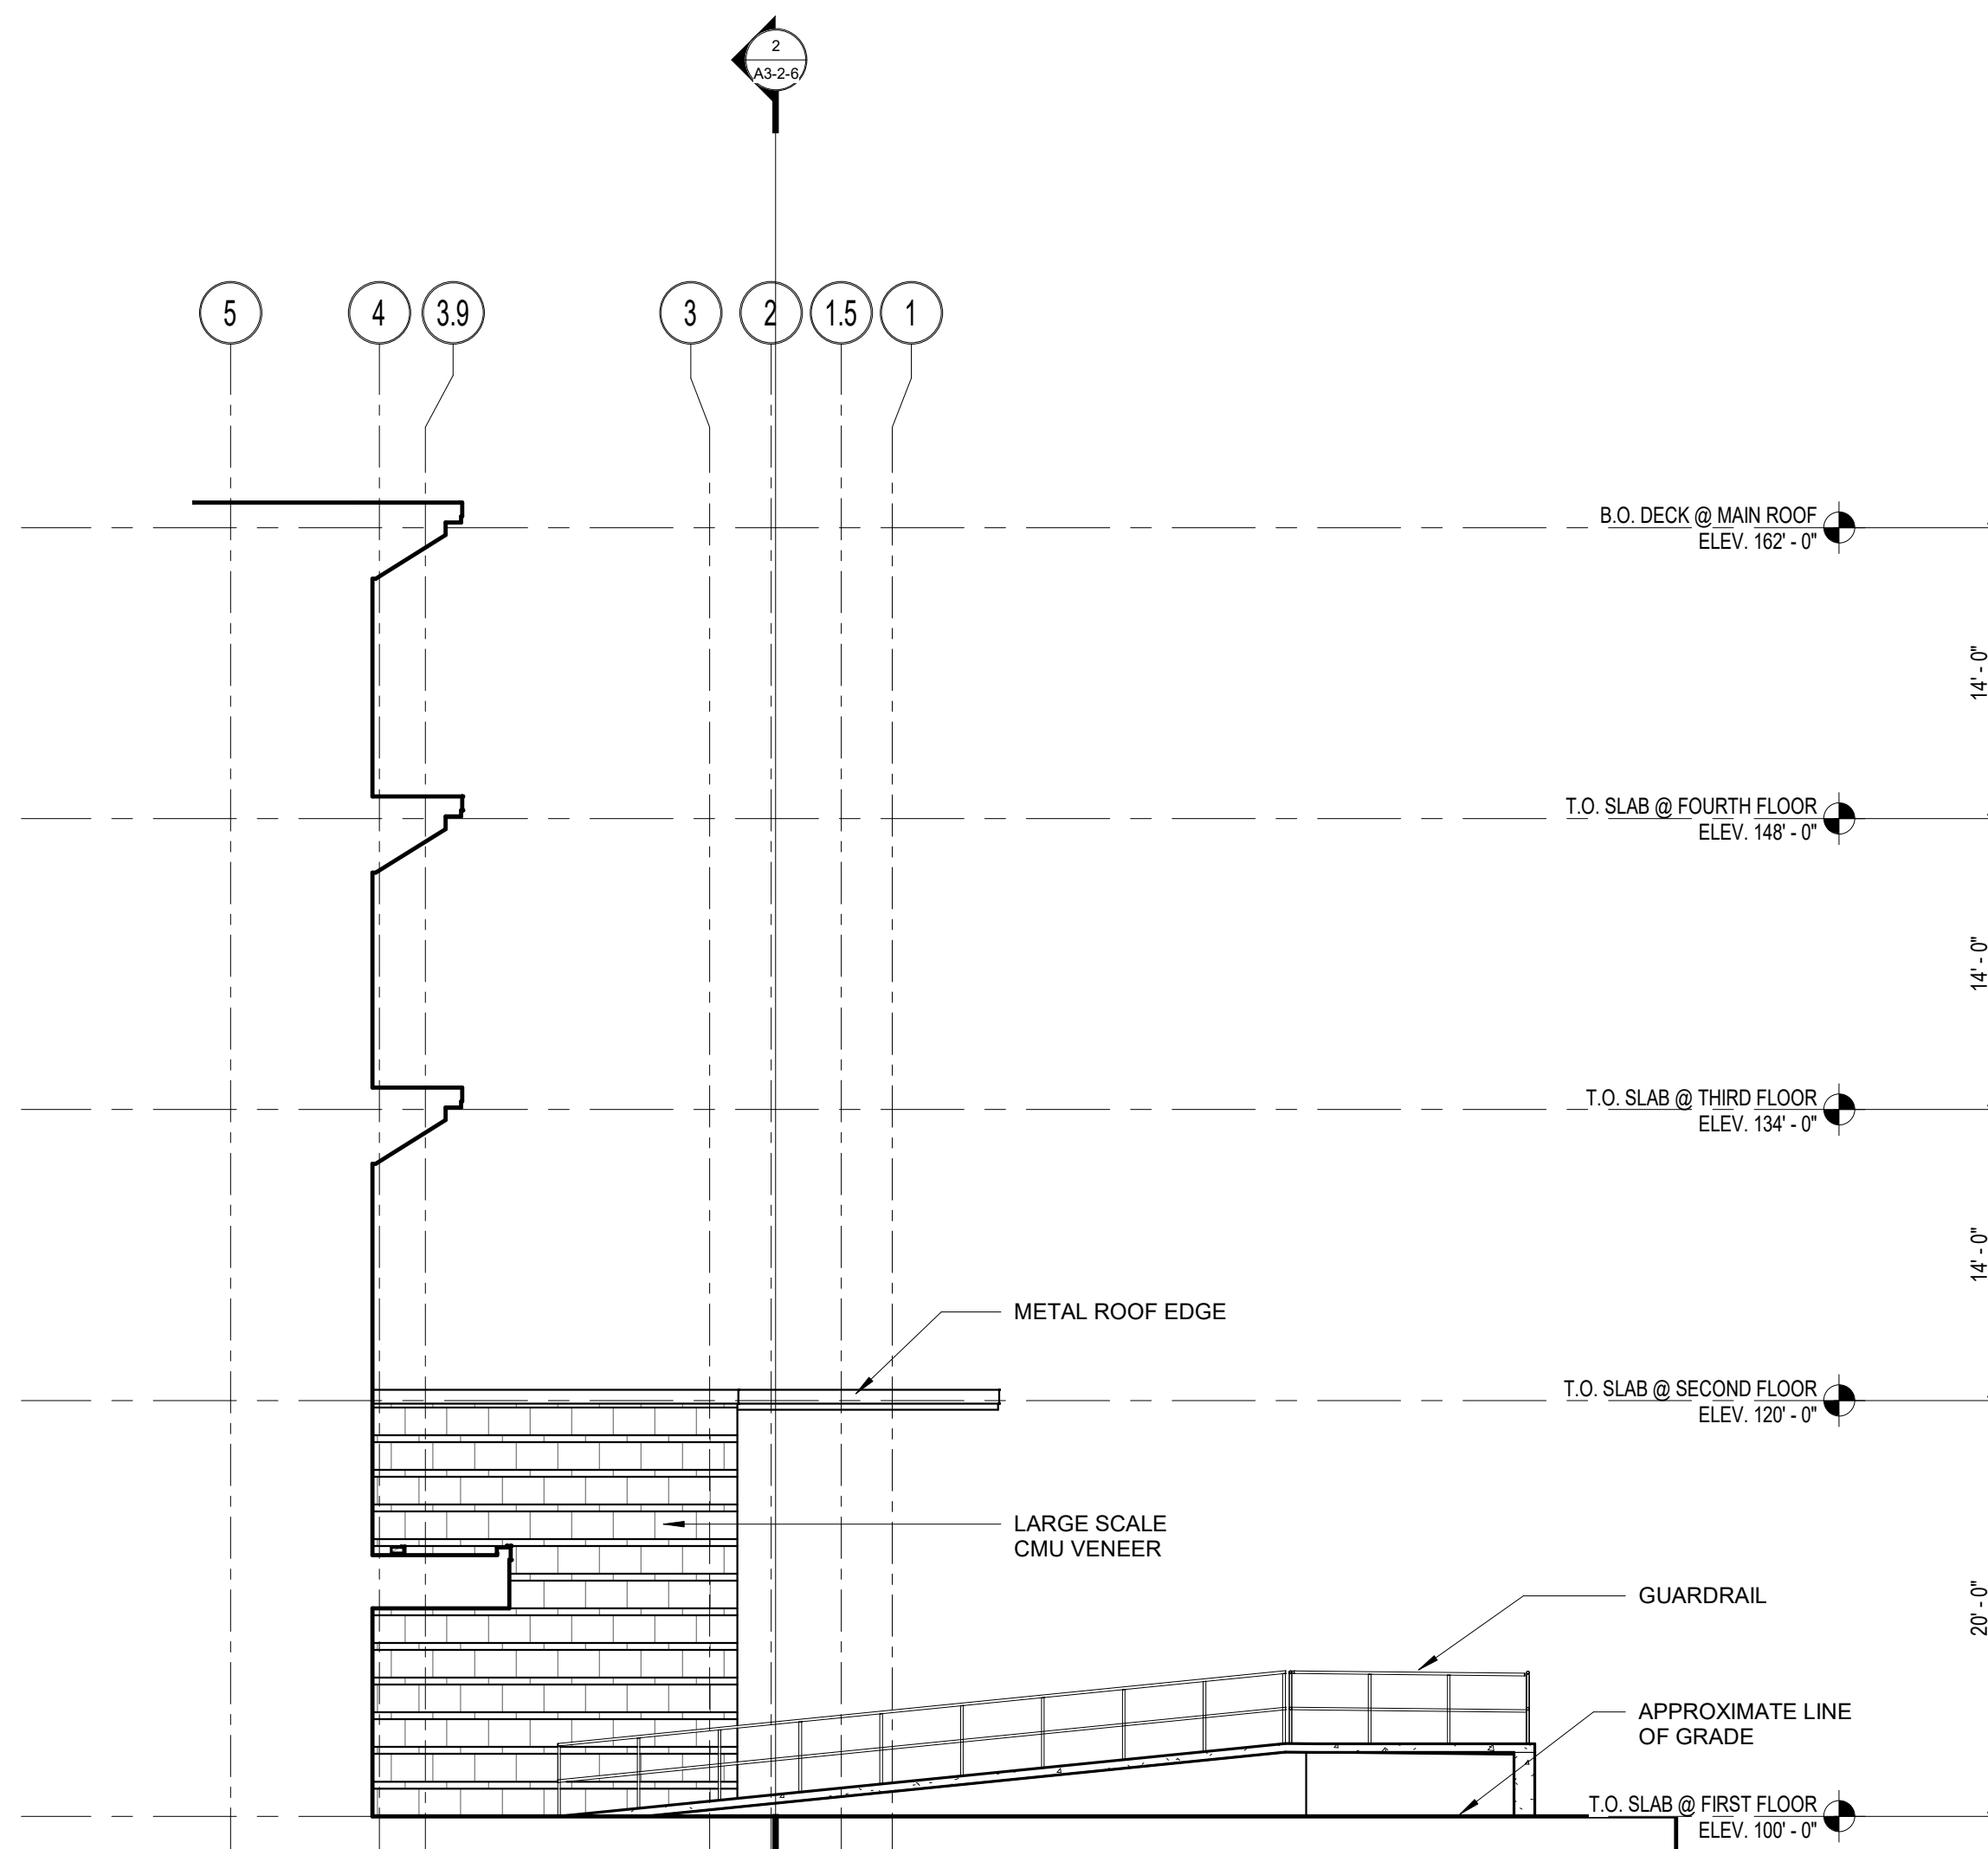

4 EAST ELEVATION
1/8" = 1'-0"

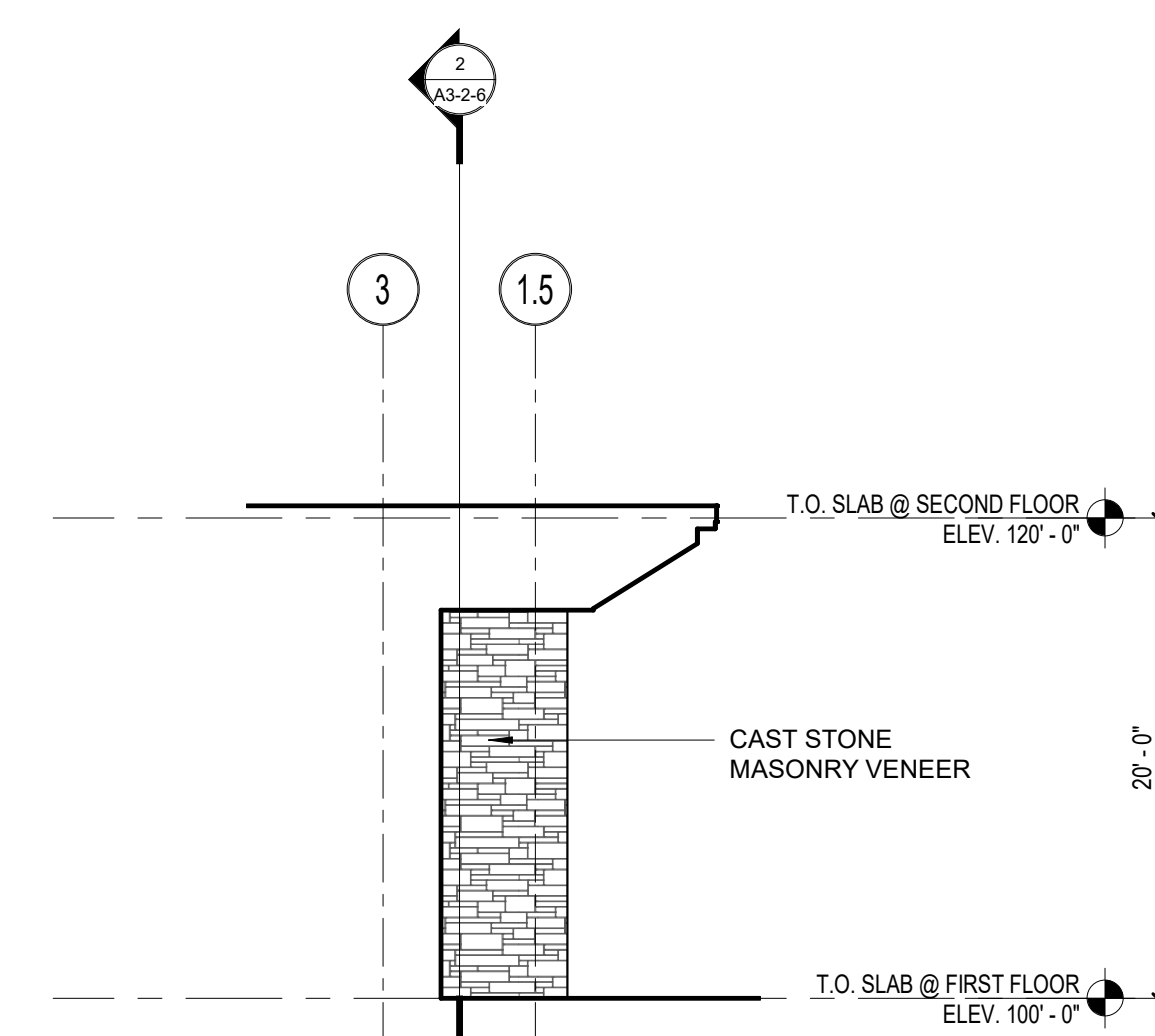


5 EAST ELEVATION
1/8" = 1'-0"

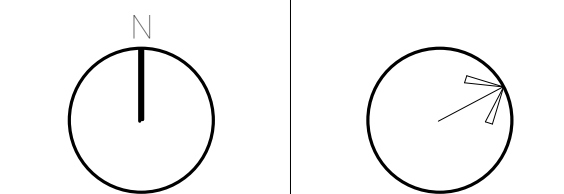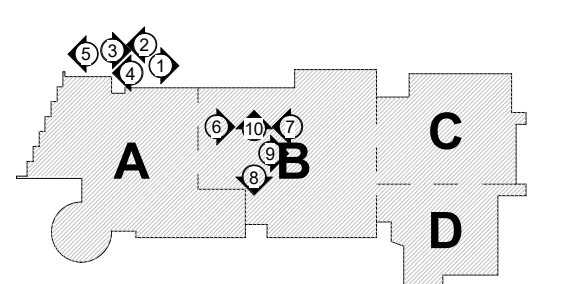


**Northeast
Metropolitan
Regional
Vocational High
School**


100 Hemlock Road,
Wakefield, MA 01880

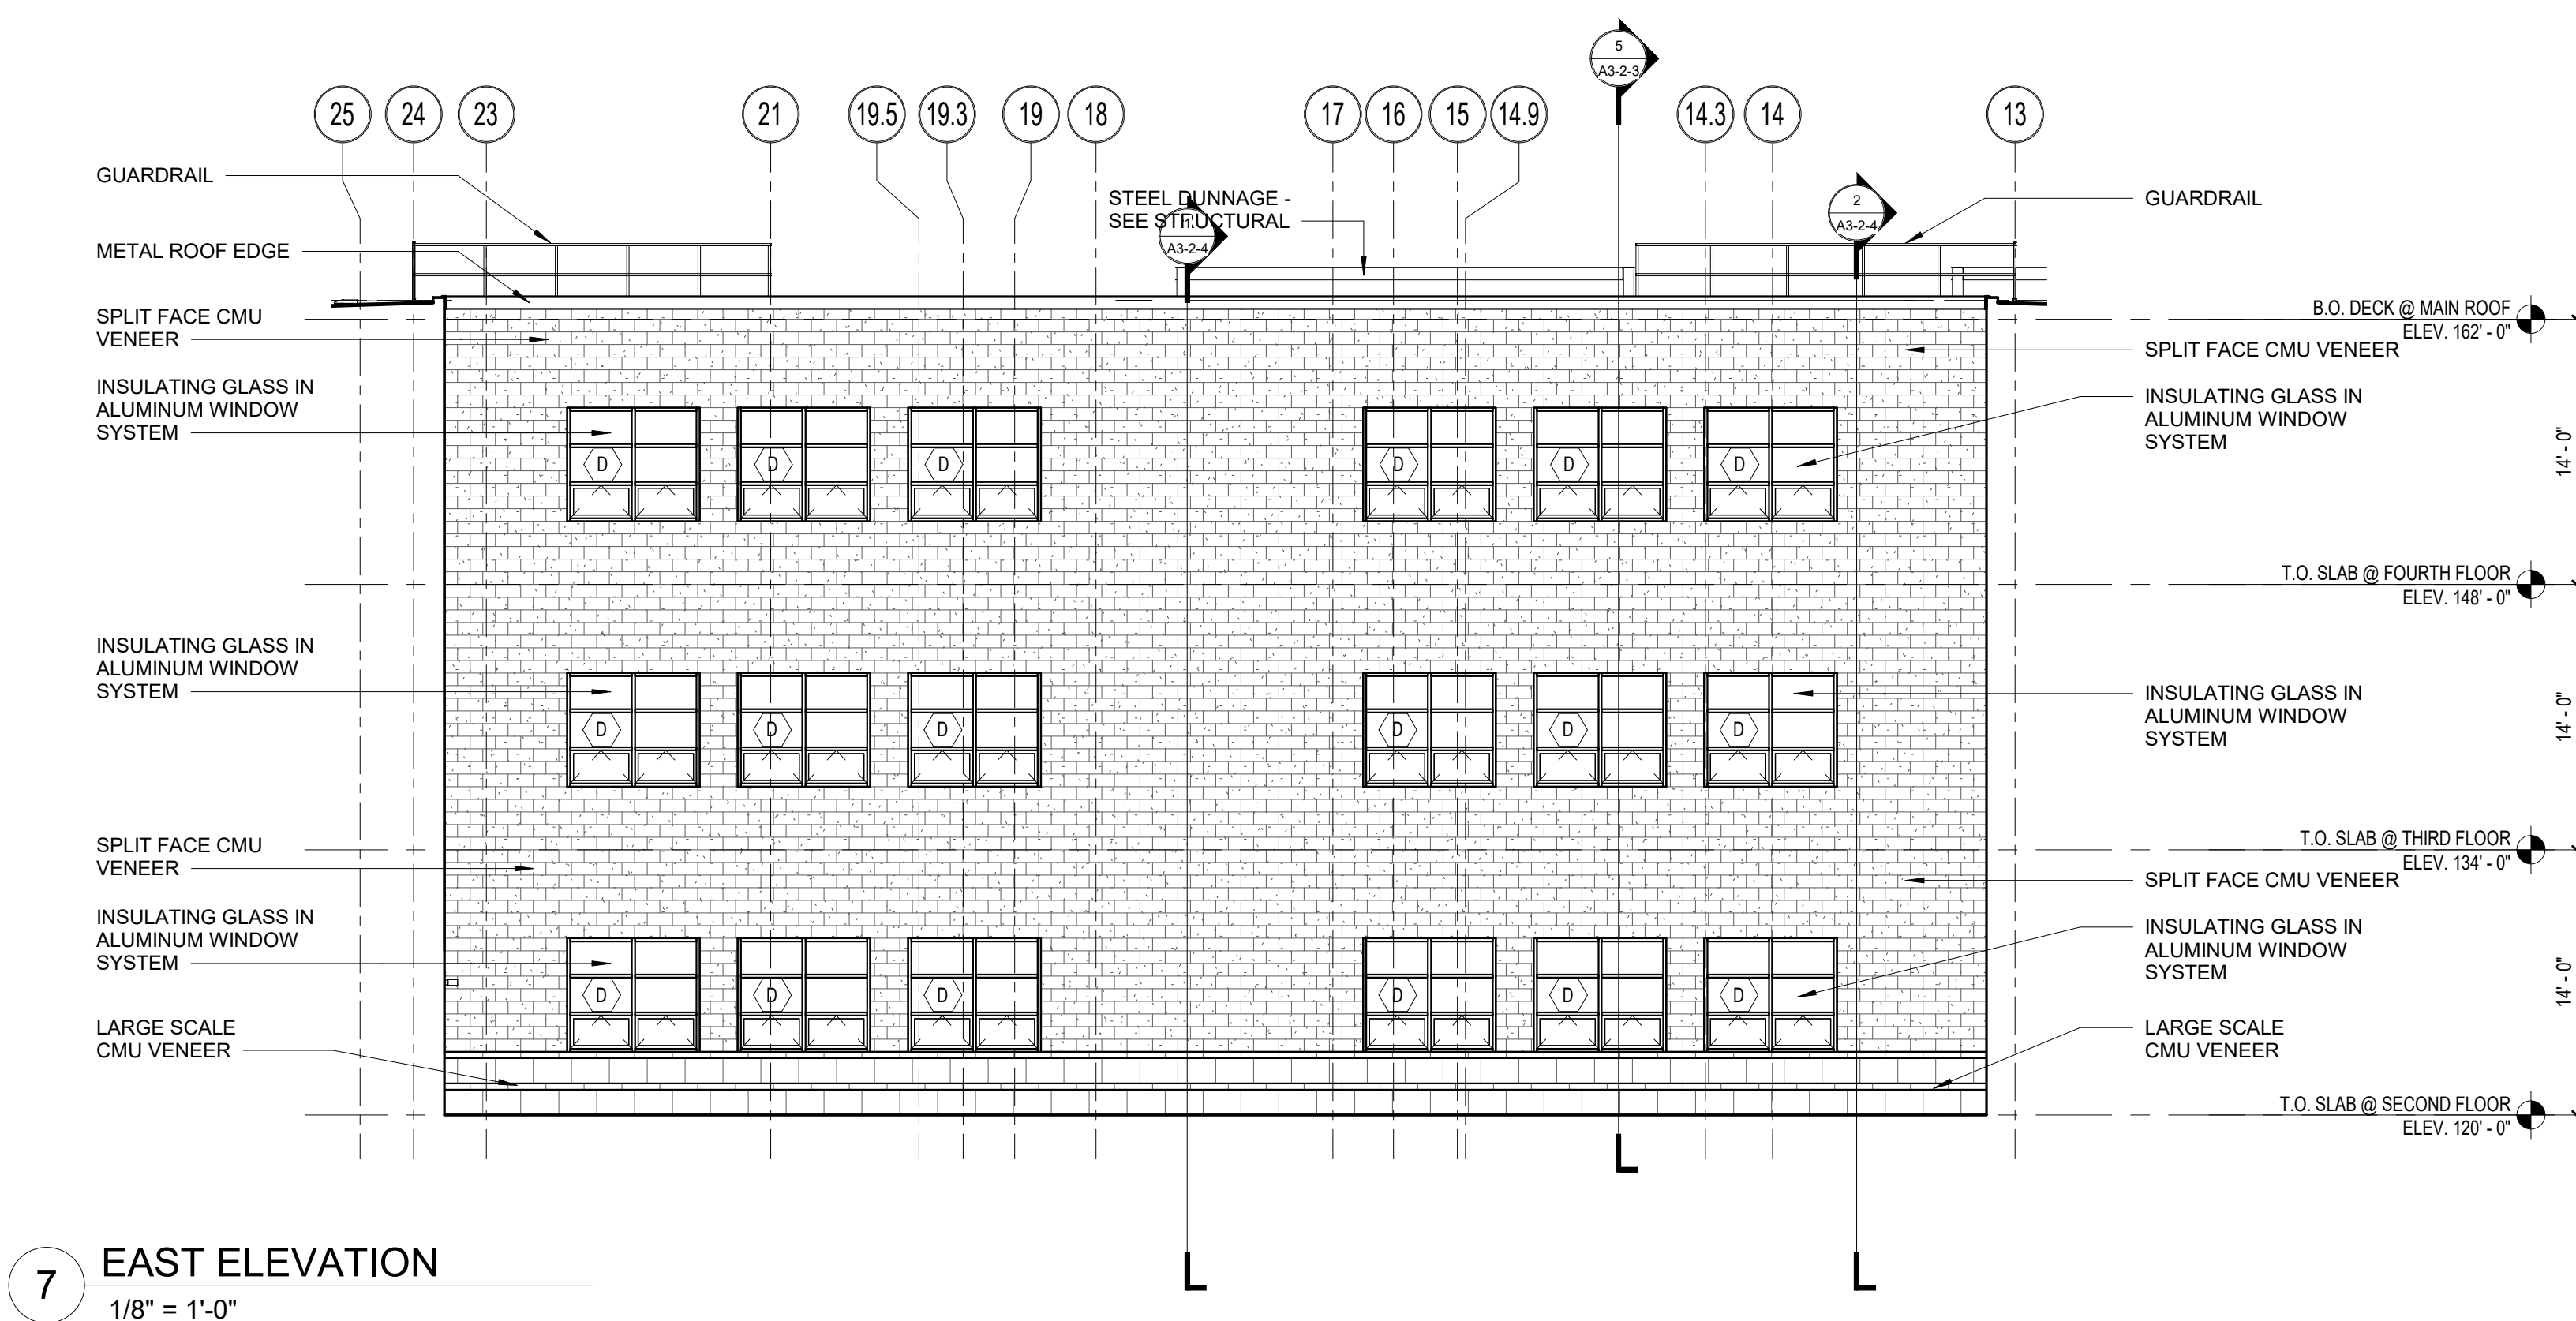


7 EAST ELEVATION
1/8" = 1'-0"

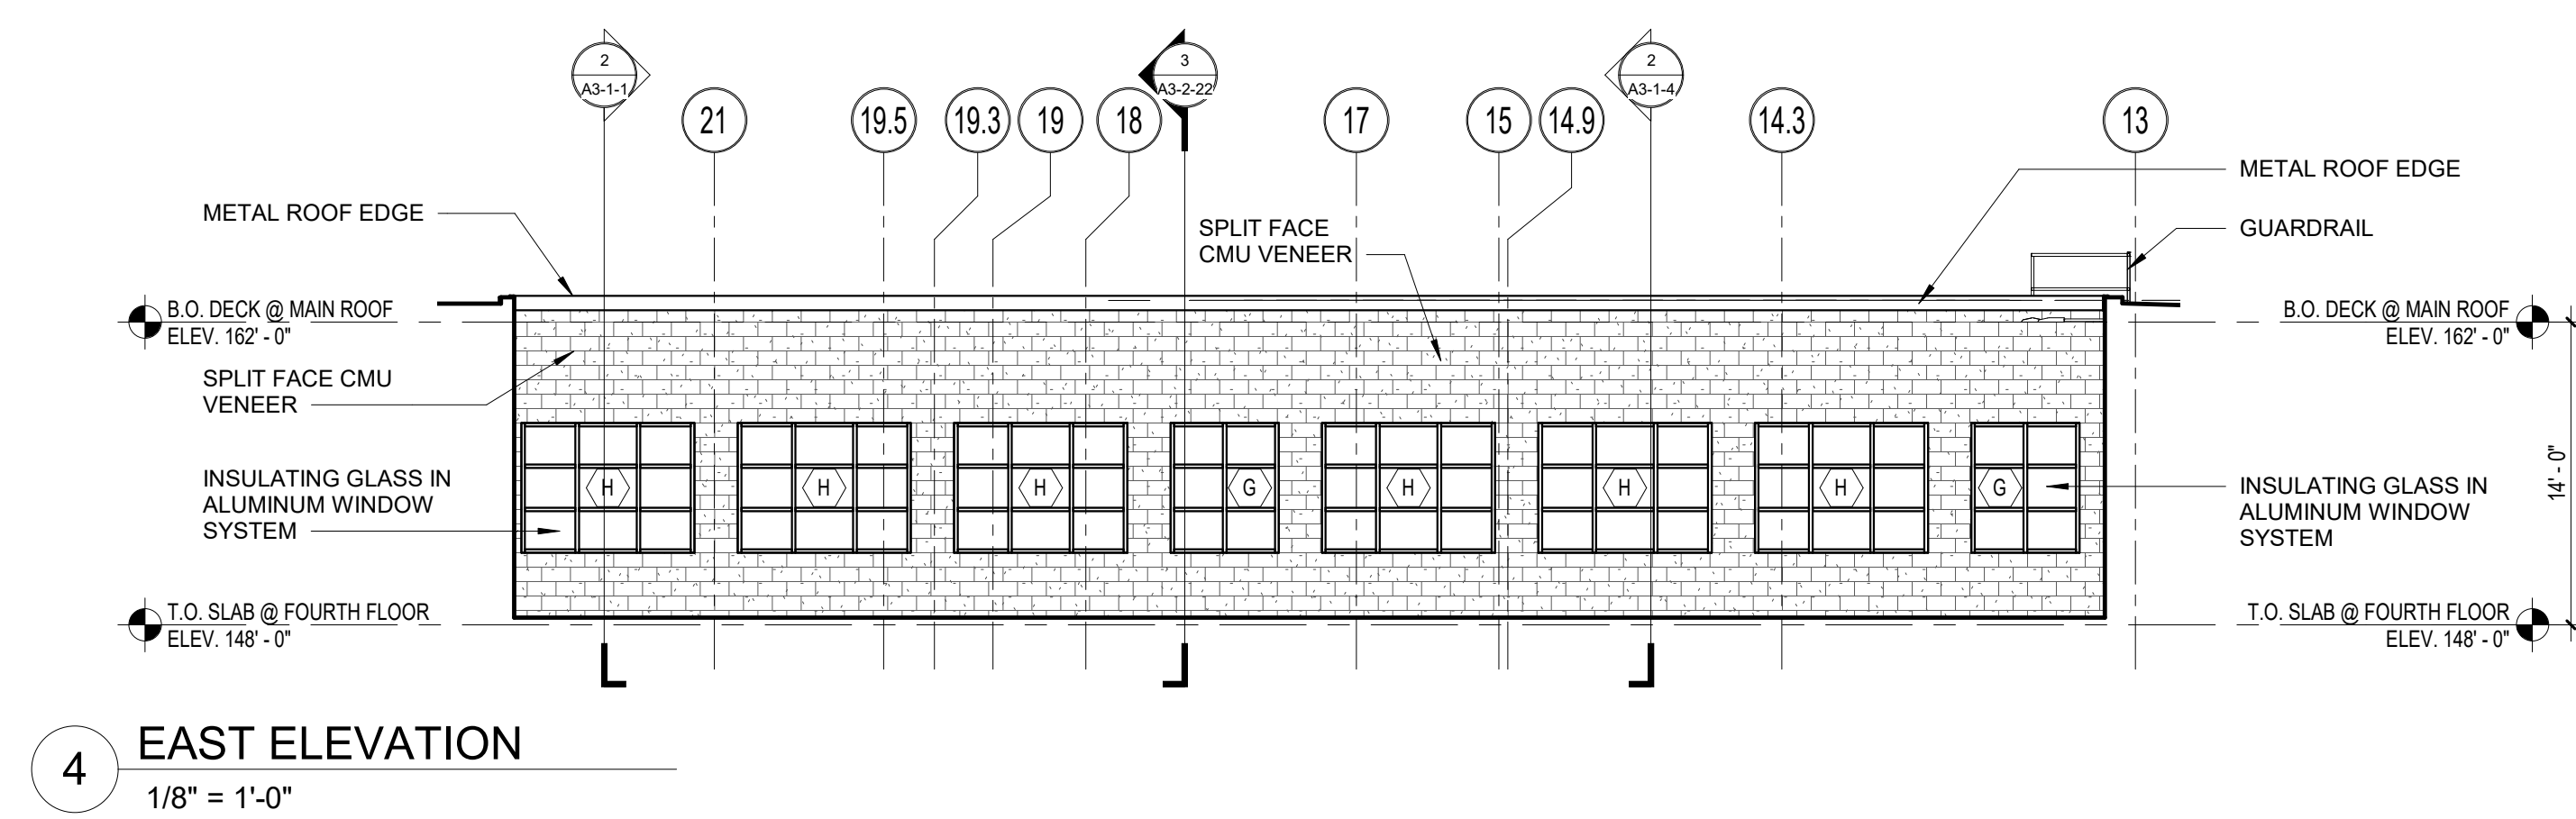


4 EAST ELEVATION
1/8" = 1'-0"

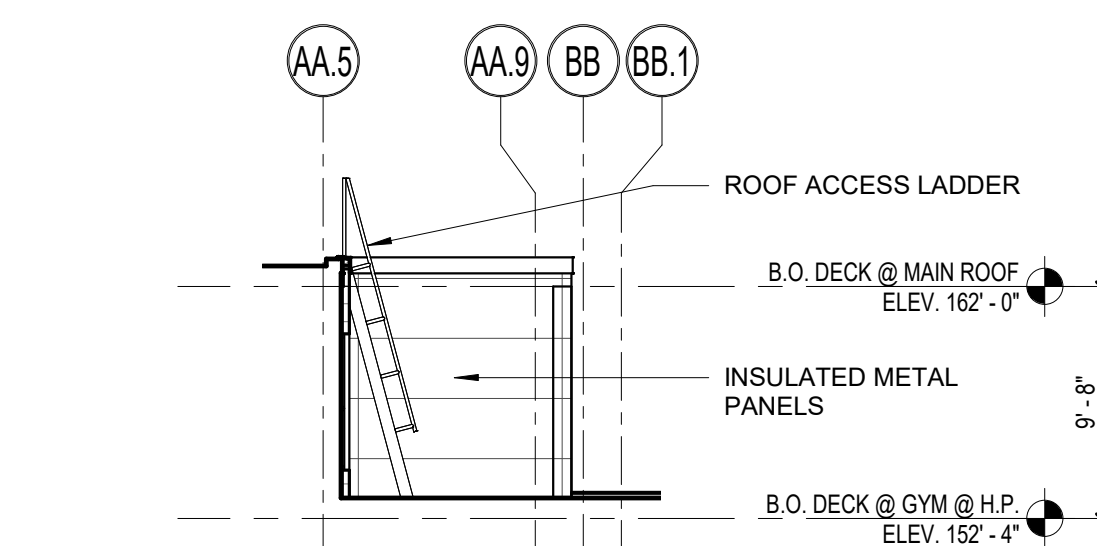


5 SOUTH ELEVATION
1/8" = 1'-0"

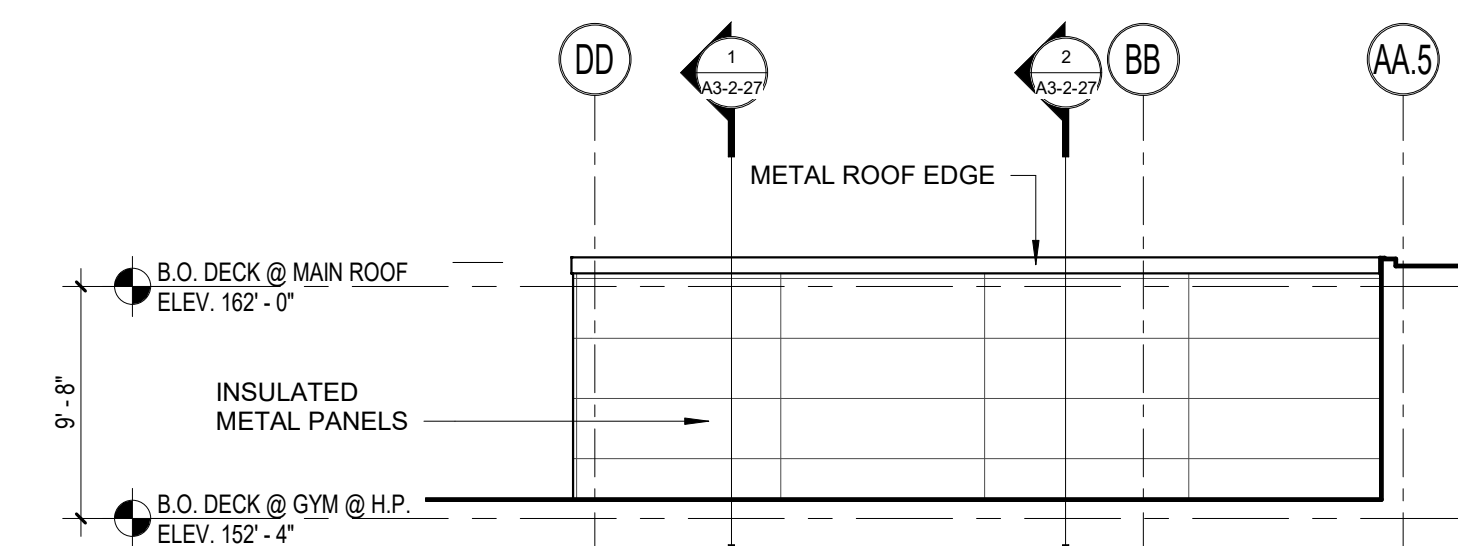


6 NORTH ELEVATION
1/8" = 1'-0"

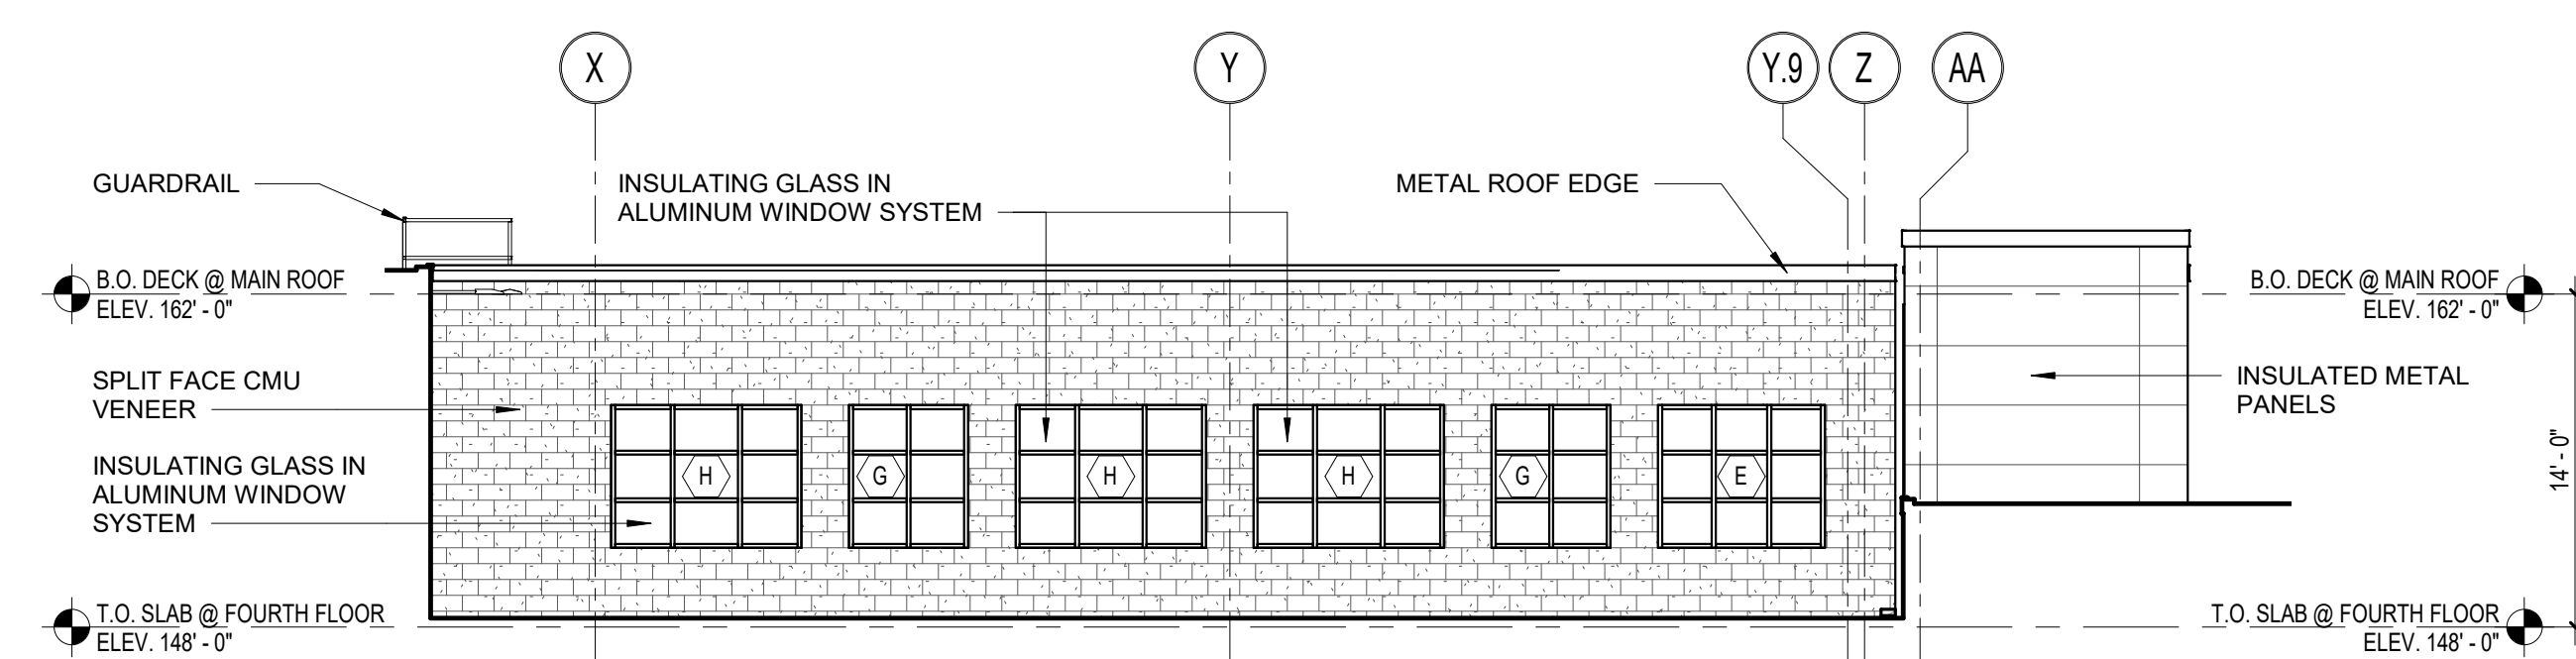

1 SOUTH ELEVATION
1/8" = 1'-0"

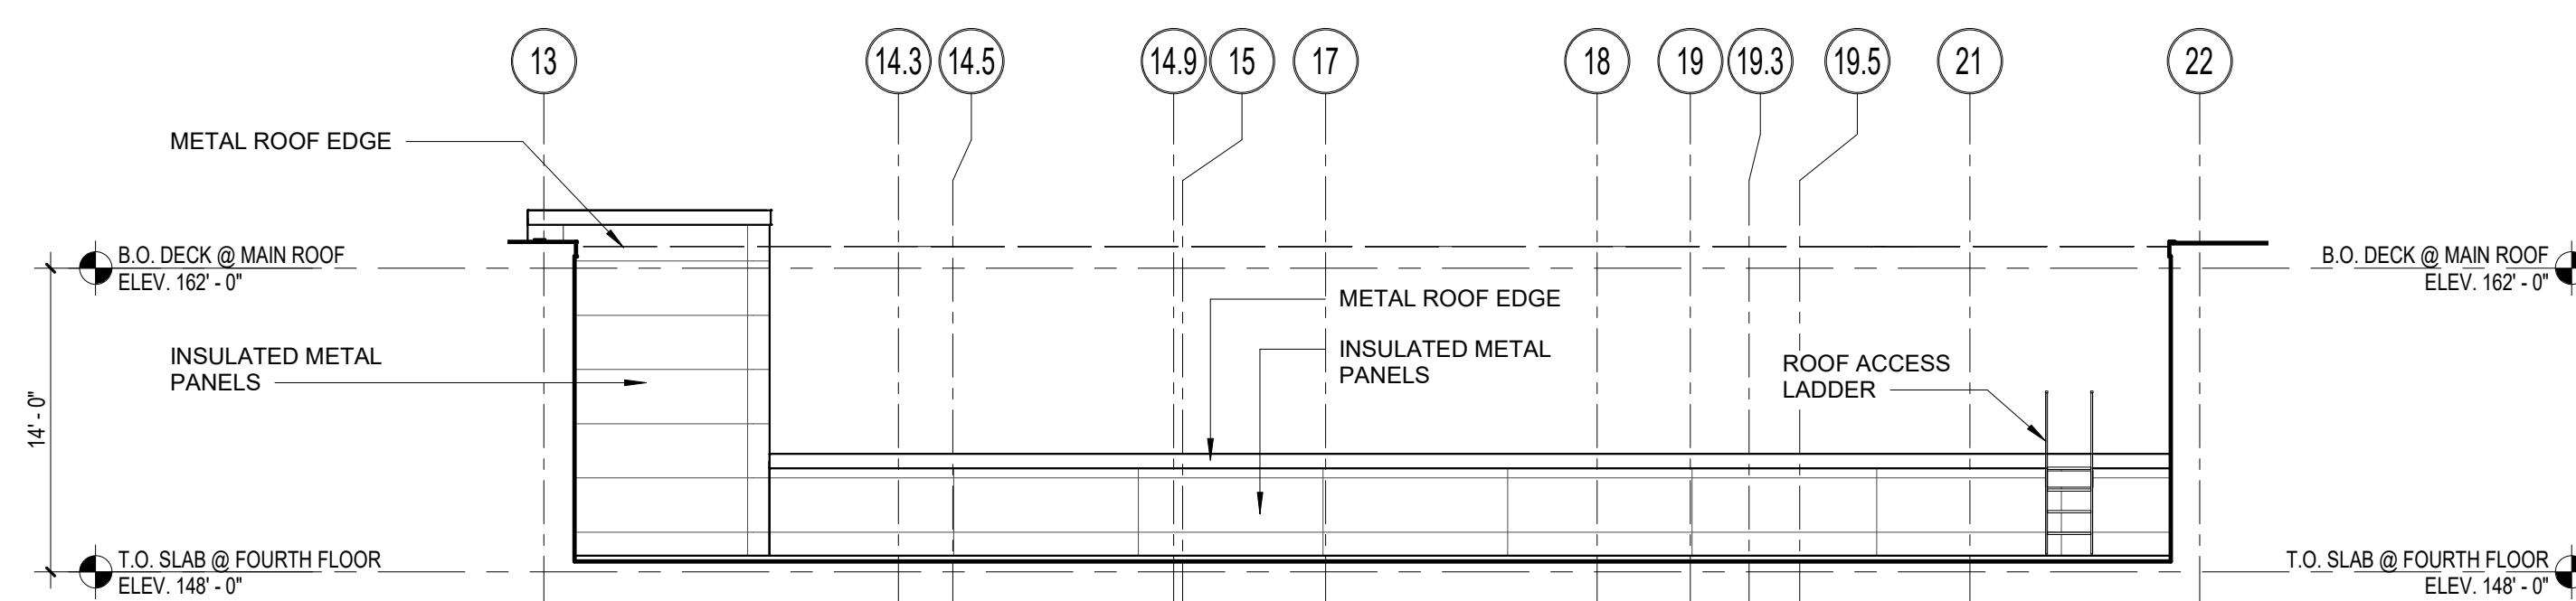


2 WEST ELEVATION
1/8" = 1'-0"

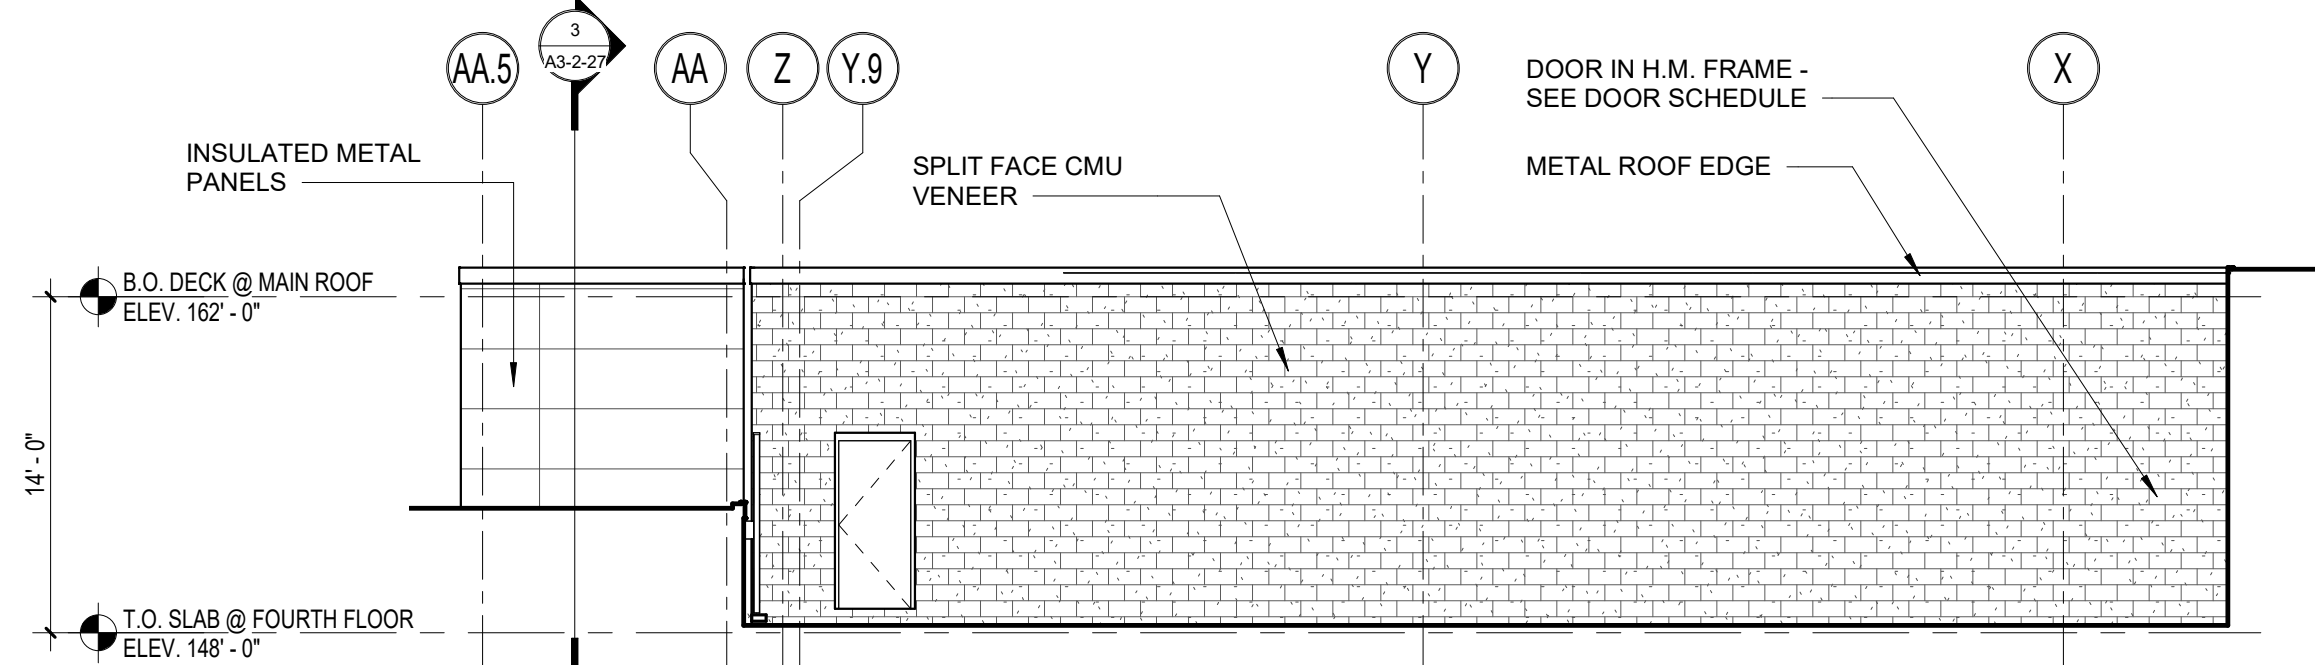


3 NORTH ELEVATION
1/8" = 1'-0"

© COPYRIGHT 2023 DRUMMEY ROSANE ANDERSON, INC.

MSBA 90% CD
SUBMISSION
May 12TH, 2023

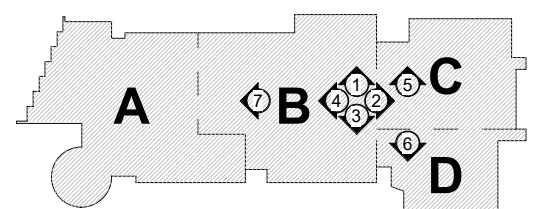


KEY PLAN

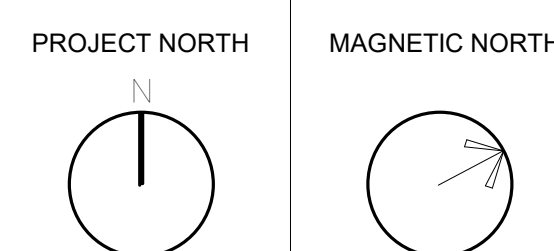


**BUILDING
ELEVATIONS**

Scale: 1/8" = 1'-0"
Job No.: 20202
Drawn By: DRA
Date: May 12TH, 2023
Volume 3 of 4


A2-1-8

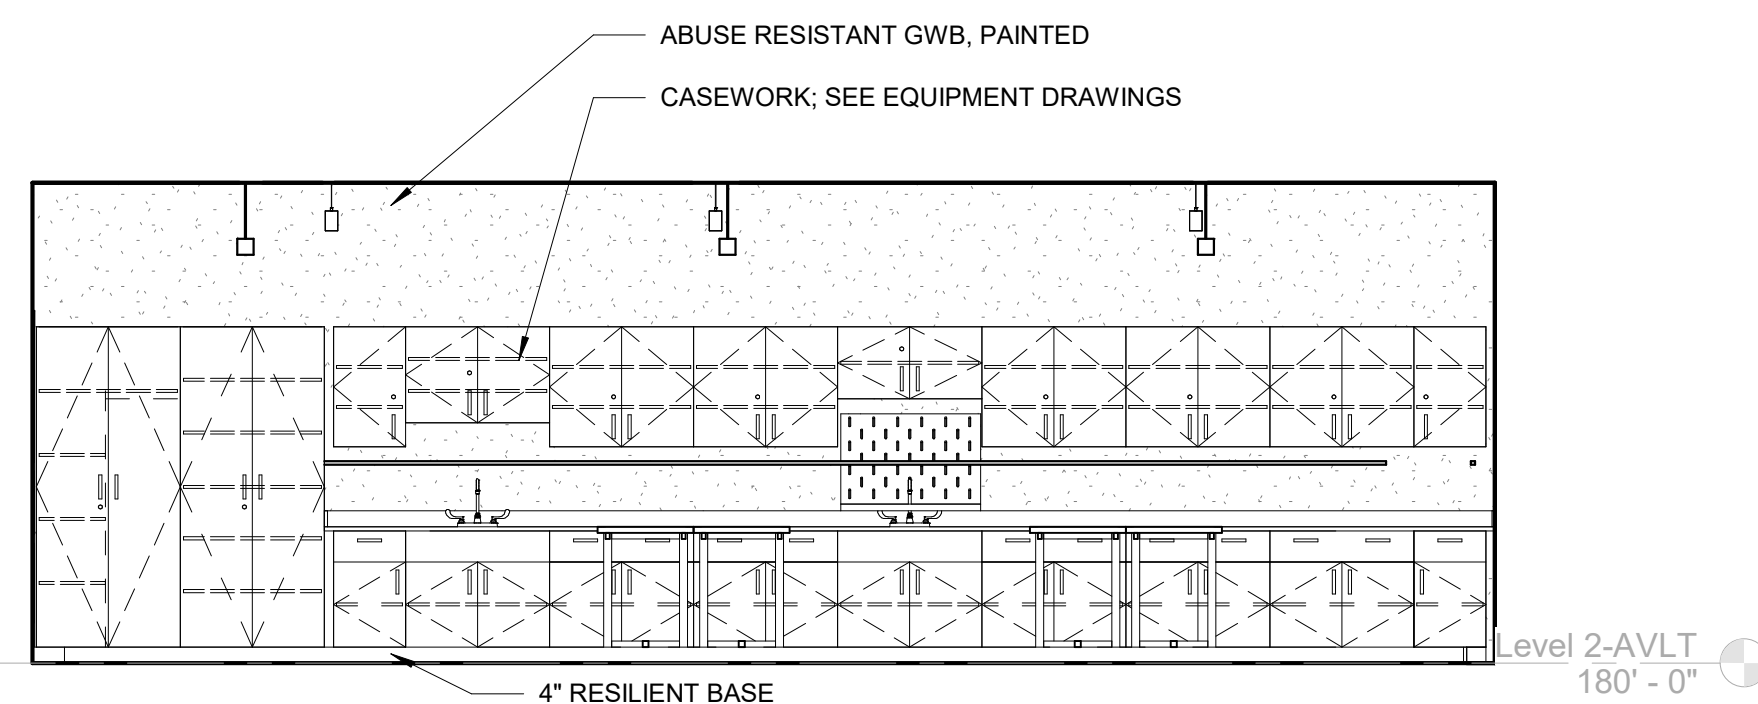


8 TYPICAL SCIENCE LAB ELEVATION
1/4" = 1'-0"

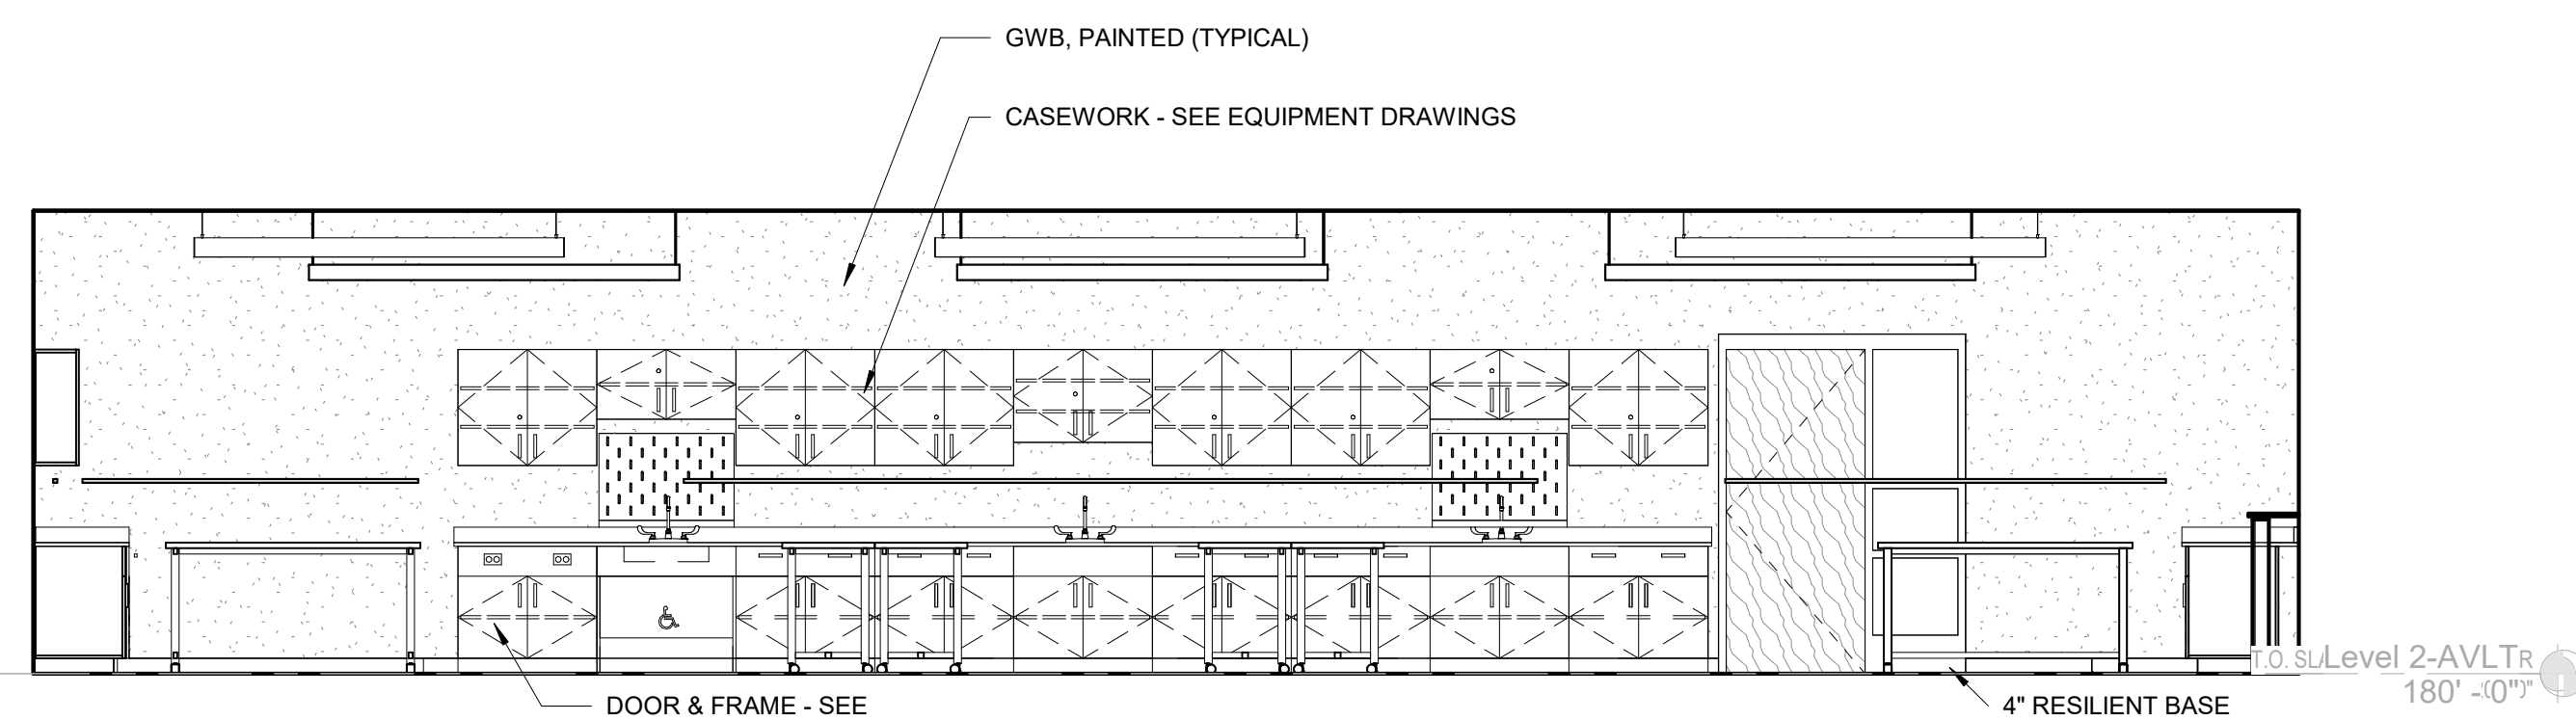


5 TYPICAL SCIENCE LAB ELEVATION
1/4" = 1'-0"

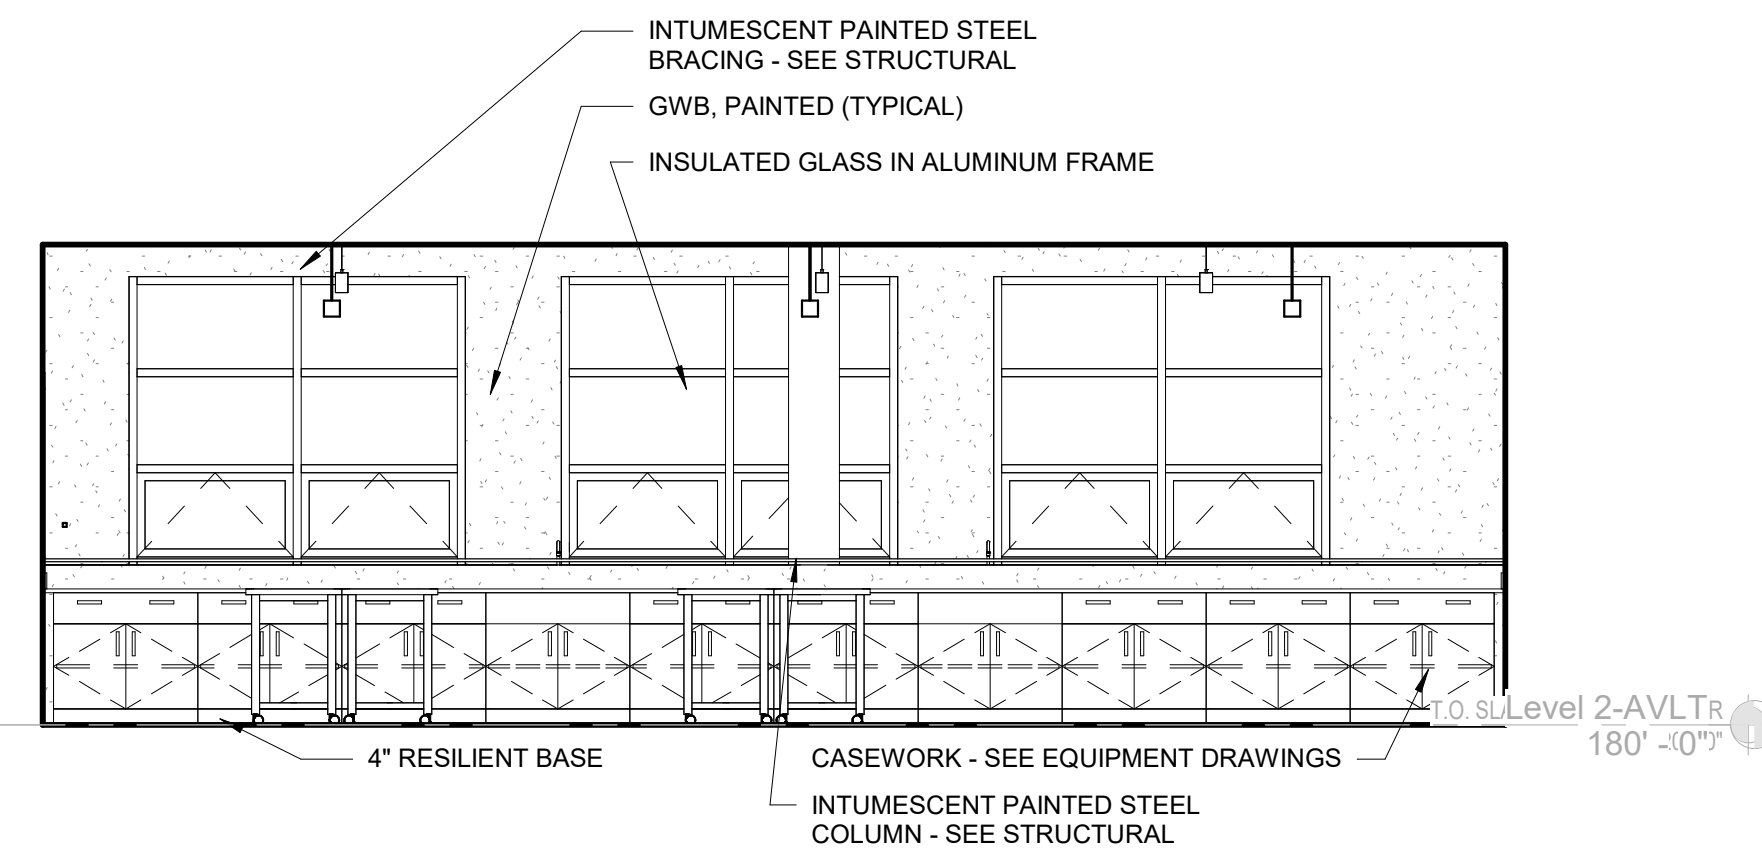


6 TYPICAL SCIENCE LAB ELEVATION
1/4" = 1'-0"

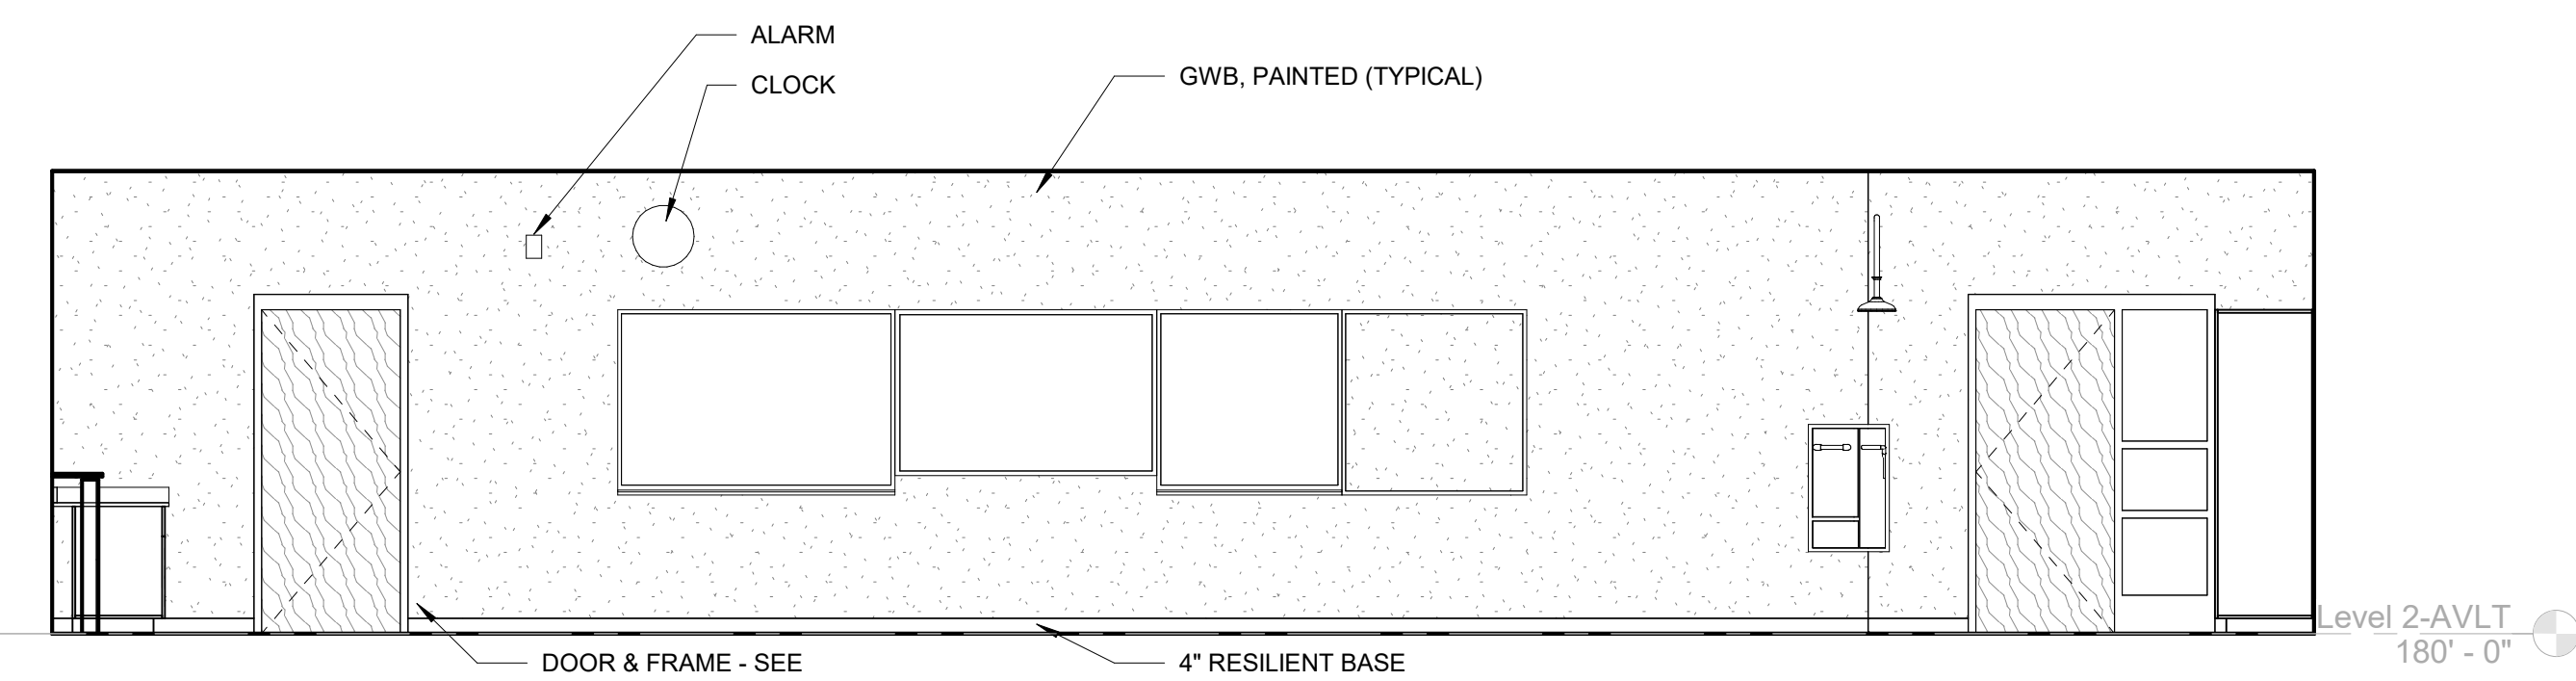


7 TYPICAL SCIENCE LAB ELEVATION
1/4" = 1'-0"

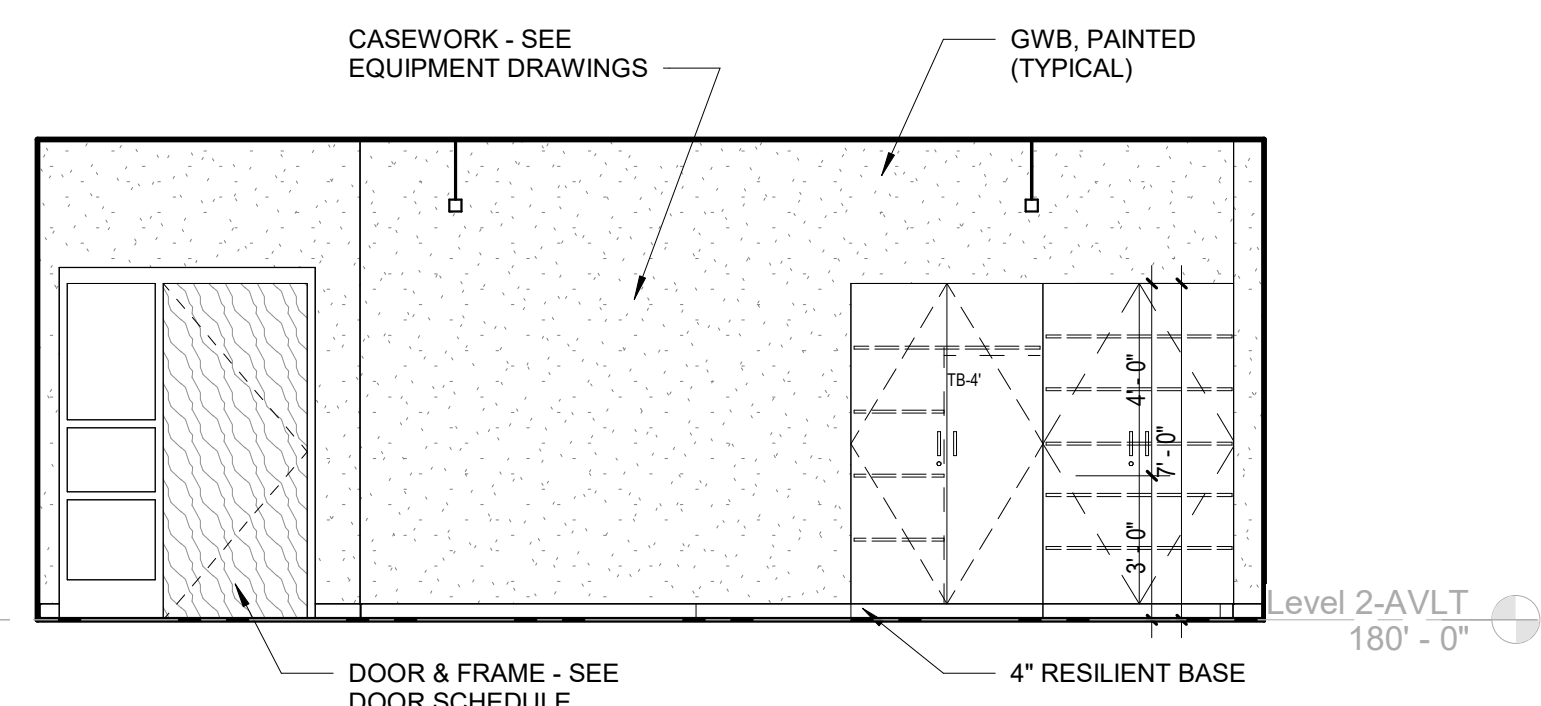


1 TYPICAL CLASSROOM ELEVATION
1/4" = 1'-0"

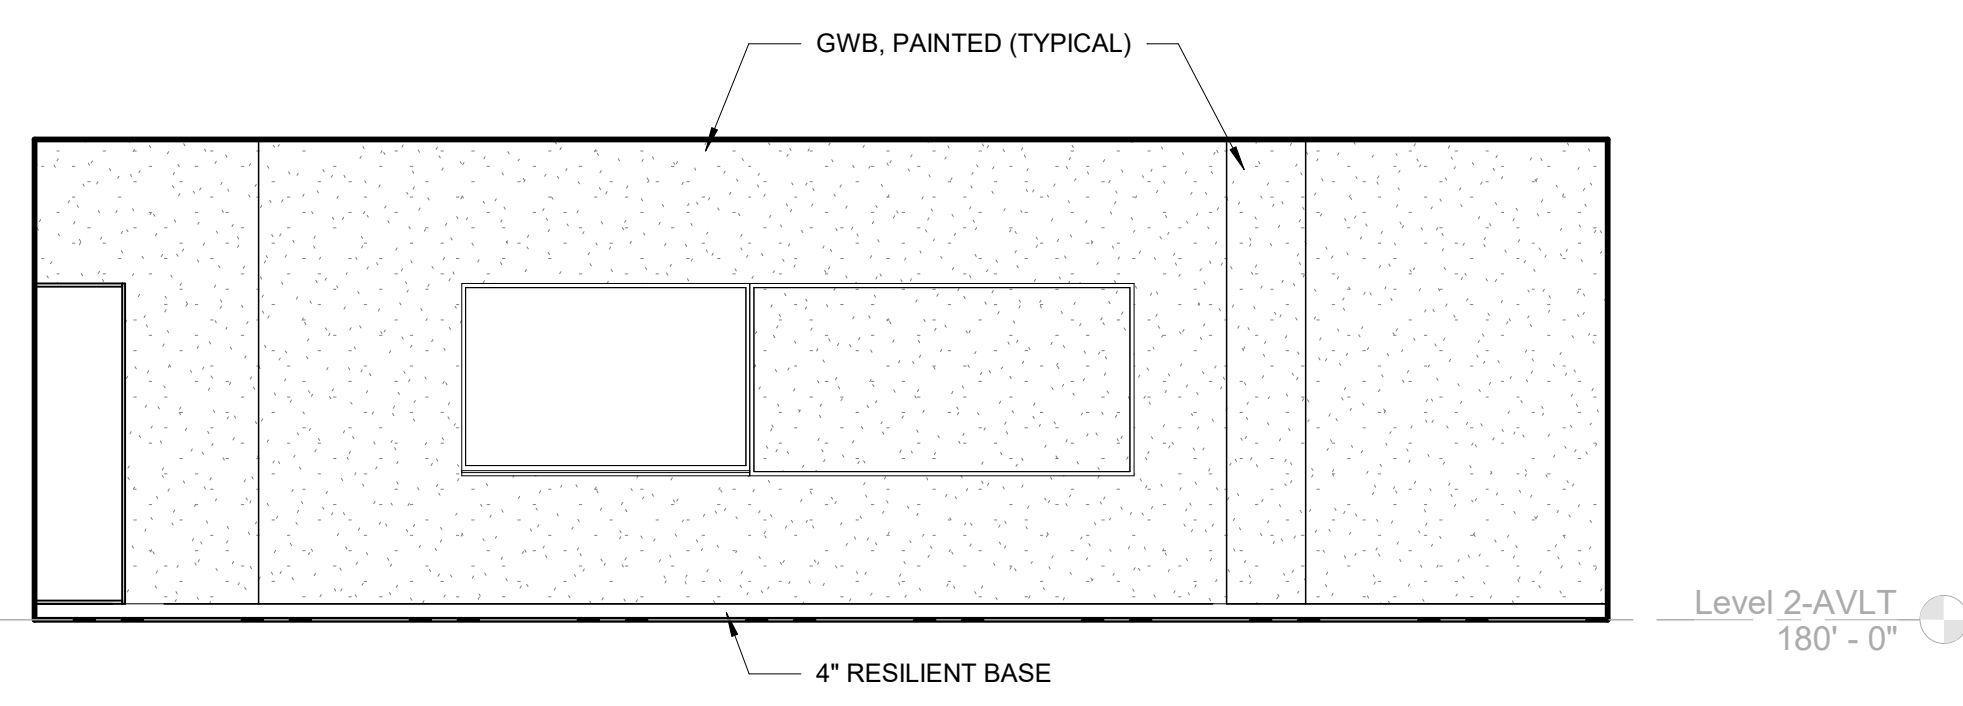

2 TYPICAL CLASSROOM ELEVATION
1/4" = 1'-0"

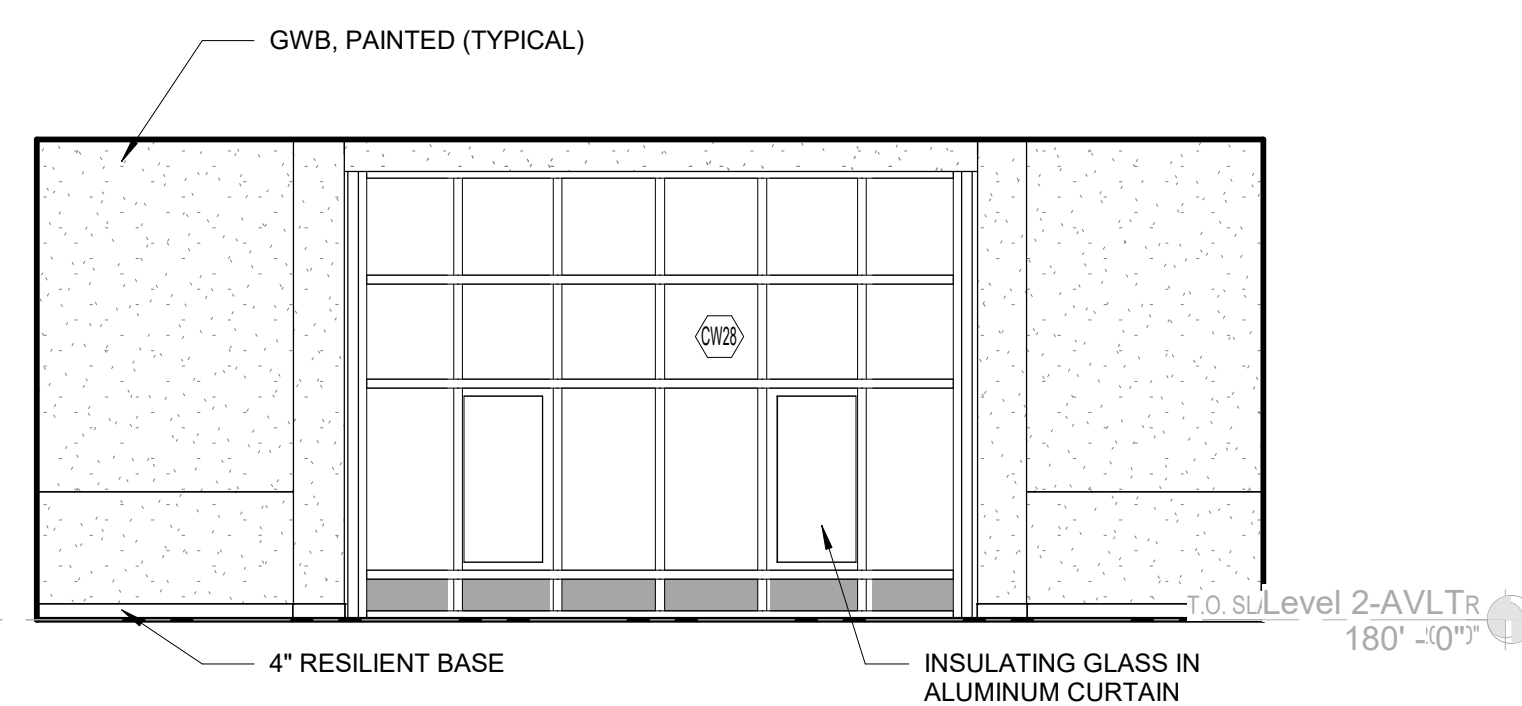


3 TYPICAL CLASSROOM ELEVATION
1/4" = 1'-0"

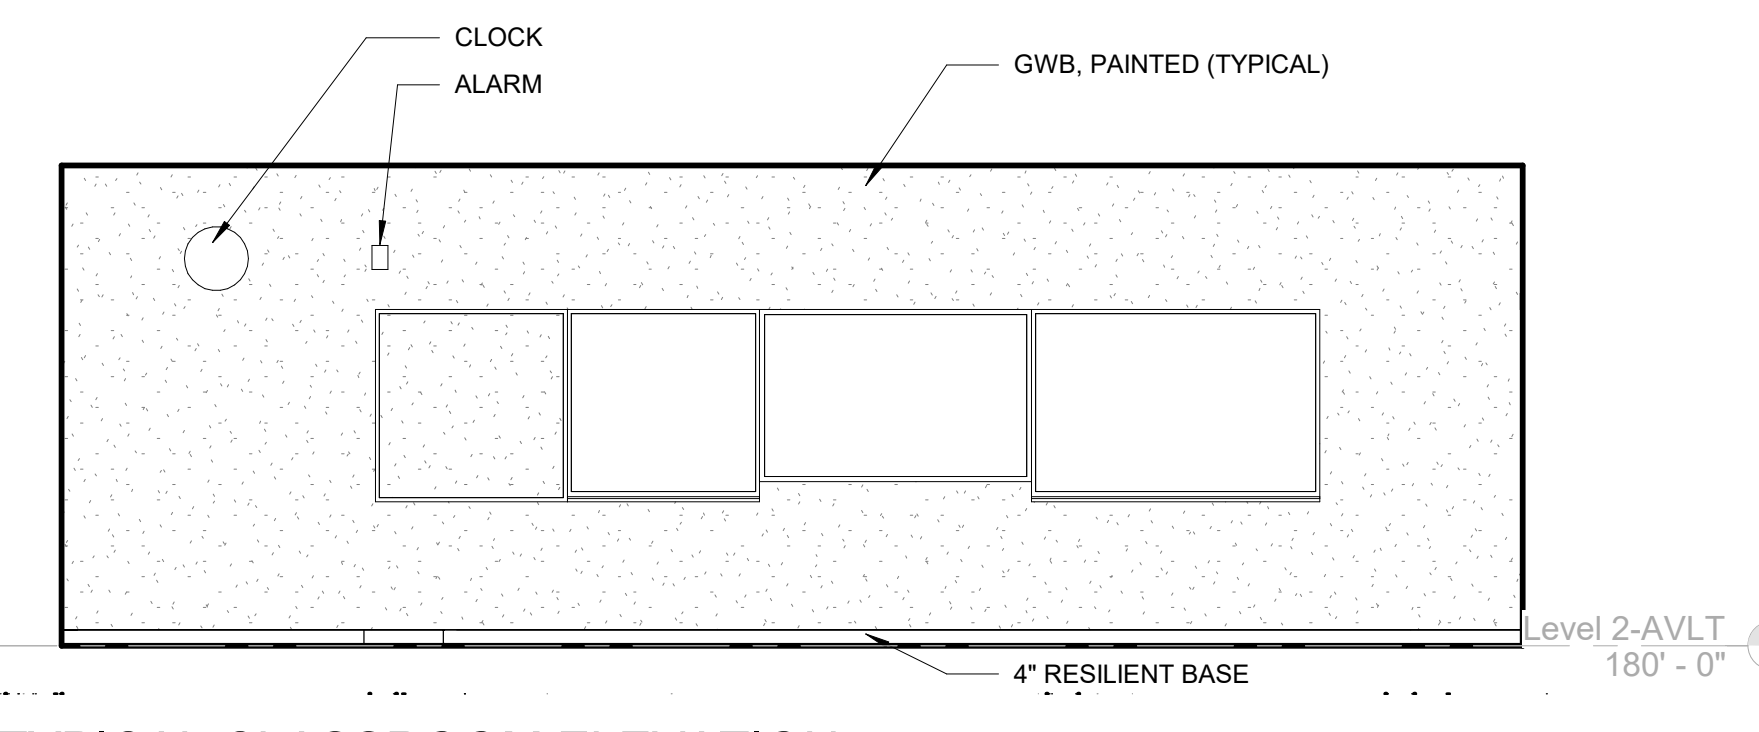

4 TYPICAL CLASSROOM ELEVATION
1/4" = 1'-0"


**Northeast
Metropolitan
Regional
Vocational High
School**

100 Hemlock Road,
Wakefield, MA 01880

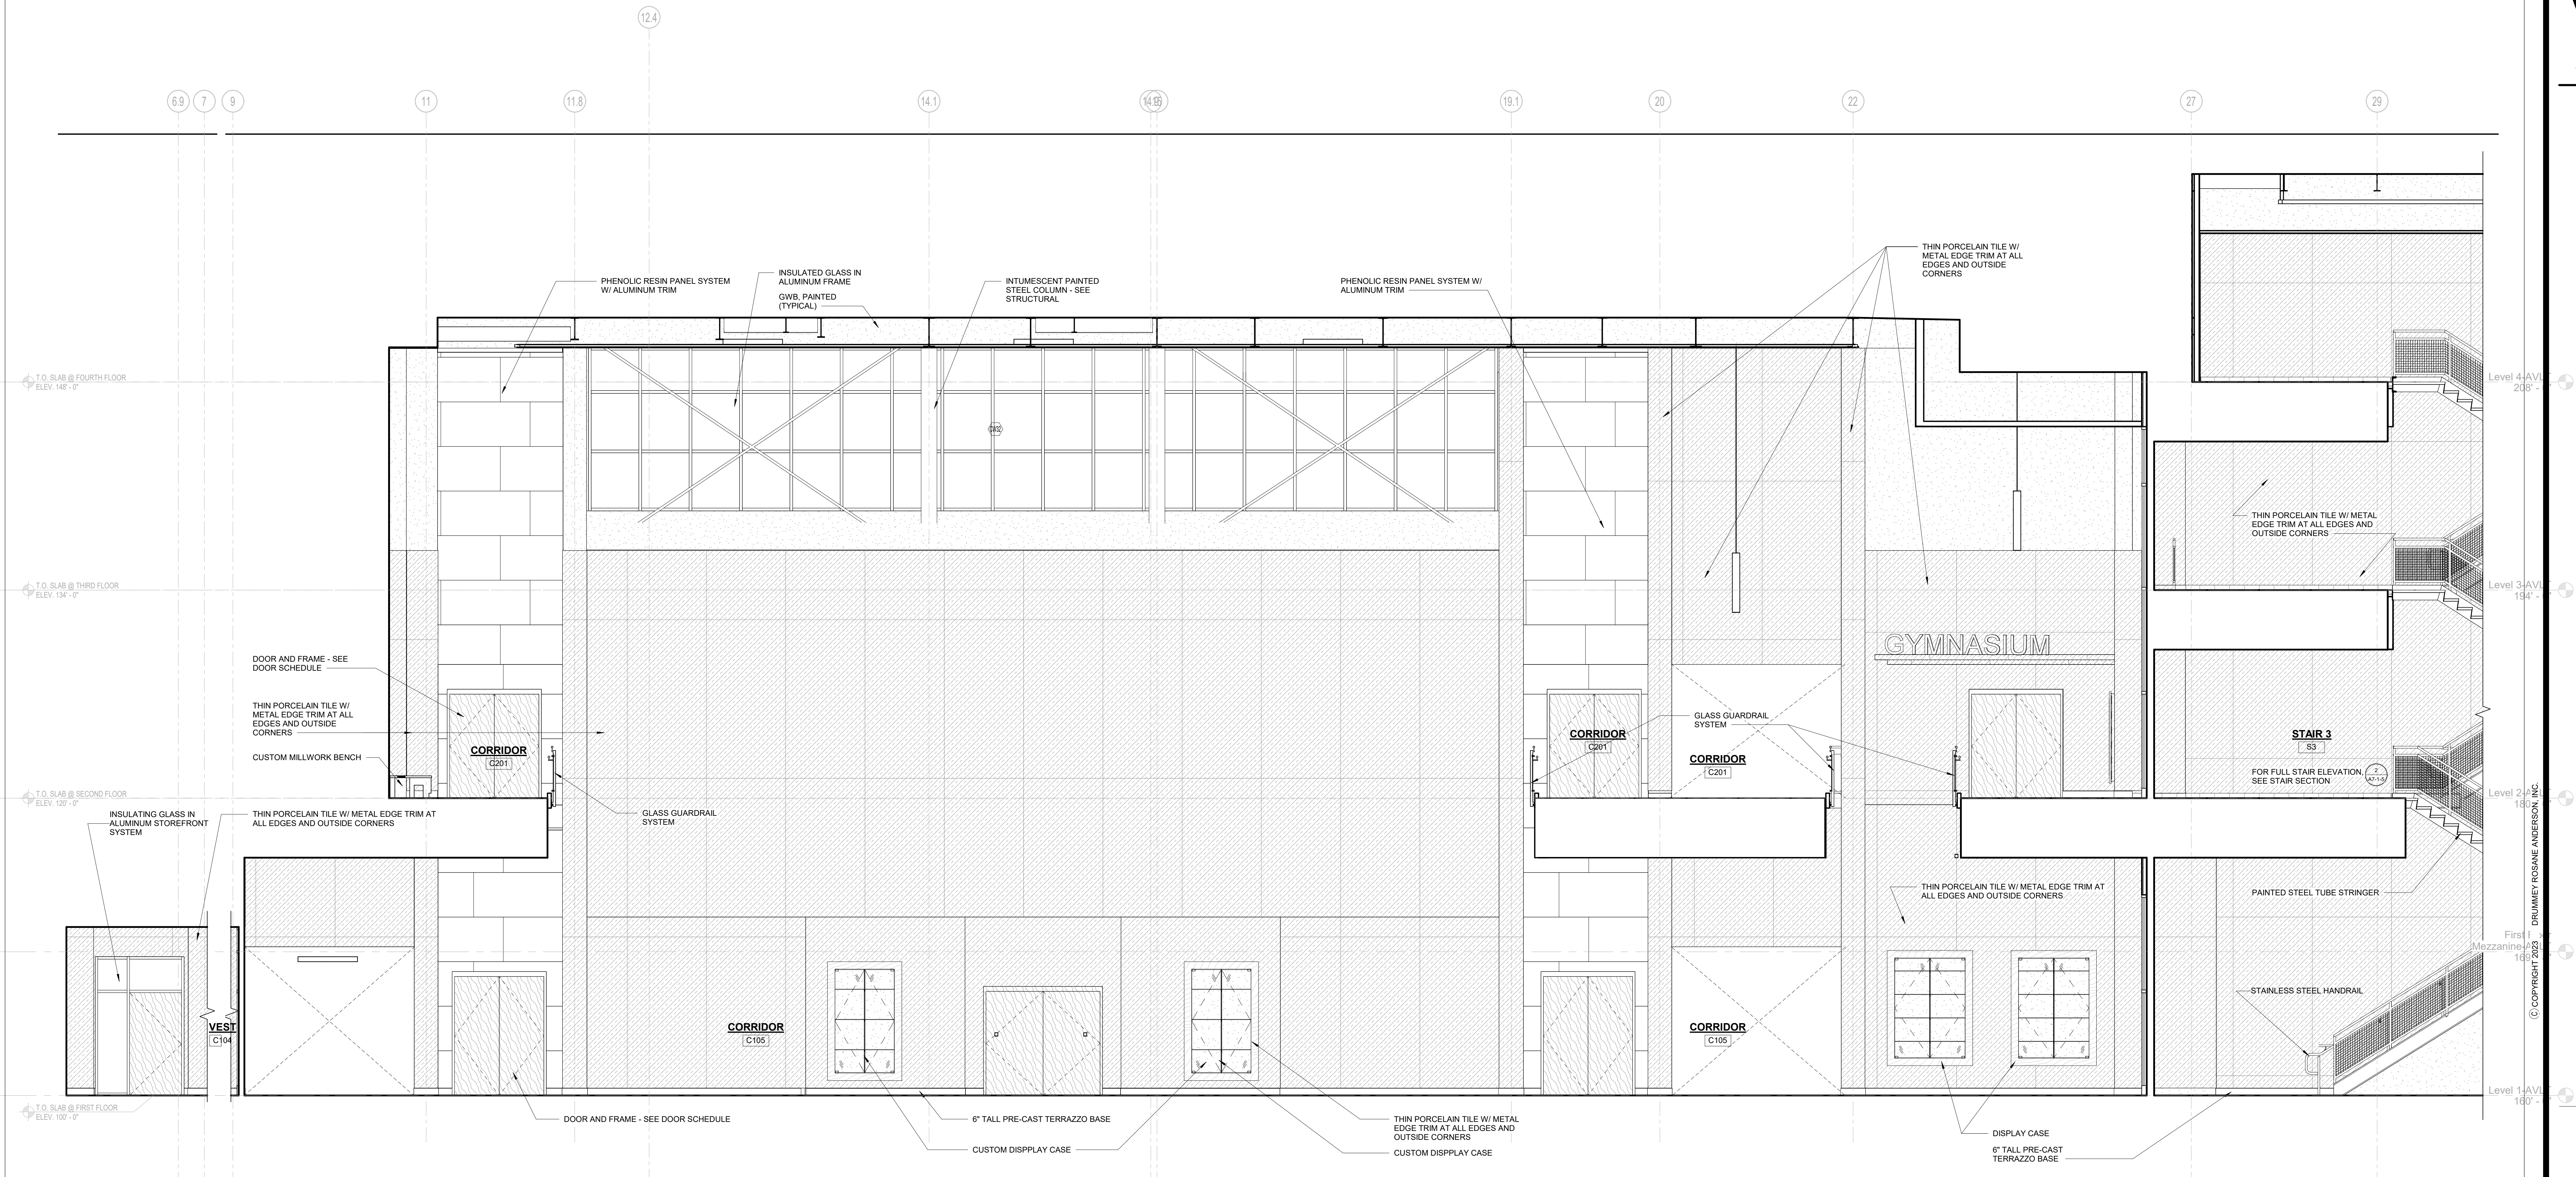


2 GYM/AUDITORIUM LOBBY ELEVATION
1/4" = 1'-0"

MSBA 90% CD
SUBMISSION
May 12TH, 2023

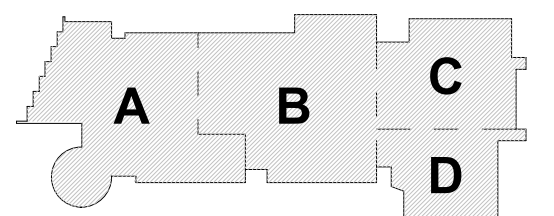


KEY PLAN

PROJECT NORTH

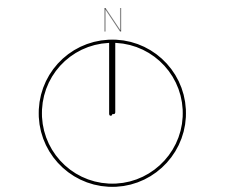

MAGNETIC NORTH

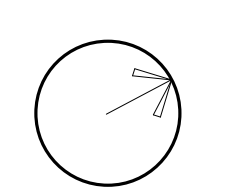

**INTERIOR
ELEVATIONS**

Scale: 1/4" = 1'-0"


Job No.: 20202

Drawn By: DRA

Date: May 12TH, 2023

Volume 3 of 4


A2-2-2

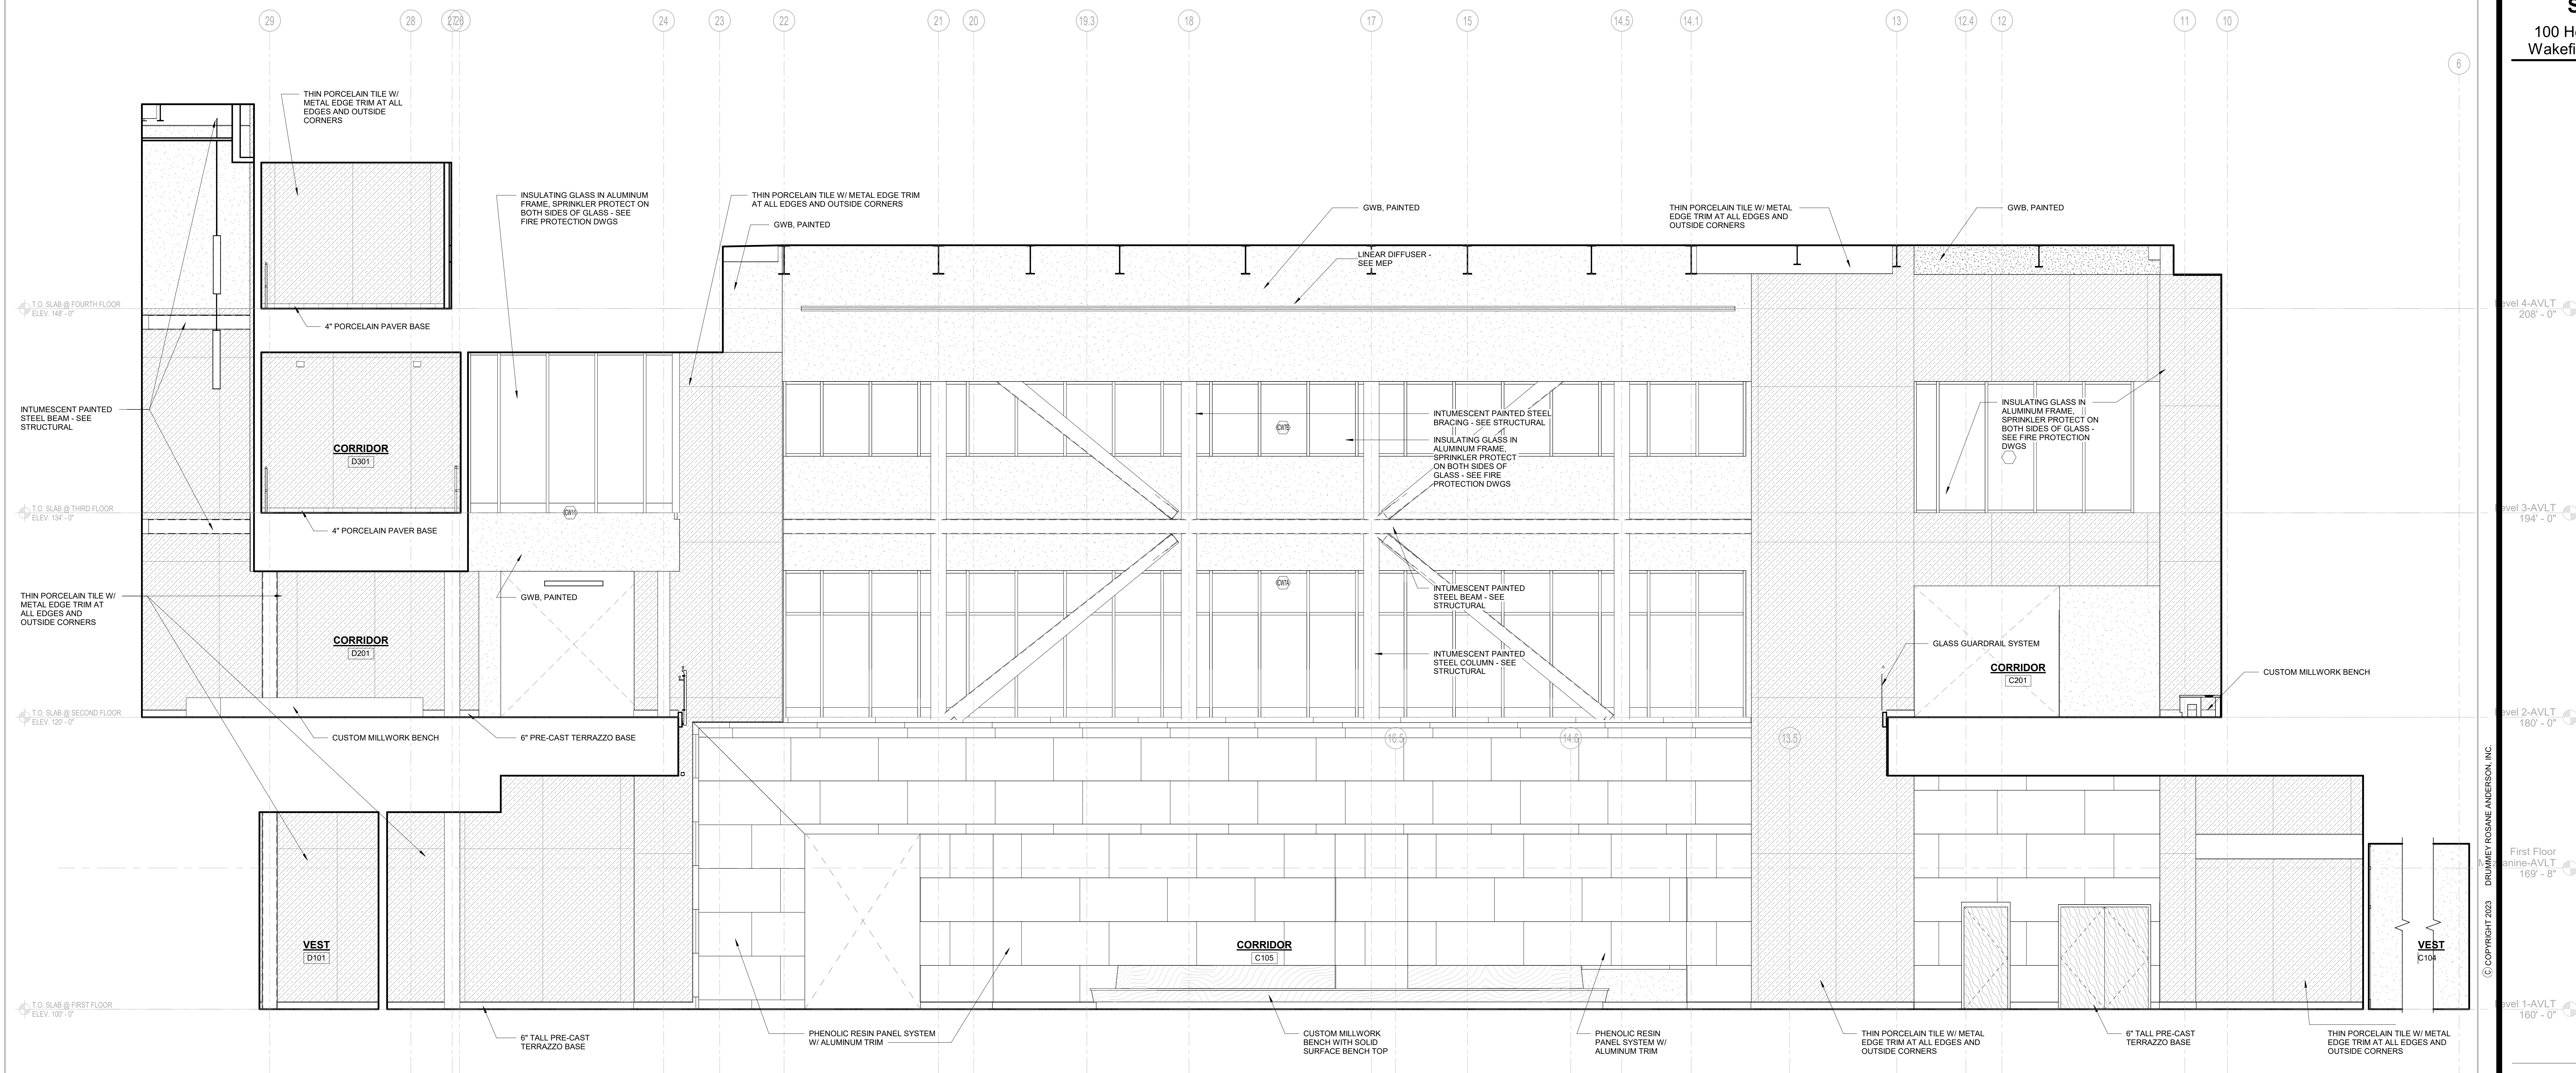

2 GYM/AUDITORIUM LOBBY ELEVATION
1/4" = 1'-0"


© COPYRIGHT 2023 DRUMMEYS ROSANE ANDERSON, INC.

MSBA 90% CD
SUBMISSION
May 12TH, 2023

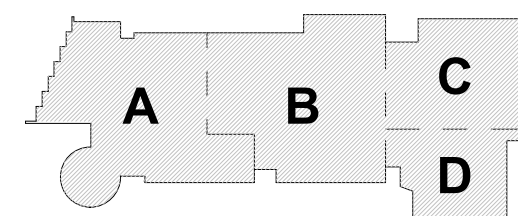


KEY PLAN

PROJECT NORTH

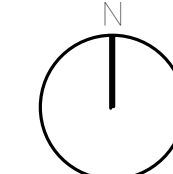

MAGNETIC NORTH

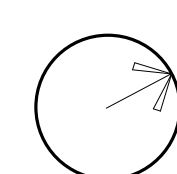

**INTERIOR
ELEVATIONS**

Scale: 1/4" = 1'-0"



Job No.: 20202

Drawn By: DRA

Date: May 12TH, 2023

Volume 3 of 4


A2-2-3

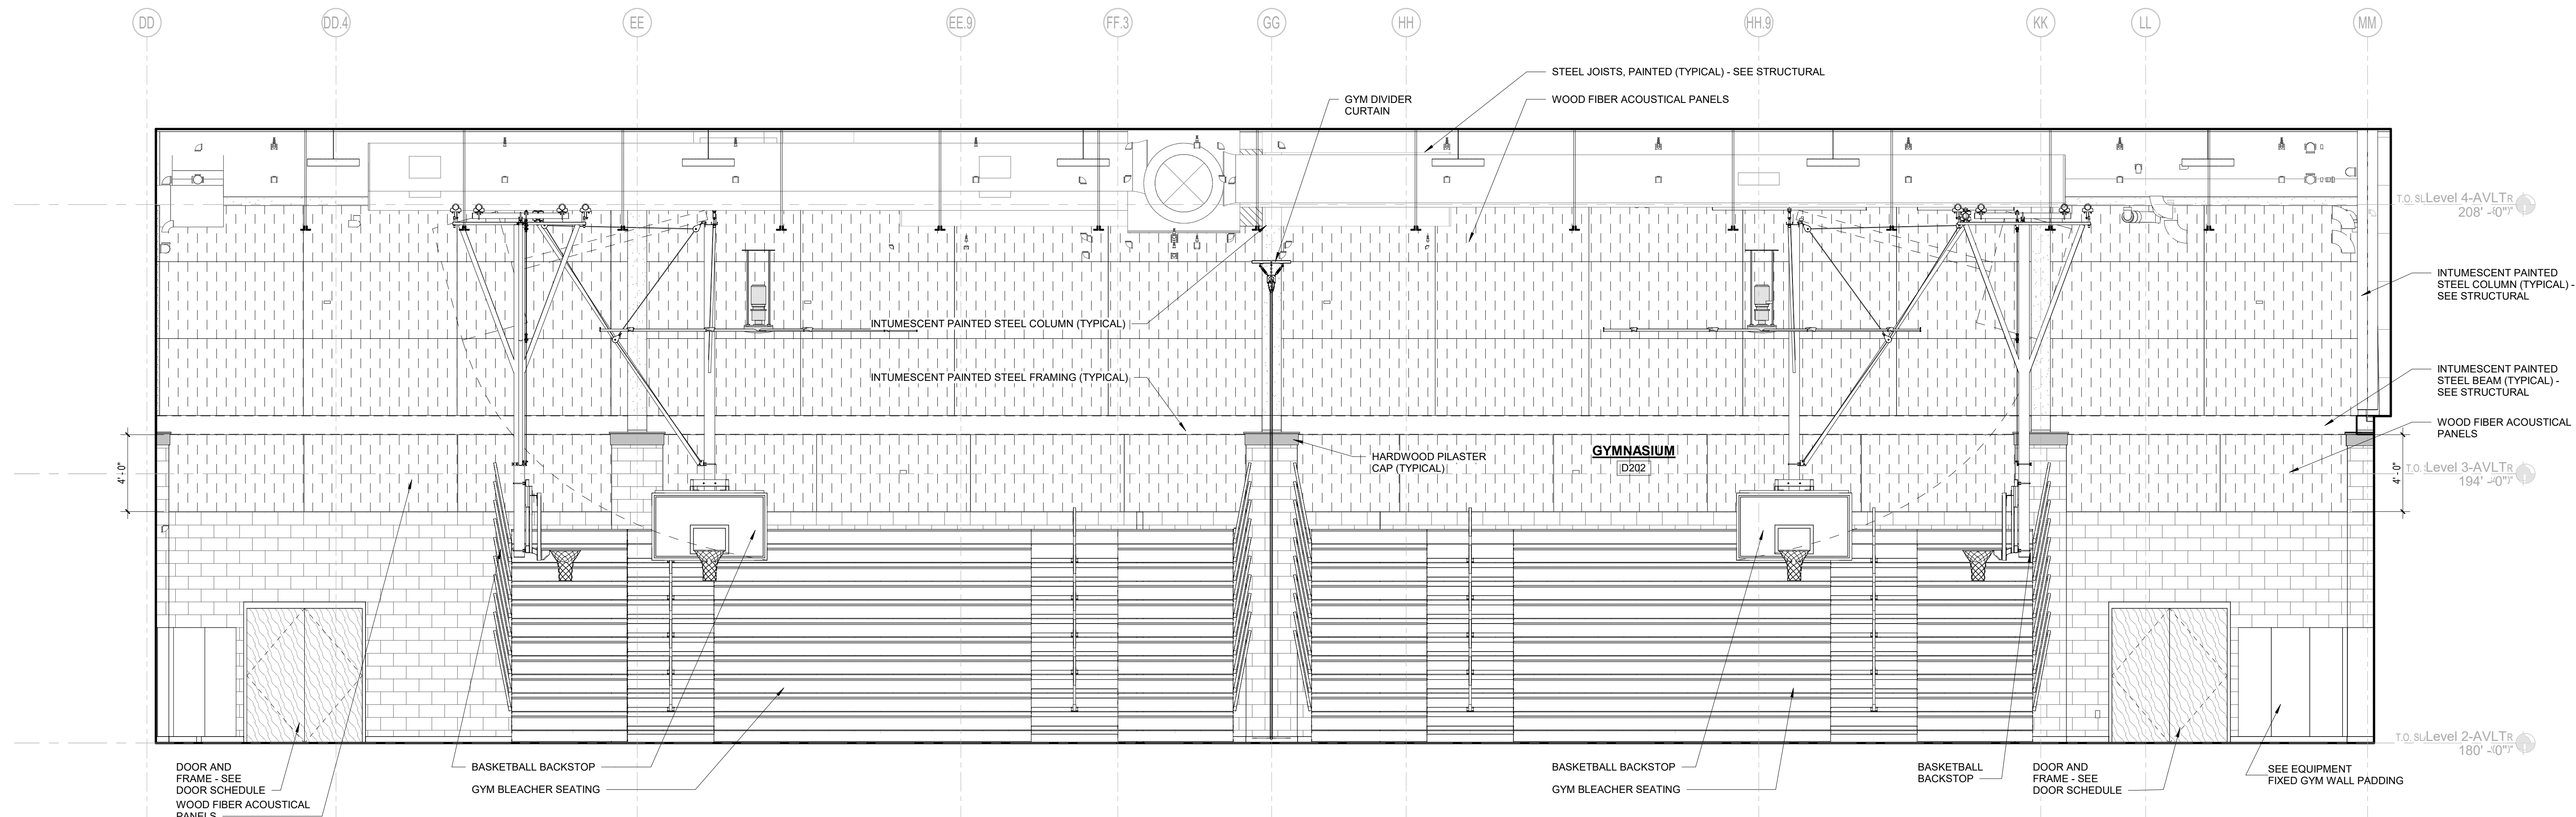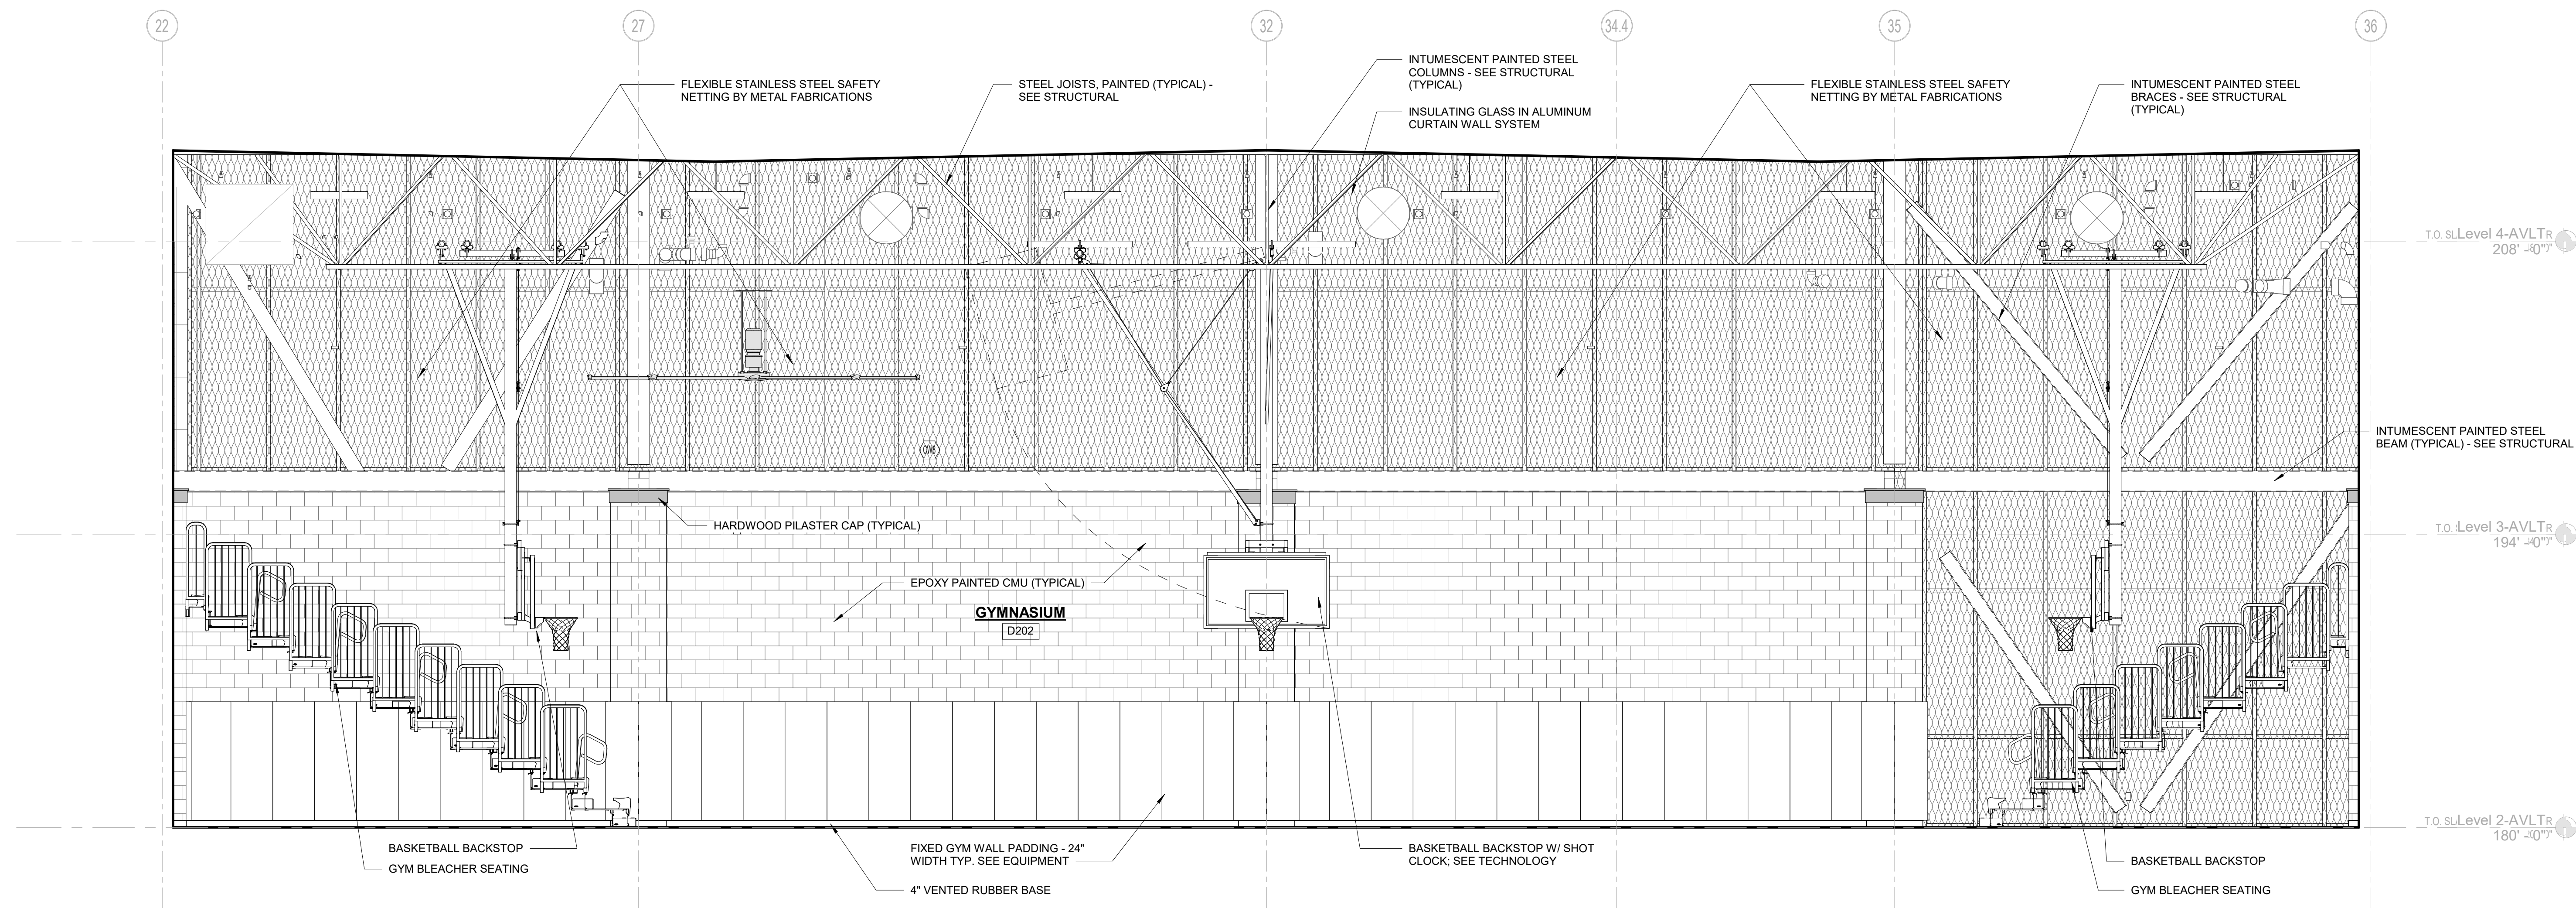**Northeast
Metropolitan
Regional
Vocational High
School**100 Hemlock Road,
Wakefield, MA 01880**1 GYMNASIUM ELEVATION - NORTH**
1/4" = 1'-0"**2 GYMNASIUM ELEVATION - EAST**
1/4" = 1'-0"

© COPYRIGHT 2023 DRUMME ROSANE ANDERSON, INC.

MSBA 90% CD
SUBMISSION



May 12TH, 2023

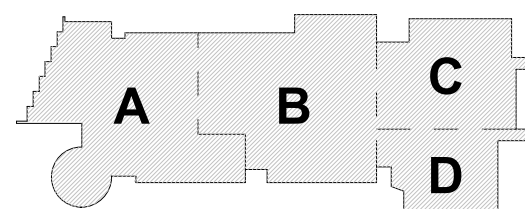

KEY PLAN

PROJECT NORTH

MAGNETIC NORTH

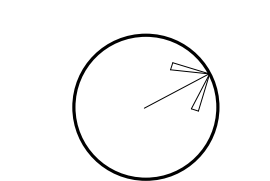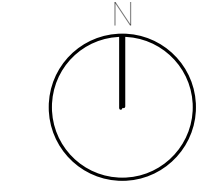**INTERIOR
ELEVATIONS**

Scale: 1/4" = 1'-0"


Job No.: 20202

Drawn By: DRA


Date: May 12TH, 2023

Volume 3 of 4

A2-2-4

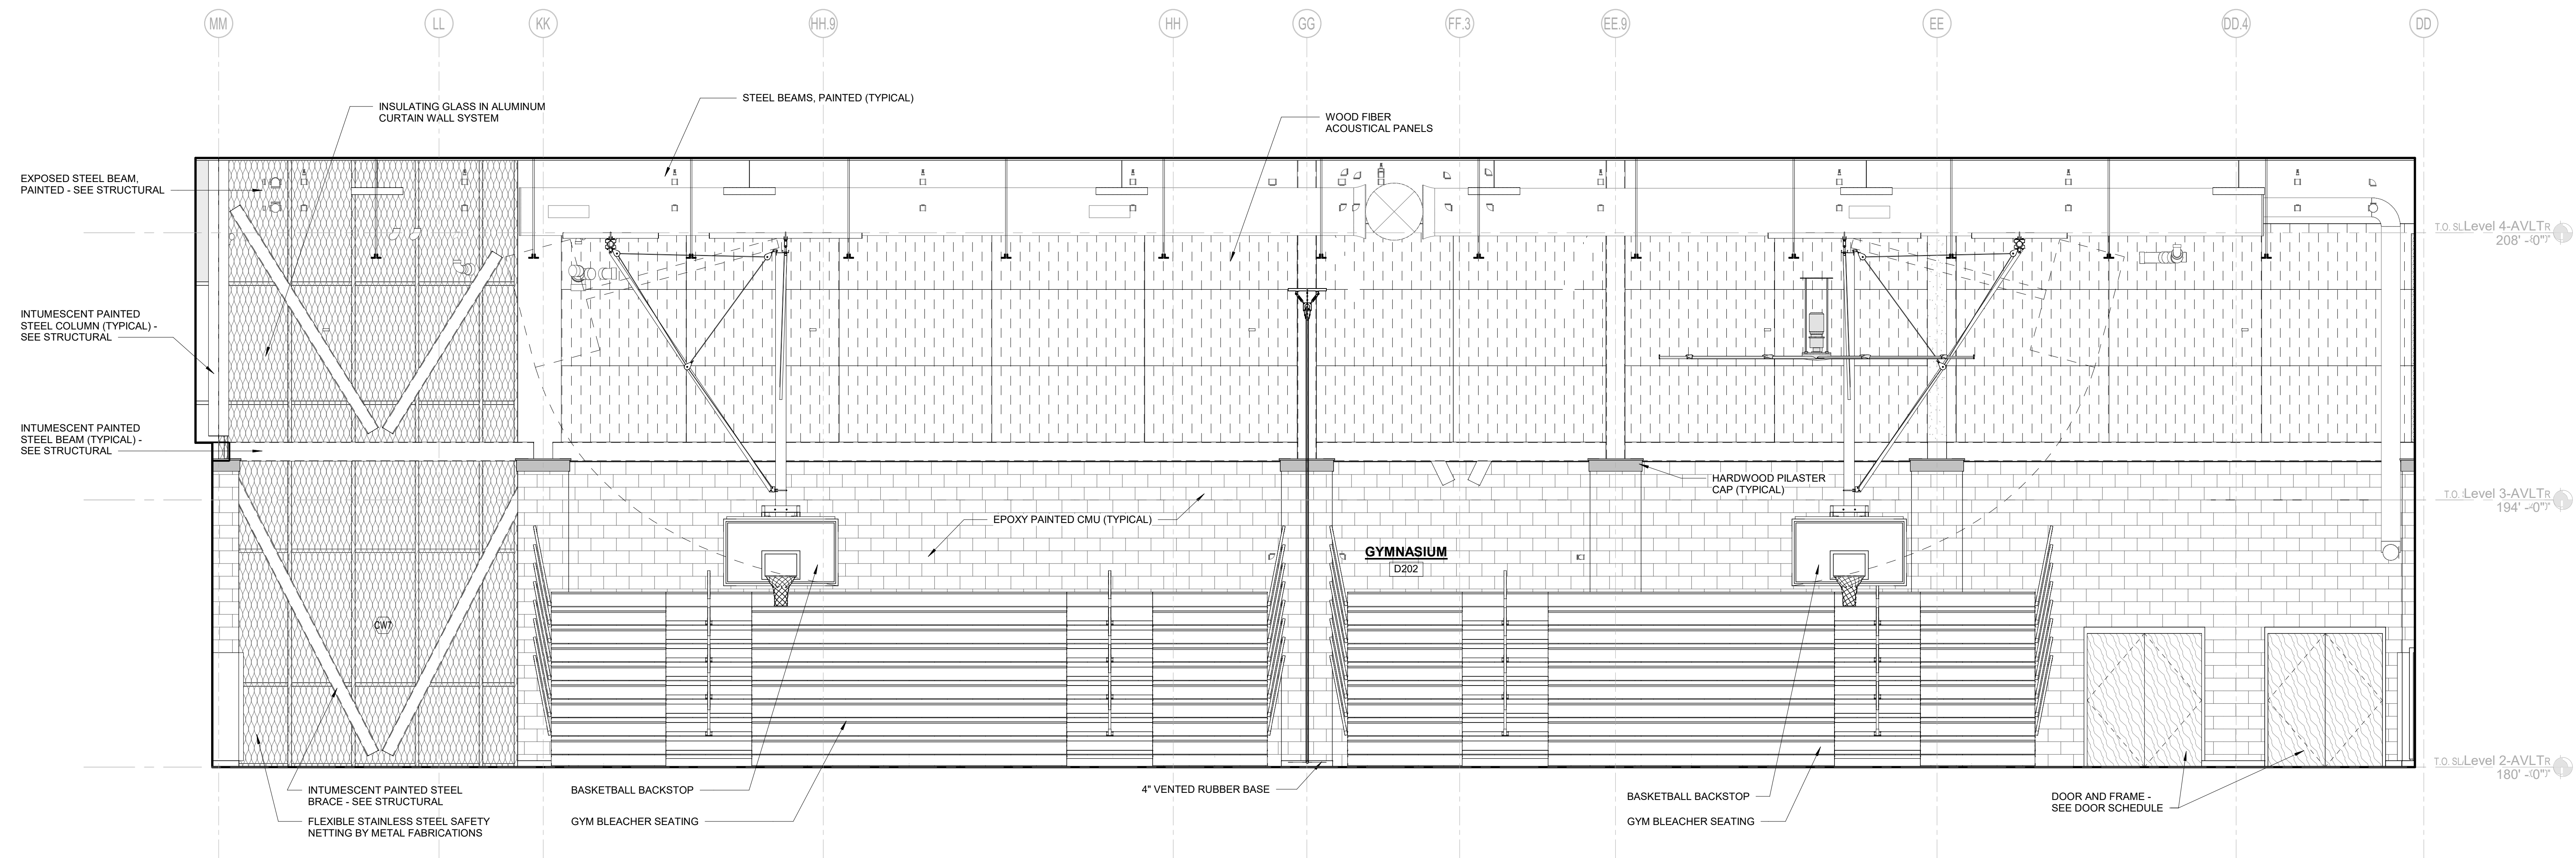


1 GYMNASIUM ELEVATION - SOUTH
1/4" = 1'-0"

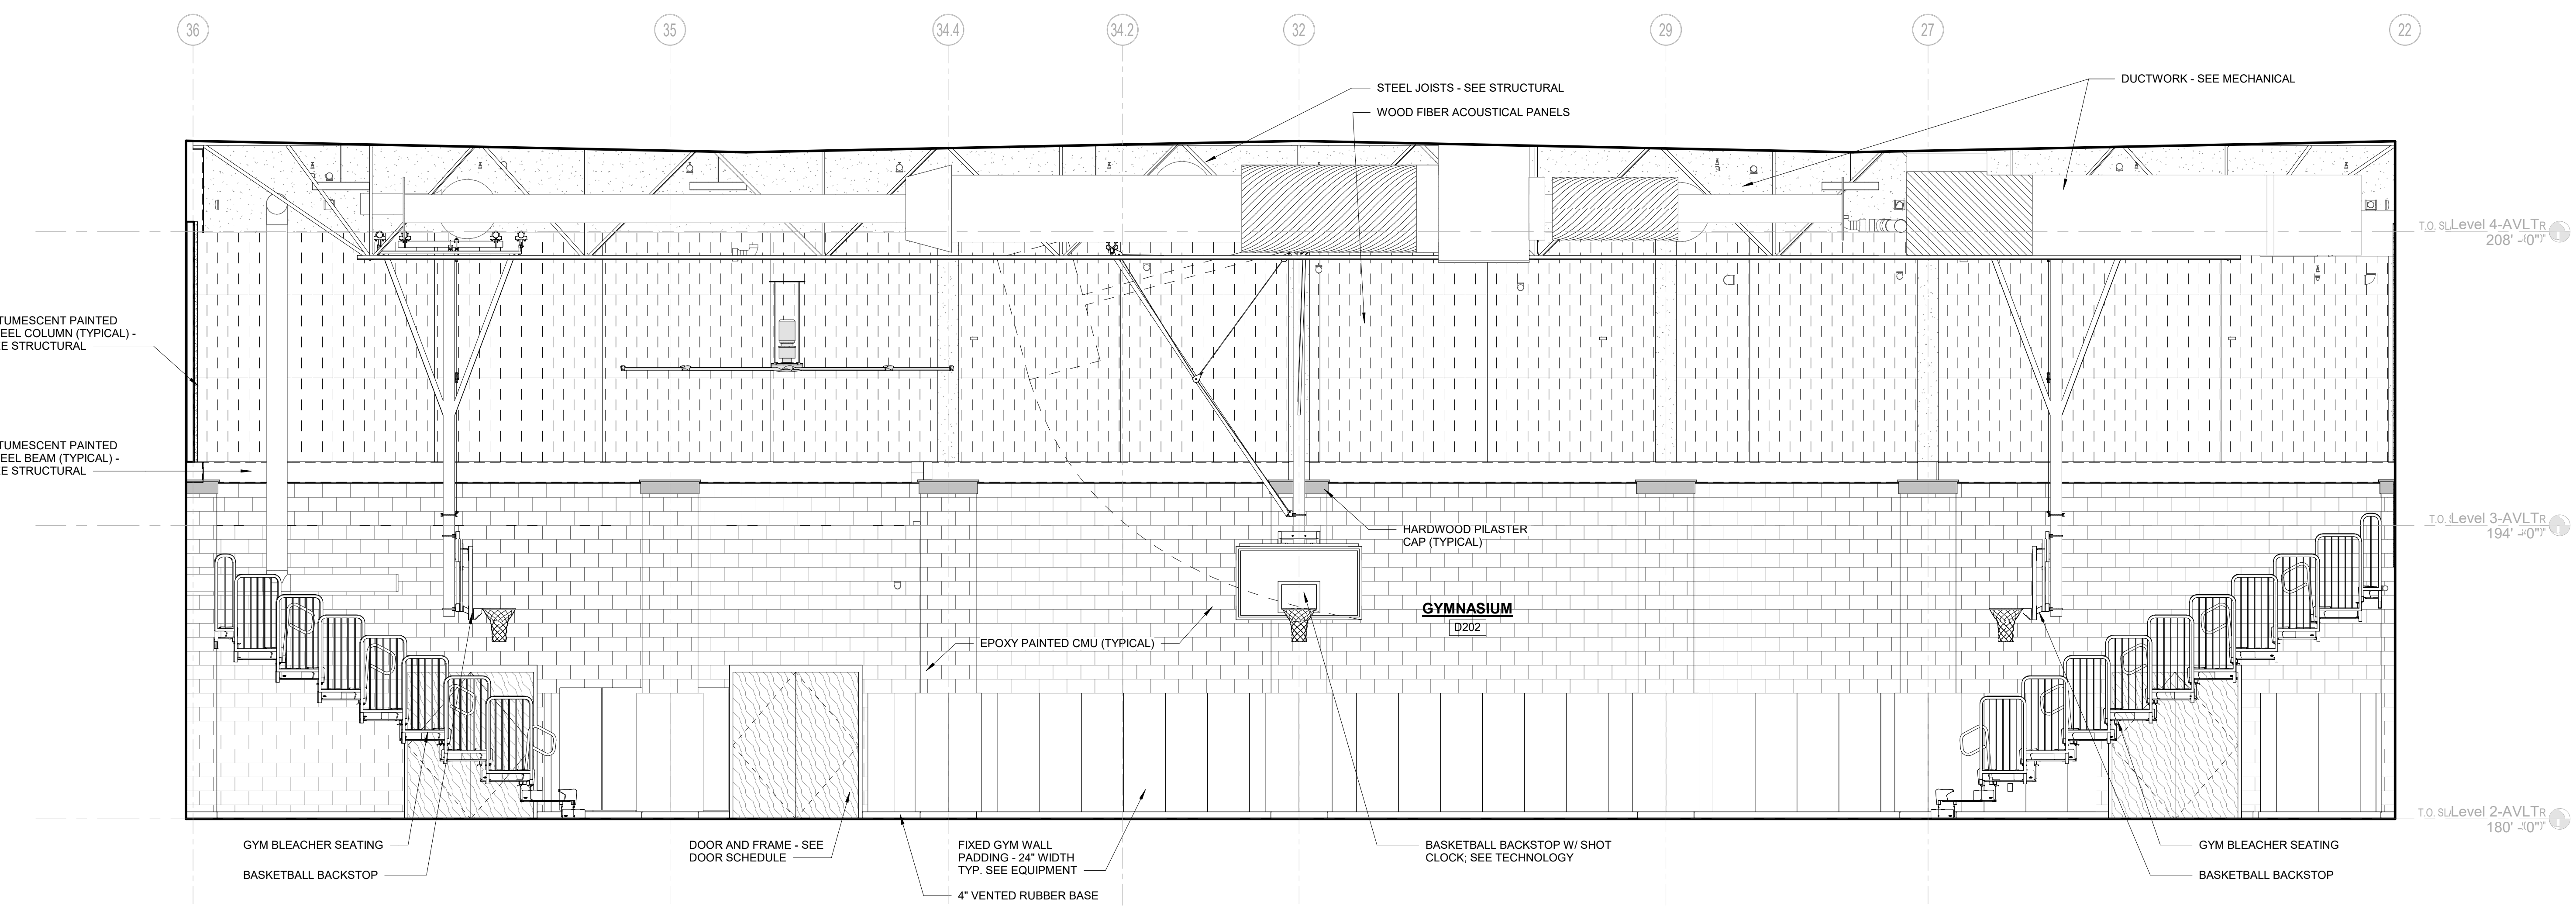


2 GYMNASIUM ELEVATION - WEST
1/4" = 1'-0"

**Northeast
Metropolitan
Regional
Vocational High
School**

100 Hemlock Road,
Wakefield, MA 01880

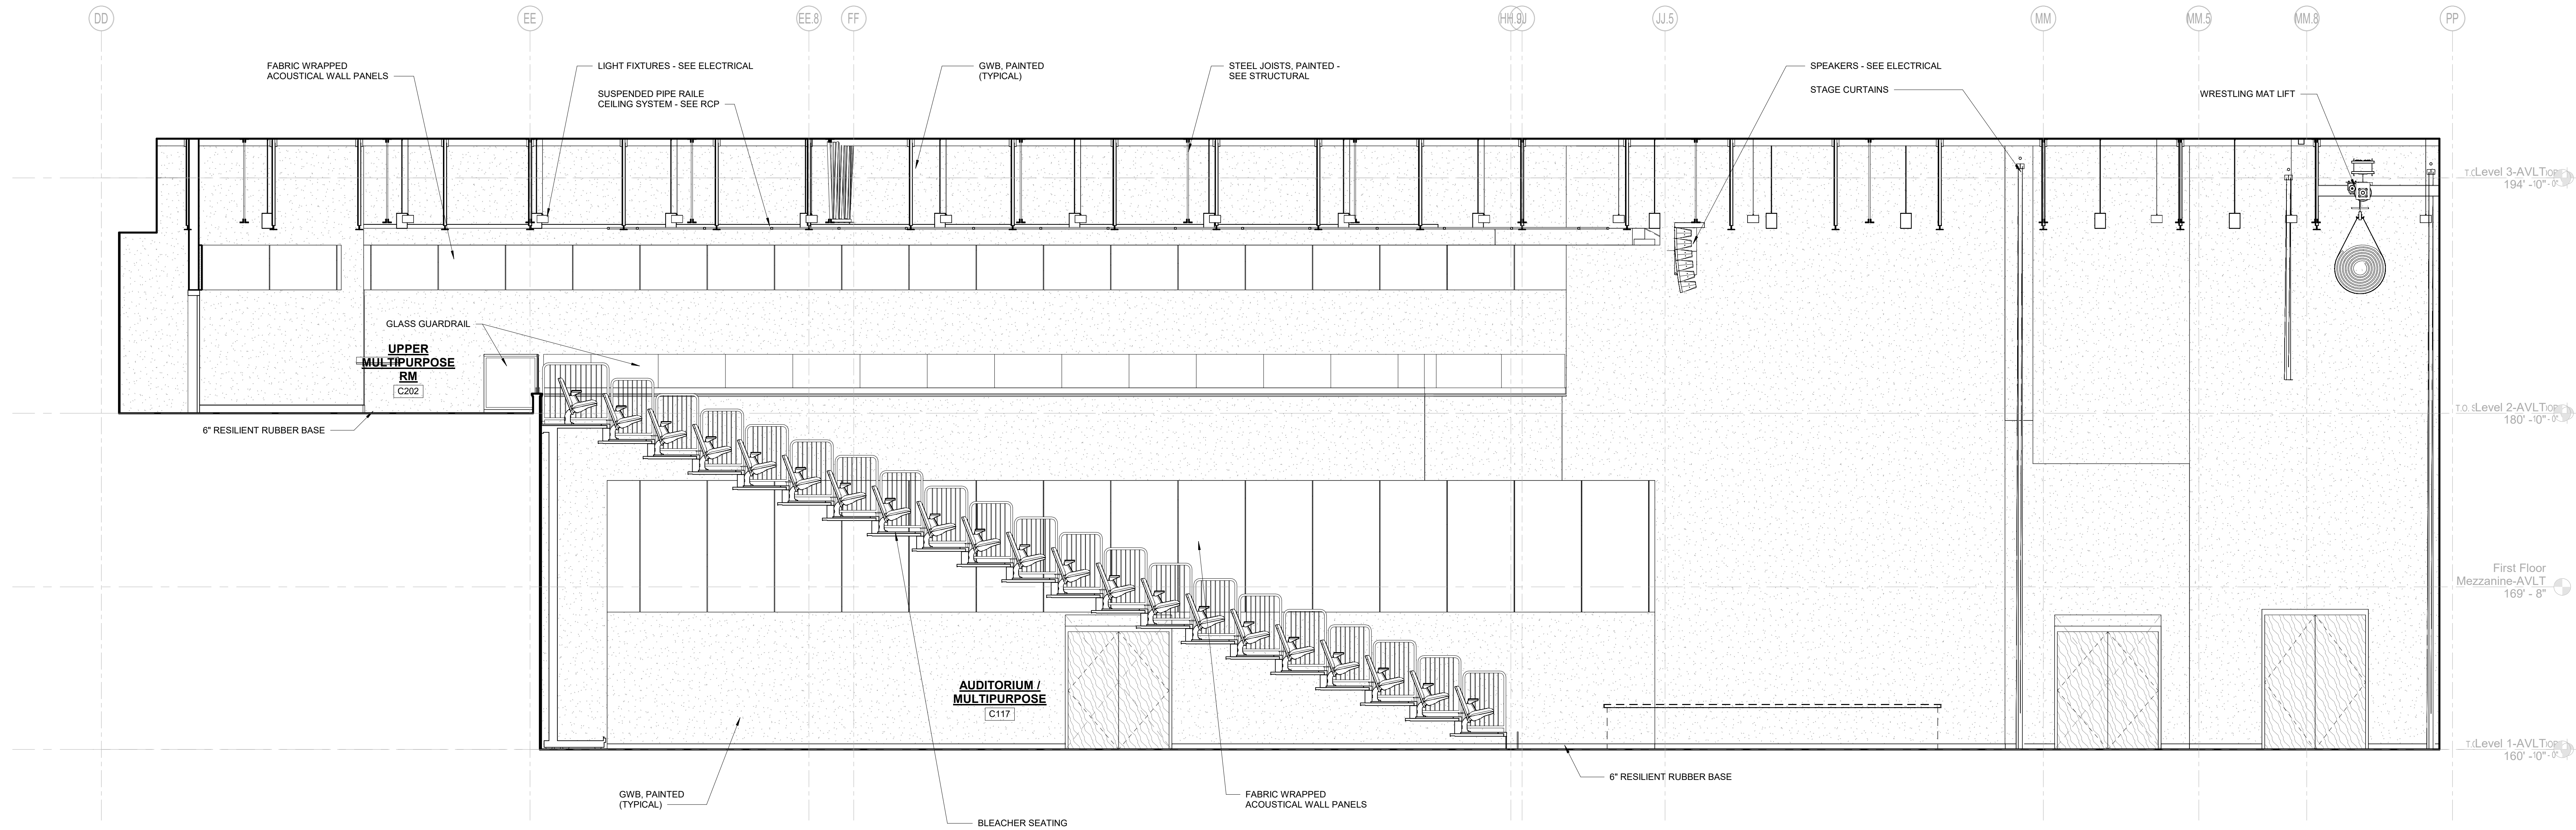

1 AUDITORIUM INTERIOR ELEVATION
1/4" = 1'-0"

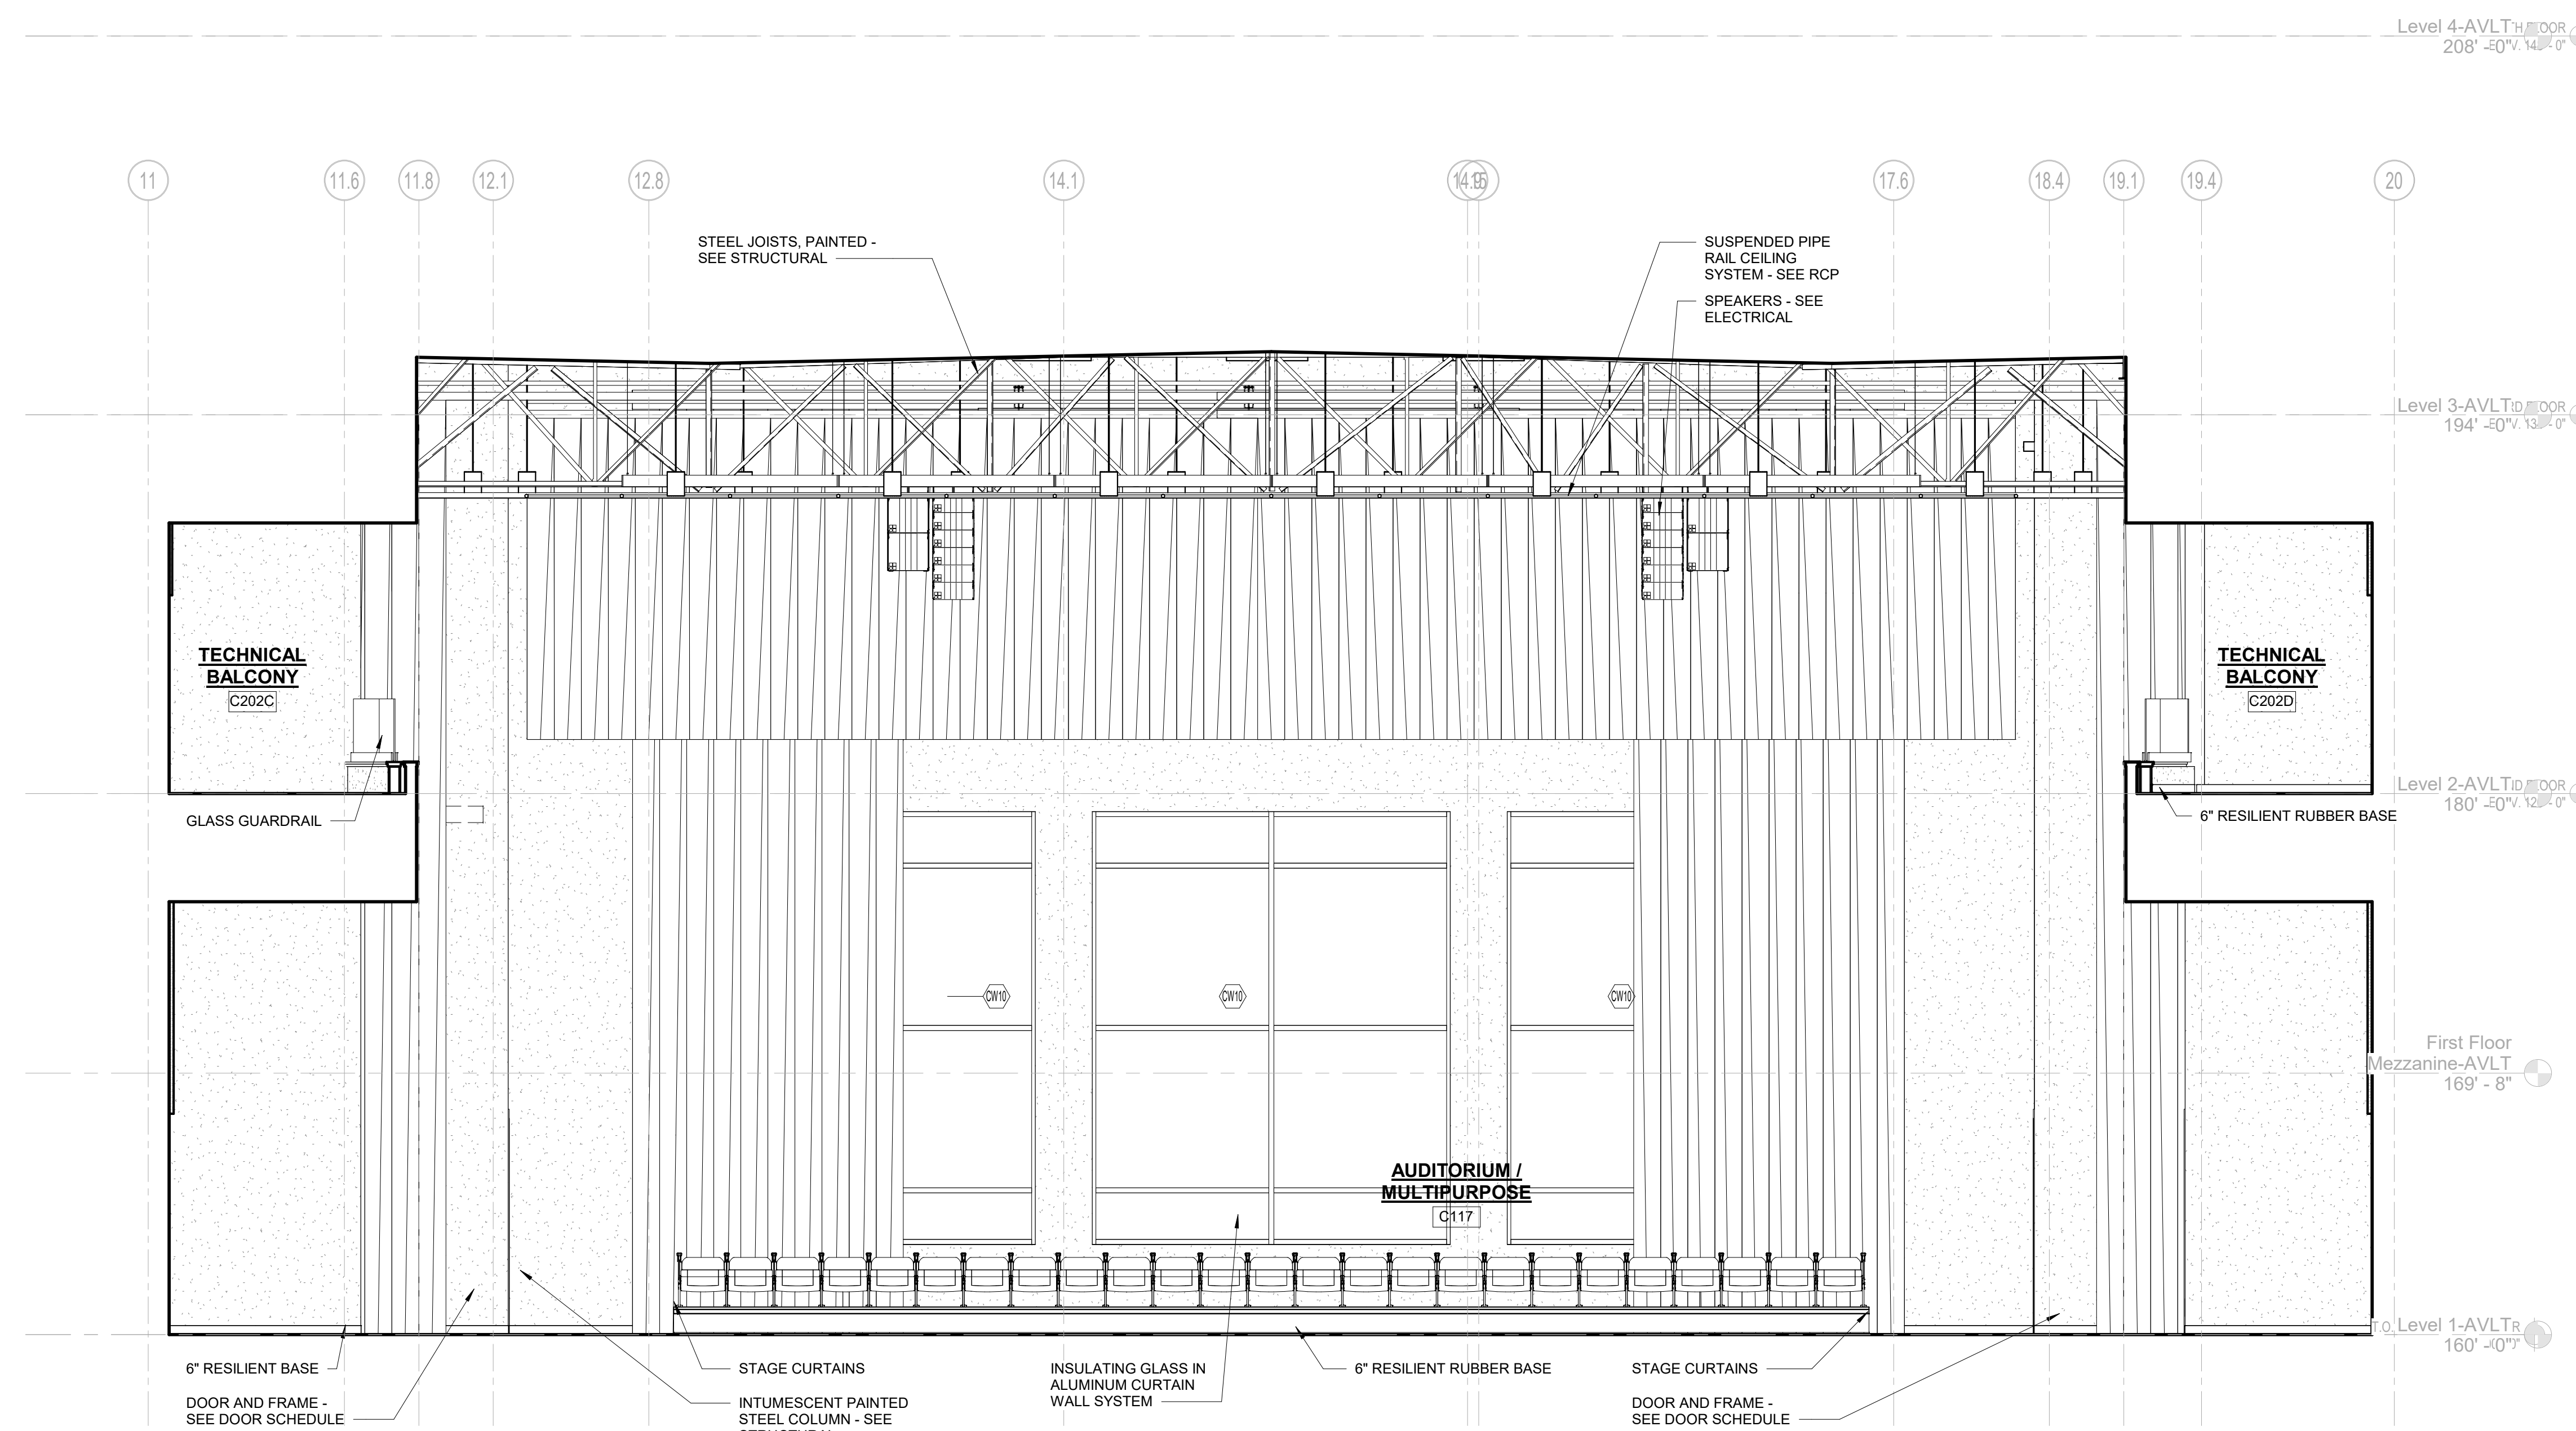


2 AUDITORIUM INTERIOR ELEVATION
1/4" = 1'-0"

© COPYRIGHT 2023 DRUMMEY ROSANE ANDERSON, INC.


MSBA 90% CD
SUBMISSION

May 12TH, 2023

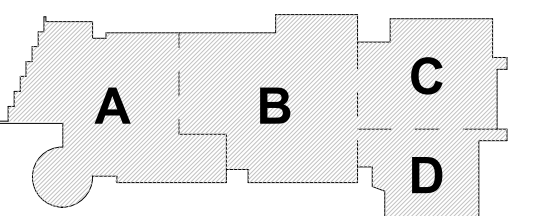


KEY PLAN

PROJECT NORTH

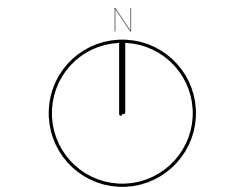

MAGNETIC NORTH

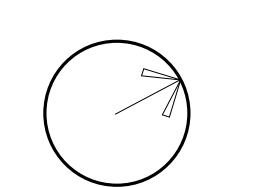

**INTERIOR
ELEVATIONS**

Scale: 1/4" = 1'-0"


Job No.: 20202

Drawn By: DRA


Date: May 12TH, 2023

Volume 3 of 4




A2-2-6

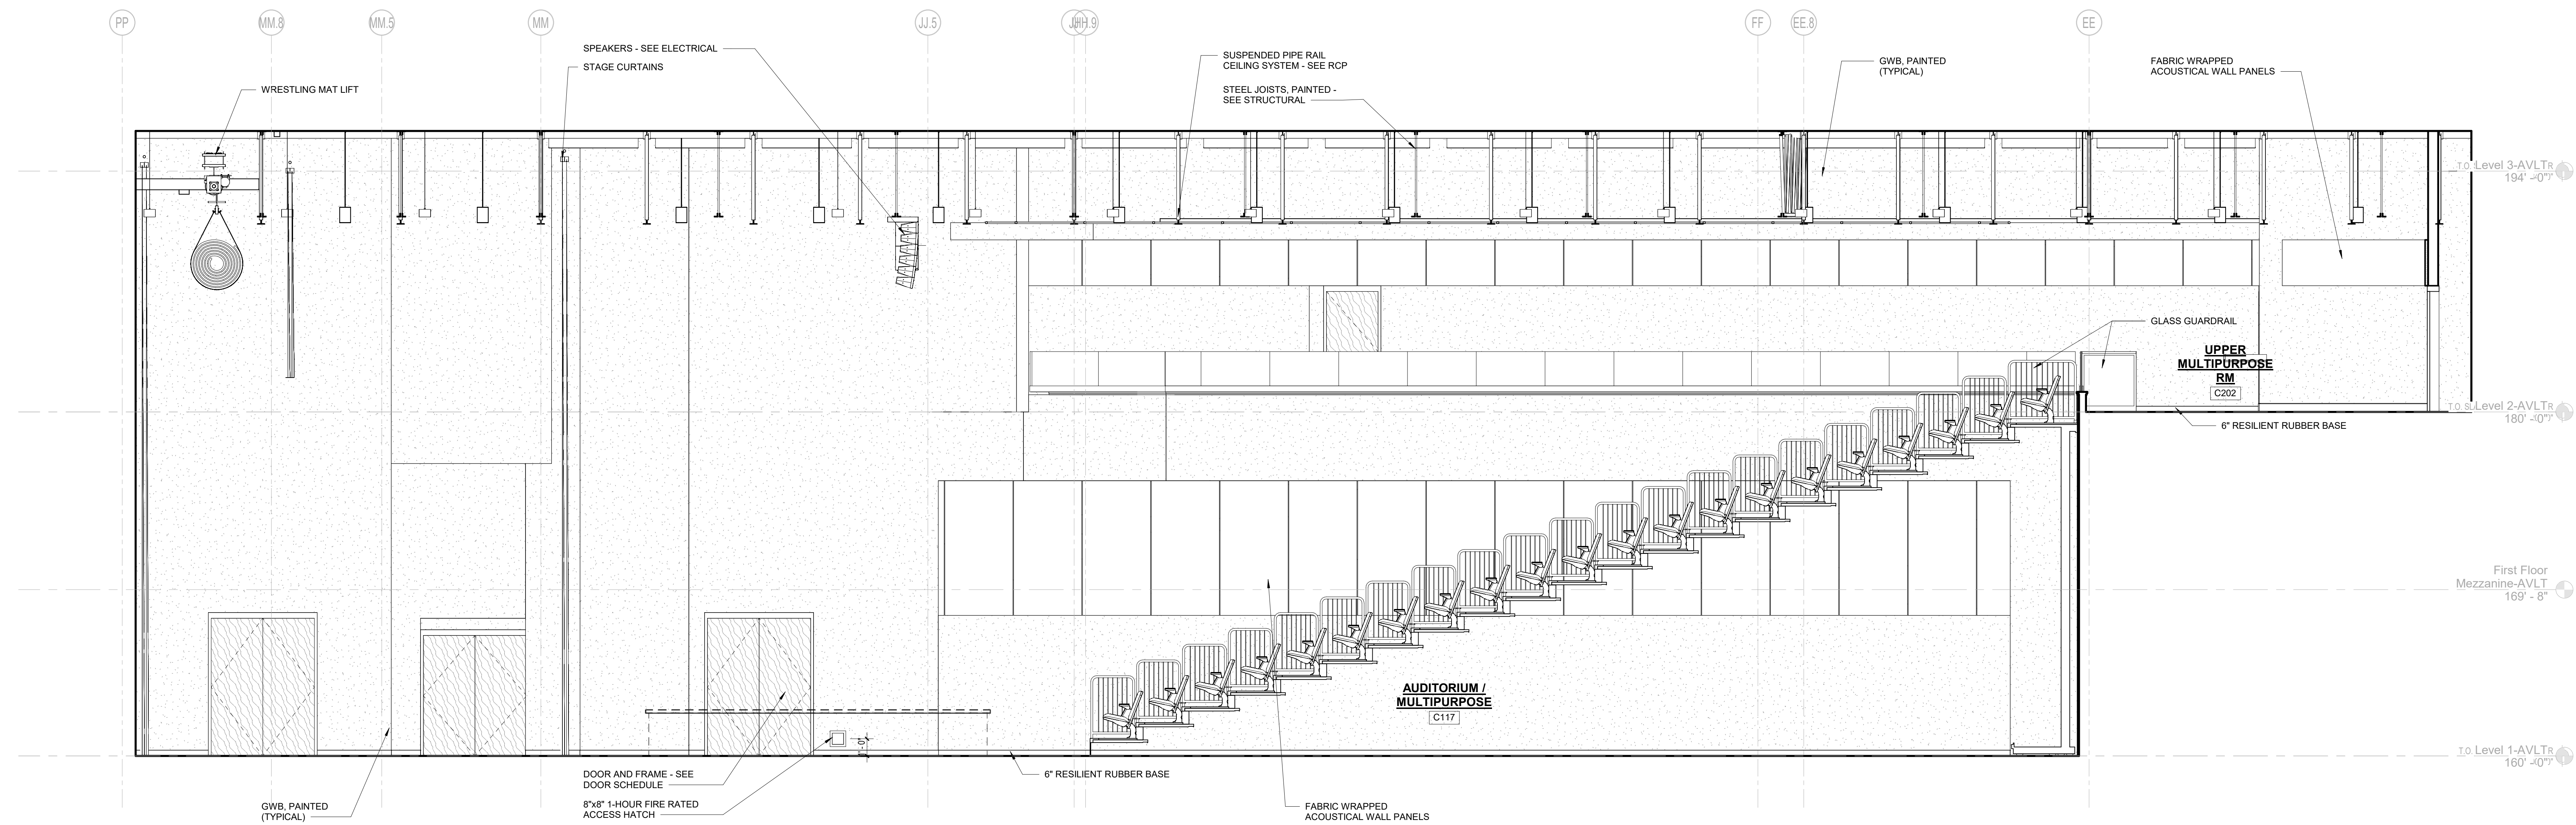


1 AUDITORIUM INTERIOR ELEVATION
1/4" = 1'-0"

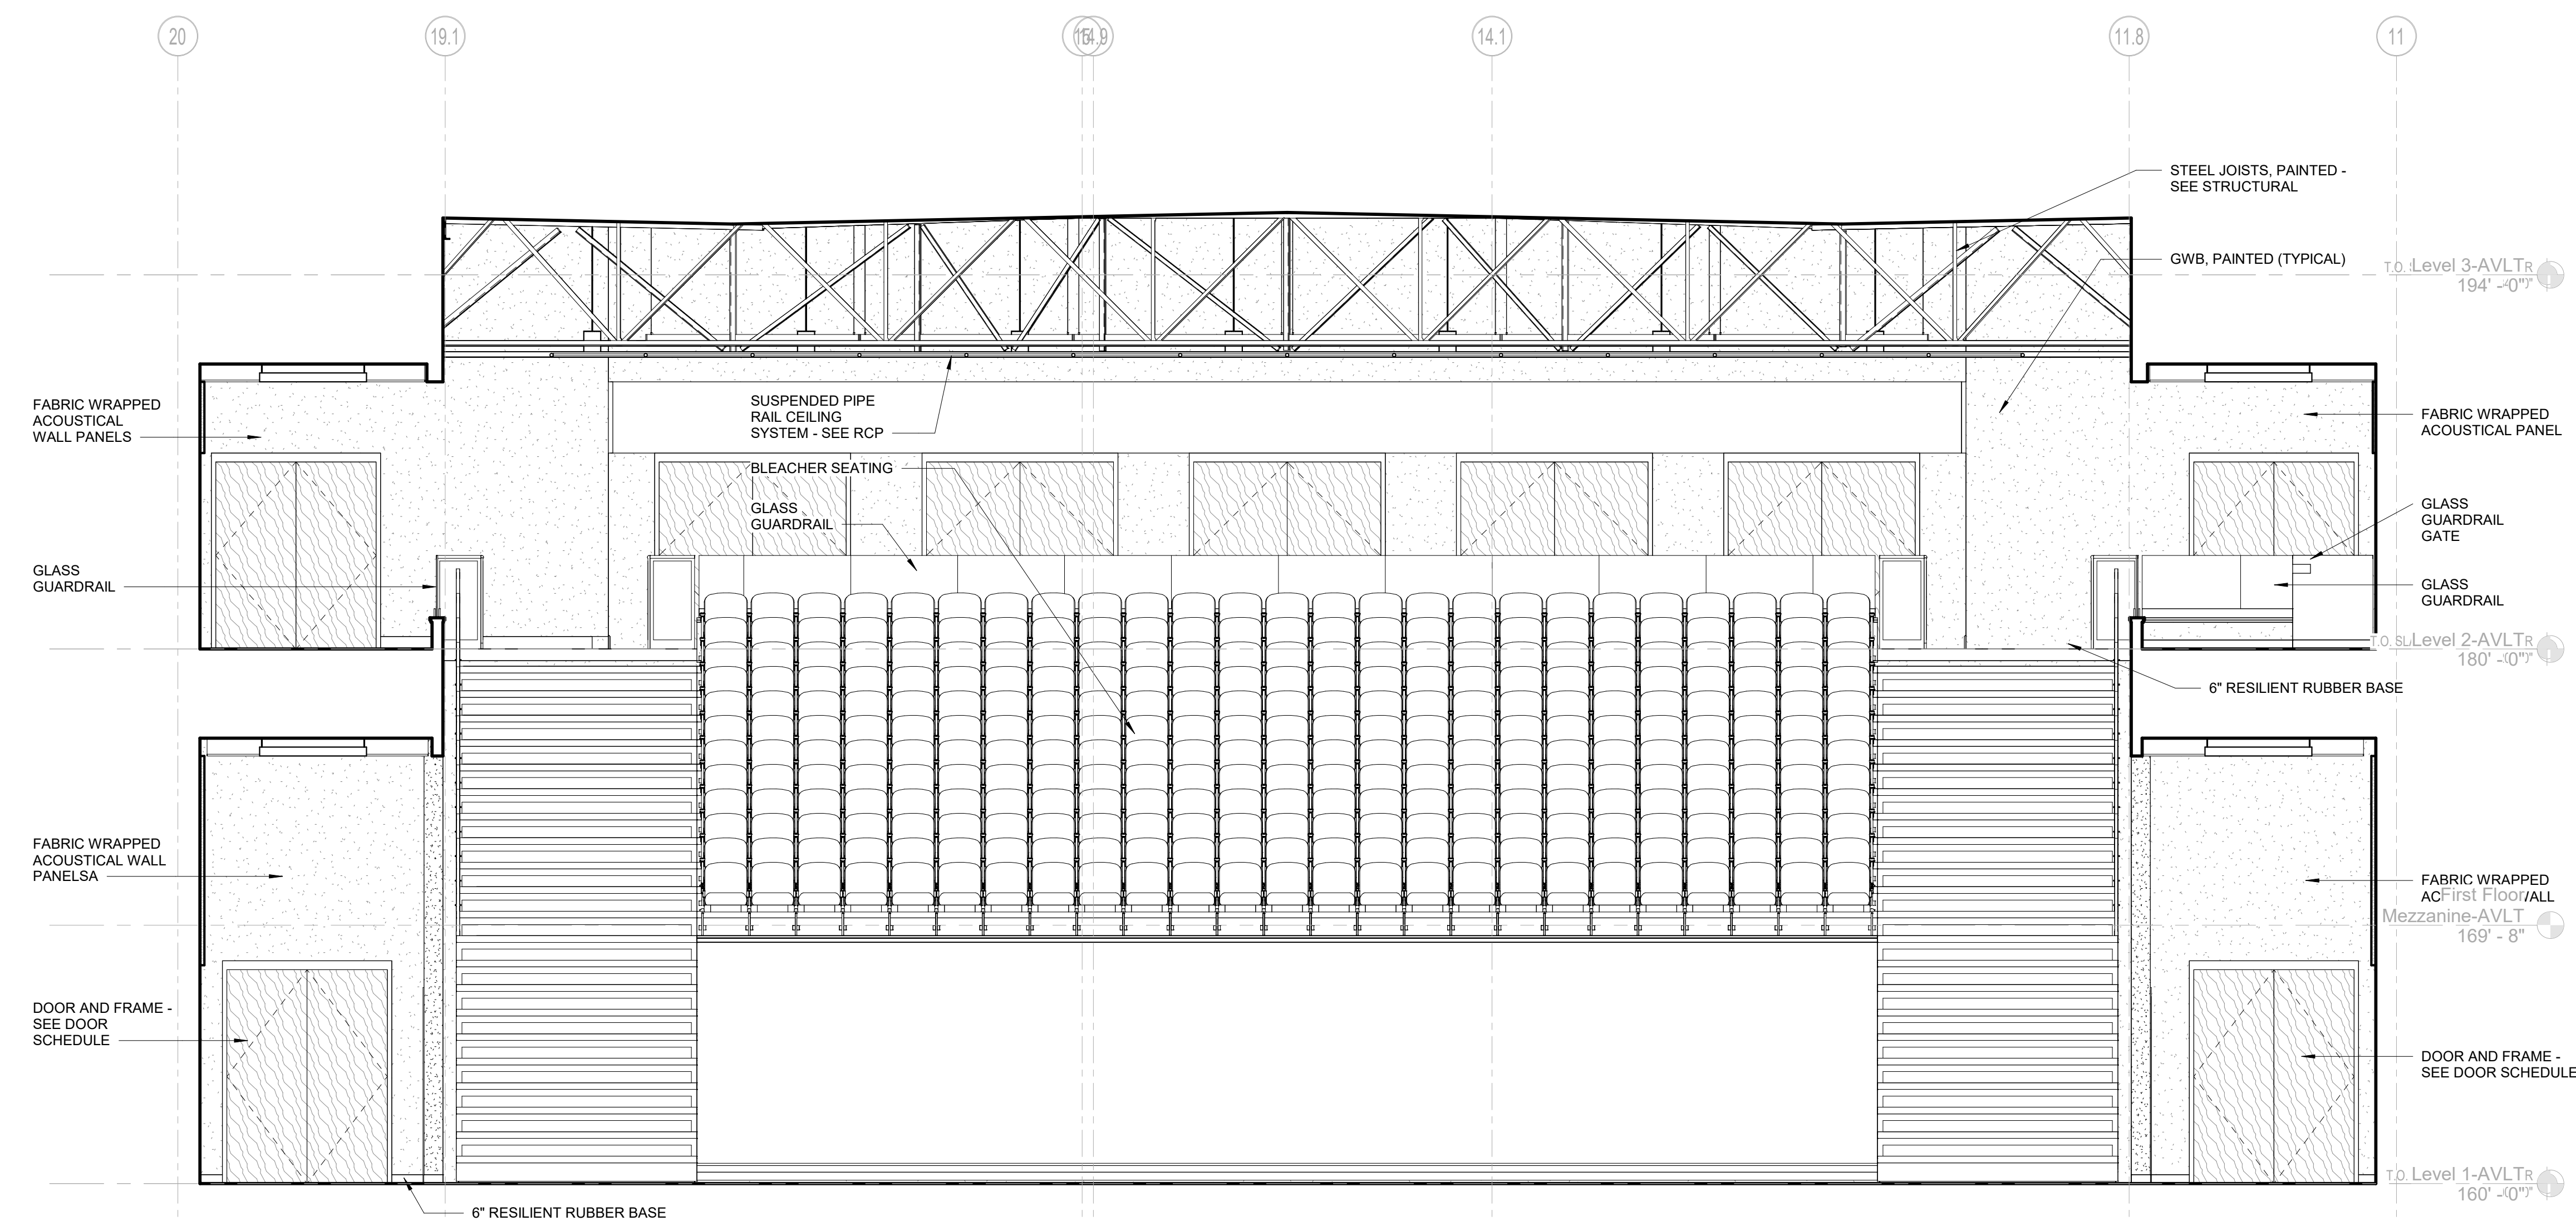


2 AUDITORIUM INTERIOR ELEVATION
1/4" = 1'-0"

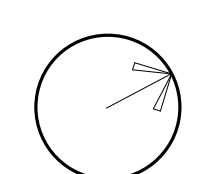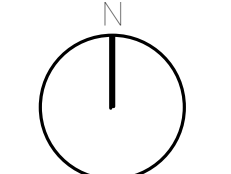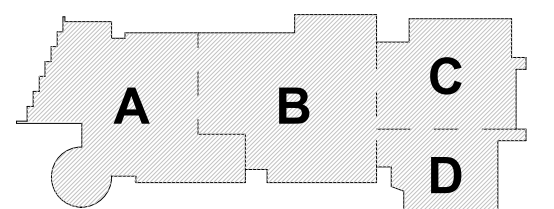


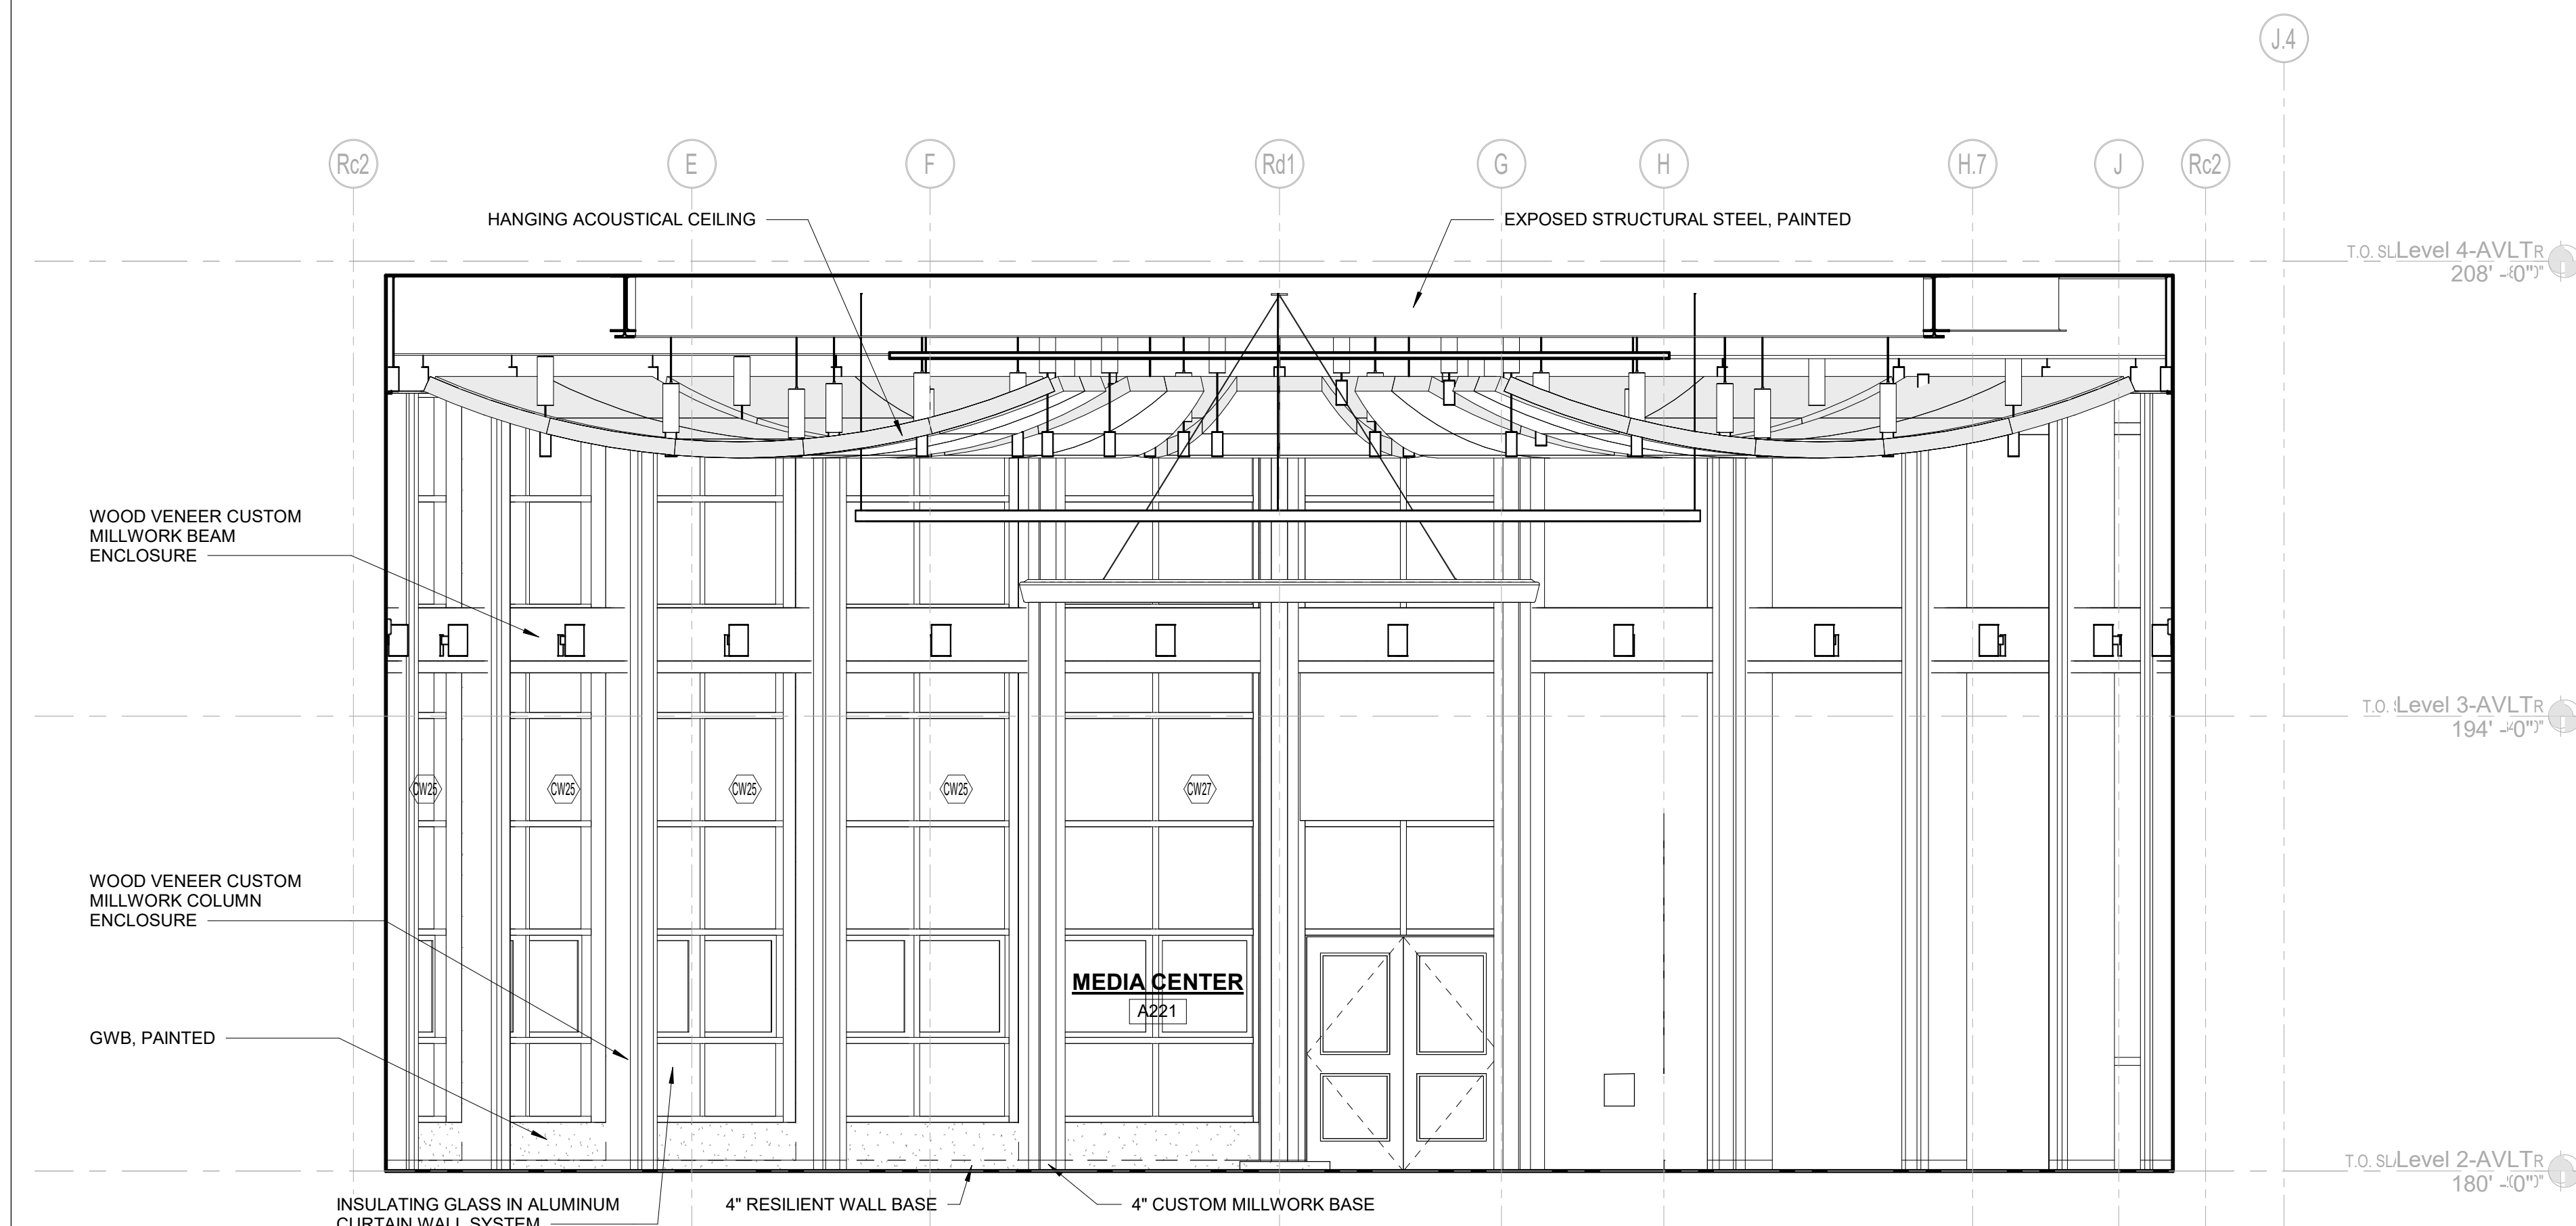


1 MEDIA CENTER ELEVATION
1/4" = 1'-0"

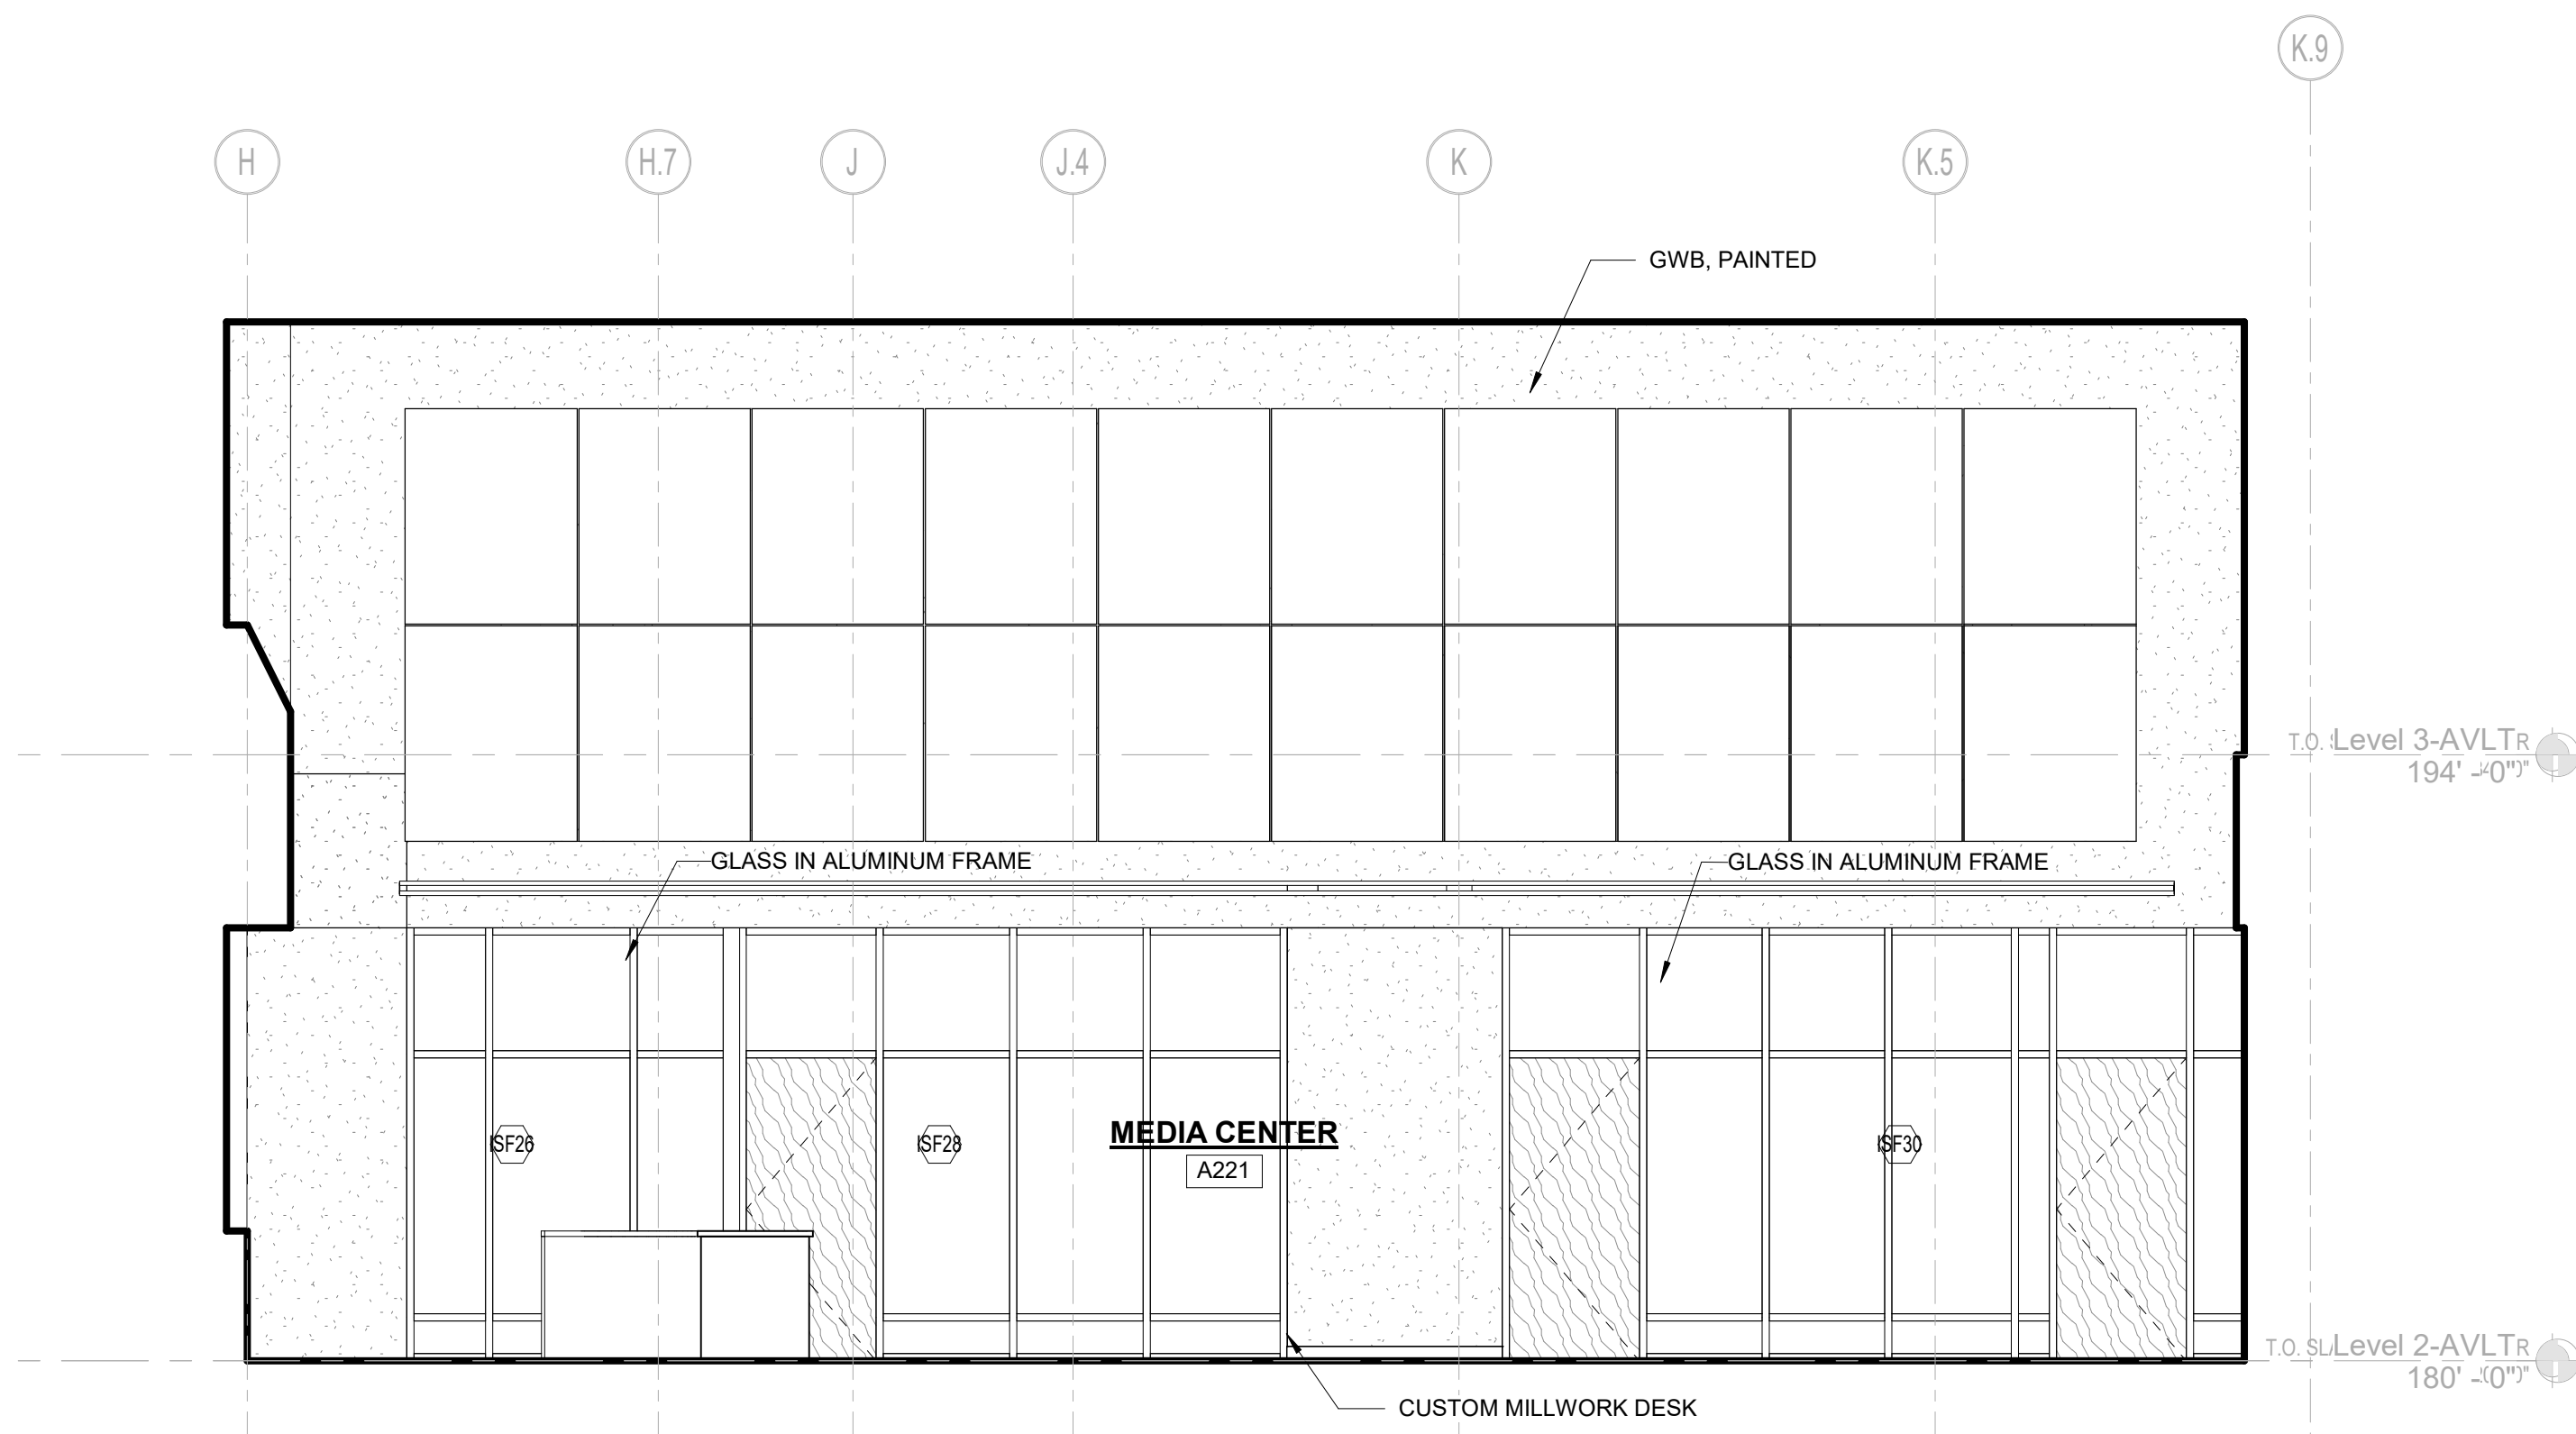


3 Media Center Elevation North
1/4" = 1'-0"

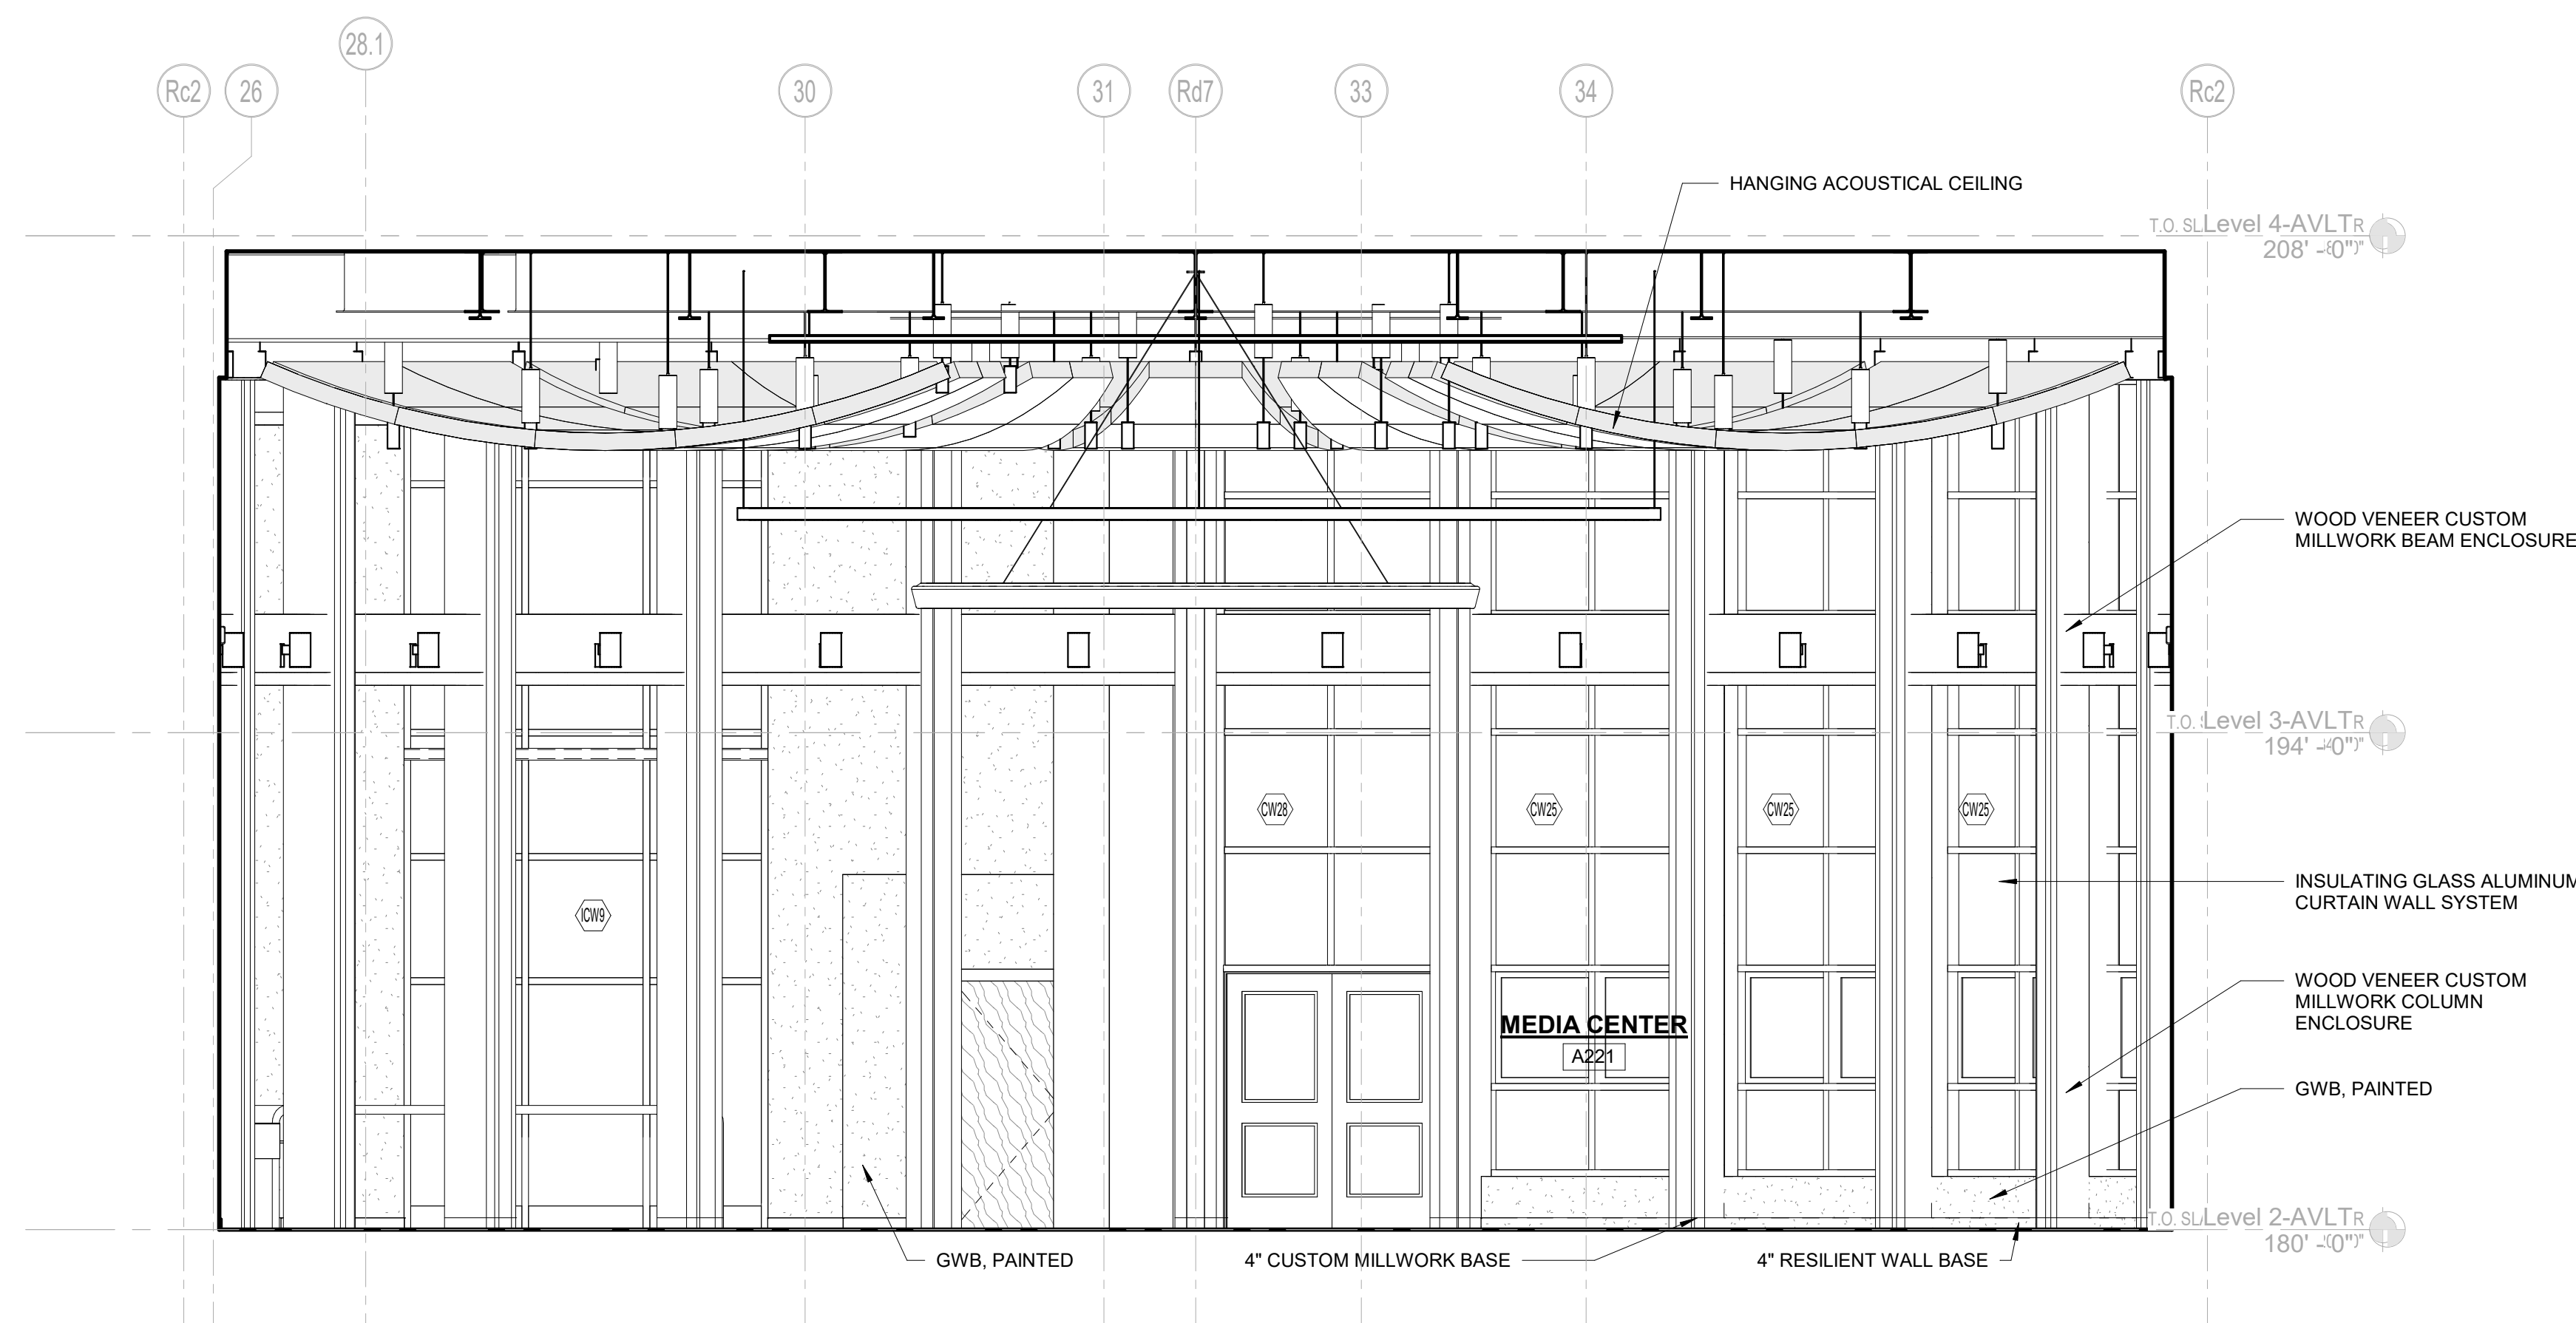


2 MEDIA CENTER ELEVATION
1/4" = 1'-0"

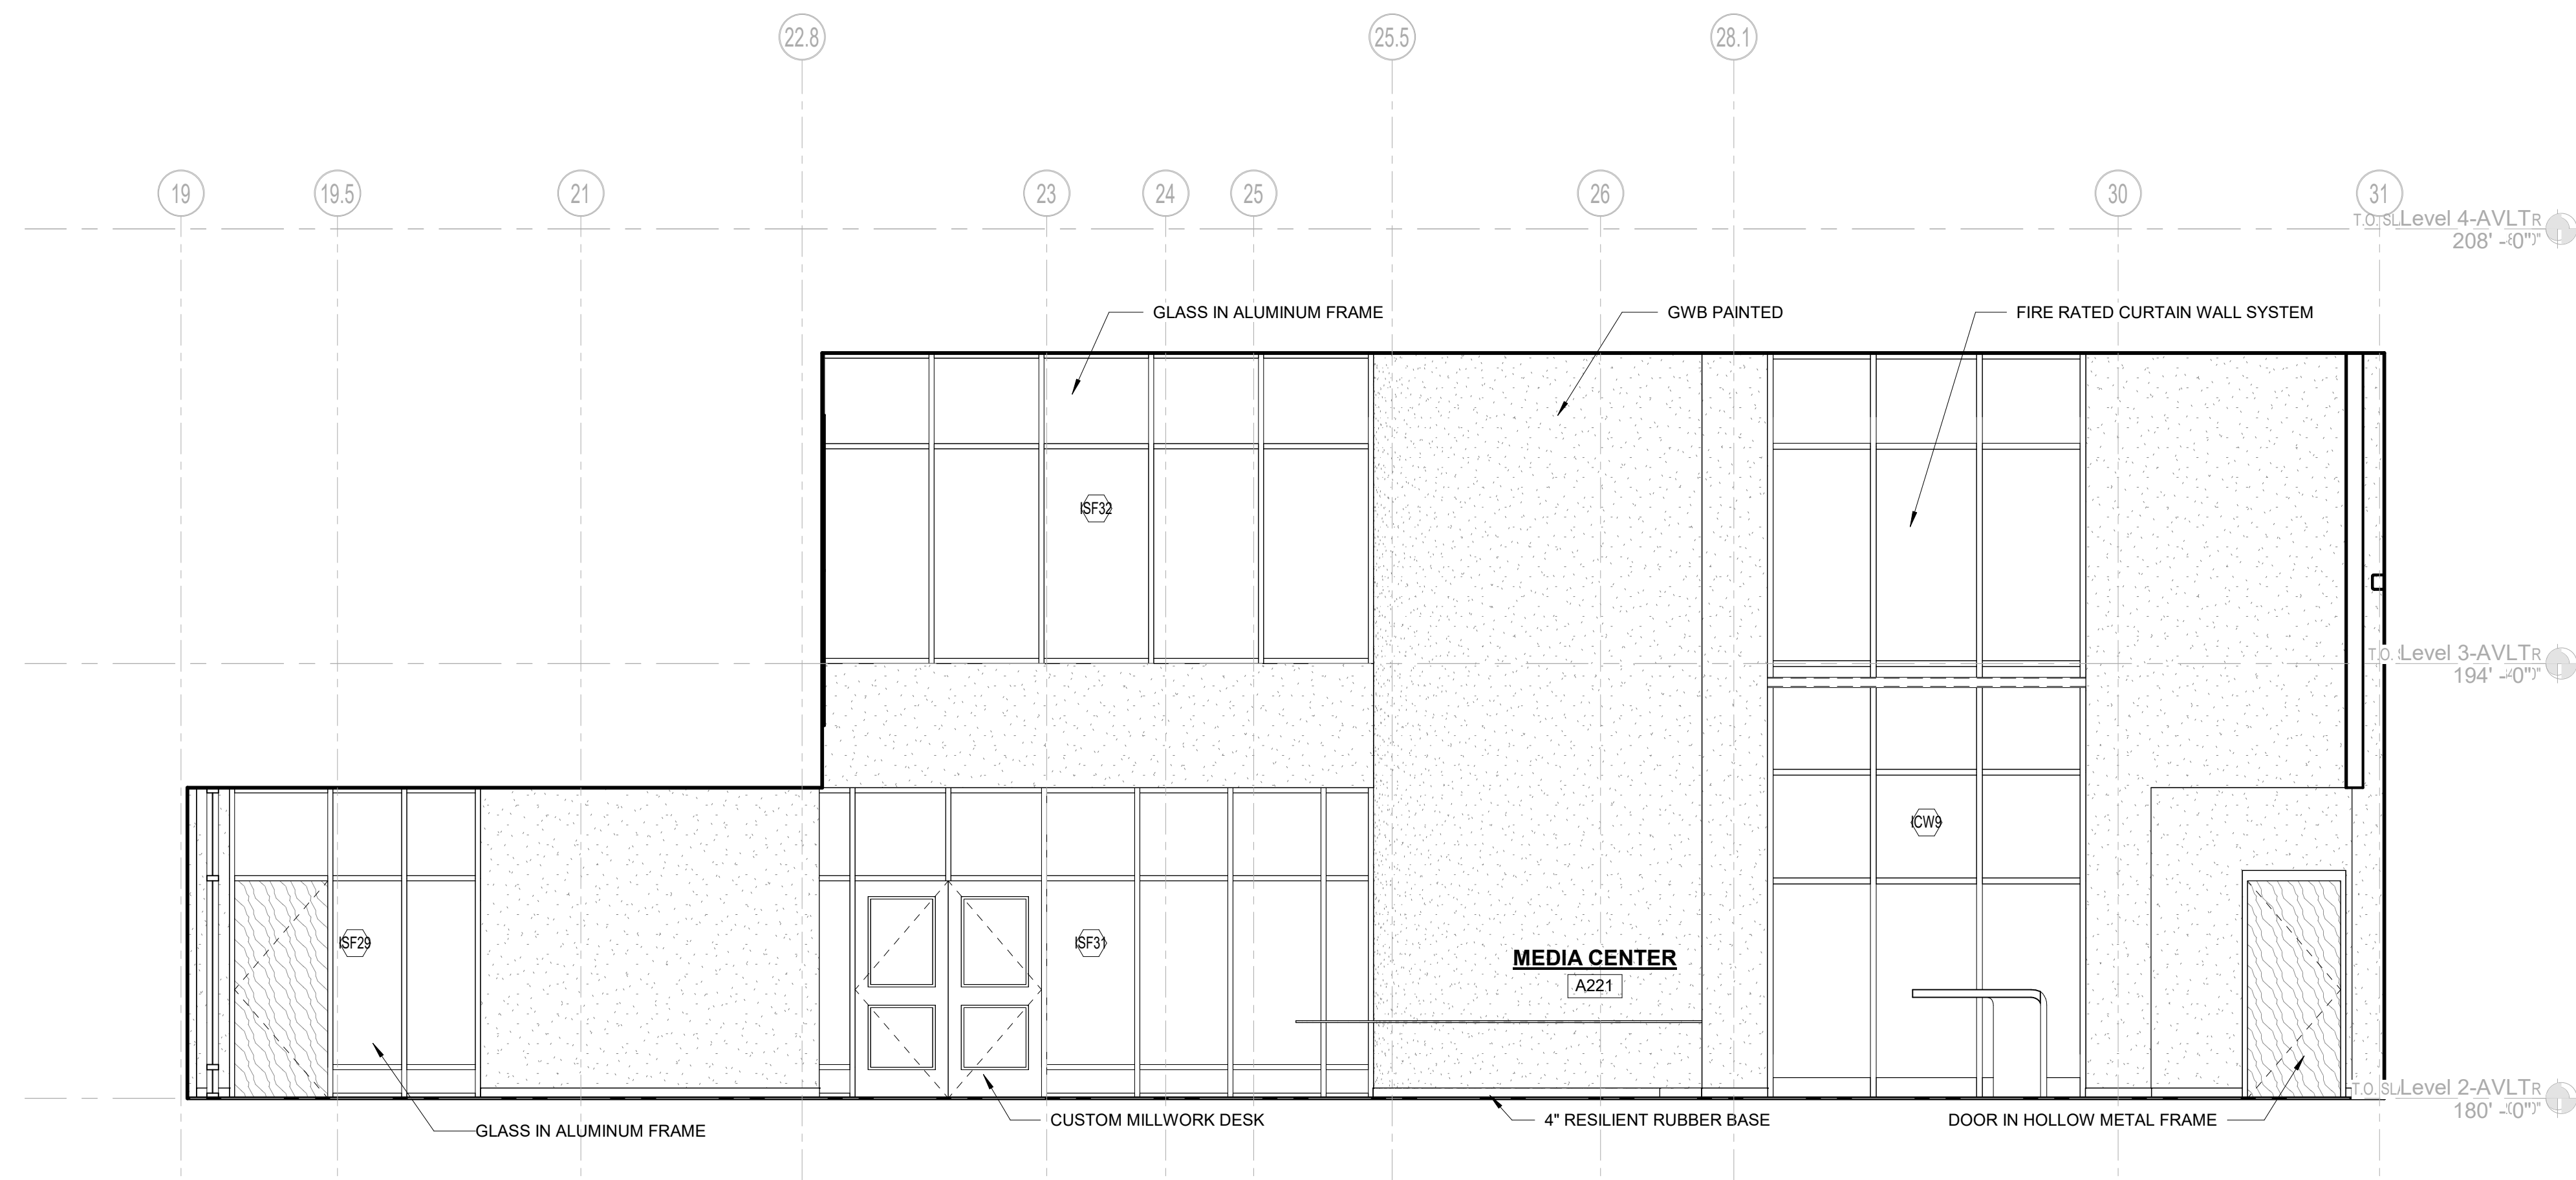


4 Media Center Elevation East
1/4" = 1'-0"

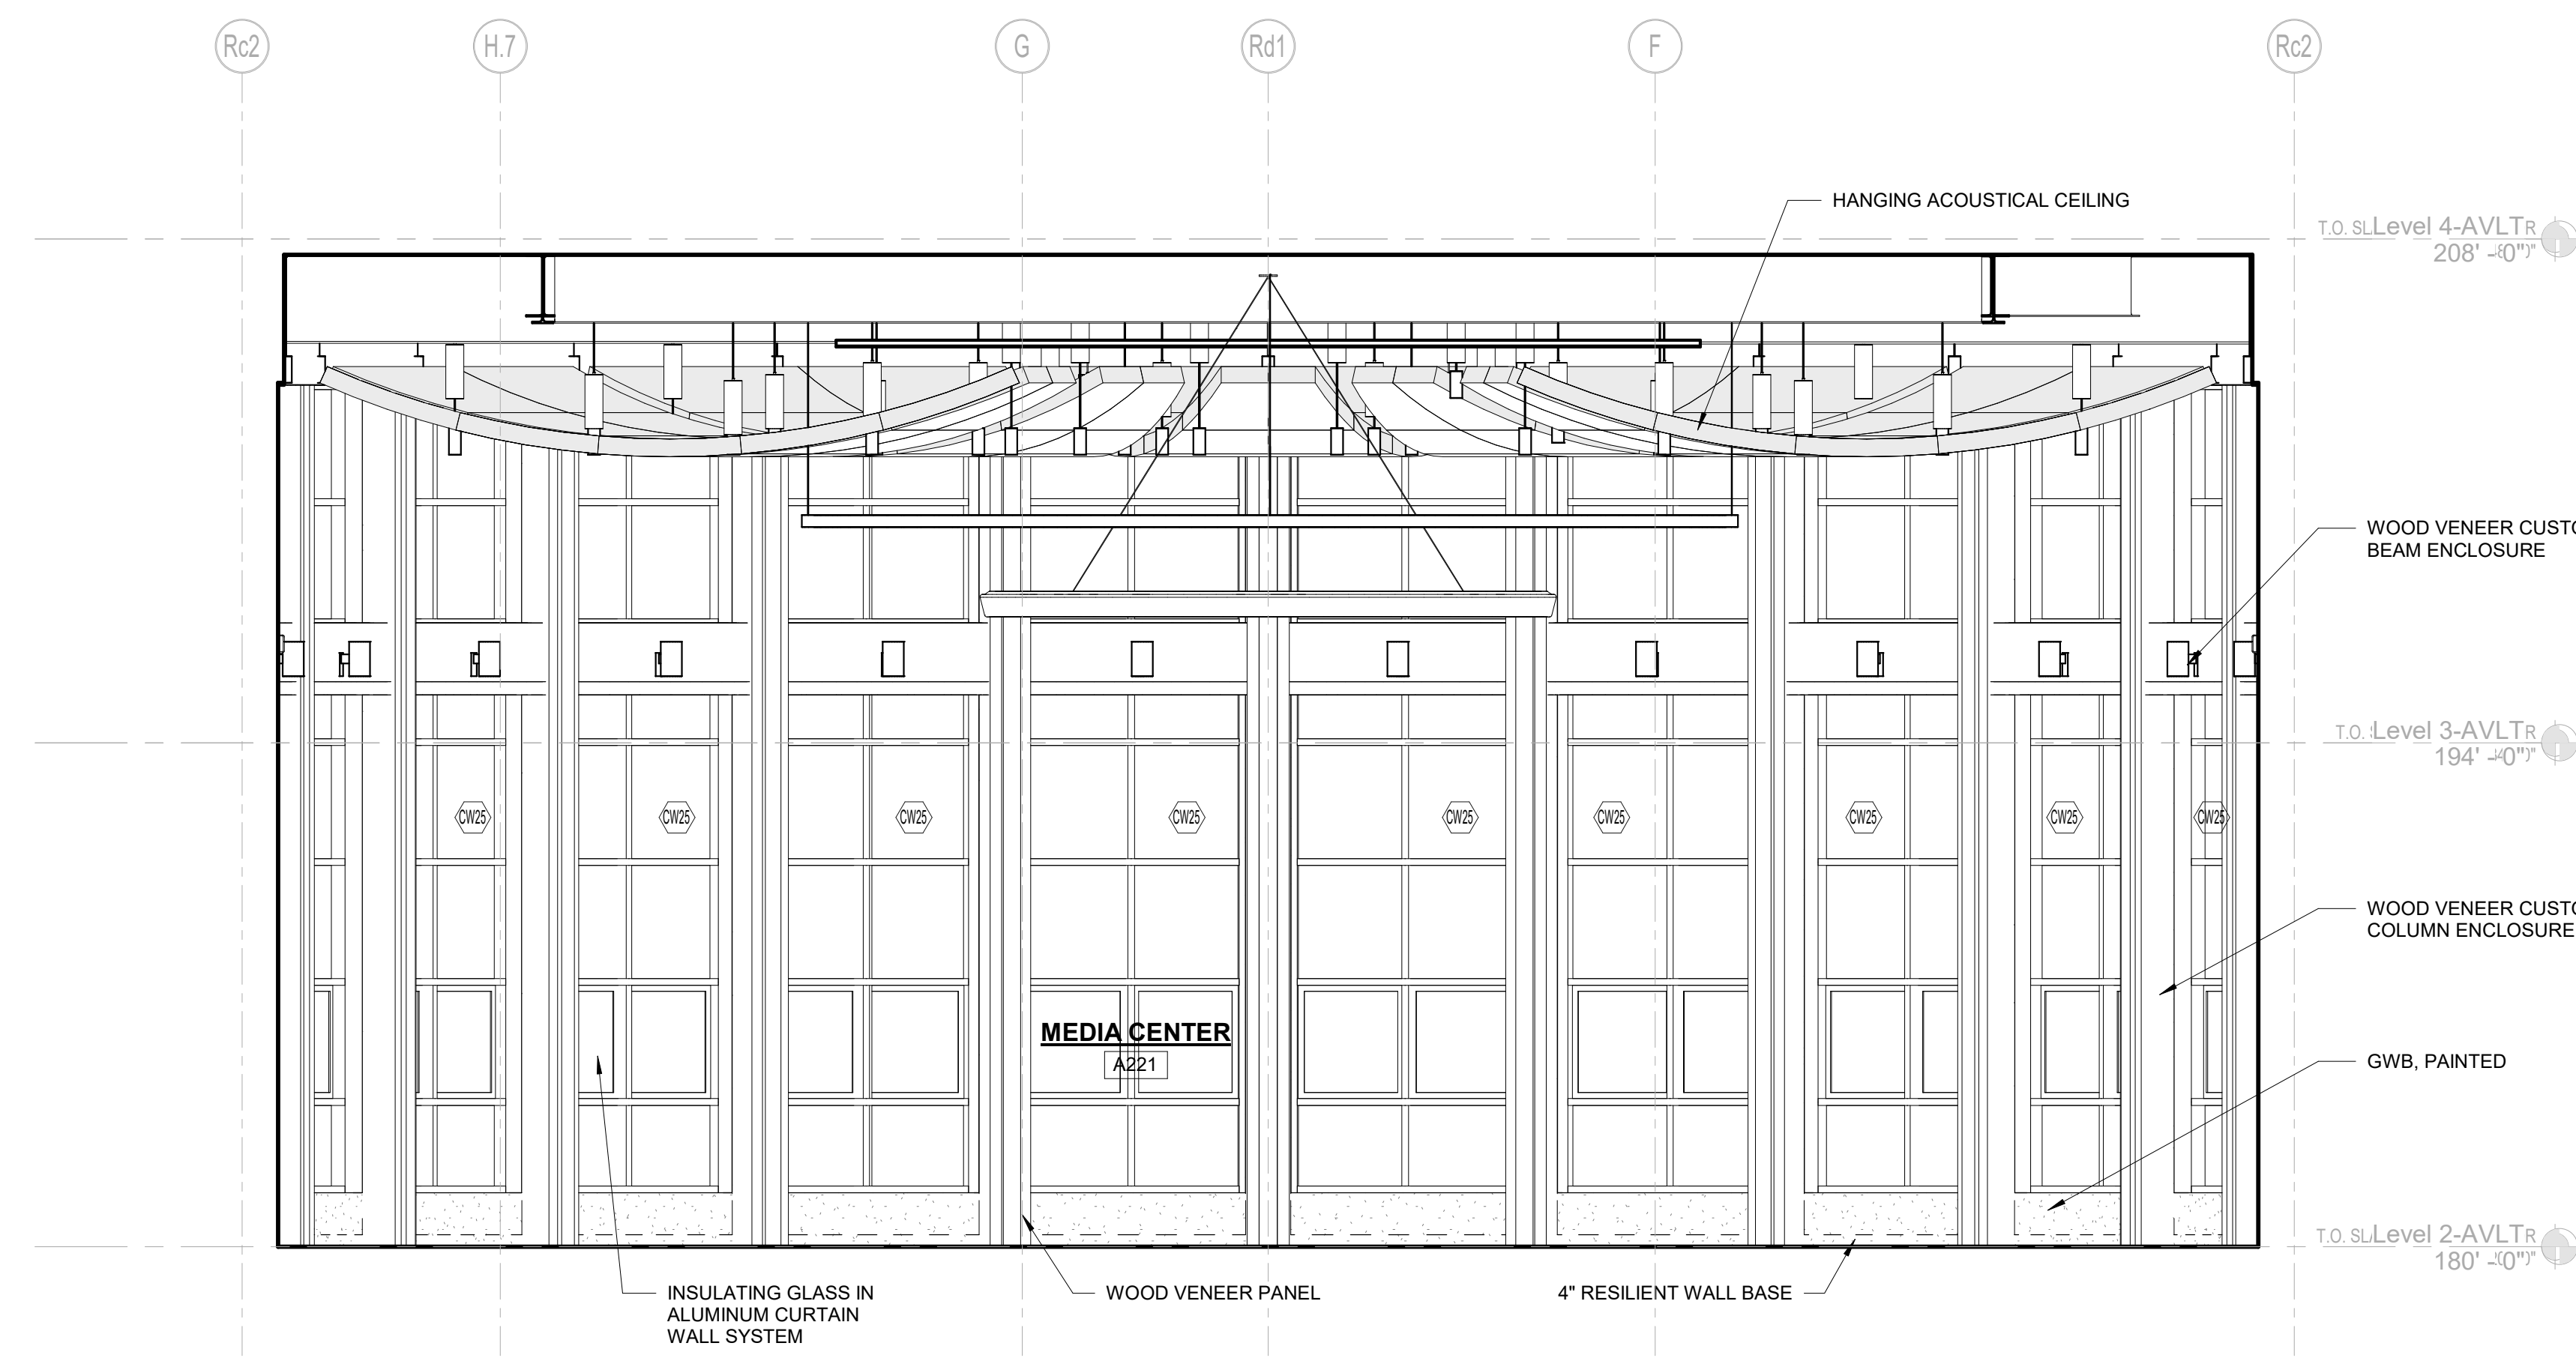


1 MEDIA CENTER ELEVATION
1/4" = 1'-0"

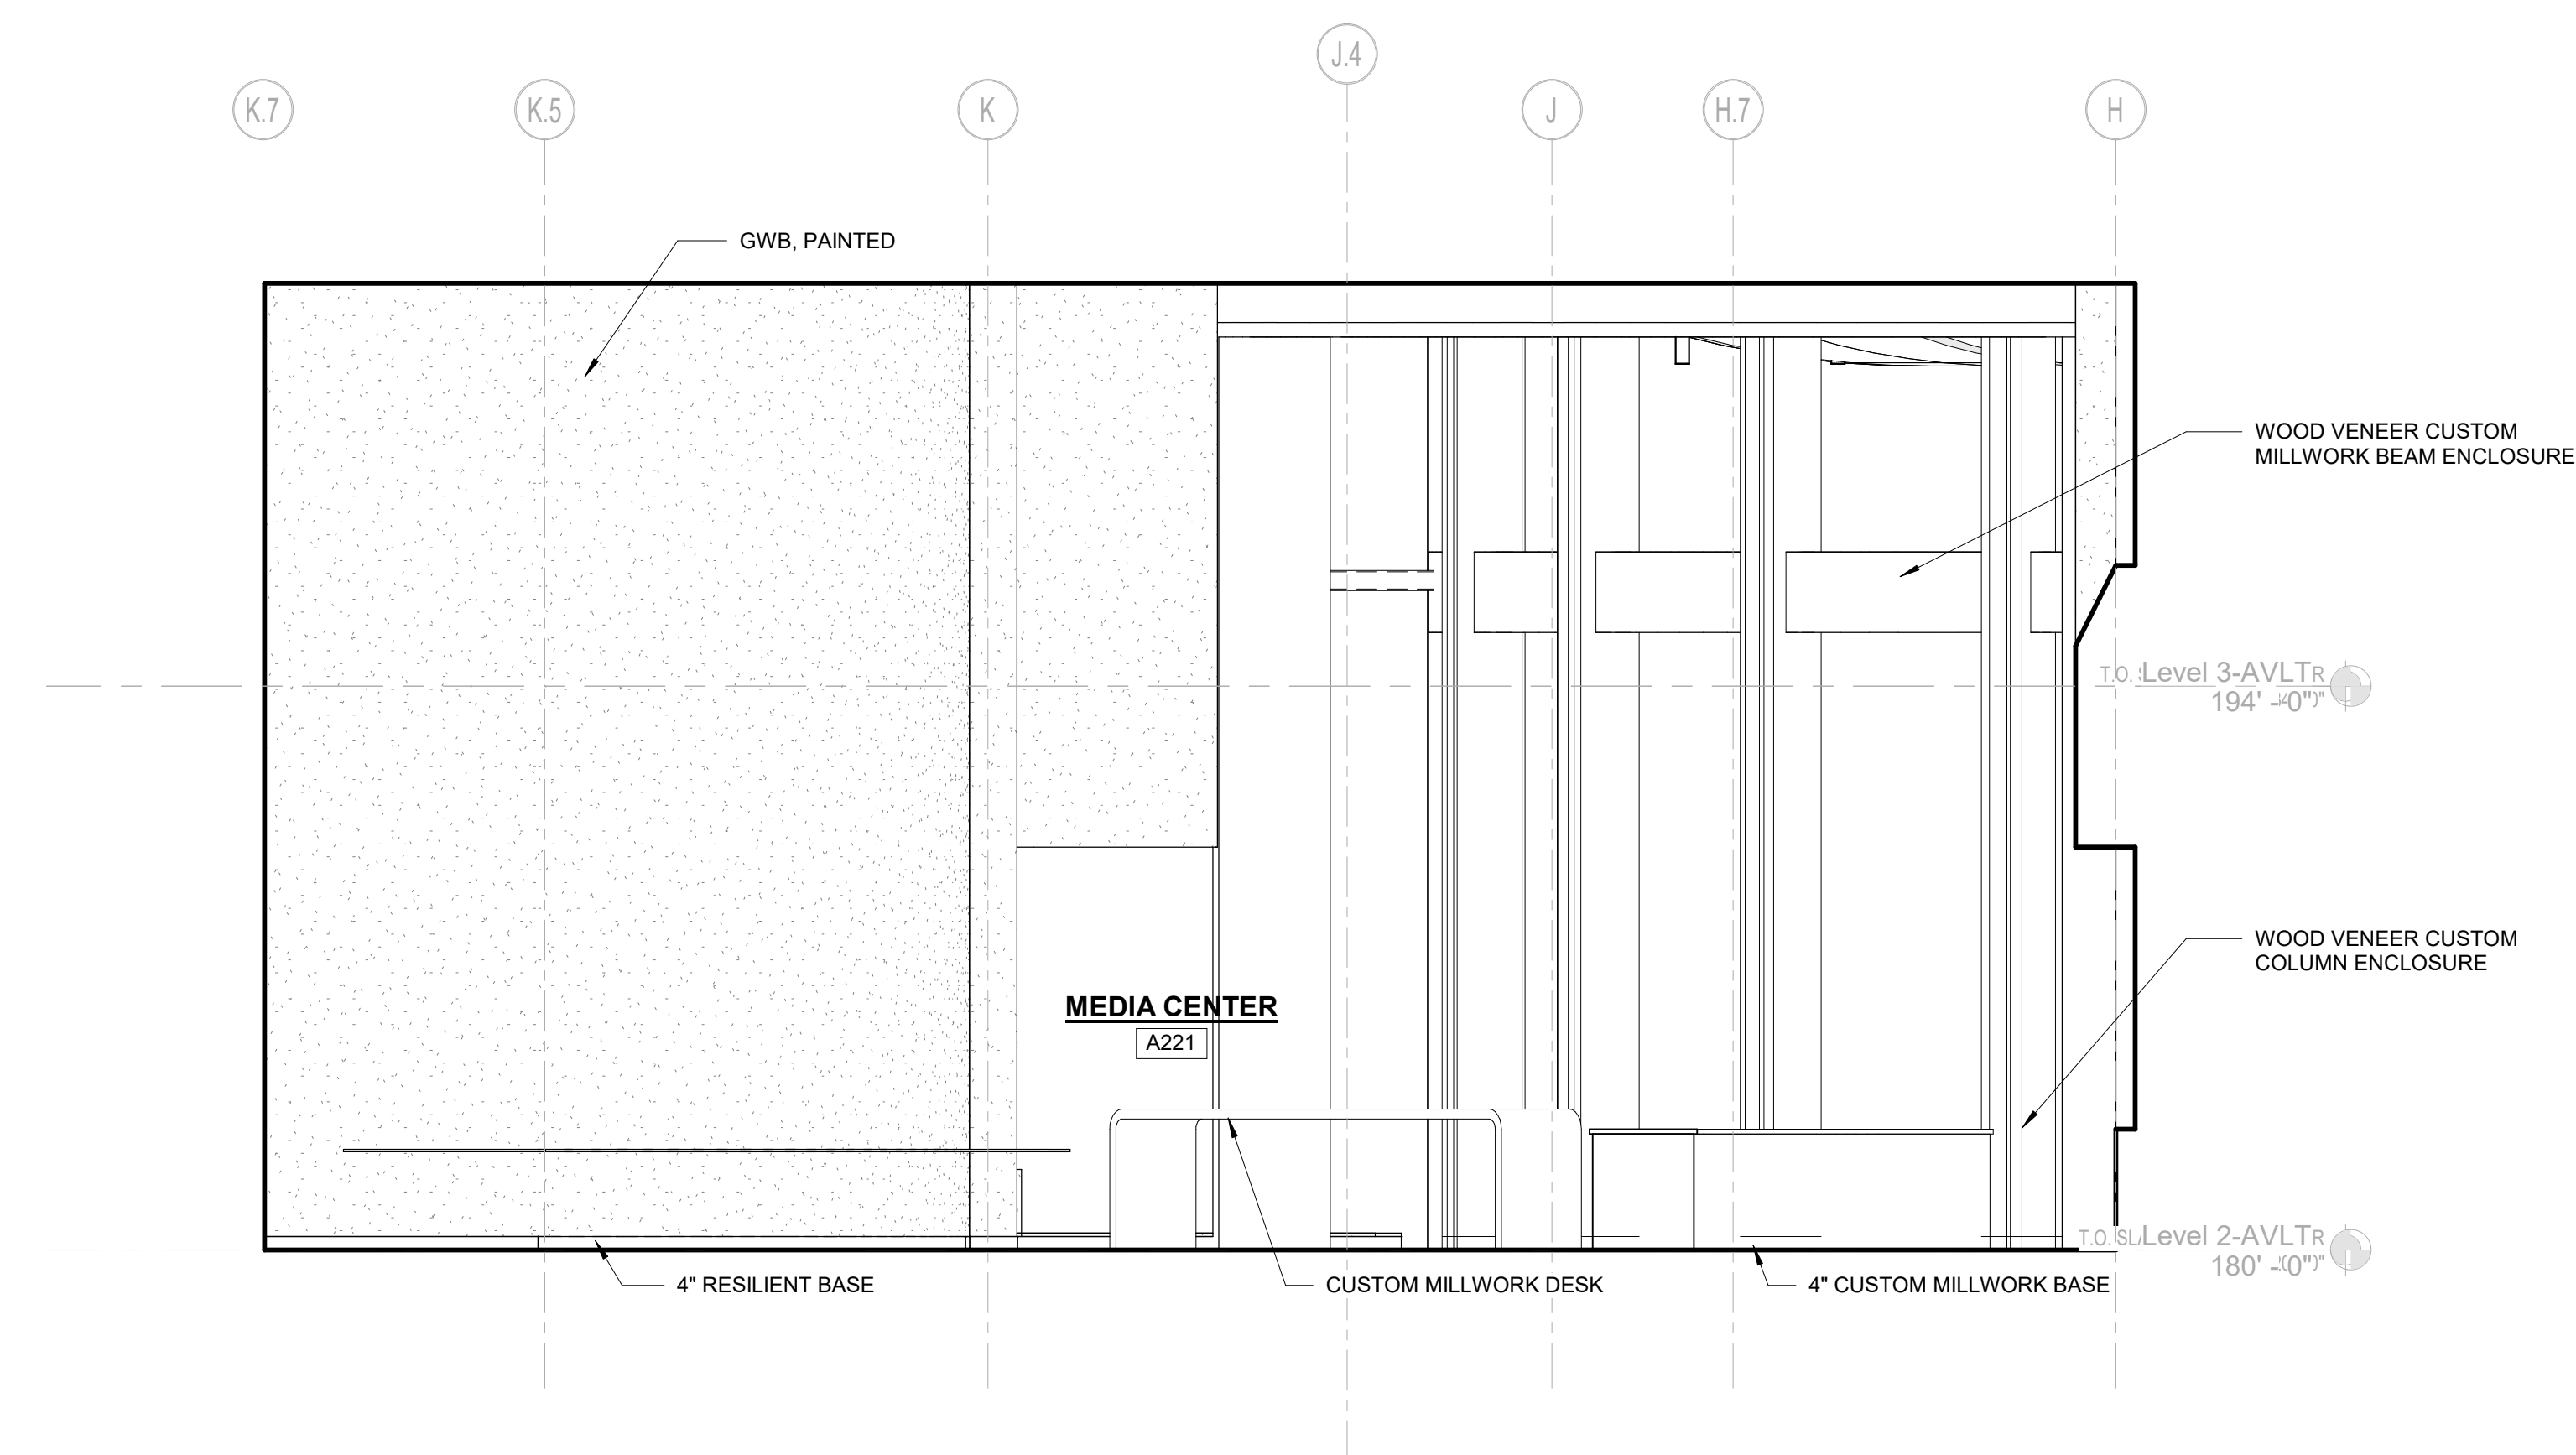

3 Media Center Elevation South
1/4" = 1'-0"

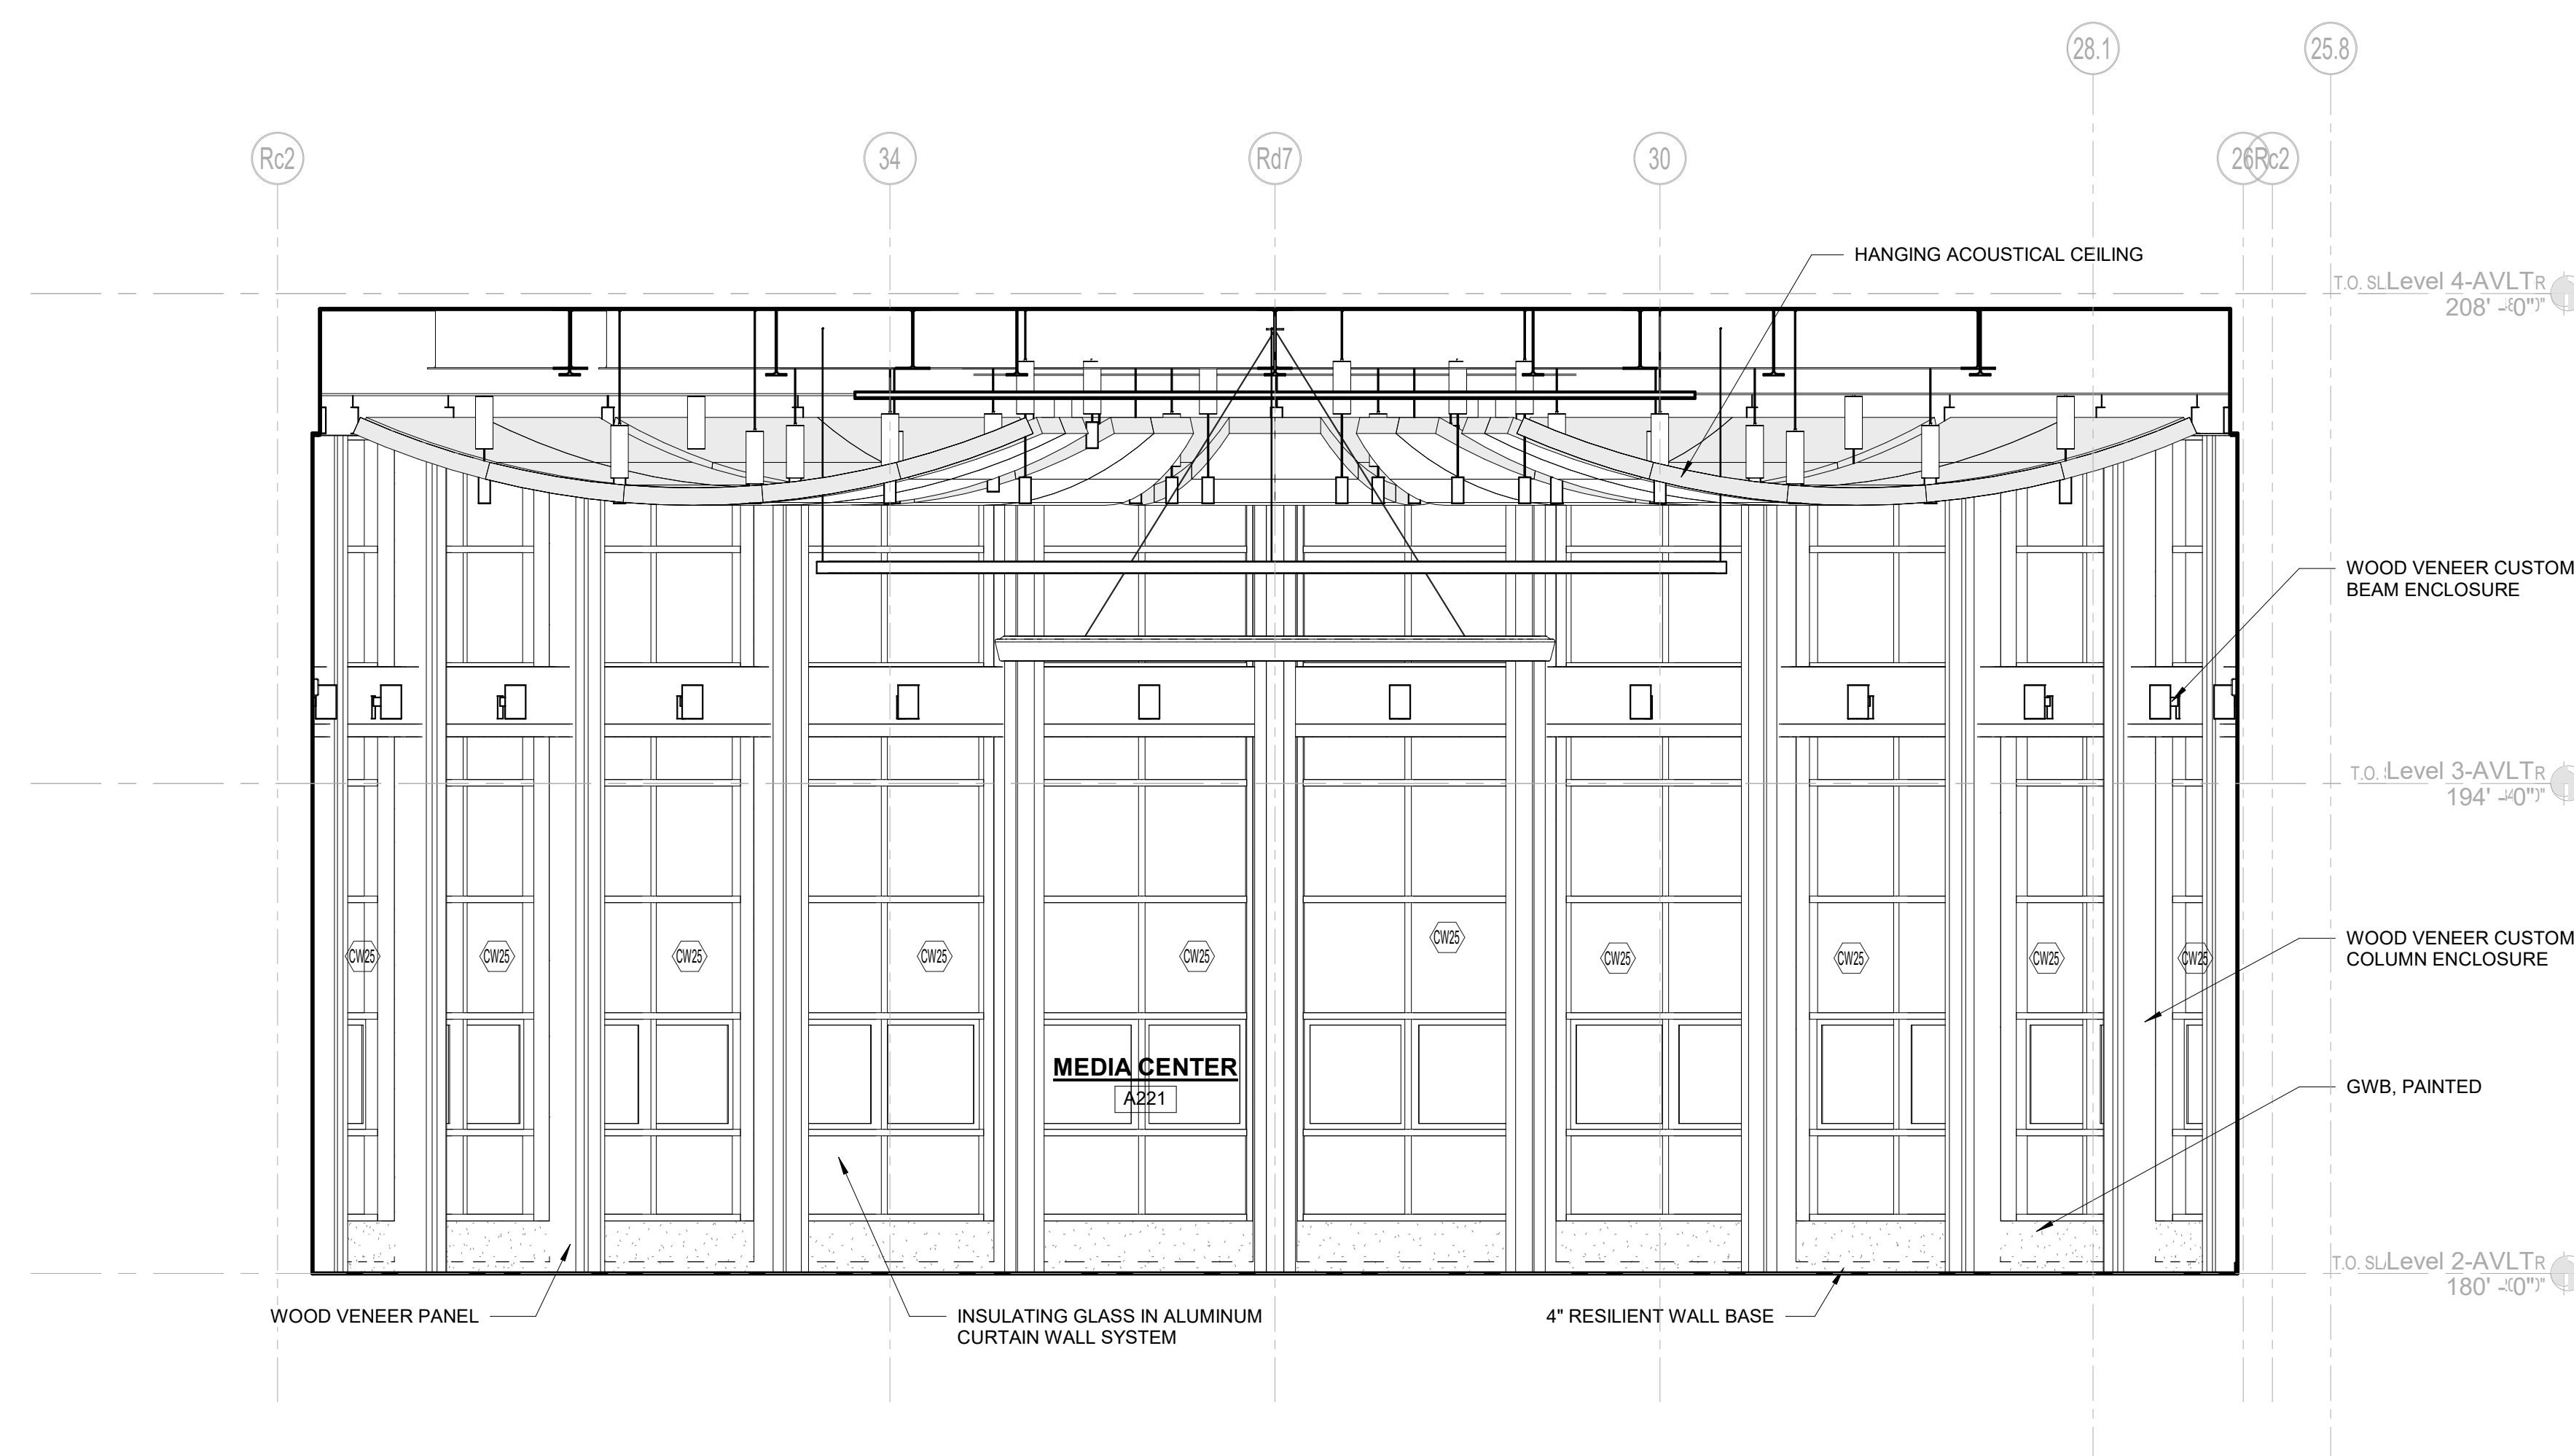

2 MEDIA CENTER ELEVATION
1/4" = 1'-0"

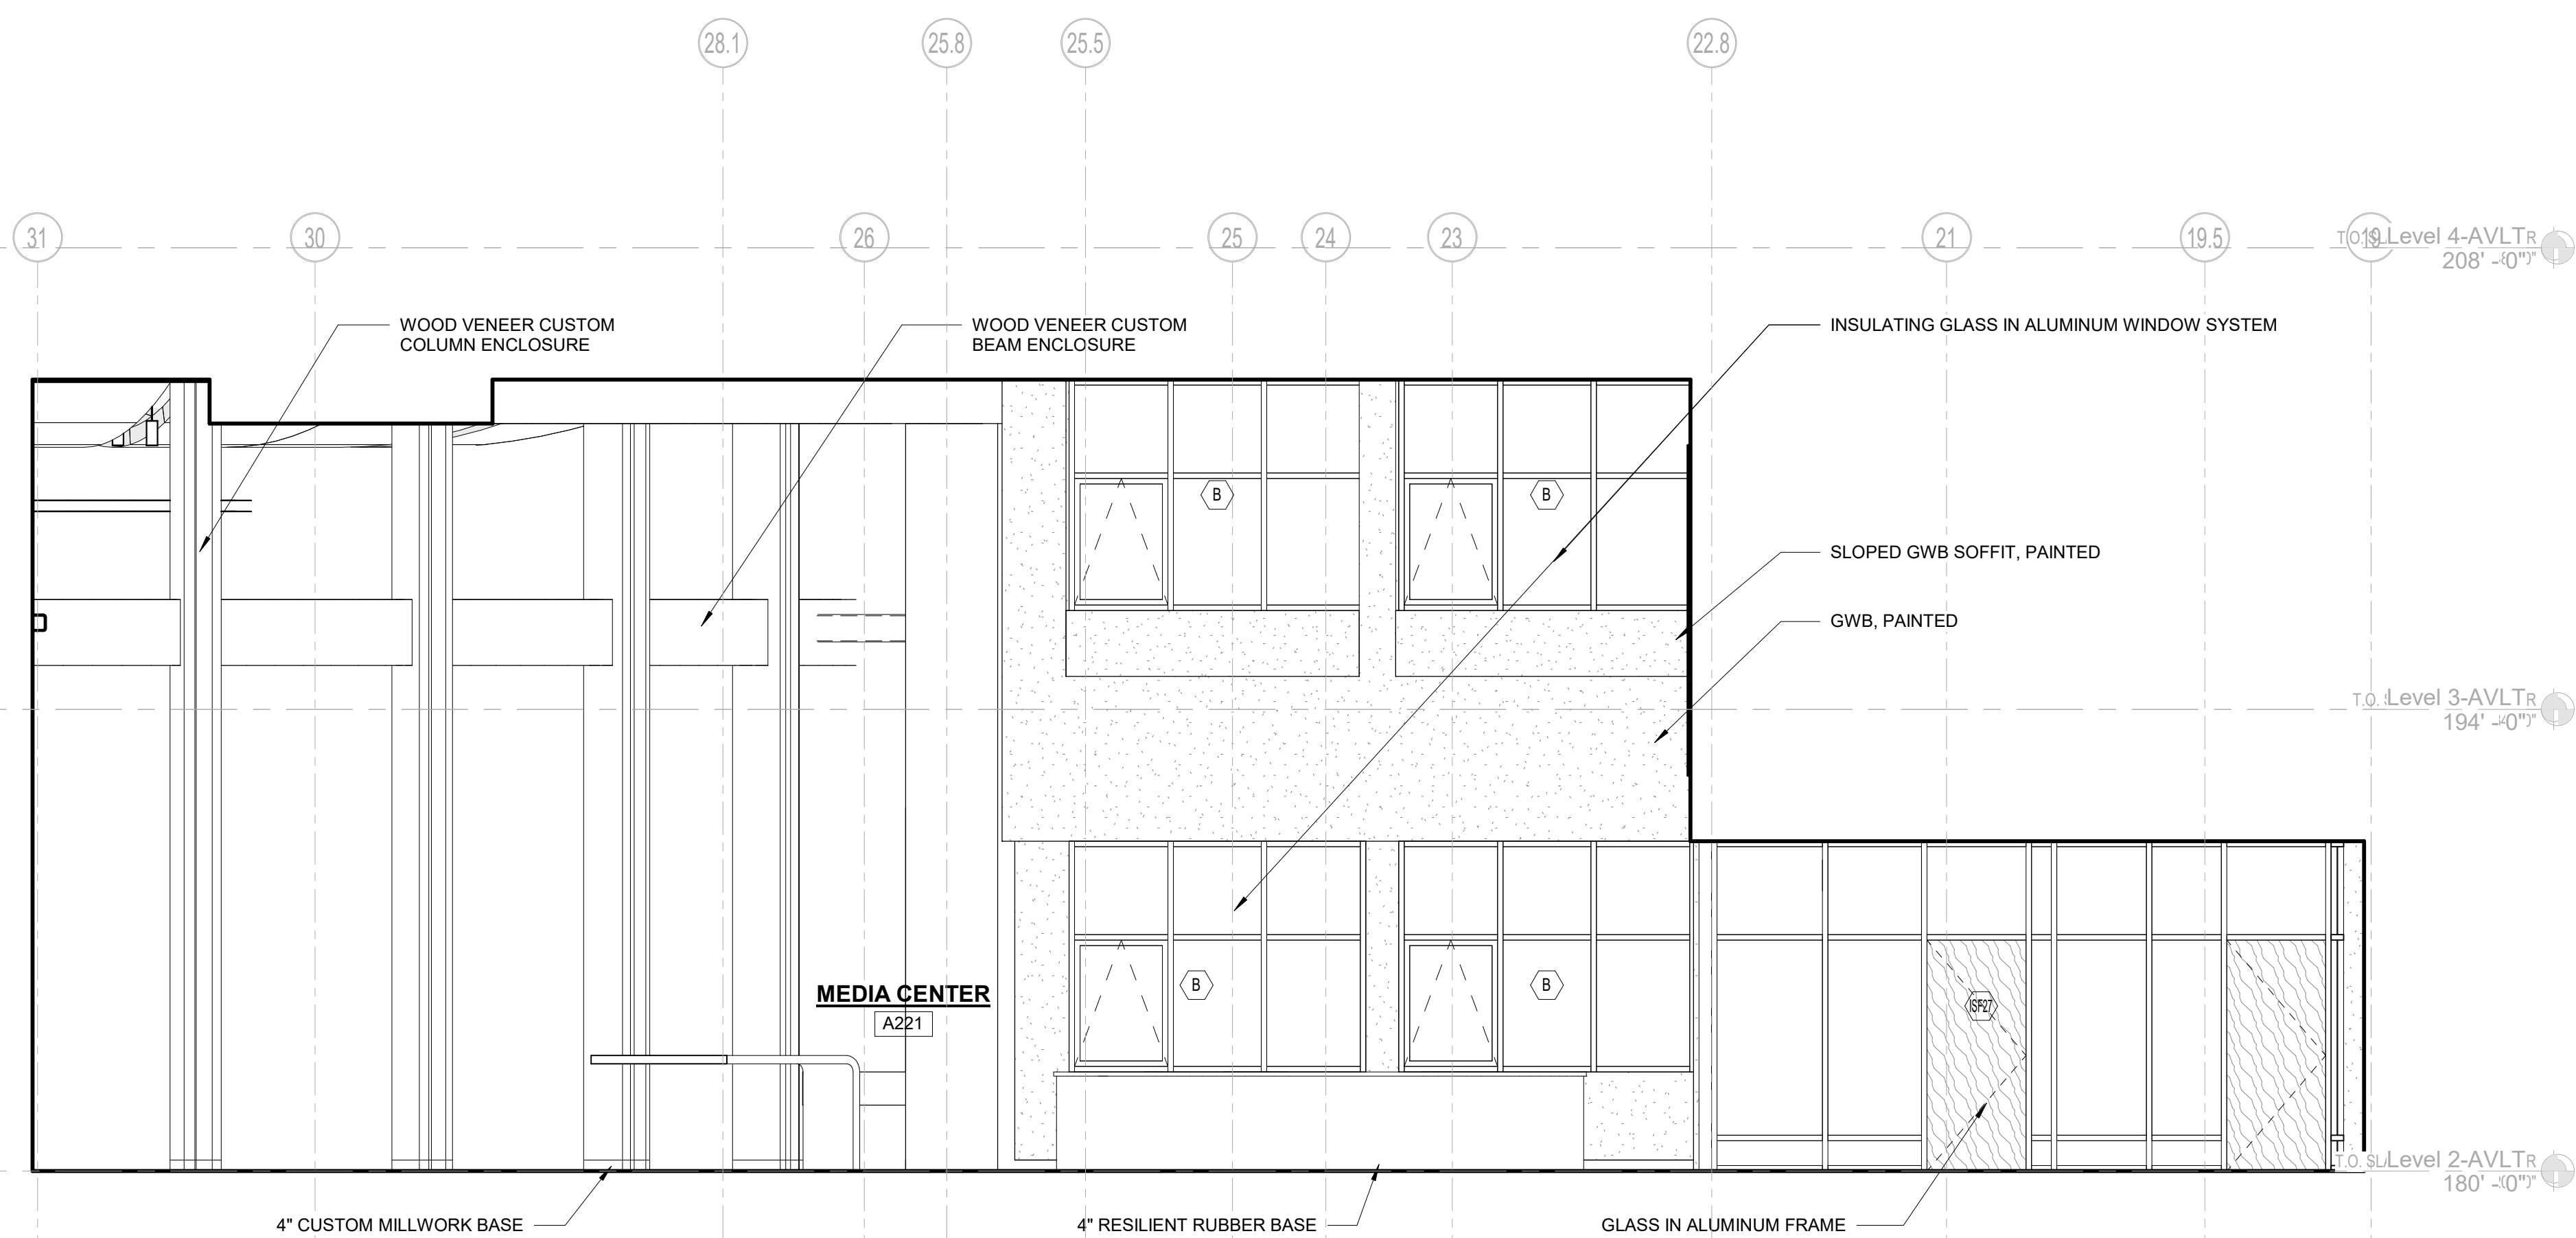

4 Media Center Elevation West
1/4" = 1'-0"


DRA

Drumme Rosane Anderson, Inc.
225 Oakland Road
Studio 205
South Windsor, CT
06074
Tel: 817.854.1700
www.dra.com


280 Charles Street
Studio 300
Waltham, MA
02453

Planning | Architecture | Interior Design


**Northeast
Metropolitan
Regional
Vocational High
School**
100 Hemlock Road,
Wakefield, MA 01880

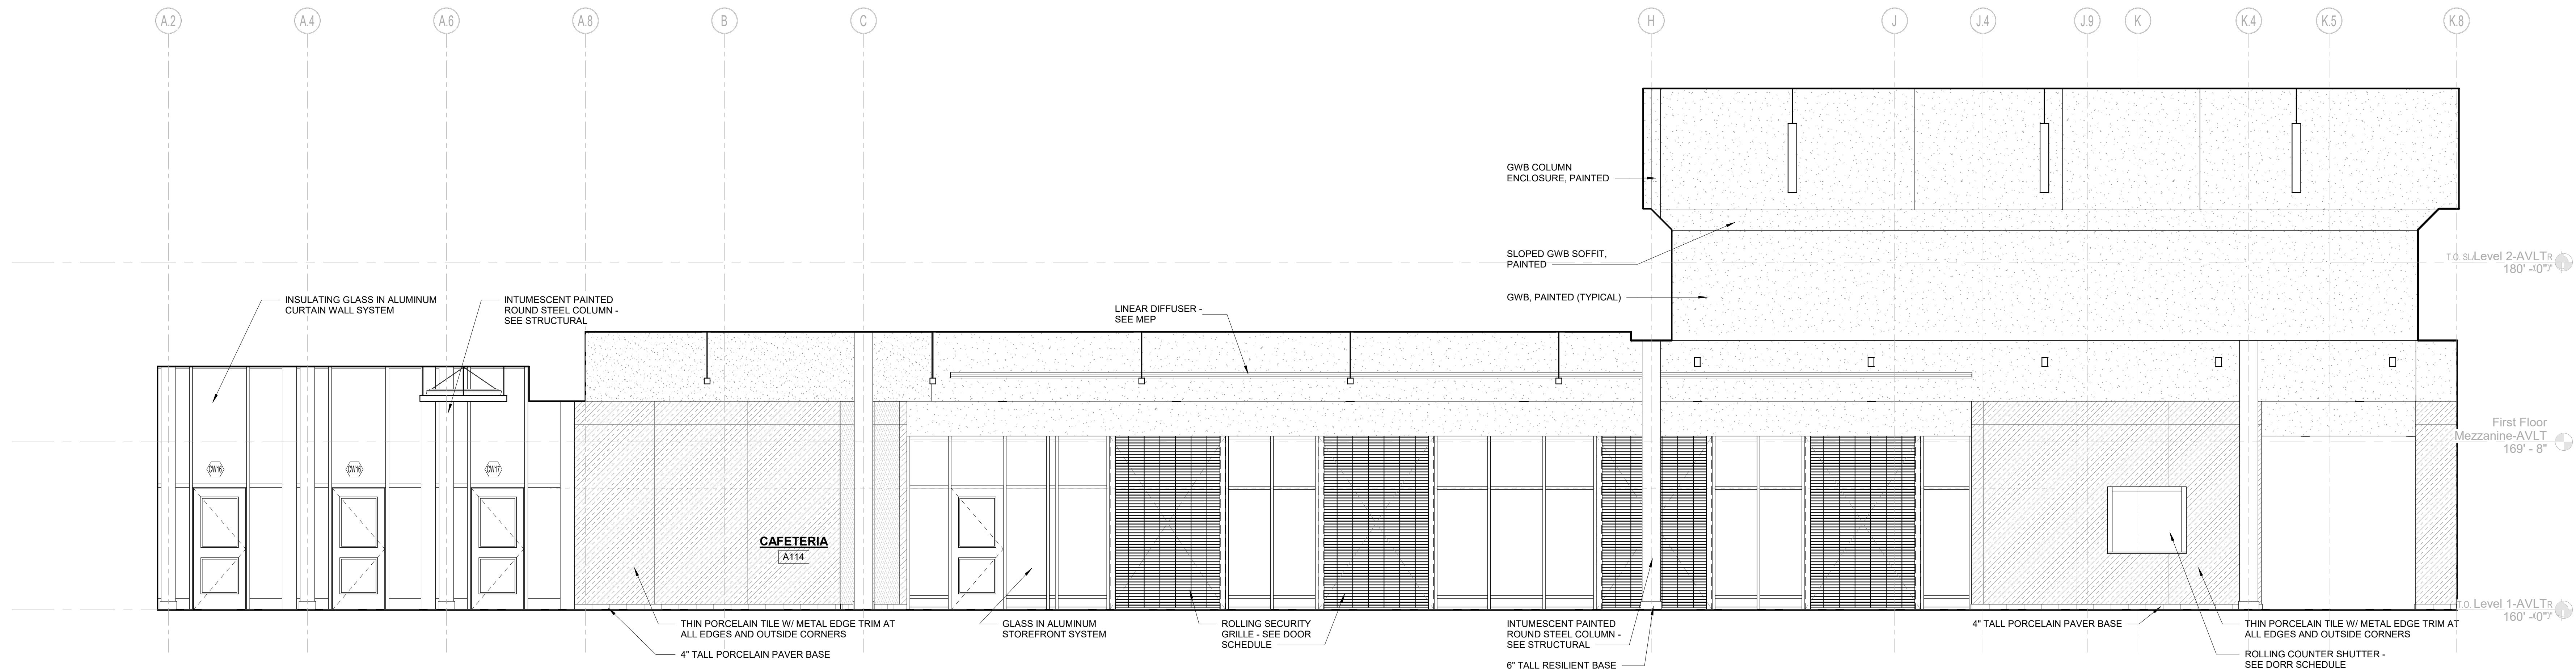


1 CAFETERIA ELEVATION - NORTH
1/4" = 1'-0"

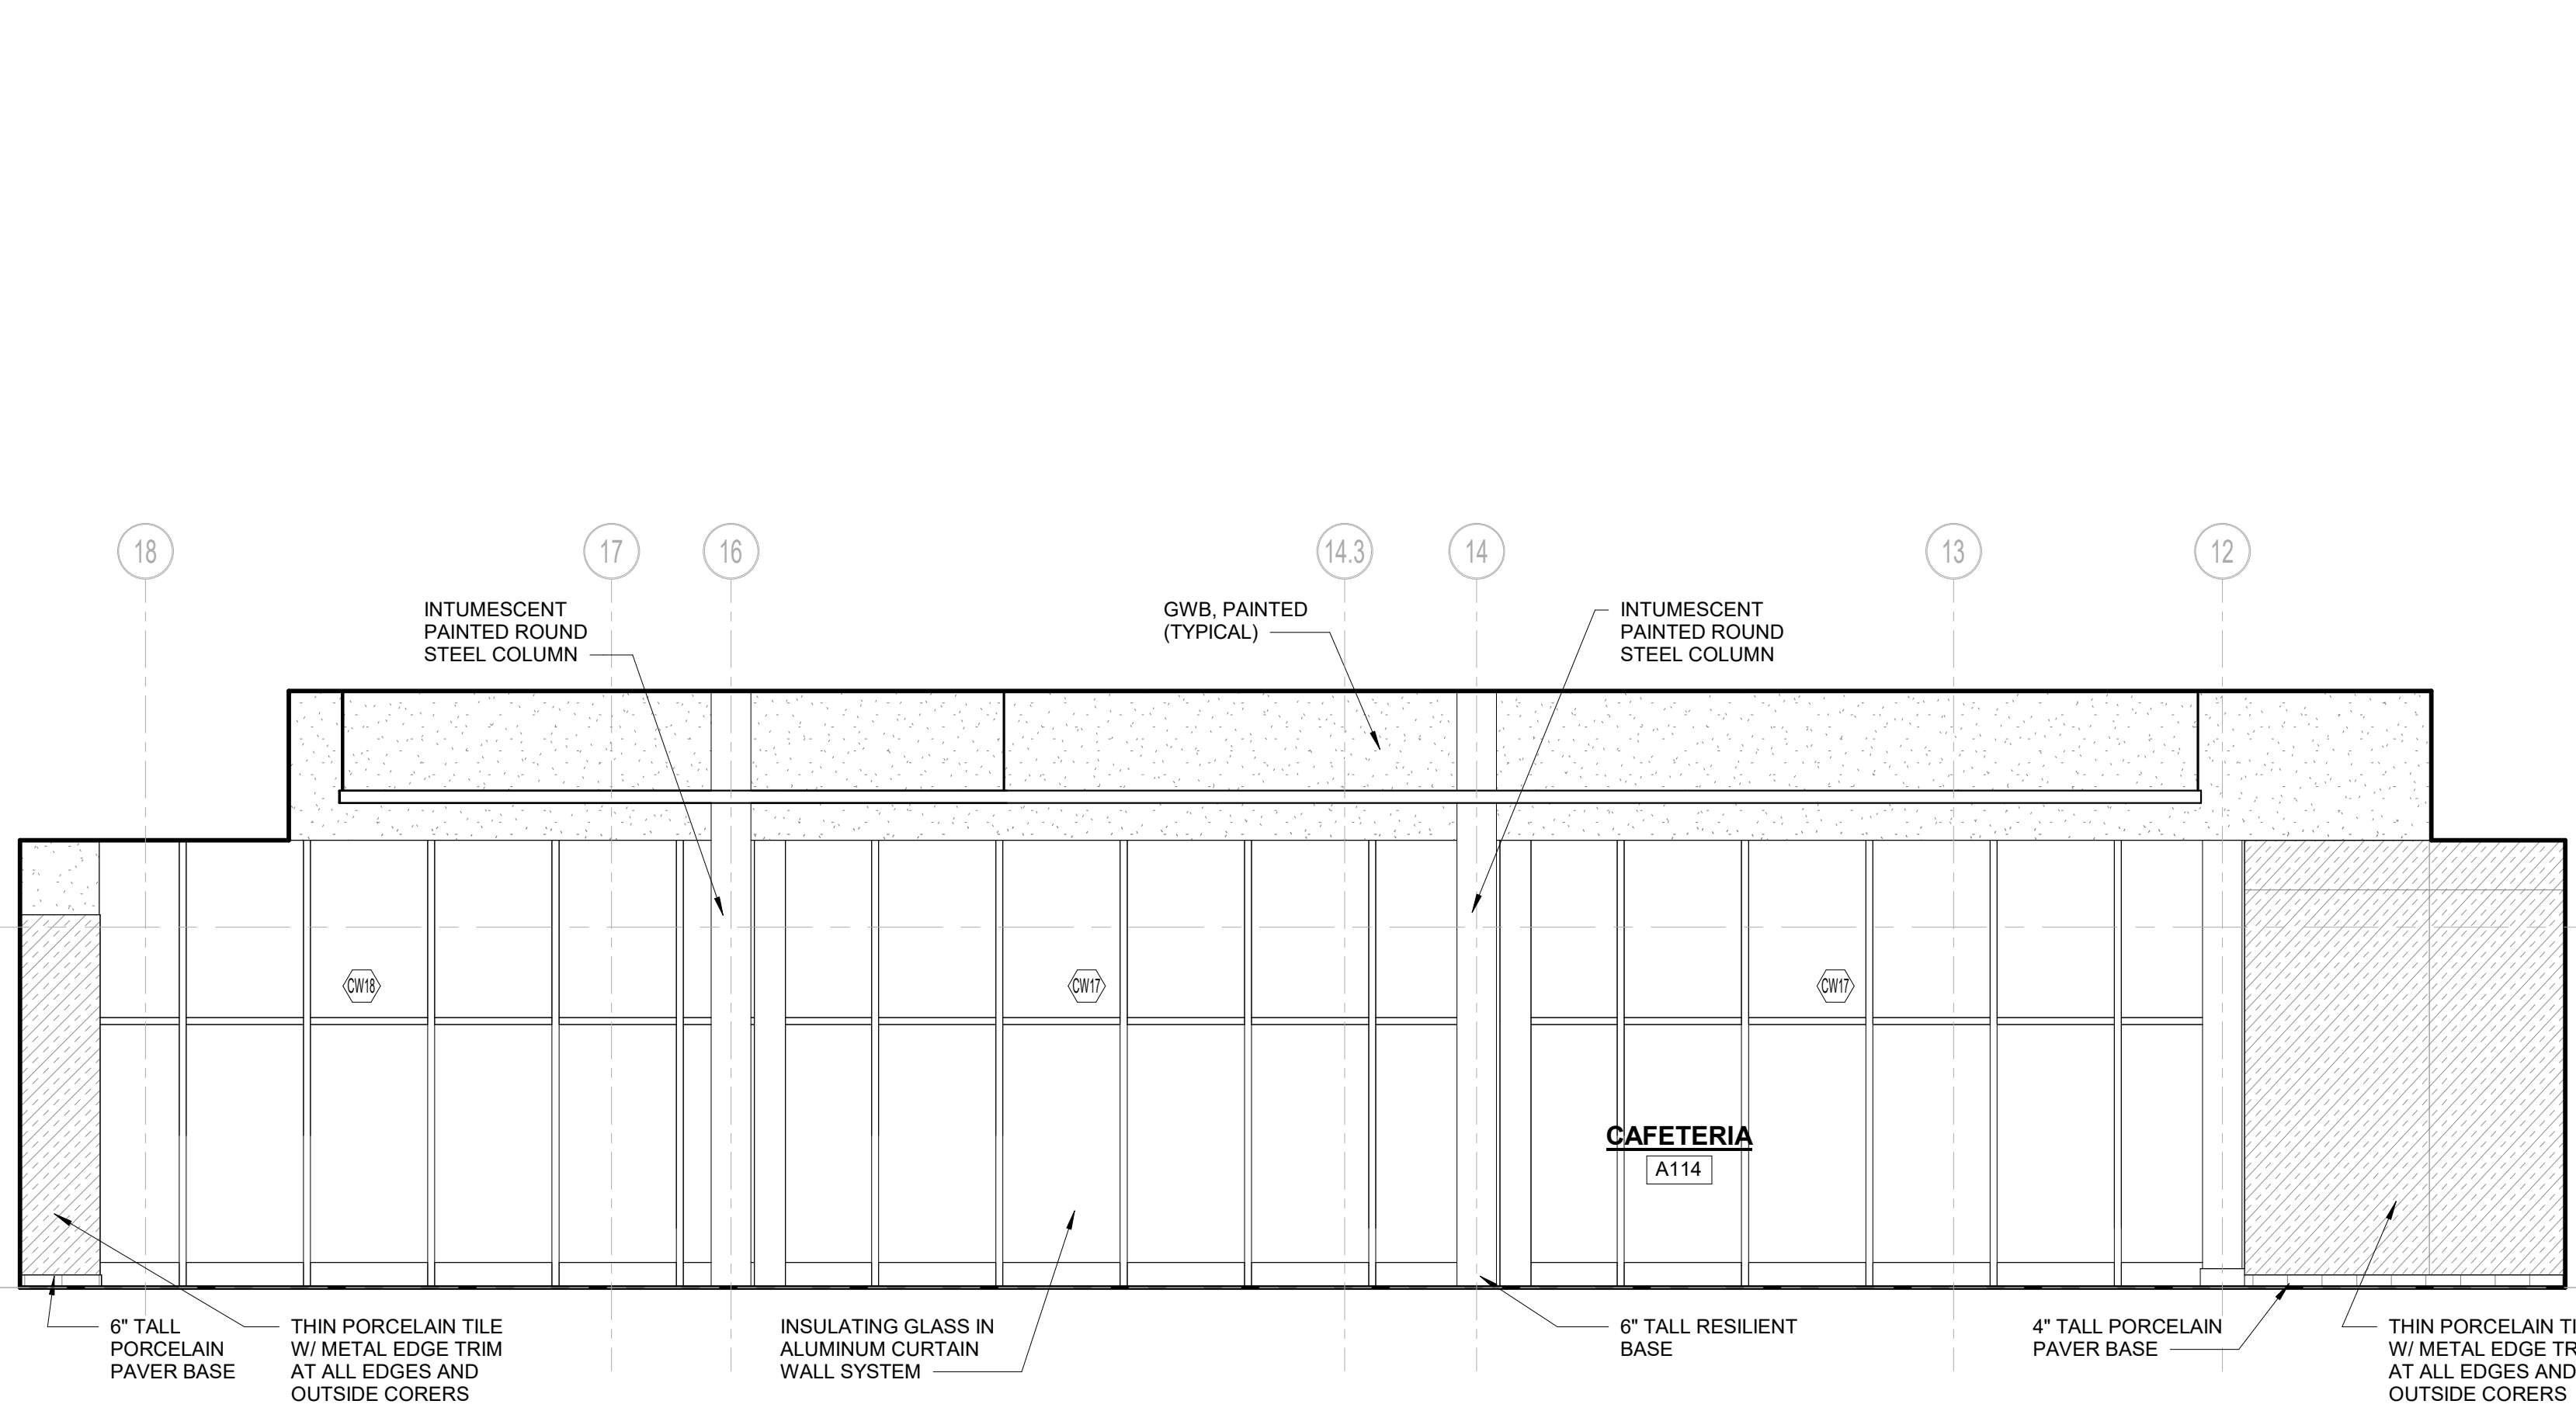

4 CAFETERIA ELEVATION - WEST
1/4" = 1'-0"

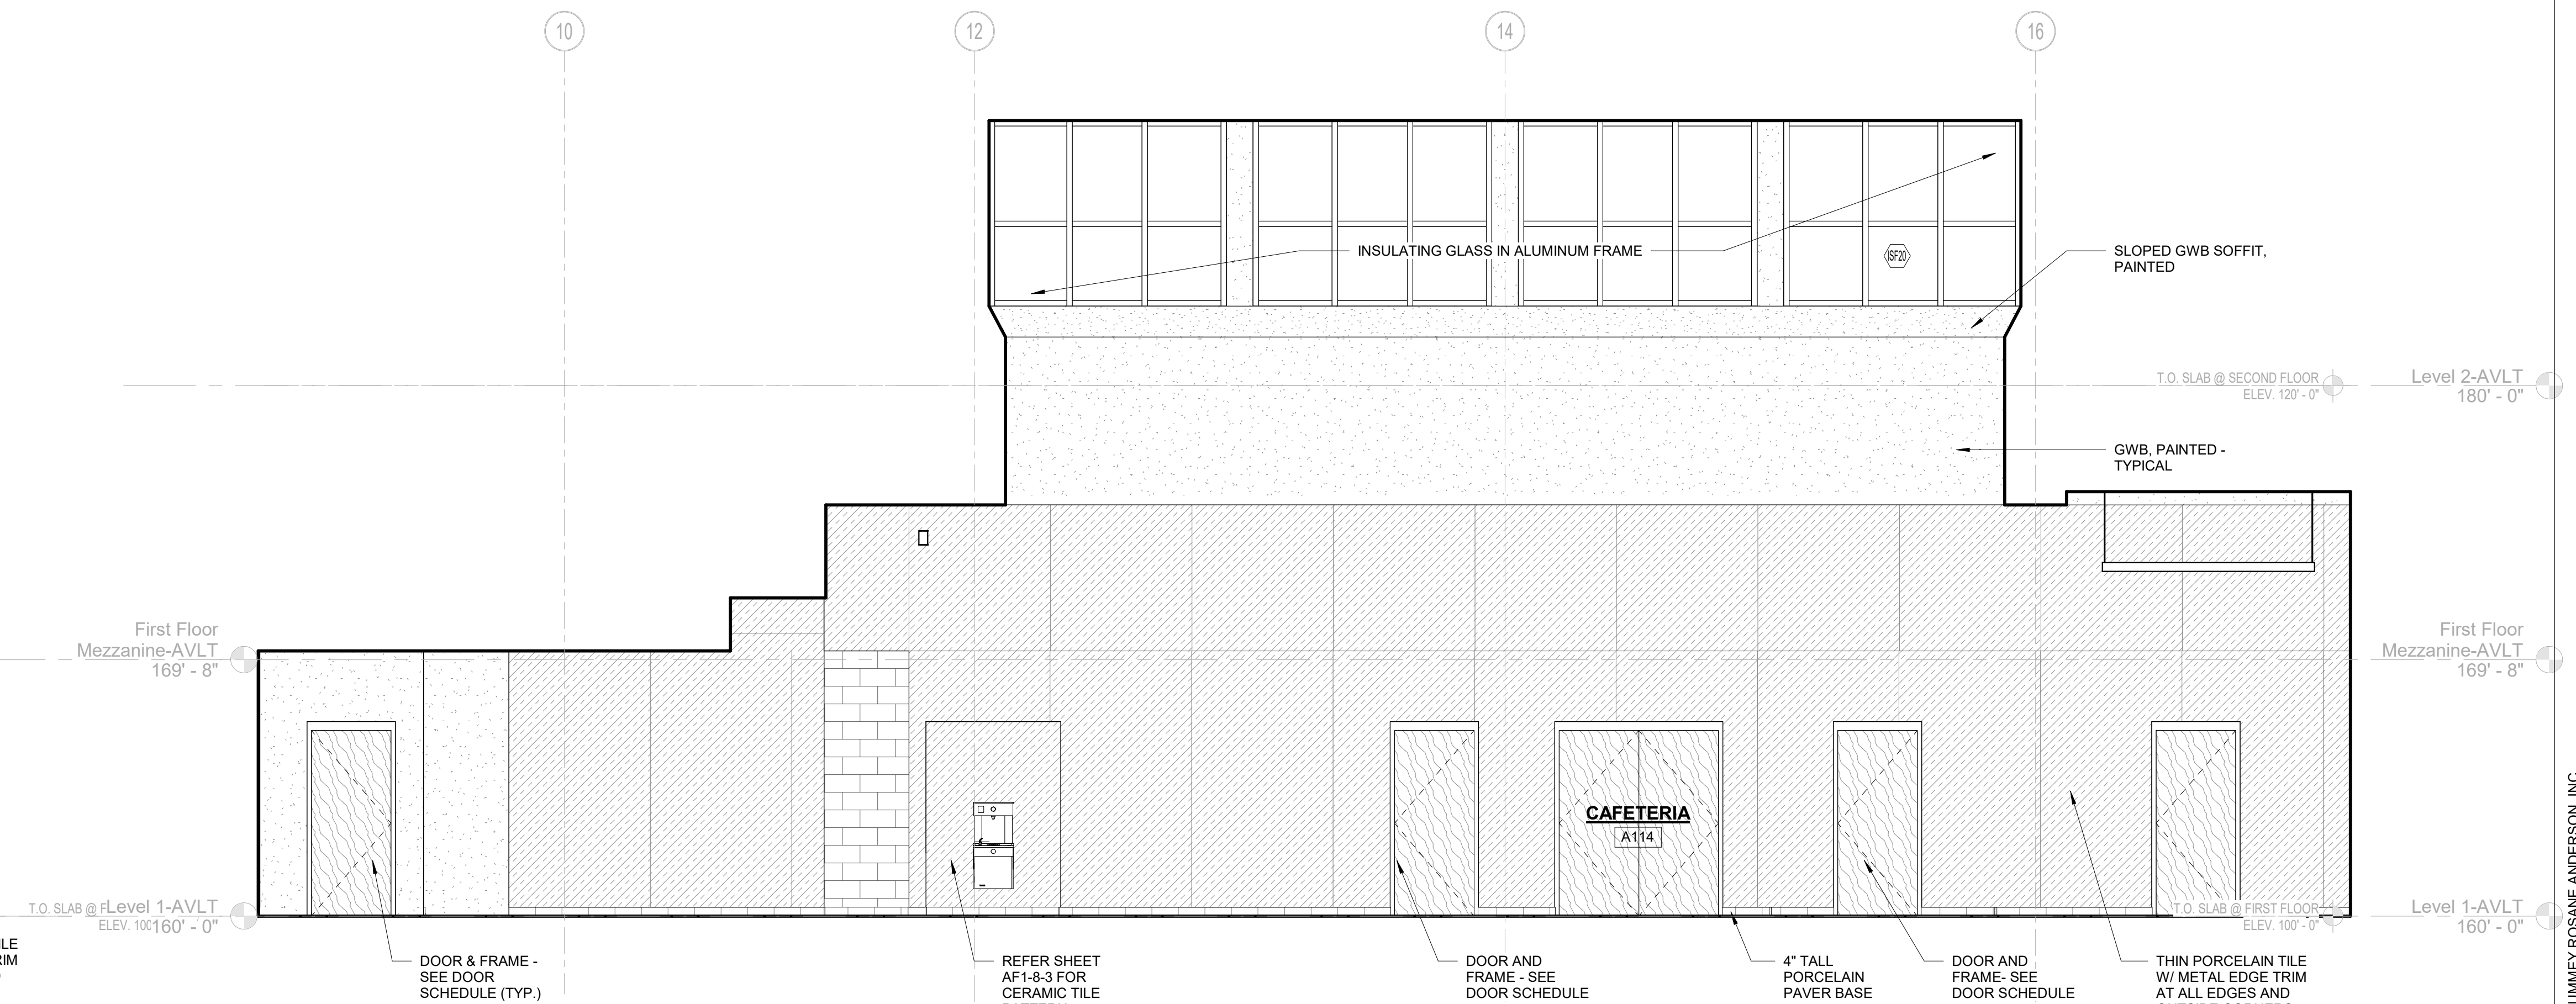


2 CAFETERIA ELEVATION - EAST
1/4" = 1'-0"

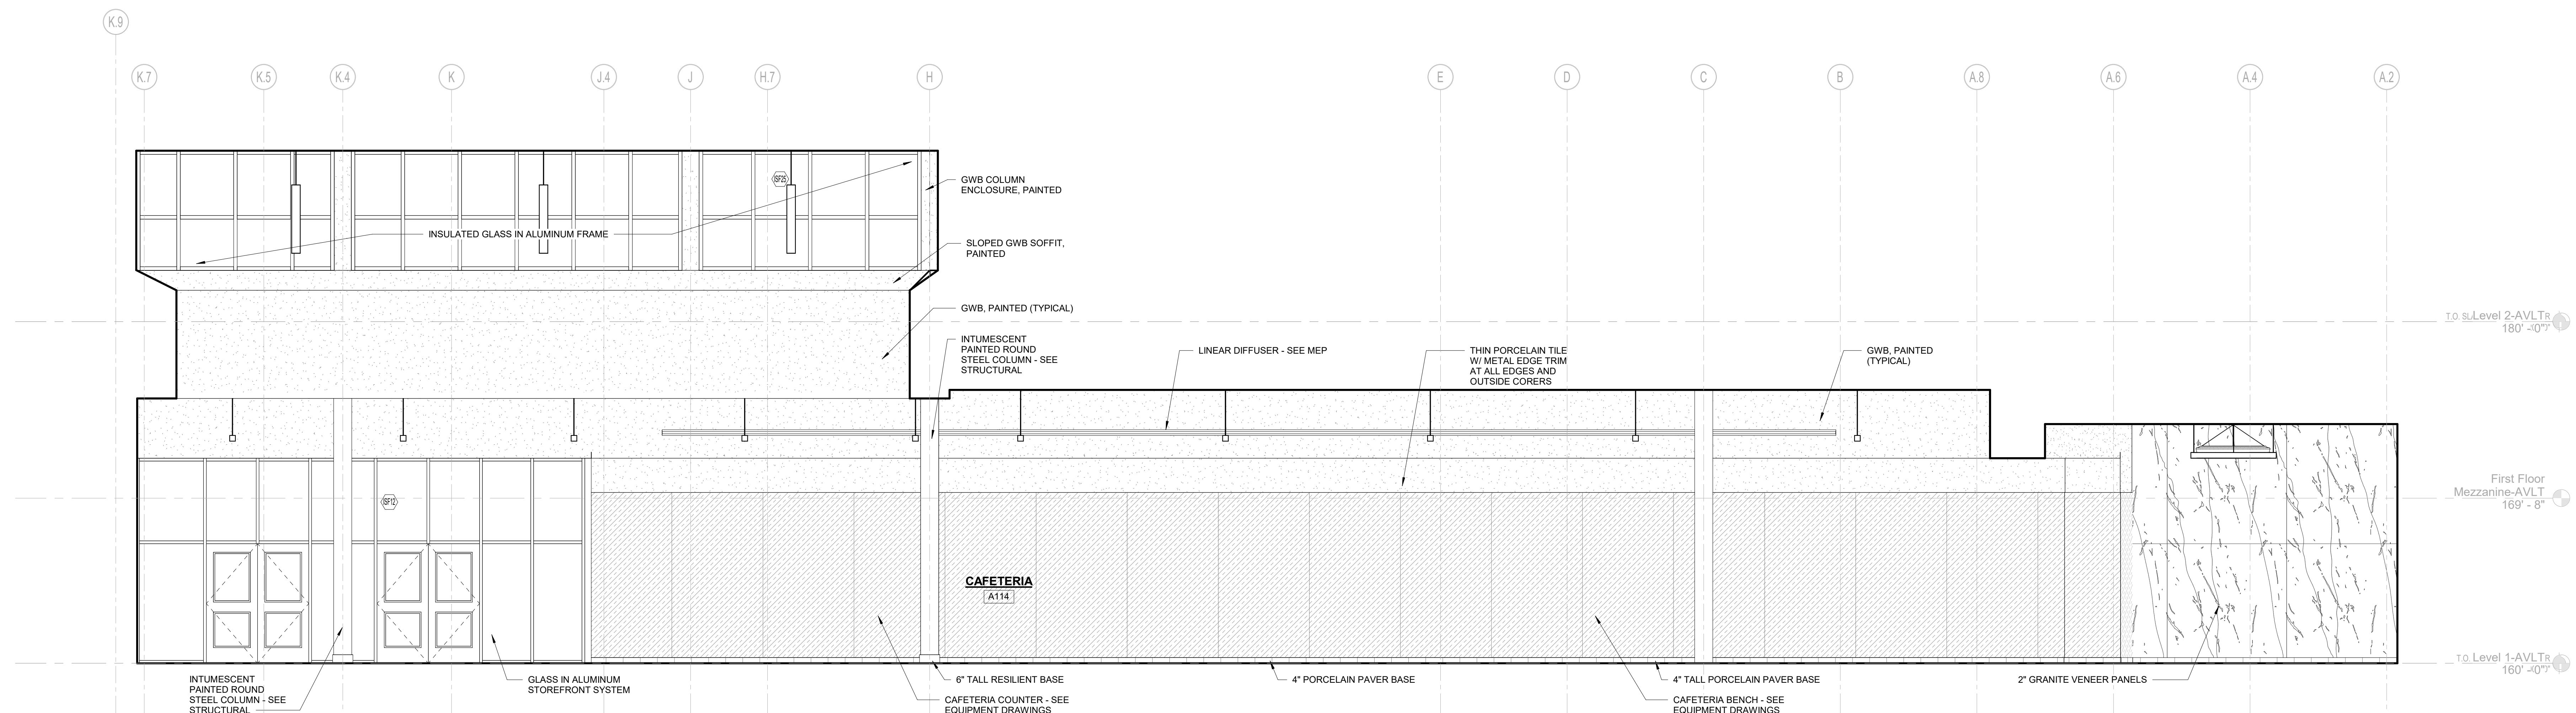

3 CAFETERIA ELEVATION - SOUTH
1/4" = 1'-0"


© COPYRIGHT 2023 DRUMMEY ROSANE ANDERSON, INC.

MSBA 90% CD
SUBMISSION
May 12TH, 2023

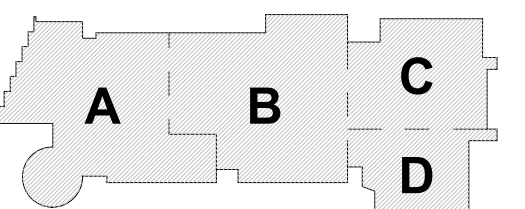

KEY PLAN




PROJECT NORTH
MAGNETIC NORTH

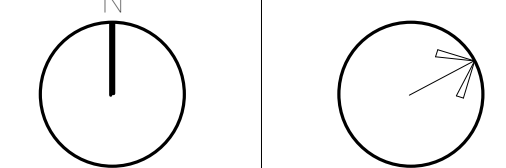


**INTERIOR
ELEVATIONS**

Scale: 1/4" = 1'-0"
Job No.: 20202
Drawn By: DRA
Date: May 12TH, 2023
Volume 3 of 4


A2-2-10

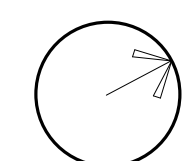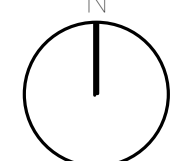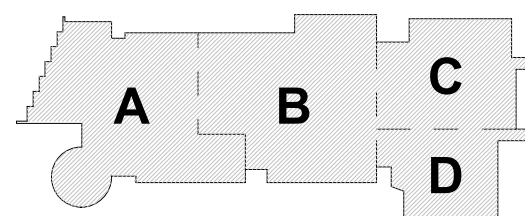


4 CORRIDOR B111 - SOUTH
1/4" = 1'-0"

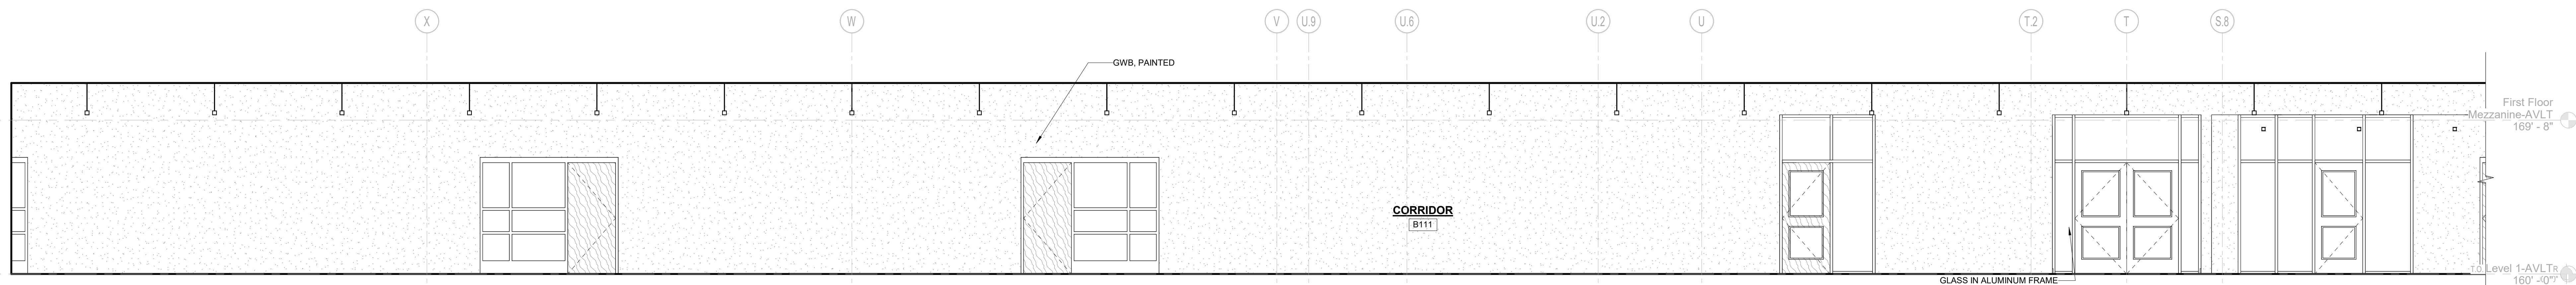


3 CORRIDOR B111 - NORTH
1/4" = 1'-0"





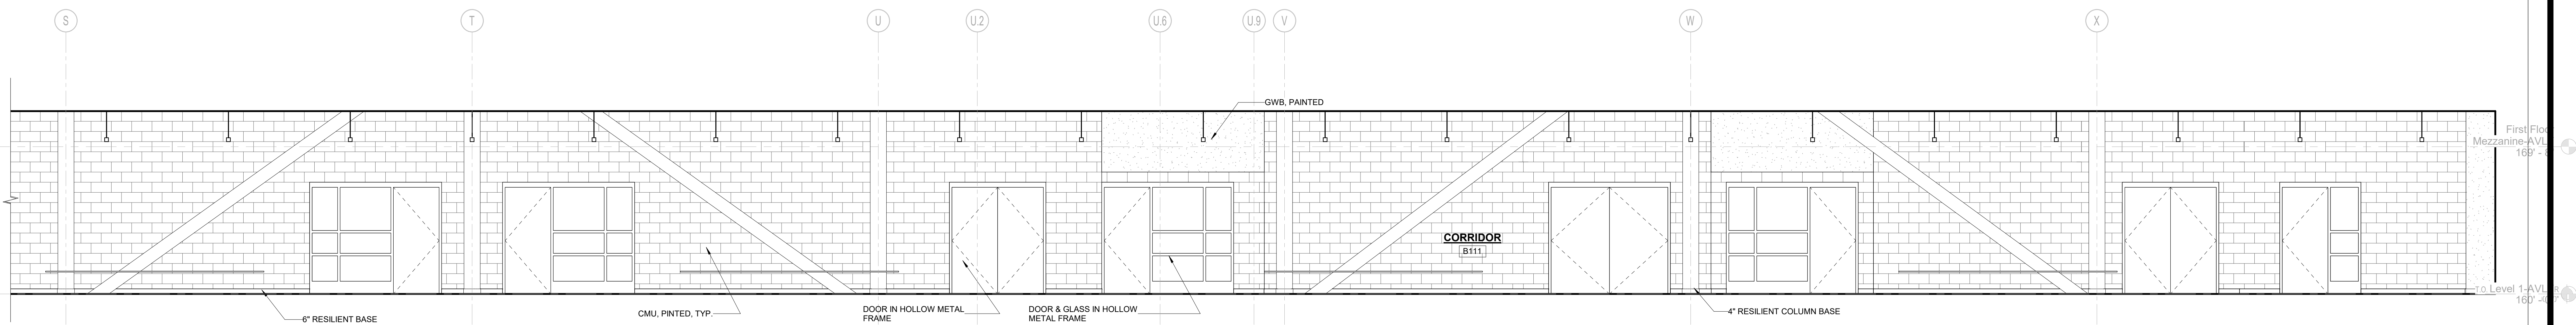


2 CORRIDOR A146 - SOUTH
1/4" = 1'-0"

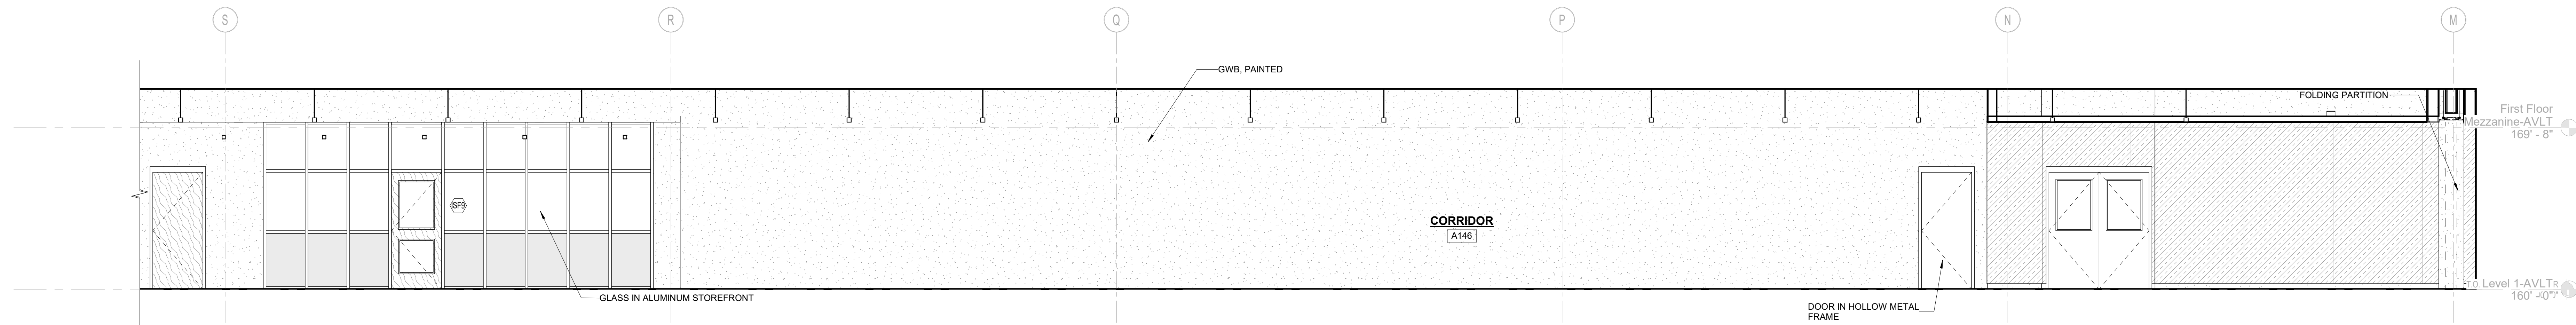

1 CORRIDOR A146 - NORTH
1/4" = 1'-0"

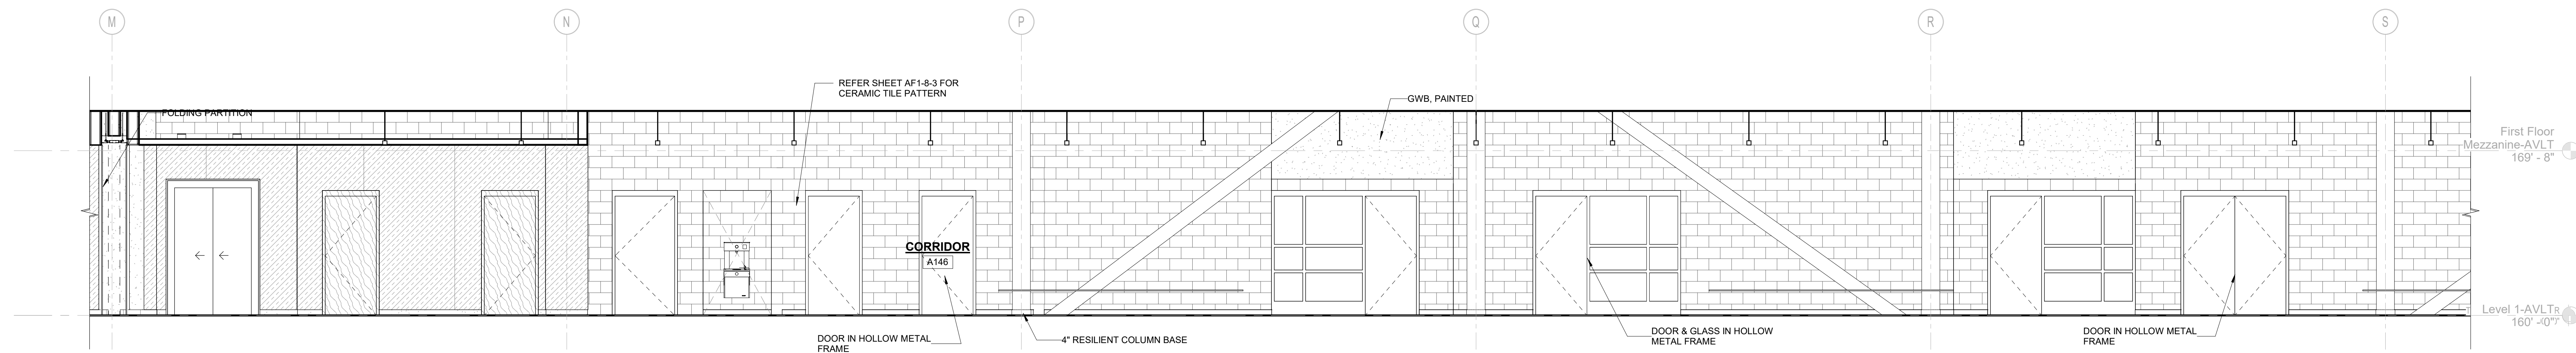


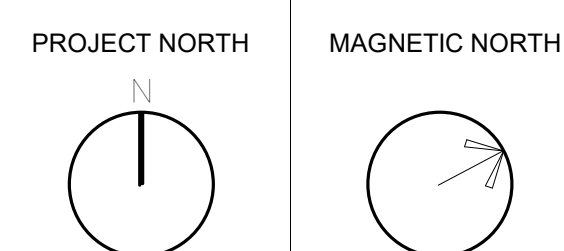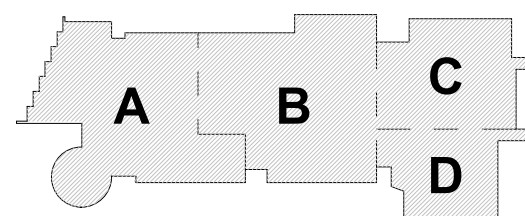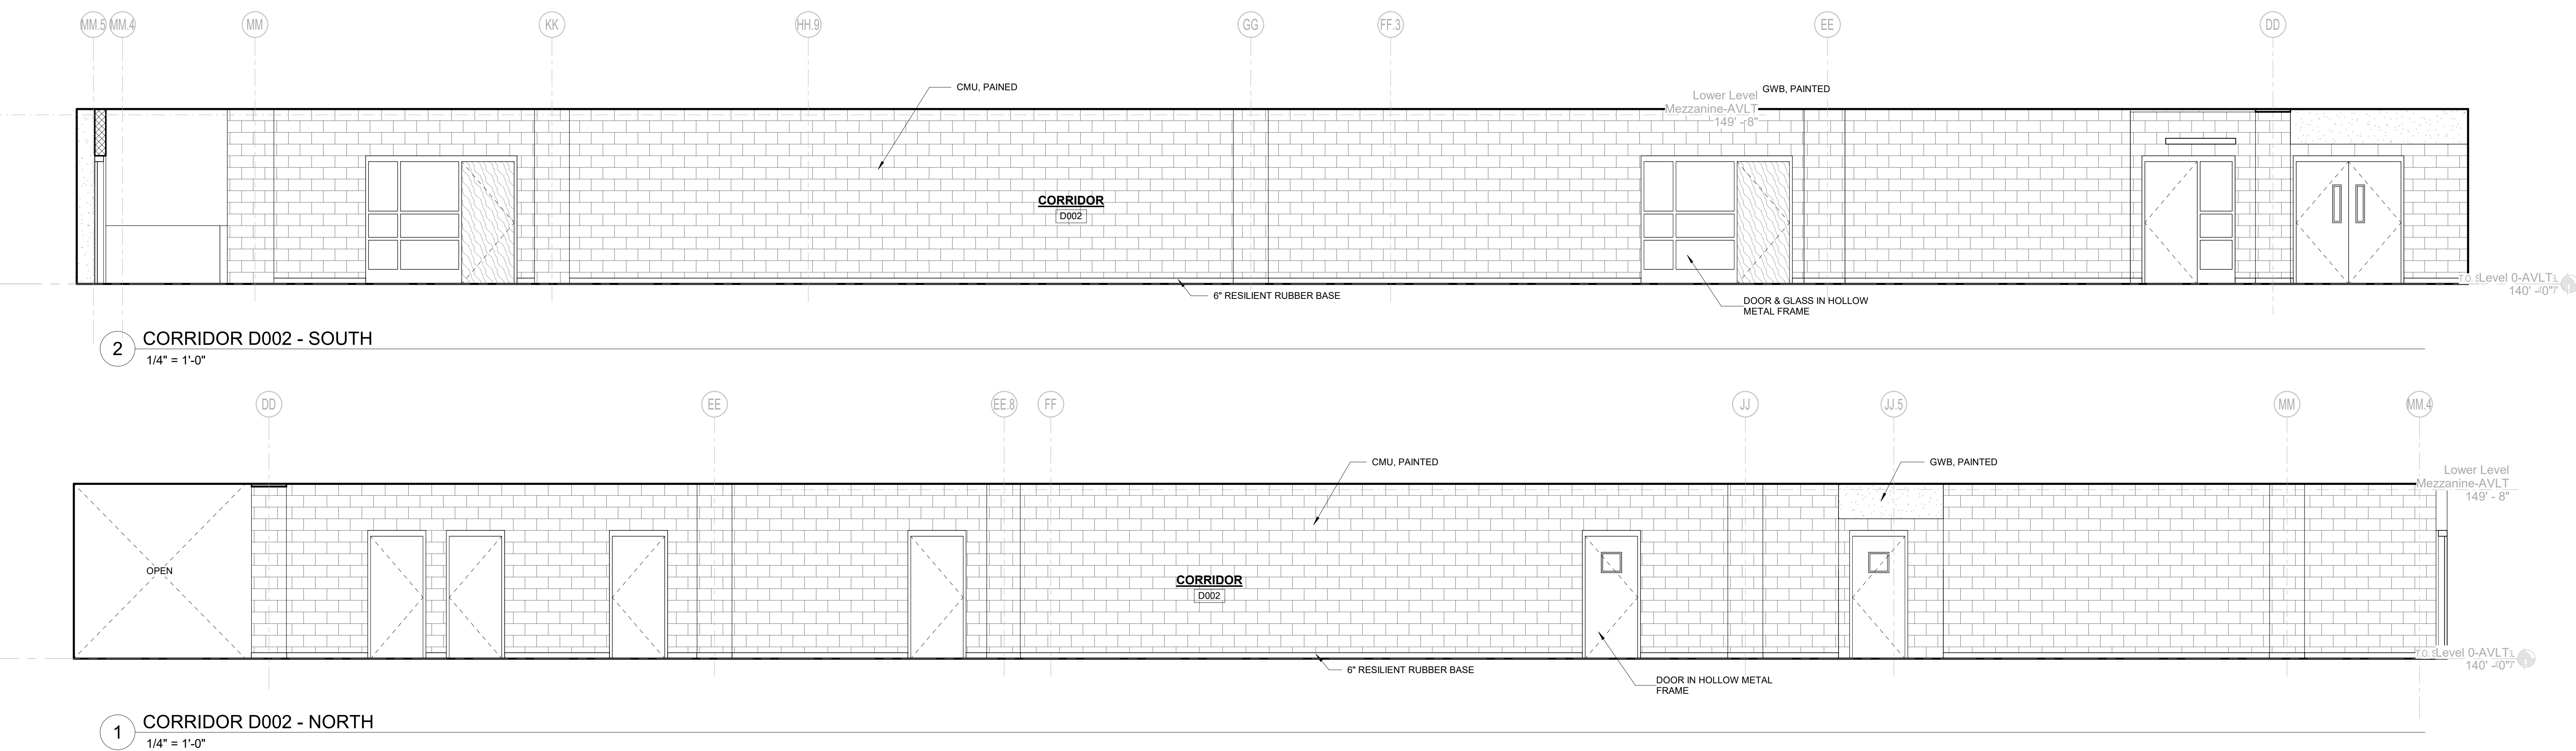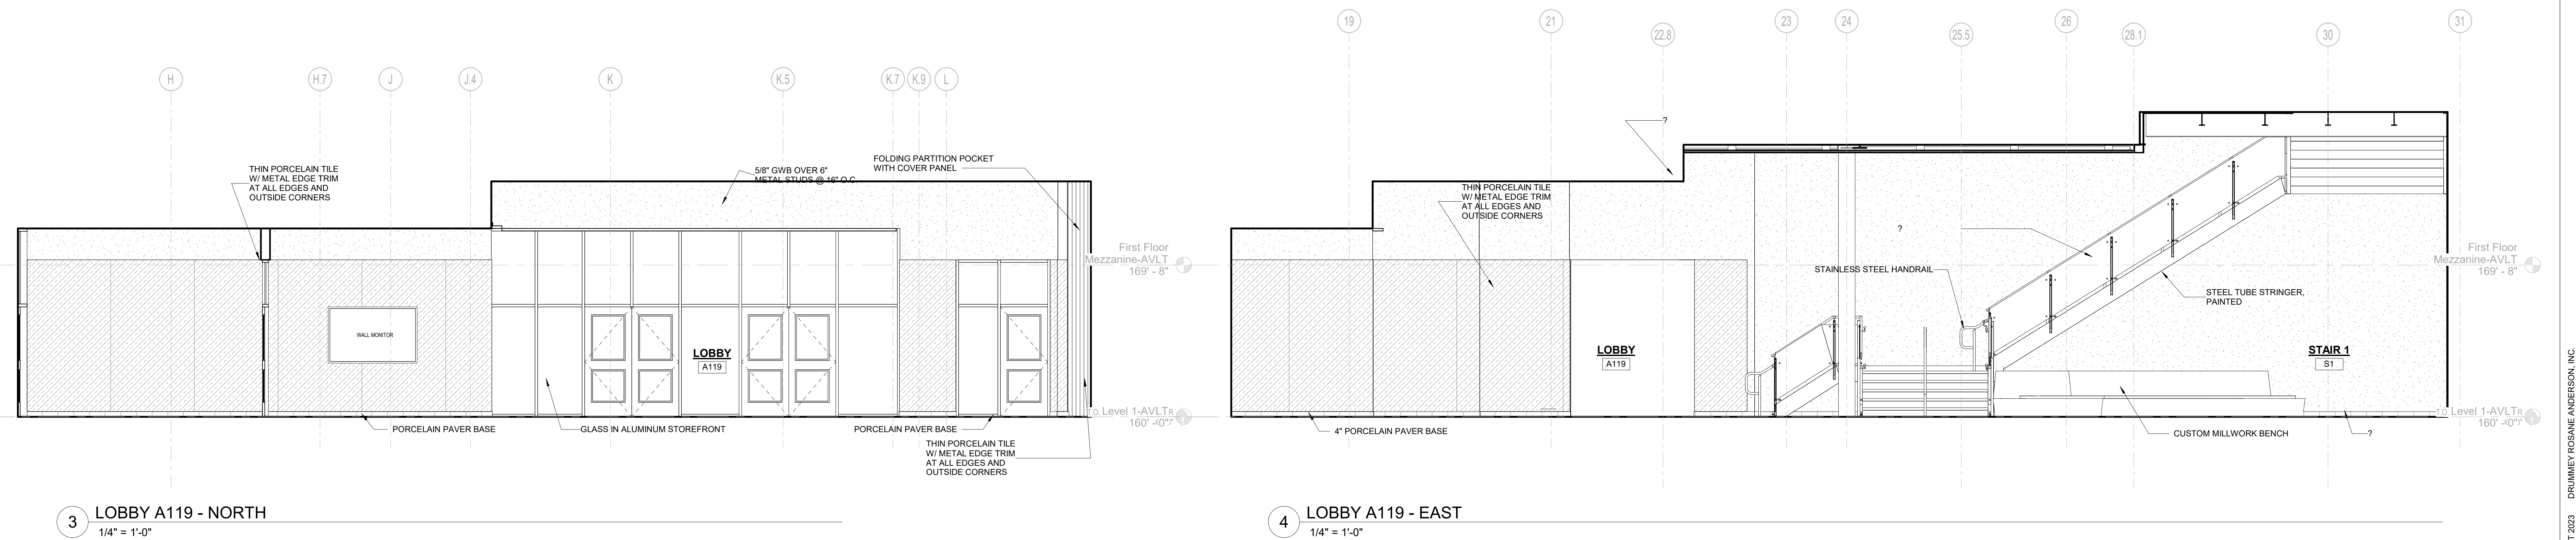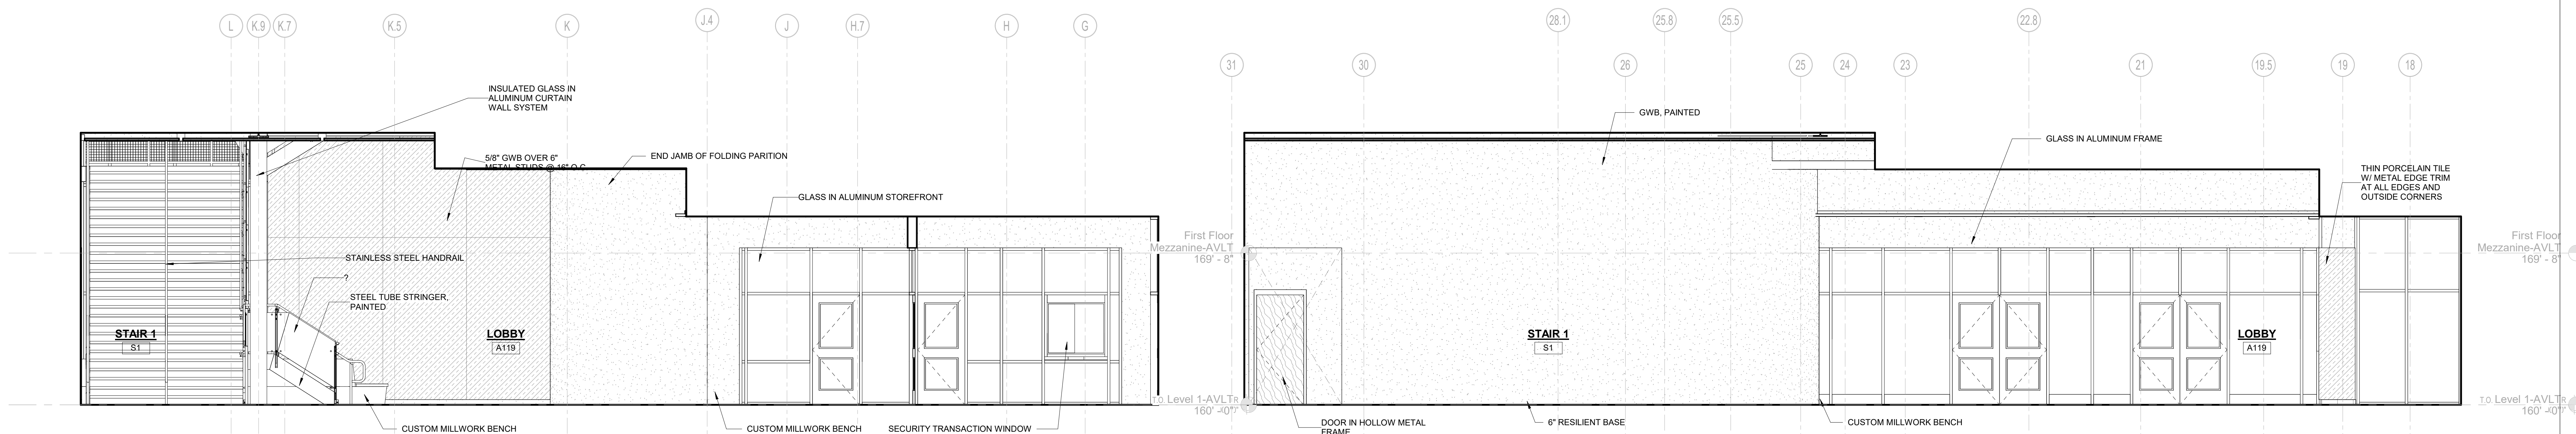




Drummeys Rosane Anderson, Inc.
225 Oakland Road
Studio 205
South Windsor, CT
06074
260 Charles Street
Studio 300
Waltham, MA
02453
Tel: 617.854.1700
www.drainc.com


**Northeast
Metropolitan
Regional
Vocational High
School**
100 Hemlock Road,
Wakefield, MA 01880

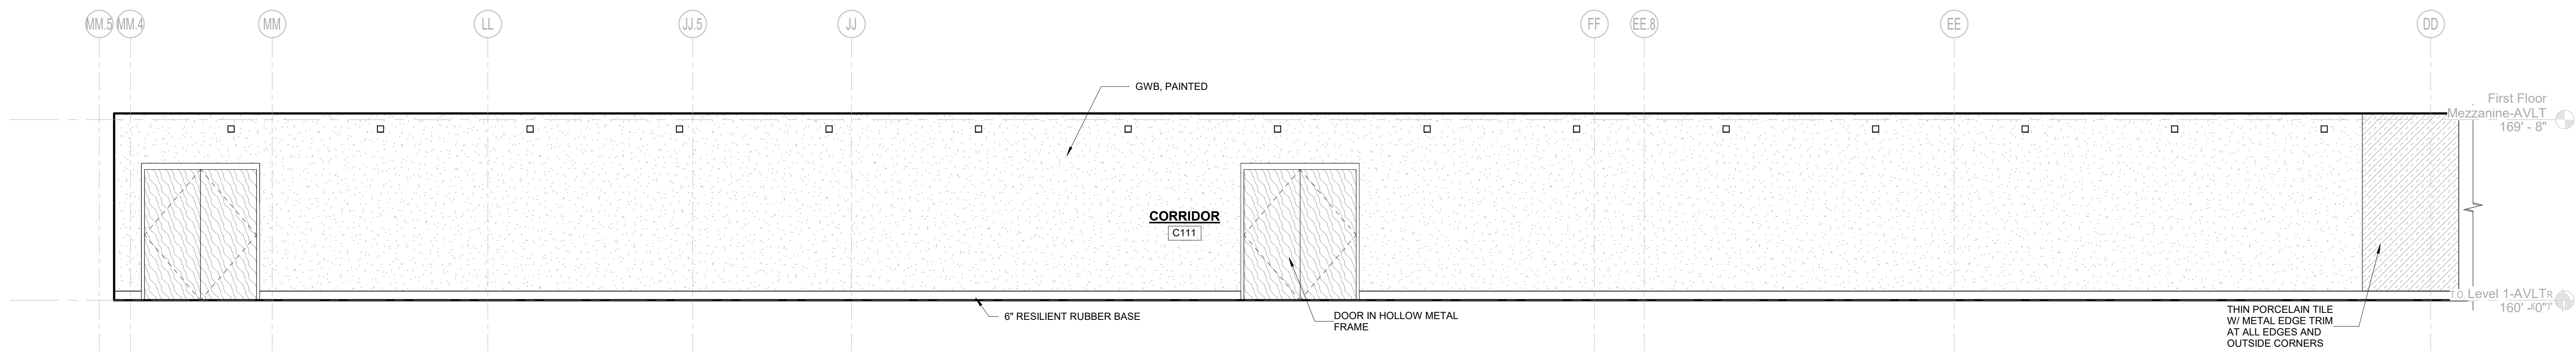


6 CORRIDOR C111 - SOUTH
1/4" = 1'-0"

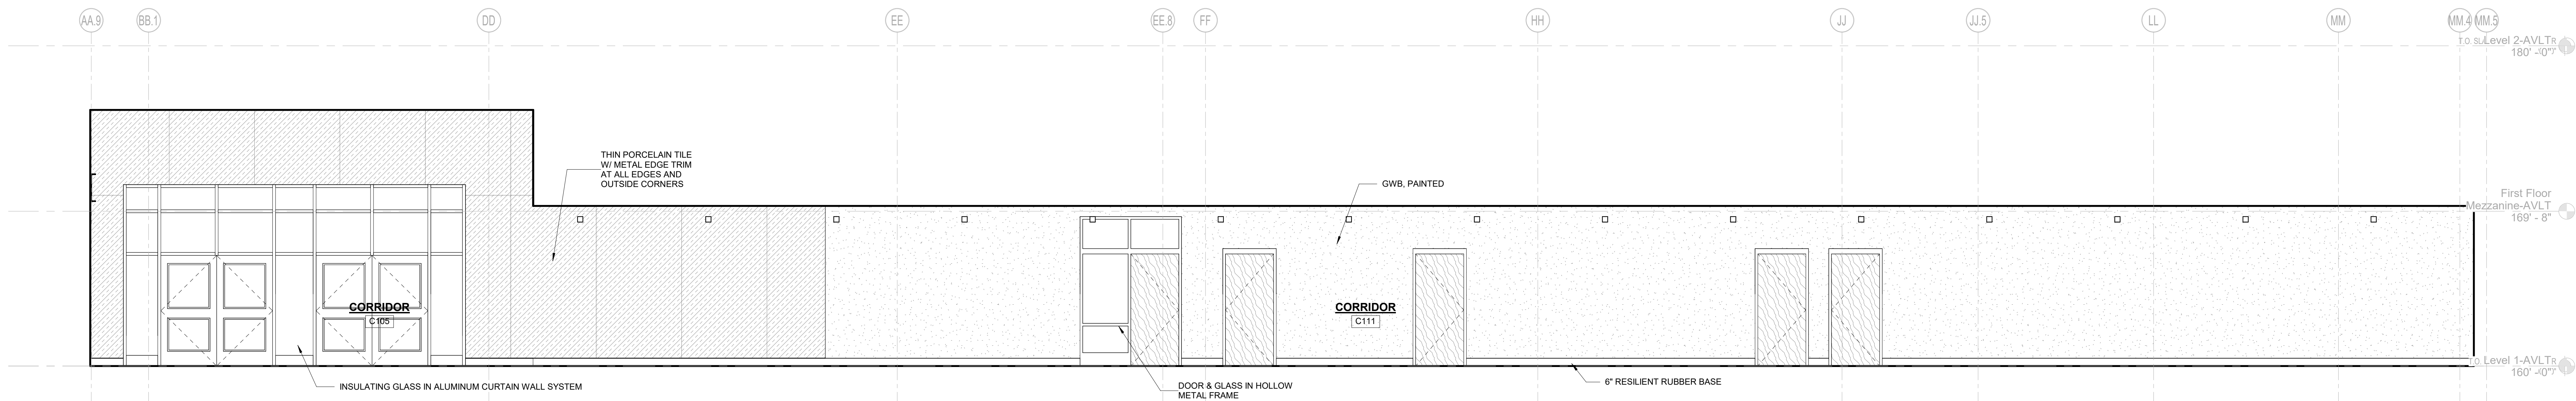


5 CORRIDOR C111 - NORTH
1/4" = 1'-0"

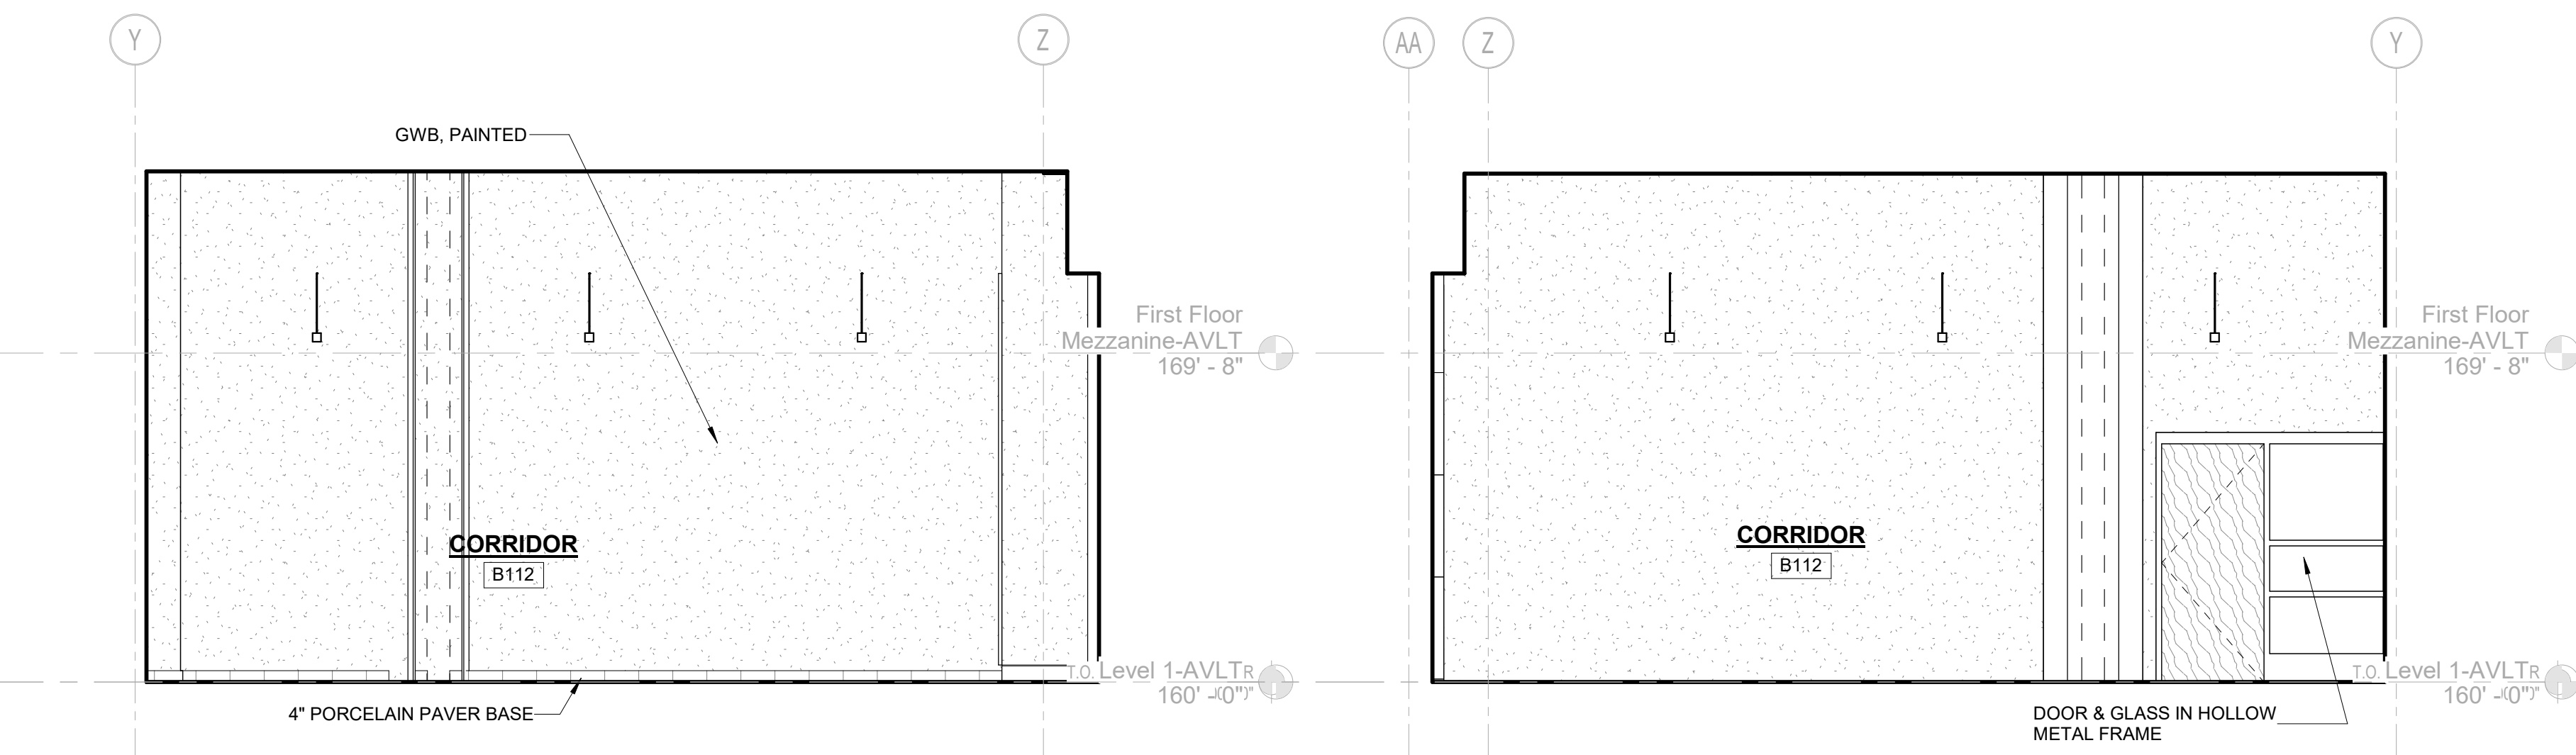


3 CORRIDOR B112 - NORTH
1/4" = 1'-0"

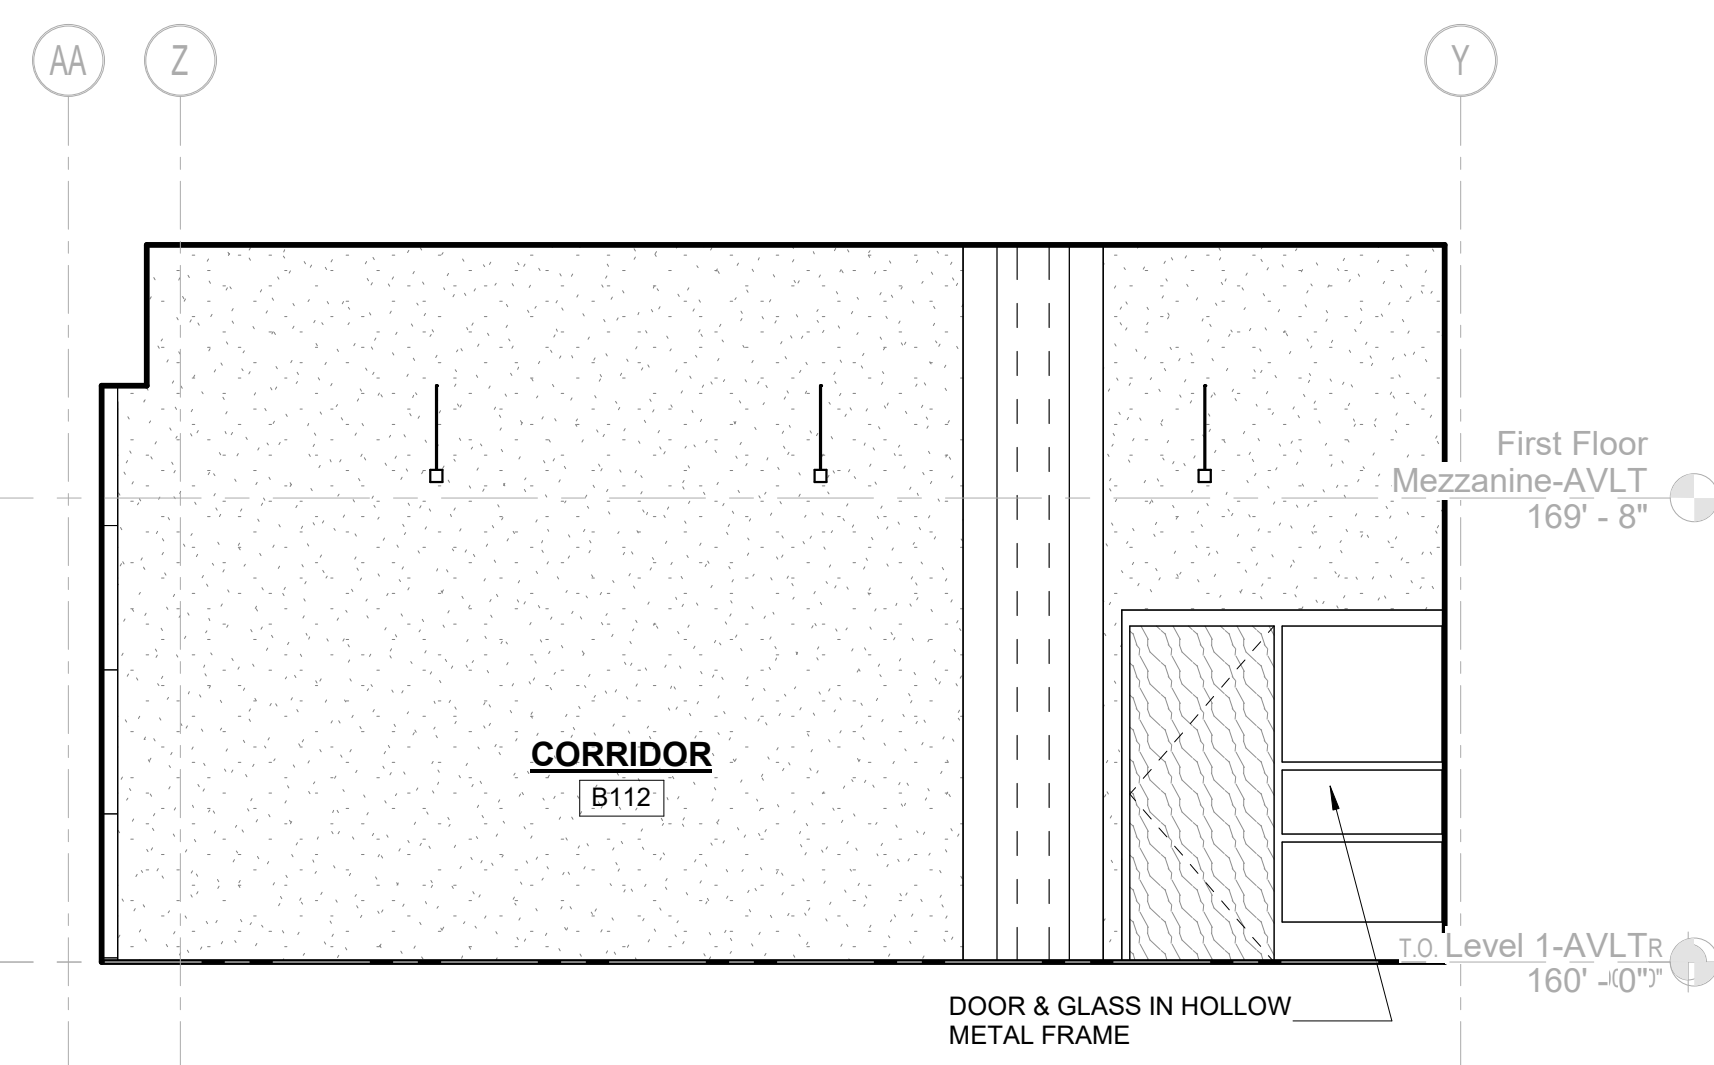

4 CORRIDOR B112 - SOUTH
1/4" = 1'-0"

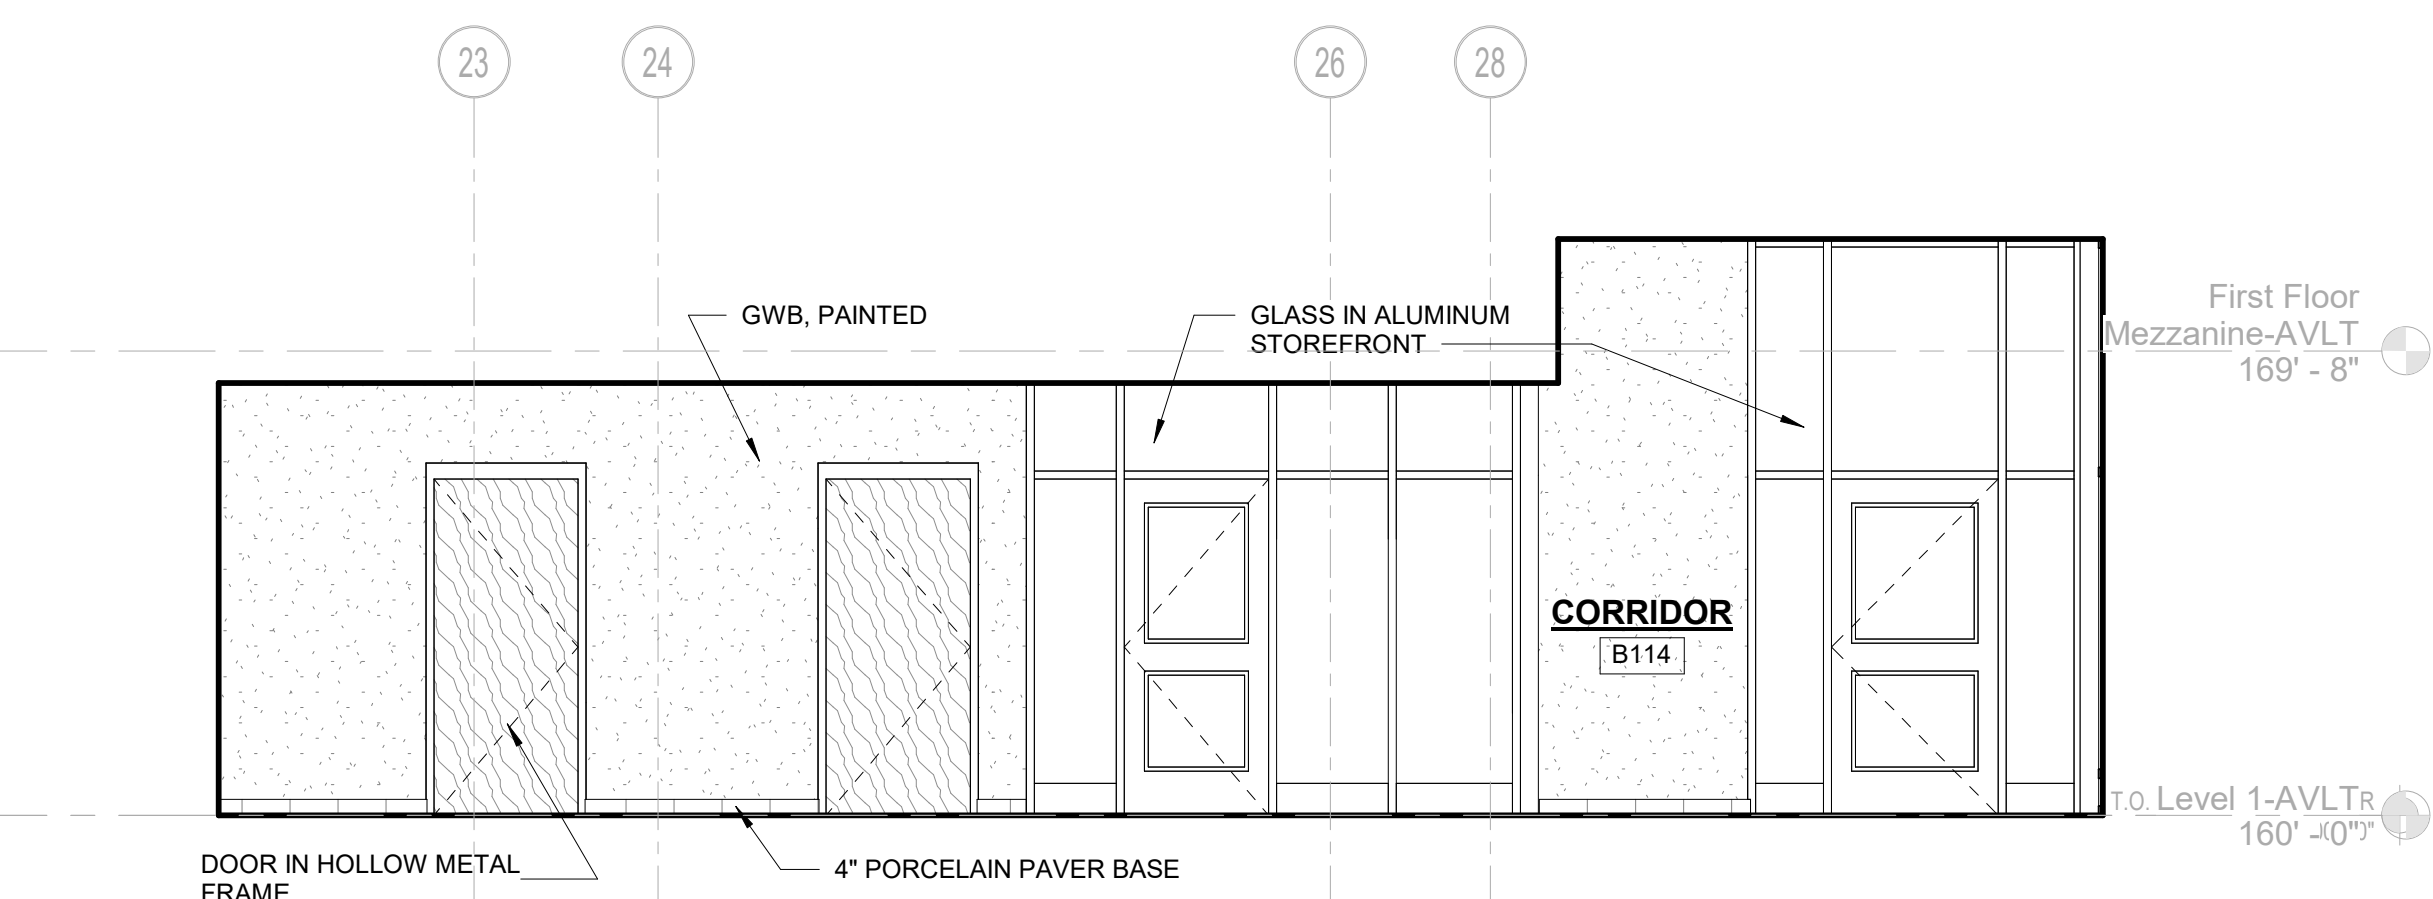


1 CORRIDOR B114 - EAST
1/4" = 1'-0"

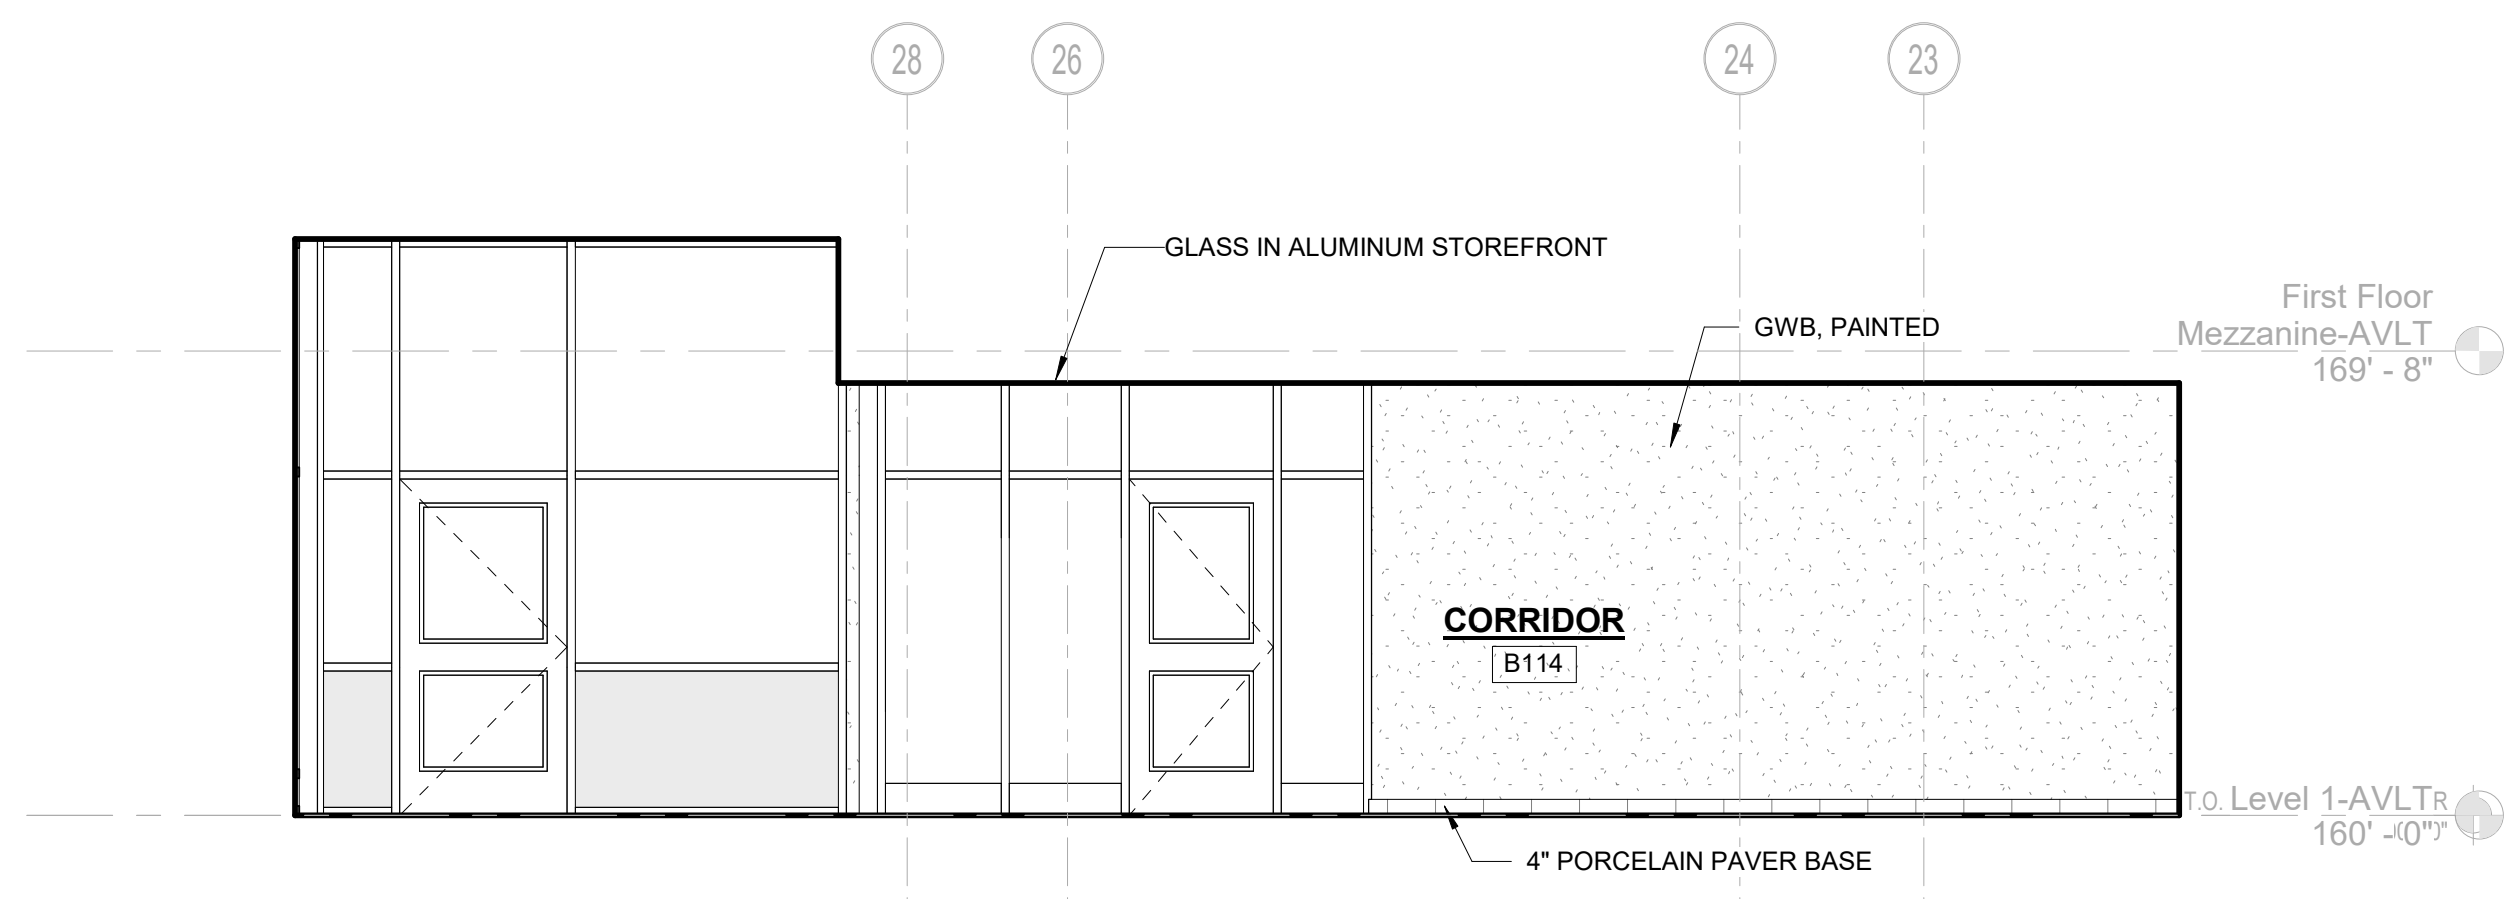


2 CORRIDOR B114 - WEST
1/4" = 1'-0"

© COPYRIGHT 2023 DRUMMEYS ROSANE ANDERSON, INC.

MSBA 90% CD
SUBMISSION
May 12TH, 2023

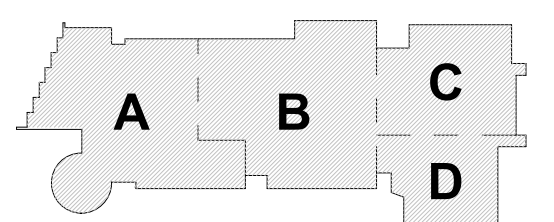





KEY PLAN

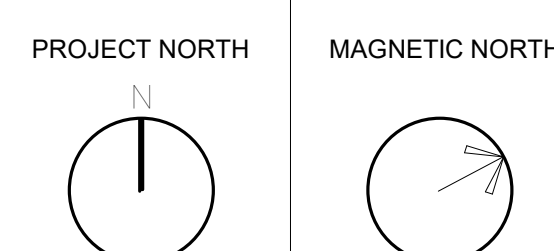


**INTERIOR
ELEVATIONS**

Scale: 1/4" = 1'-0"
Job No.: 20202
Drawn By: DRA
Date: May 12TH, 2023
Volume 3 of 4


A2-2-13

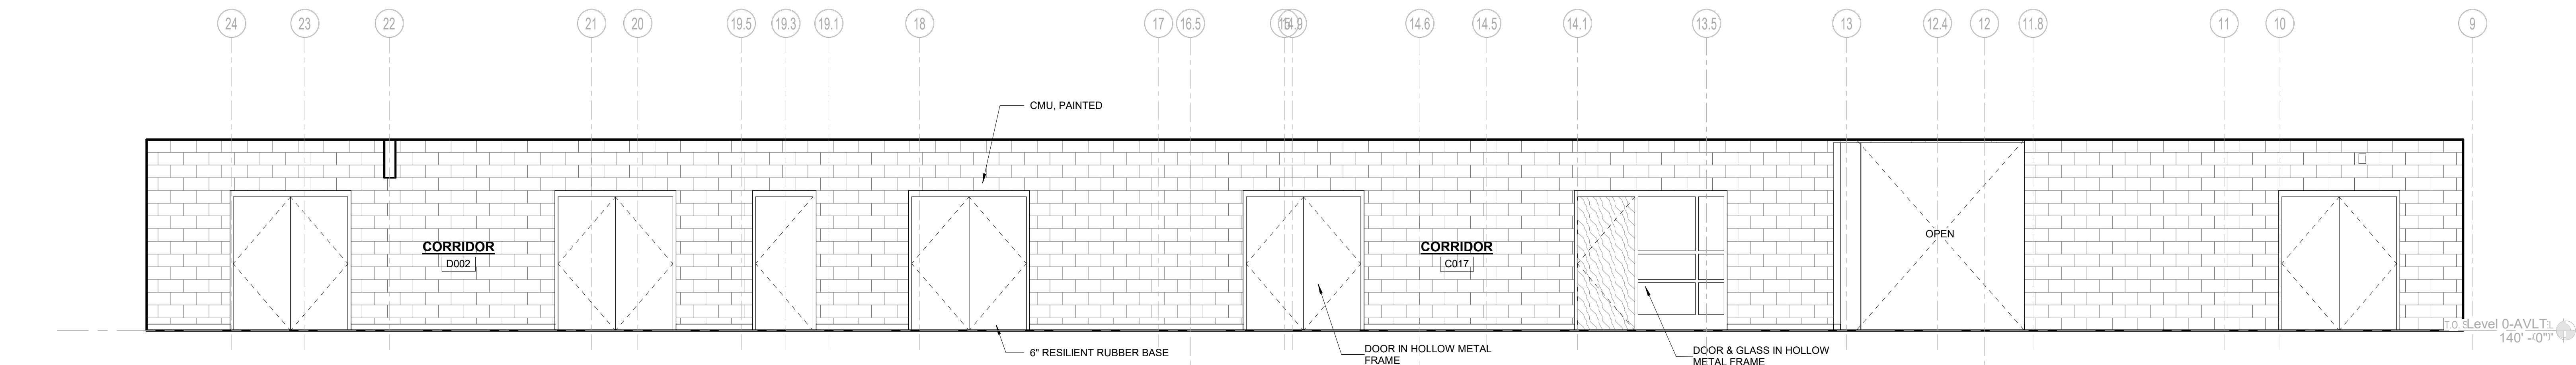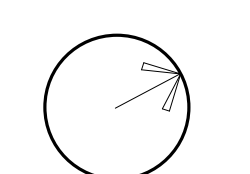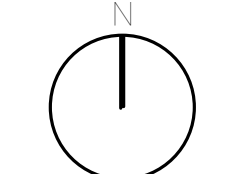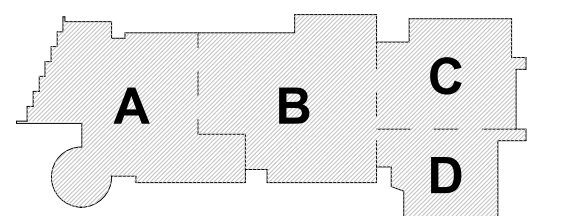

7 CORRIDOR C017 - WEST
1/4" = 1'-0"

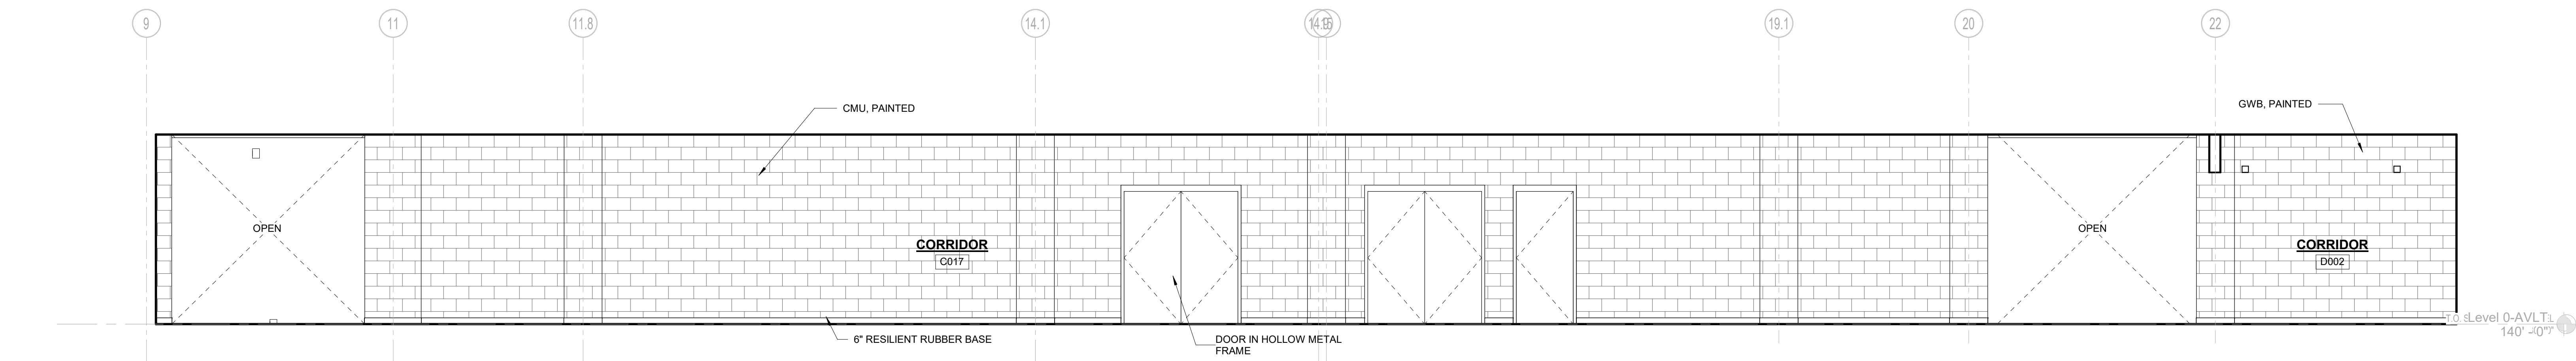


6 CORRIDOR C017 - EAST
1/4" = 1'-0"

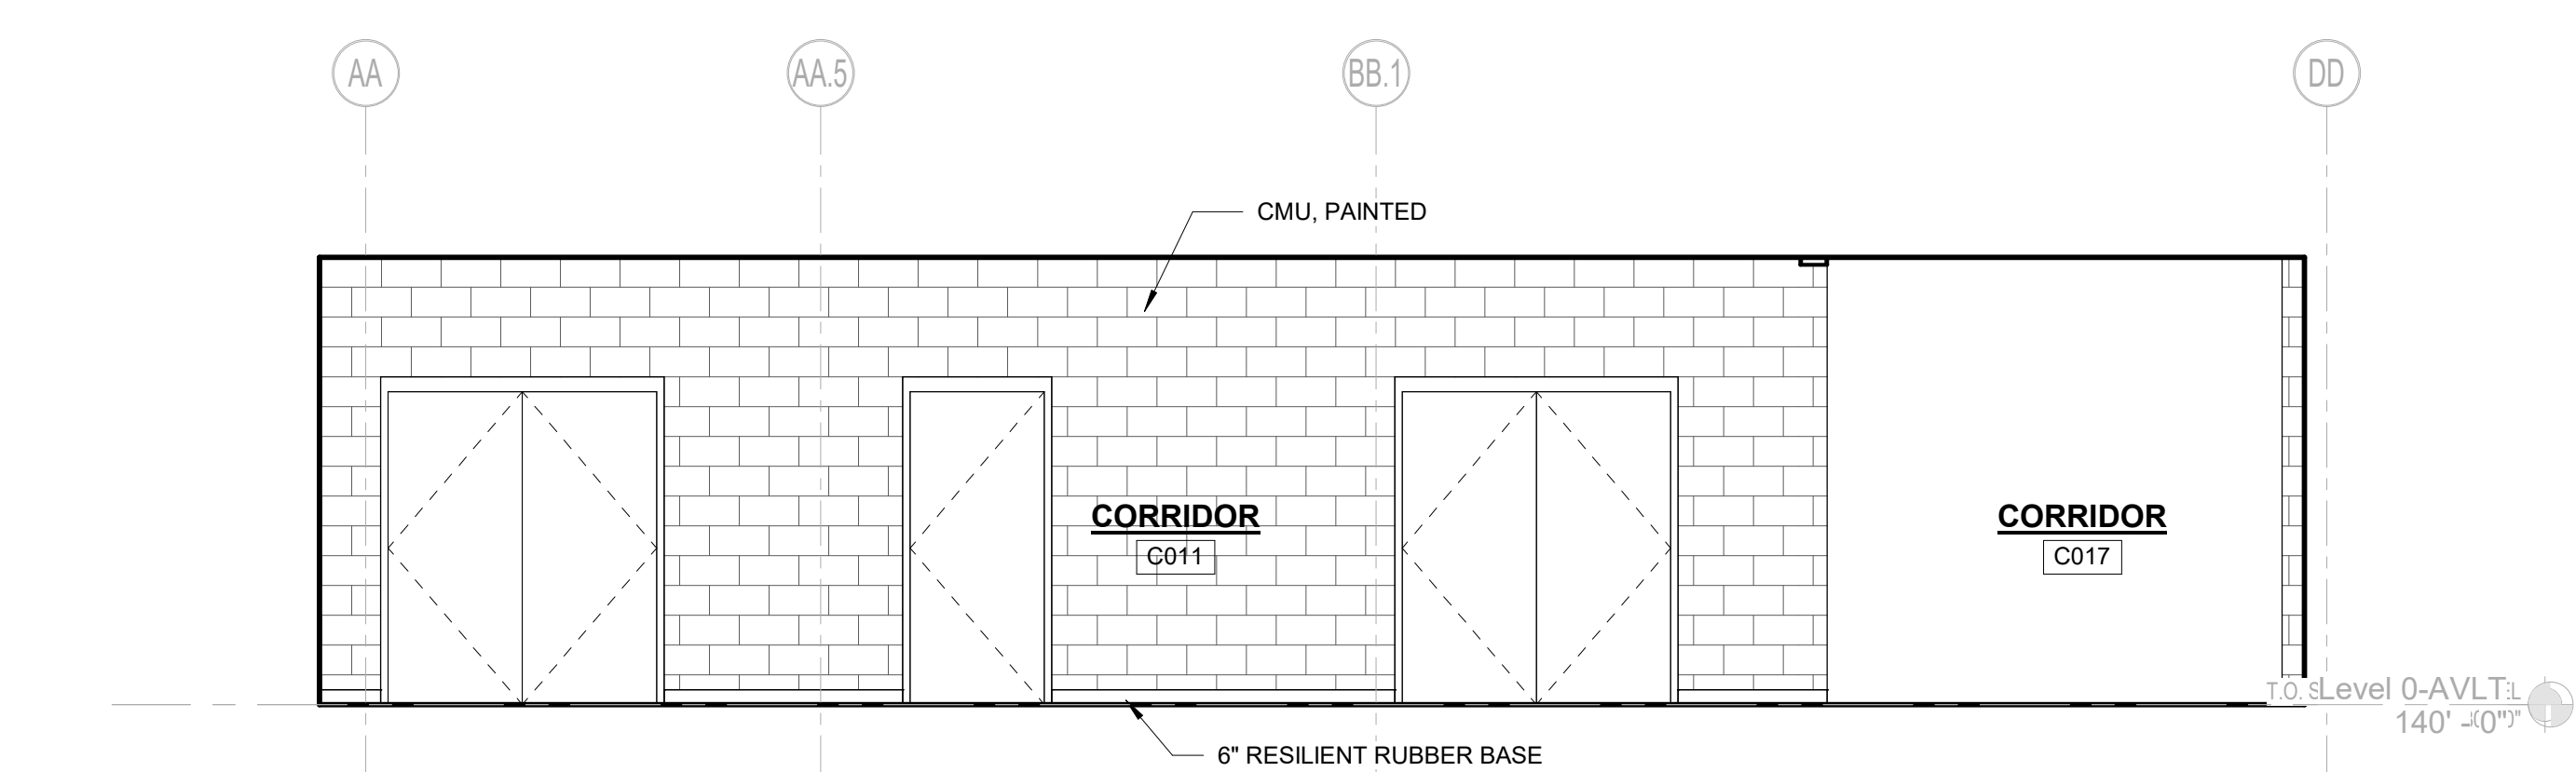


4 CORRIDOR C011 - NORTH
1/4" = 1'-0"



5 CORRIDOR C011 - SOUTH
1/4" = 1'-0"

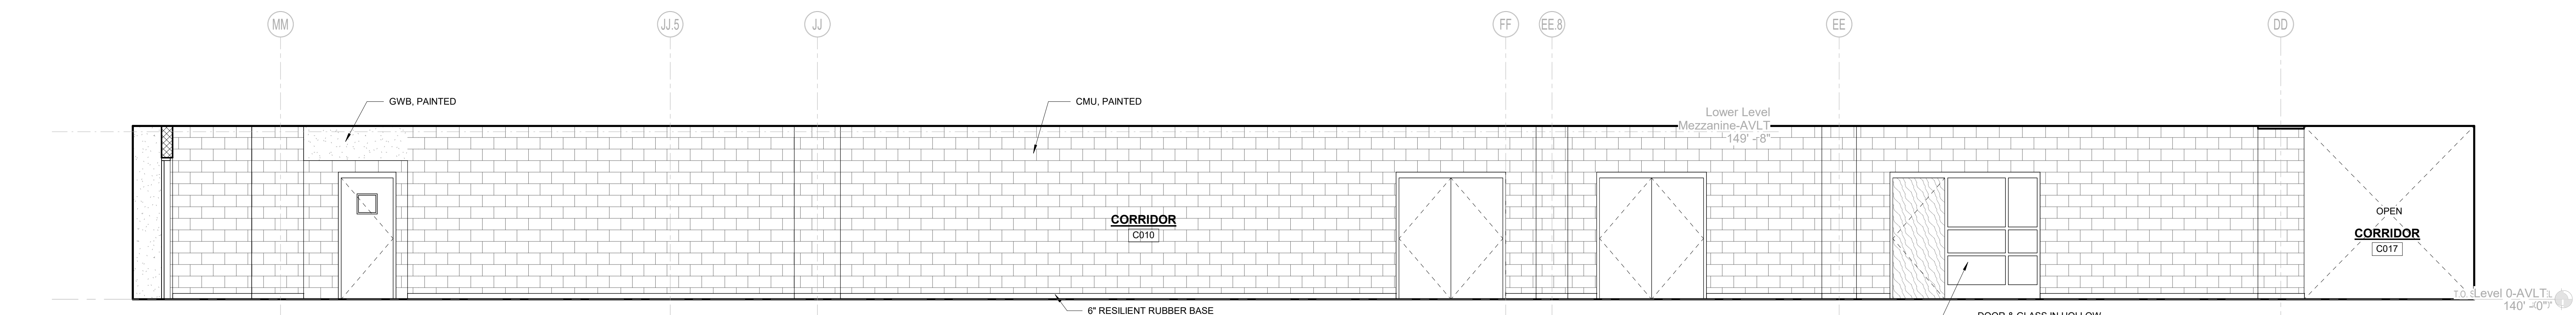

3 CORRIDOR C010 - SOUTH
1/4" = 1'-0"

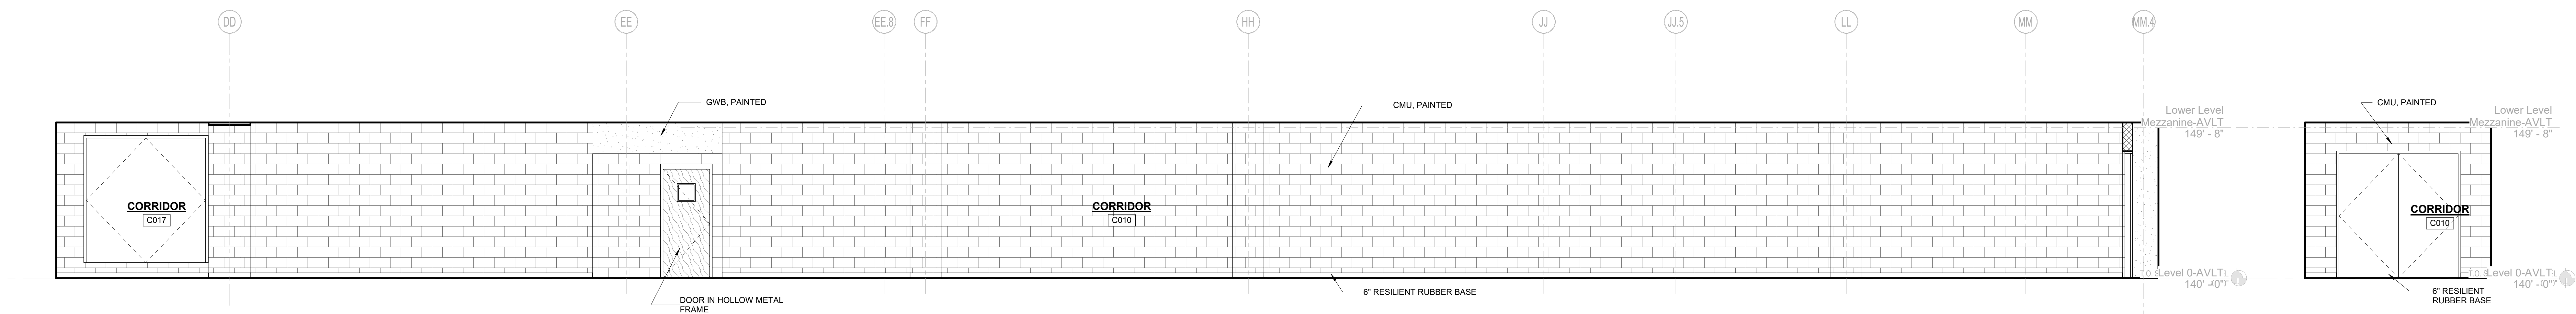

1 CORRIDOR C010 - NORTH
1/4" = 1'-0"

2 CORRIDOR C010 - EAST
1/4" = 1'-0"

DRA

Drumme Rosane Anderson, Inc.

225 Oakland Road
Studio 205
South Windsor, CT
06074

260 Charles Street
Studio 300
Waltham, MA
02453

Planning | Architecture | Interior Design

Northeast
Metropolitan
Regional
Vocational High
School

100 Hemlock Road,
Wakefield, MA 01880

MSBA 90% CD
SUBMISSION

May 12TH, 2023

KEY PLAN

PROJECT NORTH

MAGNETIC NORTH

INTERIOR
ELEVATIONS

Scale: 1/4" = 1'-0"


Job No.: 20202

Drawn By: DRA


Date: May 12TH, 2023

Volume 3 of 4


A2-2-15

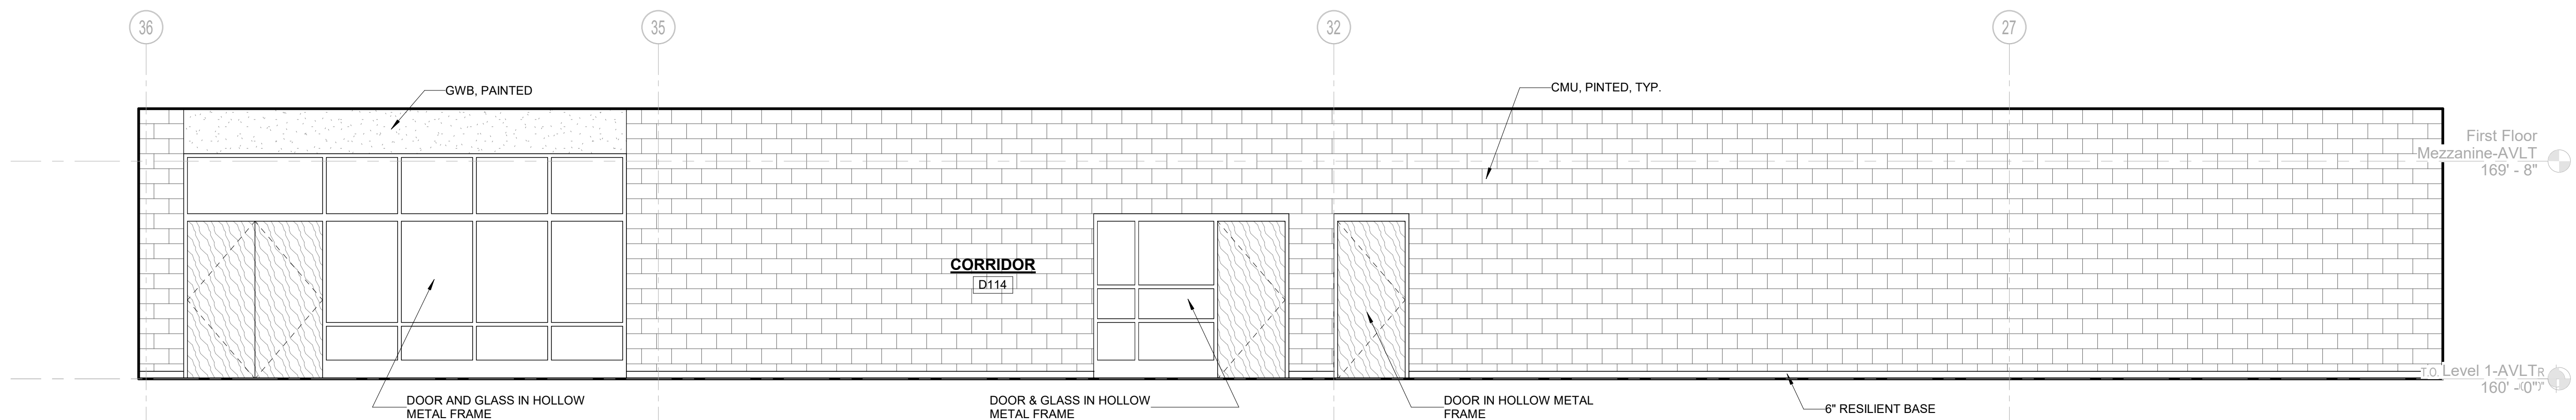


4 CORRIDOR D114 - WEST
1/4" = 1'-0"

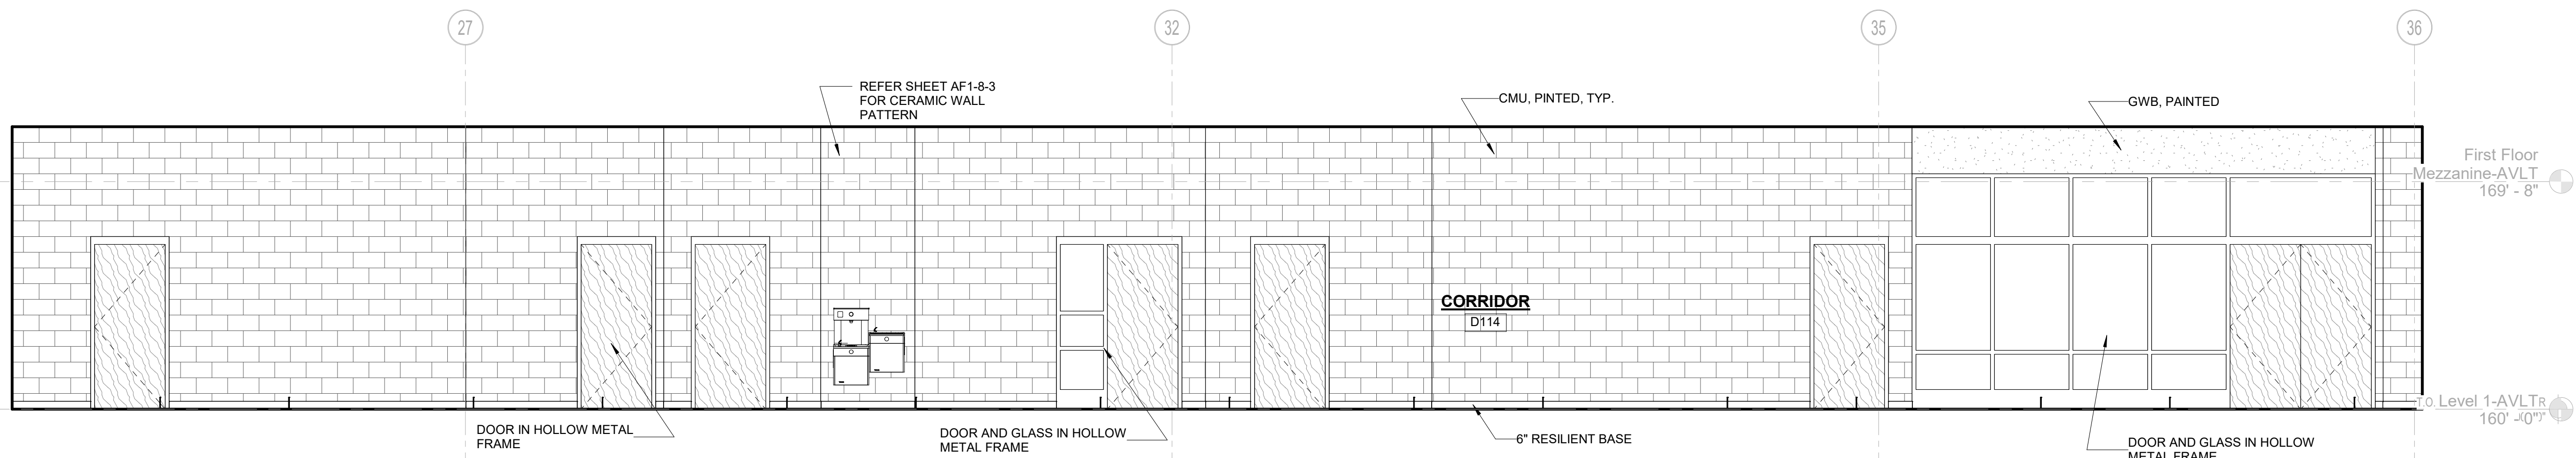

3 CORRIDOR D114 - EAST
1/4" = 1'-0"

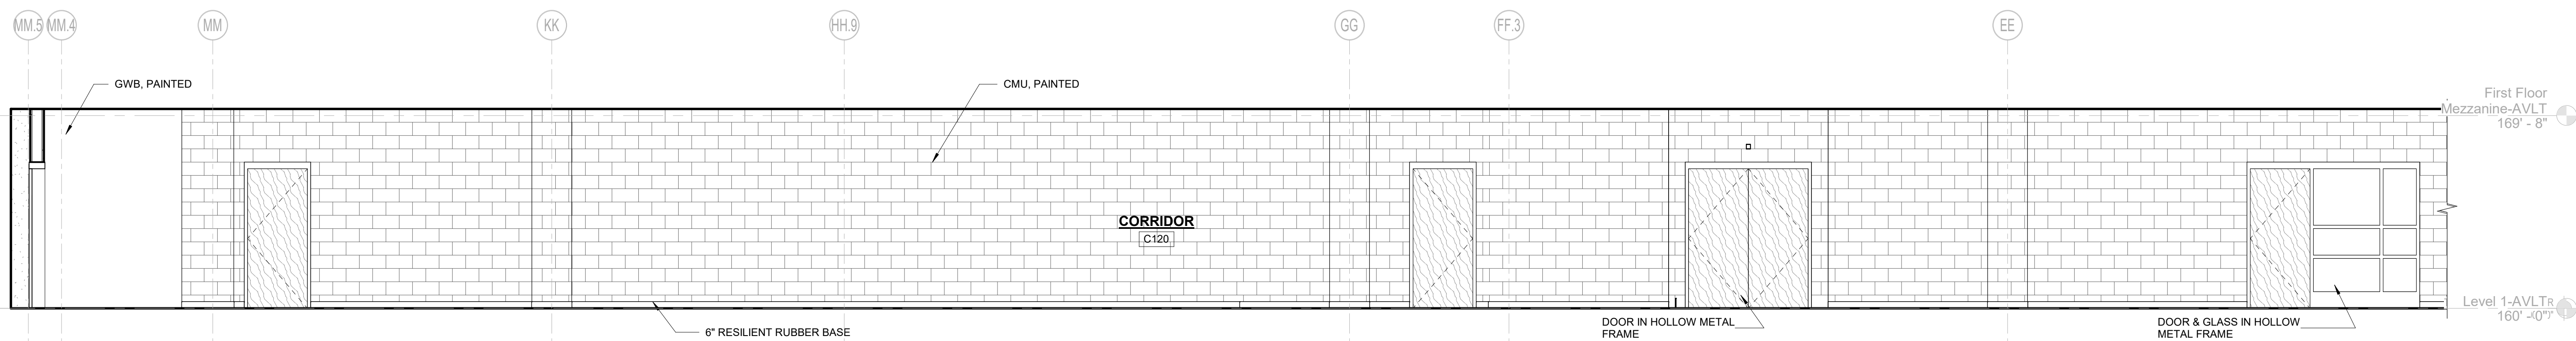

2 CORRIDOR C120 - SOUTH
1/4" = 1'-0"

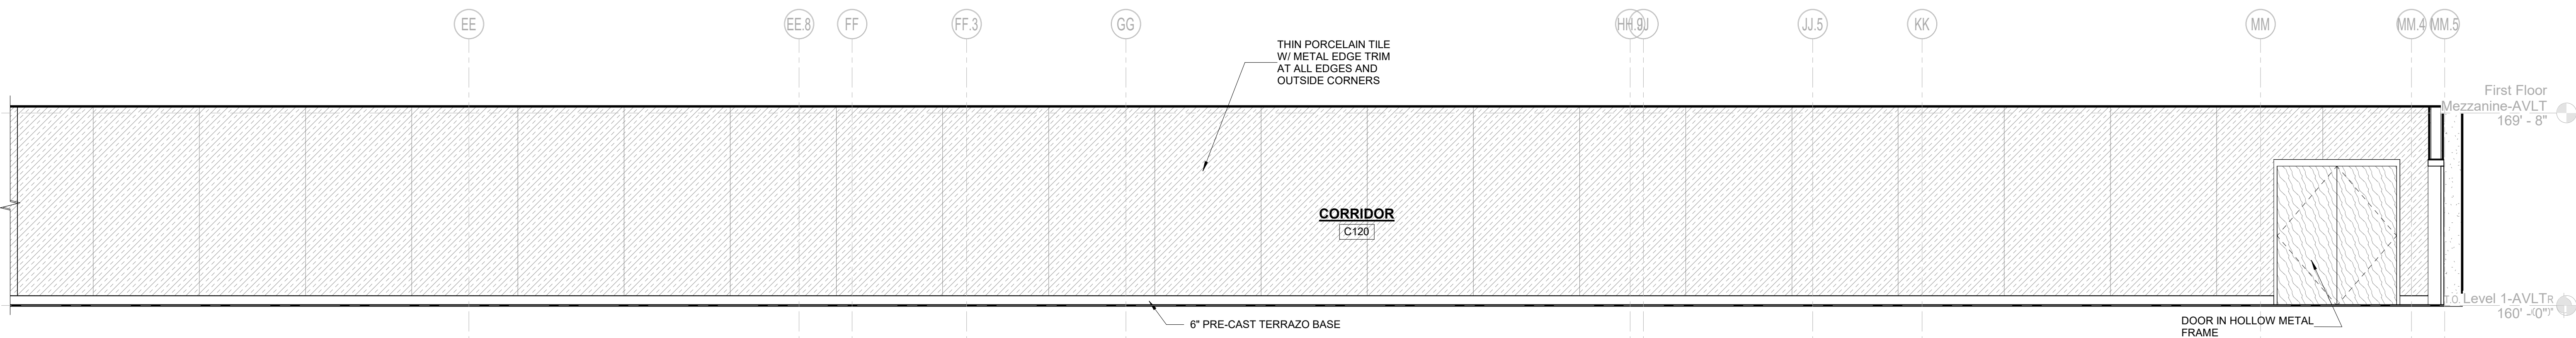


1 CORRIDOR C120 - NORTH
1/4" = 1'-0"



Drummeys Rosane Anderson, Inc.
225 Oakland Road
Studio 205
South Windsor, CT
06074
260 Charles Street
Studio 300
Waltham, MA
02453
Planning | Architecture | Interior Design
Tel: 617.854.1700
www.draa.com


Northeast
Metropolitan
Regional
Vocational High
School
100 Hemlock Road,
Wakefield, MA 01880

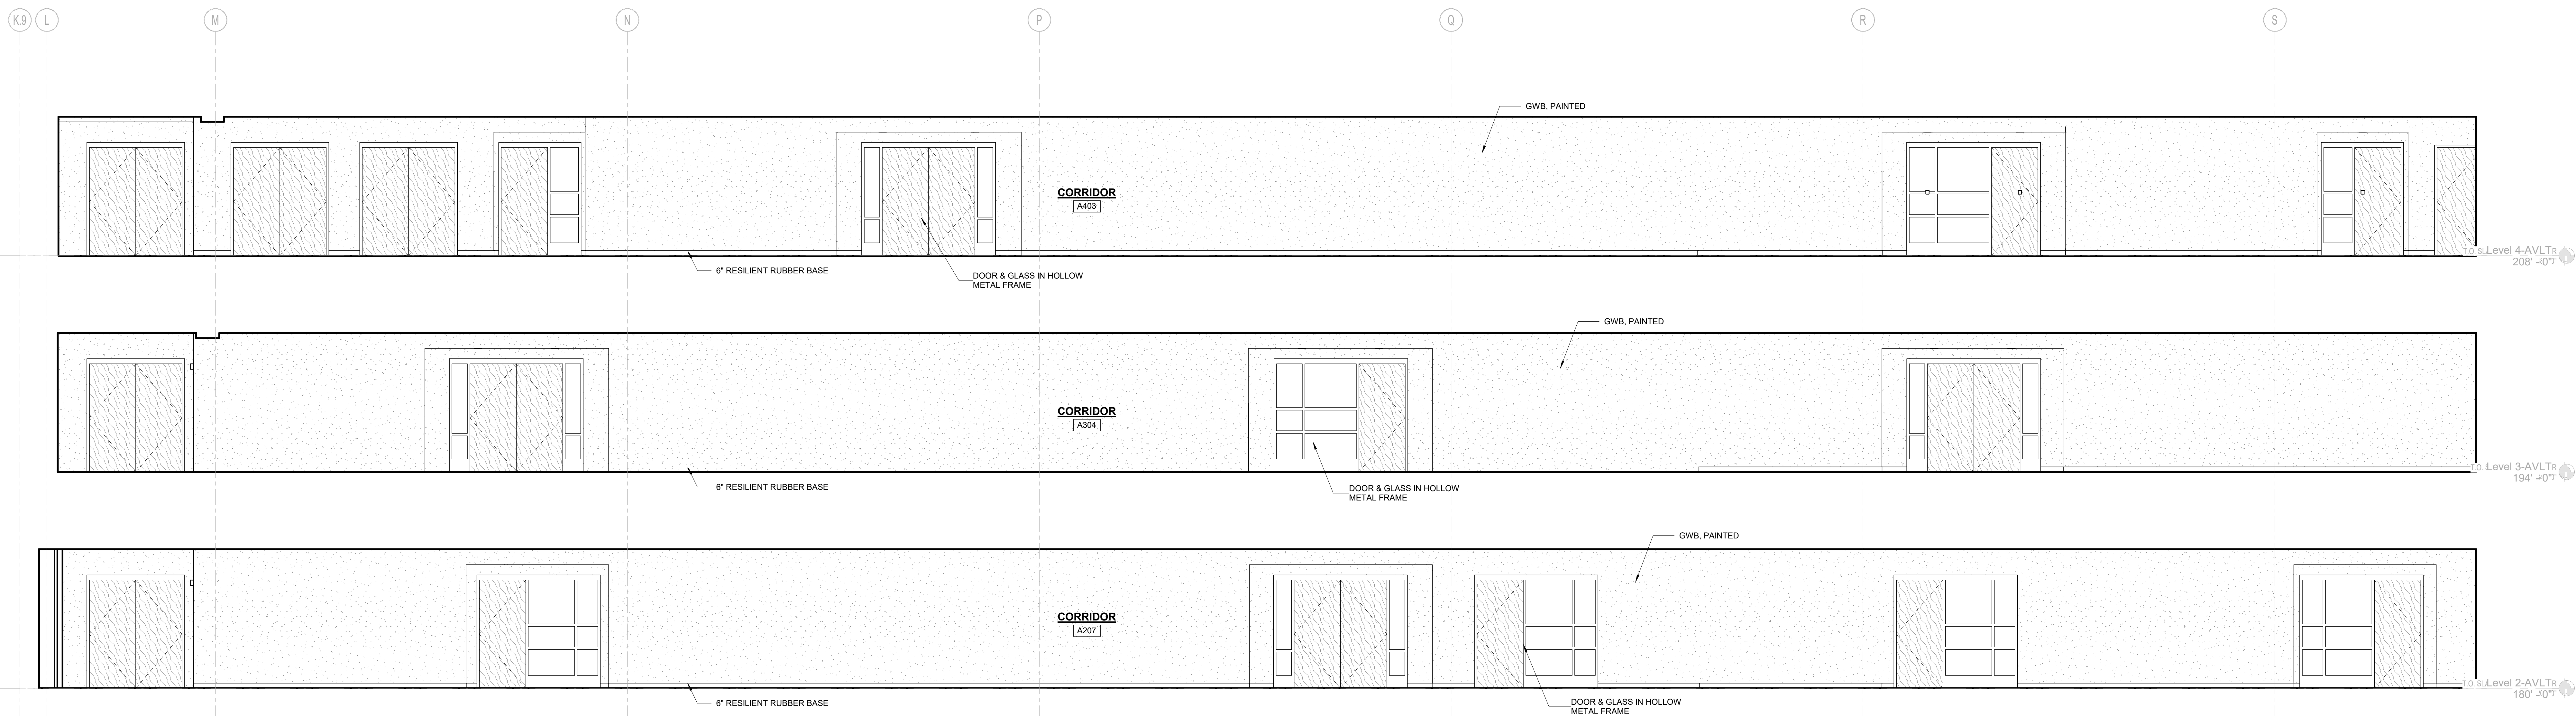

1 CORRIDOR A207, A304 AND A403 - NORTH (LEFT)
1/4" = 1'-0"


© COPYRIGHT 2023 DRUMMEYS ROSANE ANDERSON, INC.

MSBA 90% CD
SUBMISSION
May 12TH, 2023

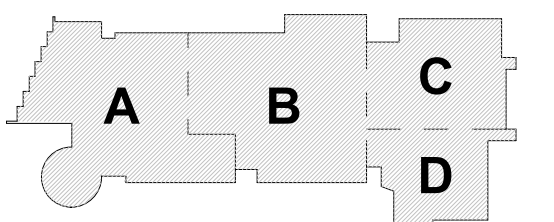

KEY PLAN

PROJECT NORTH
MAGNETIC NORTH

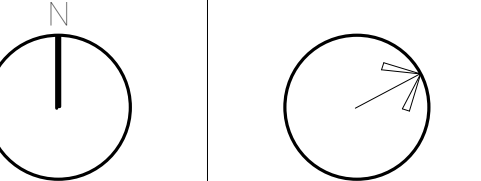


INTERIOR
ELEVATIONS

Scale: 1/4" = 1'-0"
Job No.: 20202
Drawn By: DRA
Date: May 12TH, 2023
Volume 3 of 4


A2-2-16

**Northeast
Metropolitan
Regional
Vocational High
School**

100 Hemlock Road,
Wakefield, MA 01880

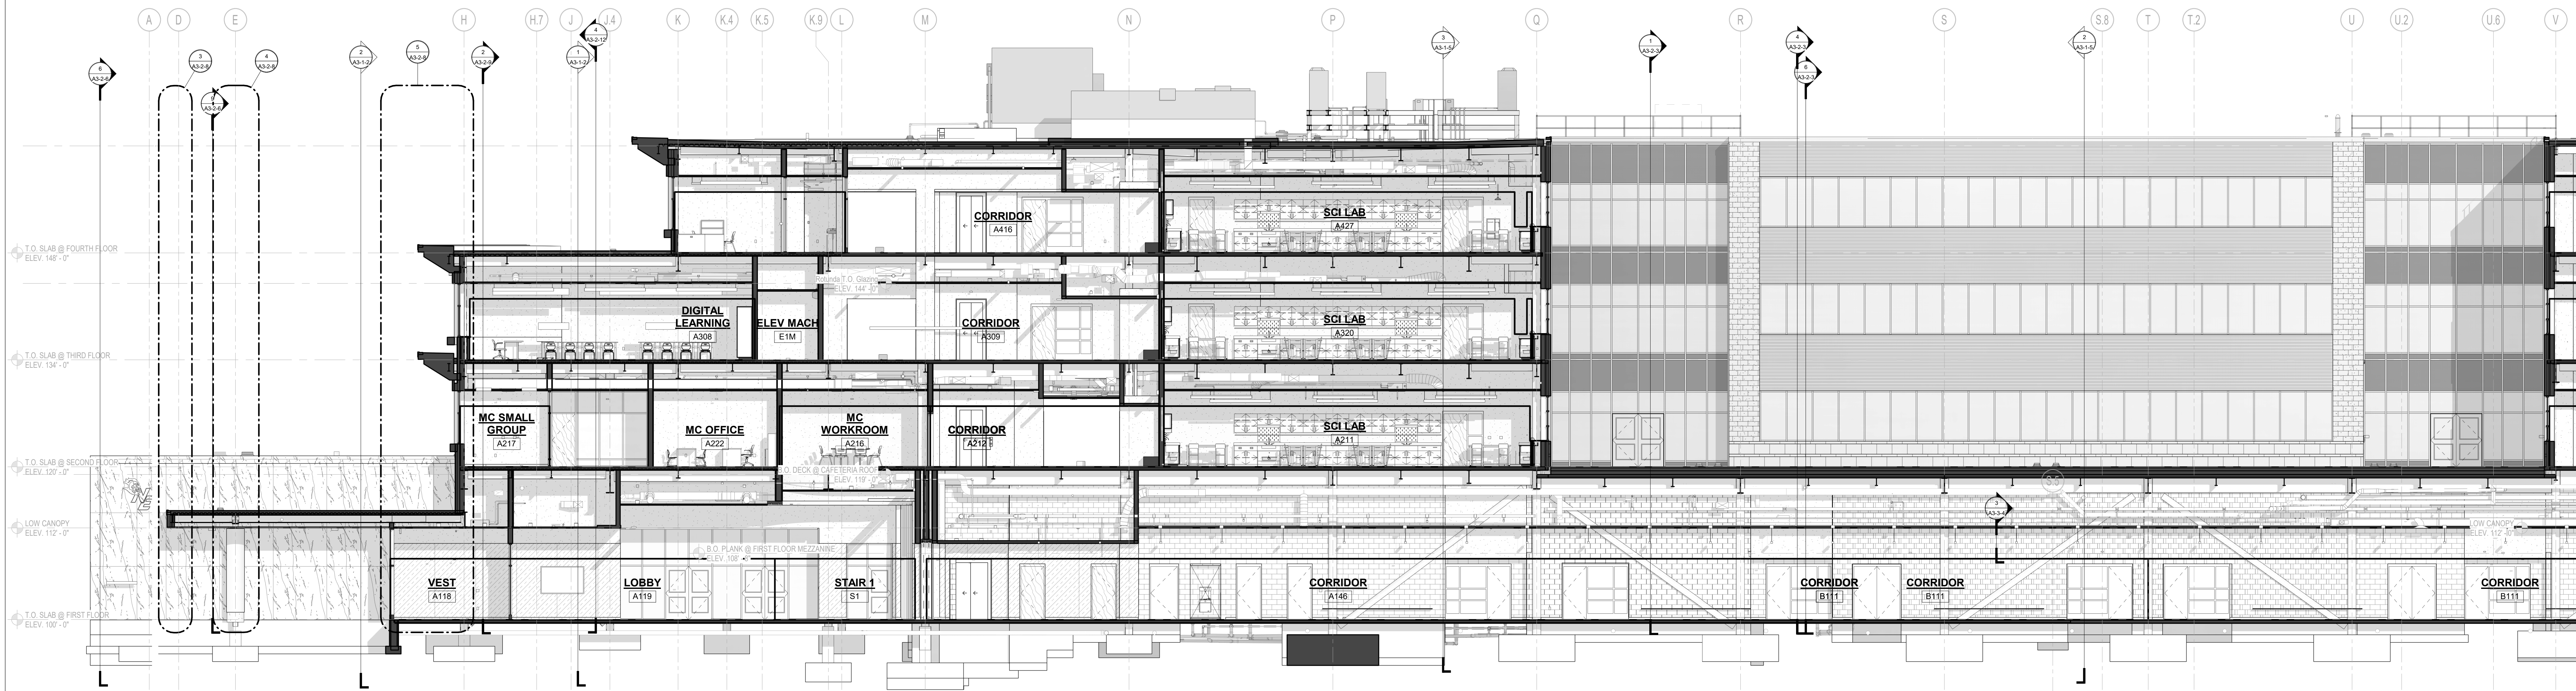

1 BUILDING SECTION - MAIN ENTRANCE
1/8" = 1'-0"

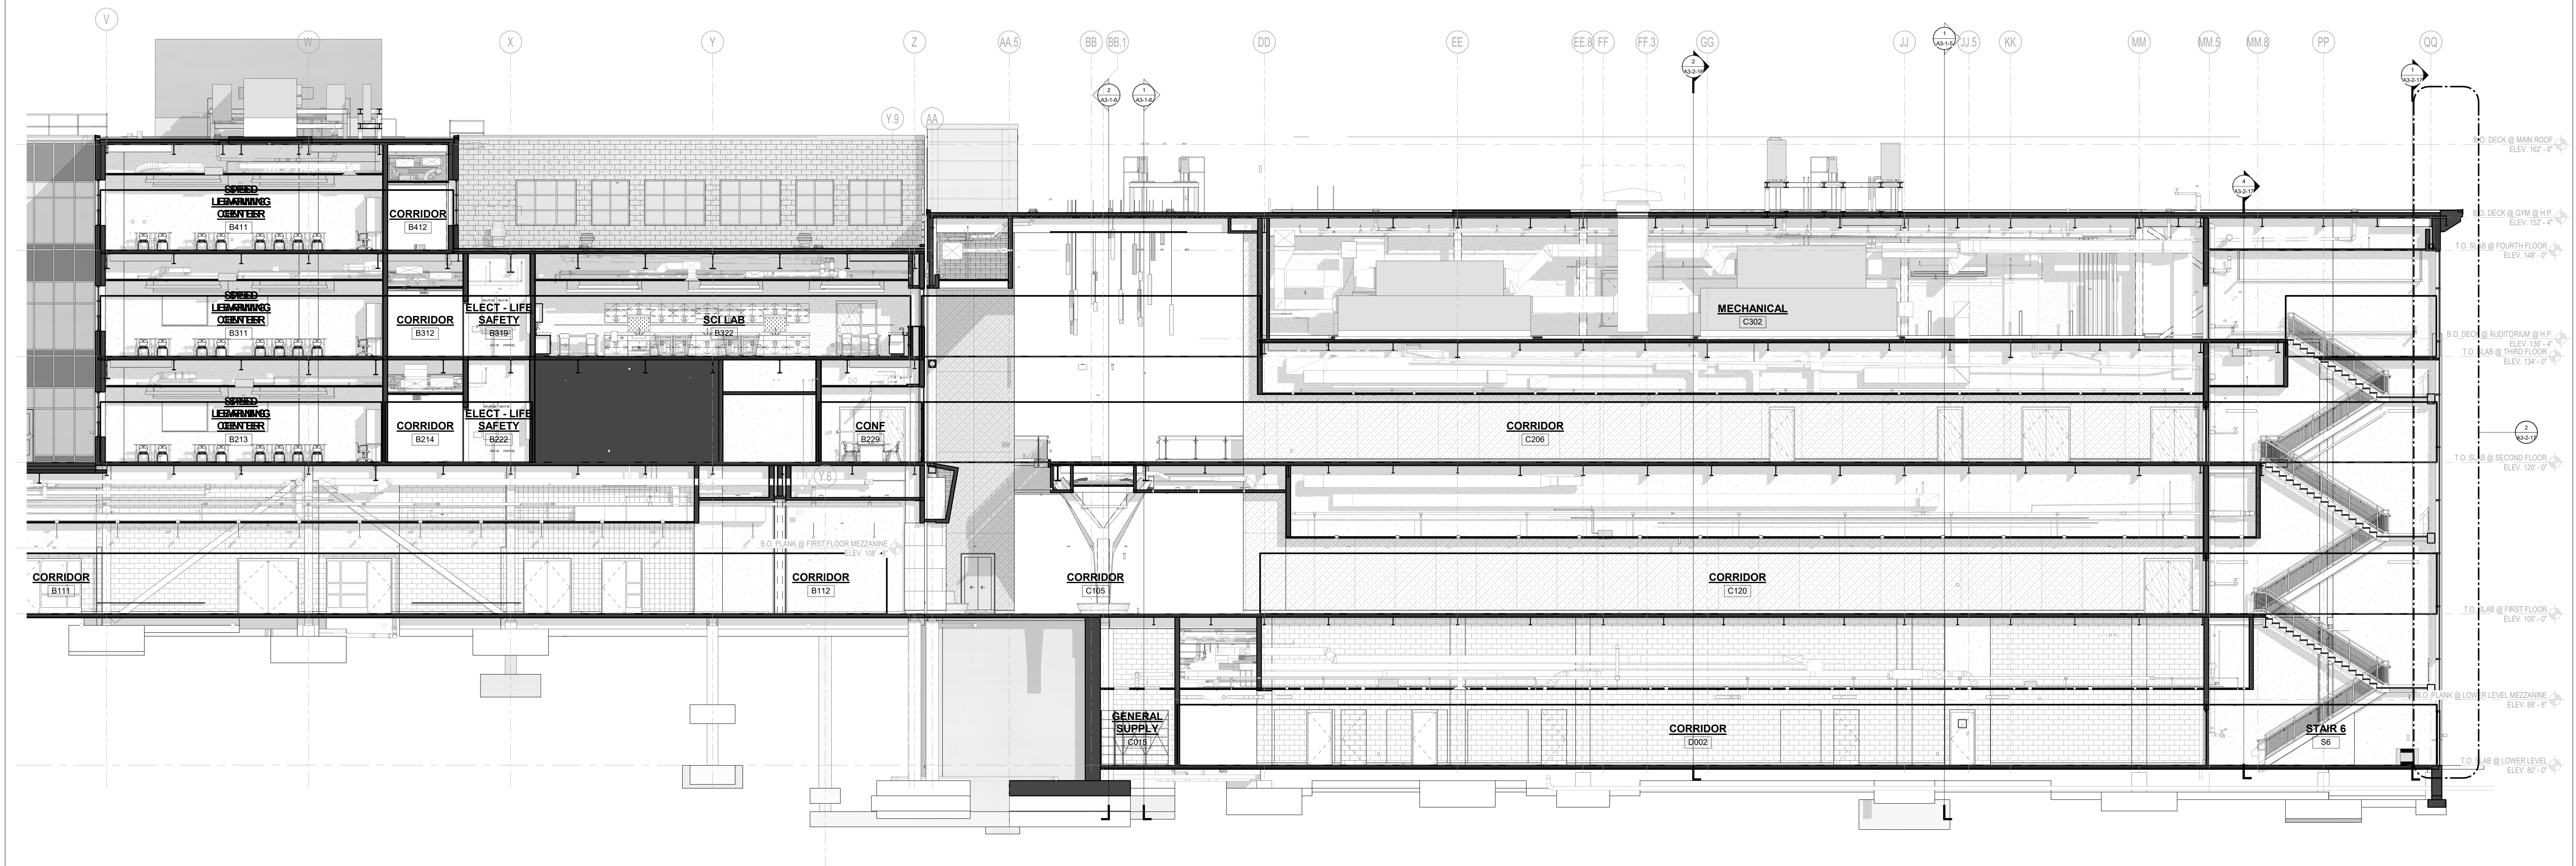


2 BUILDING SECTION - ATRIUM NEAR GYM/AUDITORIUM
1/8" = 1'-0"

© COPYRIGHT 2023 DRUMME ROSANE ANDERSON, INC.


MSBA 90% CD
SUBMISSION

May 12TH, 2023

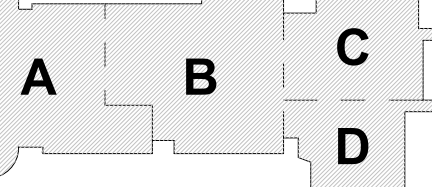


KEY PLAN

PROJECT NORTH

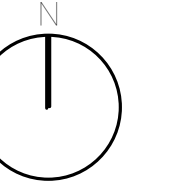

MAGNETIC NORTH

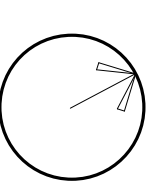

**BUILDING
SECTIONS**

Scale: 1/8" = 1'-0"

Job No.: 20202

Drawn By: DRA



Date: May 12TH, 2023

Volume 3 of 4

A3-1-1

**Northeast
Metropolitan
Regional
Vocational High
School**


100 Hemlock Road,
Wakefield, MA 01880

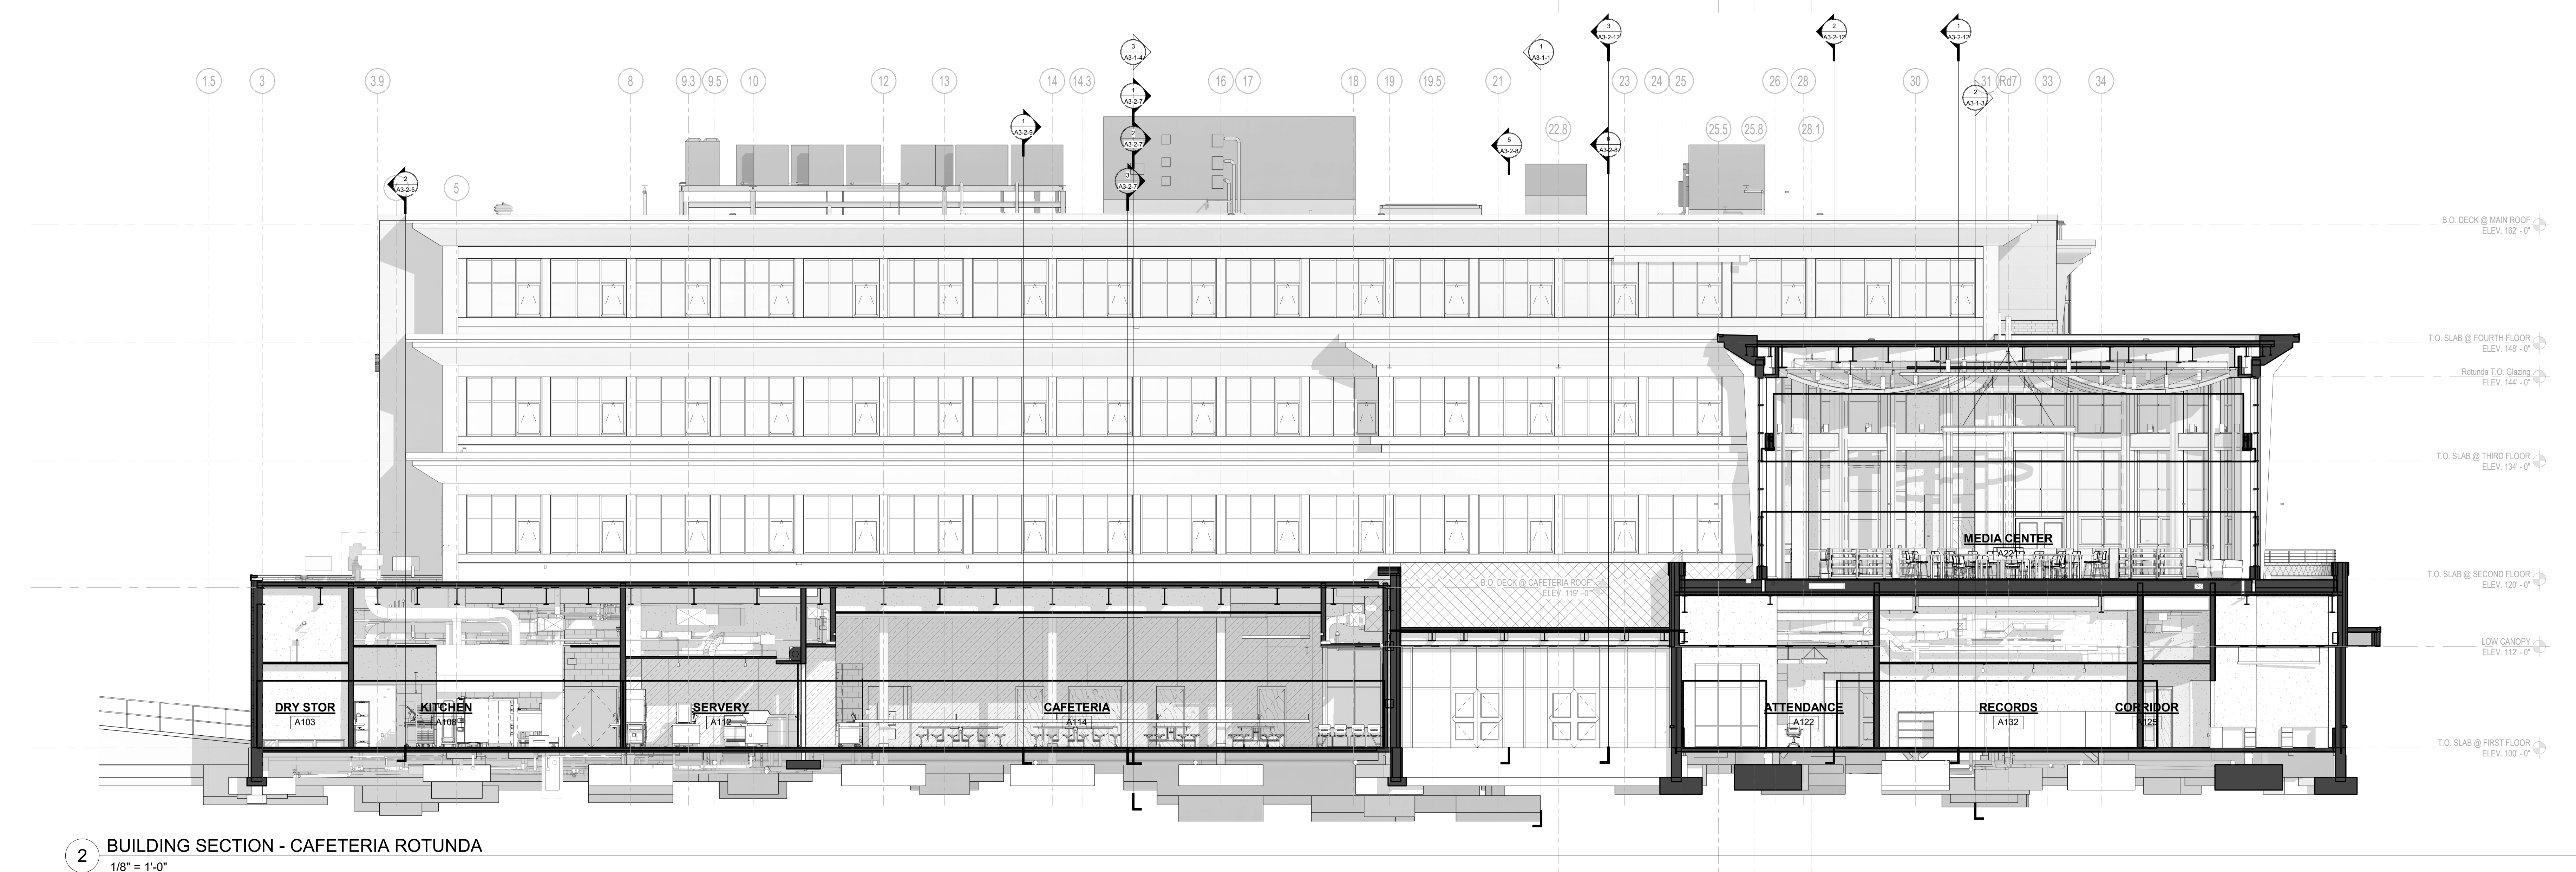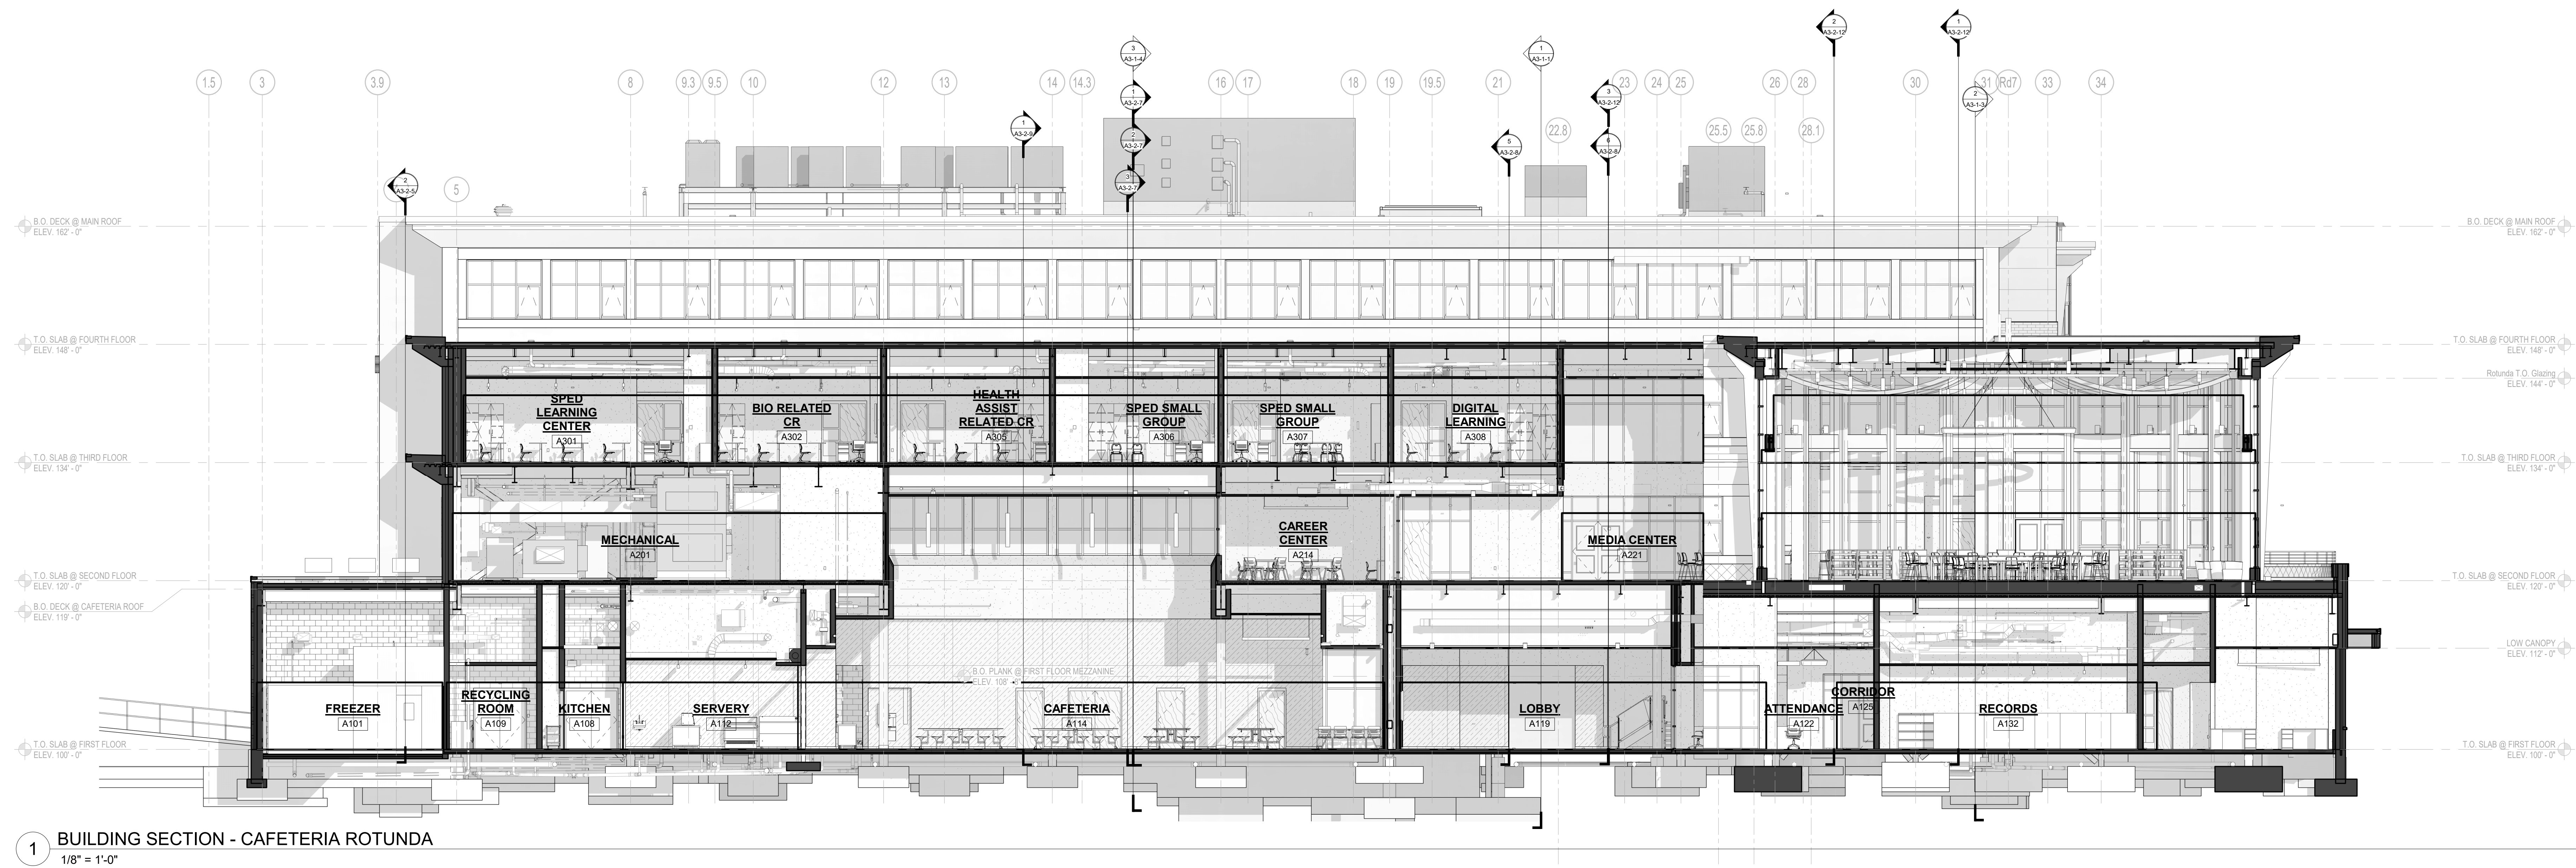

© COPYRIGHT 2023 DRUMMEYS ROSANE ANDERSON, INC.


MSBA 90% CD
SUBMISSION

May 12TH, 2023

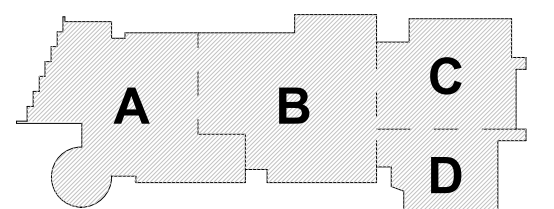


KEY PLAN

PROJECT NORTH

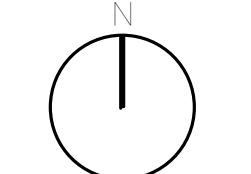

MAGNETIC NORTH

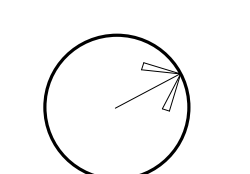

**BUILDING
SECTIONS**

Scale: 1/8" = 1'-0"

Job No.: 20202

Drawn By: DRA

Date: May 12TH, 2023

Volume 3 of 4


A3-1-2

**Northeast
Metropolitan
Regional
Vocational High
School**

100 Hemlock Road,
Wakefield, MA 01880

MSBA 90% CD
SUBMISSION



May 12TH, 2023

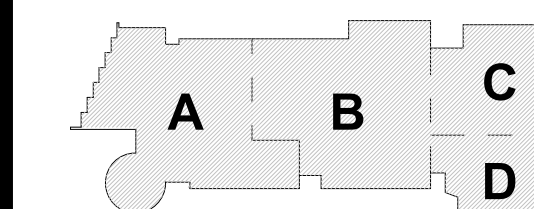

KEY PLAIN

PROJECT NORT

MAGNETIC NORTH

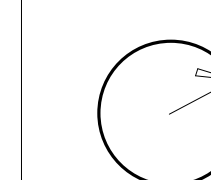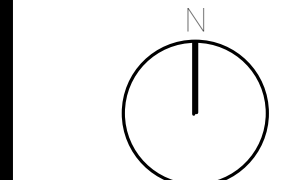

BUILDING SECTIONS

Scale: 1/8" = 1'-0"

Job No. 30302

DOI: 10.1002/for

Drawn By: DRA
Date: May 12TH 2003


A3-1-3

Volume 3 of


100 Hemlock Road,
Wakefield, MA 01880



MSBA 90% CD
SUBMISSION
May 12TH, 2023

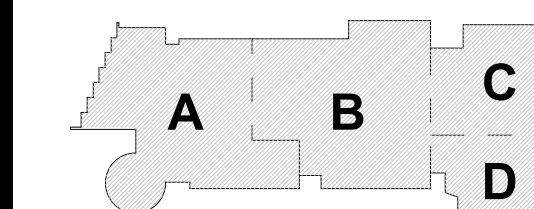

KEY PLAY

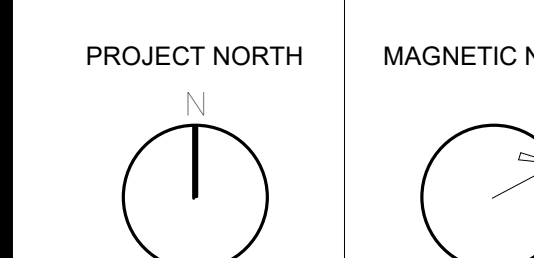


BUILDING SECTIONS

Scale: 1/8" = 1'-0"
Job No.: 20202
Drawn By: DRA
Date: May 12TH, 2023
Volume 3 of 4


DRA

Drumme Rosane Anderson, Inc.
225 Oakland Road
Studio 205
South Windsor, CT
06074
260 Charles Street
Studio 300
Waltham, MA
02453
Tel: 617.854.1700
www.draa.com


Planning | Architecture | Interior Design
**Northeast
Metropolitan
Regional
Vocational High
School**
100 Hemlock Road,
Wakefield, MA 01880

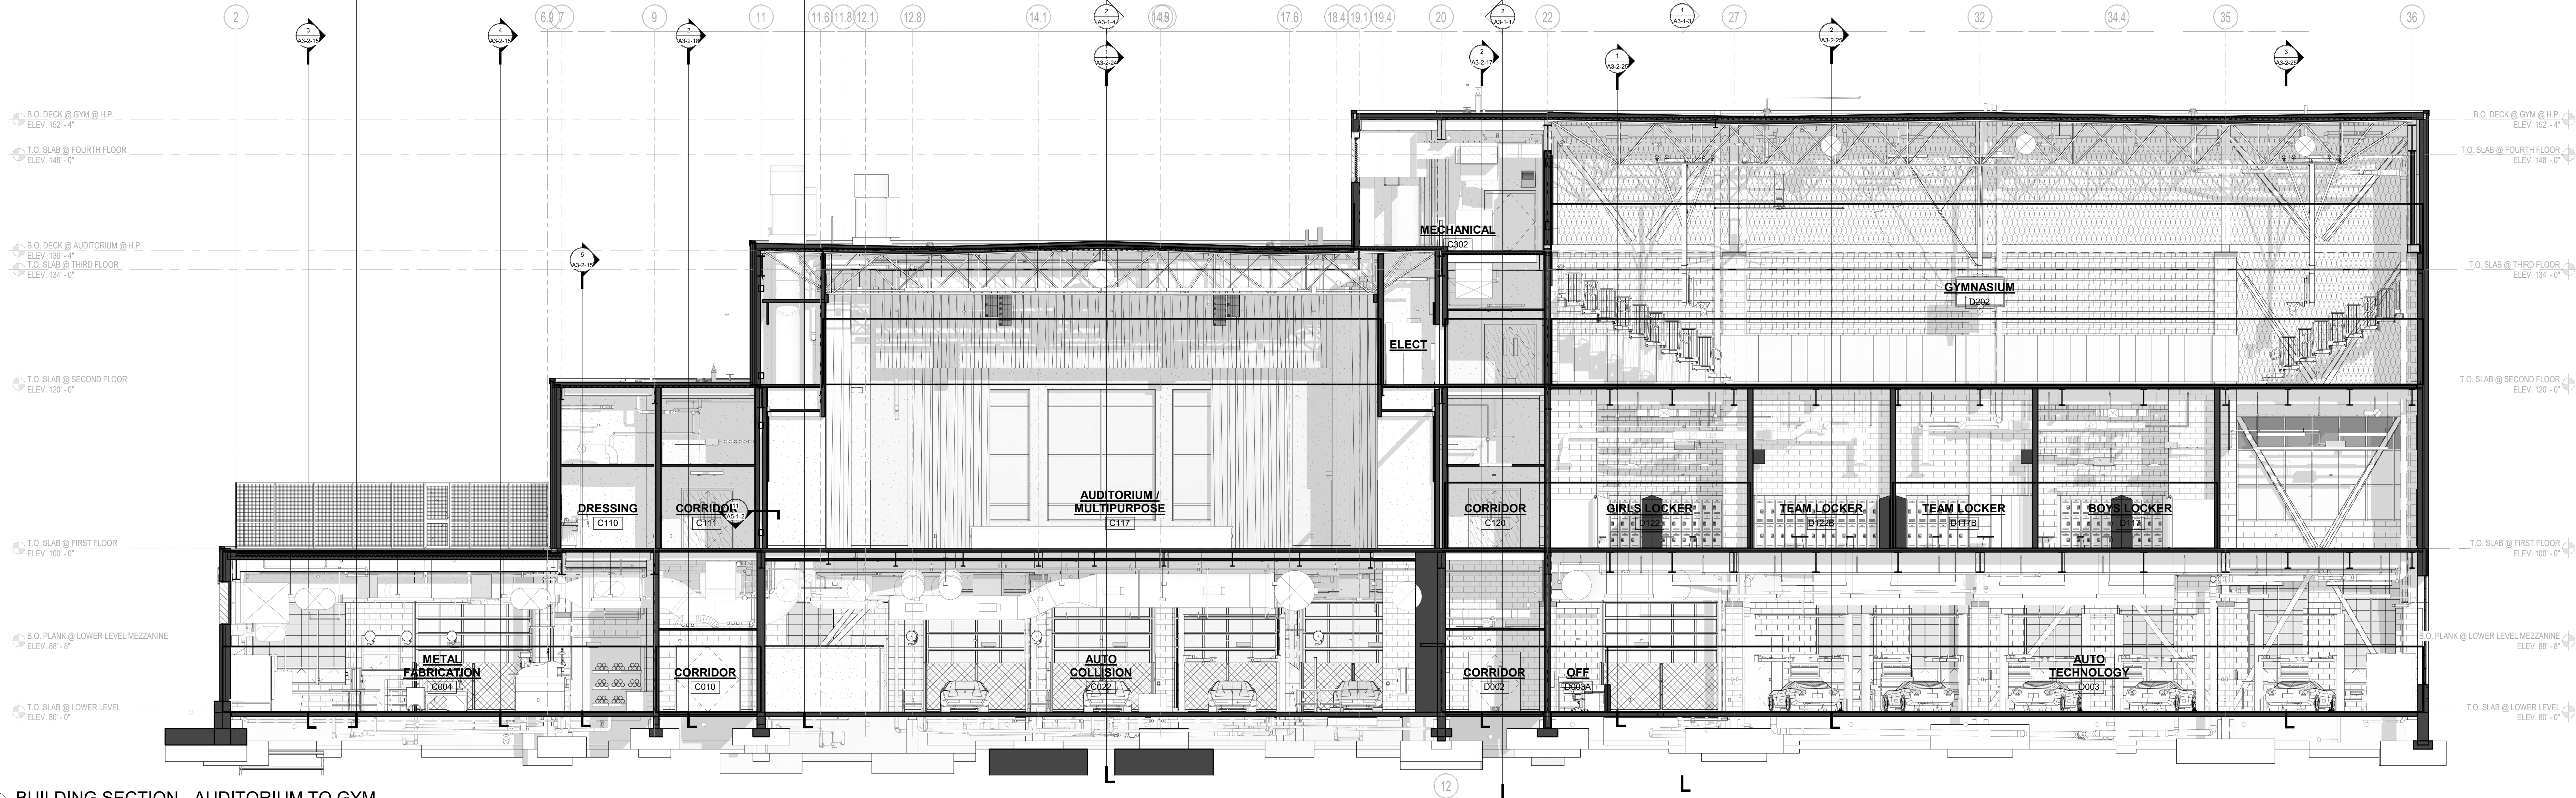

1 BUILDING SECTION - AUDITORIUM TO GYM
1/8" = 1'-0"

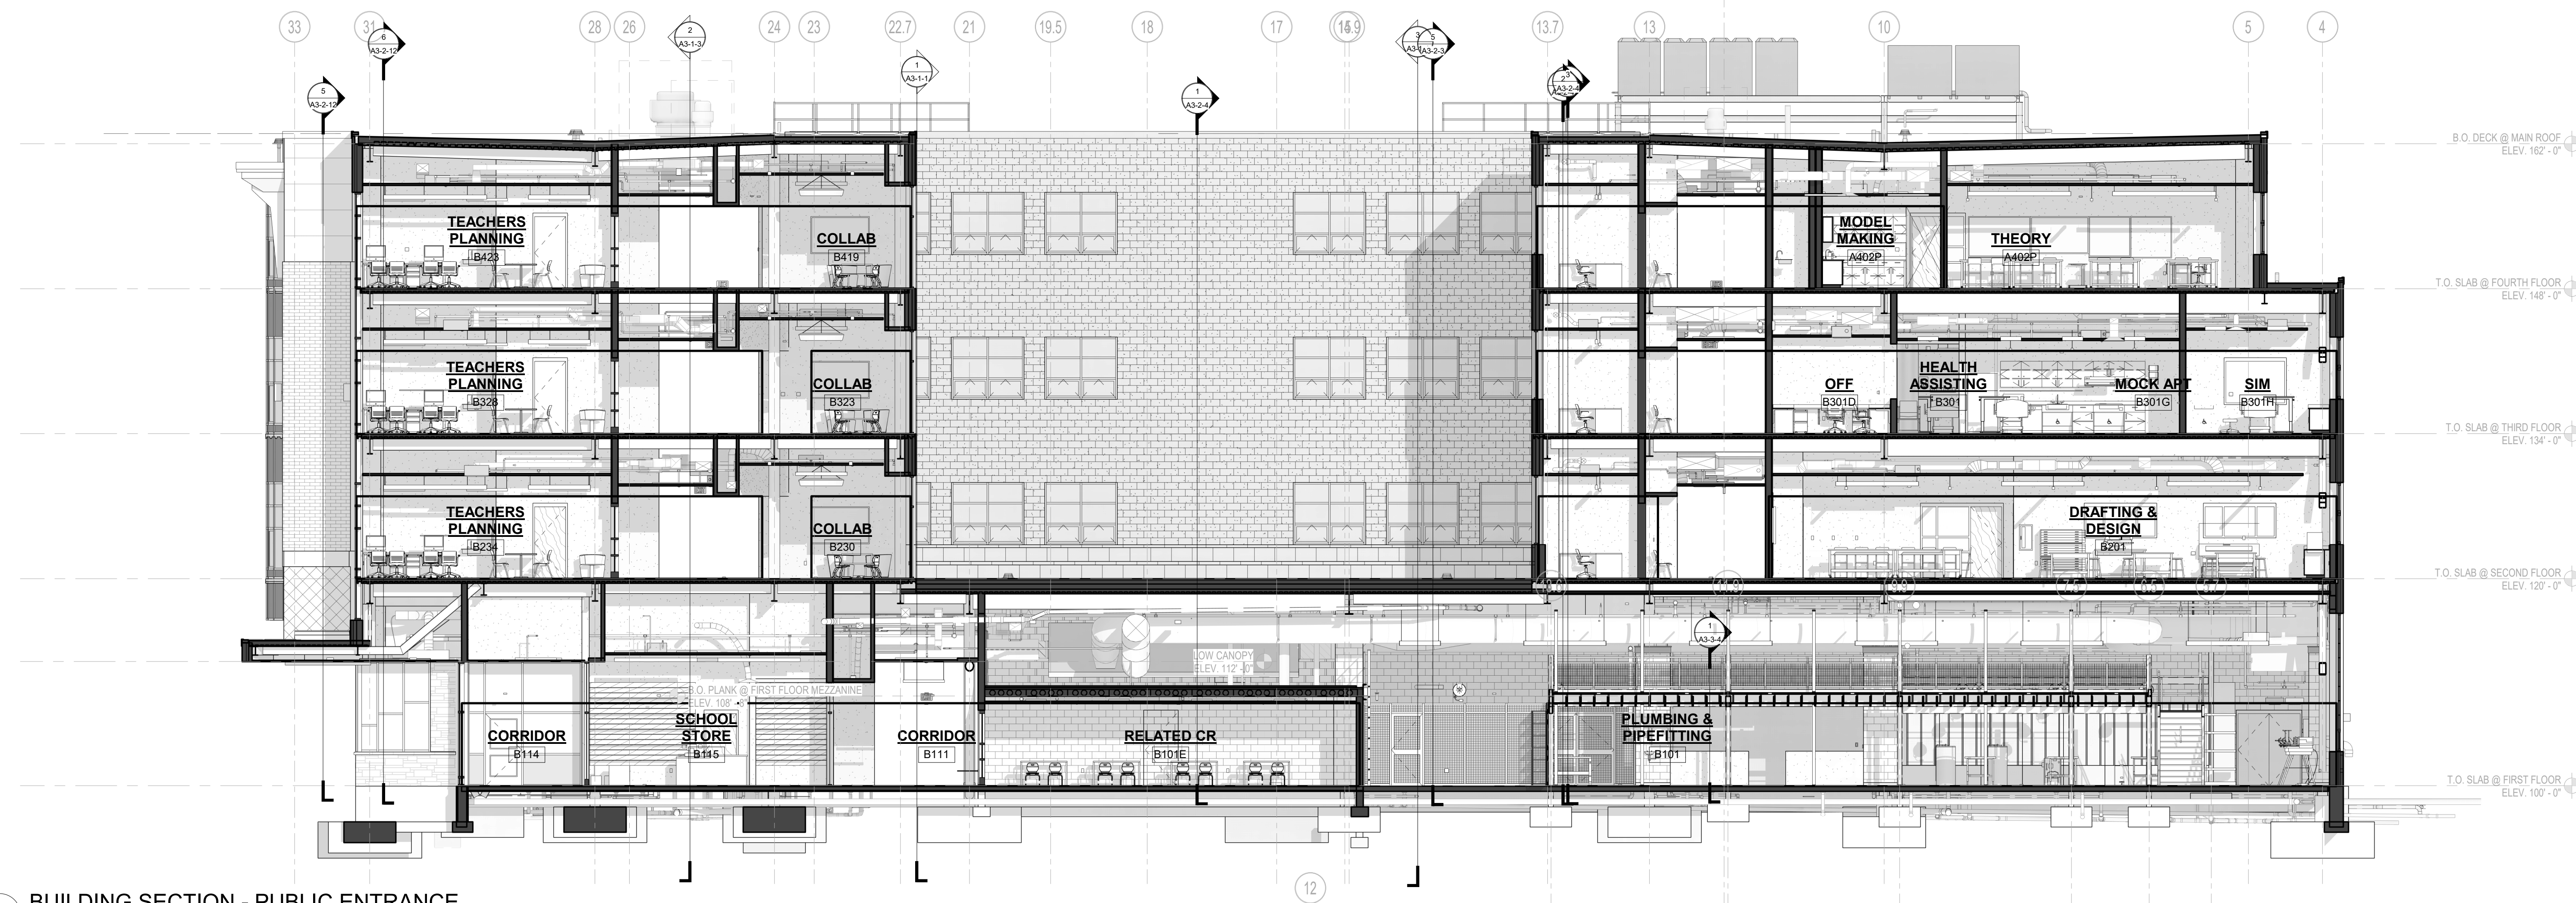


2 BUILDING SECTION - PUBLIC ENTRANCE
1/8" = 1'-0"

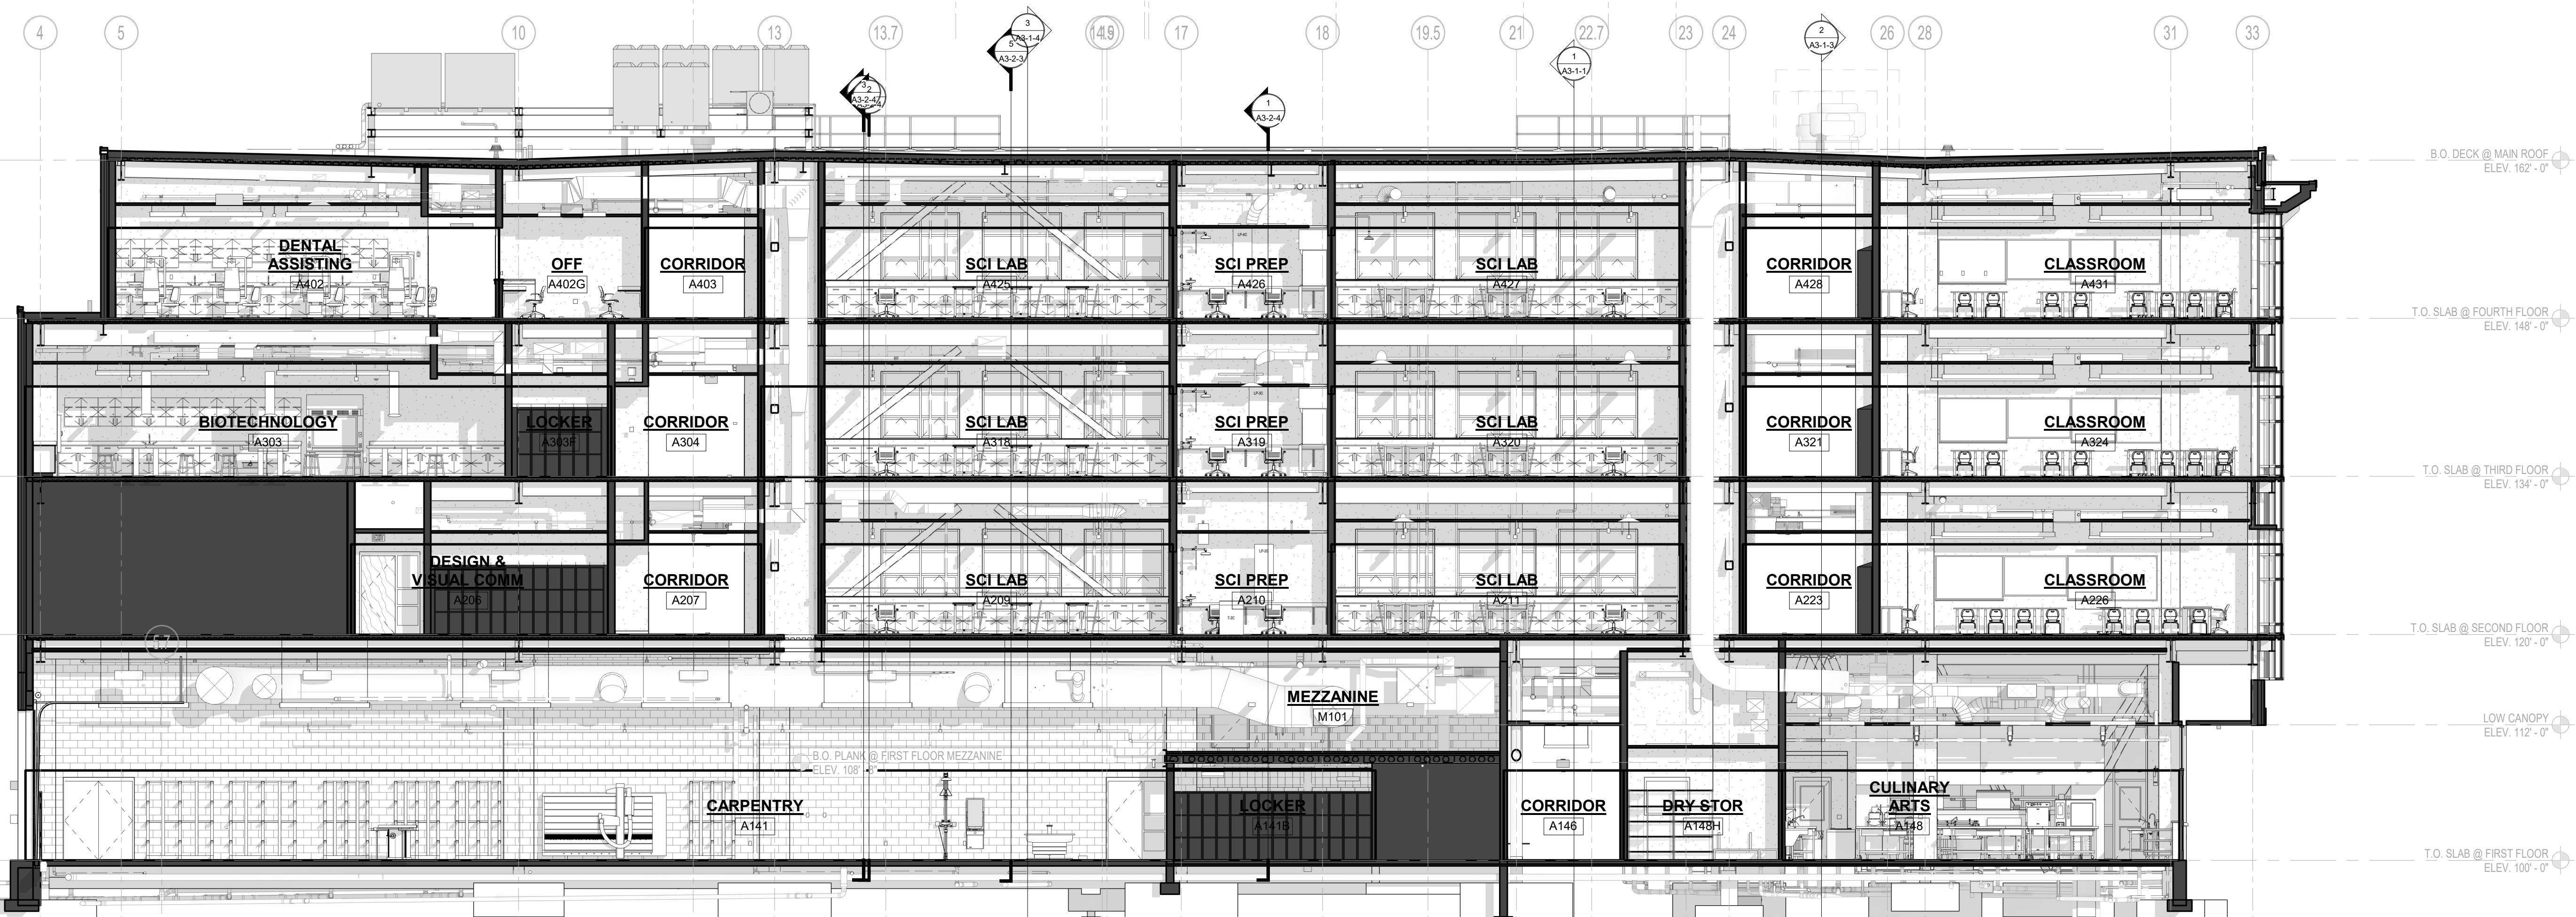

3 BUILDING SECTION - CLASSROOMS AND SHOPS
1/8" = 1'-0"


© COPYRIGHT 2023 DRUMME ROSANE ANDERSON, INC.

MSBA 90% CD
SUBMISSION
May 12TH, 2023

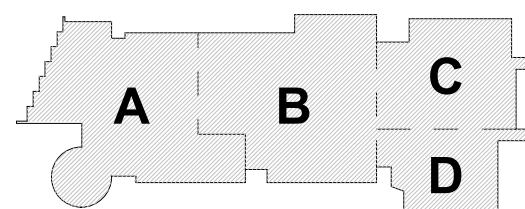


KEY PLAN

PROJECT NORTH

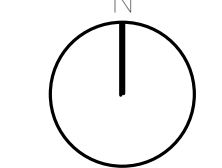

MAGNETIC NORTH

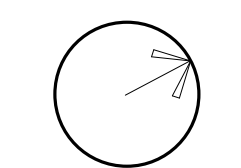

**BUILDING
SECTIONS**

Scale: 1/8" = 1'-0"

Job No.: 20202

Drawn By: DRA

Date: May 12TH, 2023


Volume 3 of 4

A3-1-5

100 Hemlock Road,
Wakefield, MA 01880





MSBA 90% CD
SUBMISSION
May 12TH, 2023

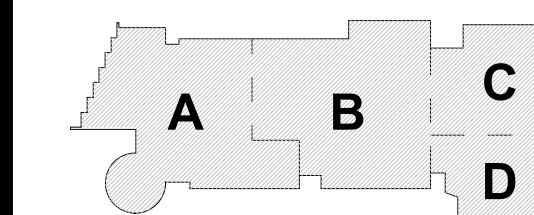

KEY PLAY

PROJECT NORTH


MAGNETIC NORTH

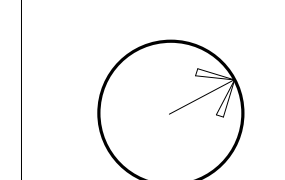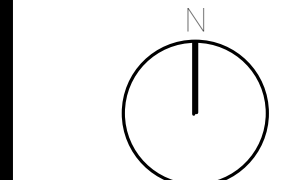

BUILDING SECTIONS

Scale: 1/8" = 1'-0"
Job No.: 20202
Drawn By: DR
Date: May 12TH, 2023
Volume 3 of 4

A3-1-6

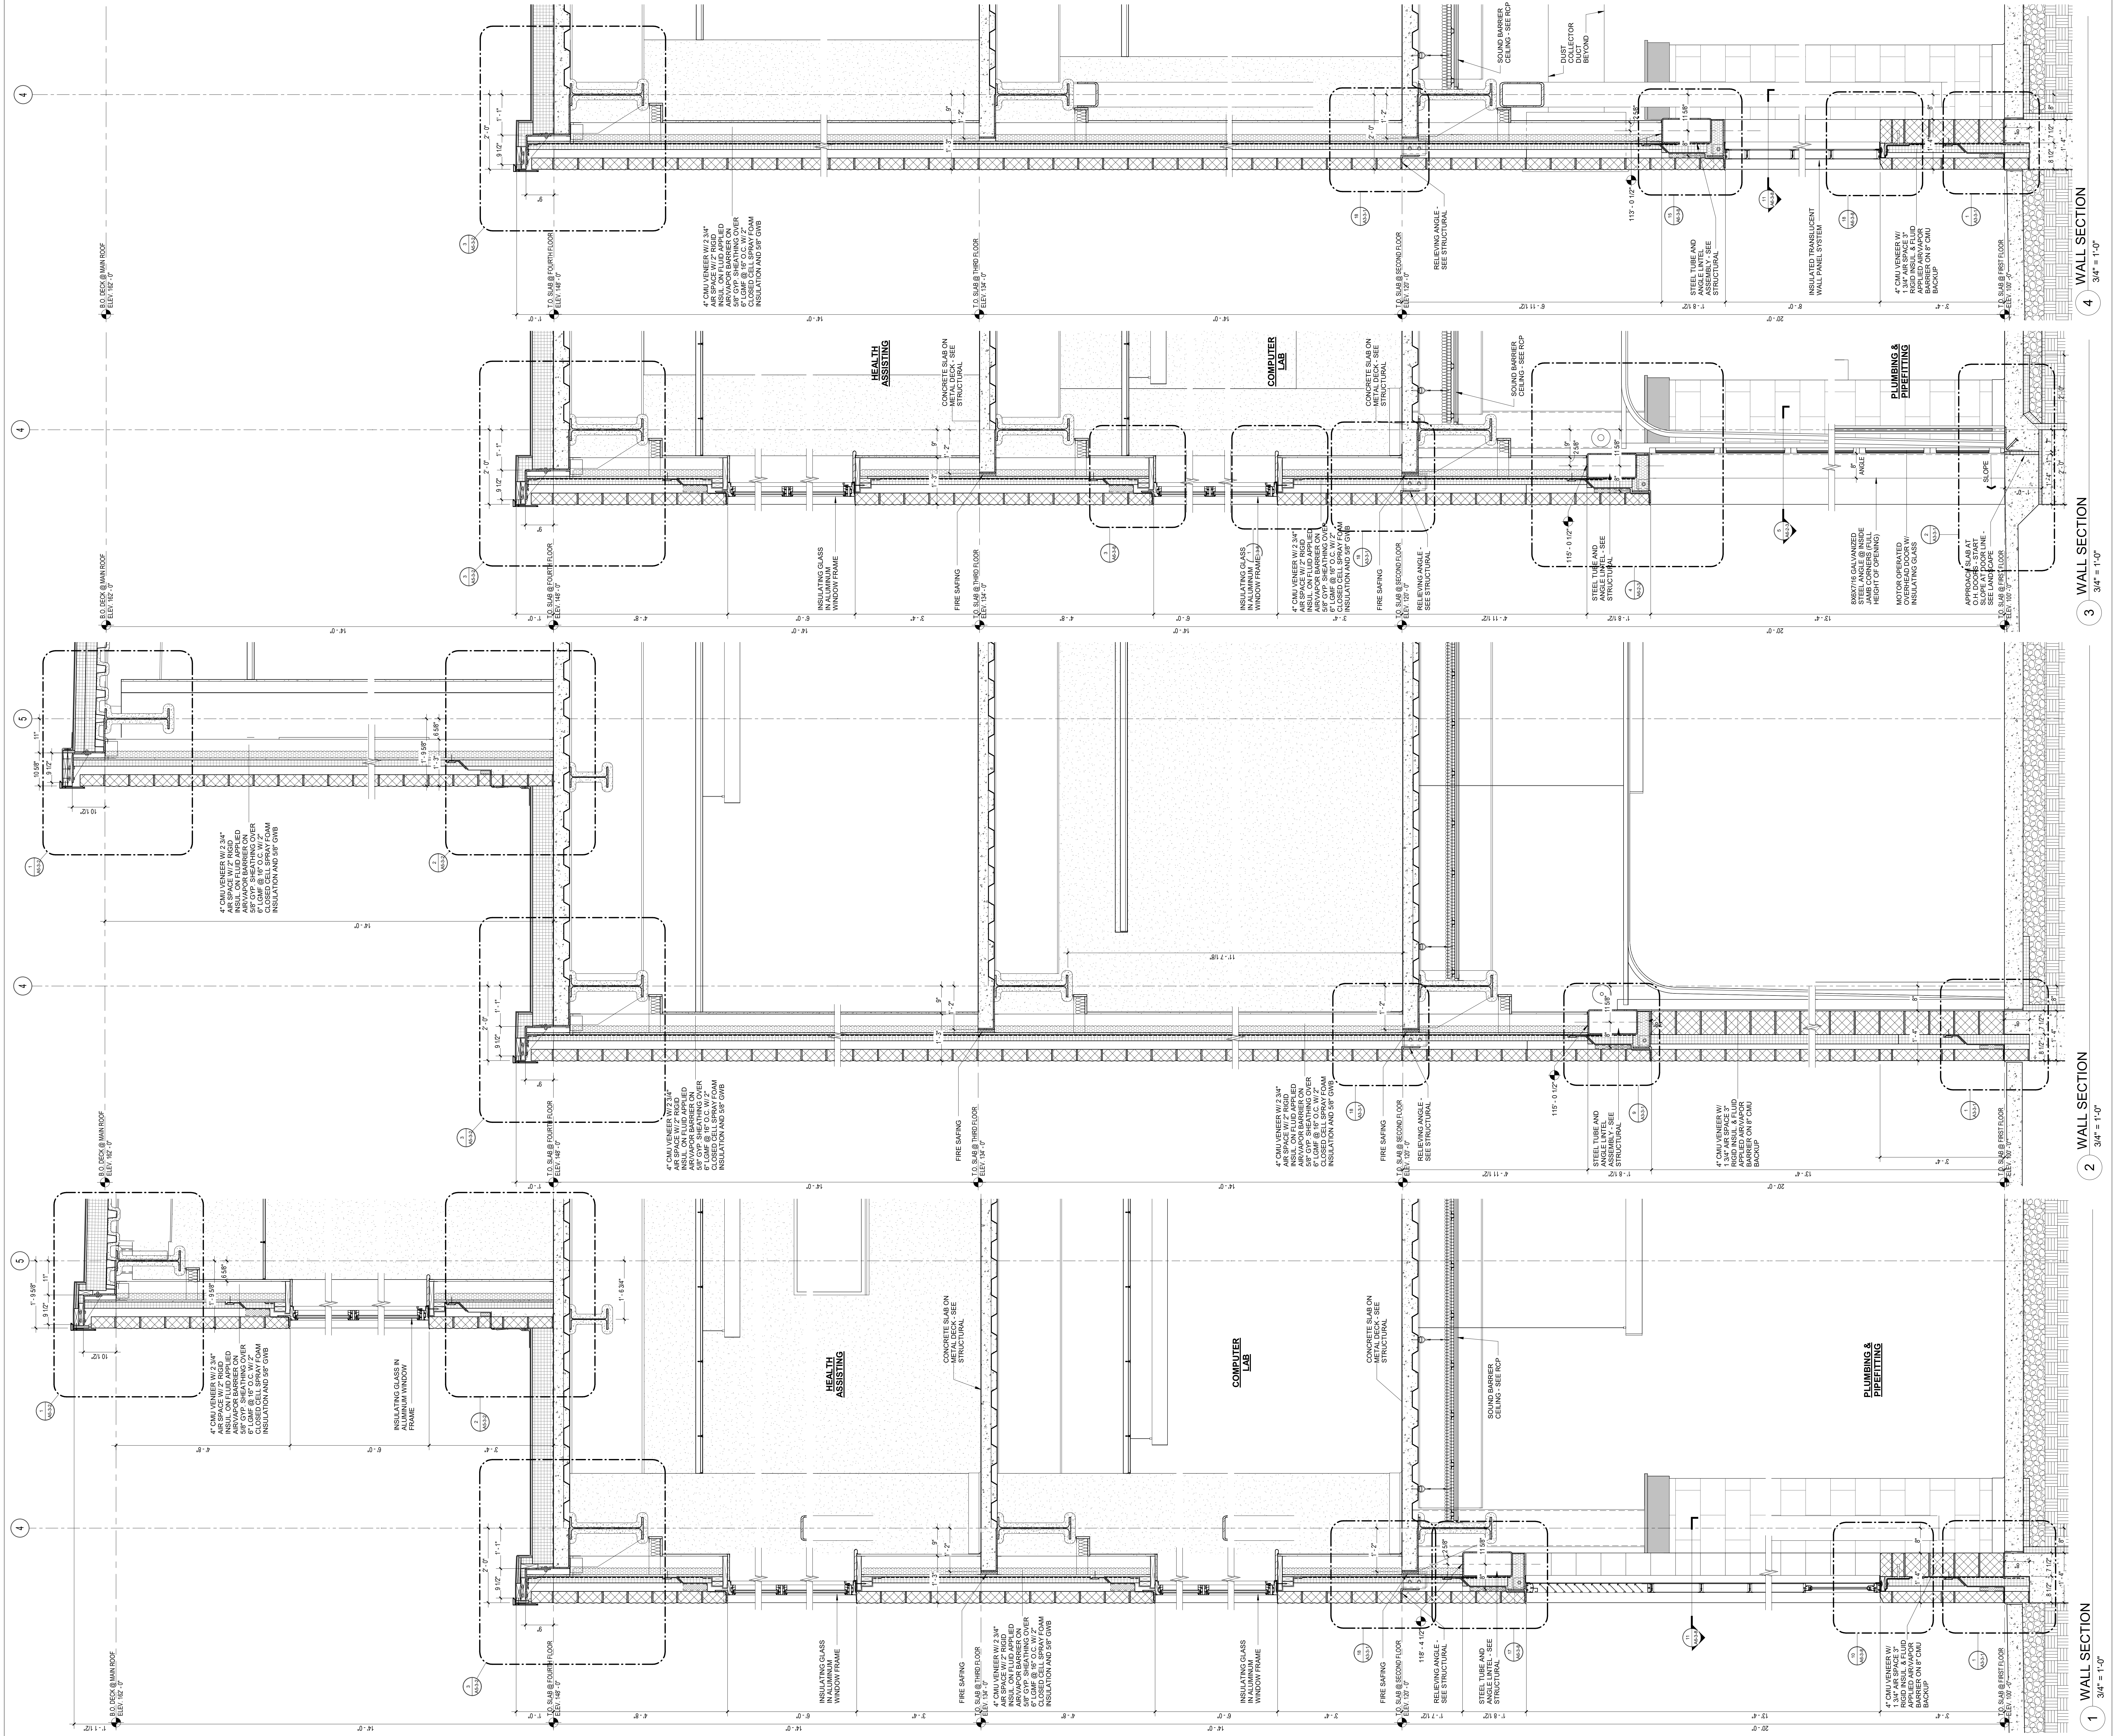

DRA

Drumme Rosane Anderson, Inc.
225 Oakland Road
Studio 205
South Windsor, CT 06074
Tel: 617.854.1702
www.dra.com

260 Charles Street
Studio 300
Waltham, MA 02453
Tel: 617.854.1702
www.dra.com

Planning | Architecture | Interior Design

Northeast Metropolitan Regional Vocational High School

100 Hemlock Road, Wakefield, MA 01880

MSBA 90% CD SUBMISSION

May 12TH, 2023

A B C D

KEY PLAN

PROJECT NORTH

MAGNETIC NORTH

WALL SECTIONS

Scale: 3/4" = 1'-0"

Job No.: 20202

Drawn By: DRA

Date: May 12TH, 2023

Volume 3 of 4

A3-2-1

100 Hemlock Road,
Wakefield, MA 01880



May 12TH, 2023

A3-2-2

100 Hemlock Road,
Wakefield, MA 01880



KEY PLAN

PROJECT NO.

MAGNETIC NORTH


0.1 0.45 1.1



Job No. 30302

1000

A3-2-4


Volume 3 of

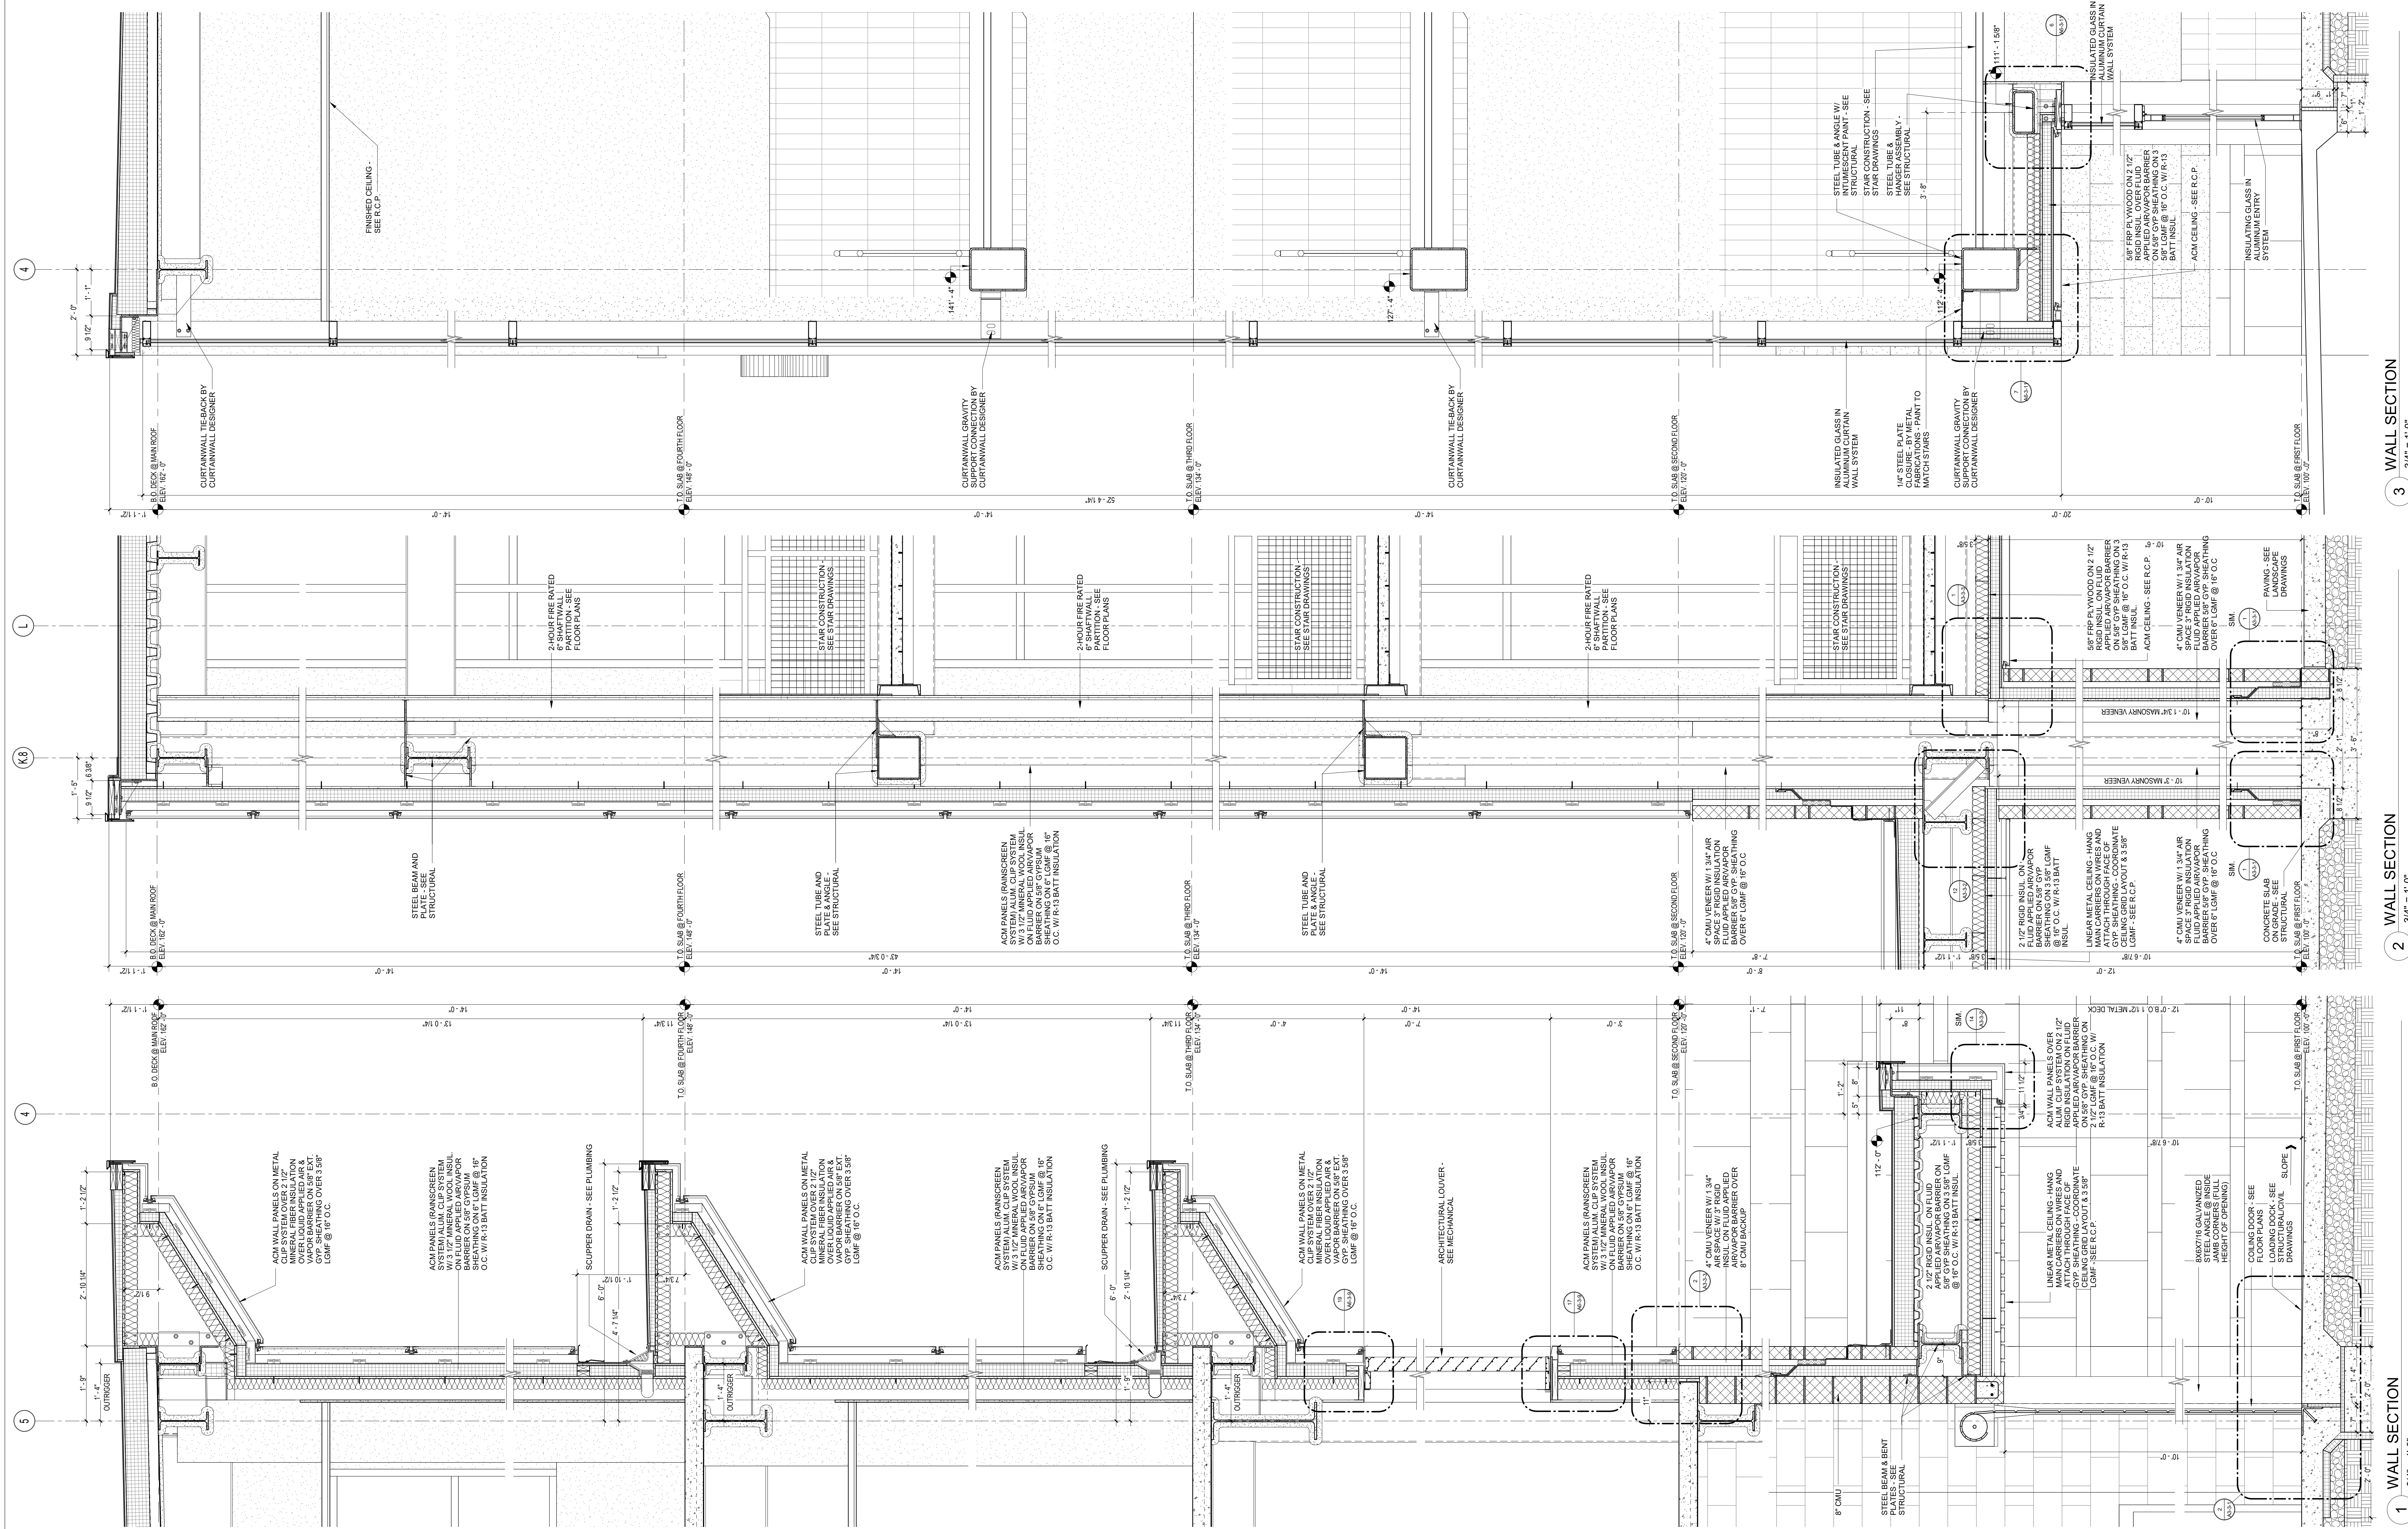
Northeast
Metropolitan
Regional
Vocational High
School100 Hemlock Road,
Wakefield, MA 01880

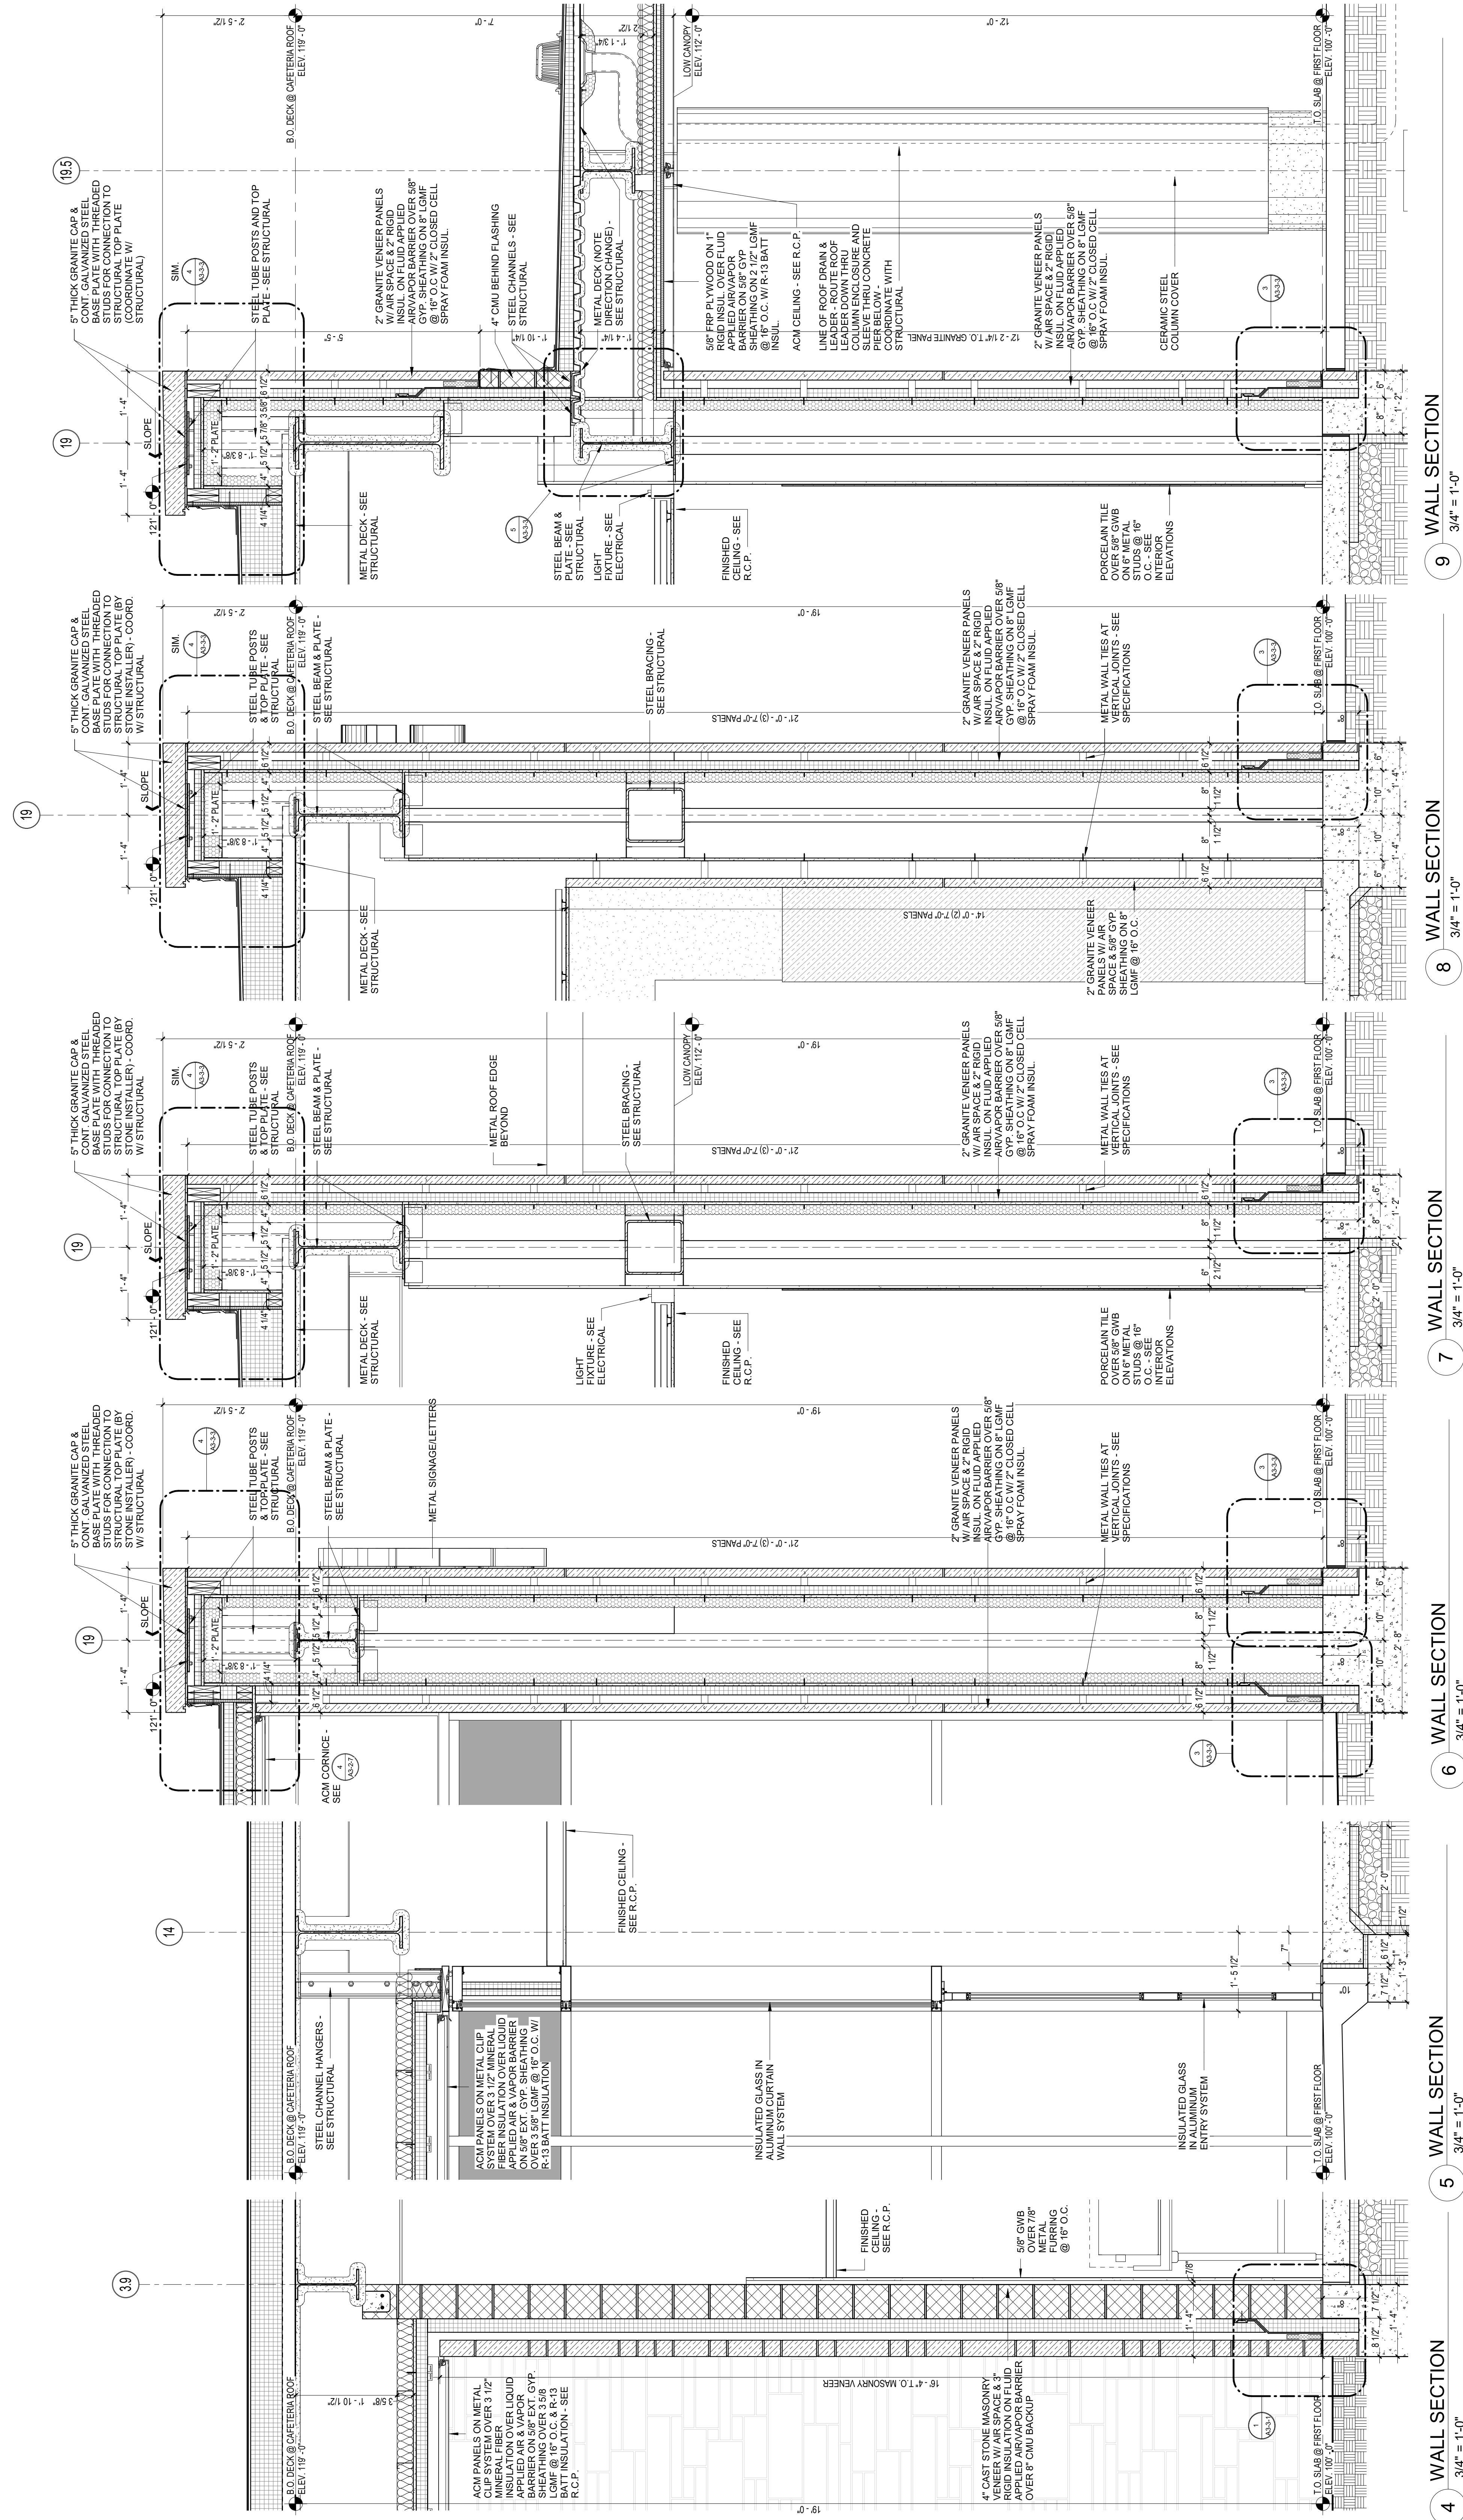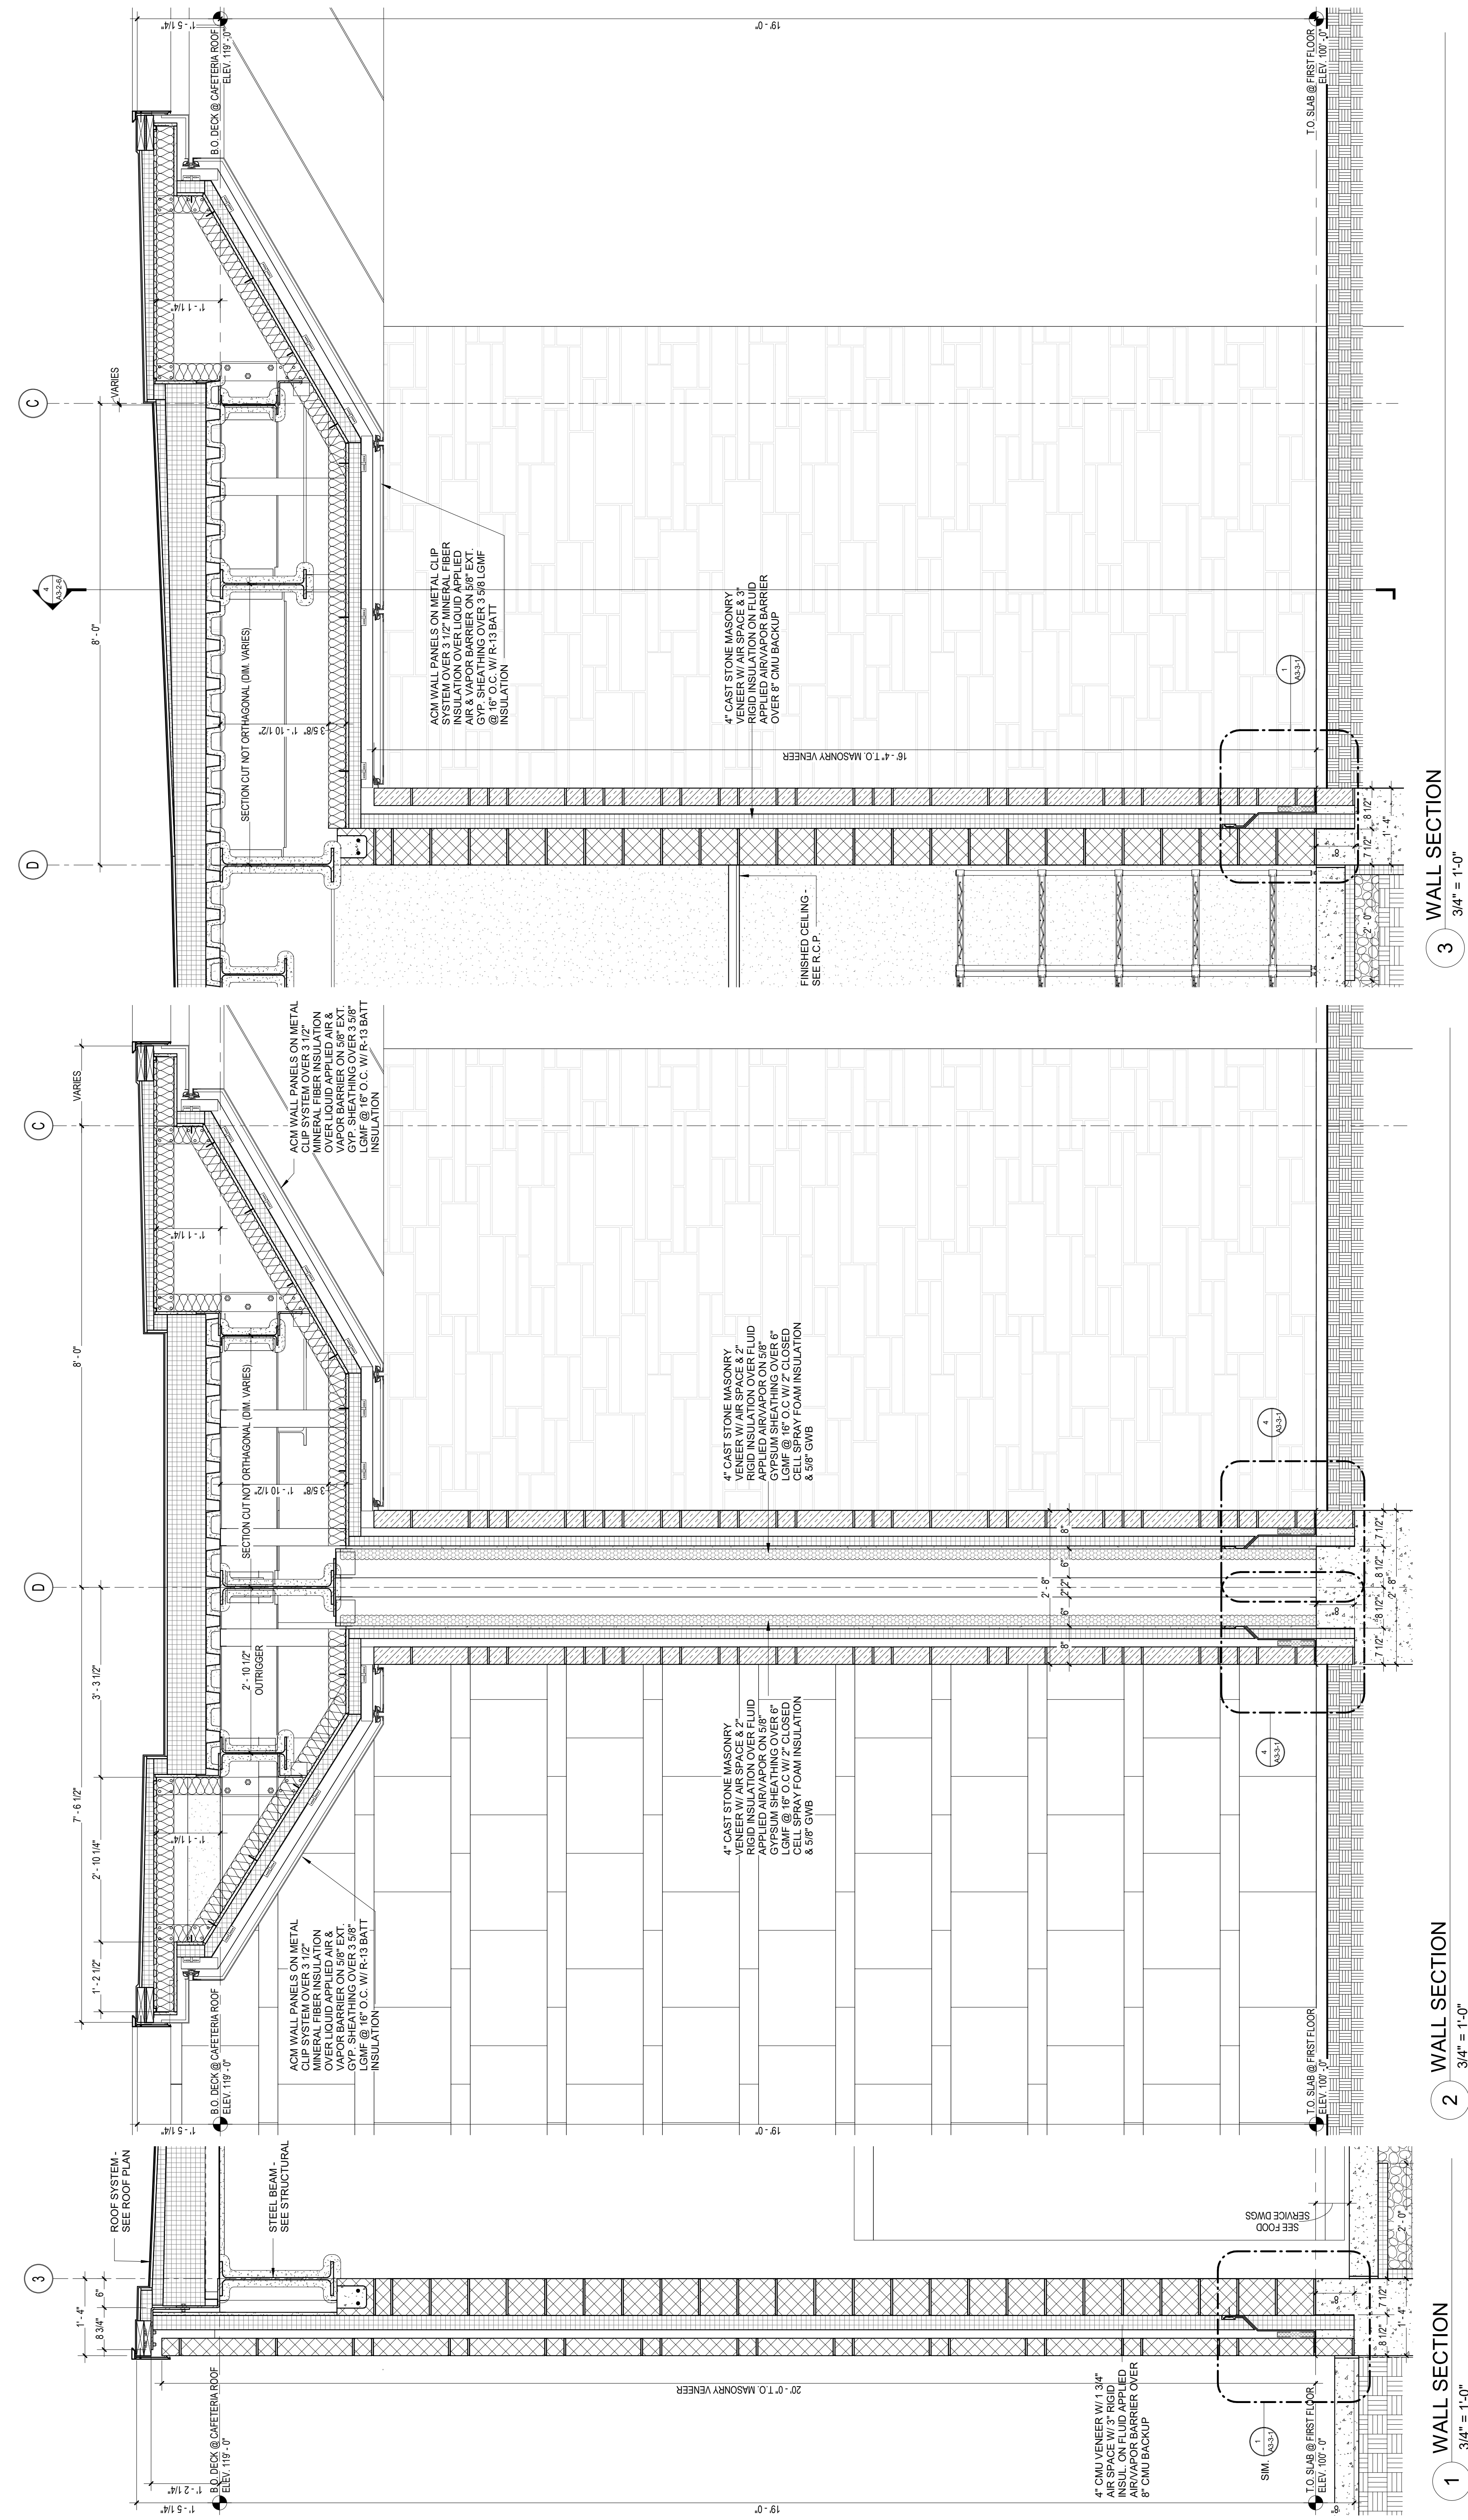

100 Hemlock Road,
Wakefield, MA 01880



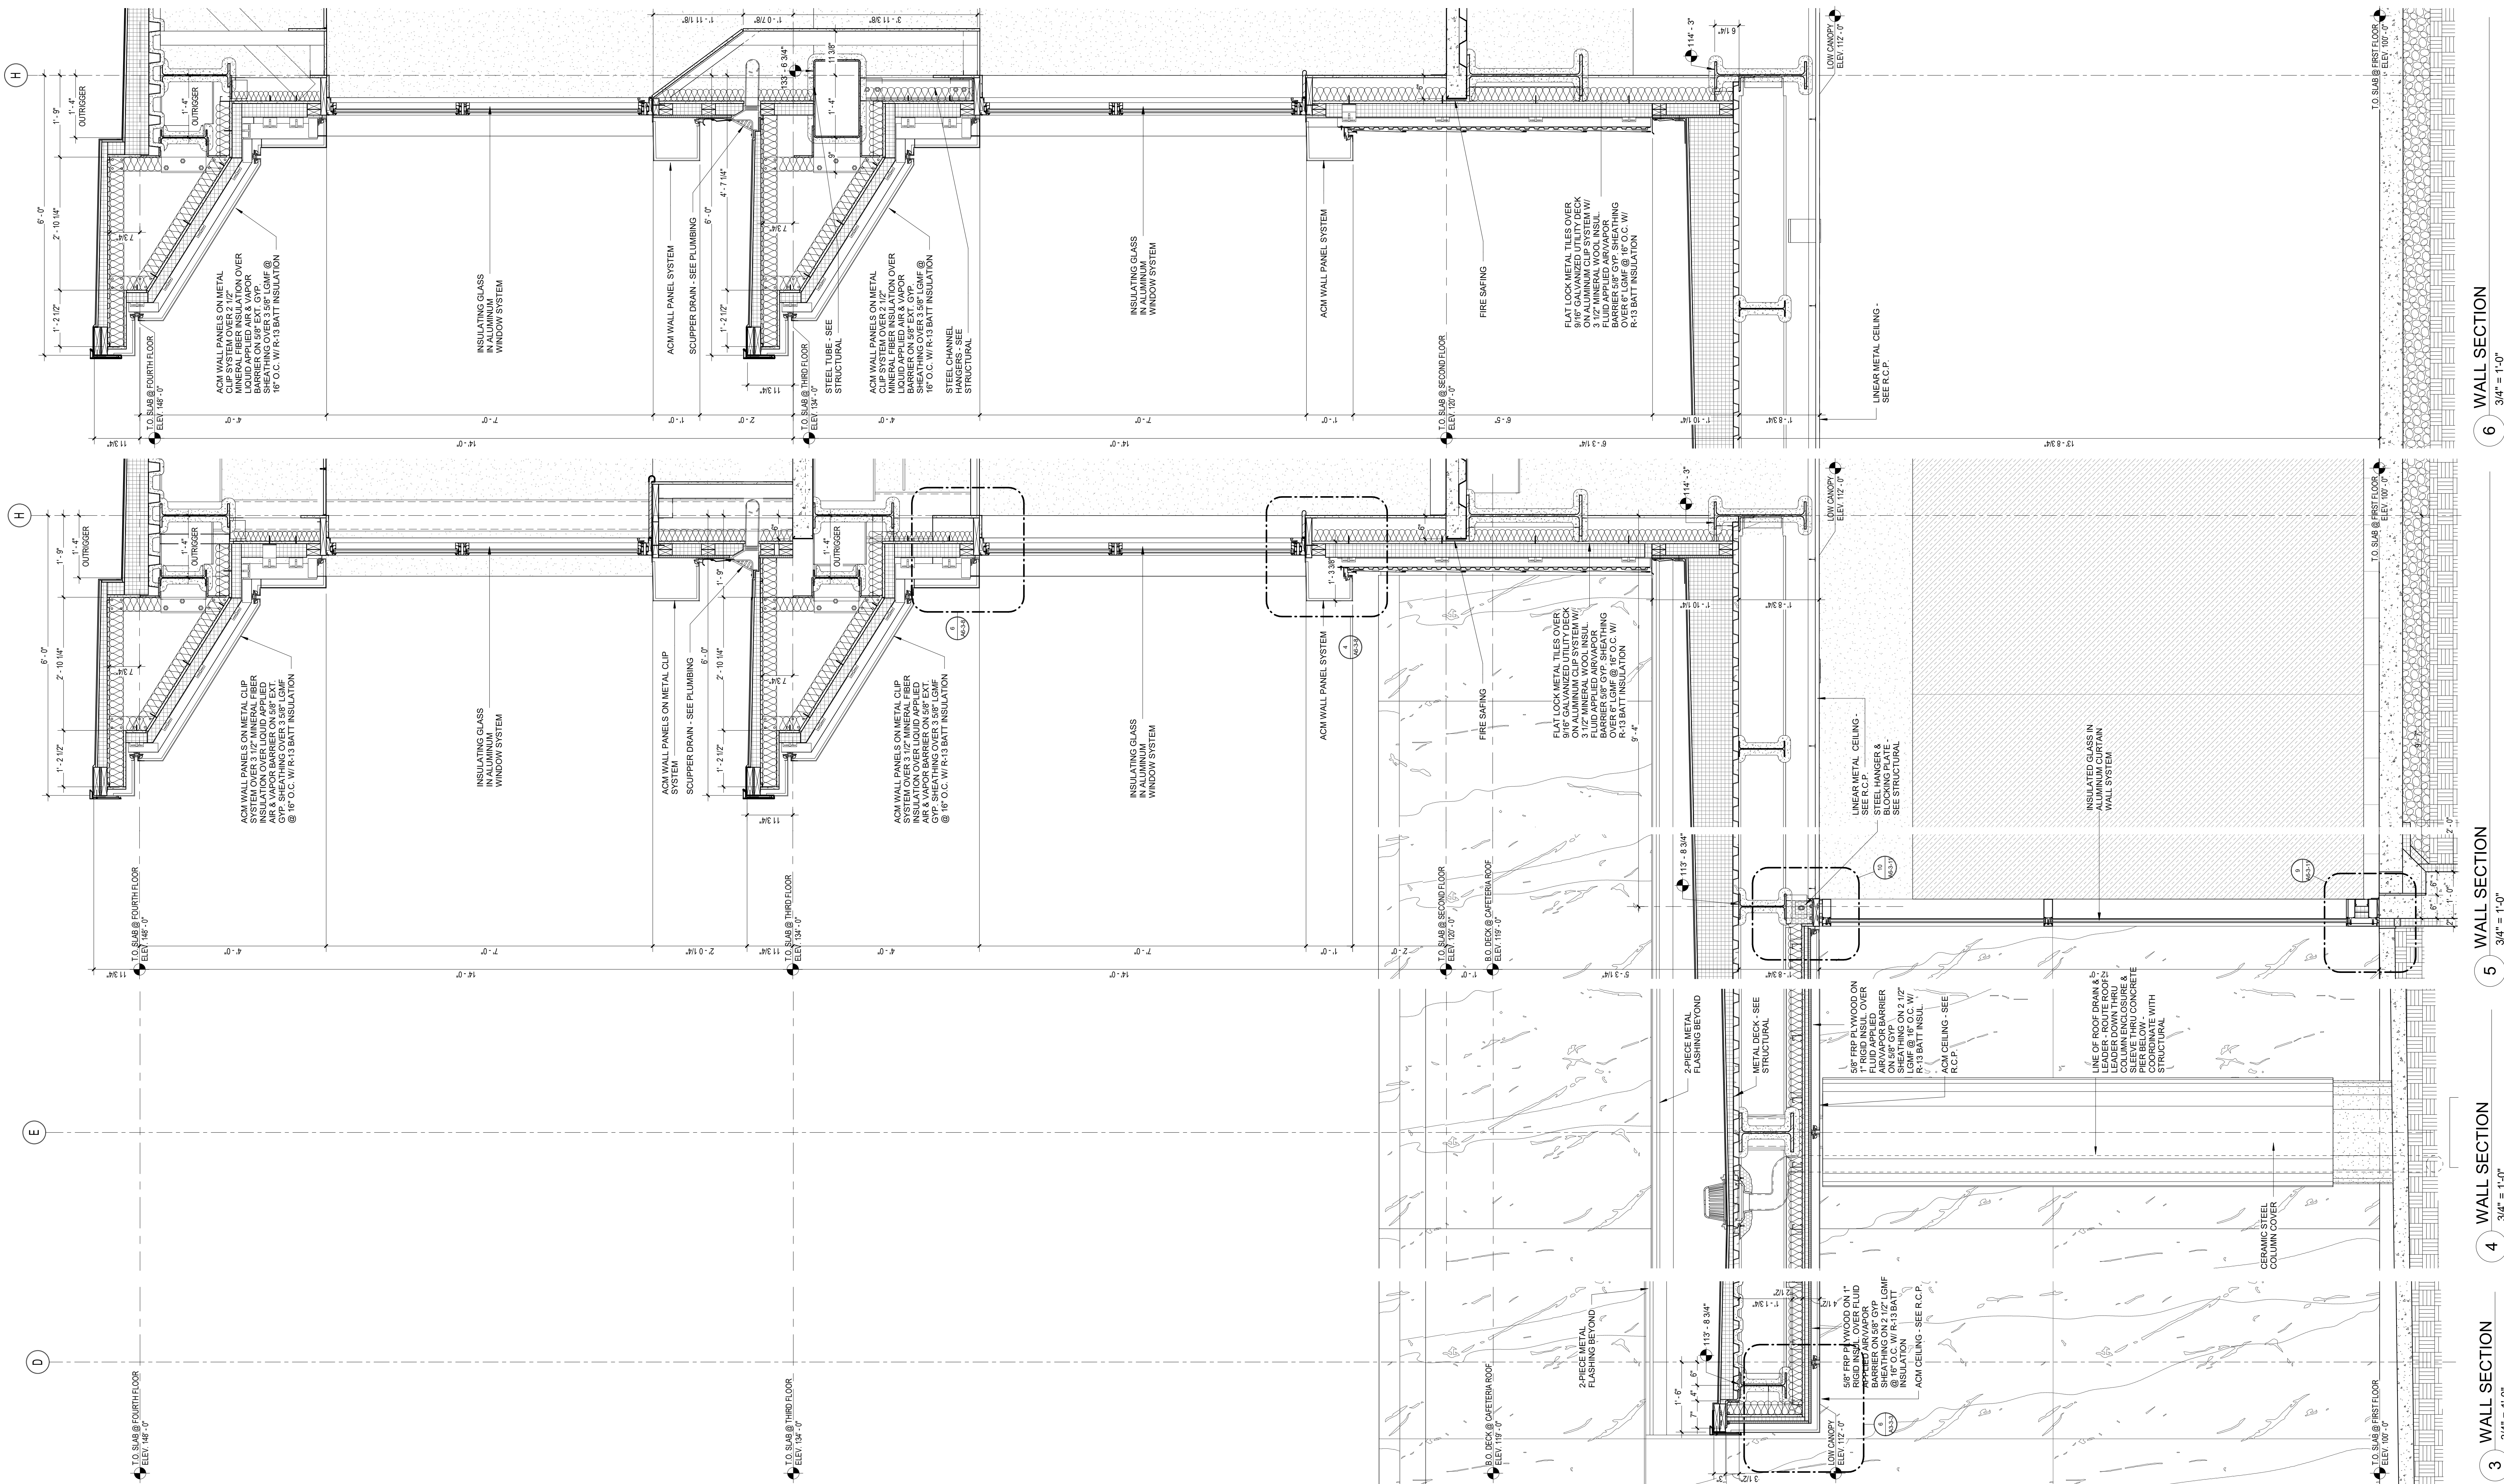

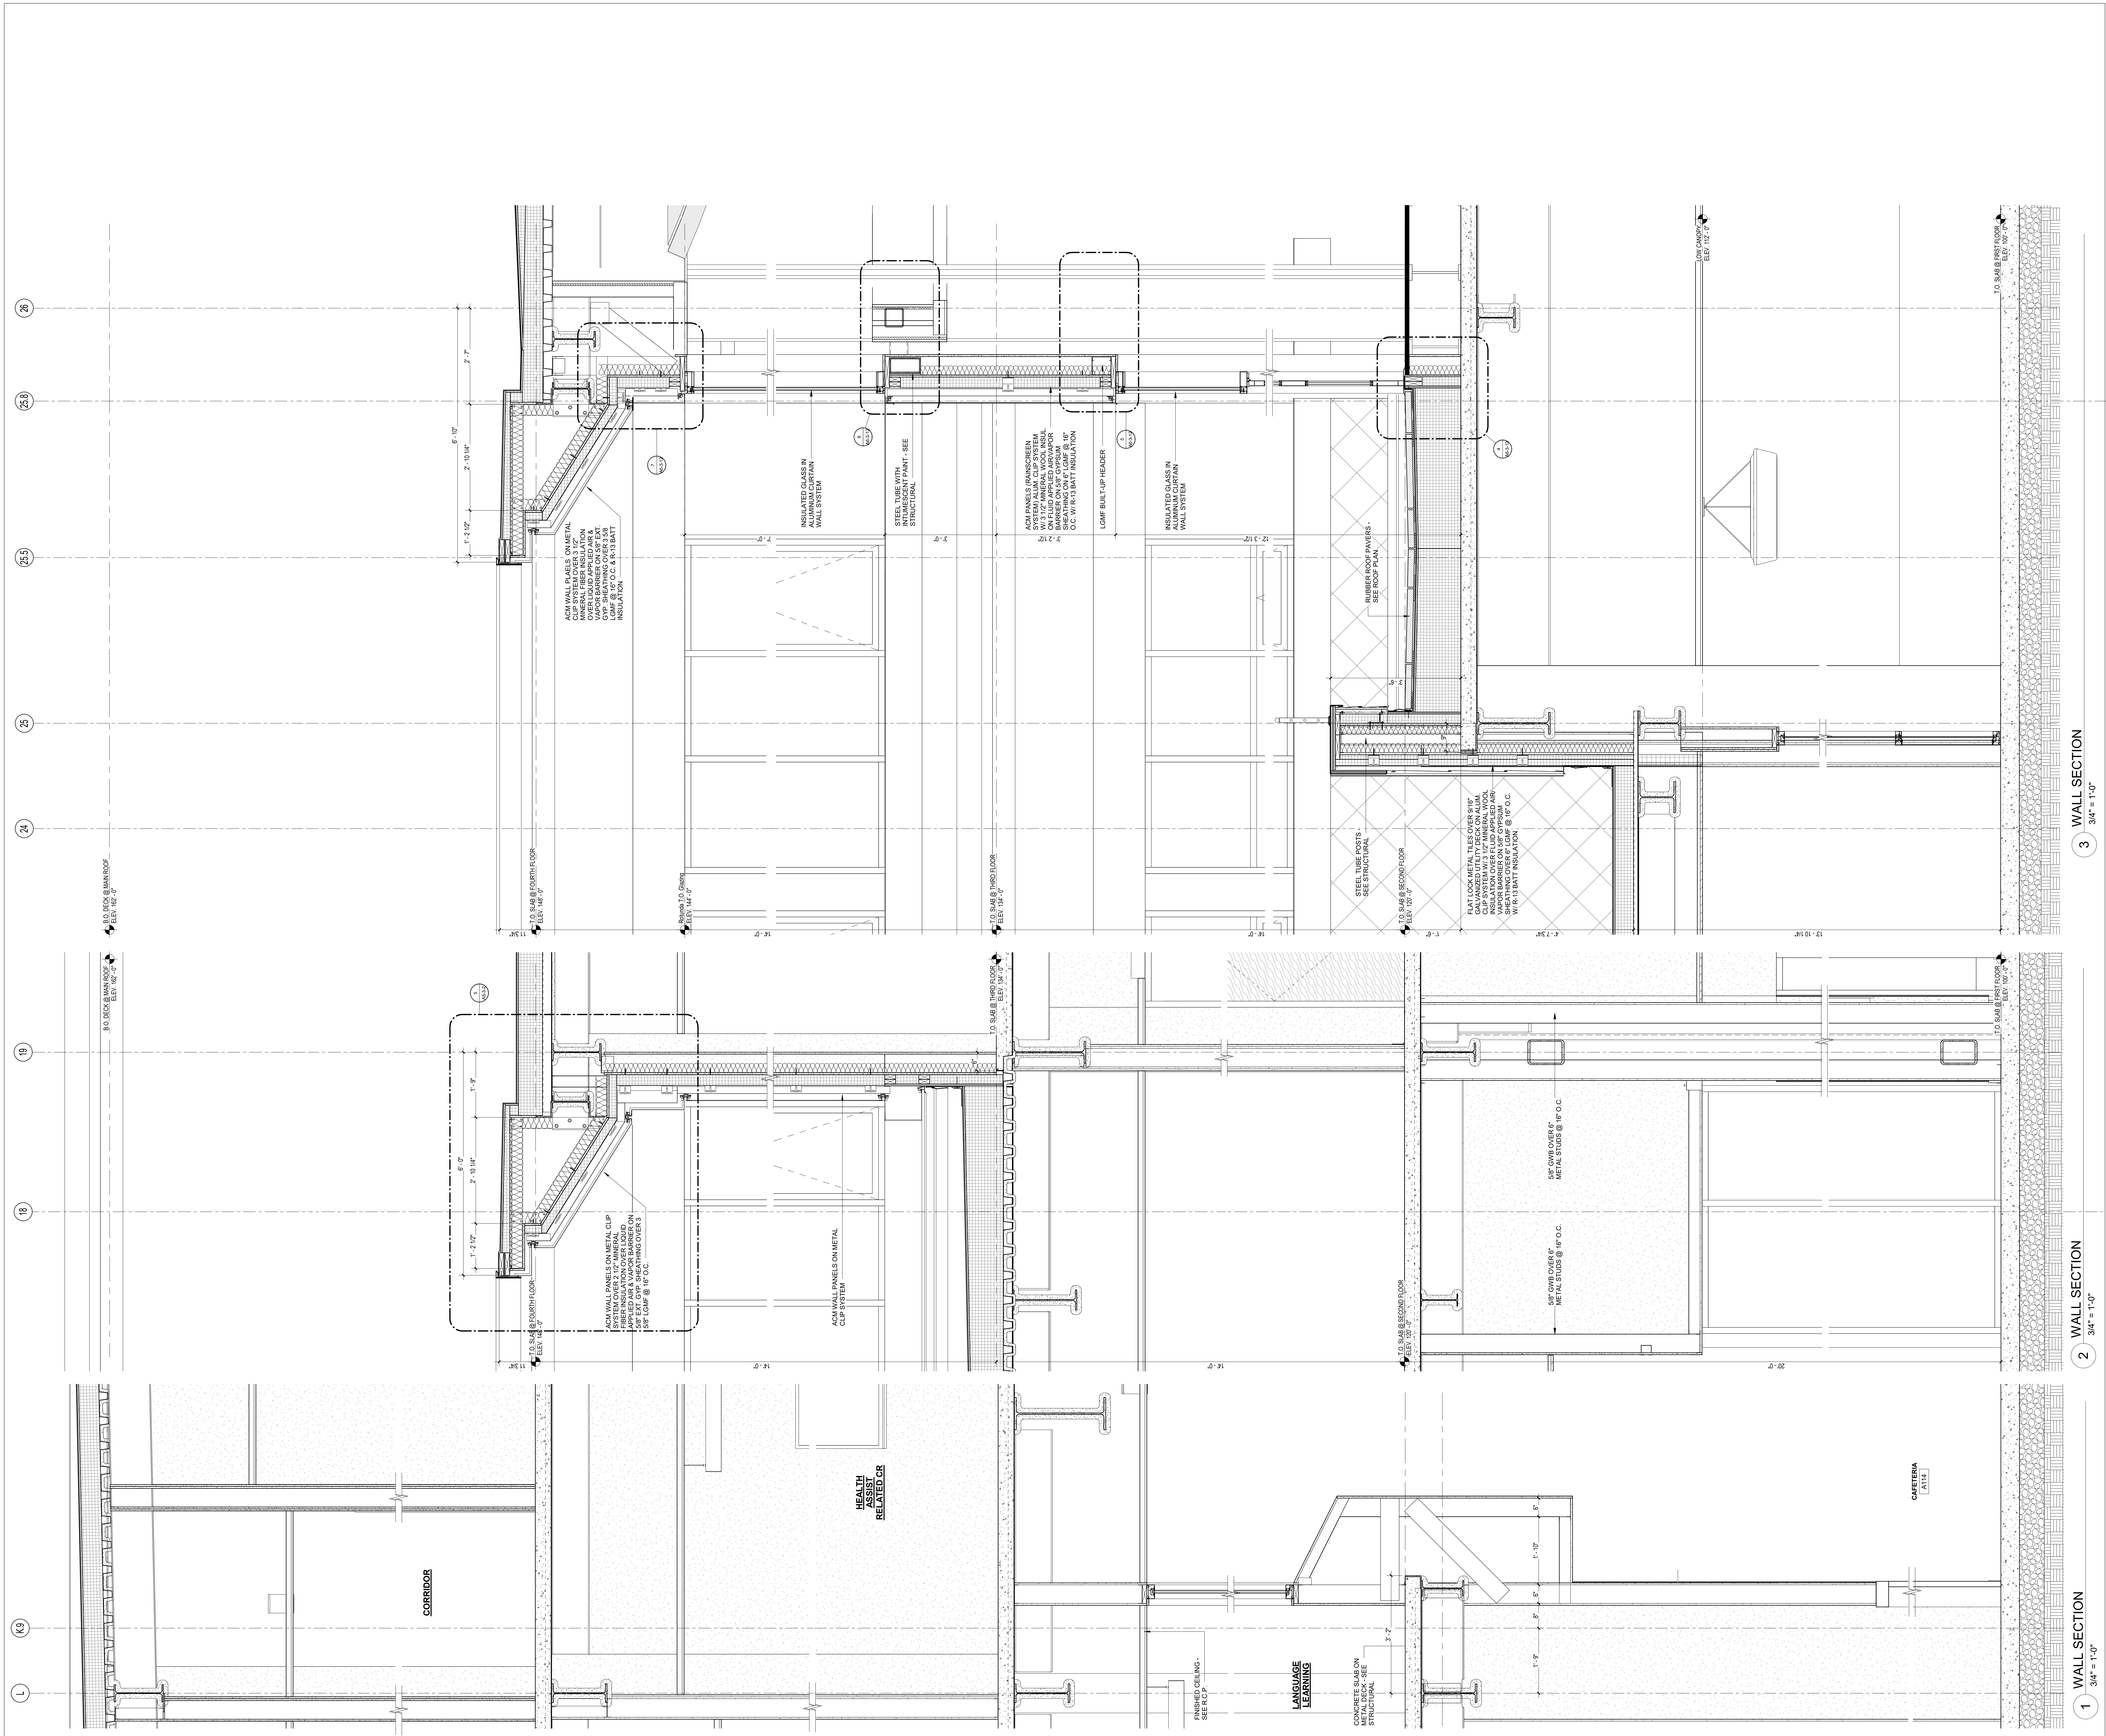

DRA

Drummeys Rosane Anderson, Inc.

225 Oakland Road
Studio 205
South Windsor, CT
06074

260 Charles Street
Studio 300
Waltham, MA
02453

Tel: 617.954.1702
www.dra.com

Planning | Architecture | Interior Design

Northeast
Metropolitan
Regional
Vocational High
School

100 Hemlock Road,
Wakefield, MA 01880

MSBA 90% CD
SUBMISSION

May 12TH, 2023

KEY PLAN

PROJECT NORTH

MAGNETIC NORTH

WALL SECTIONS

Scale: 3/4" = 1'-0"

Job No.: 20202

Drawn By: DRA

Date: May 12TH, 2023

Volume 3 of 4

1 WALL SECTION


3/4" = 1'-0"

2 WALL SECTION

3/4" = 1'-0"

3 WALL SECTION

3/4" = 1'-0"

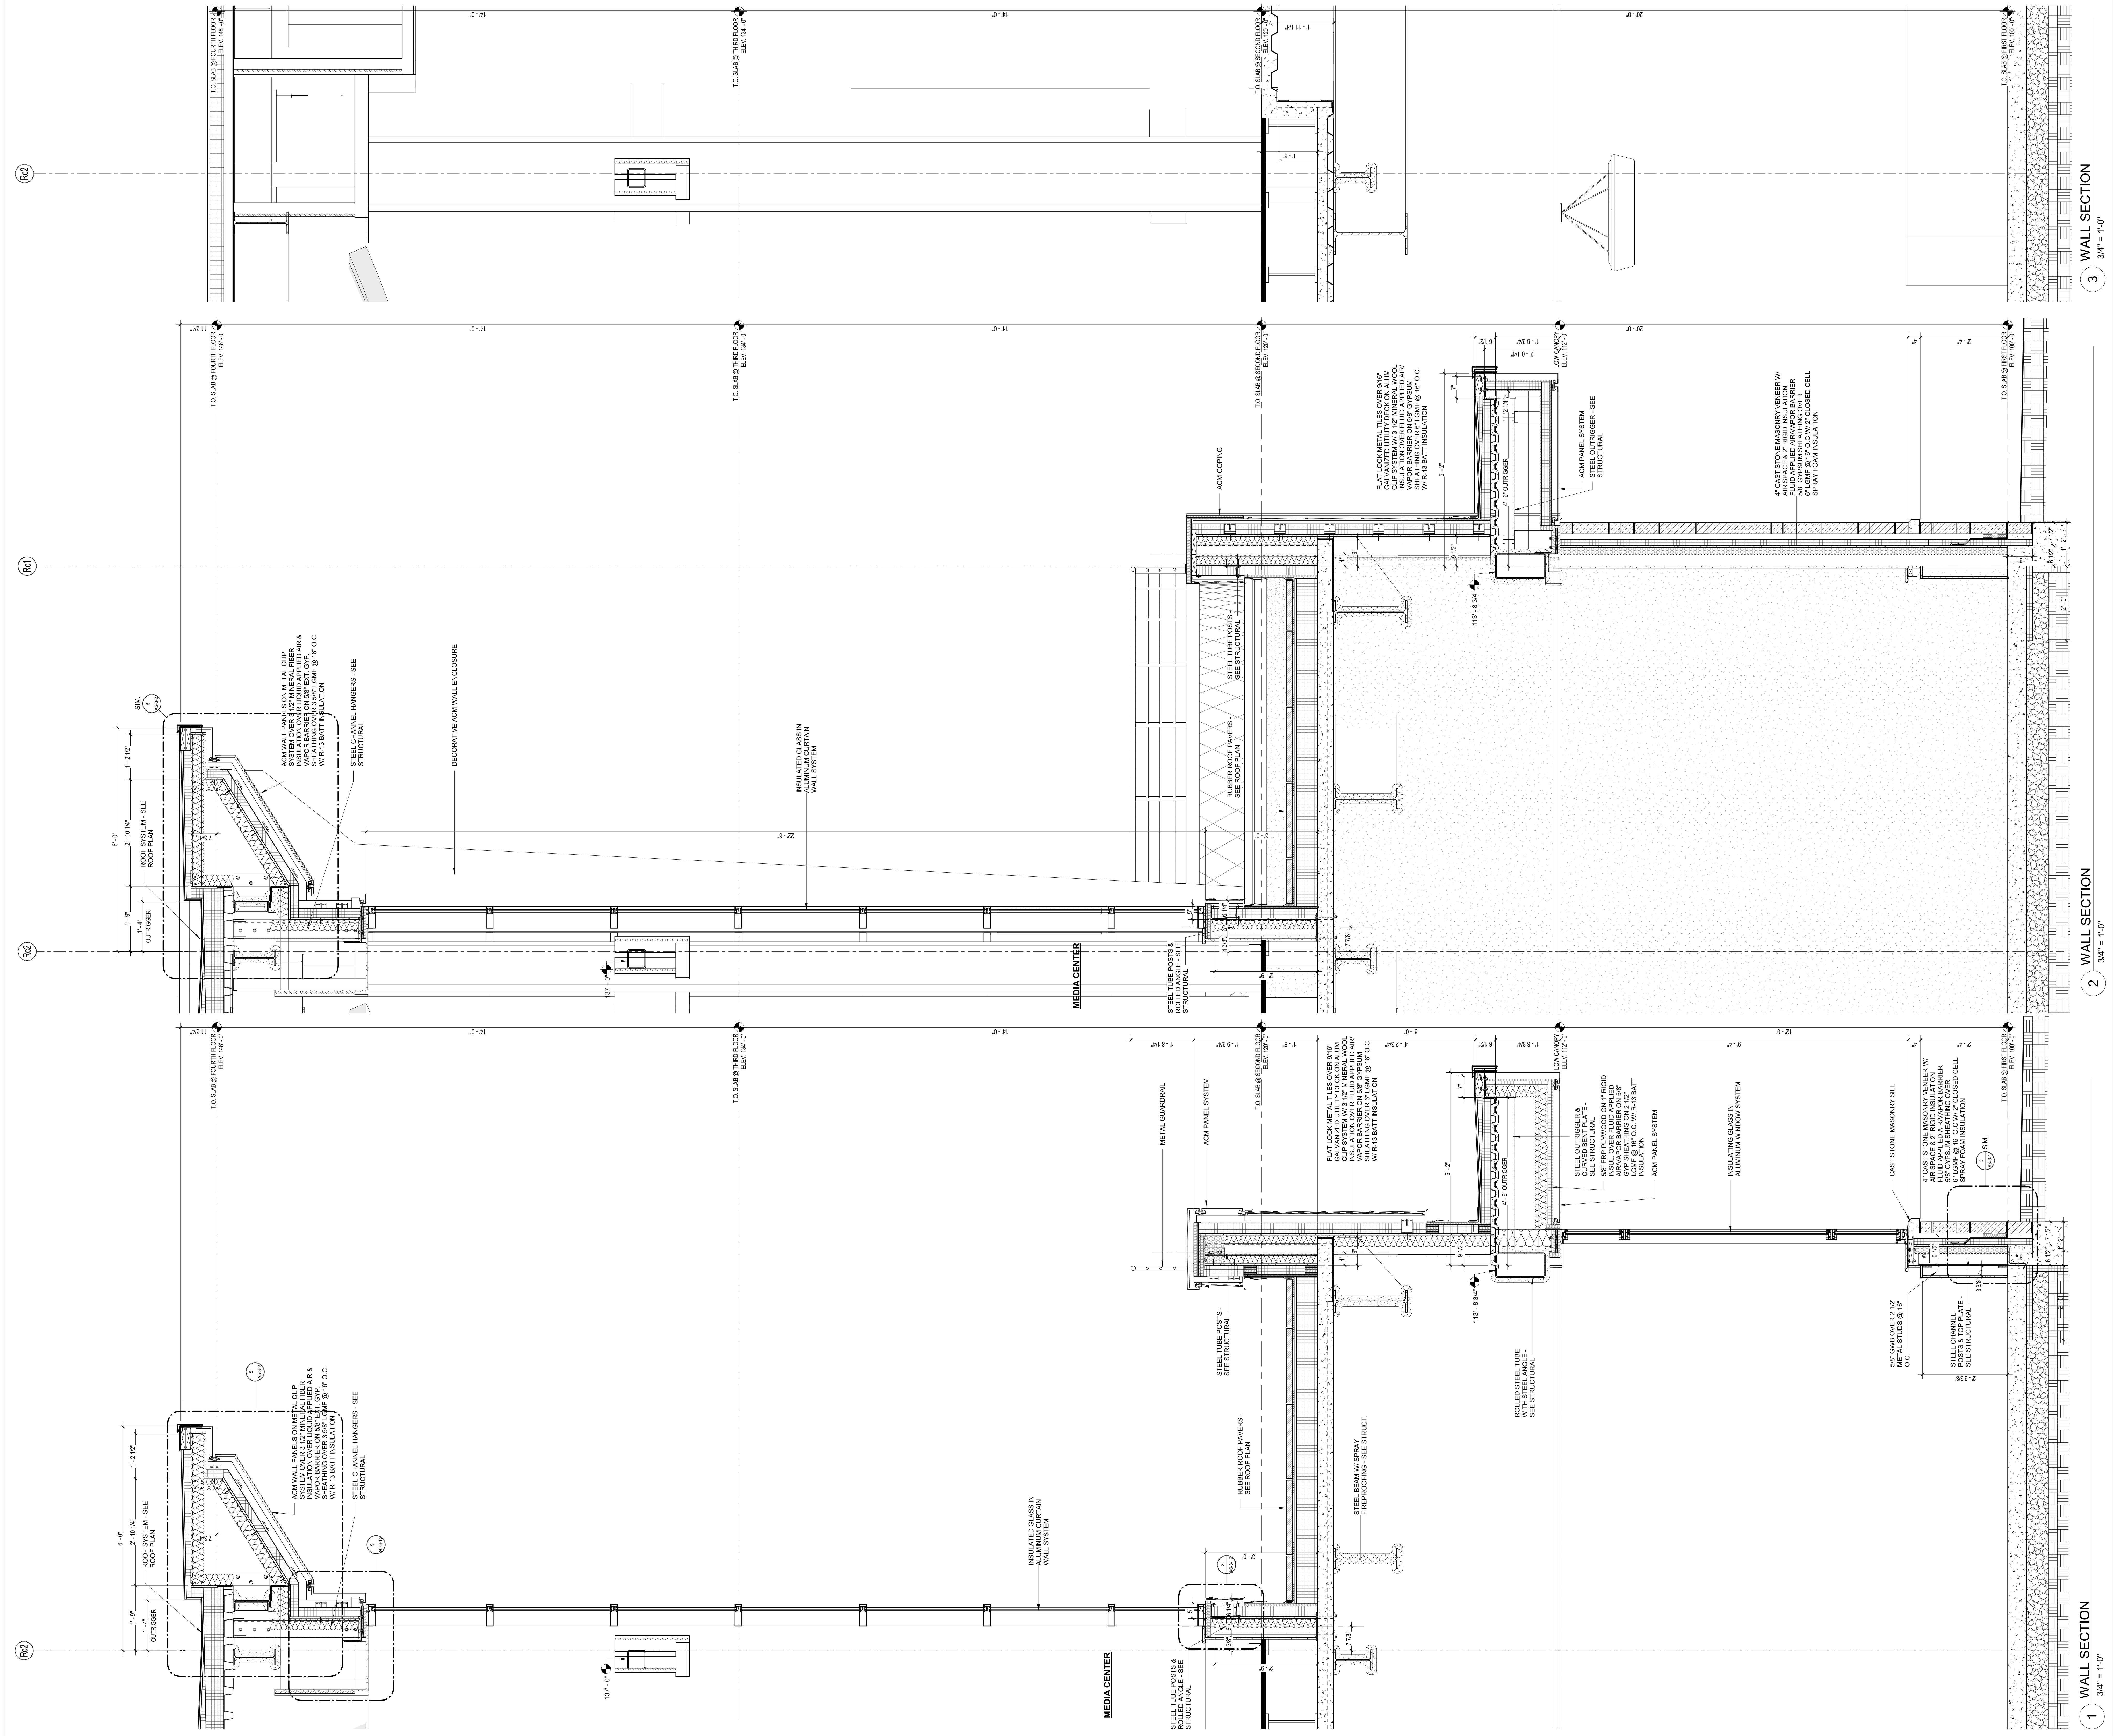

DRA

Drumme Rosane Anderson, Inc.
225 Oakland Road
Studio 205
South Windsor, CT
06074
Tel: 617.854.1700
www.dra.com

260 Charles Street
Studio 300
Waltham, MA
02453

Planning | Architecture | Interior Design

Northeast
Metropolitan
Regional
Vocational High
School

100 Hemlock Road,
Wakefield, MA 01880

PROJECT NORTH

MAGNETIC NORTH

Scale: 3/4" = 1'-0"

Job No.: 20202

Drawn By: DRA

Date: May 12TH, 2023

Volume 3 of 4

A3-2-10

MSBA 90% CD
SUBMISSION

May 12TH, 2023

KEY PLAN


A B C D

© COPYRIGHT 2023 DRUMMEY ROSANE ANDERSON, INC.

1 WALL SECTION 3/4" = 1'-0"

2 WALL SECTION 3/4" = 1'-0"

3 WALL SECTION 3/4" = 1'-0"

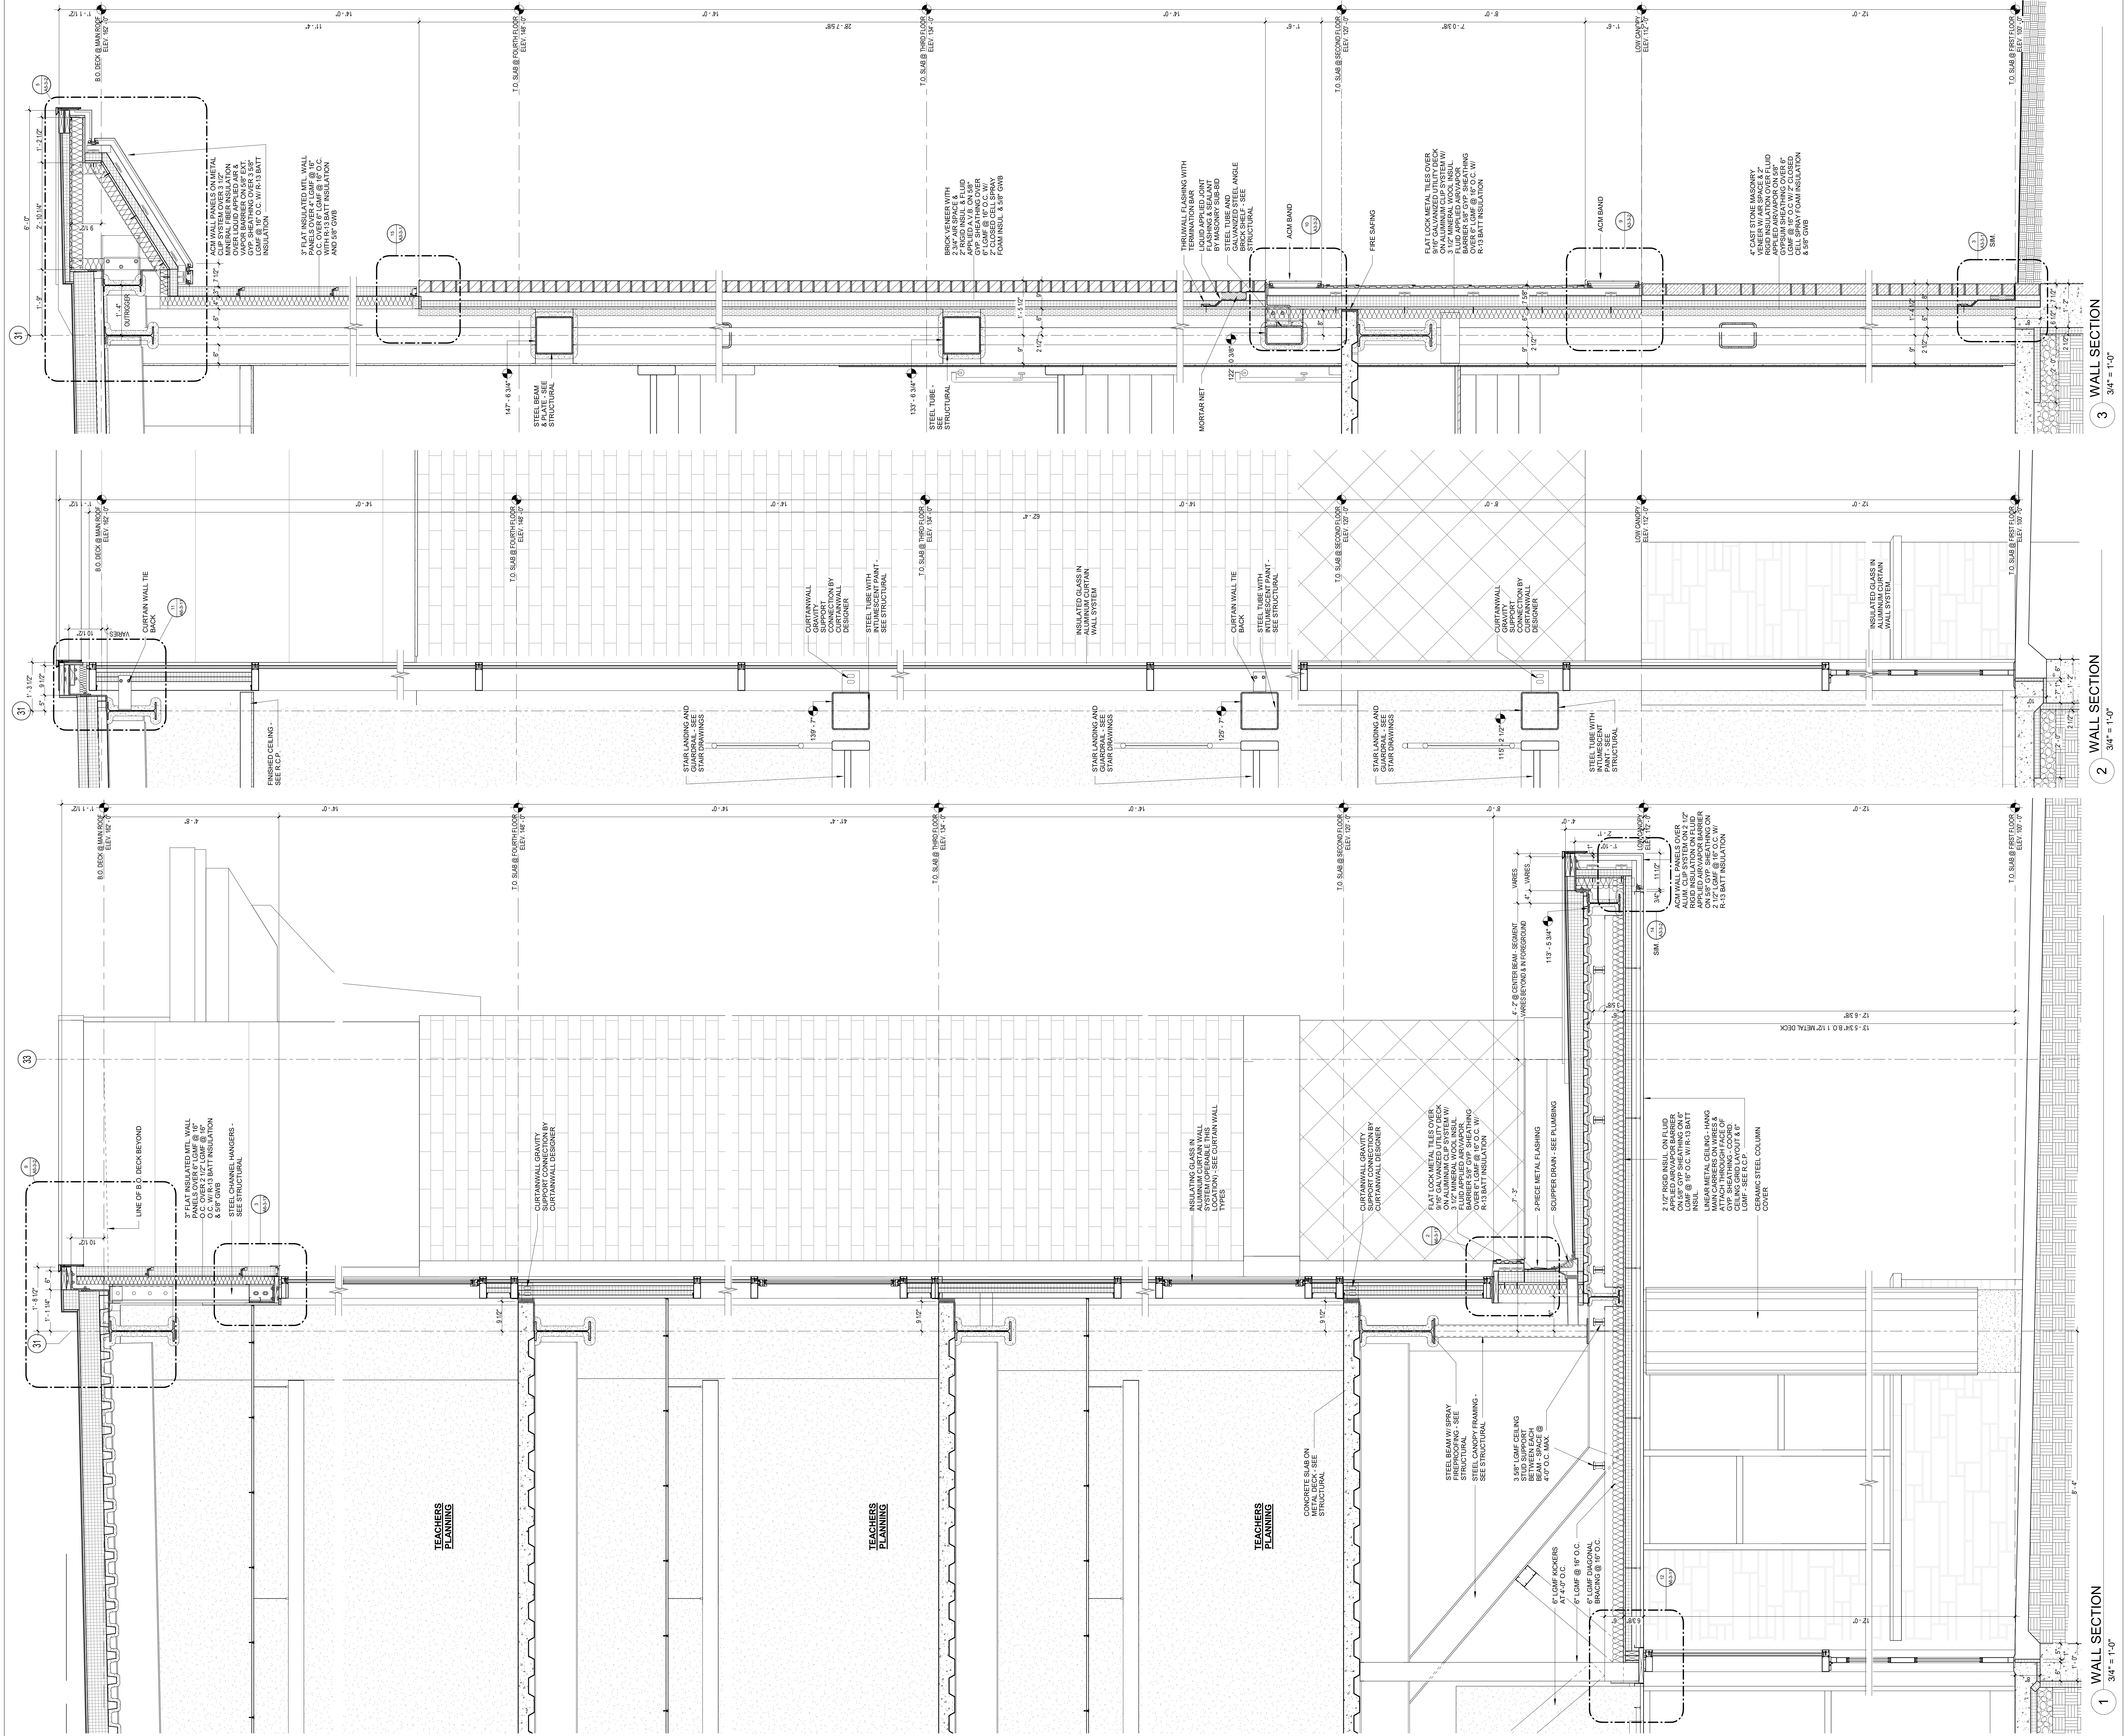

DRA

Drumme Rosane Anderson, Inc.
225 Oakland Road
Studio 205
South Windsor, CT 06074
Tel: 617.864.1702
www.drainc.com

260 Charles Street
Studio 300
Waltham, MA 02453

Planning | Architecture | Interior Design

Northeast
Metropolitan
Regional
Vocational High
School

100 Hemlock Road,
Wakefield, MA 01880

MSBA 90% CD
SUBMISSION

May 12TH, 2023

A

B

C

D

KEY PLAN

PROJECT NORTH

MAGNETIC NORTH

WALL SECTIONS

Scale: 3/4" = 1'-0"

Job No.: 20202

Drawn By: DRA

Date: May 12TH, 2023

Volume 3 of 4

A3-2-11



DRA

Drumrey Rosane Anderson, Inc.
225 Oakland Road
Studio 205
South Windsor, CT 06074
Tel: 617.864.1702
www.dra.com

260 Charles Street
Studio 300
Waltham, MA 02453

Planning | Architecture | Interior Design

Northeast
Metropolitan
Regional
Vocational High
School

100 Hemlock Road,
Wakefield, MA 01880

MSBA 90% CD
SUBMISSION

May 12TH, 2023

A B C D

KEY PLAN


PROJECT NORTH

MAGNETIC NORTH

WALL SECTIONS

Scale: 3/4" = 1'-0"
Job No.: 20202
Drawn By: DRA
Date: May 12TH, 2023

A3-2-12
Volume 1 of 4

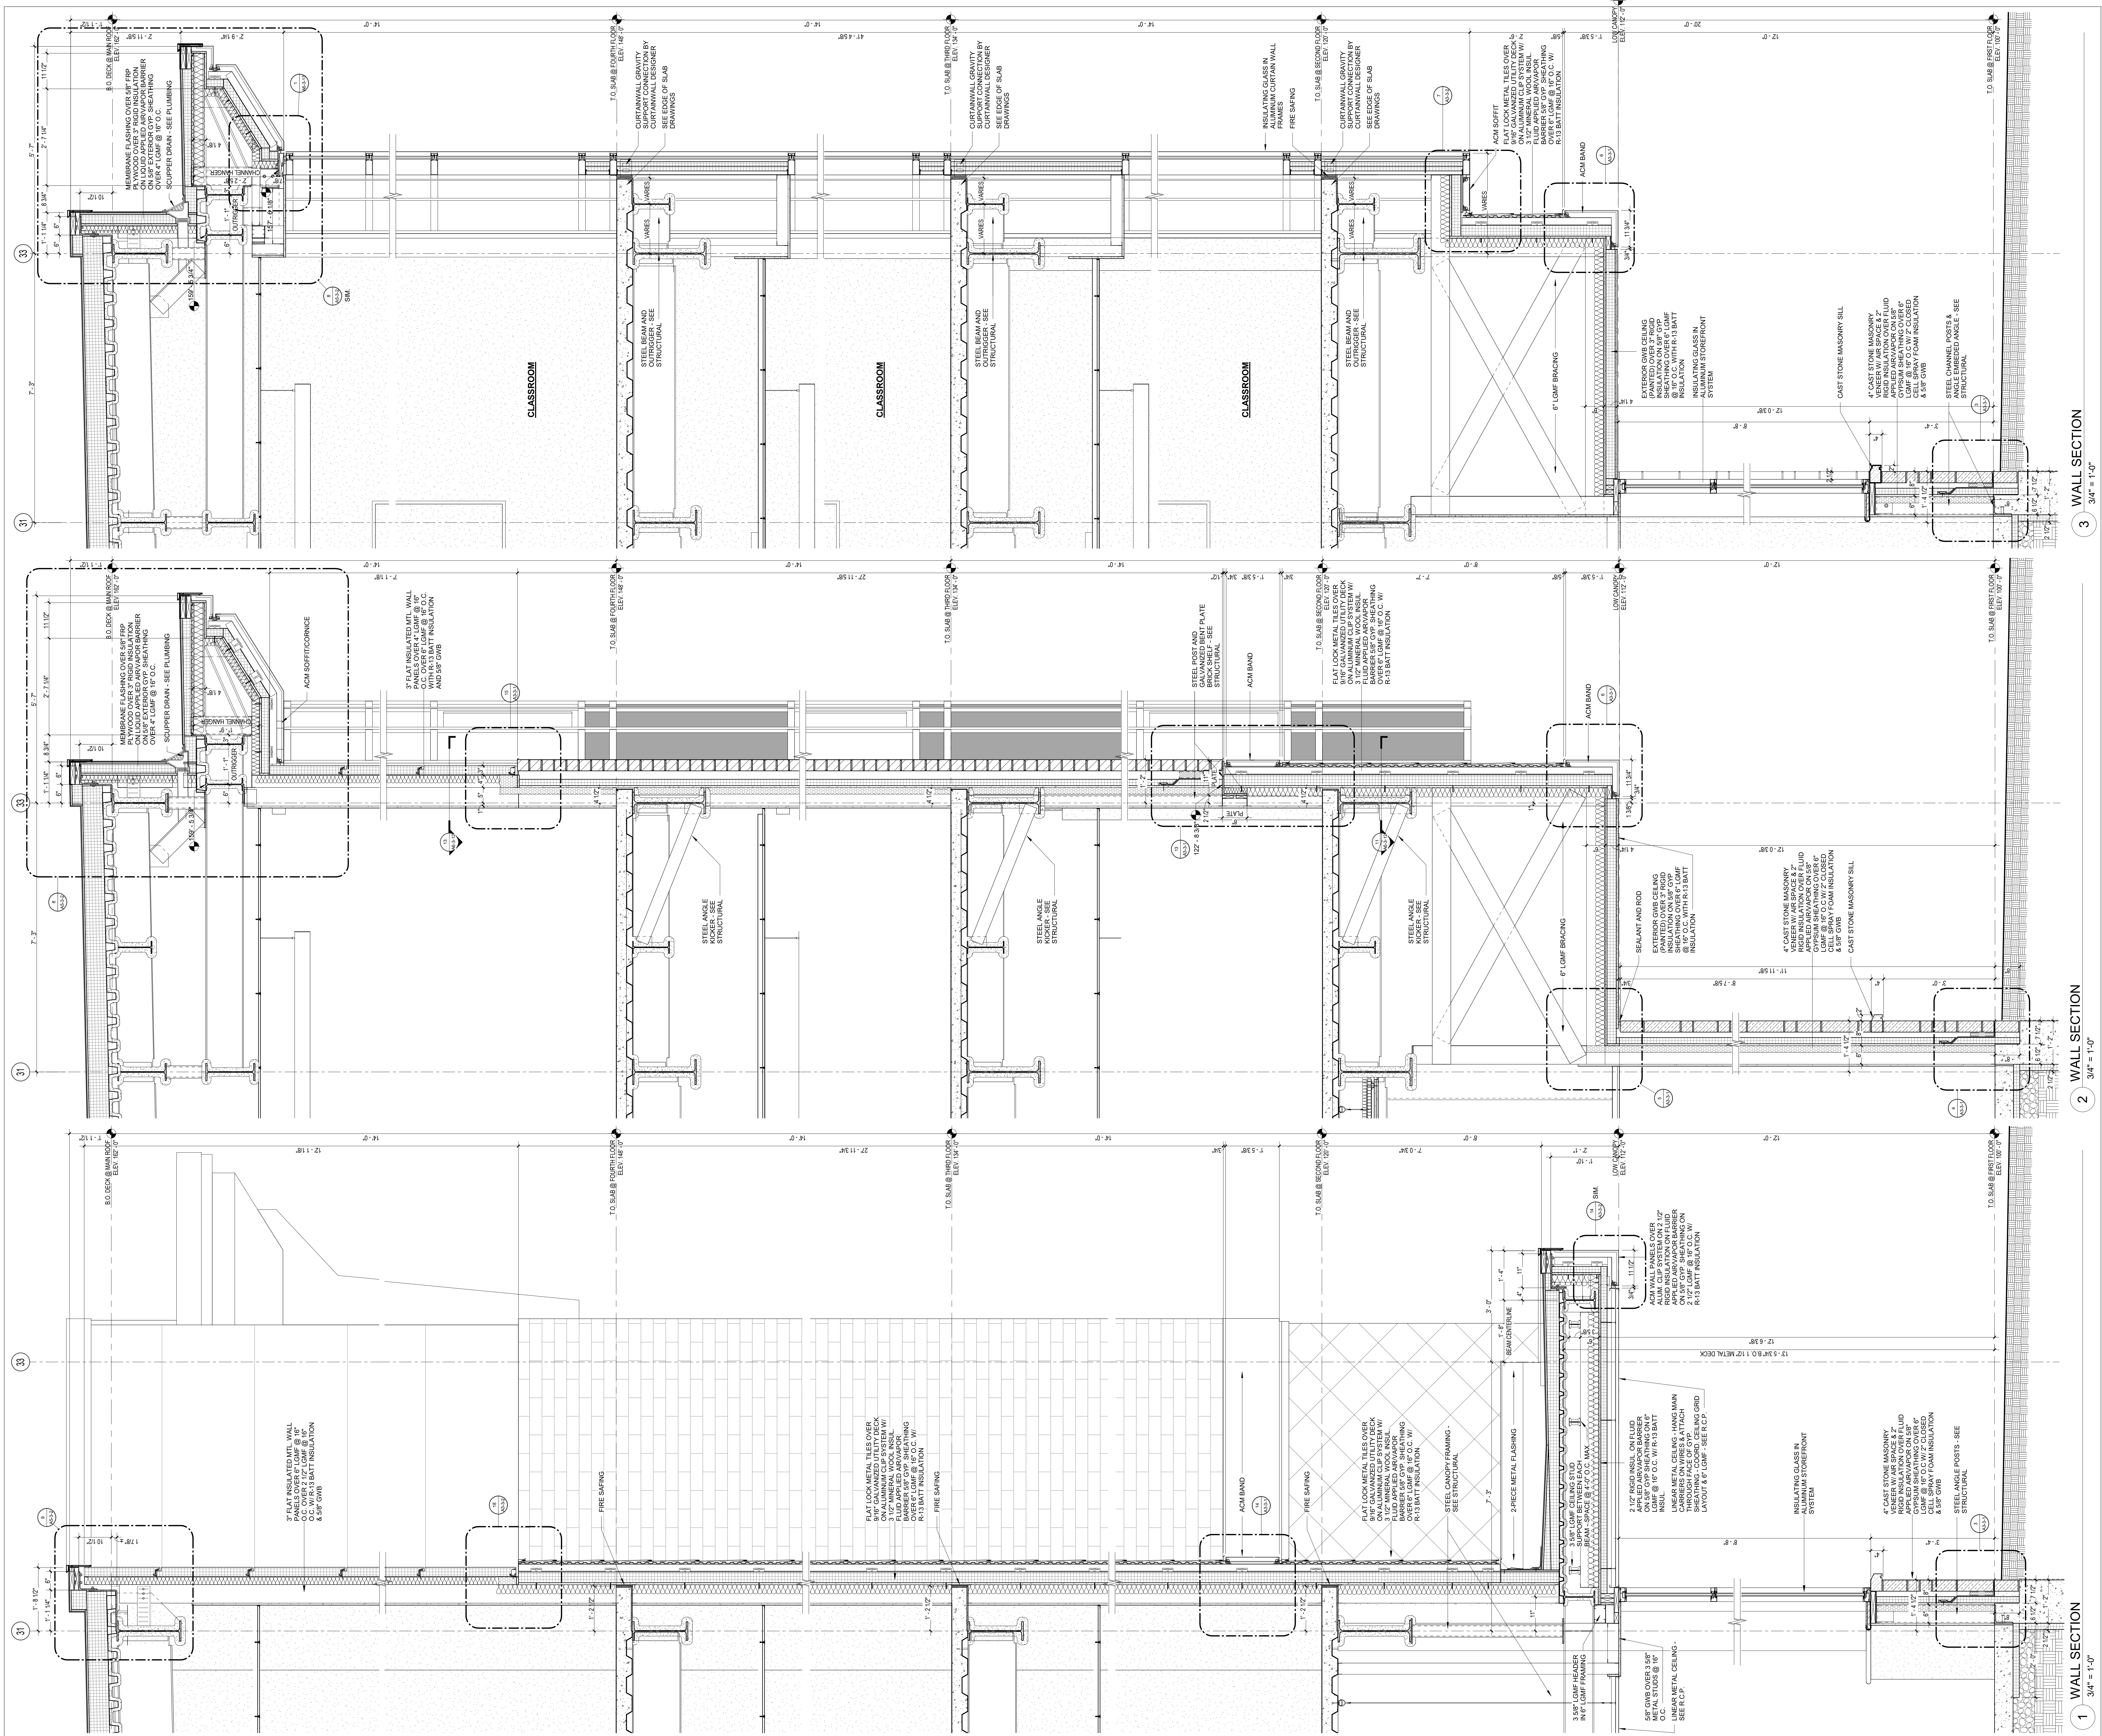

DRA

Drumme Rosane Anderson, Inc.
225 Oakland Road
Studio 205
South Windsor, CT 06074
Tel: 817.864.1700
www.dra.com

260 Charles Street
Studio 300
Waltham, MA 02453

Planning | Architecture | Interior Design

Northeast
Metropolitan
Regional
Vocational High
School

100 Hemlock Road,
Wakefield, MA 01880

PROJECT NORTH

MAGNETIC NORTH

Scale: 3/4" = 1'-0"

Job No.: 20202

Drawn By: DRA

Date: May 12TH, 2023

Volume 3 of 4

MSBA 90% CD
SUBMISSION

May 12TH, 2023

KEY PLAN


A B C D

WALL SECTIONS

1 WALL SECTION
3/4" = 1'-0"

2 WALL SECTION
3/4" = 1'-0"

3 WALL SECTION
3/4" = 1'-0"

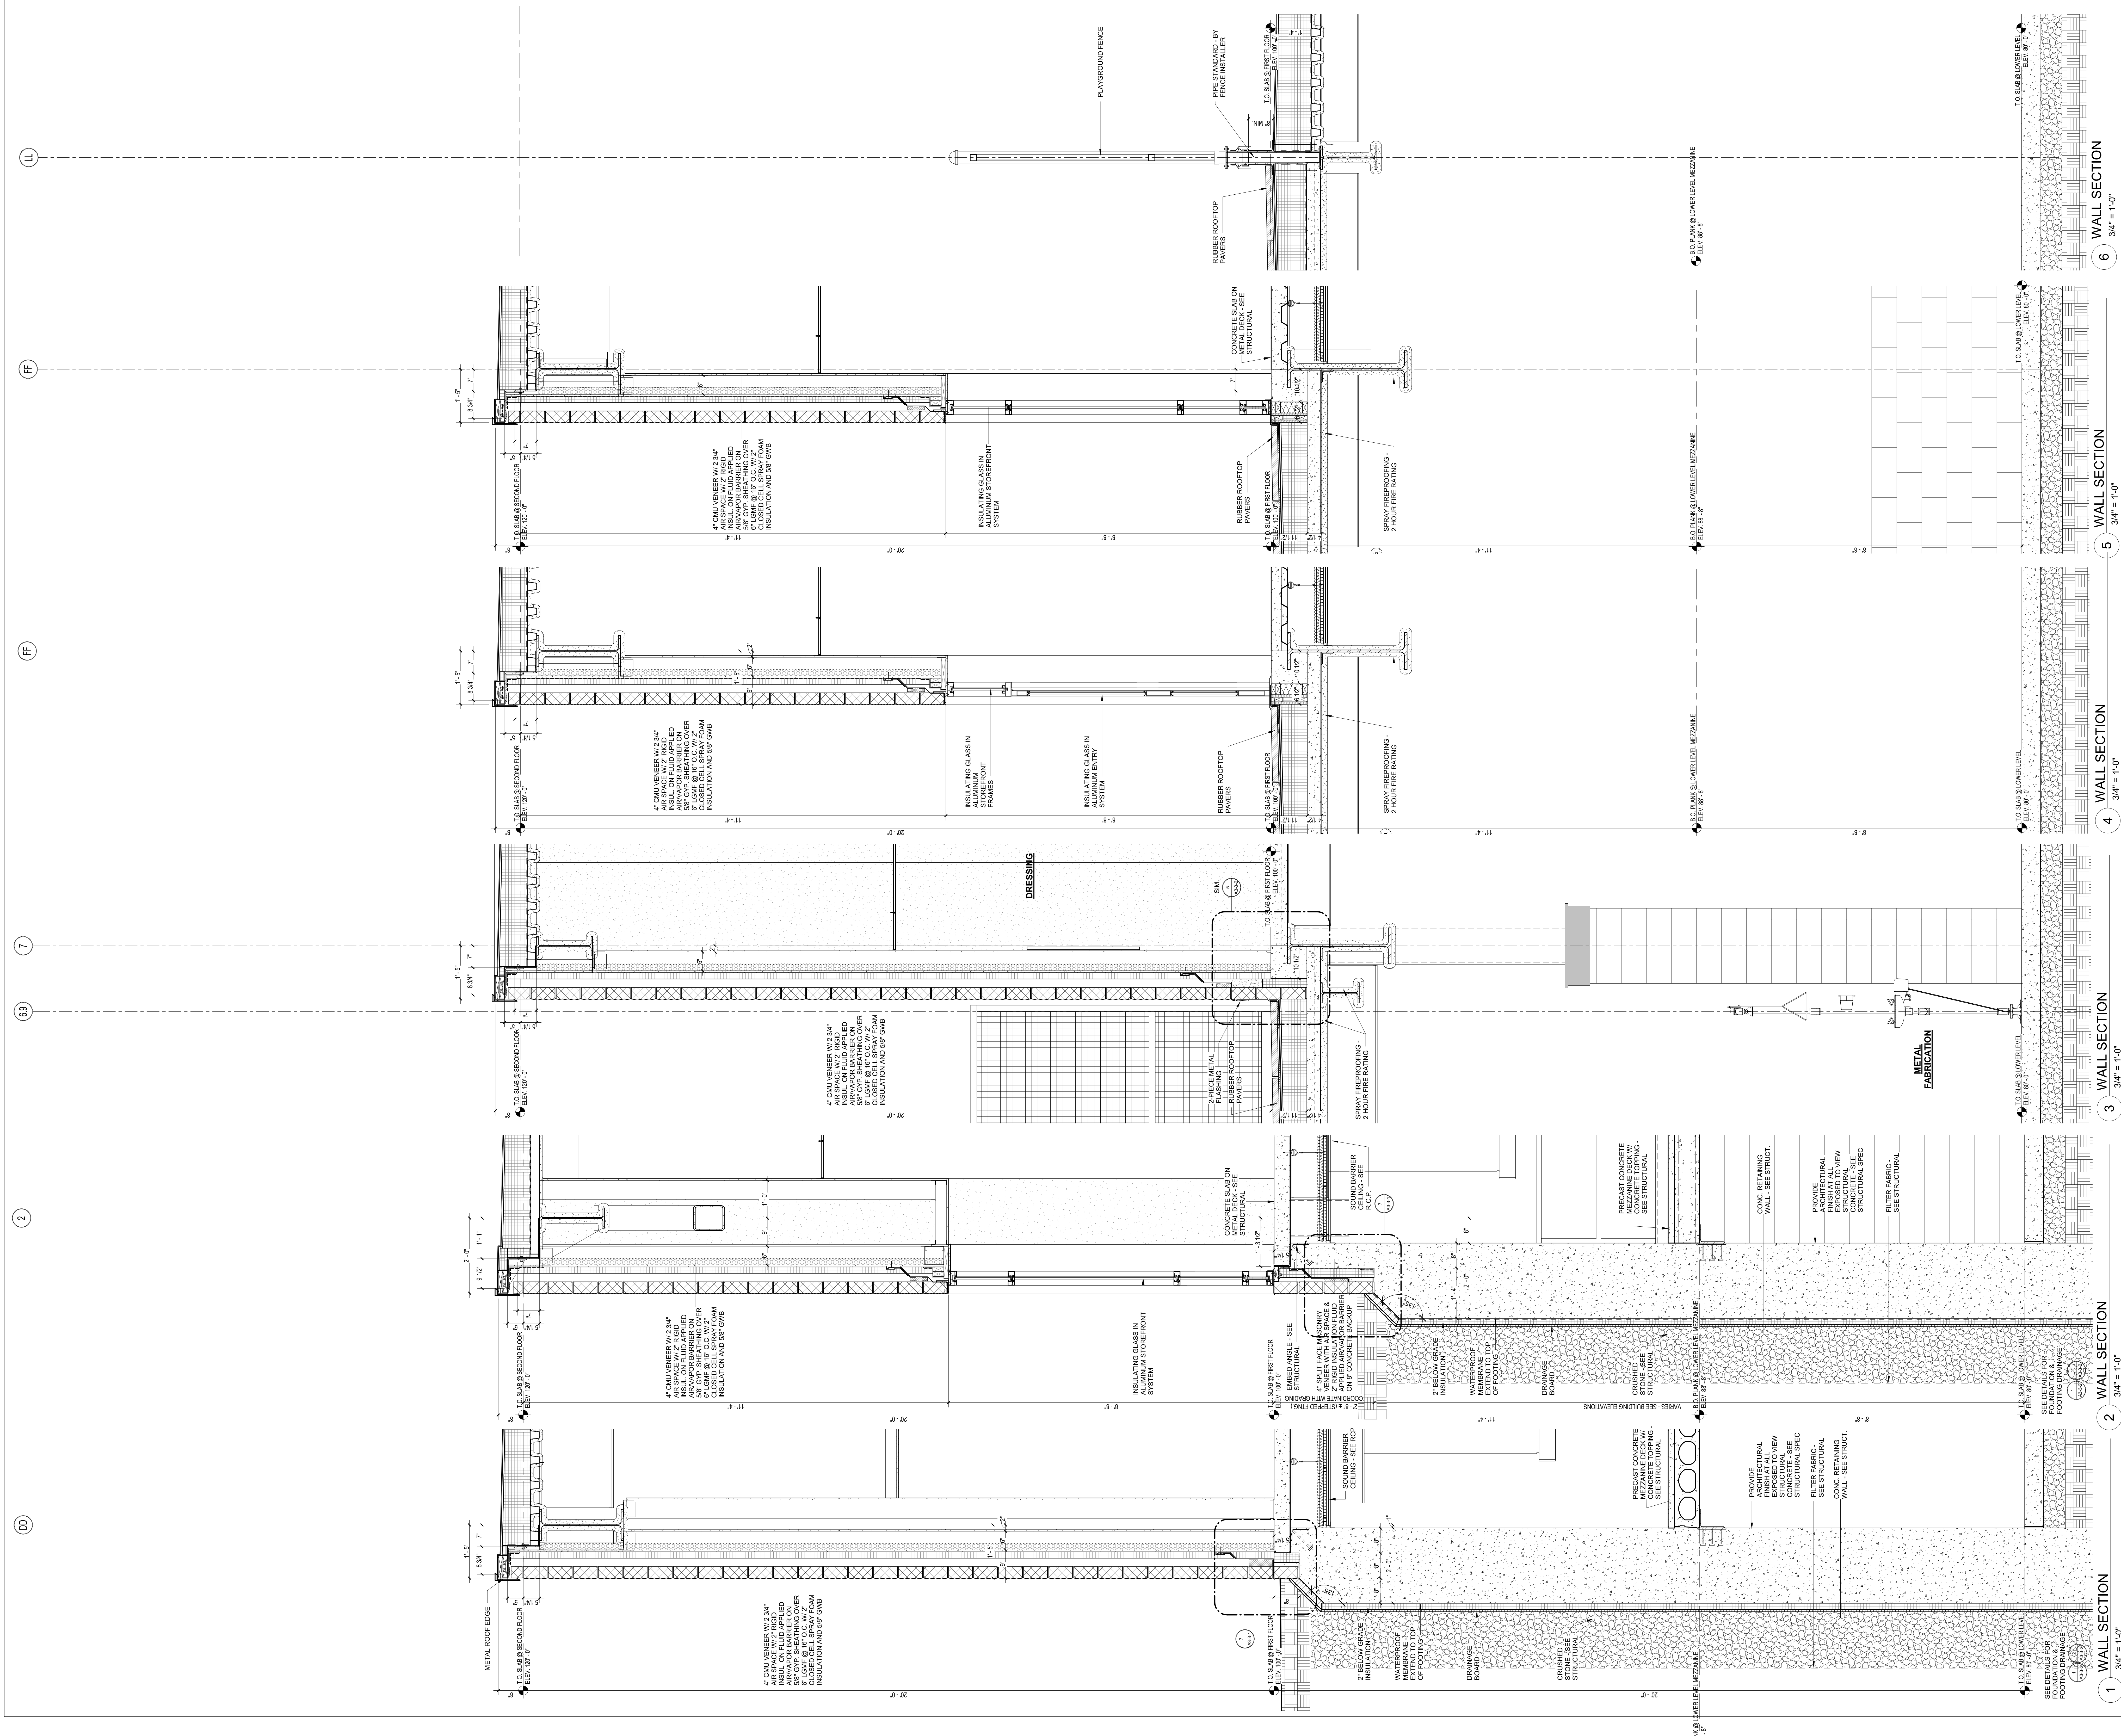


100 Hemlock Road,
Wakefield, MA 01880



Scale: 3/4" = 1'-0"
Job No.: 20202
Drawn By: DRA
Date: May 12TH, 2023
Volume 3 of 4

A3-2-15

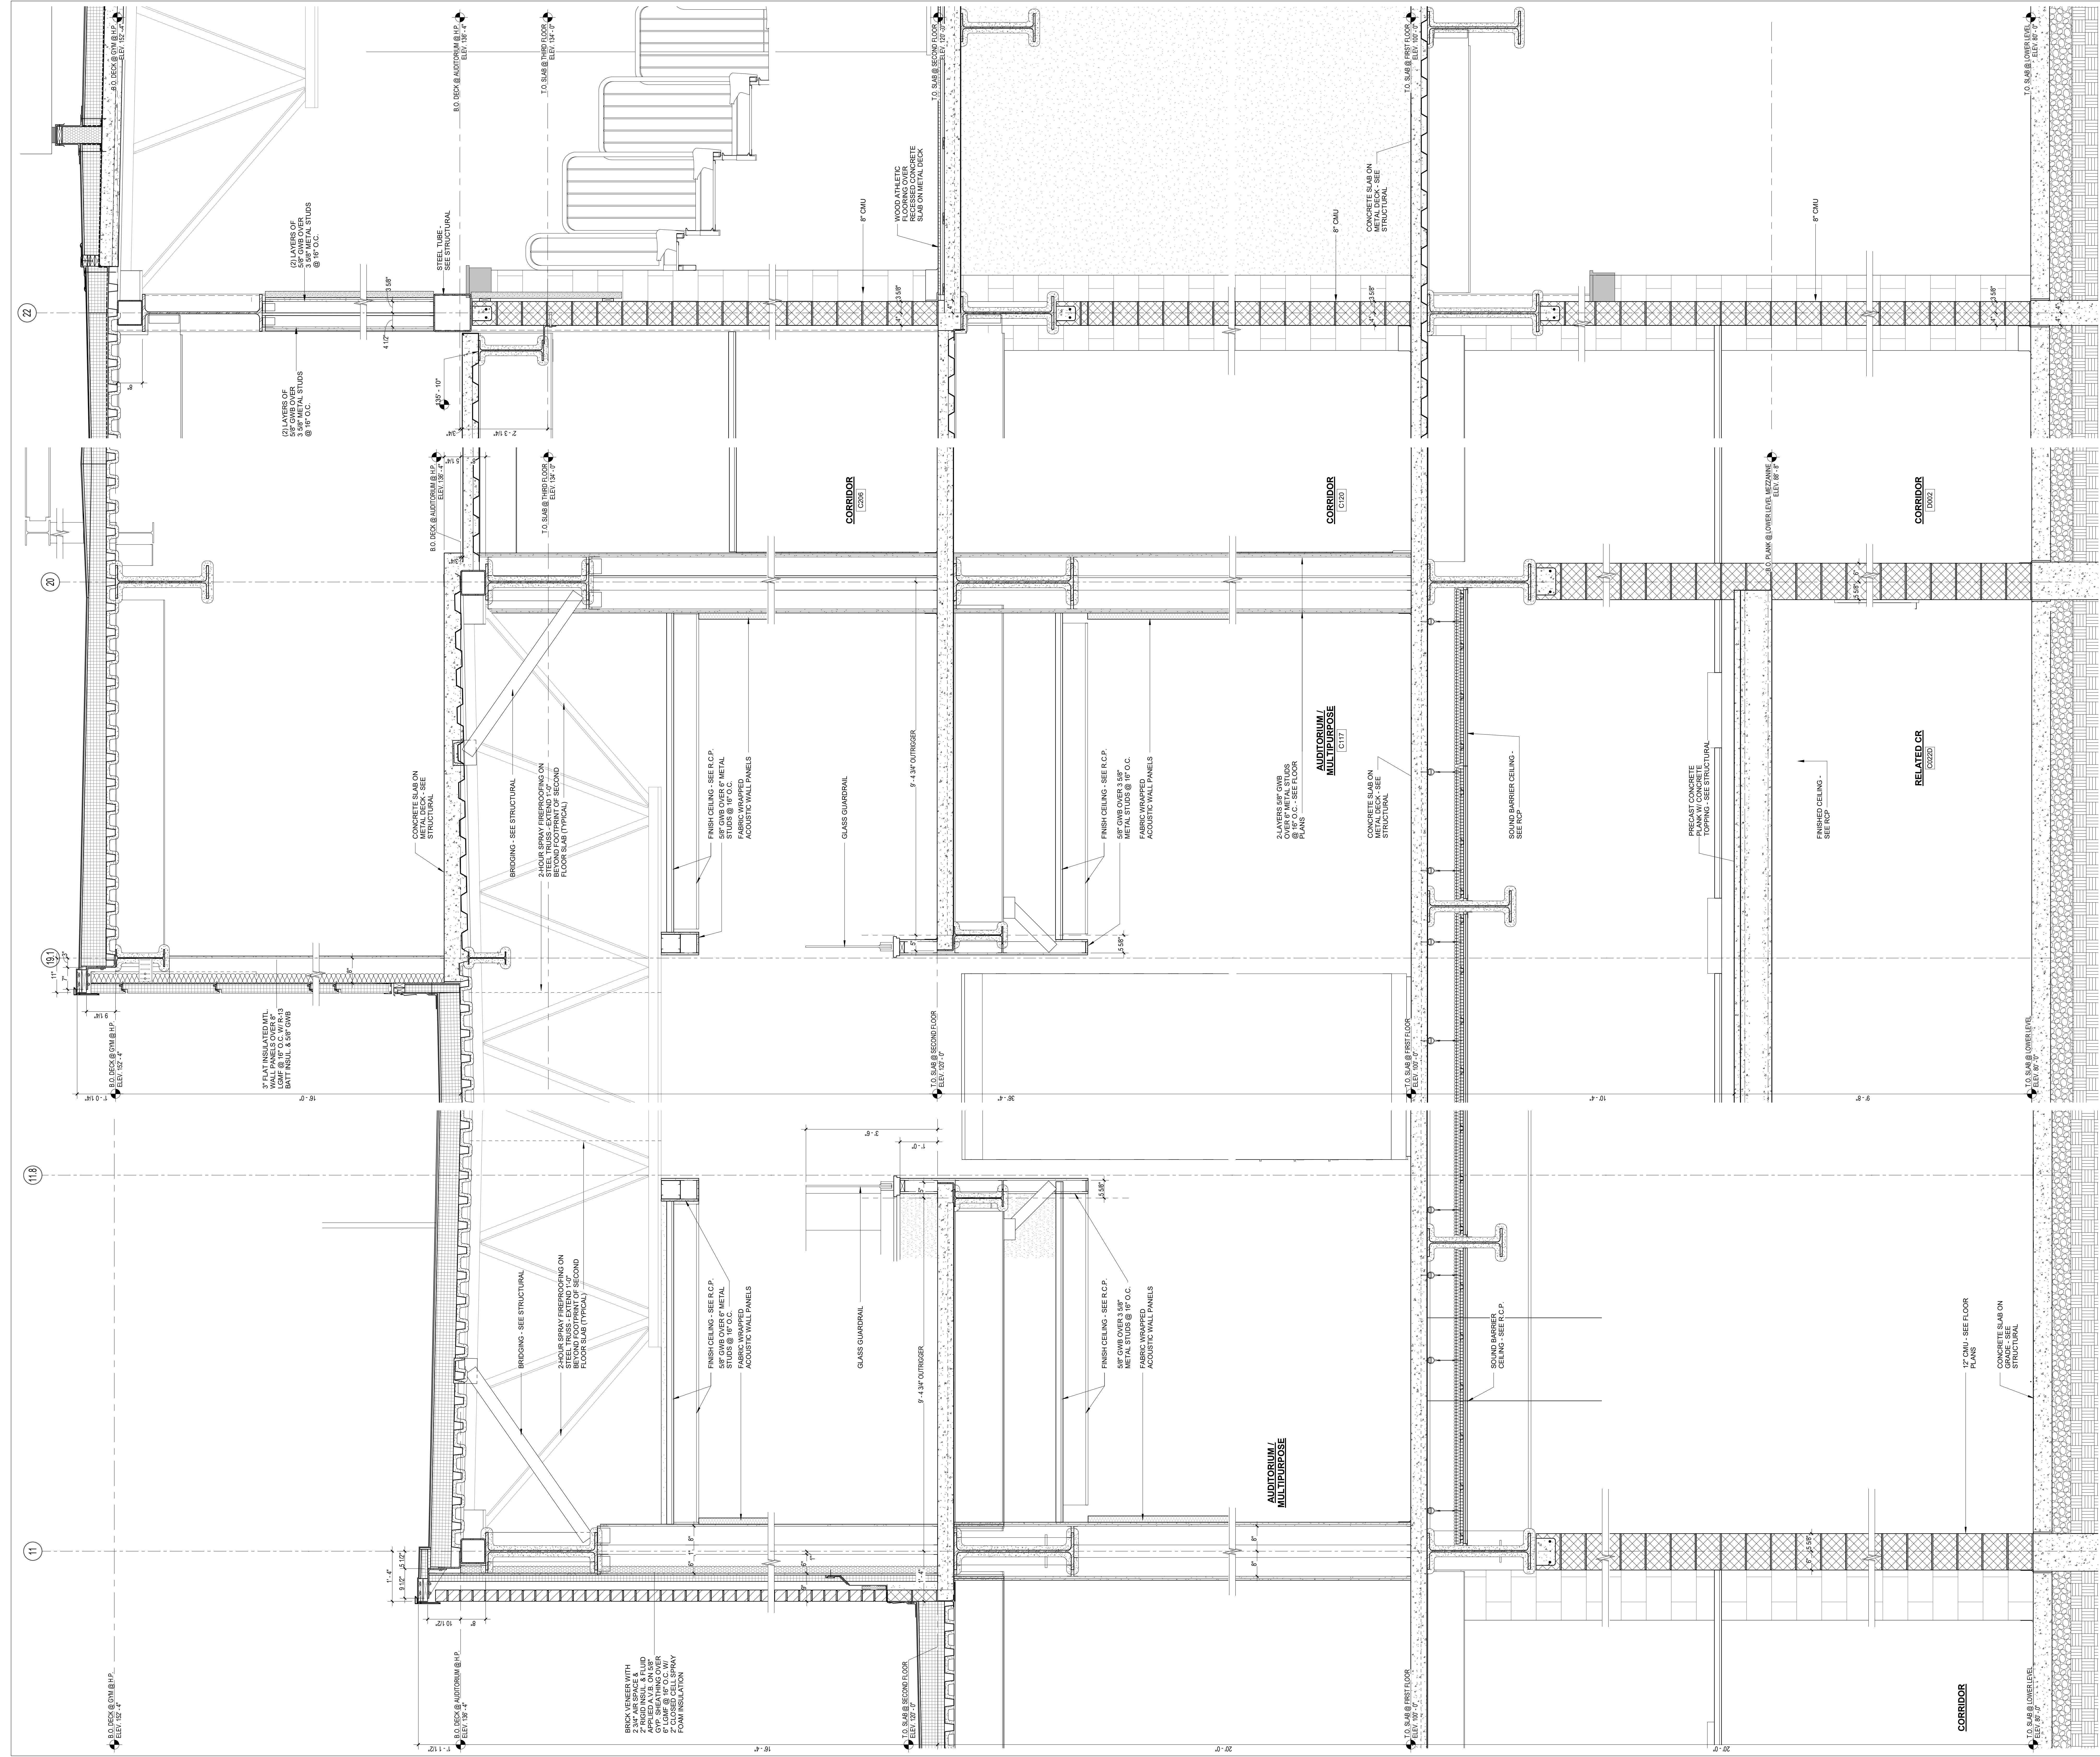

DRA

Drummeys Rosane Anderson, Inc.

225 Oakland Road
Studio 205
South Windsor, CT
06074

260 Charles Street
Studio 300
Waltham, MA
02453

Tel: 617.854.1700
www.drainc.com

Planning | Architecture | Interior Design

Northeast
Metropolitan
Regional
Vocational High
School

100 Hemlock Road,
Wakefield, MA 01880

MSBA 90% CD
SUBMISSION

May 12TH, 2023

A

B

C

D

KEY PLAN

PROJECT NORTH

MAGNETIC NORTH

WALL SECTIONS

Scale: 3/4" = 1'-0"

Job No.: 20202

Drawn By: DRA


Date: May 12TH, 2023

Volume 3 of 4

A3-2-16

Northeast Metropolitan Regional Vocational High School


100 Hemlock Road,
Wakefield, MA 01880

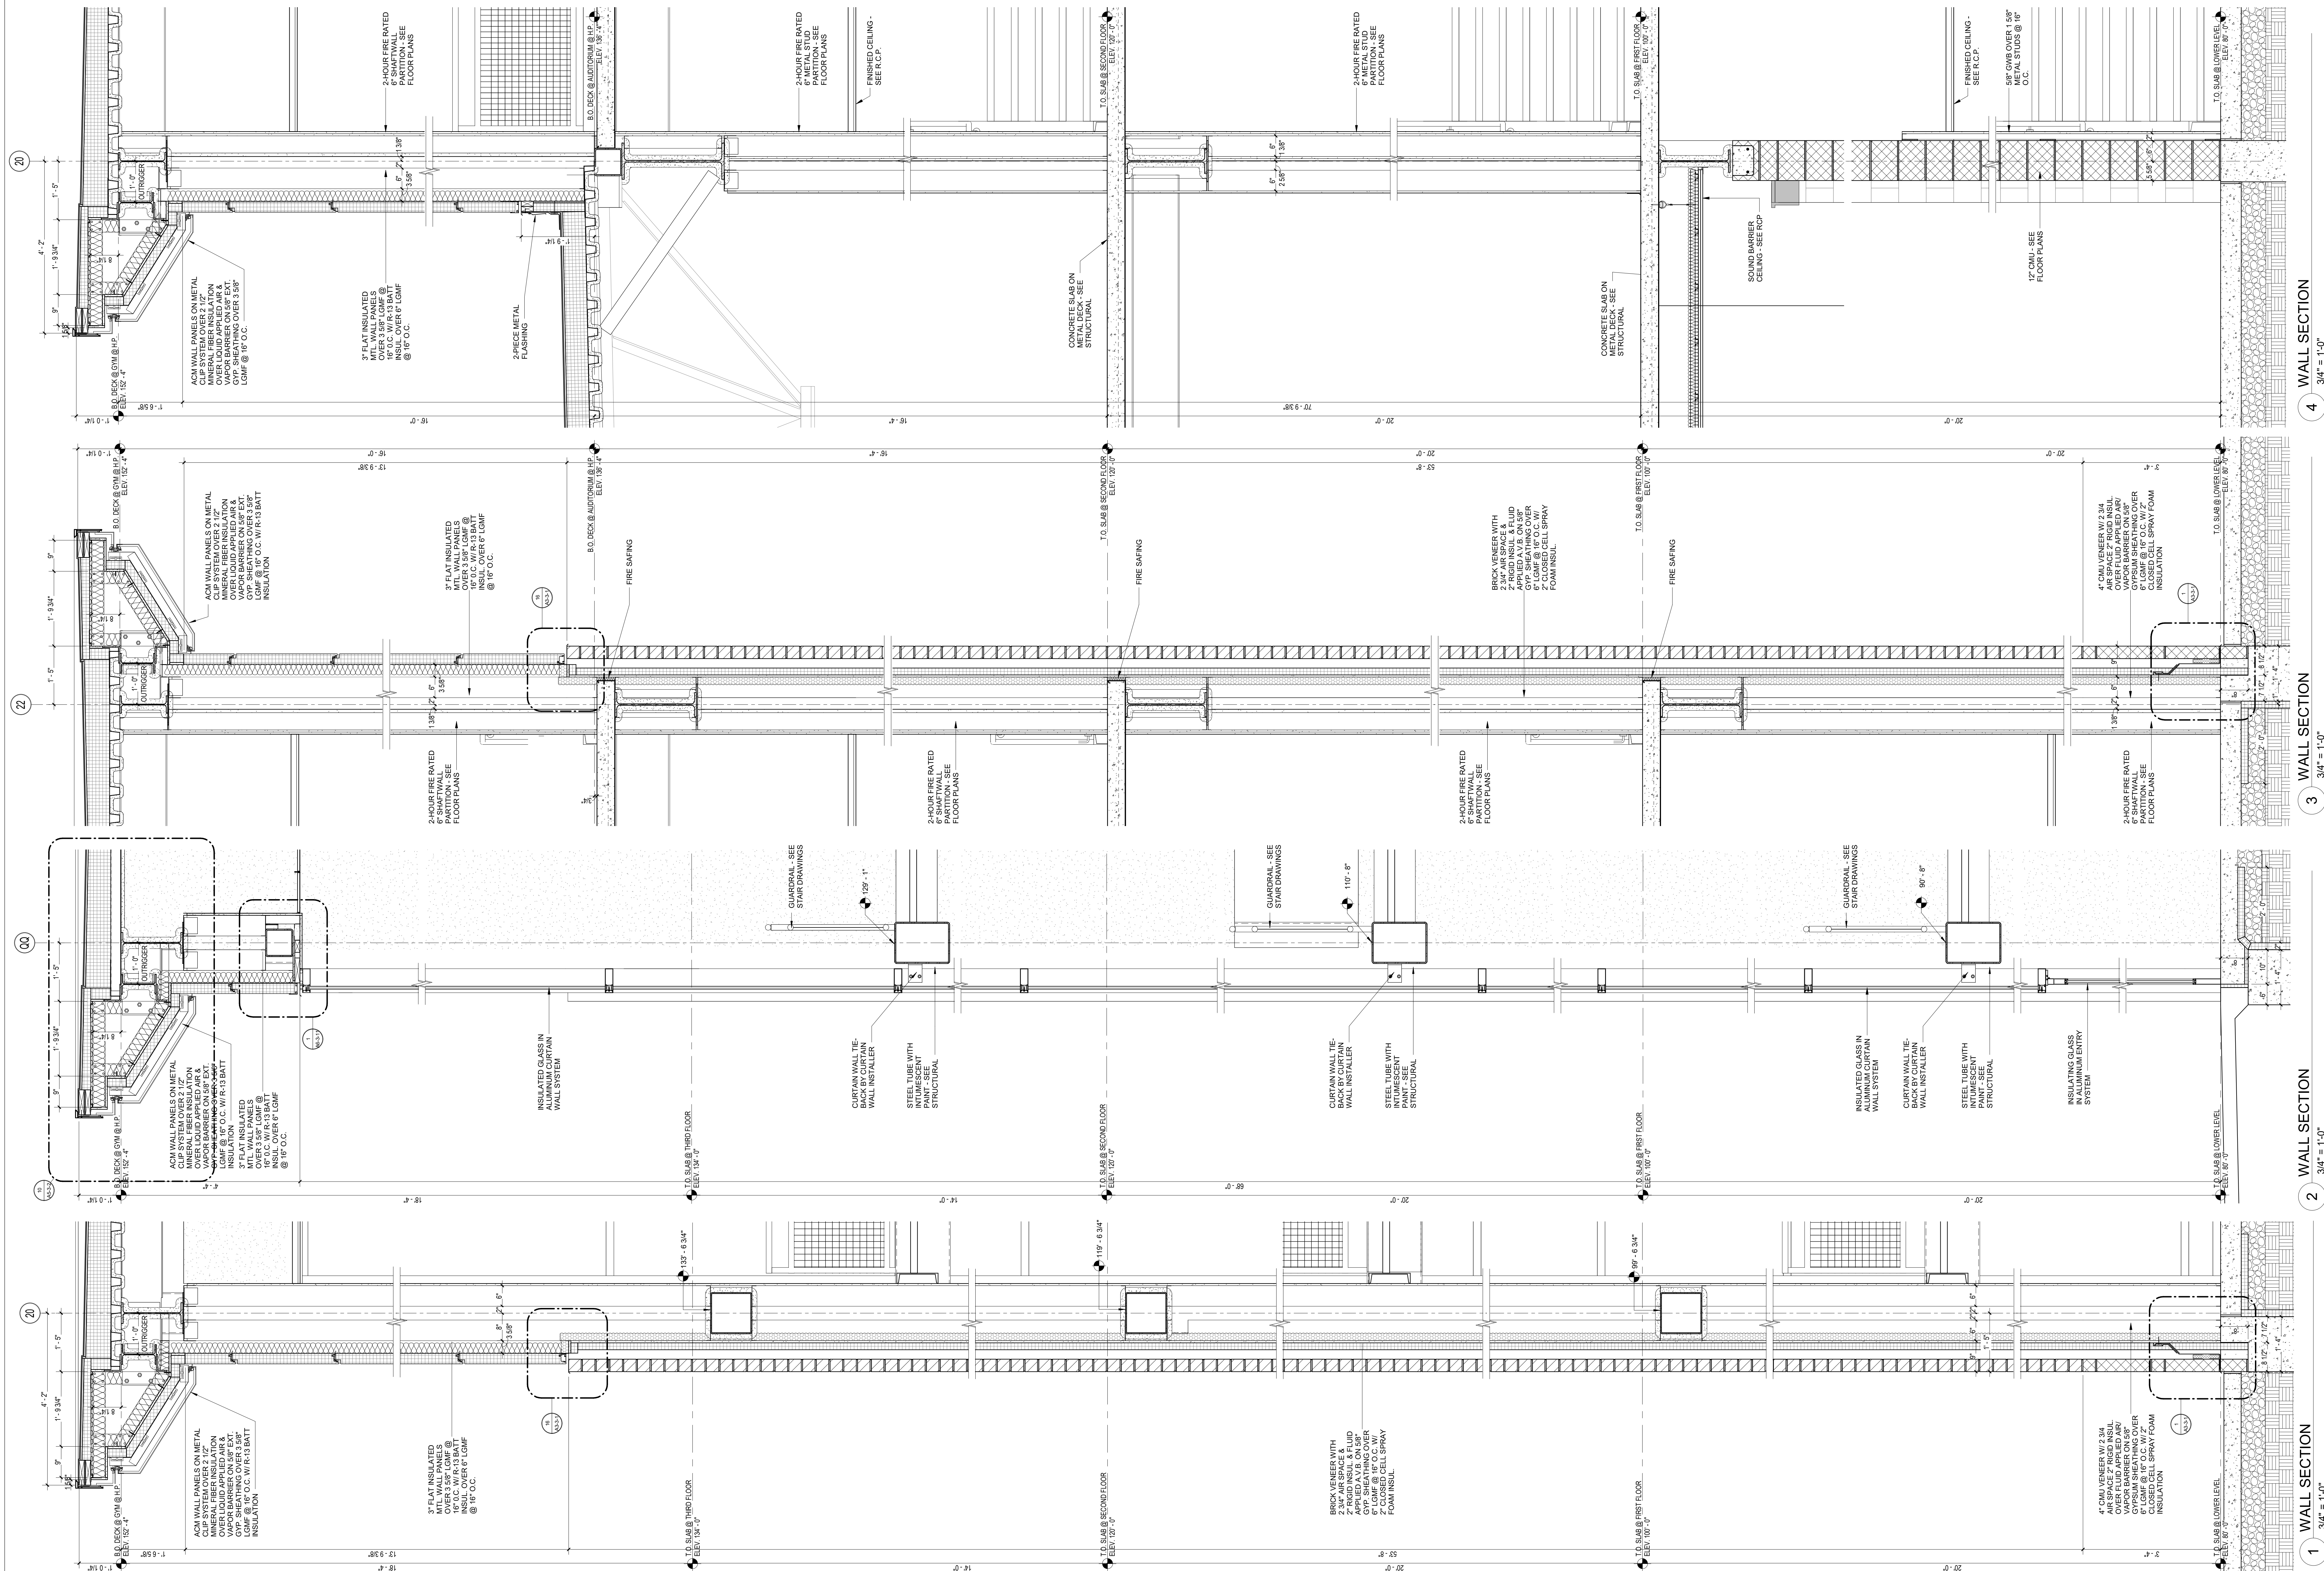

© COPYRIGHT 2023 DRUMME ROSANE ANDERSON, INC.


MSBA 90% CD
SUBMISSION

May 12TH, 2023

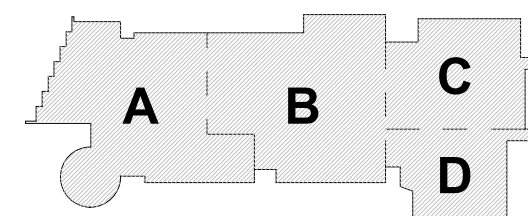


KEY PLAN

PROJECT NORTH

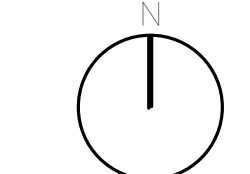

MAGNETIC NORTH

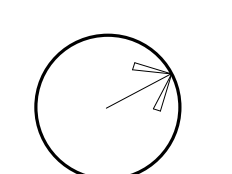

WALL SECTIONS

Scale: 3/4" = 1'-0"


Job No.: 20202

Drawn By: DRA

Date: May 12TH, 2023

Volume 3 of 4

A3-2-17

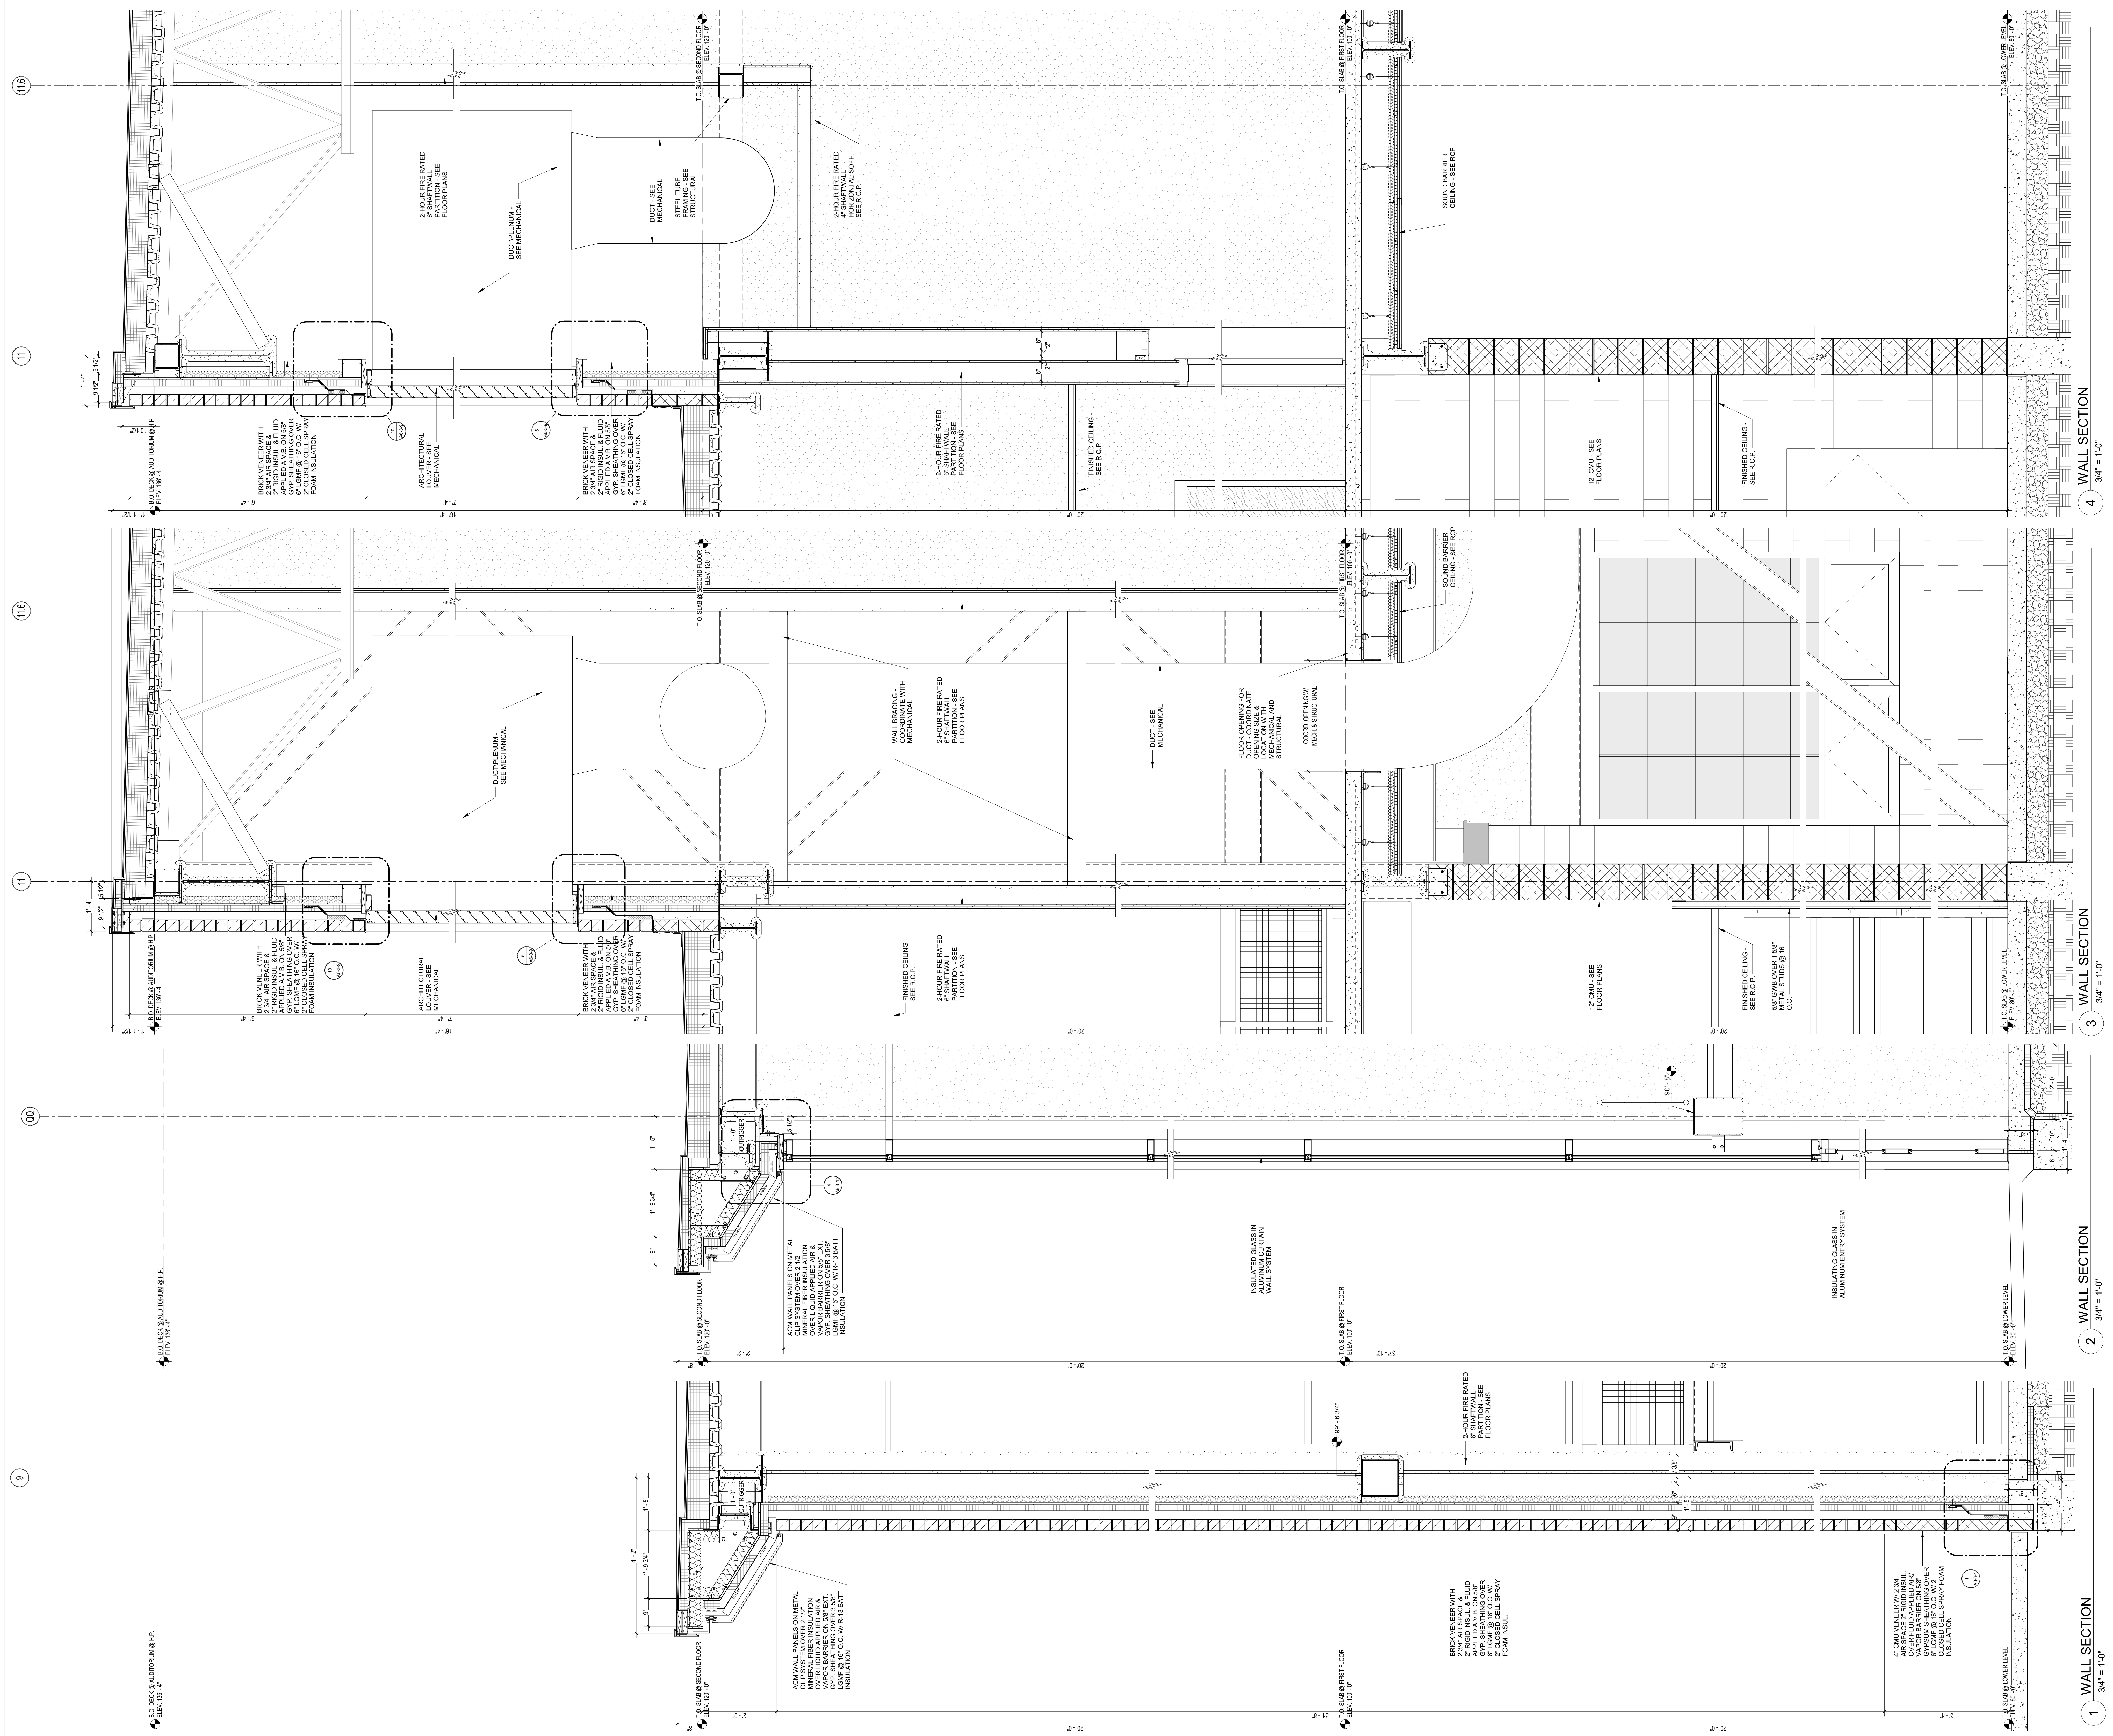

DRA

Drumme Rosane Anderson, Inc.

225 Oakland Road
Studio 205
South Windsor, CT
06074

280 Charles Street
Studio 300
Waltham, MA
02453

Tel: 617.854.1702
www.drainc.com

Planning | Architecture | Interior Design

Northeast
Metropolitan
Regional
Vocational High
School

100 Hemlock Road,
Wakefield, MA 01880

MSBA 90% CD
SUBMISSION

May 12TH, 2023

KEY PLAN

PROJECT NORTH


MAGNETIC NORTH

WALL SECTIONS

Scale: 3/4" = 1'-0"
Job No.: 20202
Drawn By: DRA
Date: May 12TH, 2023
Volume 3 of 4

A3-2-18

© COPYRIGHT 2023 DRUMMEY ROSANE ANDERSON, INC.

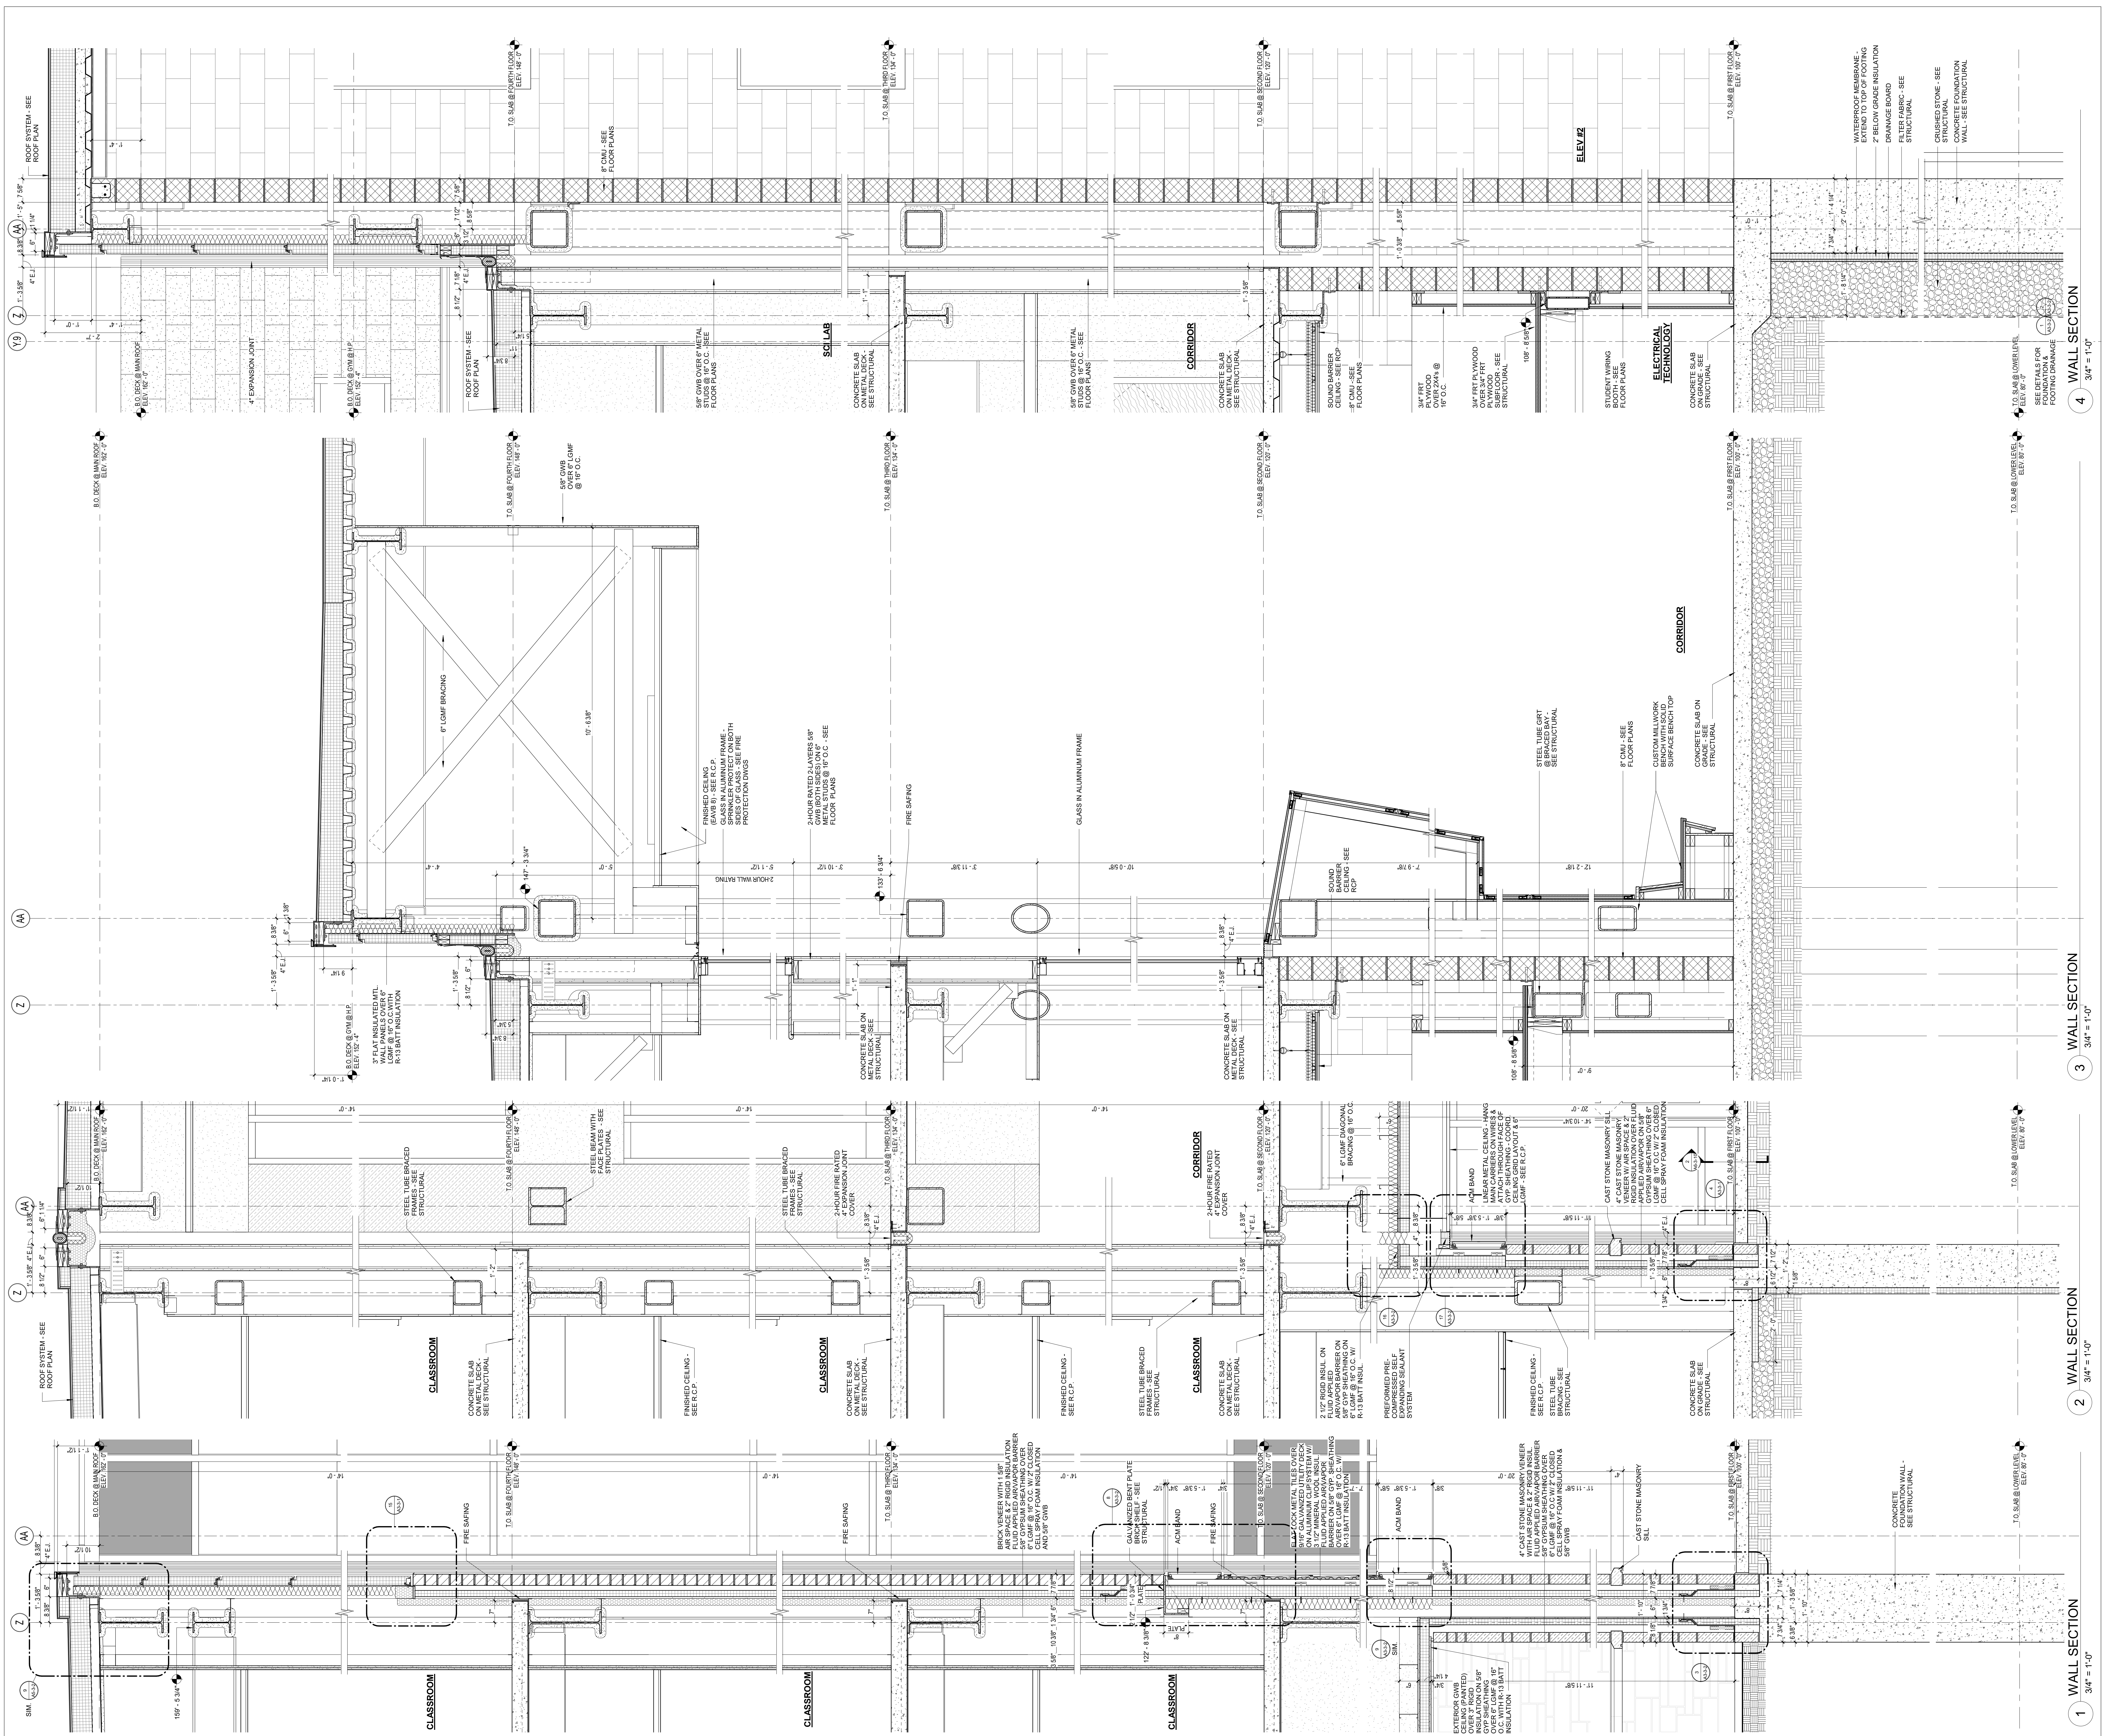

DRA

Drummeys Rosane Anderson, Inc.
225 Oakland Road
Studio 205
South Windsor, CT
06074
Tel: 617.864.1702
www.dra.com

280 Charles Street
Studio 300
Waltham, MA
02453
Tel: 617.864.1702
www.dra.com

Planning | Architecture | Interior Design

Northeast
Metropolitan
Vocational High
School

100 Hemlock Road,
Wakefield, MA 01880

MSBA 90% CD
SUBMISSION

May 12TH, 2023


KEY PLAN

PROJECT NORTH
MAGNETIC NORTH

WALL SECTIONS

Scale: 3/4" = 1'-0"
Job No.: 20202
Drawn By: DRA
Date: May 12TH, 2023
Volume 3 of 4

A3-2-19

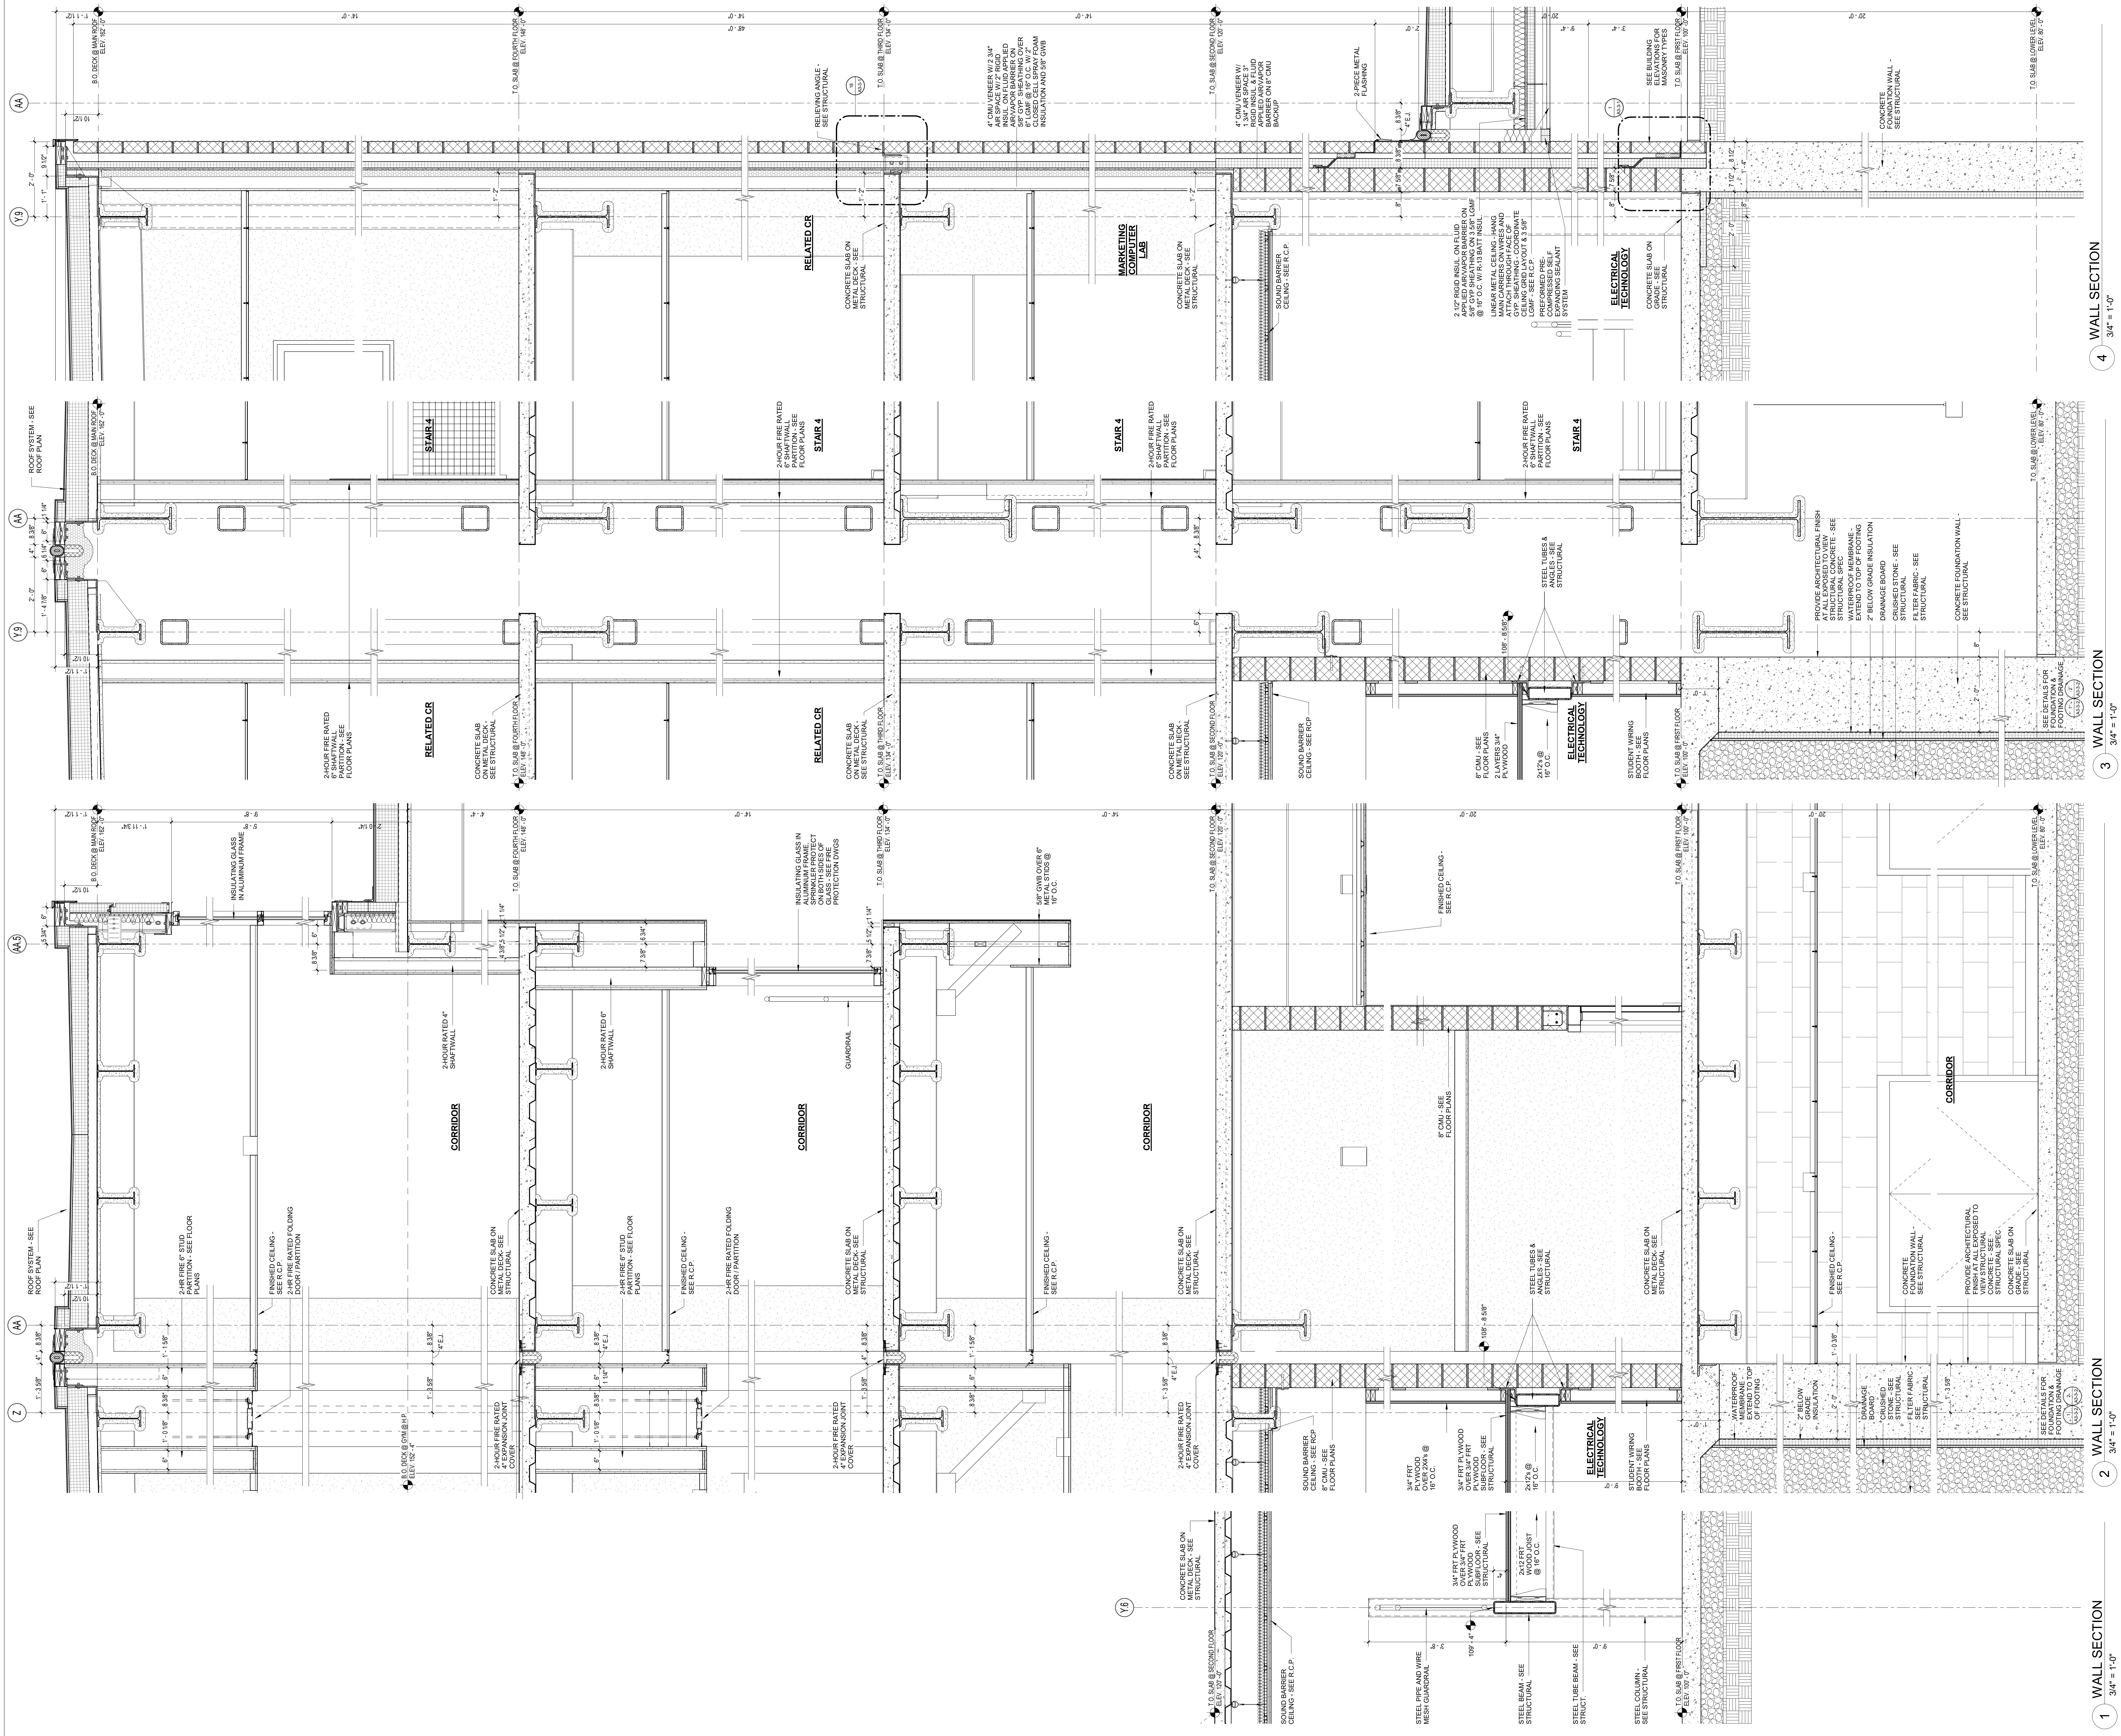

DRA

Drumme Rosane Anderson, Inc.
225 Oakland Road
Studio 205
South Windsor, CT 06074
Tel: 817.854.1700
www.dra.com

260 Charles Street
Studio 300
Waltham, MA 02453
Tel: 817.854.1700
www.dra.com

Planning | Architecture | Interior Design

Northeast Metropolitan Regional Vocational High School

100 Hemlock Road, Wakefield, MA 01880

MSBA 90% CD SUBMISSION

May 12TH, 2023

KEY PLAN

PROJECT NORTH

MAGNETIC NORTH

WALL SECTIONS

Scale: 3/4" = 1'-0"


Job No.: 20202

Drawn By: DRA

Date: May 12TH, 2023

Volume 3 of 4

A3-2-20

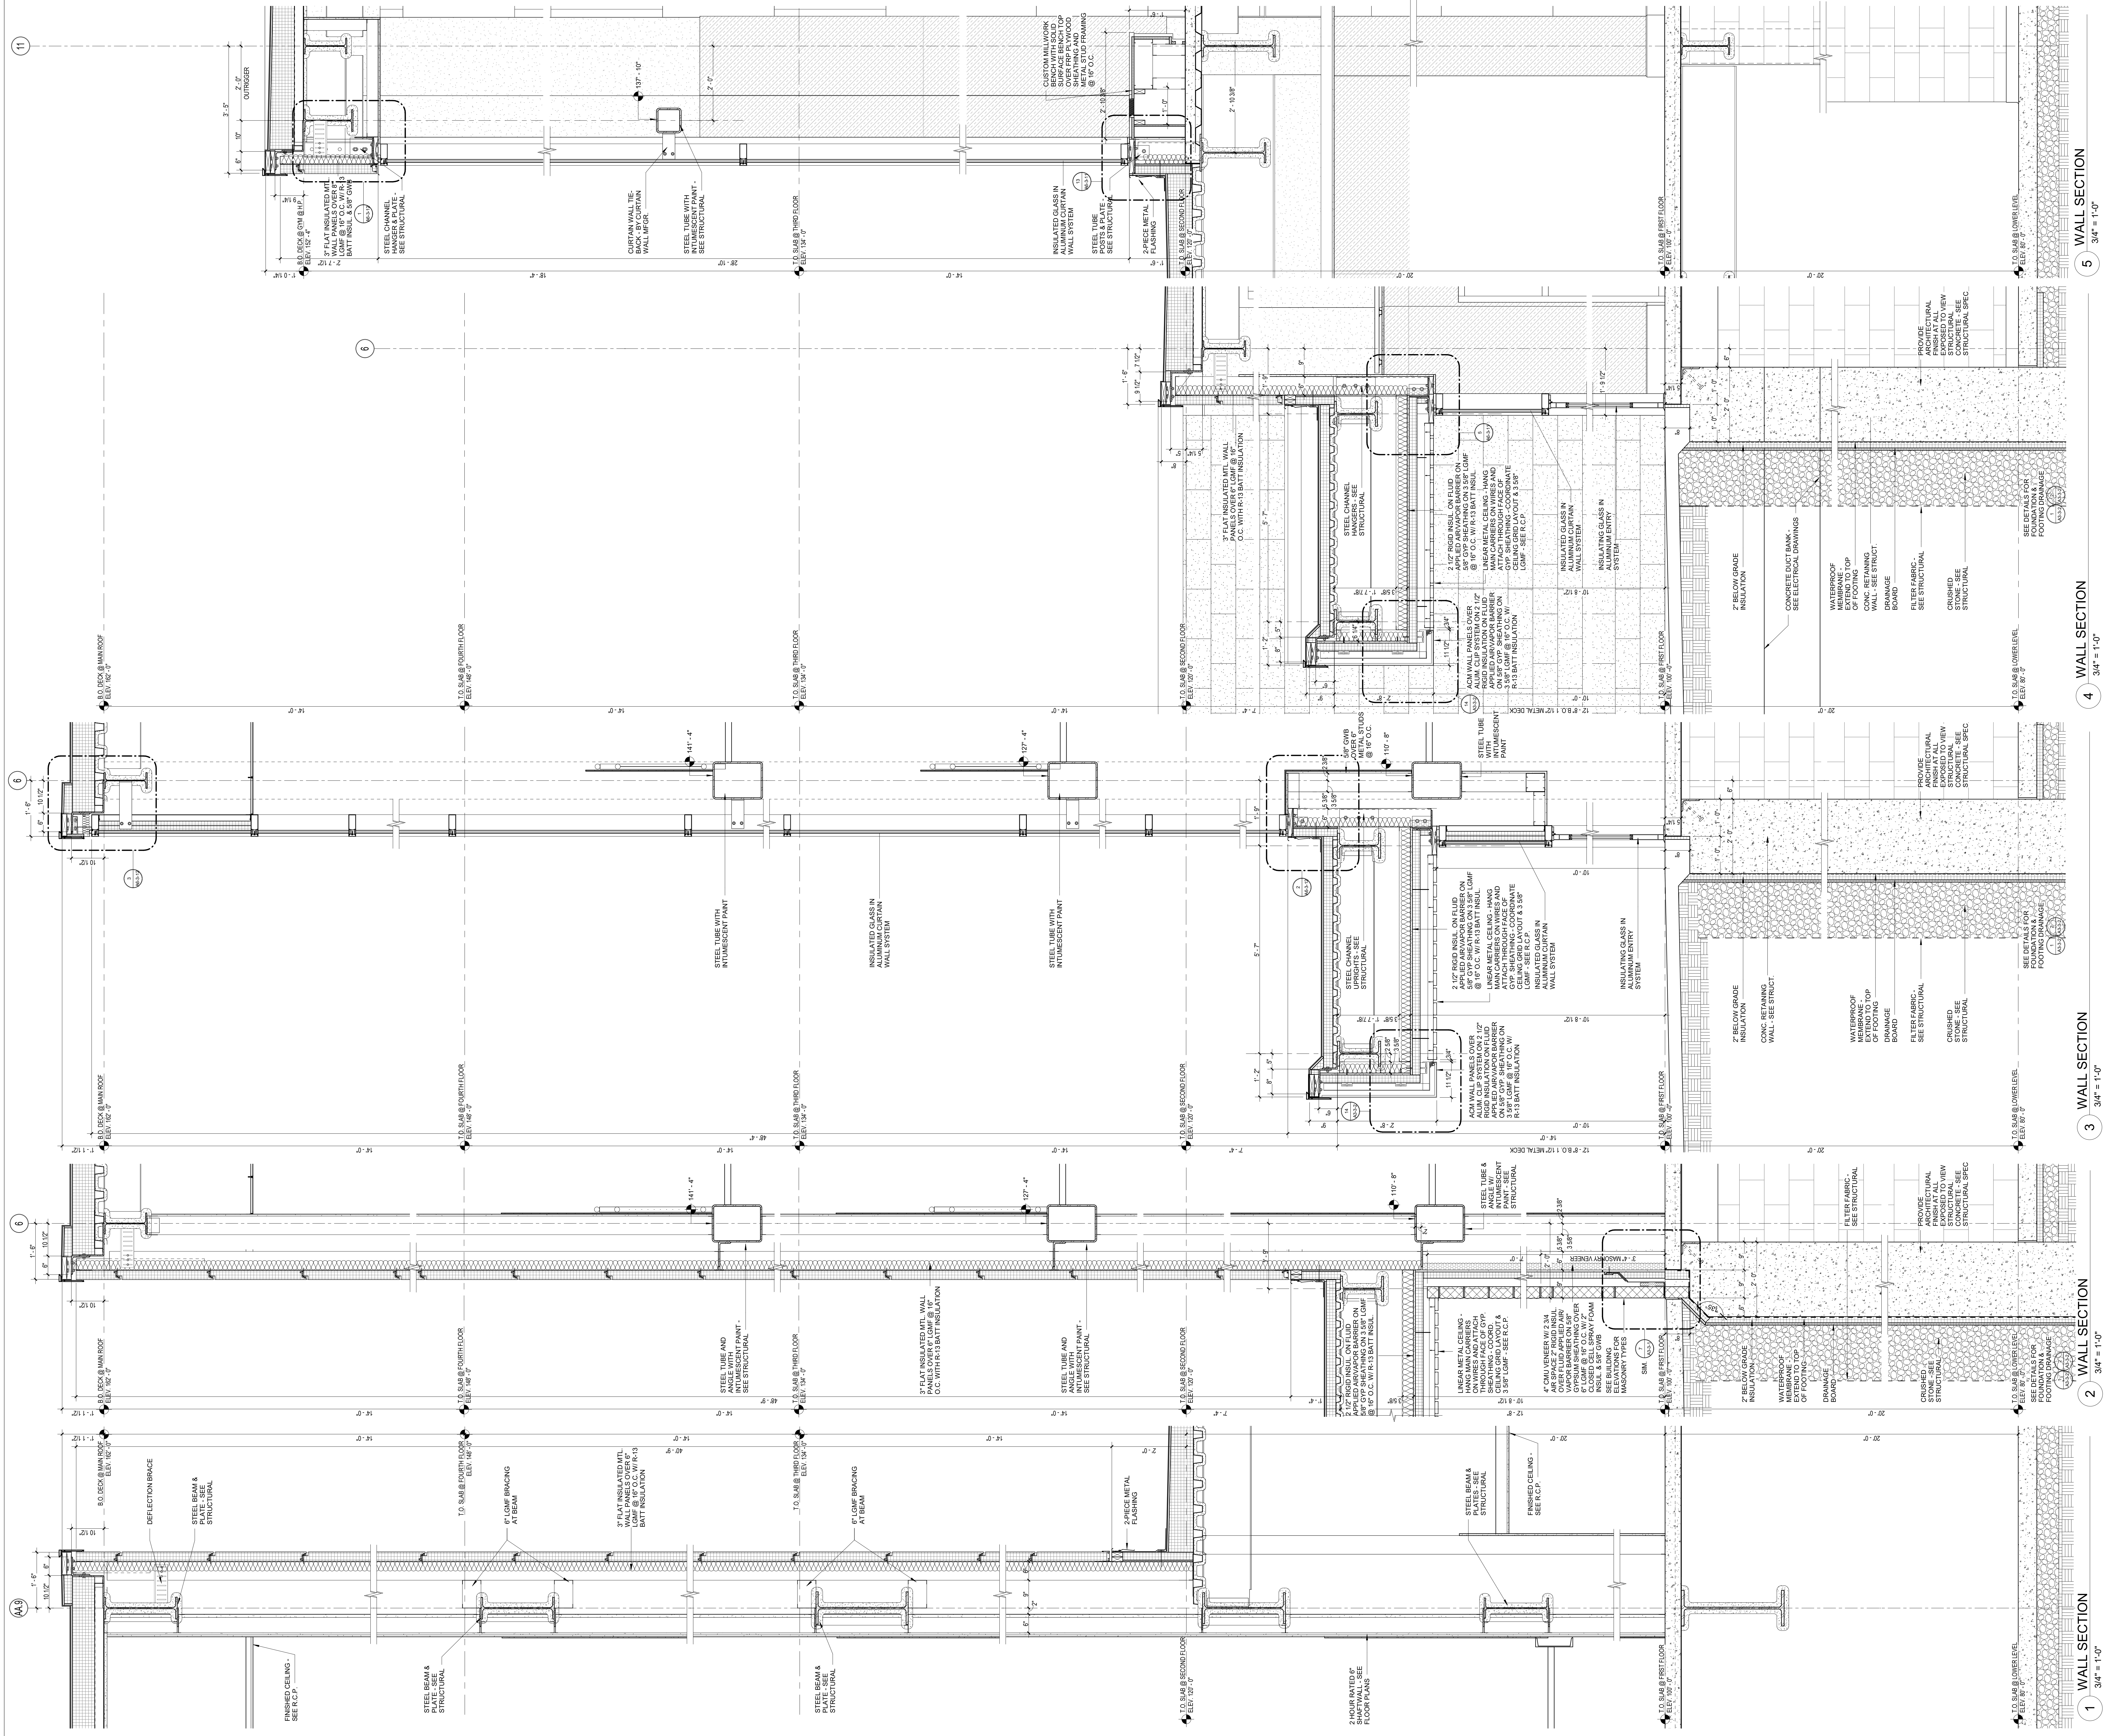

DRA

Drumme Rosane Anderson, Inc.
225 Oakland Road
Studio 205
South Windsor, CT 06074
Tel: 617.864.1700
www.draa.com

260 Charles Street
Studio 300
Waltham, MA 02453
Tel: 617.864.1700
www.draa.com

Planning | Architecture | Interior Design

Northeast
Metropolitan
Regional
Vocational High
School

100 Hemlock Road,
Wakefield, MA 01880

PROJECT NORTH

MAGNETIC NORTH

Scale: 3/4" = 1'-0"

Job No.: 20202

Drawn By: DRA

Date: May 12TH, 2023

Volume 3 of 4

KEY PLAN

A B C D


MSBA 90% CD
SUBMISSION


May 12TH, 2023

WALL SECTIONS

A3-2-21

© COPYRIGHT 2023 DRUMMEY ROSANE ANDERSON, INC.

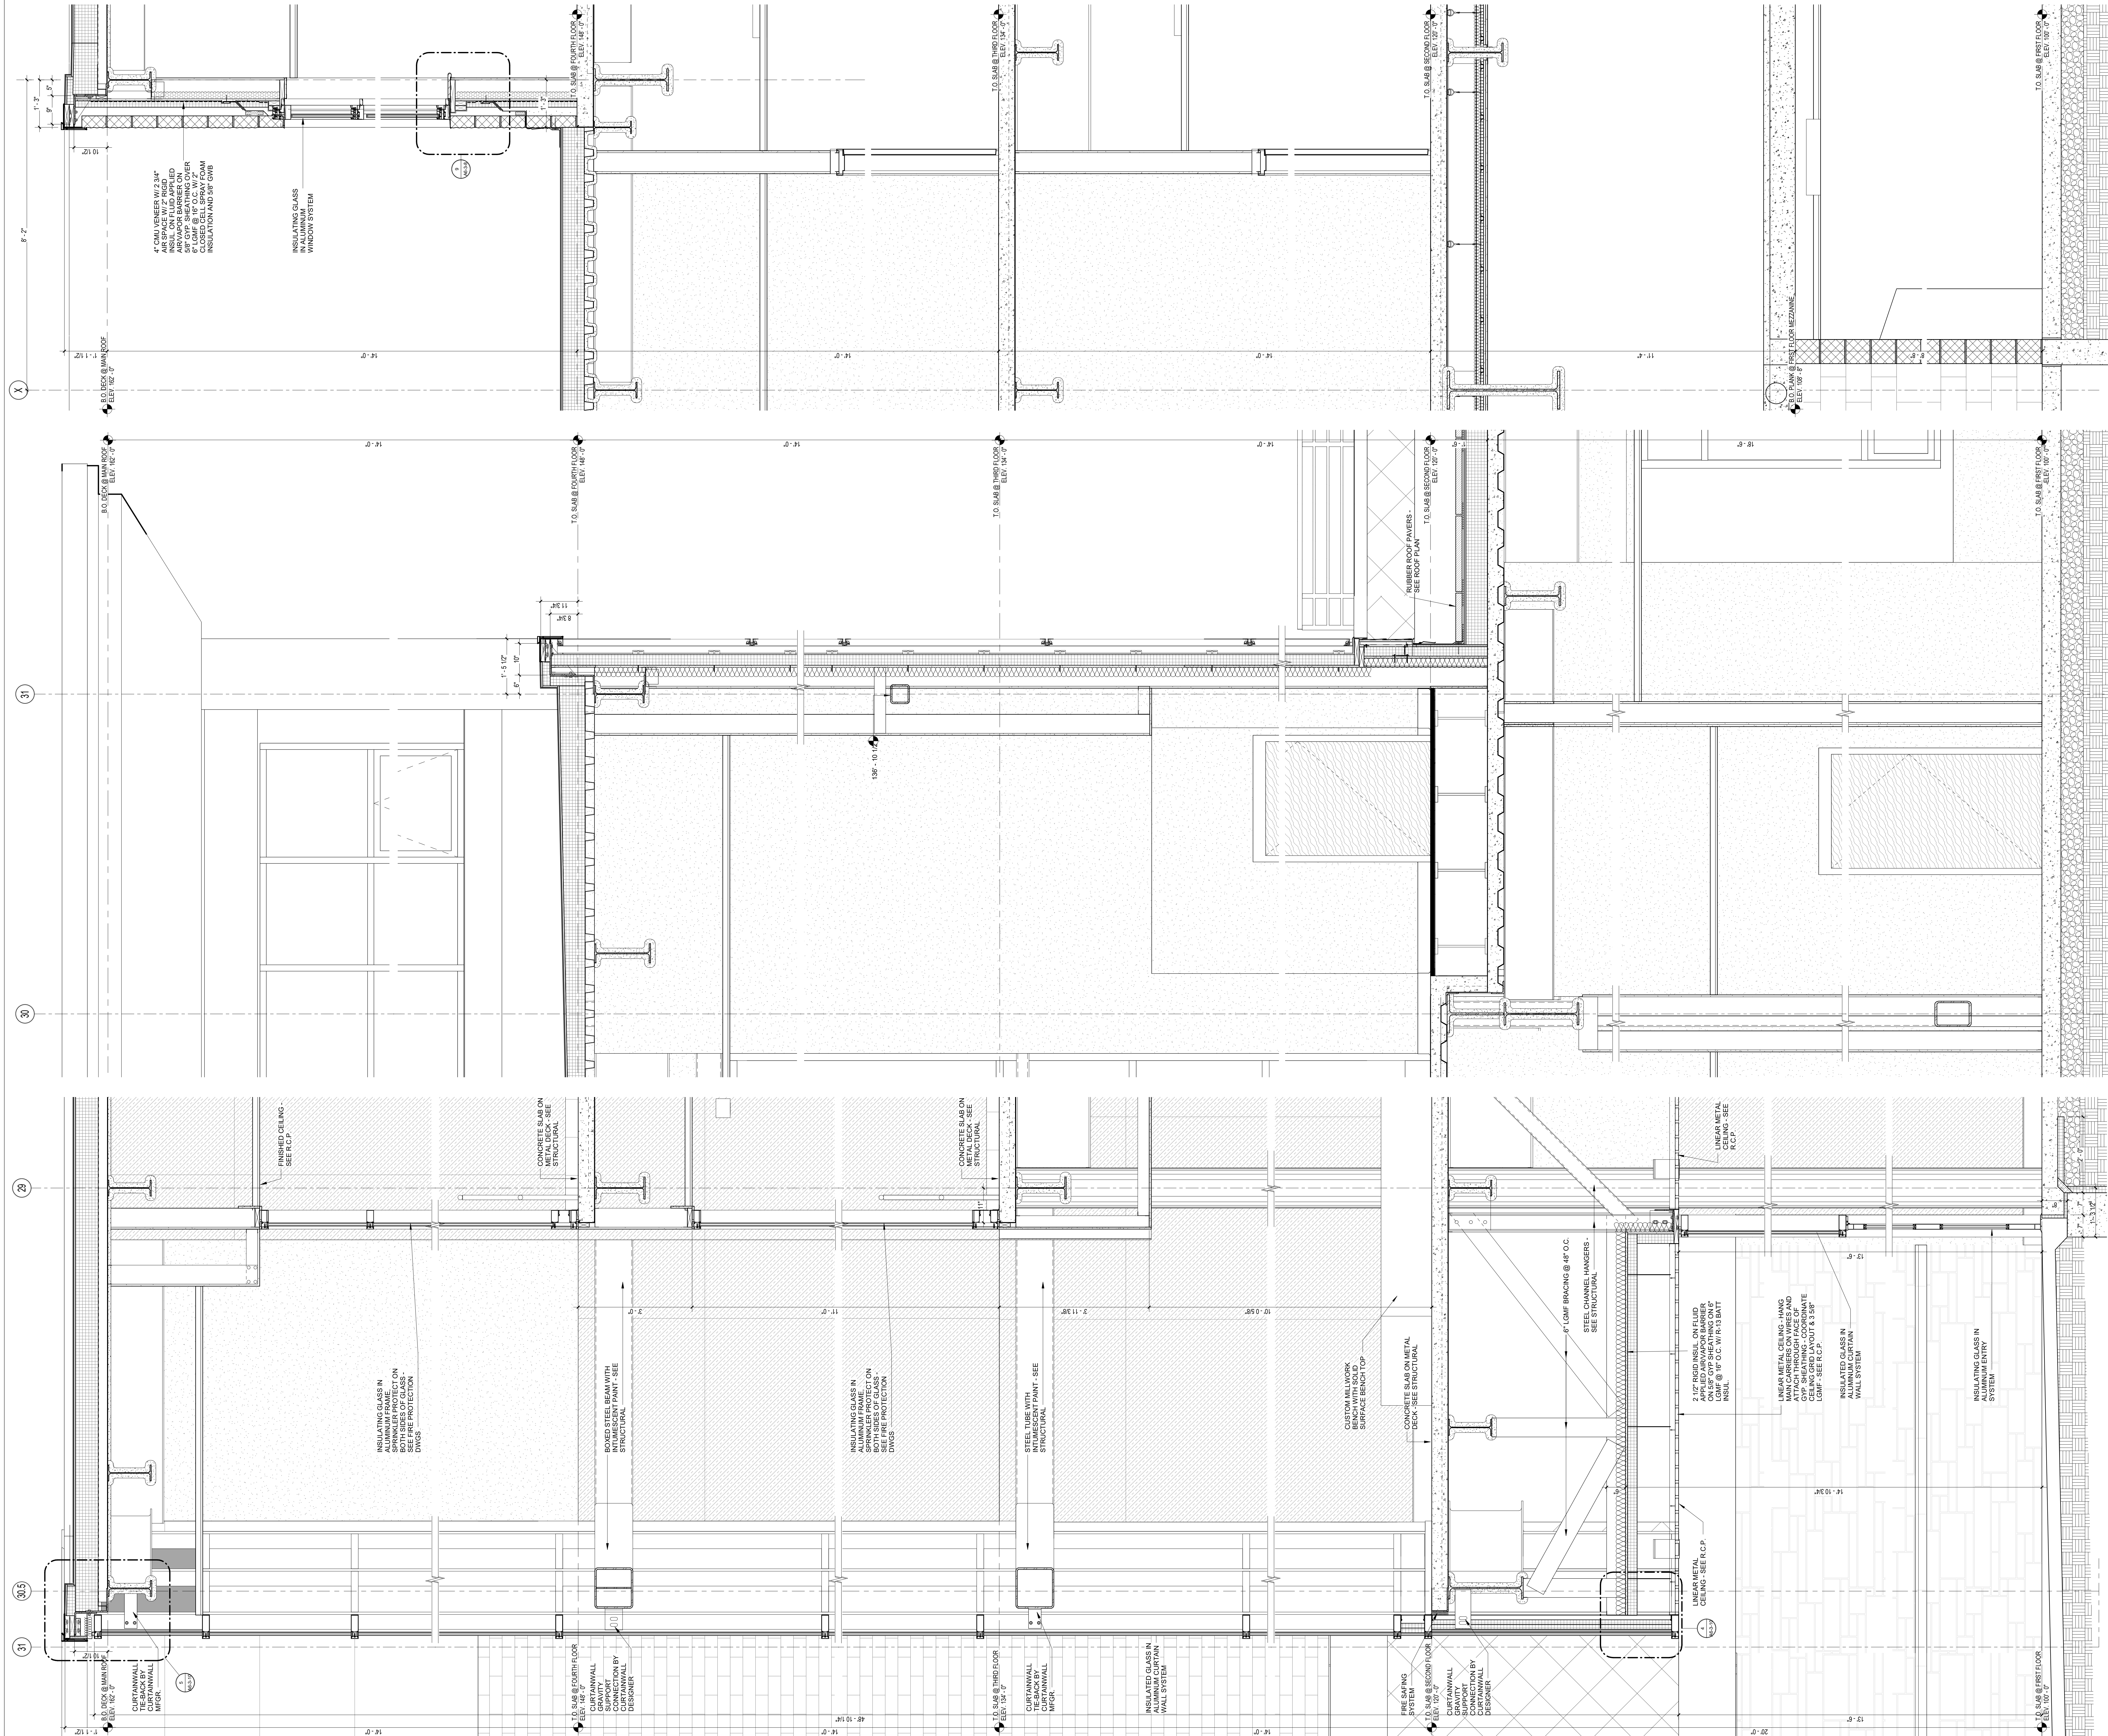

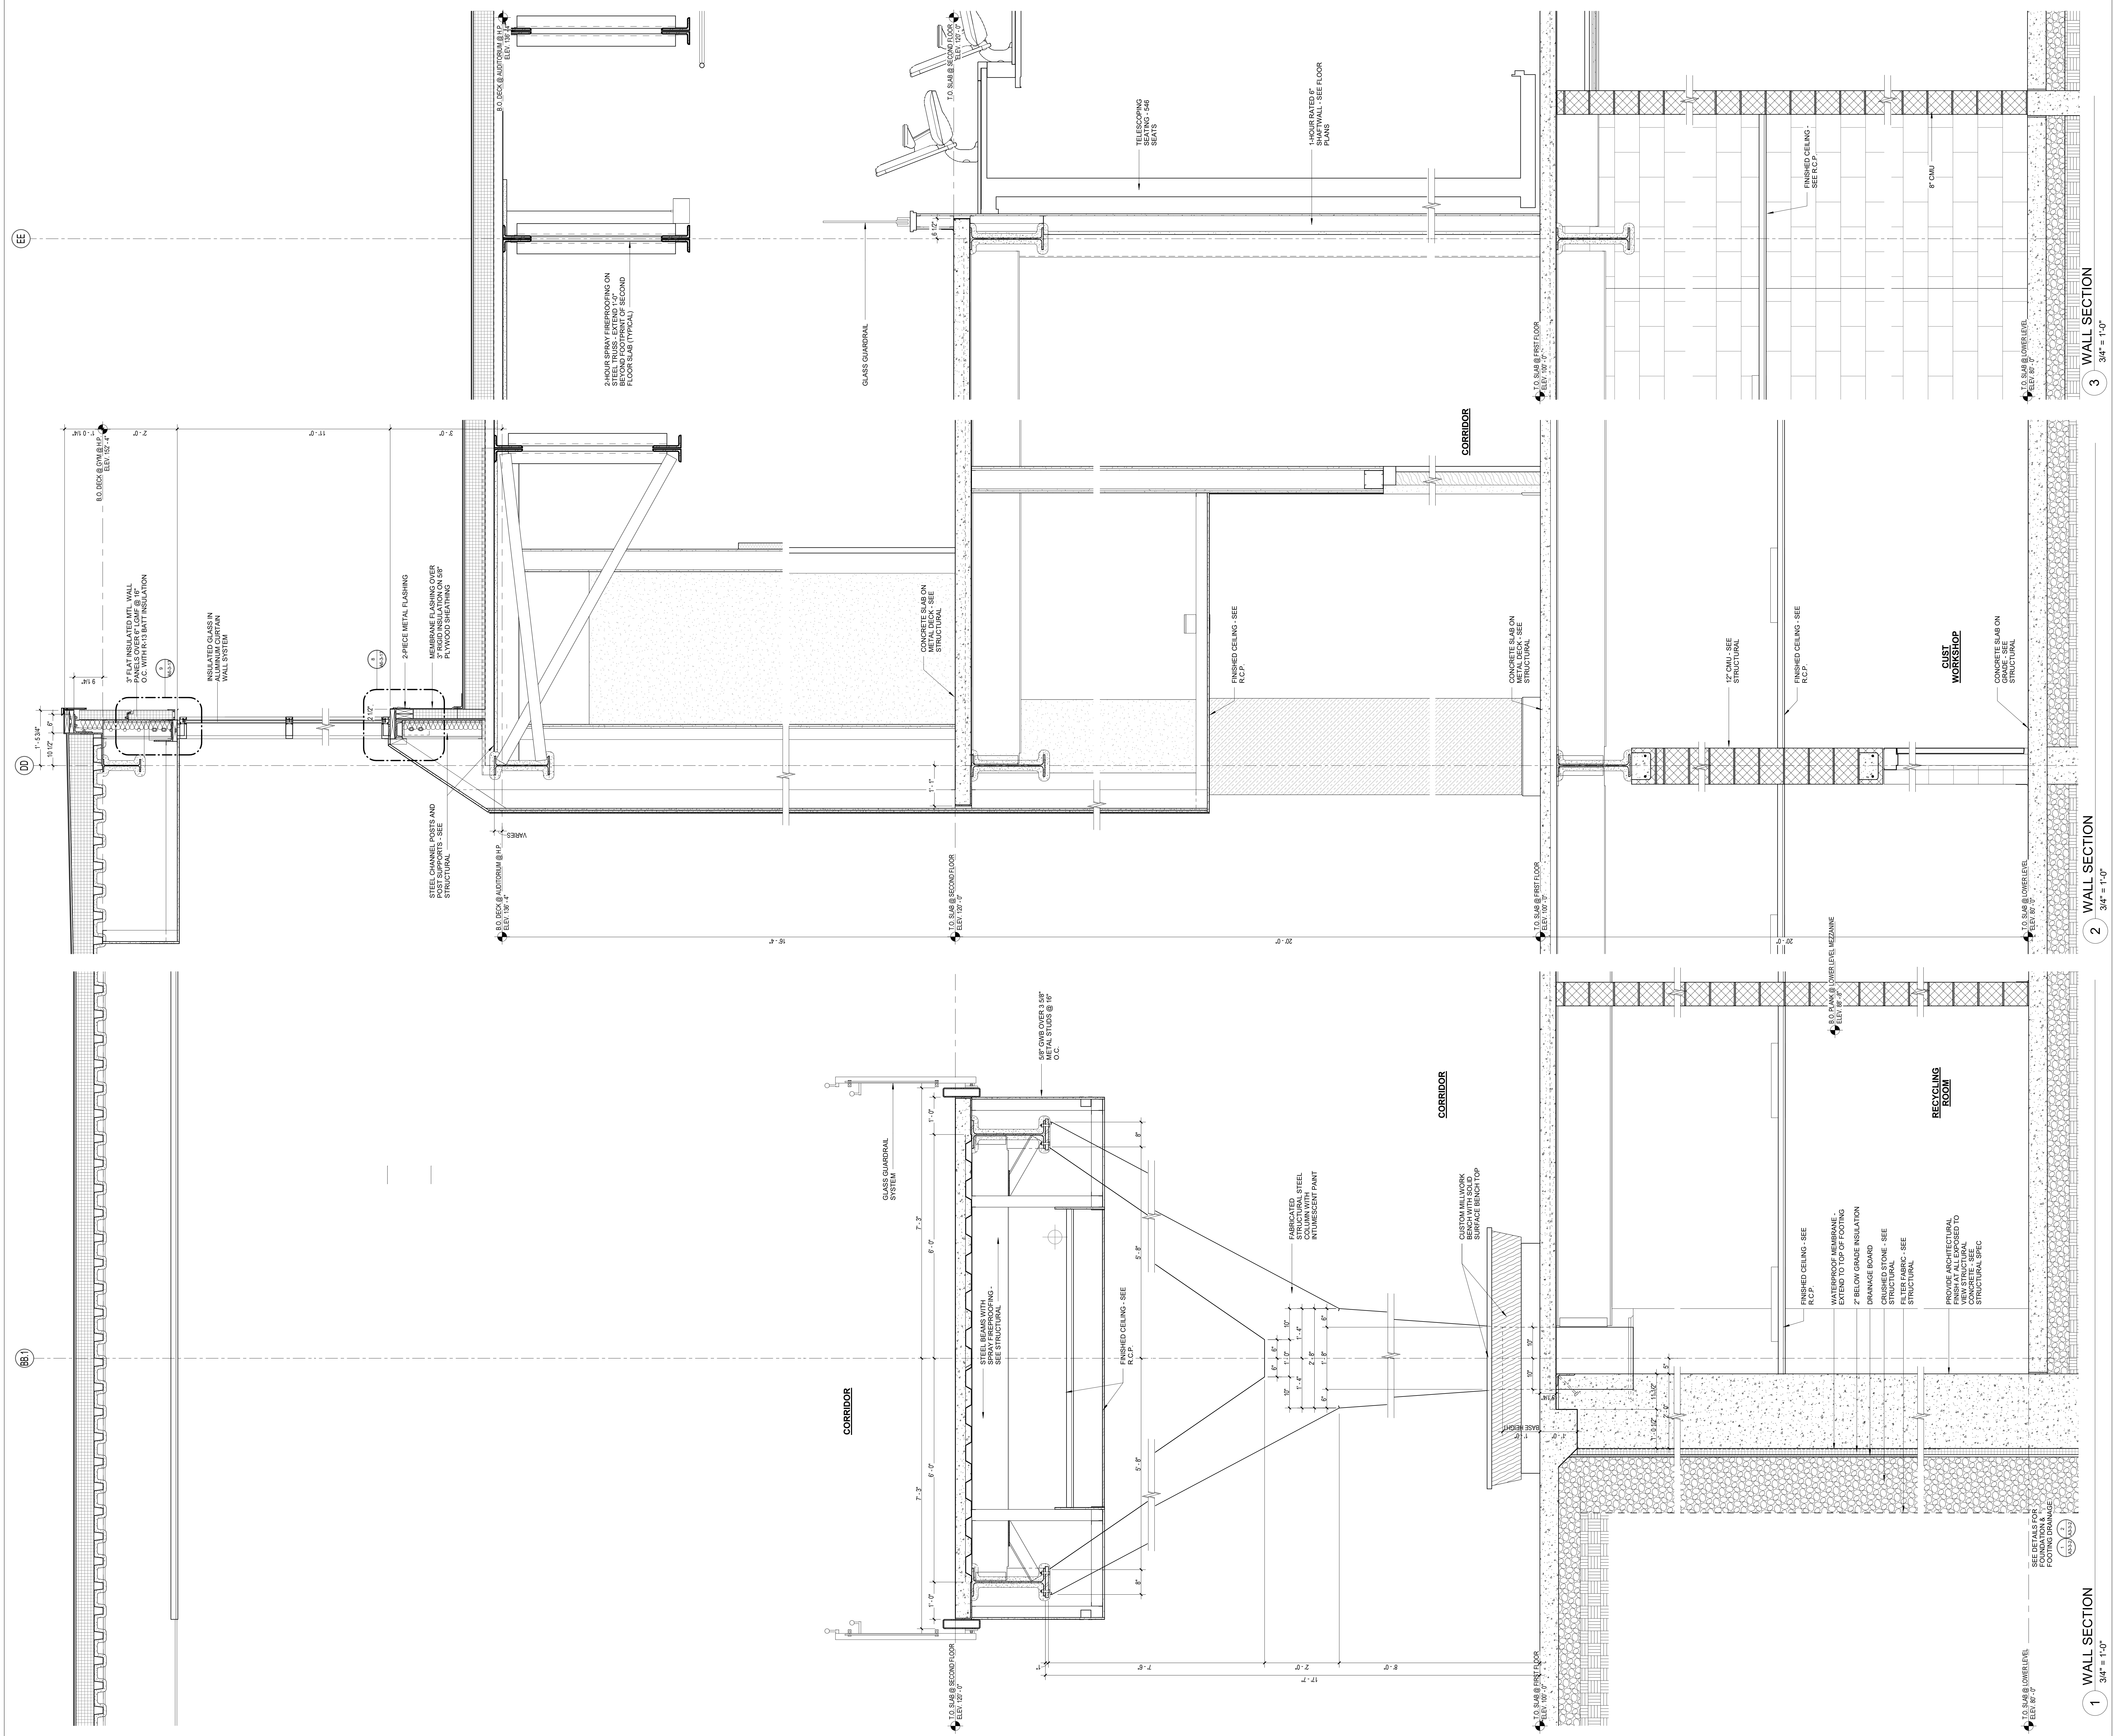

DRA

Drumme Rosane Anderson, Inc.
225 Oakland Road
Studio 205
South Windsor, CT 06074
Tel: 617.854.1700
www.dra.com

280 Charles Street
Studio 300
Waltham, MA 02453

Planning | Architecture | Interior Design

Northeast Metropolitan Regional Vocational High School

100 Hemlock Road, Wakefield, MA 01880

MSBA 90% CD SUBMISSION

May 12TH, 2023

KEY PLAN

PROJECT NORTH

MAGNETIC NORTH

WALL SECTIONS

Scale: 3/4" = 1'-0"

Job No.: 20202

Drawn By: DRA


Date: May 12TH, 2023

Volume 3 of 4


A3-2-23

**Northeast
Metropolitan
Regional
Vocational High
School**


100 Hemlock Road,
Wakefield, MA 01880

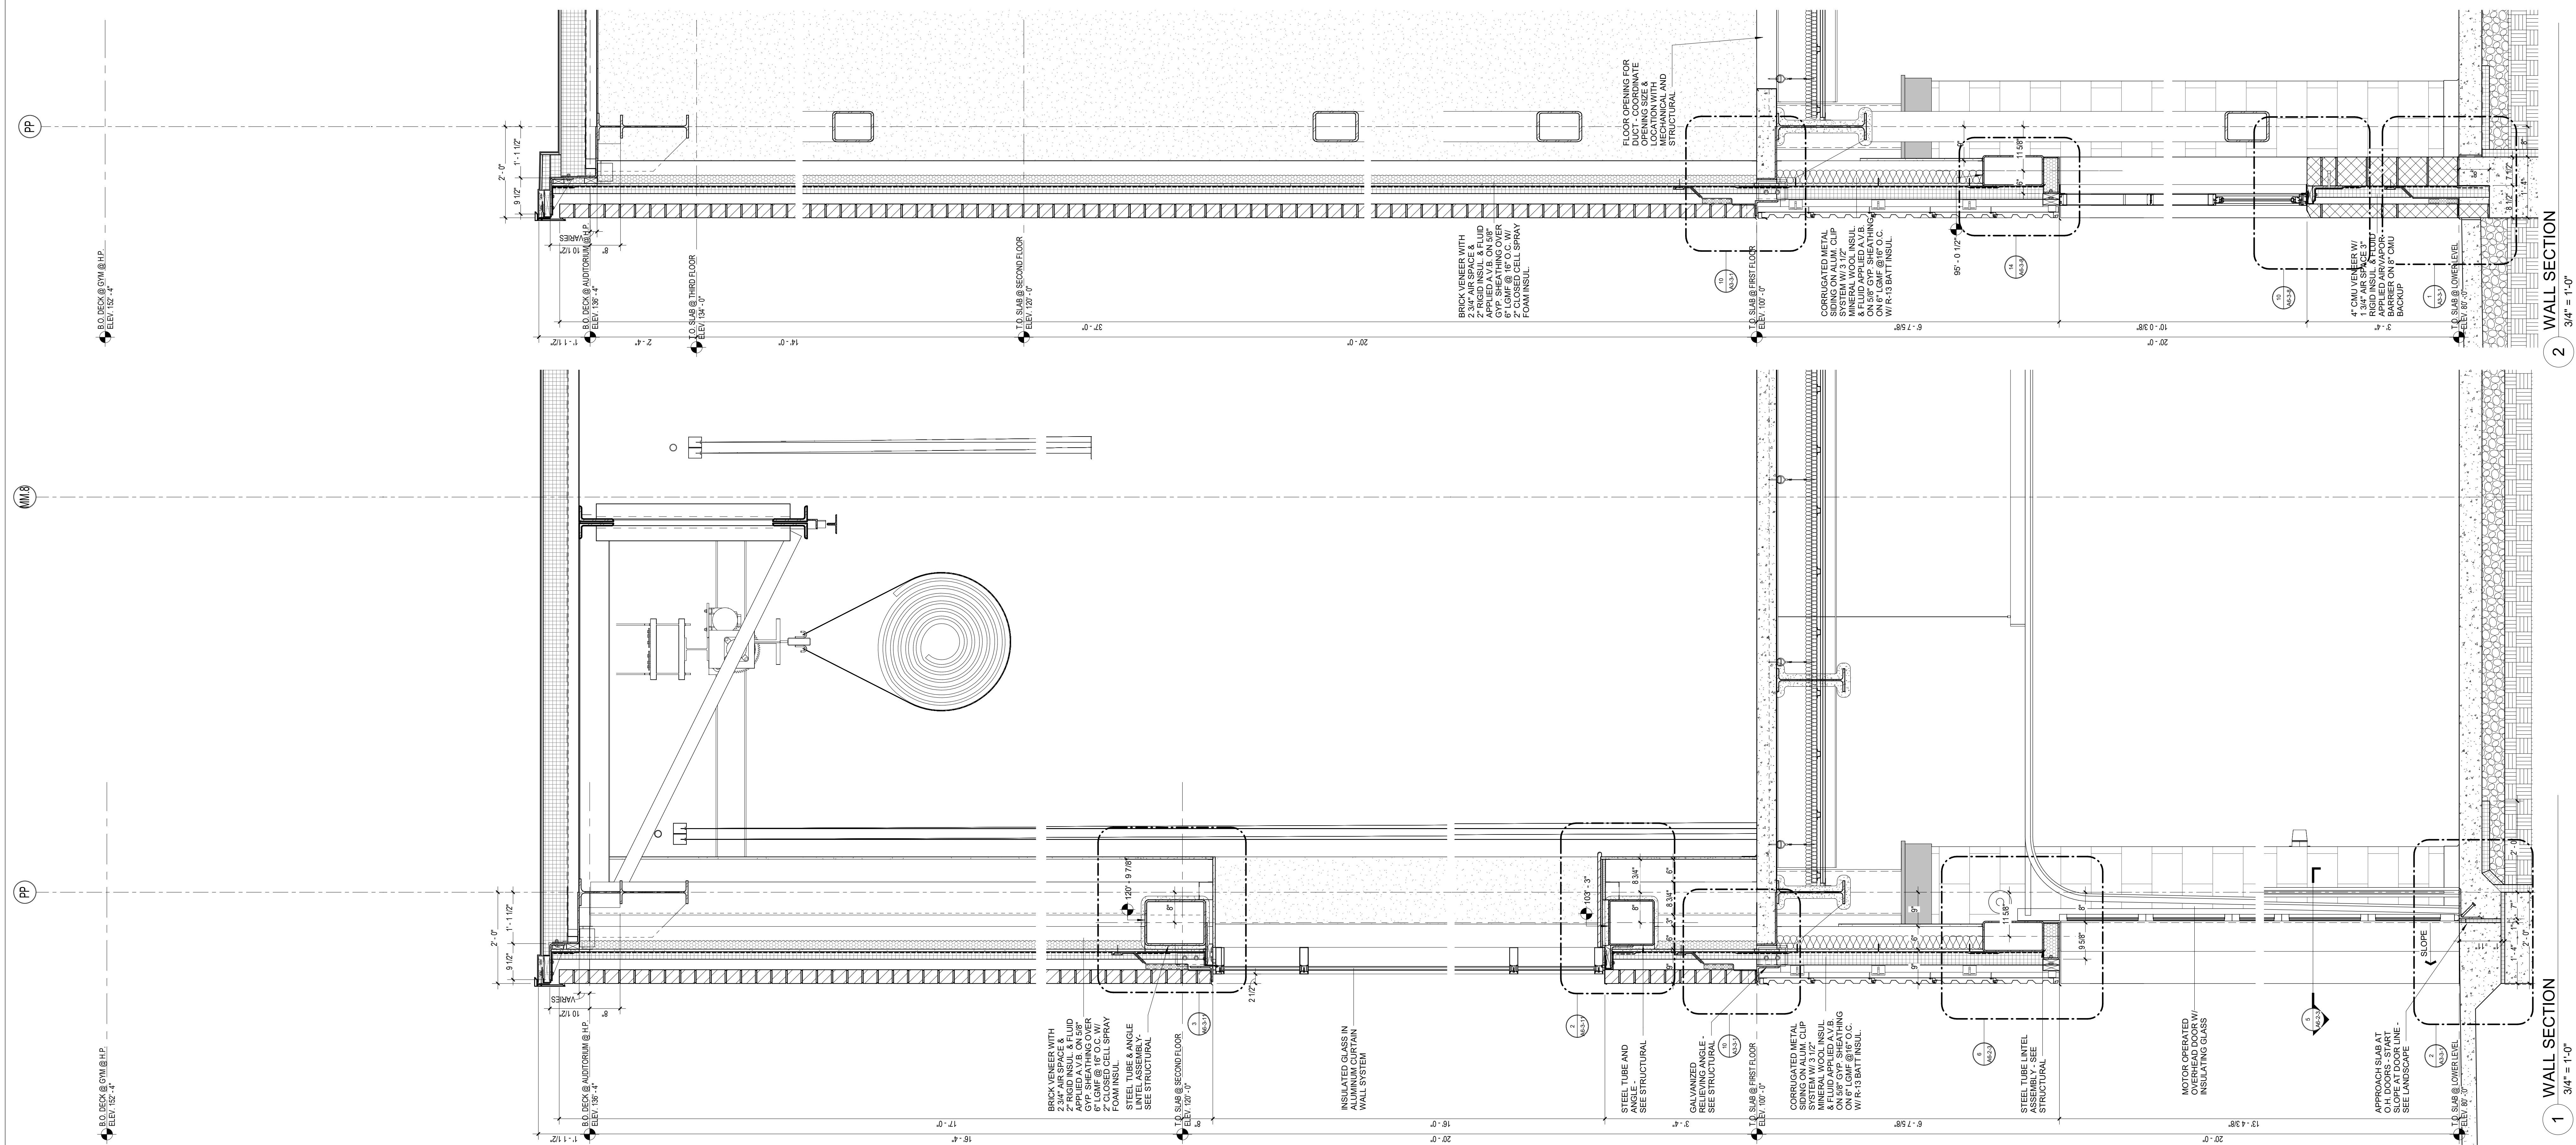MSBA 90% CD
SUBMISSION

May 12TH, 2023

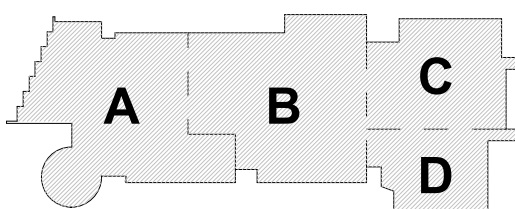

KEY PLAN

 

WALL SECTIONS


Scale: $3/4" = 1'-0"$

Job No.: 20202

Drawn By: DRA

Date: May 12T

A3-2-24

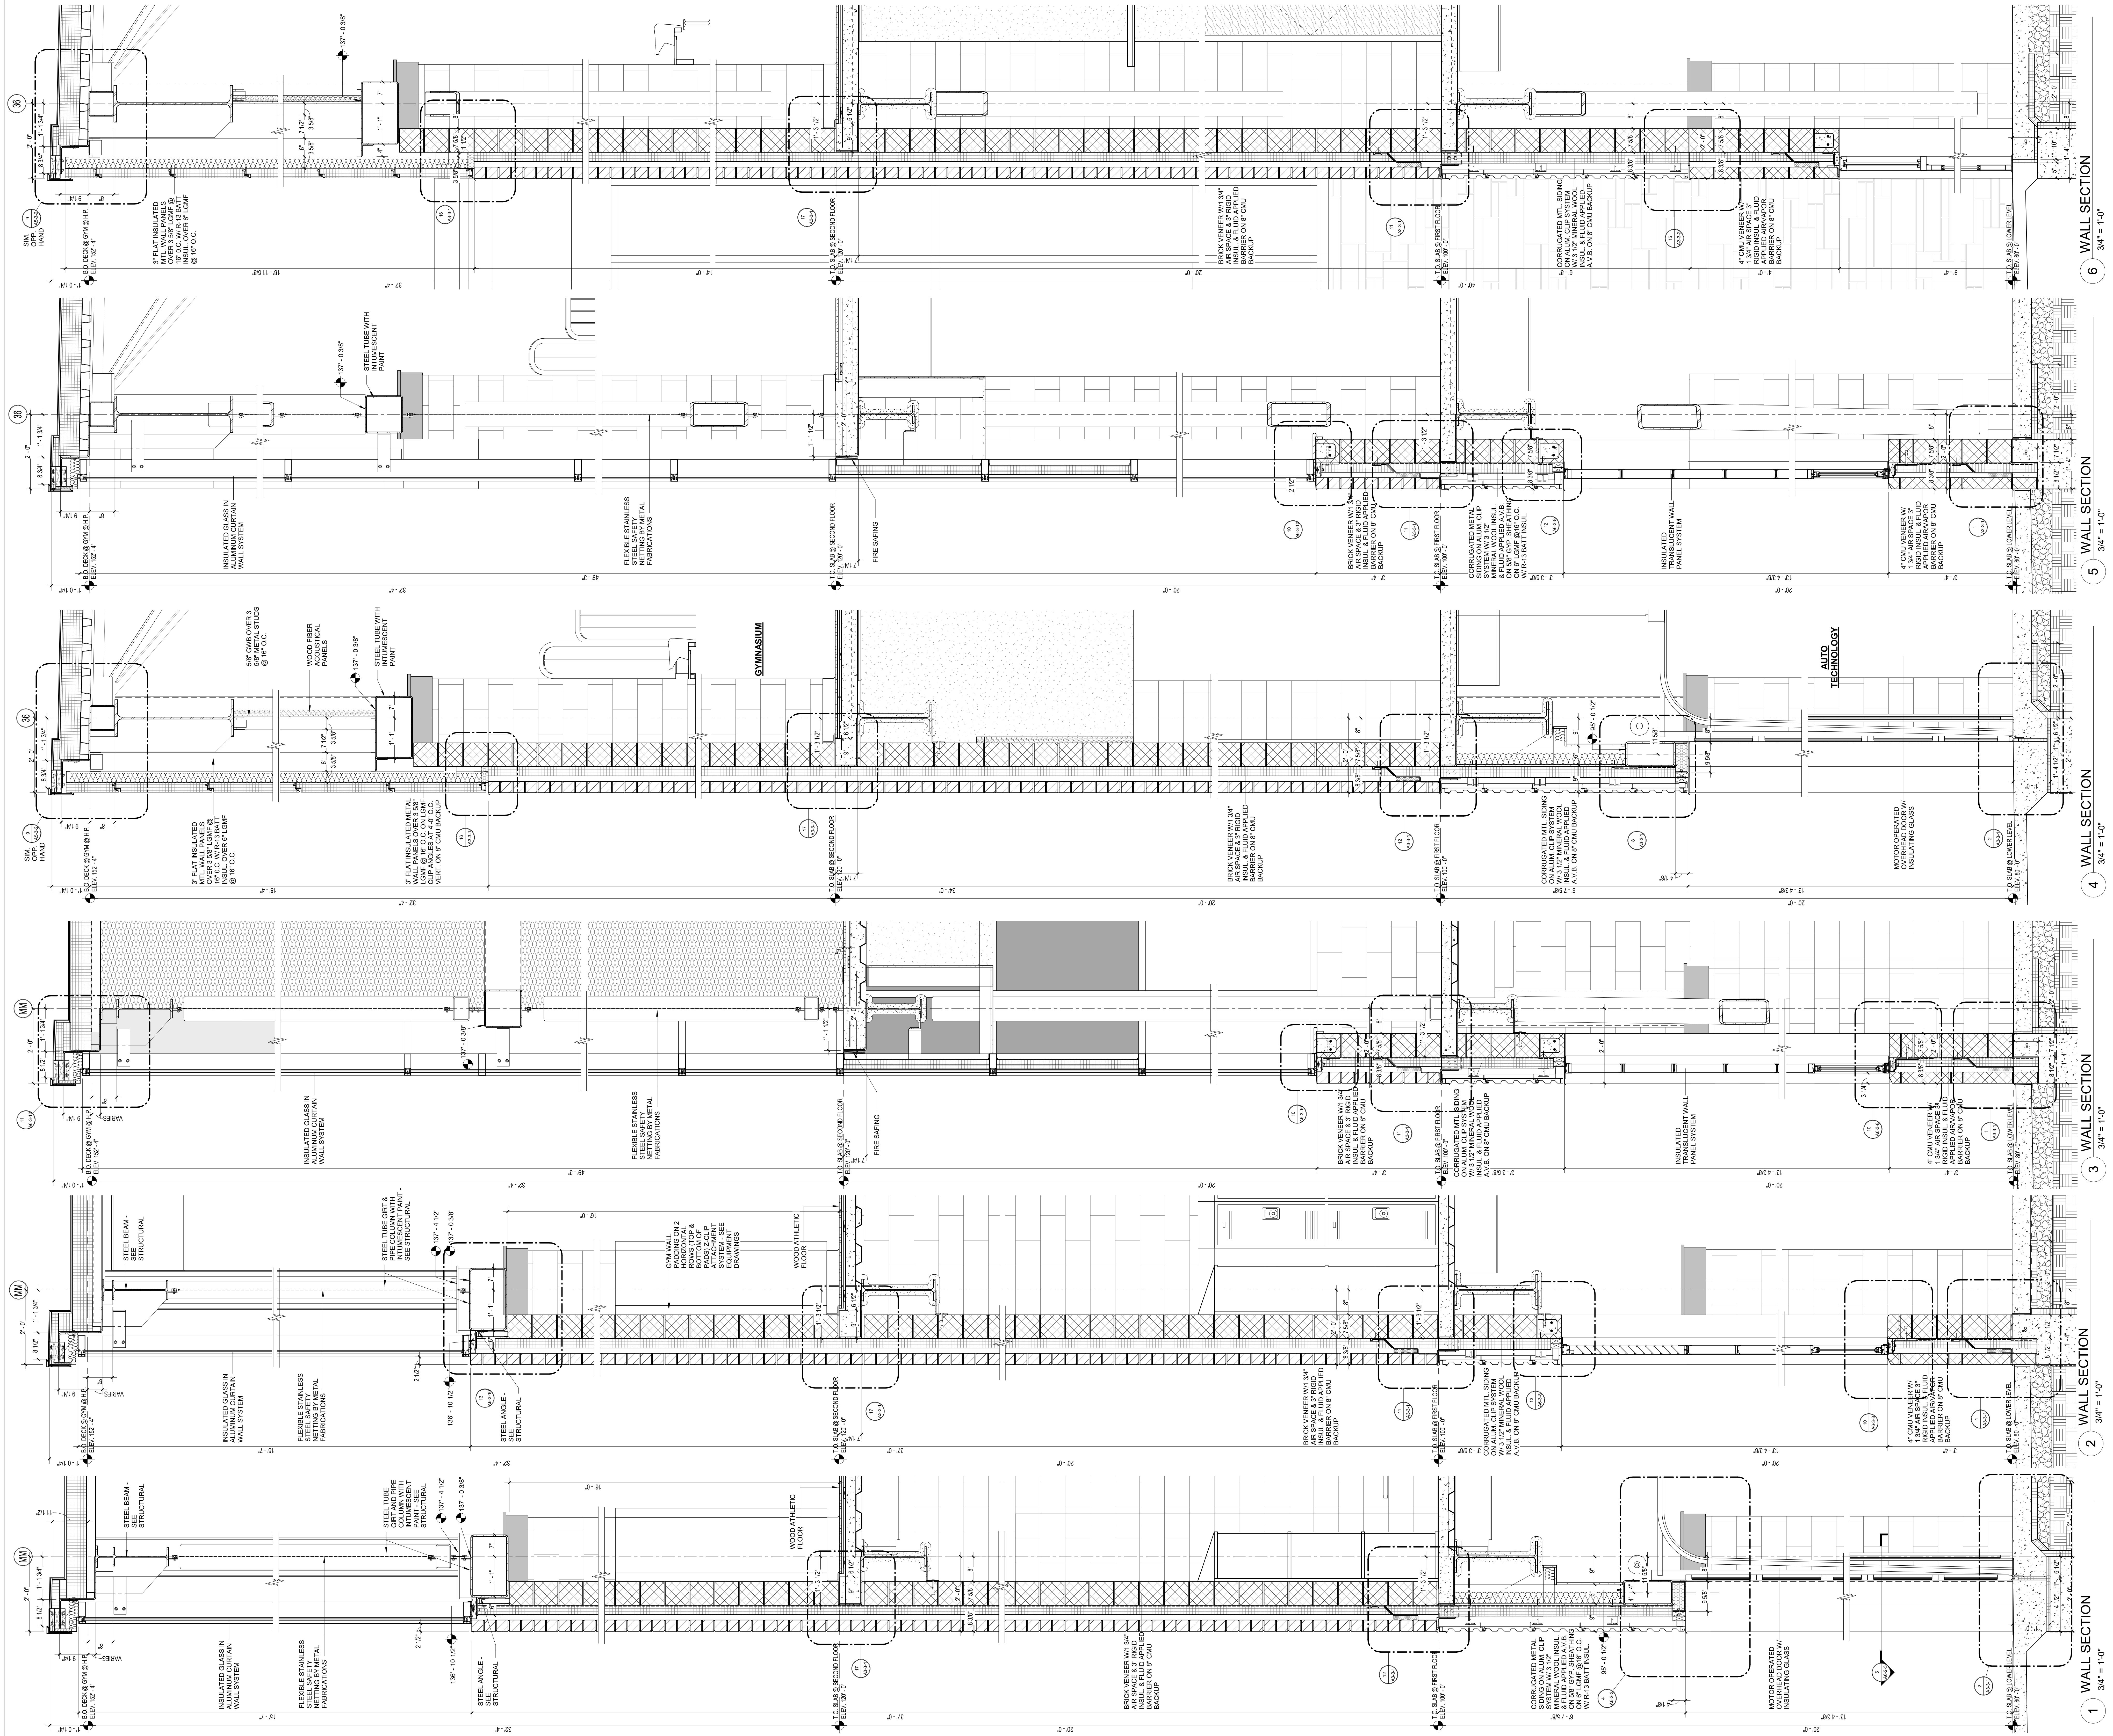

DRA

Drumme Rosane Anderson, Inc.
225 Oakland Road
Studio 205
South Windsor, CT 06074
Tel: 617.864.1702
www.dra.com

260 Charles Street
Studio 300
Waltham, MA 02453
Tel: 617.864.1702
www.dra.com

Planning | Architecture | Interior Design

Northeast
Metropolitan
Regional
Vocational High
School

100 Hemlock Road,
Wakefield, MA 01880

PROJECT NORTH

MAGNETIC NORTH

KEY PLAN

A B C D

MSBA 90% CD
SUBMISSION

May 12TH, 2023

WALL SECTIONS

Scale: 3/4" = 1'-0"
Job No.: 20202
Drawn By: DRA
Date: May 12TH, 2023
Volume 3 of 4

A3-2-25



DRA

Drumme Rosane Anderson, Inc.

225 Oakland Road
South Windsor, CT 06074

260 Charles Street
Studio 300
Waltham, MA 02453

Tel: 617.854.1700
www.draa.com

Planning | Architecture | Interior Design

Northeast
Metropolitan
Regional
Vocational High
School

100 Hemlock Road,
Wakefield, MA 01880

PROJECT NORTH

MAGNETIC NORTH

Scale: 3/4" = 1'-0"

Job No.: 20202

Drawn By: DRA

Date: May 12TH, 2023

Volume 3 of 4

A3-2-26

1 WALL SECTION
3/4" = 1'-0"

2 WALL SECTION
3/4" = 1'-0"

3 WALL SECTION
3/4" = 1'-0"


4 WALL SECTION
3/4" = 1'-0"


5 WALL SECTION
3/4" = 1'-0"

6 WALL SECTION
3/4" = 1'-0"

**Northeast
Metropolitan
Regional
Vocational High
School**

100 Hemlock Road,
Wakefield, MA 01880

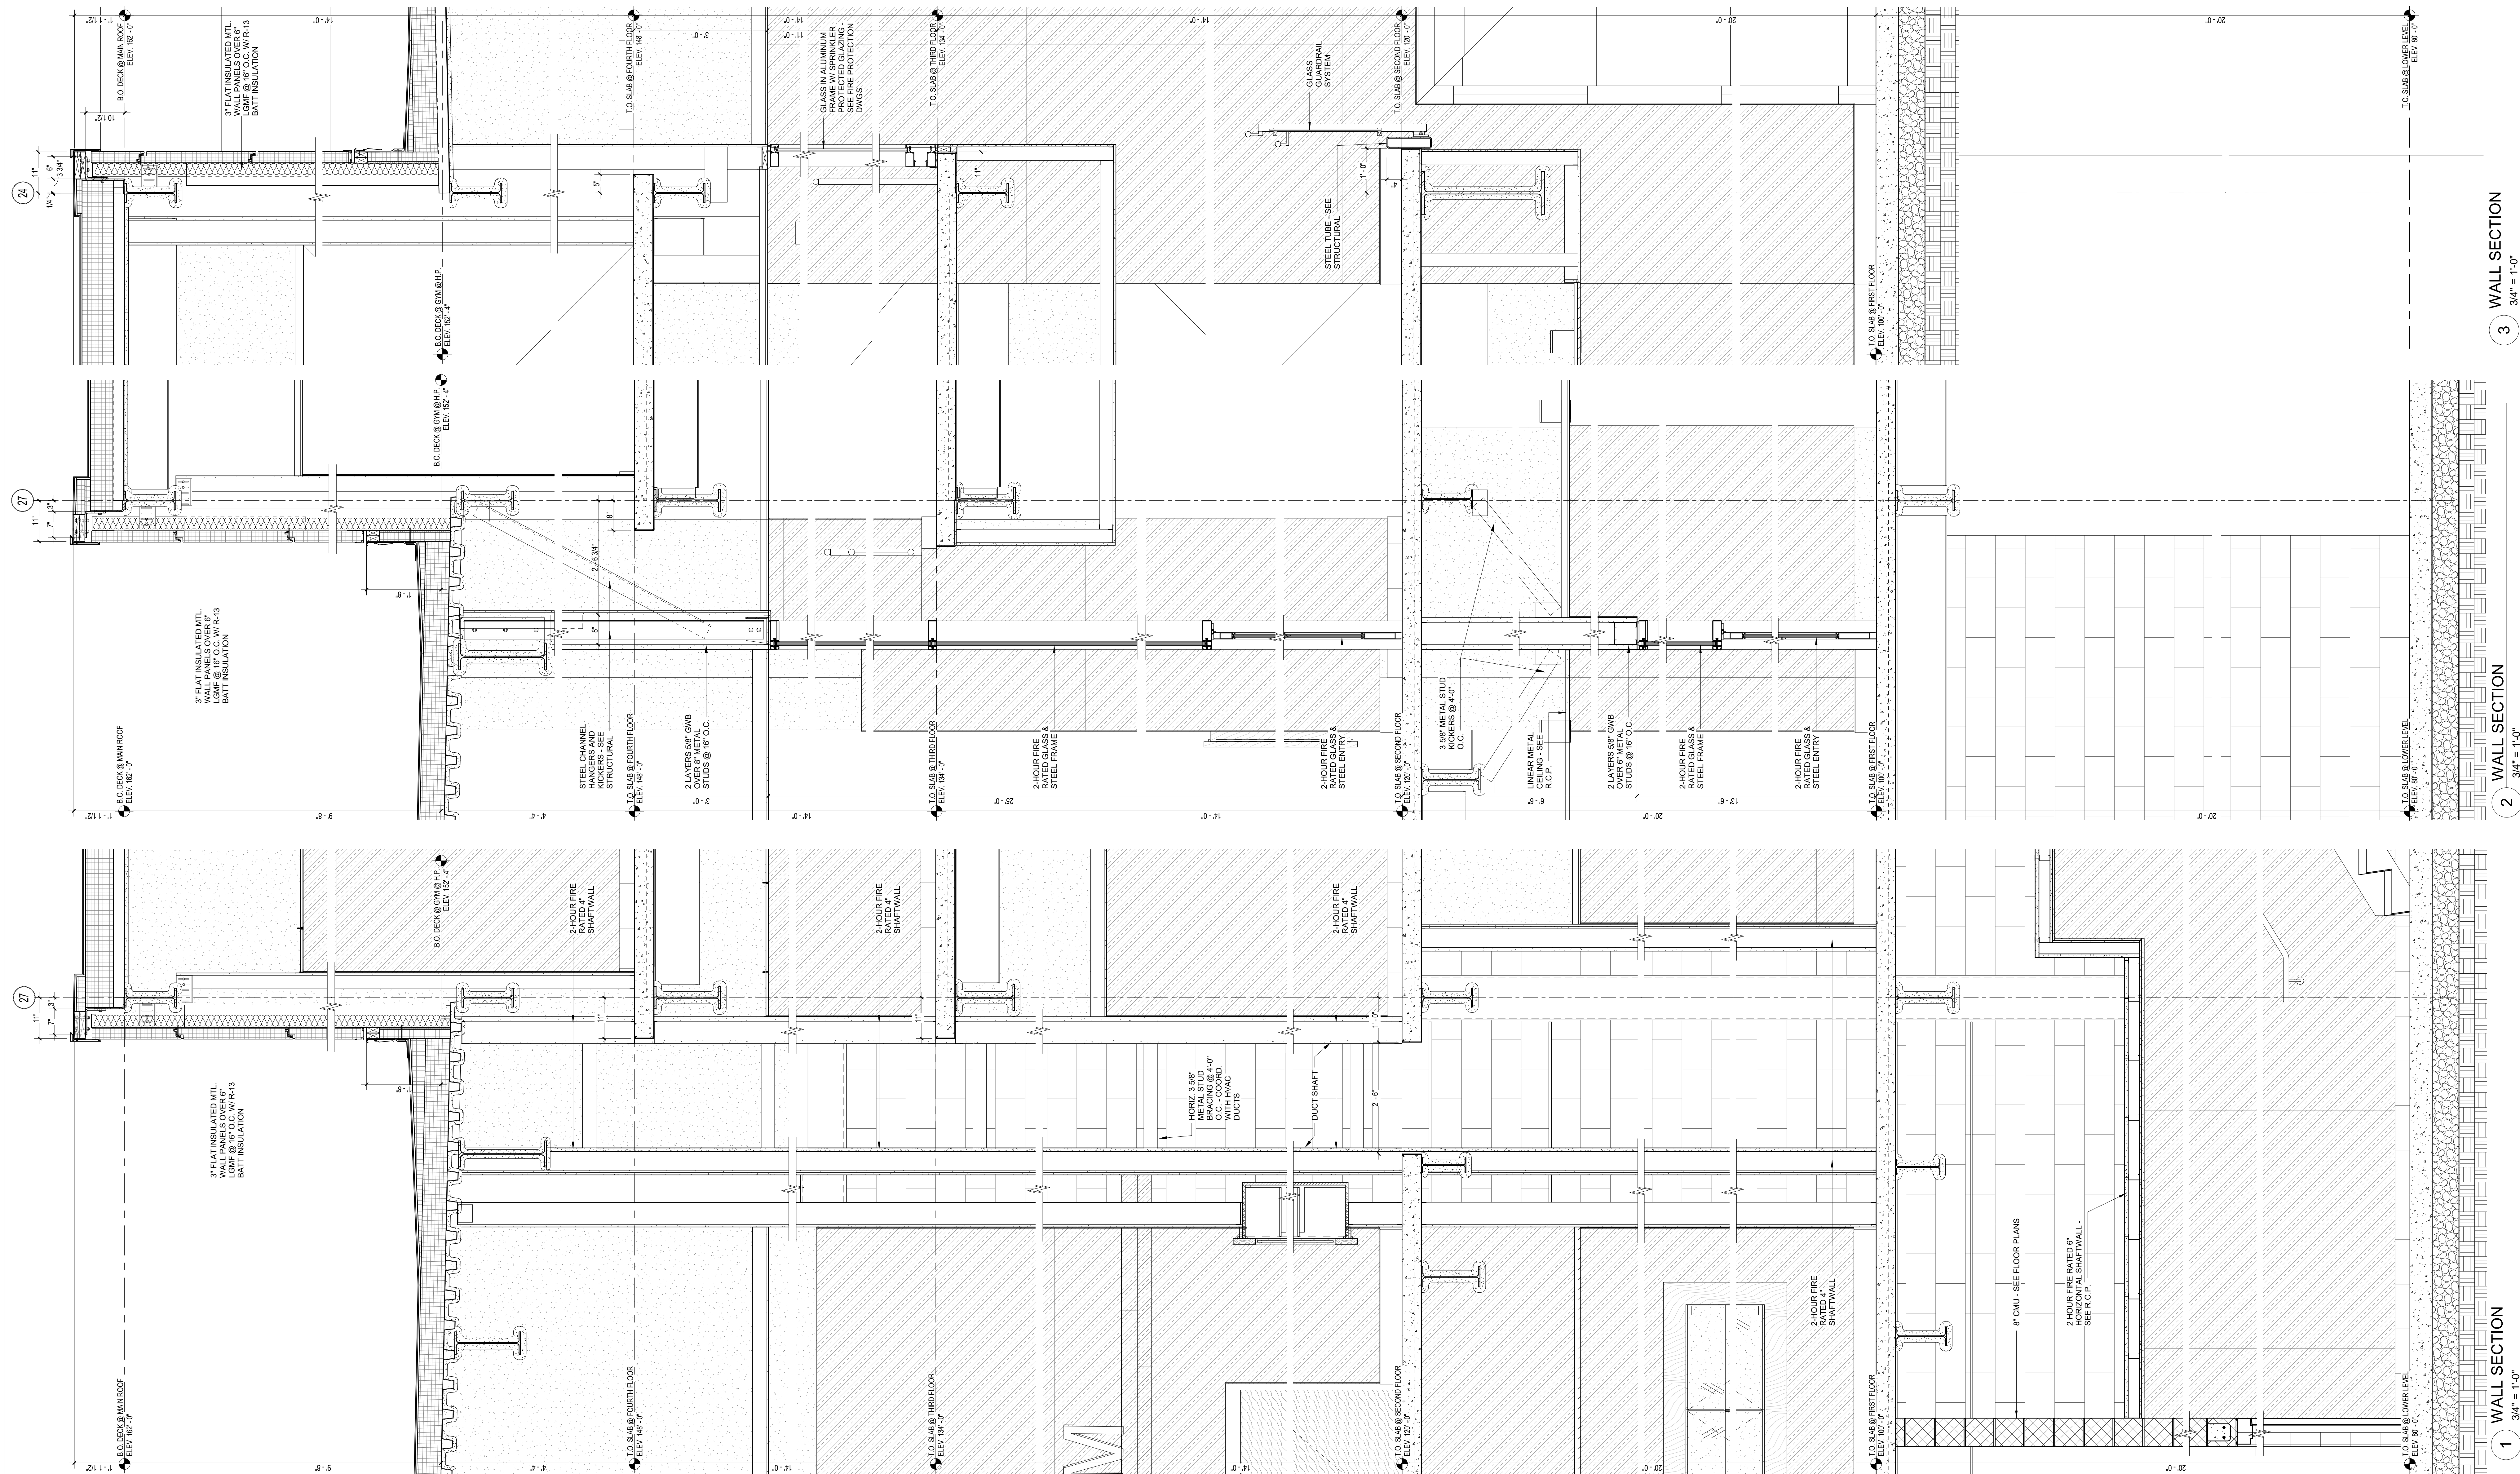

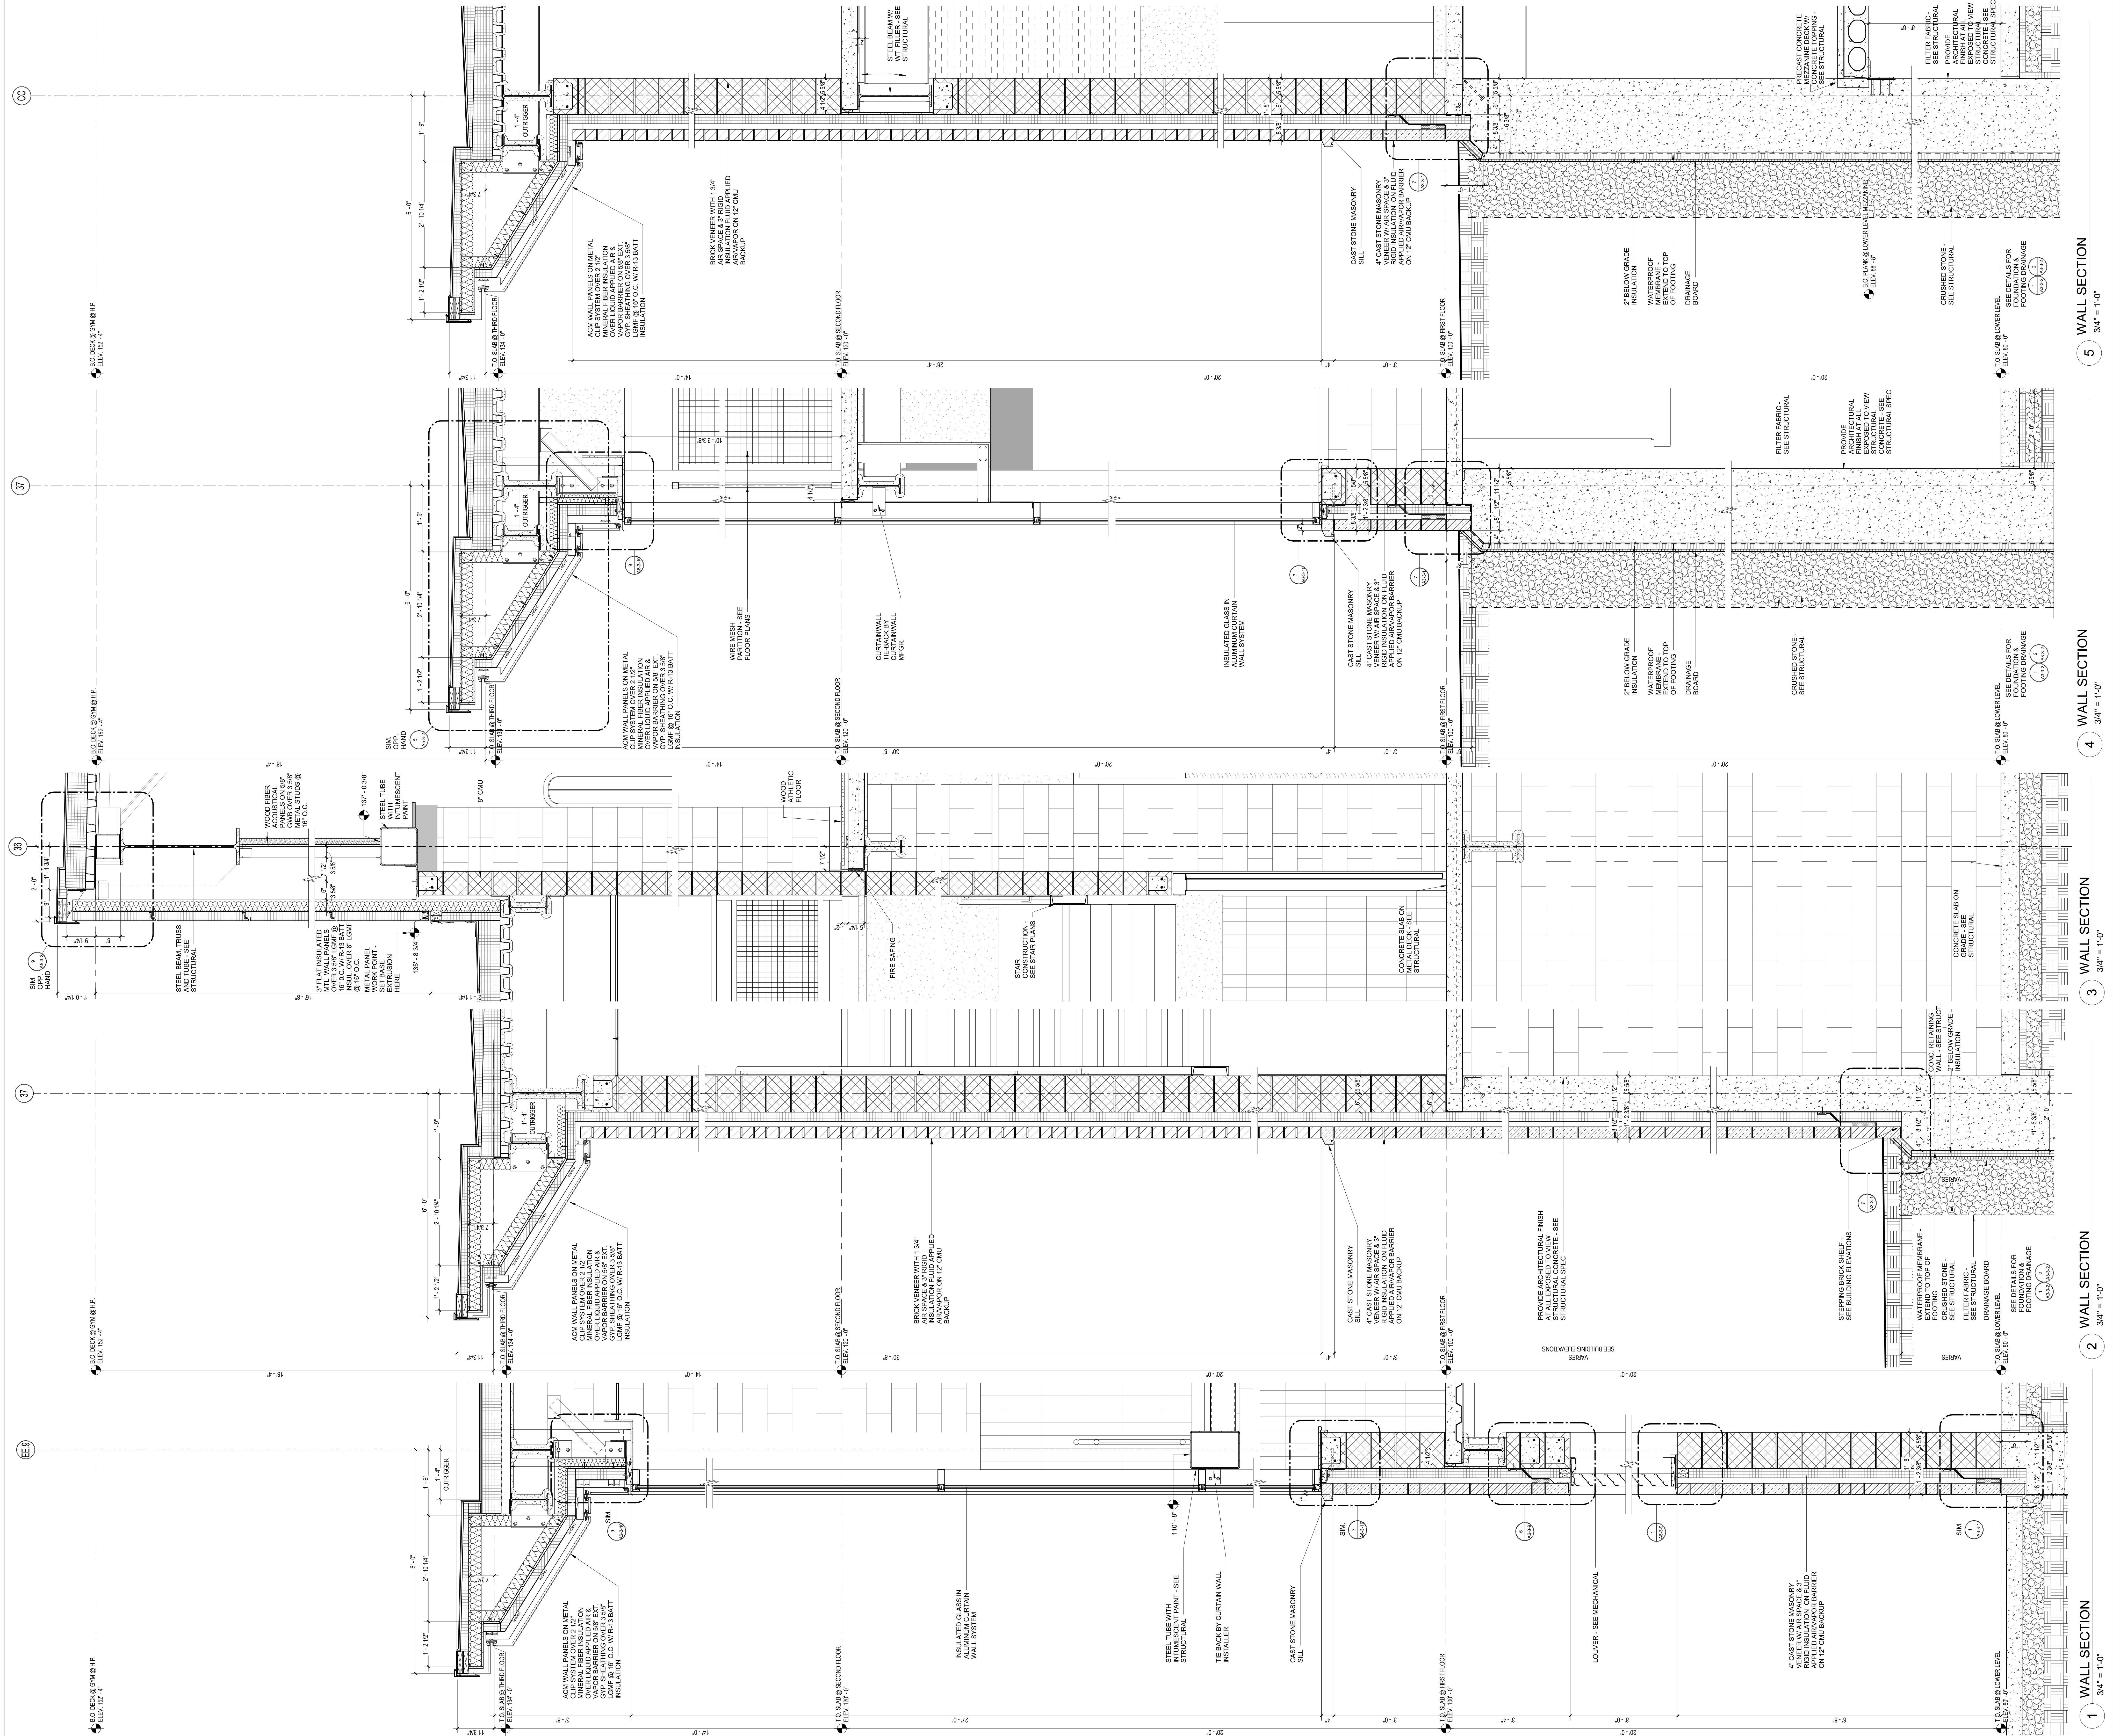

DRA

Drummeys Rosane Anderson, Inc.
225 Oakland Road
Studio 205
South Windsor, CT 06074
Tel: 617.854.1700
www.dra.com

260 Charles Street
Studio 300
Waltham, MA 02453
Tel: 617.854.1700
www.dra.com

Planning | Architecture | Interior Design

Northeast
Metropolitan
Regional
Vocational High
School

100 Hemlock Road,
Wakefield, MA 01880

MSBA 90% CD
SUBMISSION

May 12TH, 2023


KEY PLAN

PROJECT NORTH
MAGNETIC NORTH

WALL SECTIONS

Scale: 3/4" = 1'-0"
Job No.: 20202
Drawn By: DRA
Date: May 12TH, 2023
Volume 3 of 4

A3-2-28

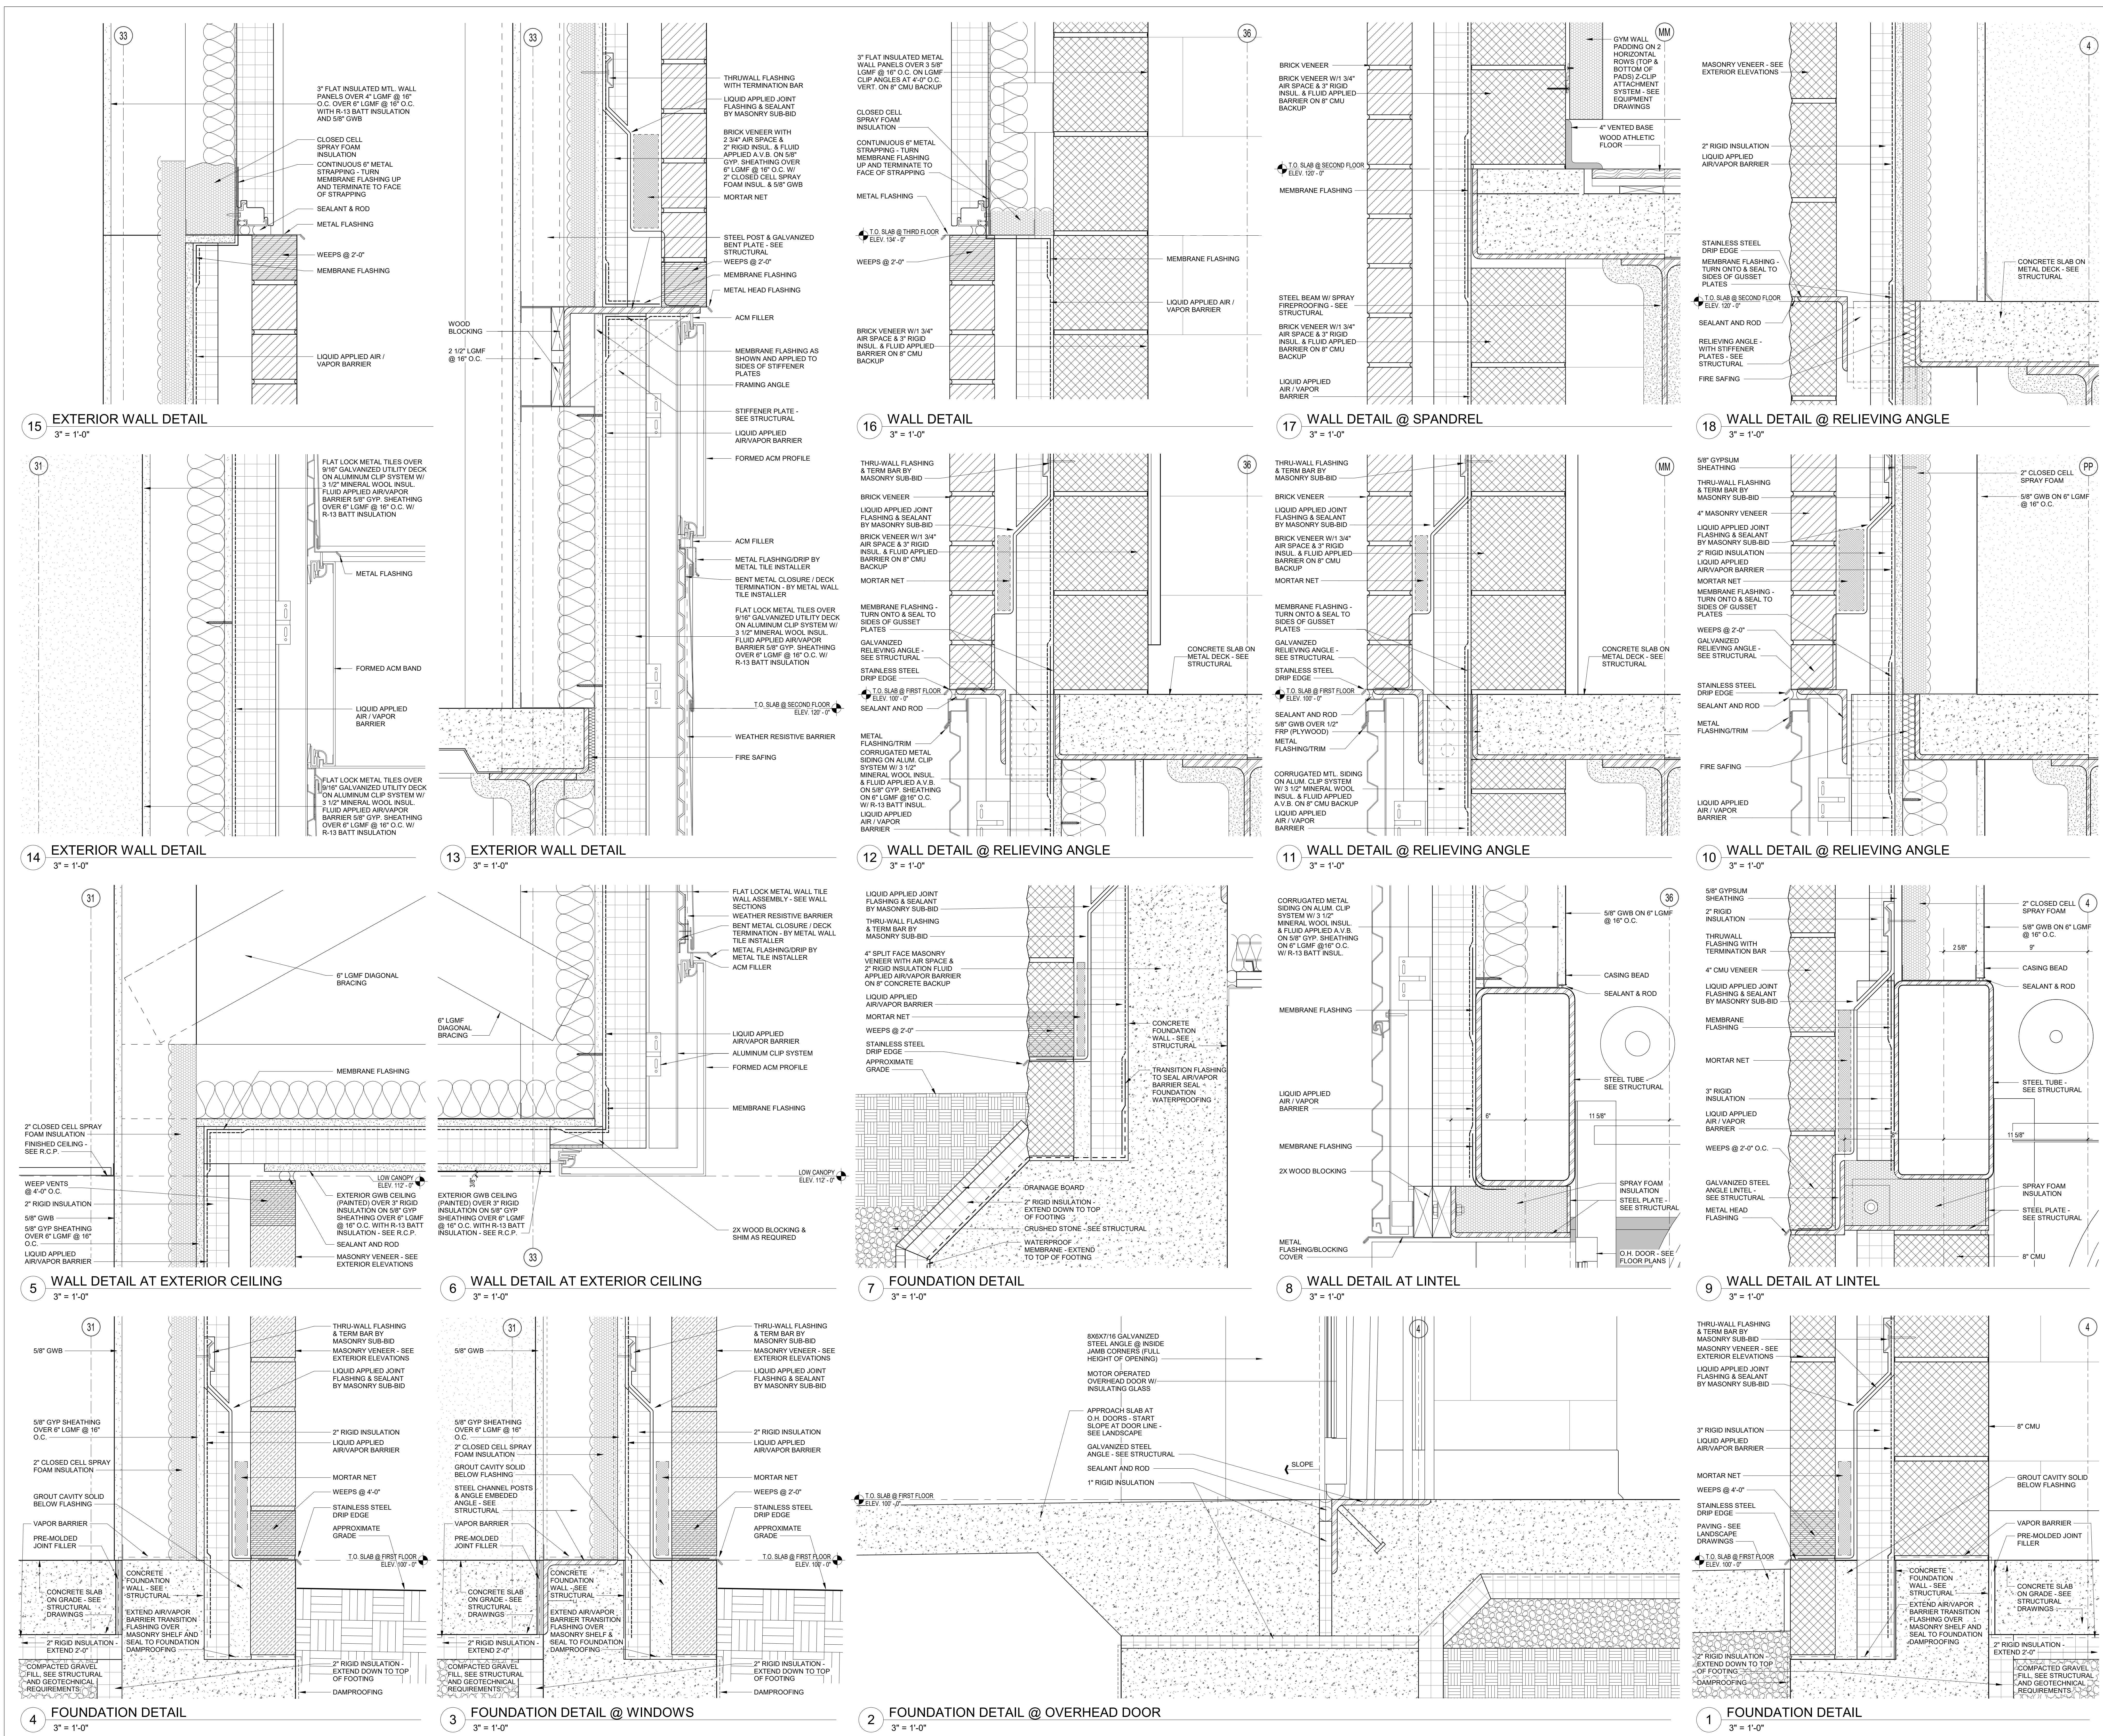

DRA

Drummeys Rosane Anderson, Inc.
225 Oakland Road
Studio 205
South Windsor, CT 06074
Tel: 817.854.1702
www.dra.com

260 Charles Street
Studio 300
Waltham, MA 02453

Planning | Architecture | Interior Design

Northeast
Metropolitan
Regional
Vocational High
School

100 Hemlock Road,
Wakefield, MA 01880

MSBA 90% CD
SUBMISSION

May 12TH, 2023

A B C D


KEY PLAN

PROJECT NORTH
MAGNETIC NORTH


VERTICAL
DETAILS

Scale: 3" = 1'-0"
Job No.: 20202
Drawn By: DRA
Date: May 12TH, 2023
Volume 3 of 4


A3-3-1

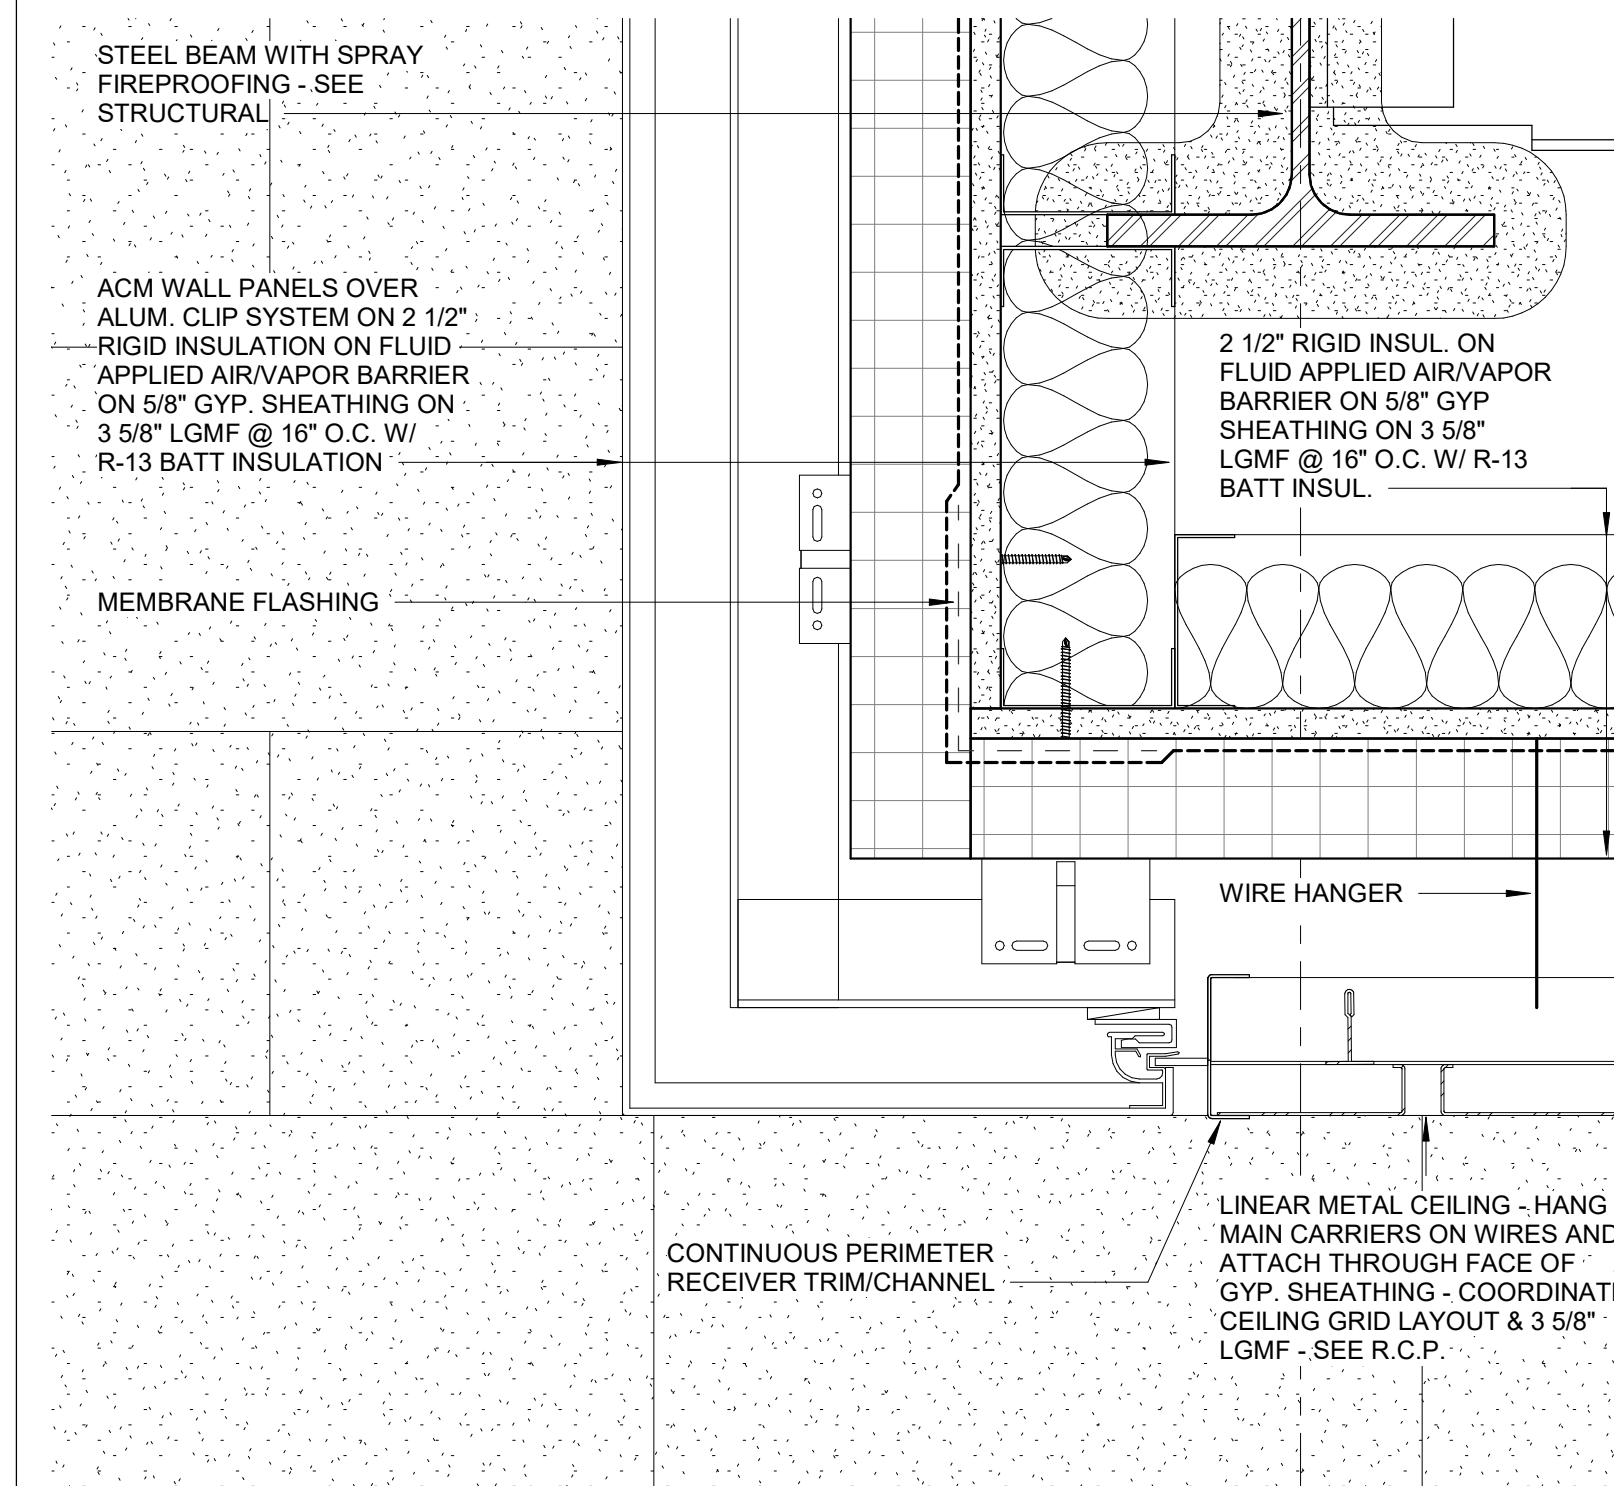


14 EXTERIOR WALL DETAIL
3" = 1'-0"

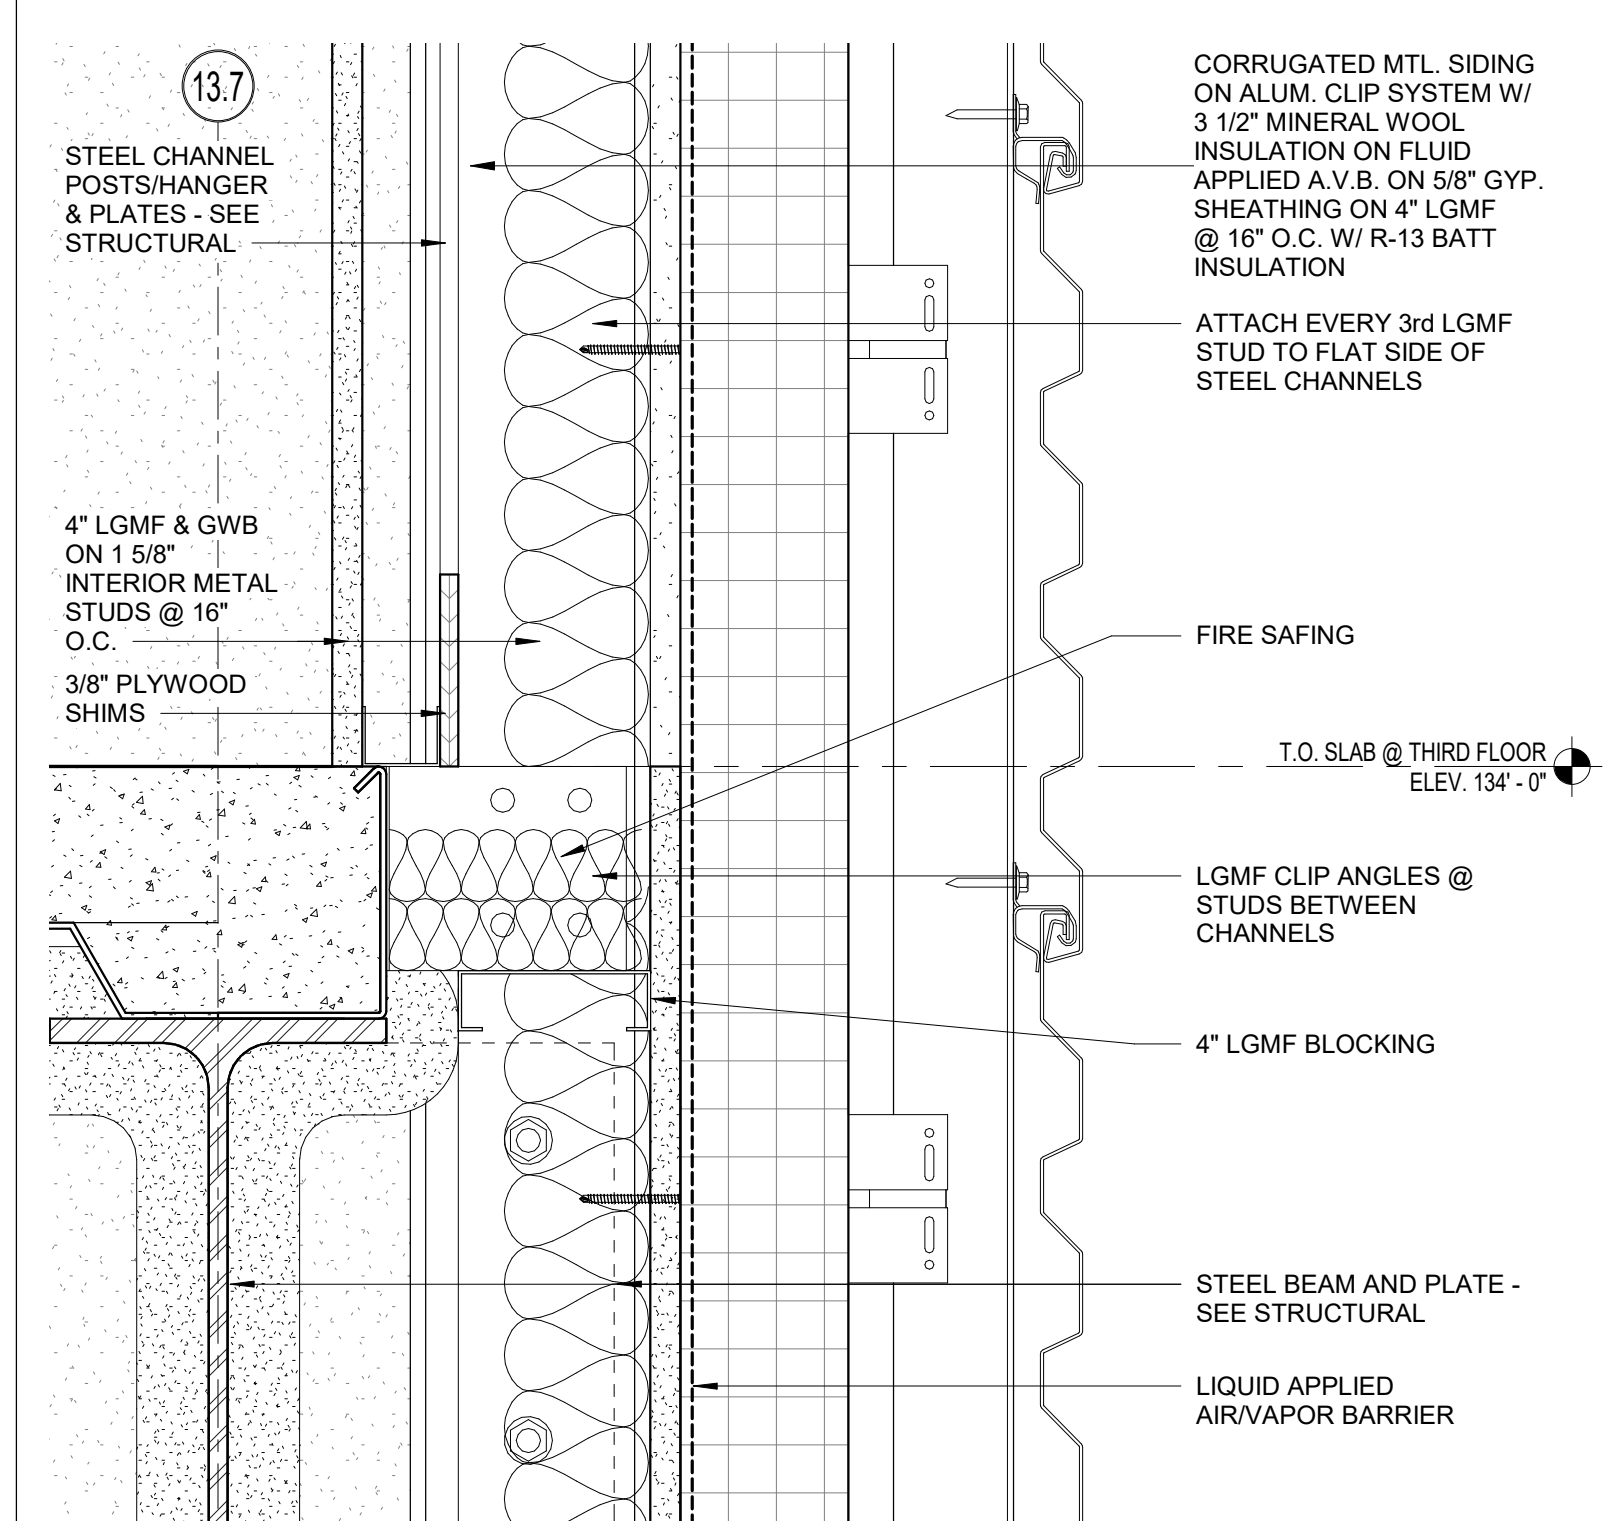


13 EXTERIOR WALL DETAIL
3" = 1'-0"

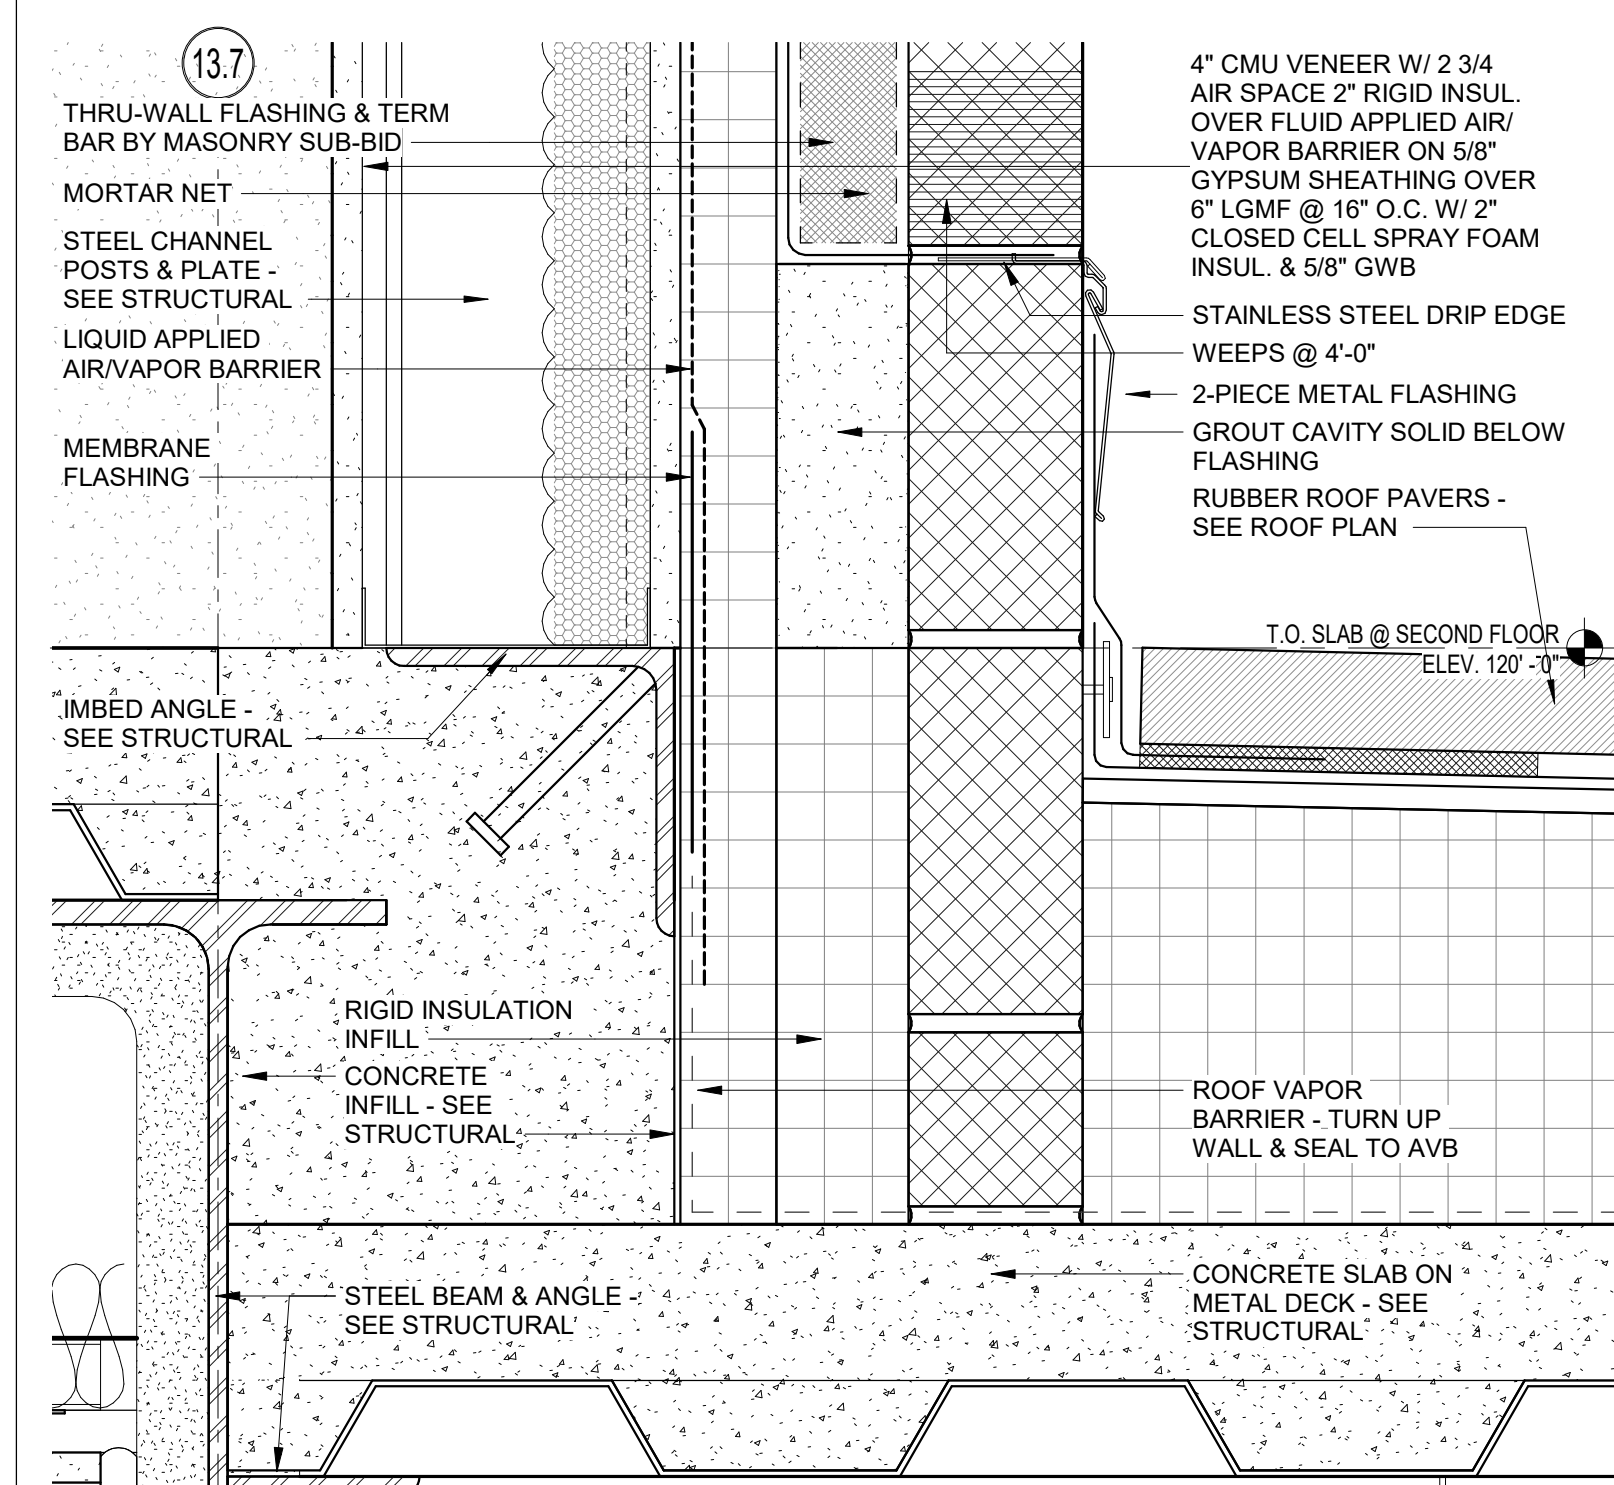


5 EXTERIOR WALL DETAIL
3" = 1'-0"

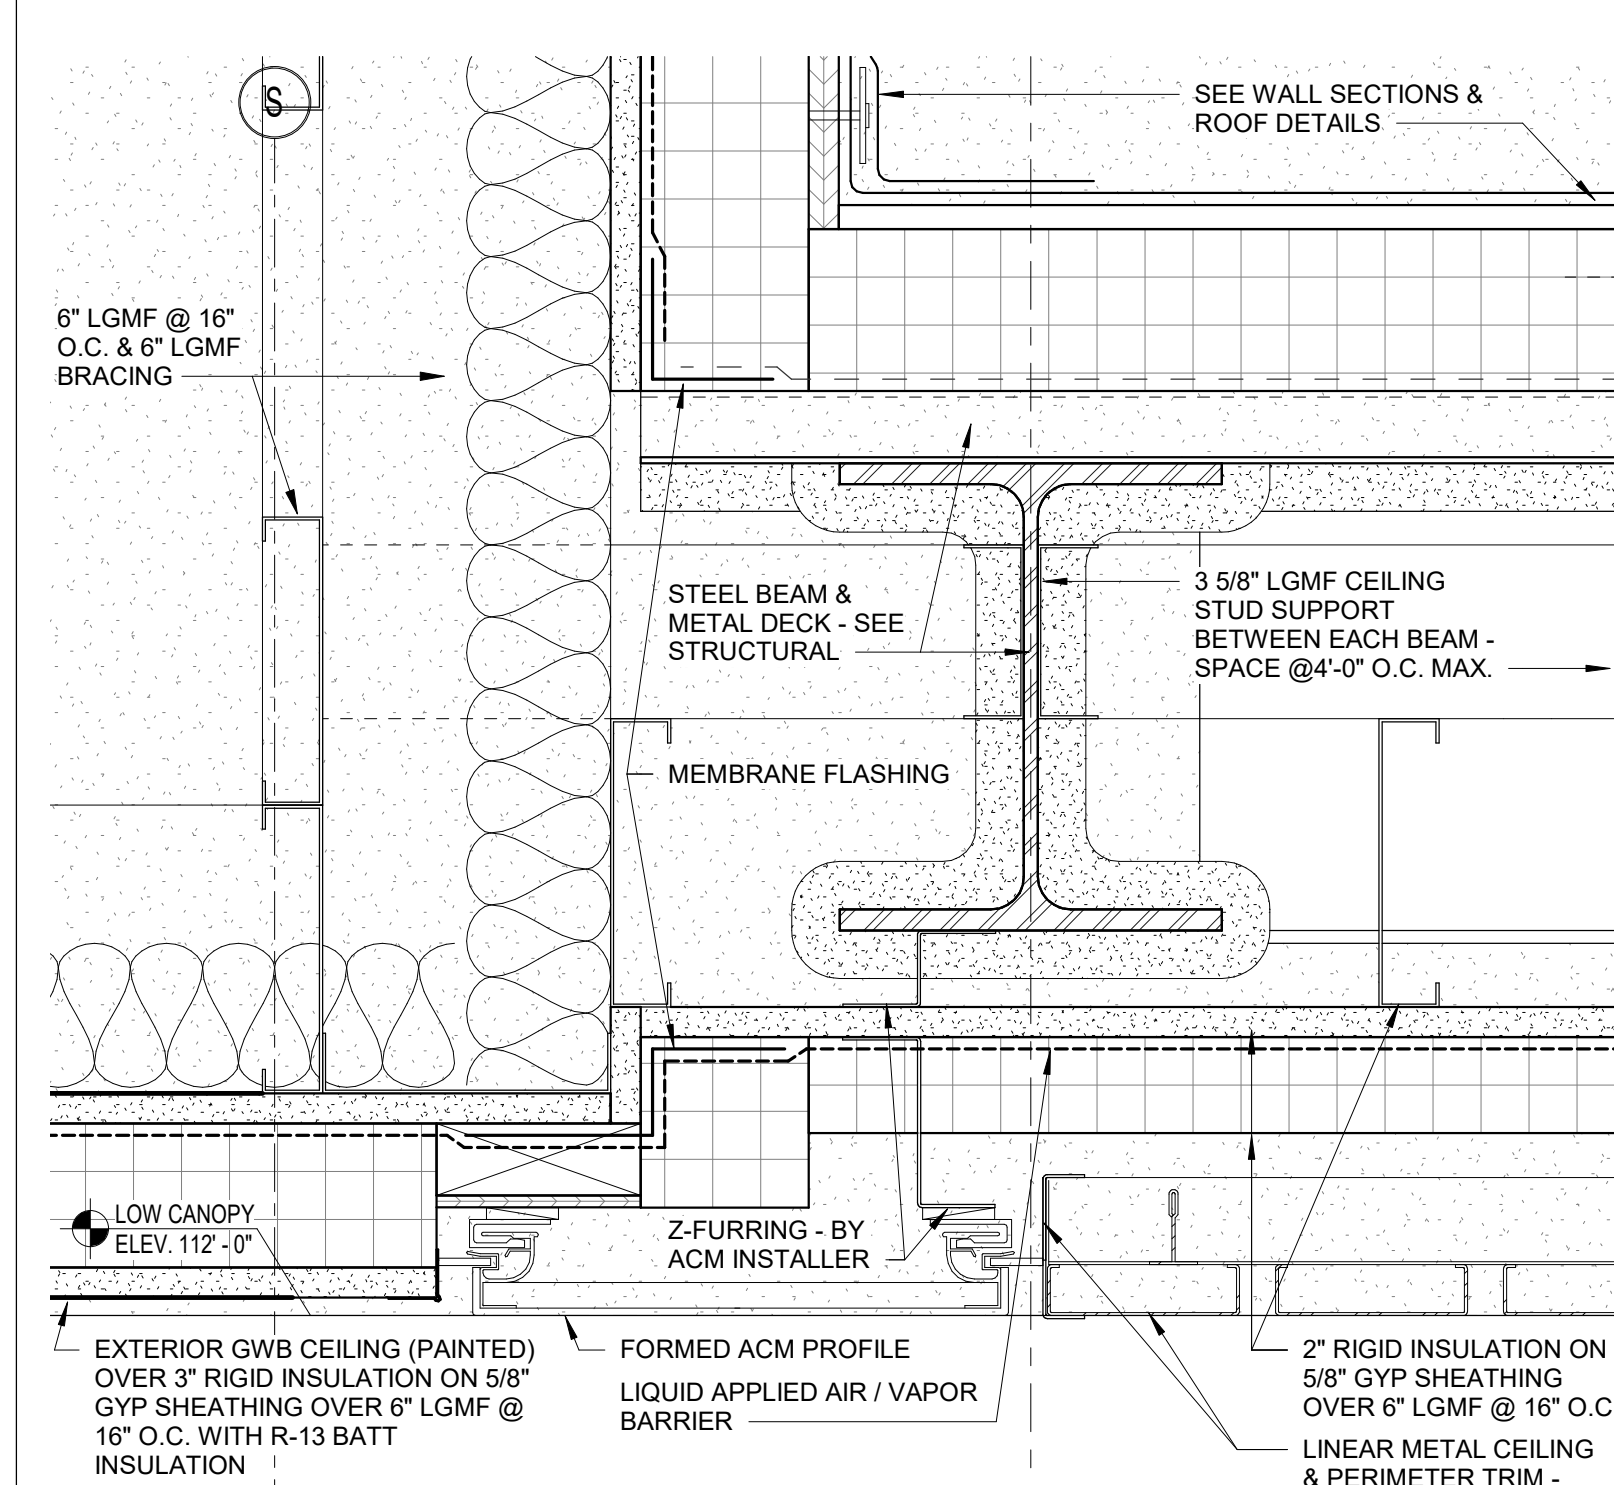


4 WALL DETAIL AT EXTERIOR CEILING
3" = 1'-0"

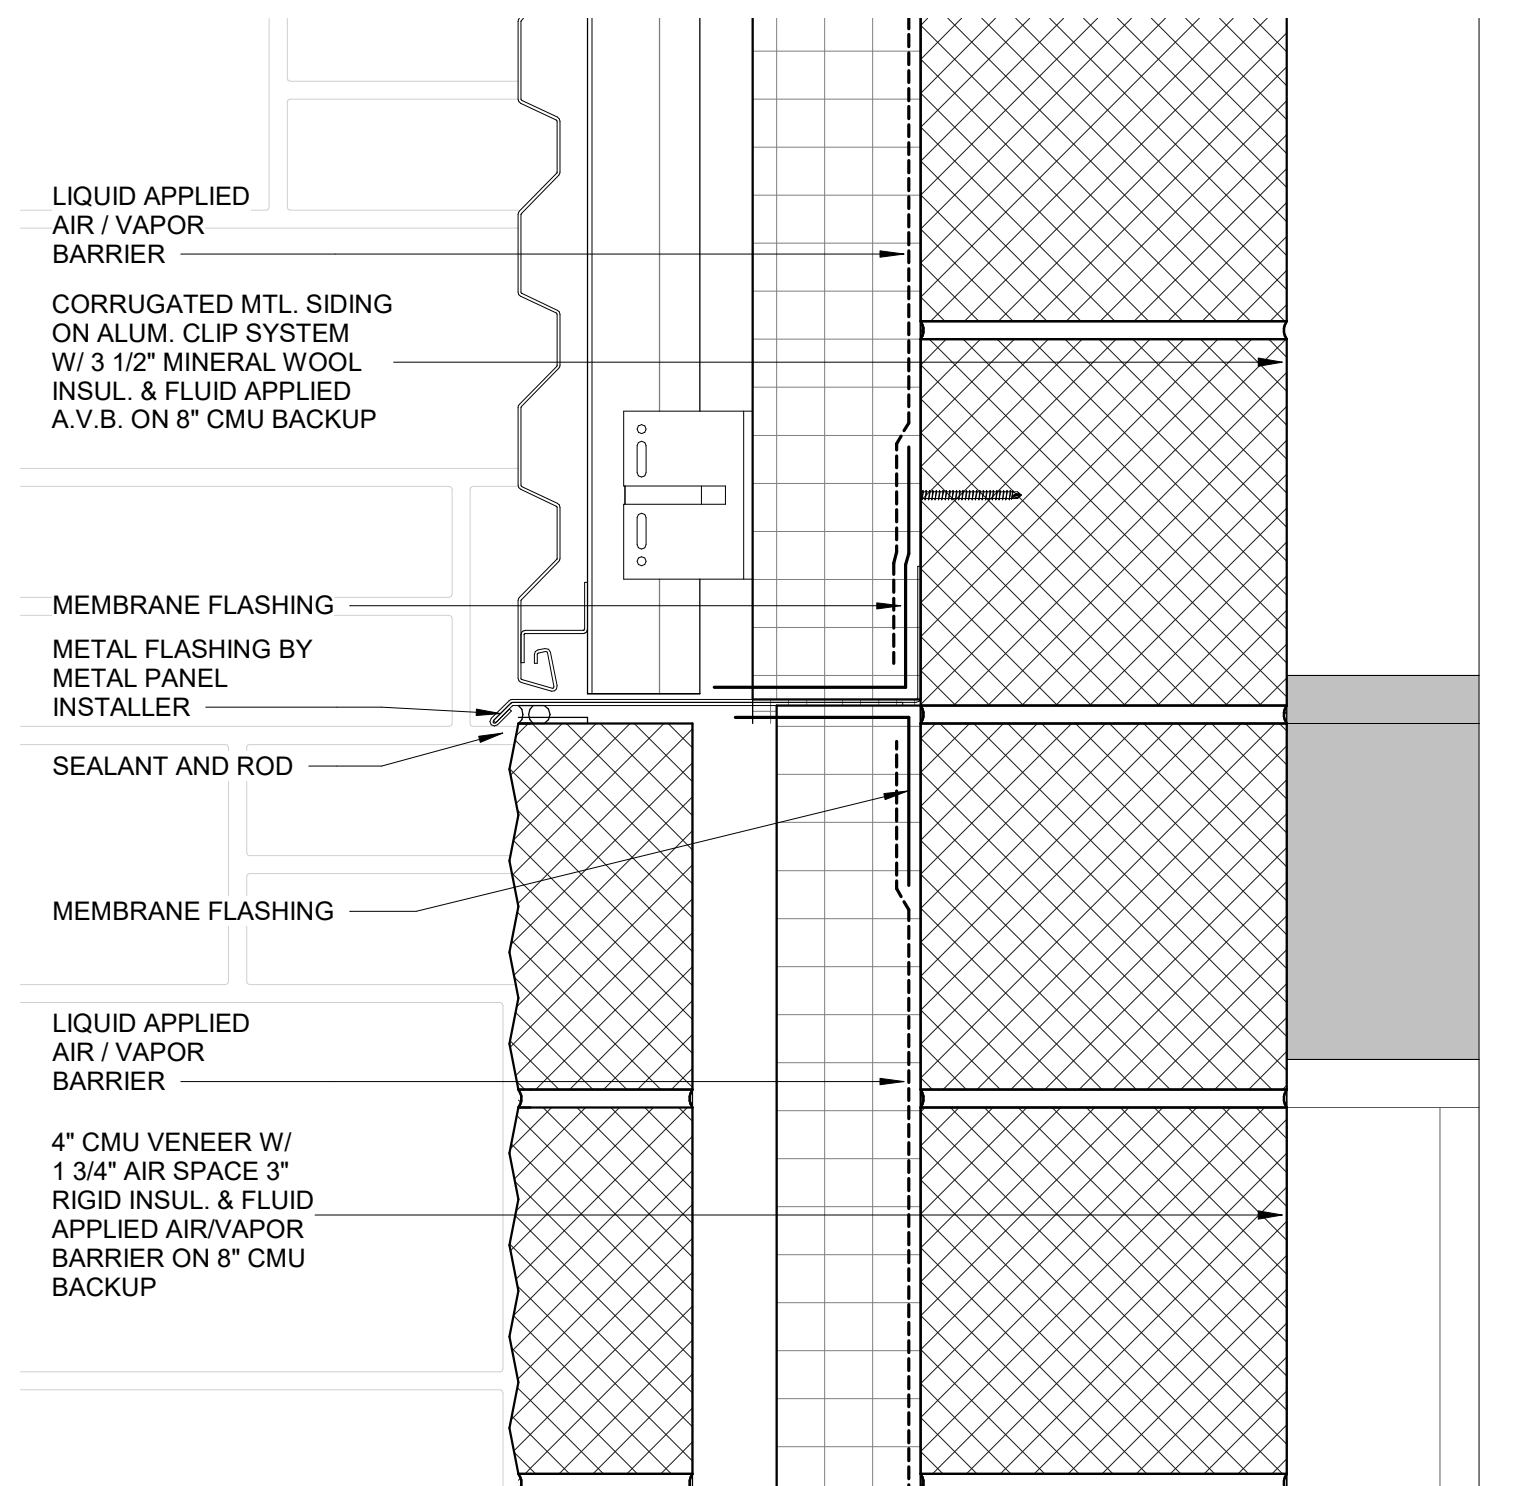


15 EXTERIOR WALL DETAIL
3" = 1'-0"

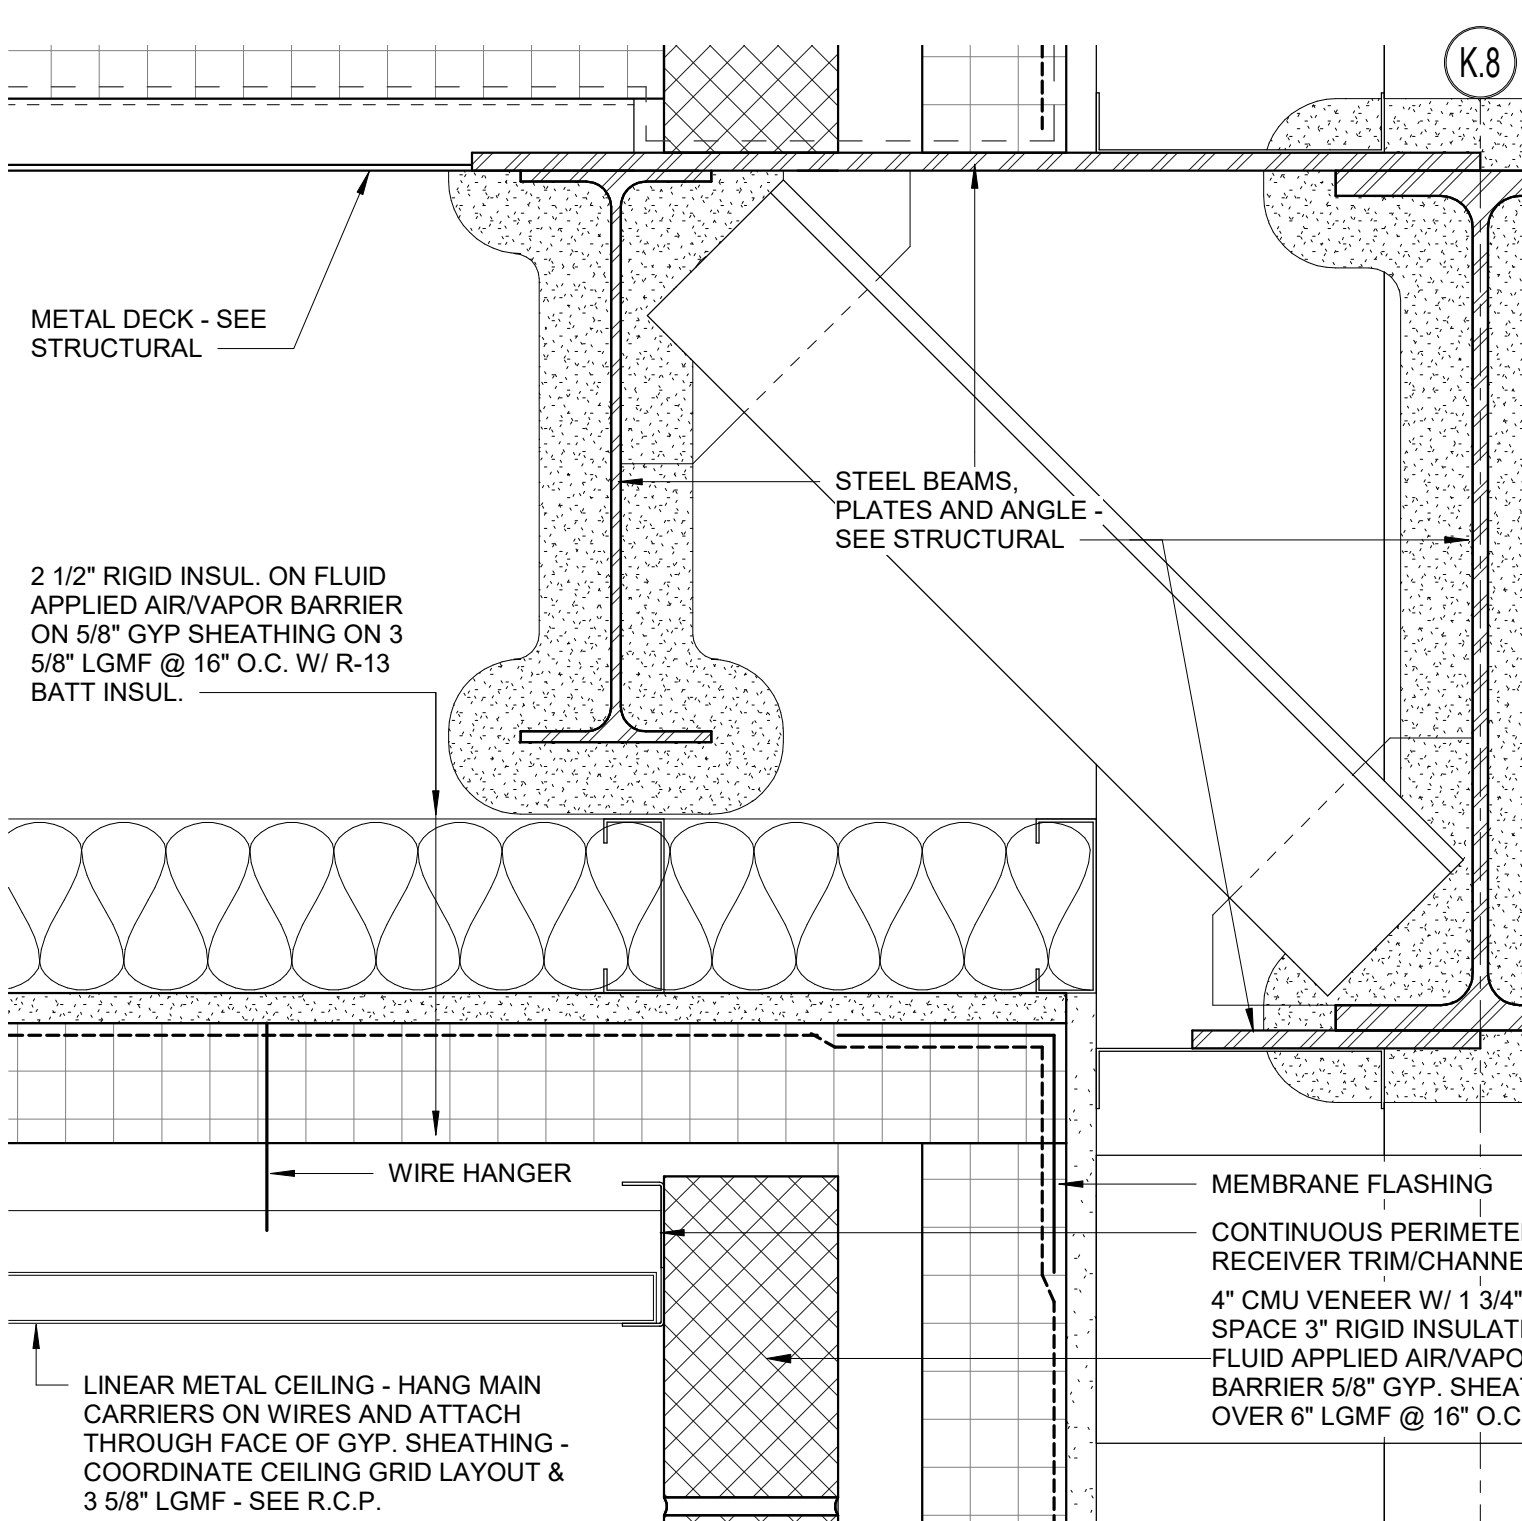


12 EXTERIOR WALL DETAIL
3" = 1'-0"

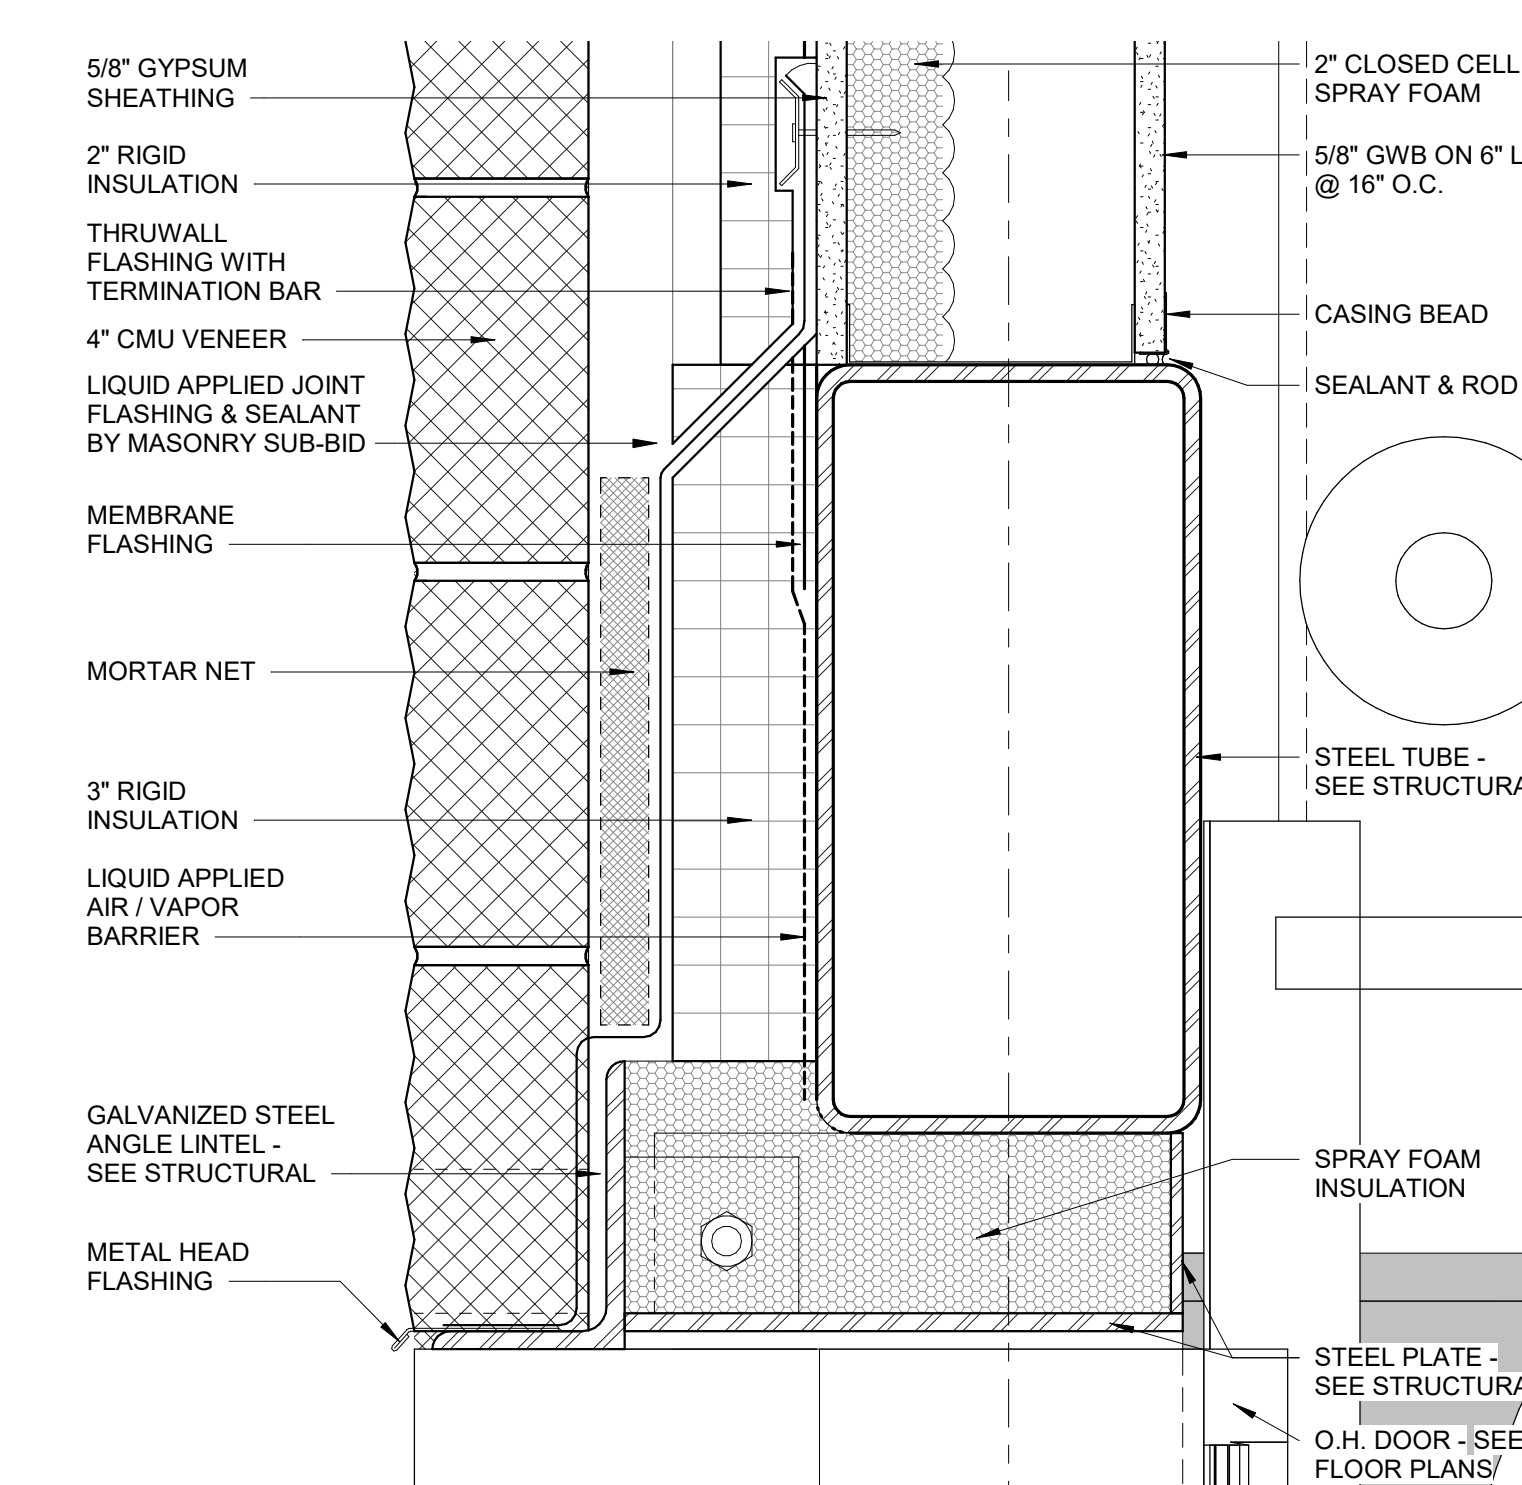


6 EXTERIOR WALL DETAIL
3" = 1'-0"

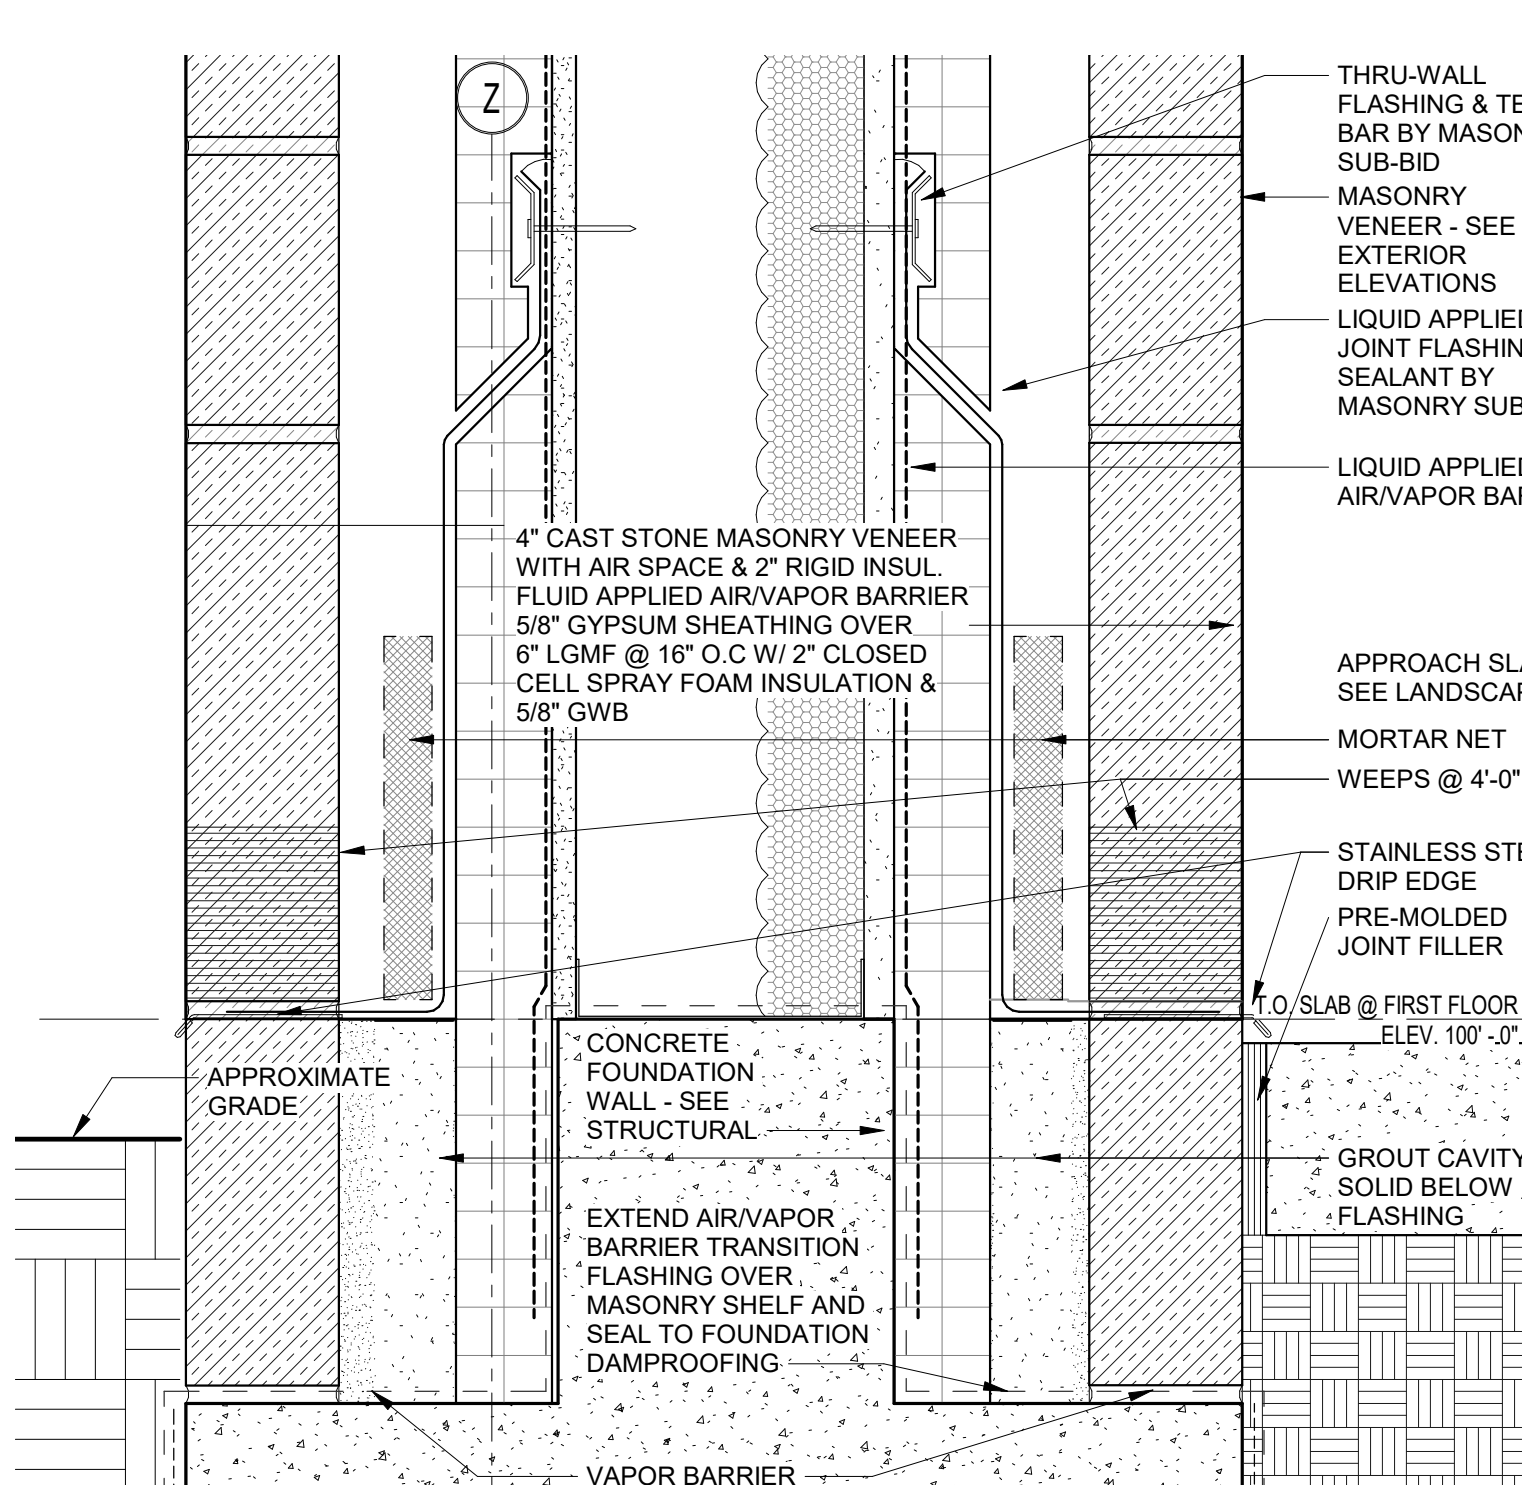


3 FOUNDATION DETAIL
3" = 1'-0"

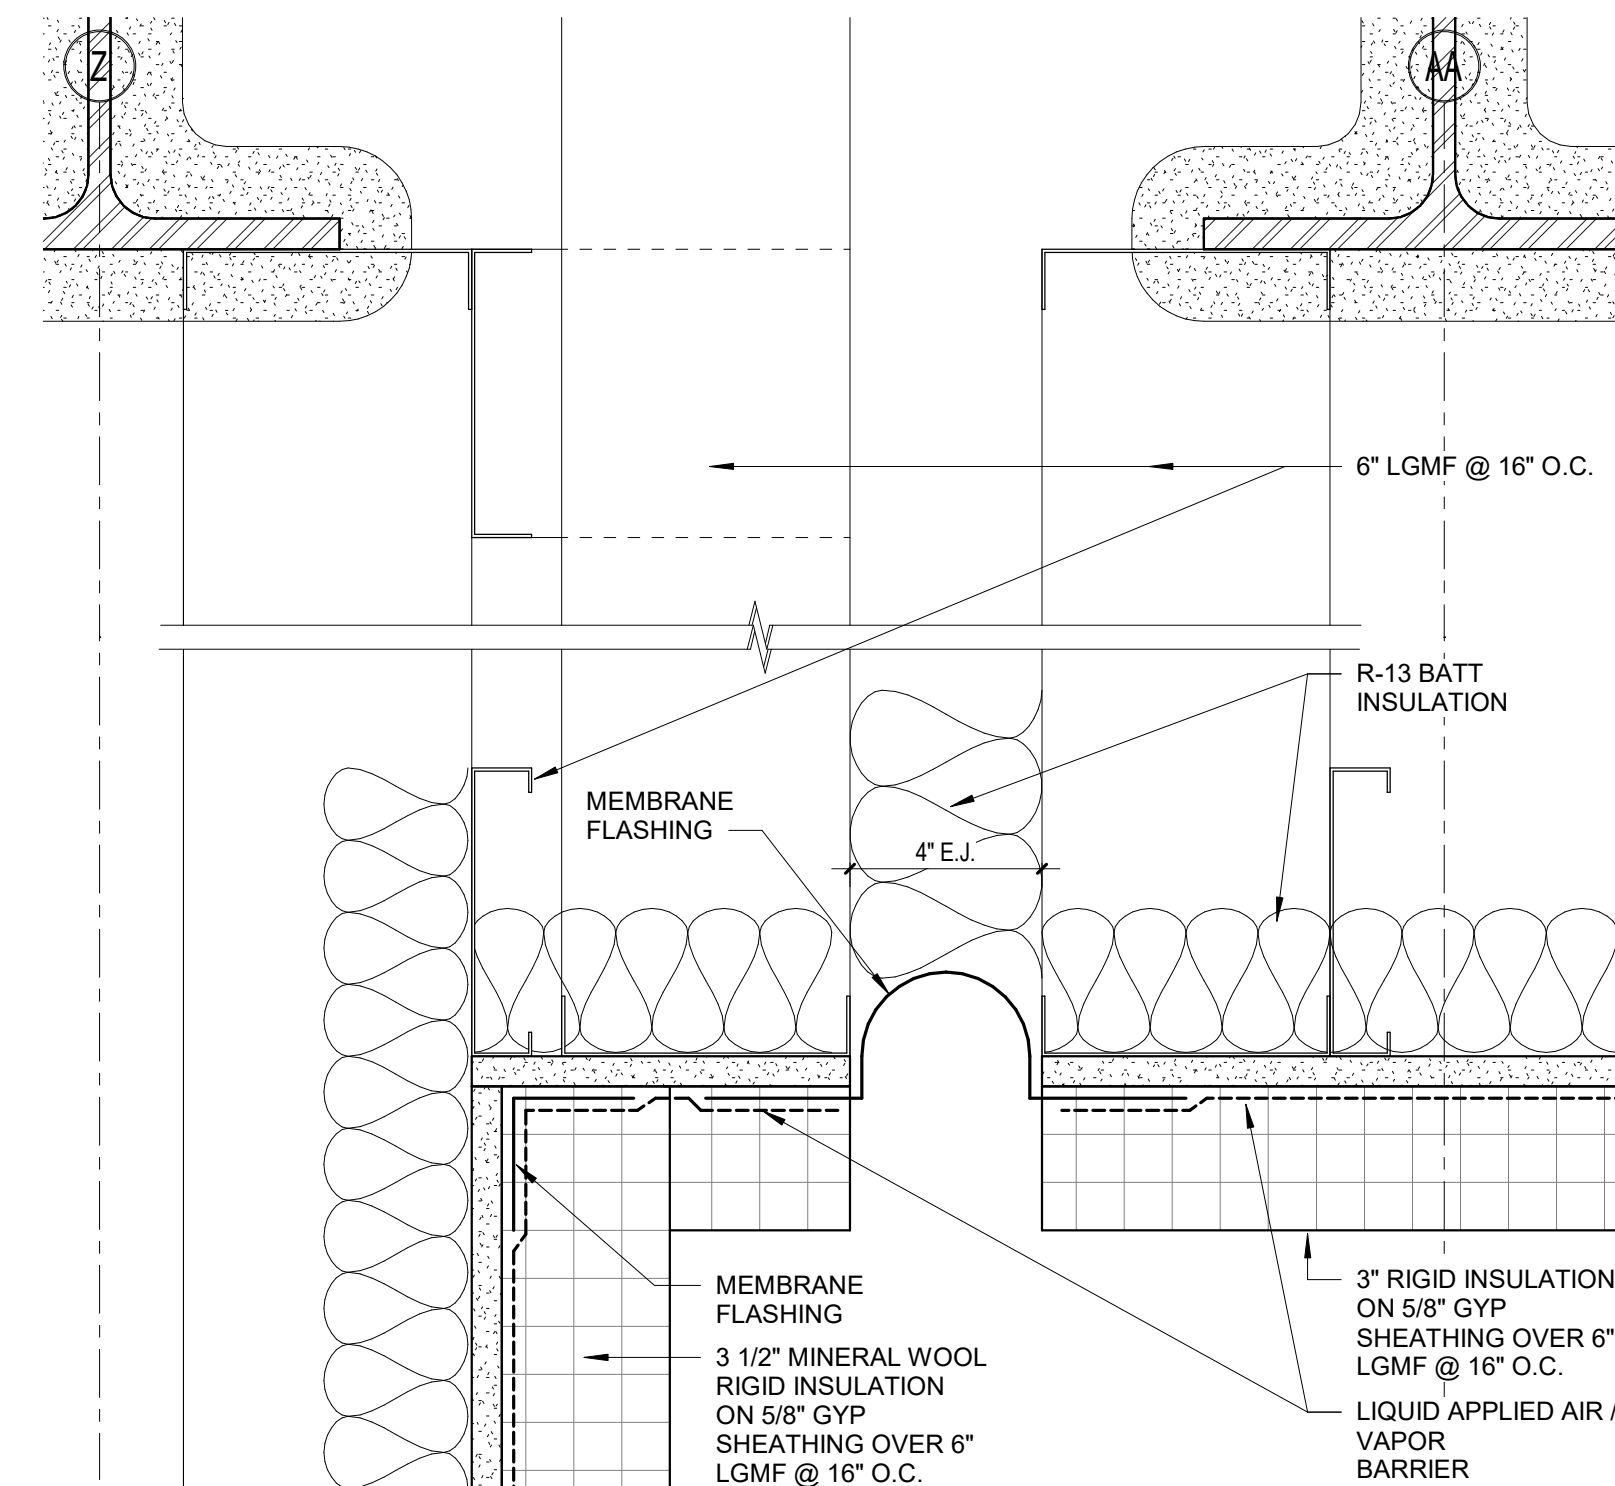


16 EXTERIOR WALL DETAIL
3" = 1'-0"

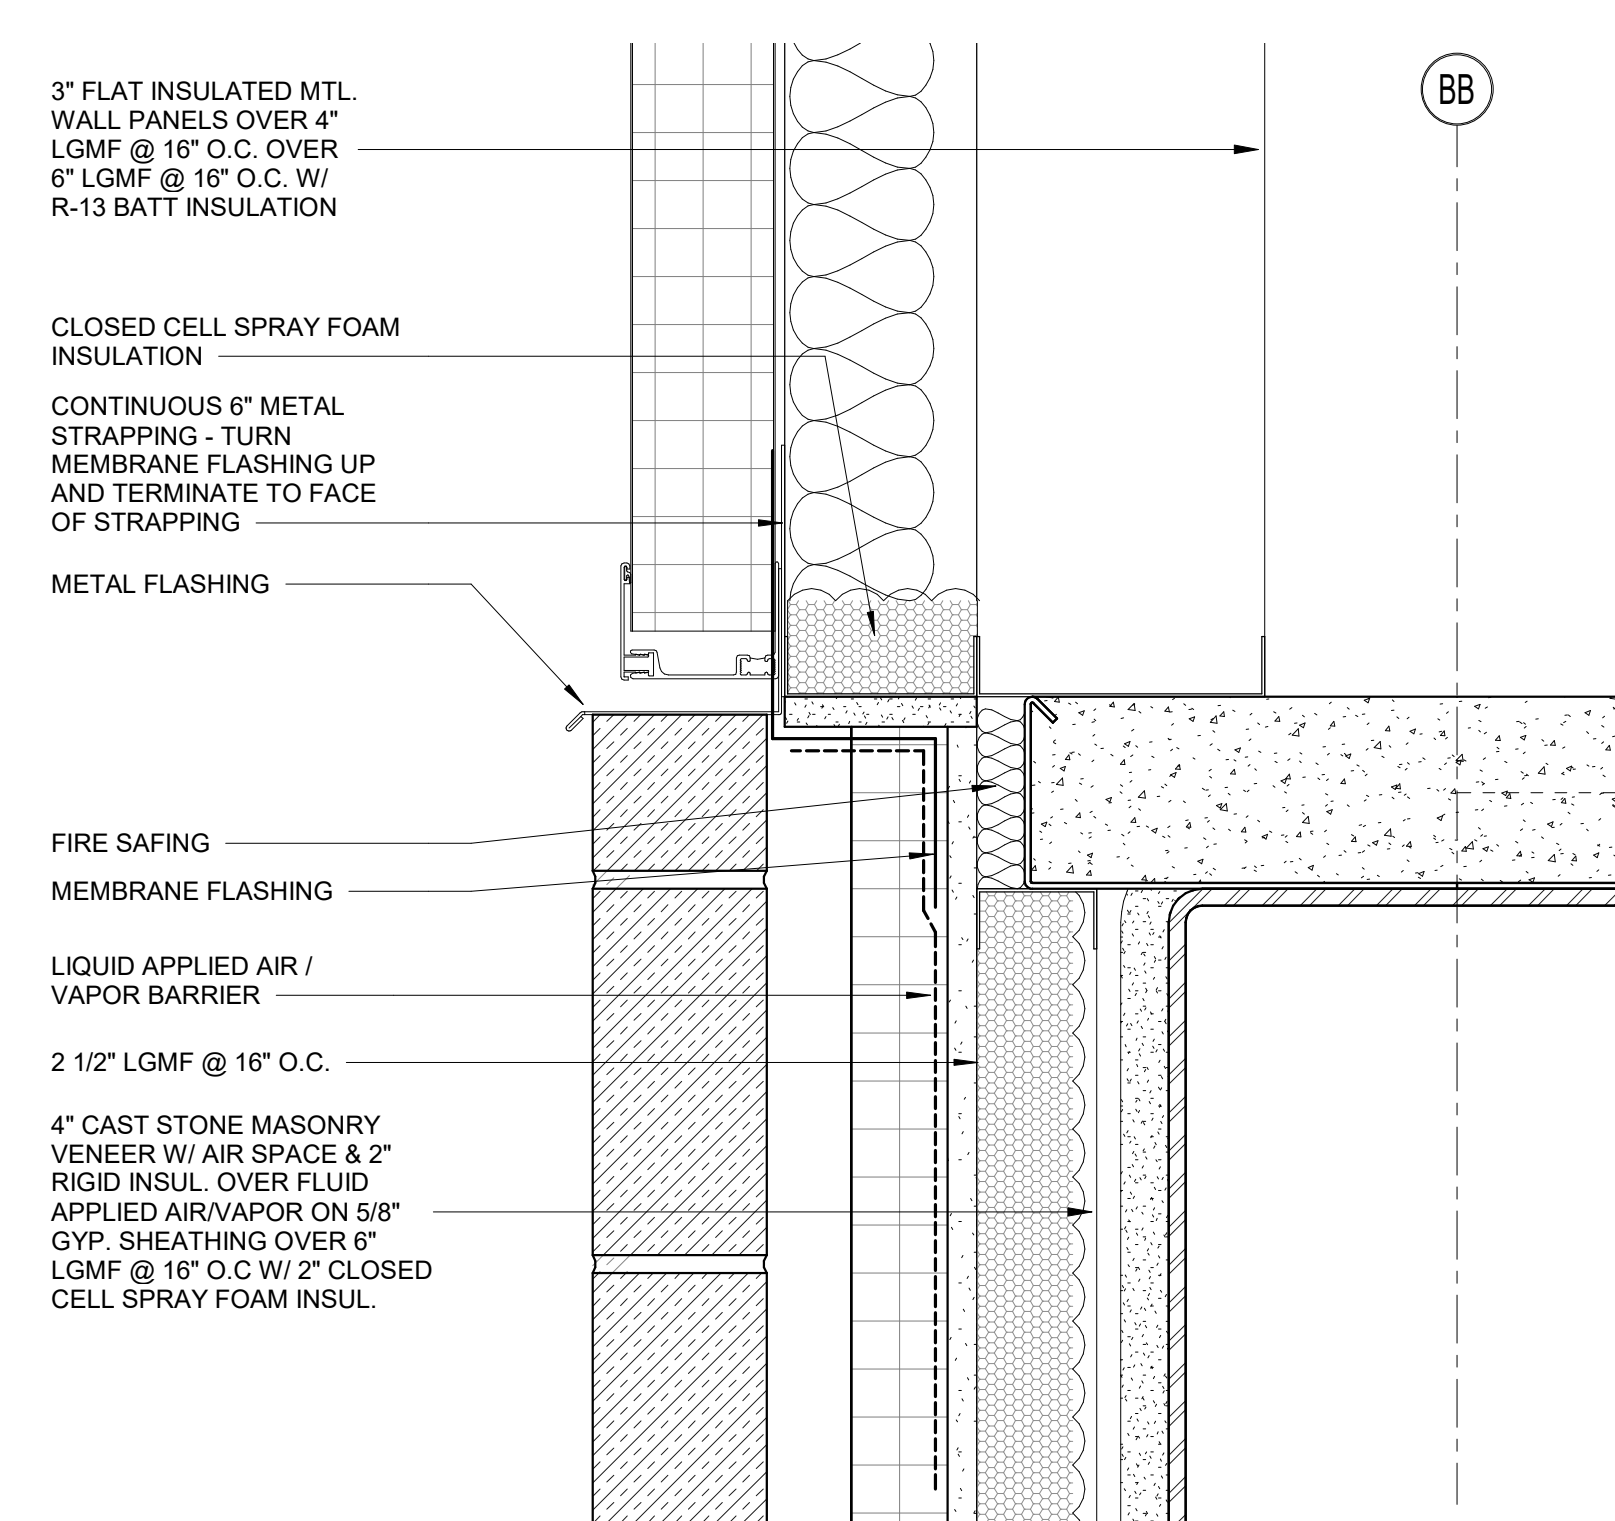


11 EXTERIOR WALL DETAIL
3" = 1'-0"

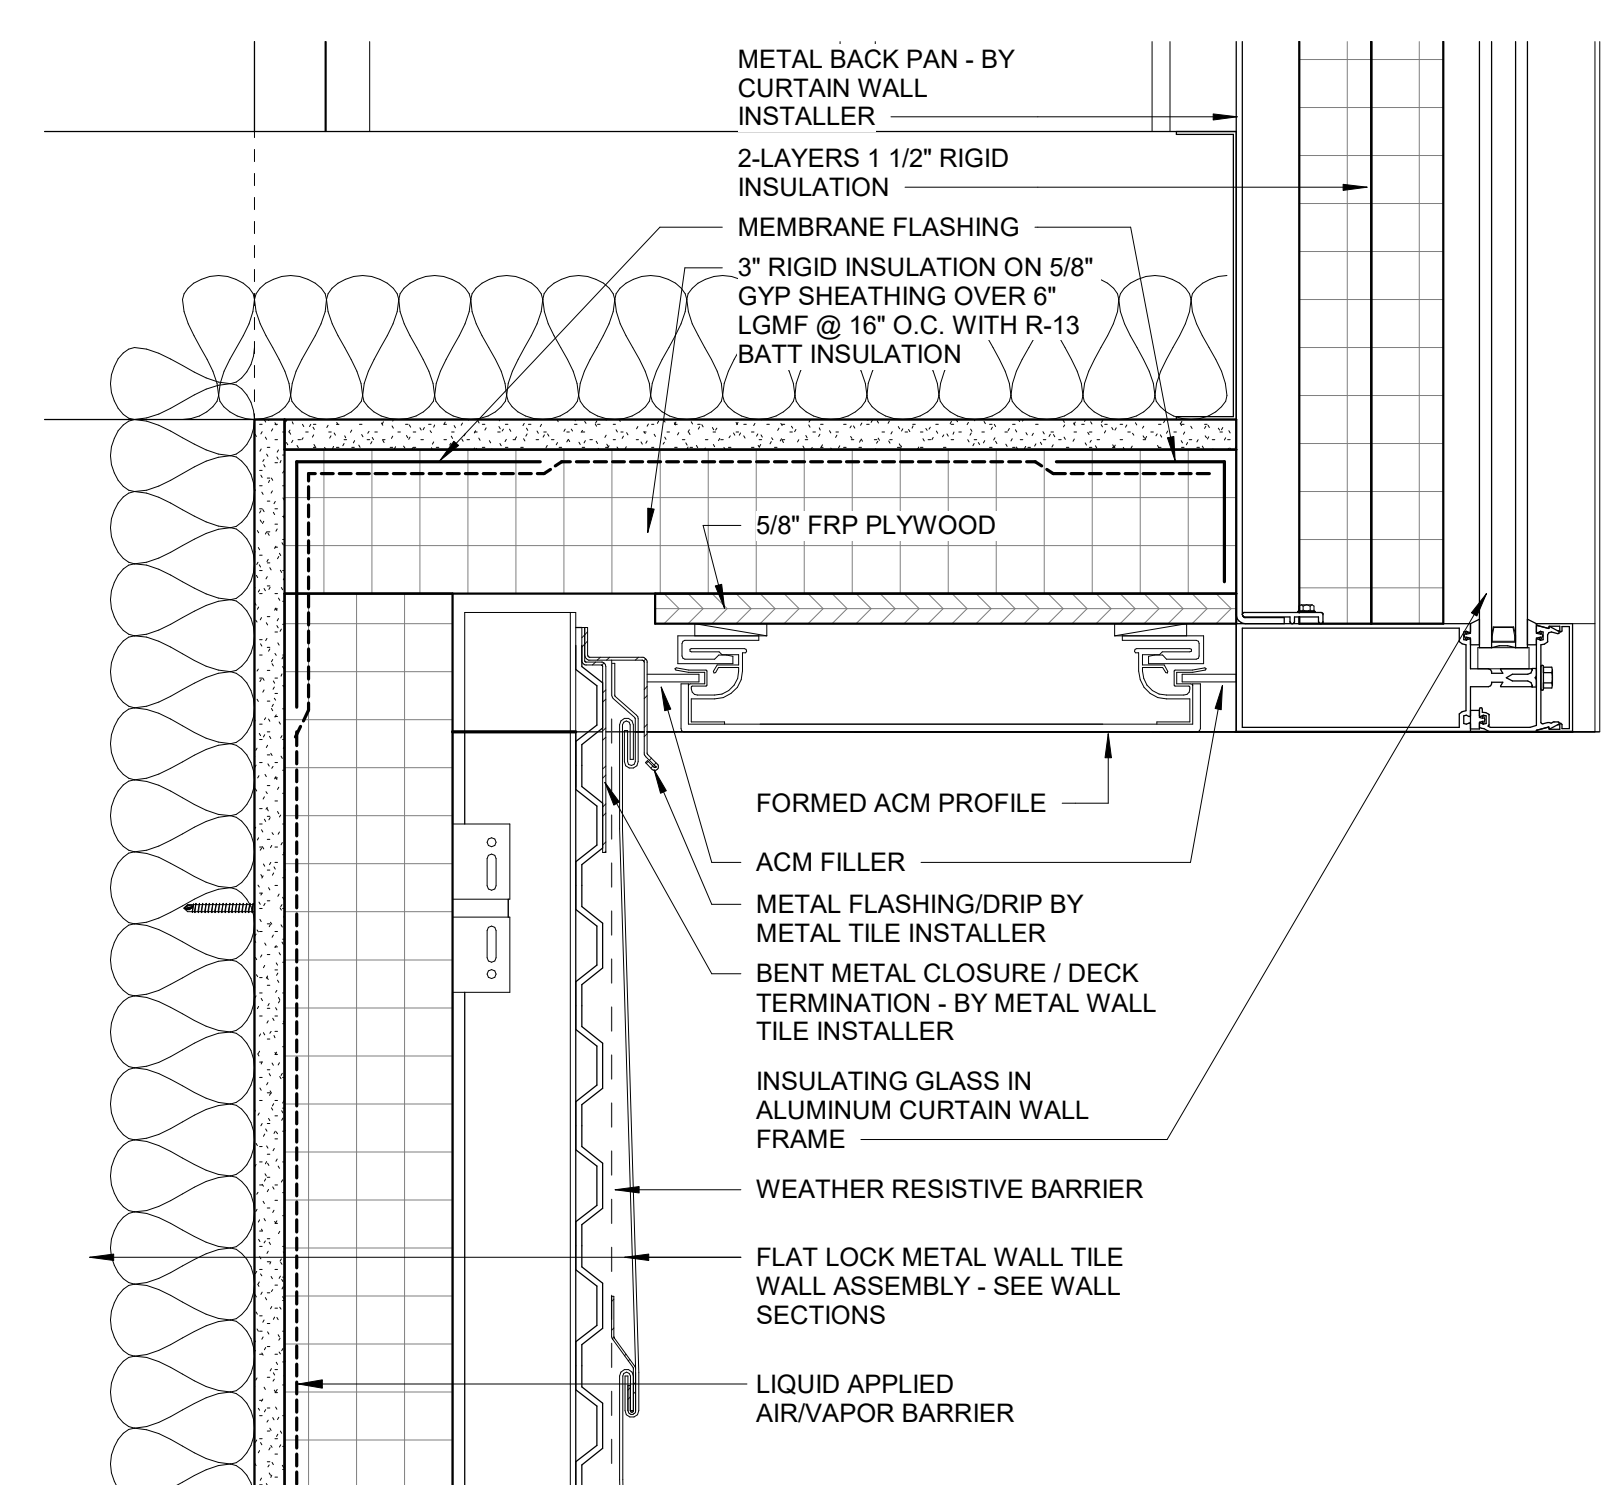


7 EXTERIOR WALL DETAIL
3" = 1'-0"

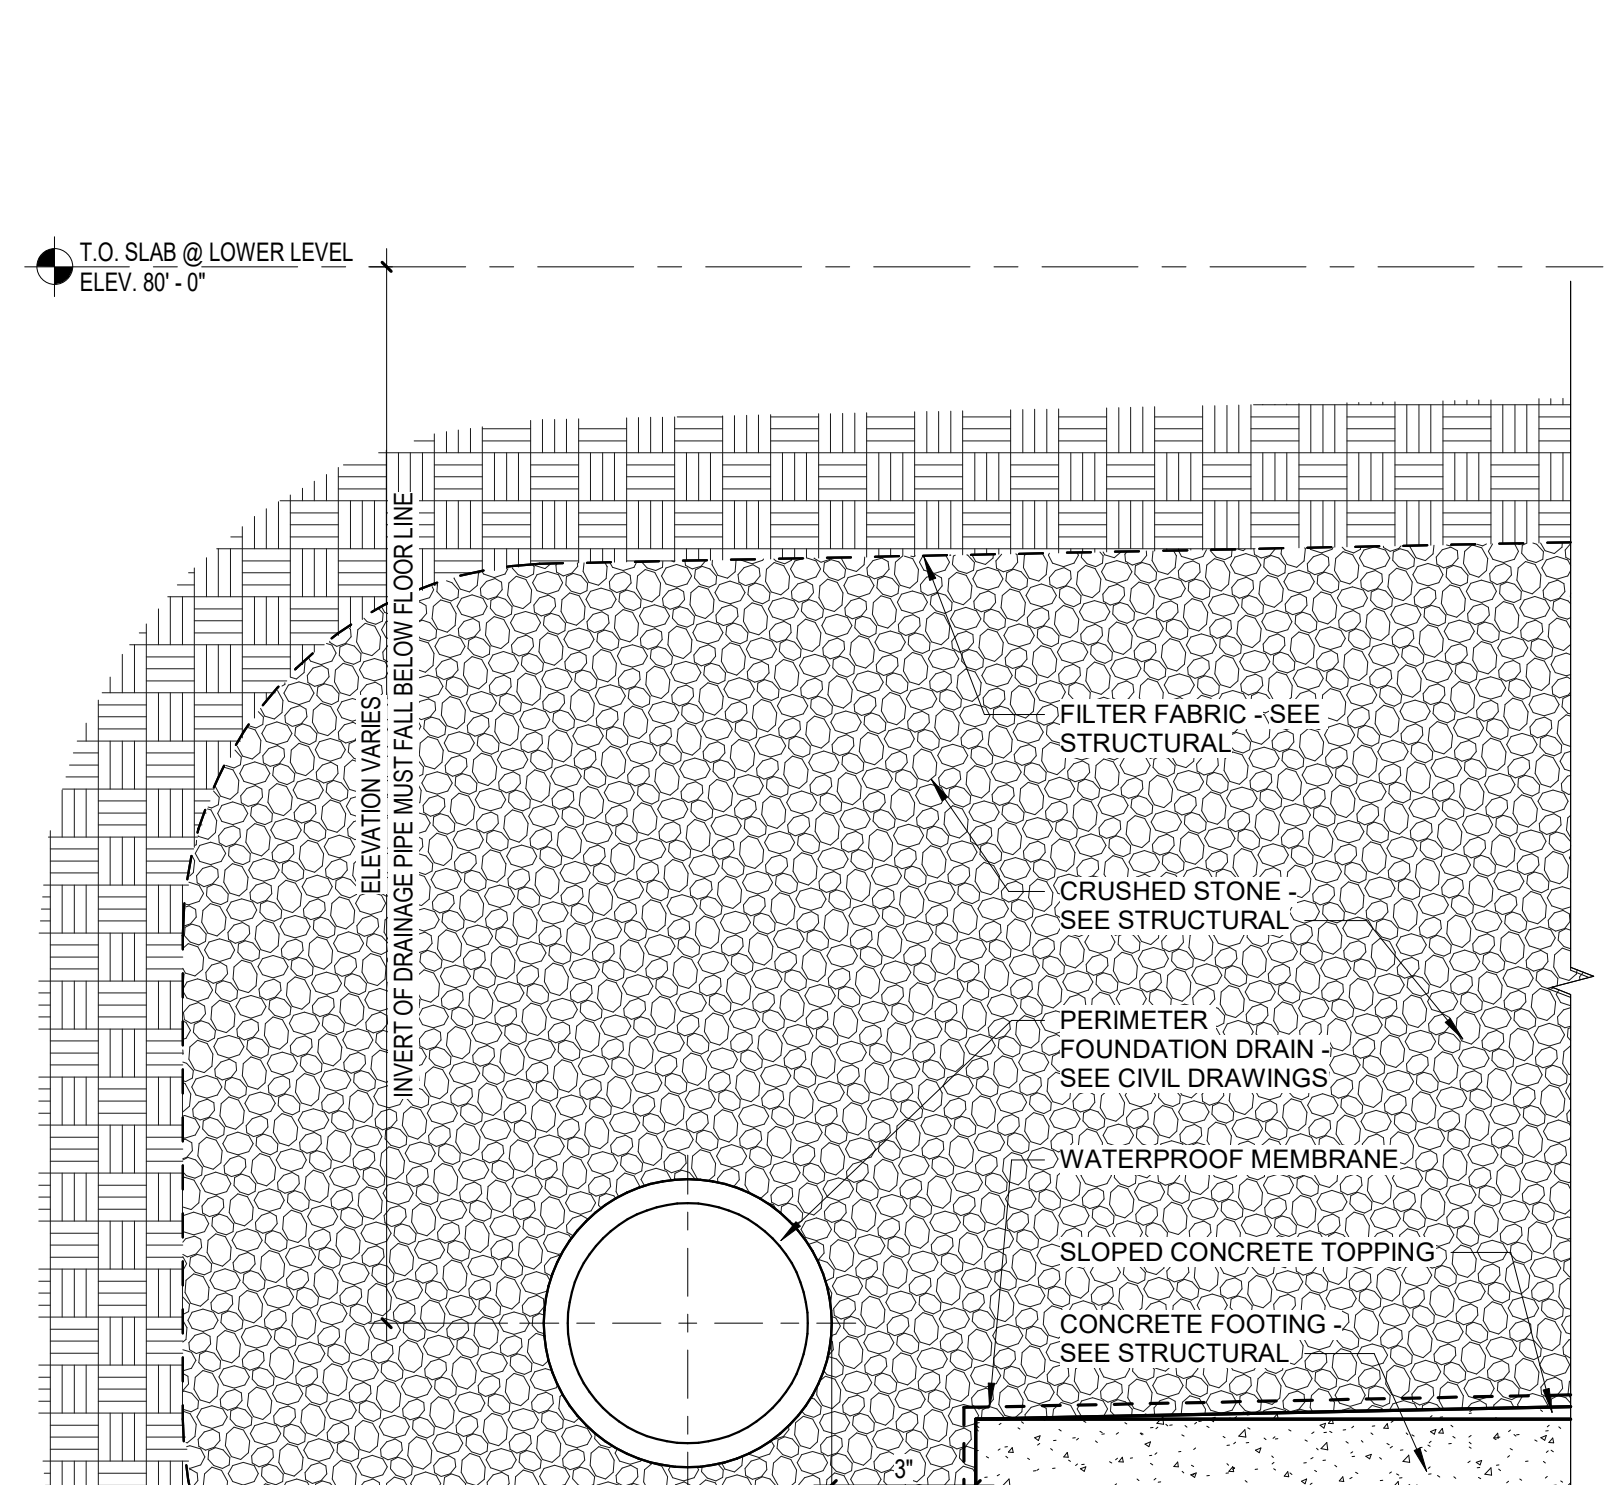


2 FOUNDATION DRAINAGE DETAIL
3" = 1'-0"

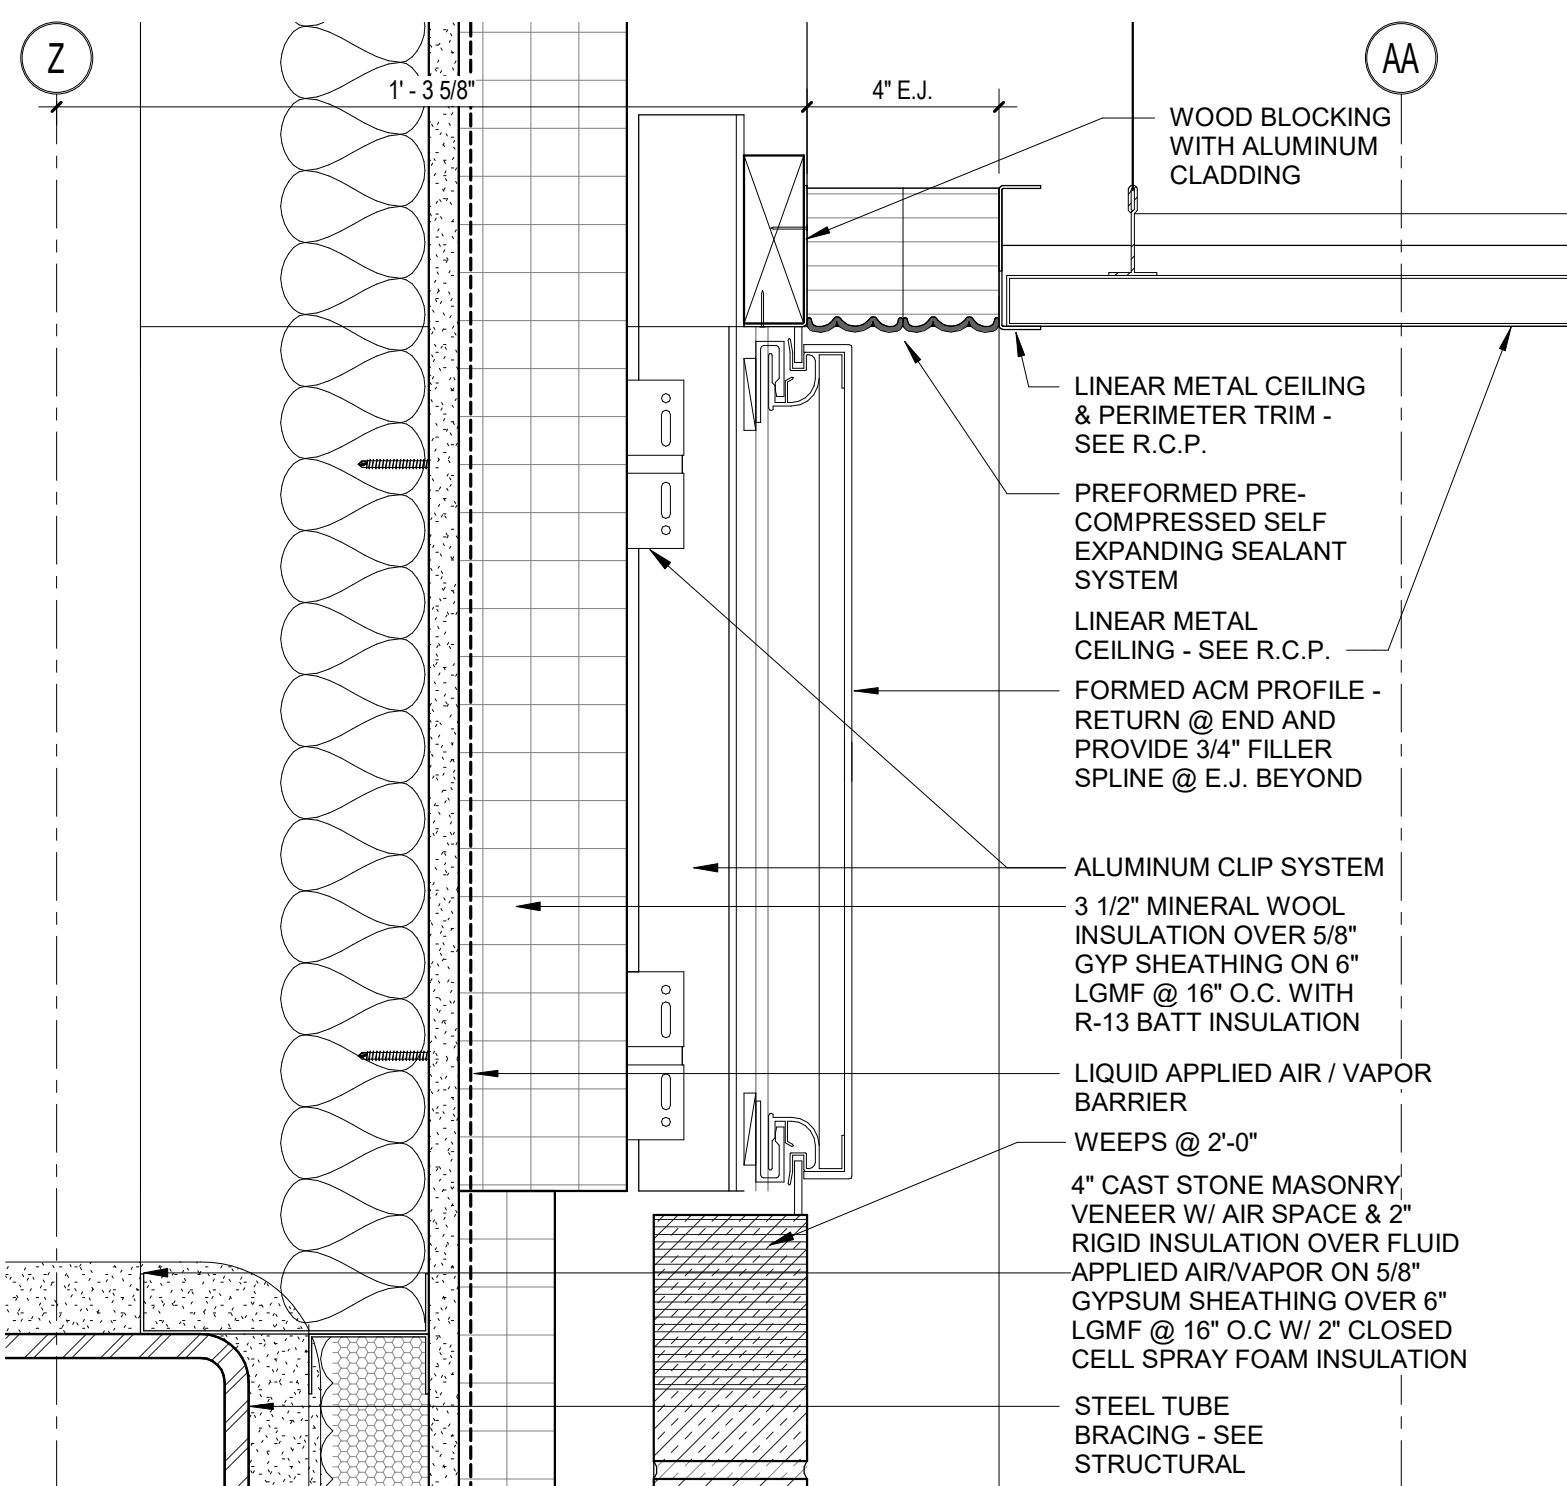


17 EXTERIOR WALL DETAIL
3" = 1'-0"

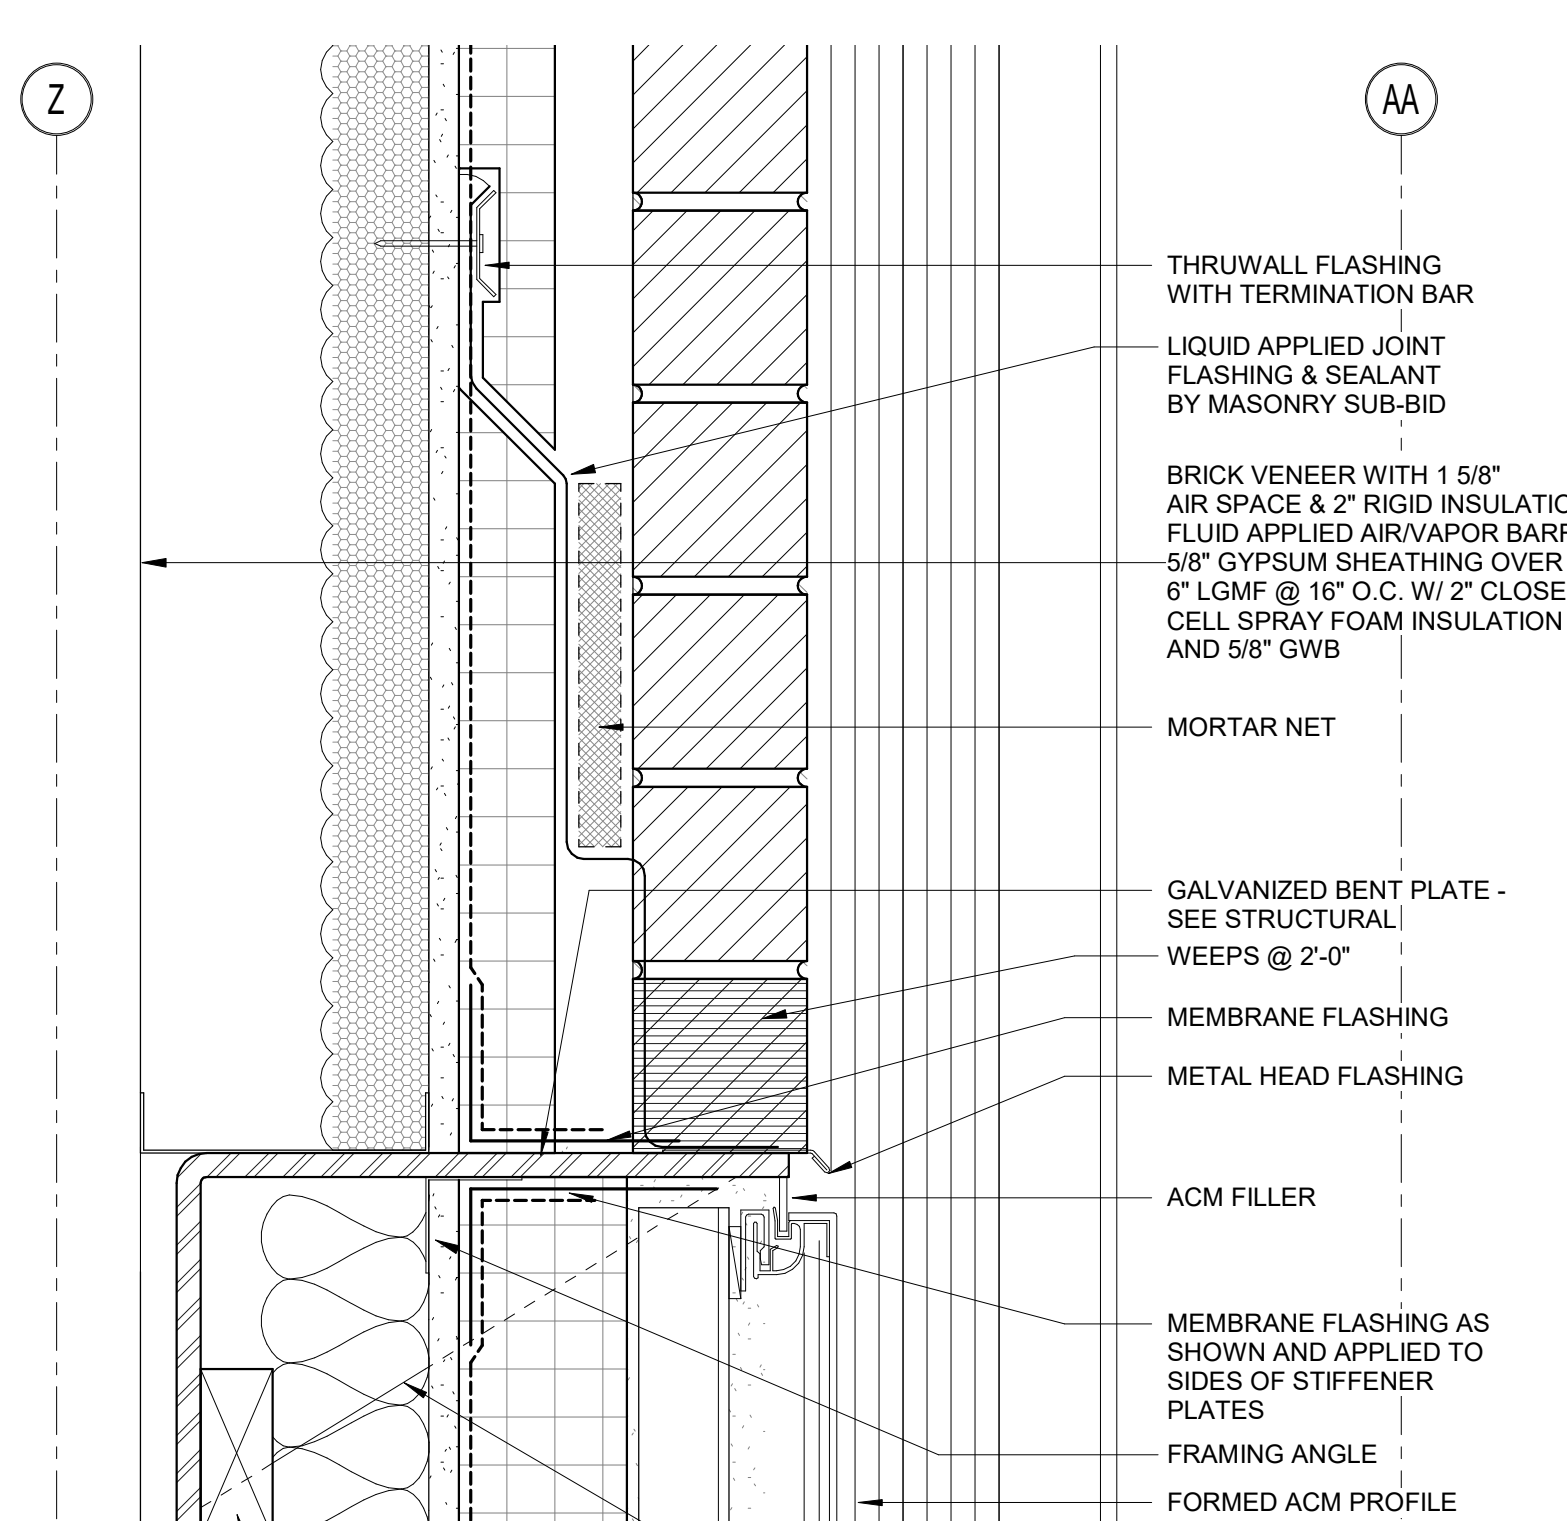


8 EXTERIOR WALL DETAIL
3" = 1'-0"

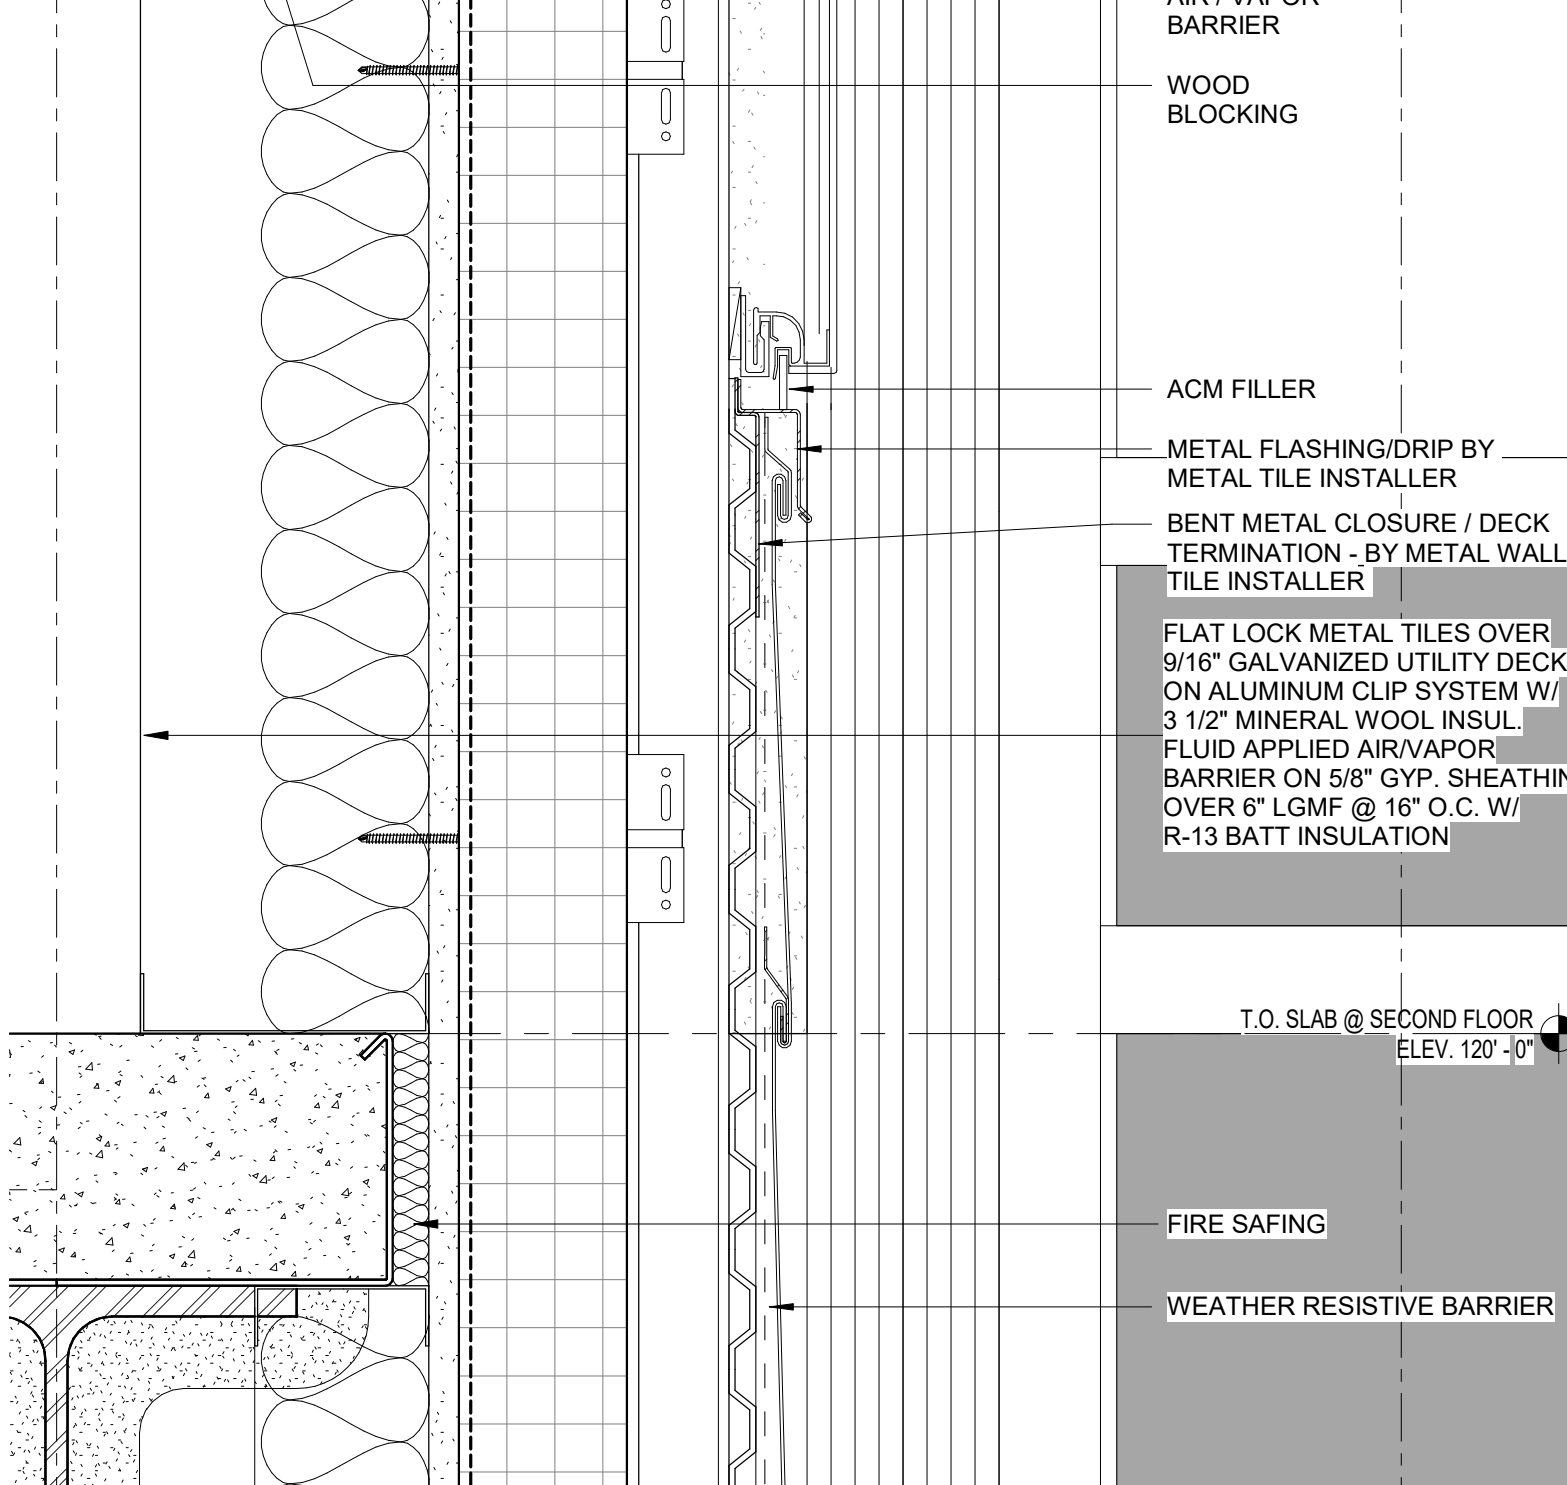


8 EXTERIOR WALL DETAIL
3" = 1'-0"

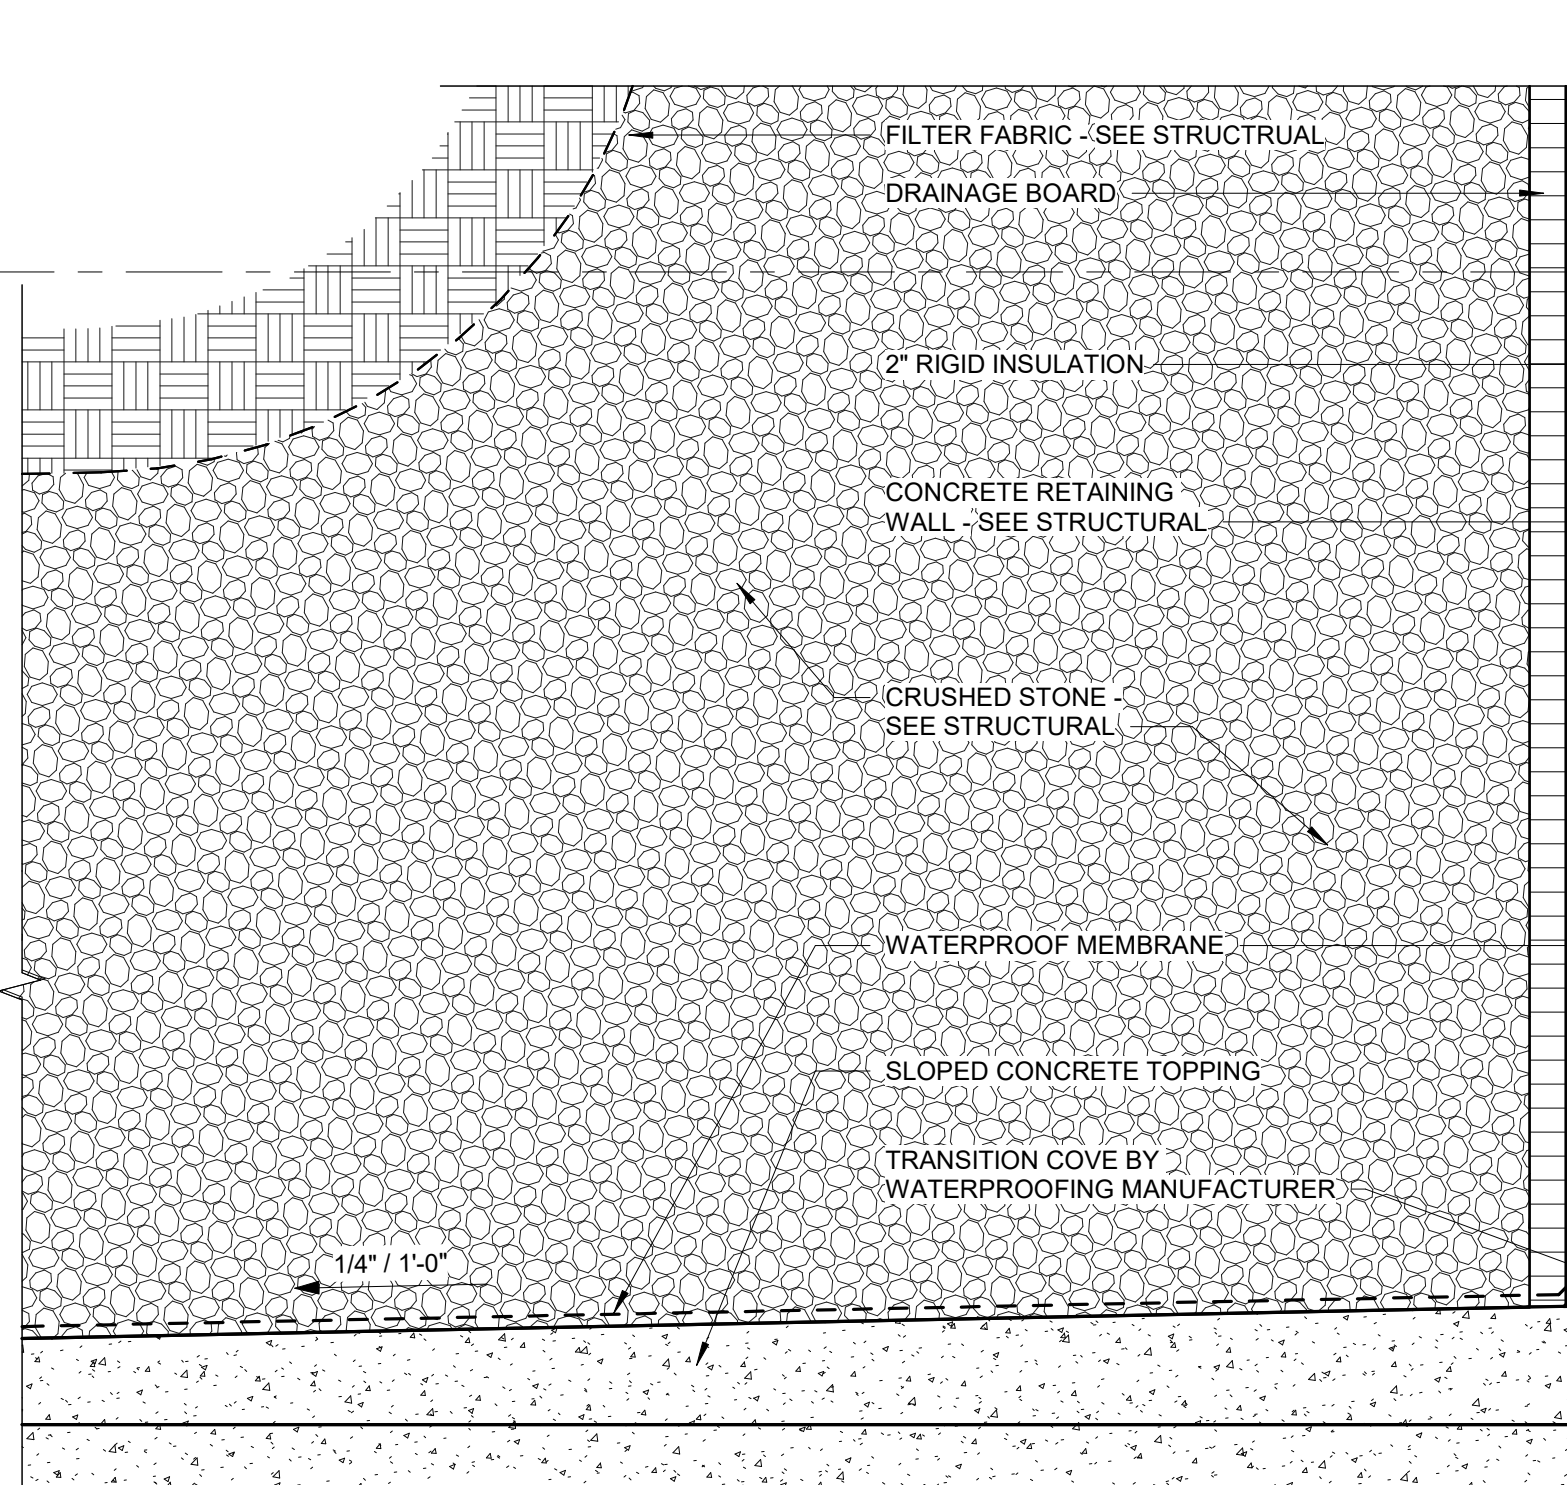


1 FOUNDATION DRAINAGE DETAIL
3" = 1'-0"

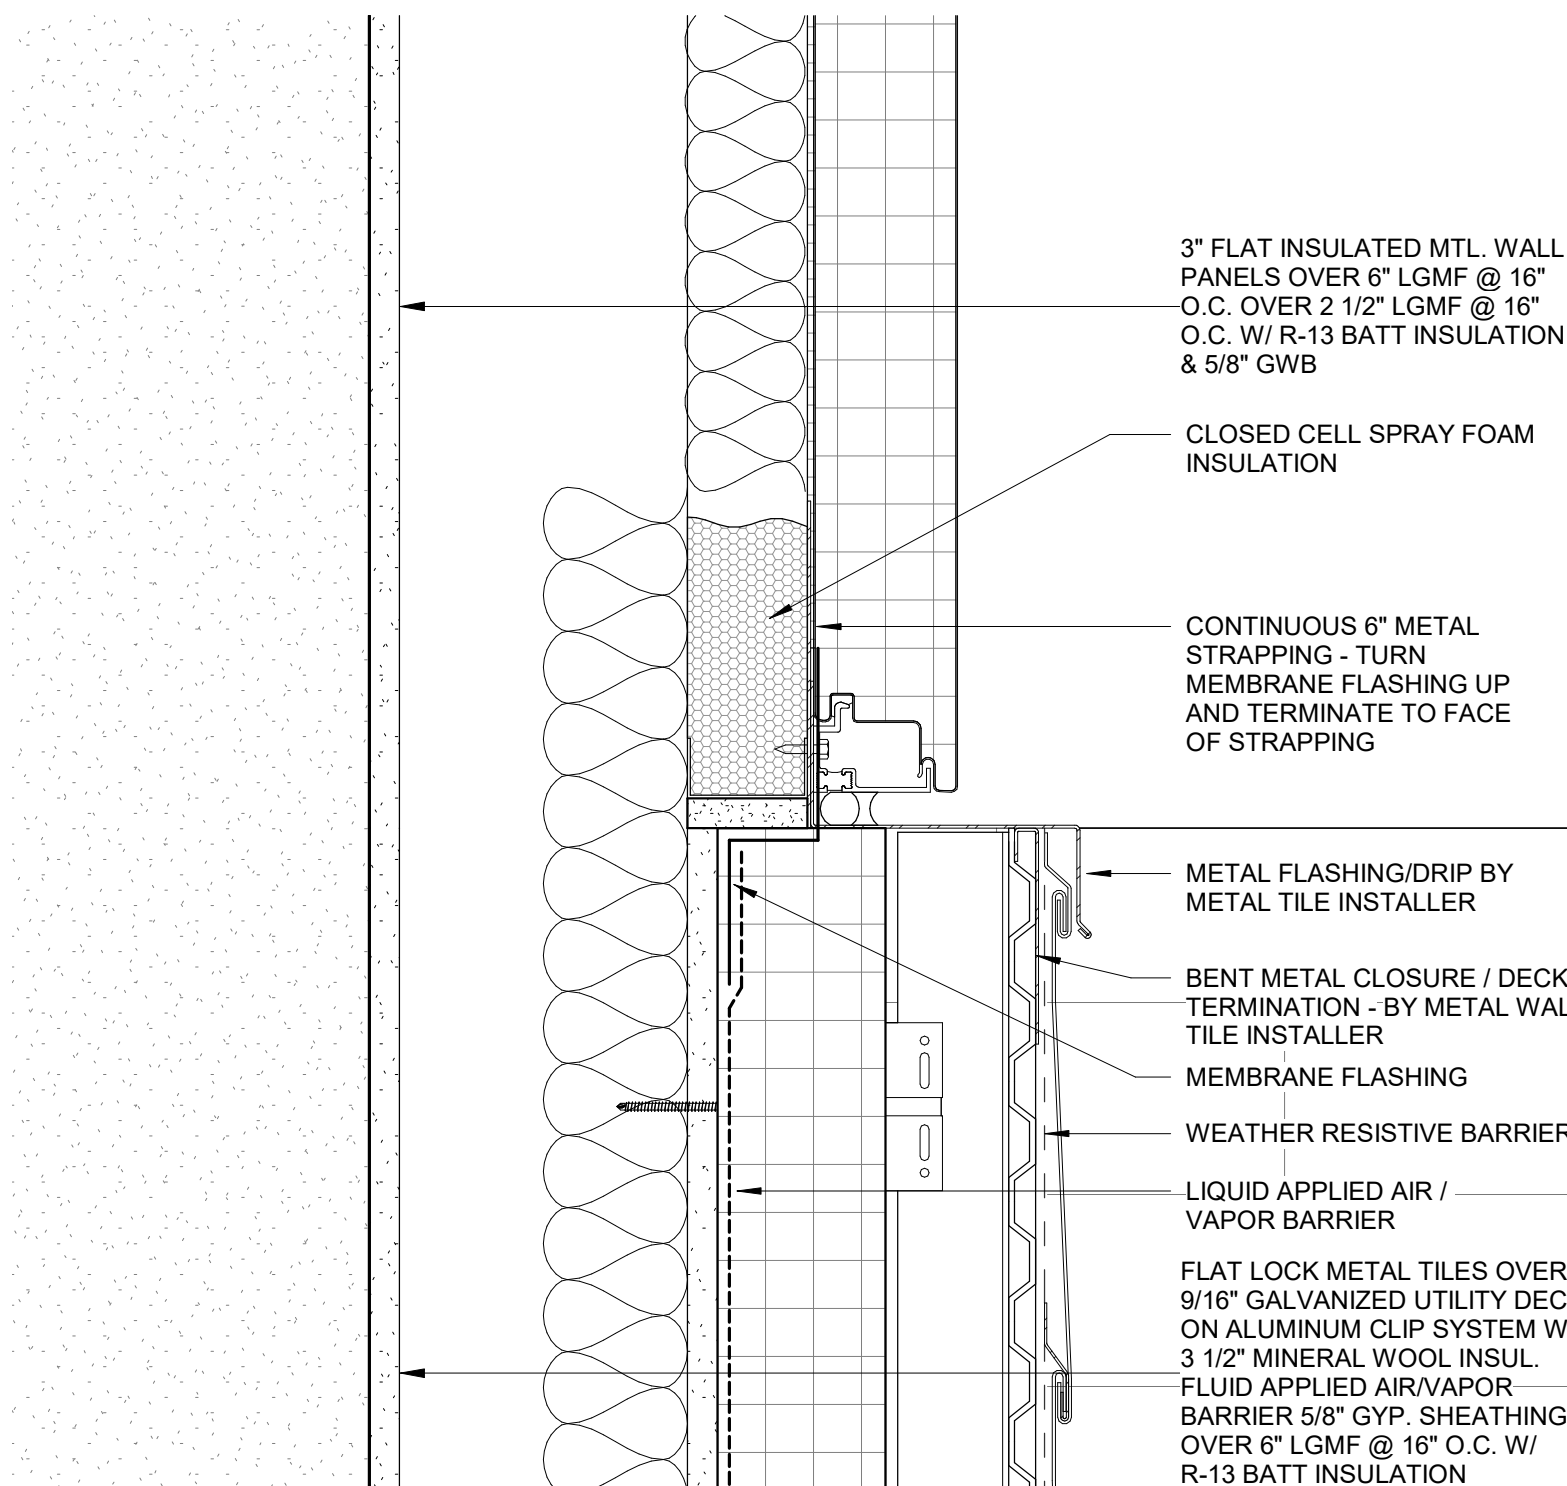







18 EXTERIOR WALL DETAIL
3" = 1'-0"

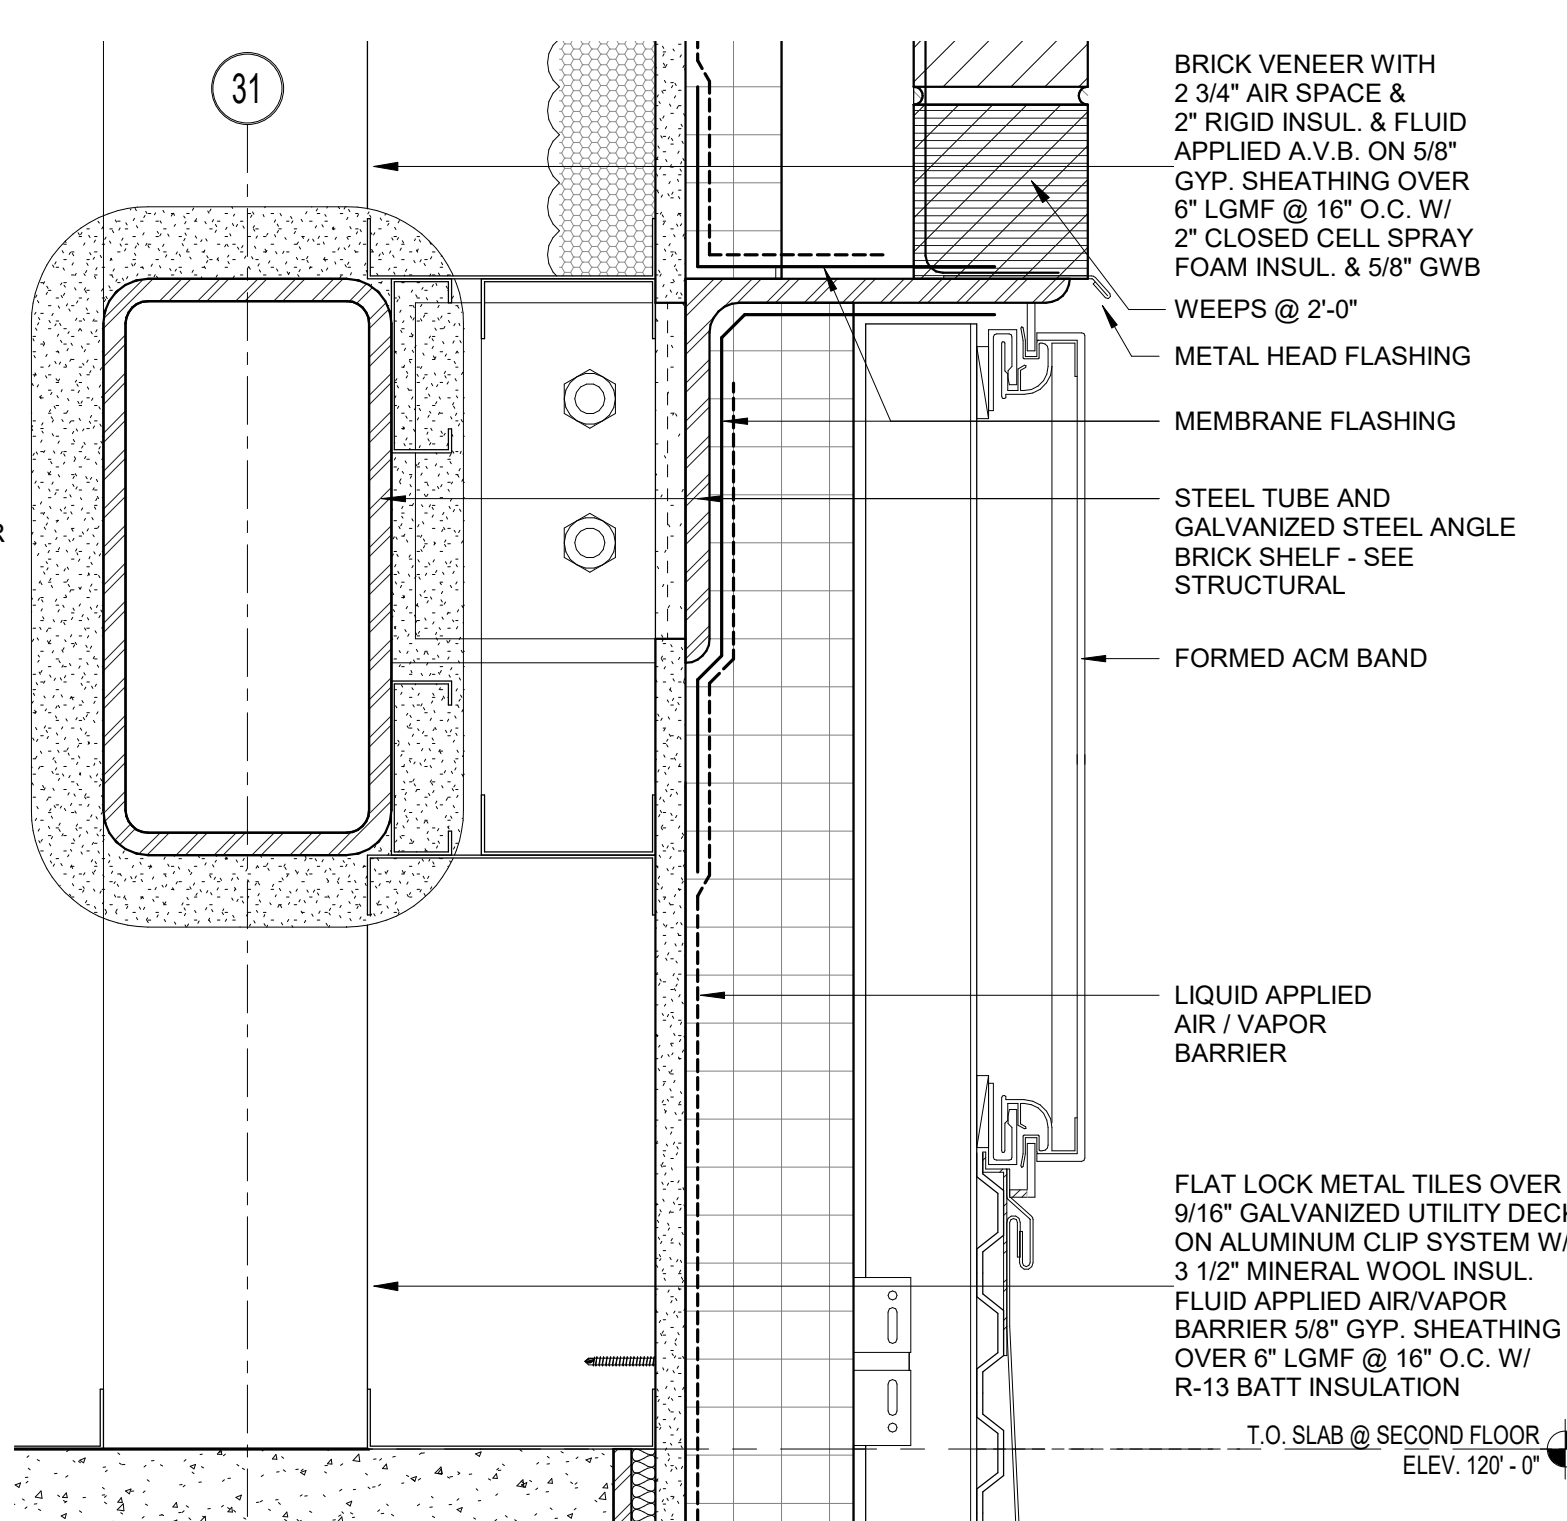


10 EXTERIOR WALL DETAIL
3" = 1'-0"

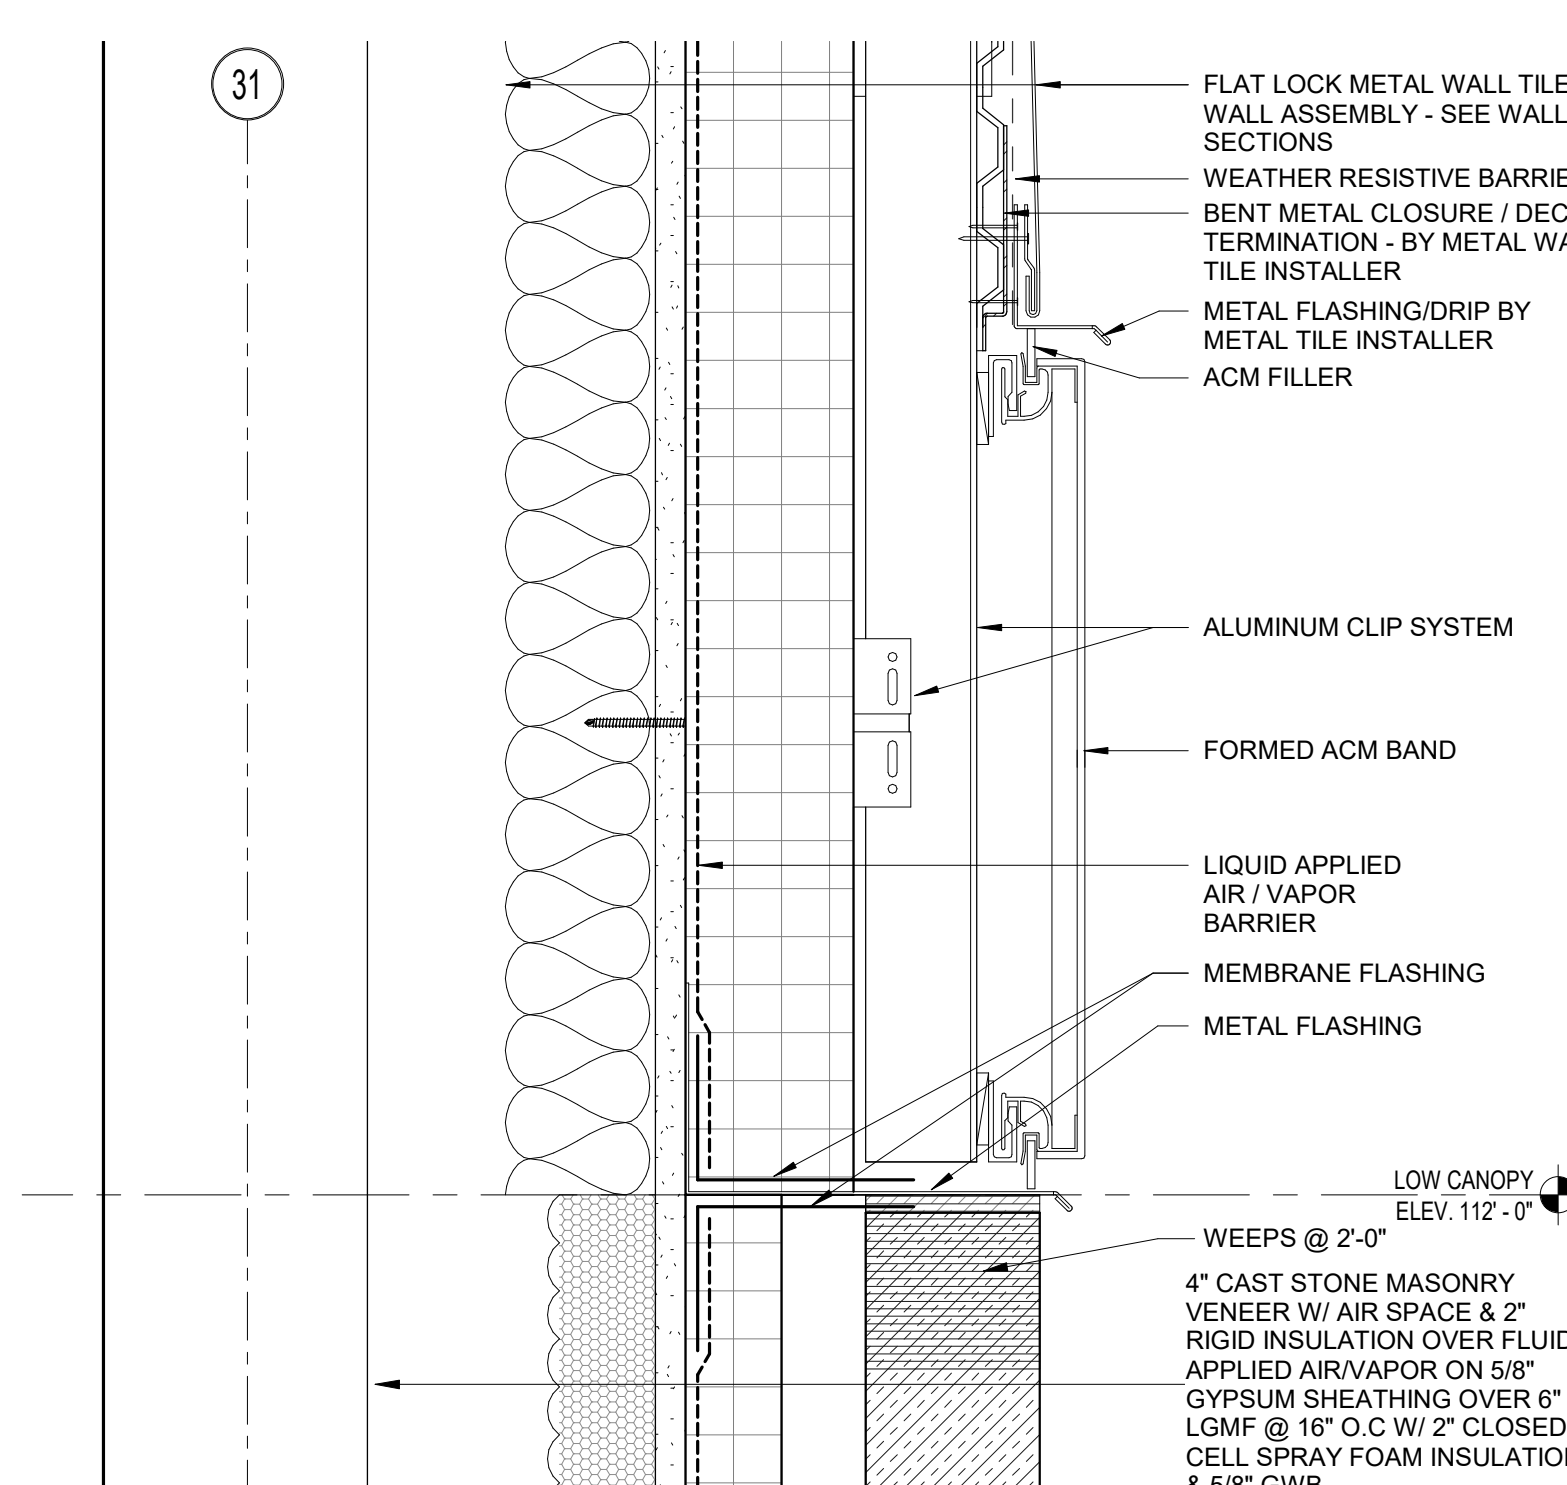

9 EXTERIOR WALL DETAIL
3" = 1'-0"

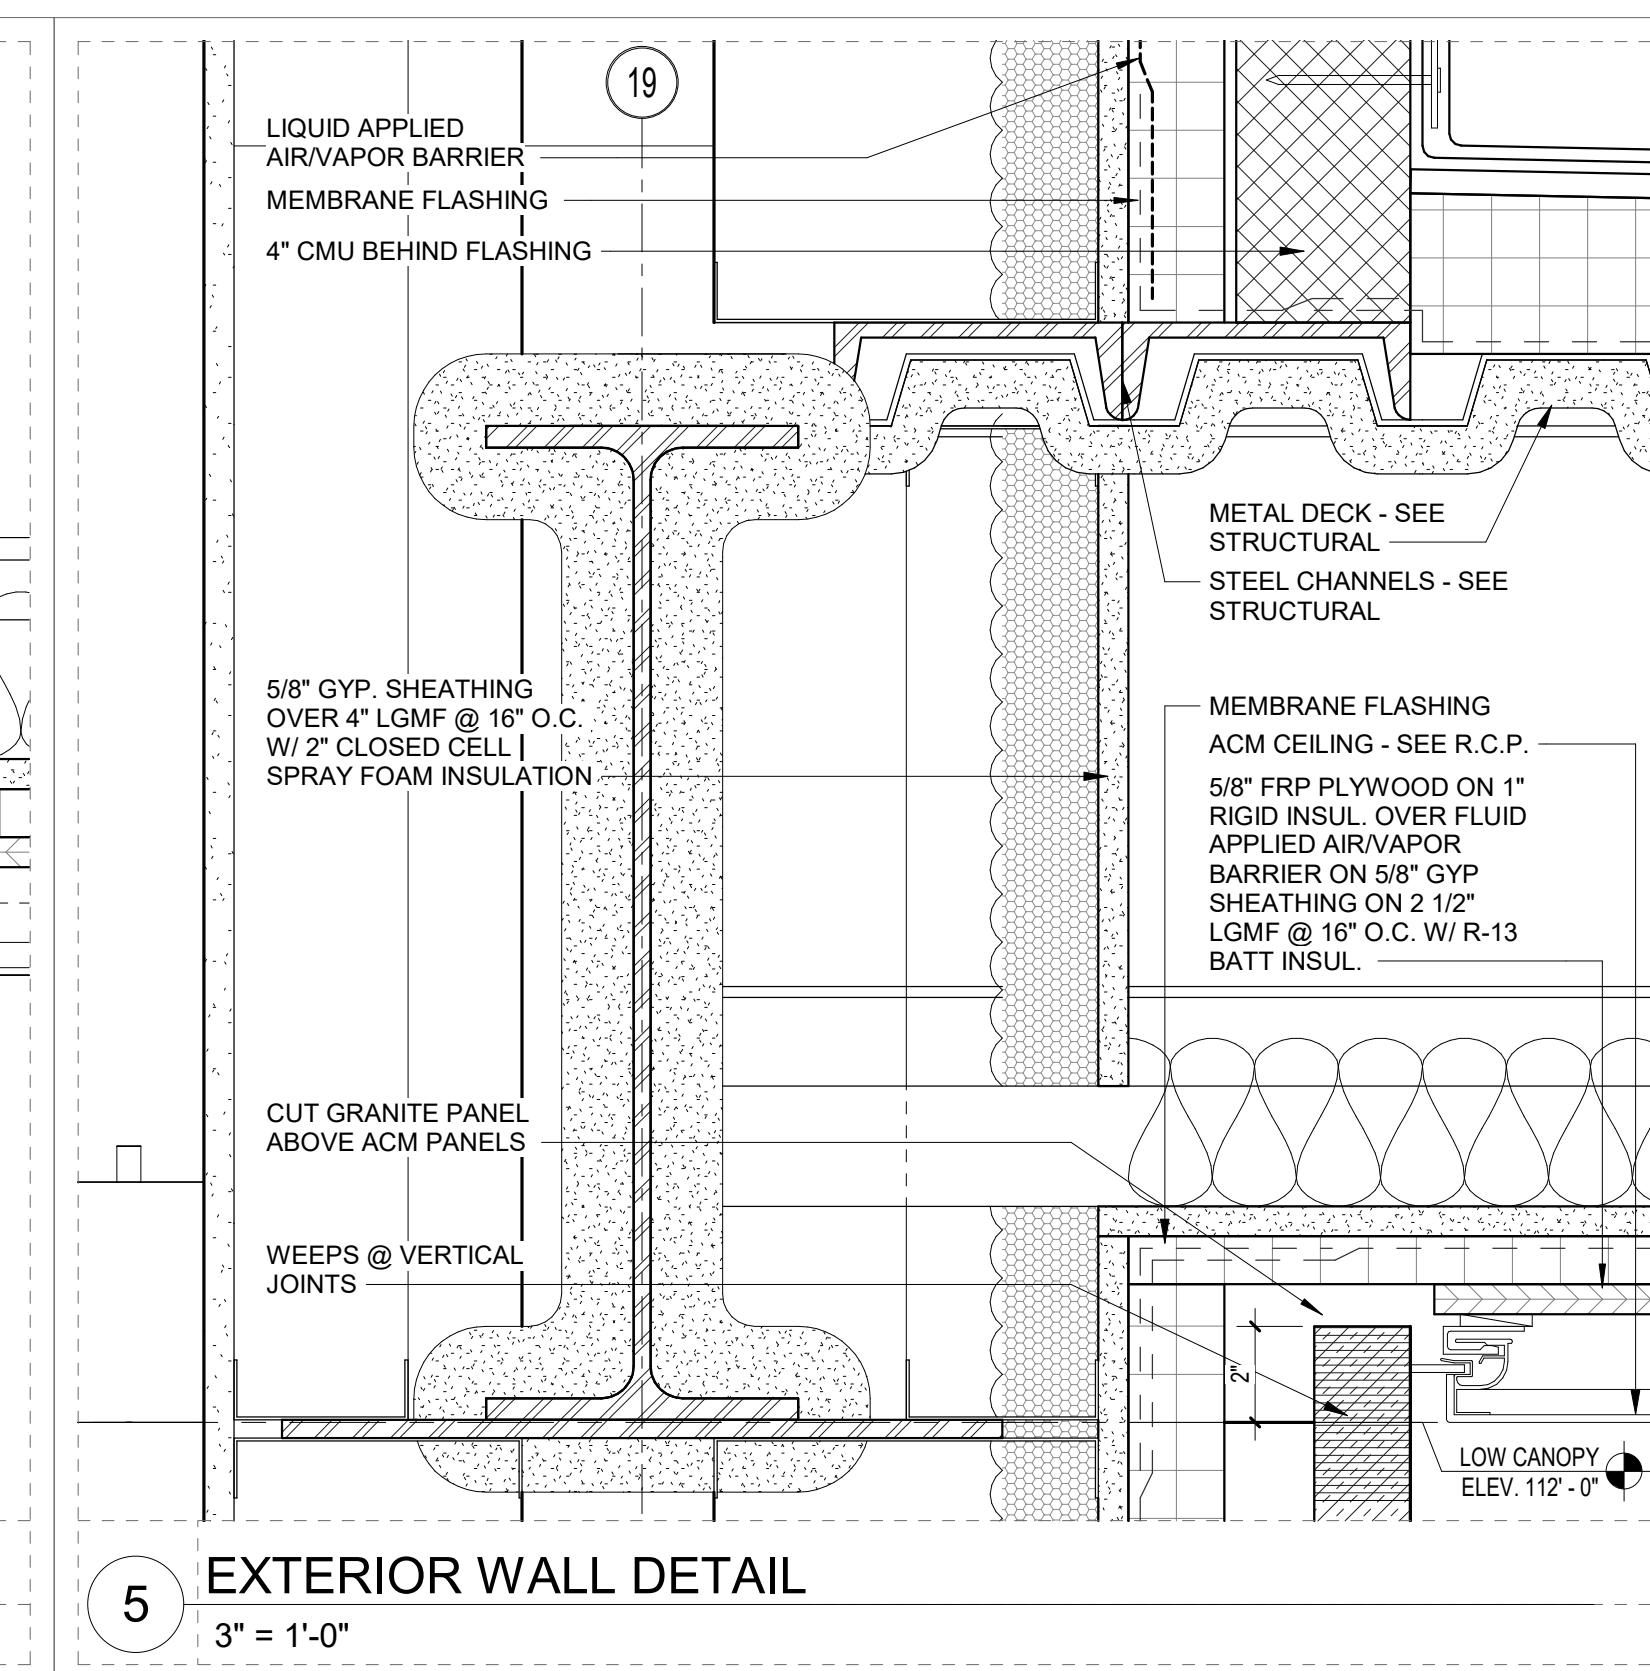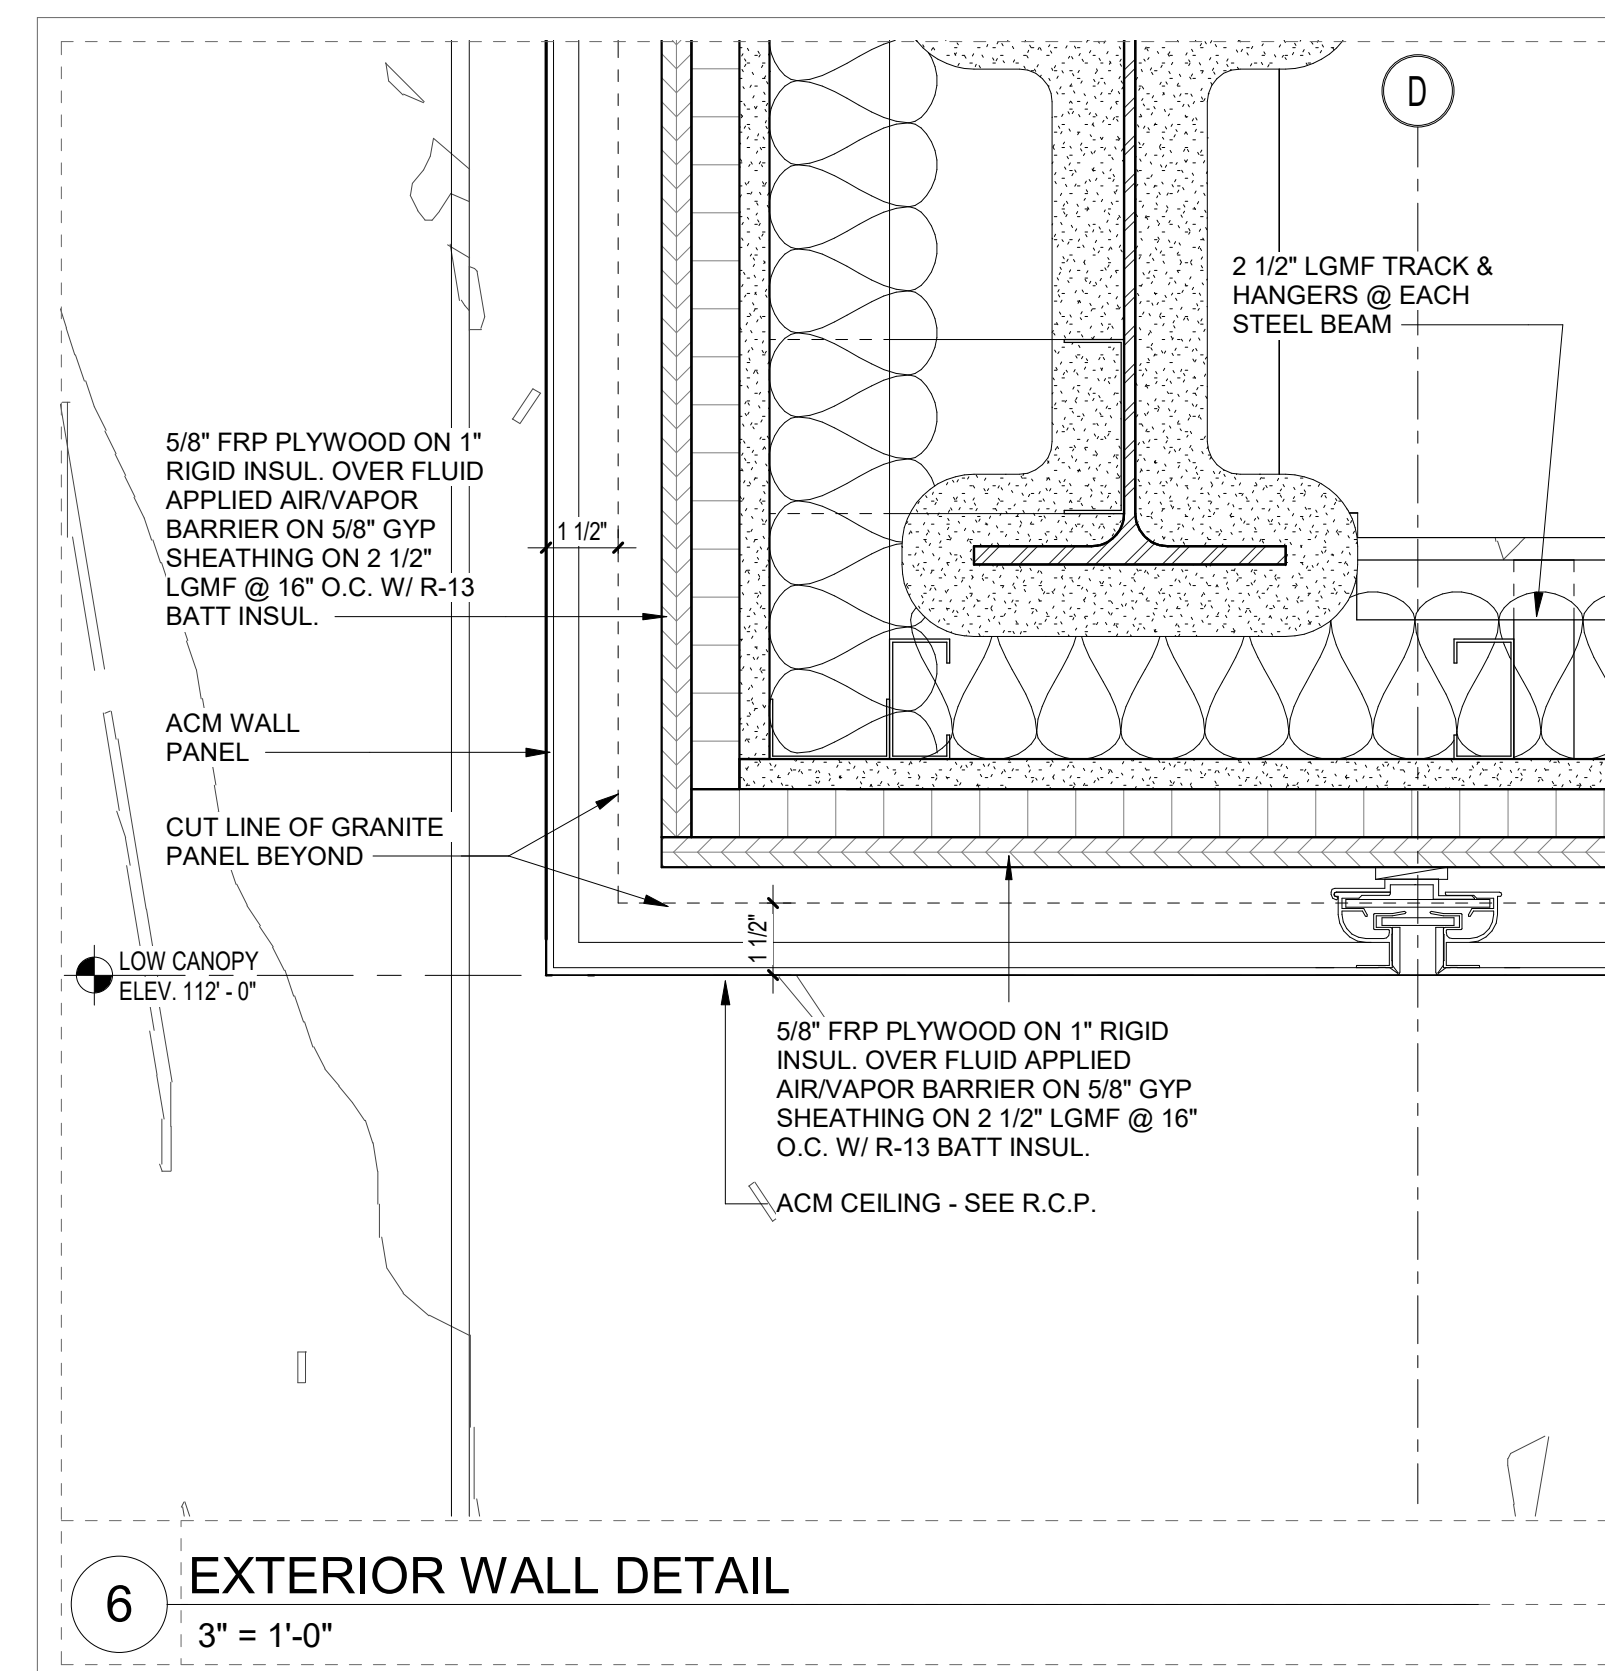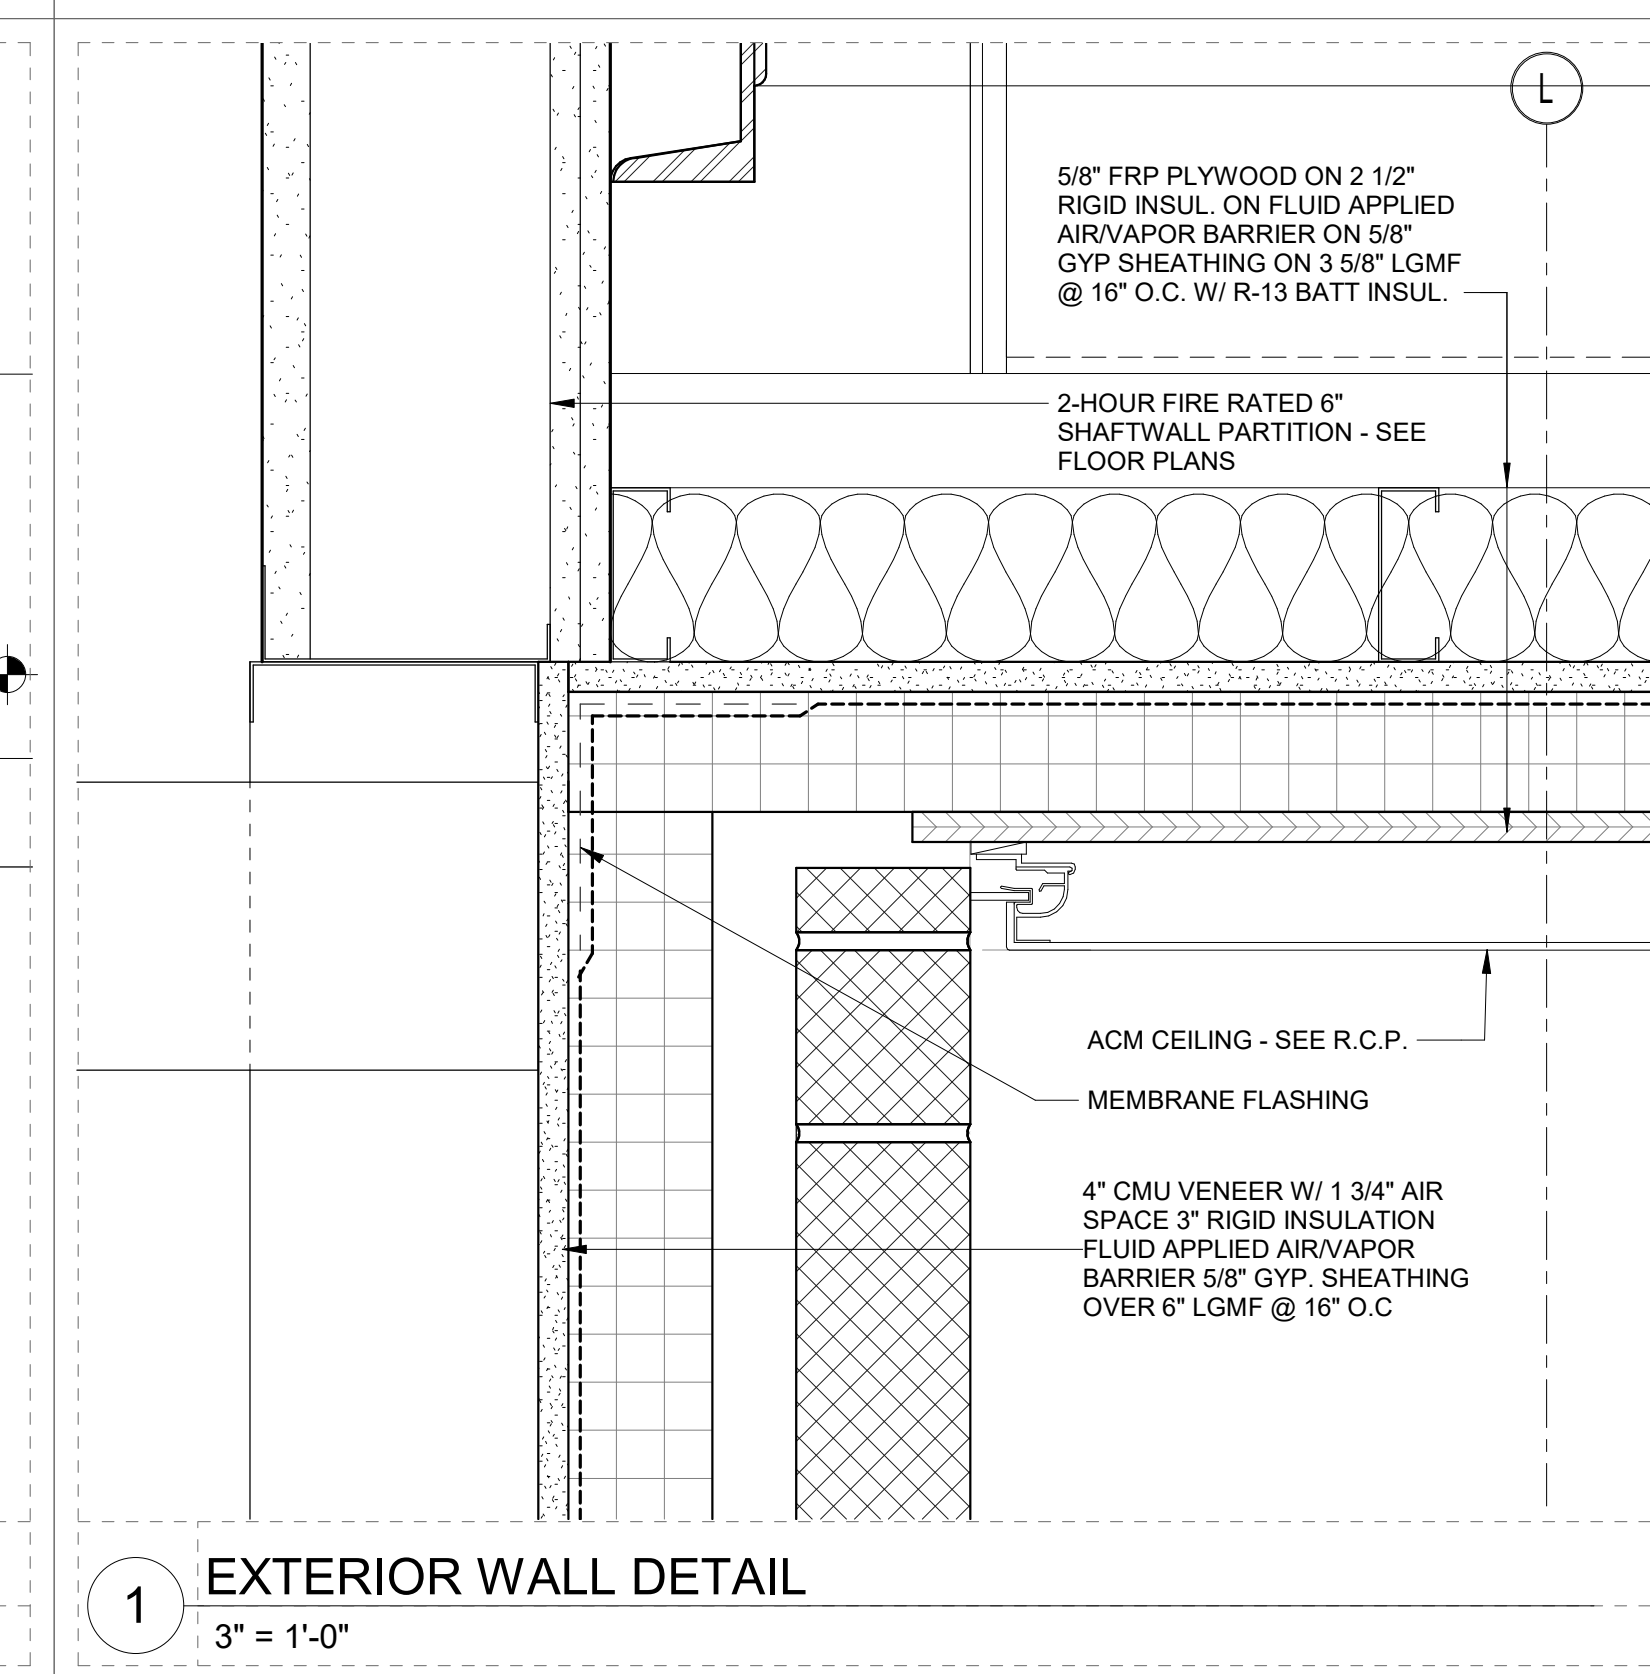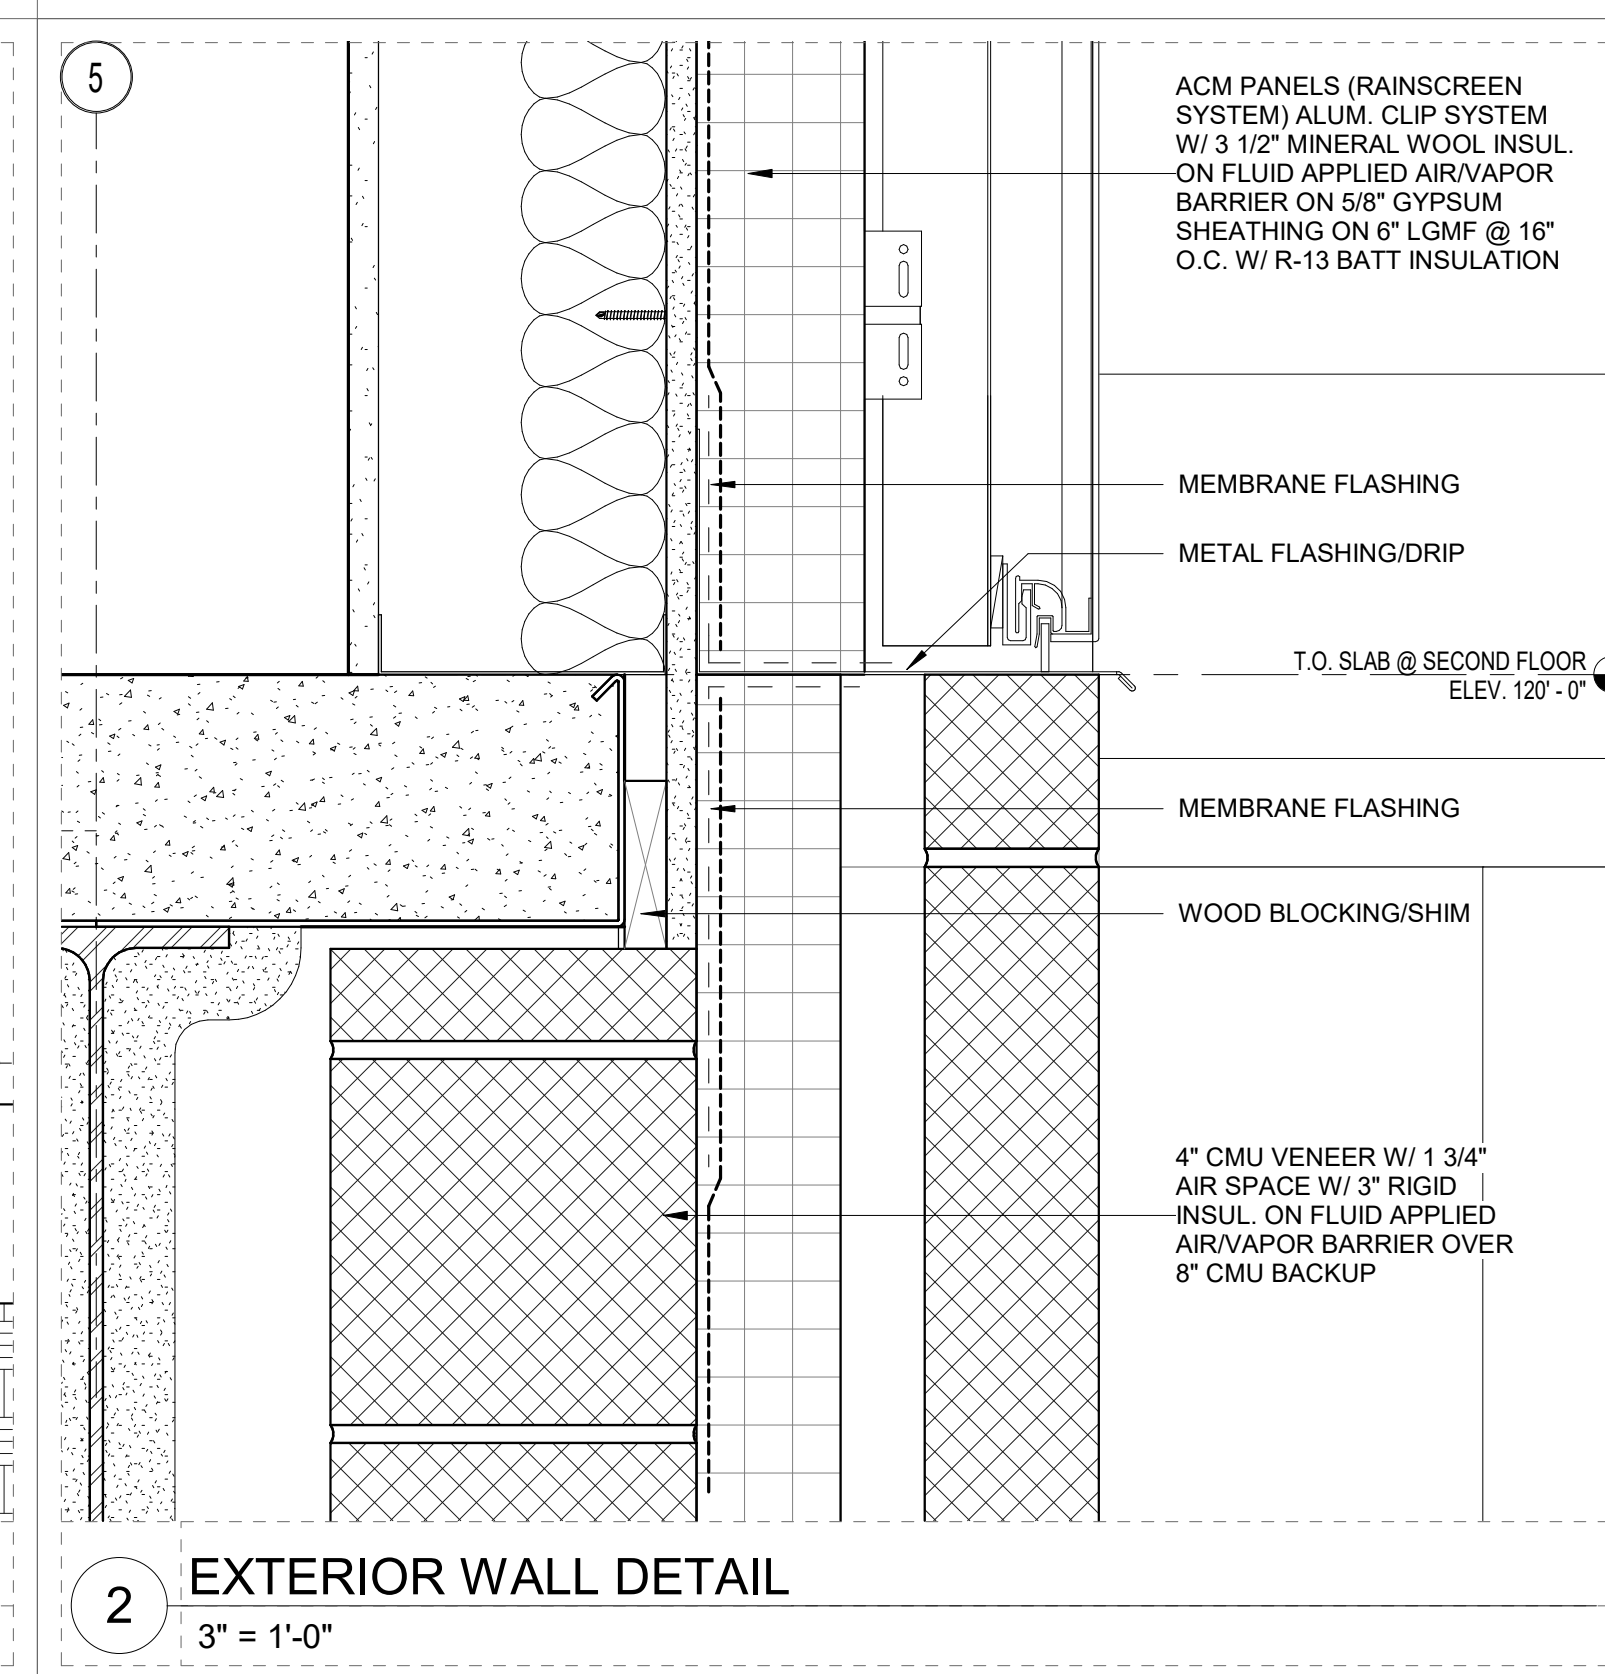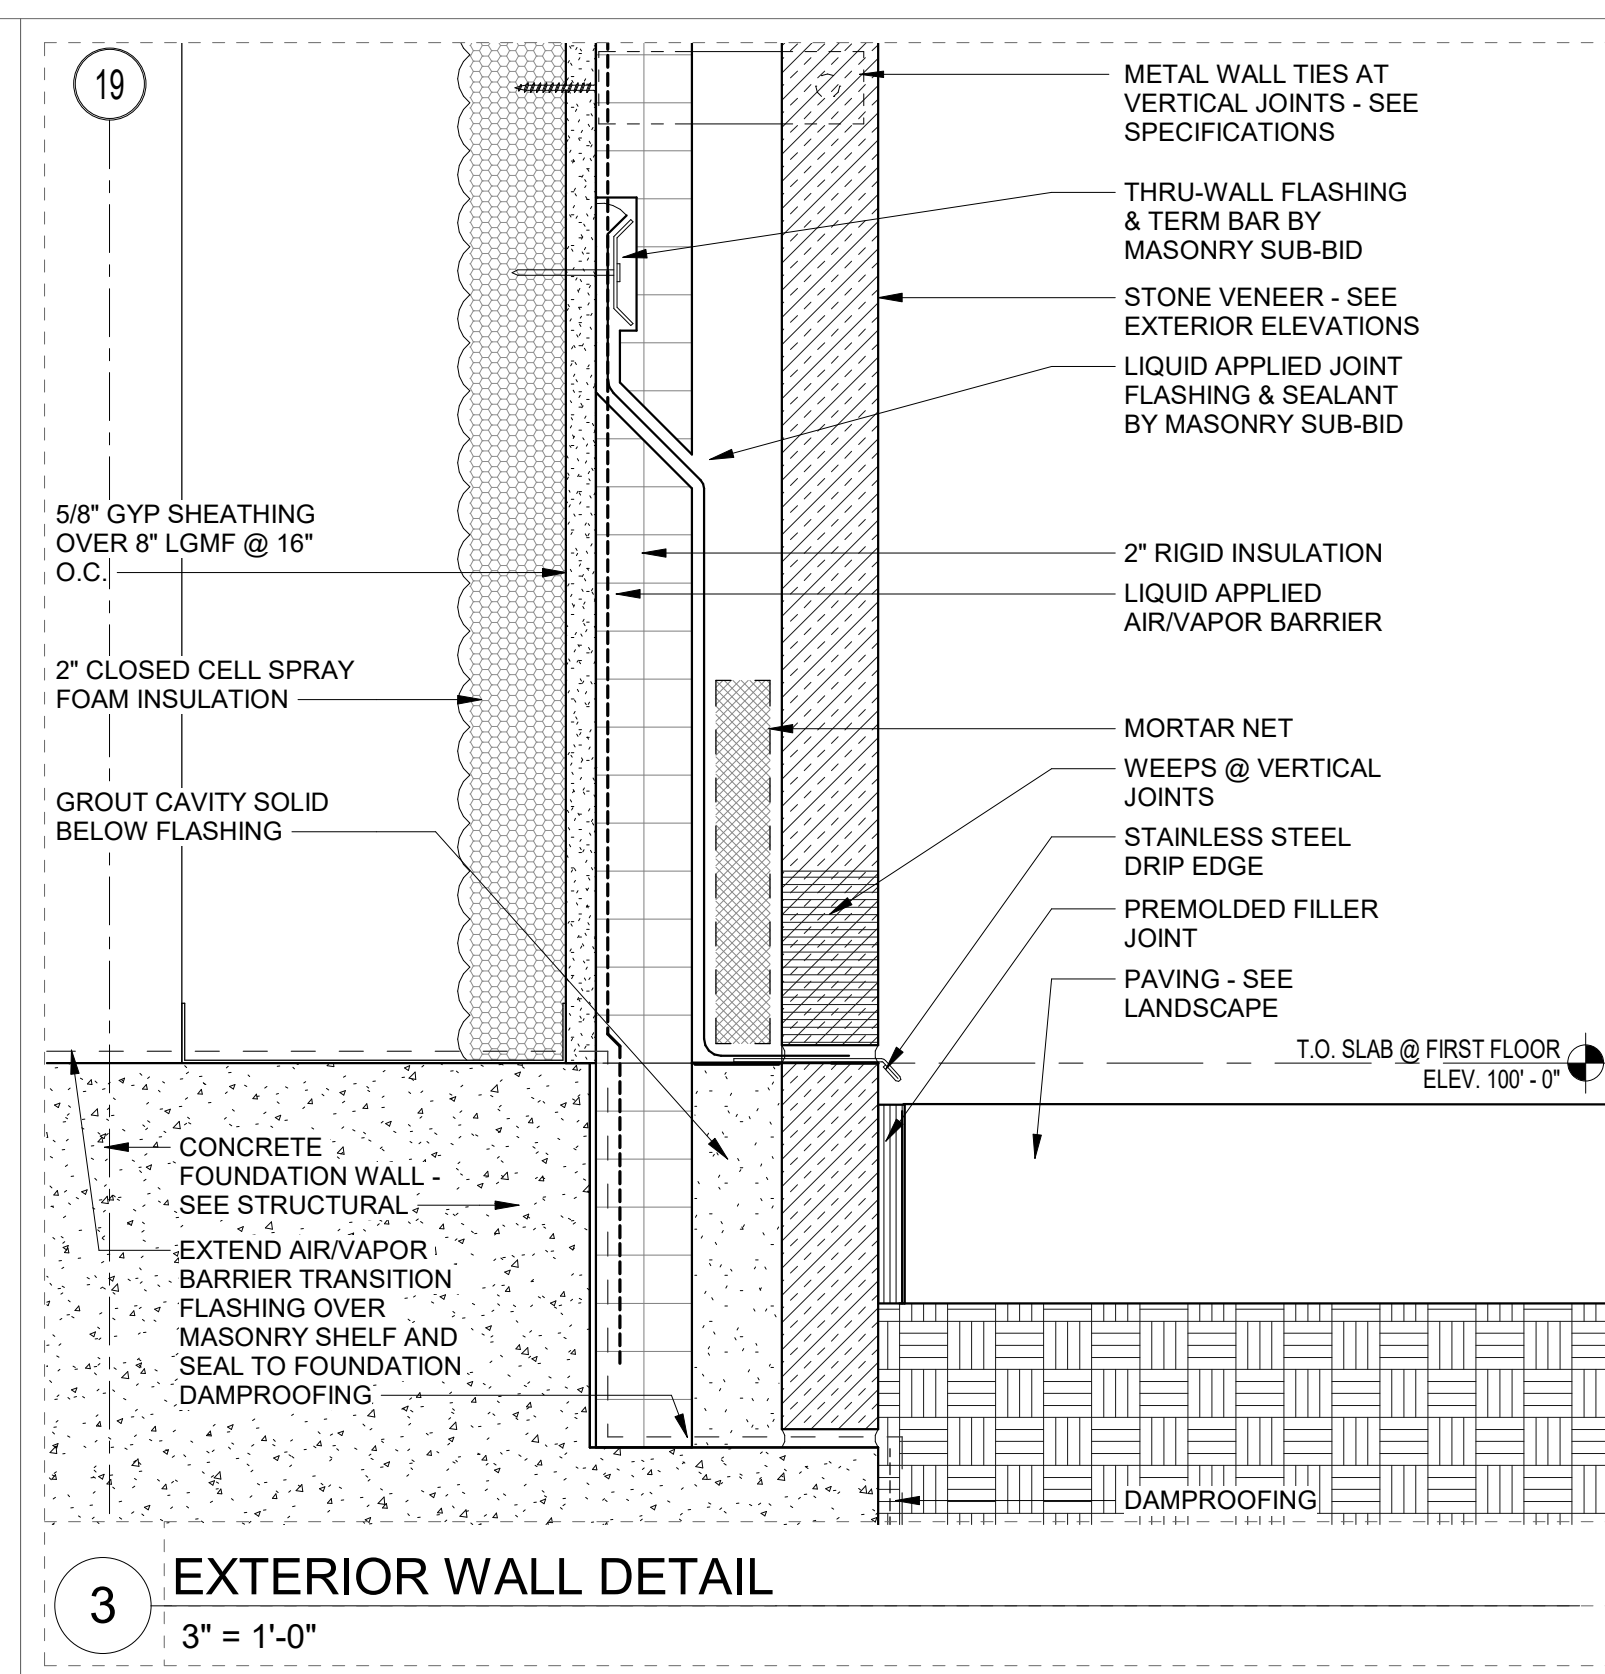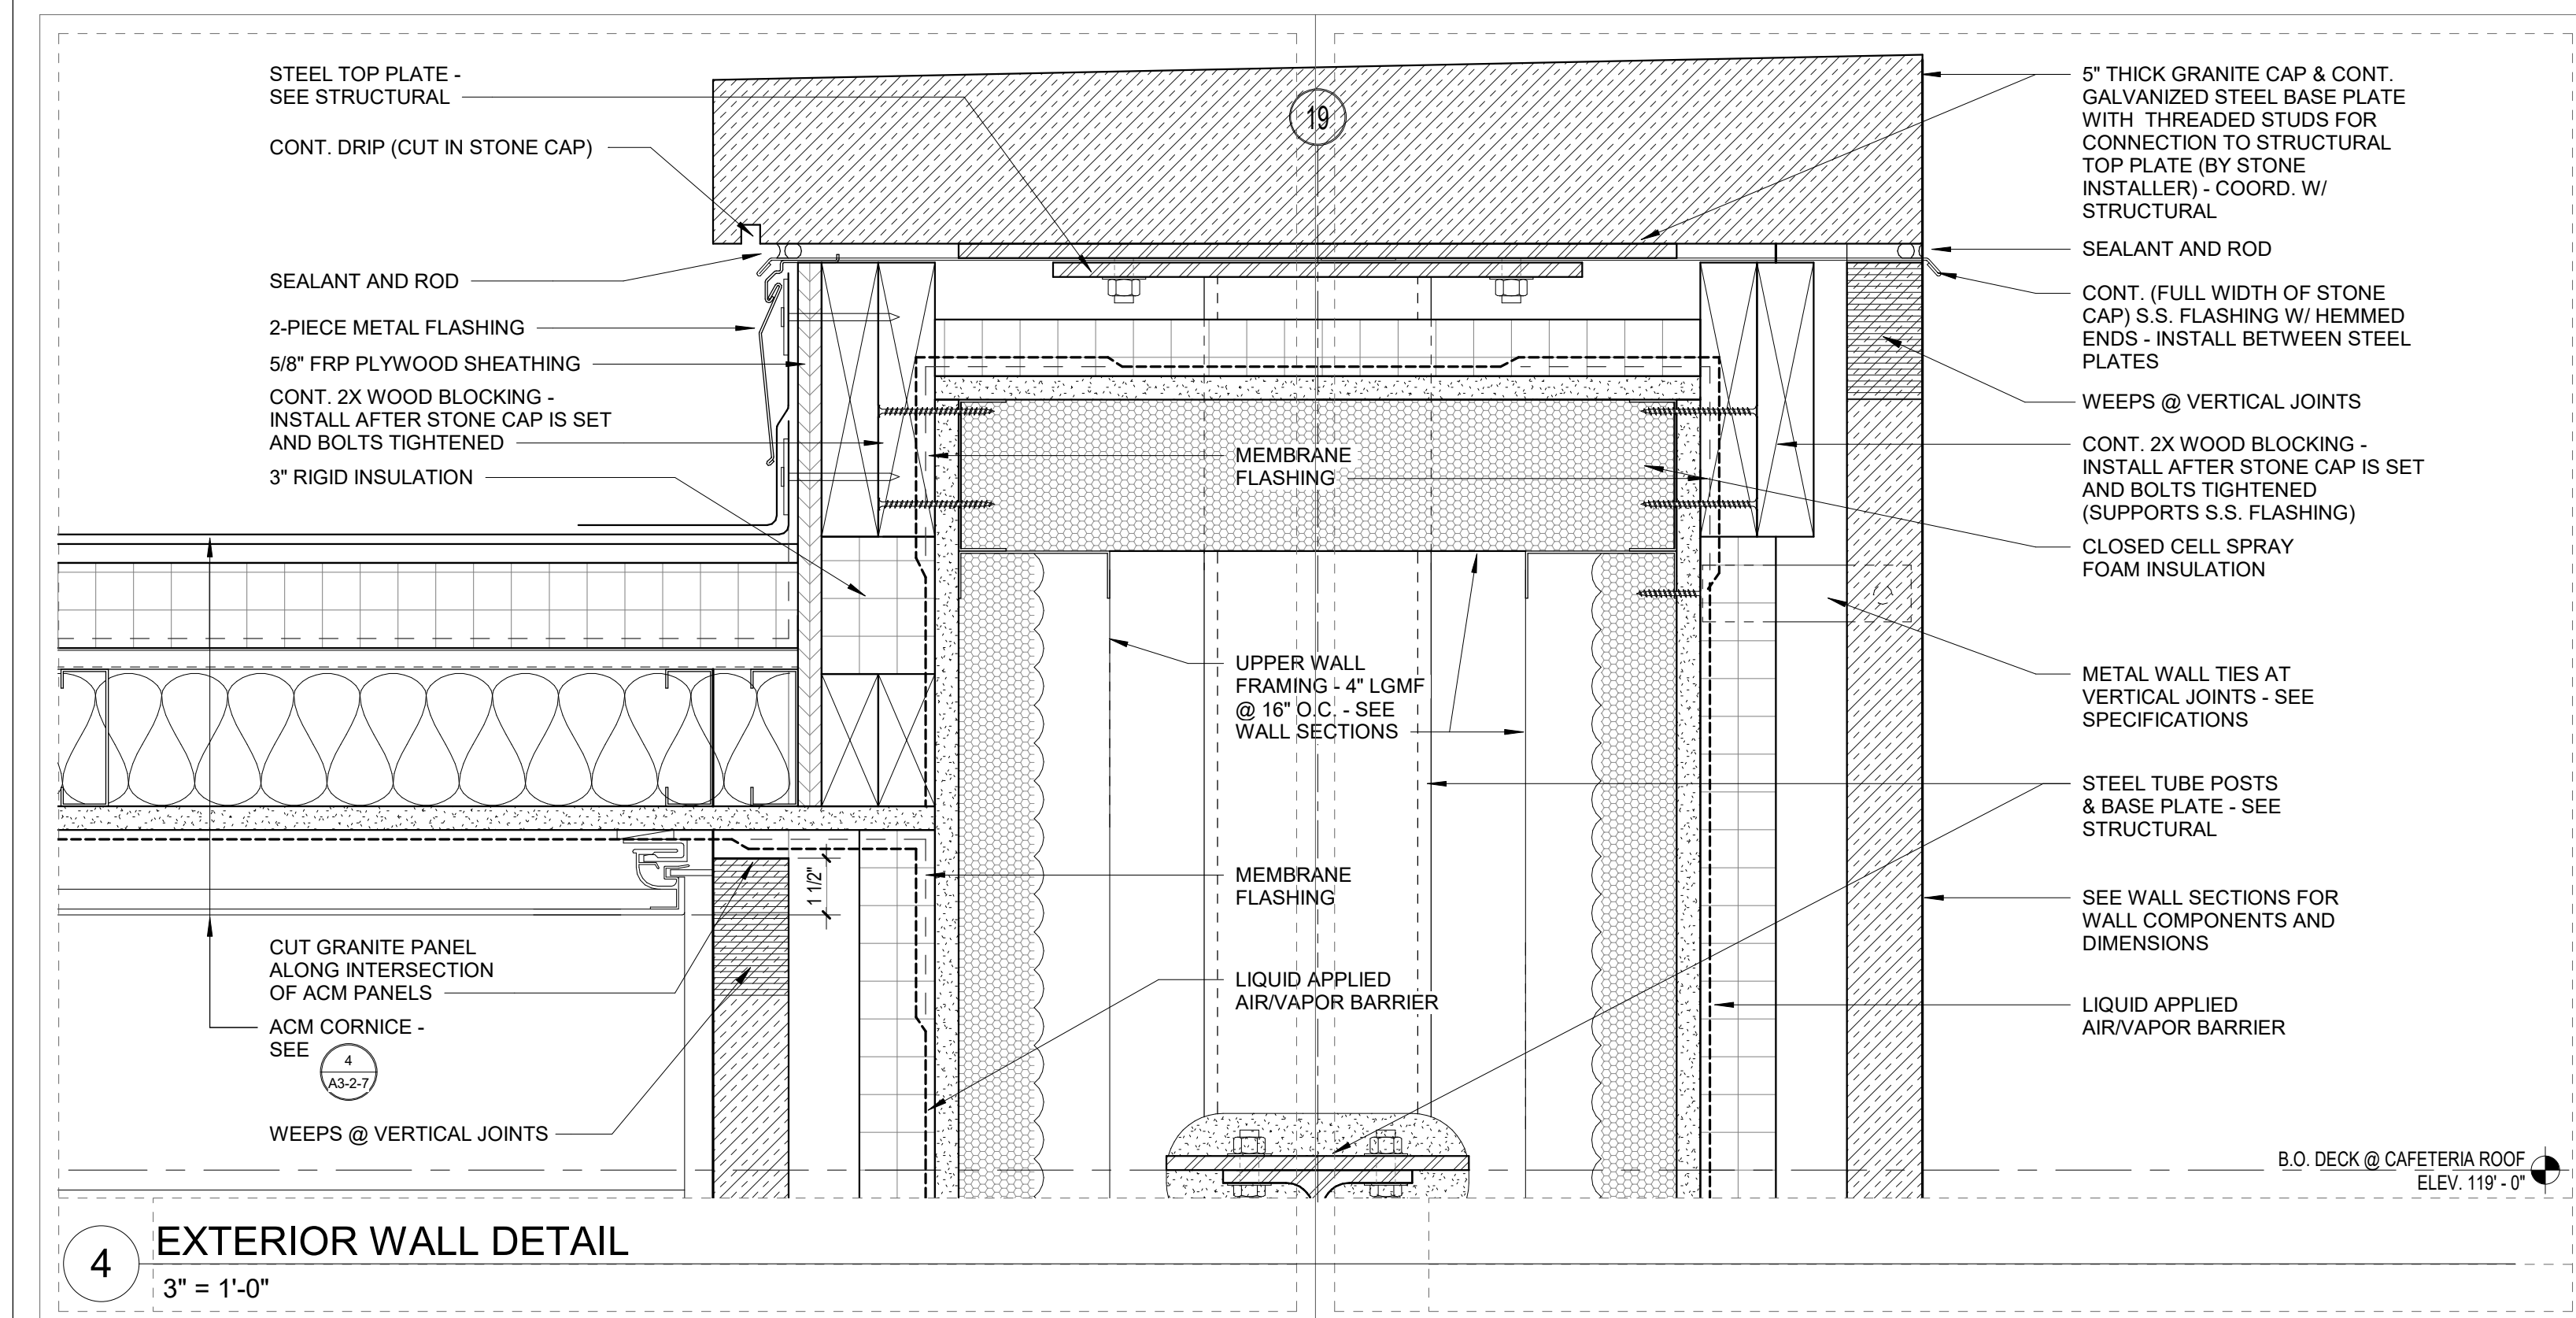**Northeast
Metropolitan
Regional
Vocational High
School**100 Hemlock Road,
Wakefield, MA 01880MSBA 90% CD
SUBMISSION

May 12TH, 2023

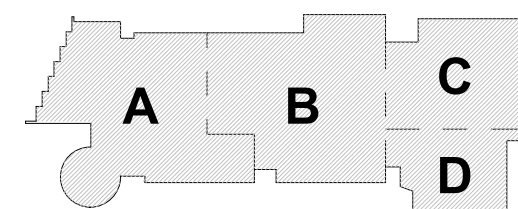

KEY PLAN

PROJECT NORTH

MAGNETIC NORTH

**VERTICAL
DETAILS**

Scale: 3" = 1'-0"


Job No.: 20202

Drawn By: DRA


Date: May 12TH, 2023

Volume 3 of 4


A3-3-3

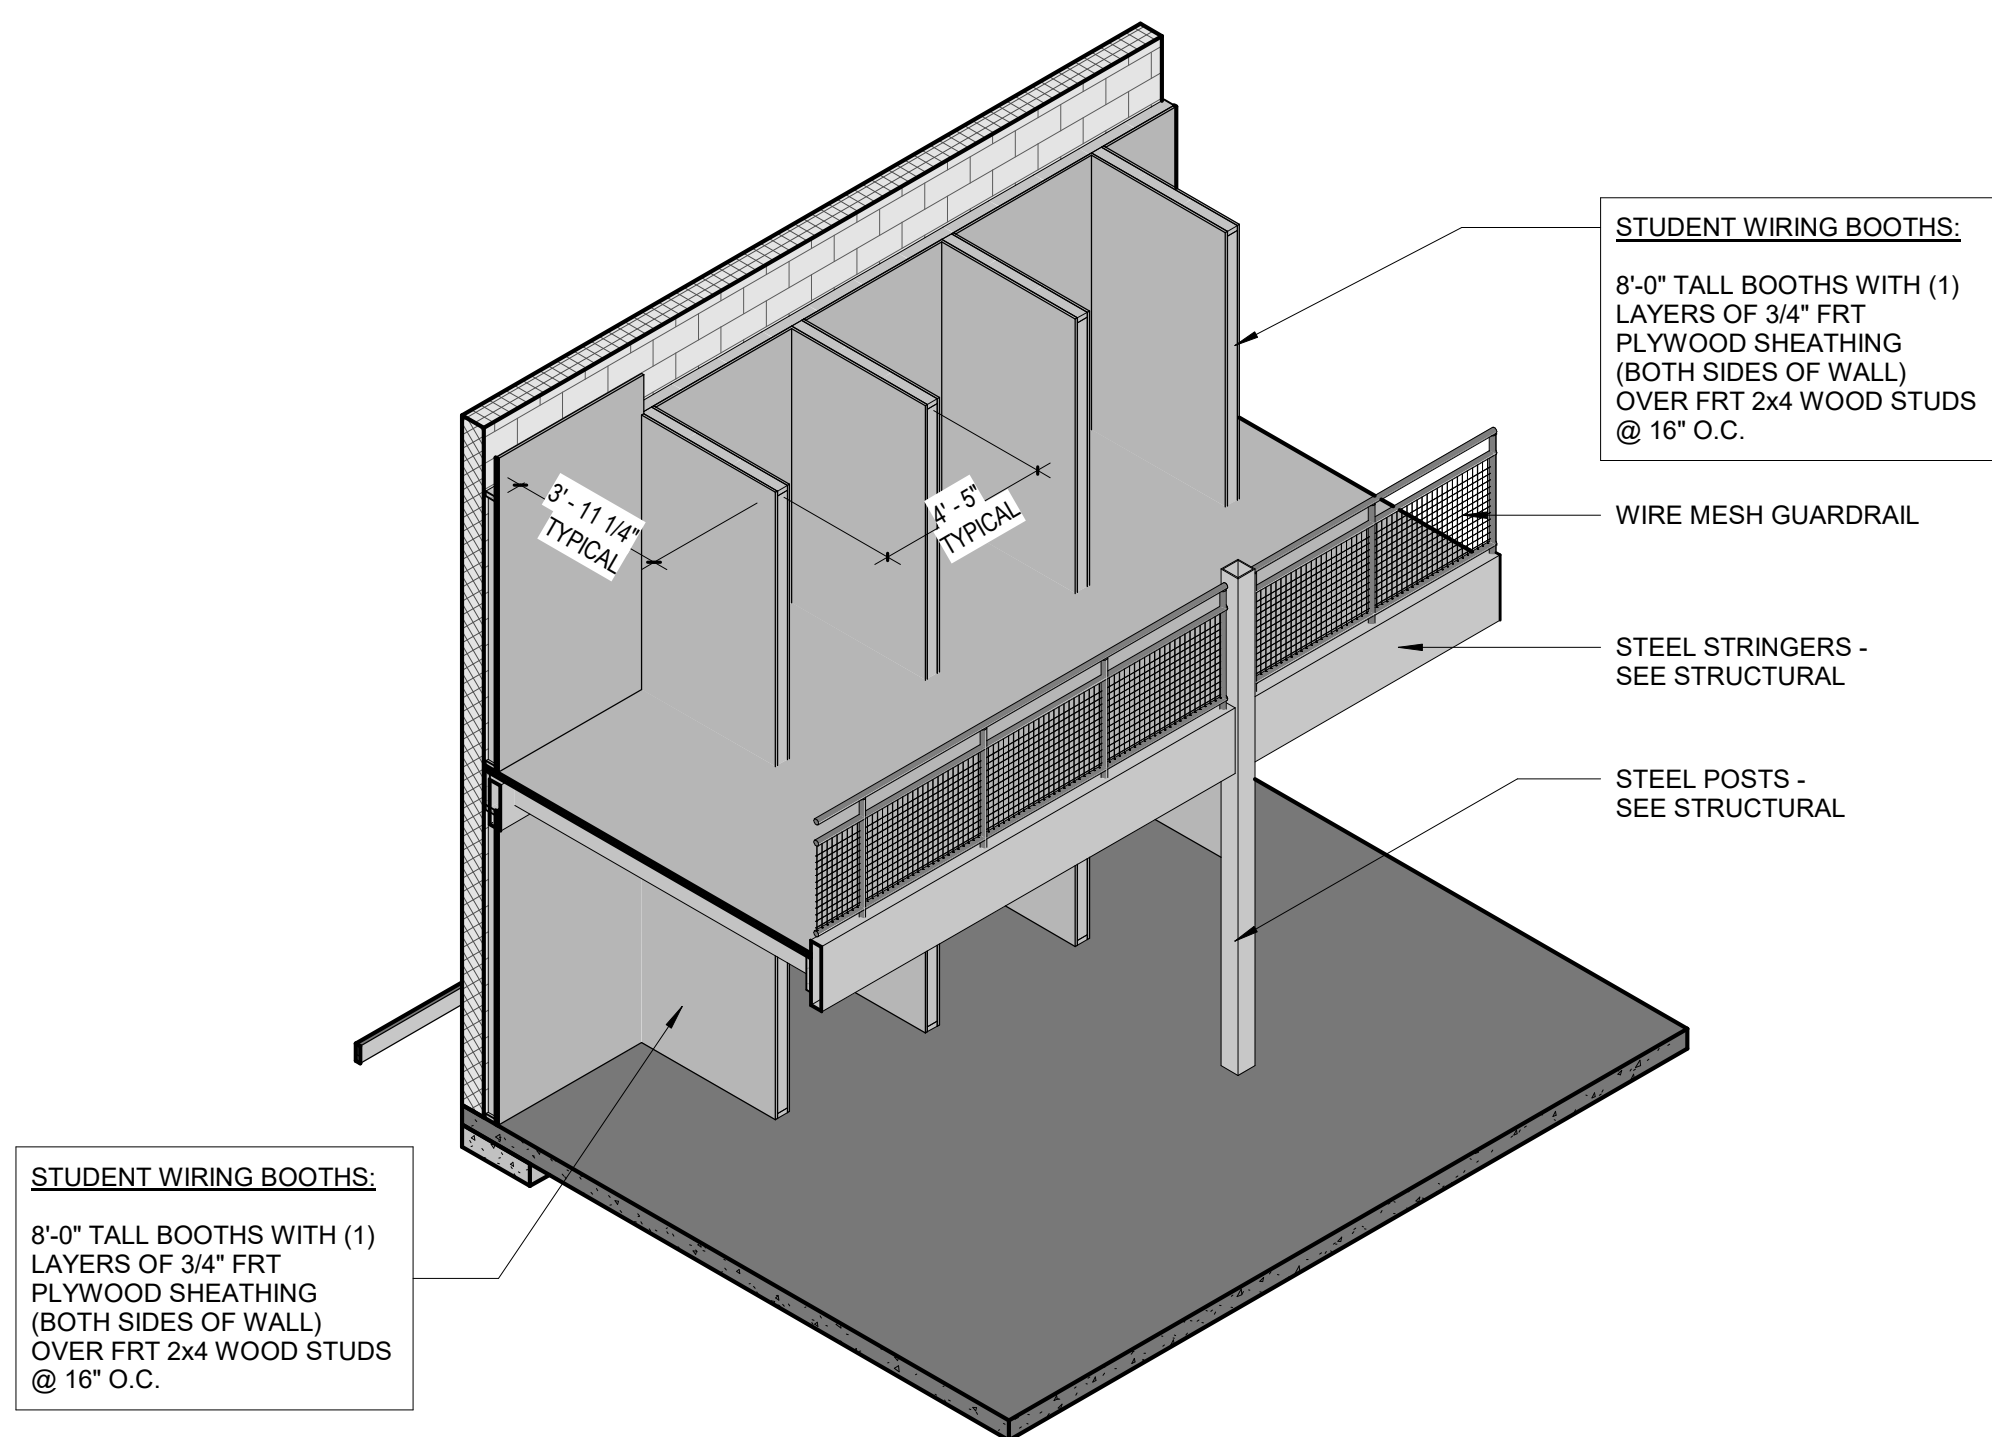


6 ELECTRICAL TECHNOLOGY STUDENT WIRING BOOTHS

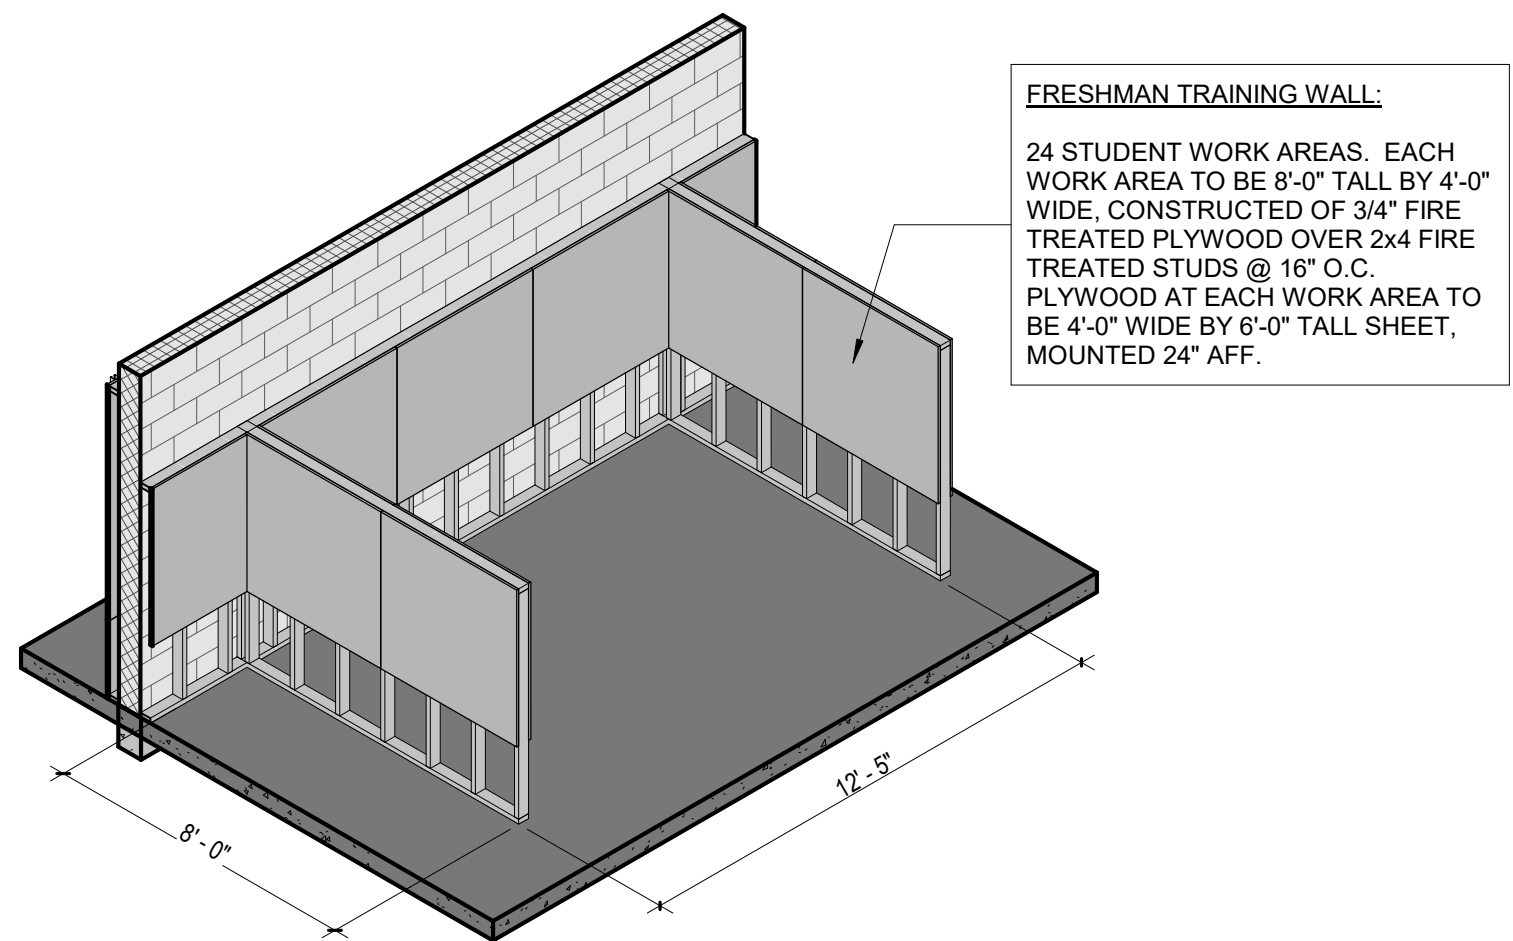


7 ELECTRICAL TECHNOLOGY STUDENT FRESHMEN TRAINING WALL

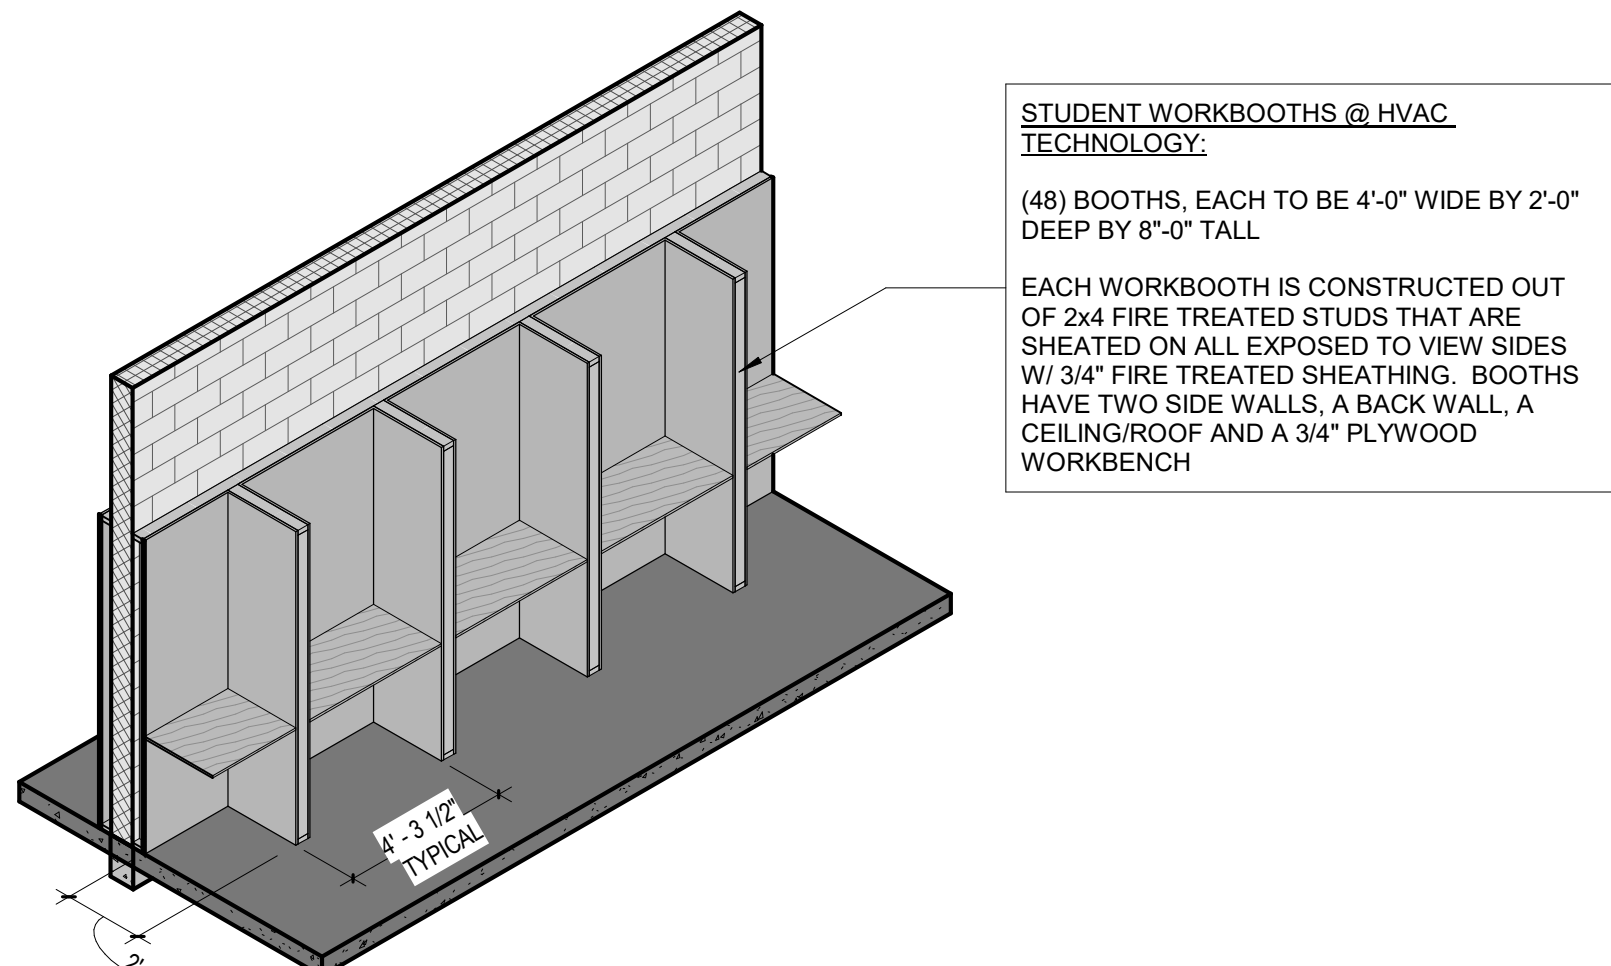


8 HVAC STUDENT WORKBOOTHS

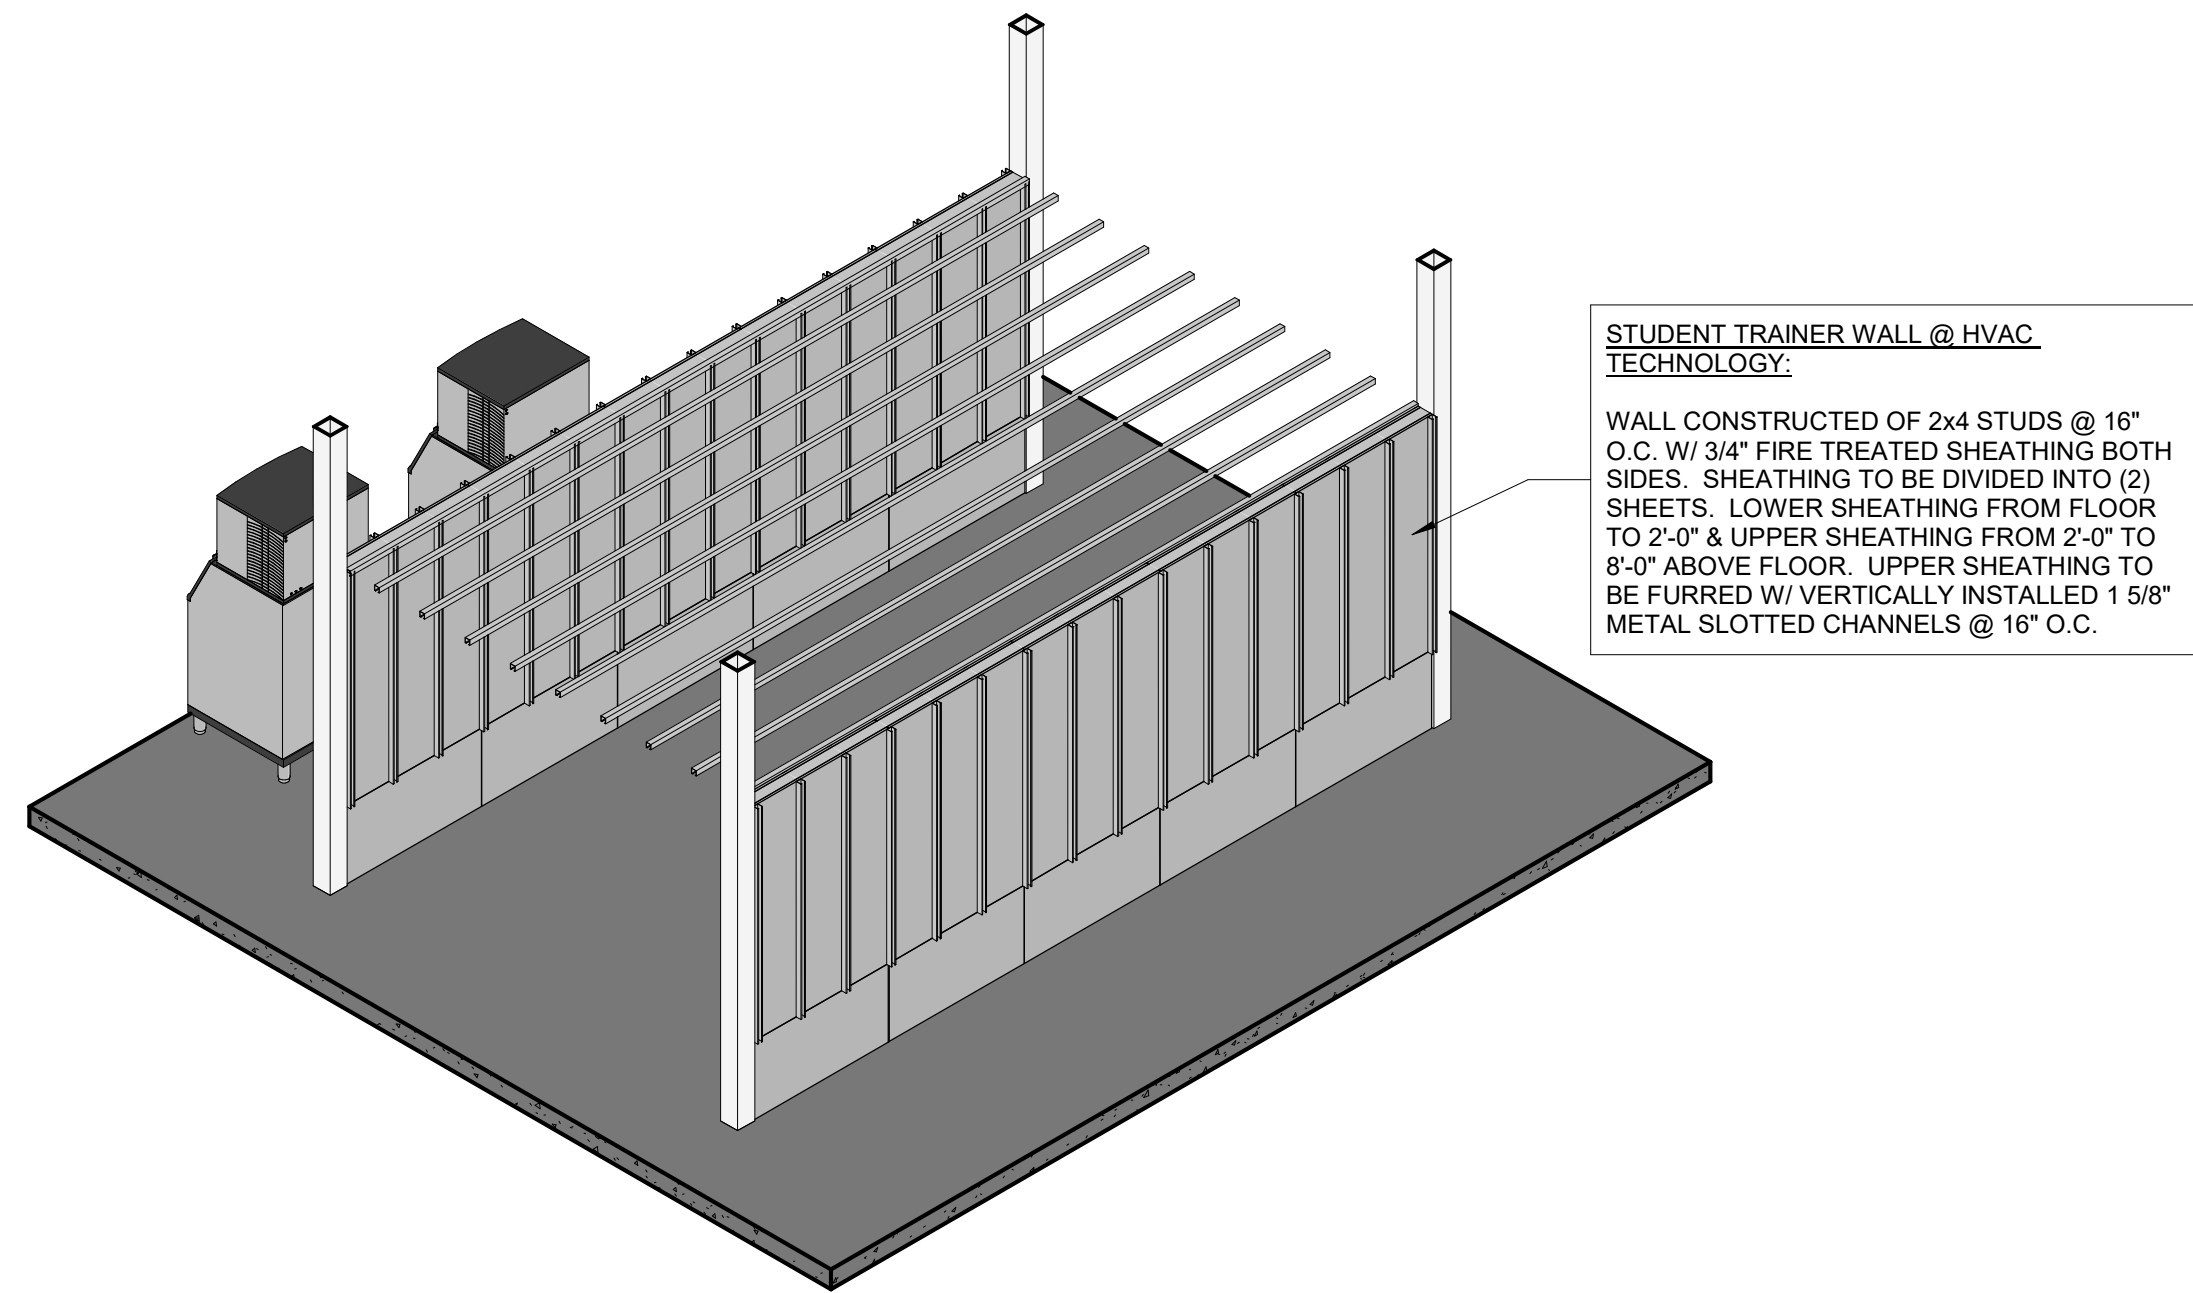


9 HVAC STUDENT TRAINER WALL

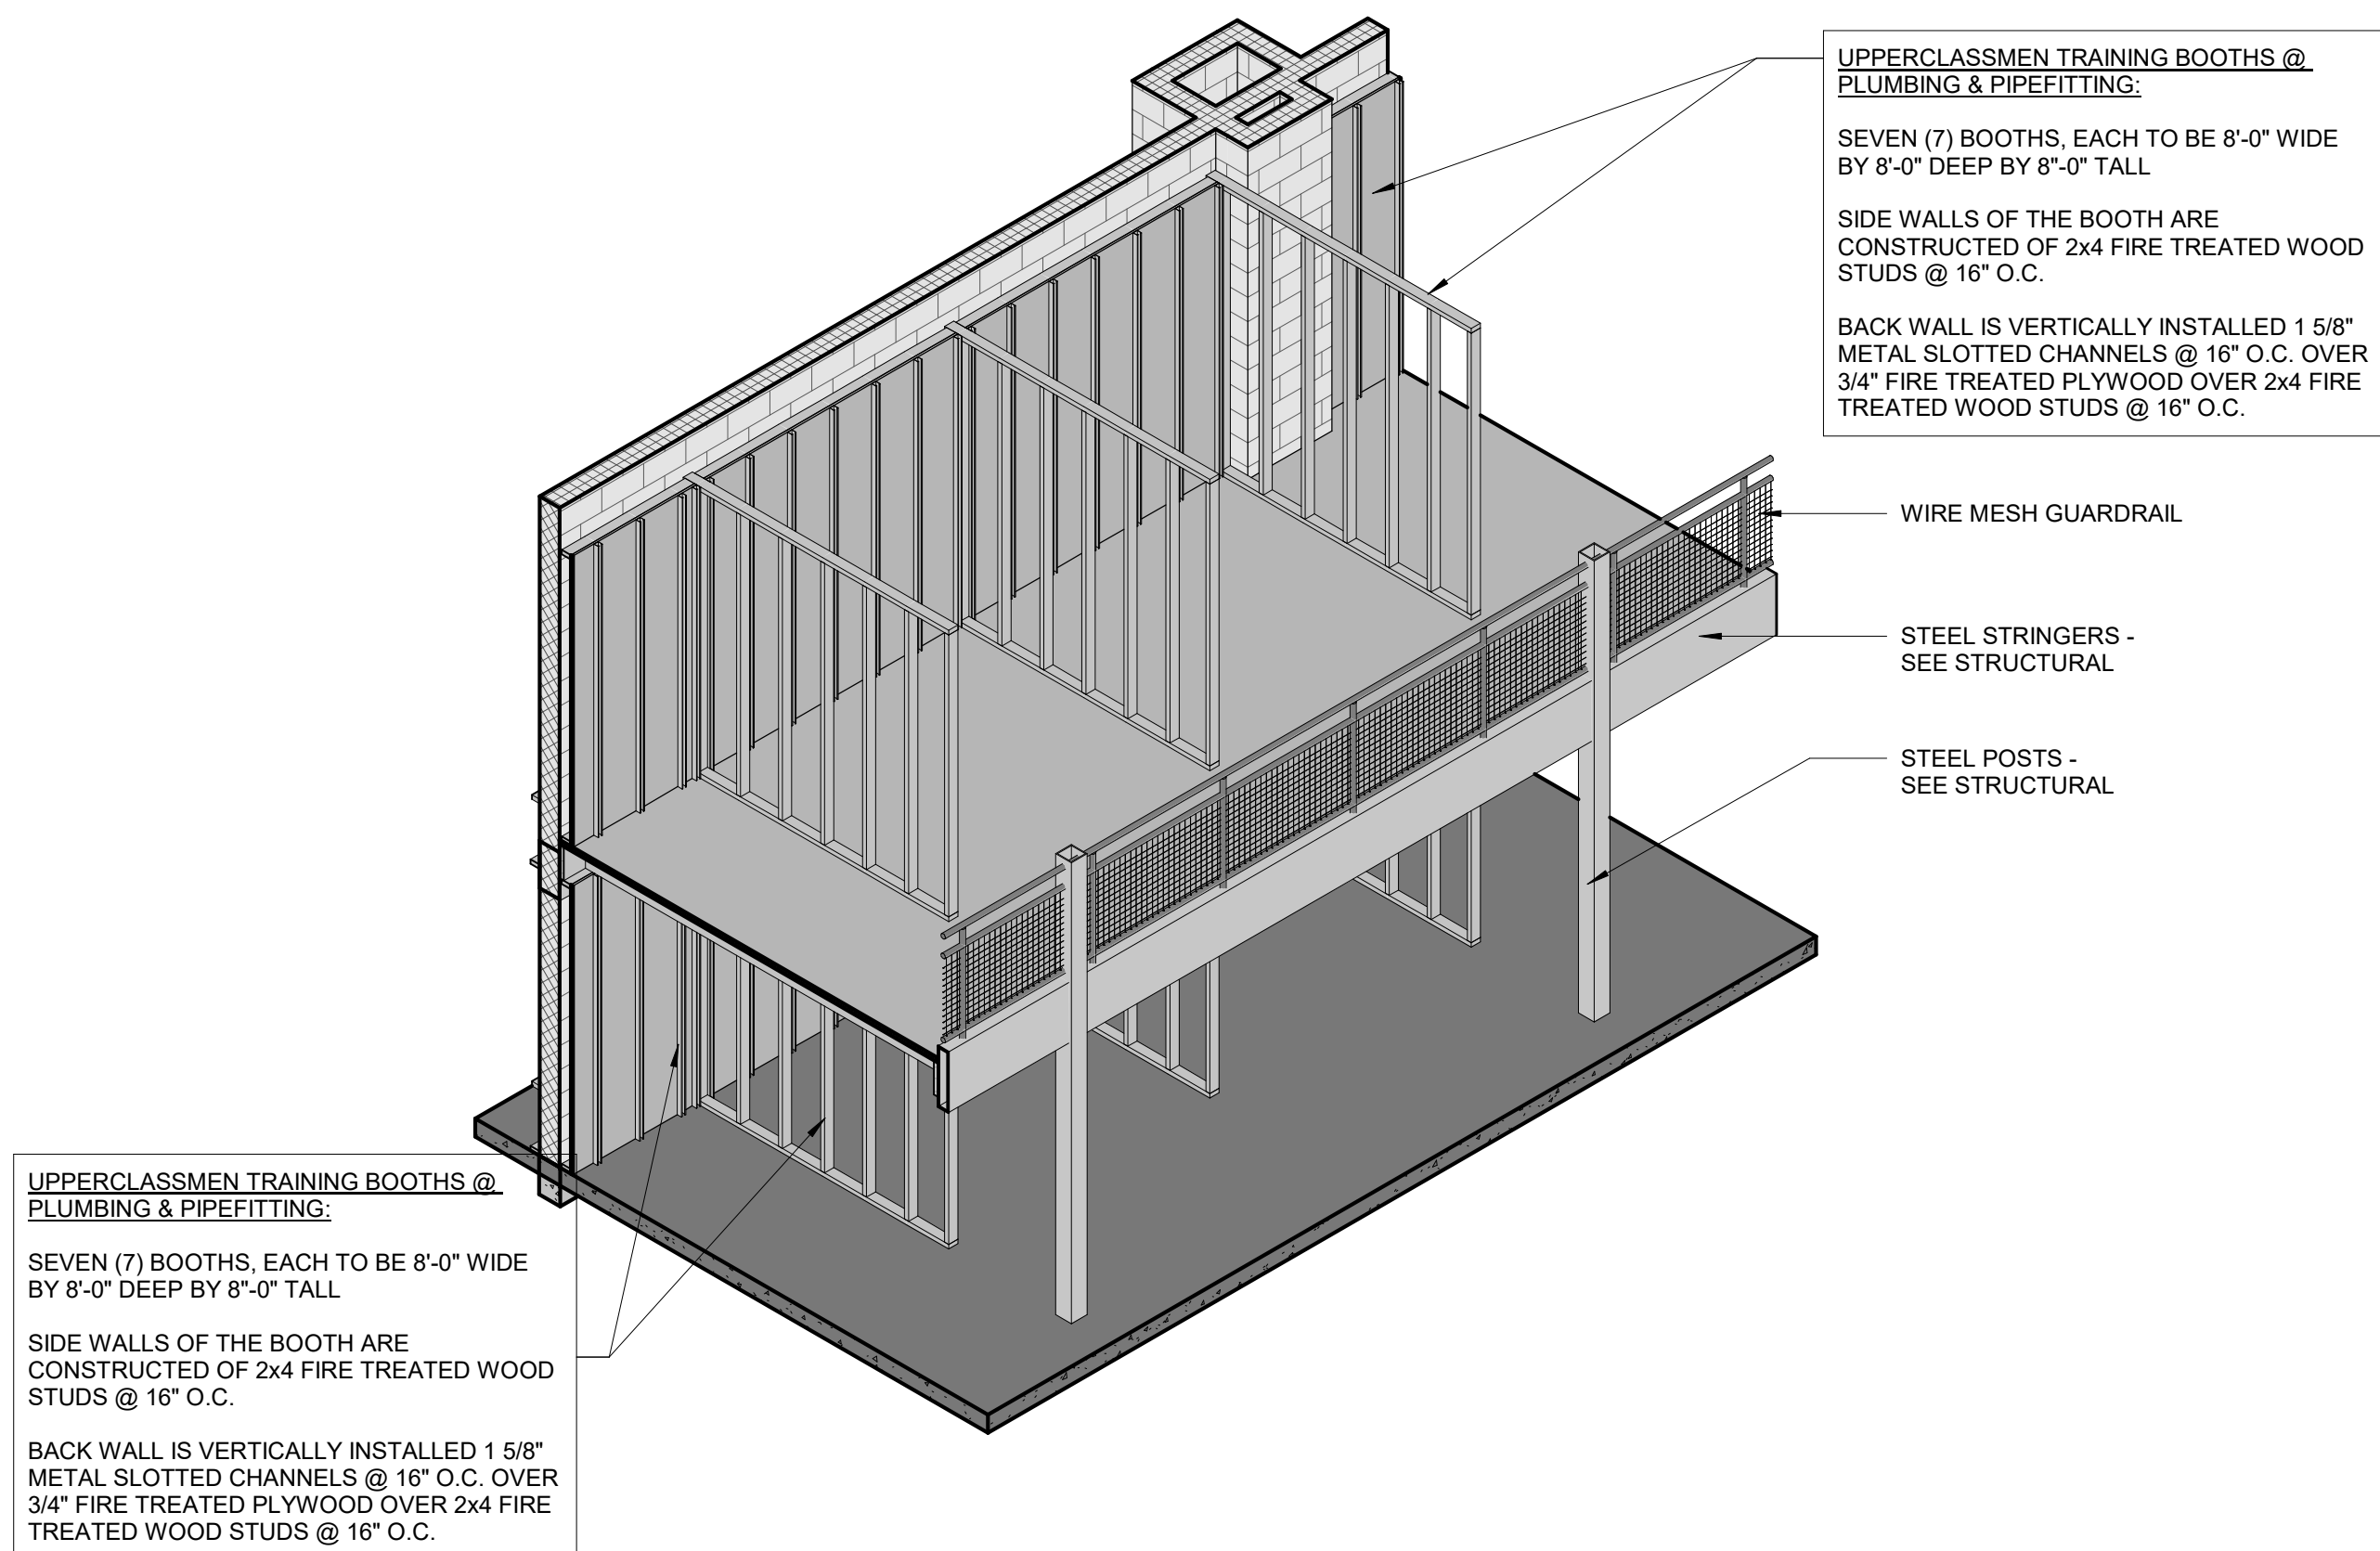


5 PLUMBING & PIPEFITTING UPPERCLASSMEN TRAINING BOOTHS

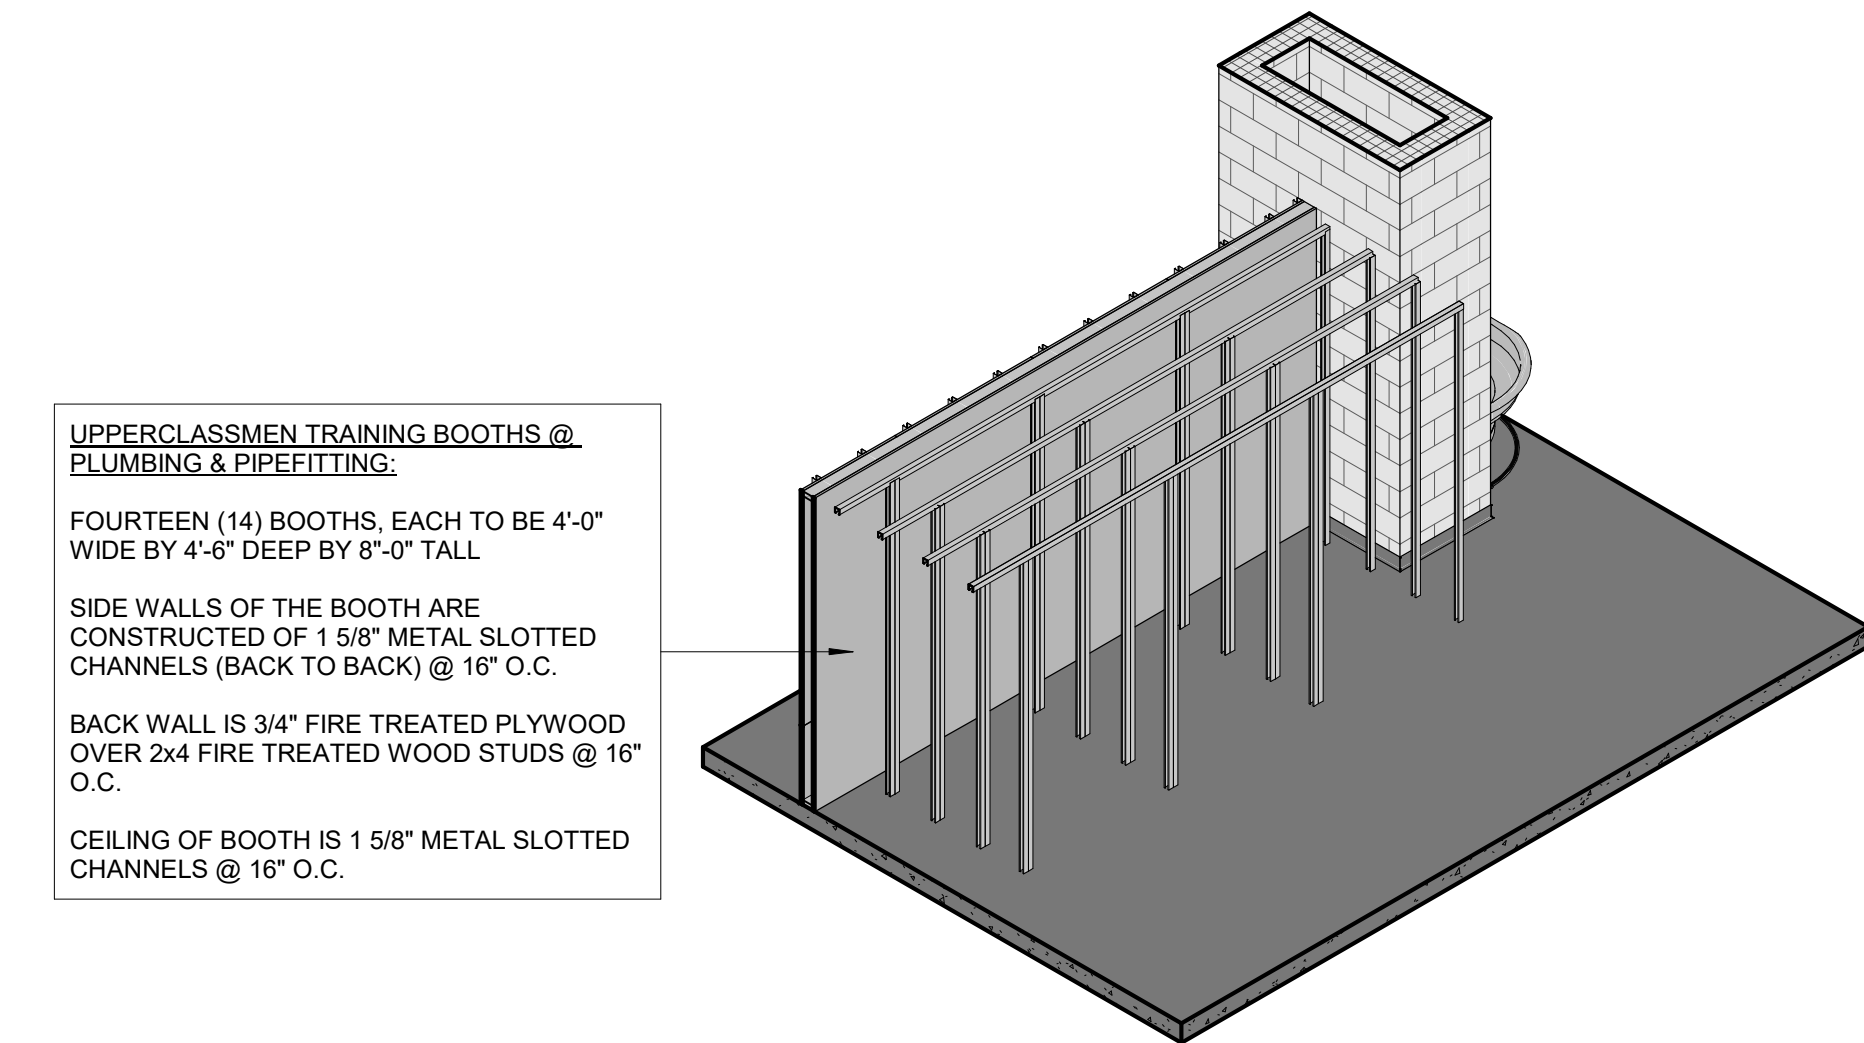


4 PLUMBING & PIPEFITTING UPPERCLASSMEN TRAINING BOOTHS - UNISTRUT

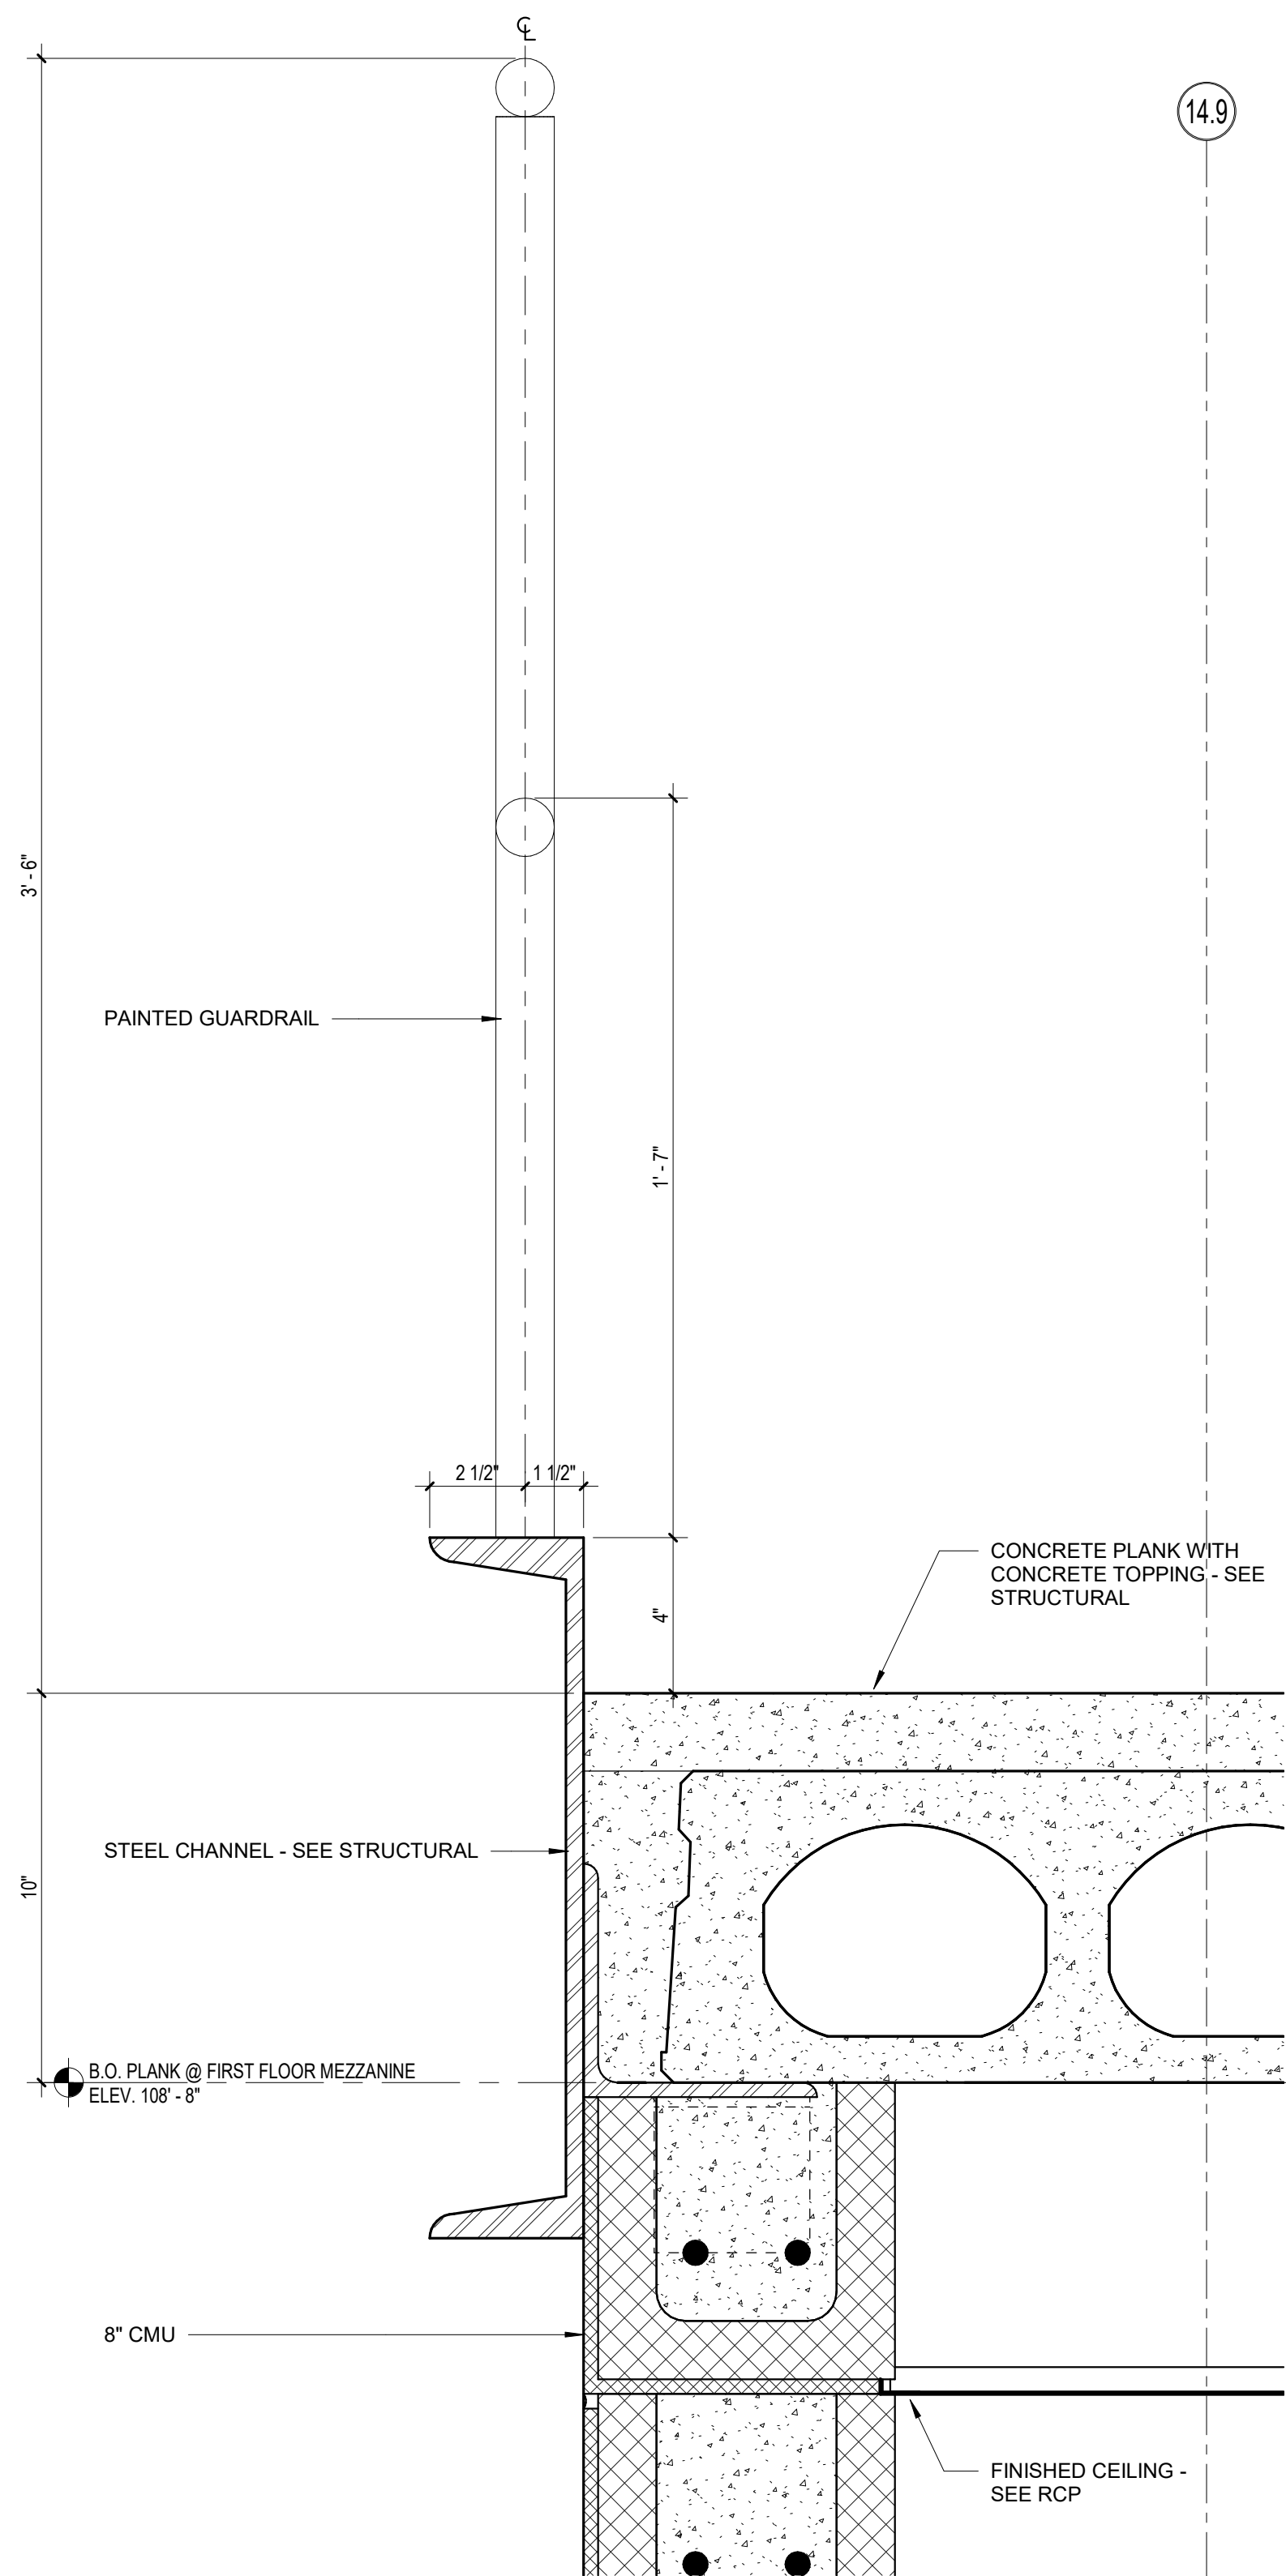

3 EDGE OF MEZZANINE DETAIL

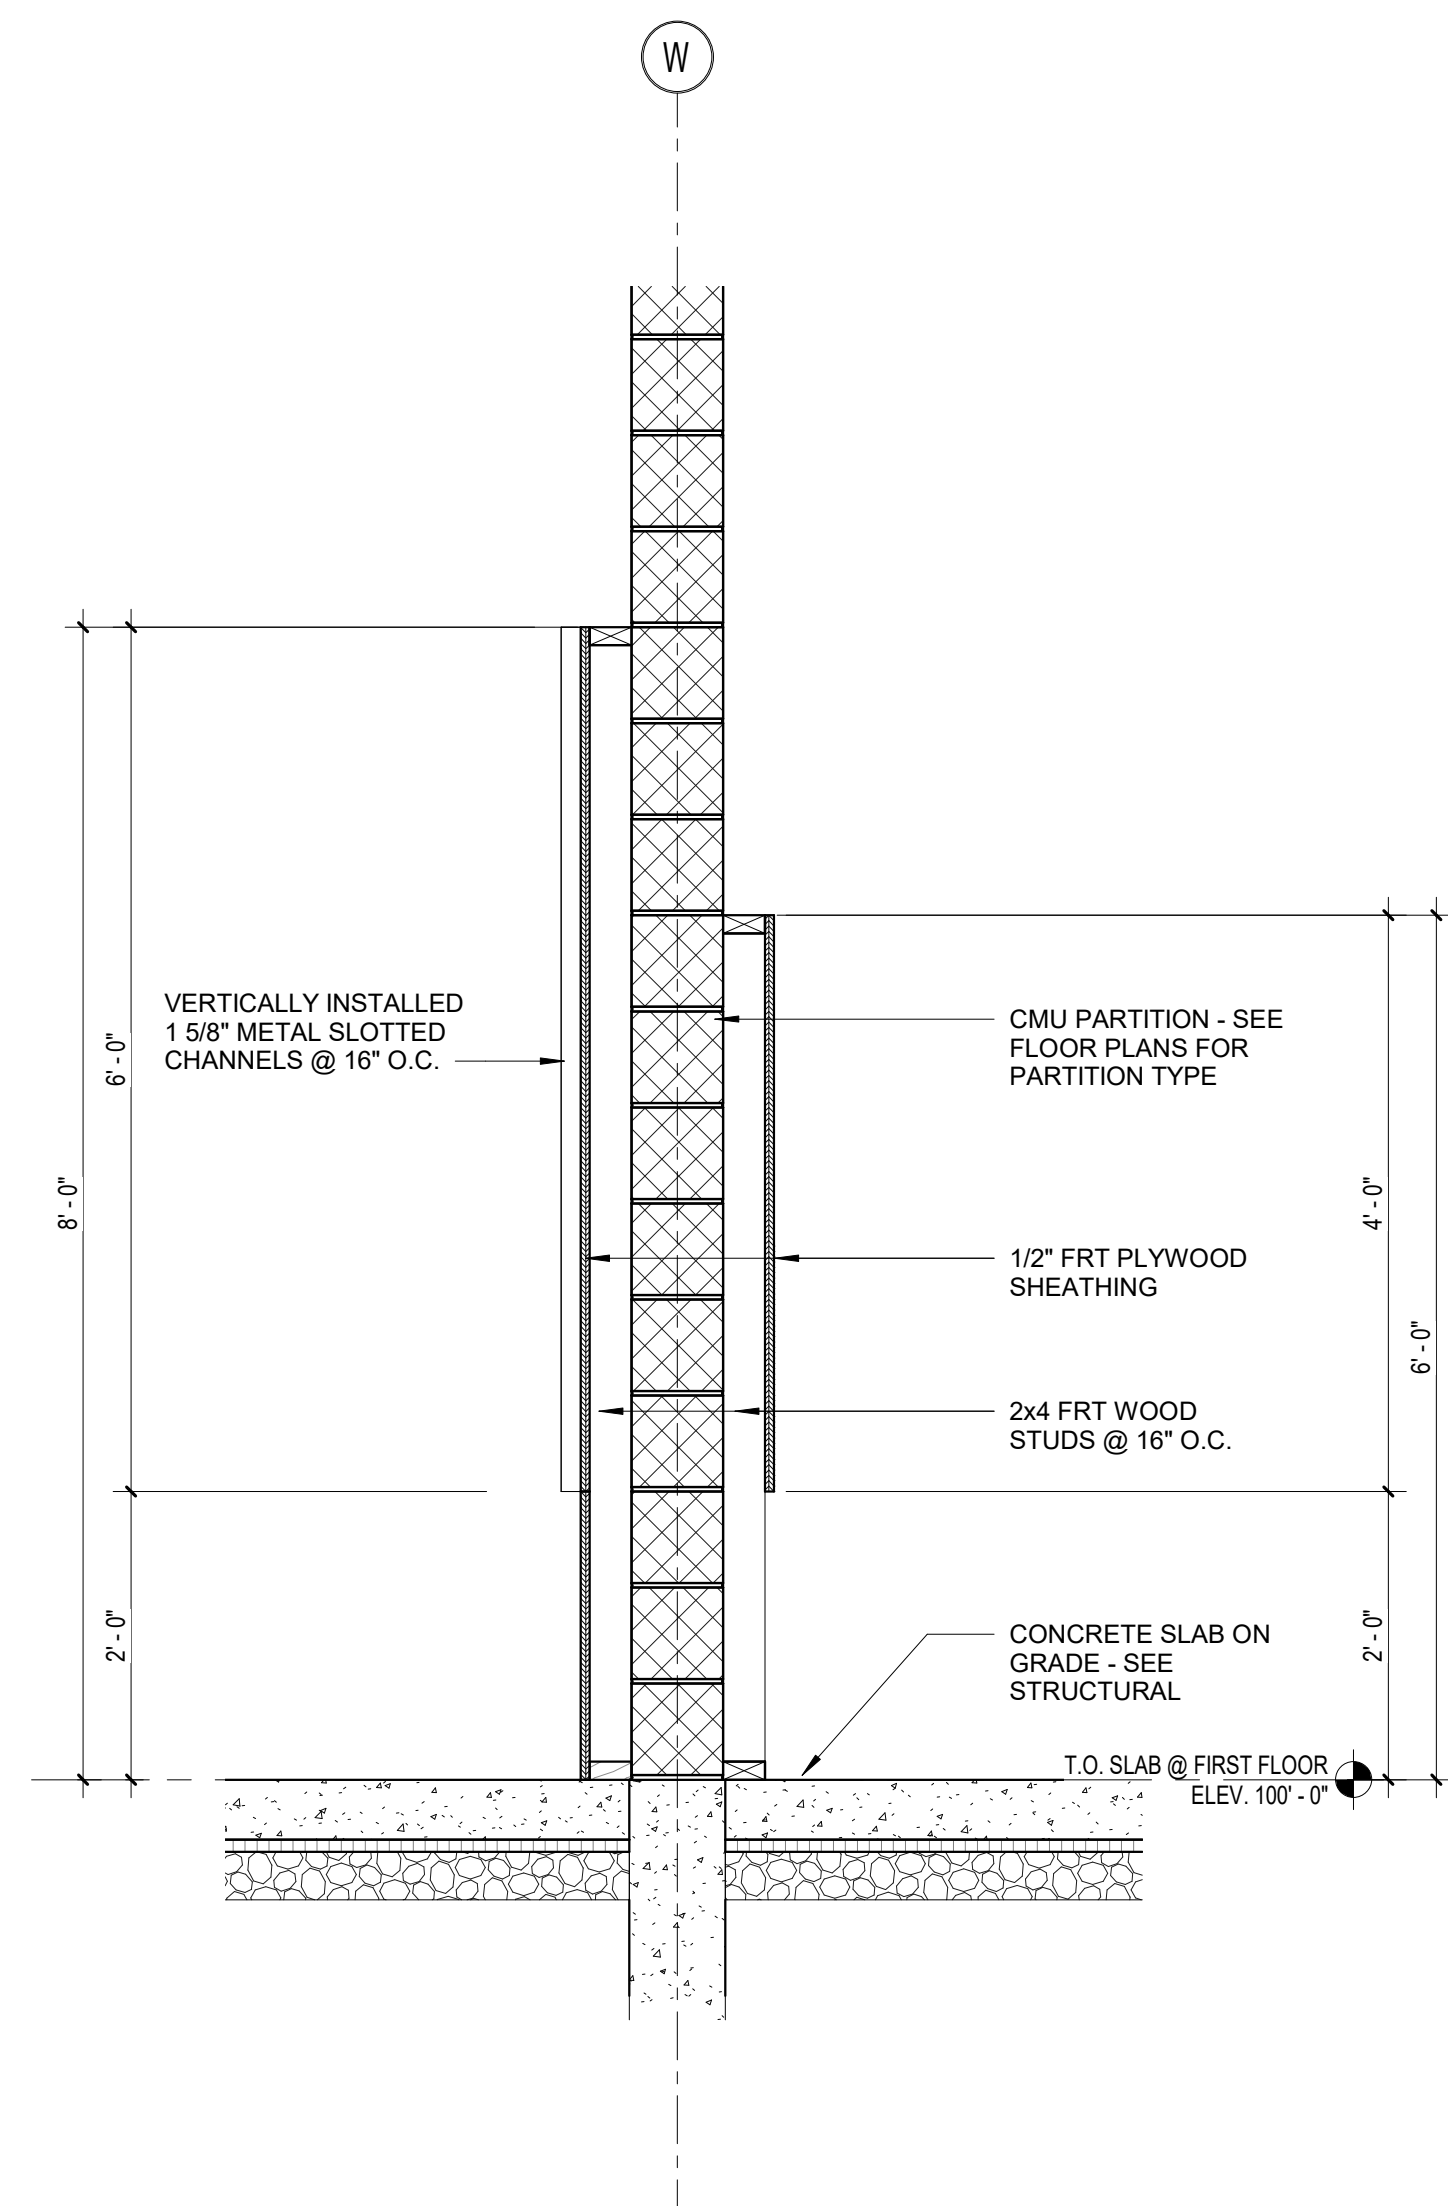


2 TRAINER WALL SECTION

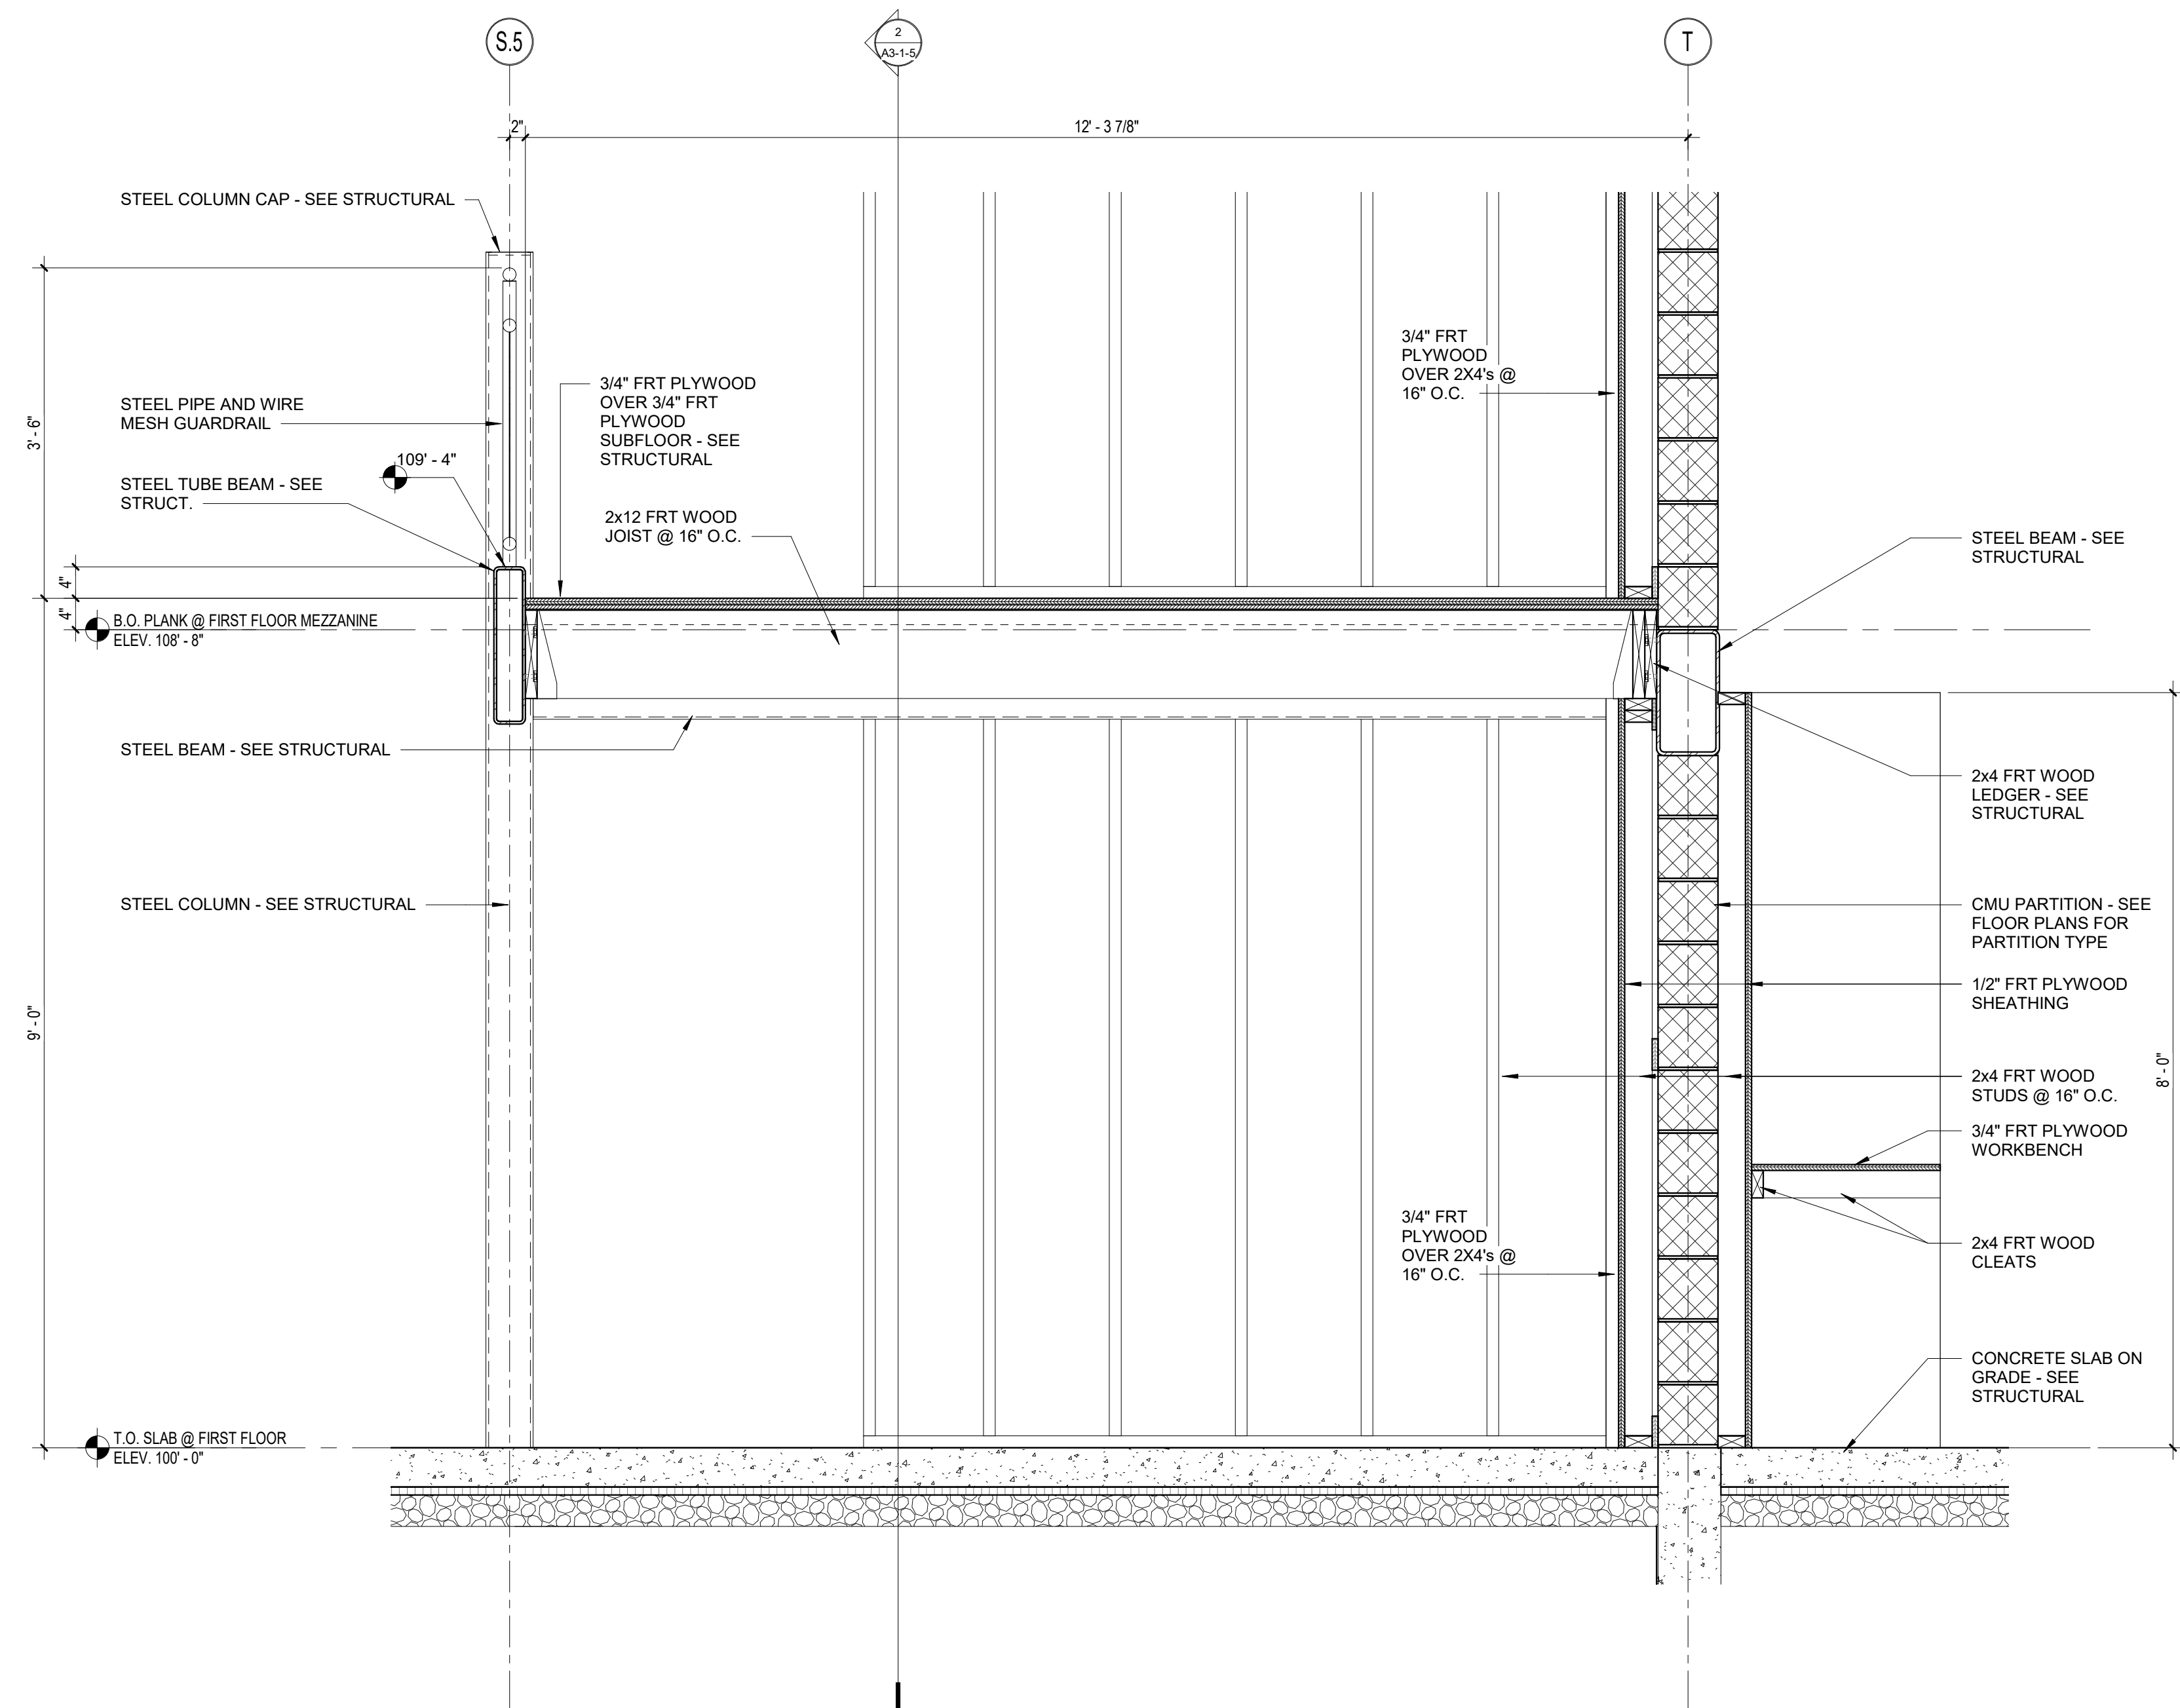


1 WOOD MEZZANINE SECTION

TOILET ACCESSORY SCHEDULE			
TYPE	DESCRIPTION	MOUNTING HEIGHT	REMARKS
CH	STAINLESS STEEL SURFACE MOUNTED COAT HOOK	4" - 6" MAX	PROVIDE ONE AT ALL SINGLE USER TOILET AND ALL OFFICE LOCATIONS. PROVIDE TWO AT ALL SHOWER LOCATIONS
SS1	FOLDING SHOWER SEAT	18" AFF TO SEAT SURFACE	OPPOSITE SIDE OF SHOWER WHERE INDICATED ON DRAWINGS.
SS2	SHOWER SEAT	20" AFF TO SEAT SURFACE	LOCKER ROOM SHOWERS WHERE INDICATED ON DRAWINGS.
GB1	1 1/2" DIA. x 42" STAINLESS STEEL HORIZONTAL GRAB BAR	3" - 0" AFF TO CENTER LINE OF BAR	1 1/2" CLEARANCE FROM WALL WITH CONCEALED MOUNTING
GB2	1 1/2" DIA. x 17" x 33" STAINLESS STEEL TWO-WALL HORIZONTAL SHOWER L-SHAPED GRAB BAR	3" - 0" AFF TO TOP OF BAR	1 1/2" CLEARANCE FROM WALL WITH CONCEALED MOUNTING
GB3	1 1/2" DIA. x 42"x24" STAINLESS STEEL TWO-WALL HORIZONTAL SHOWER GRAB BAR FOR 30" x 60" STALL	3" - 0" AFF TO TOP OF BAR	1 1/2" CLEARANCE FROM WALL WITH CONCEALED MOUNTING
M1	16" x 36" STAINLESS STEEL FRAMED MIRROR	3" - 4" AFF TO BOTTOM OF MIRROR	PROVIDE ONE AT ALL ACCESSIBLE LAVATORY LOCATIONS
SD1	SURFACE MOUNTED SOAP DISPENSER	3" - 6" AFF TO CONTROLS	FURNISHED BY OWNER. INSTALLED BY CM AT EACH SINK LOCATION THROUGHOUT BUILDING, INCLUDING ALL HAND SINKS IN KITCHEN AND CLASSROOMS.
SND	RECESSED SANITARY NAPKIN DISPOSAL	1" - 11" AFF TO TOP OF DISPOSAL	PROVIDE ONE AT ALL SINGLE USER TOILET AND ALL GIRLS GANG TOILET LOCATIONS
SC	SHOWER ROD AND CURTAIN	7" - 0" AFF	AT ALL SHOWER LOCATIONS
ST	SHOWER SOAP TRAY	12" AFF TO BOTTOM OF PANEL	AT ALL SHOWER LOCATIONS
TP	TOILET PARTITION PANEL SURFACE MOUNTED	1" - 6" AFF MAX TO BOTTOM OF SURFACE	-
TW	PAPER TOWEL DISPENSER	42" AFF MAX TO CONTROL HANDLE OR TOWEL OPENING	DISPENSER FURNISHED BY THE OWNER, INSTALLED BY THE CM. INSTALL ONE AT EACH SINGLE STALL TOILET ROOM, INSTALL TWO AT EACH GANG TOILET. INSTALL ONE AT EACH HAND SINK.
TT	SURFACE MOUNTED MULTI-ROLL TOILET TISSUE DISPENSER	24" AFF TO CENTER LINE OF DISPENSER	INSTALL ONE AT EACH TOILET


NOTE:
1) SEE PLUMBING DRAWINGS FOR PLUMBING FIXTURE MOUNTING HEIGHT VERIFICATION
4) PROVIDE PAPER TOWEL DISPENSER AT ALL SINK LOCATIONS, INCLUDING BUT NOT LIMITED TO TOILET ROOMS, SHOWERS, LOCKER ROOMS, WORK ROOMS, KITCHEN, CLASSROOMS, ETC.)
5) PROVIDE SHIM TO ALIGN MIRROR WITH CERAMIC TILE PLANE. APPLY CLEAR SEALANT AT ALL PERIMETER TO CLOSE THE GAP BETWEEN THE WALL AND THE MIRROR.

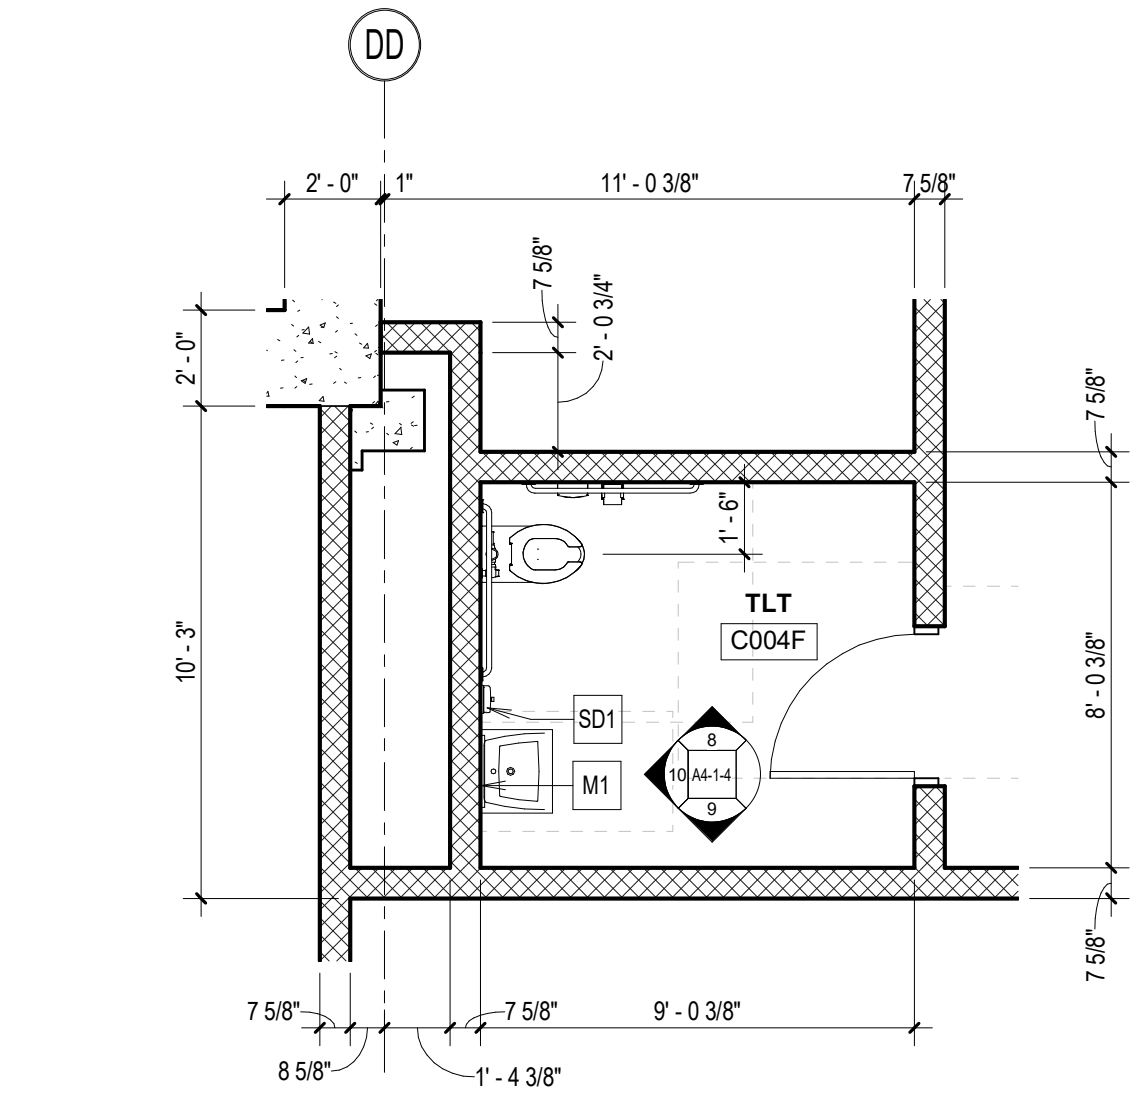


4 LOCKER C004C
1/4" = 1'-0"

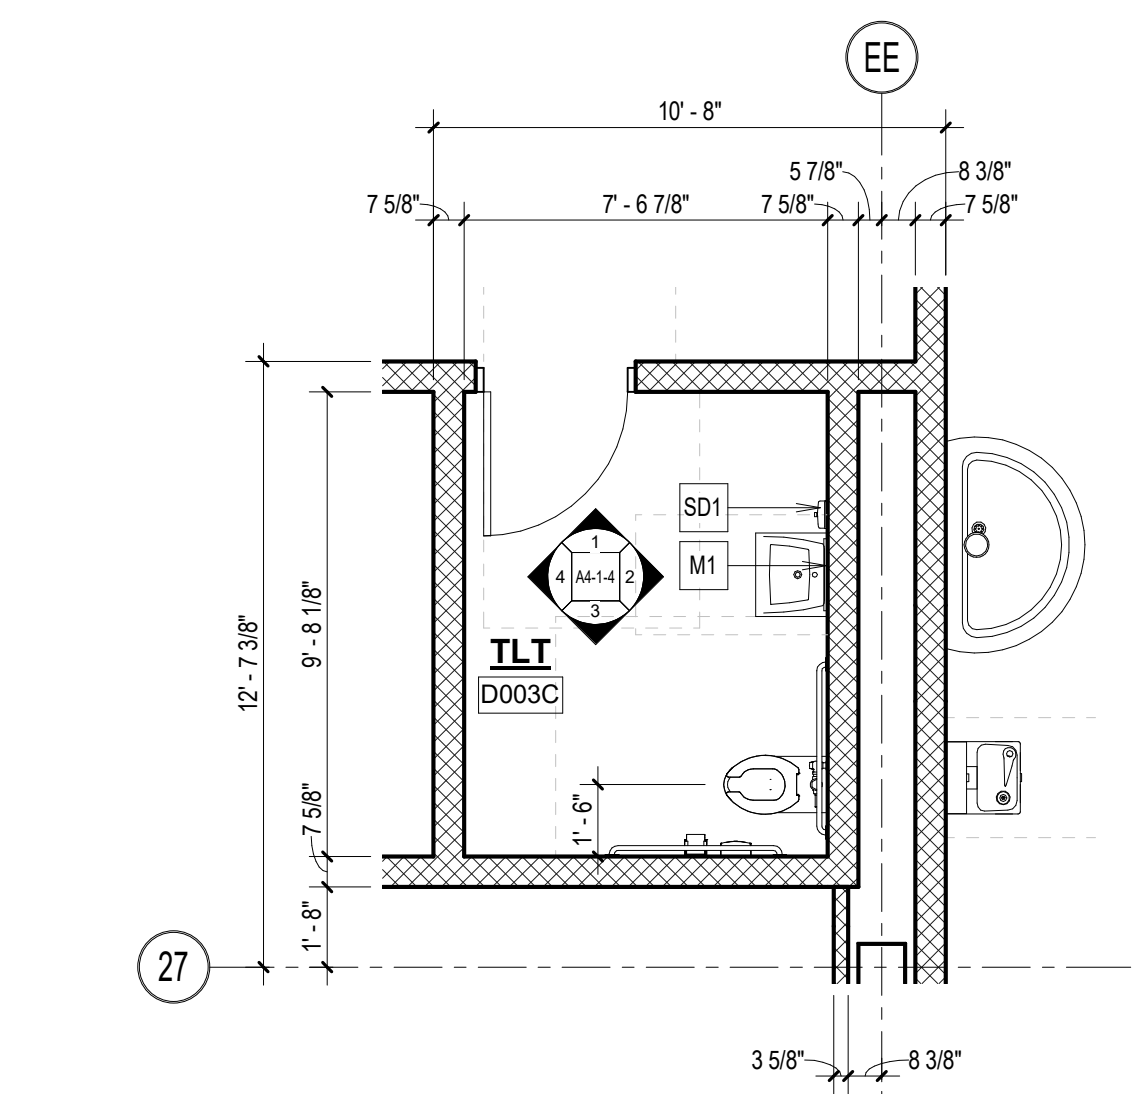


2 TOILET PLAN D003C
1/4" = 1'-0"

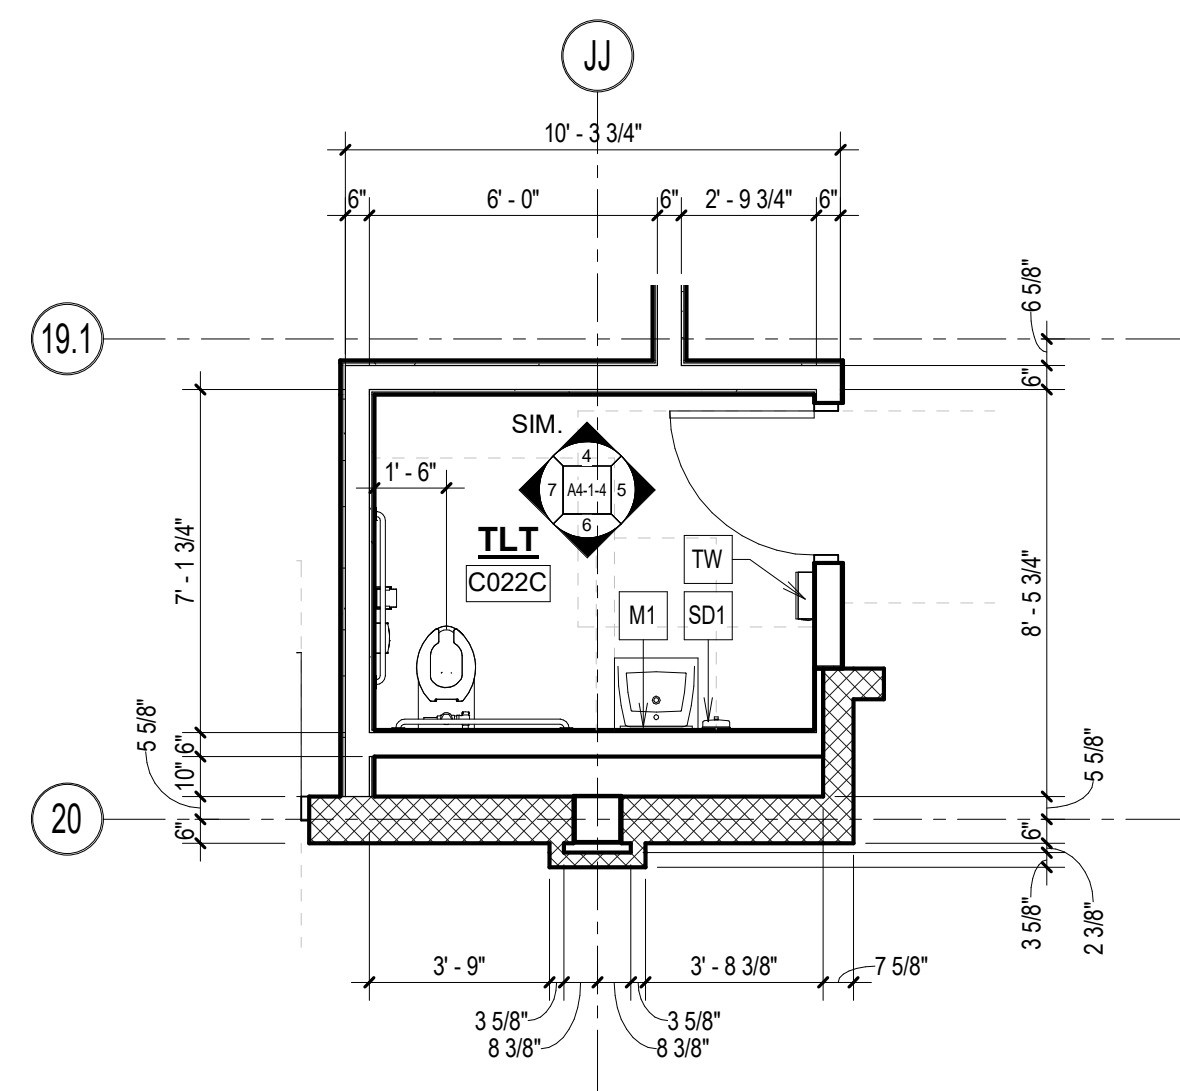

3 TOILET PLAN C002C
1/4" = 1'-0"

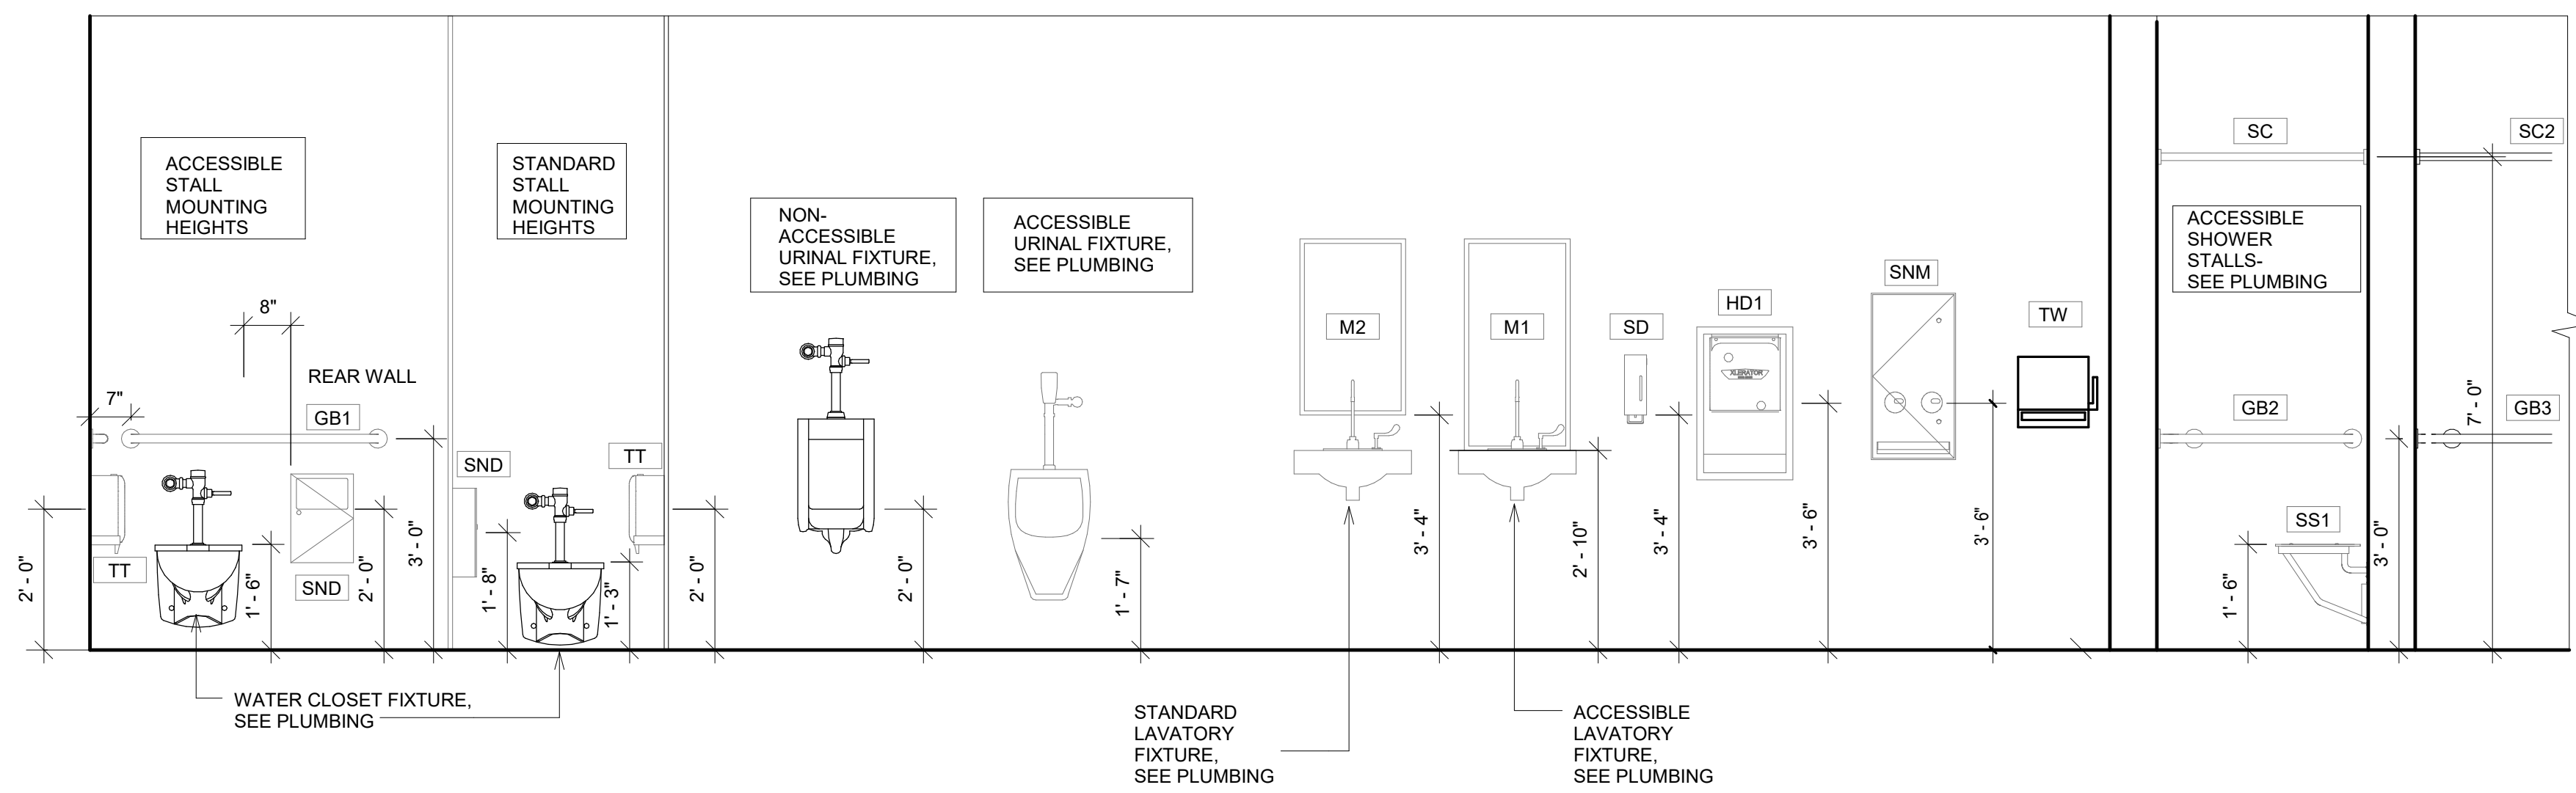

1 TYPICAL TOILET MOUNTING HEIGHTS
1/2" = 1'-0"

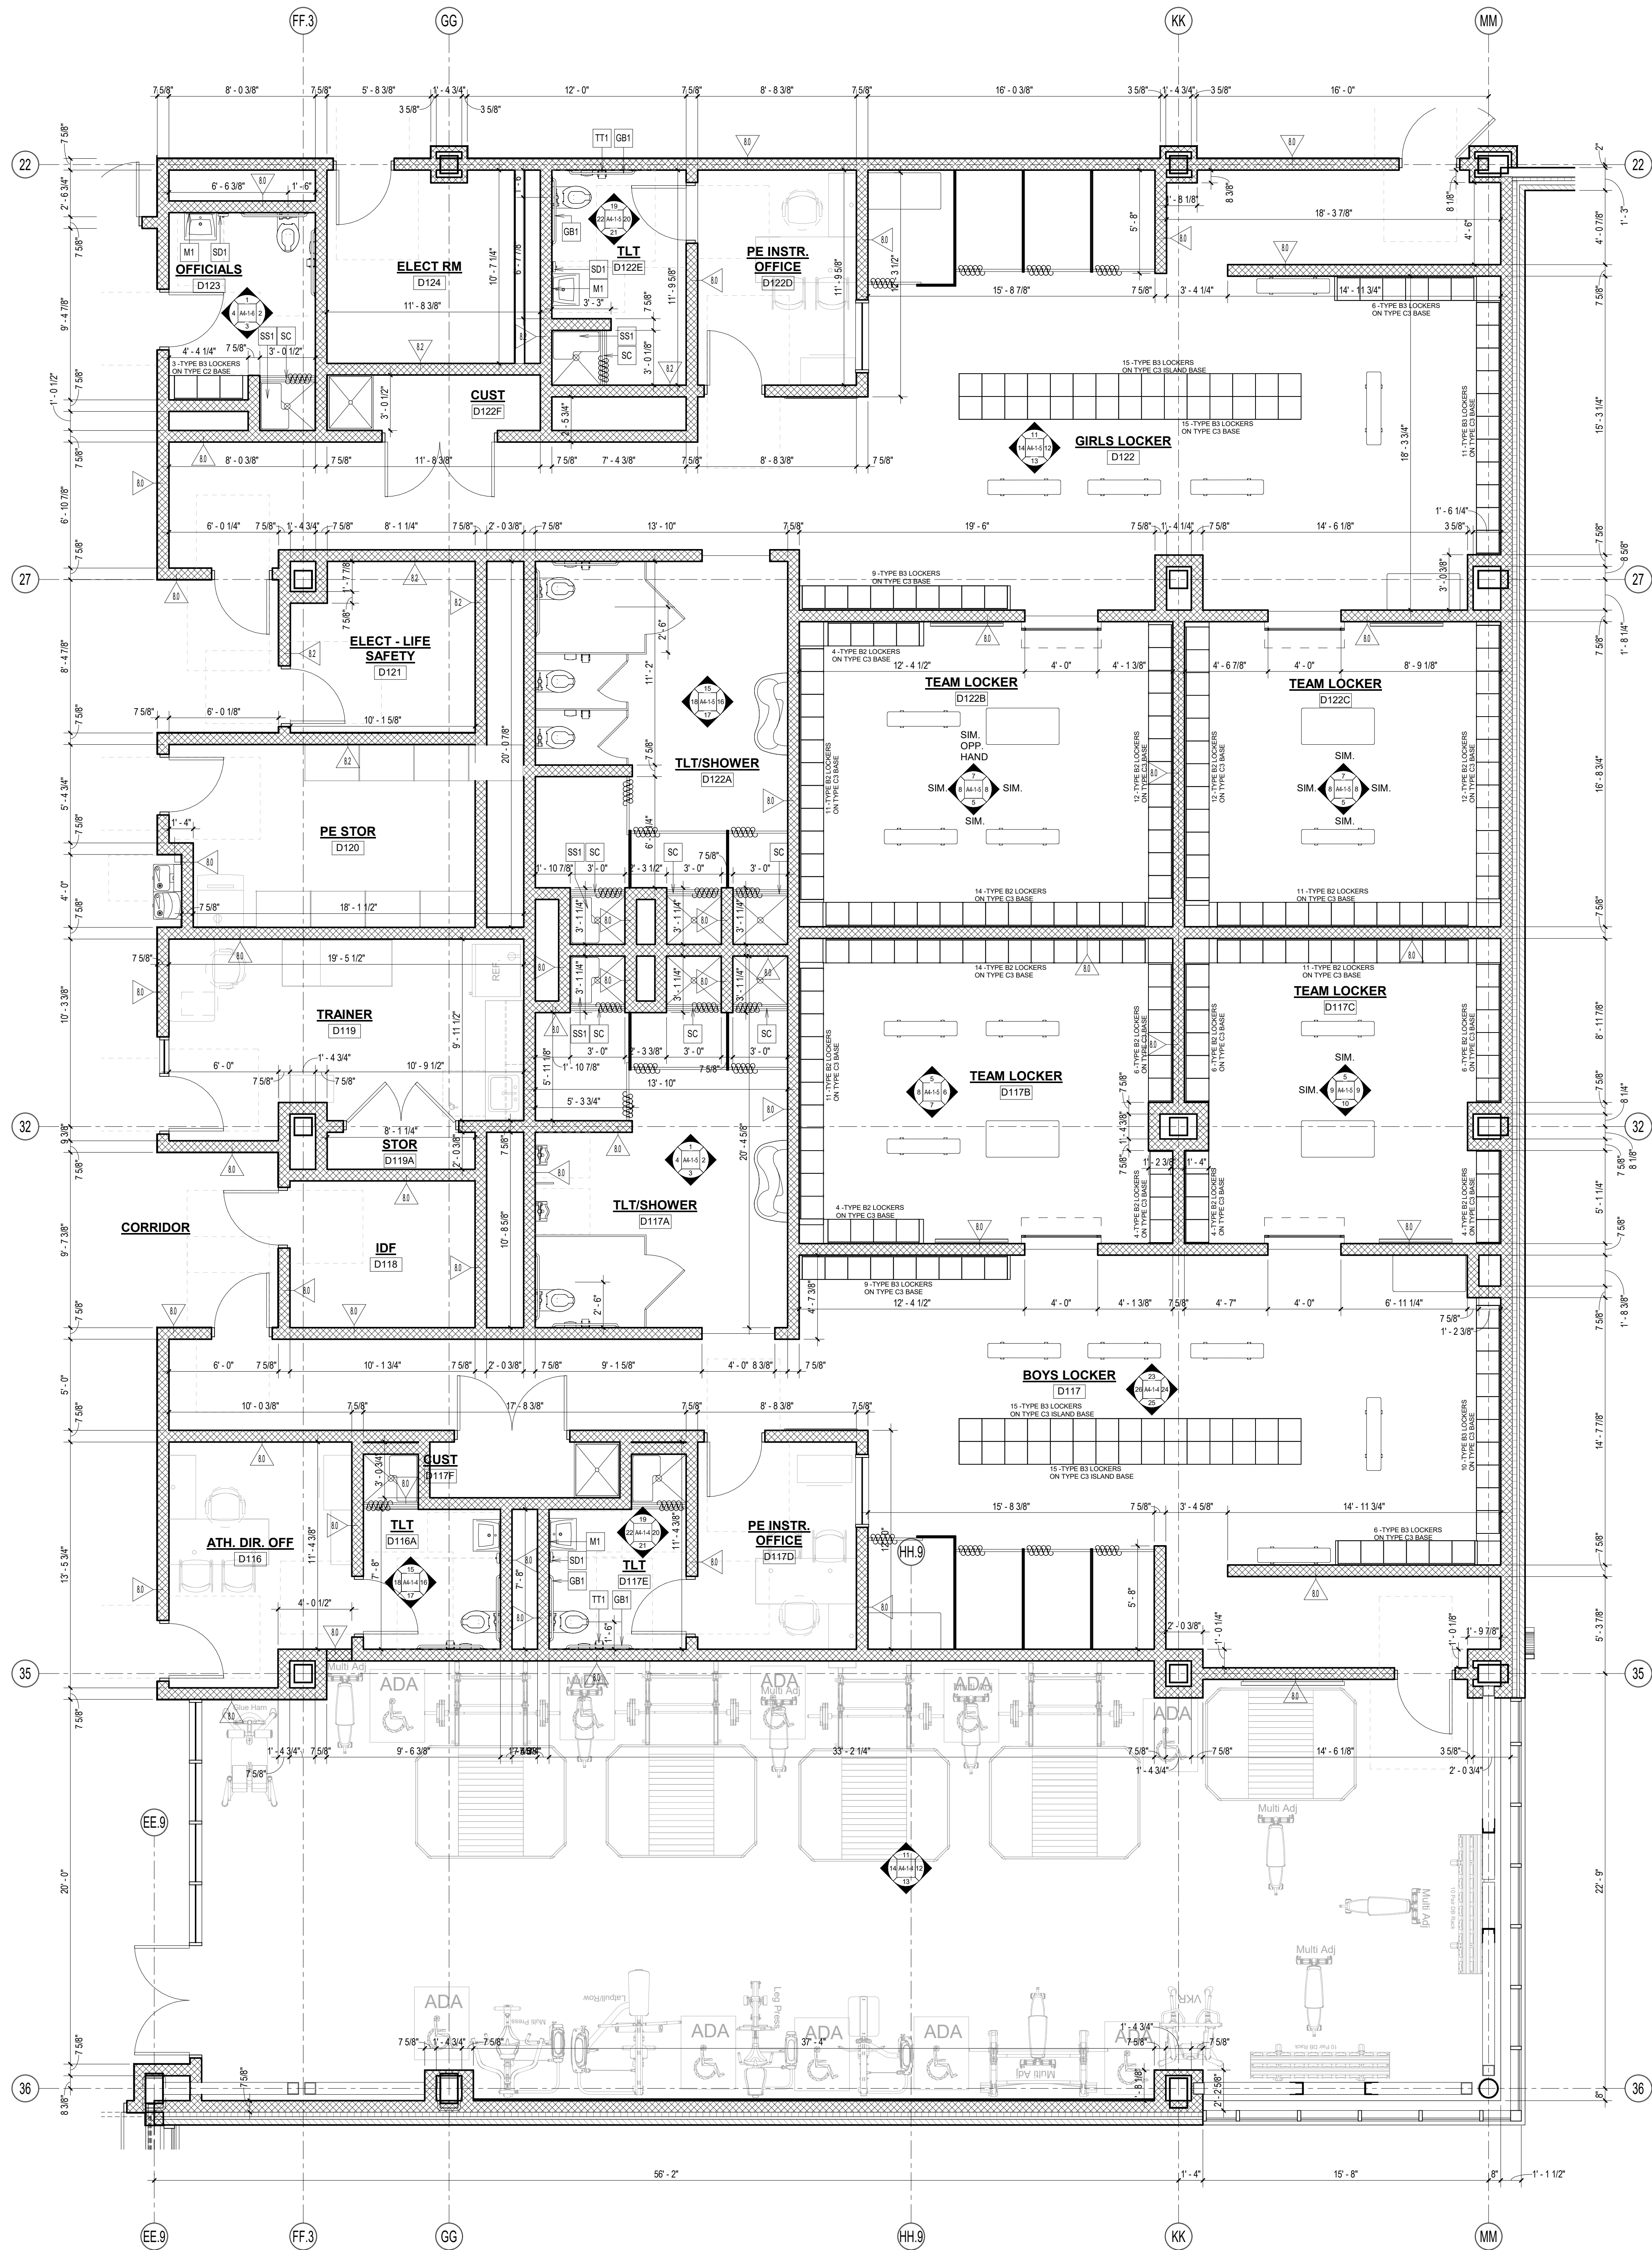

5 GIRLS LOCKER D115 AND BOYS LOCKER D116
1/4" = 1'-0"

DRA

Drumme Rosane Anderson, Inc.
225 Oakland Road
Studio 205
South Windsor, CT
06074
Tel: 617.864.1702
www.dra.com


260 Charles Street
Studio 300
Waltham, MA
02453

Planning | Architecture | Interior Design

Northeast
Metropolitan
Regional
Vocational High
School
100 Hemlock Road,
Wakefield, MA 01880

© COPYRIGHT 2023 DRUMME ROSANE ANDERSON, INC.

MSBA 90% CD
SUBMISSION
May 12TH, 2023

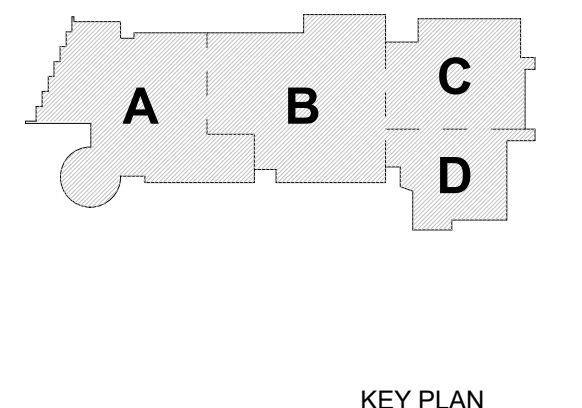

TOILET AND
LOCKER ROOM
PLANS

Scale: As indicated
Job No.: 20202
Drawn By: DRA
Date: May 12TH, 2023
Volume 3 of 4

A4-1-1

DRA


Drumme Rosane Anderson, Inc.
225 Oakland Road
Studio 205
South Windsor, CT
06074
Tel: 617.864.1700
www.dra-inc.com

260 Charles Street
Studio 300
Waltham, MA
02453


Planning | Architecture | Interior Design

**Northeast
Metropolitan
Regional
Vocational High
School**


100 Hemlock Road,
Wakefield, MA 01880

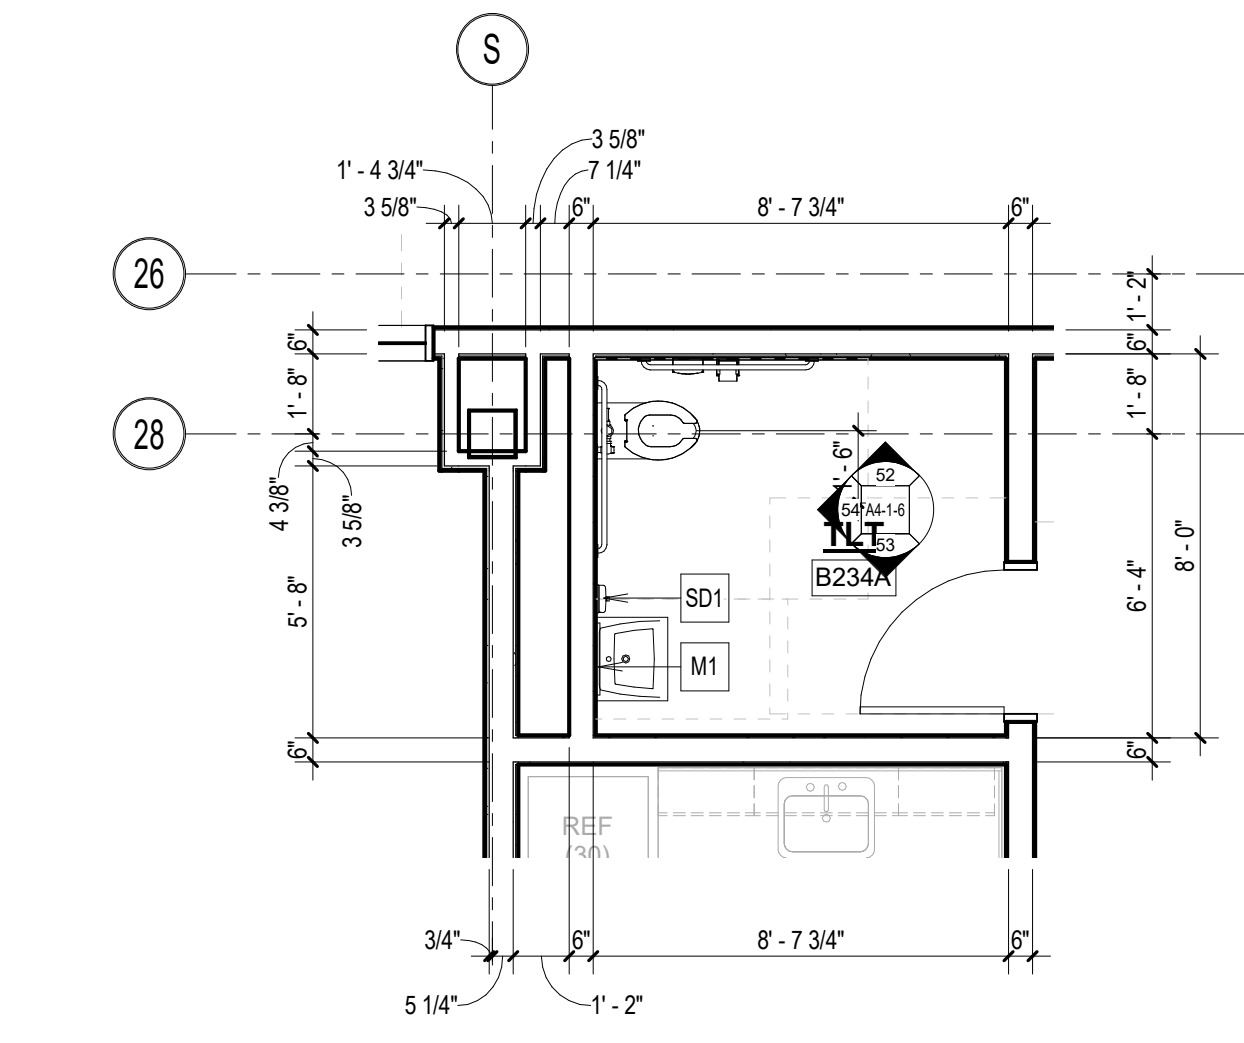


18 TOILET PLAN B234A
1/4" = 1'-0"

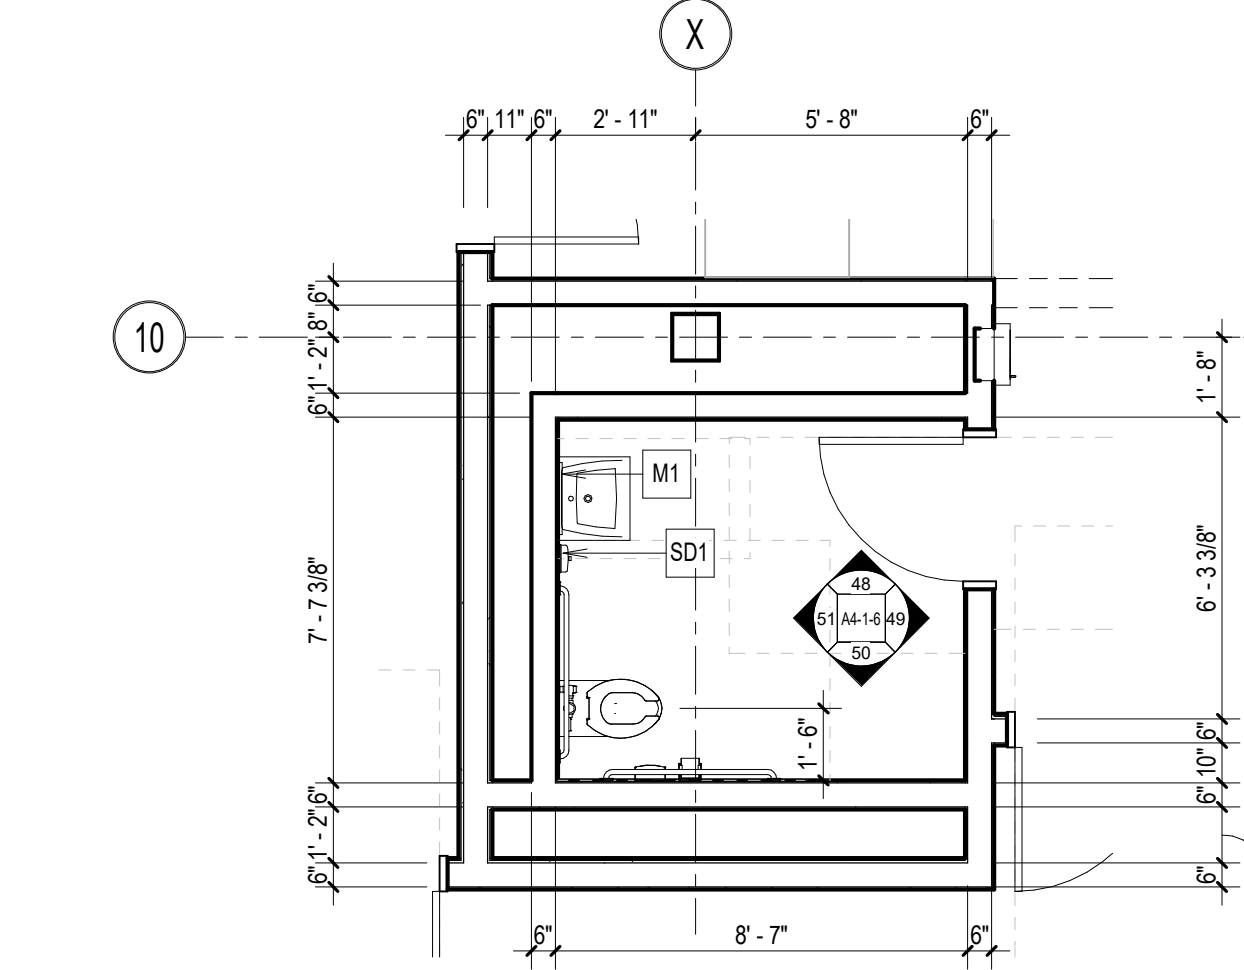


17 TOILET PLAN B203F
1/4" = 1'-0"

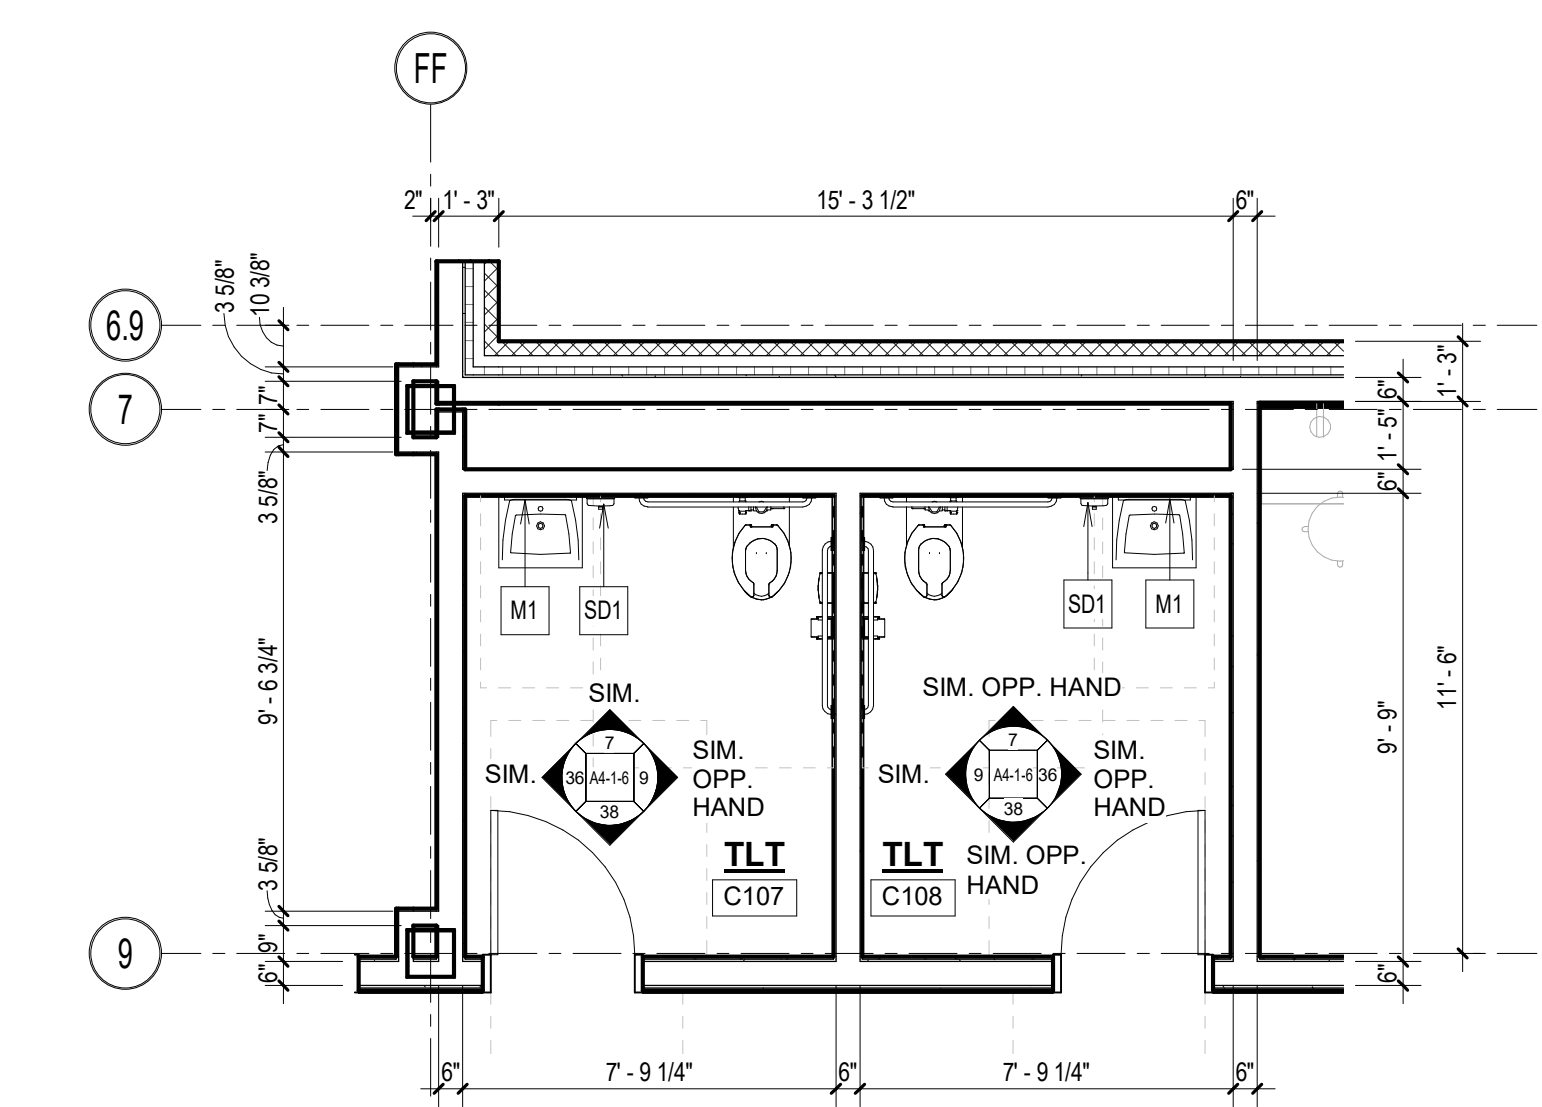


11 TOILET PLAN C107 AND C108
1/4" = 1'-0"

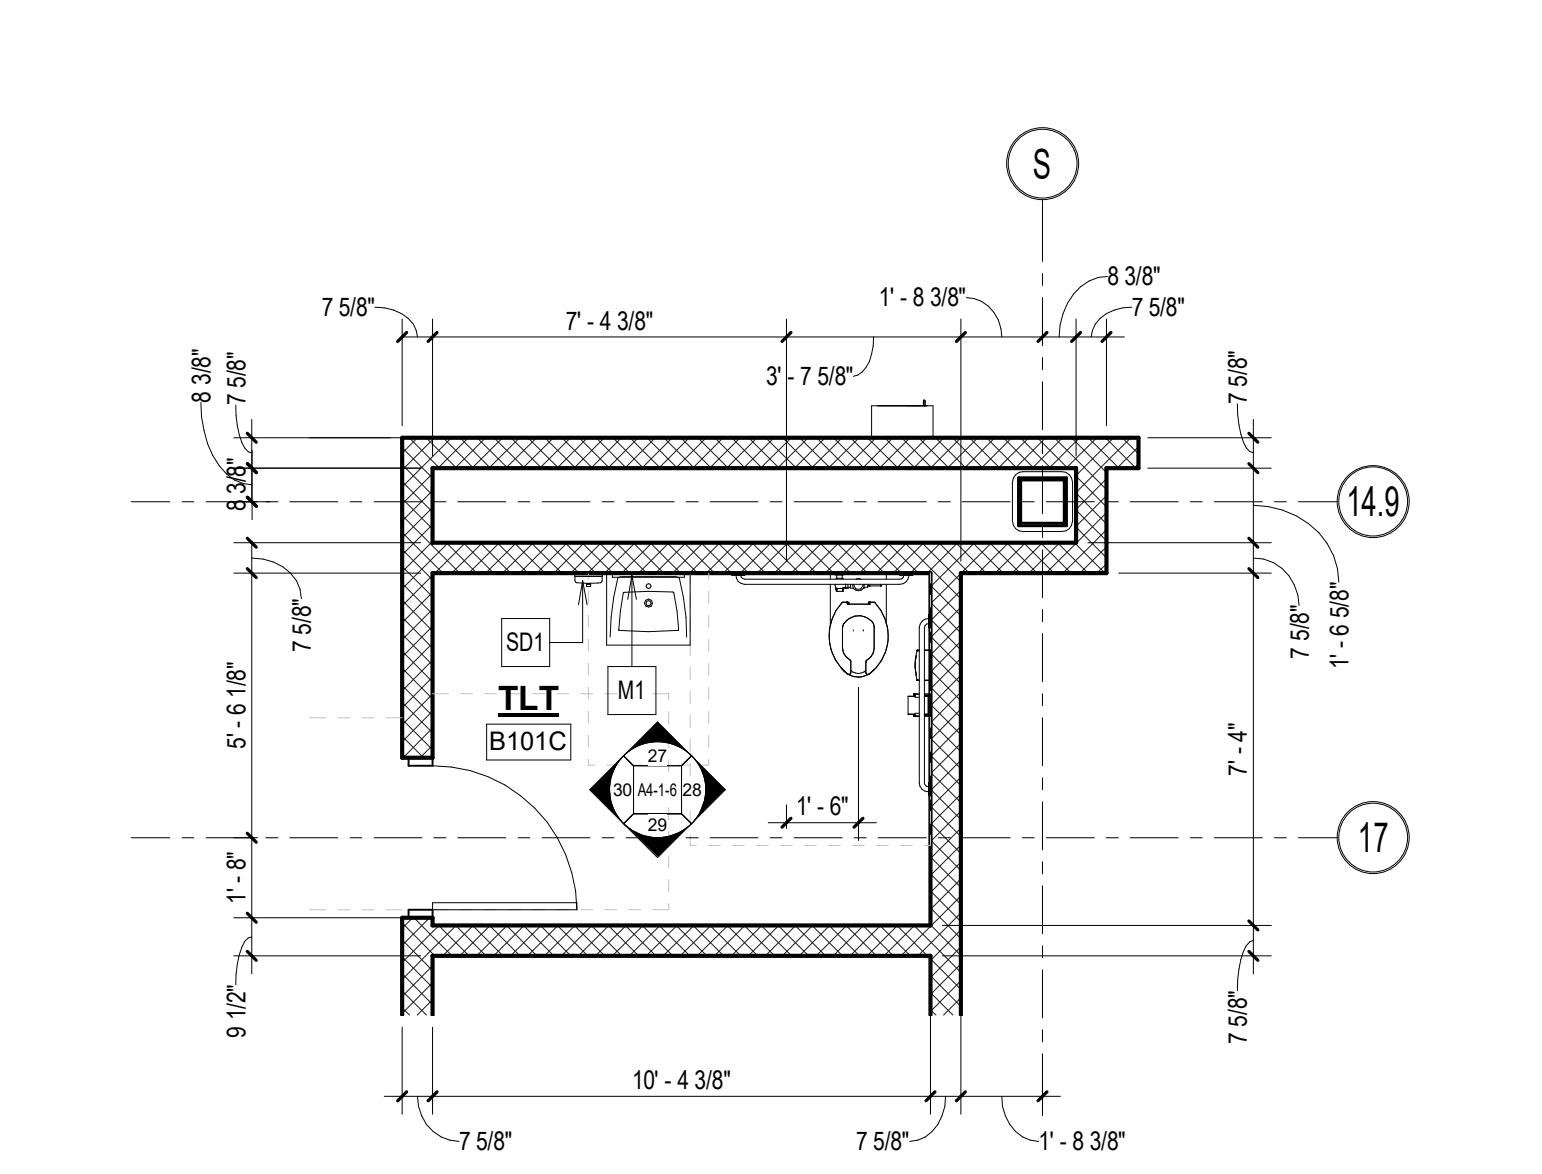


6 TOILET PLAN B101C
1/4" = 1'-0"

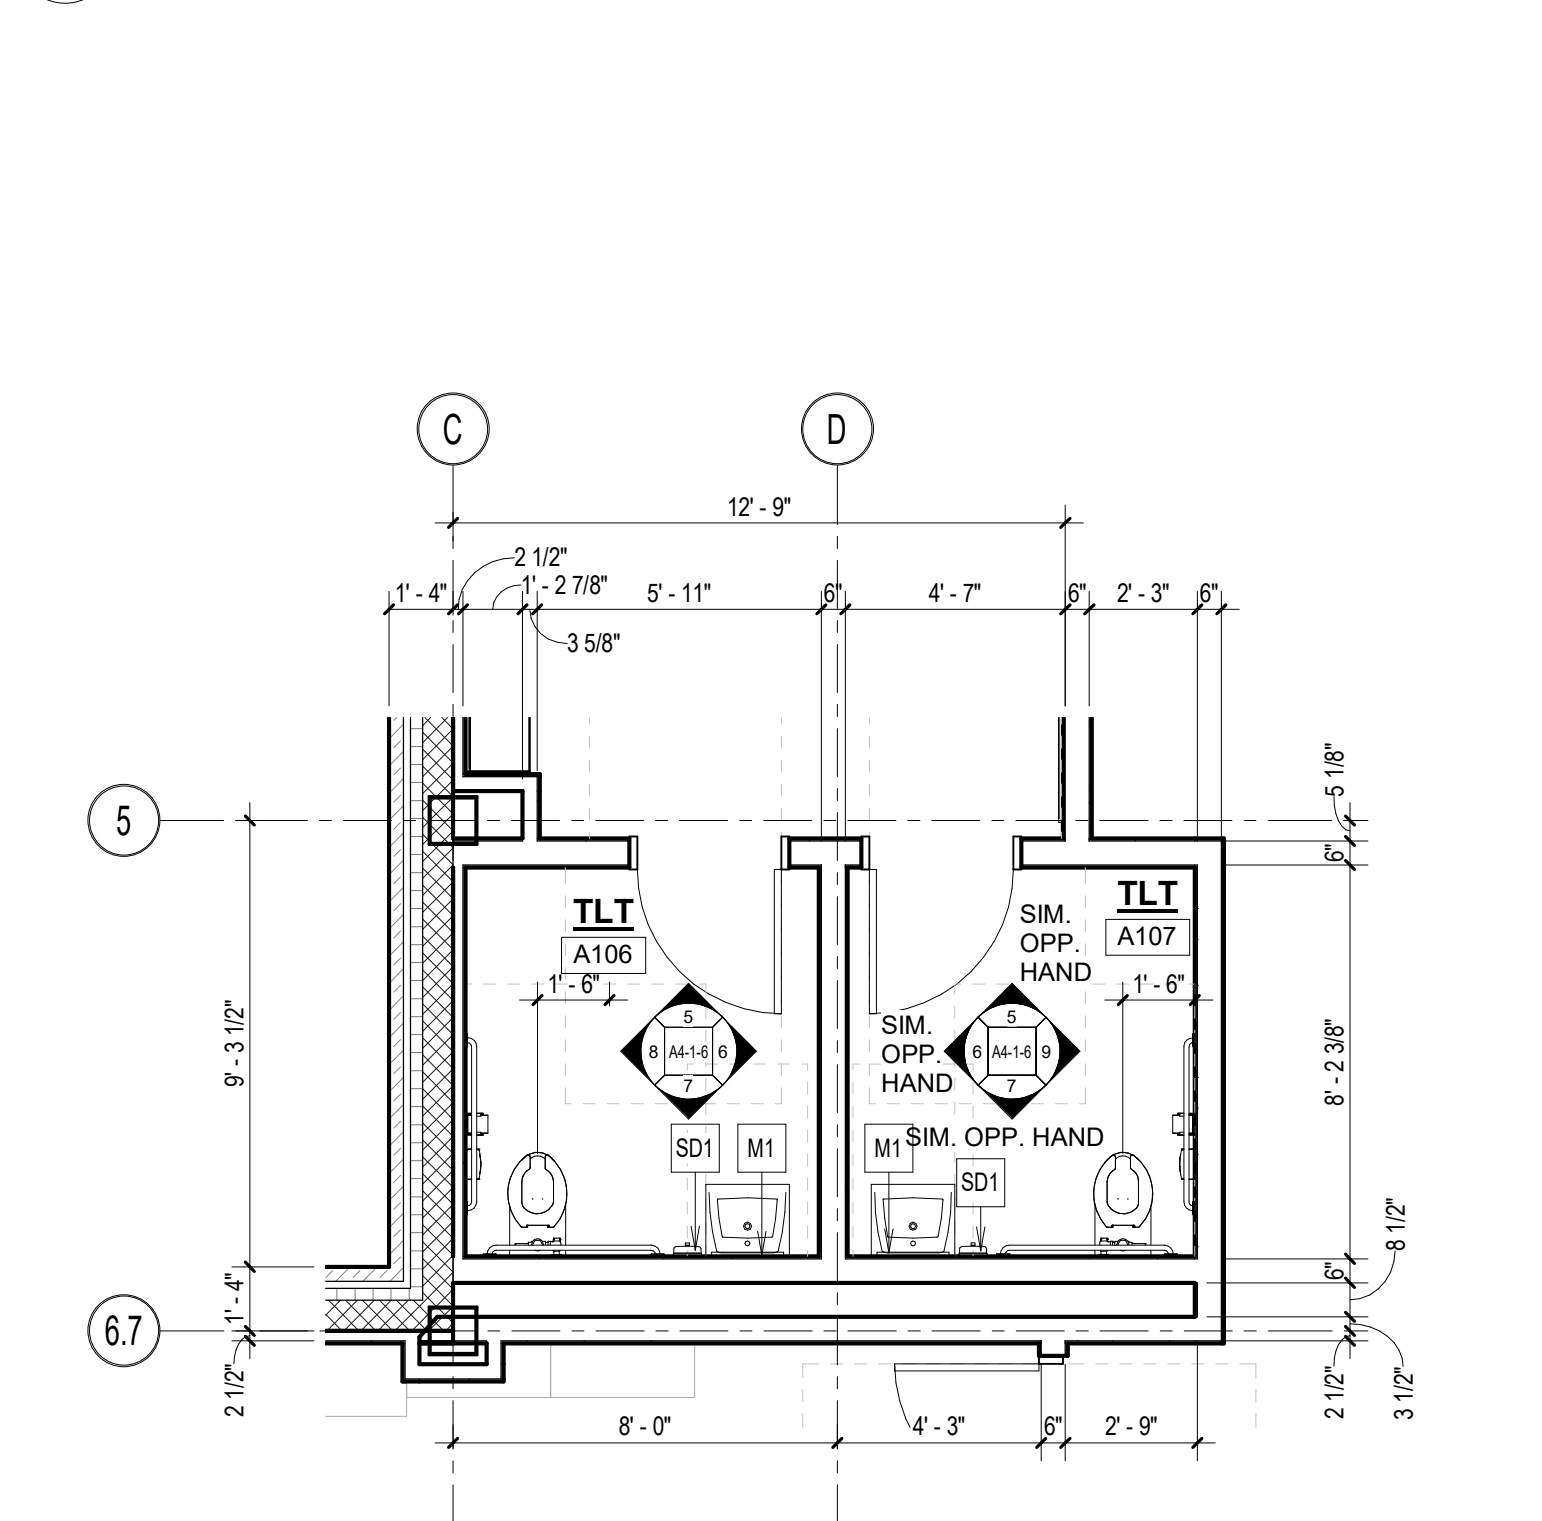


1 TOILET PLAN A106 AND A107
1/4" = 1'-0"

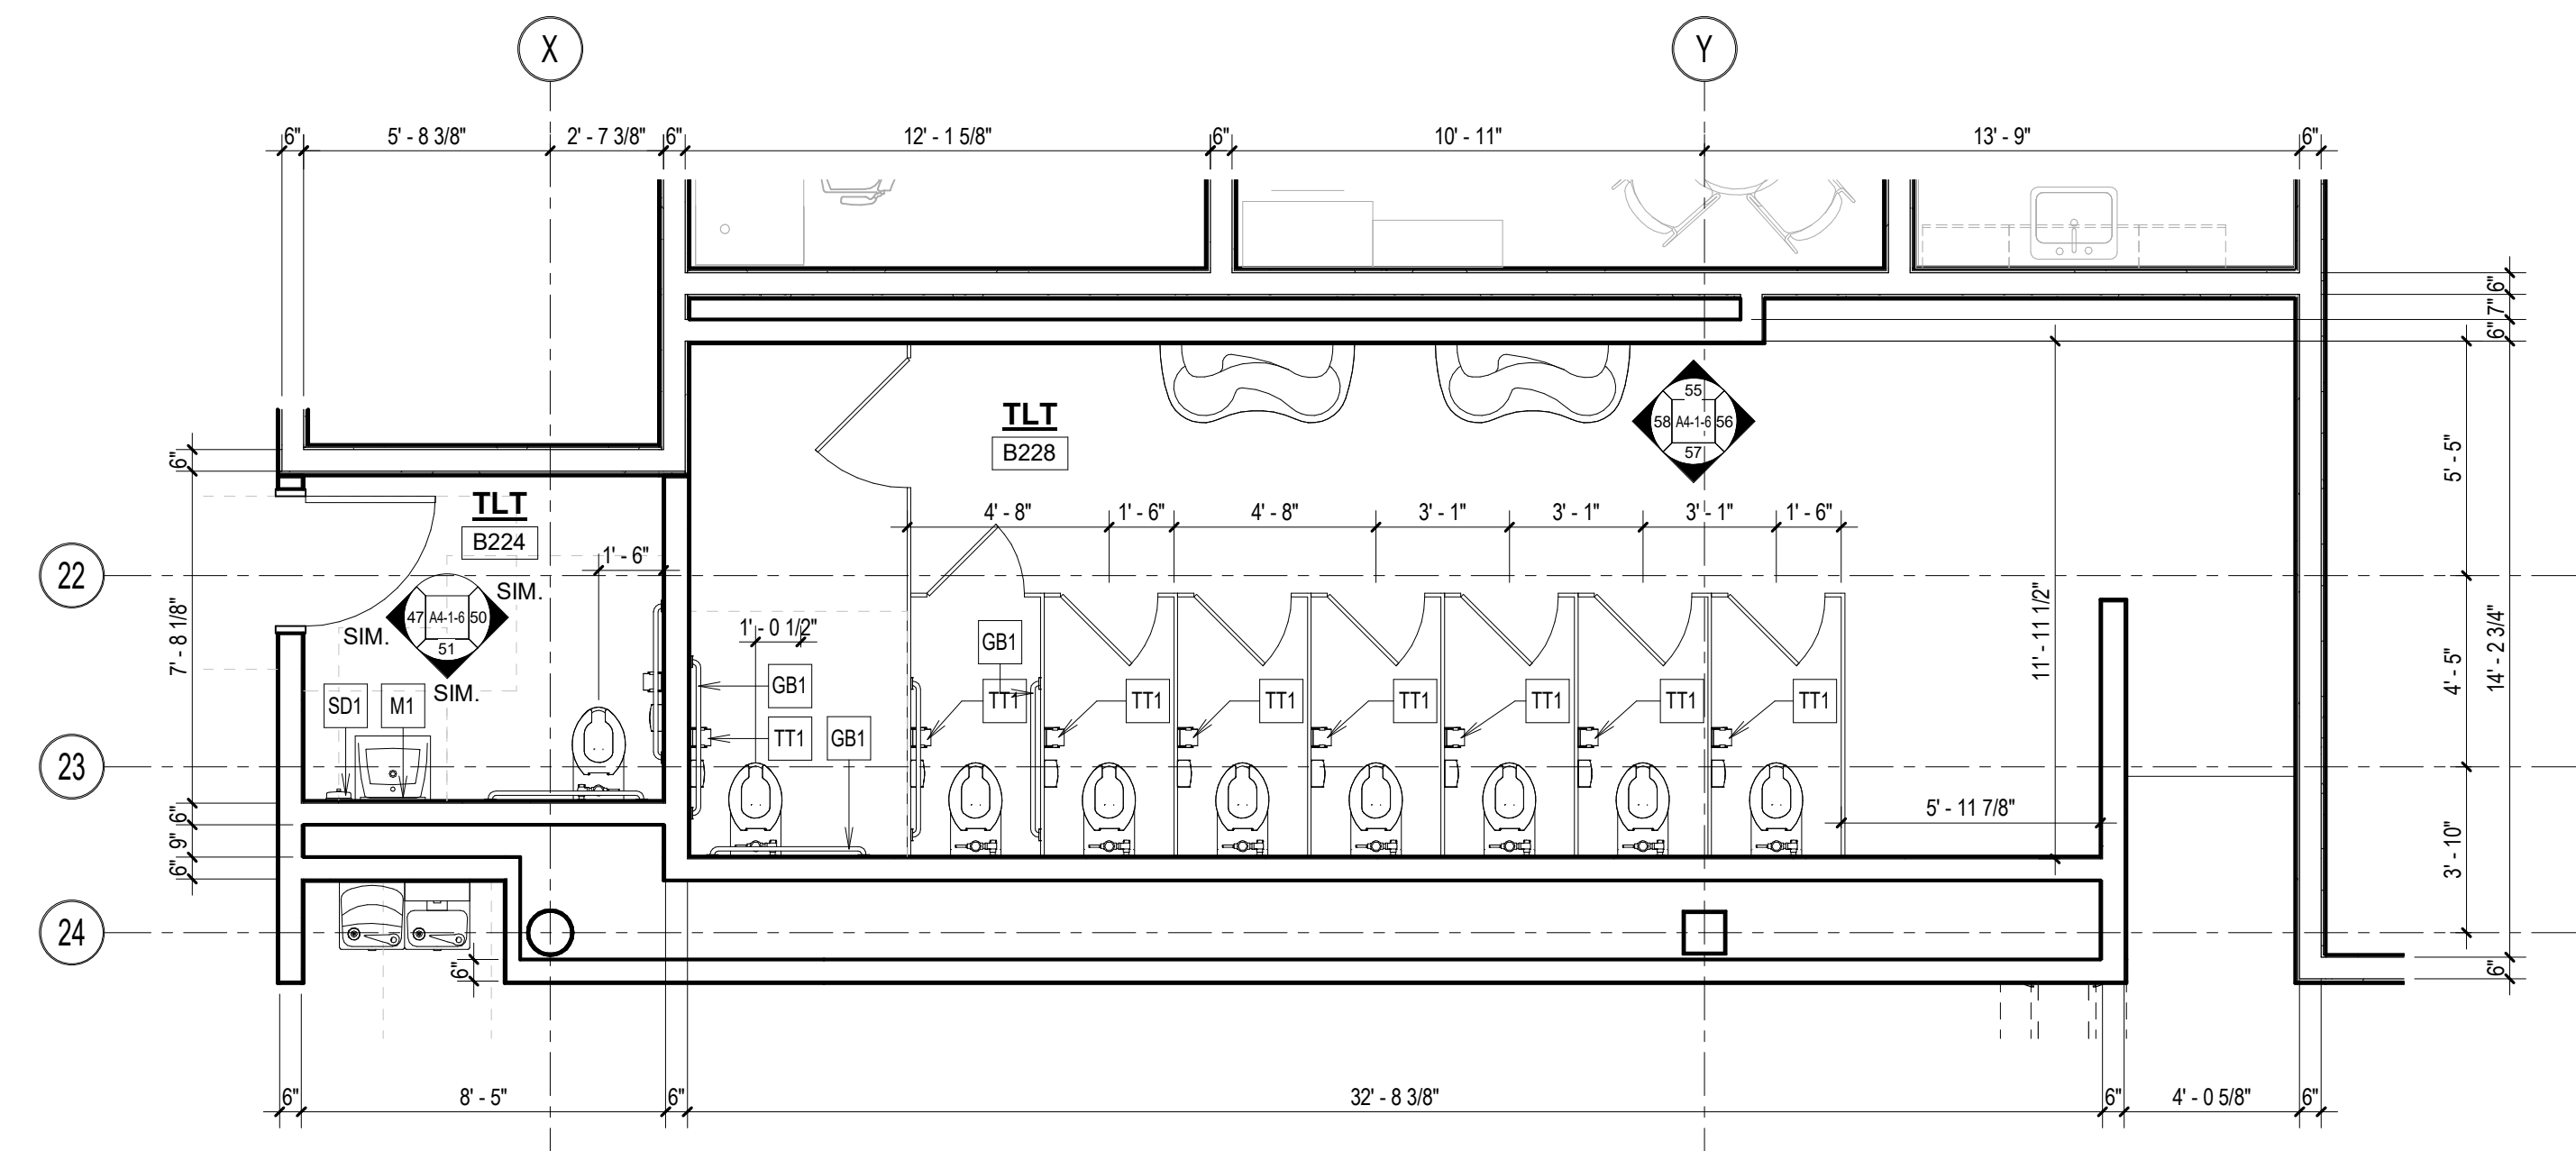


19 TOILET PLAN B228
1/4" = 1'-0"

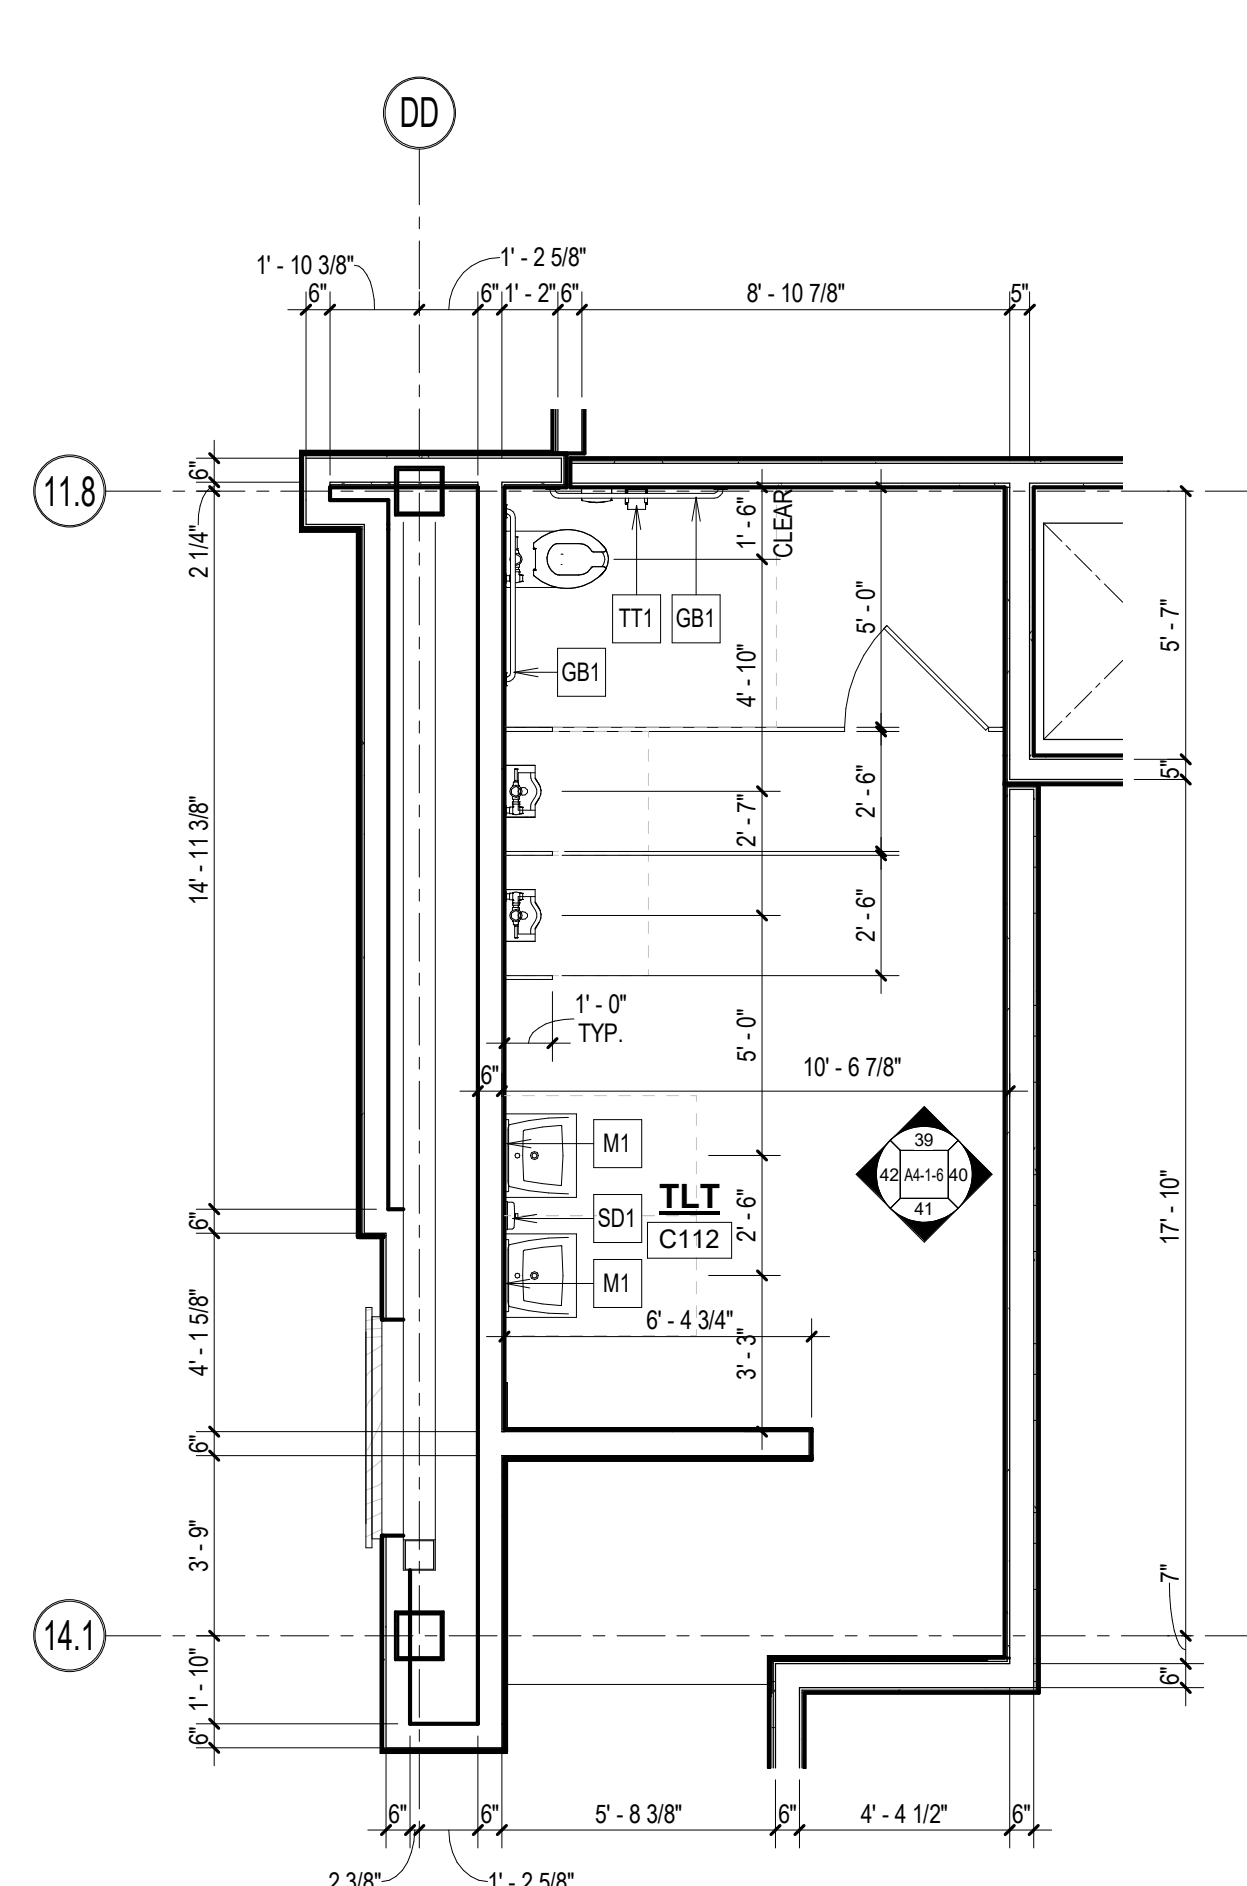


12 TOILET PLAN C112
1/4" = 1'-0"

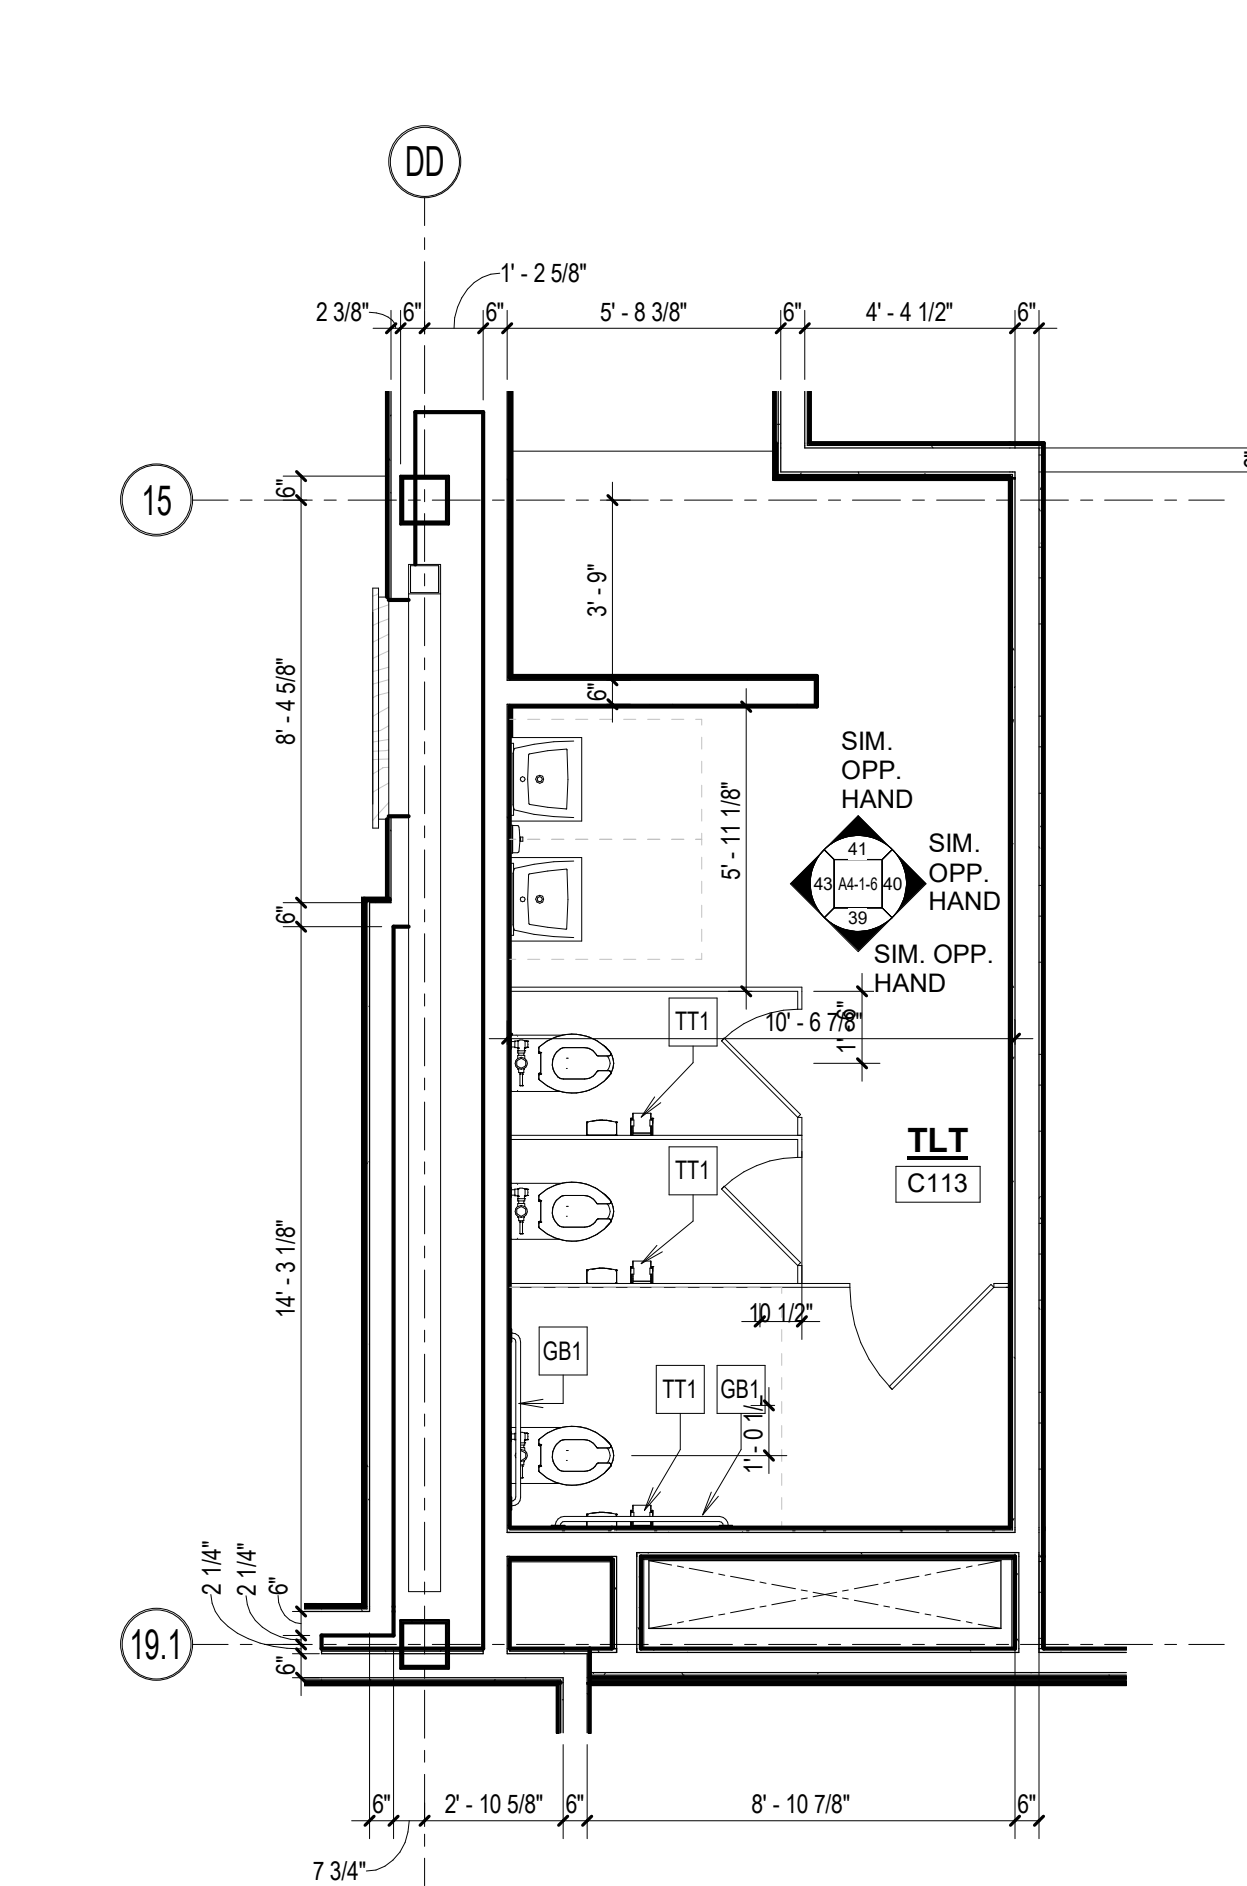


13 TOILET PLAN C113
1/4" = 1'-0"

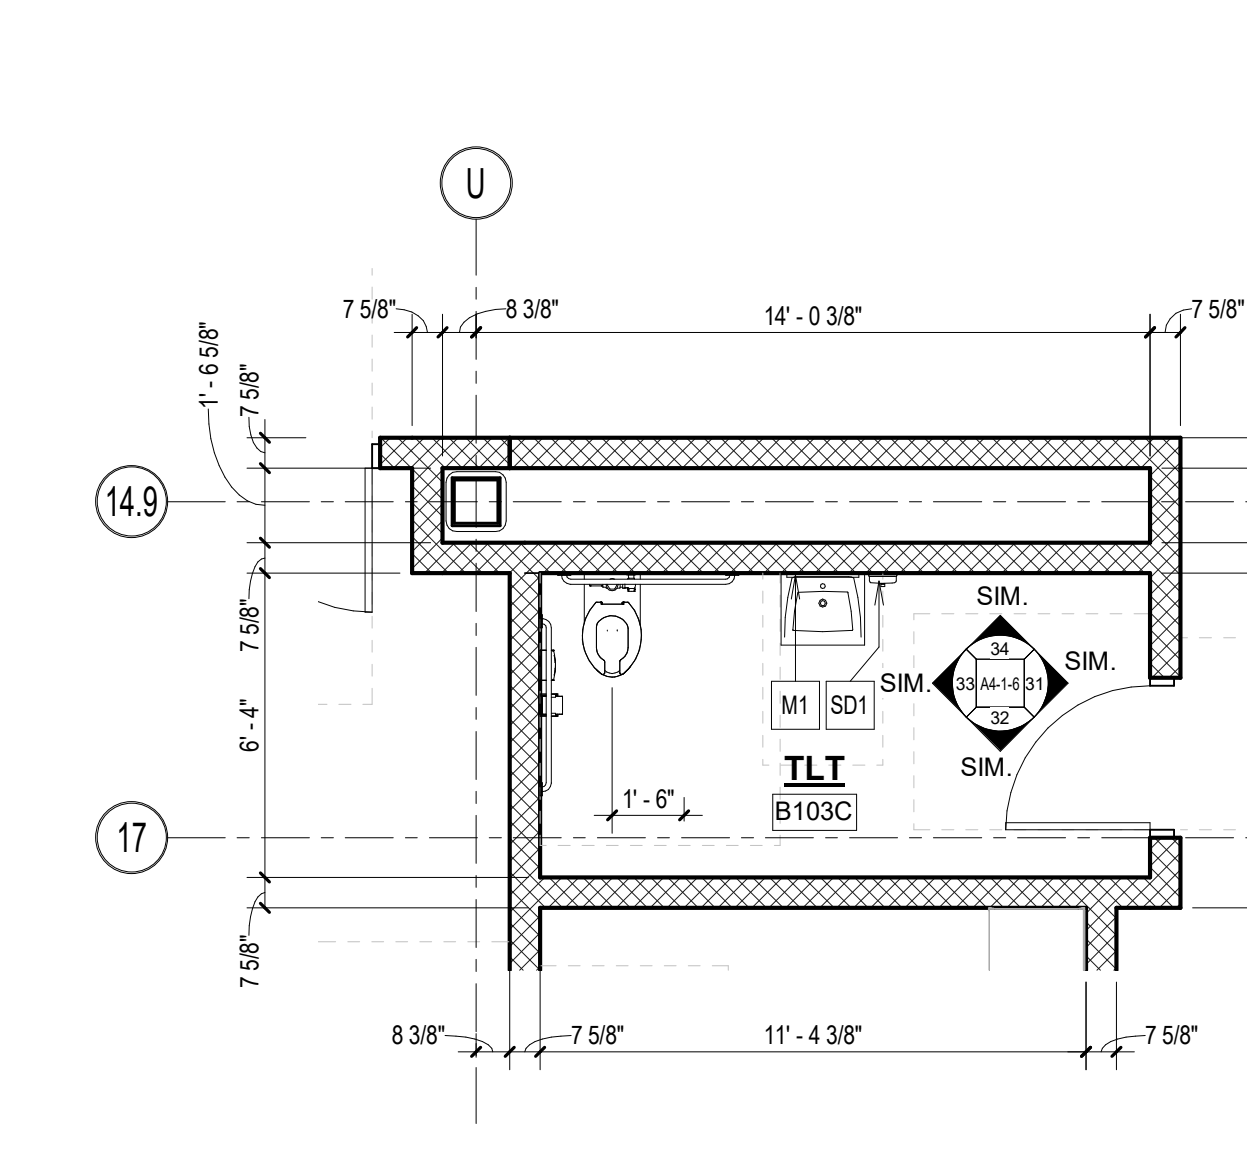


8 TOILET PLAN B103C
1/4" = 1'-0"

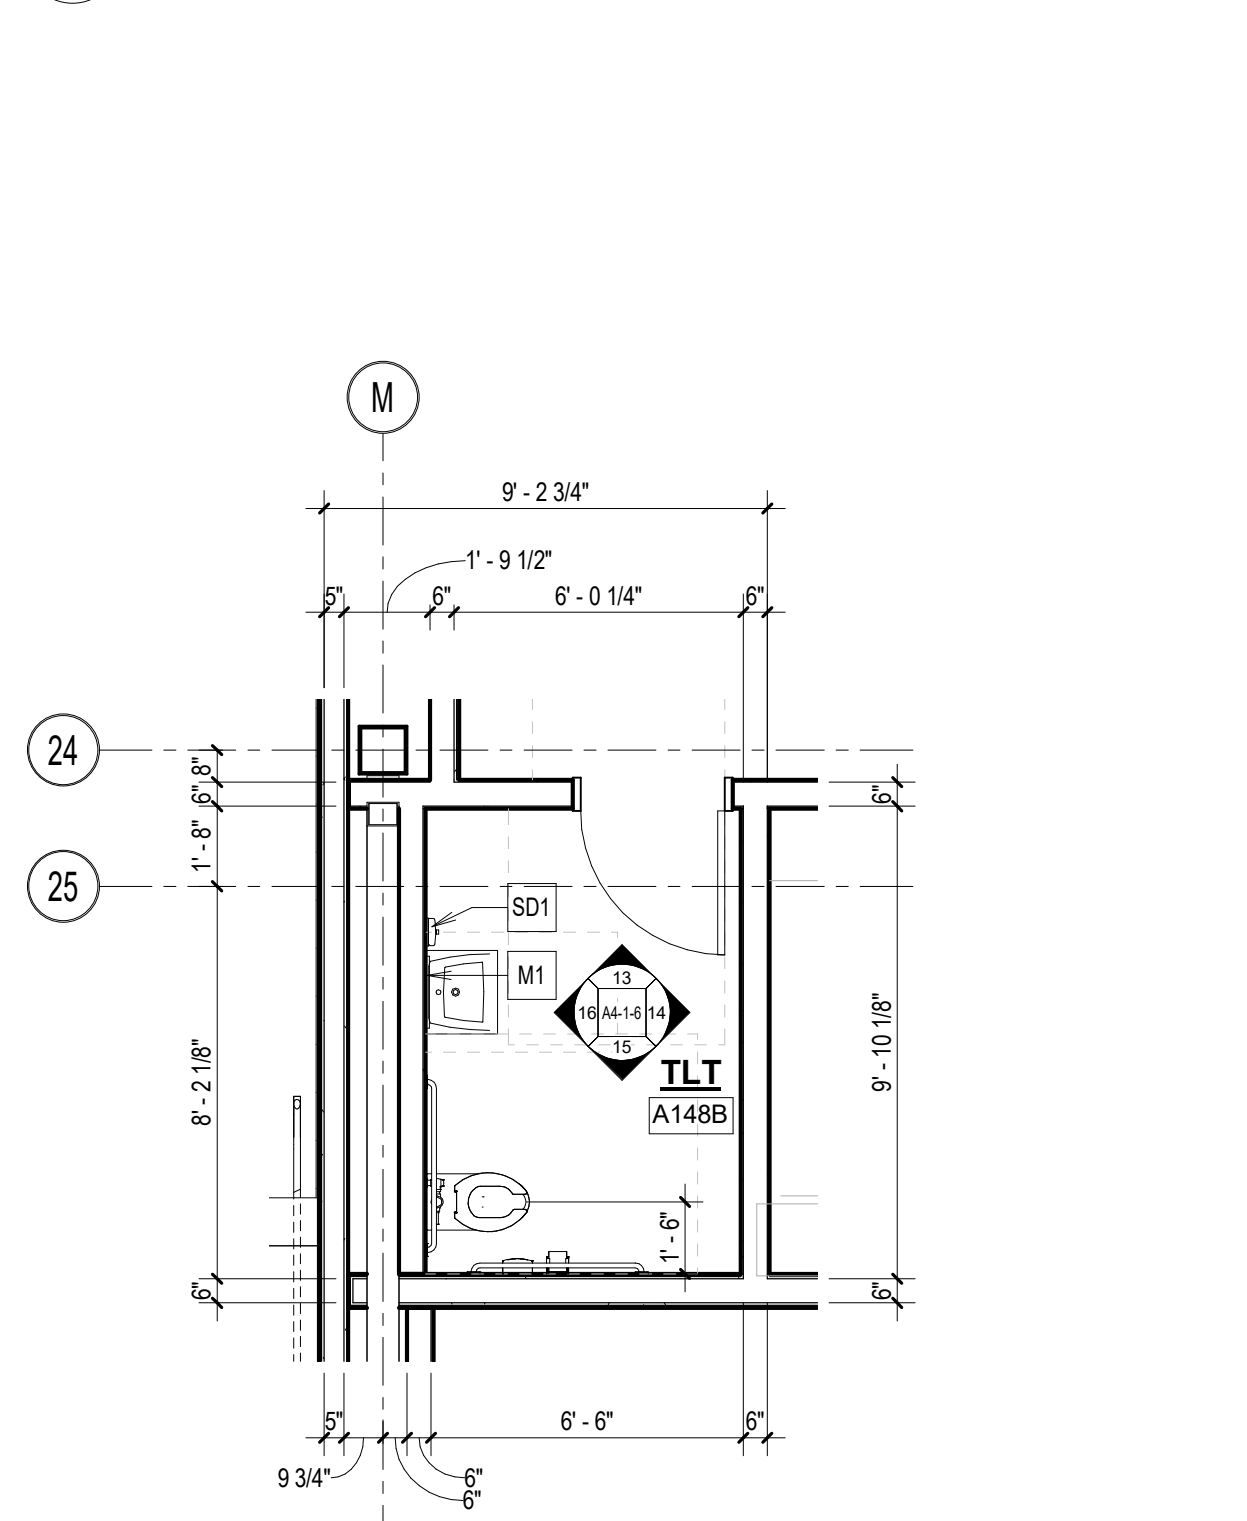


3 TOILET PLAN A148B
1/4" = 1'-0"

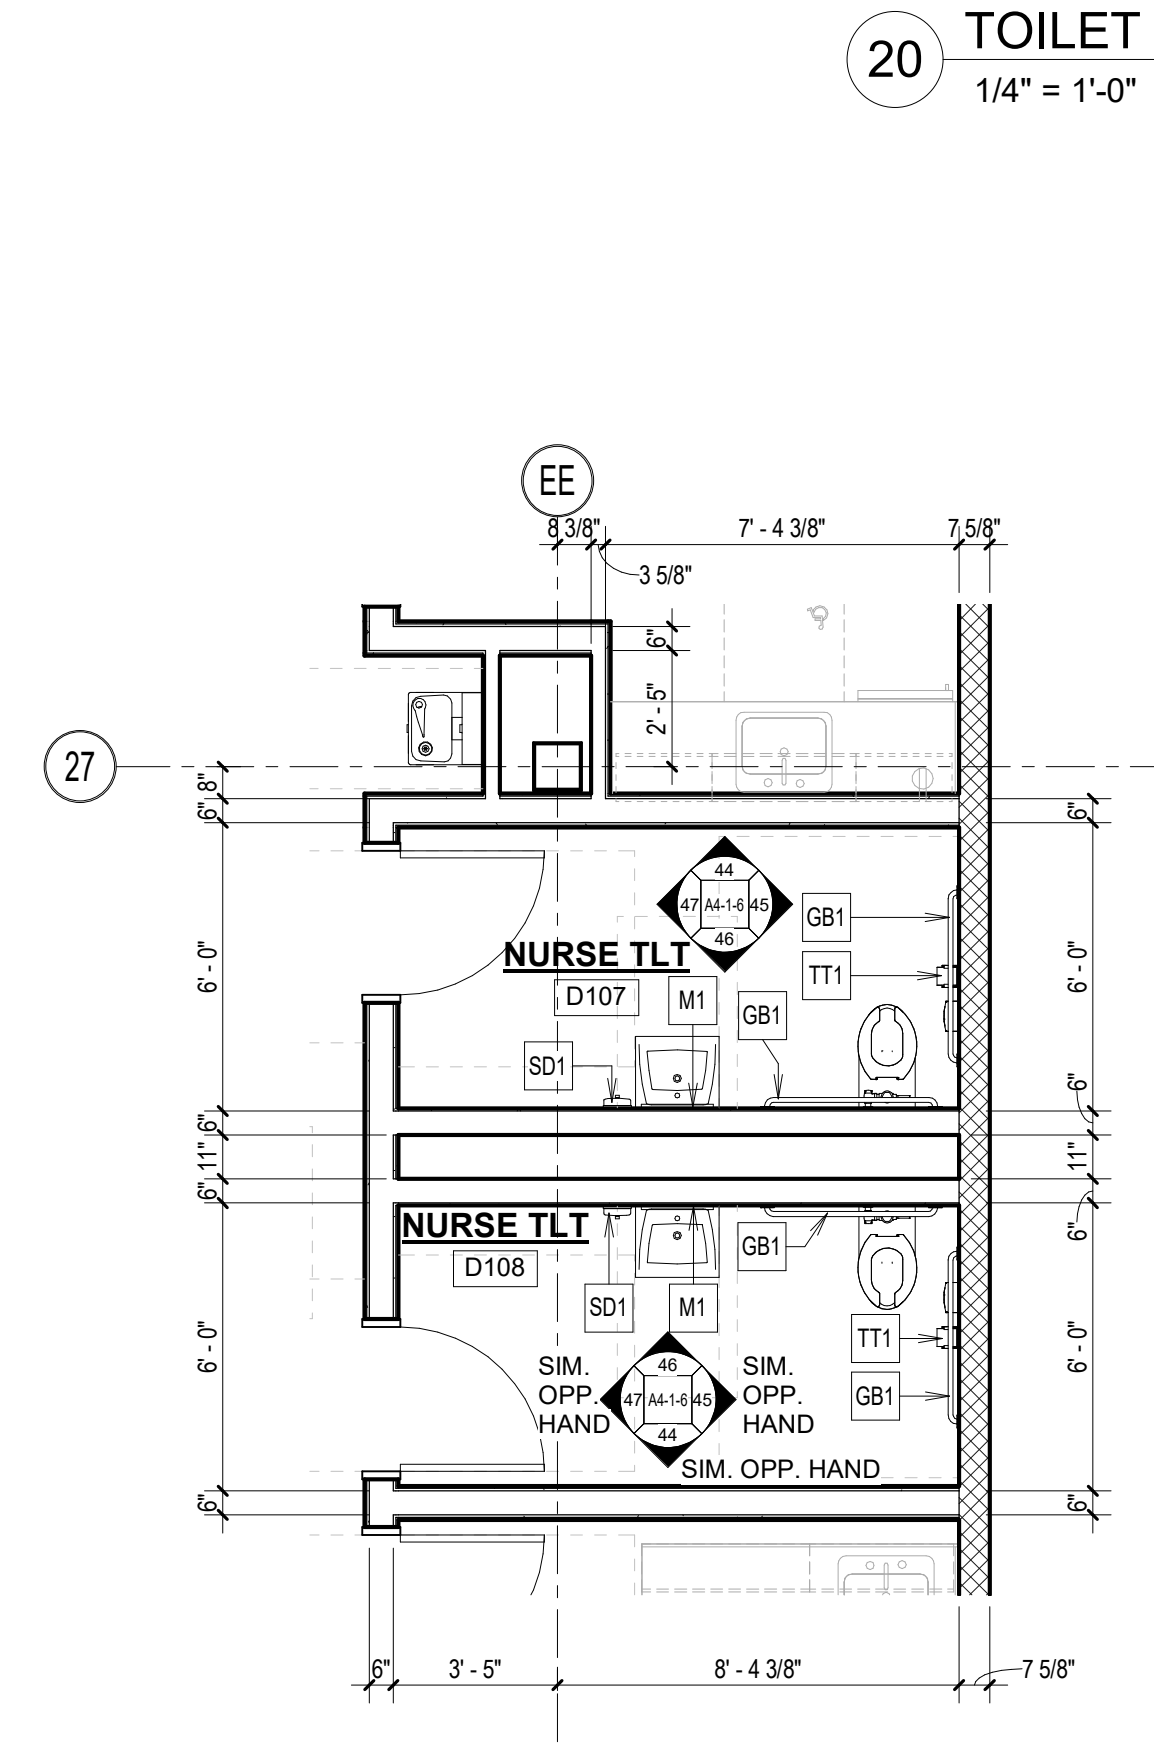


14 TOILET PLAN - NURSE TLT D107 AND D108
1/4" = 1'-0"

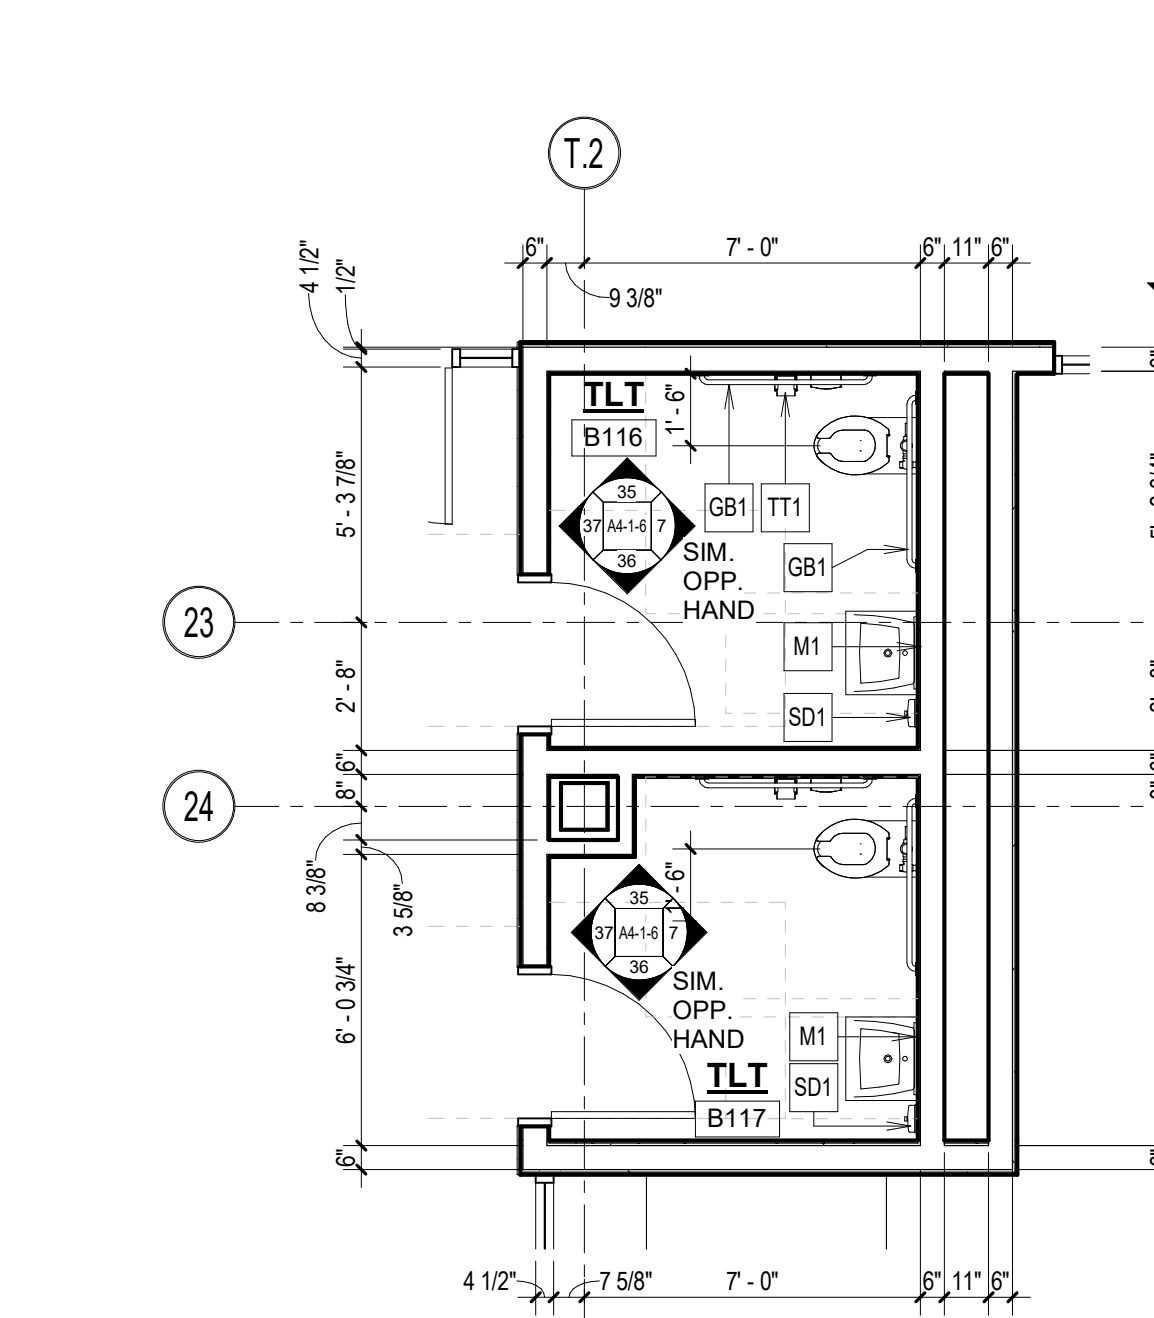


9 TOILET PLAN B116 AND B117
1/4" = 1'-0"

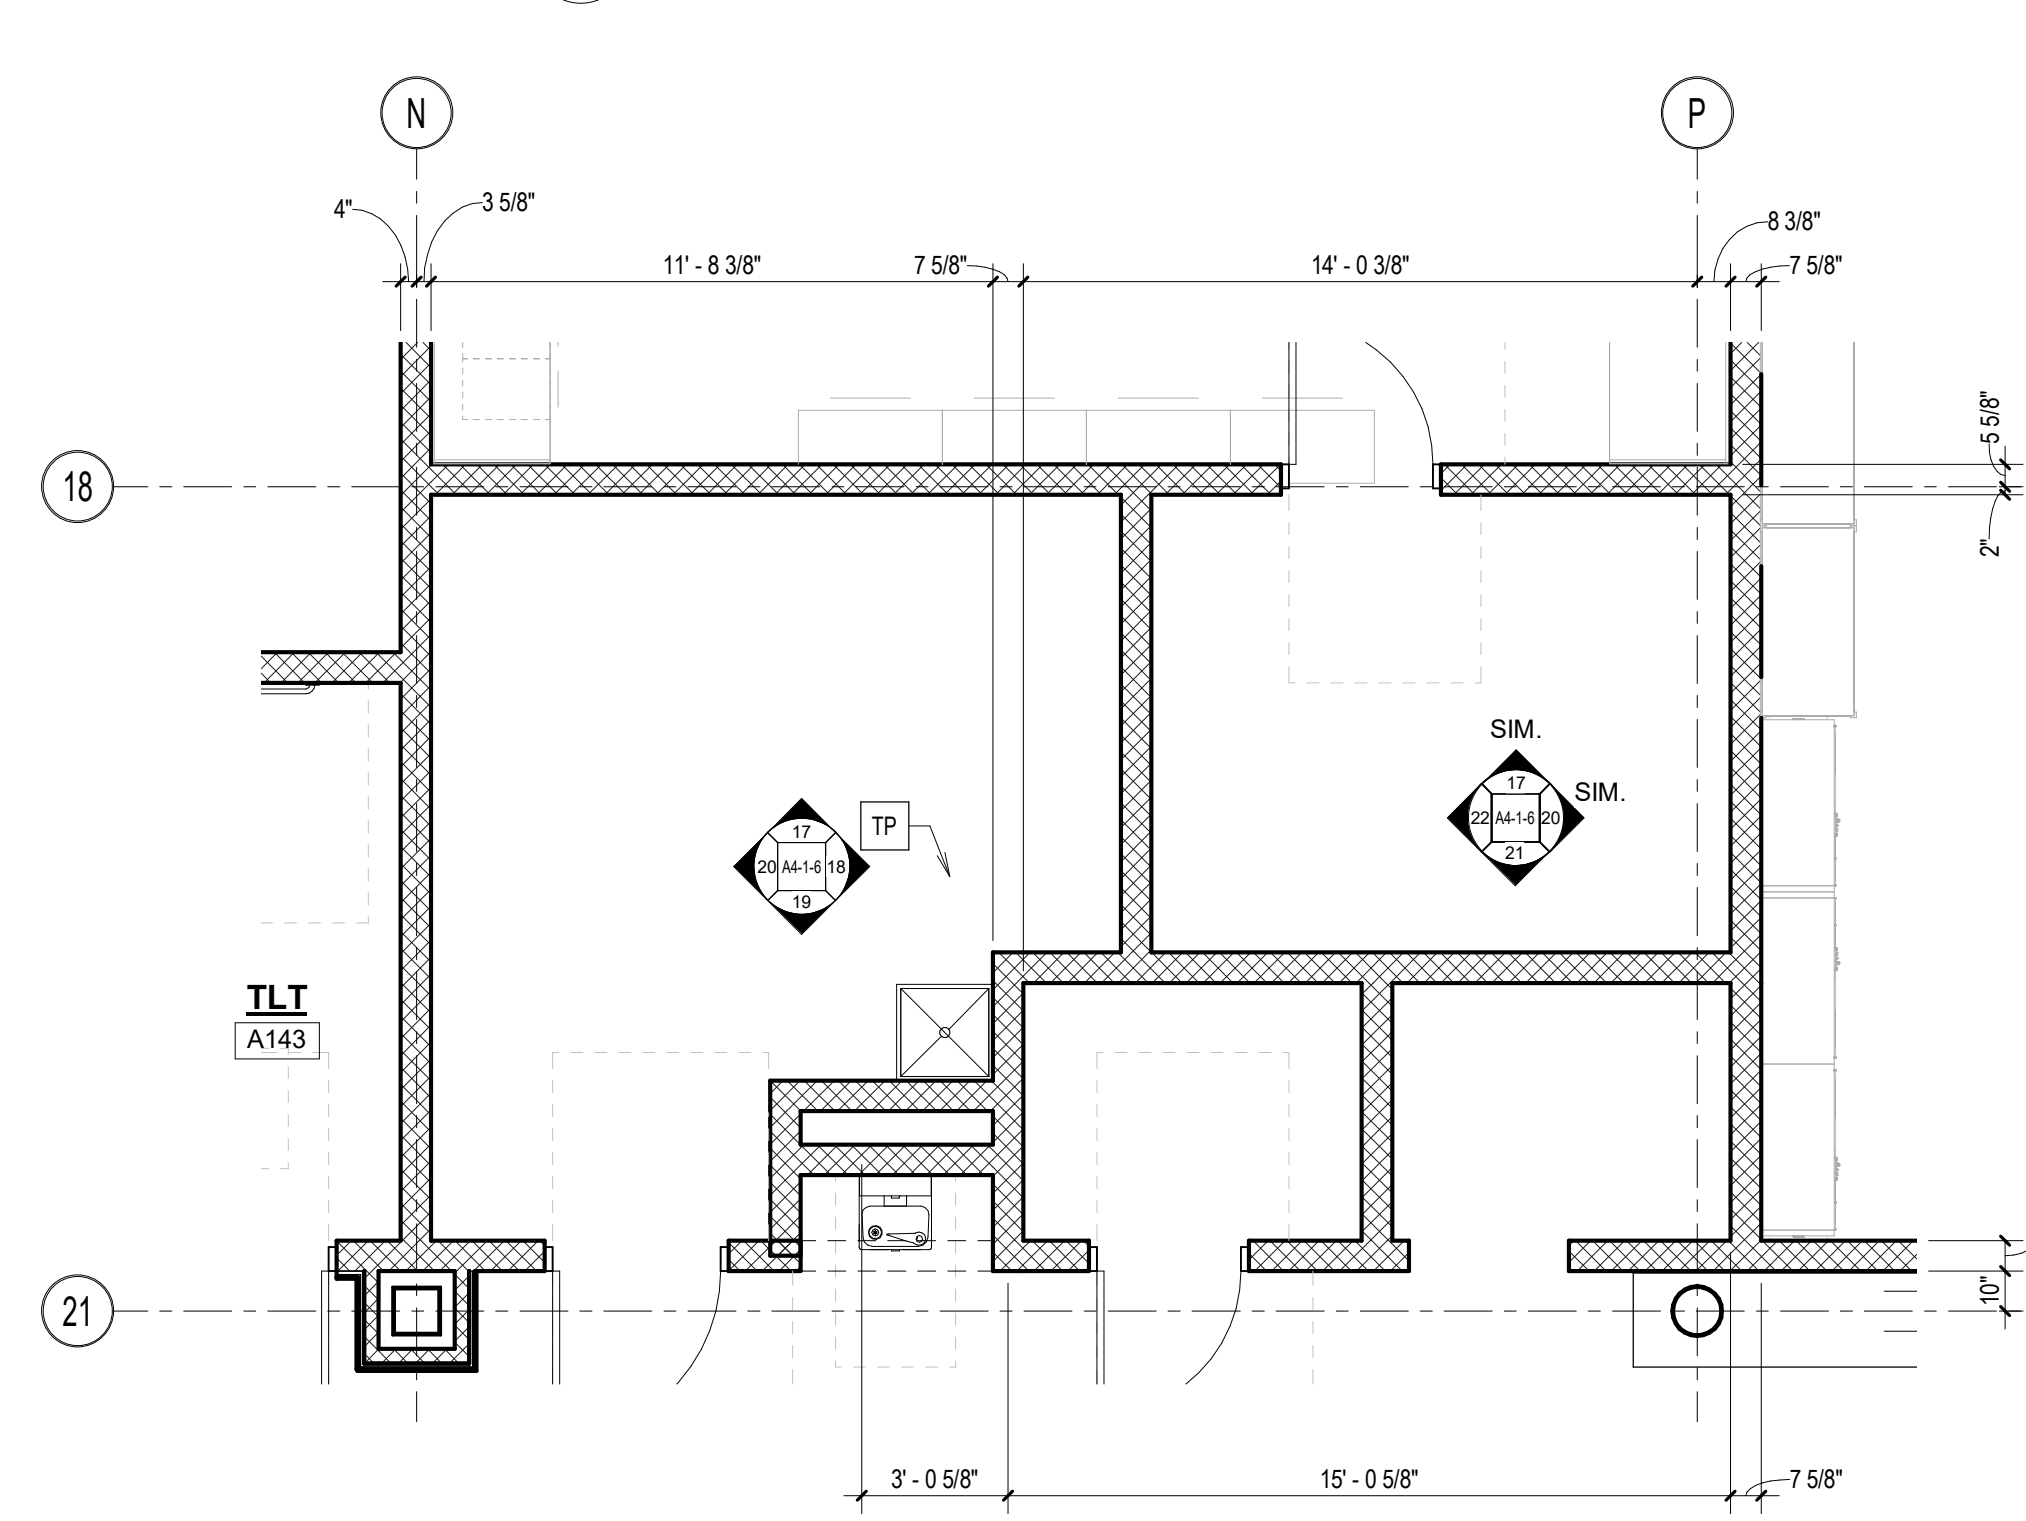


4 TOILET PLAN A142 AND A143
1/4" = 1'-0"

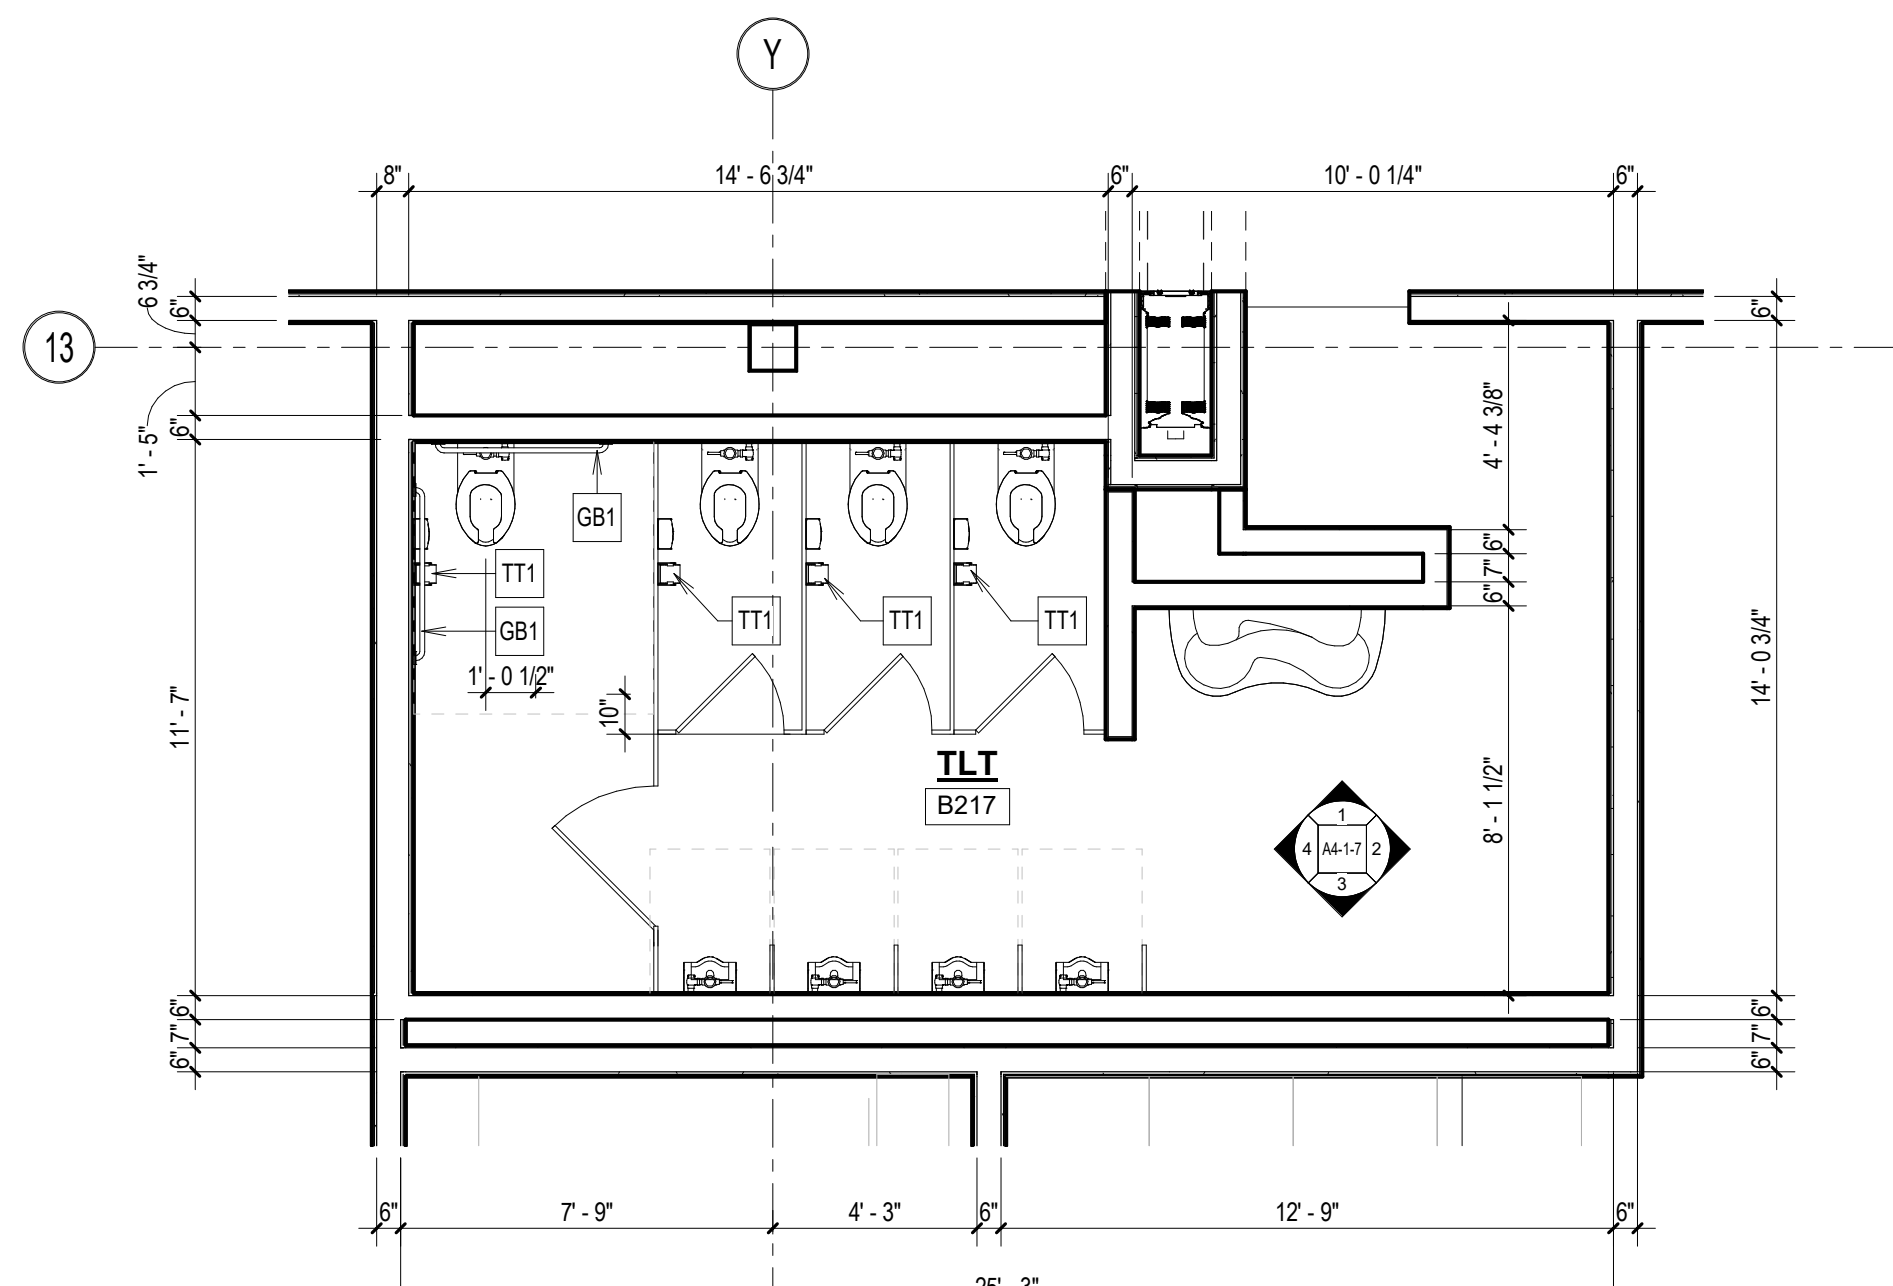


20 TOILET PLAN B217
1/4" = 1'-0"

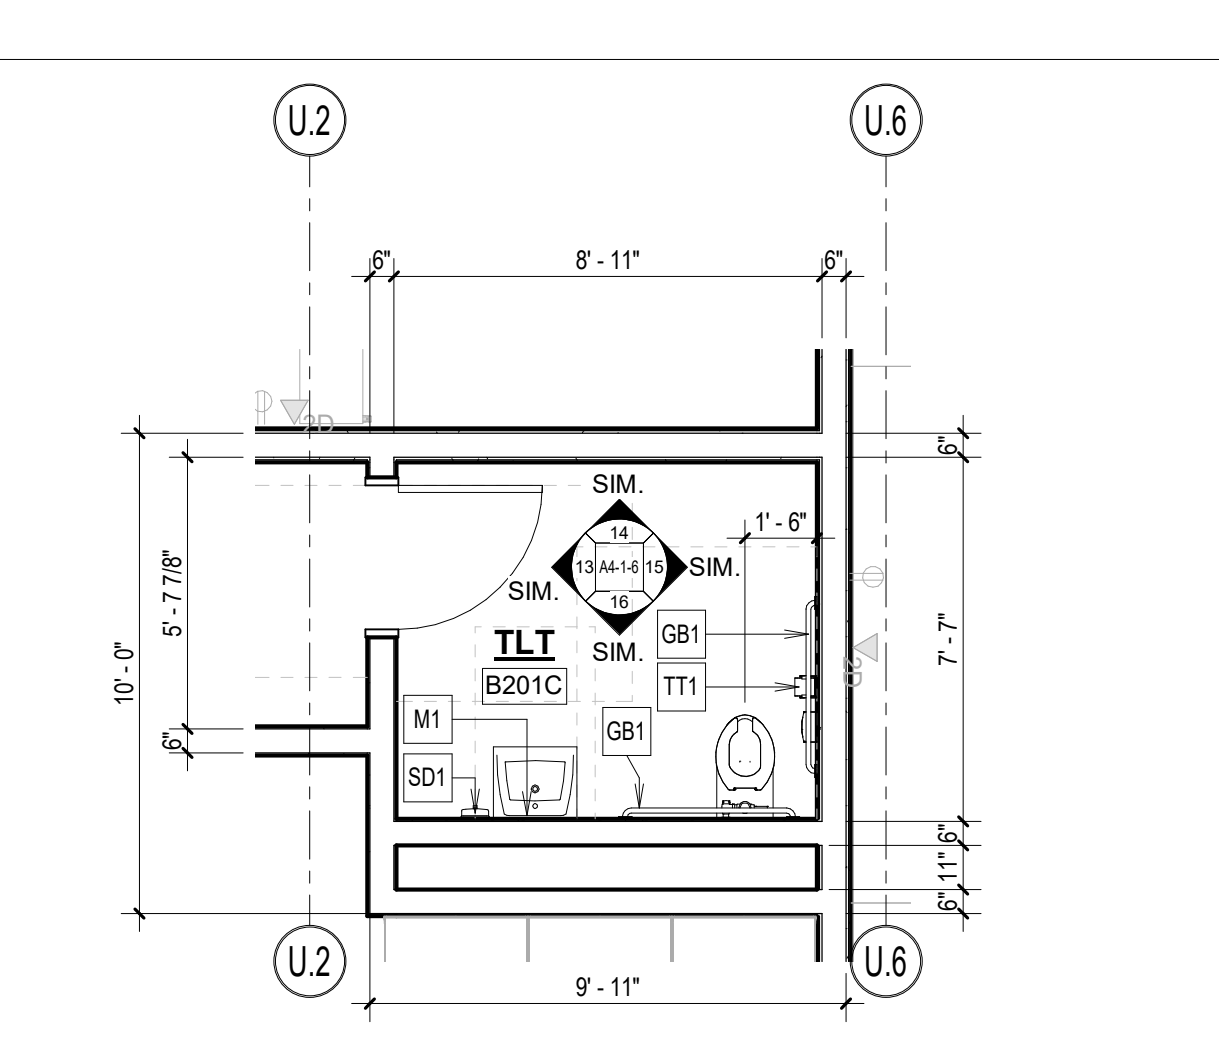


16 TOILET PLAN B201C
1/4" = 1'-0"

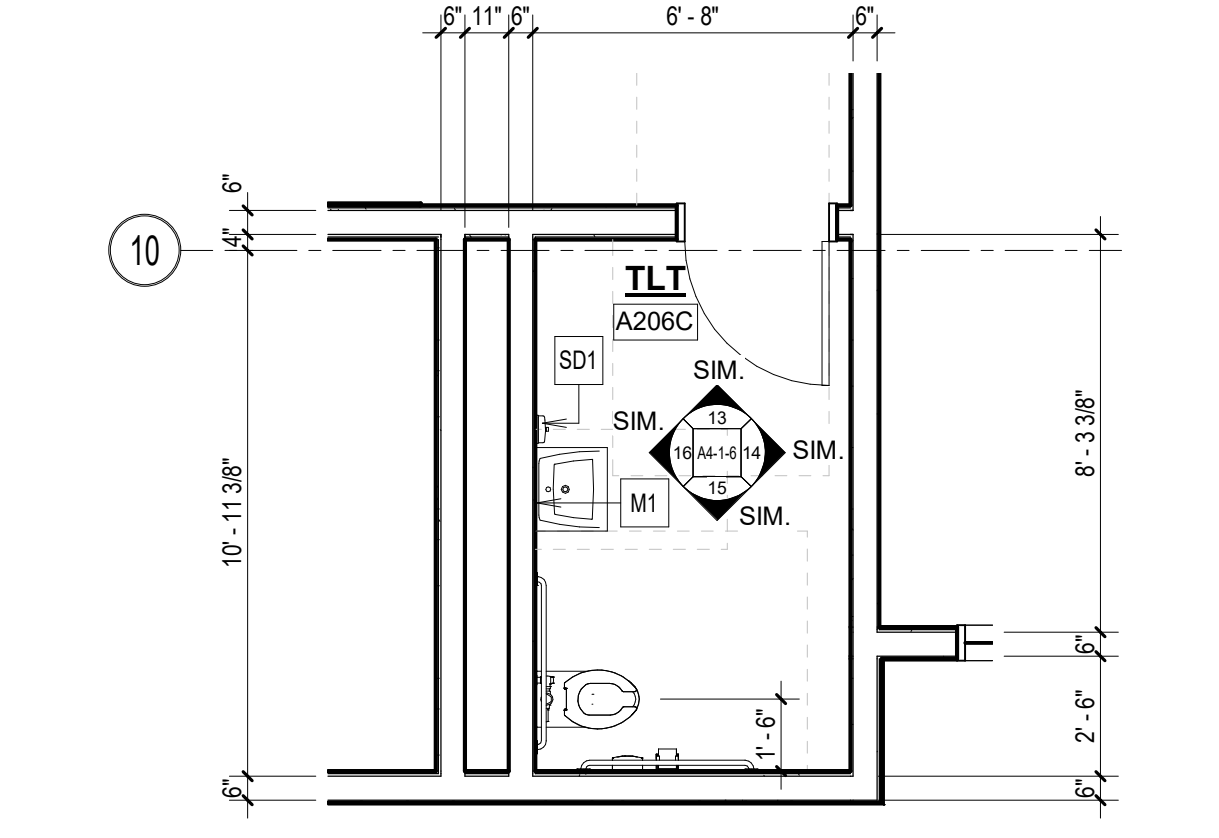

15 TOILET PLAN A206C
1/4" = 1'-0"

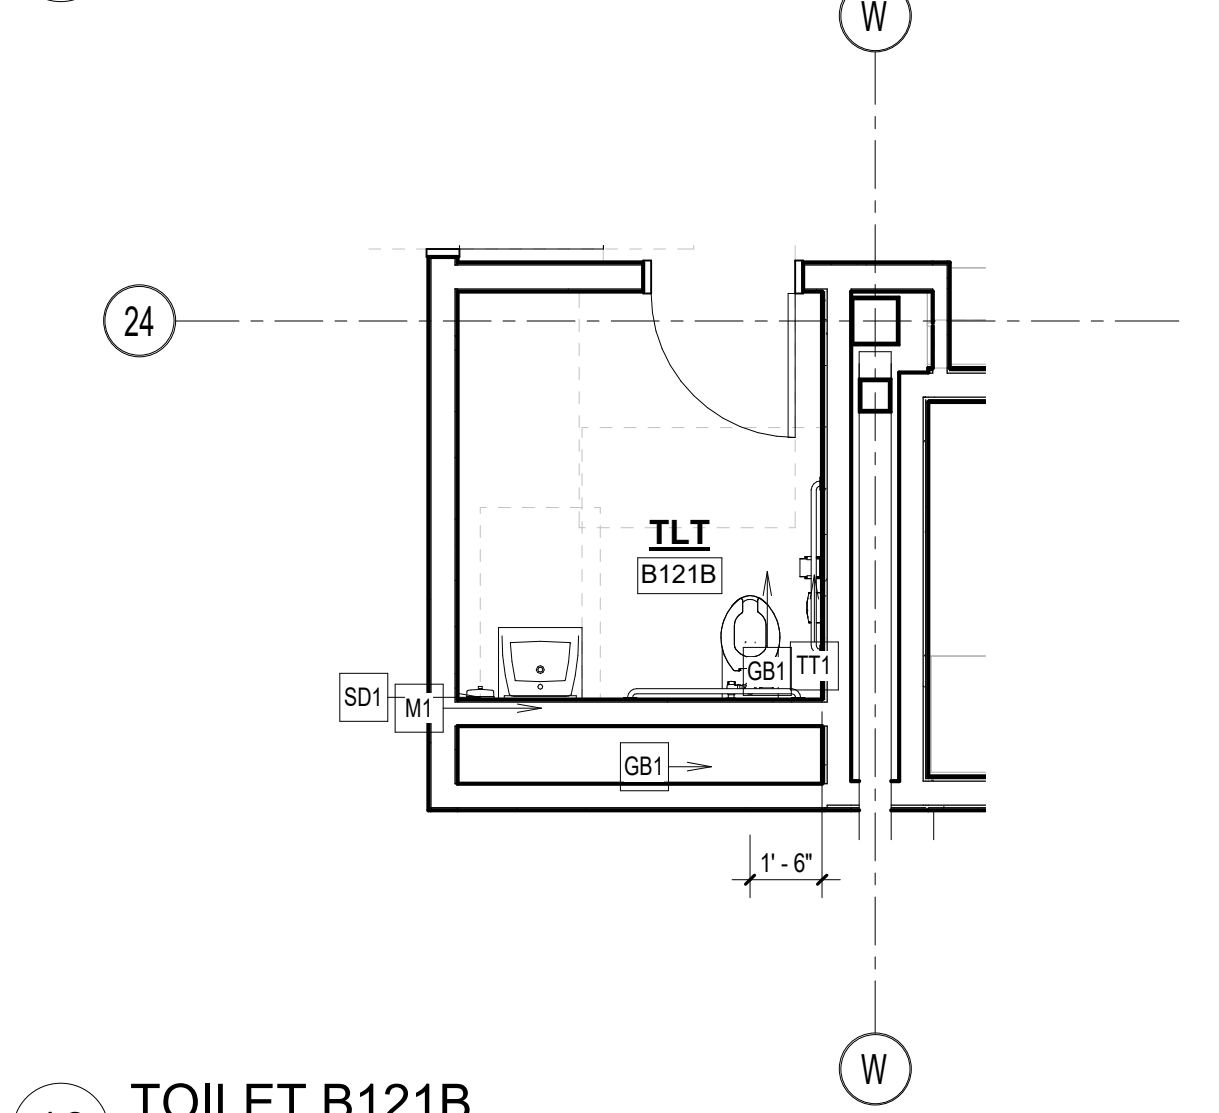

10 TOILET B121B
1/4" = 1'-0"

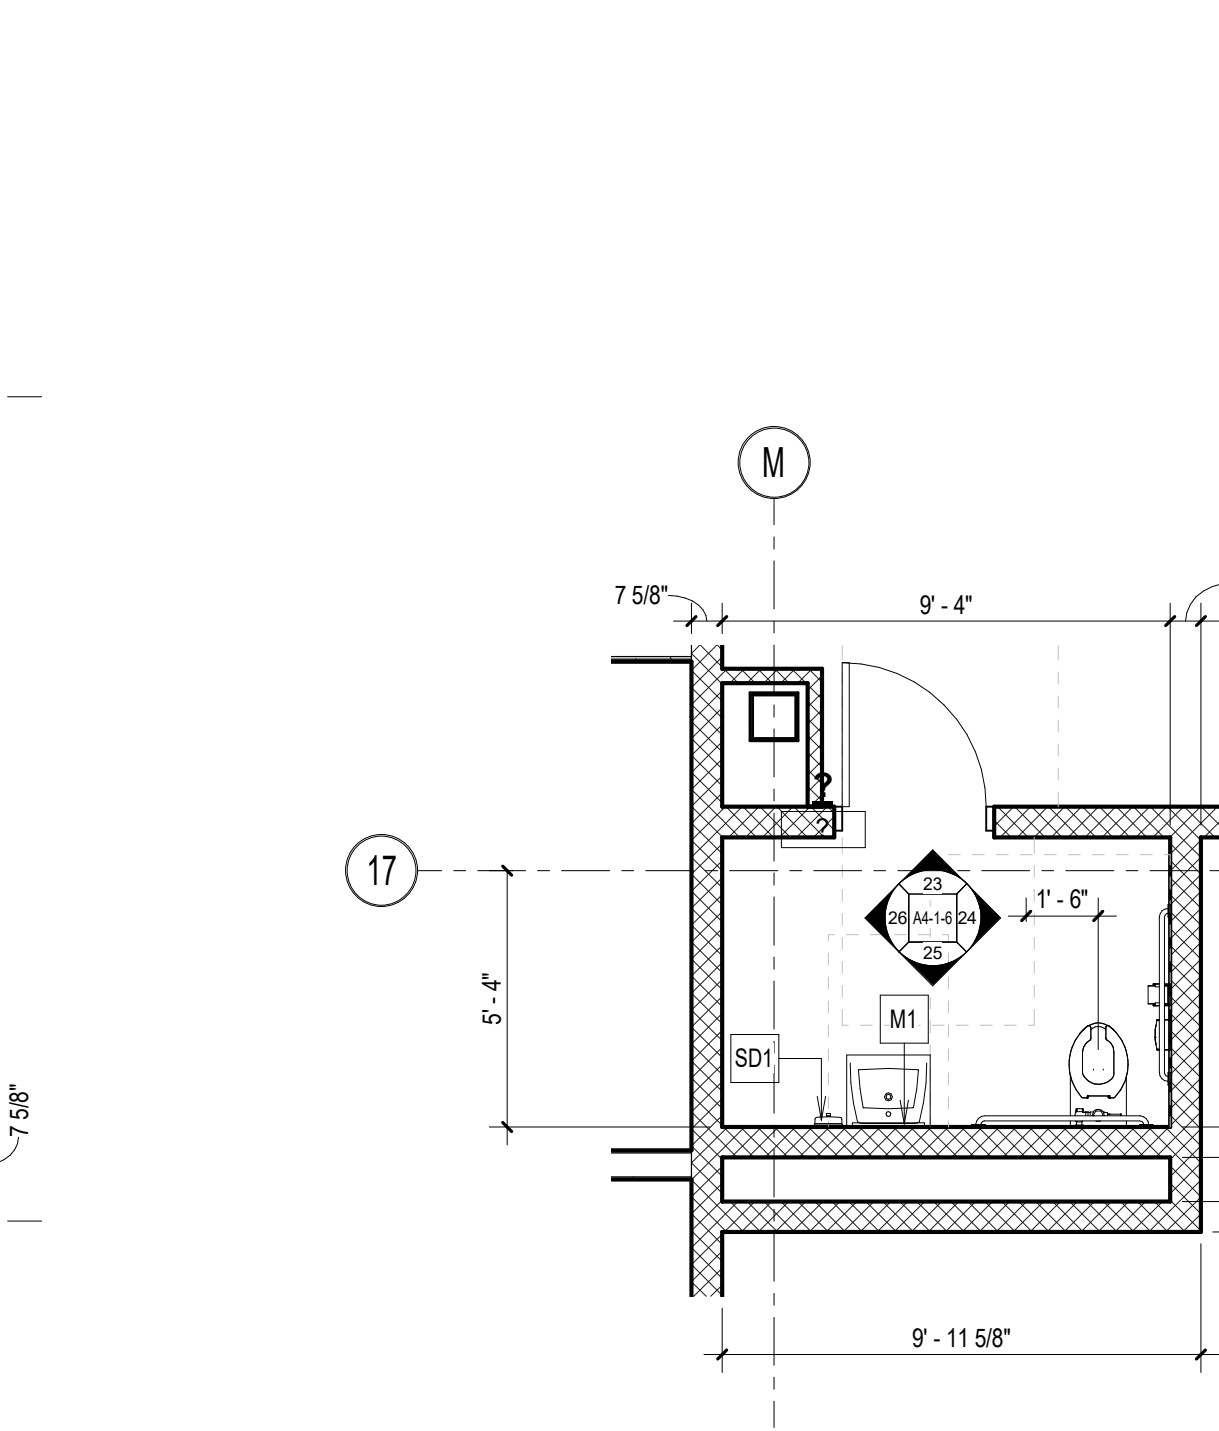


5 TOILET PLAN A141H
1/4" = 1'-0"

© COPYRIGHT 2023 DRUMME ROSANE ANDERSON, INC.


MSBA 90% CD
SUBMISSION

May 12TH, 2023

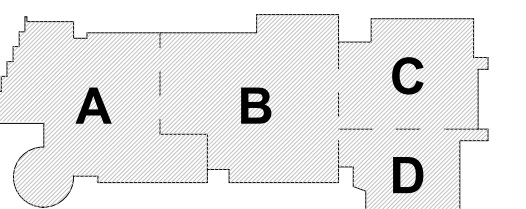


KEY PLAN

PROJECT NORTH

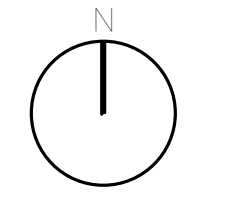

MAGNETIC NORTH

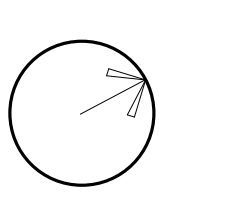

TOILET PLANS

Scale: 1/4" = 1'-0"










Job No.: 20202


Drawn By: DRA

Date: May 12TH, 2023


Volume 3 of 4

A4-1-2

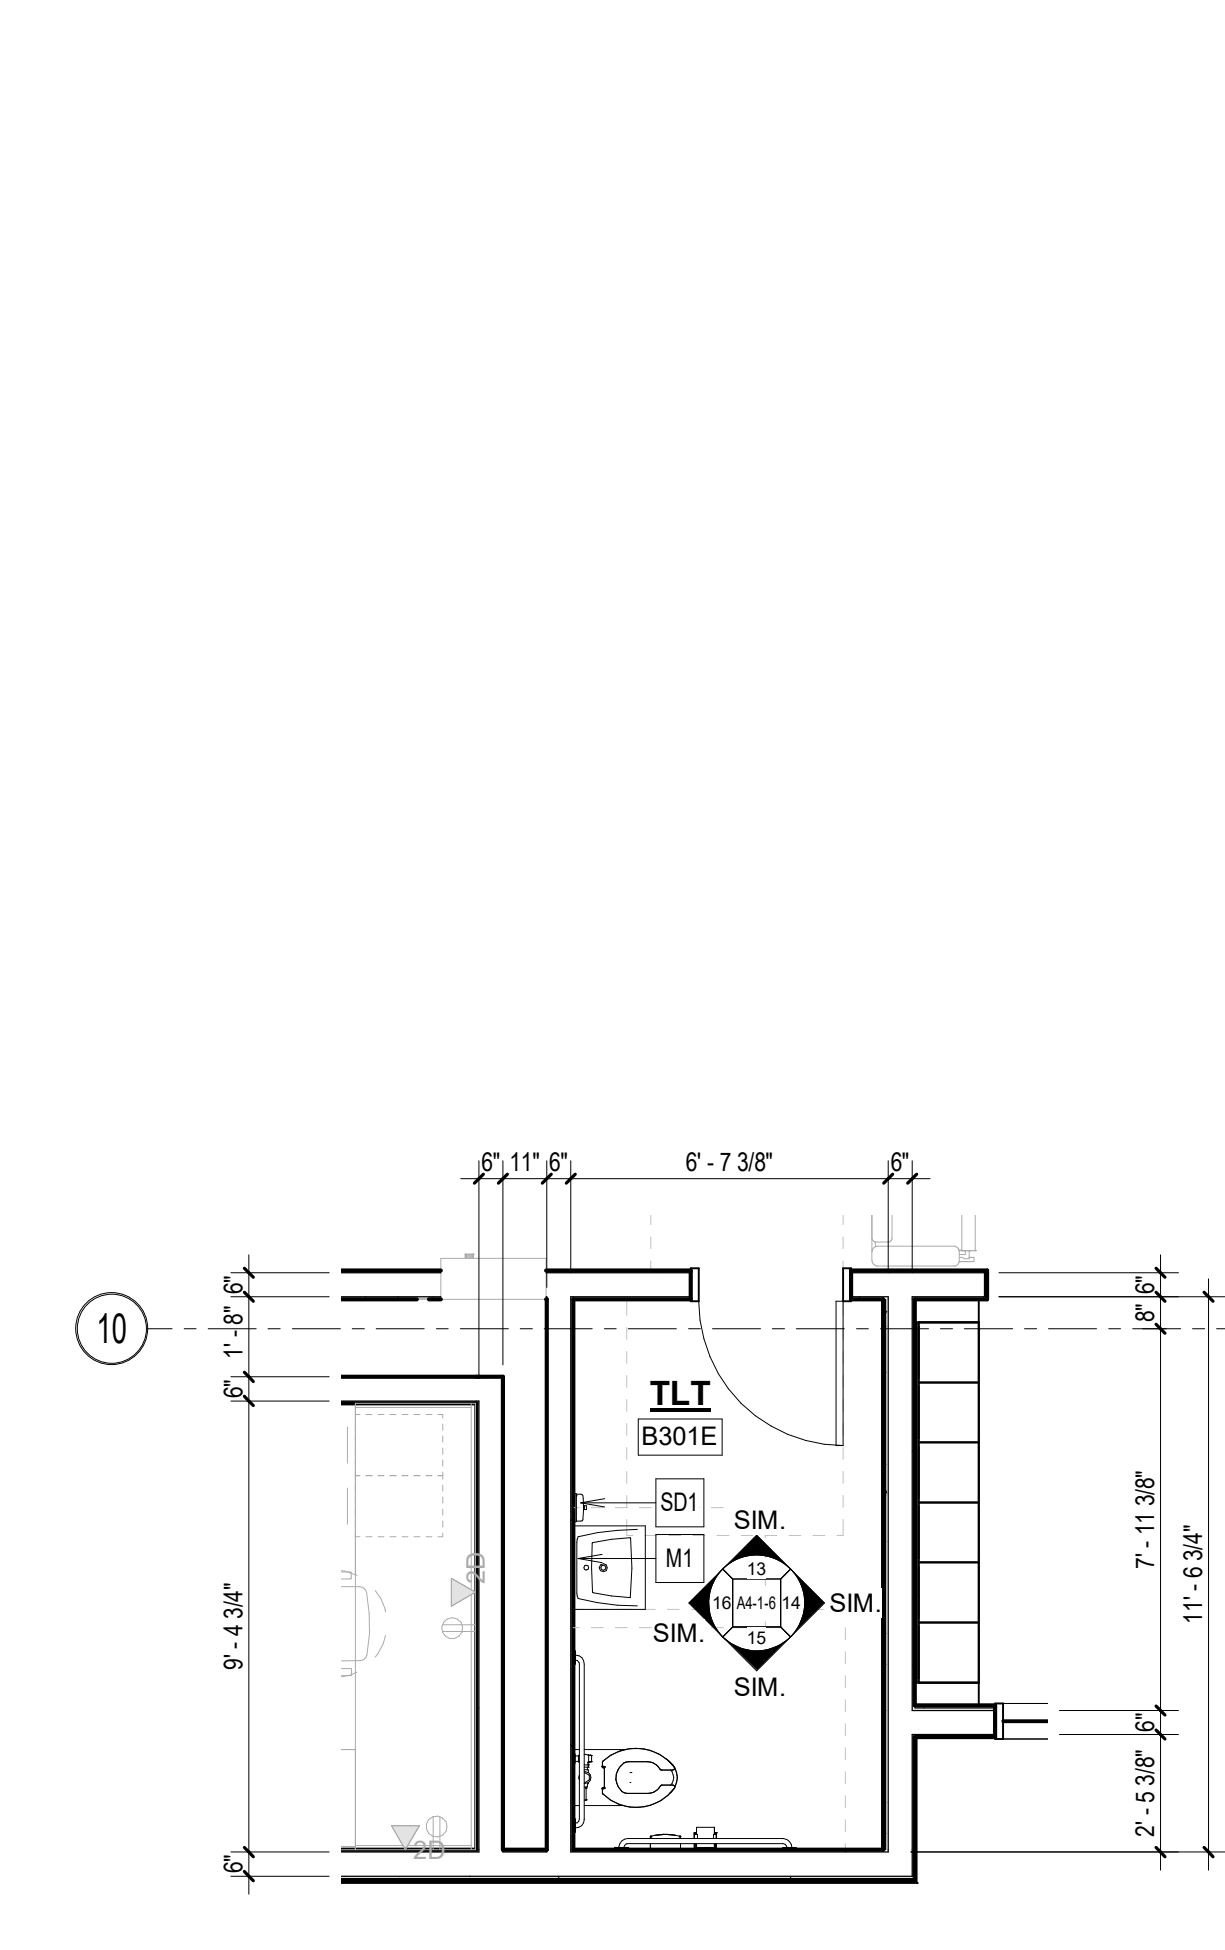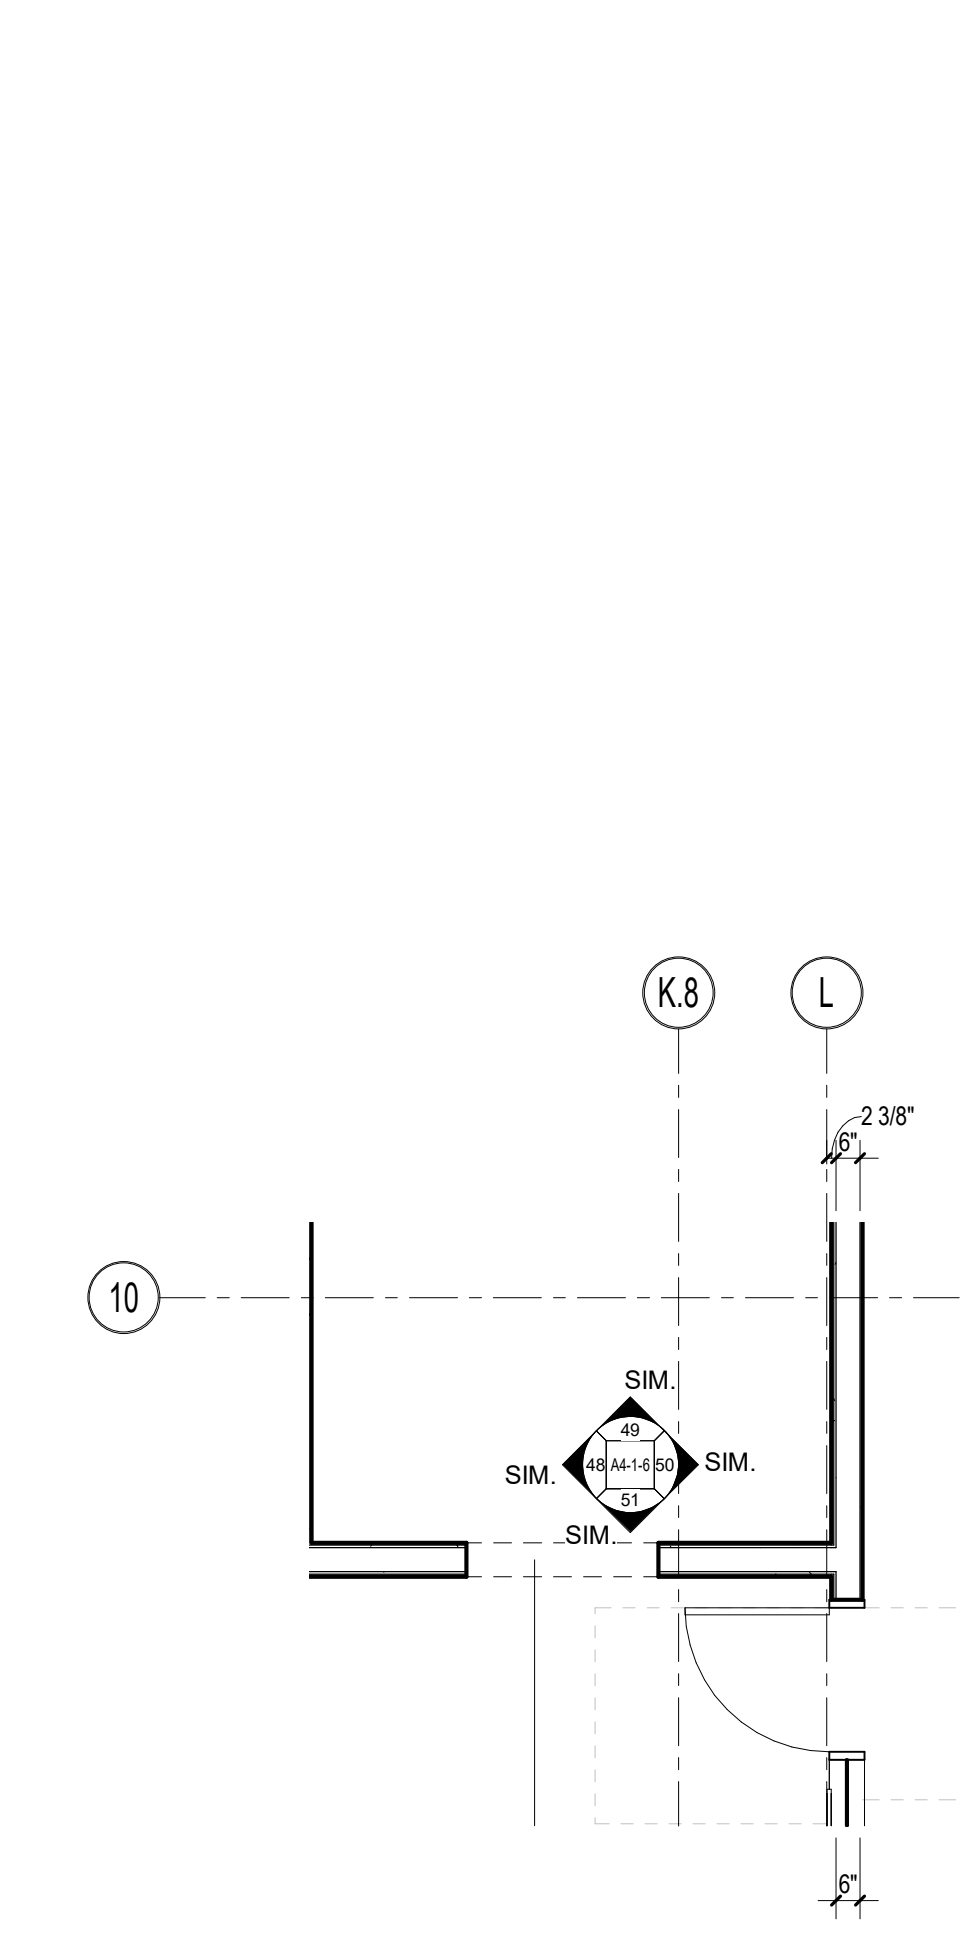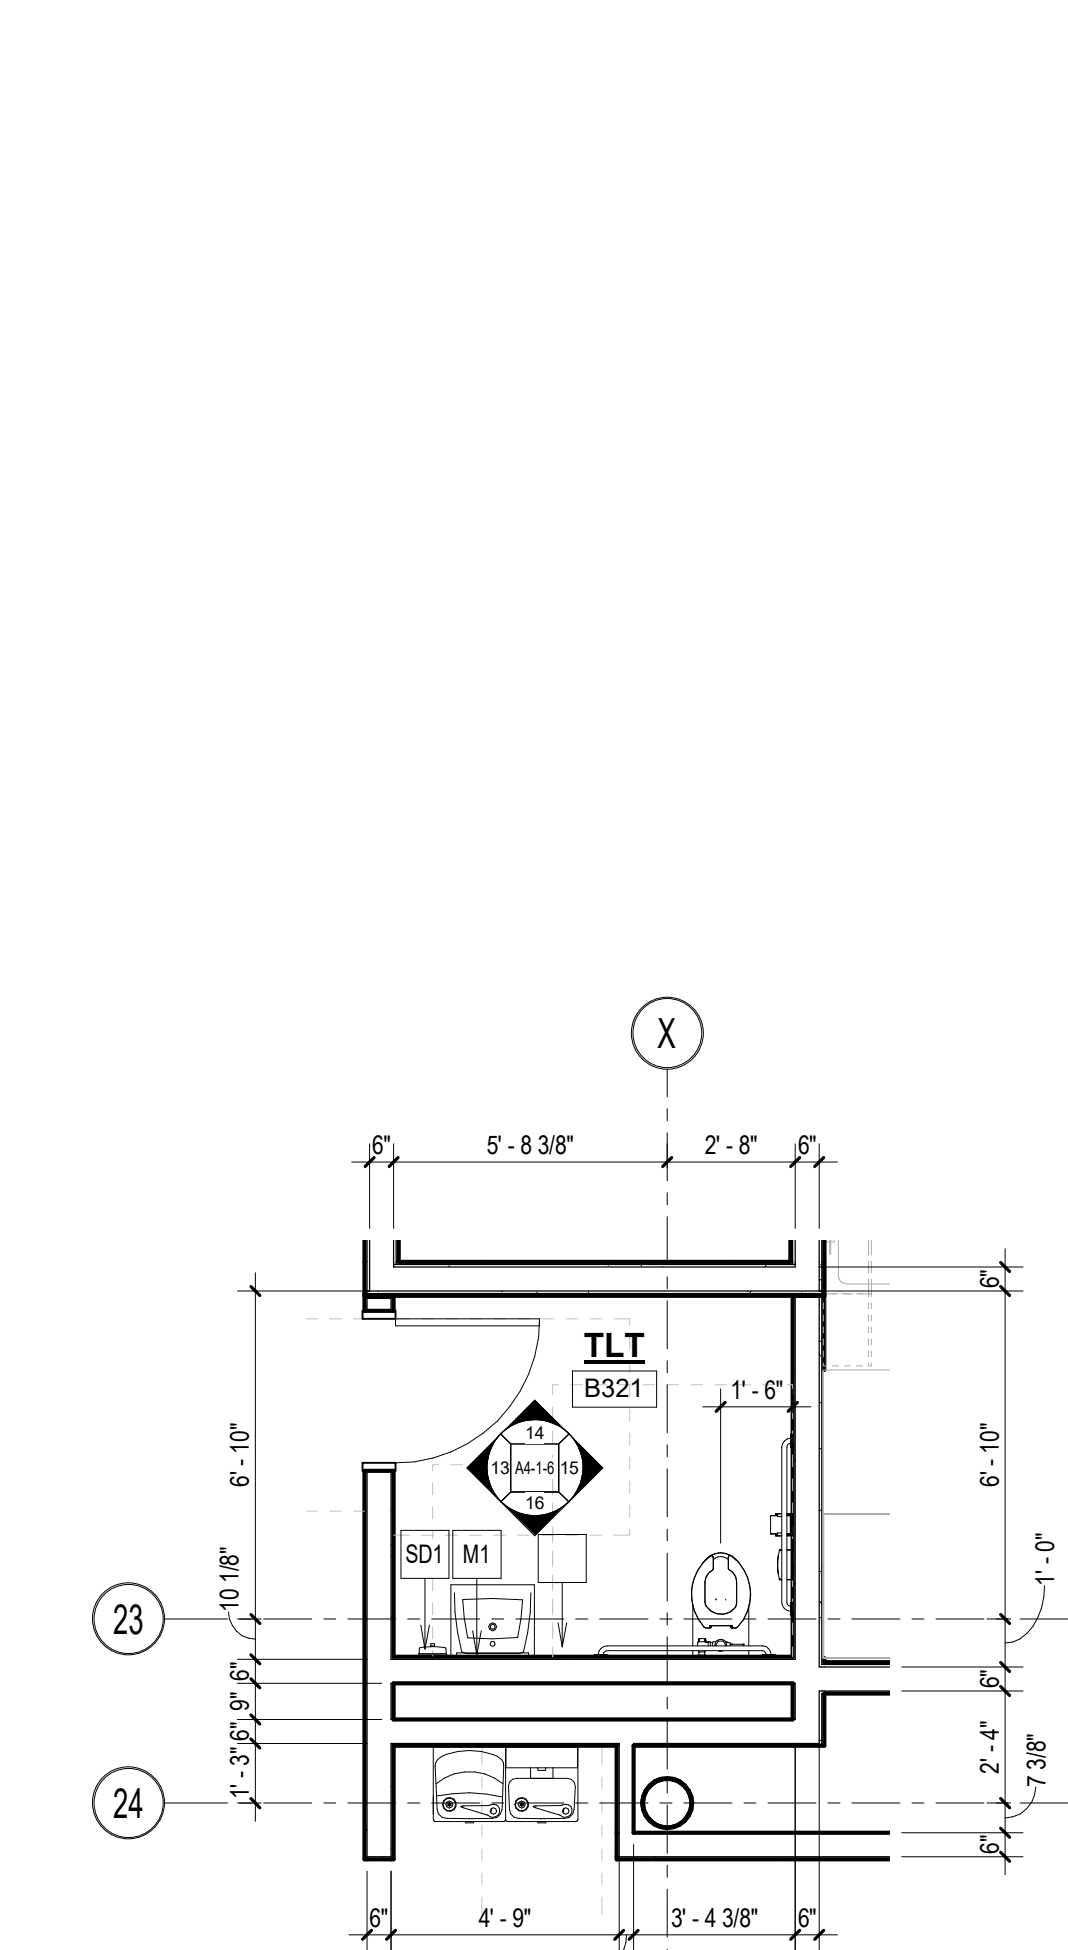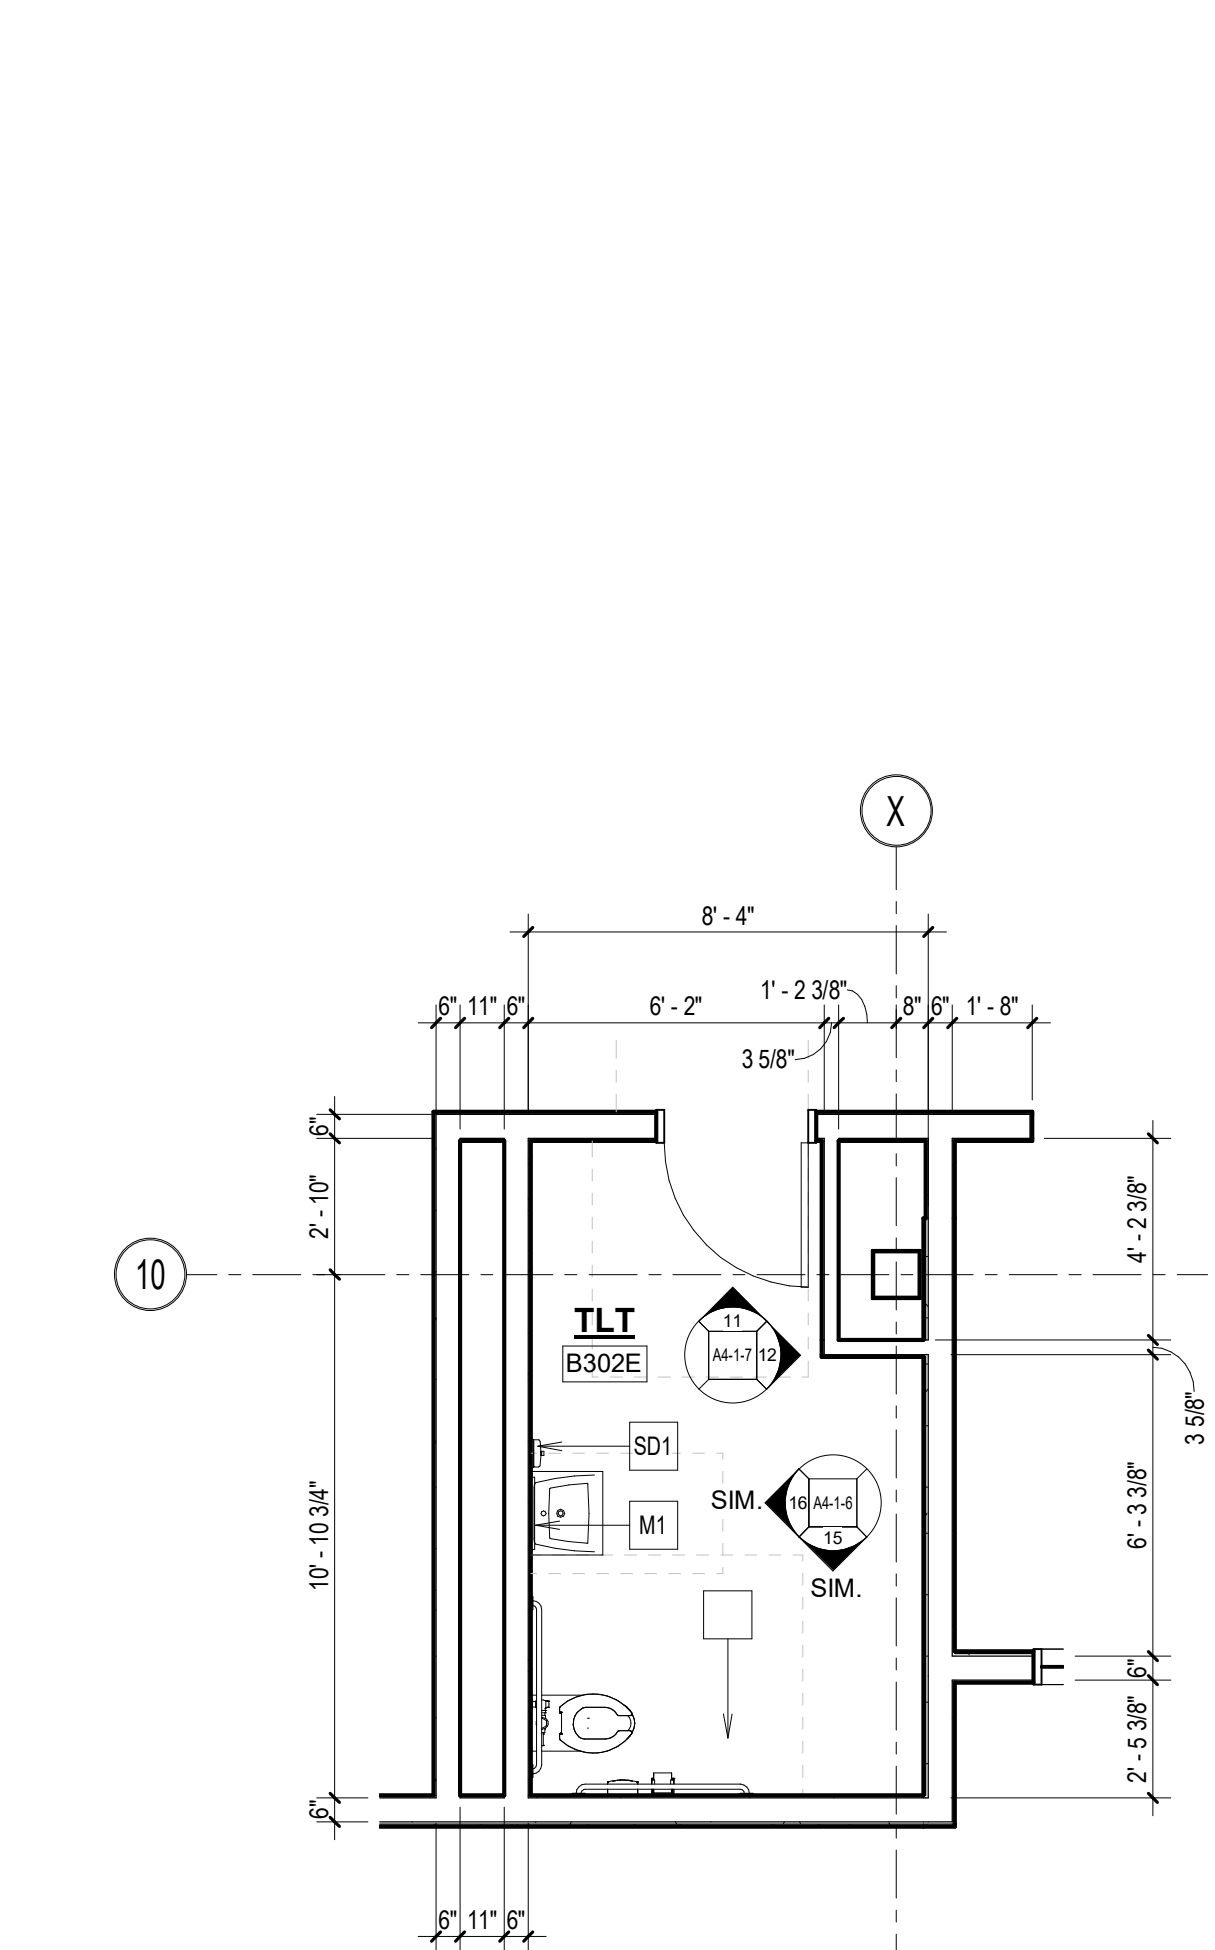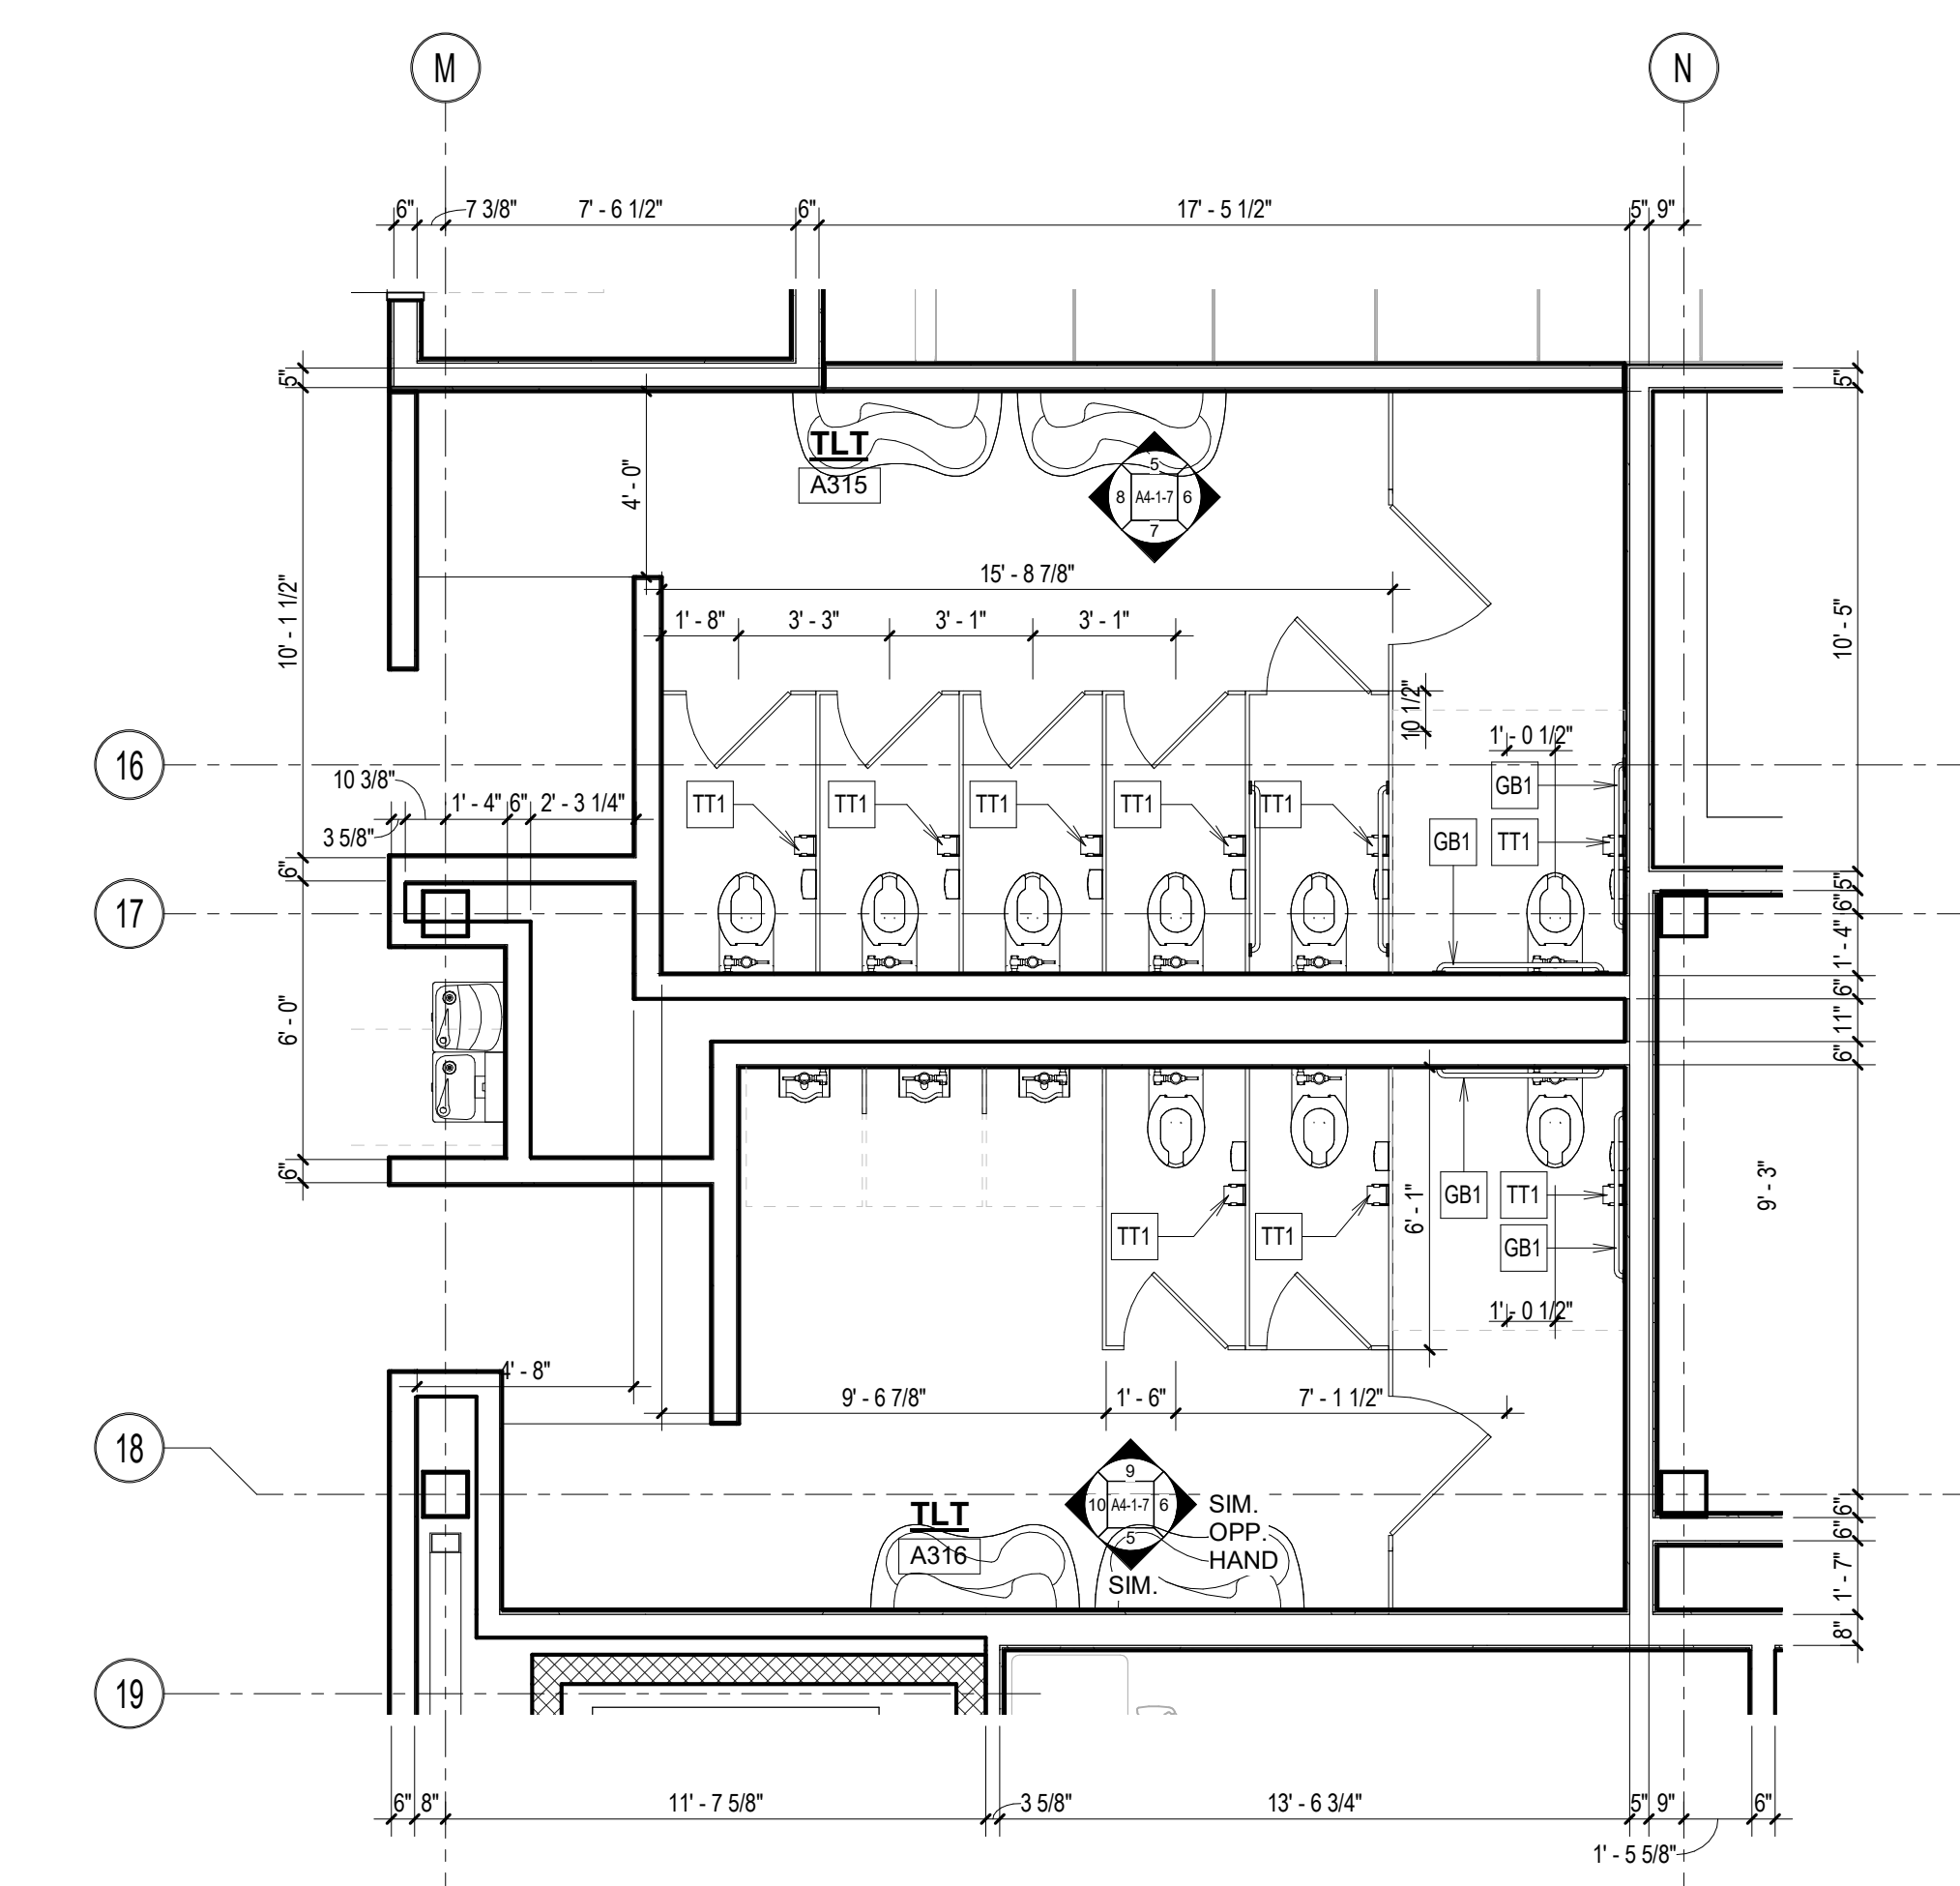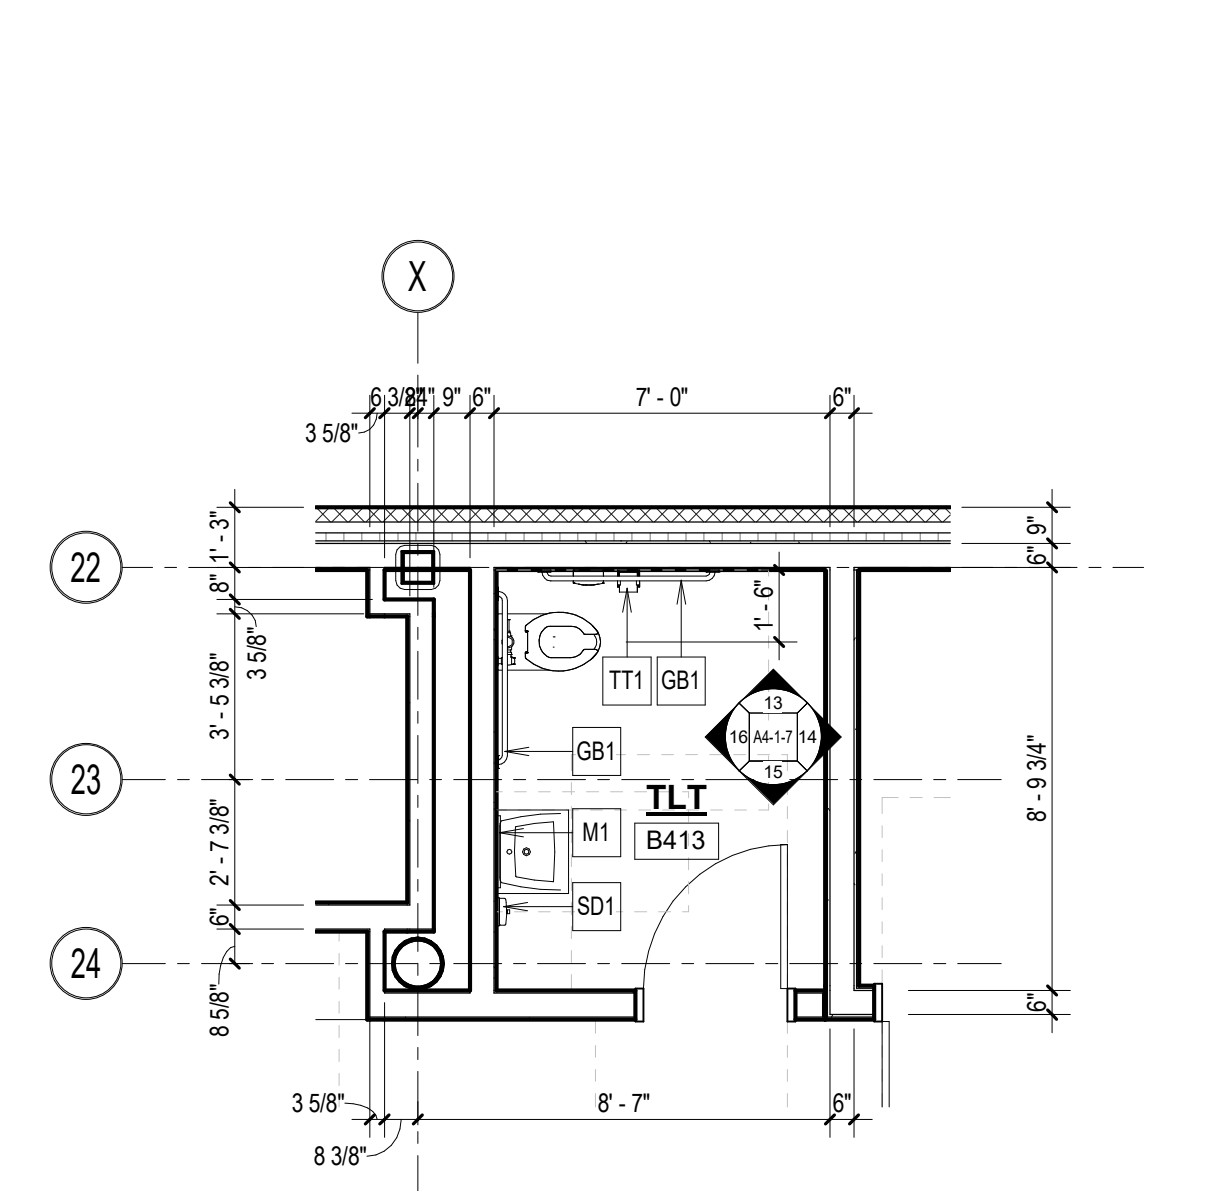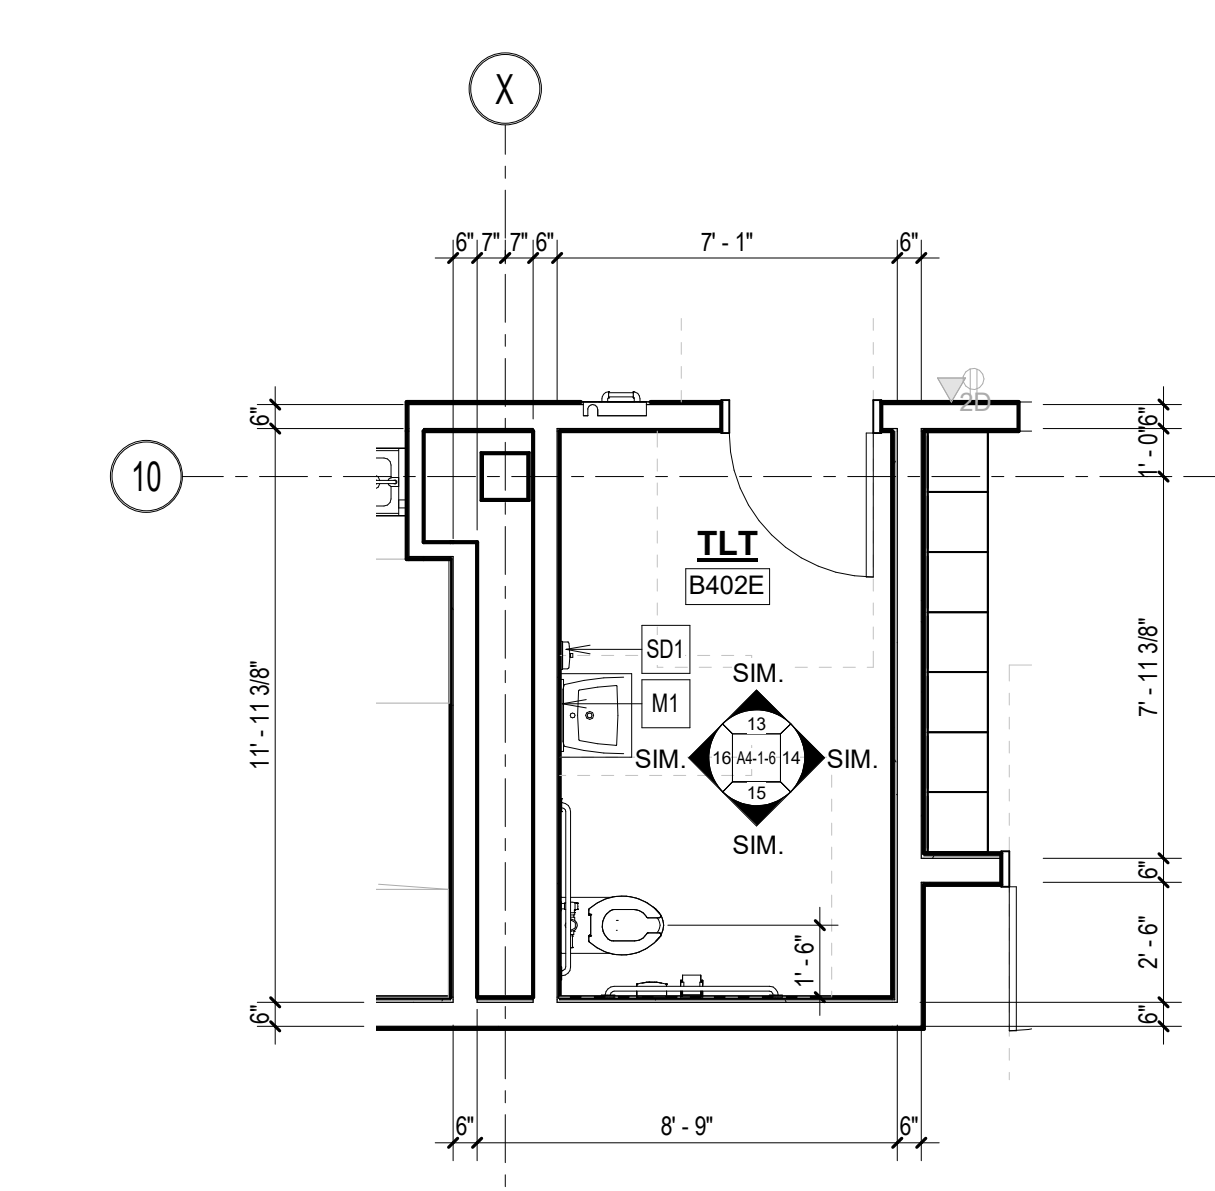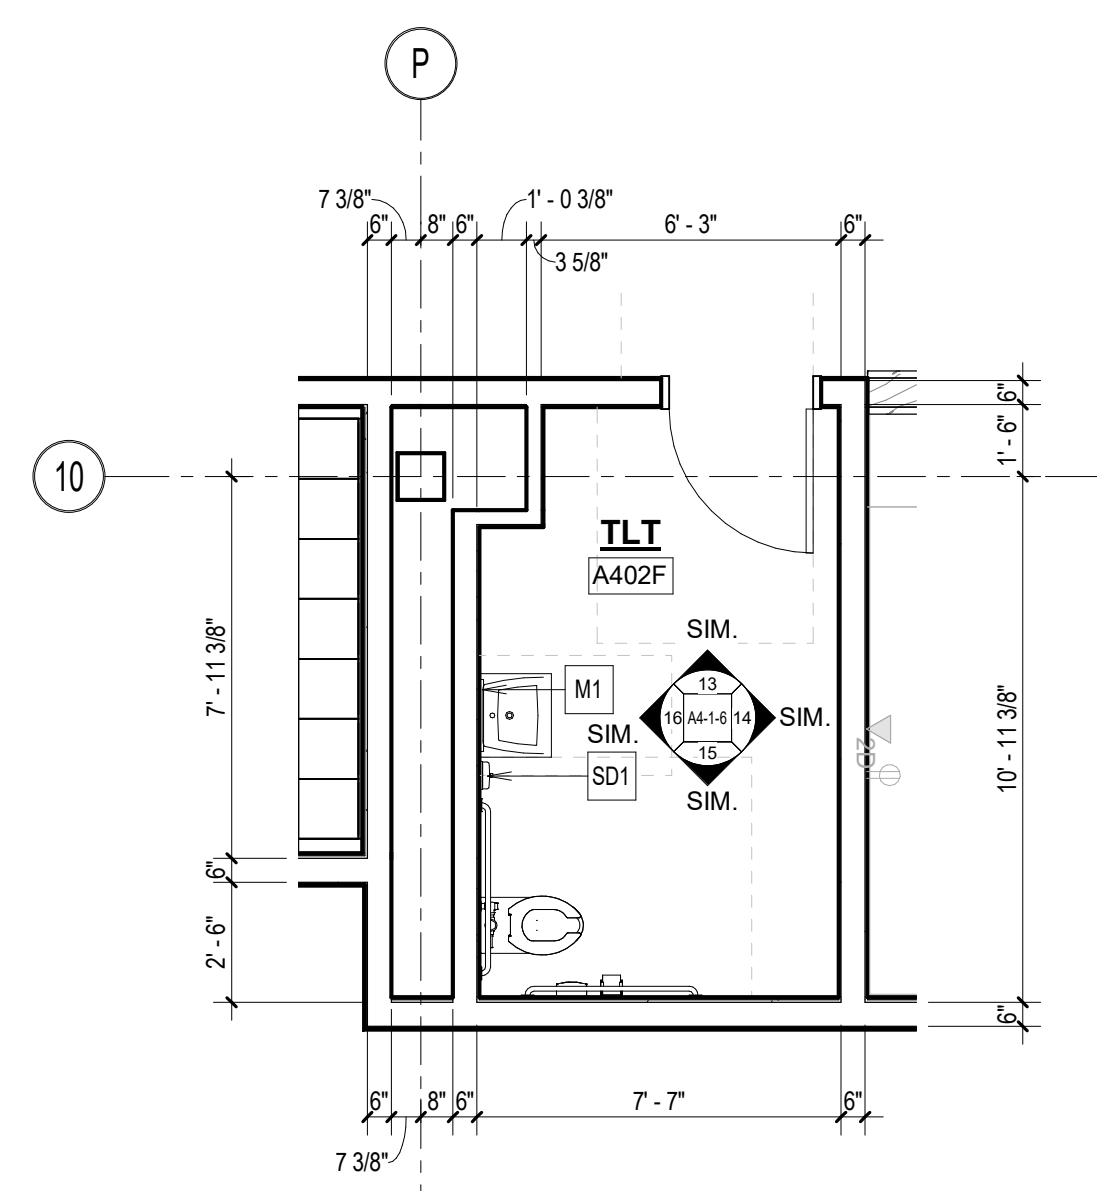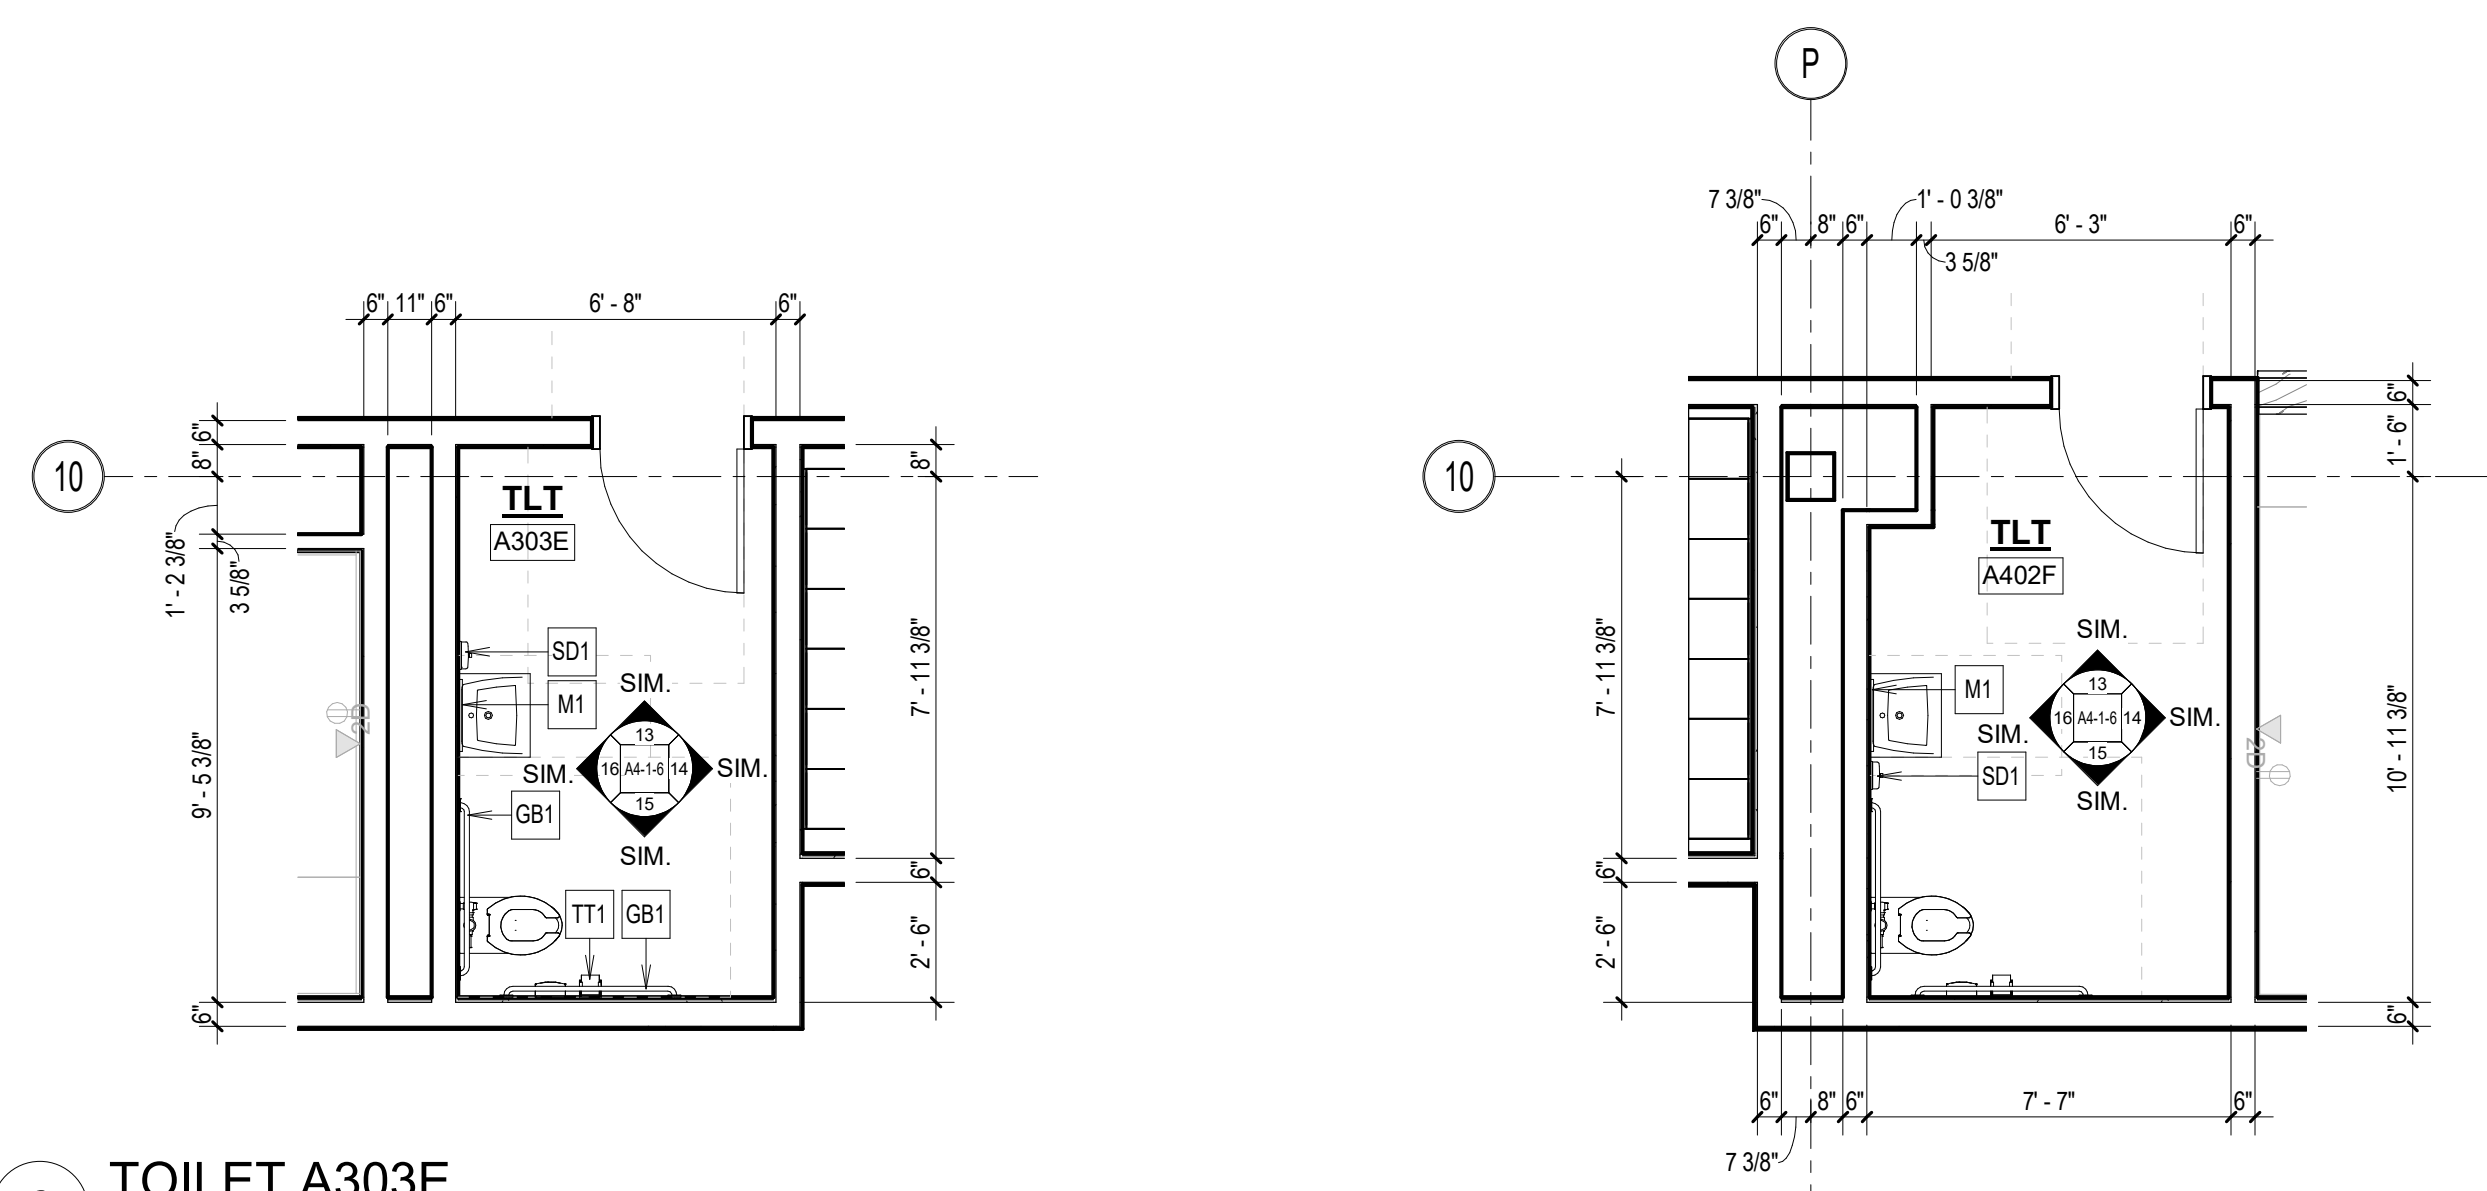


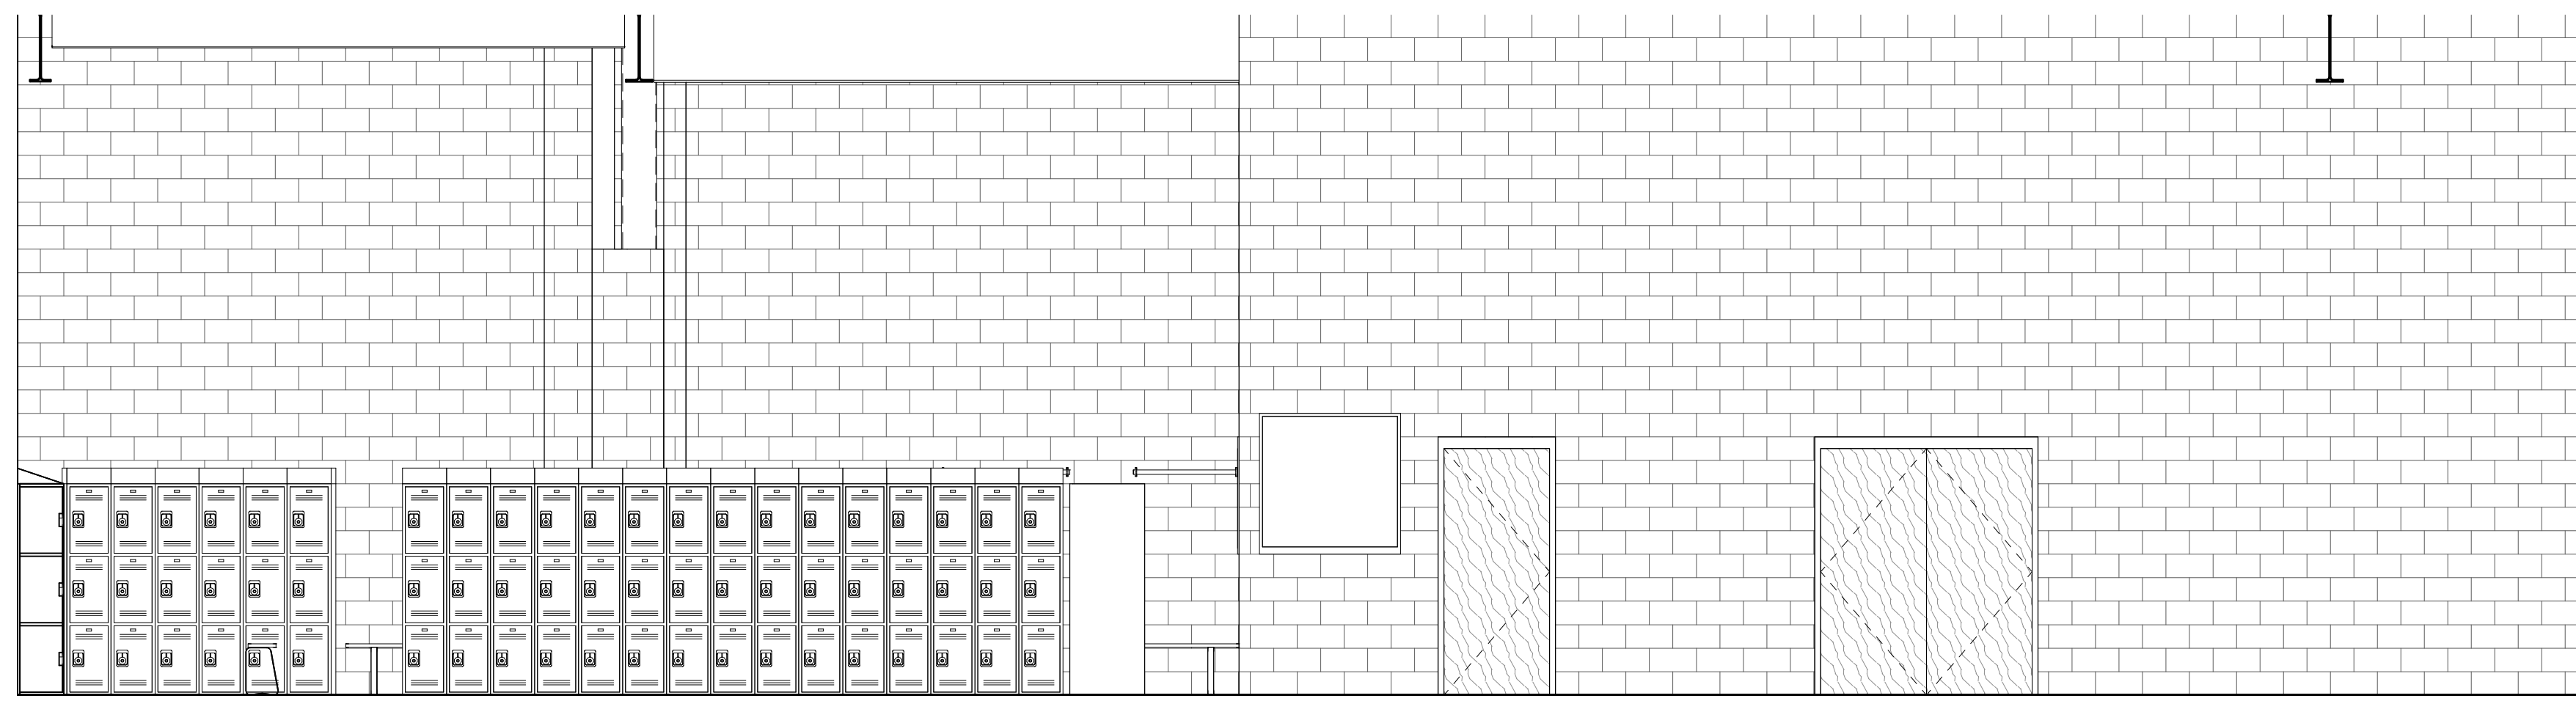


25 BOYS LOCKER D117 - SOUTH
1/4" = 1'-0"

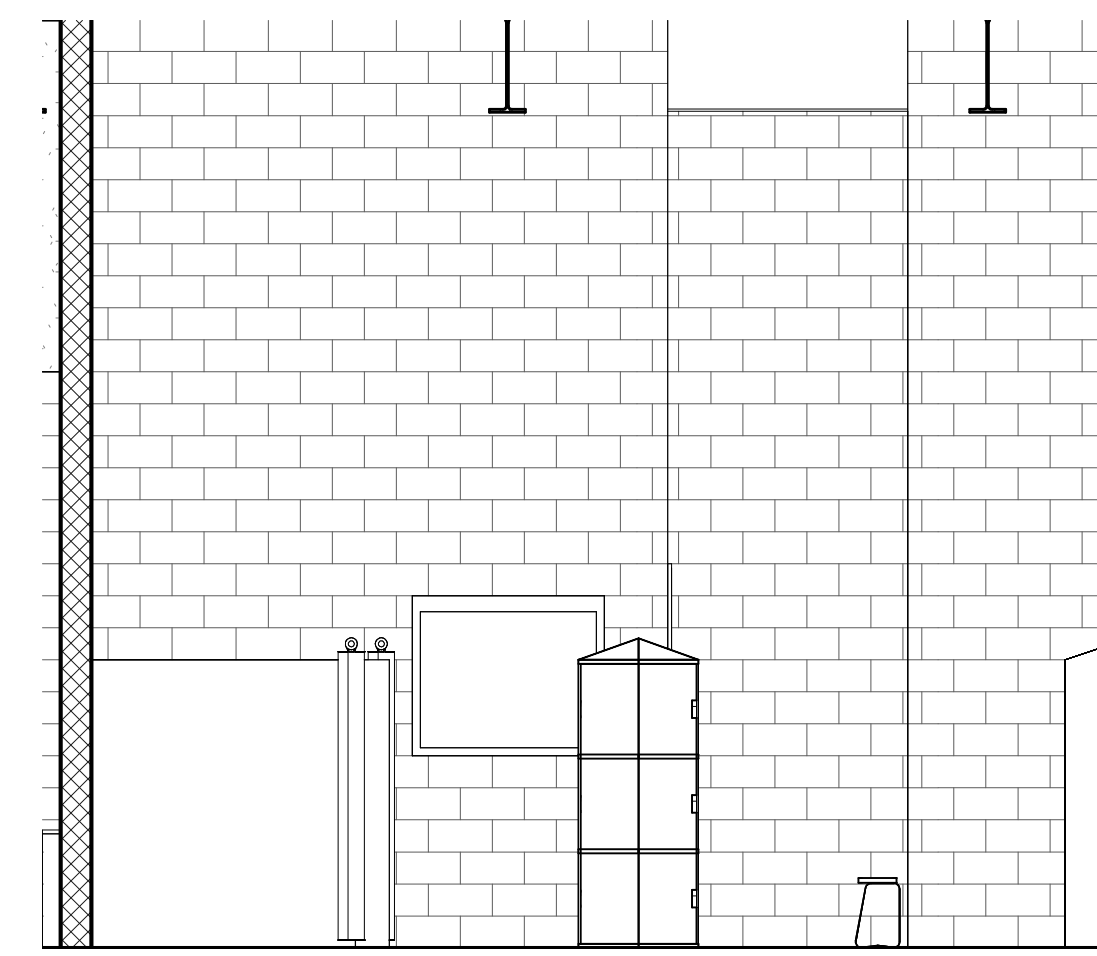


26 BOYS LOCKER D117 - WEST
1/4" = 1'-0"

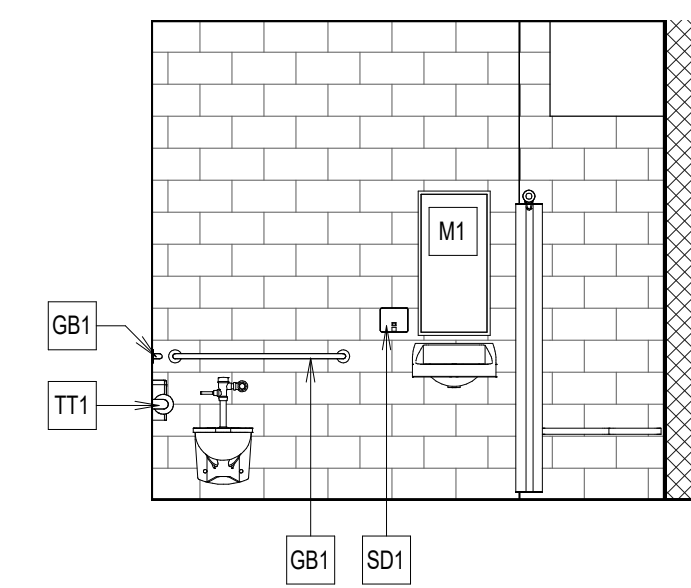


22 TLT / SHOWER D117E - WEST
1/4" = 1'-0"

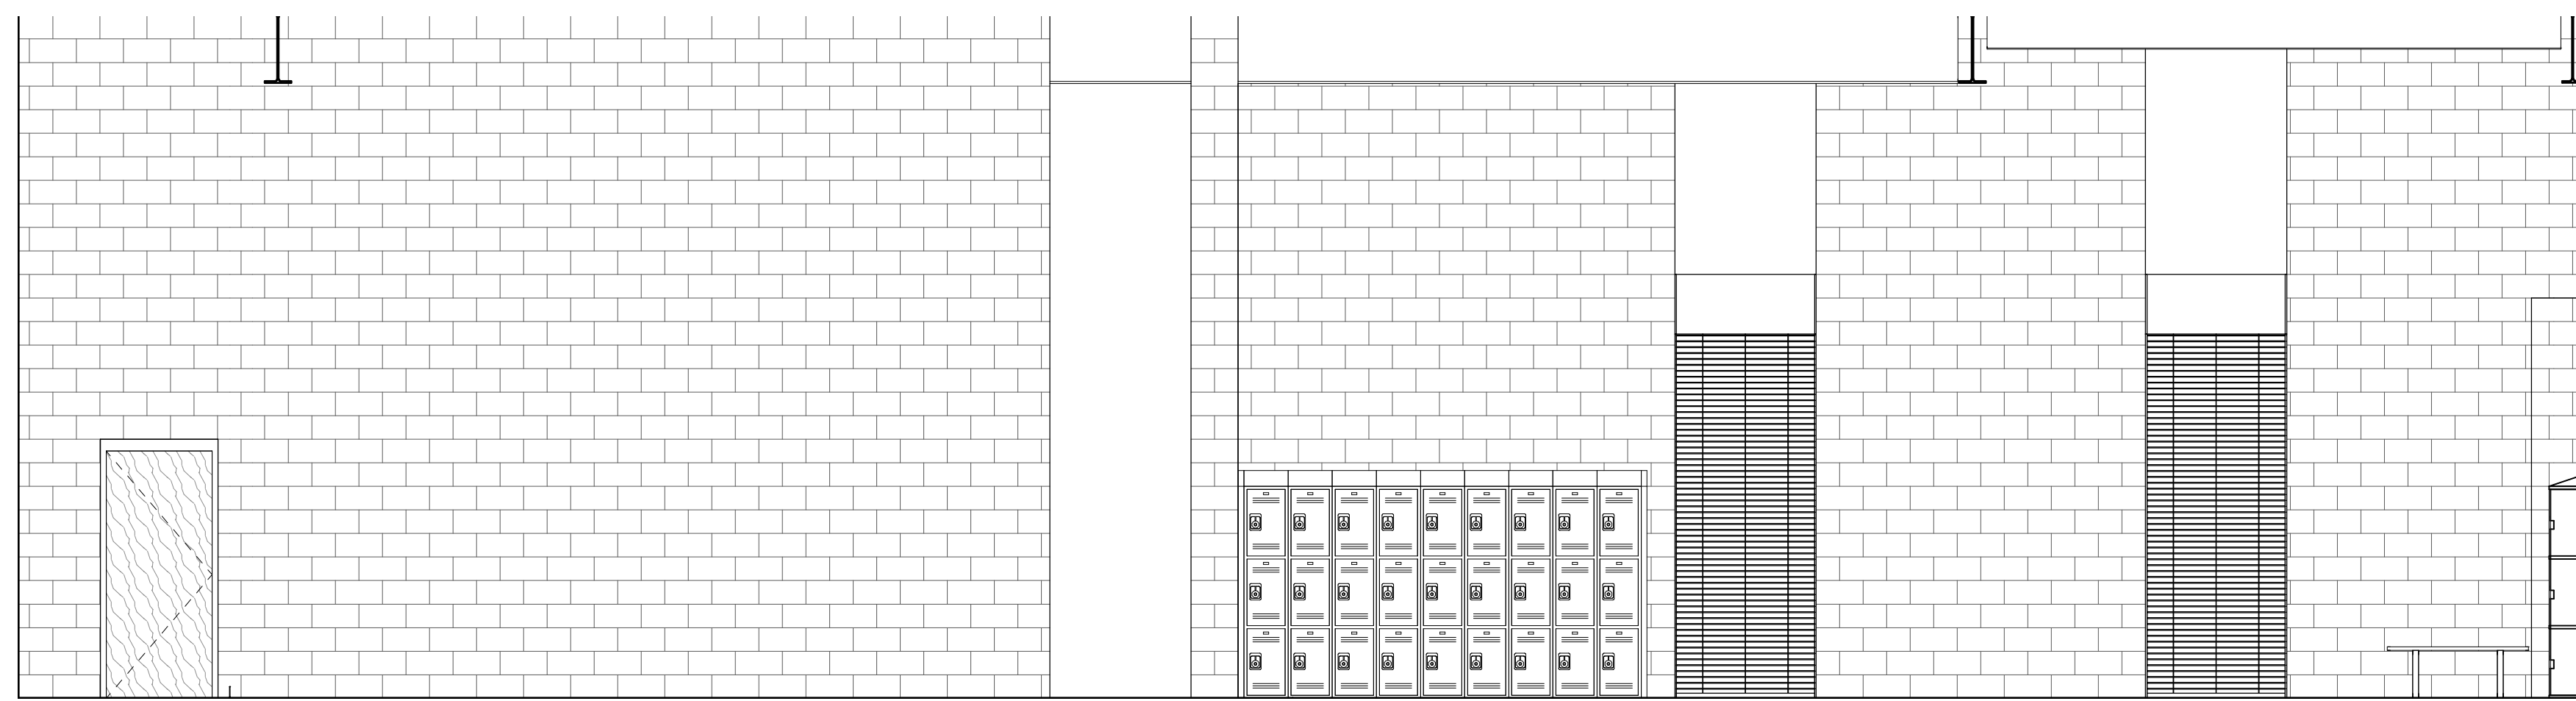


23 BOYS LOCKER D117 - NORTH
1/4" = 1'-0"

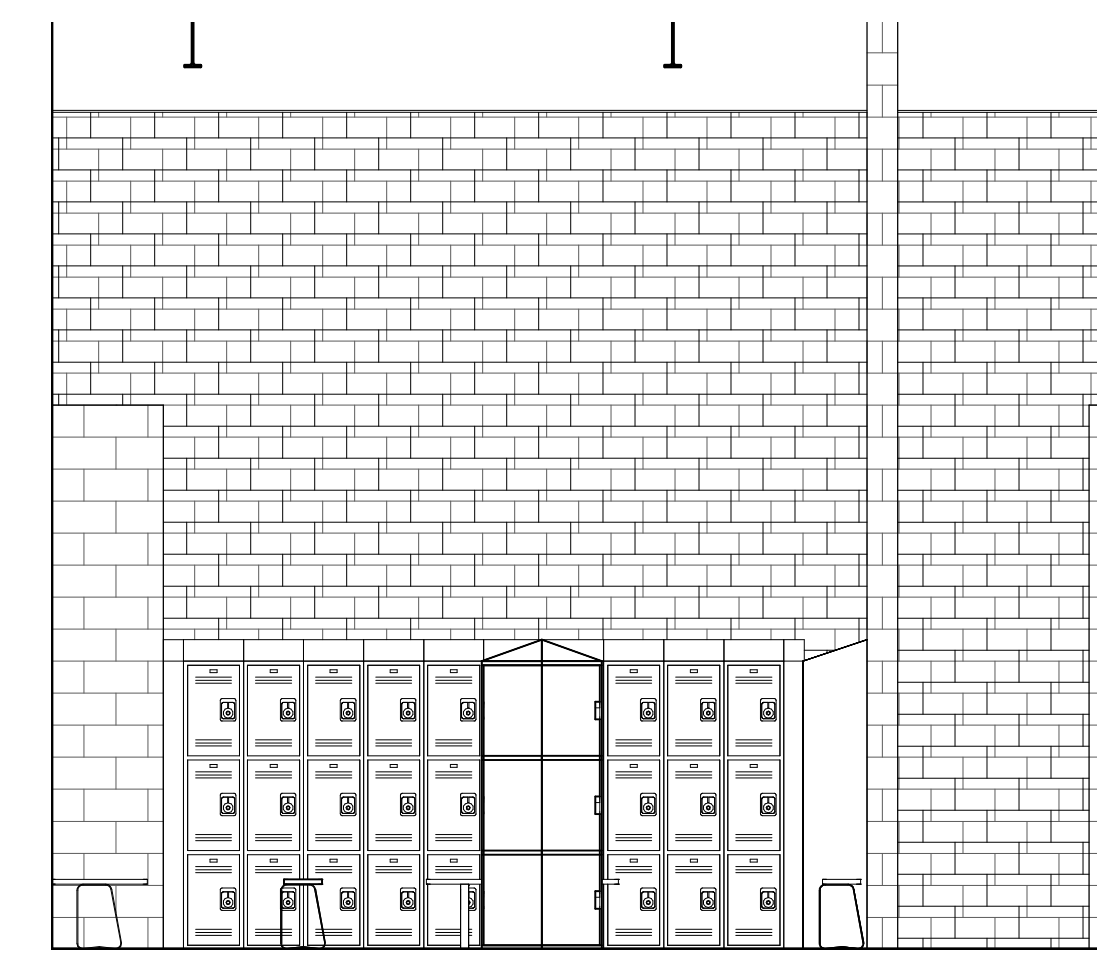


24 BOYS LOCKER D117 - EAST
1/4" = 1'-0"

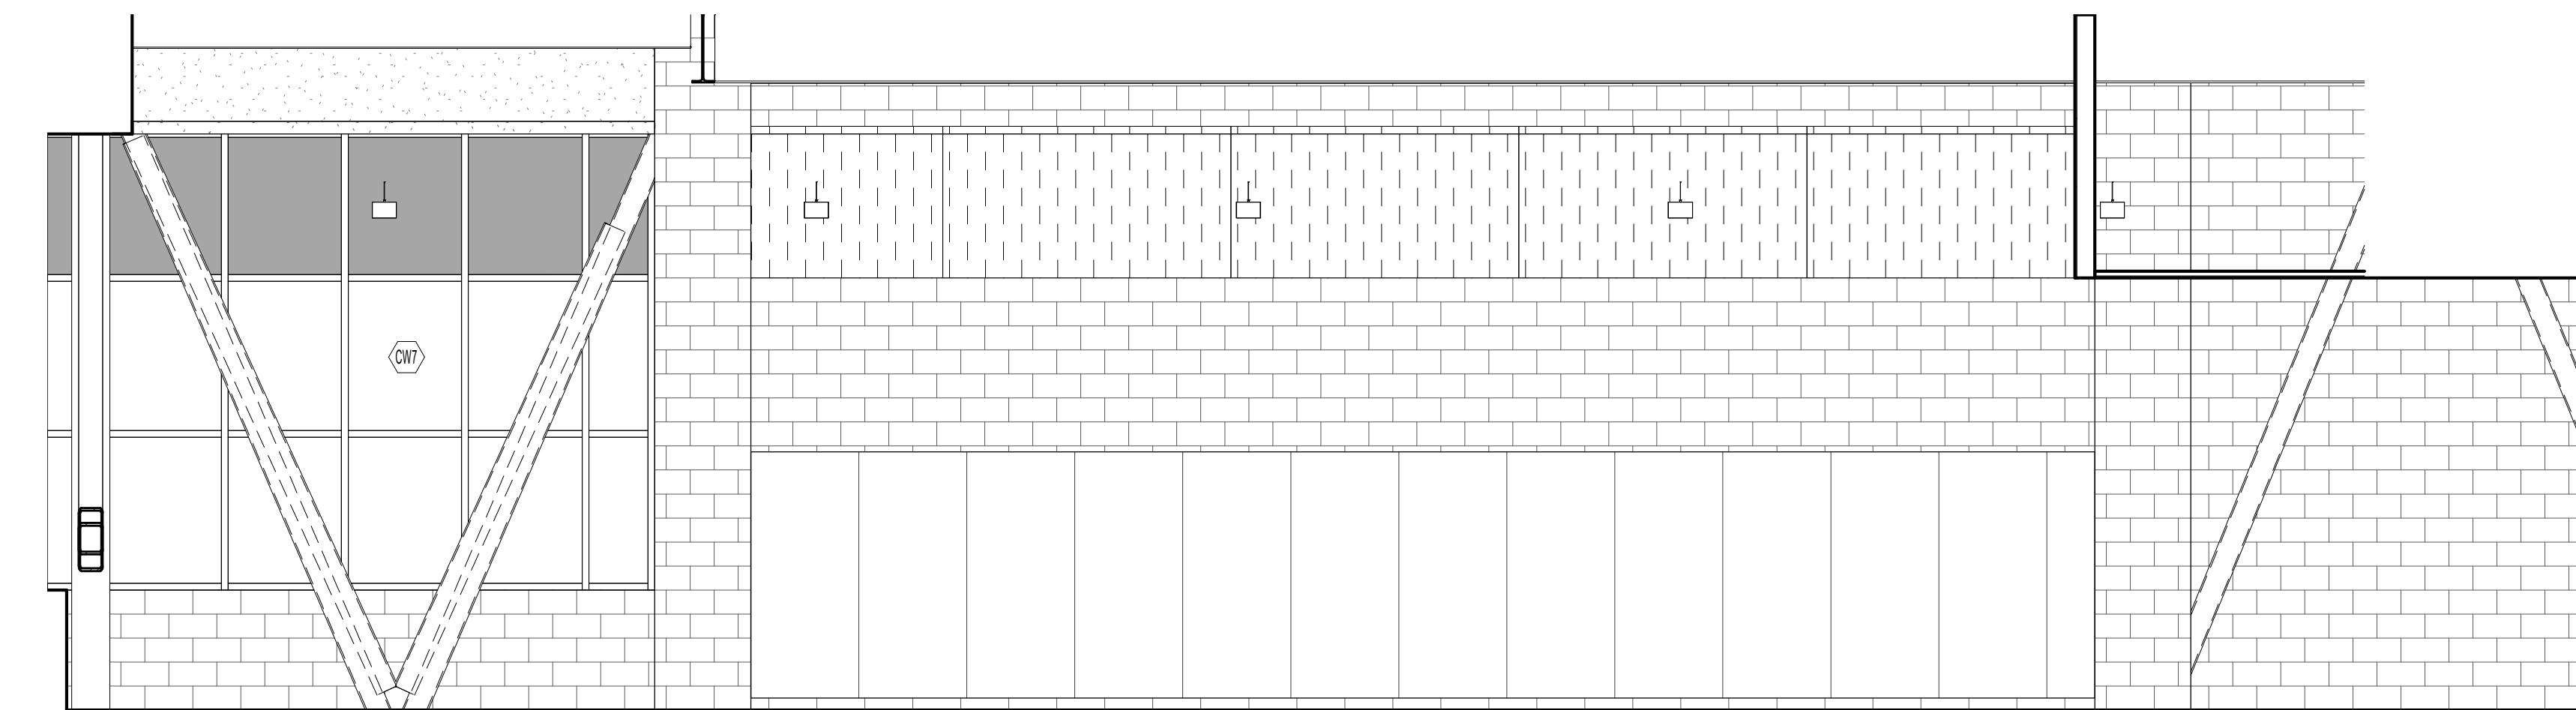


13 WEIGHTS D115 - SOUTH
1/4" = 1'-0"

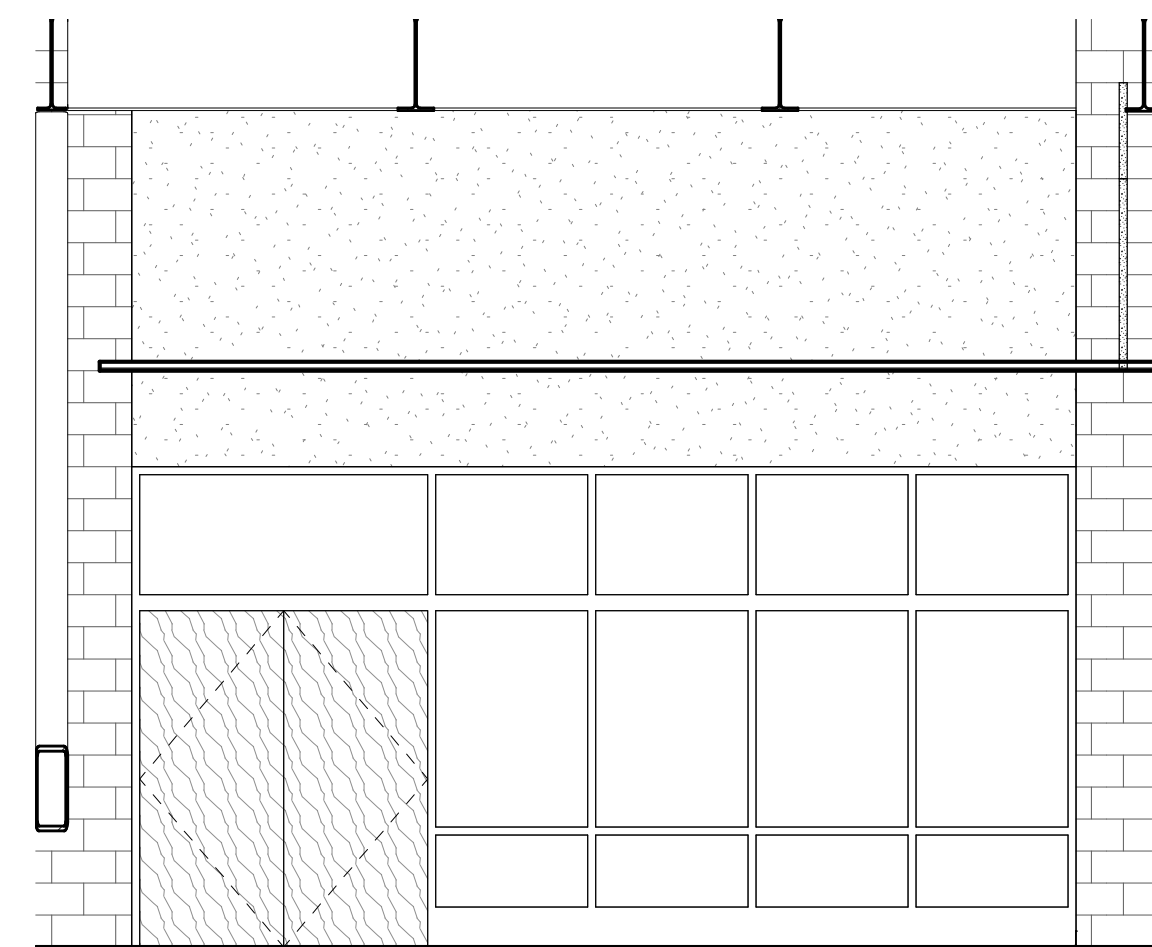


14 WEIGHTS D115 - WEST
1/4" = 1'-0"

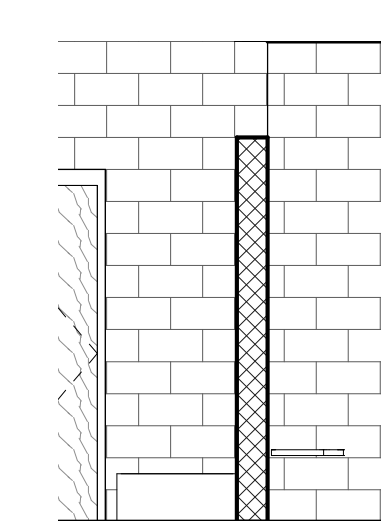


19 TLT / SHOWER D117E - NORTH
1/4" = 1'-0"

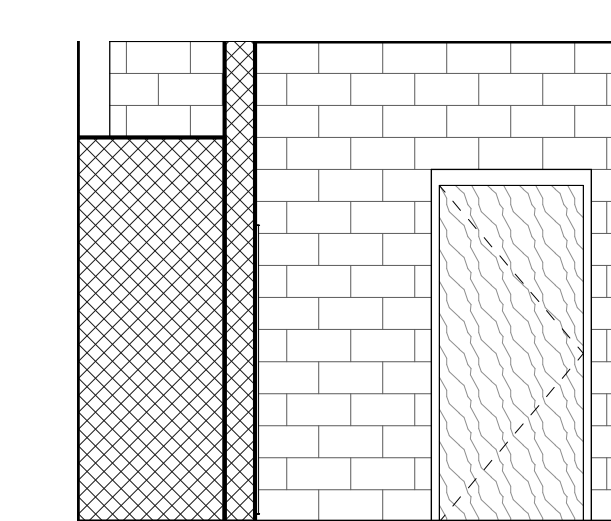


20 TLT / SHOWER D117E - EAST
1/4" = 1'-0"

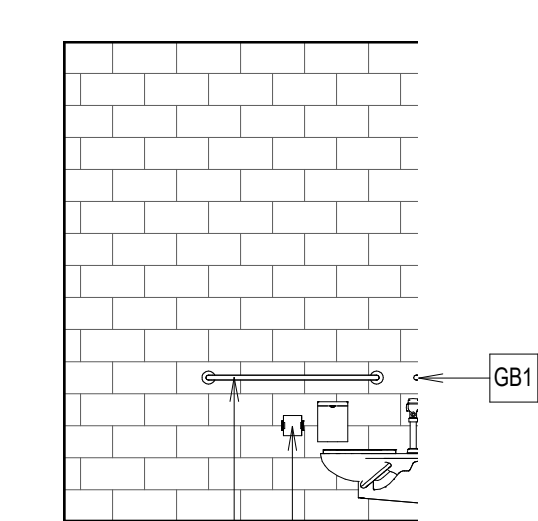


21 TLT / SHOWER D117E - SOUTH
1/4" = 1'-0"

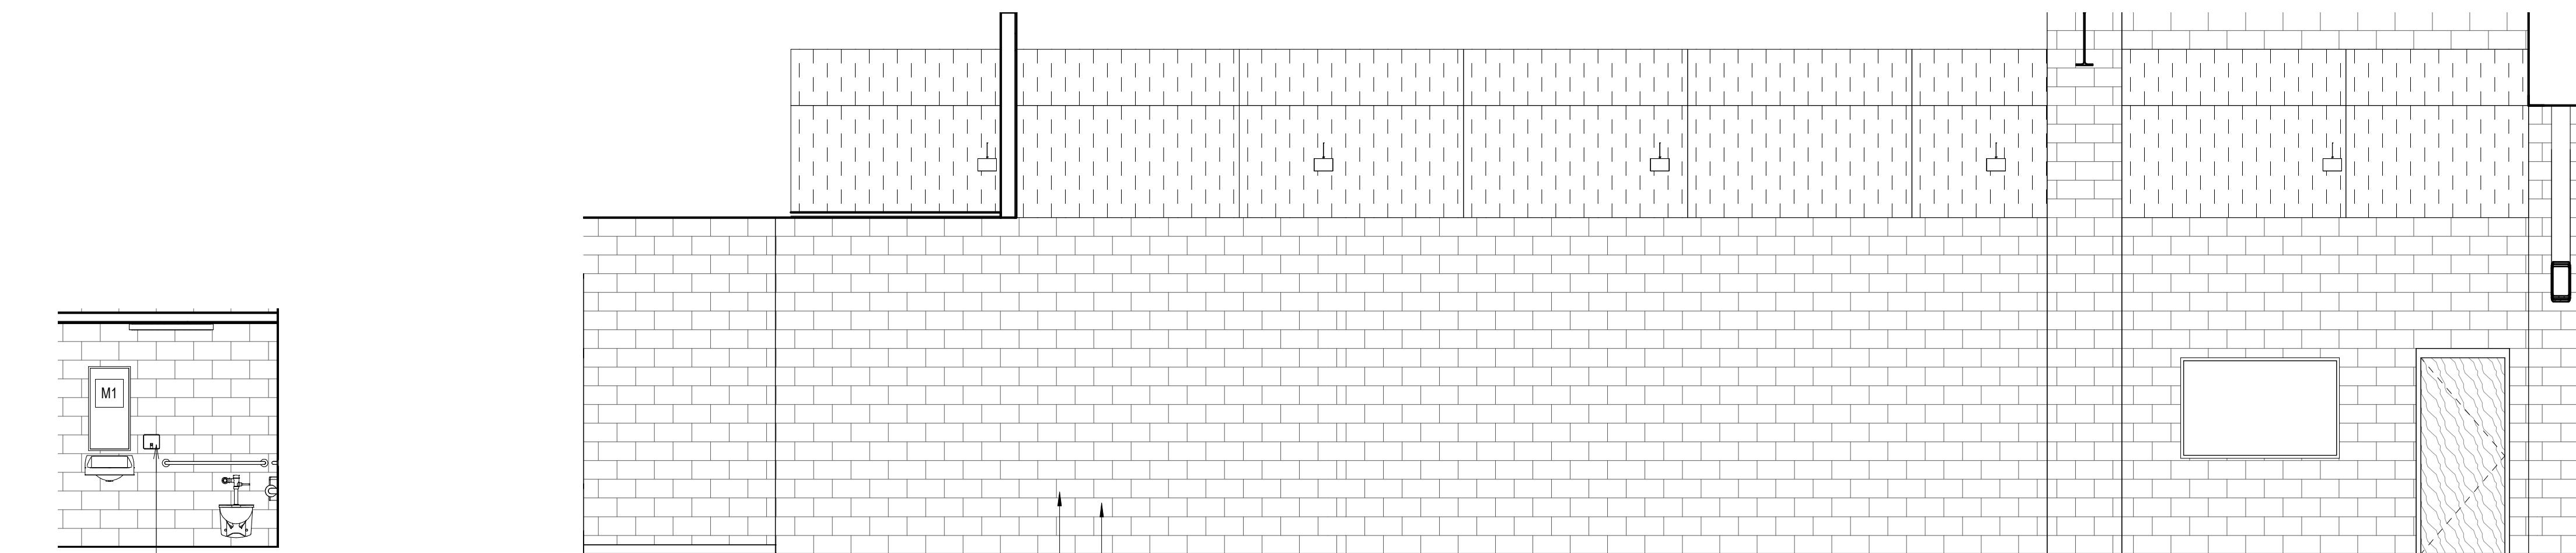


11 WEIGHTS D115 - NORTH
1/4" = 1'-0"

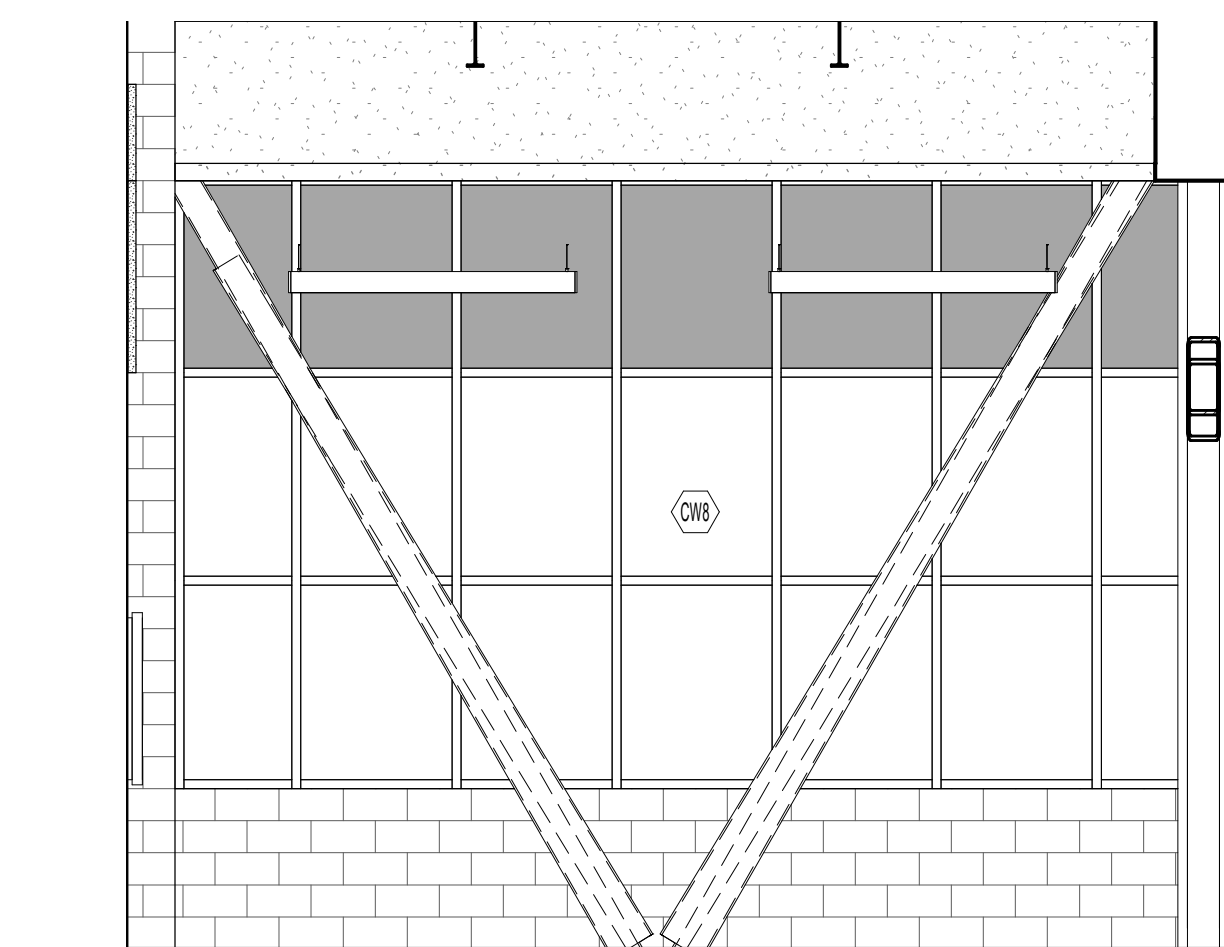


12 WEIGHTS D115 - EAST
1/4" = 1'-0"

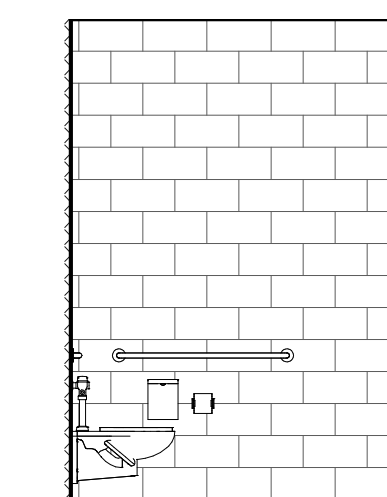


17 TOILET D116A - SOUTH
1/4" = 1'-0"

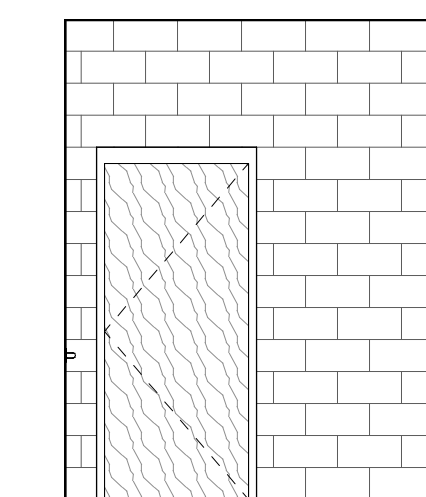


18 TOILET D116A - WEST
1/4" = 1'-0"

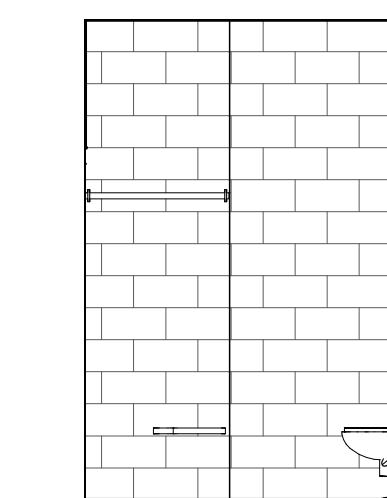


15 TOILET D116A - NORTH
1/4" = 1'-0"

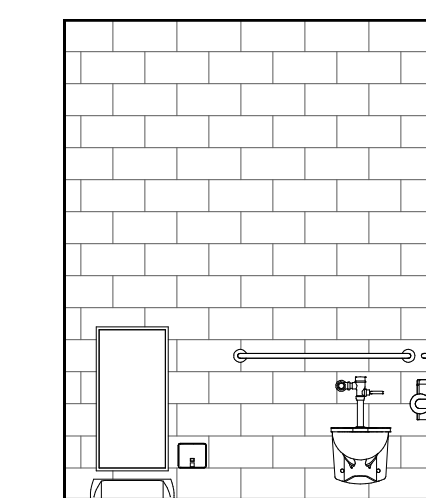


16 TOILET D116A - EAST
1/4" = 1'-0"

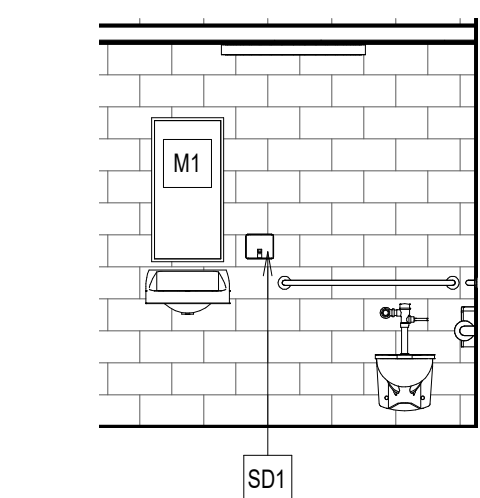


10 LOCKER C004C - WEST
1/4" = 1'-0"

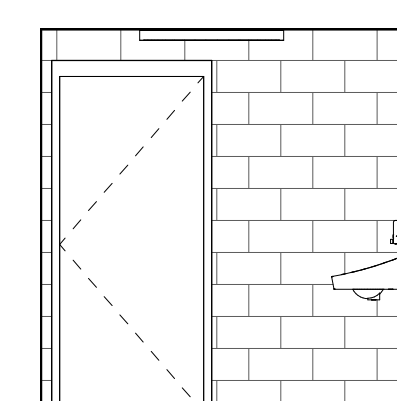


1 TOILET D003C - NORTH
1/4" = 1'-0"

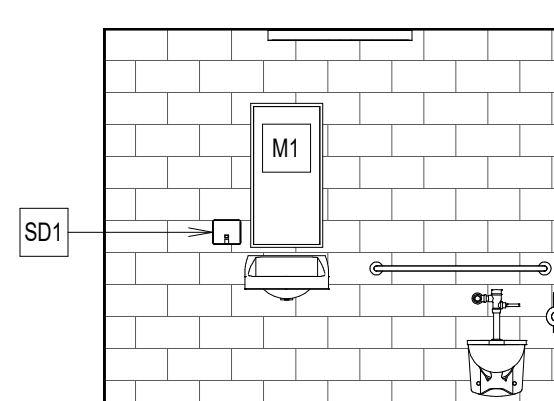


2 TOILET D003C - EAST
1/4" = 1'-0"

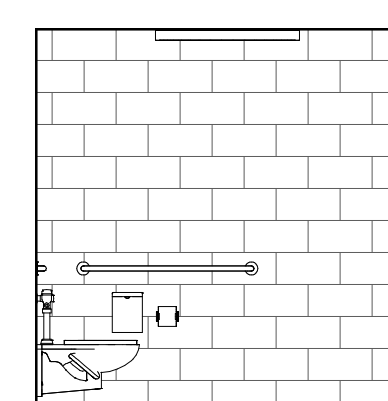


3 TOILET D003C - SOUTH
1/4" = 1'-0"

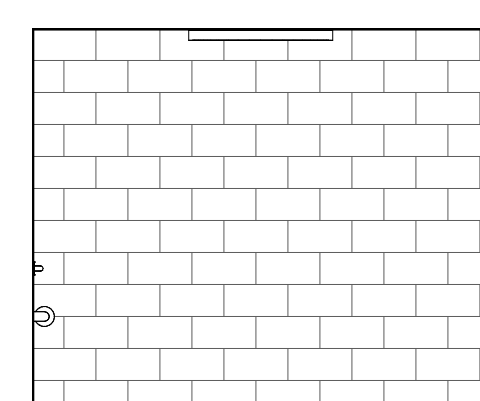


4 TOILET D003C - WEST
1/4" = 1'-0"

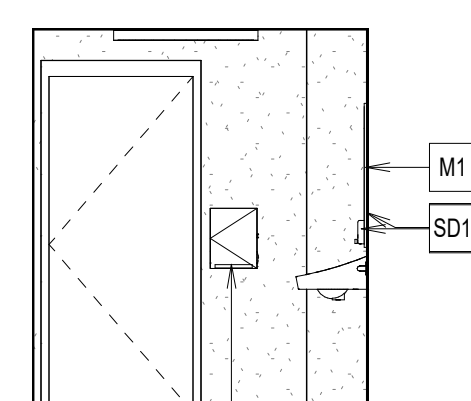


5 TOILET C022C - EAST
1/4" = 1'-0"

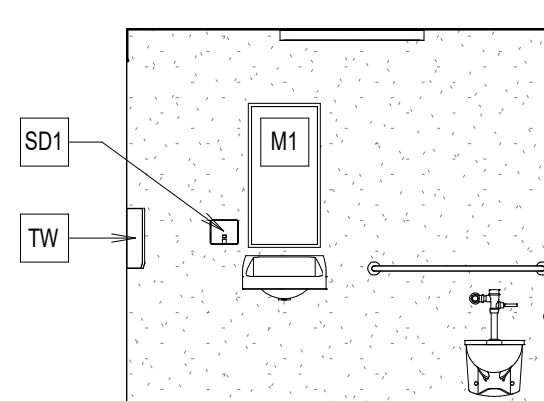


6 TOILET C022C - SOUTH
1/4" = 1'-0"

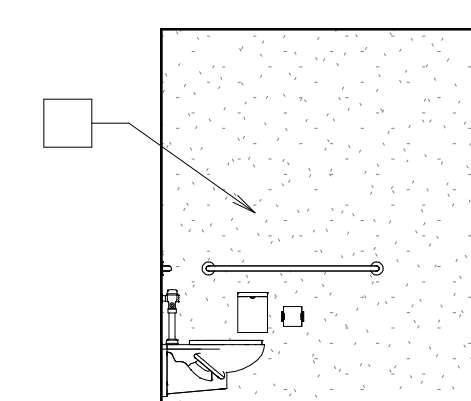


7 TOILET C022C - WEST
1/4" = 1'-0"

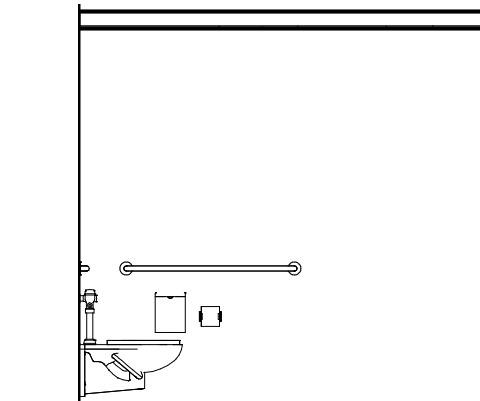


8 LOCKER C004C - NORTH
1/4" = 1'-0"

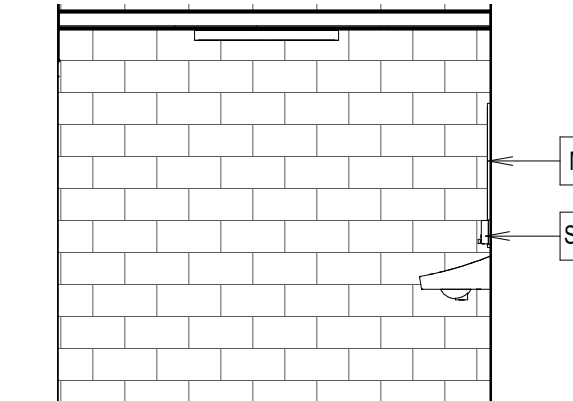


9 LOCKER C004C - SOUTH
1/4" = 1'-0"

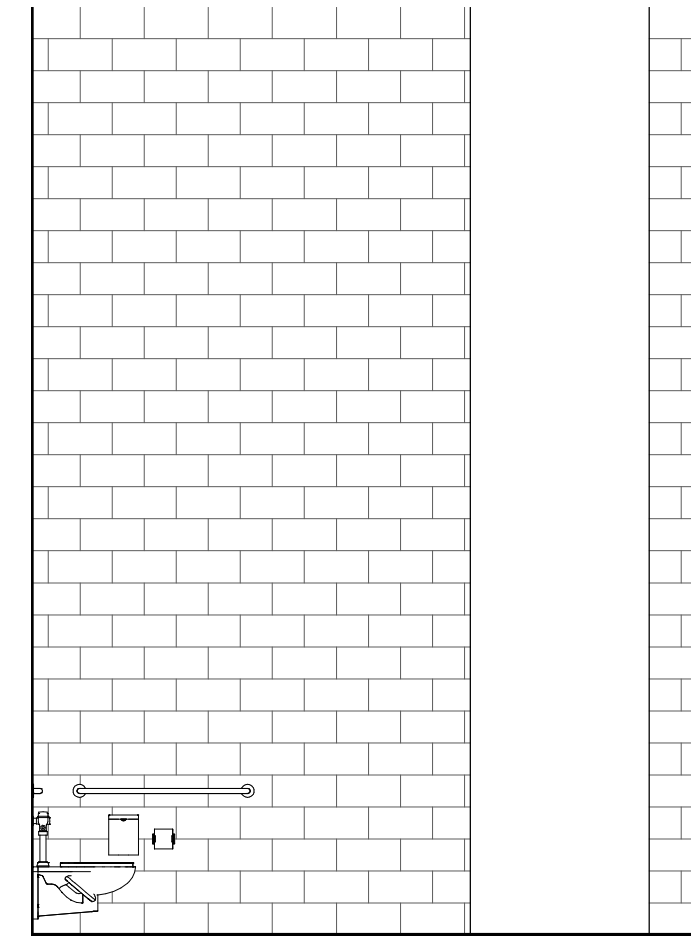


15 TLT / SHOWER D122A - NORTH
1/4" = 1'-0"

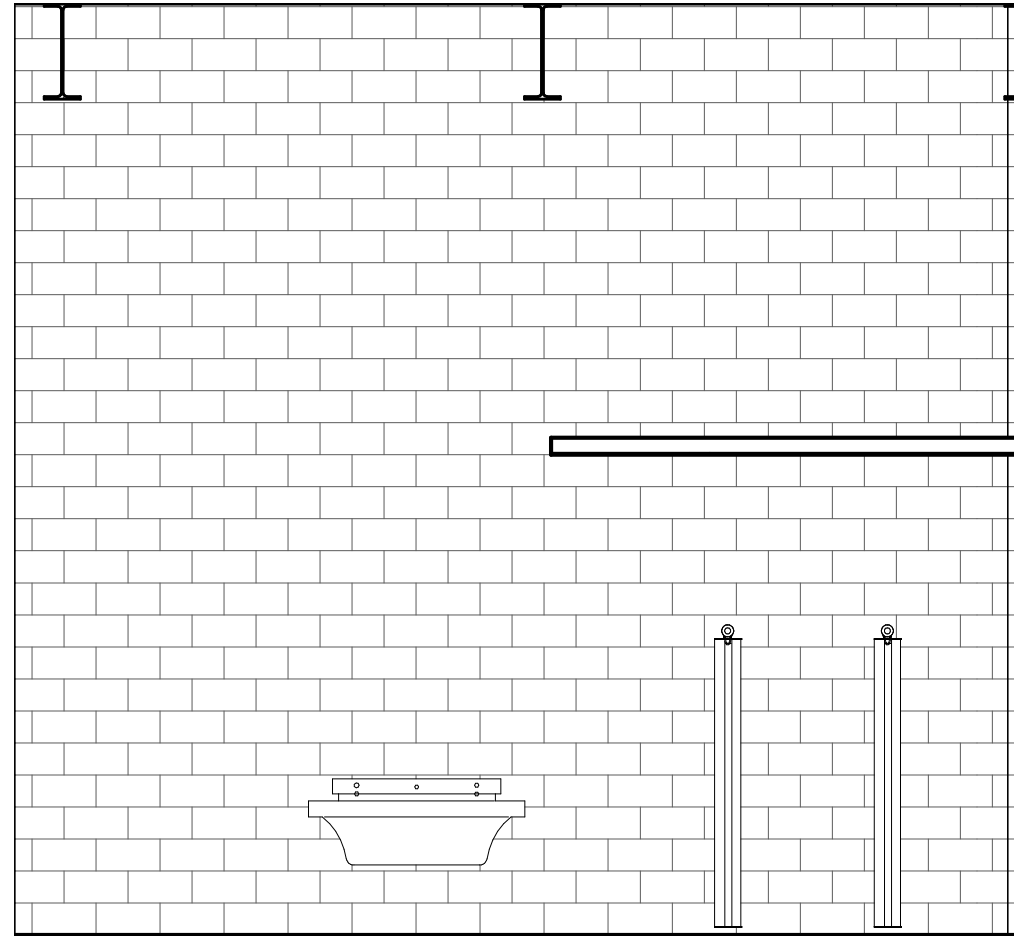


16 TLT / SHOWER D122A - EAST
1/4" = 1'-0"

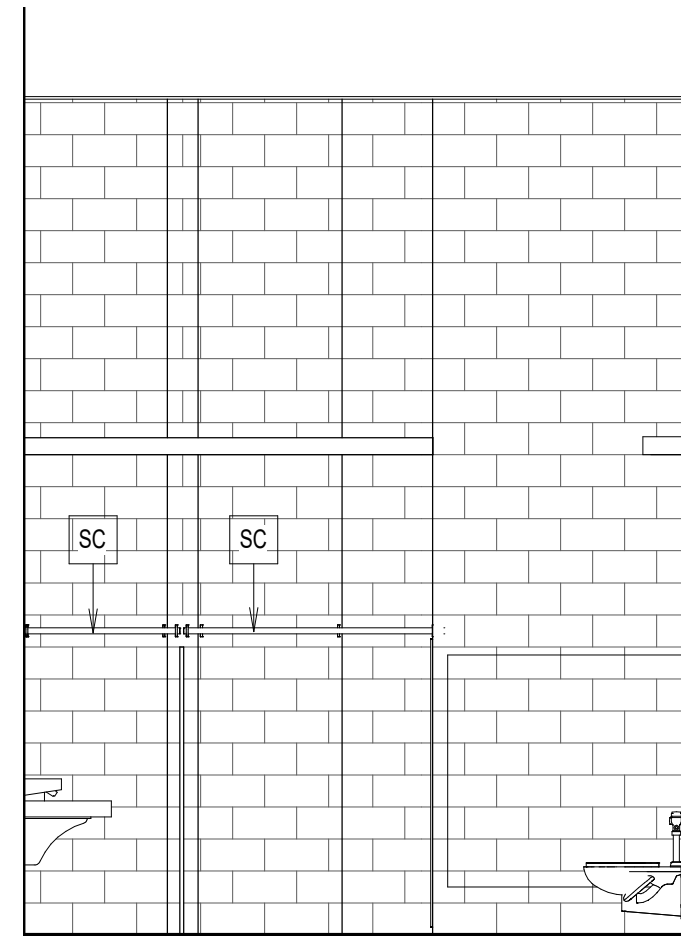


17 TLT / SHOWER D122A - SOUTH
1/4" = 1'-0"

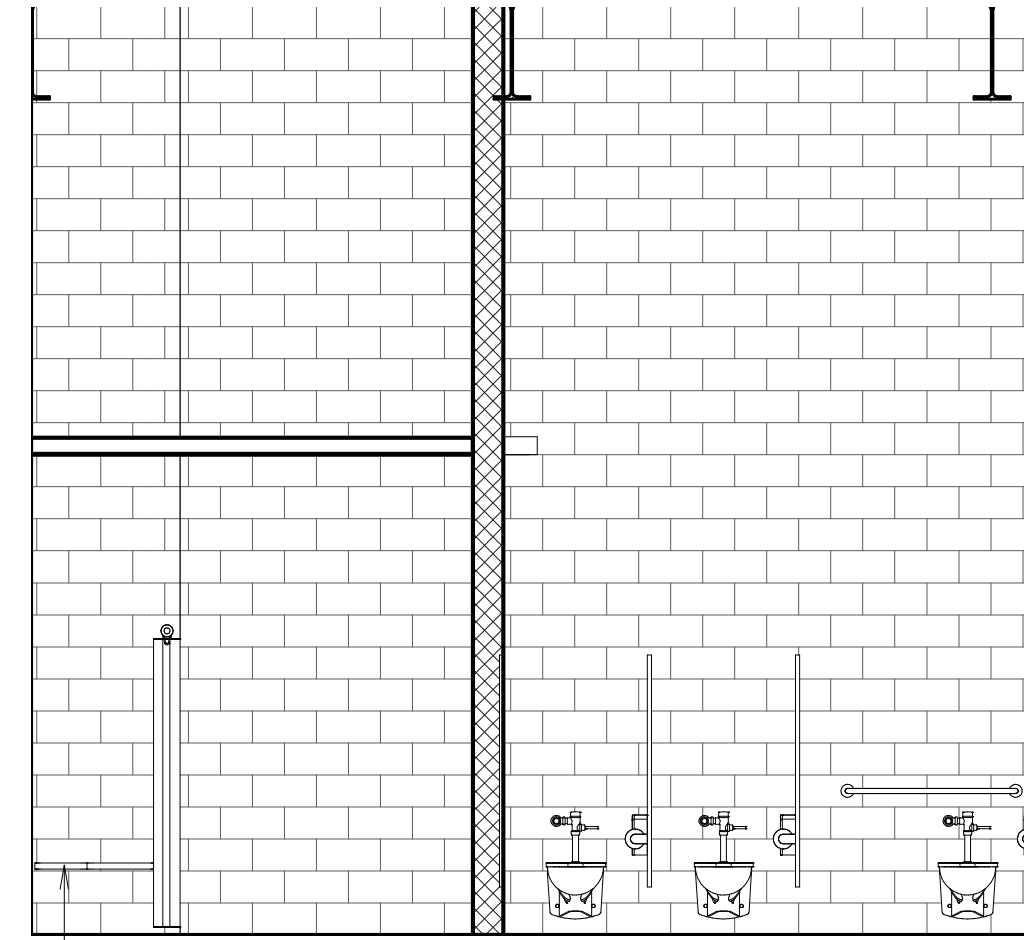


18 TLT / SHOWER D122A - WEST
1/4" = 1'-0"

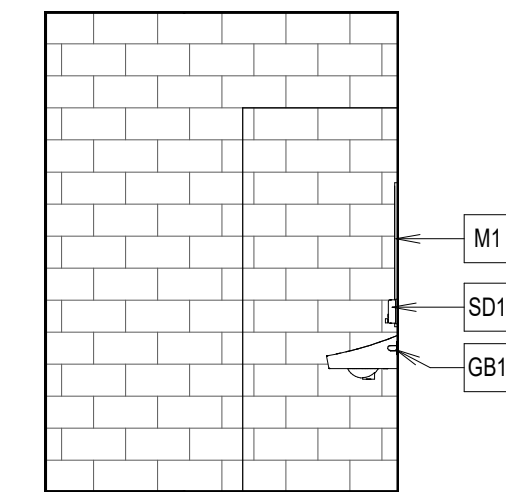


21 TOILET D122E - SOUTH
1/4" = 1'-0"

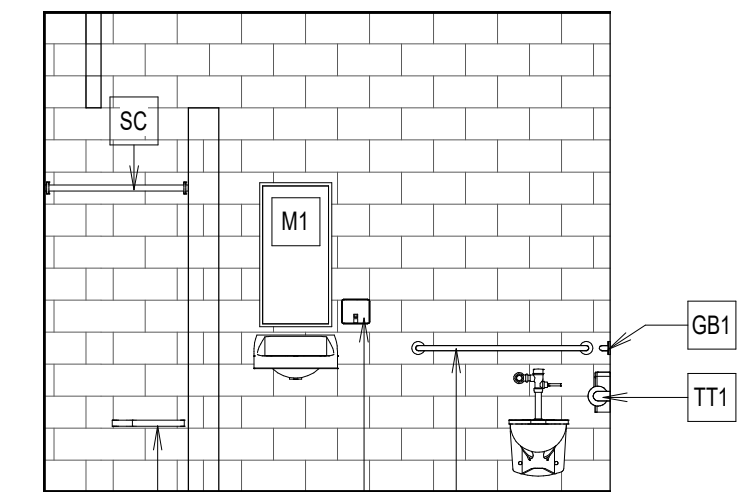


22 TOILET D122E - WEST
1/4" = 1'-0"

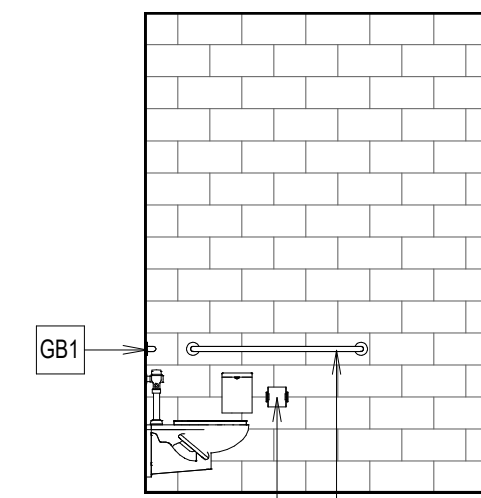


19 TOILET D122E - NORTH
1/4" = 1'-0"

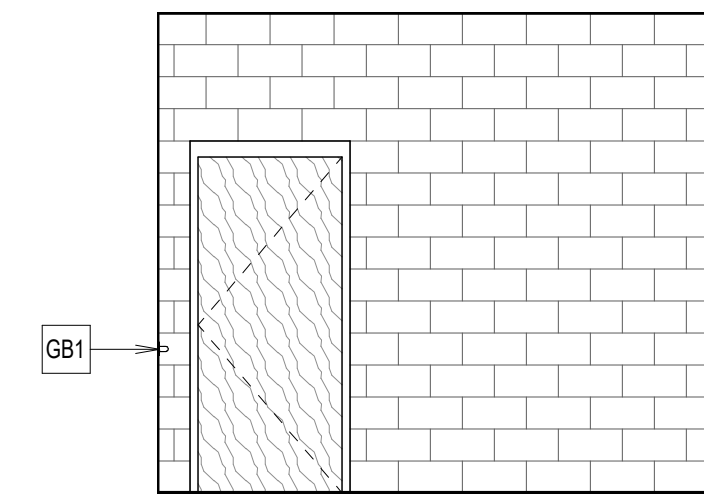


20 TOILET D122E - EAST
1/4" = 1'-0"

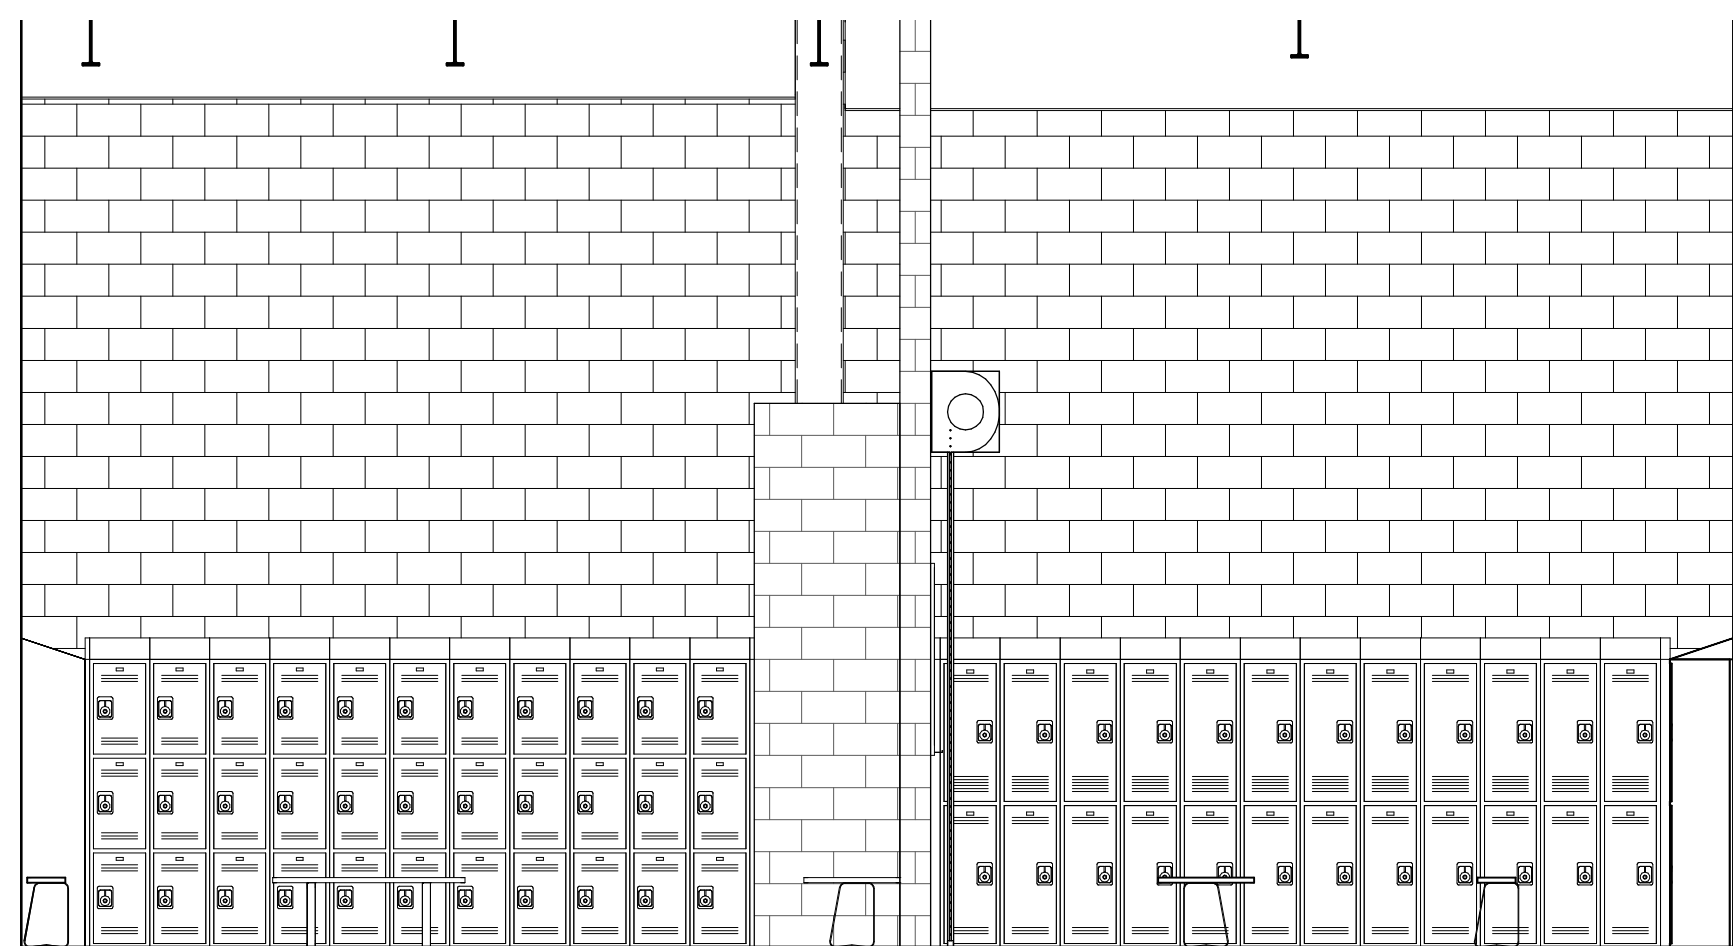


12 GIRLS LOCKER D122 - EAST
1/4" = 1'-0"

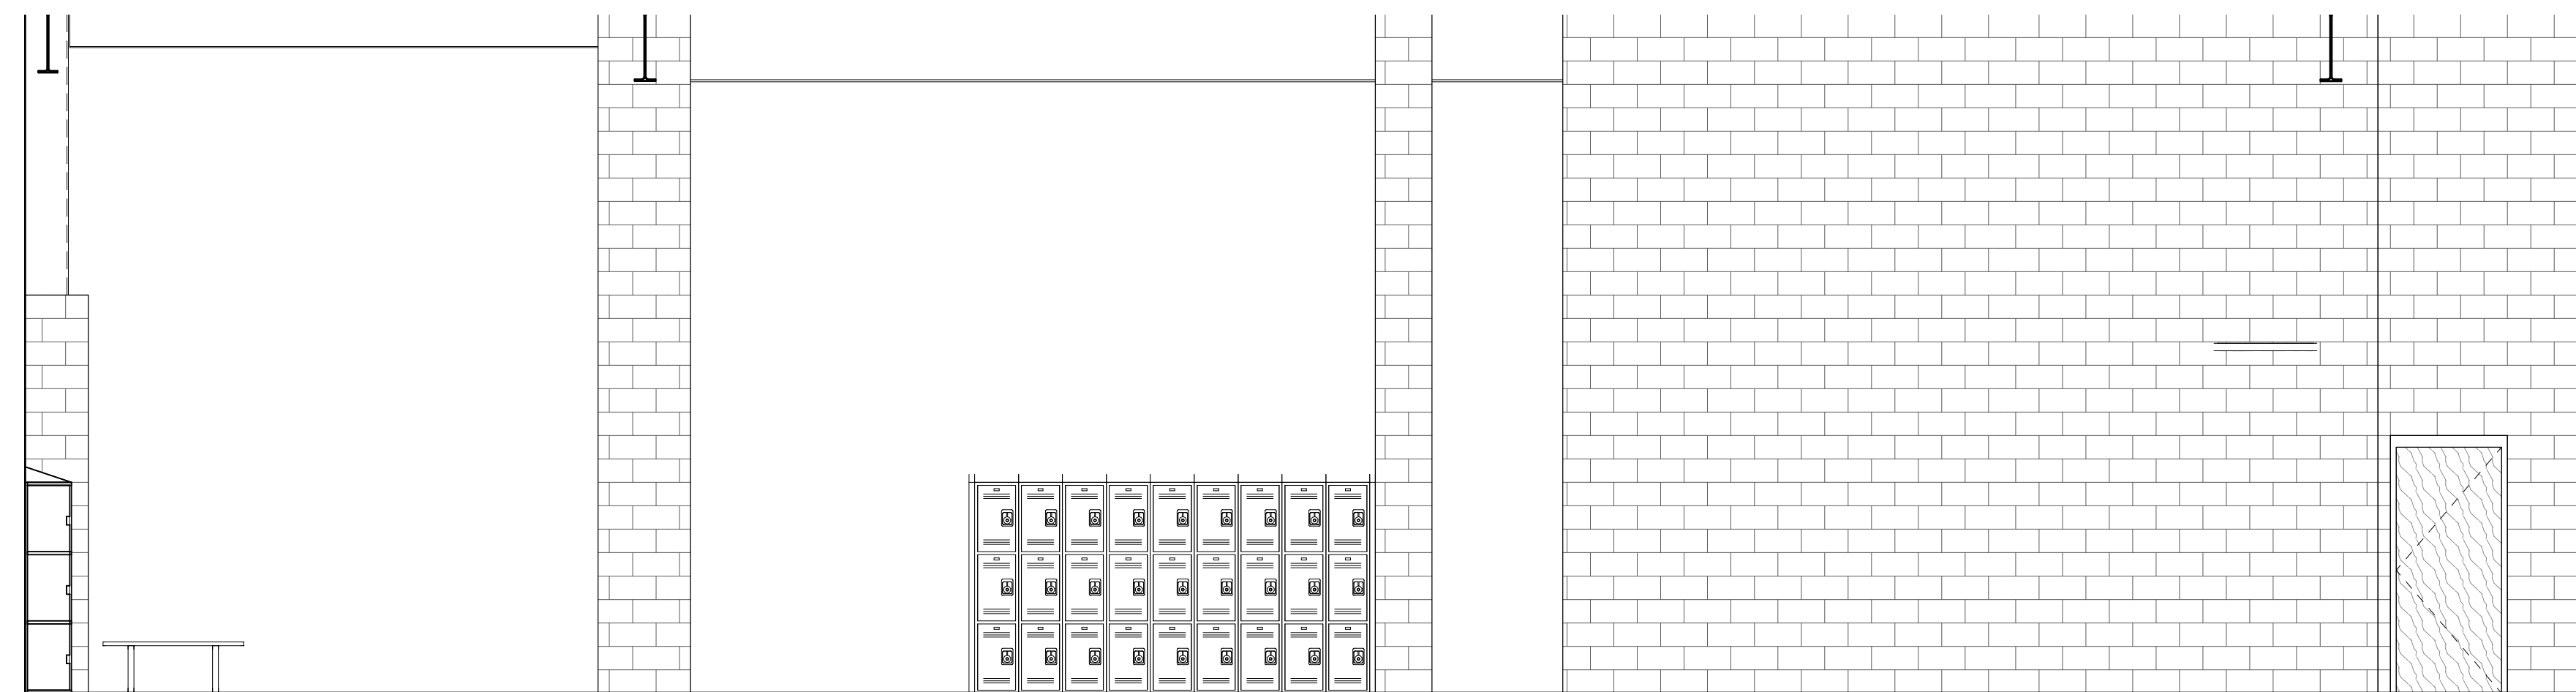


13 GIRLS LOCKER D122 - SOUTH
1/4" = 1'-0"

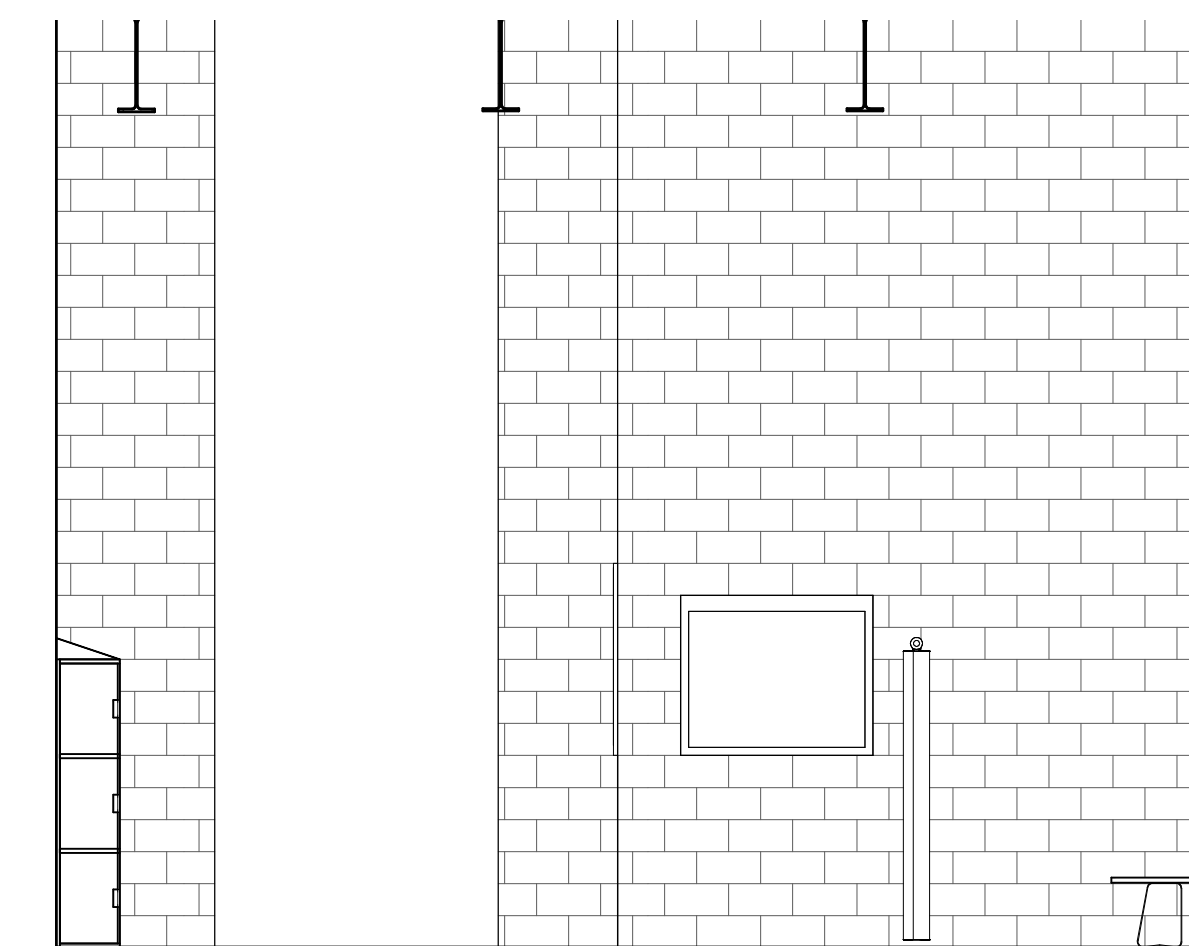


14 GIRLS LOCKER D122 - WEST
1/4" = 1'-0"

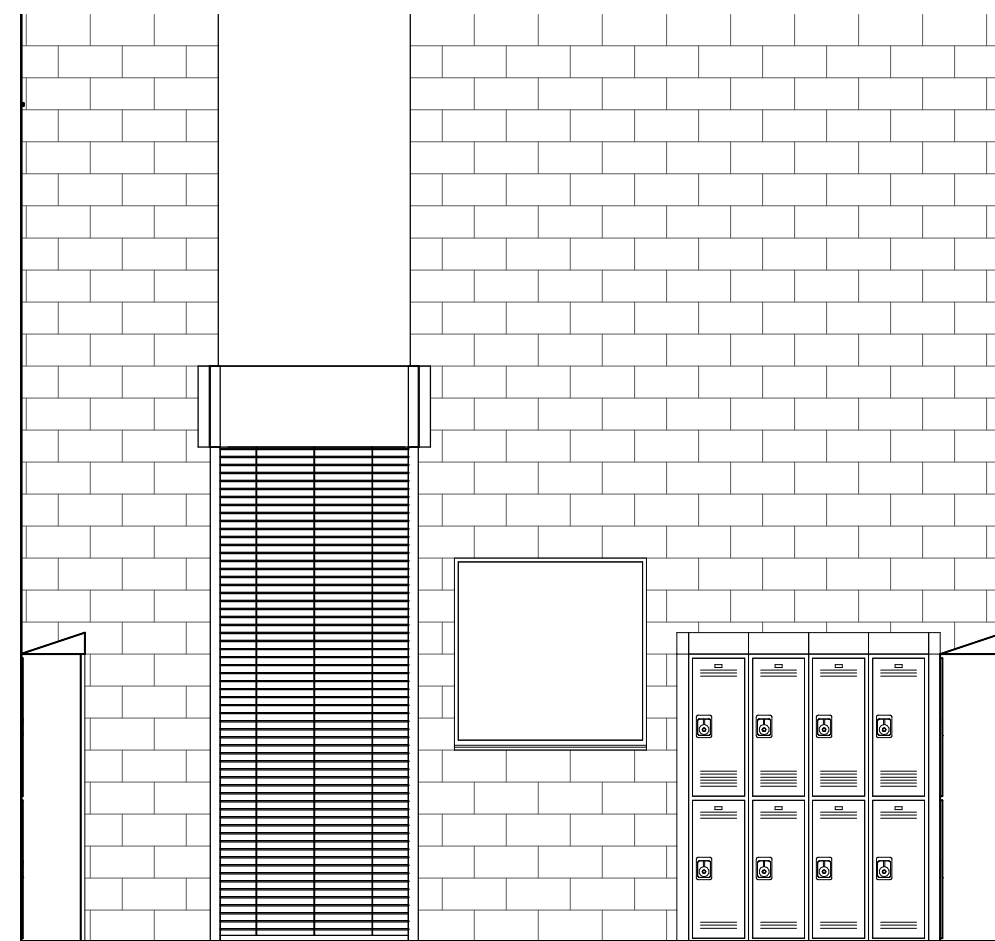


7 TEAM LOCKER D117B - SOUTH
1/4" = 1'-0"

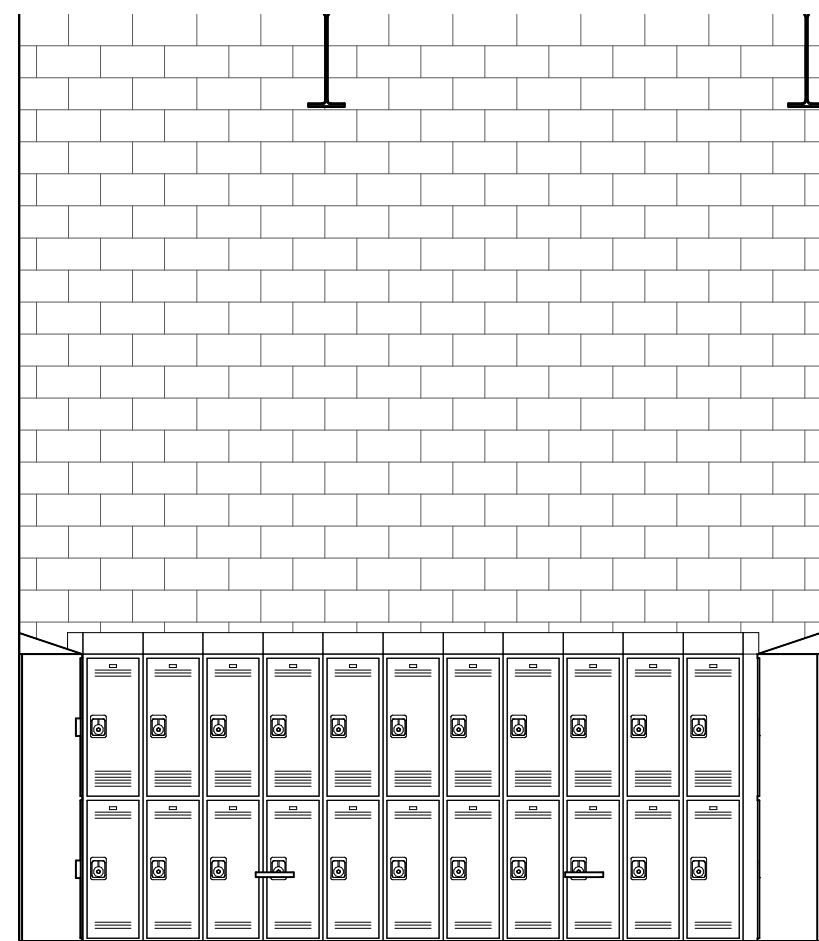


8 TEAM LOCKER D117B - WEST
1/4" = 1'-0"

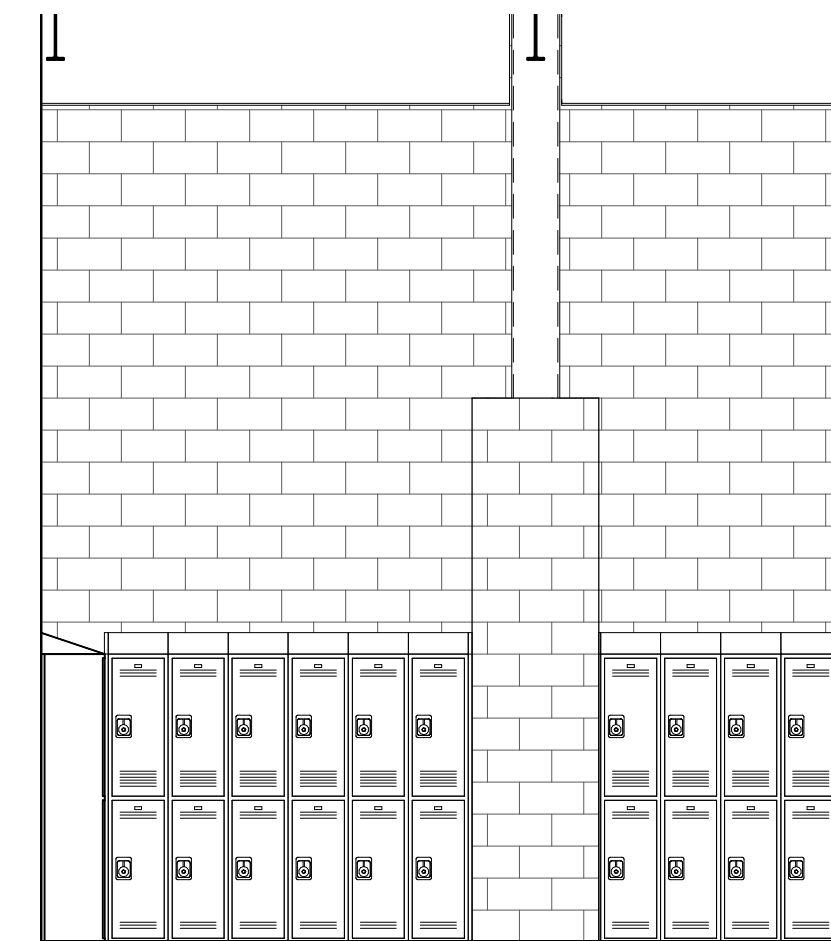


9 TEAM LOCKER D117C - EAST
1/4" = 1'-0"

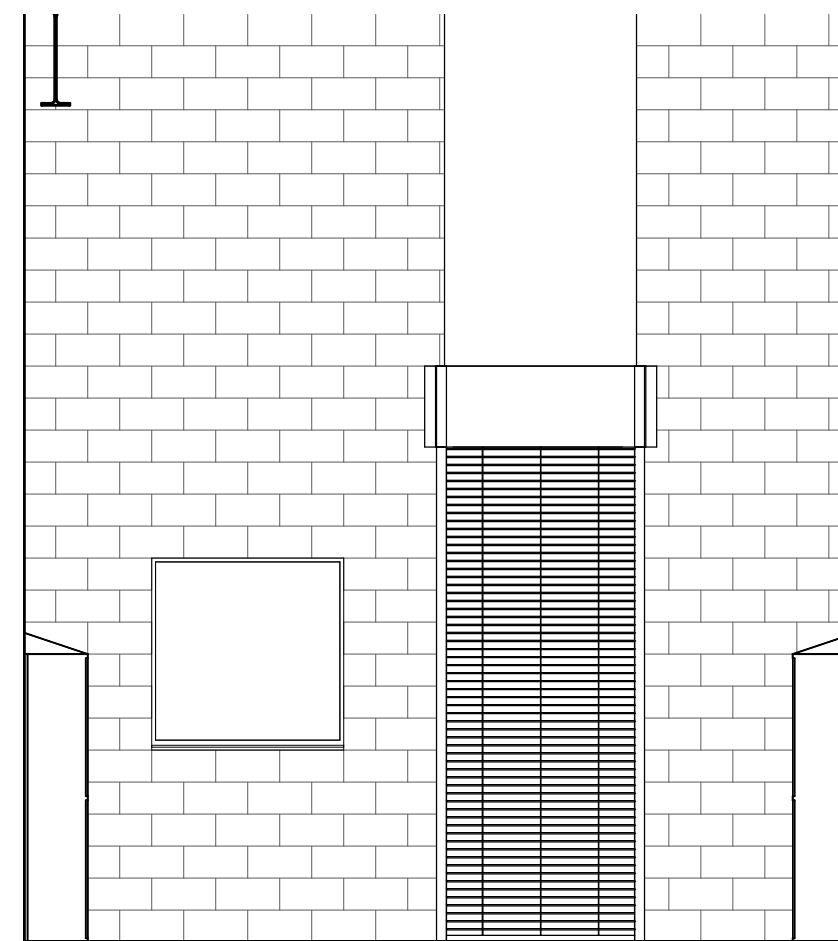


10 TEAM LOCKER D117C - SOUTH
1/4" = 1'-0"

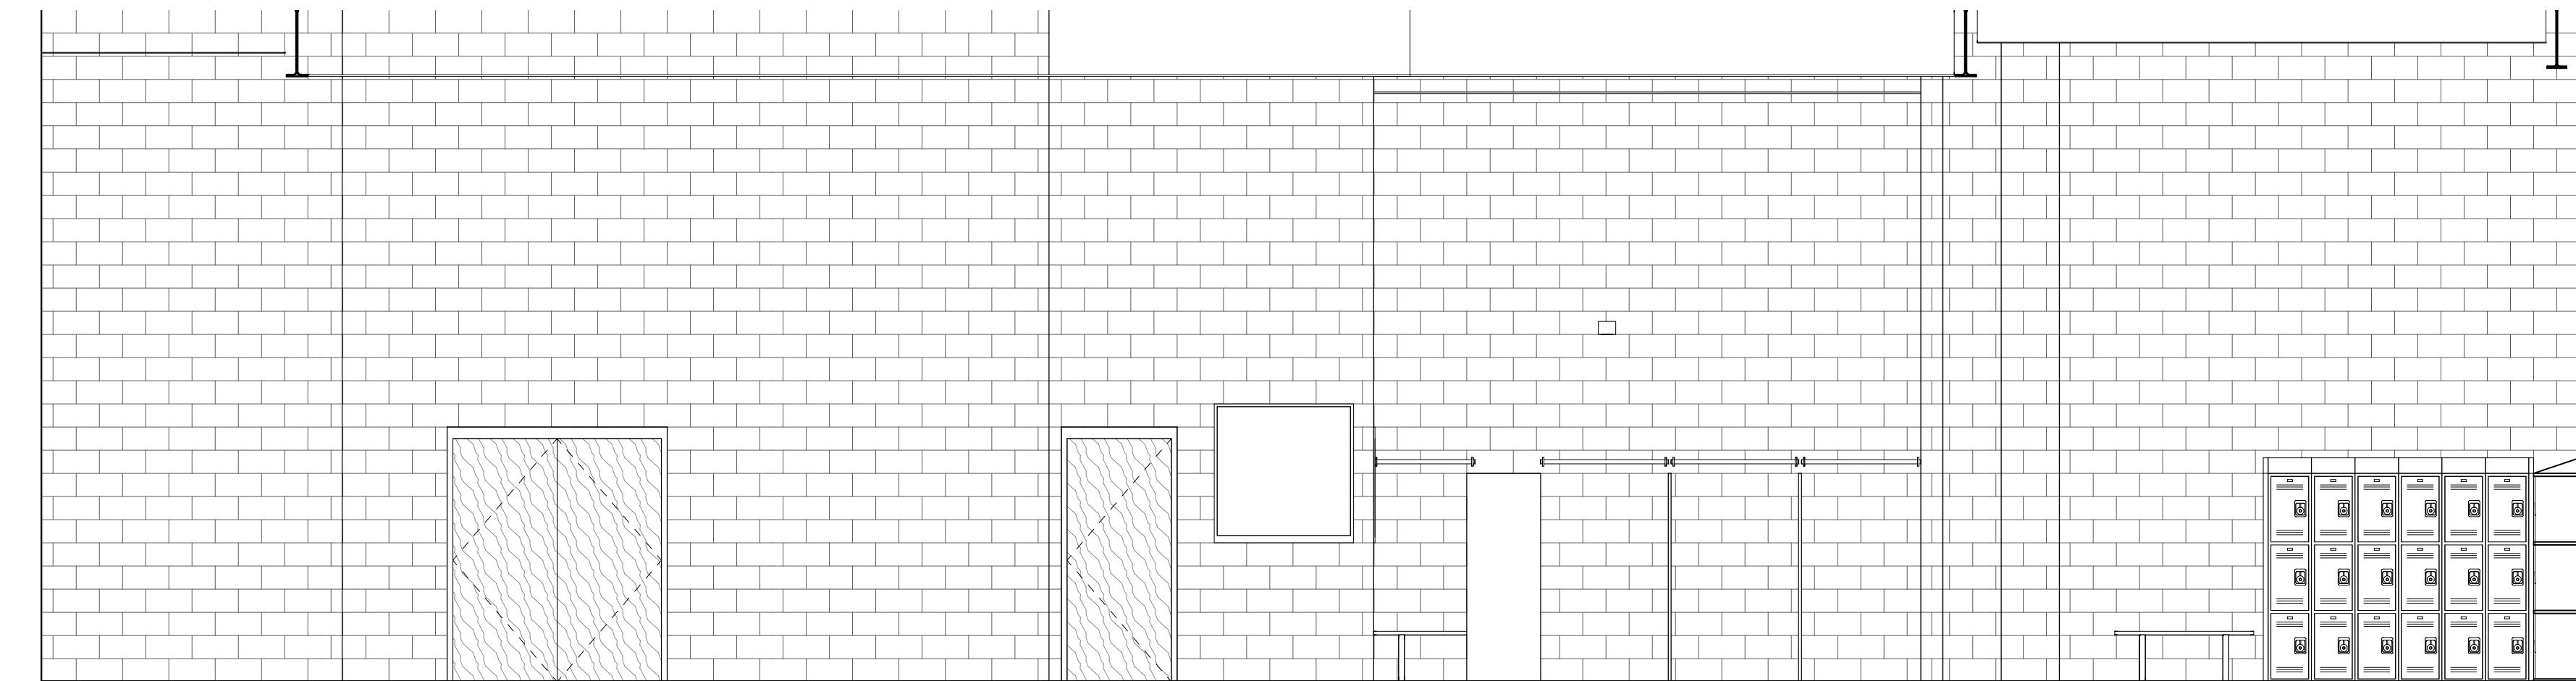


11 GIRLS LOCKER D122 - NORTH
1/4" = 1'-0"

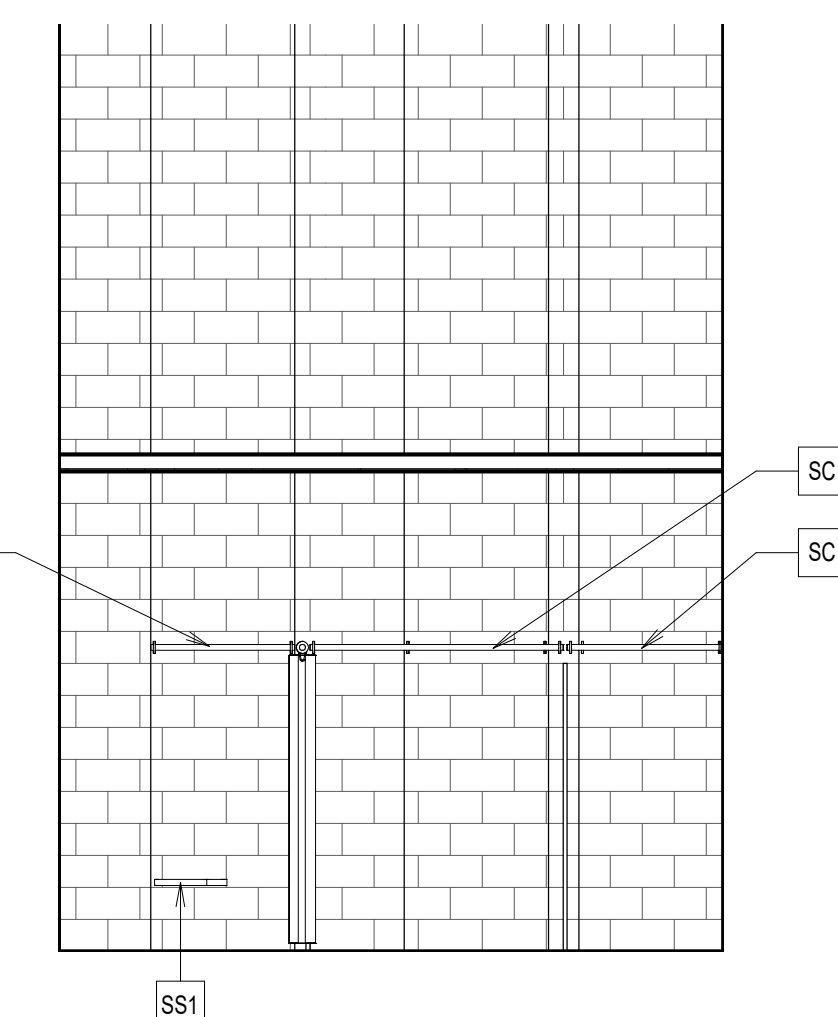


1 TLT / SHOWER D117A - NORTH
1/4" = 1'-0"

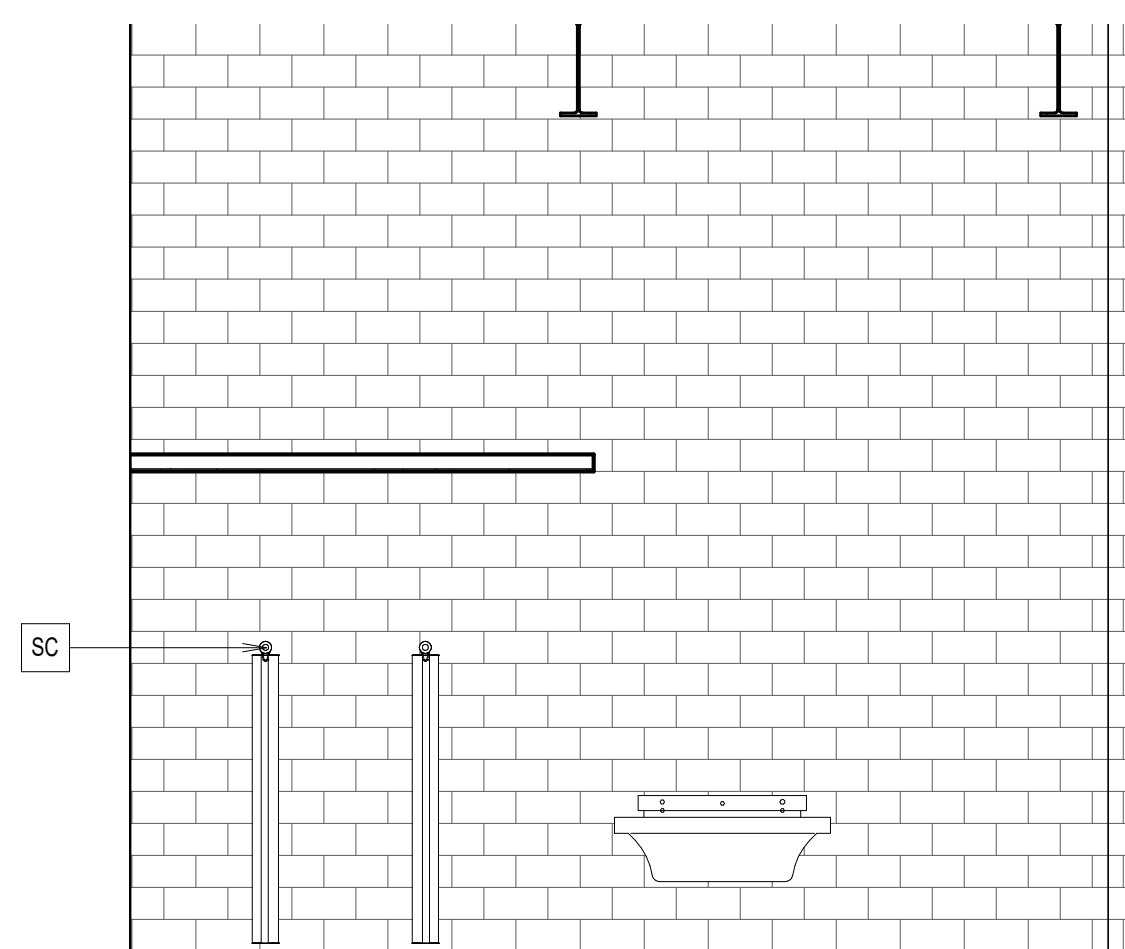


2 TLT / SHOWER D117A - EAST
1/4" = 1'-0"

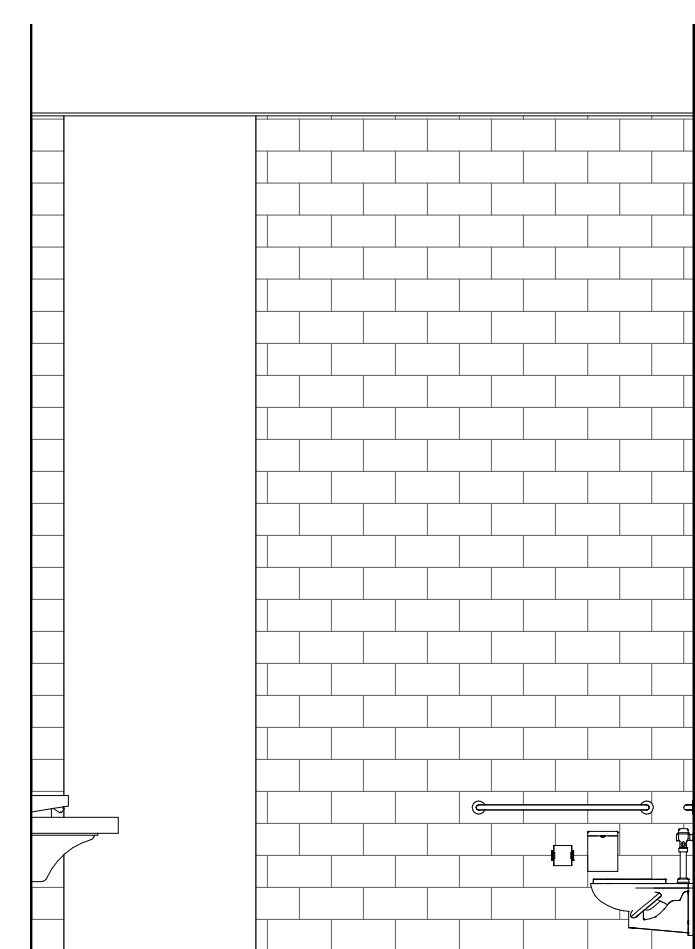


3 TLT / SHOWER D117A - SOUTH
1/4" = 1'-0"

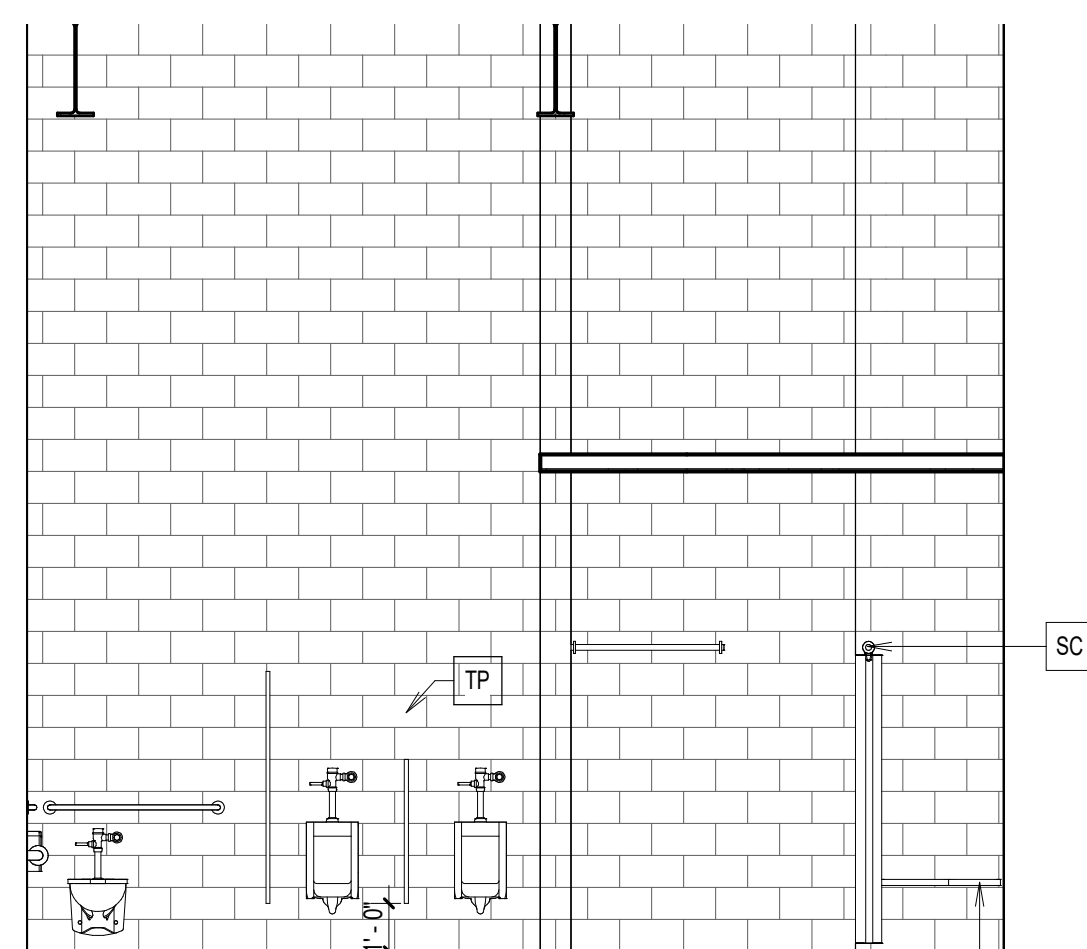

4 TLT / SHOWER D117A - WEST
1/4" = 1'-0"

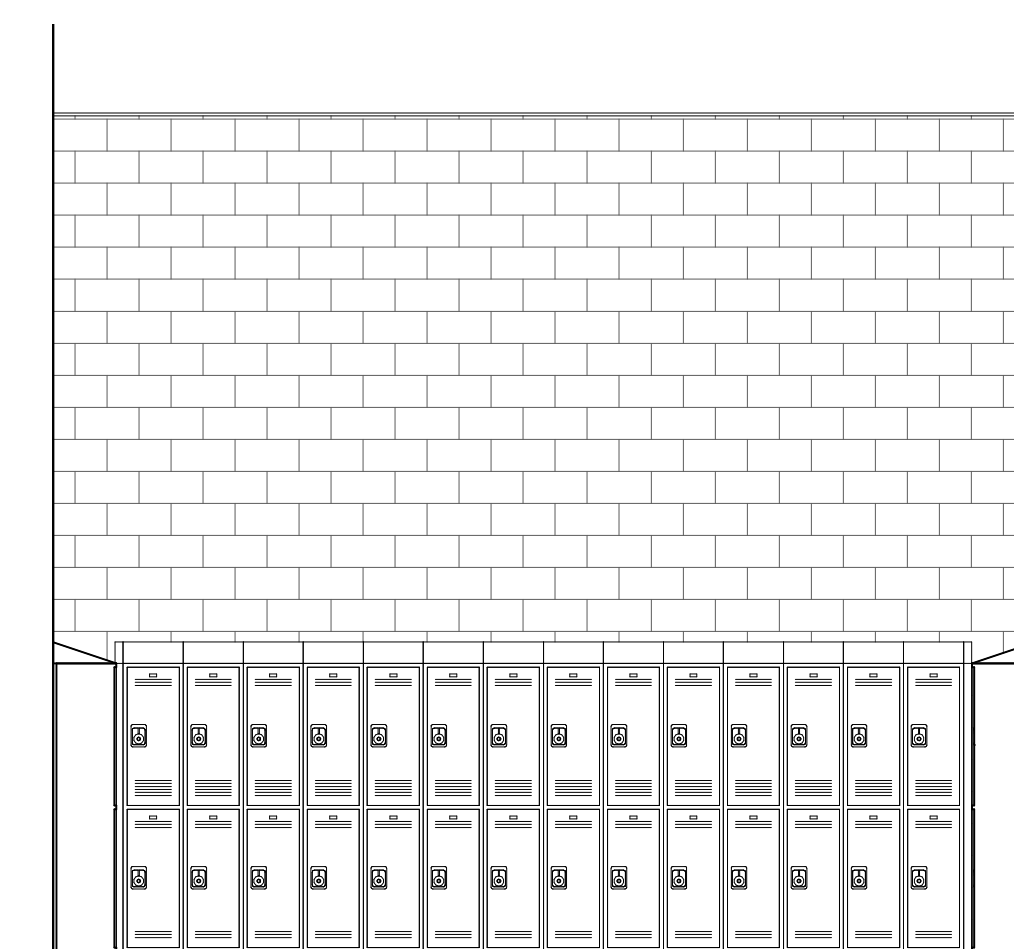

5 TEAM LOCKER D117B - NORTH
1/4" = 1'-0"

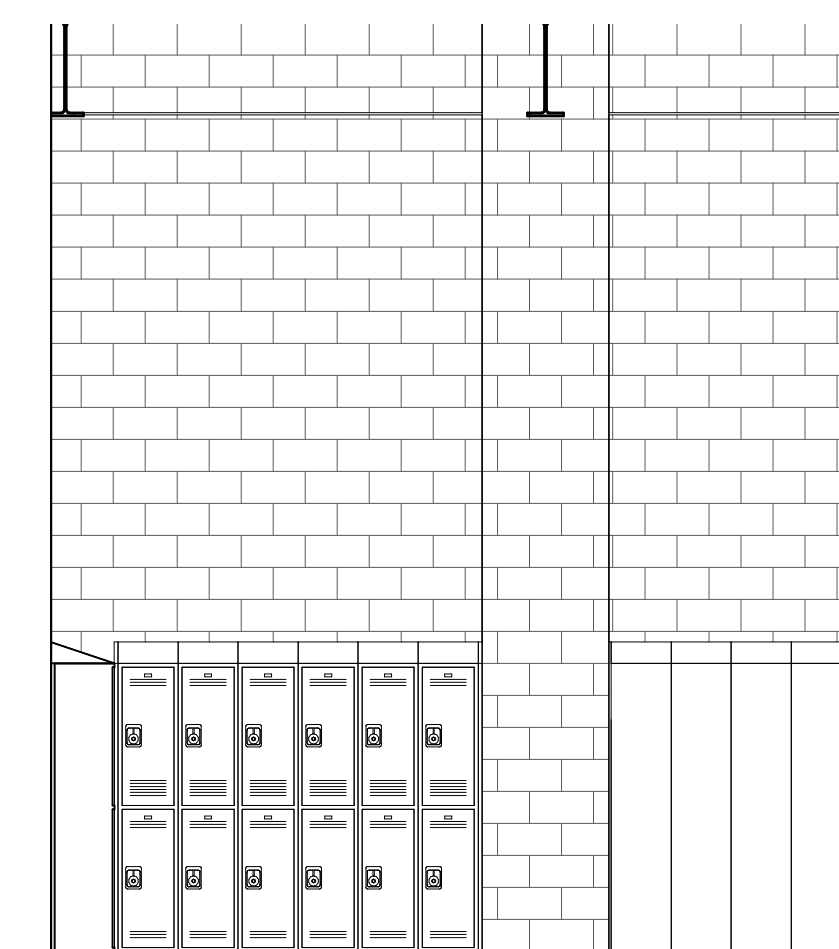


6 TEAM LOCKER D117B - EAST
1/4" = 1'-0"

© COPYRIGHT 2023 DRUMMEY ROSANE ANDERSON, INC.


MSBA 90% CD
SUBMISSION

May 12TH, 2023

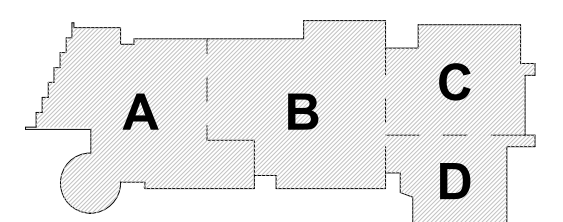


KEY PLAN

PROJECT NORTH

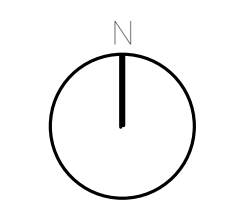

MAGNETIC NORTH

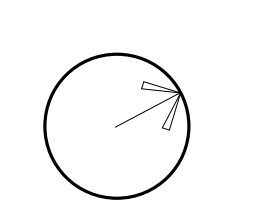

**TOILET AND
LOCKER ROOM
ELEVATIONS**

Scale: 1/4" = 1'-0"


Job No.: 20202

Drawn By: DRA


Date: May 12TH, 2023

Volume 3 of 4


A4-1-5

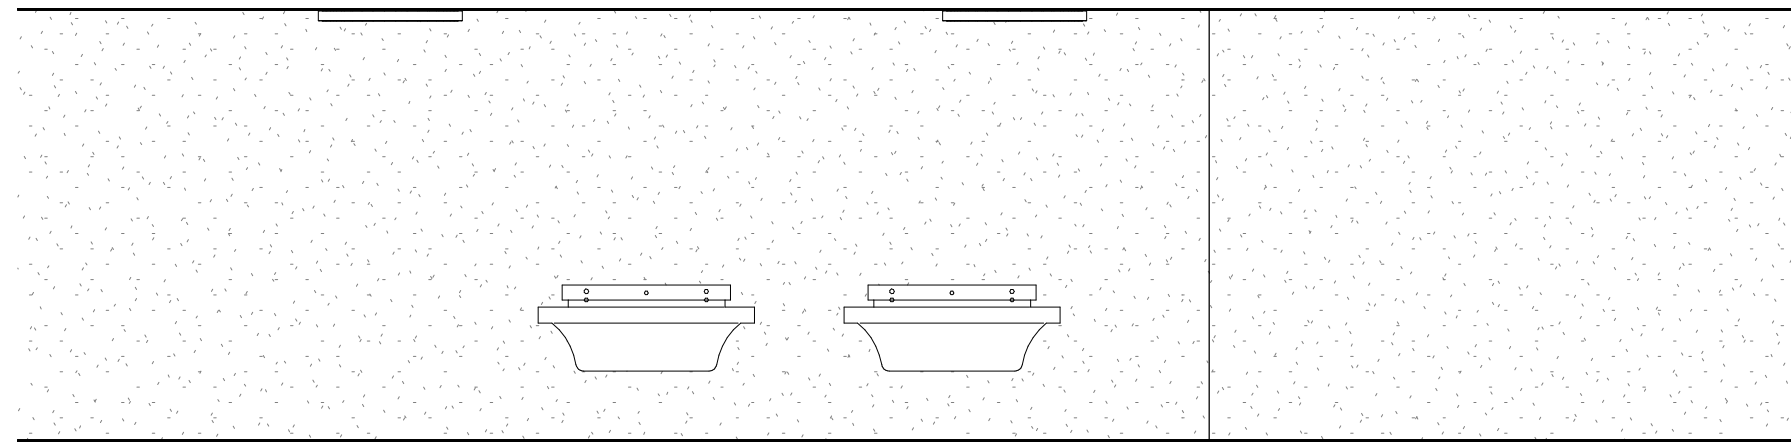


55 TLT B228 - NORTH
1/4" = 1'-0"

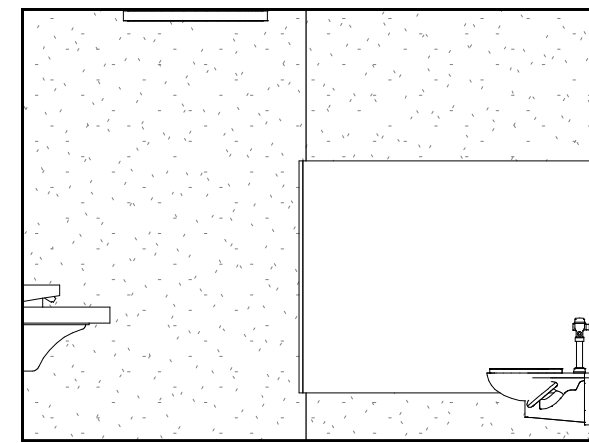


56 TLT B228 - EAST
1/4" = 1'-0"

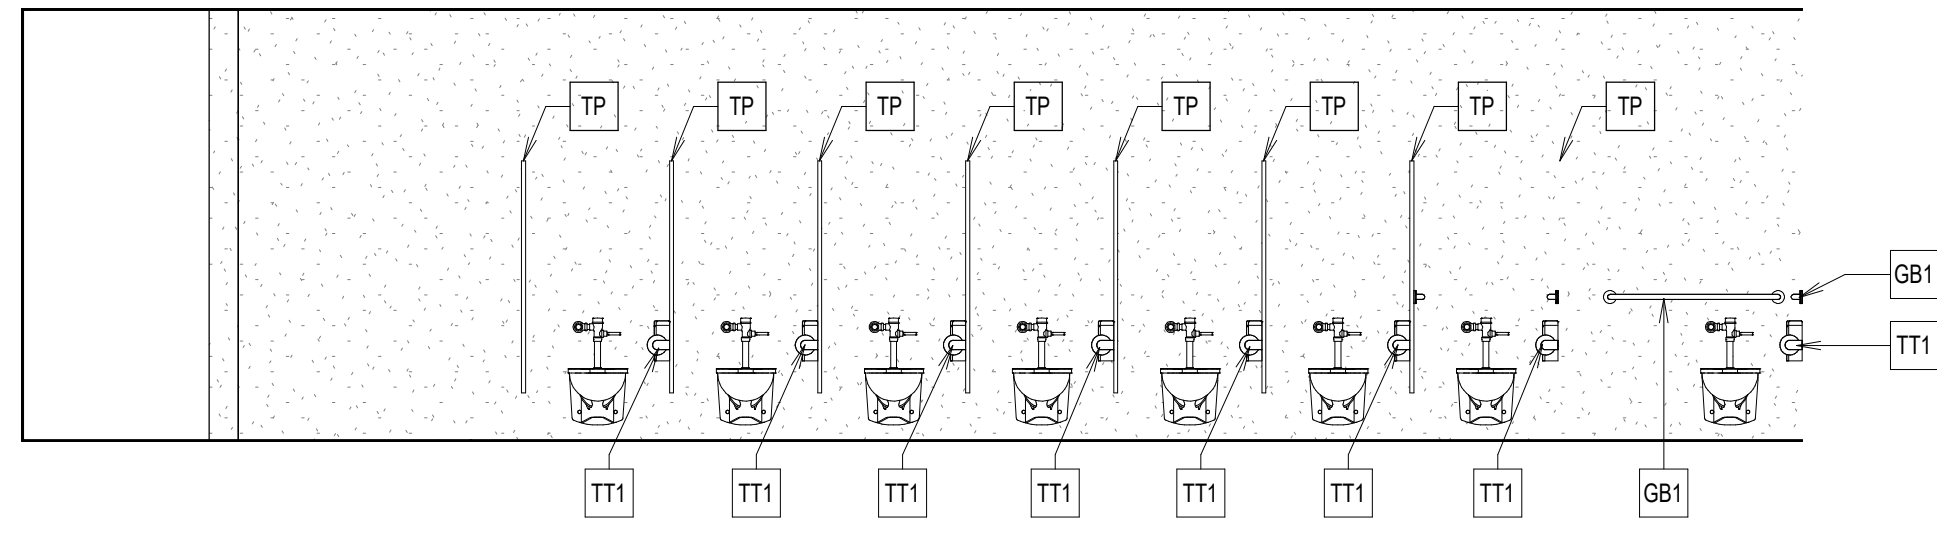


57 TLT B228 - SOUTH
1/4" = 1'-0"

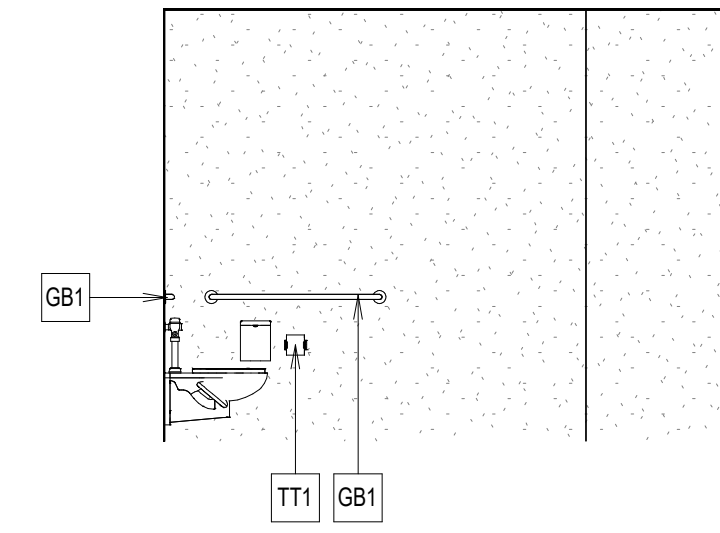


58 TLT B228 - WEST
1/4" = 1'-0"

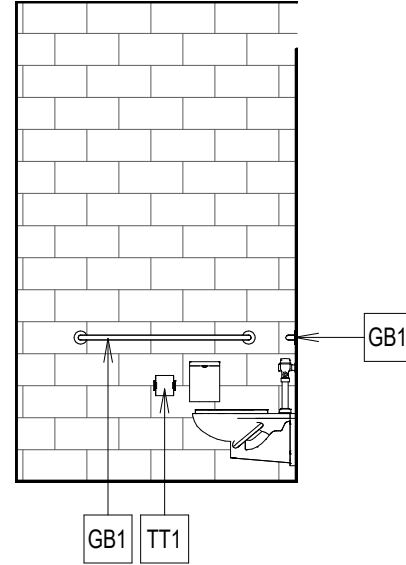


45 NURSE TLT D107 - EAST
1/4" = 1'-0"

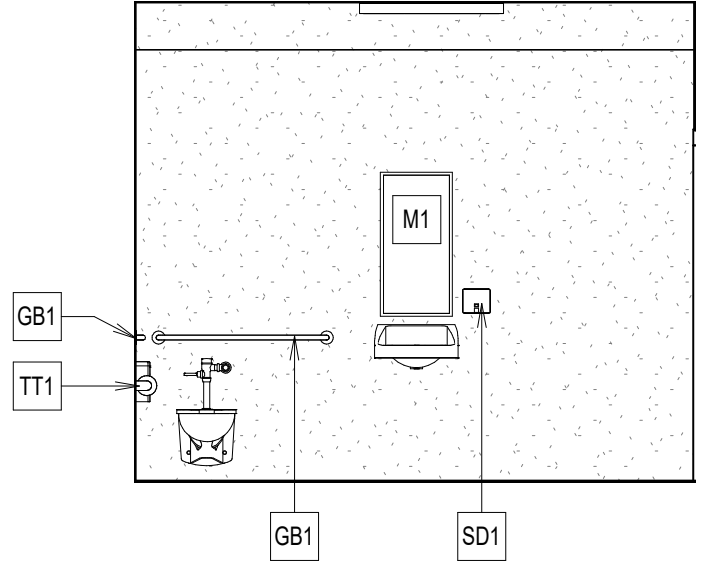


46 NURSE TLT D107 - SOUTH
1/4" = 1'-0"

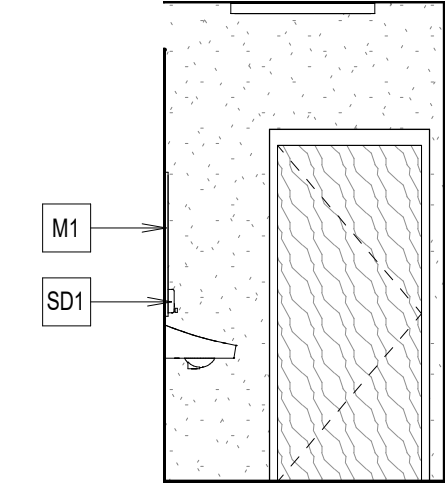


47 NURSE TLT D107 - WEST
1/4" = 1'-0"

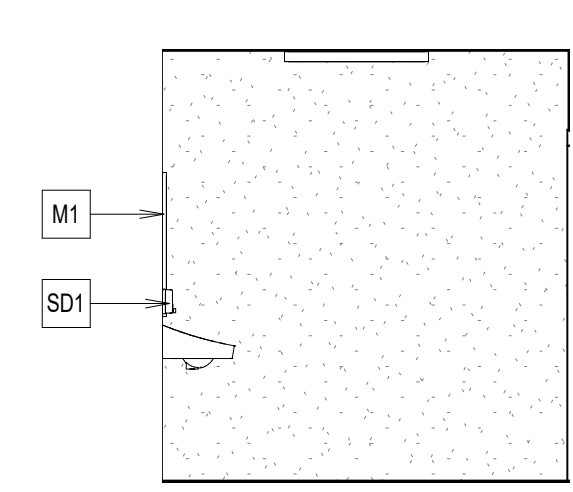


48 TLT B203F - NORTH
1/4" = 1'-0"

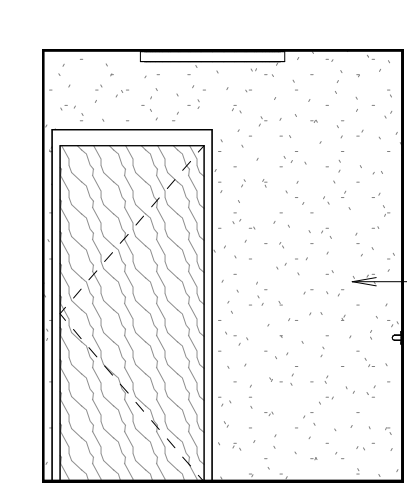


49 TLT B203F - EAST
1/4" = 1'-0"

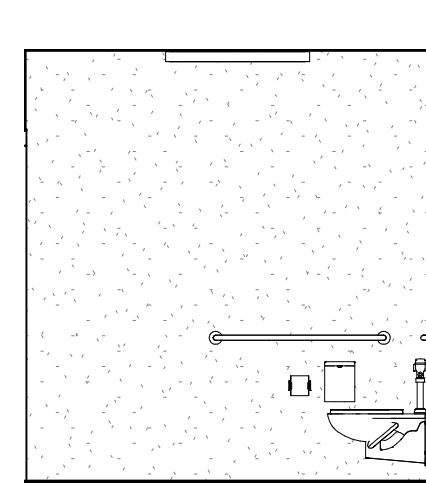


50 TLT B203F - SOUTH
1/4" = 1'-0"

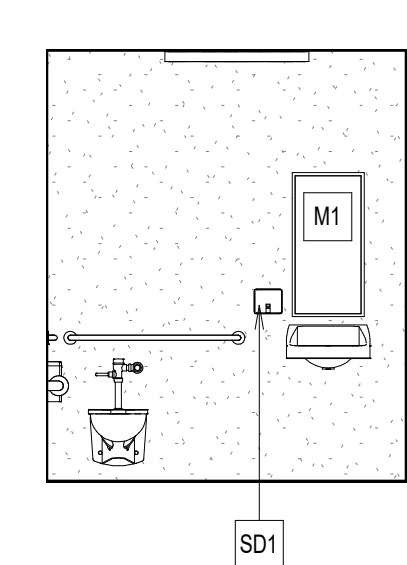


51 TLT 203F - WEST
1/4" = 1'-0"

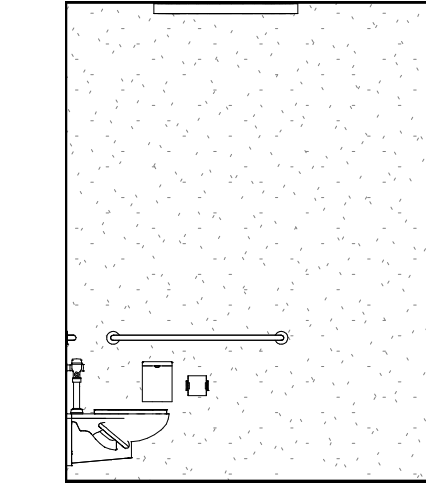


52 TLT B234A - NORTH
1/4" = 1'-0"

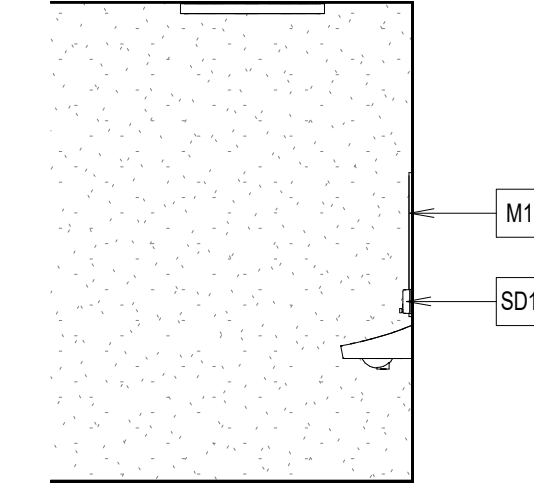


53 TLT B234A - SOUTH
1/4" = 1'-0"

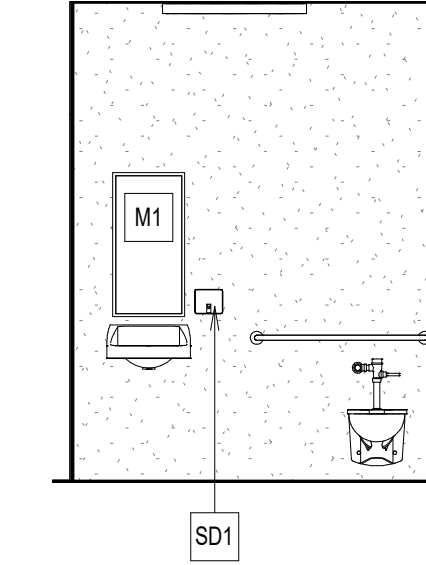


54 TLT B234A - WEST
1/4" = 1'-0"

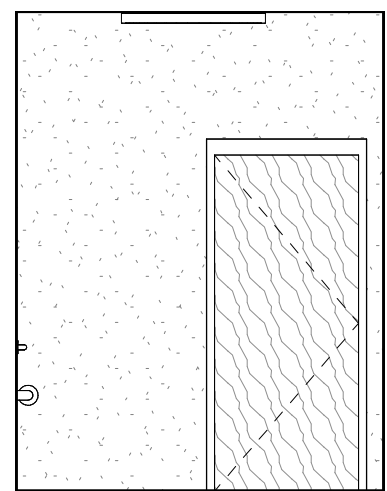


38 TLT C107 - SOUTH
1/4" = 1'-0"

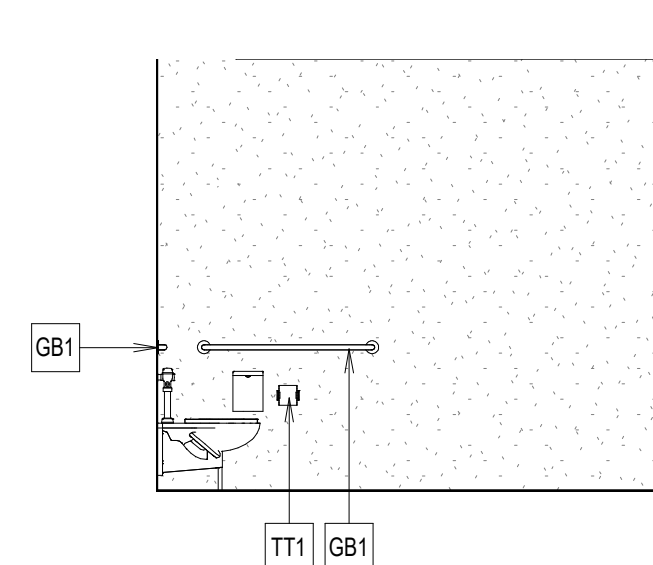


39 TLT C112 - NORTH
1/4" = 1'-0"

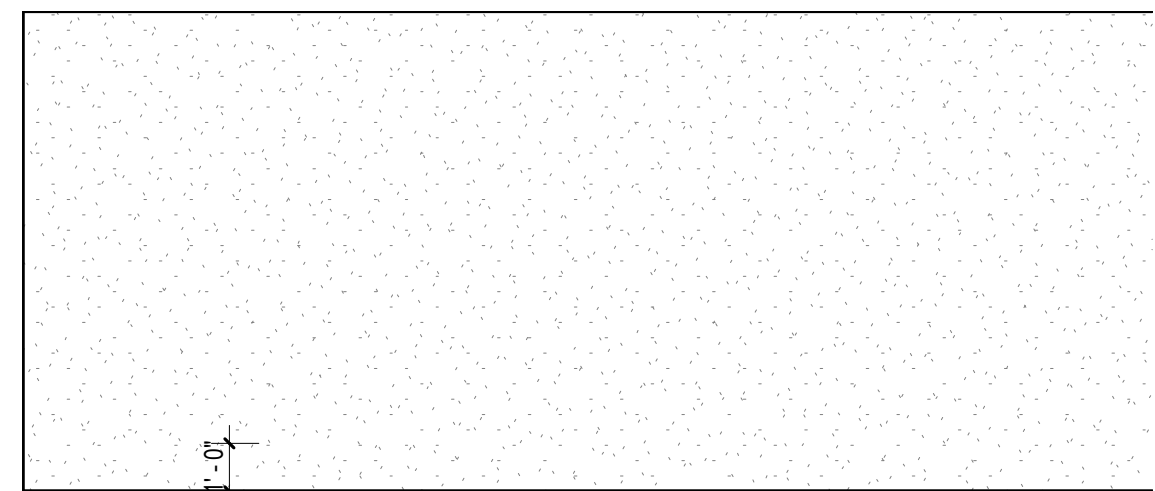


40 TLT C112 - EAST
1/4" = 1'-0"

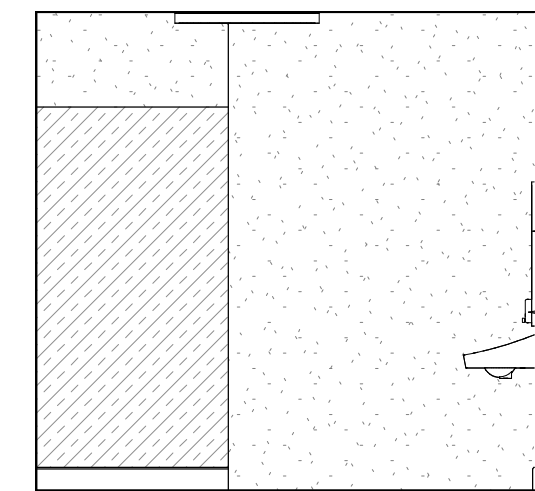


41 TOILET C112 - SOUTH
1/4" = 1'-0"

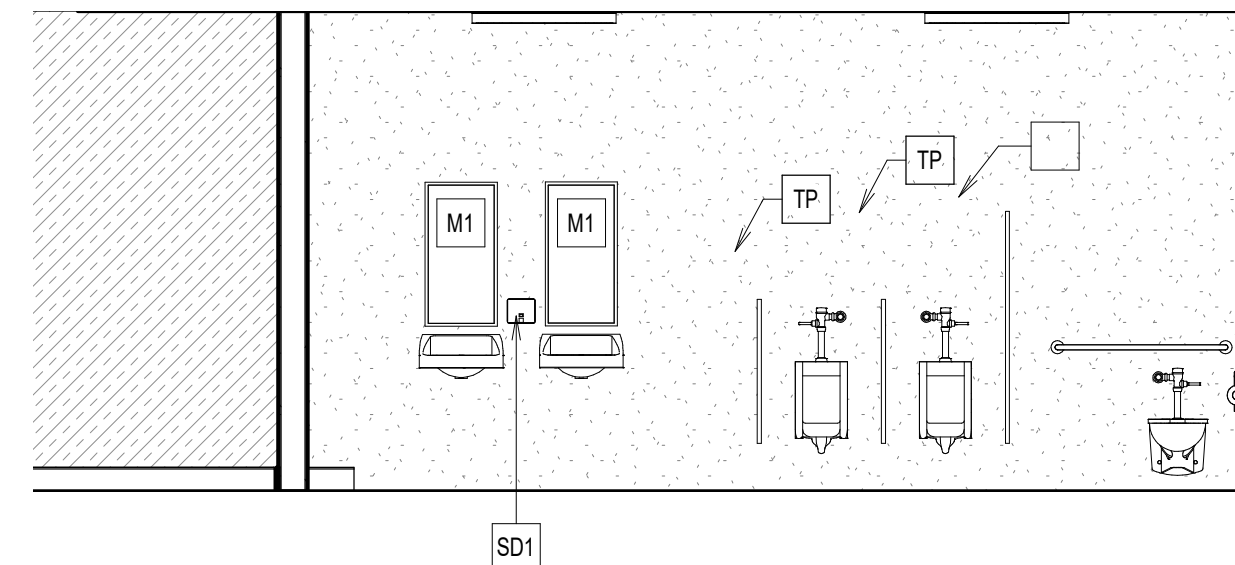


42 TOILET C112 - WEST
1/4" = 1'-0"

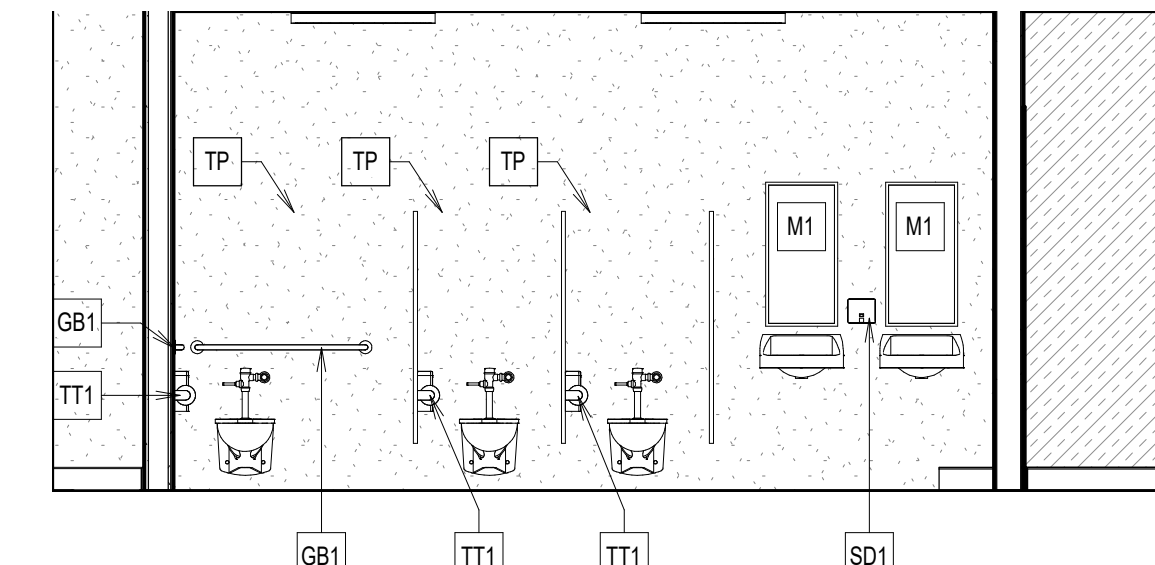


43 TLT C113 - WEST
1/4" = 1'-0"

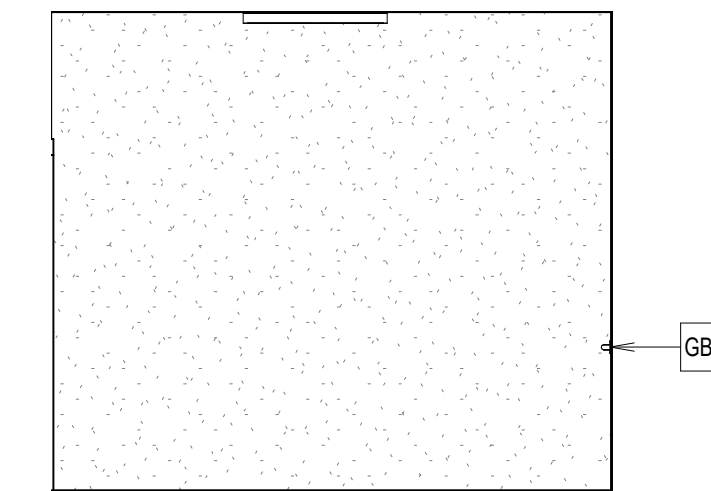


44 NURSE TLT D107 - NORTH
1/4" = 1'-0"

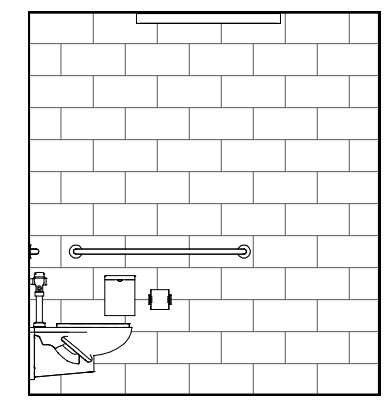


28 TLT B101C - EAST
1/4" = 1'-0"

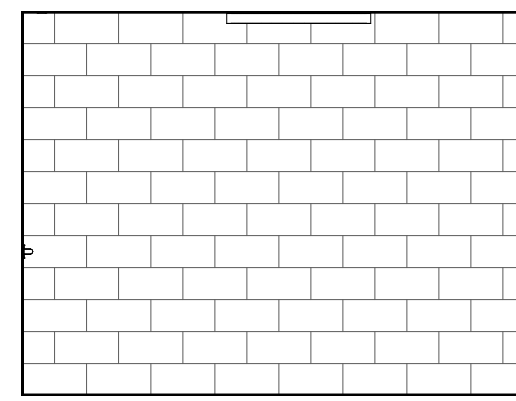


29 TLT B101C - SOUTH
1/4" = 1'-0"

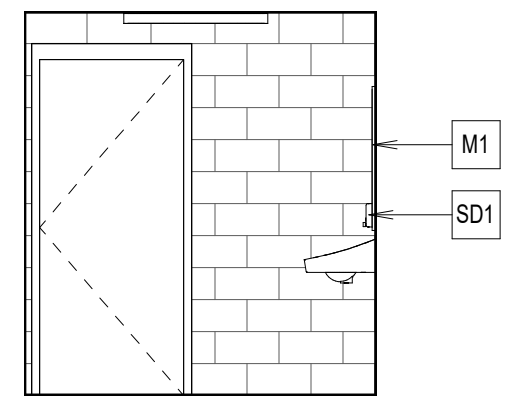


30 TLT B101C - WEST
1/4" = 1'-0"

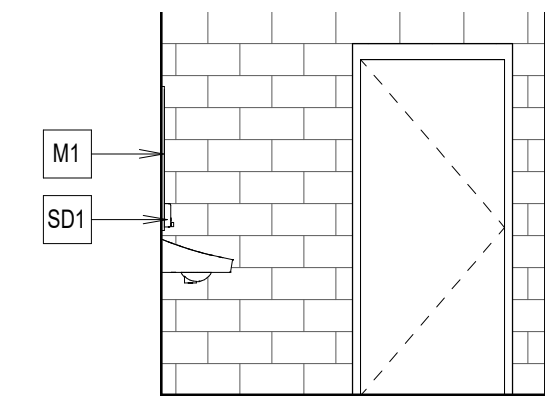


31 TOILET B104E - NORTH
1/4" = 1'-0"

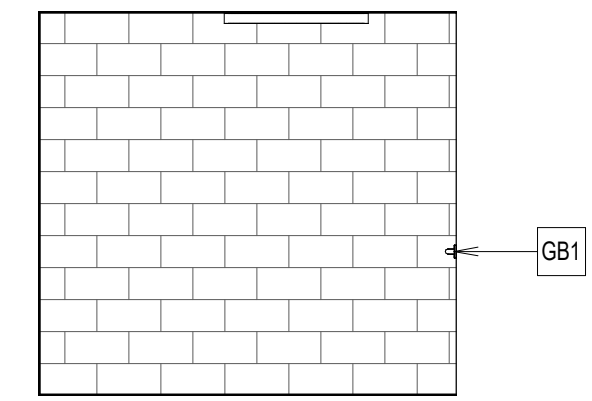


32 TOILET B104E - EAST
1/4" = 1'-0"

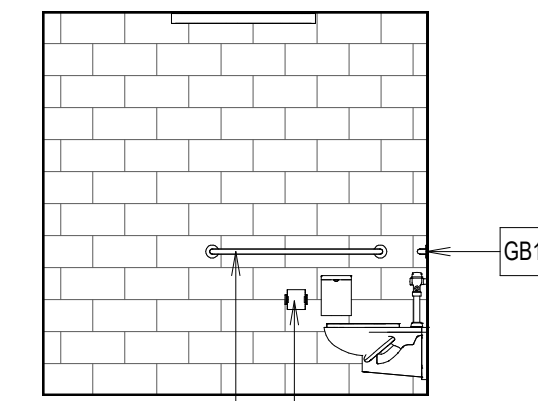


33 TOILET B104E - SOUTH
1/4" = 1'-0"

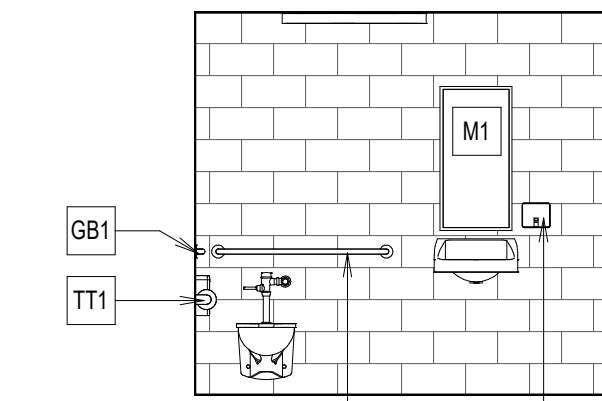


34 TOILET B104E - WEST
1/4" = 1'-0"

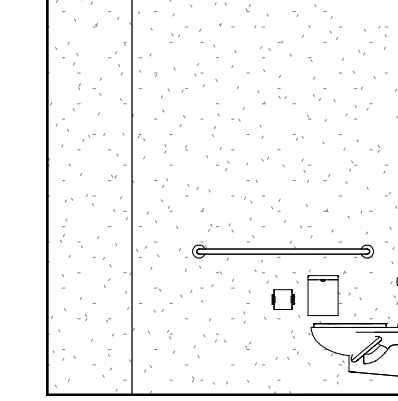


35 TLT B117 - NORTH
1/4" = 1'-0"

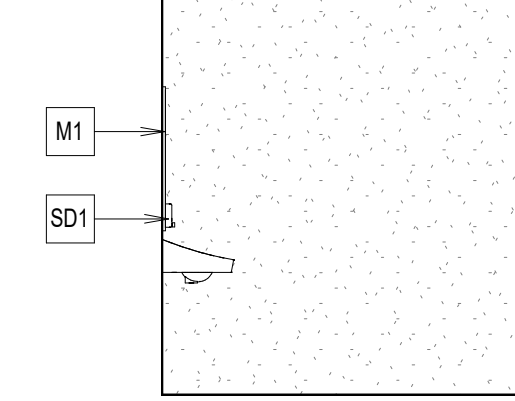


36 TLT B117 - SOUTH
1/4" = 1'-0"

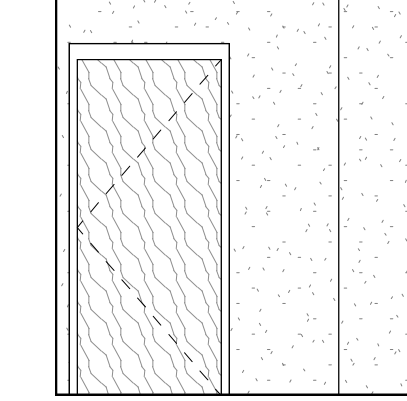


37 TLT B117 - WEST
1/4" = 1'-0"

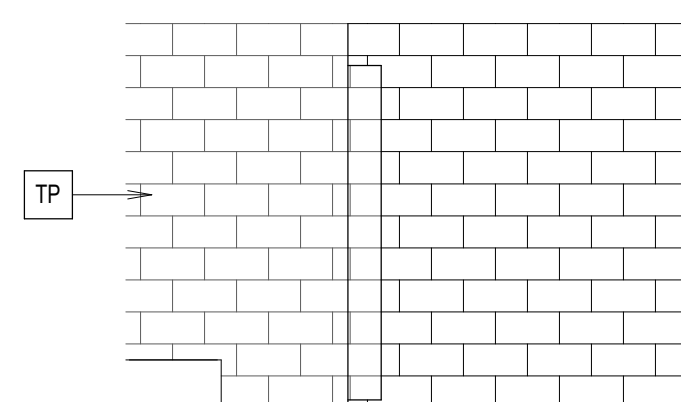


19 TOILET A142 - SOUTH
1/4" = 1'-0"

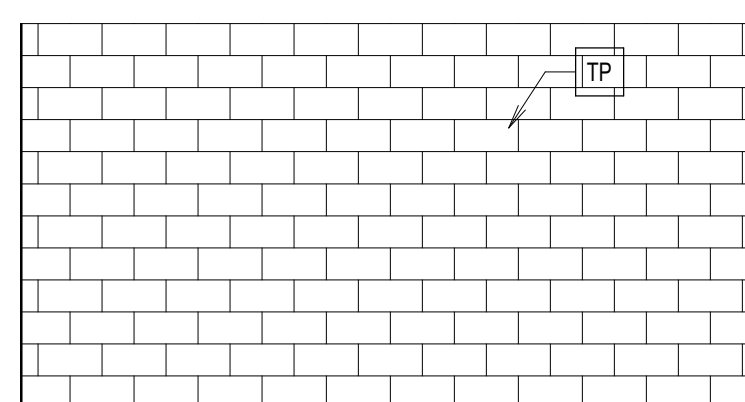


20 TOILET A142 - WEST
1/4" = 1'-0"

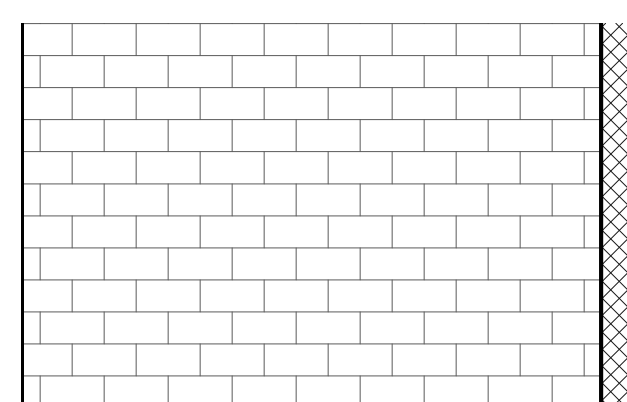


21 TOILET A143 - SOUTH
1/4" = 1'-0"

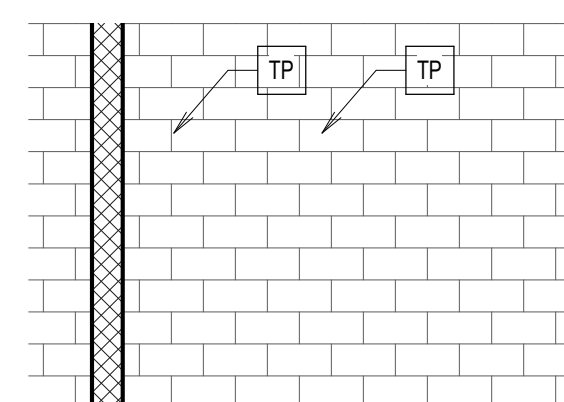


22 TOILET A143 - WEST
1/4" = 1'-0"

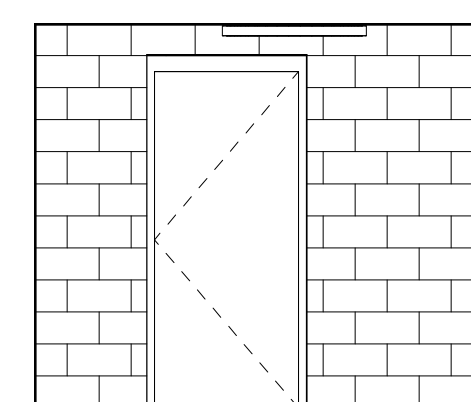


23 TLT A141H - NORTH
1/4" = 1'-0"

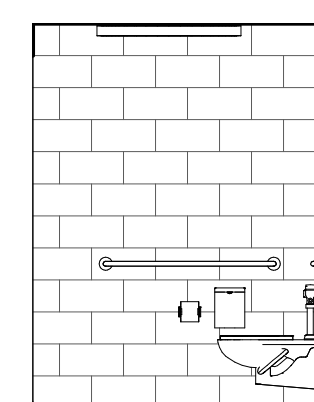


24 TLT A141H - EAST
1/4" = 1'-0"

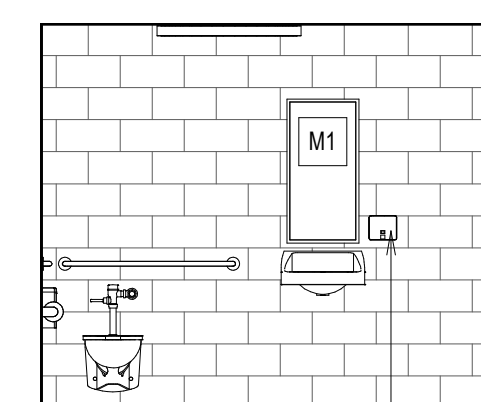


25 TLT A141H - SOUTH
1/4" = 1'-0"

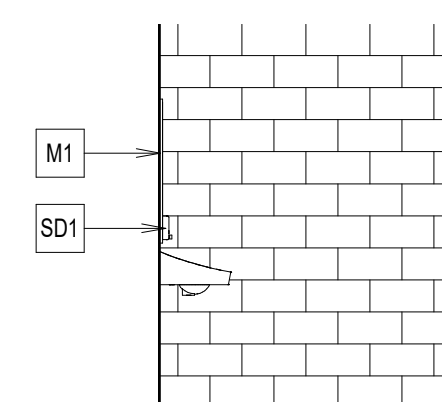


26 TLT A141H - WEST
1/4" = 1'-0"

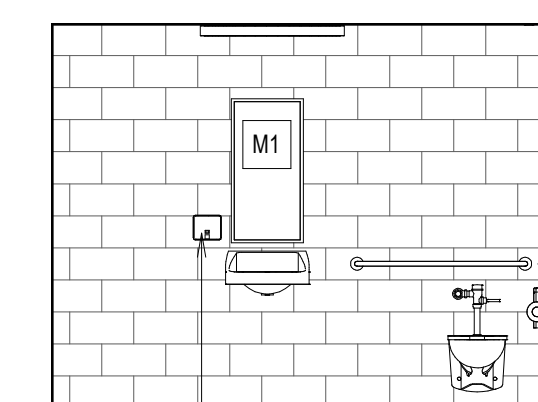


27 TLT B101C - NORTH
1/4" = 1'-0"

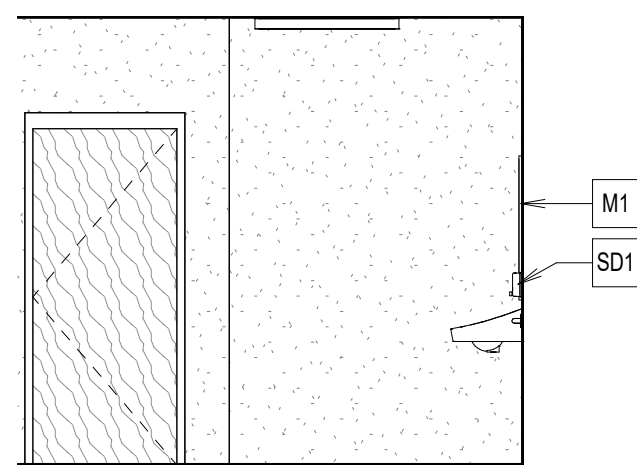


10 TLT A133 - EAST
1/4" = 1'-0"

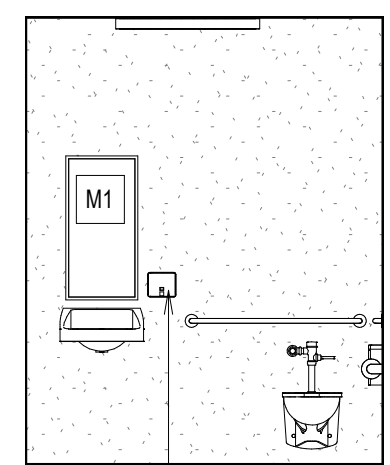


11 TLT A133 - SOUTH
1/4" = 1'-0"

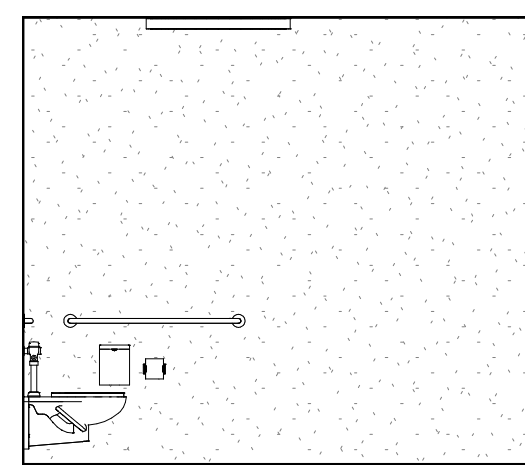


12 TLT A133 - WEST
1/4" = 1'-0"

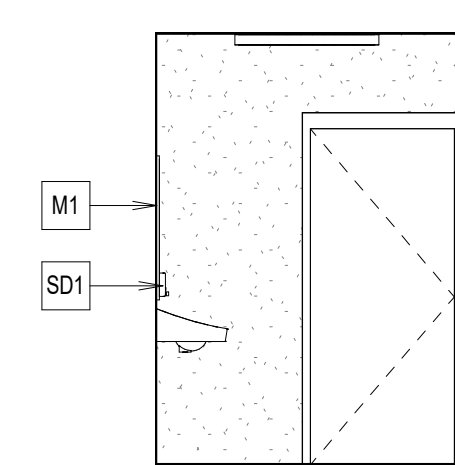


13 TOILET 148B - NORTH
1/4" = 1'-0"

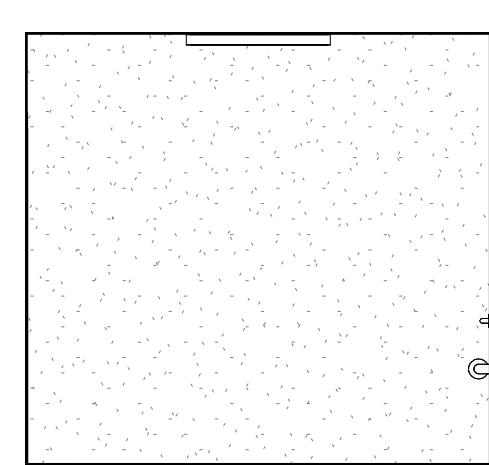


14 TOILET A148B - EAST
1/4" = 1'-0"

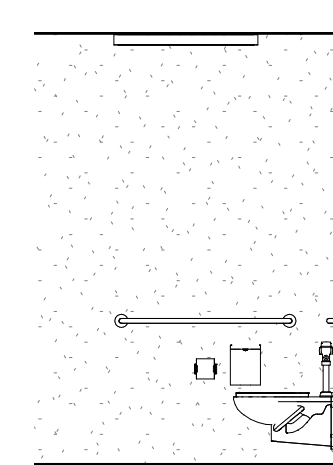


15 TOILET 148B - SOUTH
1/4" = 1'-0"

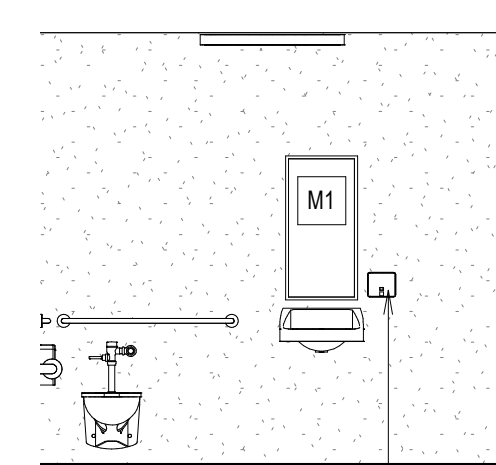


16 TOILET 148B - WEST
1/4" = 1'-0"

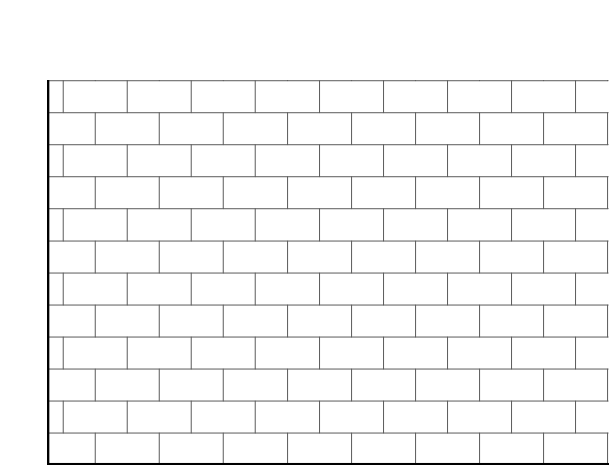


17 TOILET A142 - NORTH
1/4" = 1'-0"

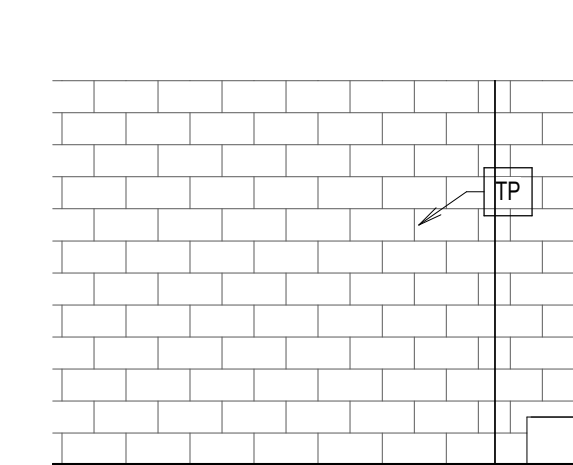


18 TOILET A142 - EAST
1/4" = 1'-0"

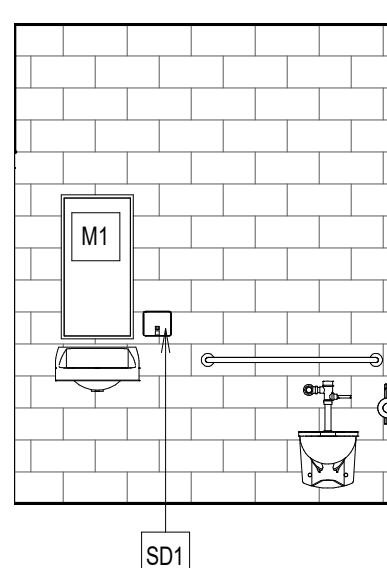


1 OFFICIALS D123 - NORTH
1/4" = 1'-0"

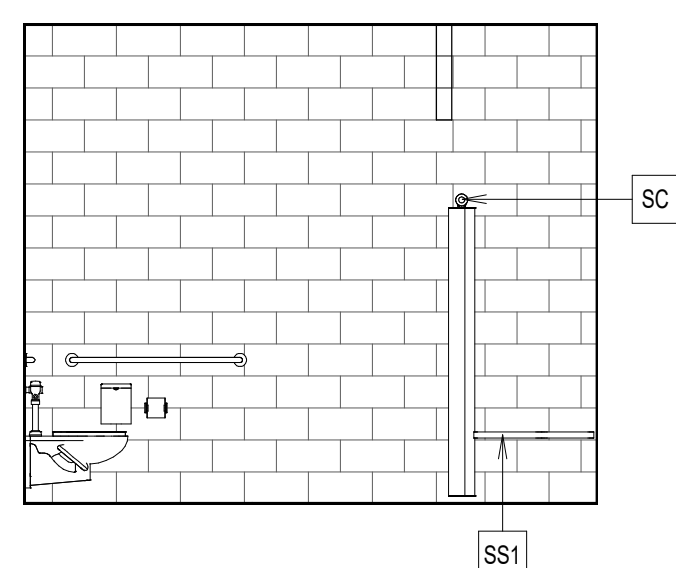


2 OFFICIALS D123 - EAST
1/4" = 1'-0"

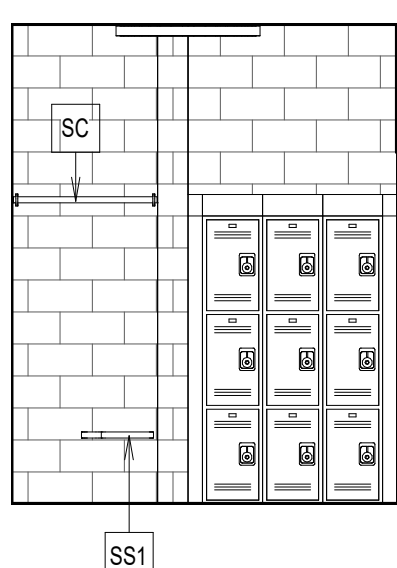


3 OFFICIALS D123 - SOUTH
1/4" = 1'-0"

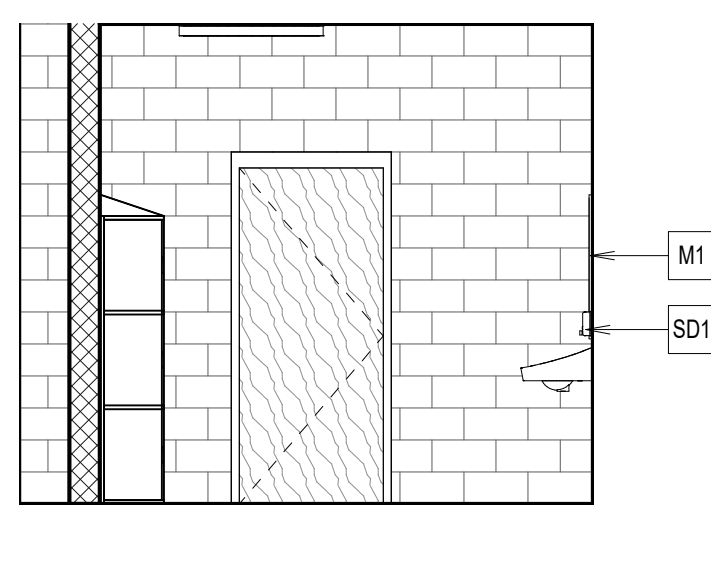


4 OFFICIALS D115D - WEST
1/4" = 1'-0"

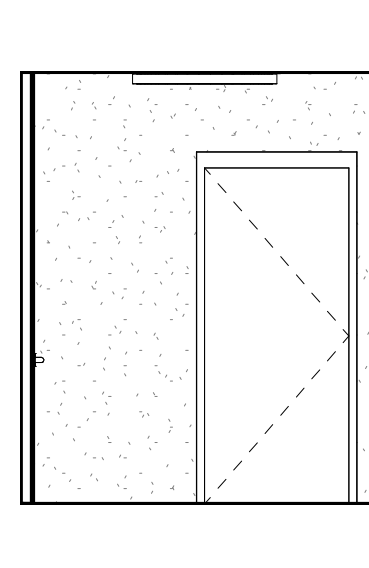


5 TLT A106 - NORTH
1/4" = 1'-0"

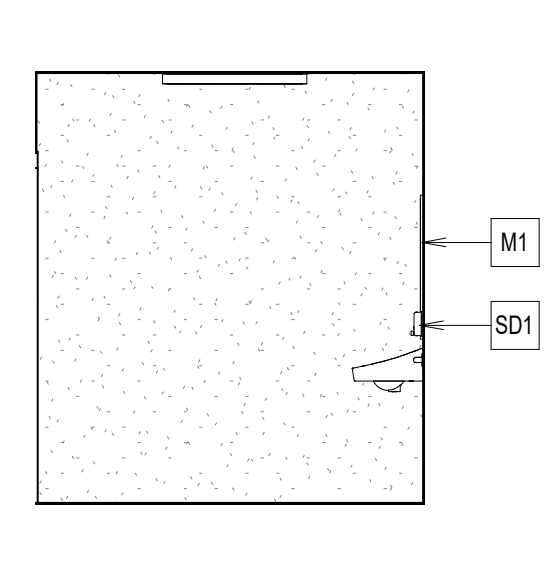


6 TLT A106 - EAST
1/4" = 1'-0"

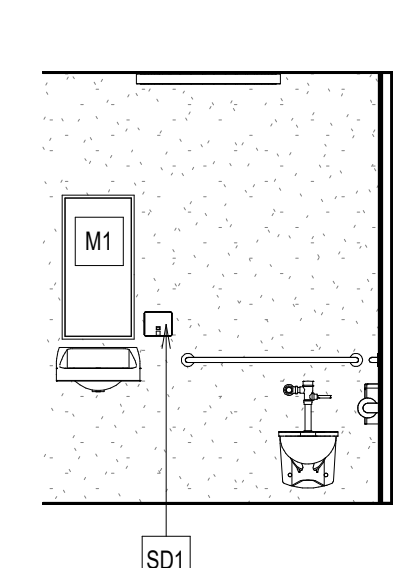


7 TLT A106 - SOUTH
1/4" = 1'-0"

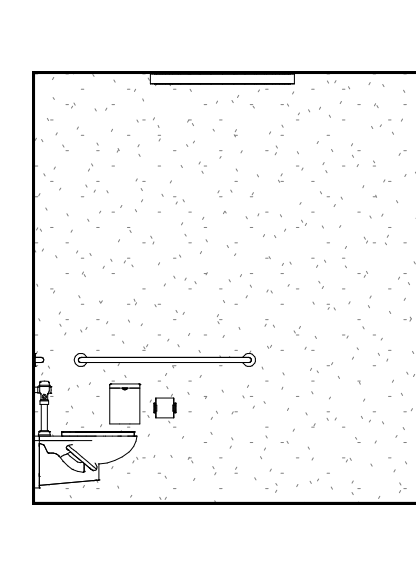


8 TLT A106 - WEST
1/4" = 1'-0"

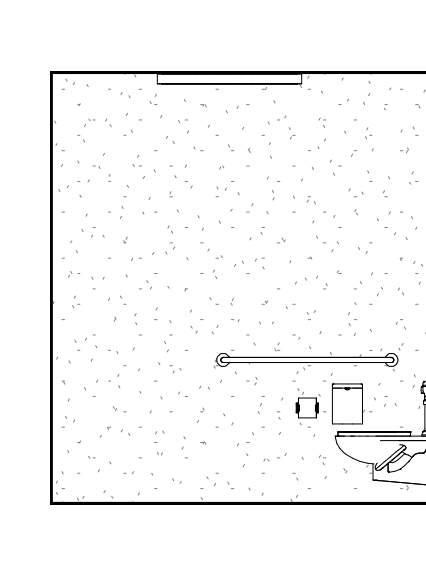


9 TLT A107 - EAST
1/4" = 1'-0"

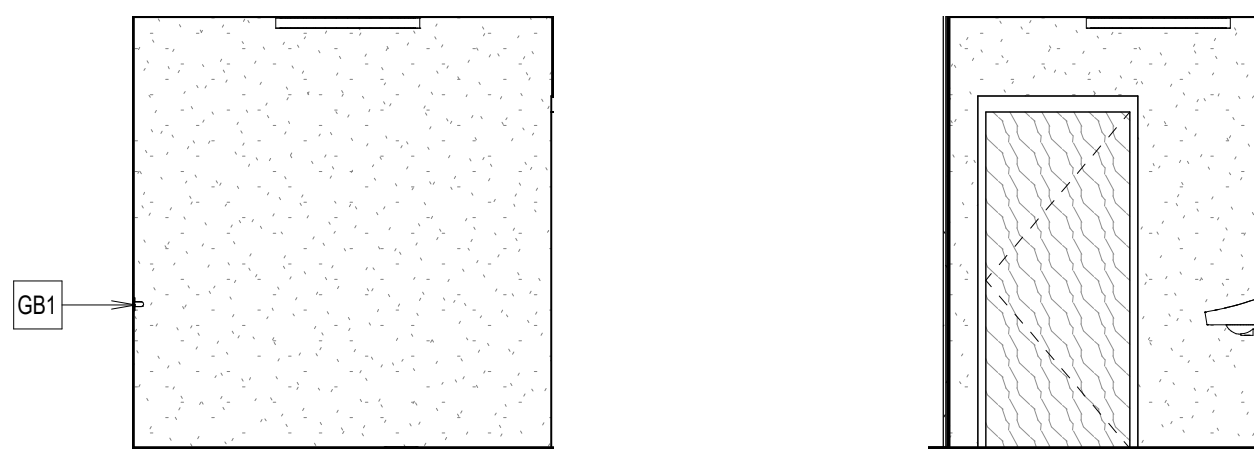


14 TLT B413 - EAST
1/4" = 1'-0"

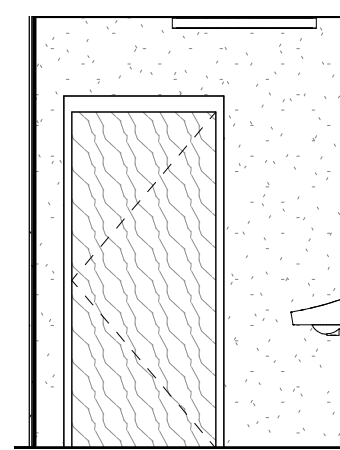


15 TLT B413 - SOUTH
1/4" = 1'-0"

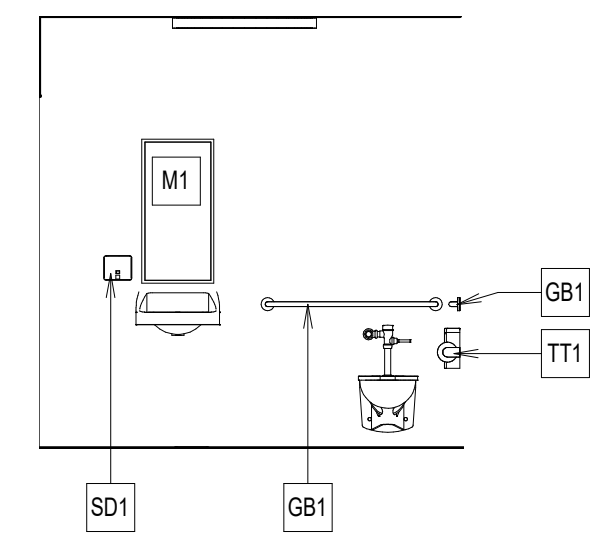


16 TLT B413 - WEST
1/4" = 1'-0"

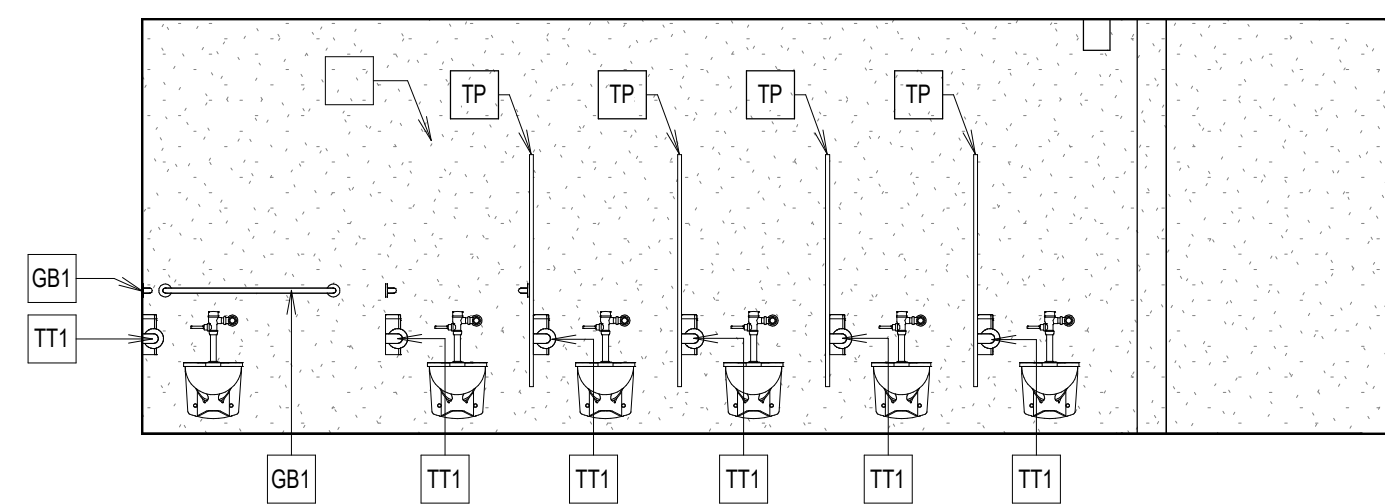


7 TLT A315 - SOUTH
1/4" = 1'-0"

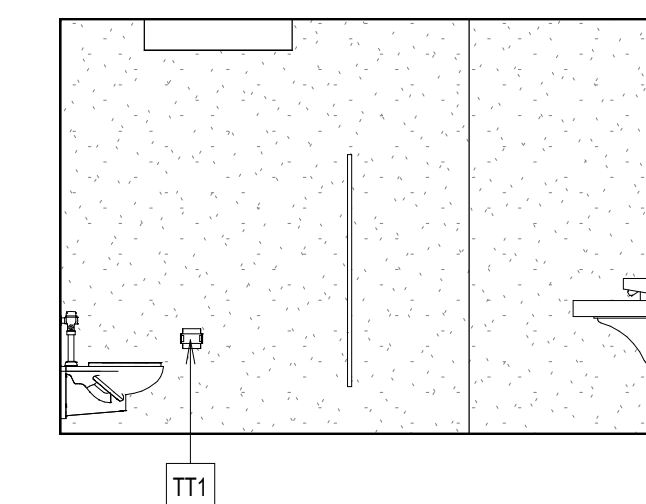


8 TLT A315 - WEST
1/4" = 1'-0"

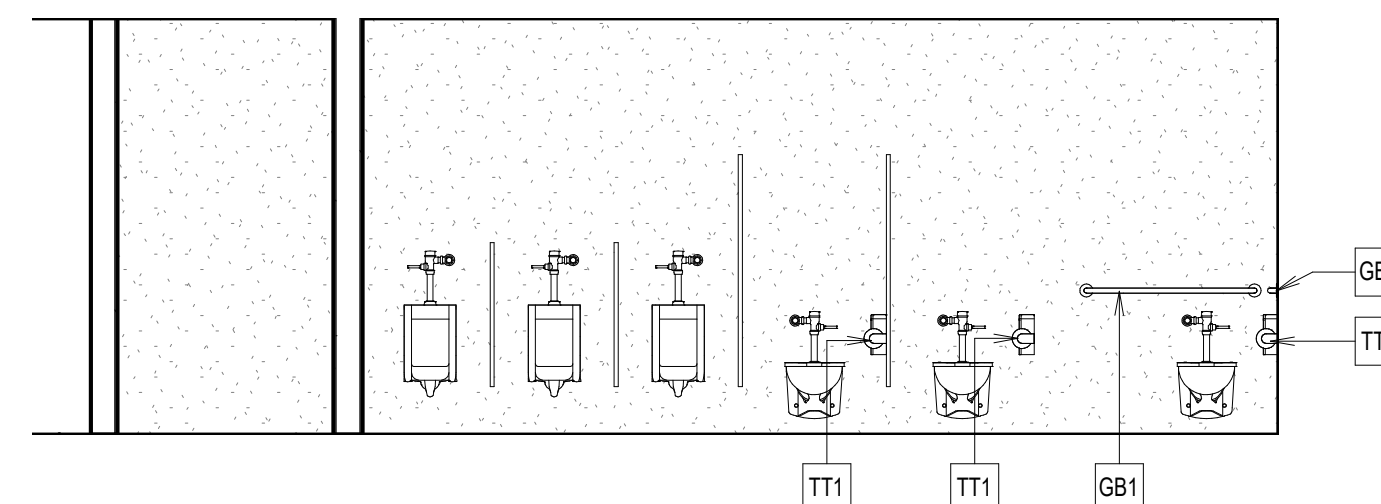


9 TLT A316 - NORTH
1/4" = 1'-0"

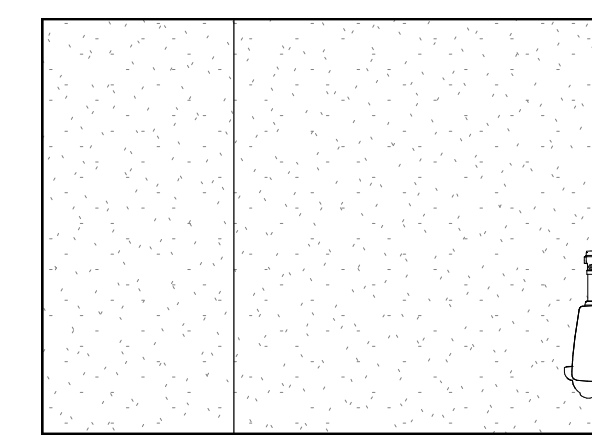


10 TLT A316 - WEST
1/4" = 1'-0"

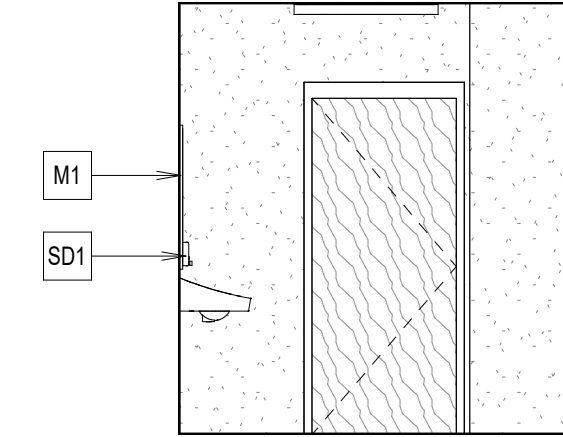


11 TLT B302E - NORTH
1/4" = 1'-0"

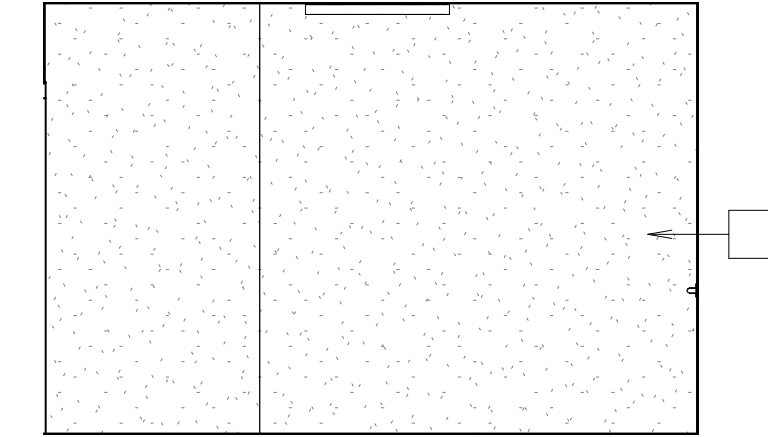


12 TLT B302E - EAST
1/4" = 1'-0"

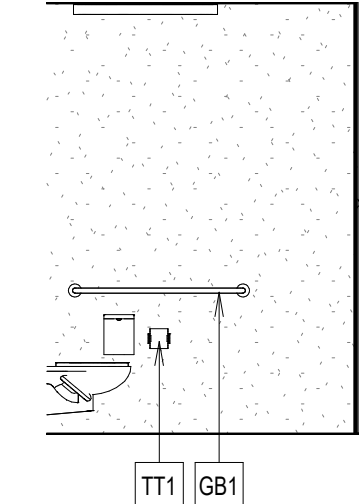


13 TLT B413 - NORTH
1/4" = 1'-0"

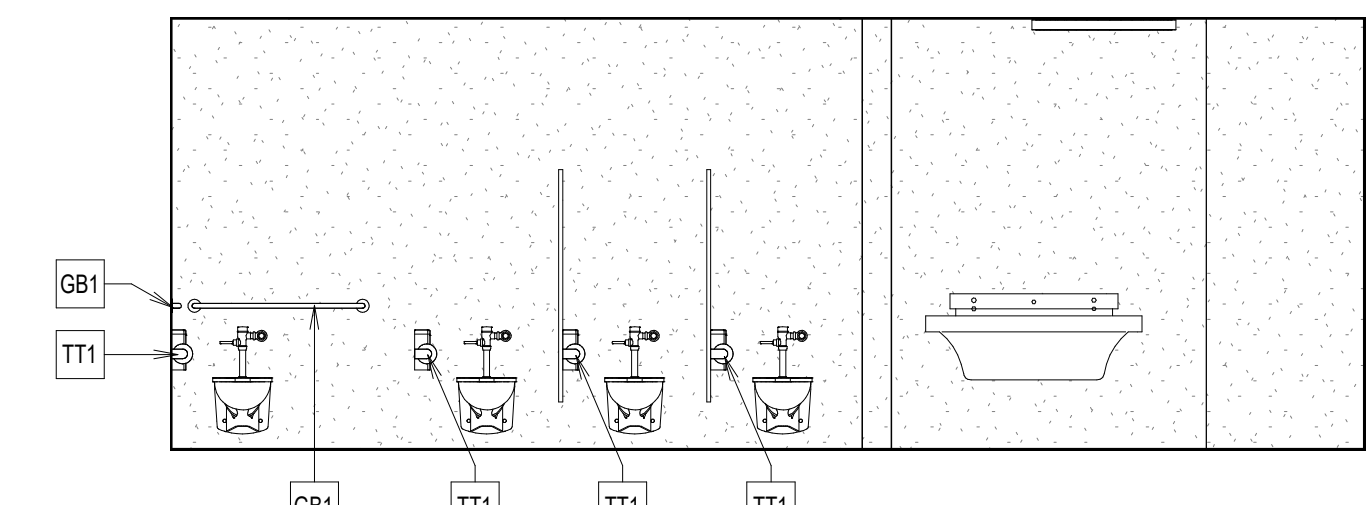


1 TLT B217 - NORTH
1/4" = 1'-0"

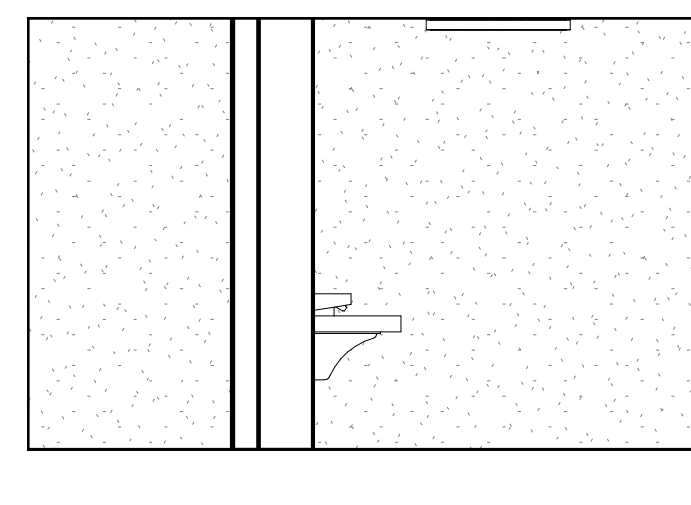


2 TLT B217 - EAST
1/4" = 1'-0"

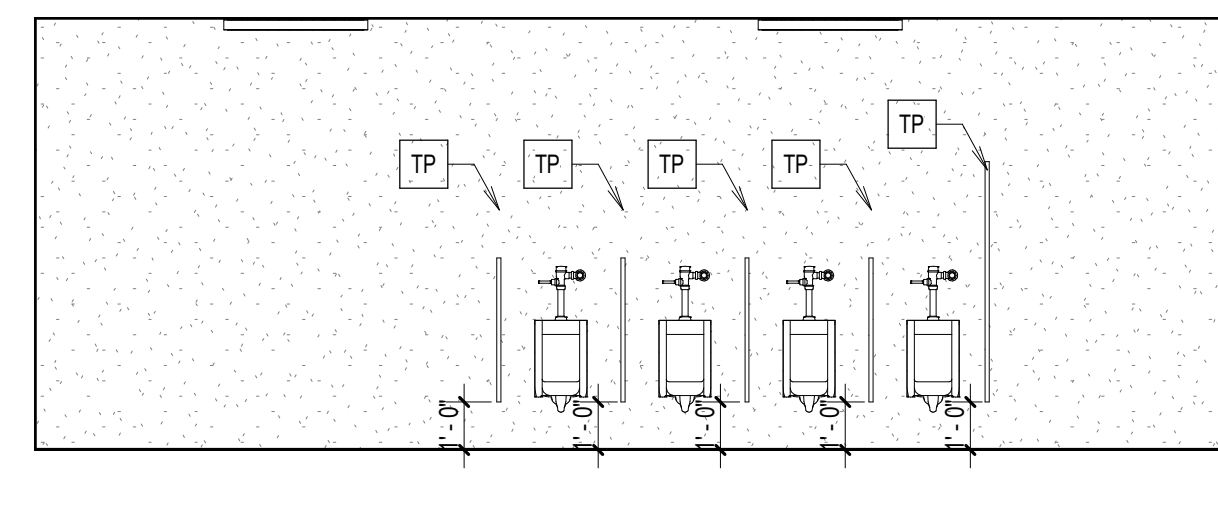


3 TLT B217 - SOUTH
1/4" = 1'-0"

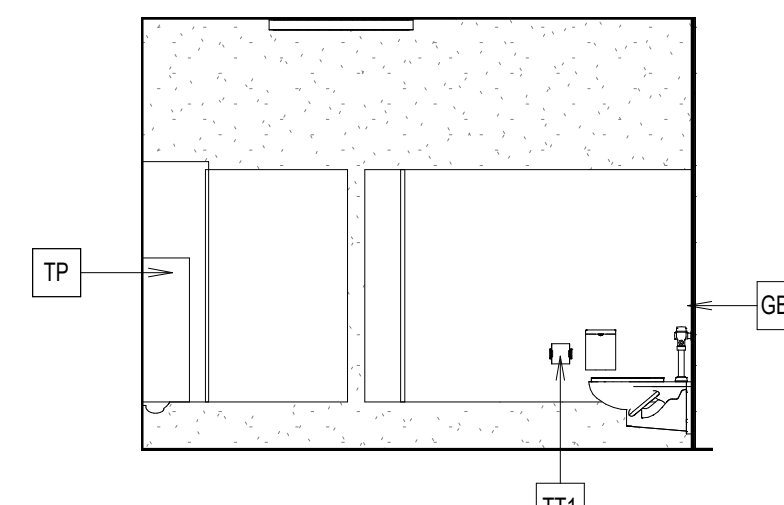

4 TLT B217 - WEST
1/4" = 1'-0"

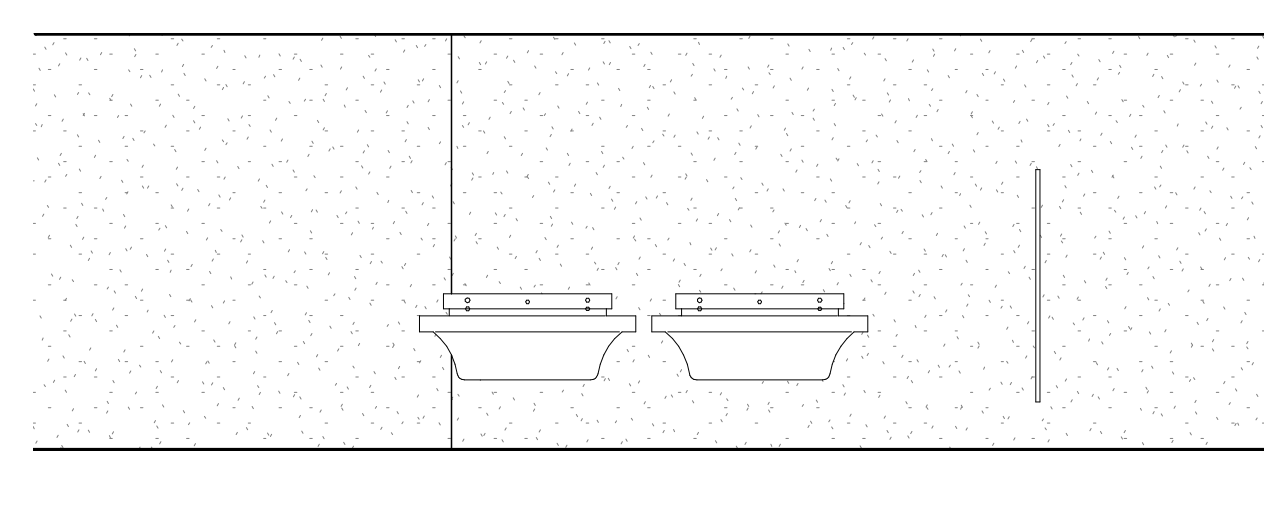

5 TLT A315 - NORTH
1/4" = 1'-0"

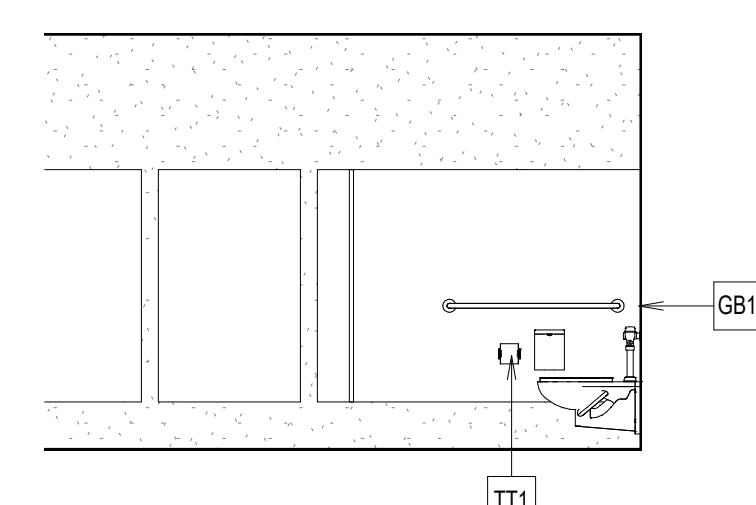

6 TLT A315 - EAST
1/4" = 1'-0"

DRA


Drumme Rosane Anderson, Inc.
225 Oakland Road
Studio 205
South Windsor, CT
06094
Tel: 817.864.1700
www.dra.com

280 Charles Street
Studio 300
Waltham, MA
02453

Planning | Architecture | Interior Design

**Northeast
Metropolitan
Regional
Vocational High
School**


100 Hemlock Road,
Wakefield, MA 01880

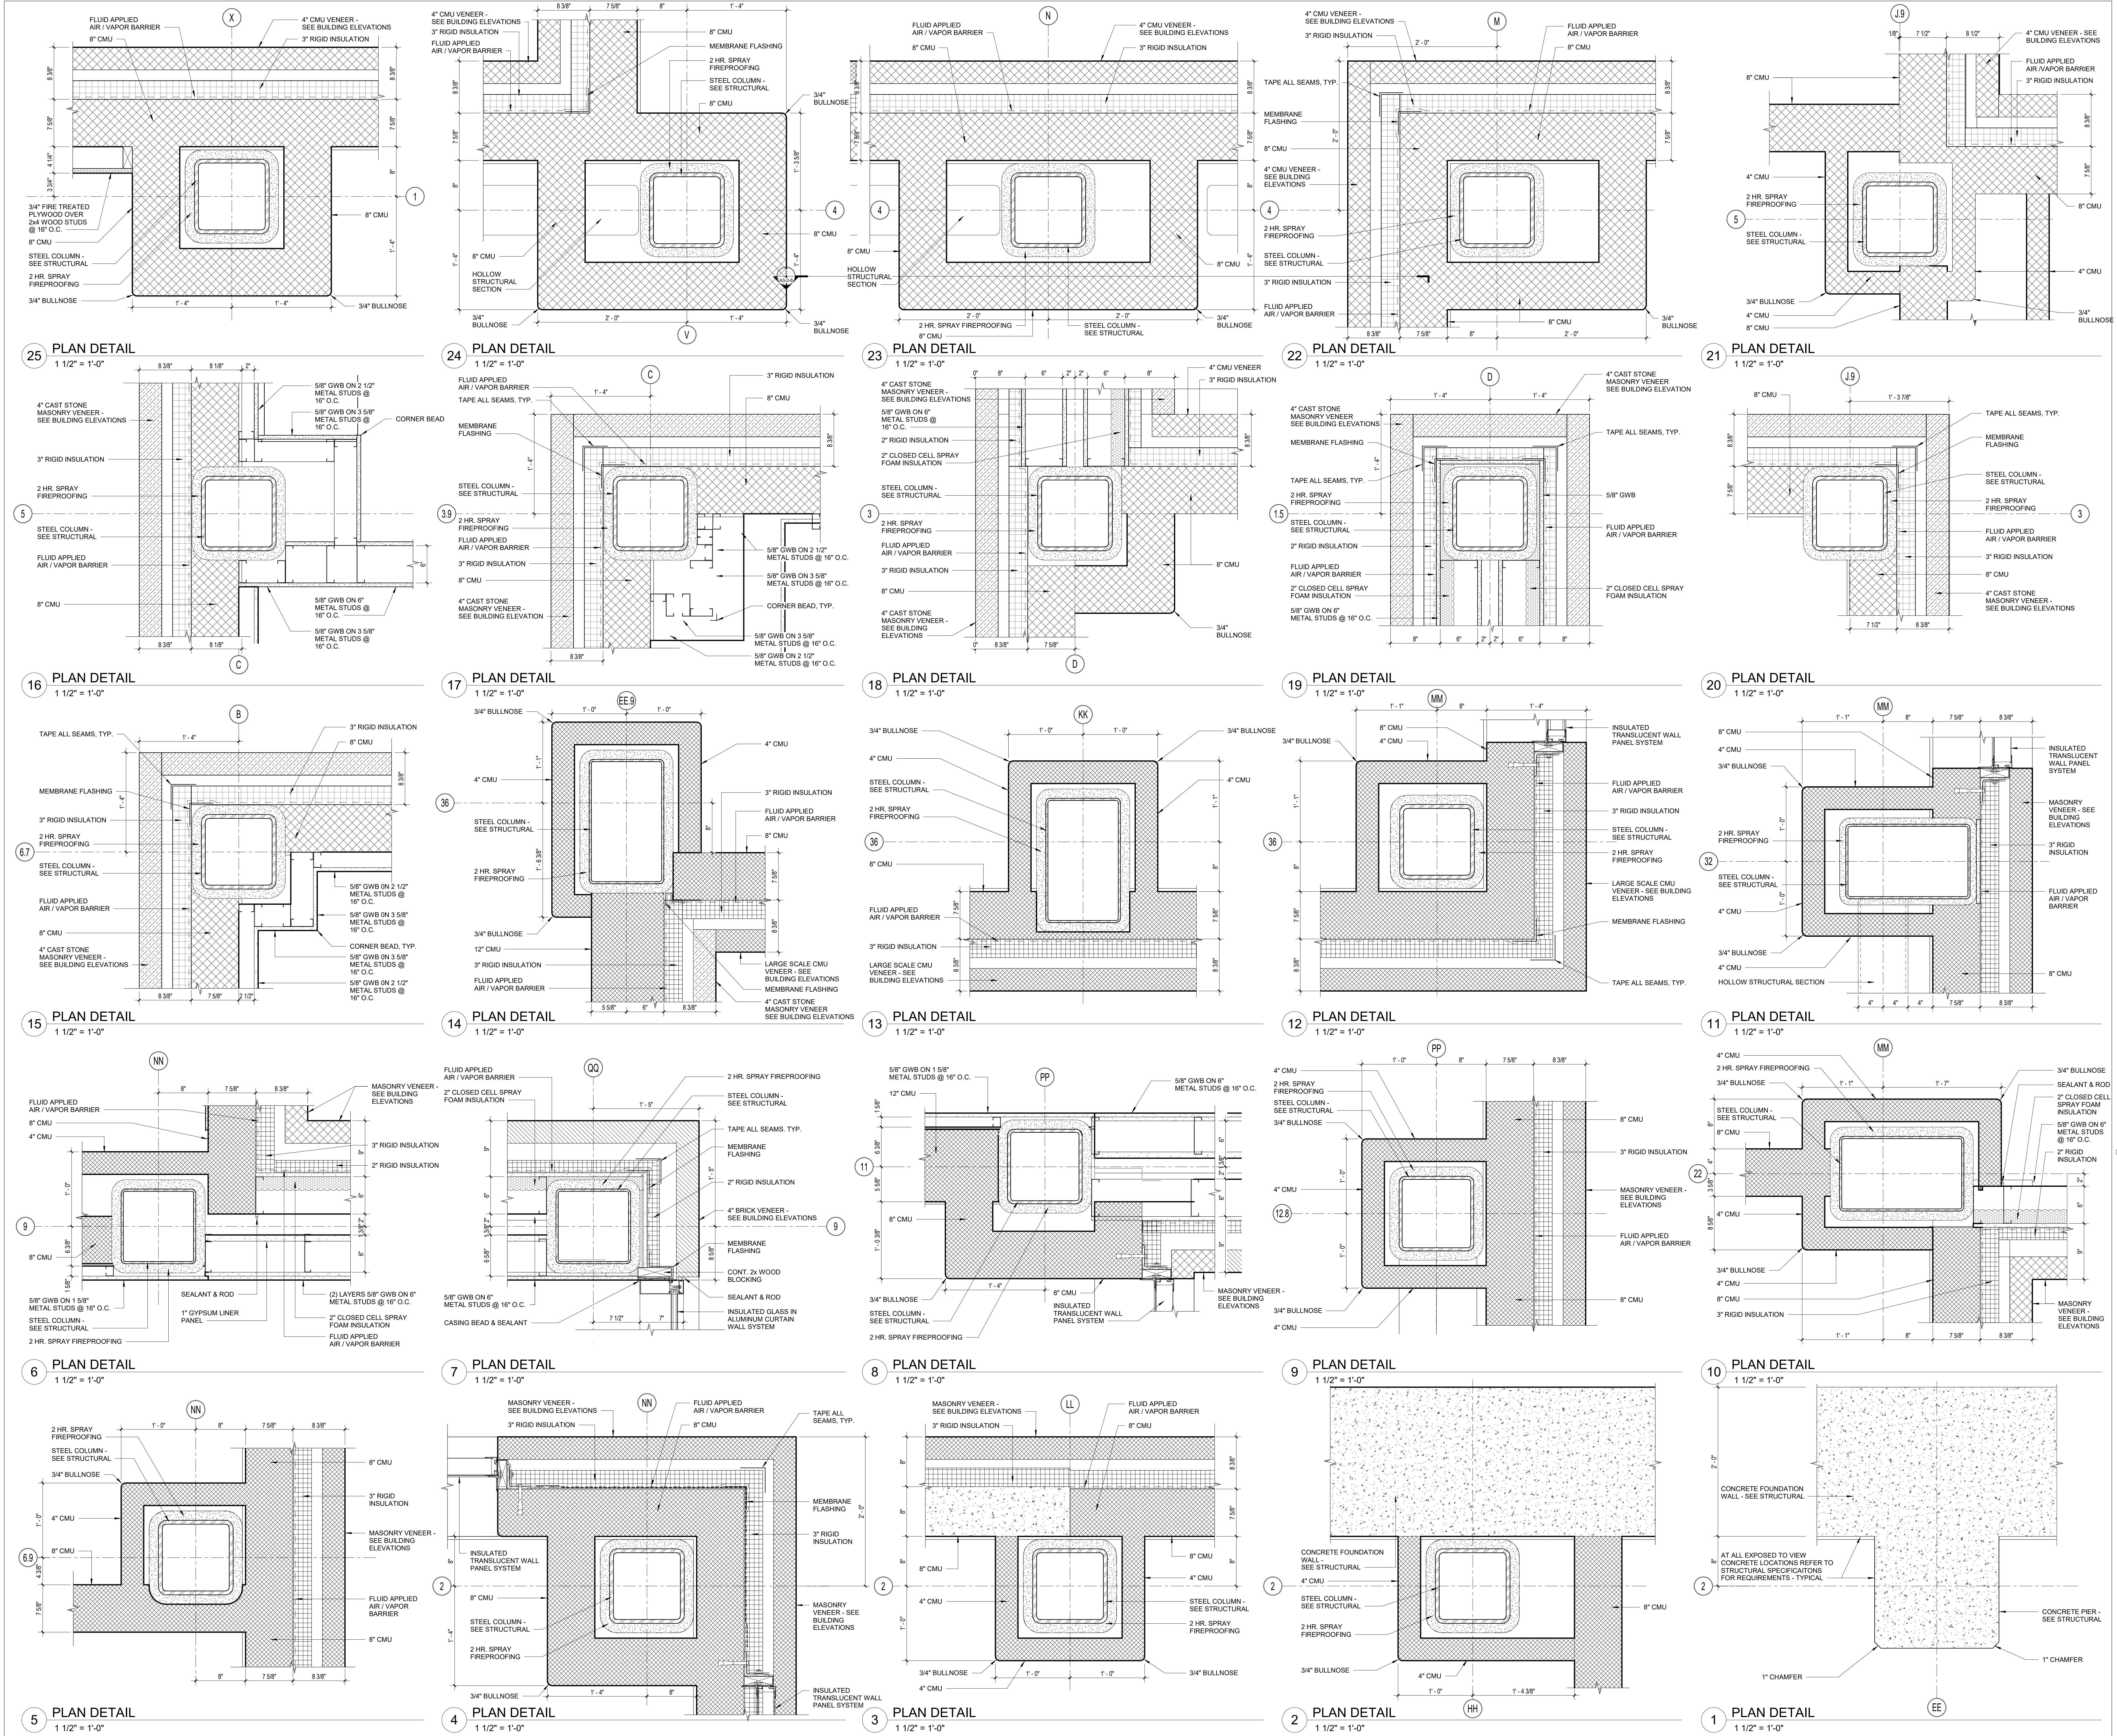

© COPYRIGHT 2023 DRUMME ROSANE ANDERSON, INC.


MSBA 90% CD
SUBMISSION

May 12TH, 2023

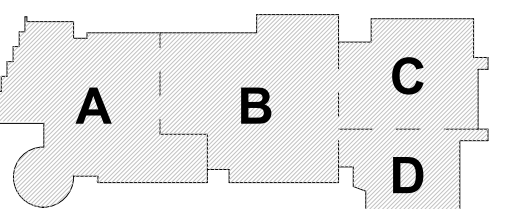

KEY PLAN

PROJECT NORTH
MAGNETIC NORTH

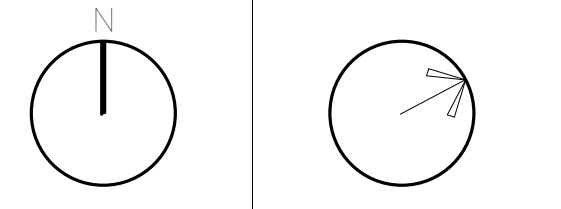

**EXTERIOR PLAN
DETAILS**

Scale: 1 1/2" = 1'-0"
Job No.: 20202
Drawn By: DRA
Date: May 12TH, 2023
Volume 3 of 4


A5-1-1

100 Hemlock Road,
Wakefield, MA 01880

DRA



Drumme Rosane Anderson, Inc.
225 Oakland Road
Studio 205
South Windsor, CT
06074
260 Charles Street
Studio 300
Waltham, MA
02453
Planning | Architecture | Interior Design
Tel: 617.854.1700
www.dra.com

**Northeast
Metropolitan
Regional
Vocational High
School**
100 Hemlock Road,
Wakefield, MA 01880

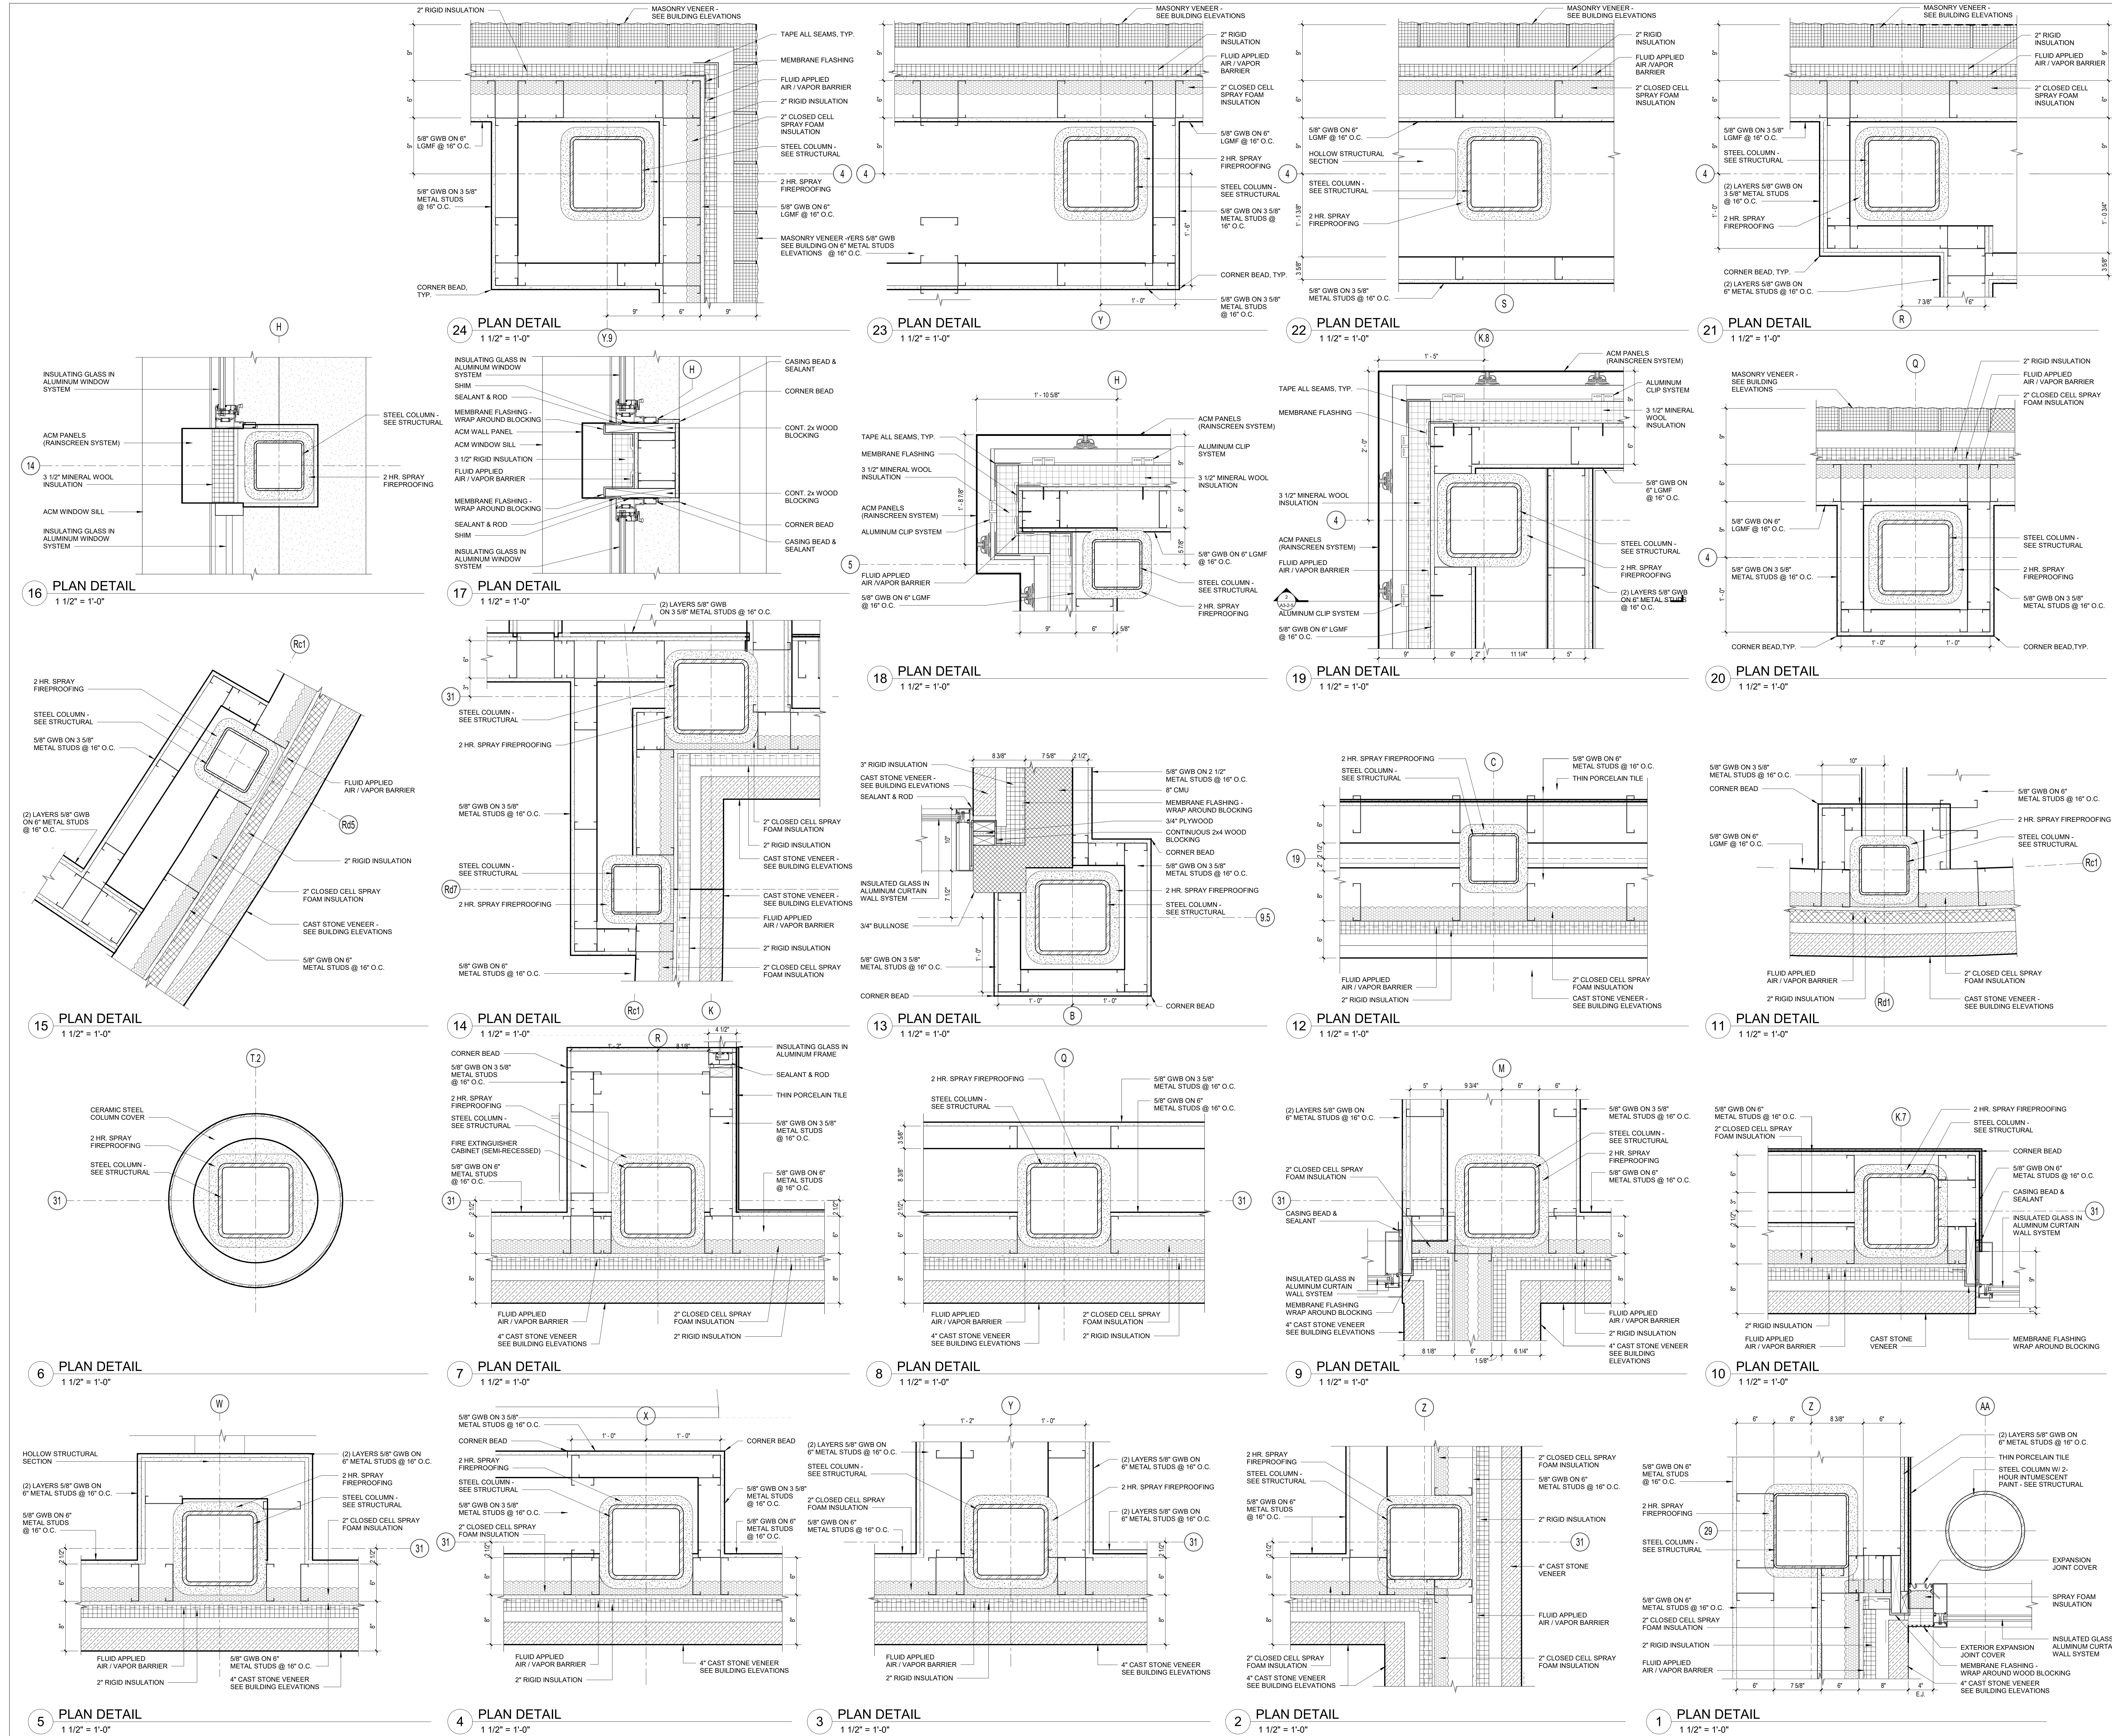

© COPYRIGHT 2023 DRUMMEY ROSANE ANDERSON, INC.

MSBA 90% CD
SUBMISSION
May 12TH, 2023

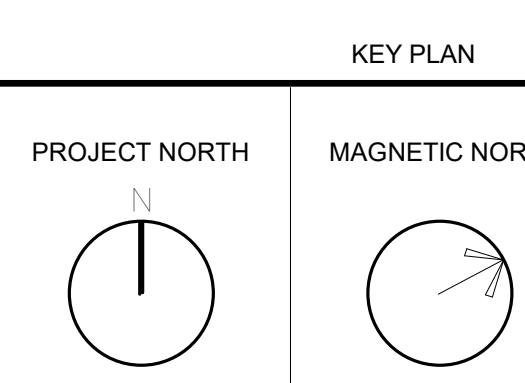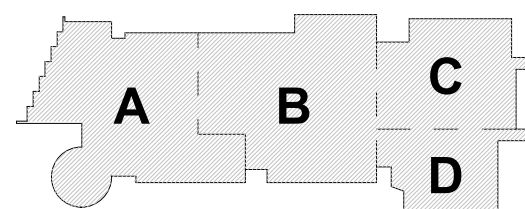


**EXTERIOR PLAN
DETAILS**


Scale: 1 1/2" = 1'-0"
Job No.: 20202
Drawn By: DRA
Date: May 12TH, 2023
Volume 3 of 4
A5-1-3

**Northeast
Metropolitan
Regional
Vocational High
School**


100 Hemlock Road,
Wakefield, MA 01880

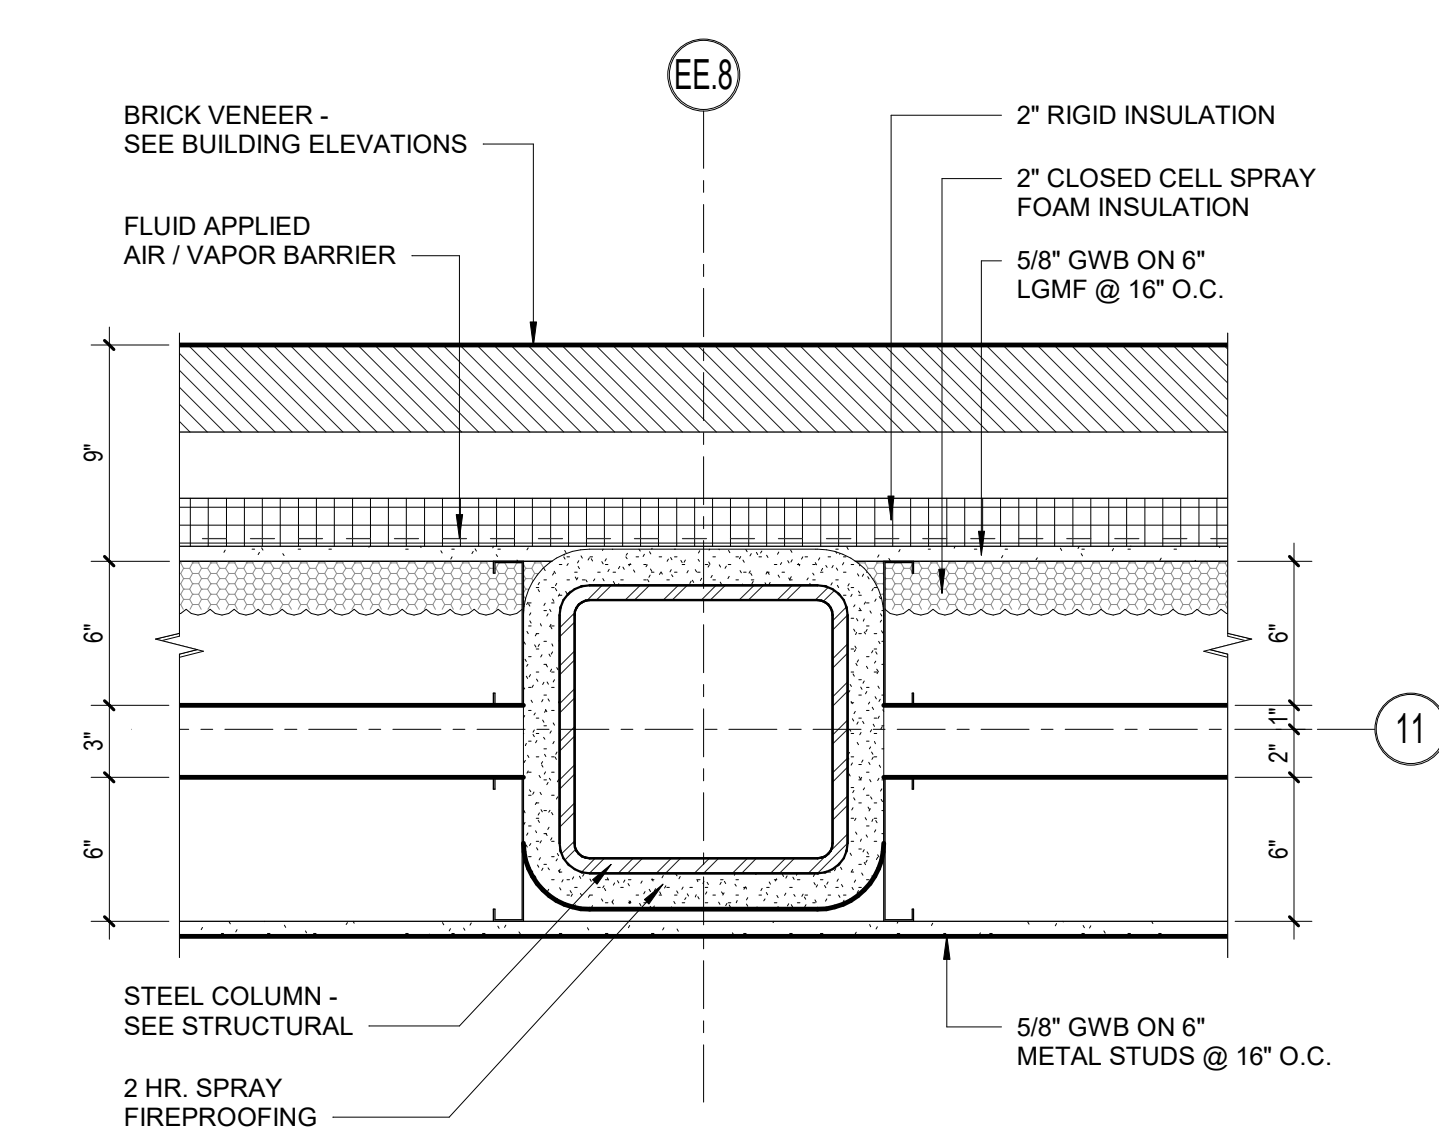


4 PLAN DETAIL
1 1/2" = 1'-0"

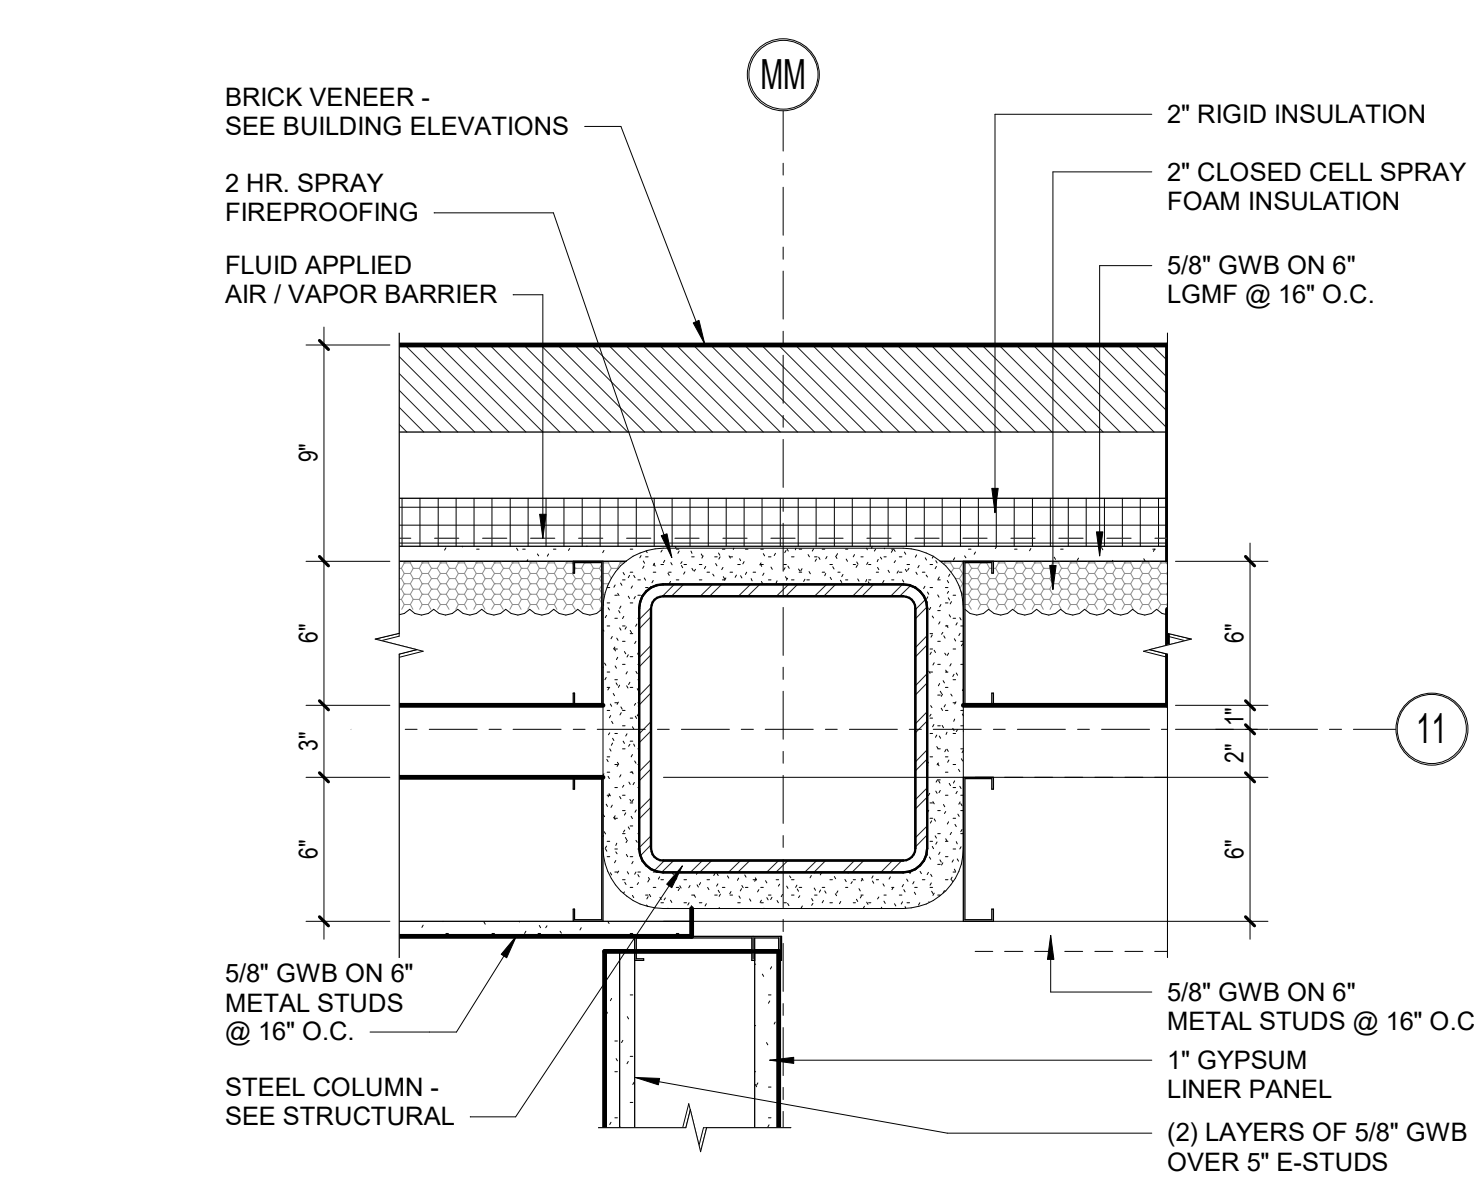


5 PLAN DETAIL
1 1/2" = 1'-0"

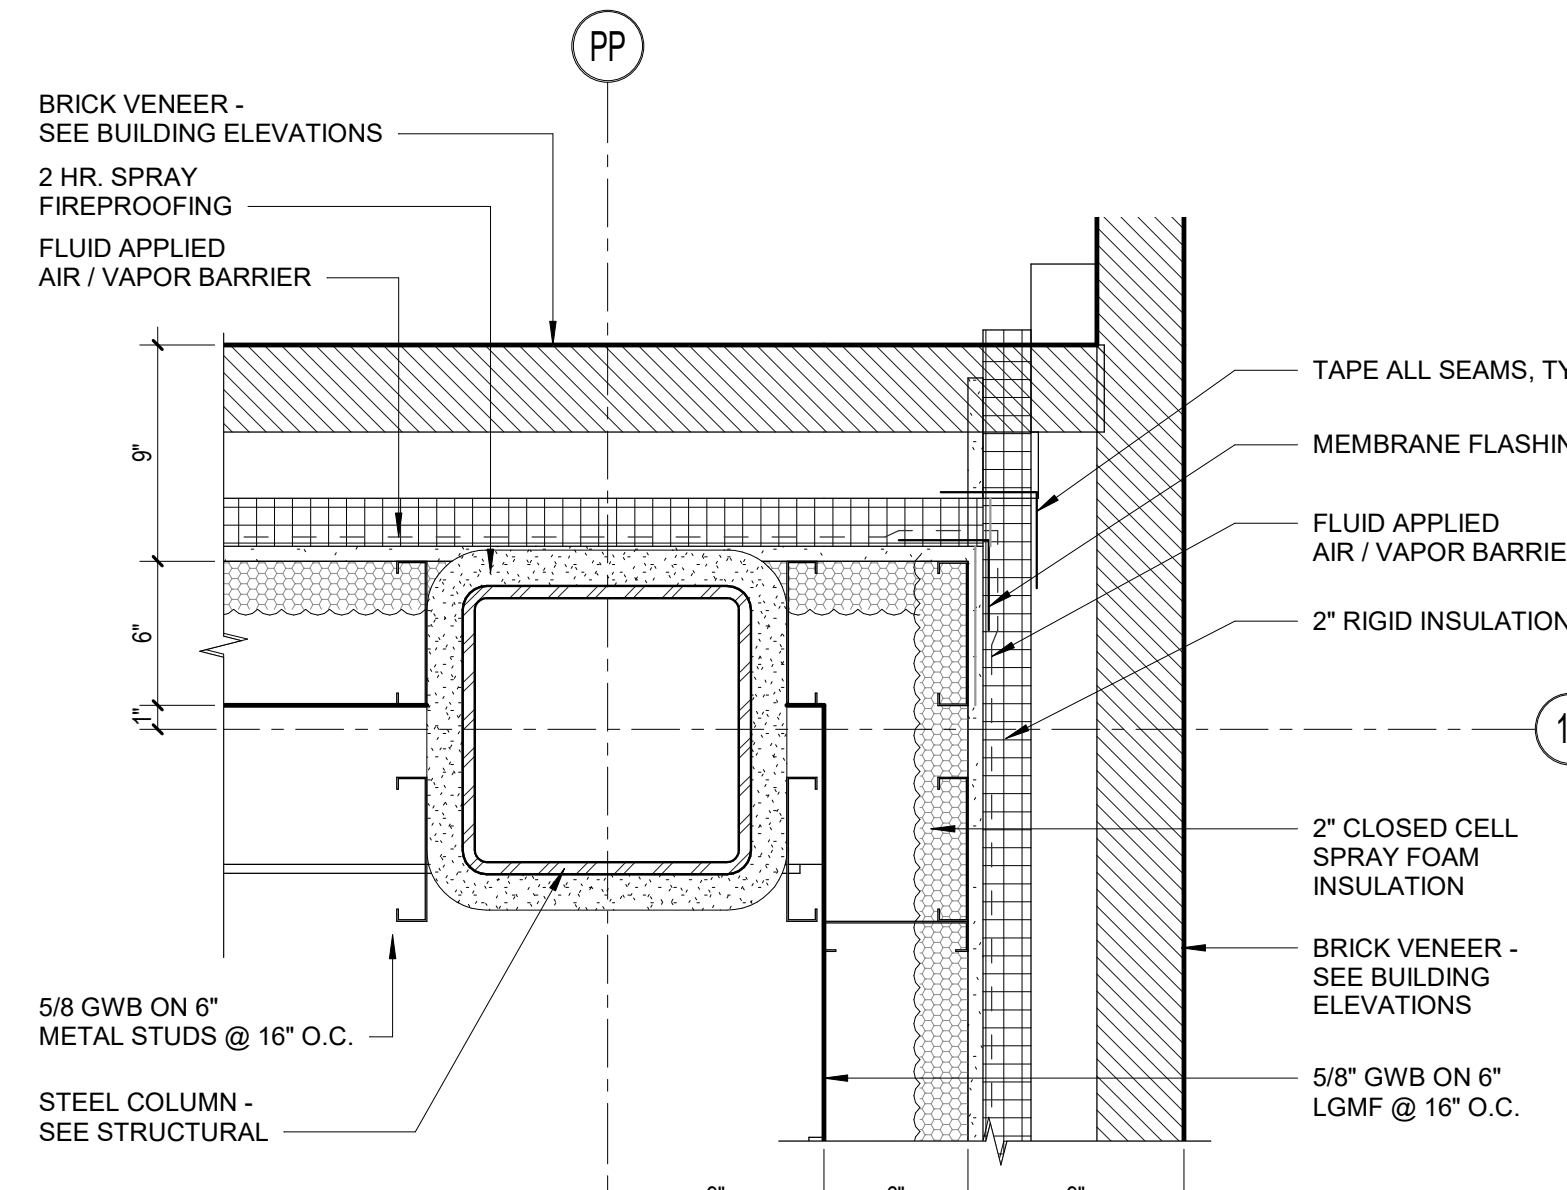


6 PLAN DETAIL
1 1/2" = 1'-0"

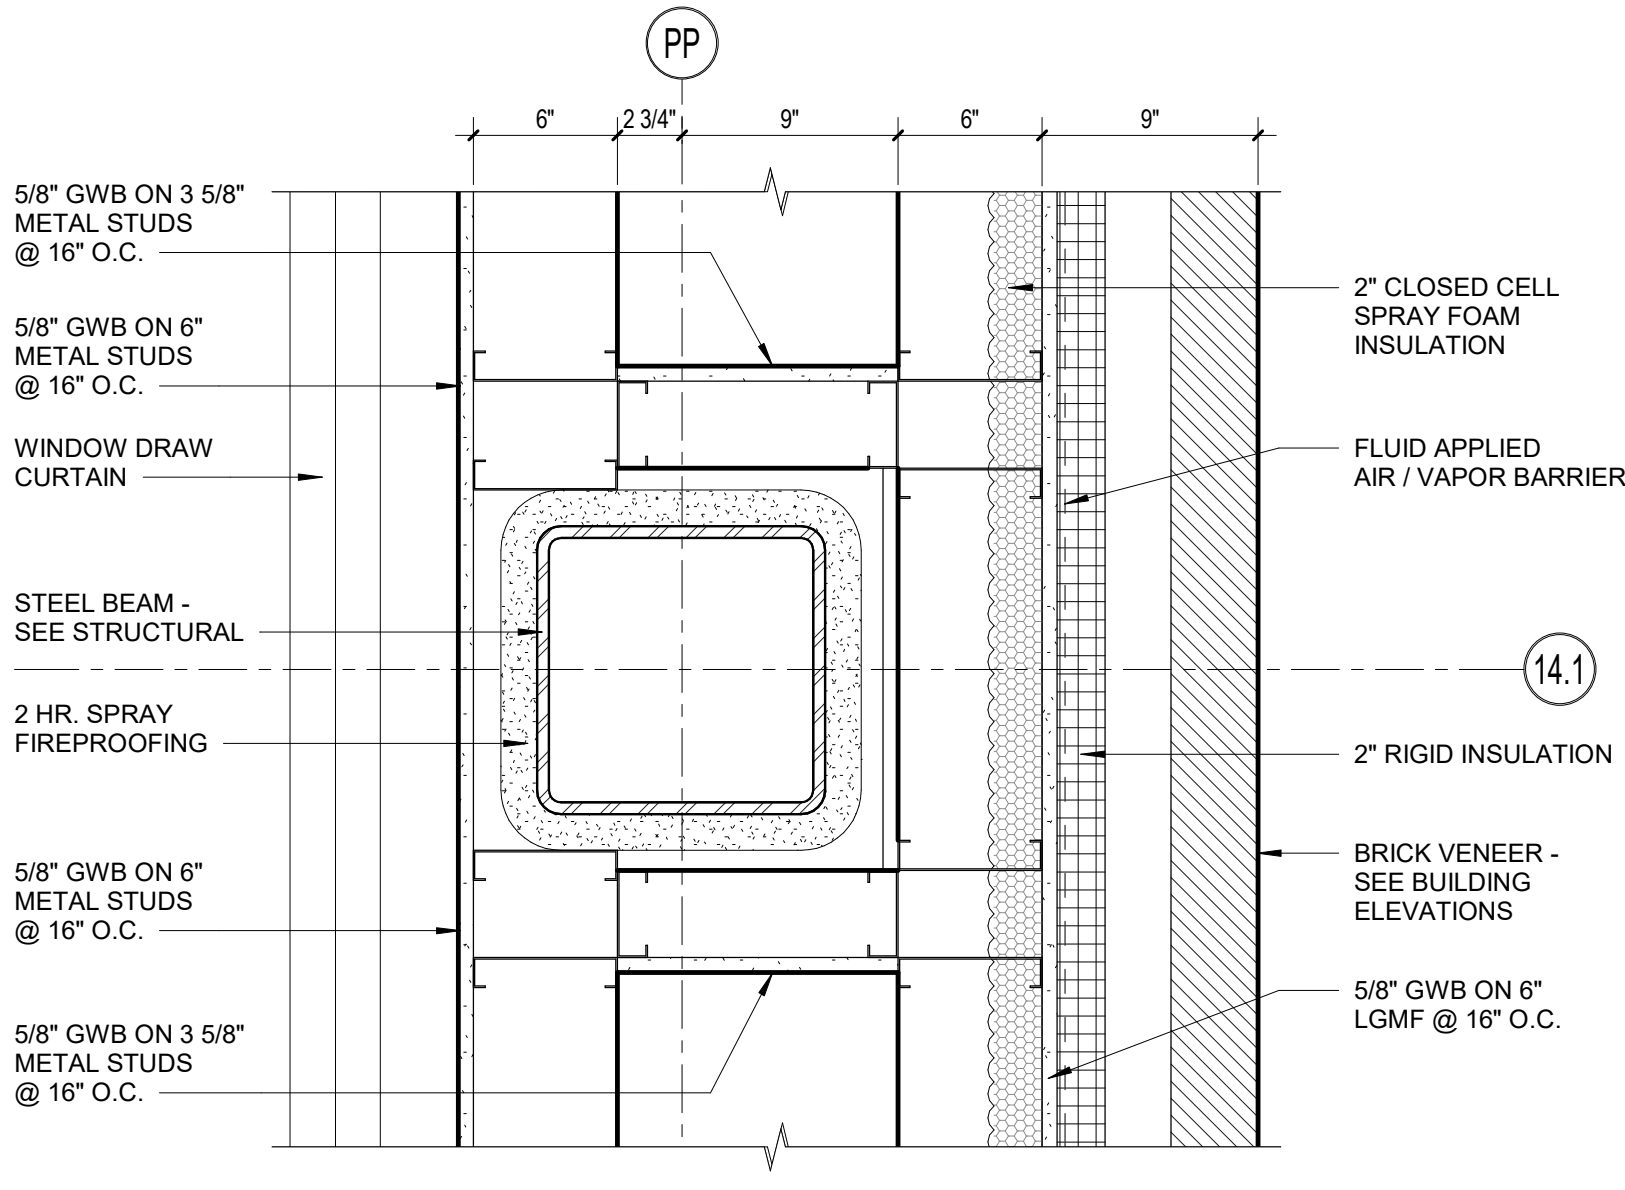


7 PLAN DETAIL
1 1/2" = 1'-0"

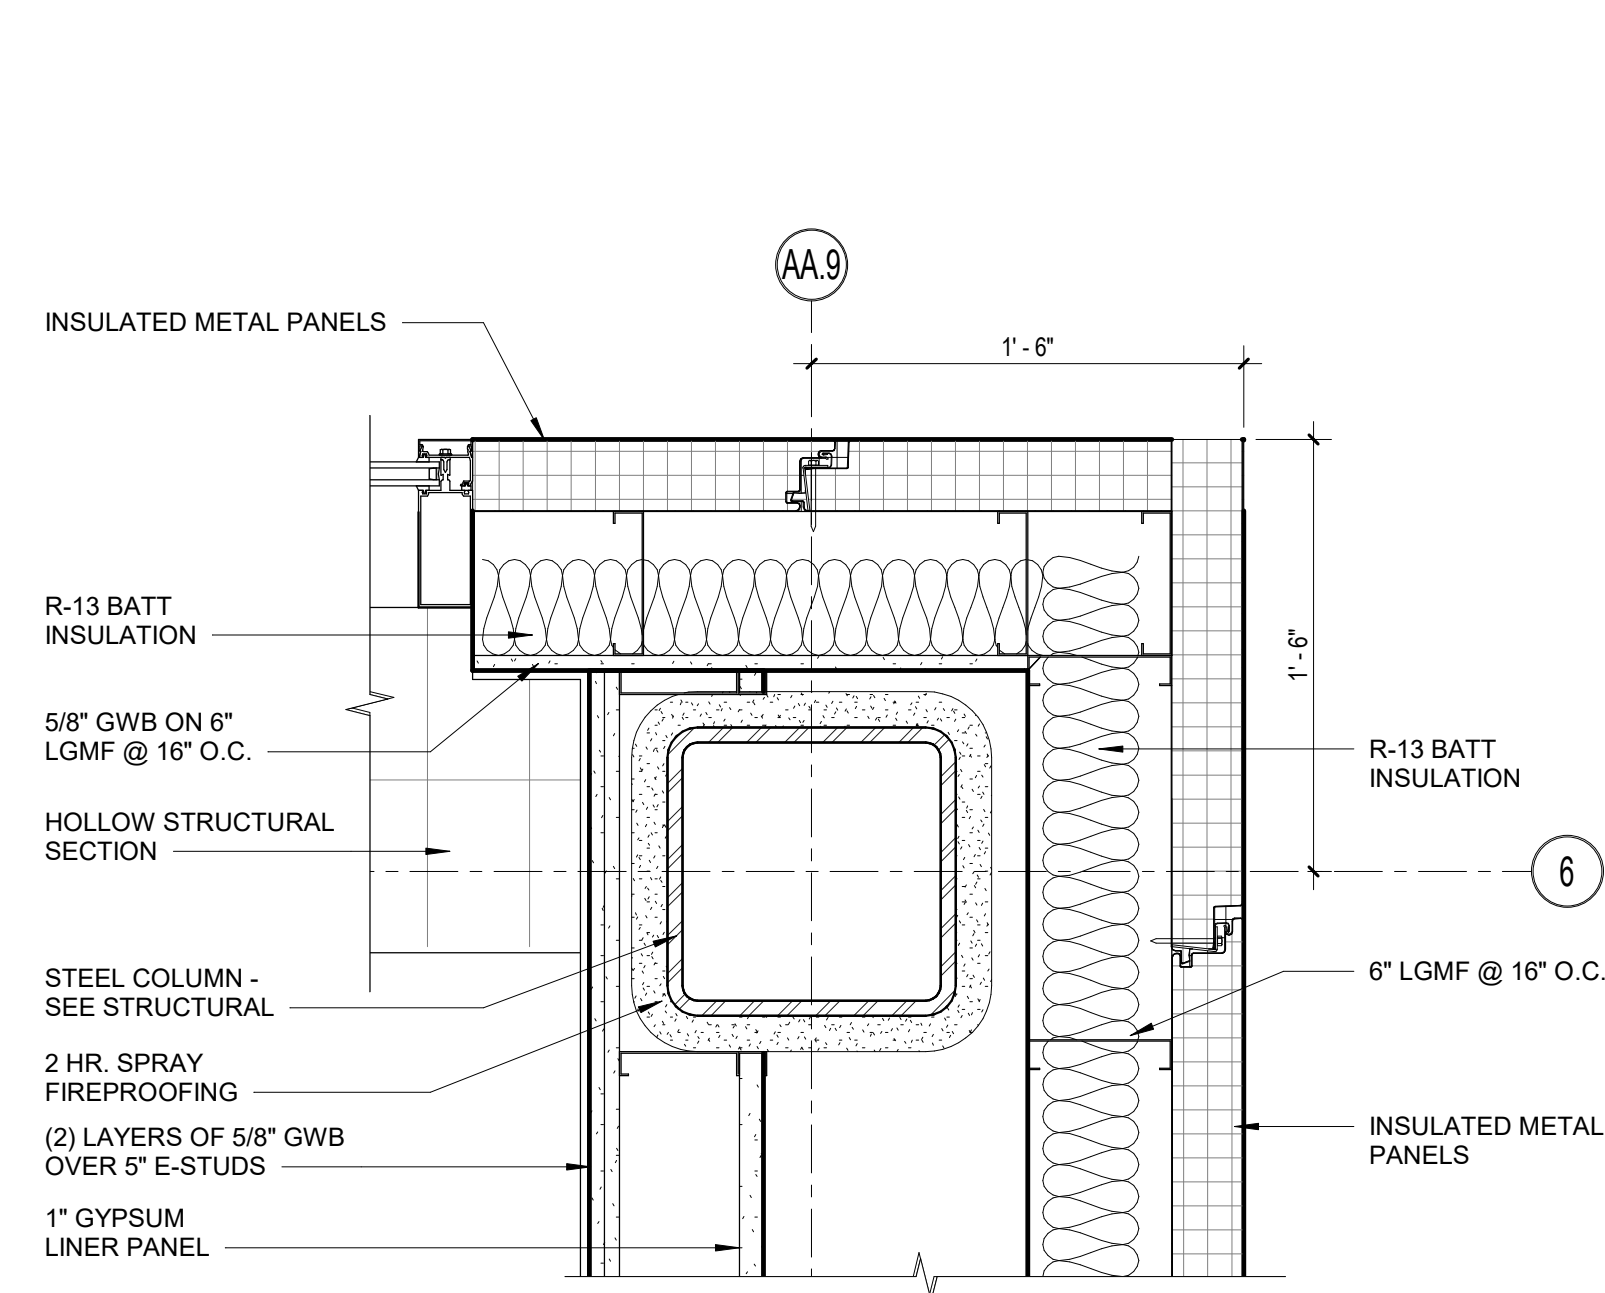

3 PLAN DETAIL
1 1/2" = 1'-0"

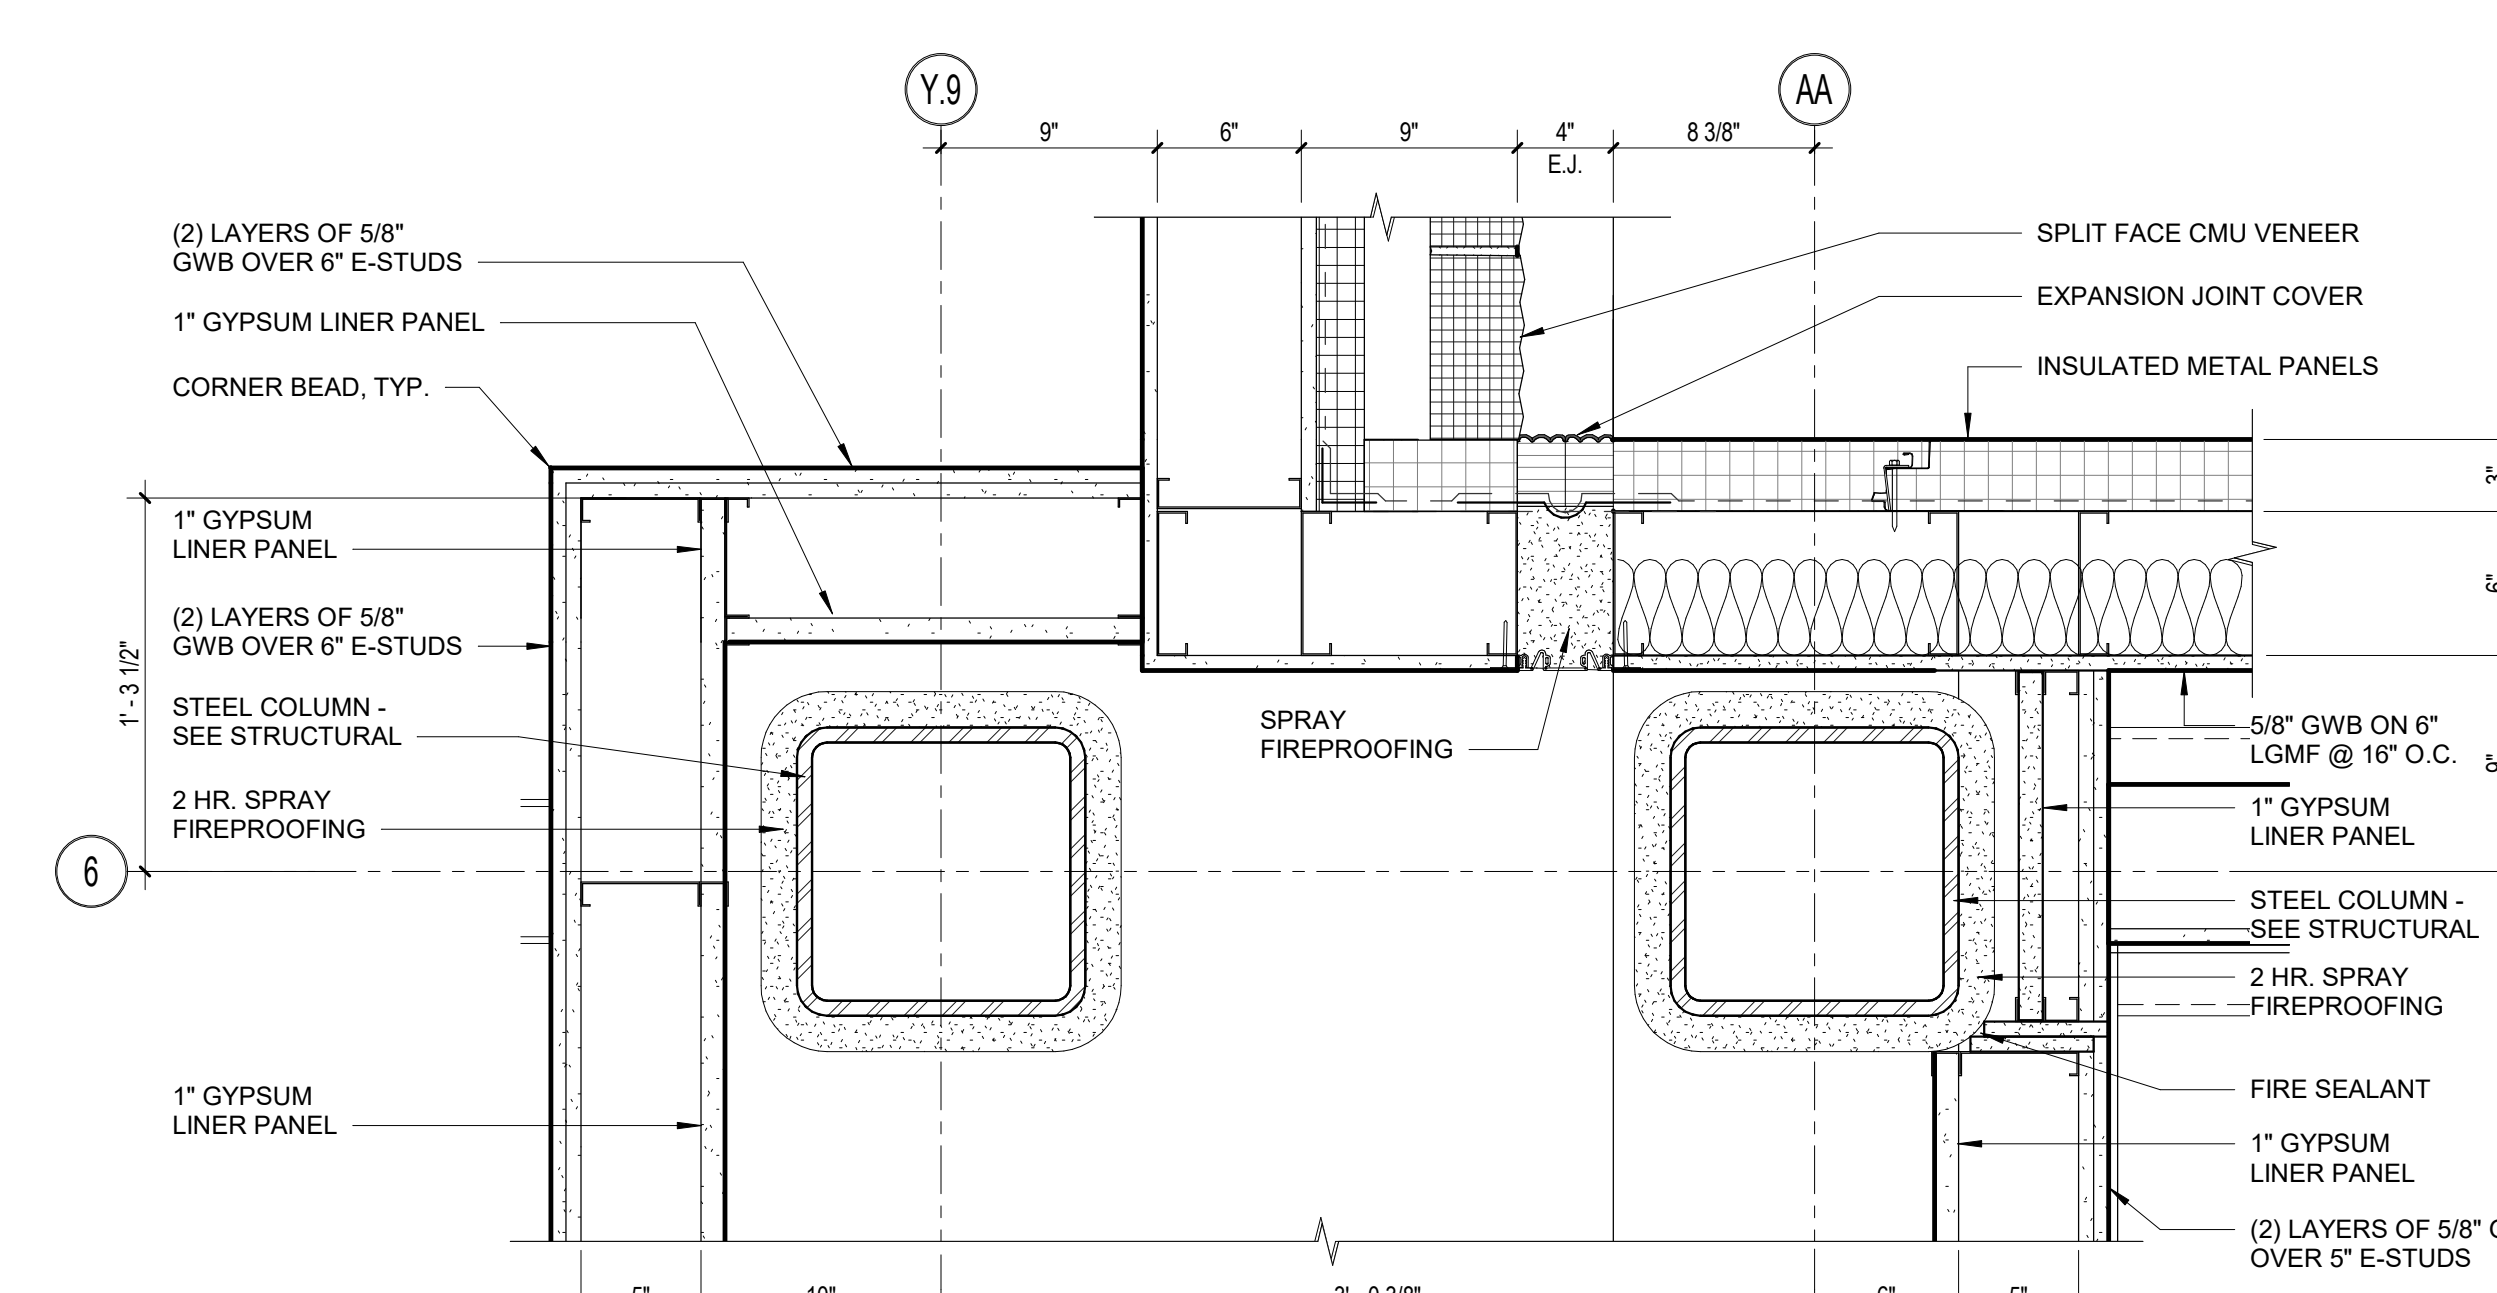

2 PLAN DETAIL
1 1/2" = 1'-0"

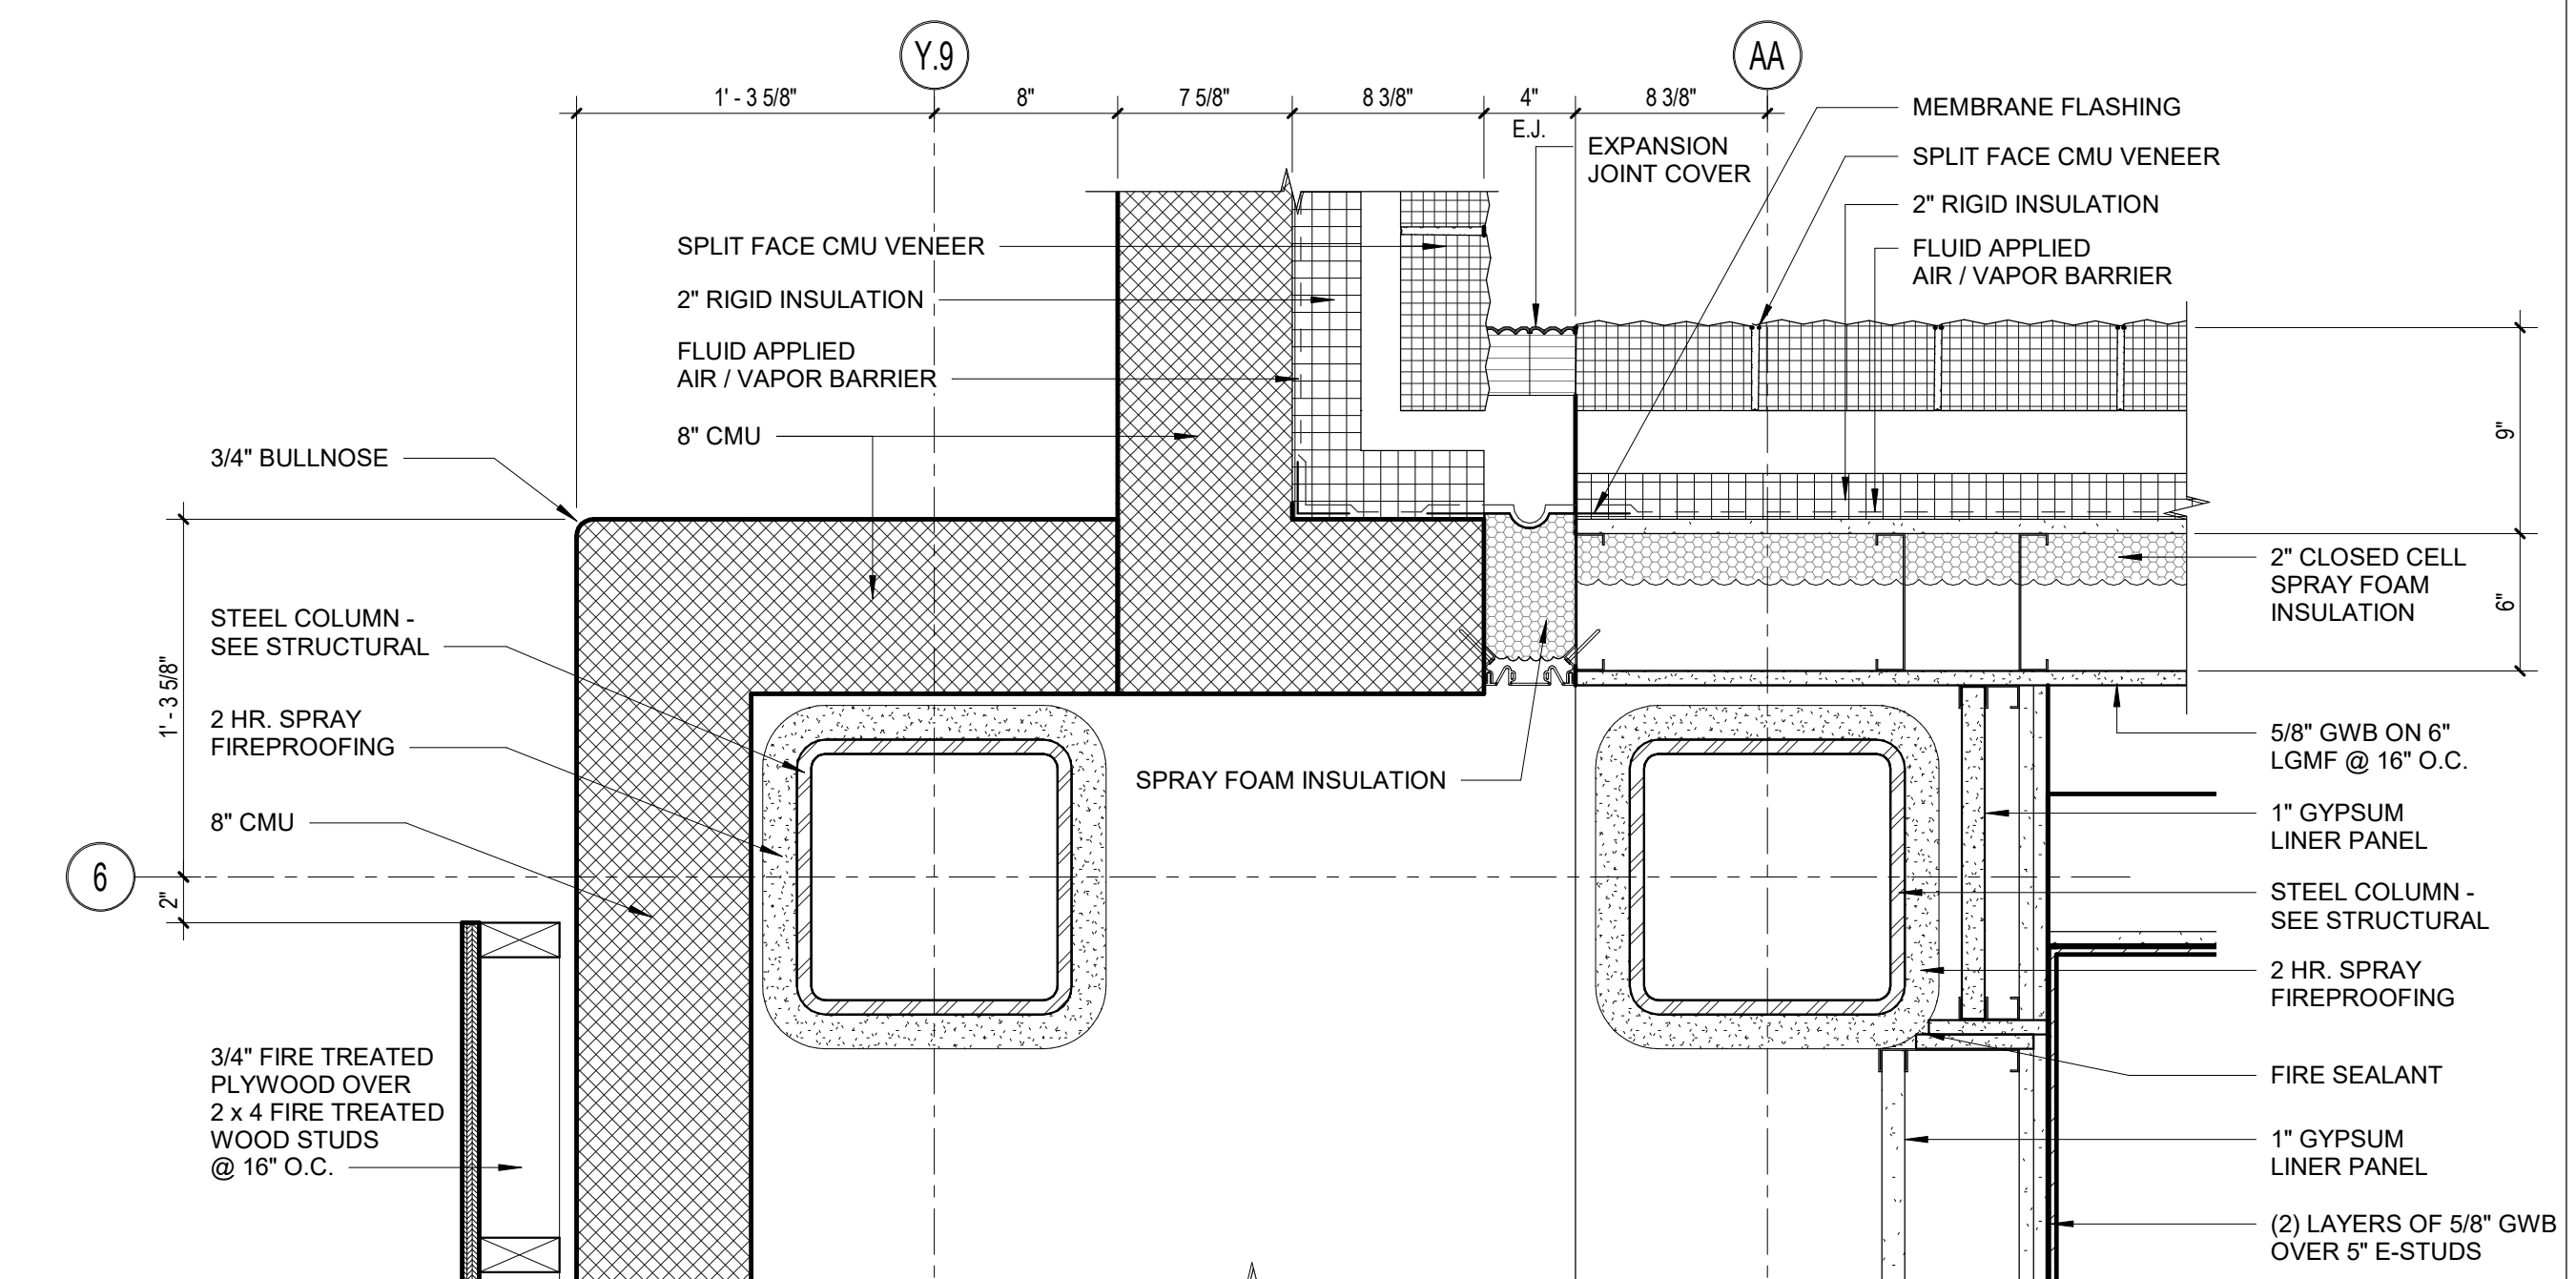


1 PLAN DETAIL
1 1/2" = 1'-0"

© COPYRIGHT 2023 DRUMMEY ROSANE ANDERSON, INC.

MSBA 90% CD
SUBMISSION


May 12TH, 2023

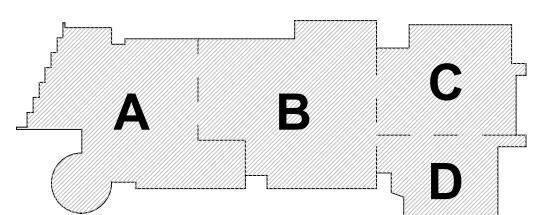

KEY PLAN

PROJECT NORTH

MAGNETIC NORTH

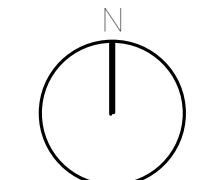

**EXTERIOR PLAN
DETAILS**

Scale: 1 1/2" = 1'-0"


Job No.: 20202

Drawn By: DRA

Date: May 12TH, 2023

Volume 3 of 4

A5-1-4

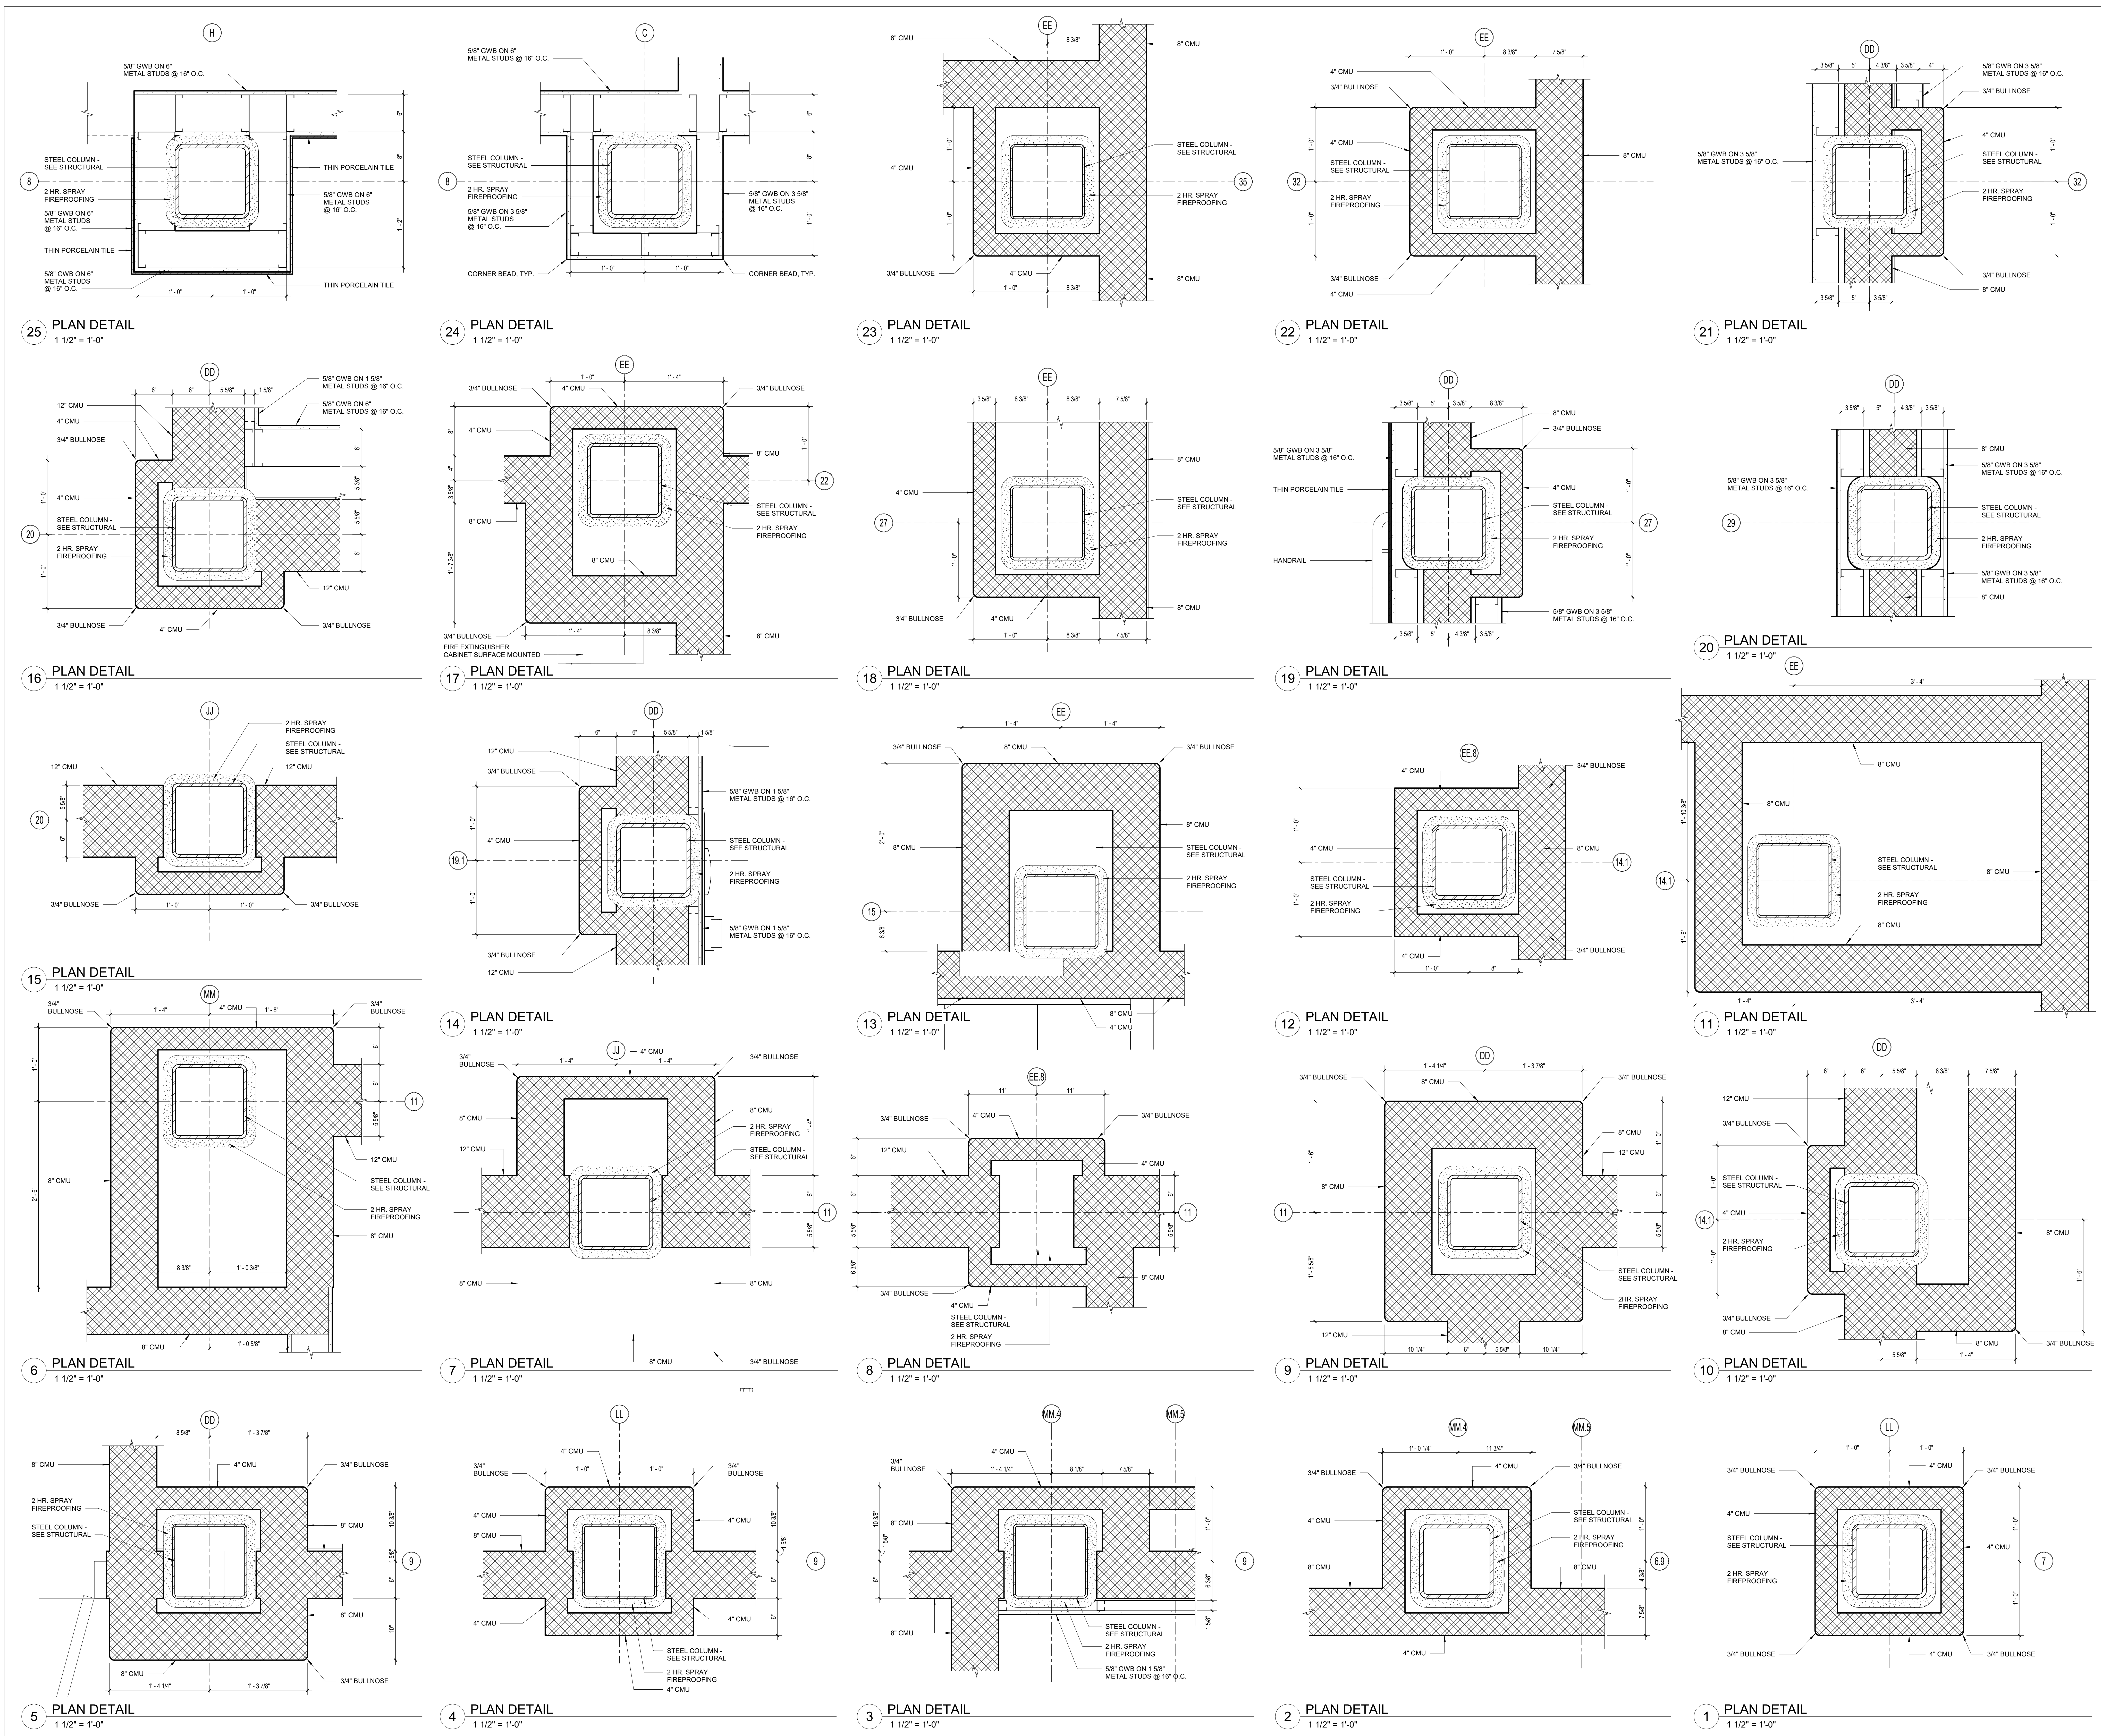

DRA

Drummeys Rosane Anderson, Inc.
225 Oakland Road
Studio 205
South Windsor, CT
06074
Tel: 817.854.1700
www.dra.com

280 Charles Street
Studio 300
Waltham, MA
02453

Planning | Architecture | Interior Design

Northeast
Metropolitan
Regional
Vocational High
School

100 Hemlock Road,
Wakefield, MA 01880

MSBA 90% CD
SUBMISSION

May 12TH, 2023

A

B

C

D

KEY PLAN


PROJECT NORTH

MAGNETIC NORTH

INTERIOR PLAN
DETAILS

Scale: 1 1/2" = 1'-0"
Job No.: 20202
Drawn By: DRA
Date: May 12TH, 2023
Volume 3 of 4

A5-2-1

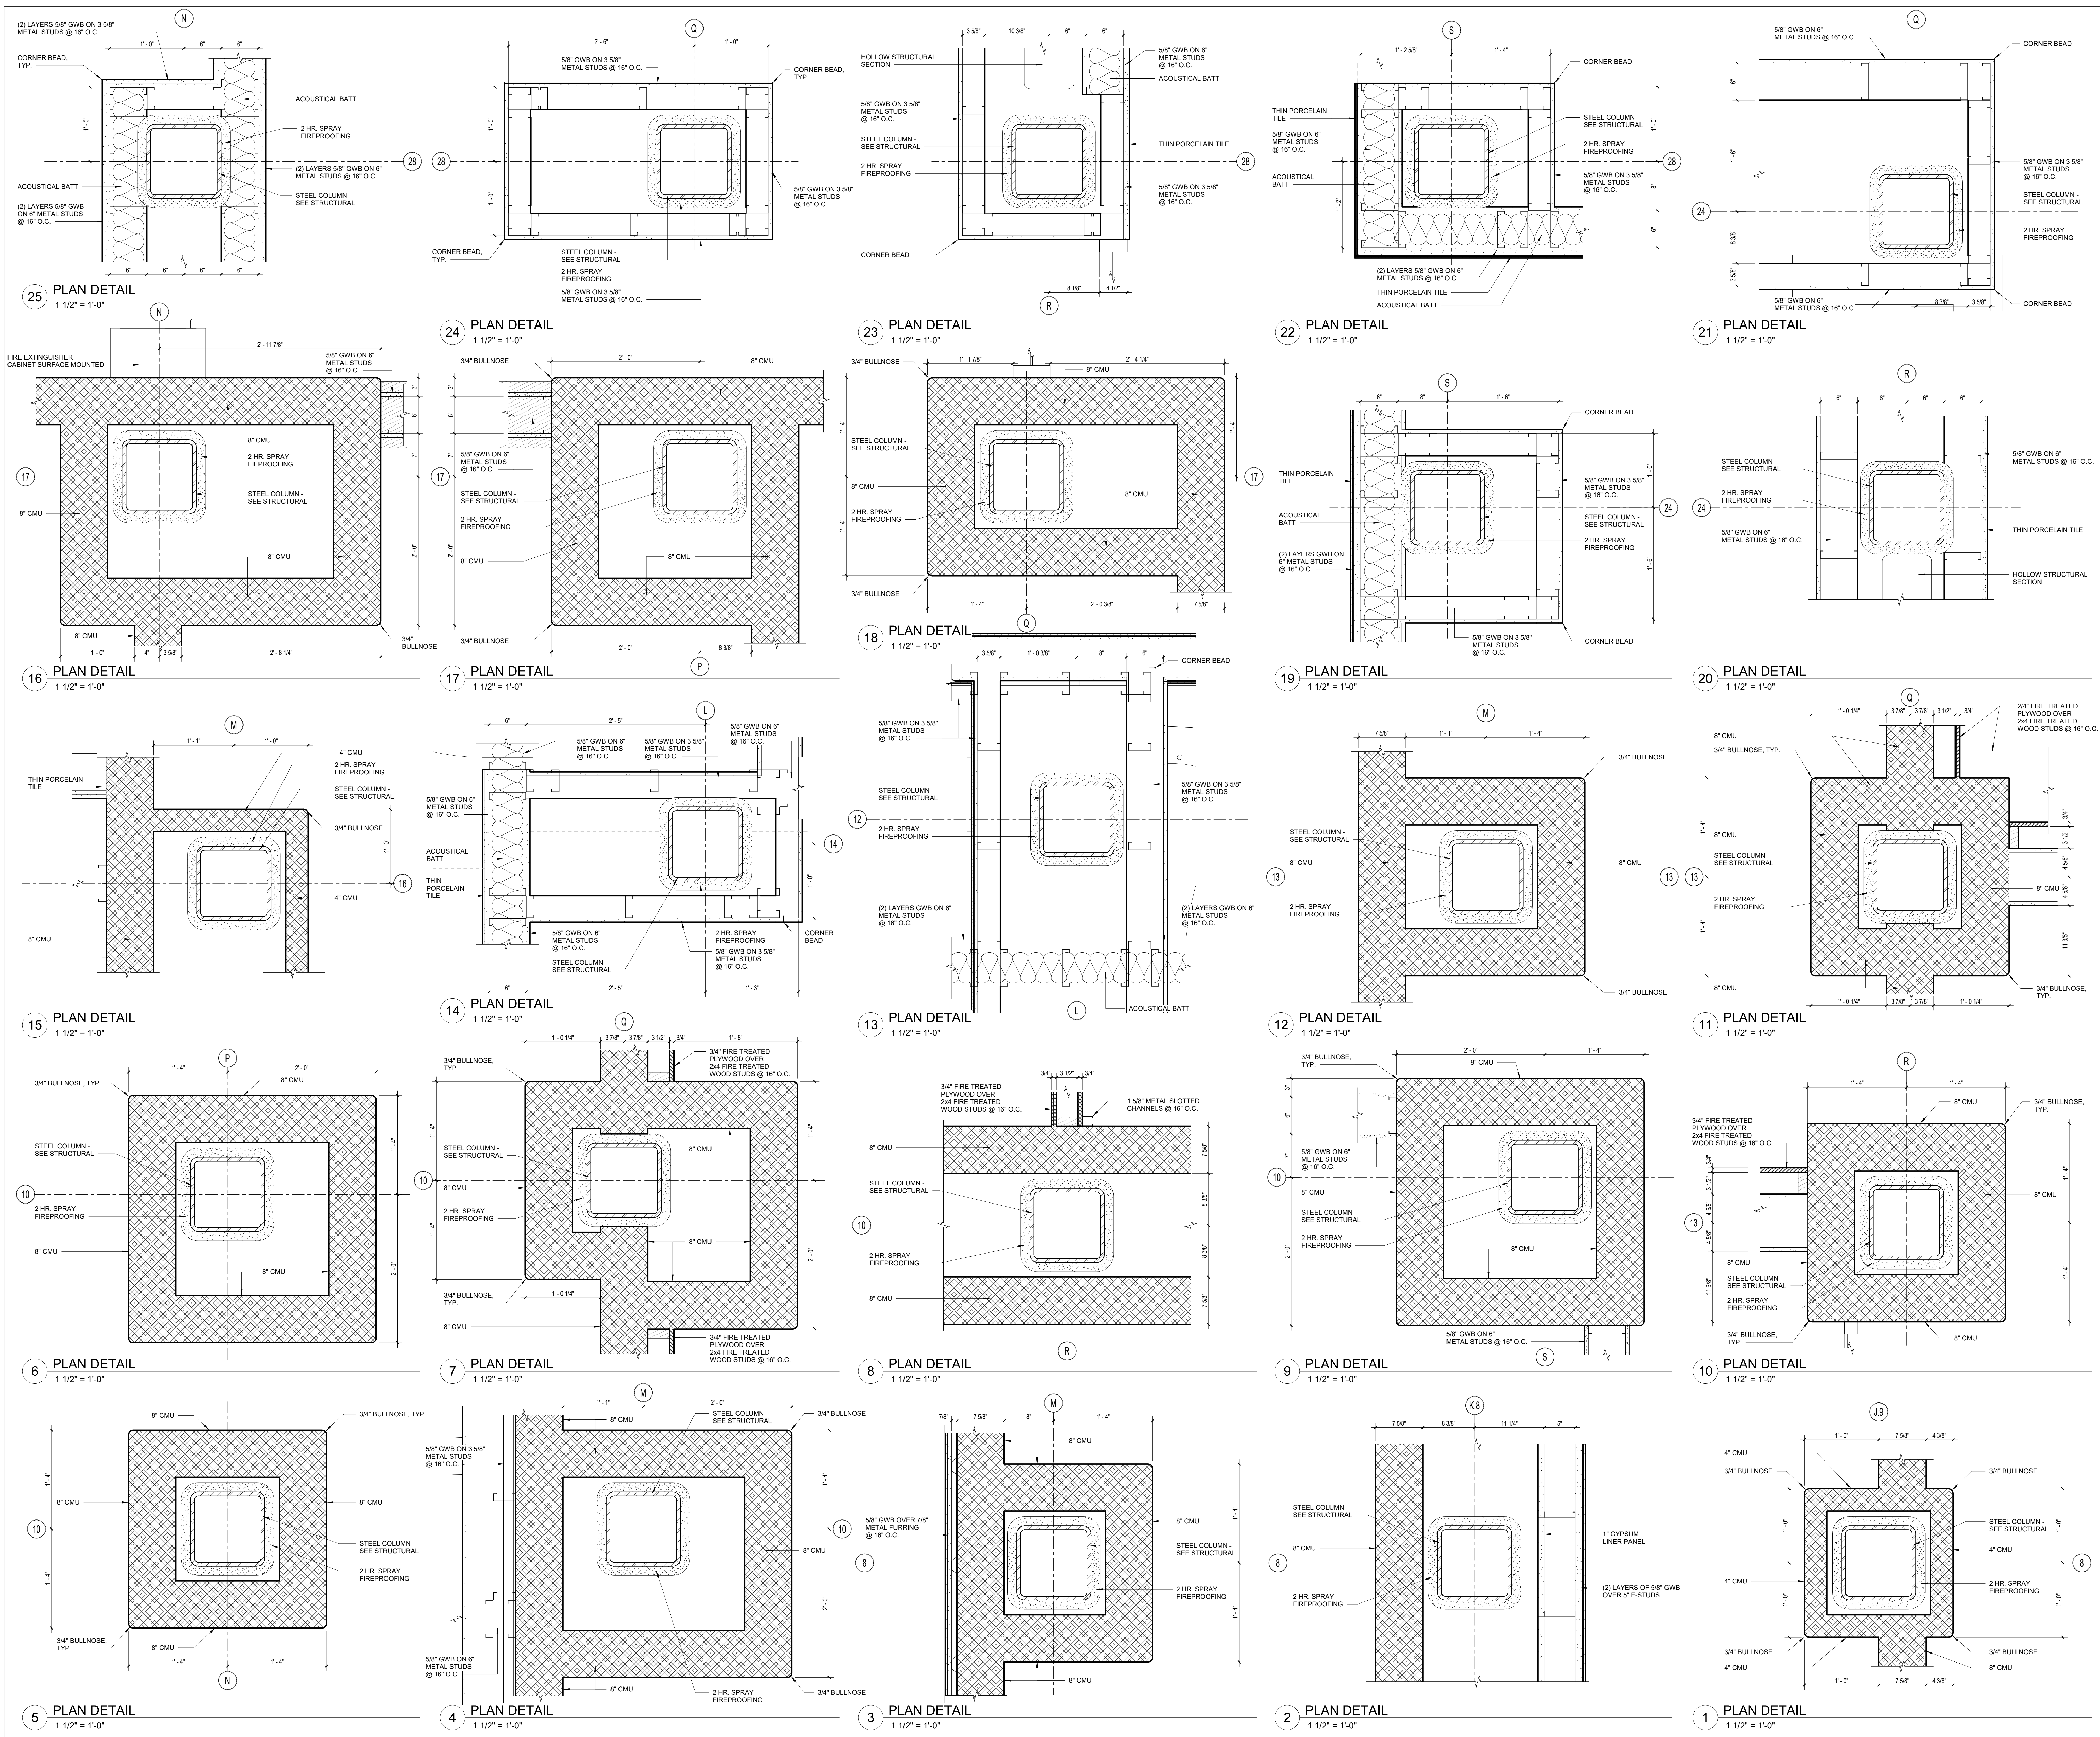

DRA

Drummeys Rosane Anderson, Inc.
225 Oakland Road
Studio 205
South Windsor, CT 06074
Tel: 617.864.1700
www.dra.com

260 Charles Street
Studio 300
Waltham, MA 02453
Tel: 617.864.1700
www.dra.com

Northeast Metropolitan Regional Vocational High School

100 Hemlock Road, Wakefield, MA 01880

MSBA 90% CD SUBMISSION

May 12TH, 2023

KEY PLAN

PROJECT NORTH

MAGNETIC NORTH

INTERIOR PLAN DETAILS

Scale: 1 1/2" = 1'-0"


Job No.: 20202


Drawn By: DRA


Date: May 12TH, 2023

Volume 3 of 4

A5-2-2

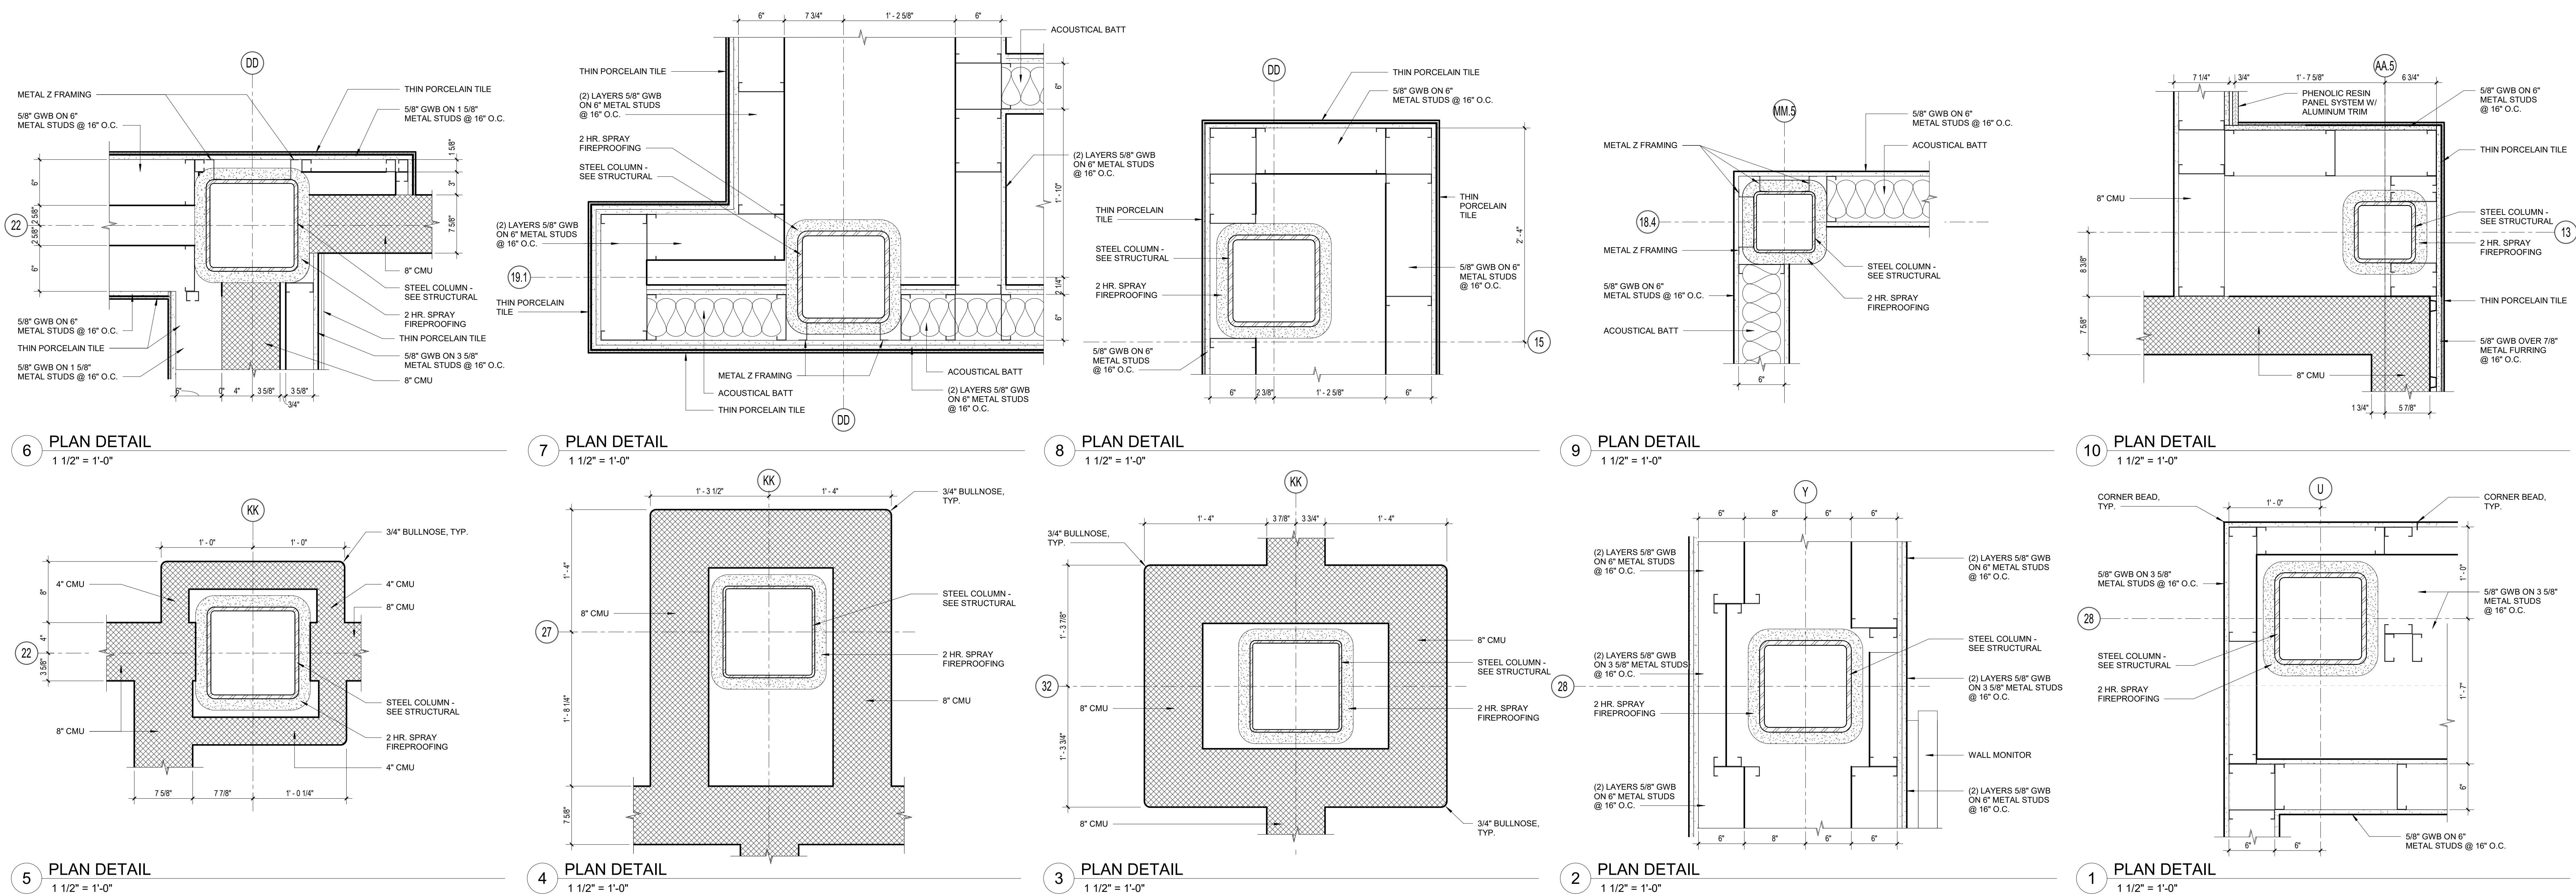

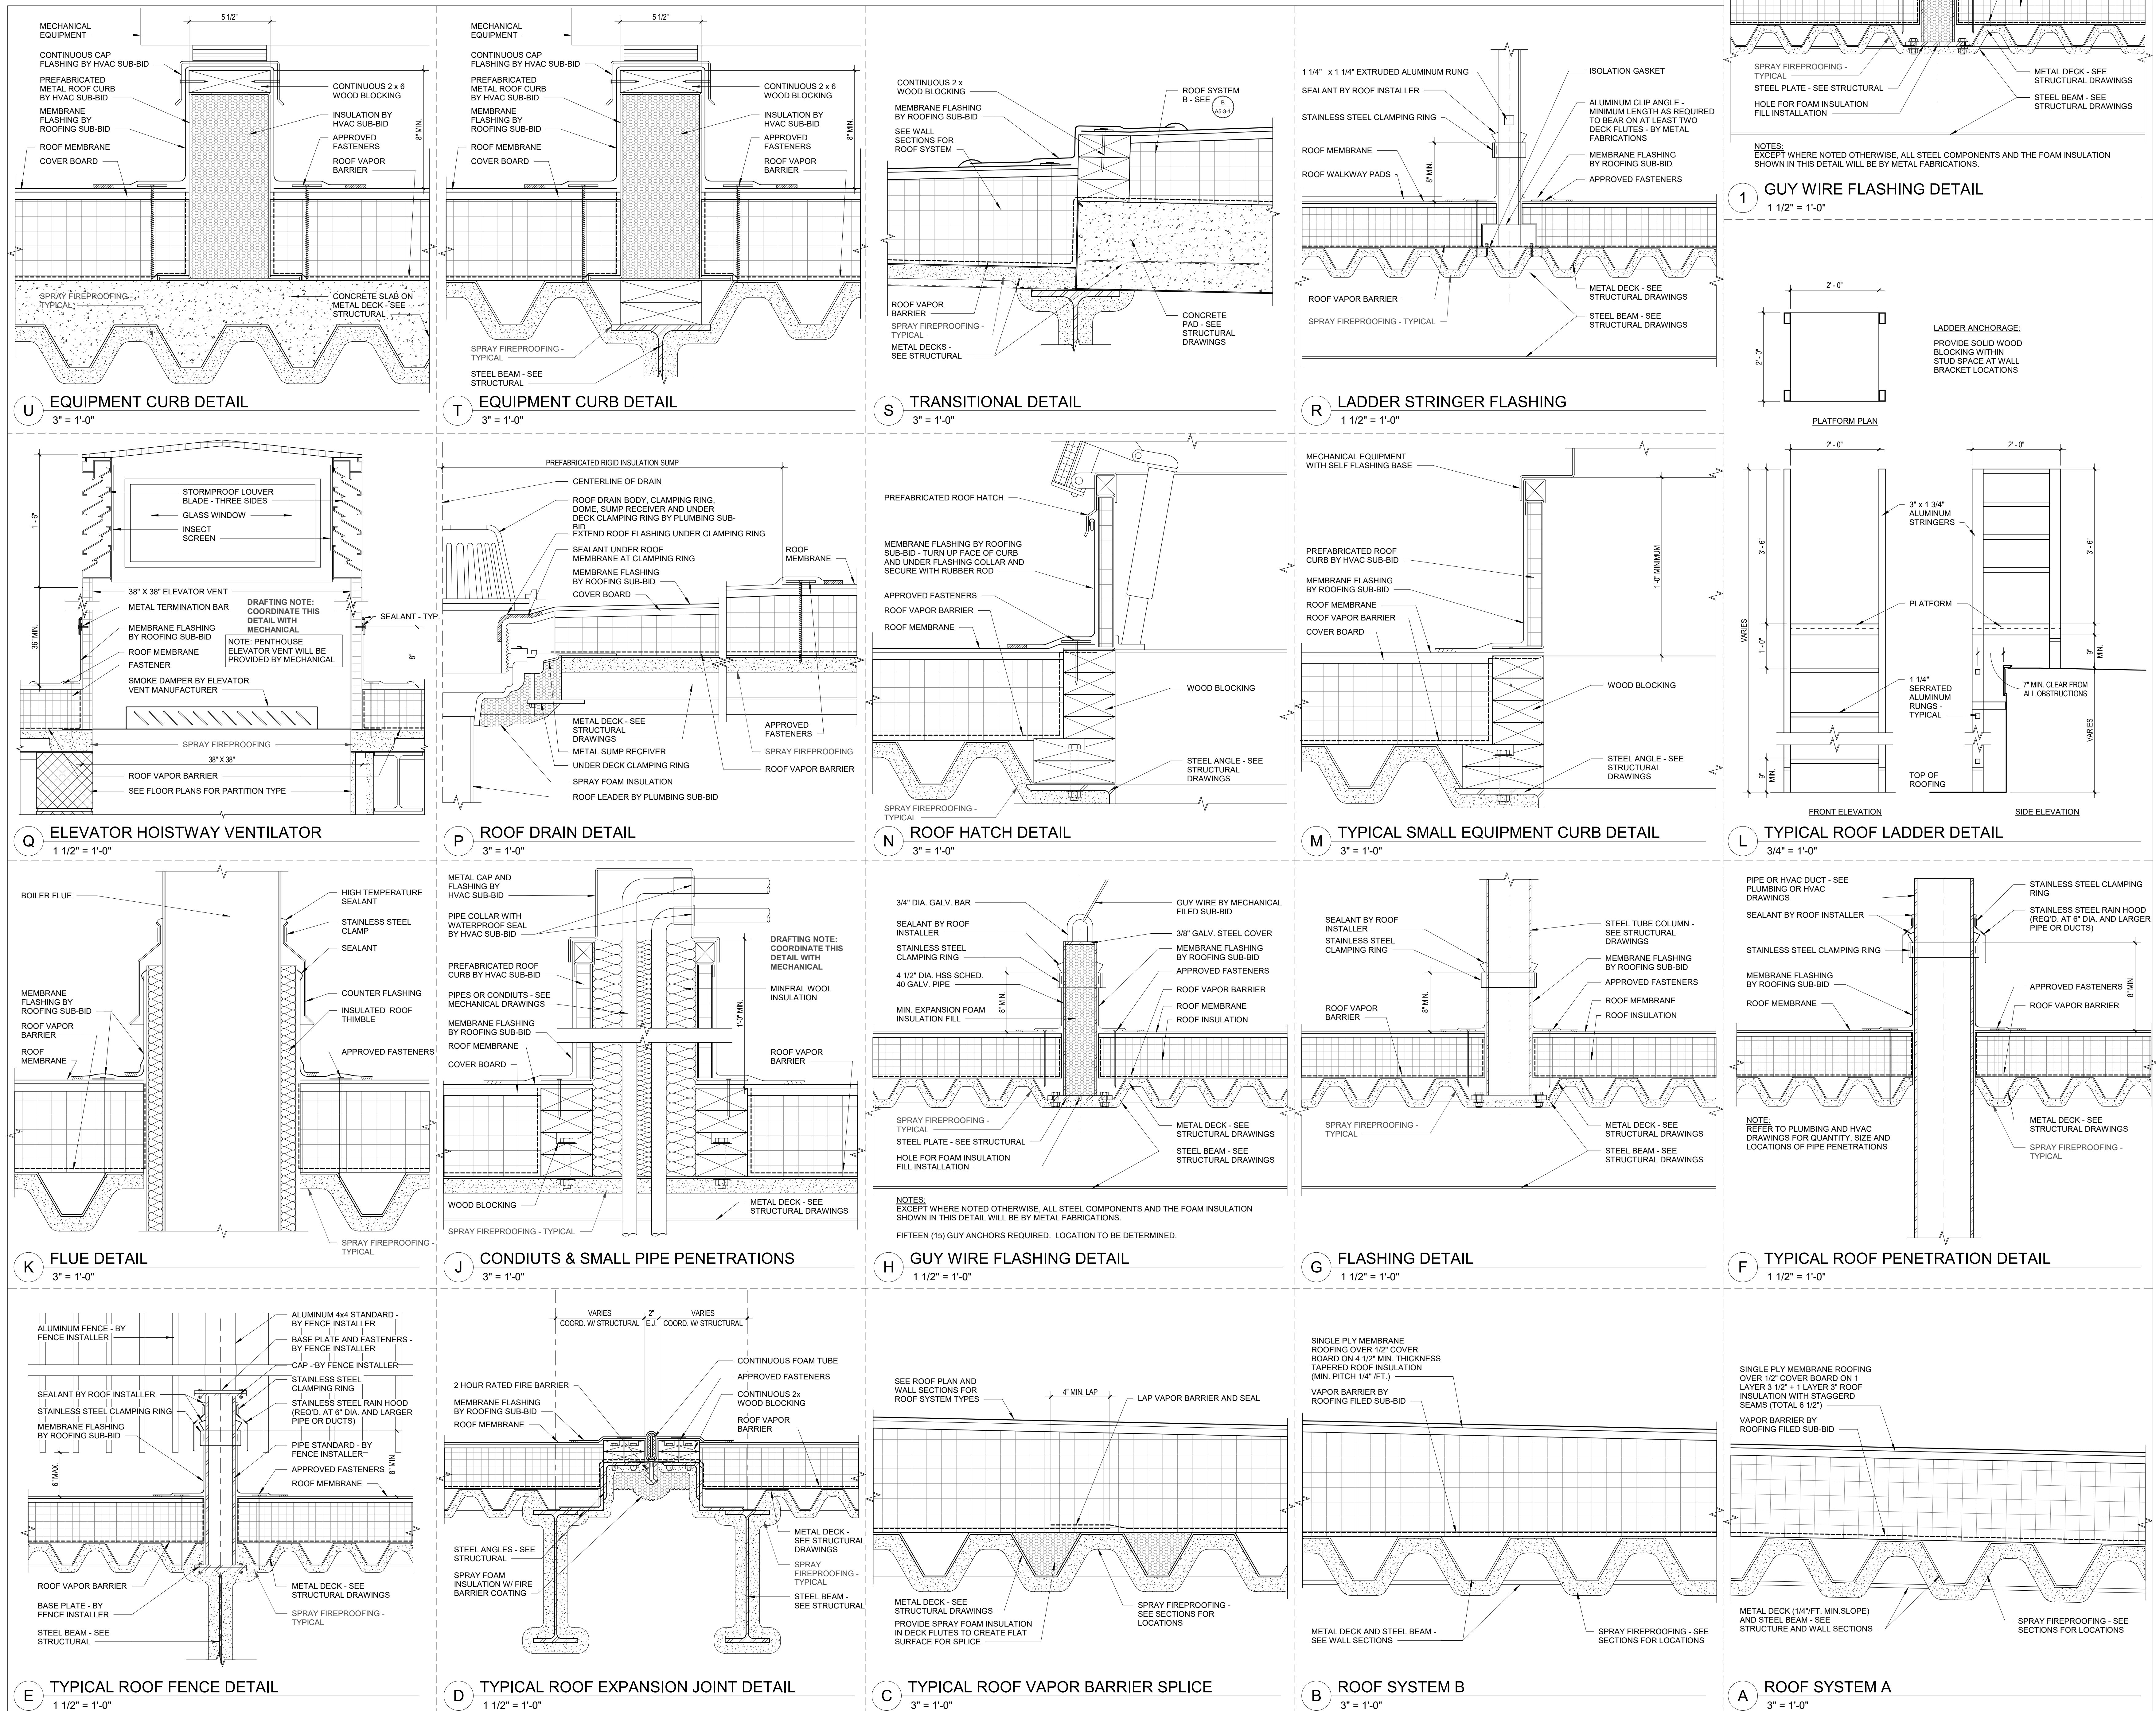**Northeast
Metropolitan
Regional
Vocational High
School**100 Hemlock Road,
Wakefield, MA 01880

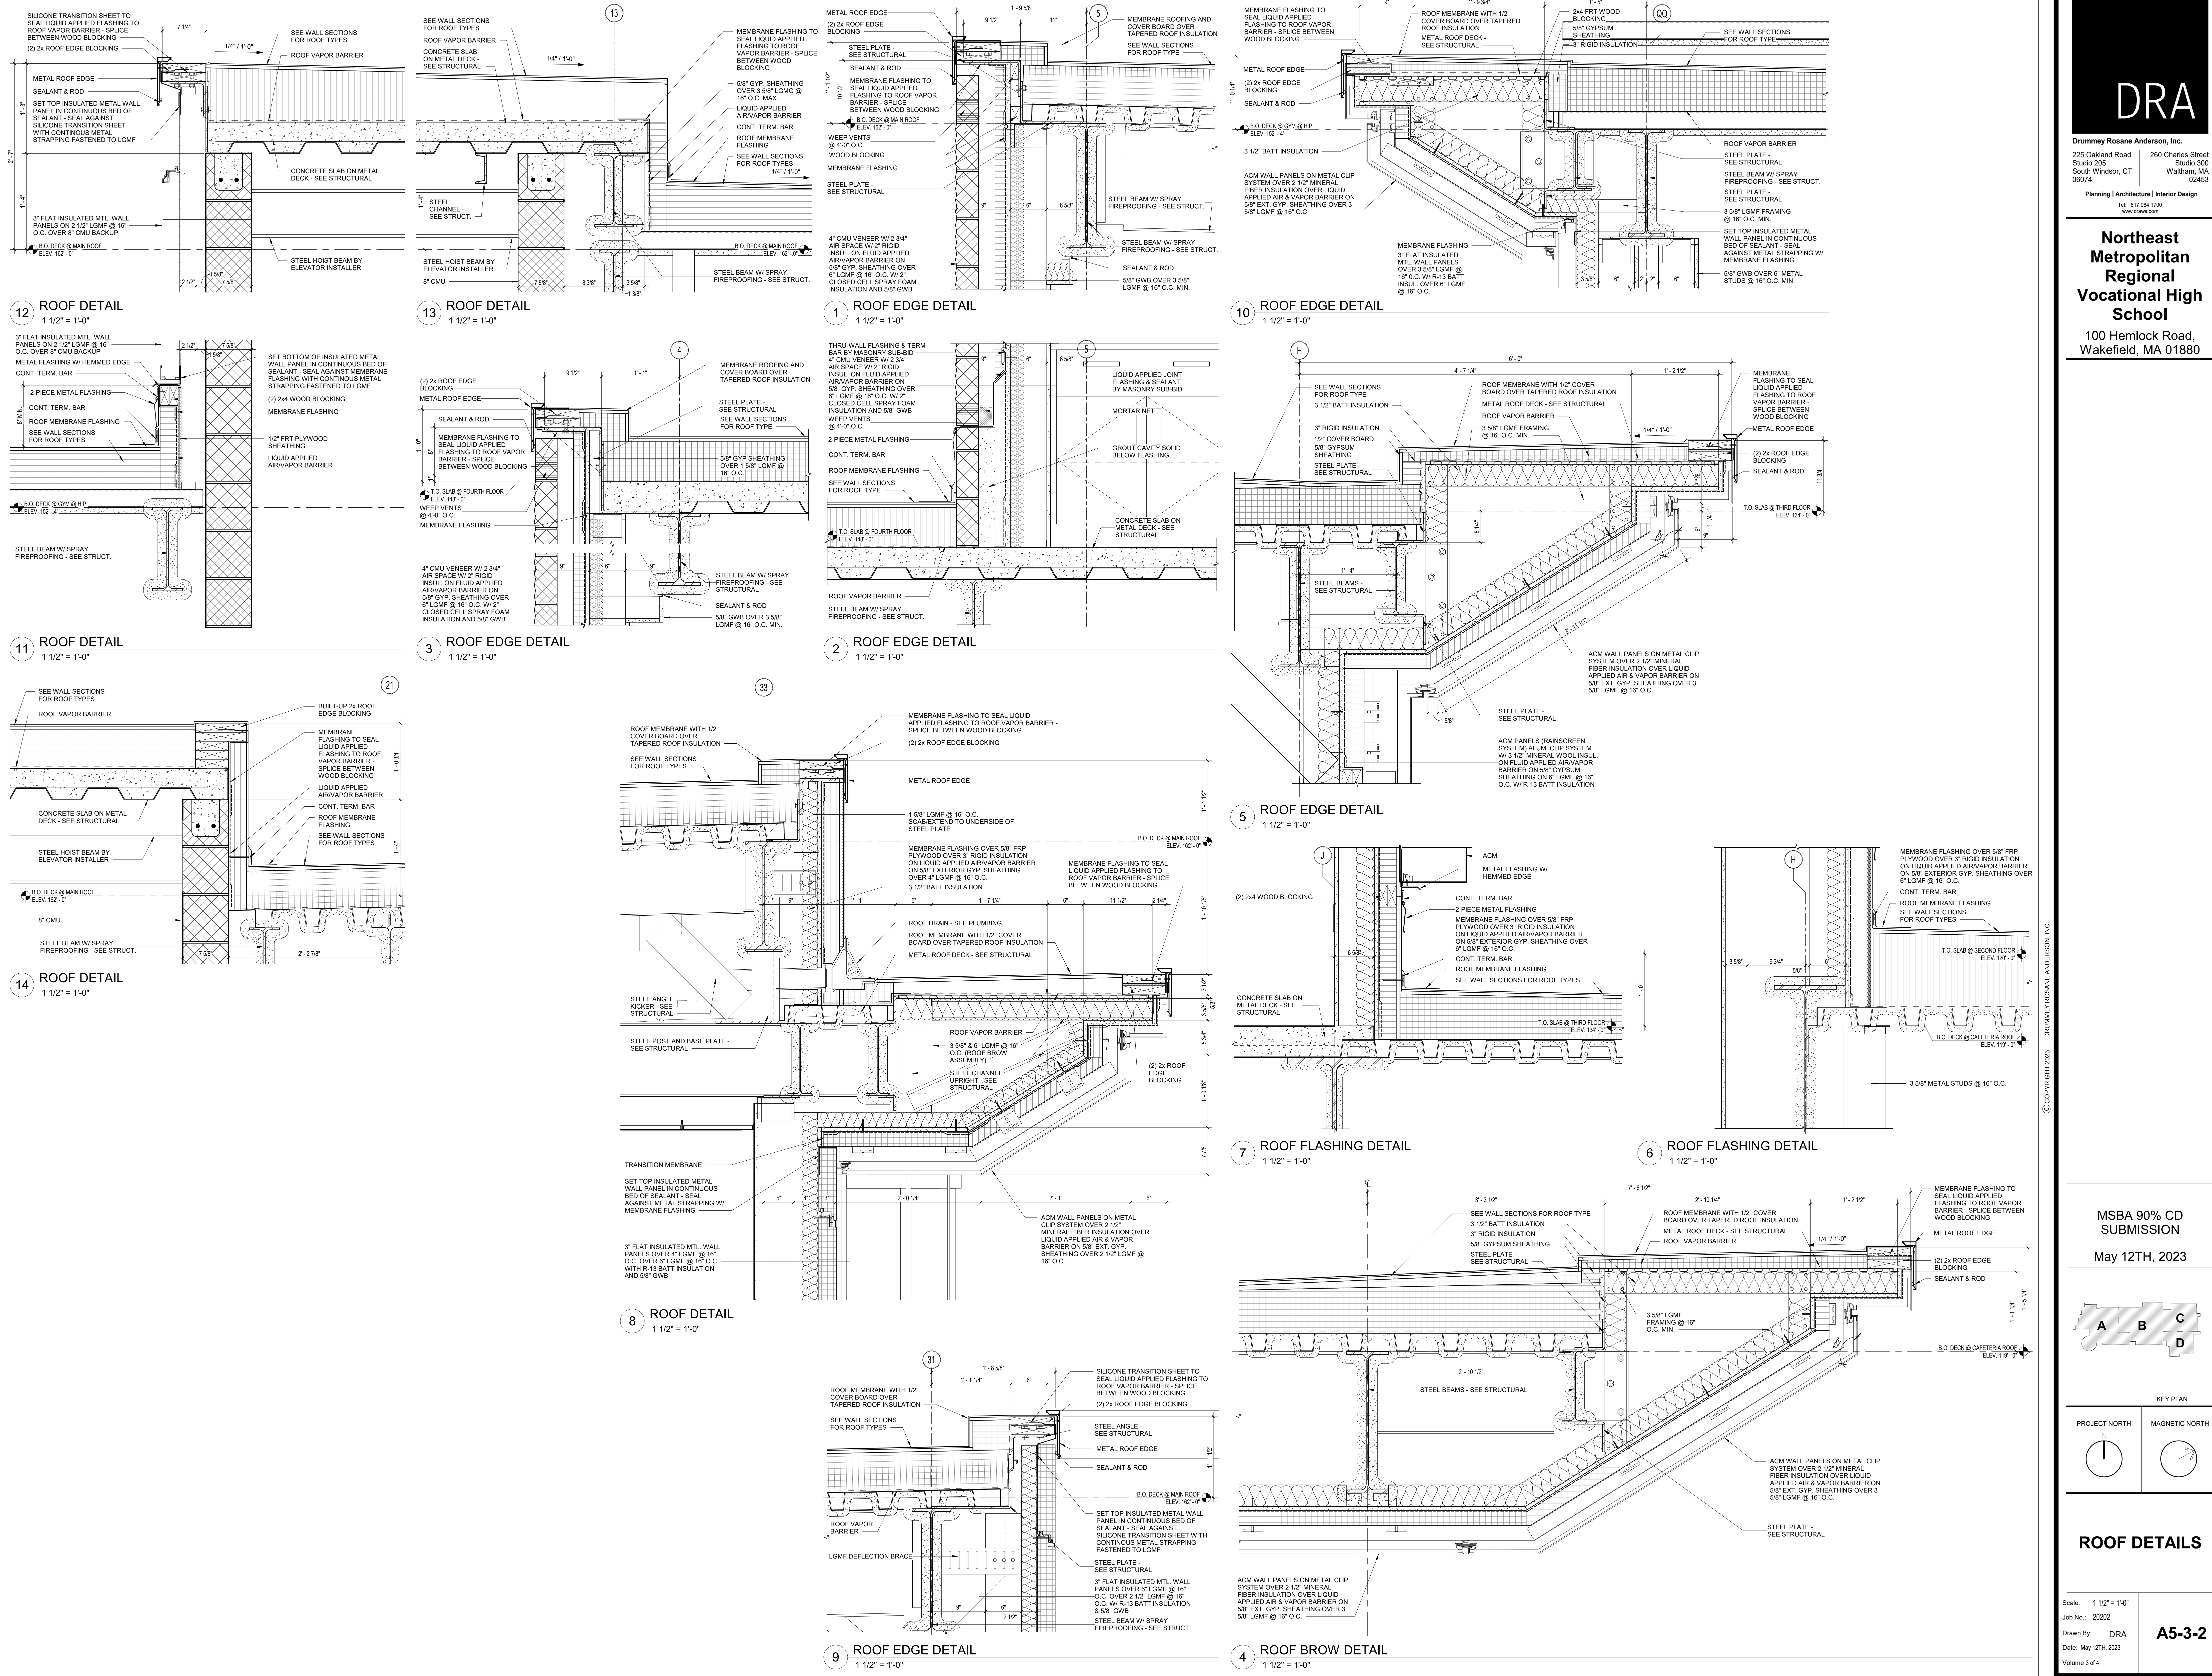

DRA

Drumme Rosane Anderson, Inc.
225 Oakland Road
Studio 205
South Windsor, CT 06074
Tel: 817.854.1702
www.dra.com

260 Charles Street
Studio 300
Waltham, MA 02453

Planning | Architecture | Interior Design

Northeast Metropolitan Regional Vocational High School
100 Hemlock Road, Wakefield, MA 01880




DrummeY Rosane Anderson, Inc.
225 Oakland Road
Studio 205
South Windsor, CT
06074
260 Charles Street
Studio 300
Waltham, MA
02453
Planning | Architecture | Interior Design
Tel: 617.854.1700
www.draai.com


**Northeast
Metropolitan
Regional
Vocational High
School**
100 Hemlock Road,
Wakefield, MA 01880

© COPYRIGHT 2023 DRUMMEY ROSANE ANDERSON, INC.

MSBA 90% CD
SUBMISSION
May 12TH, 2023

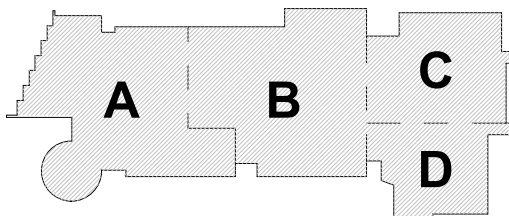

KEY PLAN

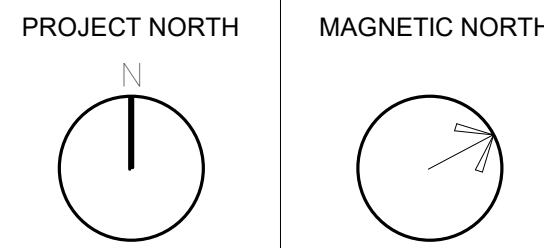

ROOF DETAILS

Scale:
Job No.: 20202
Drawn By: DRA
Date: May 12TH, 2023
Volume 3 of 4

A5-3-3




DrummeY Rosane Anderson, Inc.
225 Oakland Road
Studio 205
South Windsor, CT
06074
260 Charles Street
Studio 300
Waltham, MA
02453
Planning | Architecture | Interior Design
Tel: 617.854.1700
www.draai.com


**Northeast
Metropolitan
Regional
Vocational High
School**
100 Hemlock Road,
Wakefield, MA 01880

© COPYRIGHT 2023 DRUMMEY ROSANE ANDERSON, INC.

MSBA 90% CD
SUBMISSION
May 12TH, 2023

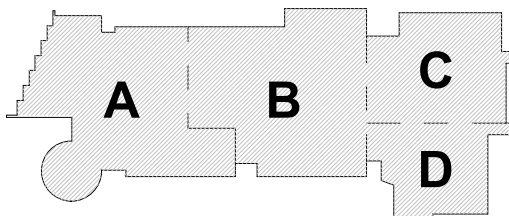

KEY PLAN

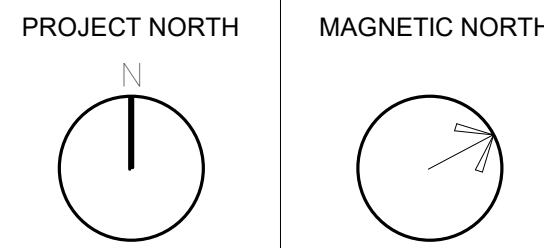


ROOF DETAILS


Scale:
Job No.: 20202
Drawn By: DRA
Date: May 12TH, 2023
Volume 3 of 4

A5-3-4


DOOR NO	TO	NO.	NAME	DOORS		SIZE		FRAMES		SADDLE		HARD WARE	REMARKS	
				FROM	NAME	WIDTH	HEIGHT	THICK	TYPE	MAT.	LOUVER			
									TYPE	MAT.	JAMB DTL.	HEAD DTL.		
T.O. SLAB @ LOWER LEVEL														
A063.3	C0208	STORAGE	C0208	STOR	3'-0"	3'-0"	7'-0"	1.34"	F	MTL	2/6-2.4	3/6-2.4	45 MIN	
C001.1	C001	ELECT - MAIN ELECT	C017	CORRIDOR	3'-10"	3'-10"	7'-0"	1.34"	F	MTL	1	MTL	2/6-2.4	1 1/2 HR
C001.2	C008	PLUMBING ROOM	C011	ELECT - MAIN ELECT	3'-0"	3'-0"	7'-0"	1.34"	F	MTL	1	MTL	2/6-2.4	3/6-2.4
C004.1	C004	METAL FABRICATION	C010	ELECT - VOG	3'-0"	3'-0"	7'-0"	1.34"	FW2	1	MTL	2/6-2.4	45 MIN	
C004.2	C004	METAL FABRICATION	C010	ELECT - VOG	3'-0"	3'-0"	7'-0"	1.34"	F	MTL	5	MTL	1/6-2.4	10/6-2.4
C004.3	C004	METAL FABRICATION	C004	STOR	14'-0"	13'-4"	1.34"	0H2	ALUM	-	MTL	5/6-2.3	4/6-2.3	
C004.4	C004	METAL FABRICATION	C004	STOR	3'-6"	3'-6"	7'-0"	1.34"	F	MTL	1	MTL	2/6-2.4	3/6-2.4
C004B	C004	METAL FABRICATION	C004B	STOR	3'-6"	3'-6"	7'-0"	1.34"	F	MTL	1	MTL	2/6-2.4	3/6-2.4
C004D	C004D	TOOL CRIB	C004D	TOOL CRIB	3'-2 7/8"	3'-2 7/8"	7'-0"	1.34"	WM	ALUM	-	ALUM	-	-
C004E	C004E	TOOL CRIB	C004E	TOOL CRIB	3'-2 7/8"	3'-2 7/8"	7'-0"	1.34"	WM	ALUM	-	ALUM	-	-
C004F	C004C	LOCKER	C004C	TLT	3'-0"	3'-0"	7'-0"	1.34"	F	MTL	1	MTL	2/6-2.4	3/6-2.4
C005	C011	CORRIDOR	C005	ELECT - MAIN STANDBY	3'-0"	3'-0"	7'-0"	1.34"	F	MTL	1	MTL	2/6-2.4	3/6-2.4
C005A	C011	CORRIDOR	C005A	ELECT - VOG	3'-0"	3'-0"	7'-0"	1.34"	F	MTL	1	MTL	2/6-2.4	3/6-2.4
C006	C017	CORRIDOR	C006	ELECT - LIFE SAFETY	3'-0"	3'-0"	7'-0"	1.34"	F	MTL	1	MTL	2/6-2.4	3/6-2.4
C007	C008	PLUMBING ROOM	C007	GENERATOR PANELS	3'-0"	3'-0"	7'-0"	1.34"	F	MTL	1	MTL	2/6-2.4	3/6-2.4
C008	C011	CORRIDOR	C008	ELECT - VOG	3'-0"	3'-0"	7'-0"	1.34"	F	MTL	1	MTL	2/6-2.4	3/6-2.4
C009	C017	CORRIDOR	C009	IDF	3'-0"	3'-0"	7'-0"	1.34"	F	MTL	1	MTL	2/6-2.4	3/6-2.4
C012	C011	CORRIDOR	C012	ELEV MACH	3'-0"	3'-0"	7'-0"	1.34"	F	MTL	1	MTL	2/6-2.4	3/6-2.4
C013	C013	CUST OFF	C017	CORRIDOR	3'-0"	3'-0"	7'-0"	1.34"	F	MTL	3	MTL	2/6-2.4	3/6-2.4
C014	C017	CORRIDOR	C014	RECYCLING ROOM	3'-0"	3'-0"	7'-0"	1.34"	F	MTL	1	MTL	2/6-2.4	3/6-2.4
C015	C017	CORRIDOR	C015	GENERAL SUPPLY	3'-0"	3'-0"	7'-0"	1.34"	F	MTL	1	MTL	2/6-2.4	3/6-2.4
C015B	C017	CORRIDOR	C015B	CLUST	3'-0"	3'-0"	7'-0"	1.34"	F	MTL	1	MTL	2/6-2.4	3/6-2.4
C018	C018	METAL FAB RELATED CR	C010	CORRIDOR	3'-0"	3'-0"	7'-0"	1.34"	F	MTL	3A	MTL	2/6-2.4	3/6-2.4
C019	C010	GENERAL SUPPLY	C019	GENERAL SUPPLY	3'-0"	3'-0"	7'-0"	1.34"	F	MTL	1	MTL	2/6-2.4	3/6-2.4
C020	C020	CUST WORKSHOP	C017	CORRIDOR	3'-0"	3'-0"	7'-0"	1.34"	F	MTL	1	MTL	2/6-2.4	3/6-2.4
C021	C017	CORRIDOR	C021	STORAGE	3'-0"	3'-0"	7'-0"	1.34"	F	MTL	1	MTL	2/6-2.4	3/6-2.4
C021A	C022F	STOR	C019	GENERAL SUPPLY	3'-0"	3'-0"	7'-0"	1.34"	F	MTL	1	MTL	2/6-2.4	3/6-2.4
C022	C010	CORRIDOR	C022	AUTO COLLISION	3'-0"	3'-0"	7'-0"	1.34"	F	MTL	1	MTL	2/6-2.4	3/6-2.4
C022.2	C022	AUTO COLLISION	C002	CORRIDOR	3'-0"	3'-0"	7'-0"	1.34"	FW2	1	MTL	2/6-2.4	3/6-2.4	
C022.3	C022	AUTO COLLISION	C002	AUTO COLLISION	3'-0"	3'-0"	7'-0"	1.34"	F	MTL	5	MTL	1/6-2.4	10/6-2.4
C022.4	C022	AUTO COLLISION	C002	AUTO COLLISION	12'-0"	13'-4 3/8"	1.34"	0H2	ALUM	-	MTL	5/6-2.3	4/6-2.3	
C022.5	C022	AUTO COLLISION	C022	AUTO COLLISION	12'-0"	13'-4 3/8"	1.34"	0H2	ALUM	-	MTL	5/6-2.3	4/6-2.3	
C022.6	C022	AUTO COLLISION	C022	AUTO COLLISION	12'-0"	13'-4 3/8"	1.34"	0H2	ALUM	-	MTL	5/6-2.3	4/6-2.3	
C022.7	C022	AUTO COLLISION	C022	AUTO COLLISION	12'-0"	13'-4 3/8"	1.34"	0H2	ALUM	-	MTL	5/6-2.3	4/6-2.3	
C022.8	C010	CORRIDOR	C022	AUTO COLLISION	3'-0"	3'-0"	7'-0"	1.34"	F	MTL	1	MTL	2/6-2.4	3/6-2.4
C022.10	C019	GENERAL SUPPLY	C022	AUTO COLLISION	3'-0"	3'-0"	7'-0"	1.34"	F	MTL	1	MTL	2/6-2.4	3/6-2.4
C022.11	C019	GENERAL SUPPLY	C022	AUTO COLLISION	3'-0"	3'-0"	7'-0"	1.34"	F	MTL	1	MTL	2/6-2.4	3/6-2.4
C022.12	C022	AUTO COLLISION	C022	AUTO COLLISION	3'-6"	3'-6"	7'-7"	1.34"	WM	ALUM	-	ALUM	-	-
C022B	C0208	STORAGE	C022	AUTO COLLISION	3'-0"	3'-0"	7'-10"	1.34"	WM	ALUM	-	ALUM	-	-
C022C	C02	AUTO COLLISION	C022C	TLT	3'-0"	3'-0"	7'-0"	1.34"	F	MTL	1	MTL	1/6-2.4	1/6-2.4
C022D.1	C022	AUTO COLLISION	C022D	RELATED CR	3'-10"	3'-10"	7'-0"	1.34"	FW1	MTL	1	MTL	1/6-2.4	1/6-2.4
C022D.2	C002	CORRIDOR	C022D	RELATED CR	3'-0"	3'-0"	7'-0"	1.34"	FW2	MTL	1	MTL	2/6-2.4	3/6-2.4
C022D.3	C0208	STORAGE	C022D	AUTO COLLISION	3'-0"	3'-0"	7'-0"	1.34"	FW2	MTL	1	MTL	2/6-2.4	3/6-2.4
C023	C023	TEAM LOCKER	C017	CORRIDOR	3'-0"	3'-0"	7'-0"	1.34"	F	MTL	1	MTL	2/6-2.4	3/6-2.4
C024.1	C024	COACH OFF	C002	CORRIDOR	3'-0"	3'-0"	7'-0"	1.34"	F	MTL	1	MTL	2/6-2.4	3/6-2.4
C024.2	C024	COACH OFF	C002	TEAM LOCKER	3'-0"	3'-0"	7'-0"	1.34"	F	MTL	1	MTL	2/6-2.4	3/6-2.4
C025	C025	SHOWER	C002	CORRIDOR	3'-0"	3'-0"	7'-0"	1.34"	F	MTL	1	MTL	2/6-2.4	3/6-2.4
C026.1	C026	COACH OFF	C002	CORRIDOR	3'-0"	3'-0"	7'-0"	1.34"	F	MTL	1	MTL	2/6-2.4	3/6-2.4
C026.2	C027	TEAM LOCKER	C002	COACH OFF	3'-0"	3'-0"	7'-0"	1.34"	F	MTL	1	MTL	2/6-2.4	3/6-2.4
C027	C002	CORRIDOR	C027	TEAM LOCKER	3'-0"	3'-0"	7'-0"	1.34"	F	MTL	1	MTL	2/6-2.4	3/6-2.4
C001	C002	CORRIDOR	C001	CUST STORAGE	3'-0"	3'-0"	7'-0"	1.34"	F	MTL	1	MTL	2/6-2.4	3/6-2.4
D003.1.1	D003	AUTO TECHNOLOGY	D003	AUTO TECHNOLOGY	3'-0"	3'-0"	7'-0"	1.34"	F	MTL	3A	MTL	2/6-2.4	3/6-2.4
D003.2	D003	AUTO TECHNOLOGY	D003	AUTO TECHNOLOGY	14'-0"	13'-4 3/8"	1.34"	0H2	ALUM	-	MTL	5/6-2.3	4/6-2.3	
D003.3	D003	AUTO TECHNOLOGY	D003	AUTO TECHNOLOGY	3'-0"	3'-0"	7'-0"	1.34"	F	MTL	5	MTL	1/6-2.4	10/6-2.4
D003.4	D003	AUTO TECHNOLOGY	D003	AUTO TECHNOLOGY	16'-0"	13'-4 3/8"	1.34"	0H2	ALUM	-	MTL	5/6-2.3	4/6-2.3	
D003.5	D003	AUTO TECHNOLOGY	D003	AUTO TECHNOLOGY	3'-0"	3'-0"	7'-0"	1.34"	F	MTL	5	MTL	1/6-2.4	10/6-2.4
D003.6	D002	CORRIDOR	D003	AUTO TECHNOLOGY	3'-0"	3'-0"	7'-0"	1.34"	F	MTL	3A	MTL	2/6-2.4	3/6-2.4
D003C	D003C	TLT	D003C	LOCKER	3'-0"	3'-0"	7'-0"	1.34"	F	MTL	1	MTL	2/6-2.4	3/6-2.4
D003D.1	D003D	RELATED CR	D003	AUTO TECHNOLOGY	3'-0"	3'-0"	7'-0"	1.34"	F	MTL	3	MTL	2/6-2.4	3/6-2.4
D003D.2	D003	AUTO TECHNOLOGY	D003D	RELATED CR	3'-10"	3'-10"	7'-0"	1.34"	F	MTL	1	MTL	2/6-2.4	3/6-2.4
D003D.3	D002	CORRIDOR	D003D	RELATED CR	3'-0"	3'-0"	7'-0"	1.34"	F	MTL	2	MTL	2/6-2.4	3/6-2.4
D003D.4	D003E	STOR	D003D	RELATED CR	3'-0"	3'-0"	7'-0"	1.34"	F	MTL	1	MTL	2/6-2.4	3/6-2.4
D003F	D003F	TOOL CRIB	D003D	AUTO TECHNOLOGY	3'-0"	3'-0"	7'-2"	1.34"	WM	ALUM	-	ALUM	-	-
D003G	D003G	STOR	D003G	TOOL CRIB	3'-0"	3'-0"	7'-2"	1.34"	WM	ALUM	-	ALUM	-	-
D003H	D003	AUTO TECHNOLOGY	D003H	SMALL ENGINES	3'-6"	3'-6"	7'-4"	1.34"	F	MTL	1	MTL	2/6-2.4	3/6-2.4
D003J	D003H	SMALL ENGINES	D003H	STOR	3'-0"	3'-0"	7'-0"	1.34"	F	MTL	1	MTL	2/6-2.4	3/6-2.4
E2.1	E2	ELEV #2	C011	CORRIDOR	3'-0"	3'-0"	7'-0"	1.34"	F	MTL	1	MTL	2/6-2.4	3/6-2.4
S3.1	S3	STAIR 3	D002	CORRIDOR	3'-0"	3'-0"	7'-0"	1.34"	FW1	MTL	1	MTL	2/6-2.4	3/6-2.4
S6.1	S6	STAIR 6	D002	CORRIDOR	3'-0"	3'-0"	7'-0"	1.34"	FW1	MTL	1	MTL	2/6-2.4	3/6-2.4
S6.2	S6	STAIR 6	D002	CORRIDOR	3'-0"	3'-0"	7'-0"	1.34"	FW1	MTL	1	MTL	2/6-2.4	3/6-2.4
S7.1	S7	STAIR 7	C010	CORRIDOR	3'-10"	3'-10"	8'-0"	1.34"	F	MTL	1	MTL	2/6-2.4	3/6-2.4
S7.2	S7	STAIR 7	C010	CORRIDOR	3'-0"	3'-0"	7'-0"	1.34"	FW1	MTL	1	MTL	2/6-2.4	3/6-2.4
B.O. PLANK @ LOWER LEVEL MEZZANINE														
M002A	M002A	ELECT RM	M002	MEZZANINE	3'-0"	3'-0"	7'-0"	1.34"	F	MTL	1	MTL	1/6-2.4	1/6-2.4
M003A	M003	MEZZANINE	M003A	ELECT RM	3'-0"	3'-0"	7'-0"	1.34"	F	MTL	1	MTL	1/6-2.4	1/6-2.4
T.O. SLAB @ FIRST FLOOR														
A103	A108	KITCHEN	A104	DRY STOR	3'-0"	3'-0"	7'-0"	1.34"	F	MTL	1	MTL	1/6-2.4	1/6-2.4
A104	A108	KITCHEN	A104	OFF	3'-0"	3'-0"	7'-0"	1.34"	F	MTL	3	MTL	1/6-2.4	1/6-2.4
A105A	A105	STAFF LOCKER RM	A105A	CL	3'-0"	3'-0"	7'-0"	1.34"	F	MTL	1	MTL	1/6-2.4	1/6-2.4
A106	A106	TLT	A106	STAFF LOCKER RM	3'-0"	3'-0"	7'-0"	1.34"	F	MTL	1	MTL	1/6-2.4	1/6-2.4
A107	A105	STAFF LOCKER RM	A107	TLT	3'-0"	3'-0"	7'-0"	1.34"	F	MTL	1	MTL	1/6-2.4	1/6-2.4
A108A	A114	CAFETERIA	A108A	DISH WASHING	14'-0"	13'-4 3/8"	1.34"	0H2	ALUM	-	MTL	5/6-2.3	4/6-2.3	
A108B	A108	KITCHEN	A108B	CL	3'-0"	3'-0"	7'-0"	1.34"	F	MTL	1	MTL	2/6-2.4	3/6-2.4
A108C	A108	RECEIVING	A108C	CL	3'-0"	3'-0"	7'-0"	1.34"	F	MTL	1	MTL	2/6-2.4	3/6-2.4
A109	A110	RECEIVING	A109	RECYCLING ROOM	3'-0"	3'-0"	7'-0"	1.34"	F	MTL	1	MTL	2/6-2.4	3/6-2.4
A110	A110	RECEIVING	A110	RECEIVING	3'-0"	3'-0"	7'-0"	1.34"	F	MTL	1	MTL	2/6-2.4	3/6-2.4
A110.2	A110	RECEIVING	A108	KITCHEN	3'-0"	3'-0"	7'-0"	1.34"	F	MTL	1	MTL	2/6-2.4	3/6-2.4
A110.3	A110.3	RECEIVING	A110.3	RECEIVING	3'-0"	3'-0"	7'-0"	1.34"	FW2	MTL	1	MTL	2/6-2.4	3/6-2.4
A110.4	A110.4	RECEIVING	A110	RECEIVING	8'-0"	10'-0"	3"	R	MTL	-	MTL	1/6-2.4	23/6-2.4	
A111.1	A111	STAFF LUNCH RM	A114	CAFETERIA	3'-0"	3'-0"	7'-0"	1.34"	AL2	ALUM	CW	ALUM	-	-
A111.2	A111	STAFF LUNCH RM	A111	STAFF LUNCH RM	3'-0"	3'-0"	7'-0"	1.34"	AL2	ALUM	CW	ALUM	-	-
A112.1	A112	SERVRY	A114	CAFETERIA	6'-0"	10'-0"	2"	RG	MTL	-	MTL	15/6-2.4	22/6-2.4	
A112.2	A112	SERVRY	A114	CAFETERIA	6'-0"	10'-0"	2"	RG	MTL	-	MTL	15/6-2.4	22/6-2.4	
A112.3	A112	SERVRY	A114											

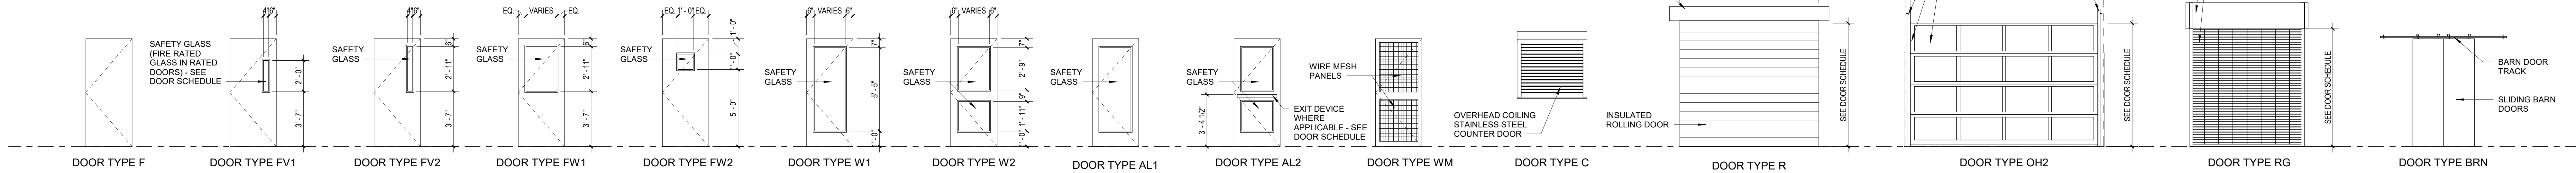


1 DOOR TYPES
1/4" = 1'-0"

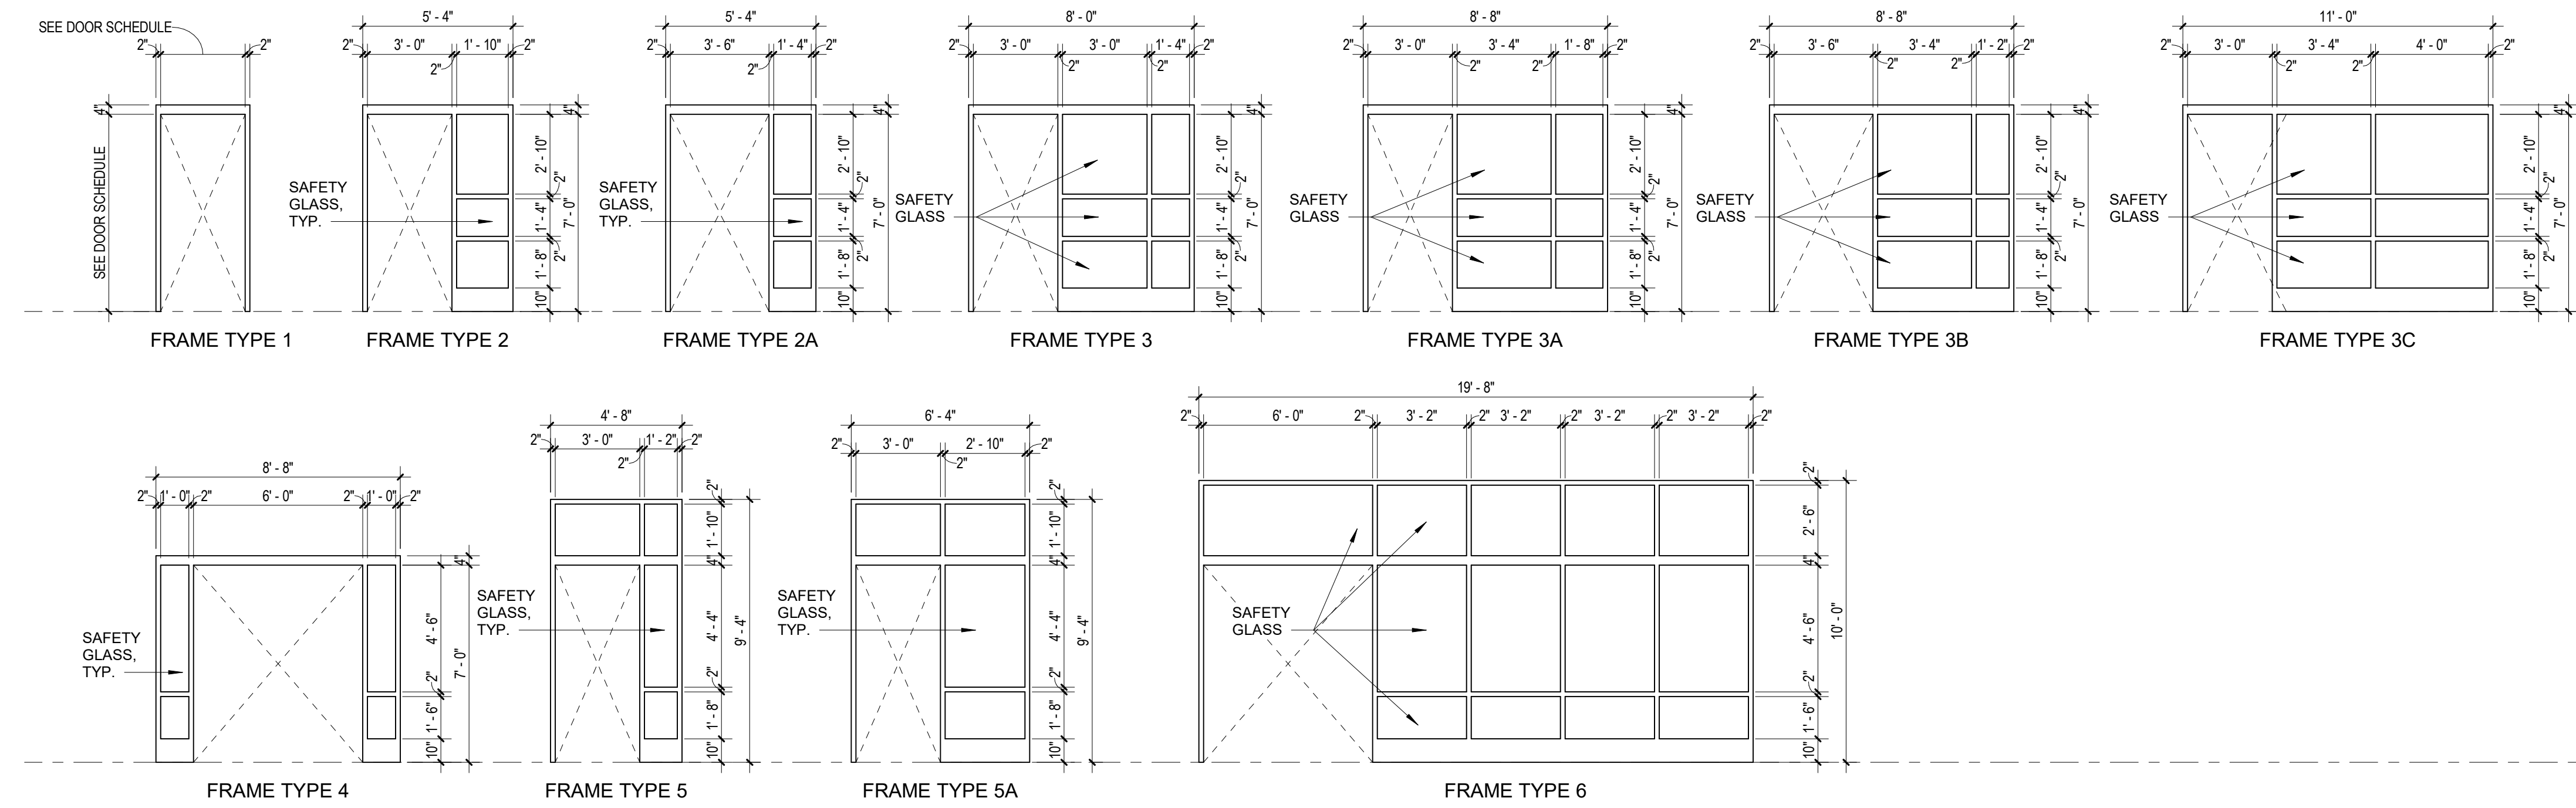


2 FRAME TYPES
1/4" = 1'-0"

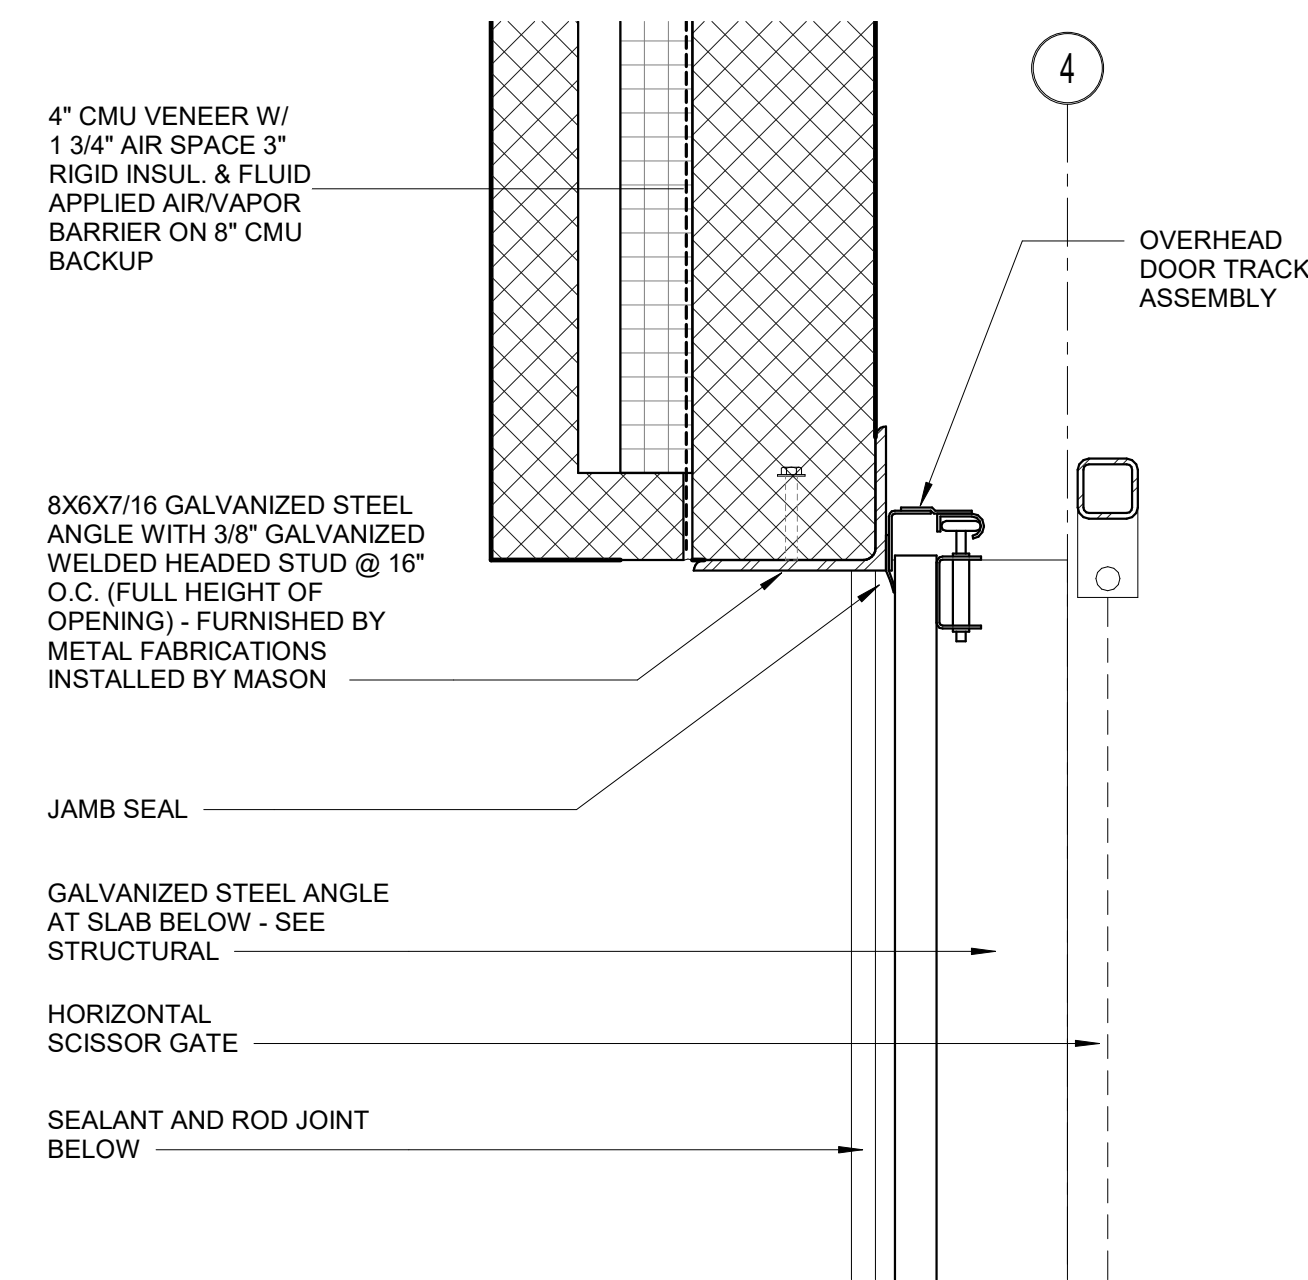


3 OVERHEAD DOOR JAMB DETAIL
1 1/2" = 1'-0"

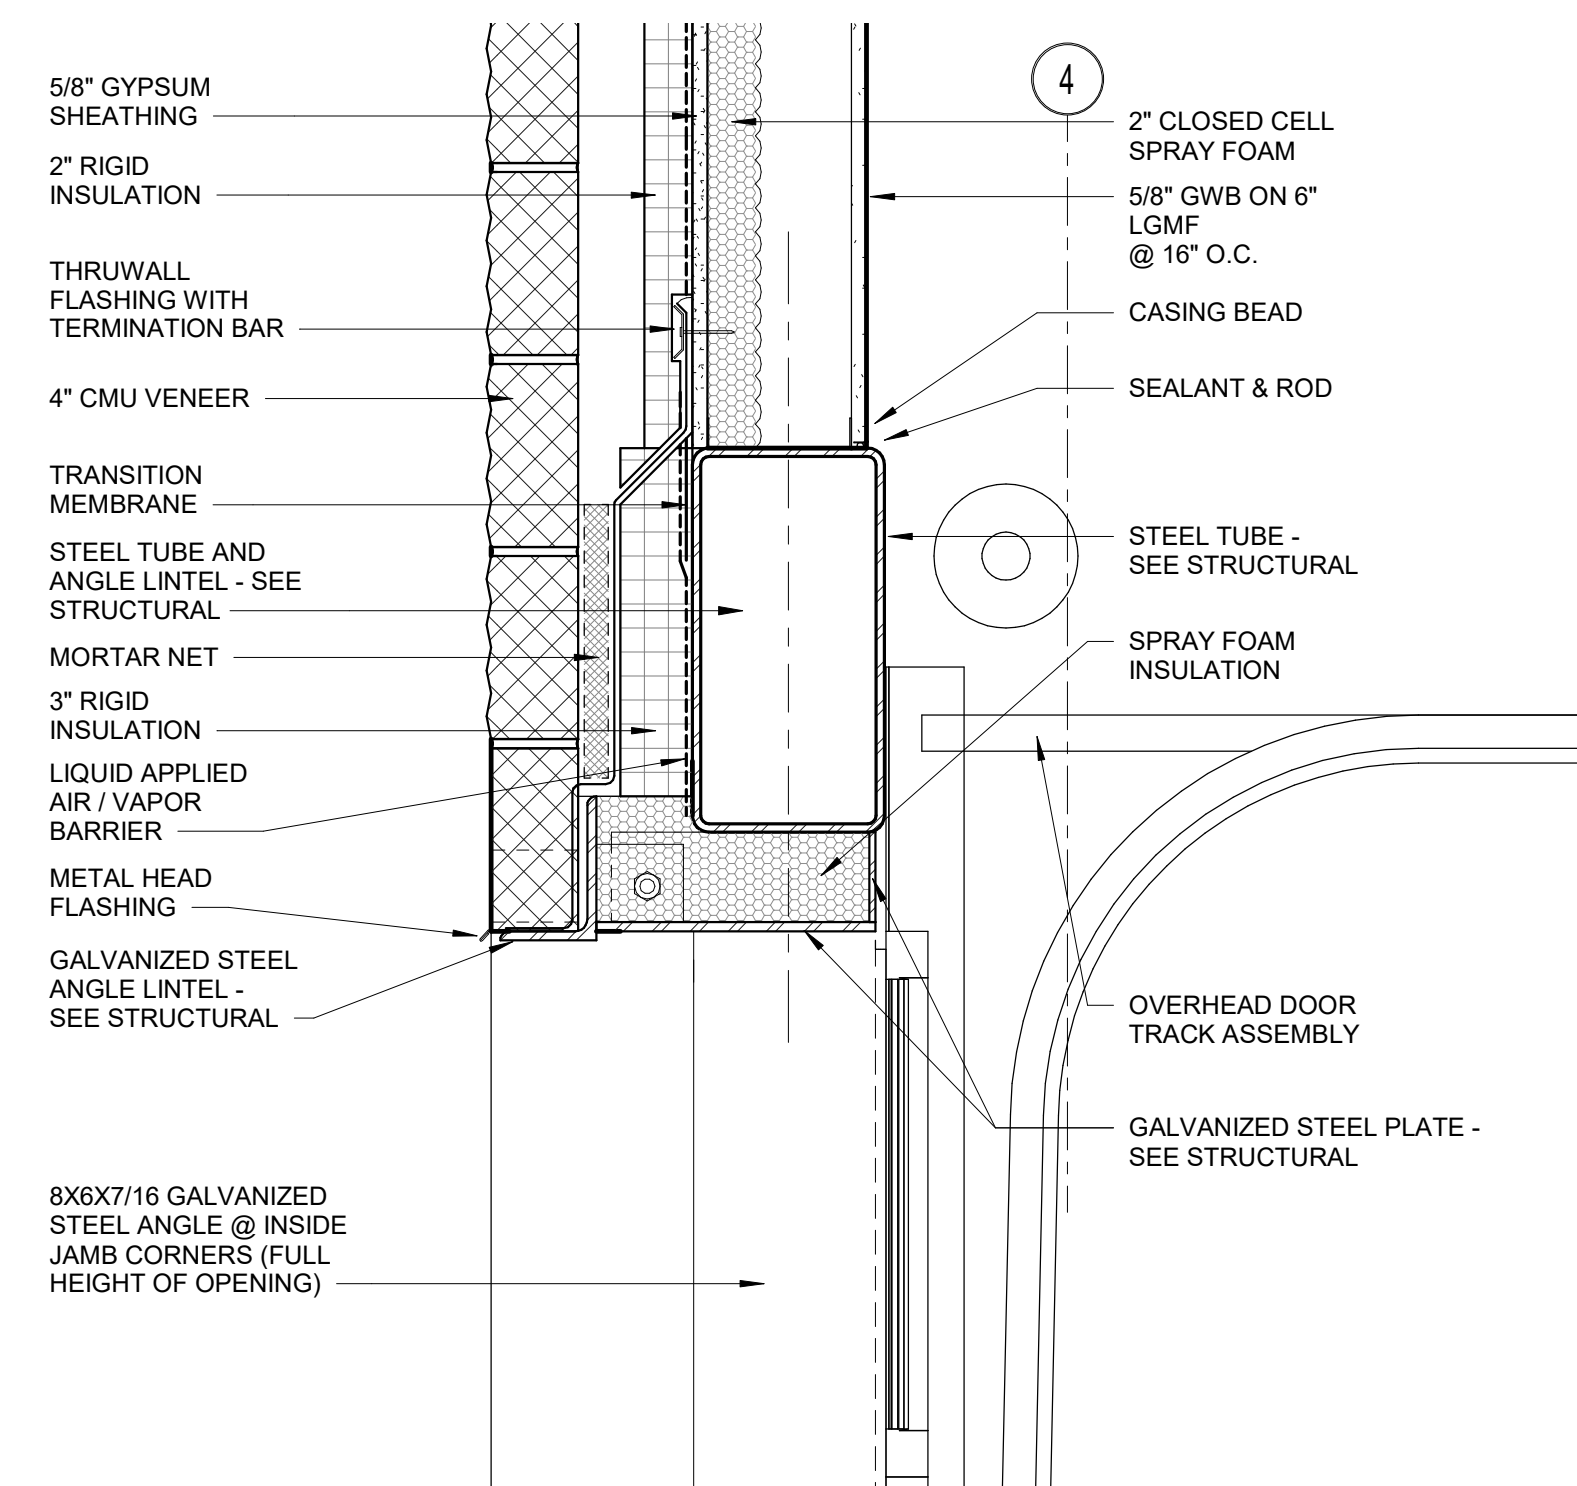


4 OVERHEAD DOOR HEAD DETAIL
1 1/2" = 1'-0"

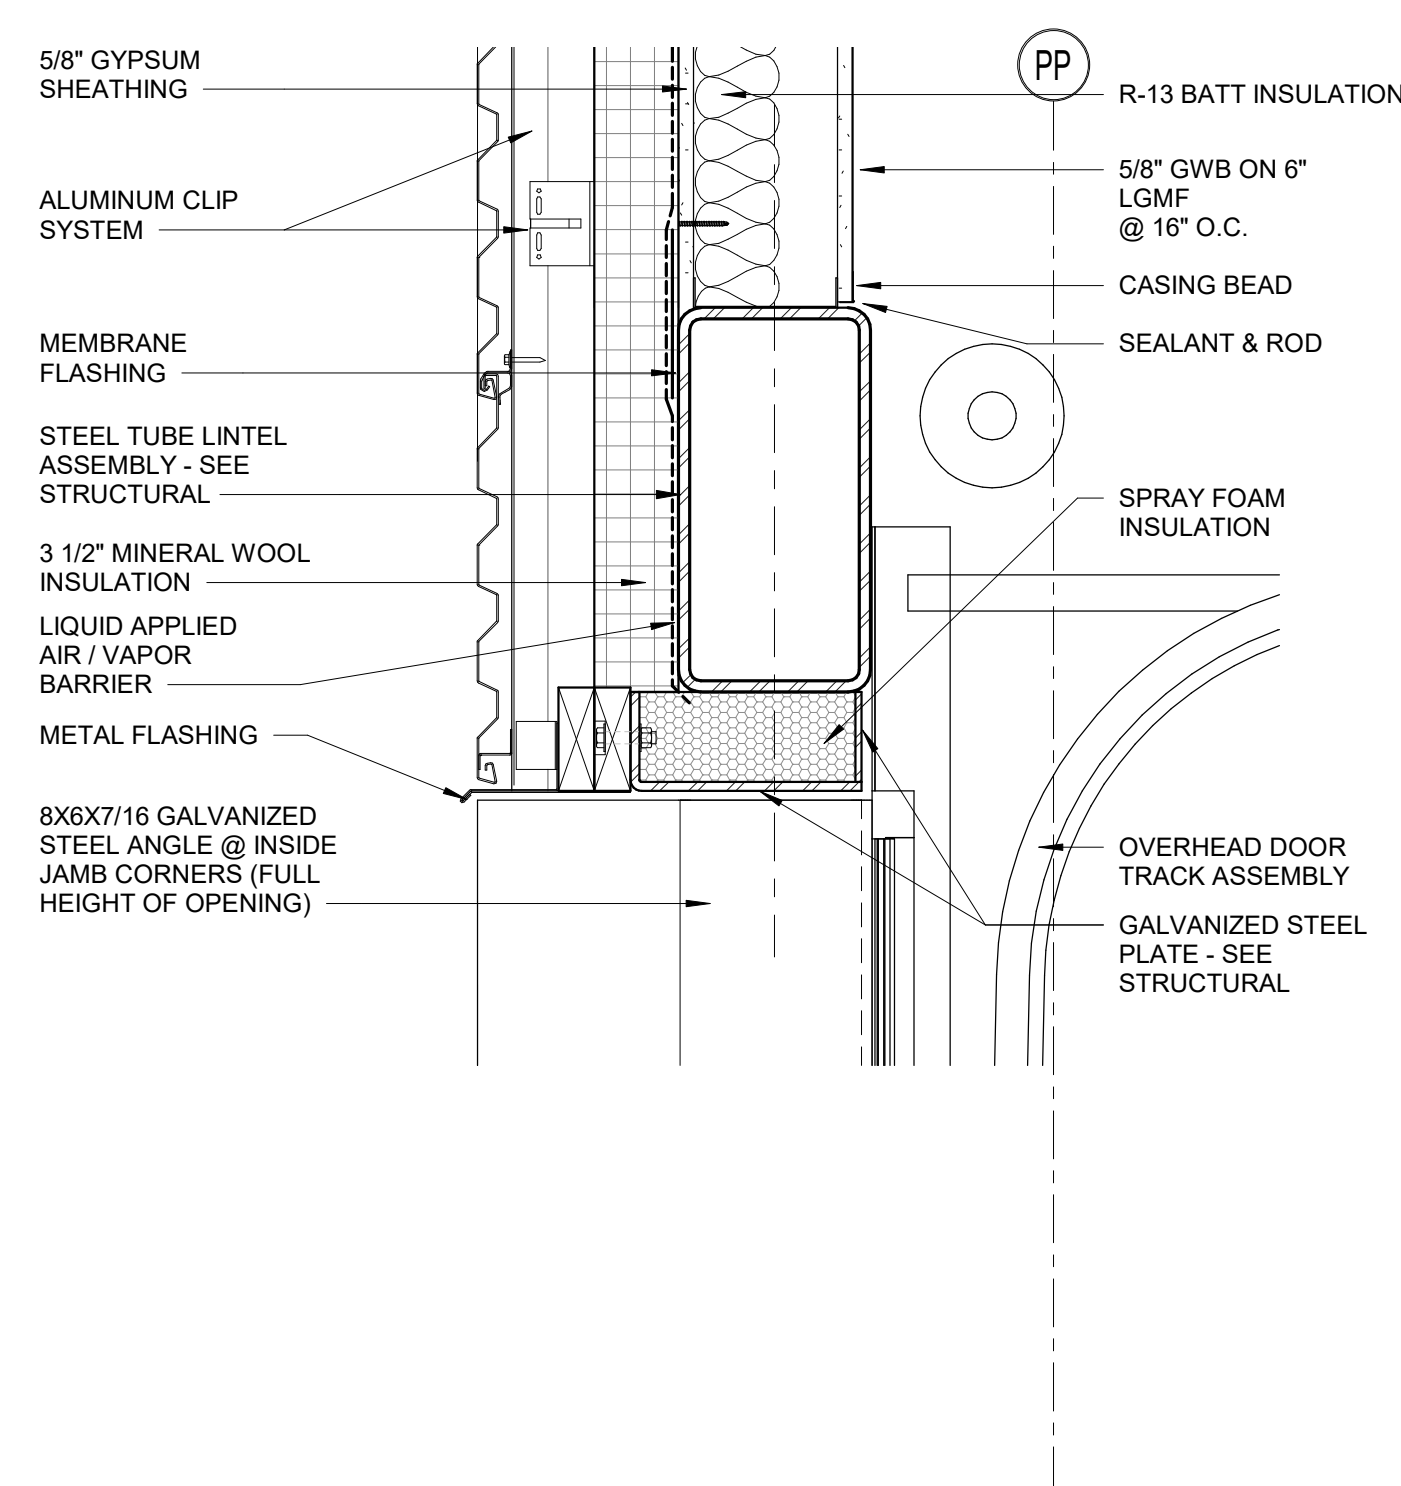


5 OVERHEAD DOOR HEAD DETAIL
1 1/2" = 1'-0"

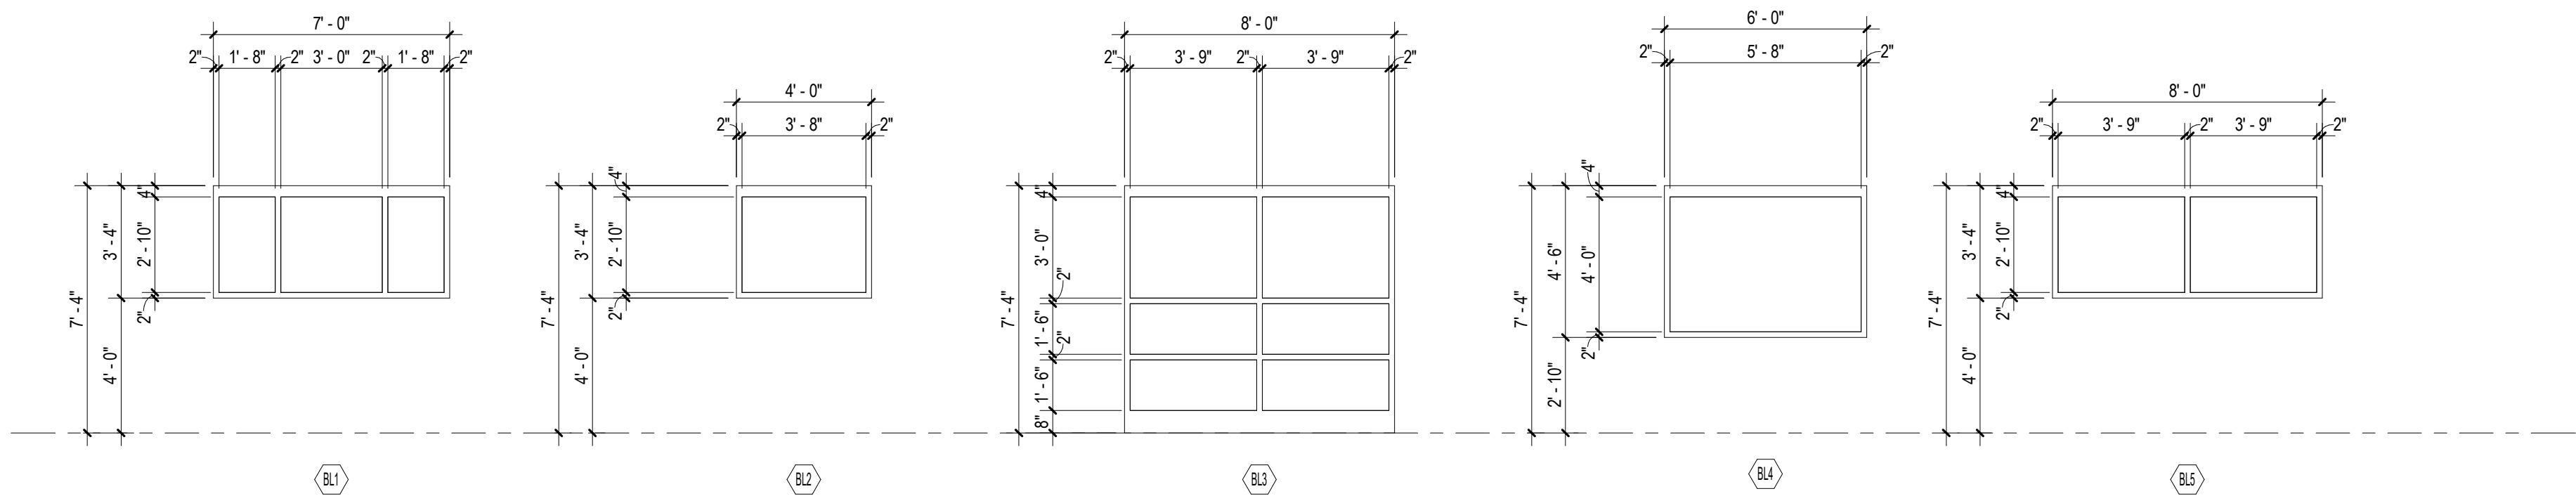

6 BORROWED LIGHT TYPES
1/4" = 1'-0"

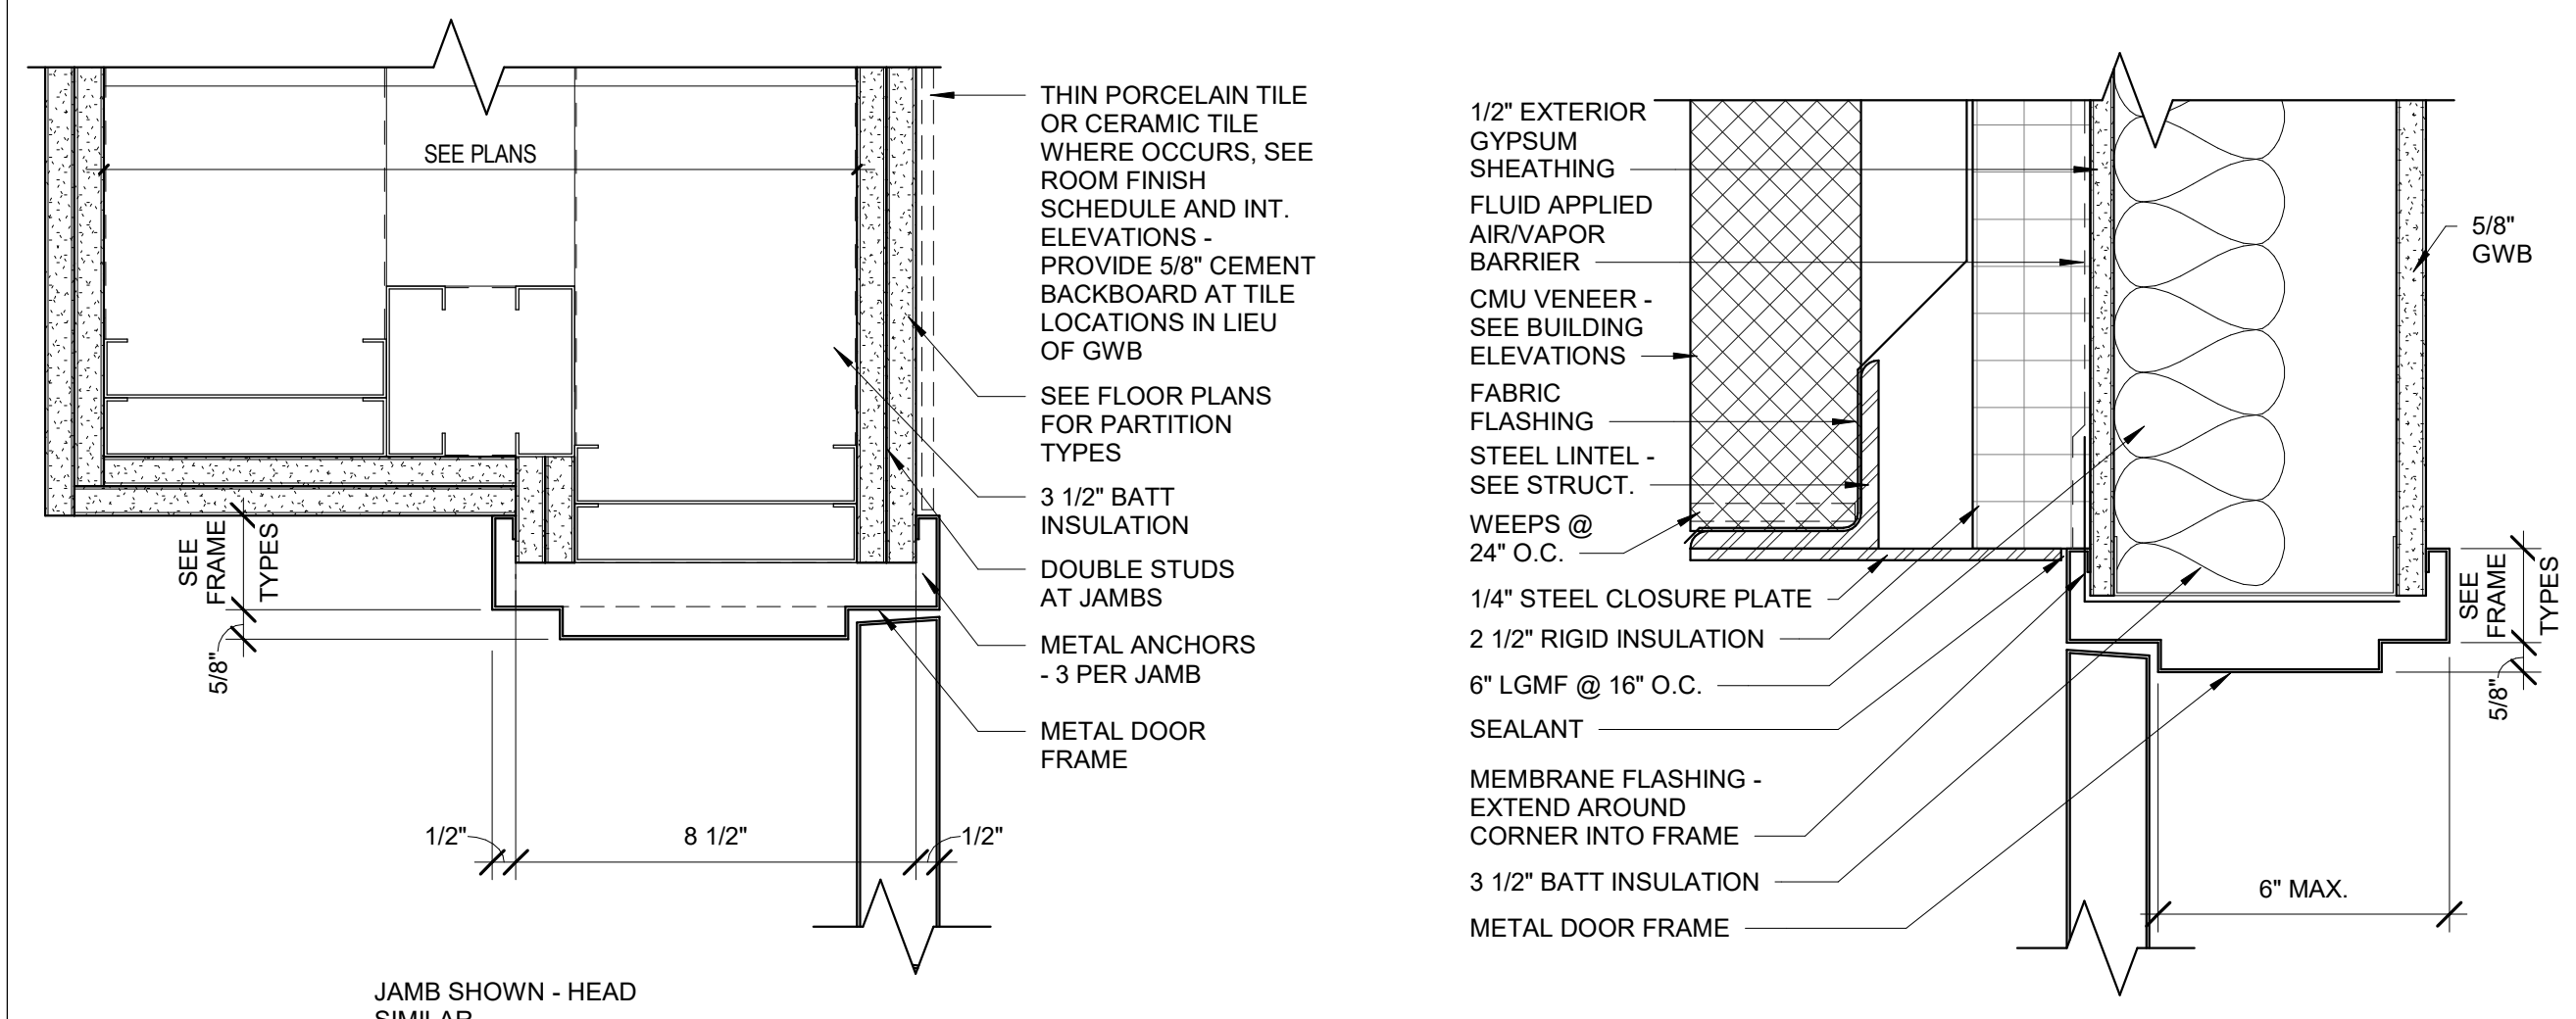


25 DOOR JAMB DETAIL
3" = 1'-0"

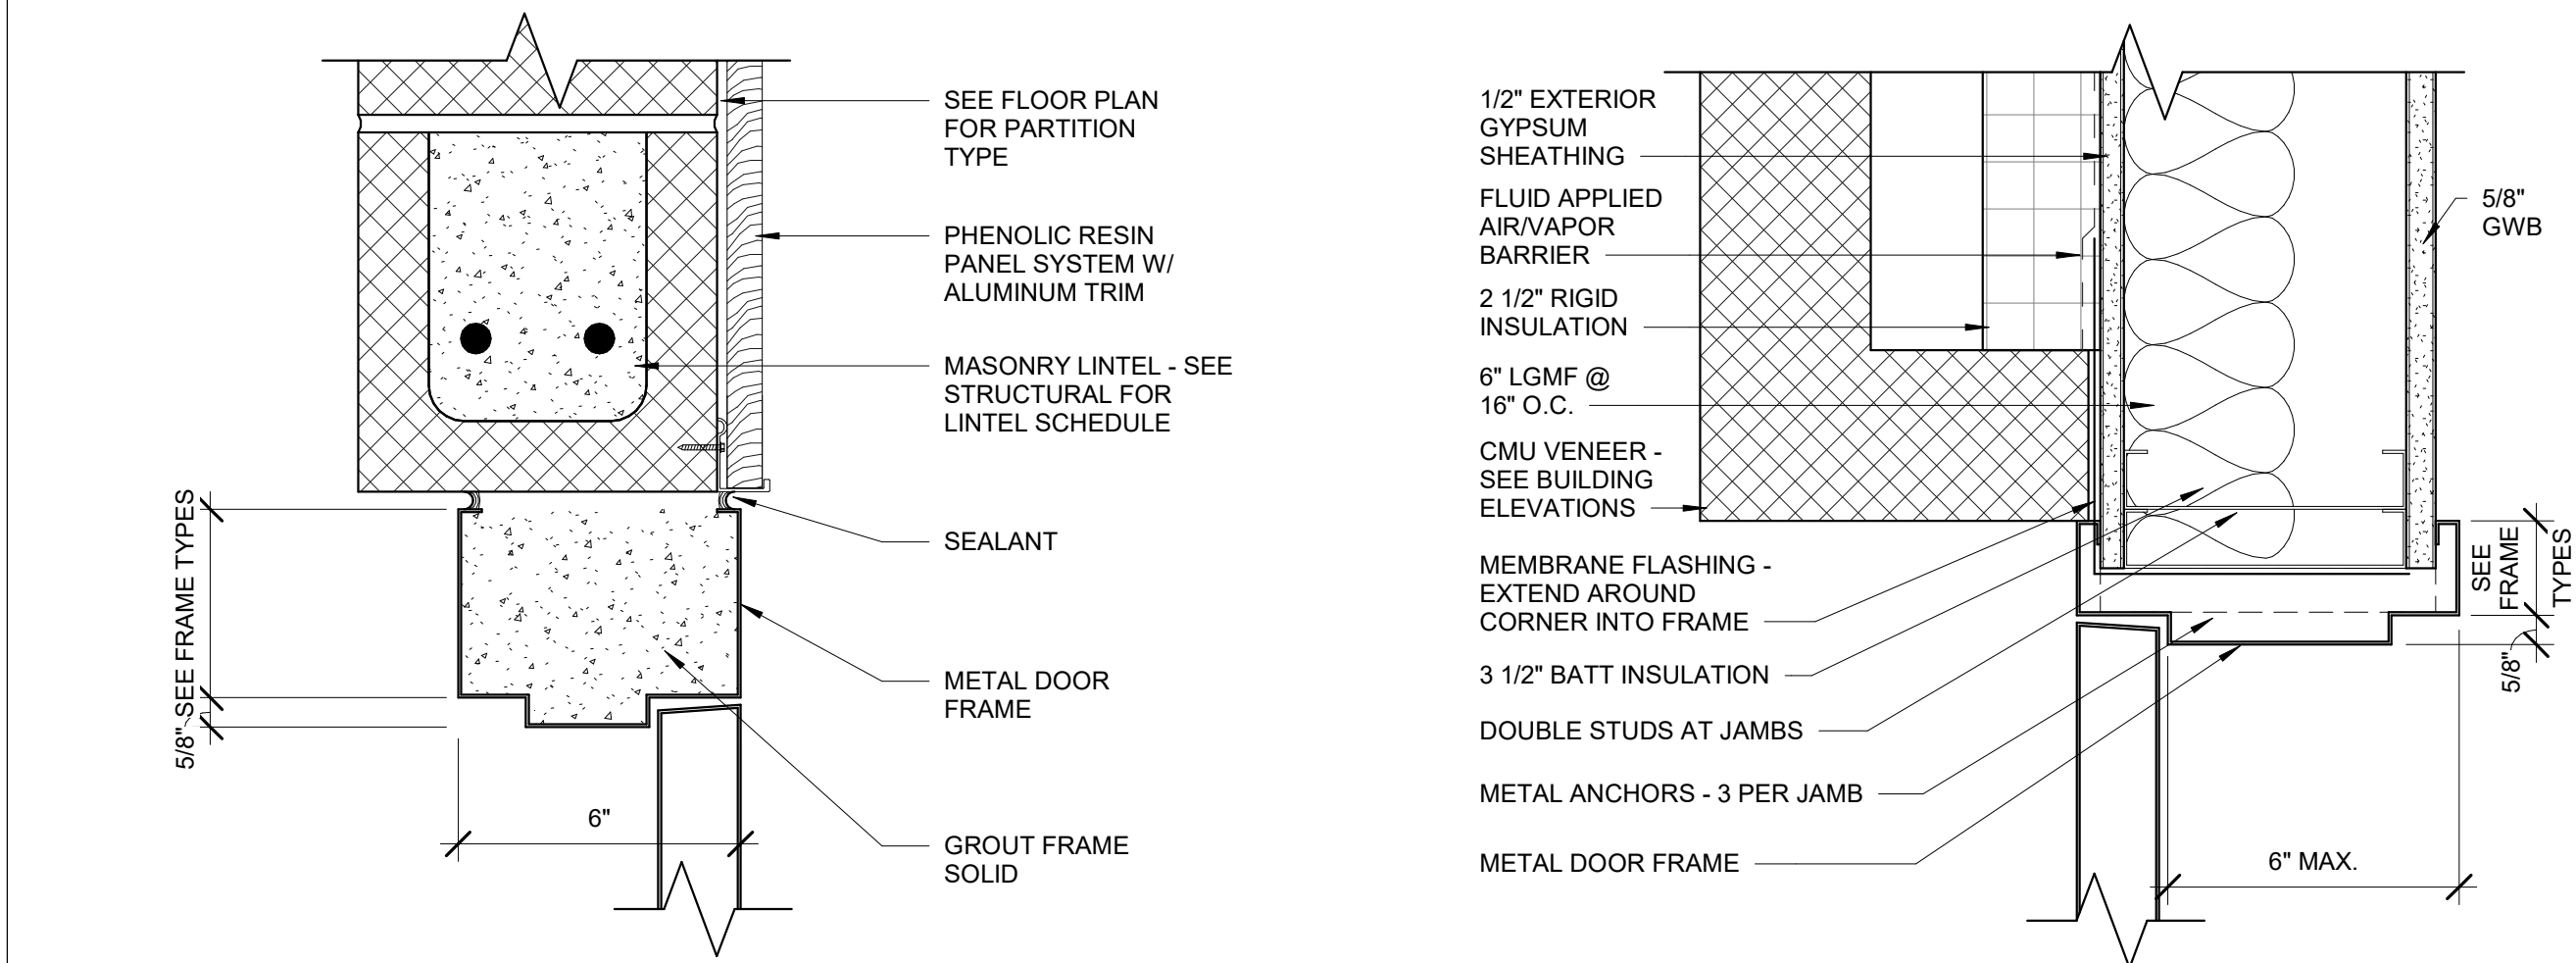


21 DOOR HEAD DETAIL
3" = 1'-0"

19 DOOR HEAD DETAIL
3" = 1'-0"

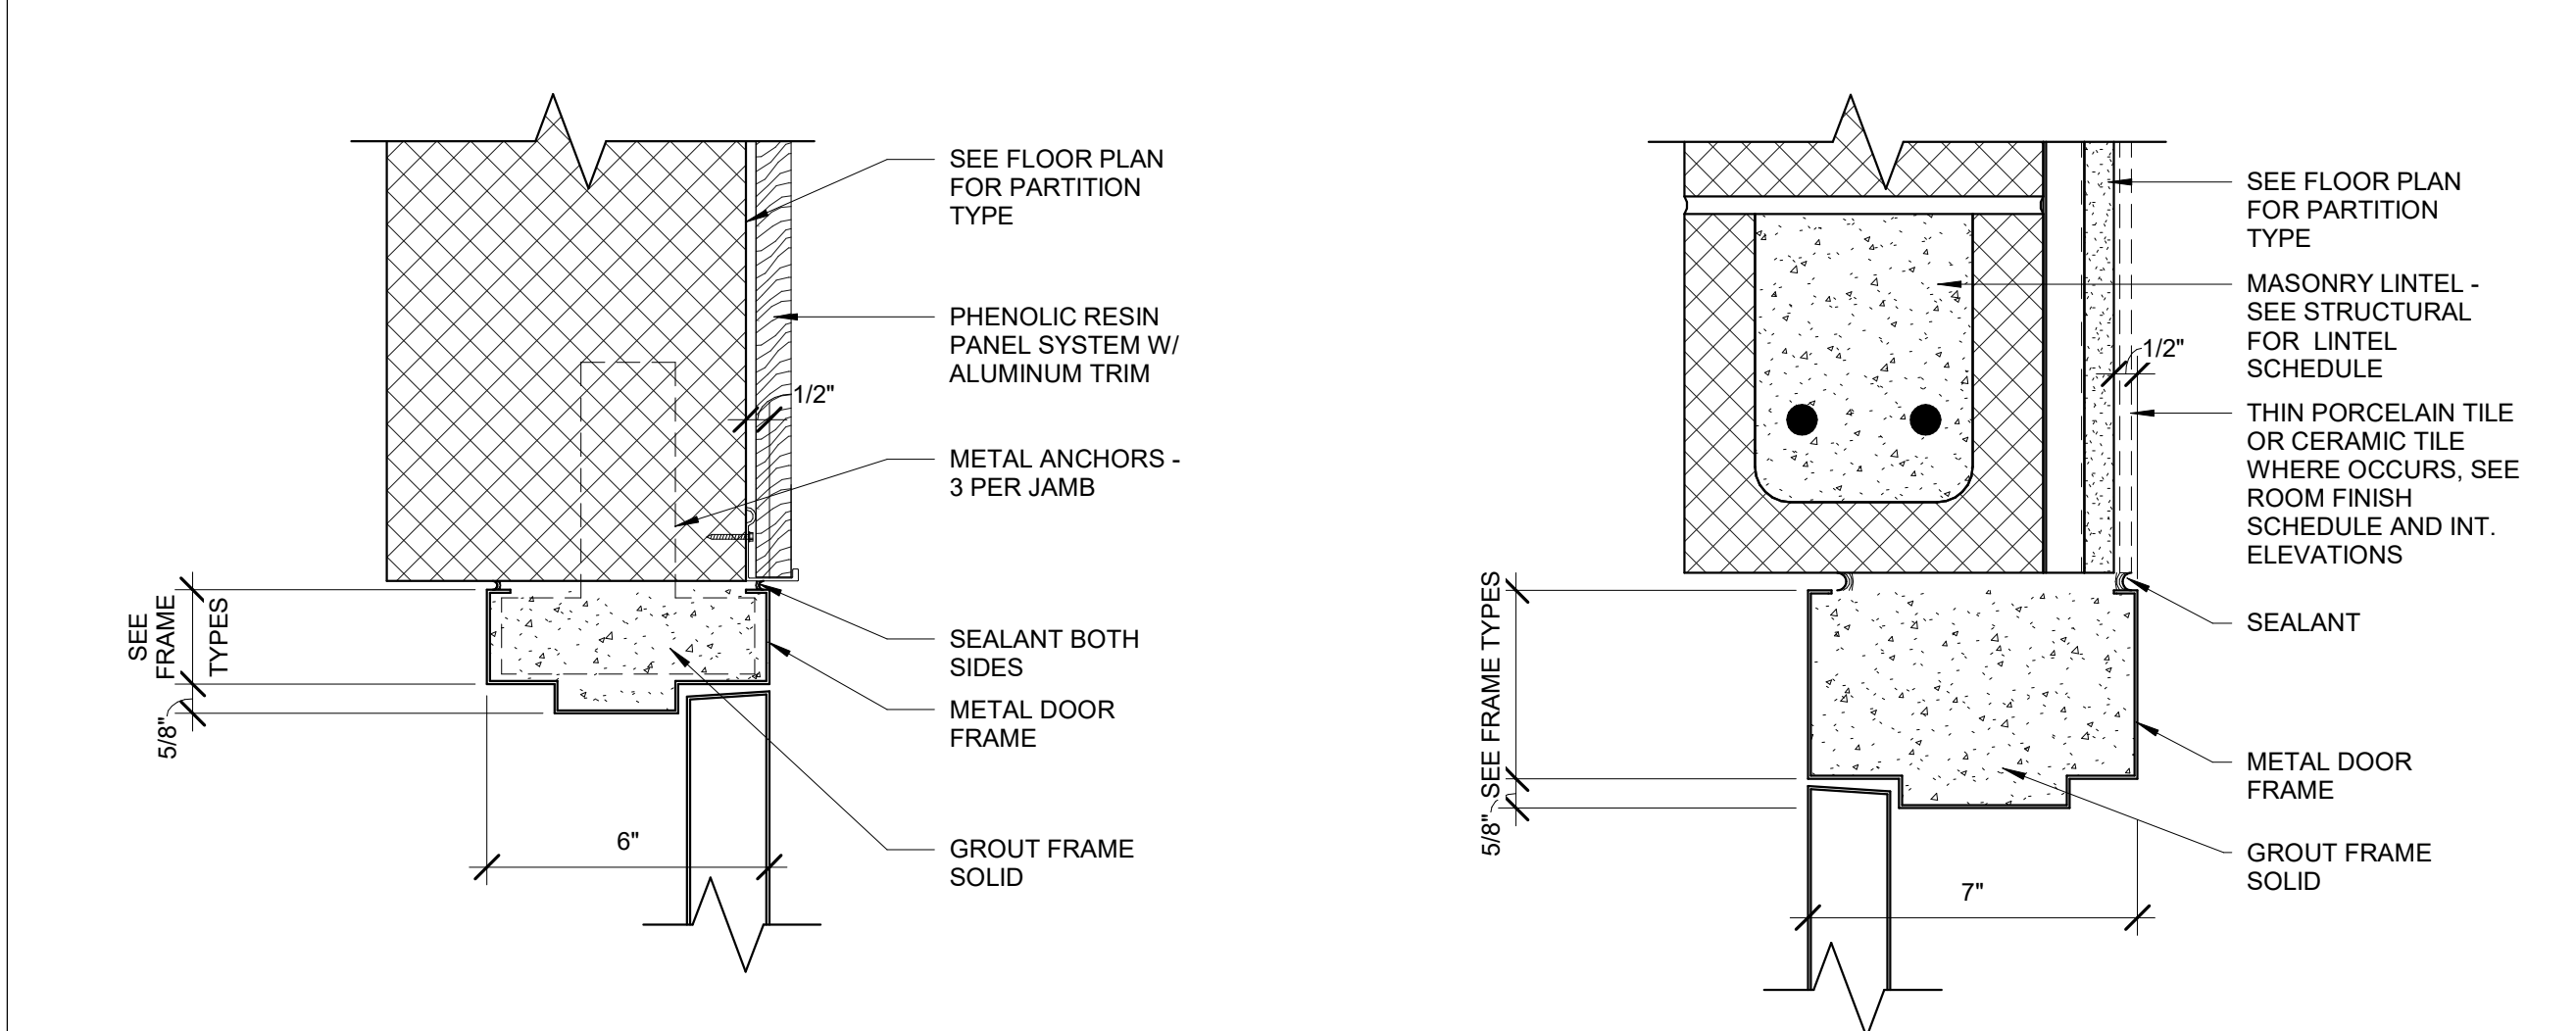


18 DOOR JAMB DETAIL
3" = 1'-0"

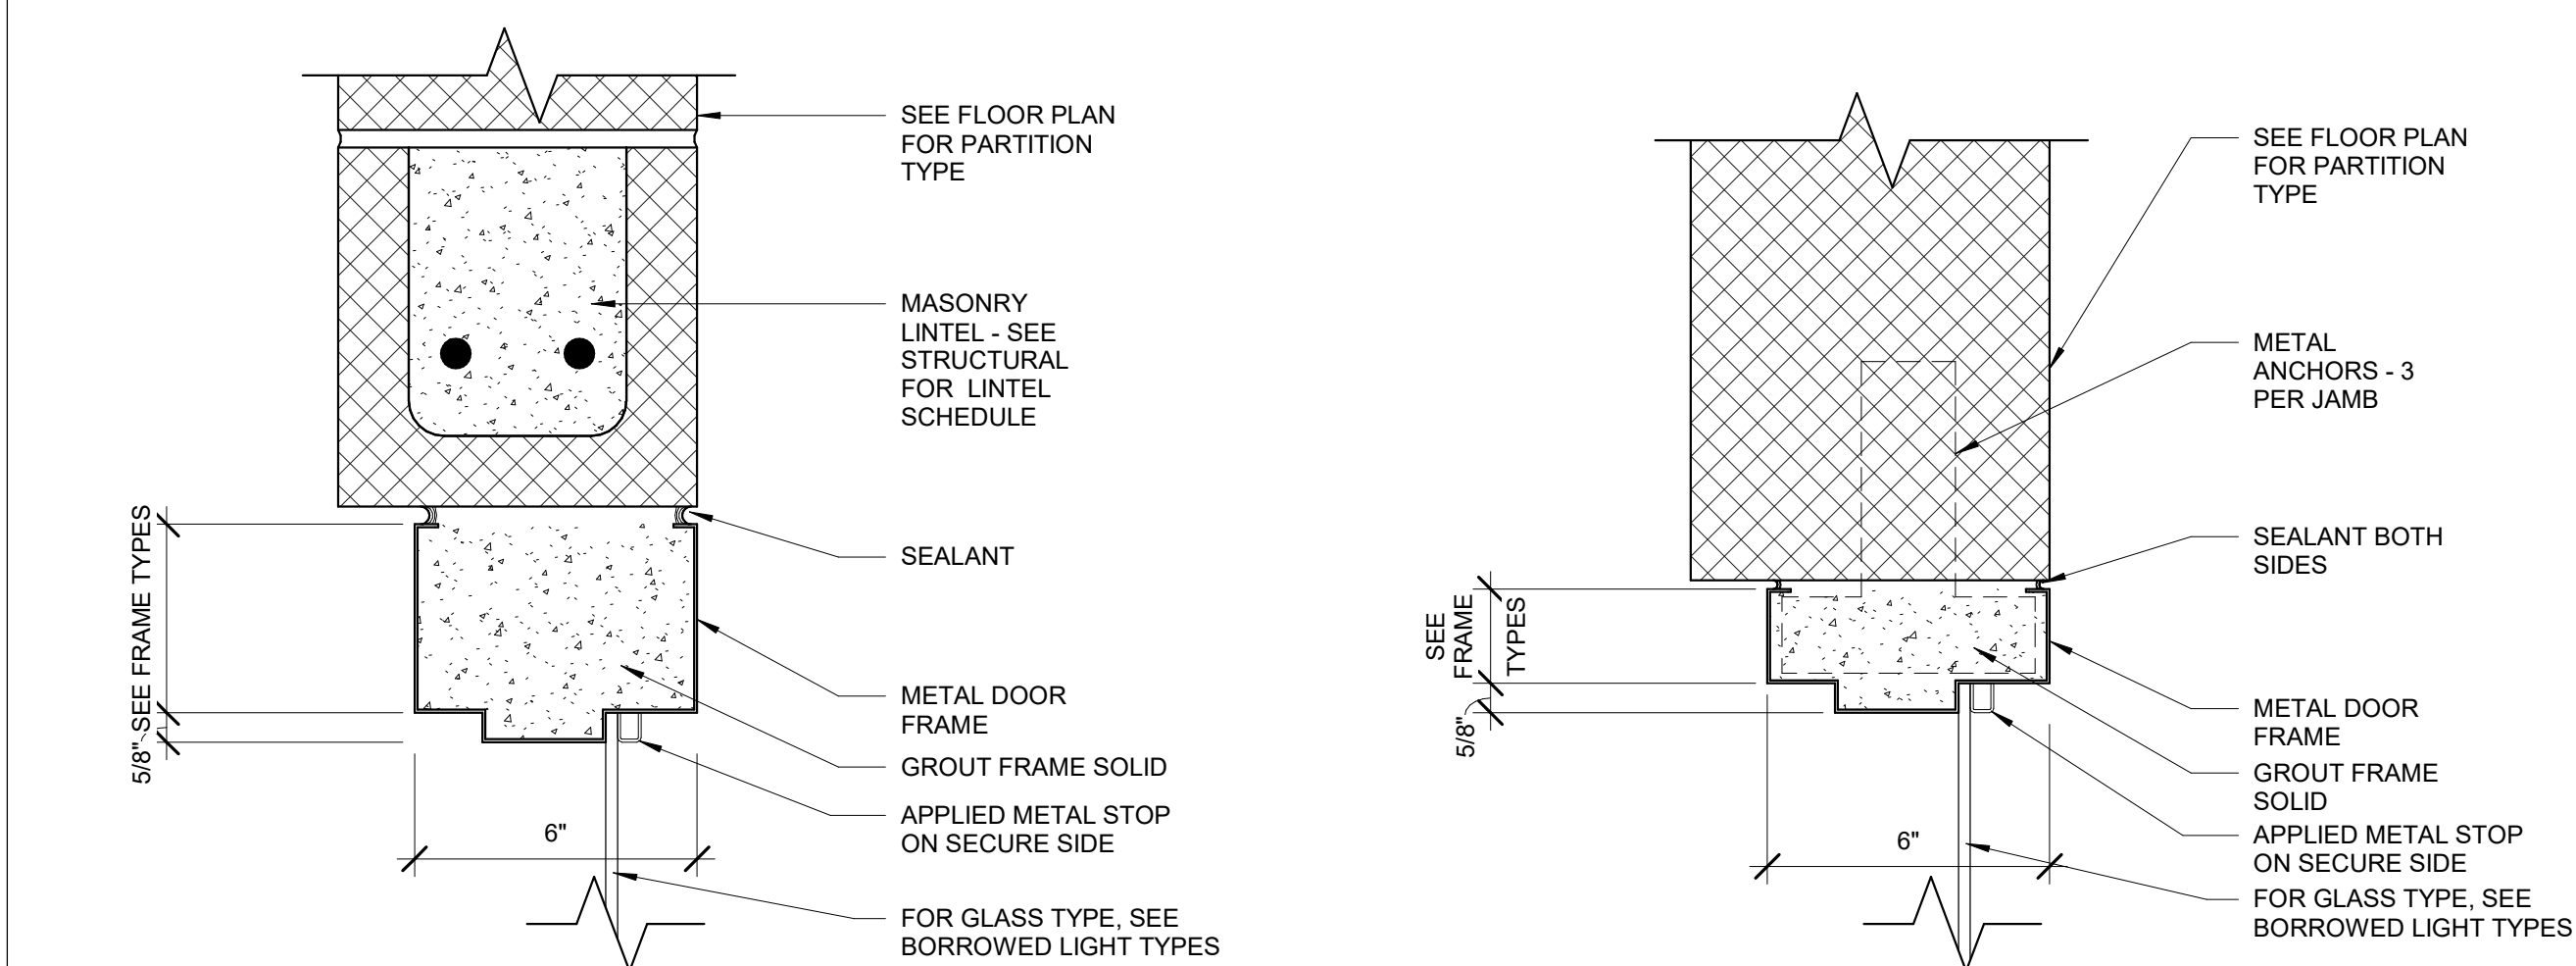


17 DOOR HEAD DETAIL
3" = 1'-0"

7 BORROWED LIGHT HEAD-CMU
3" = 1'-0"

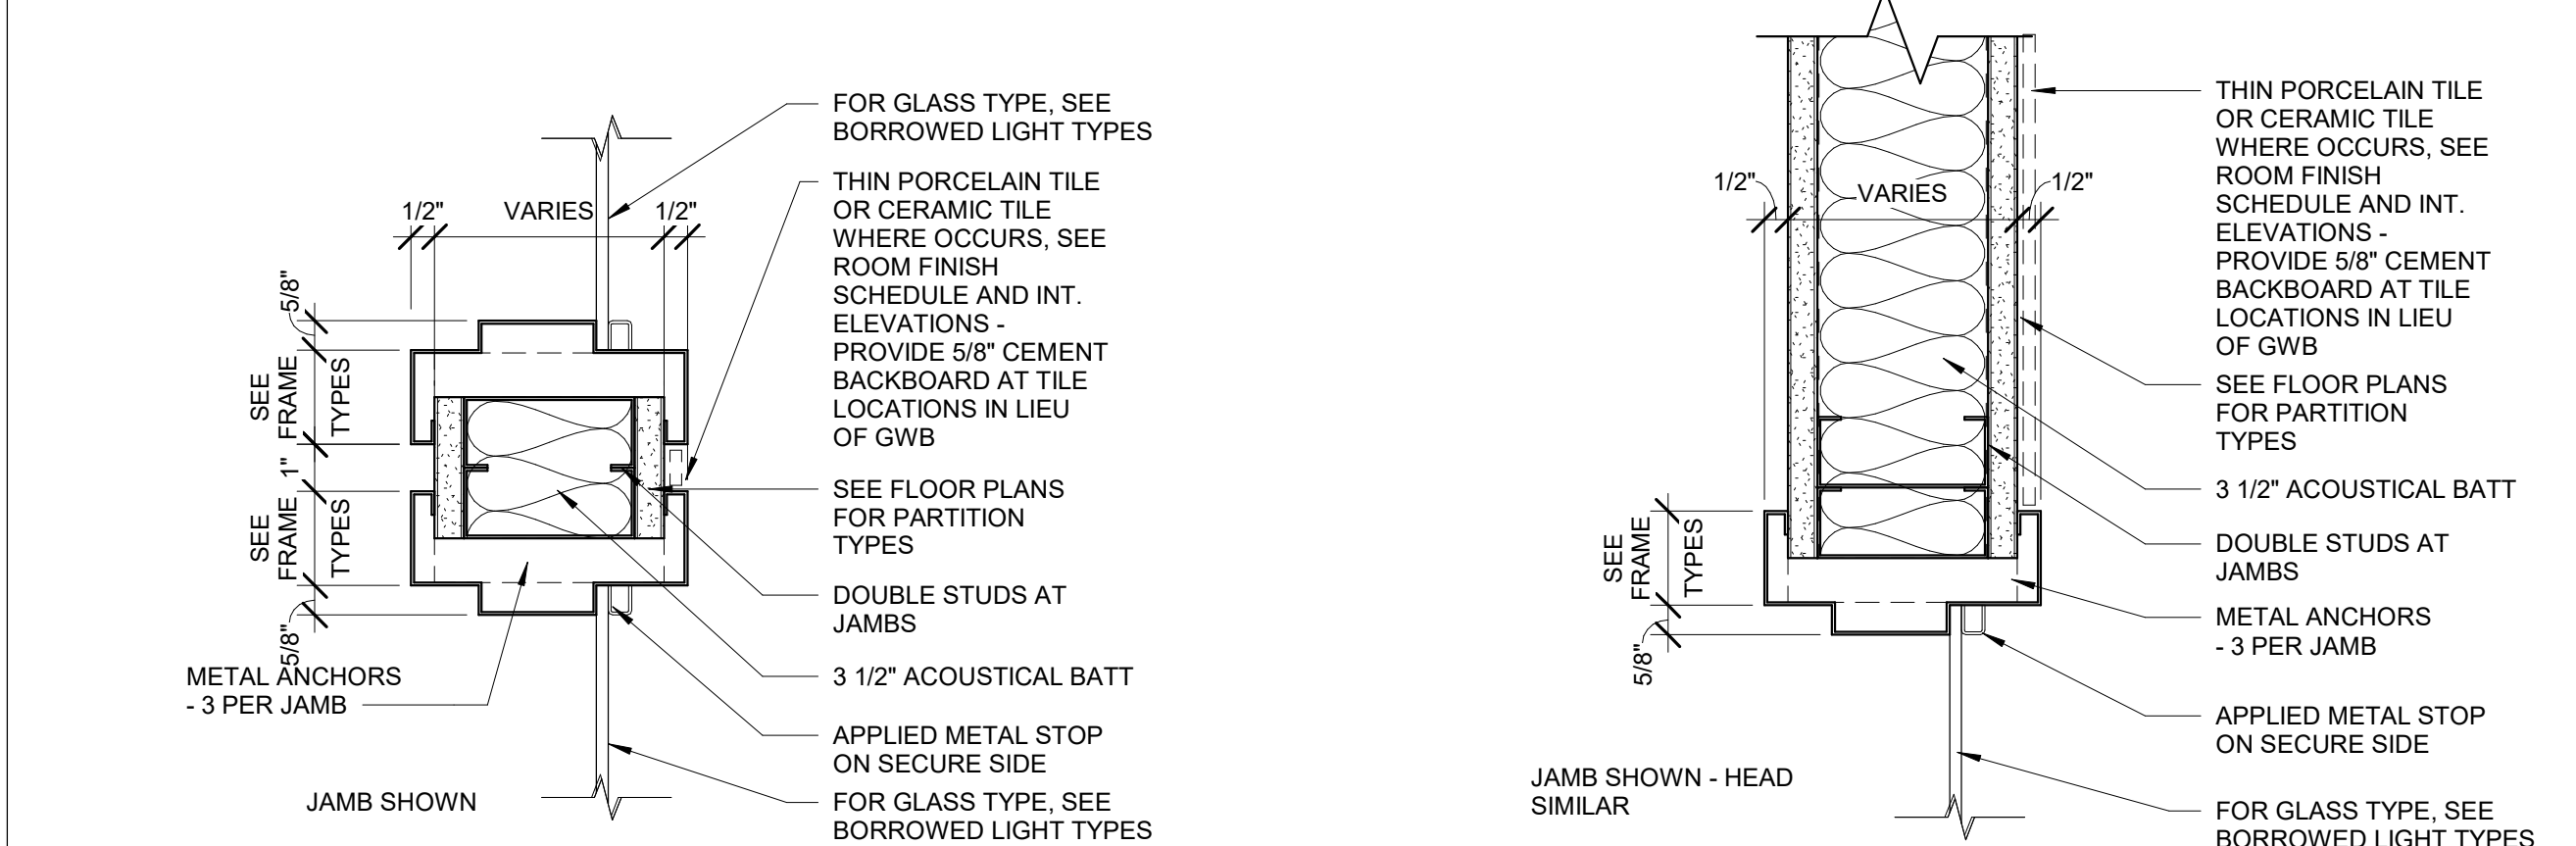


6 BORROWED LIGHT JAMB DETAIL
3" = 1'-0"


8 BORROW LIGHT JAMB DETAIL-CMU
3" = 1'-0"

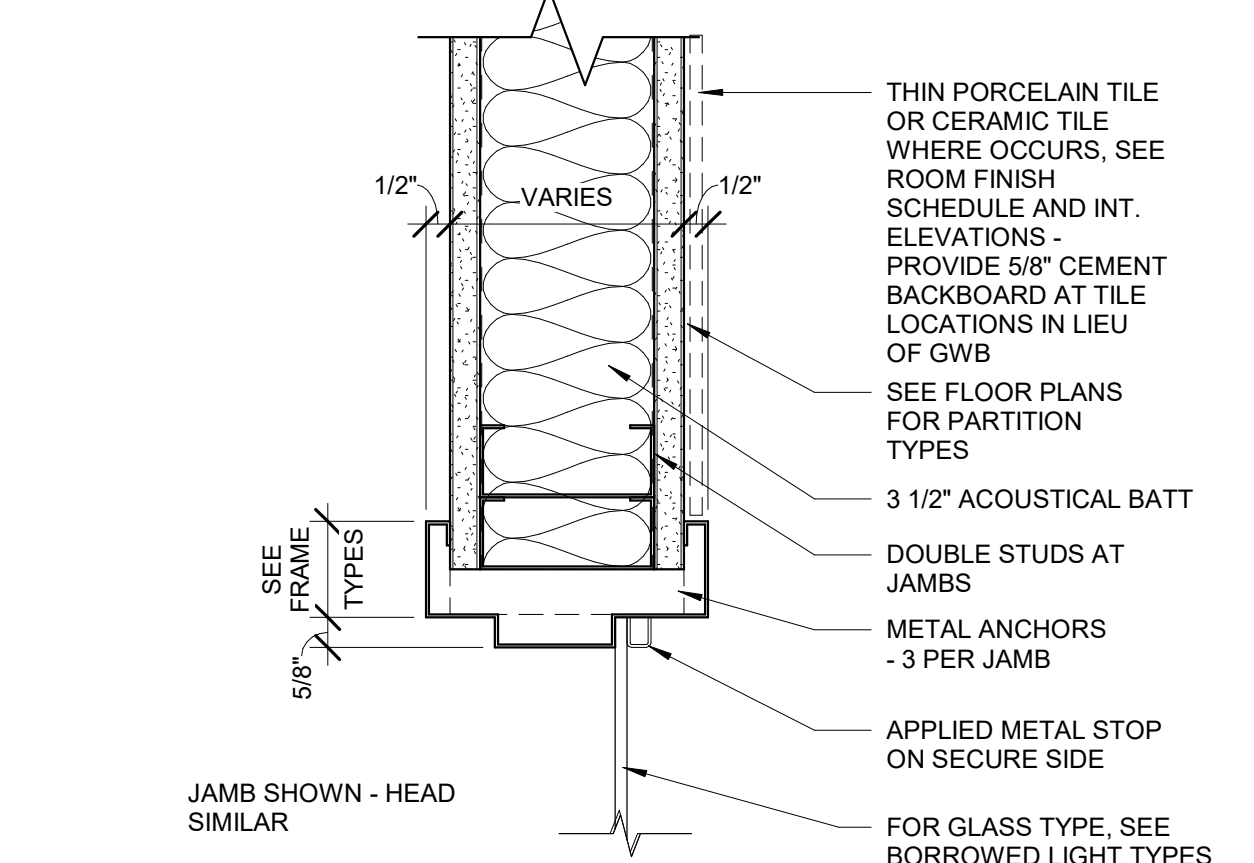


5 BORROWED LIGHT JAMB DETAIL
3" = 1'-0"

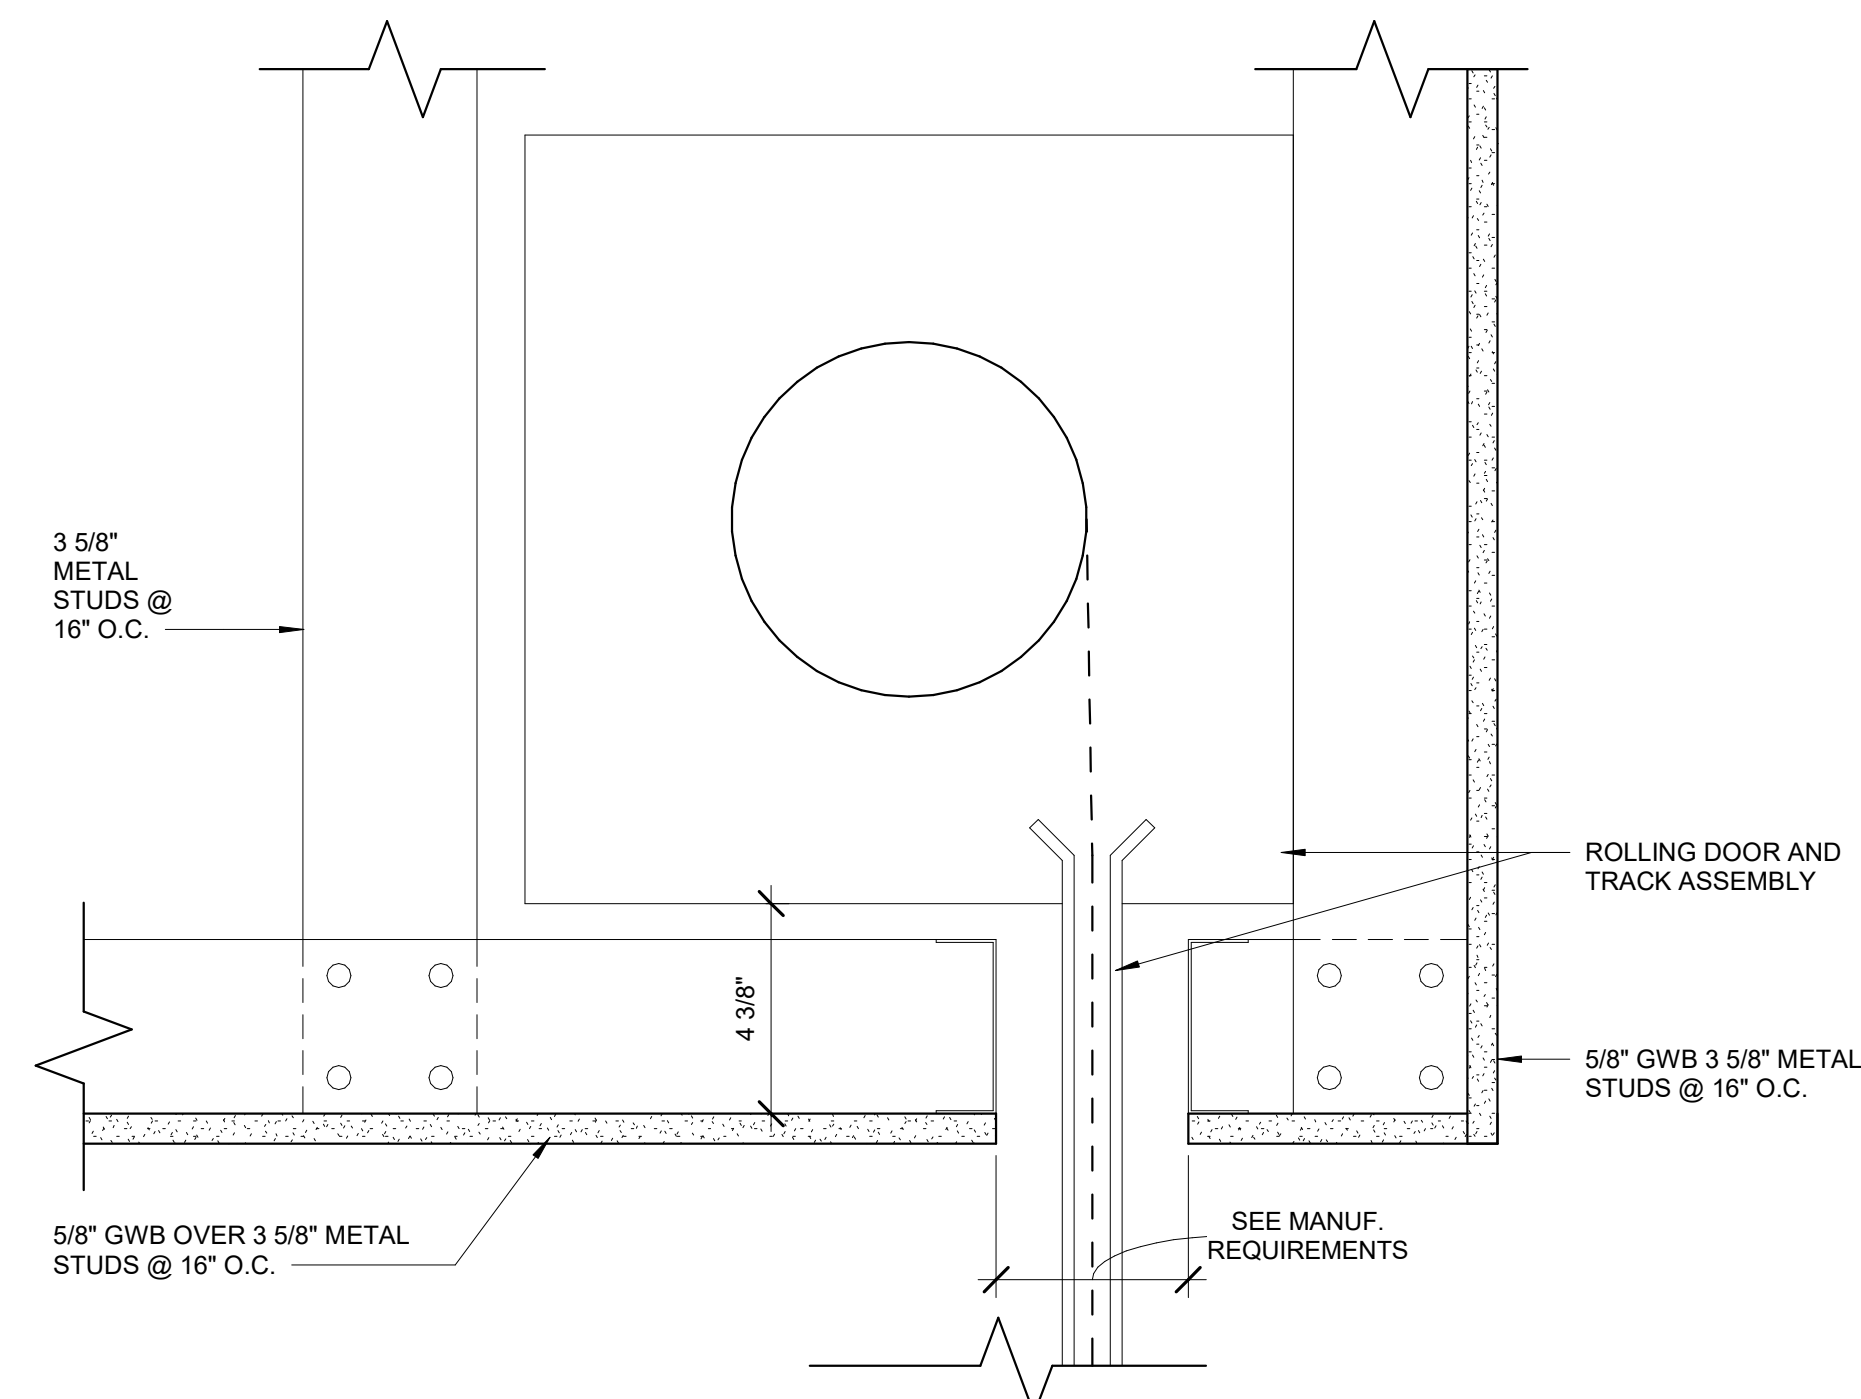


22 DOOR HEAD DETAIL
3" = 1'-0"

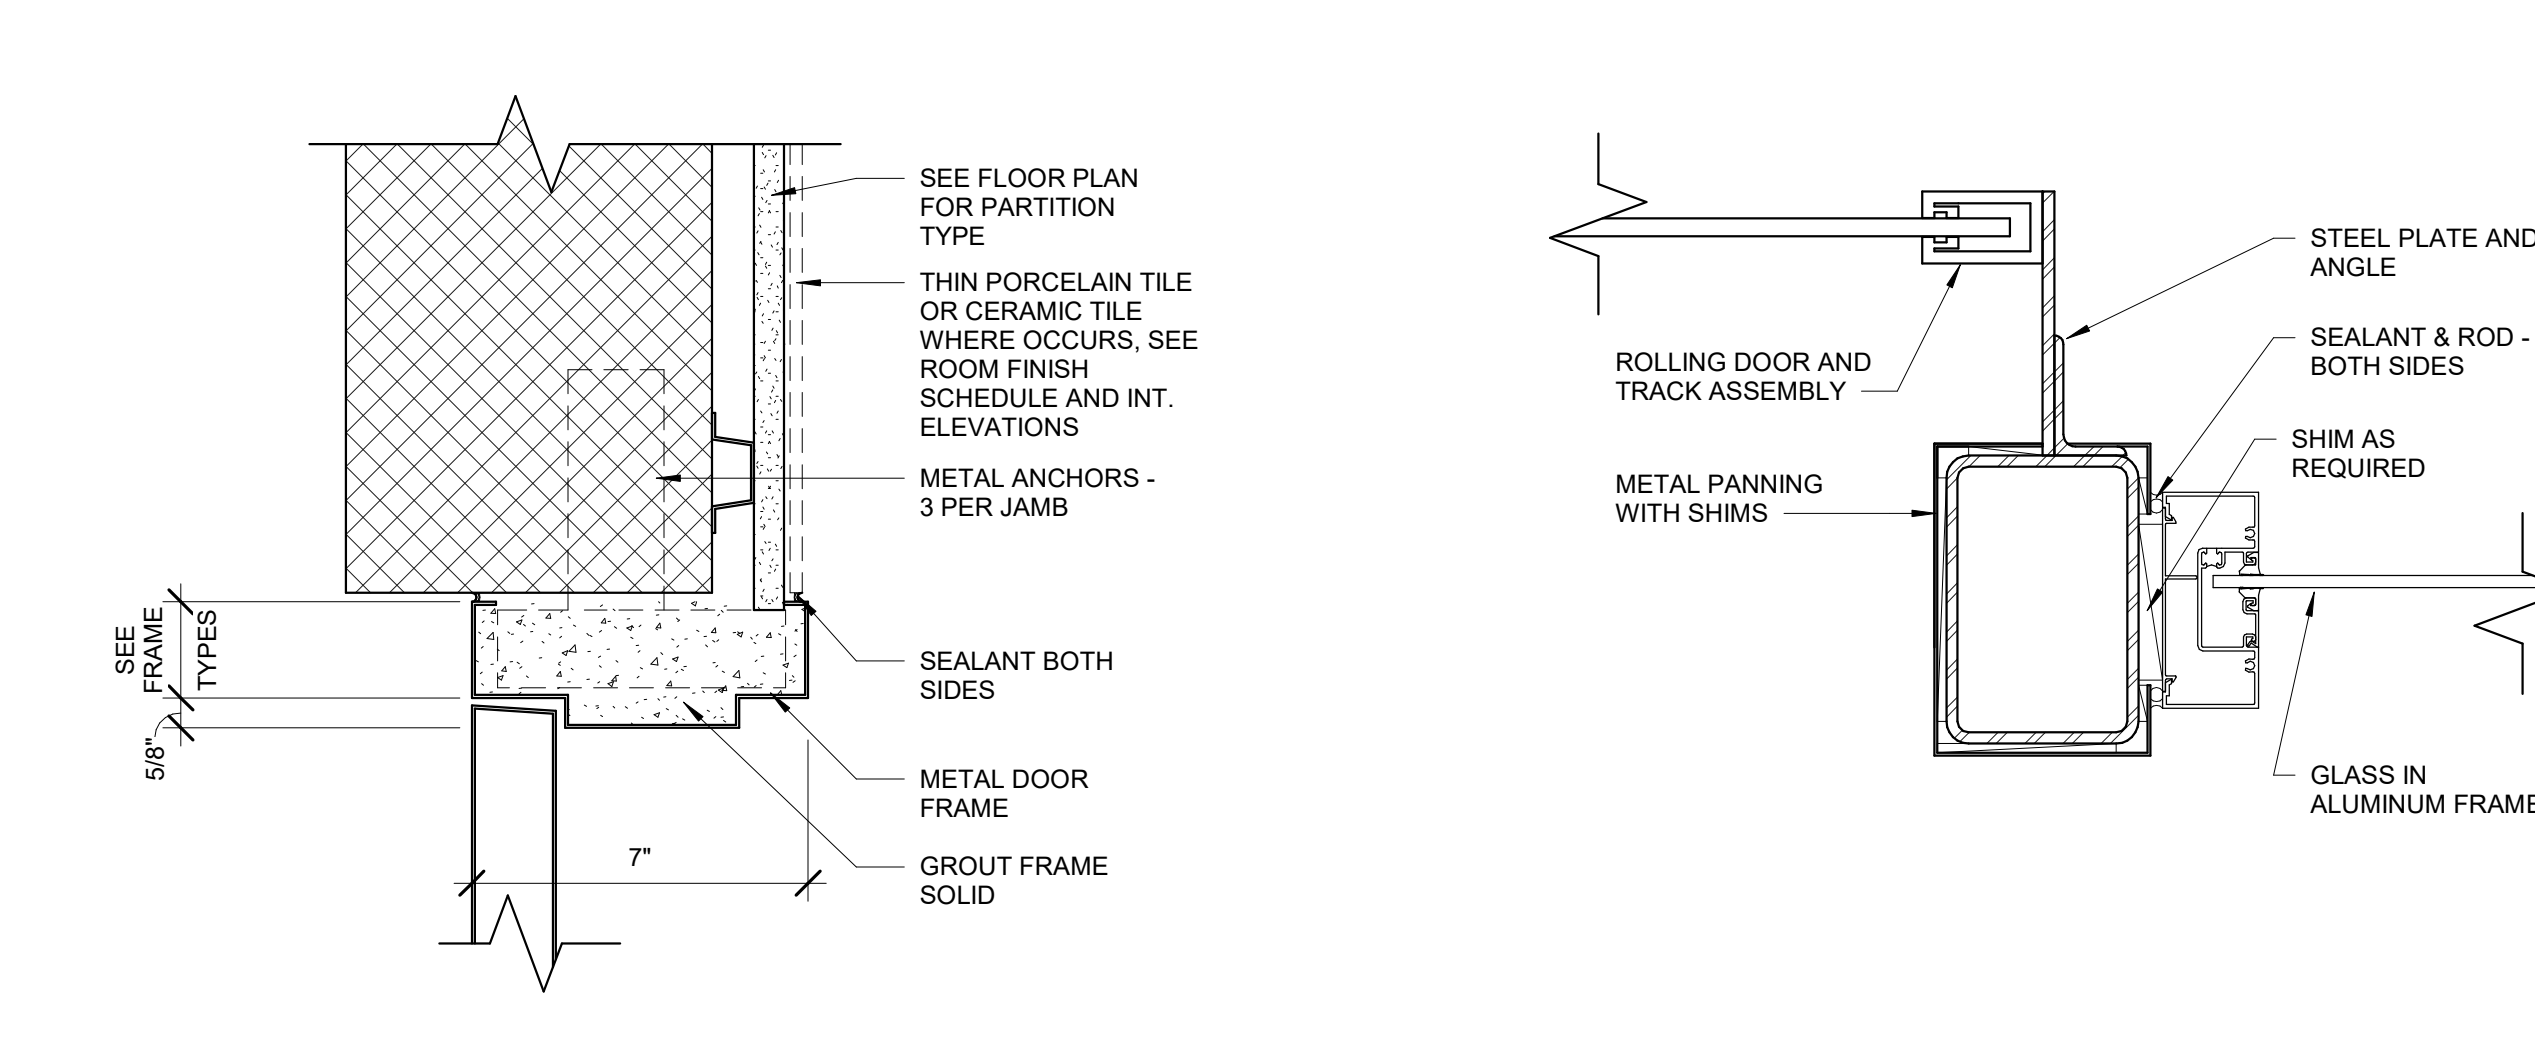


16 DOOR JAMB DETAIL
3" = 1'-0"

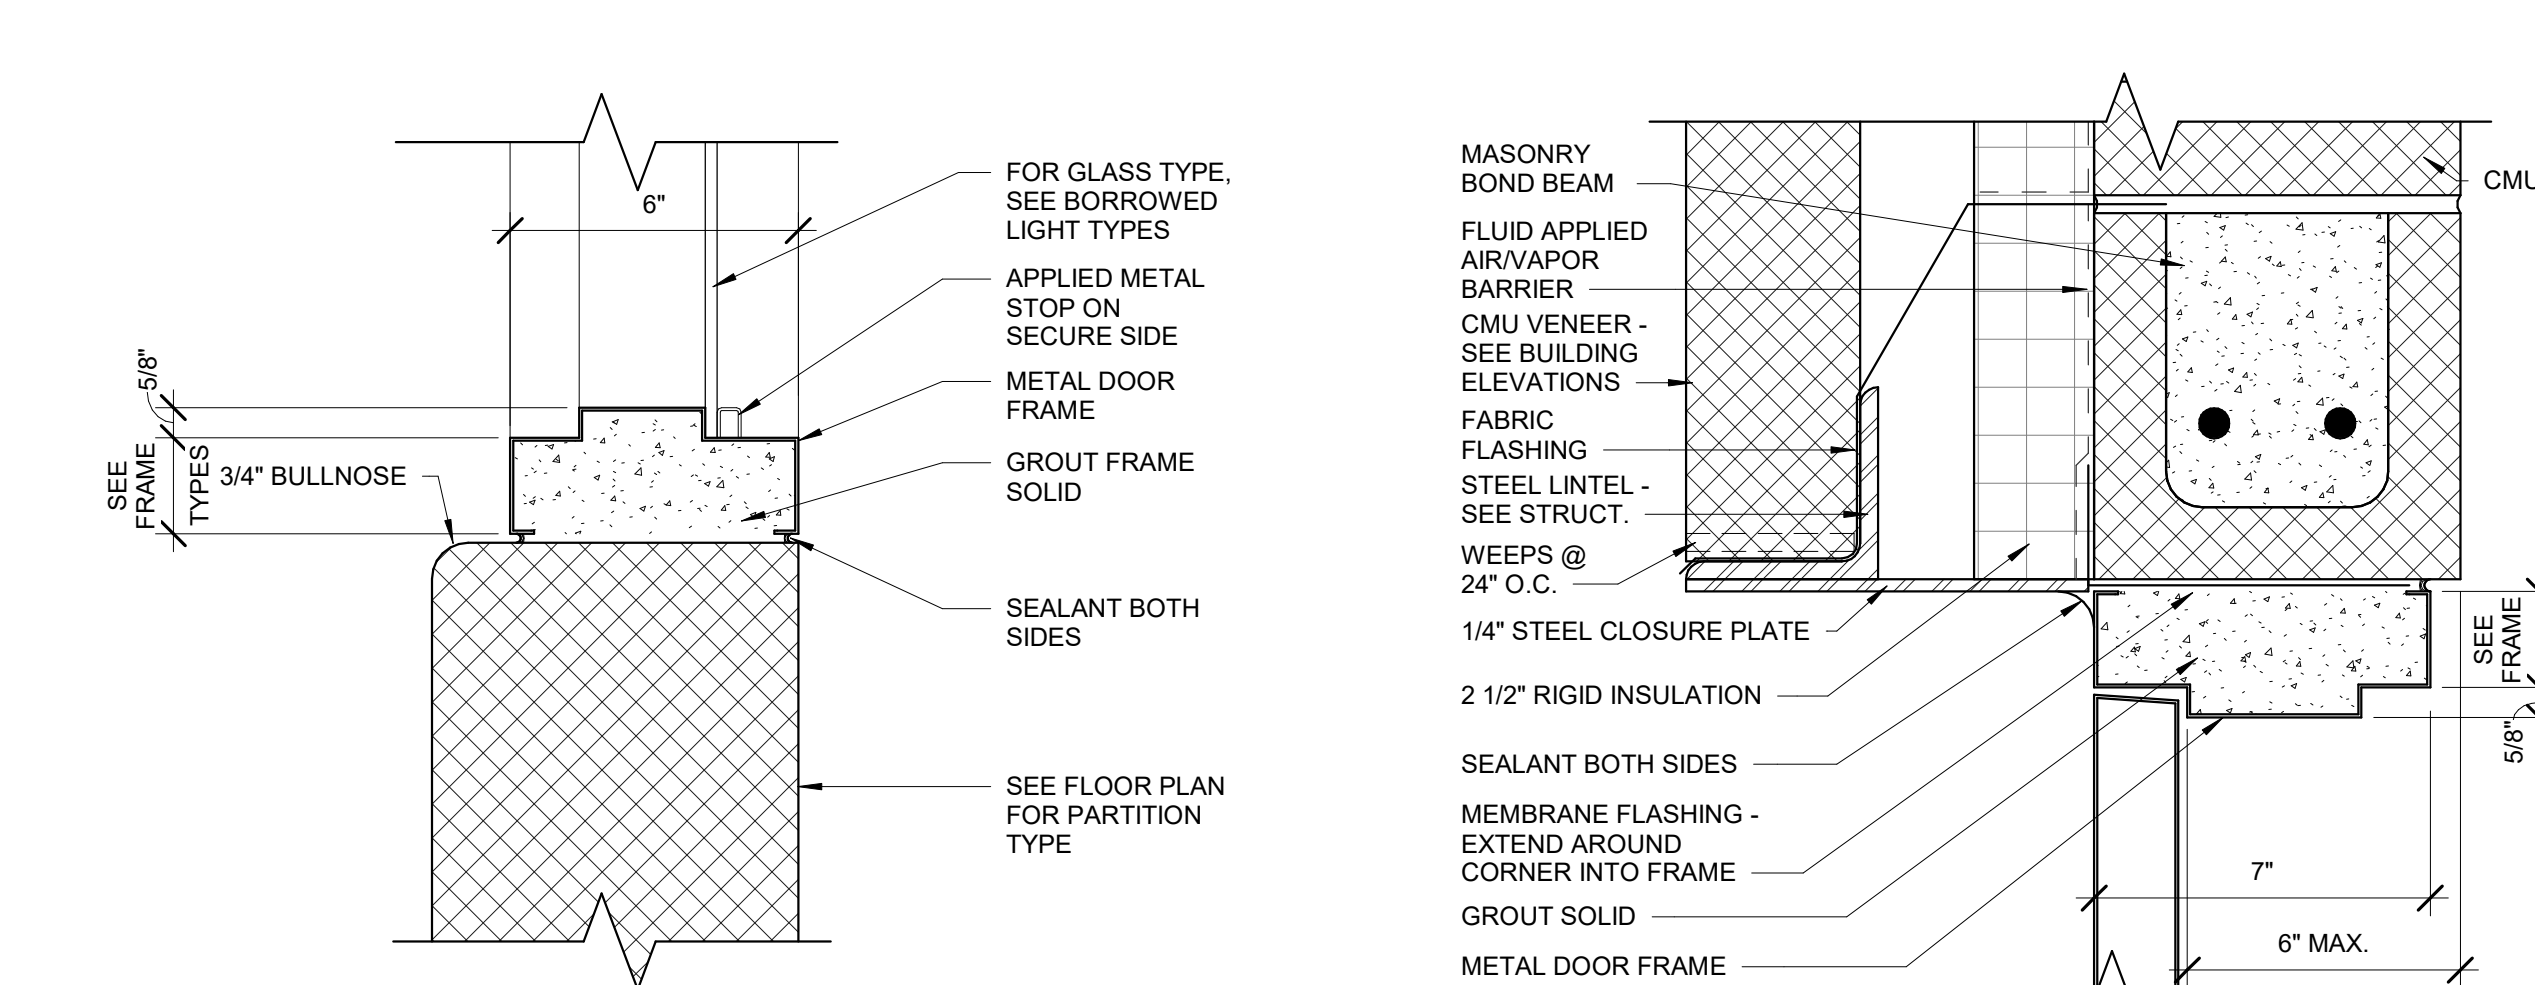


9 BORROWED LIGHT SILL-CMU
3" = 1'-0"

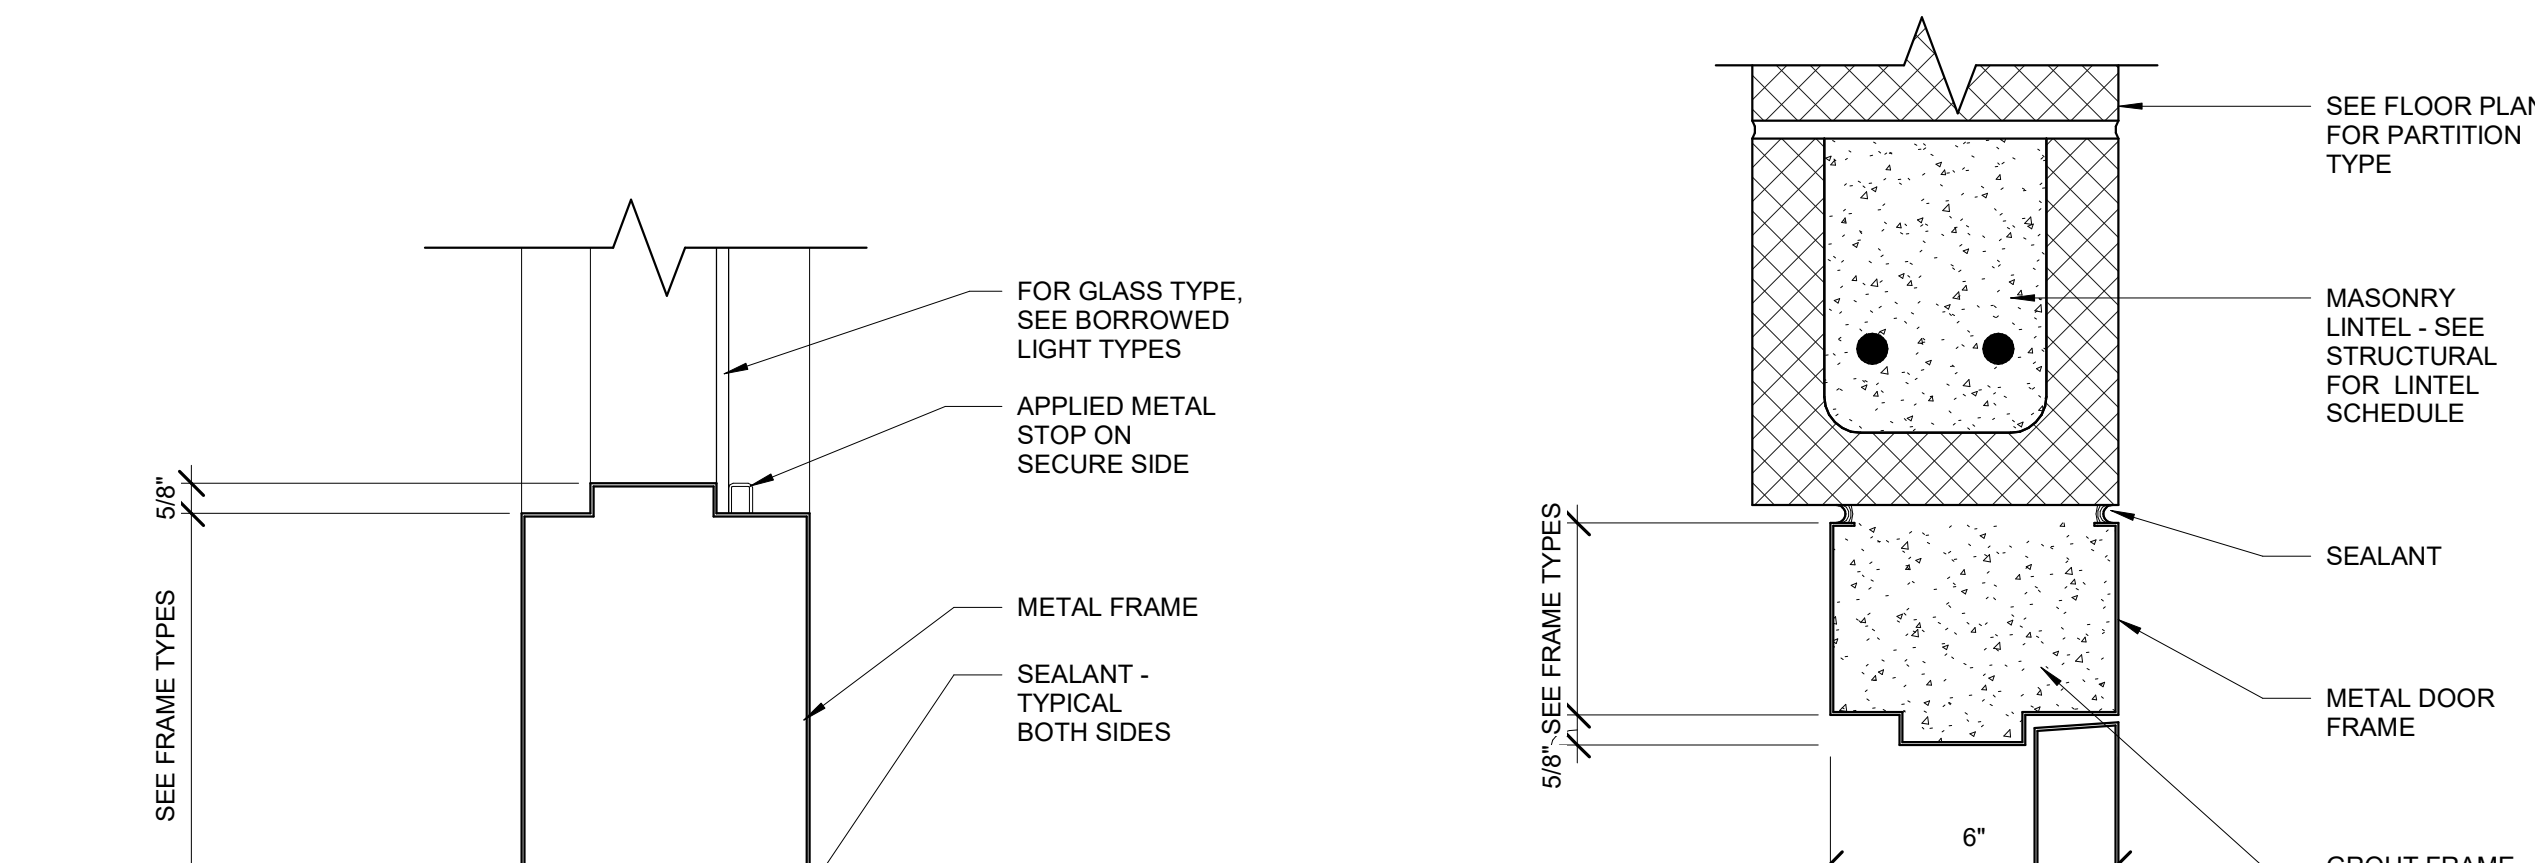


4 BORROWED LIGHT FLOOR SILL-CMU
3" = 1'-0"

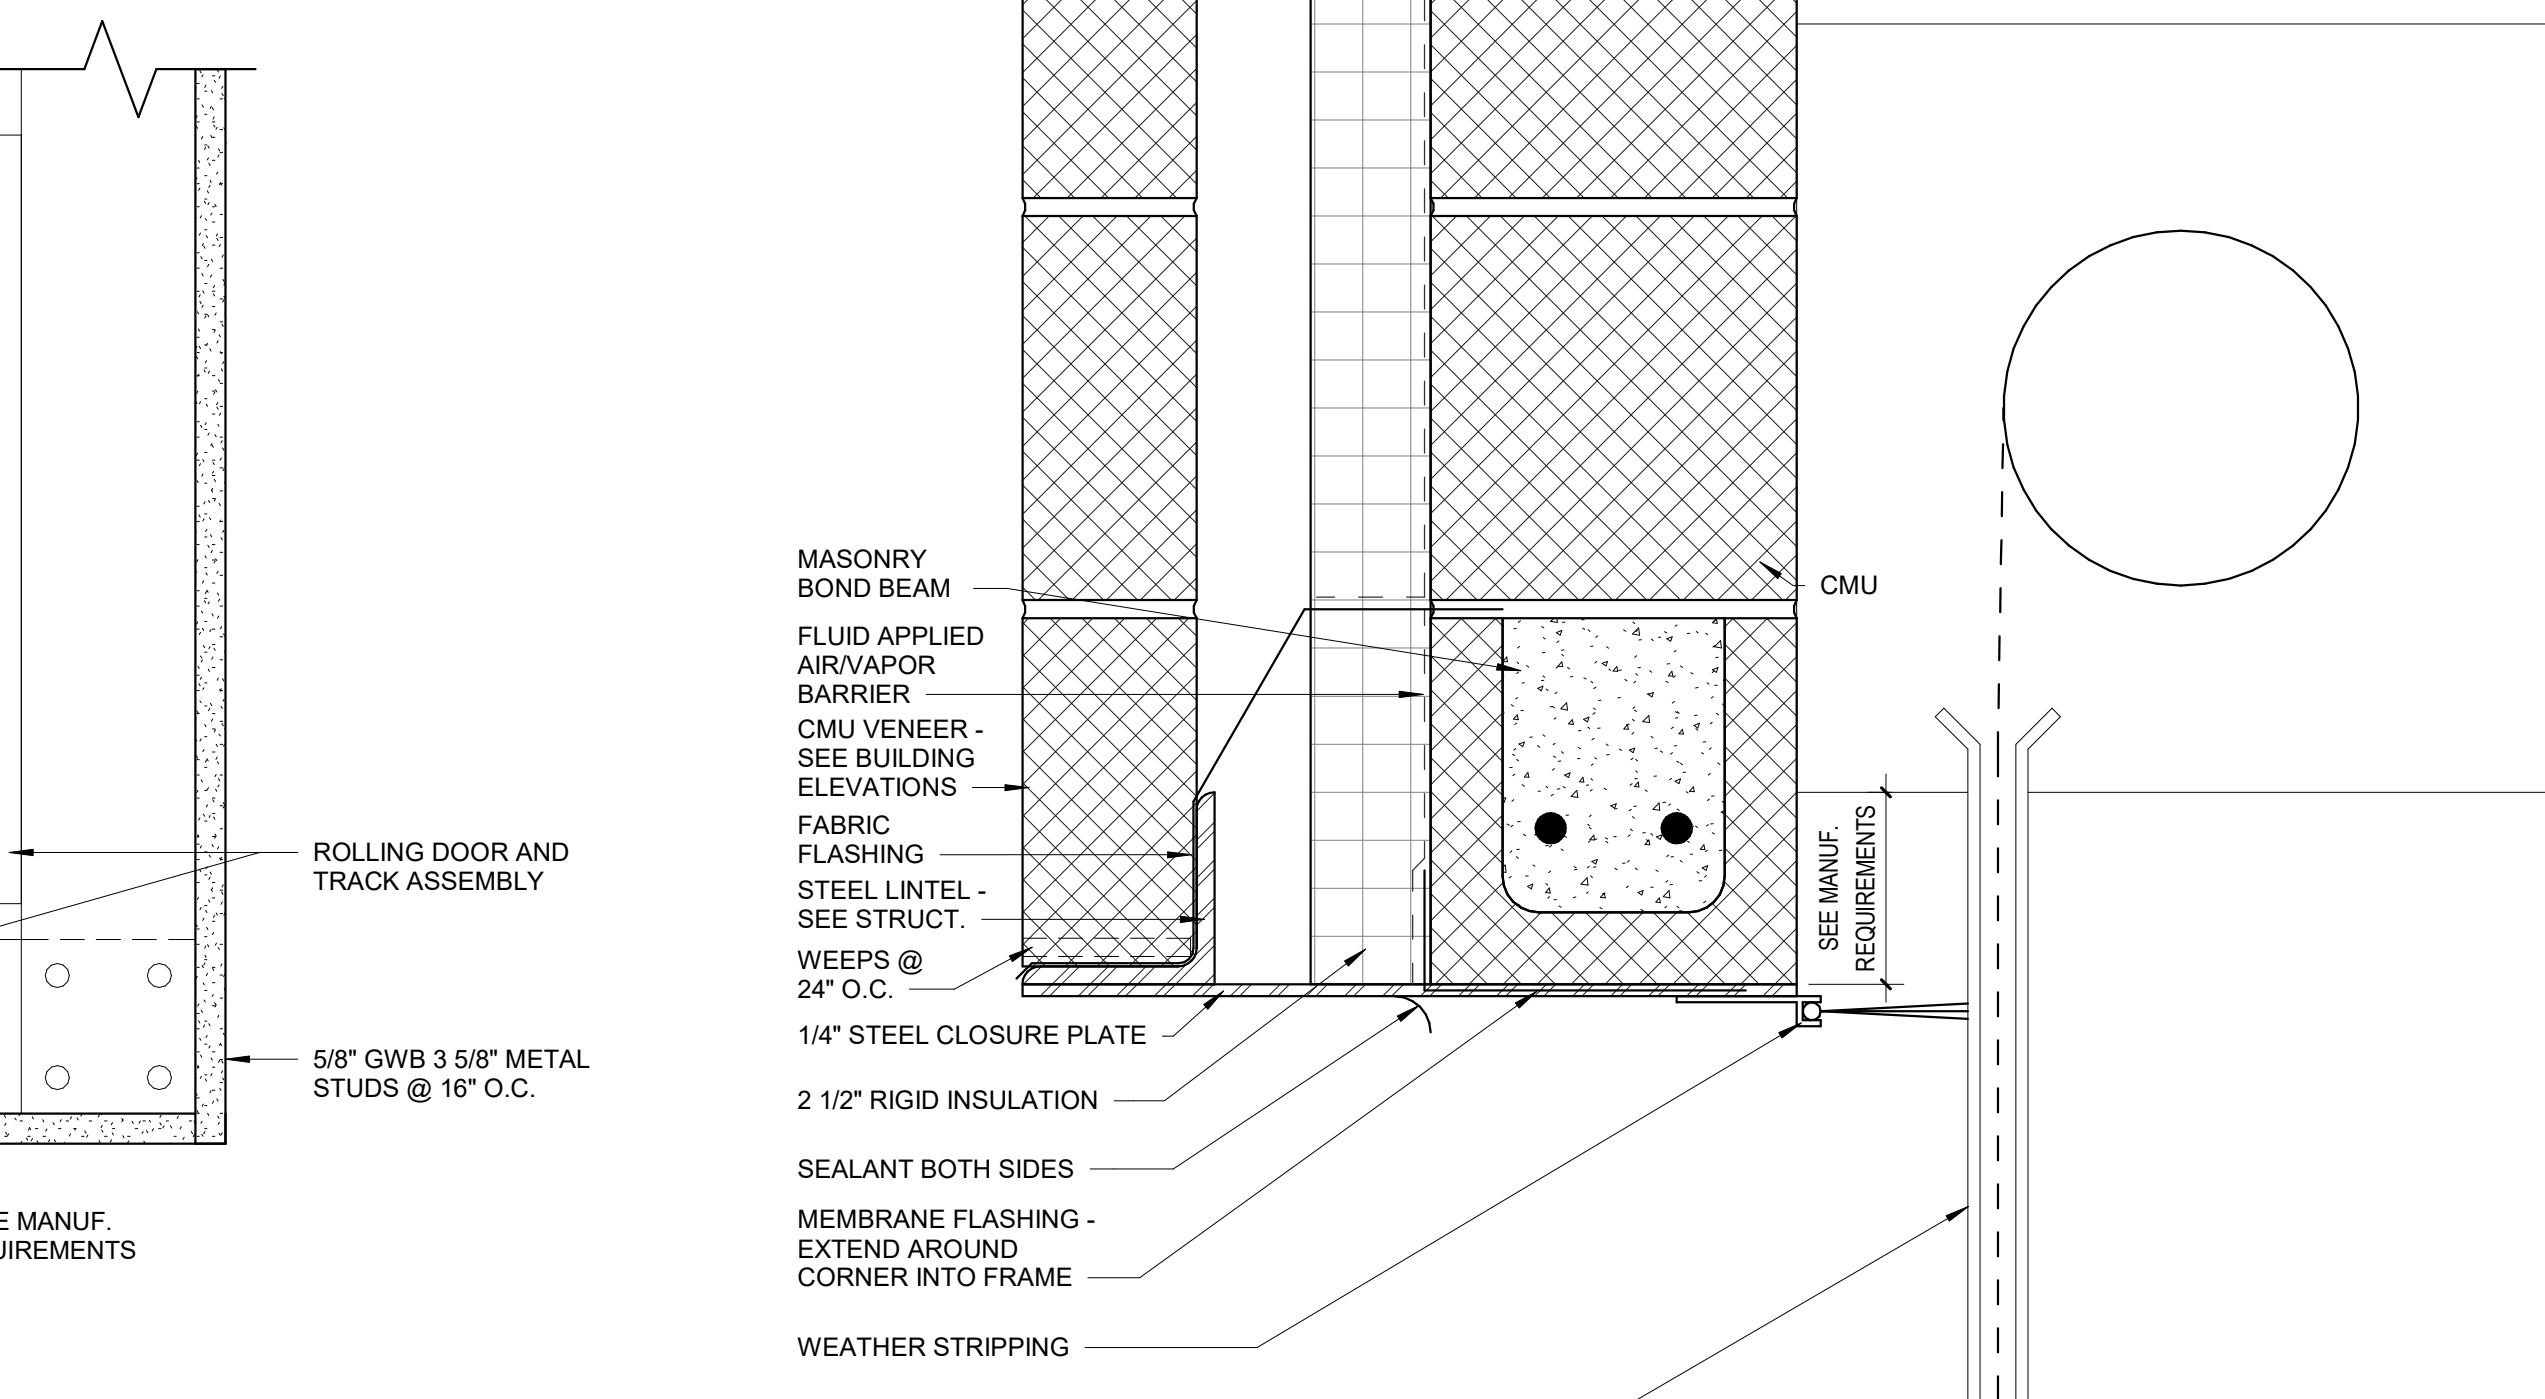


23 ROLLING DOOR HEAD DETAIL
3" = 1'-0"

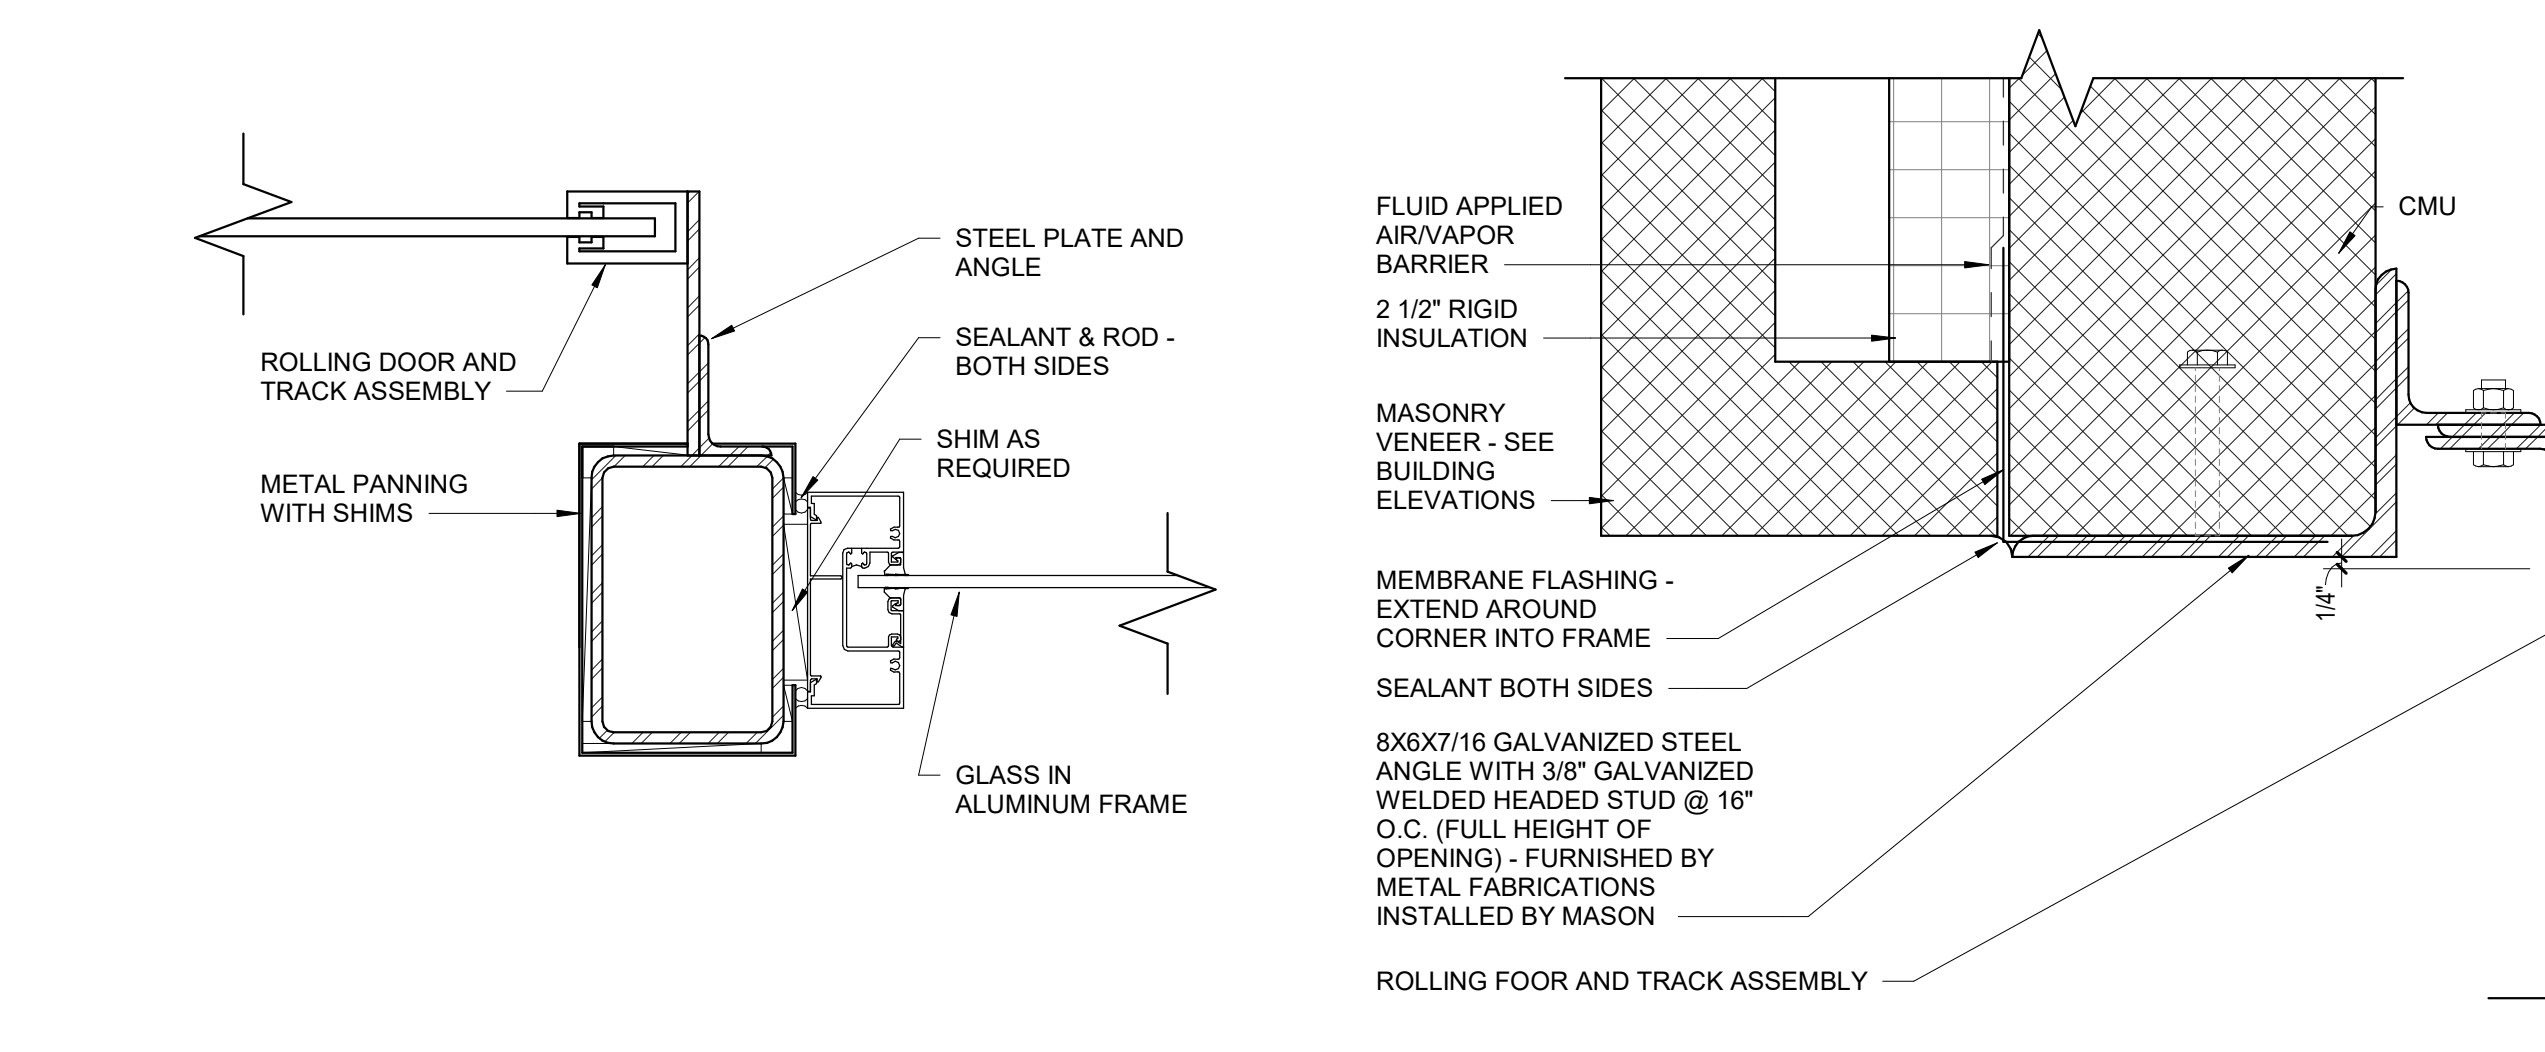


15 DOOR JAMB DETAIL
3" = 1'-0"

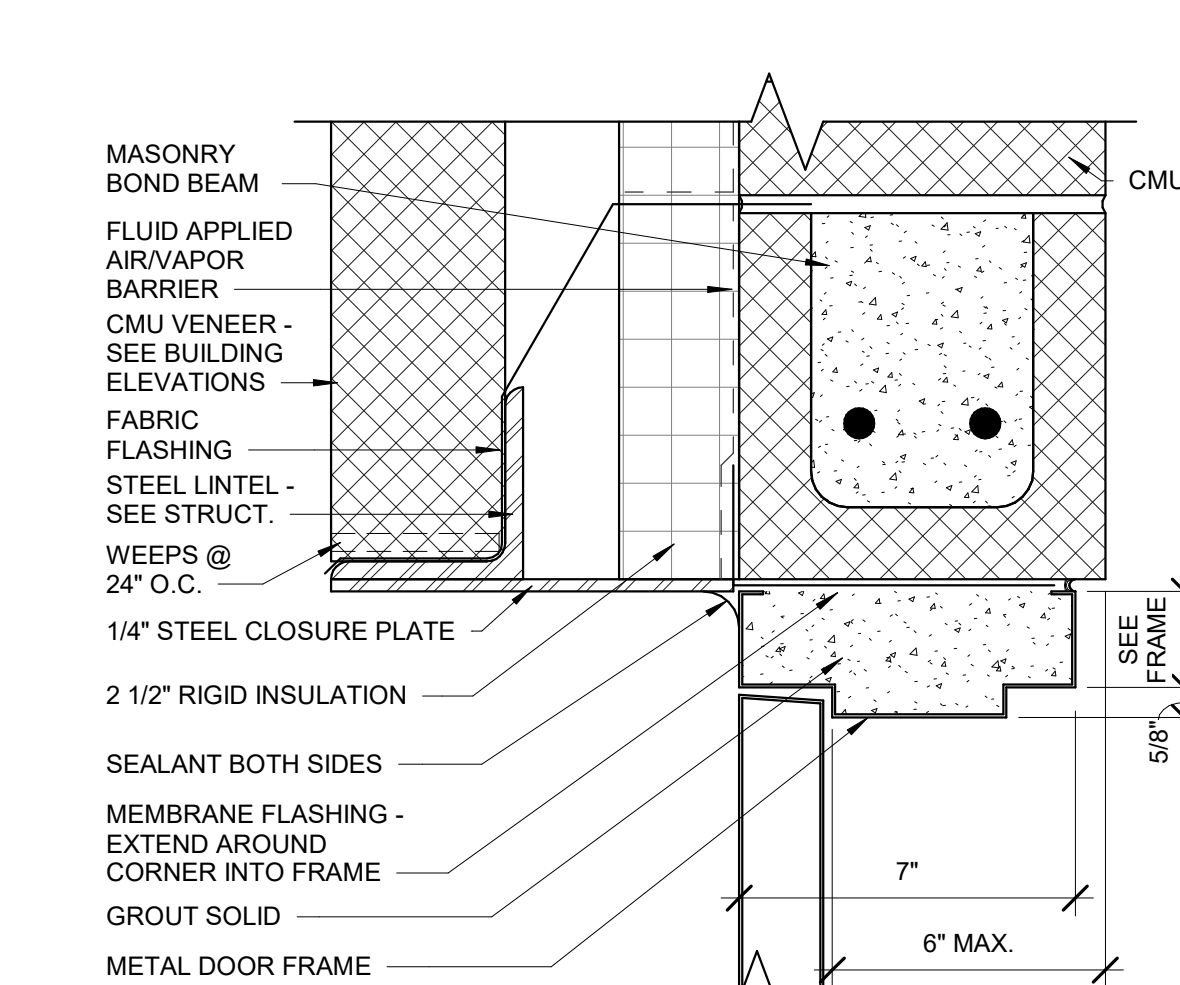


10 DOOR HEAD DETAIL
3" = 1'-0"

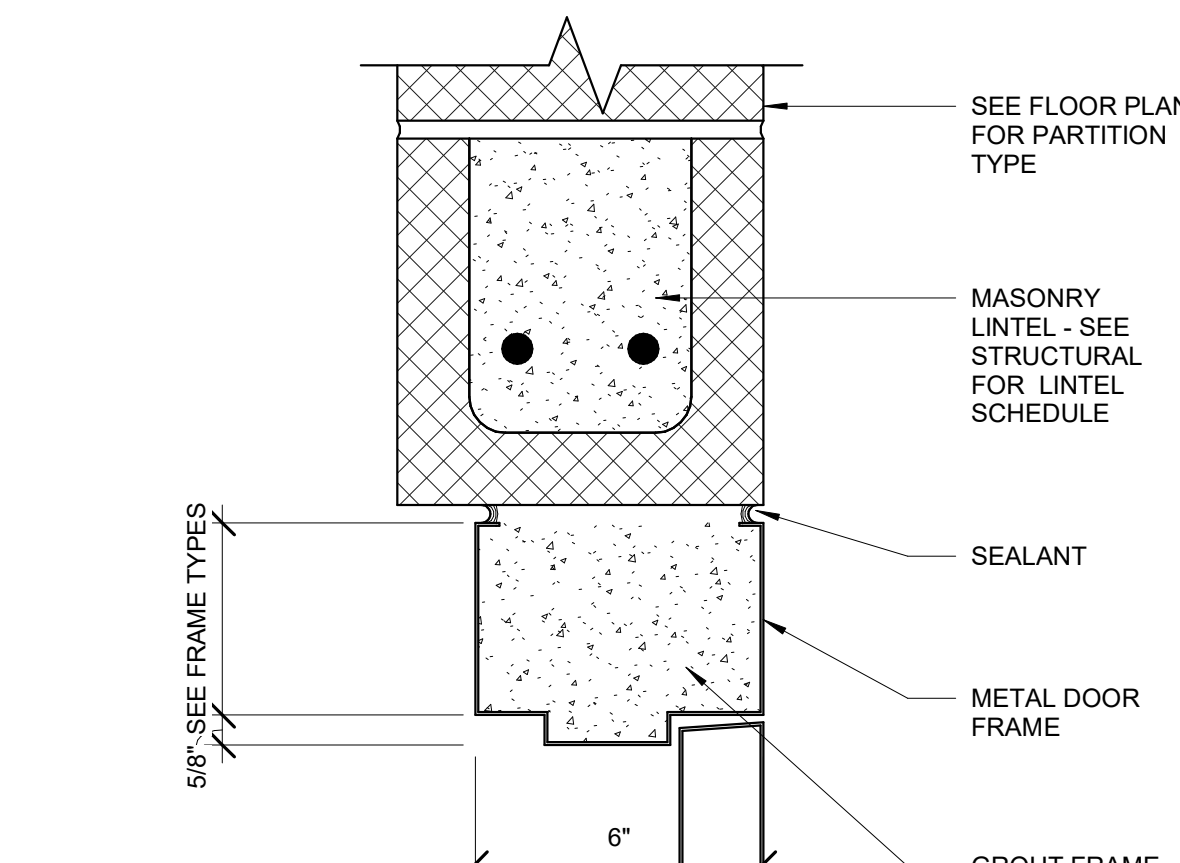


3 DOOR HEAD DETAIL
3" = 1'-0"

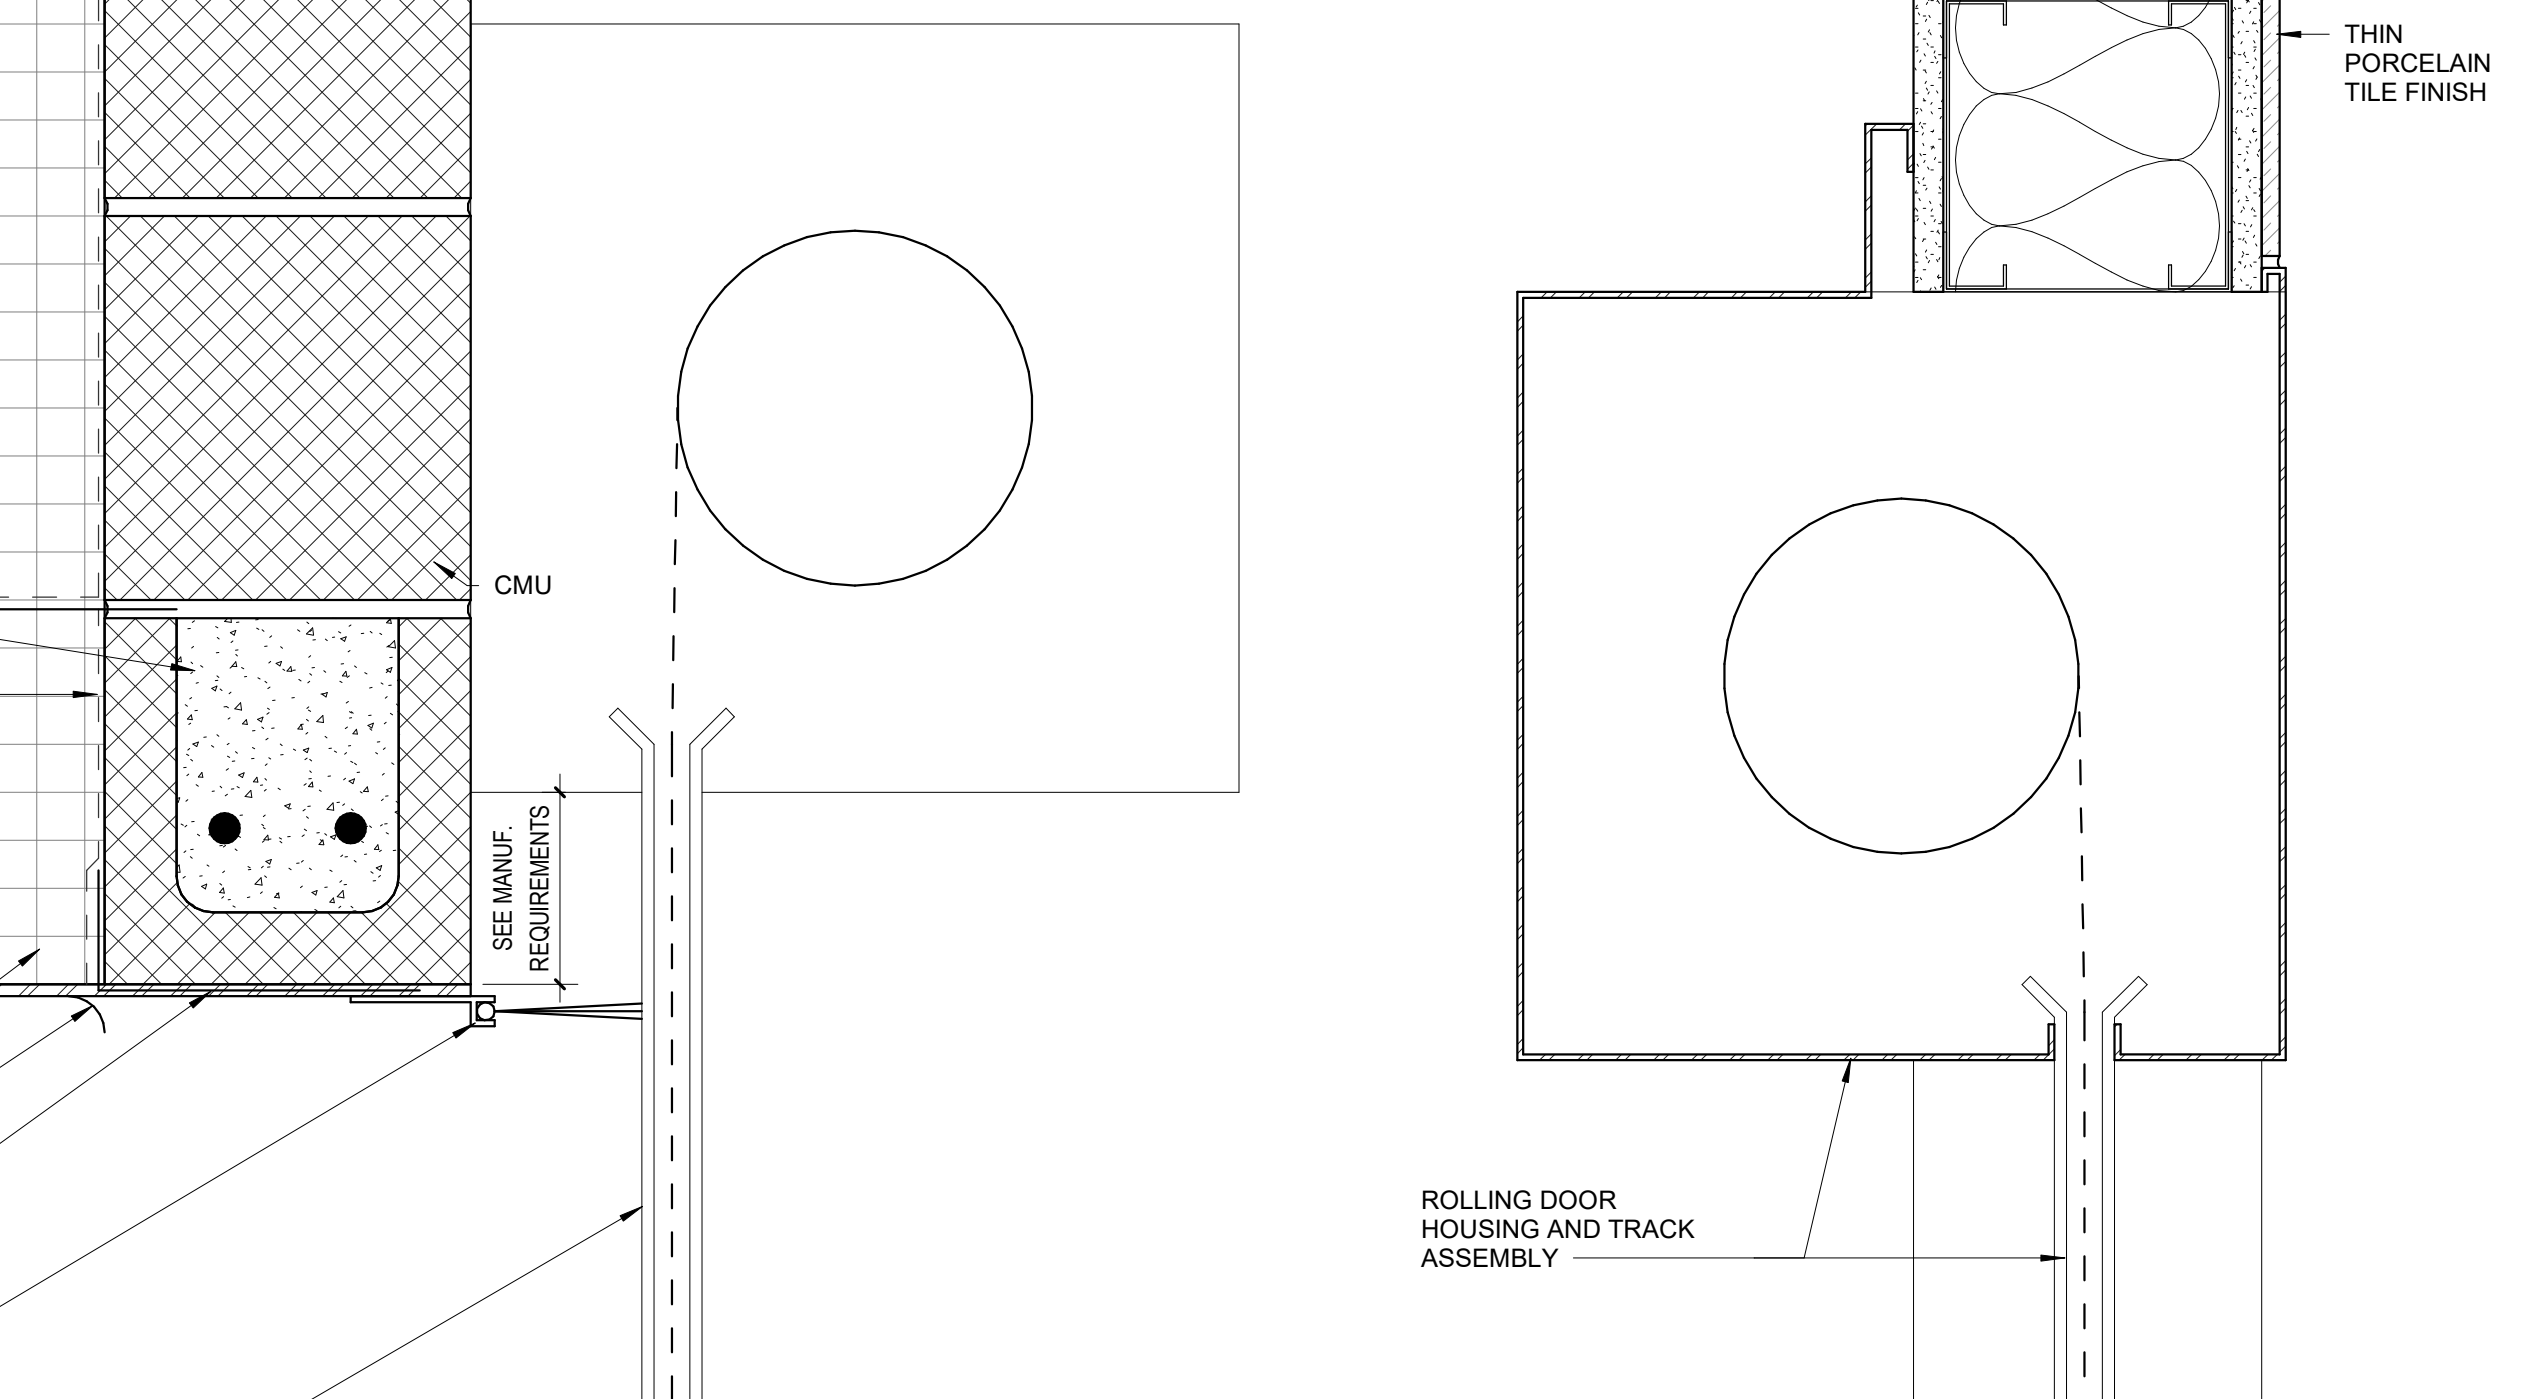


24 DOOR HEAD DETAIL
3" = 1'-0"

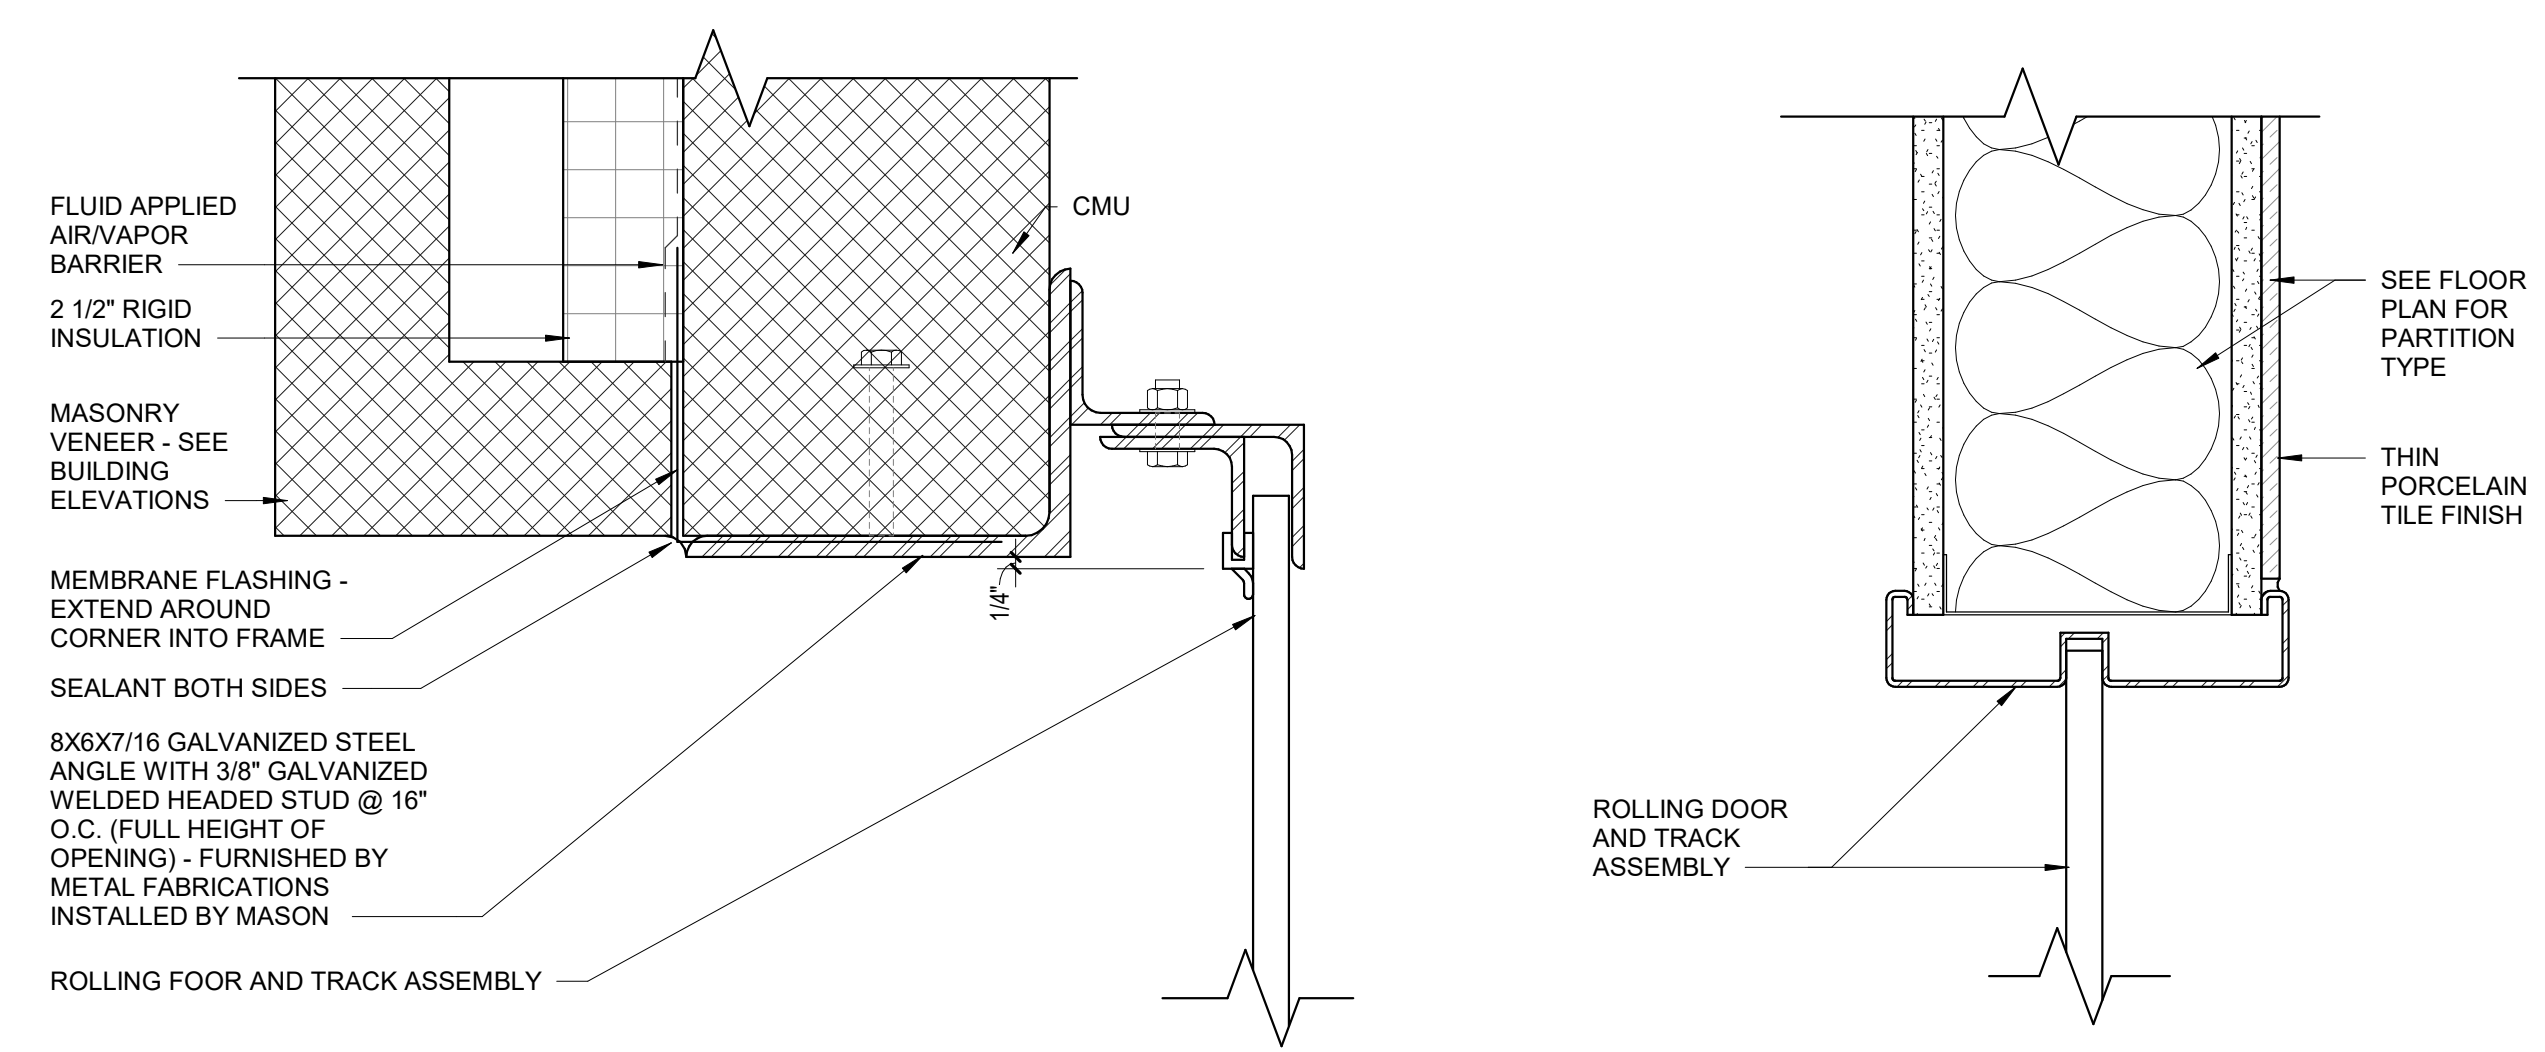


14 ROLLING DOOR JAMB DETAIL
3" = 1'-0"

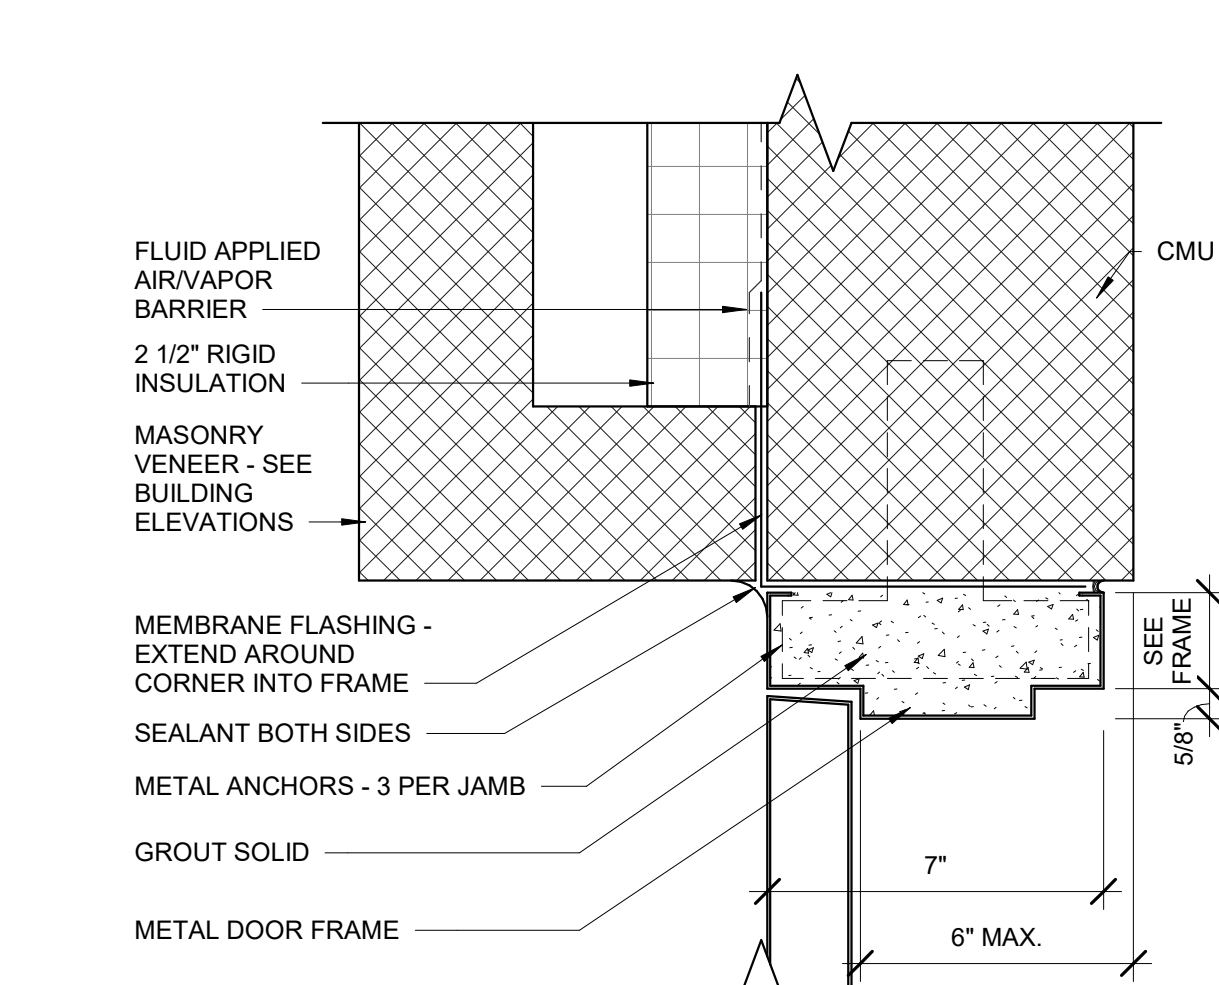


11 DOOR JAMB DETAIL
3" = 1'-0"

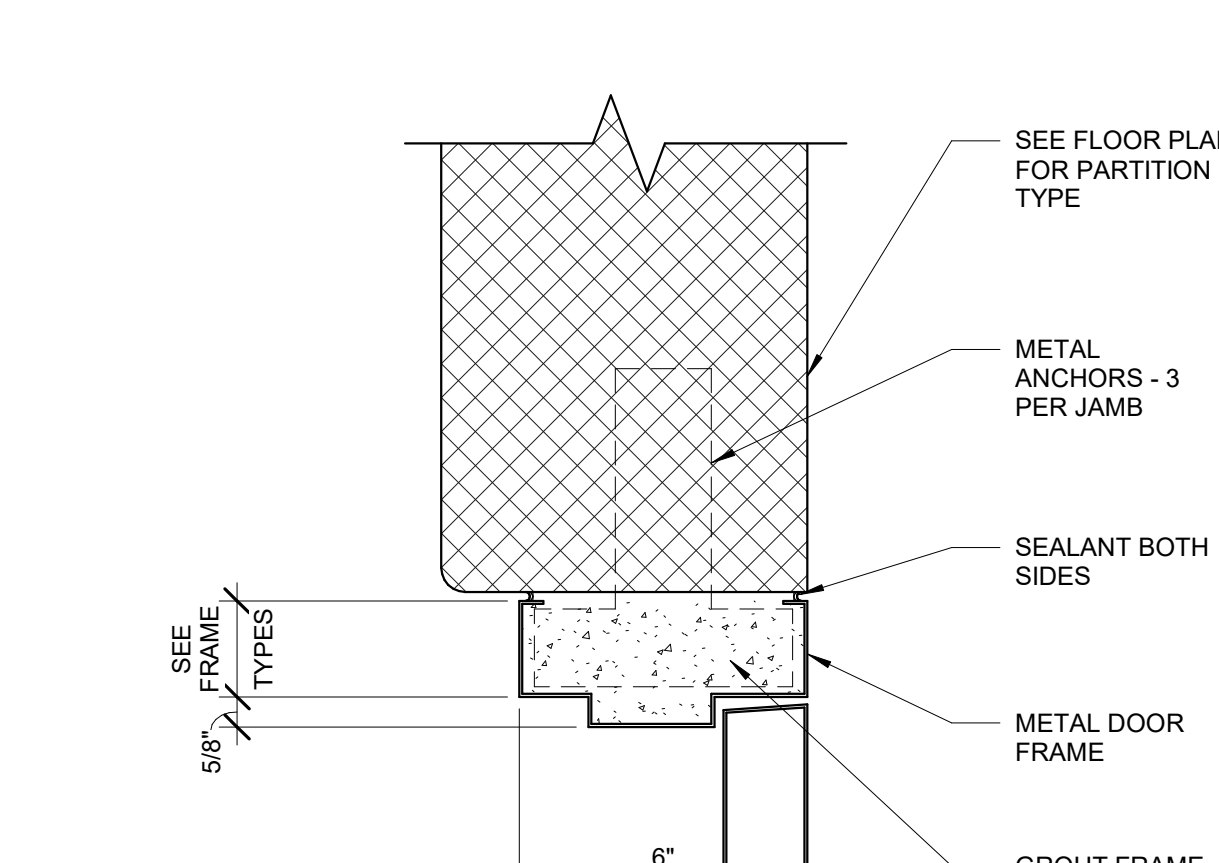


2 DOOR JAMB DETAIL
3" = 1'-0"

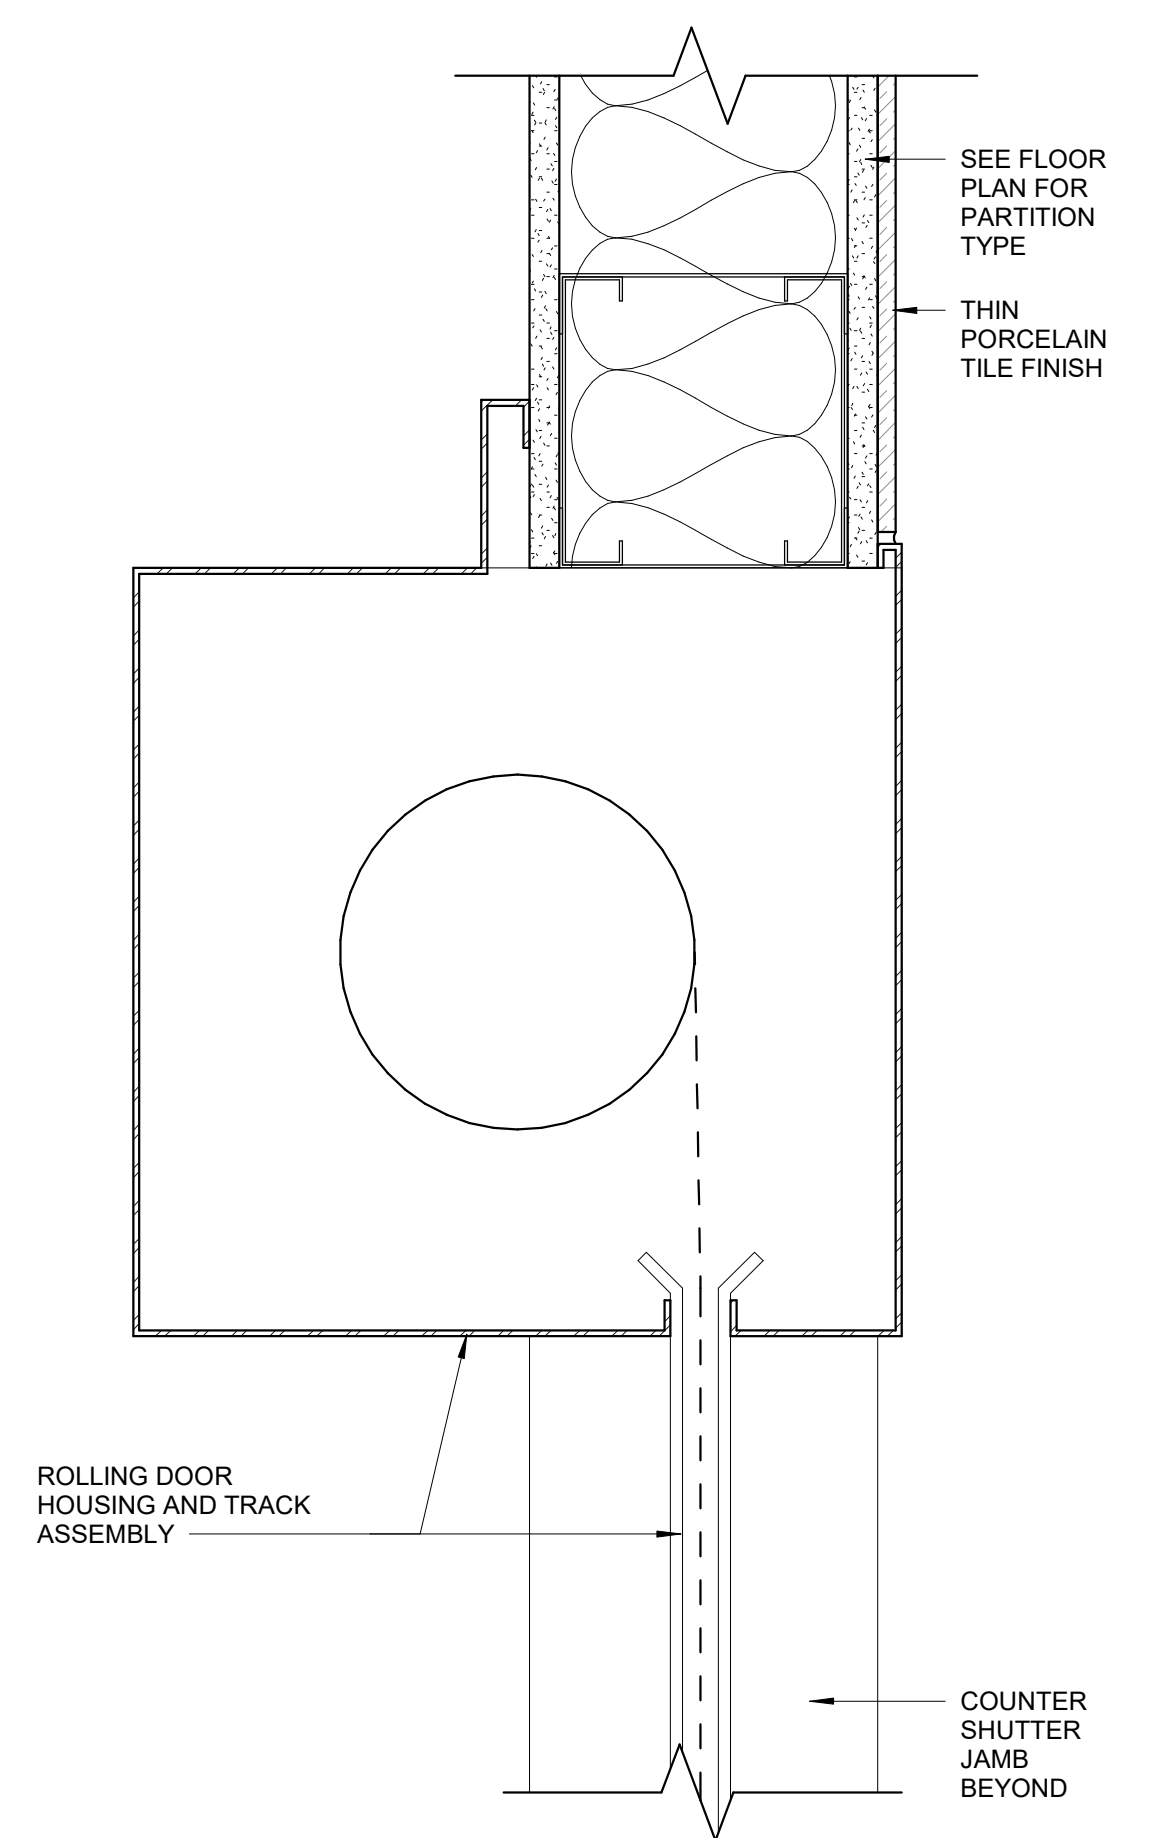


24 DOOR HEAD DETAIL
3" = 1'-0"

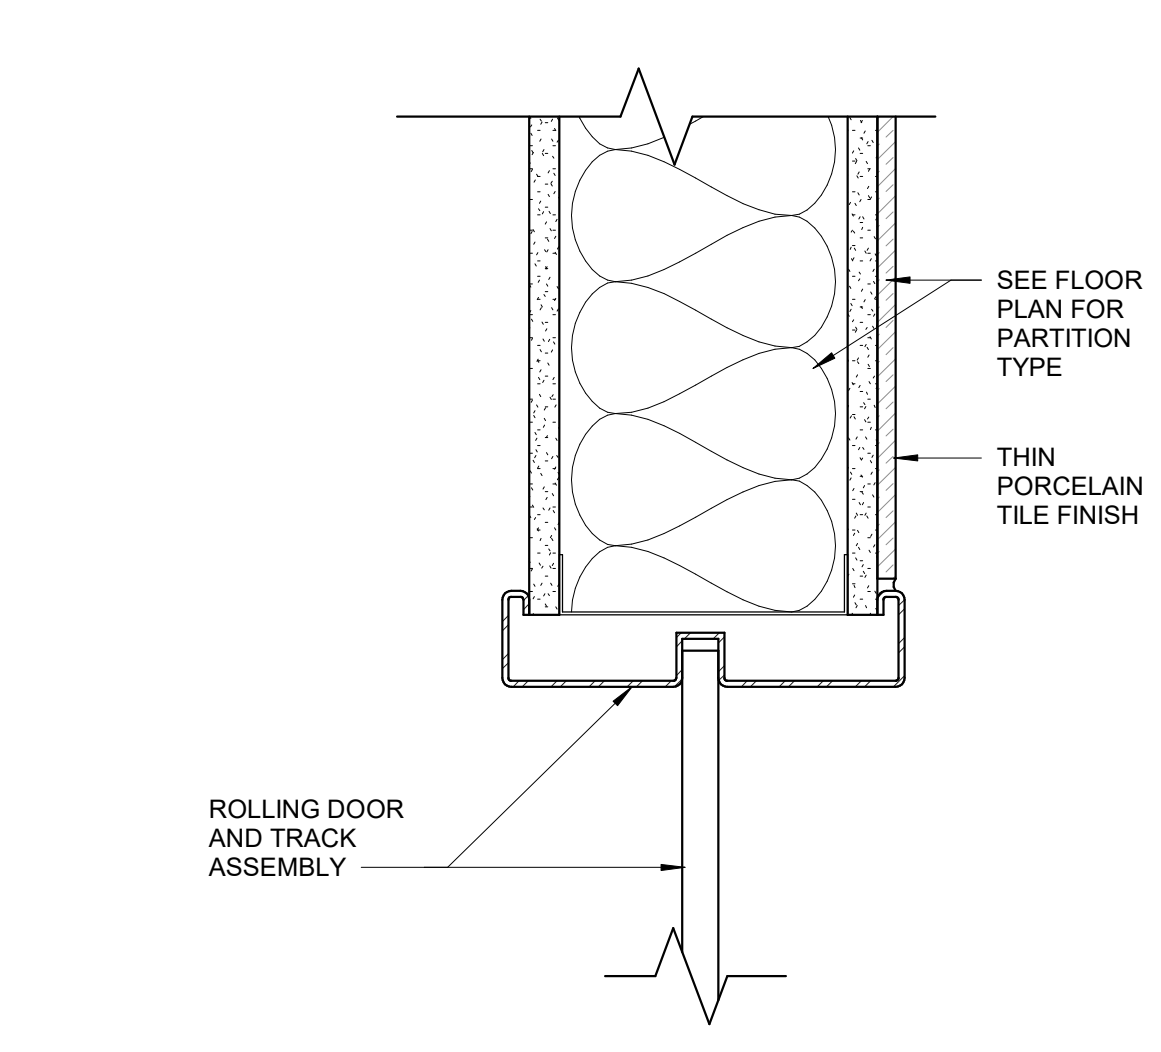

13 DOOR JAMB DETAIL
3" = 1'-0"

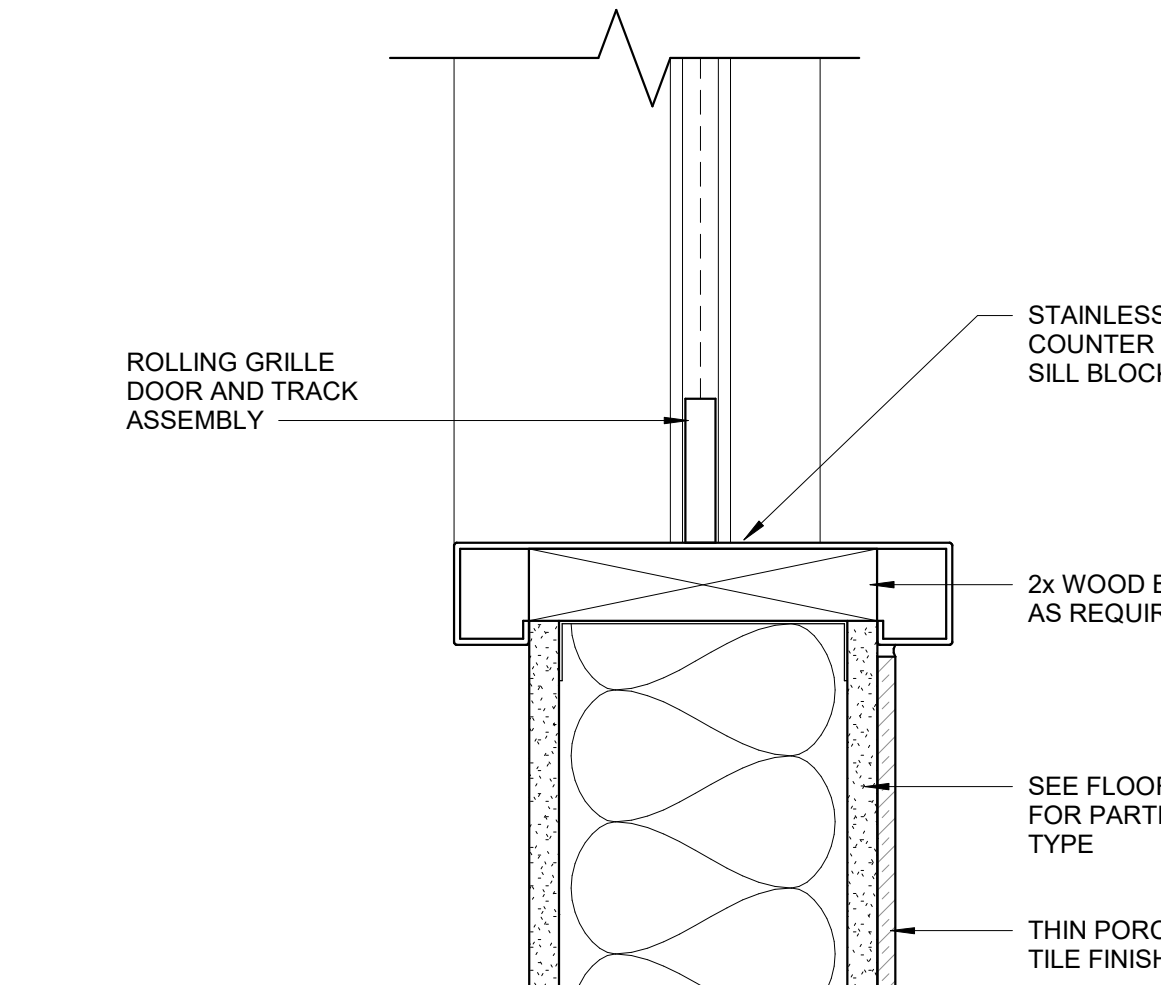











12 DOOR SILL DETAIL
3" = 1'-0"

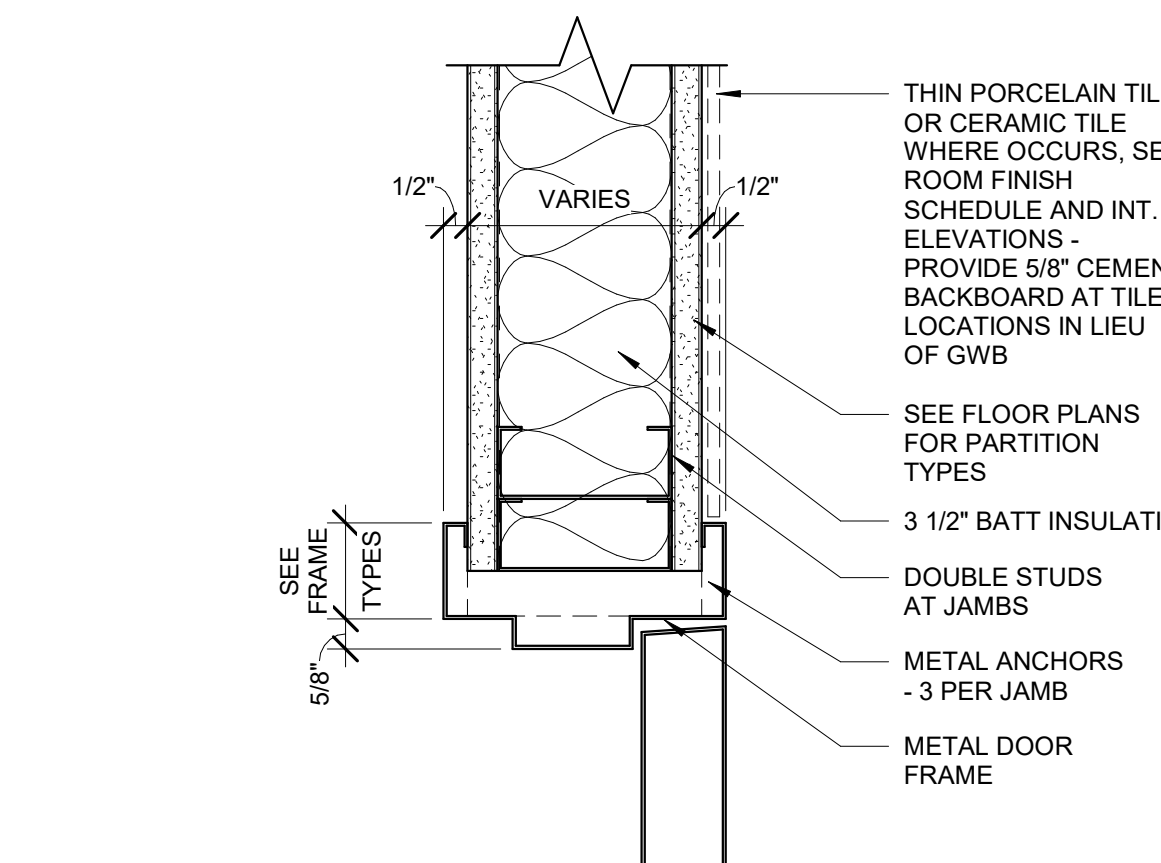

1 DOOR JAMB DETAIL
3" = 1'-0"

**Northeast
Metropolitan
Regional
Vocational High
School**


100 Hemlock Road,
Wakefield, MA 01880

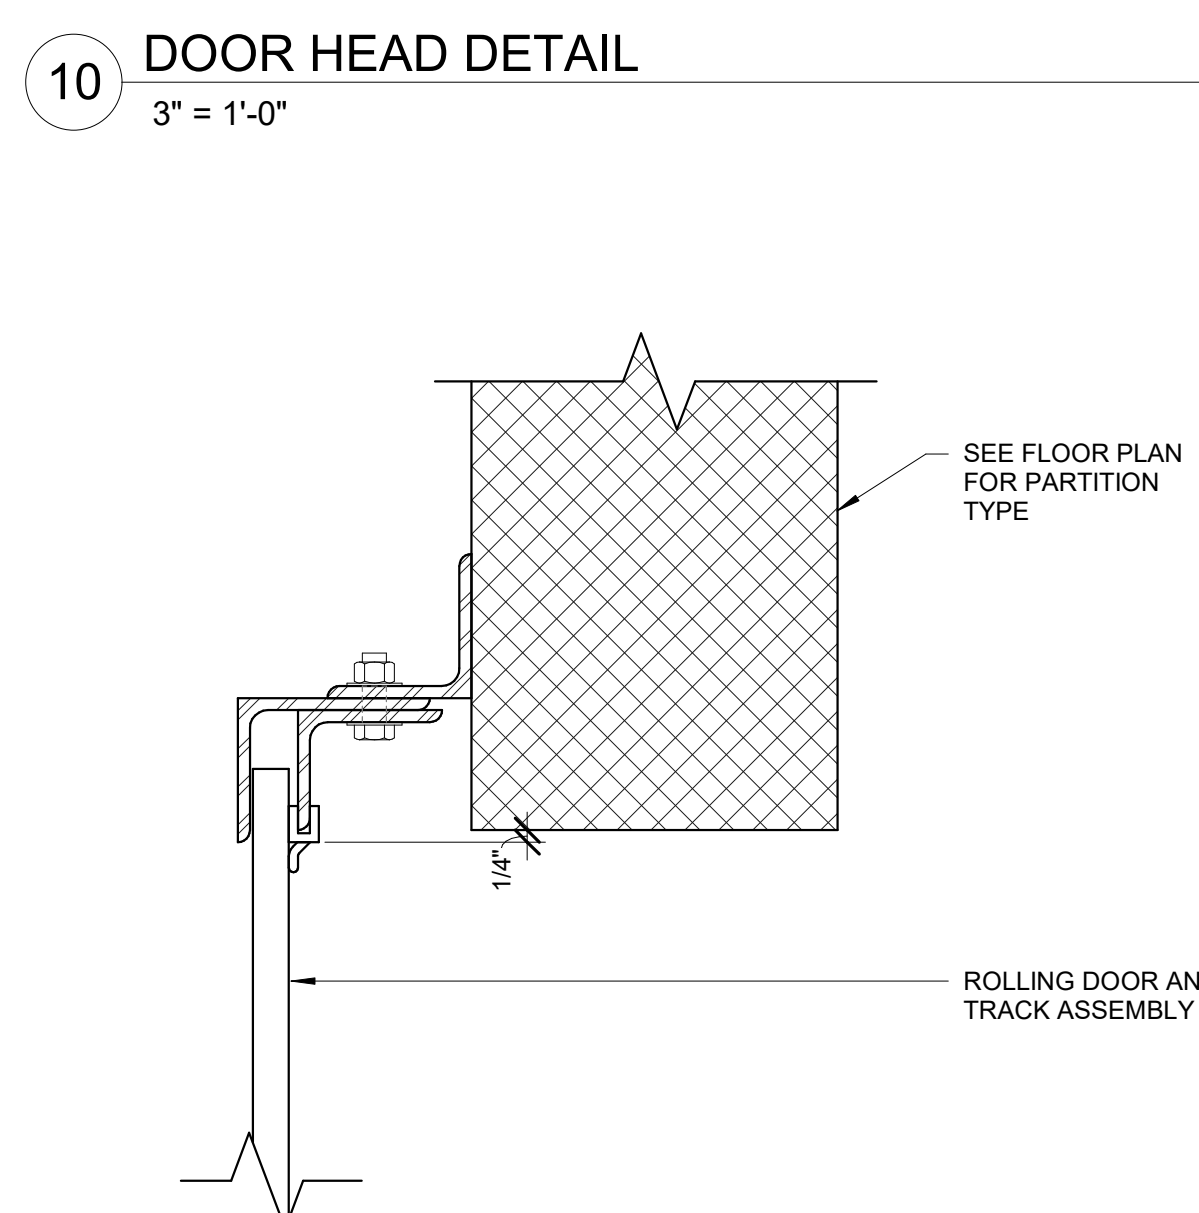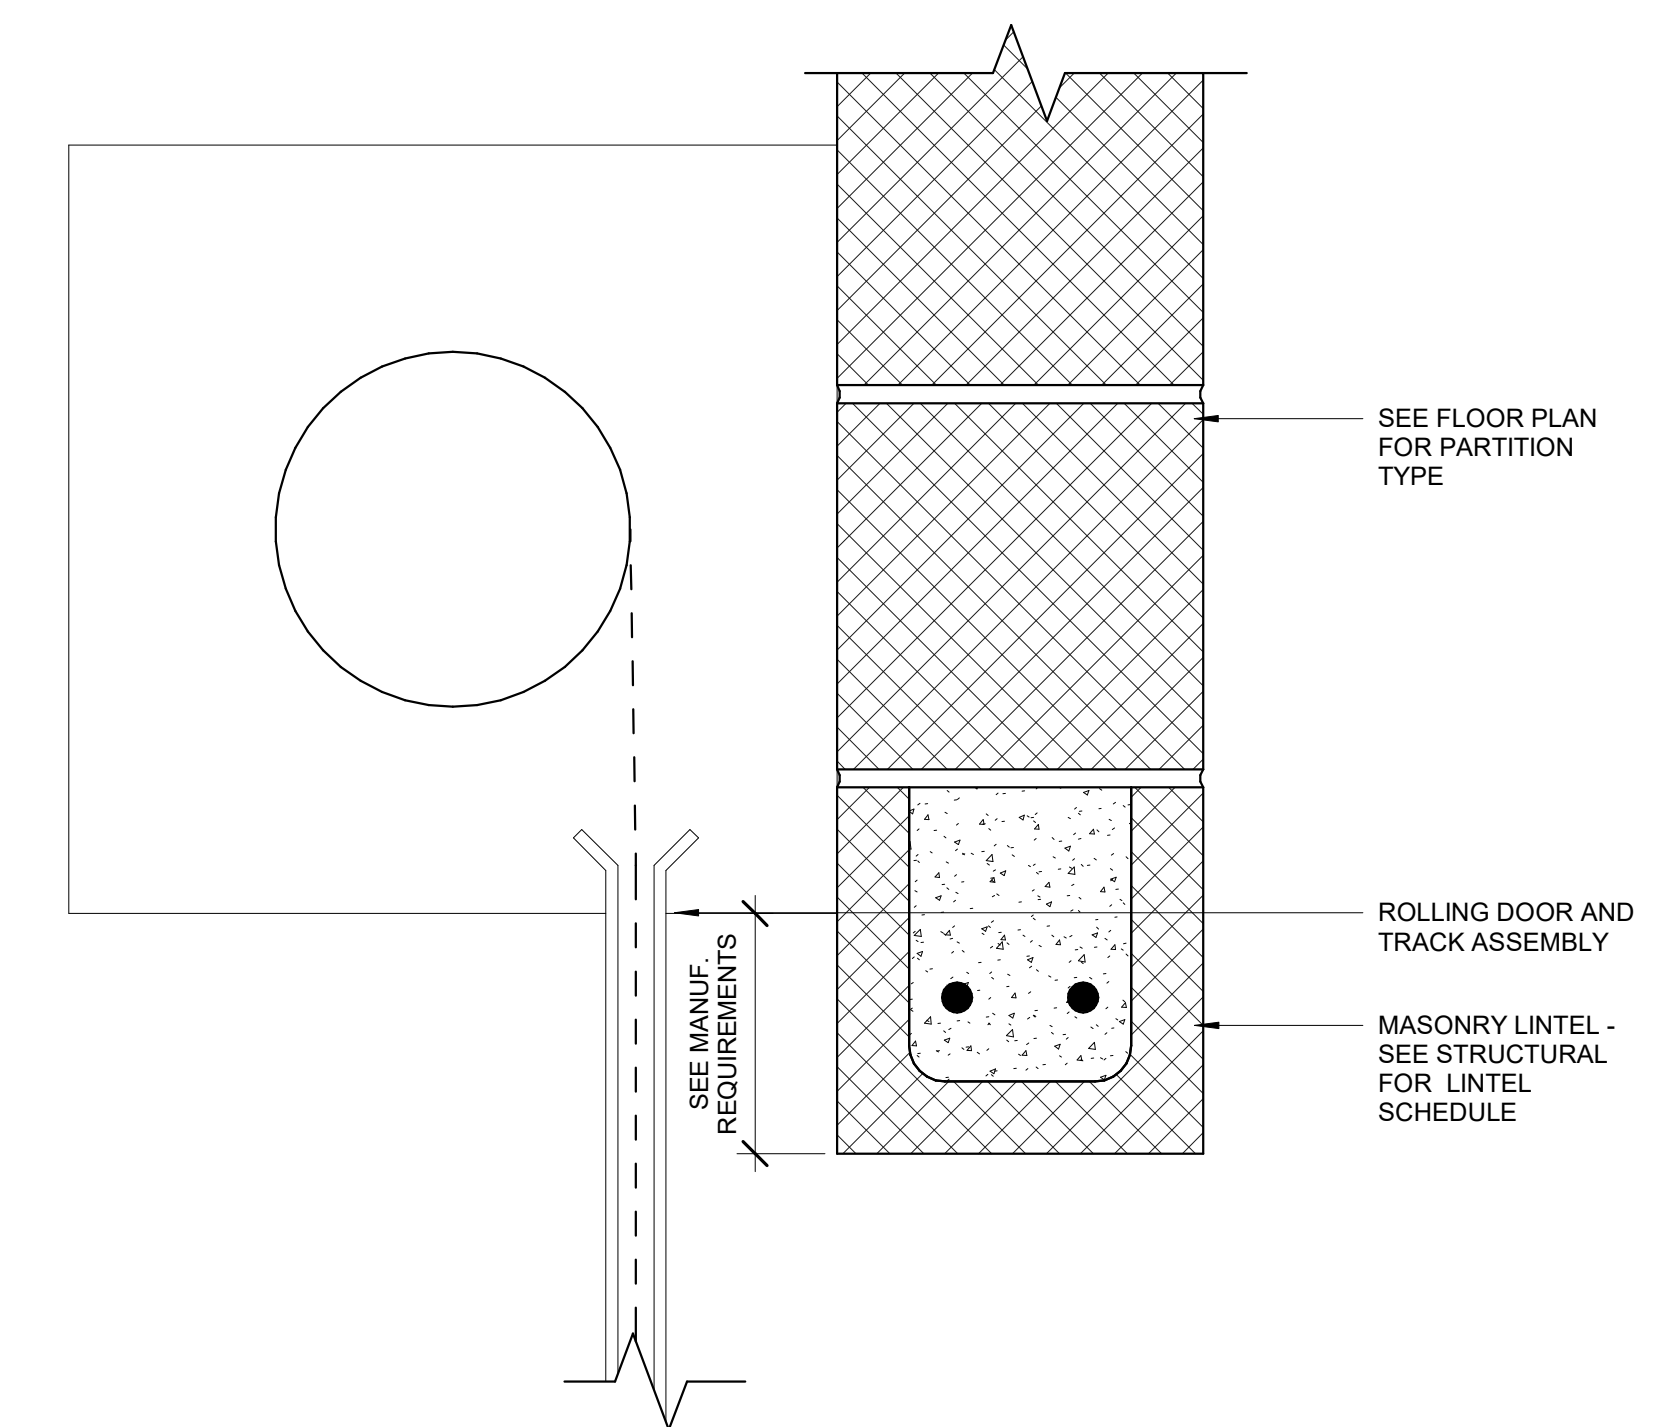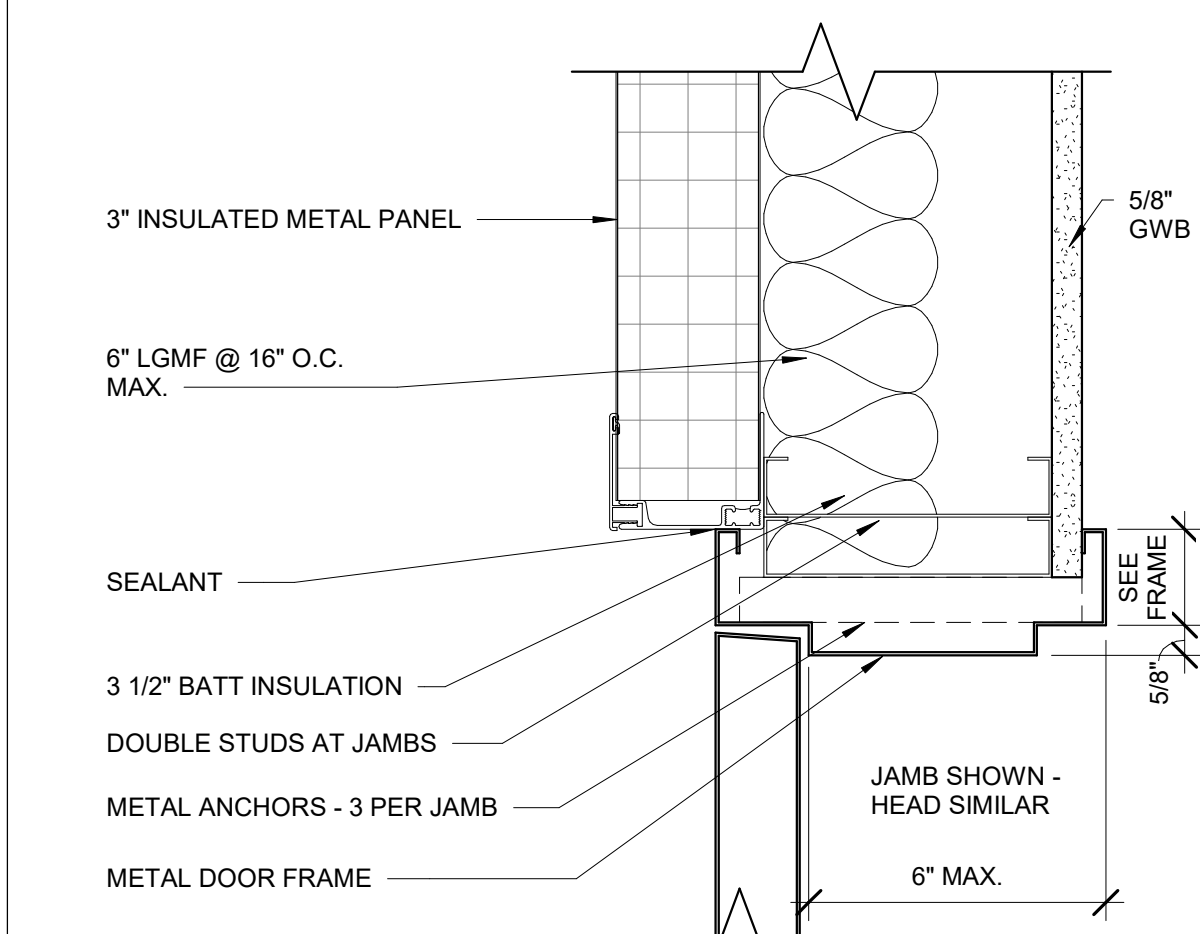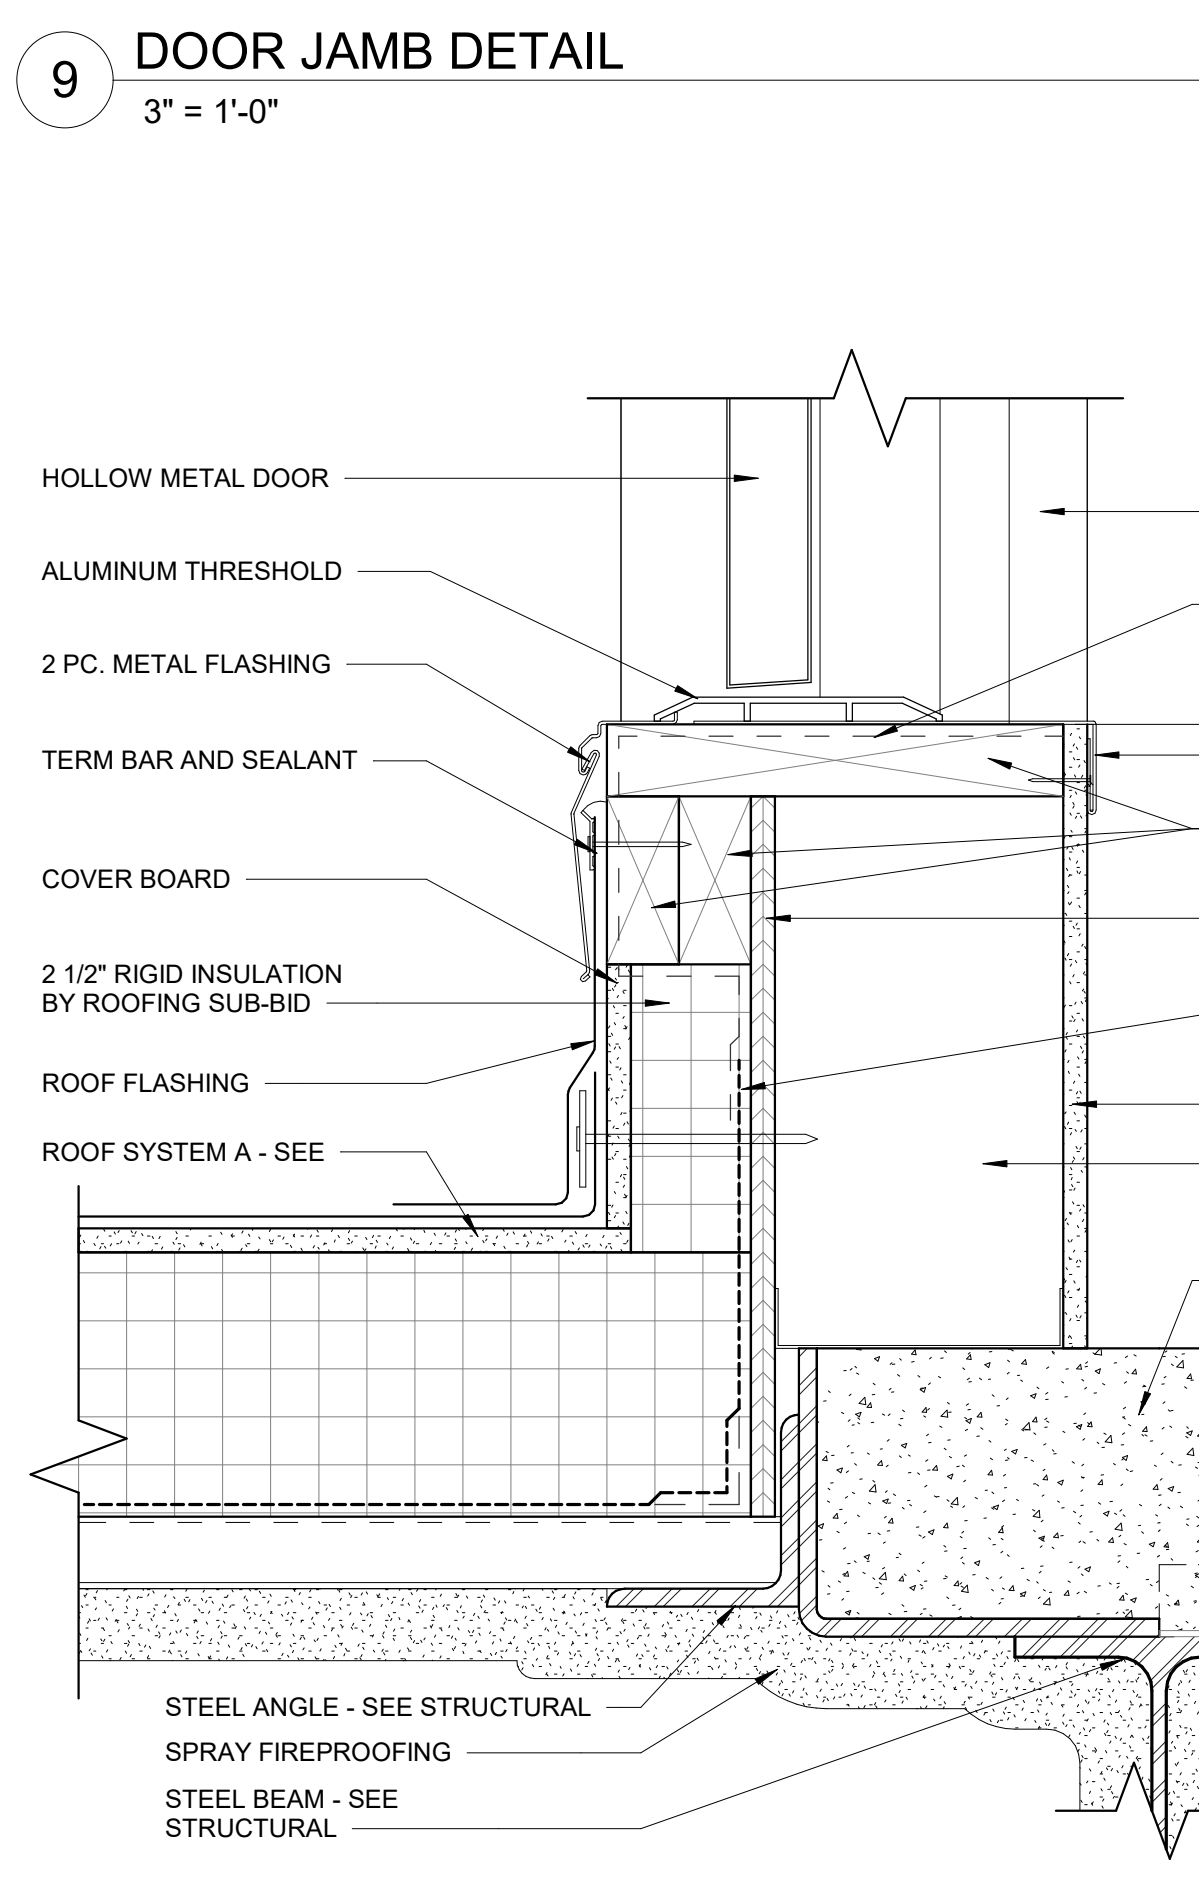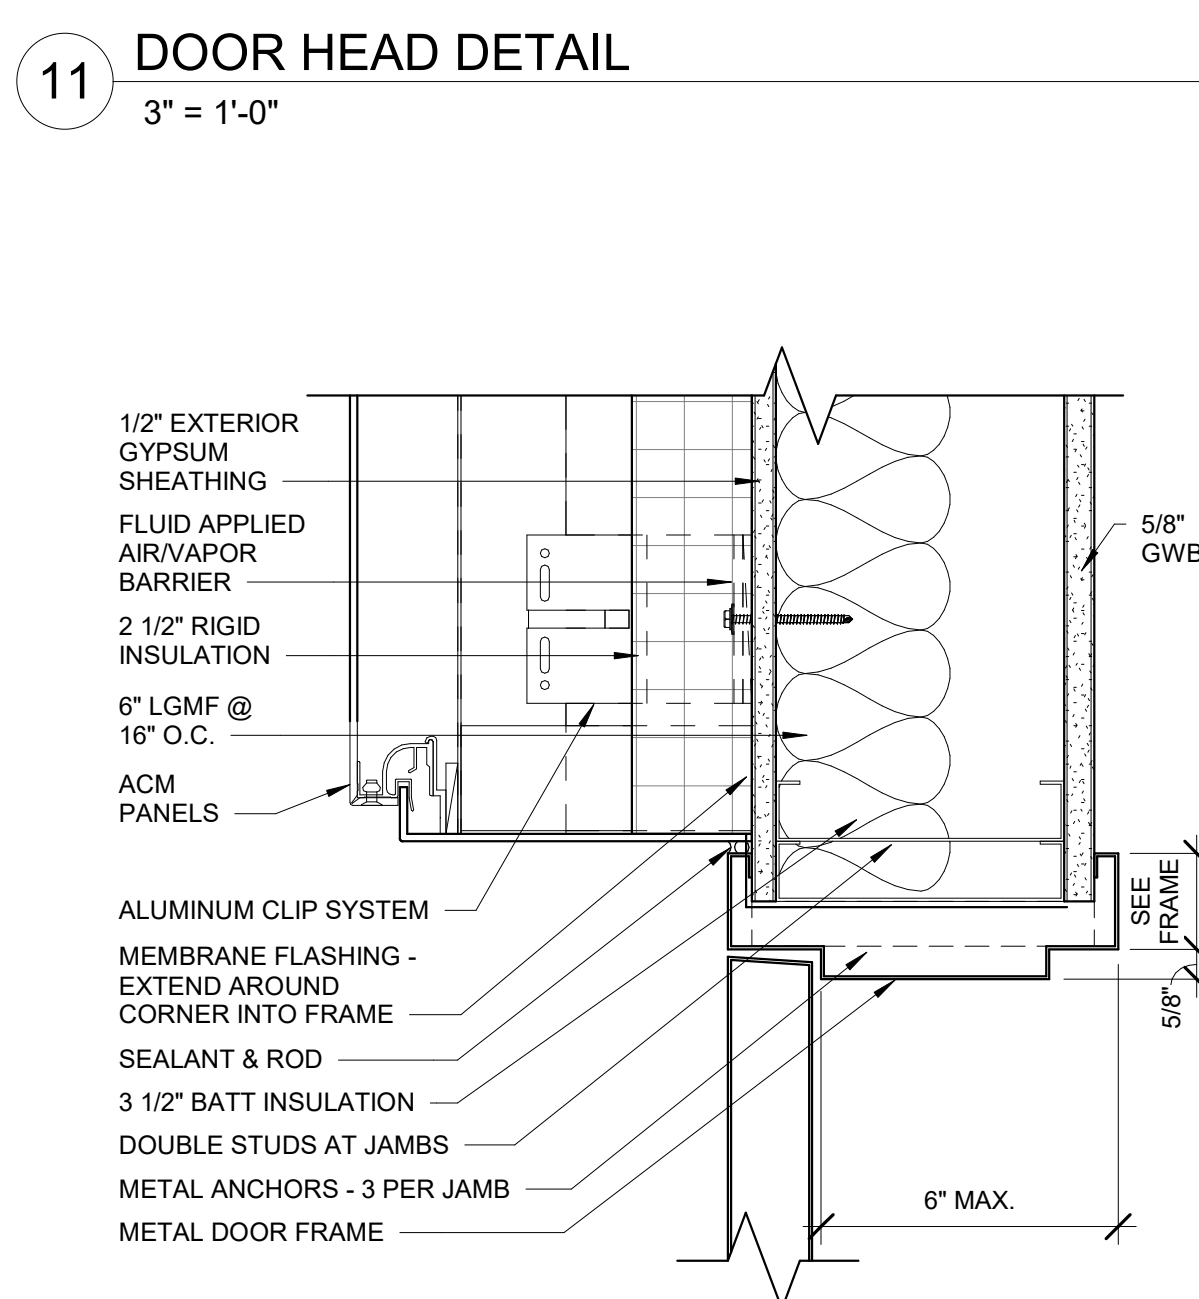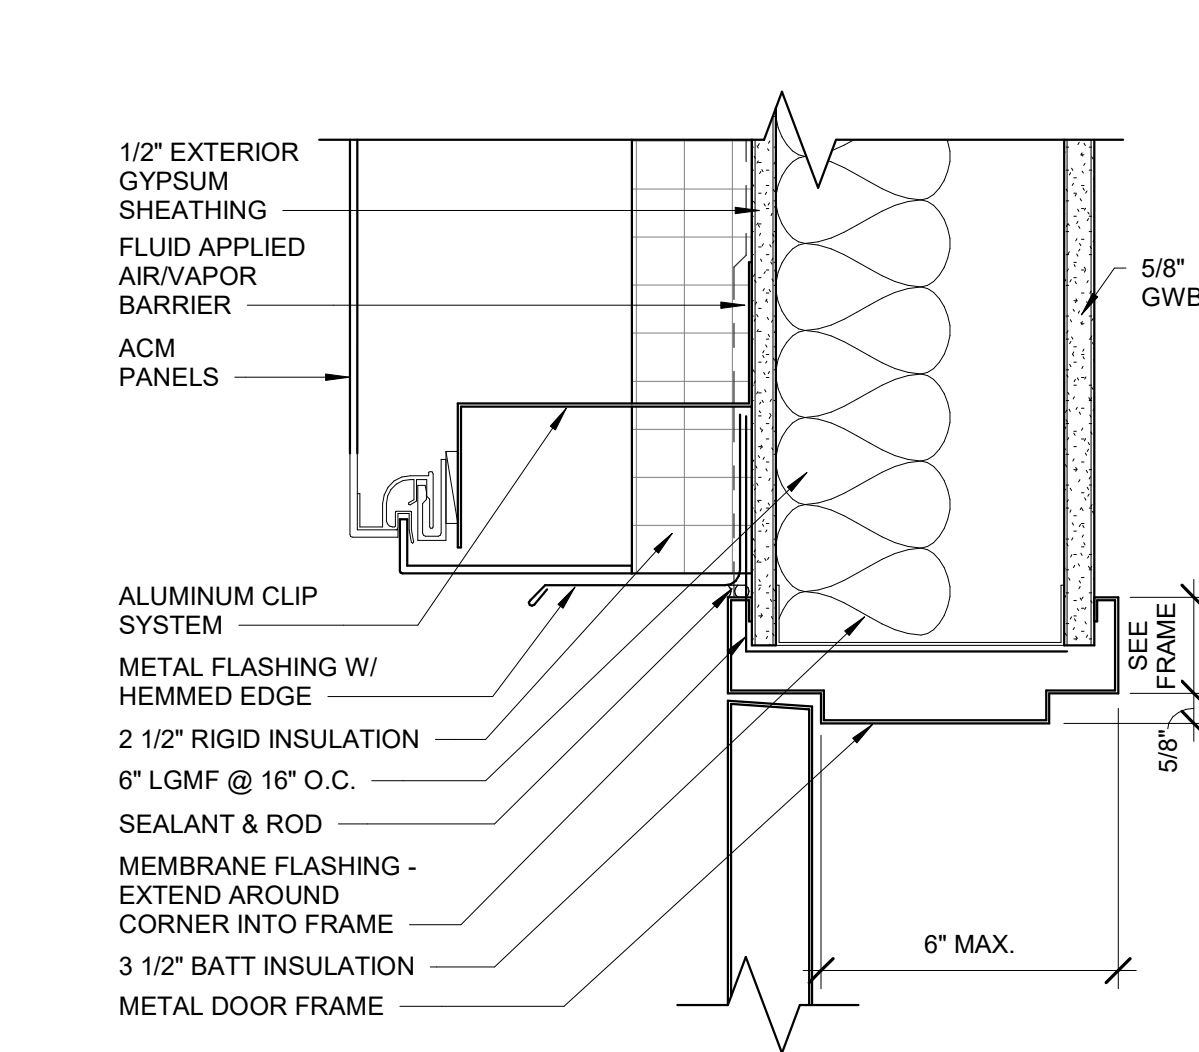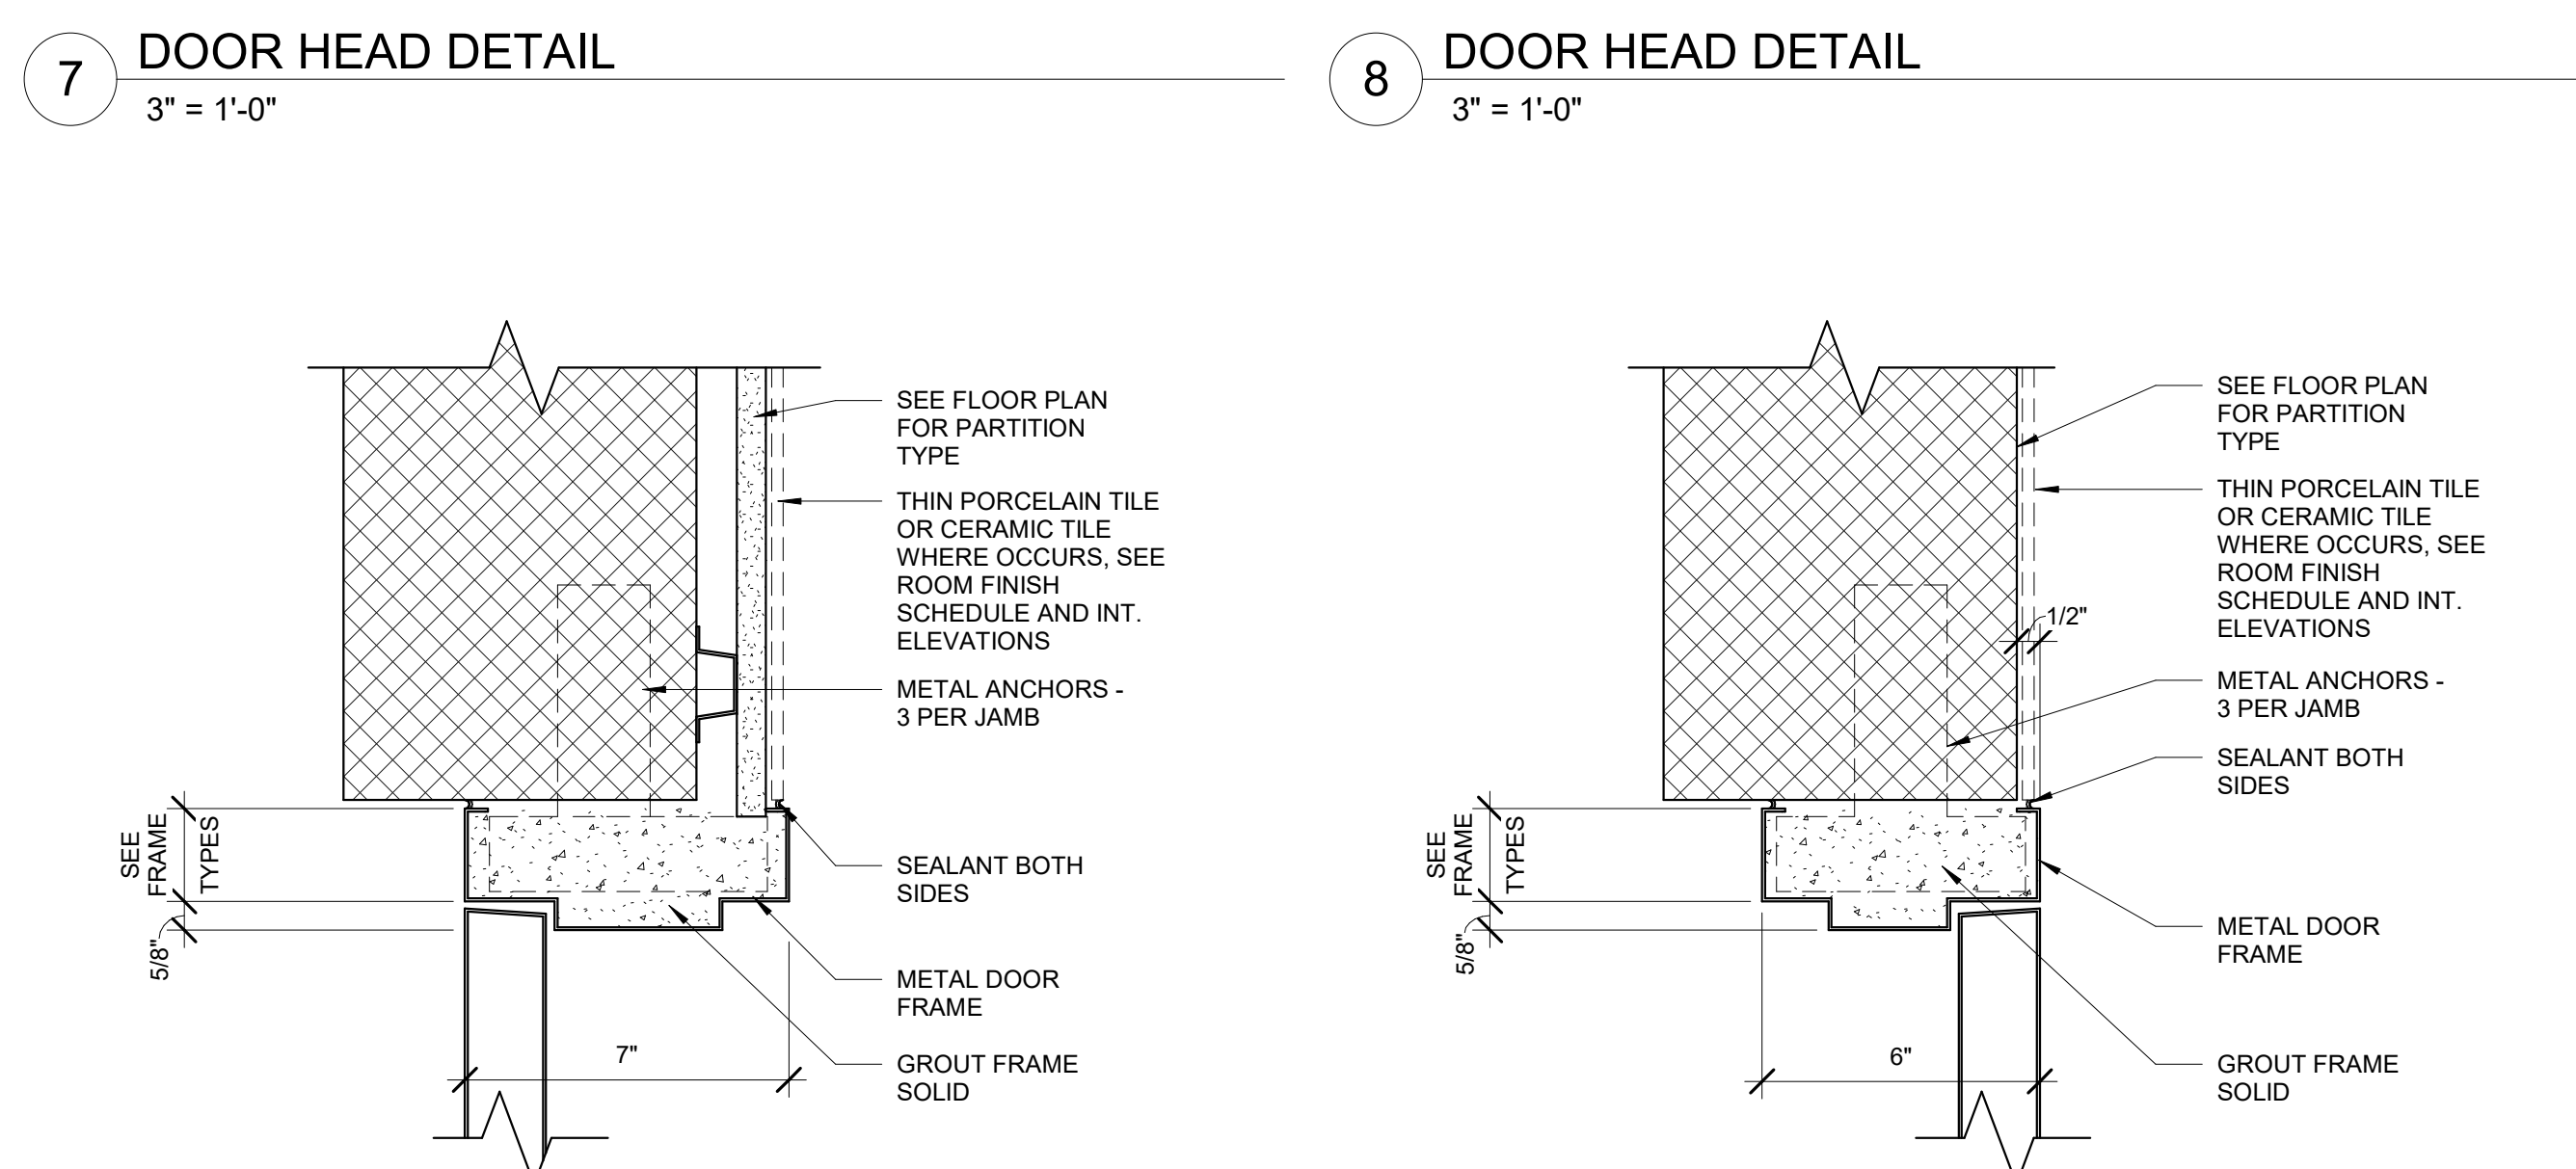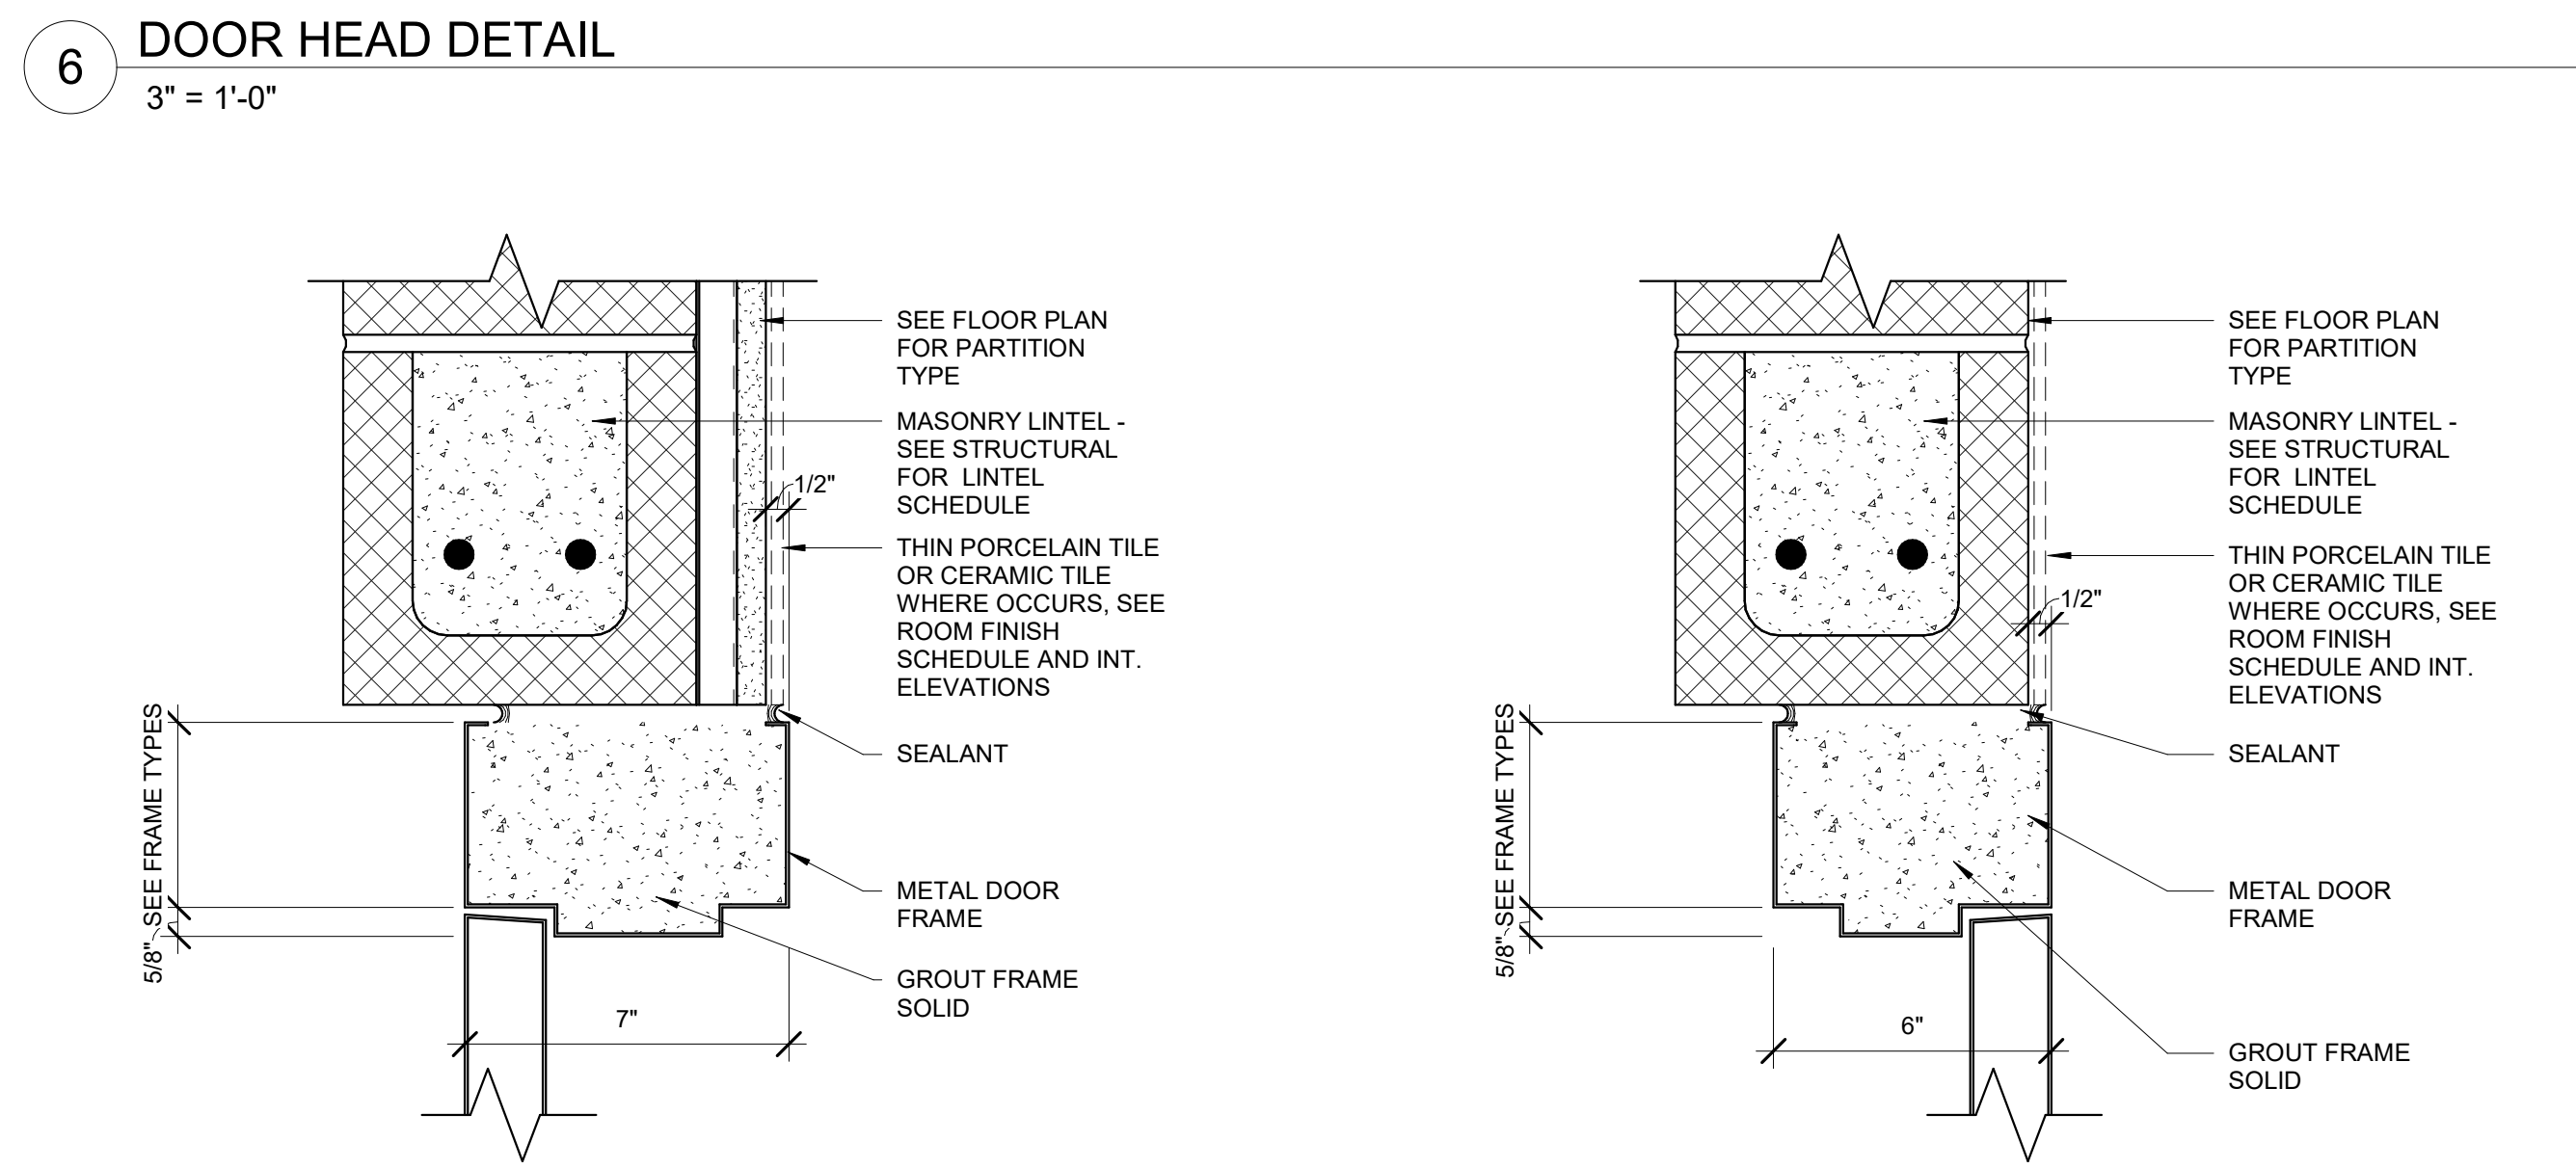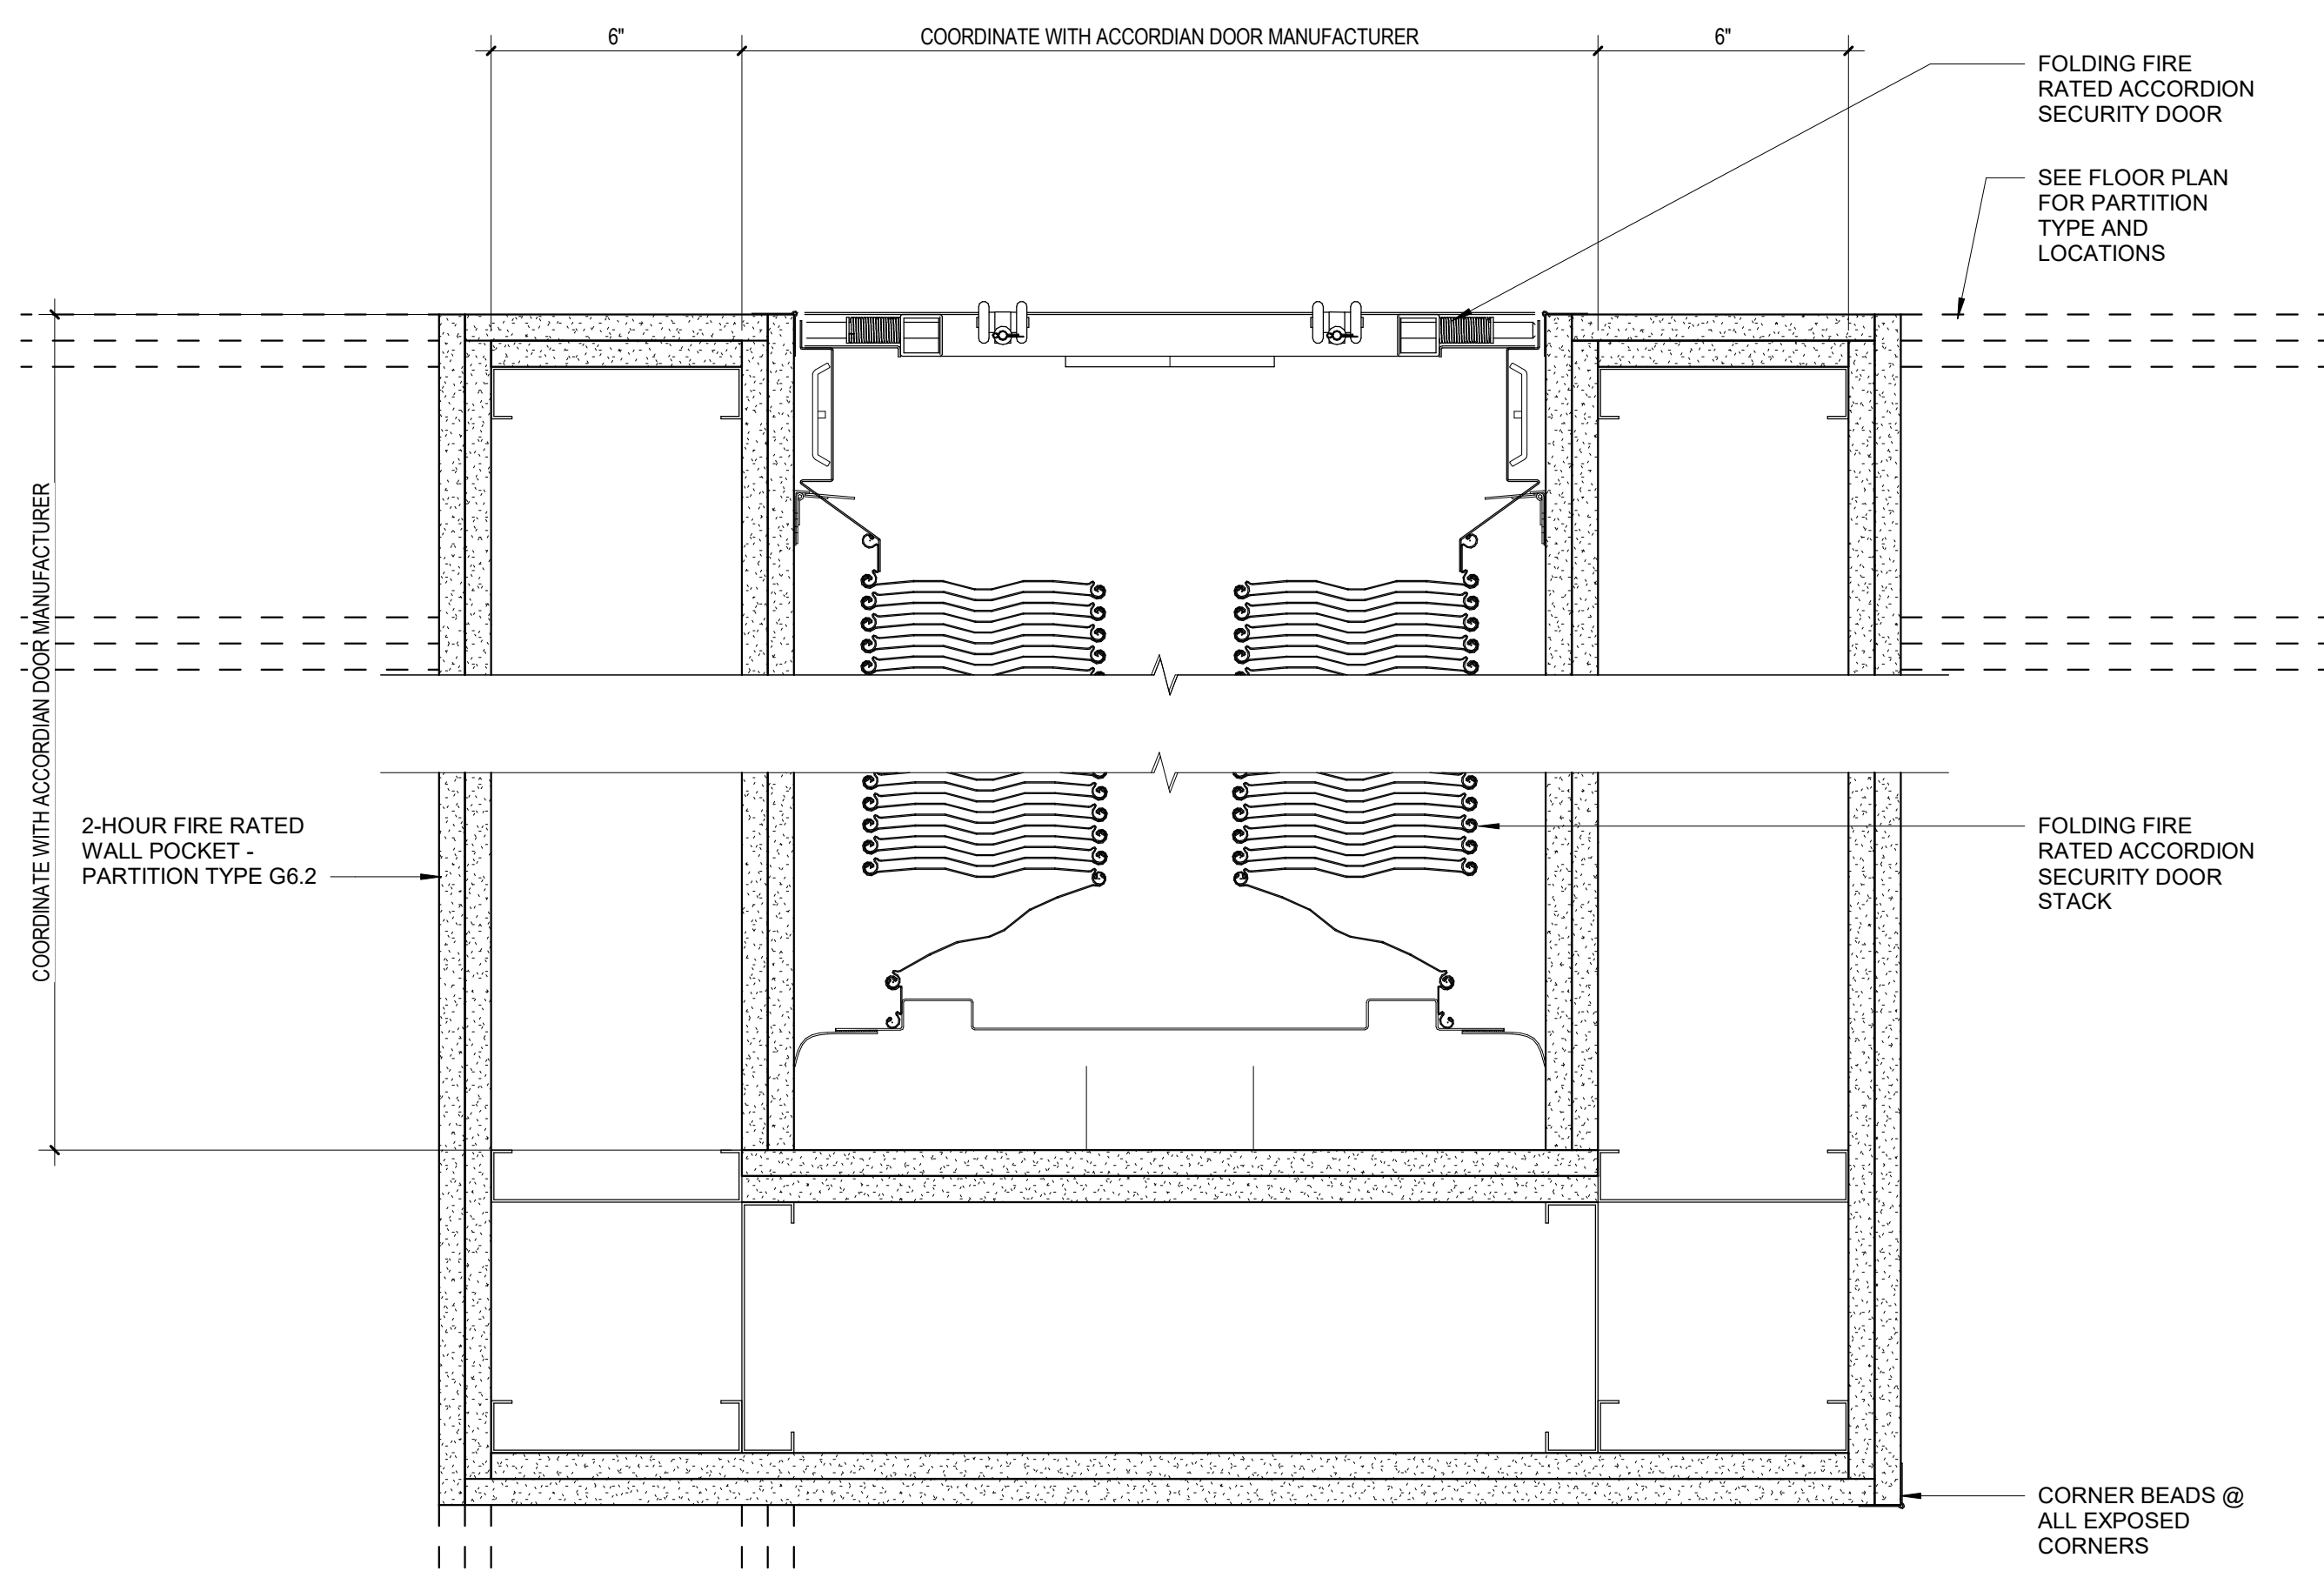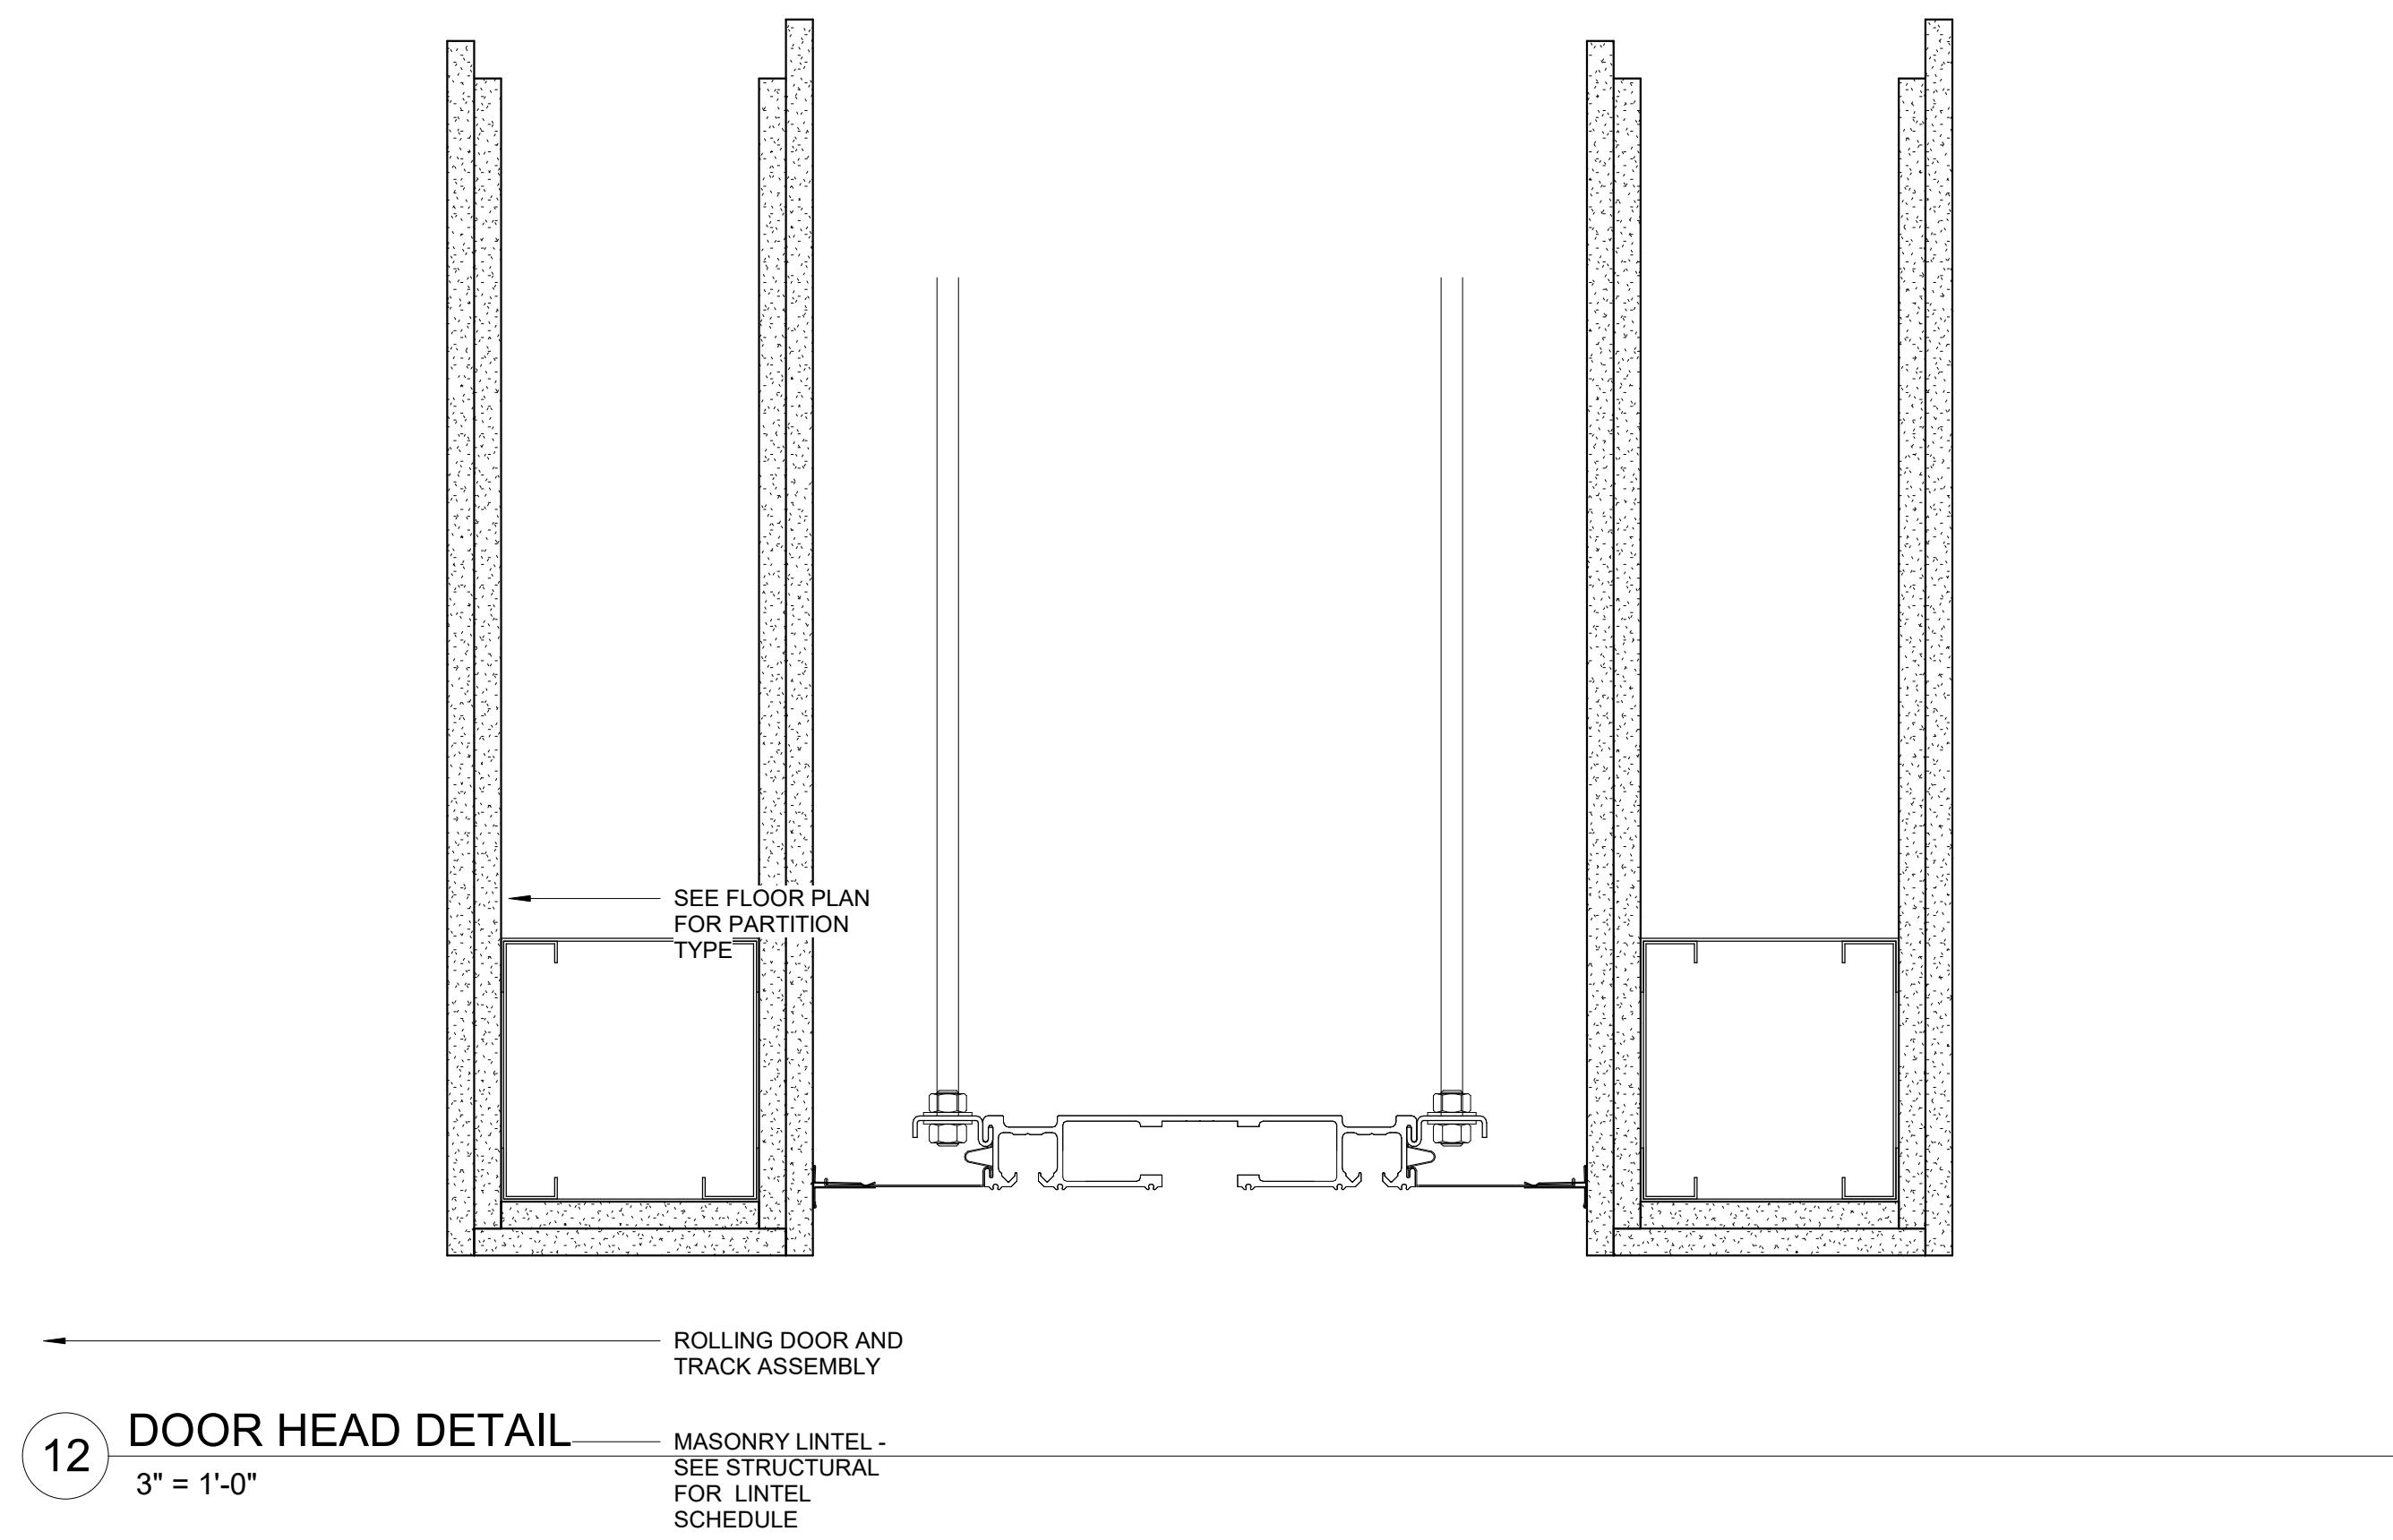

© COPYRIGHT 2023 DRUMMEY ROSANE ANDERSON, INC.


MSBA 90% CD
SUBMISSION

May 12TH, 2023

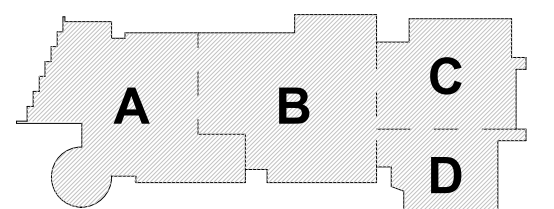

KEY PLAN

PROJECT NORTH

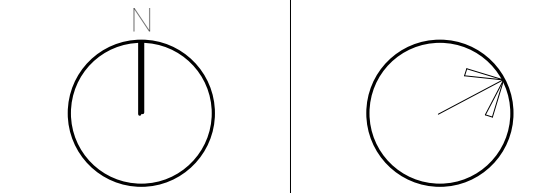

**DOOR AND
BORROWED LITE
DETAILS**

Scale: 3" = 1'-0"

Job No.: 20202




Drawn By: DRA

Date: May 12TH, 2023










Volume 3 of 4

A6-2-5









- GENERAL NOTES – STOREFRONT / CURTAIN WALL TYPES
- INTERIOR SYSTEMS: UNLESS NOTED OTHERWISE GLAZING SHALL BE TYPE G1.
 - EXTERIOR SYSTEMS: UNLESS NOTED OTHERWISE GLAZING SHALL BE TYPE GX1
 - AT ALL EXTERIOR CURTAIN WALLS AND STOREFRONTS PROVIDE MINIMUM 2" RIGID INSULATION BEHIND ALL SPANDREL GLASS AND OTHER OPAQUE GLAZING. INSULATION IS NOT SHOWN IN SOME CASES FOR CLARITY.
 - PROVIDE SAFETY GLAZING AT ALL LOCATIONS IDENTIFIED AS HAZARDOUS LOCATIONS PER THE 9TH EDITION OF THE MASSACHUSETTS STATE BUILDING CODE AND THE 2015 EDITION OF THE INTERNATIONAL BUILDING CODE.
 - PROVIDE INSECT SCREENS AT ALL OPERABLE SASH LOCATIONS
 - "SG" DENOTES LOCATION OF SAFETY GLAZING
 - SEE DOOR SCHEDULE FOR DOOR TYPES

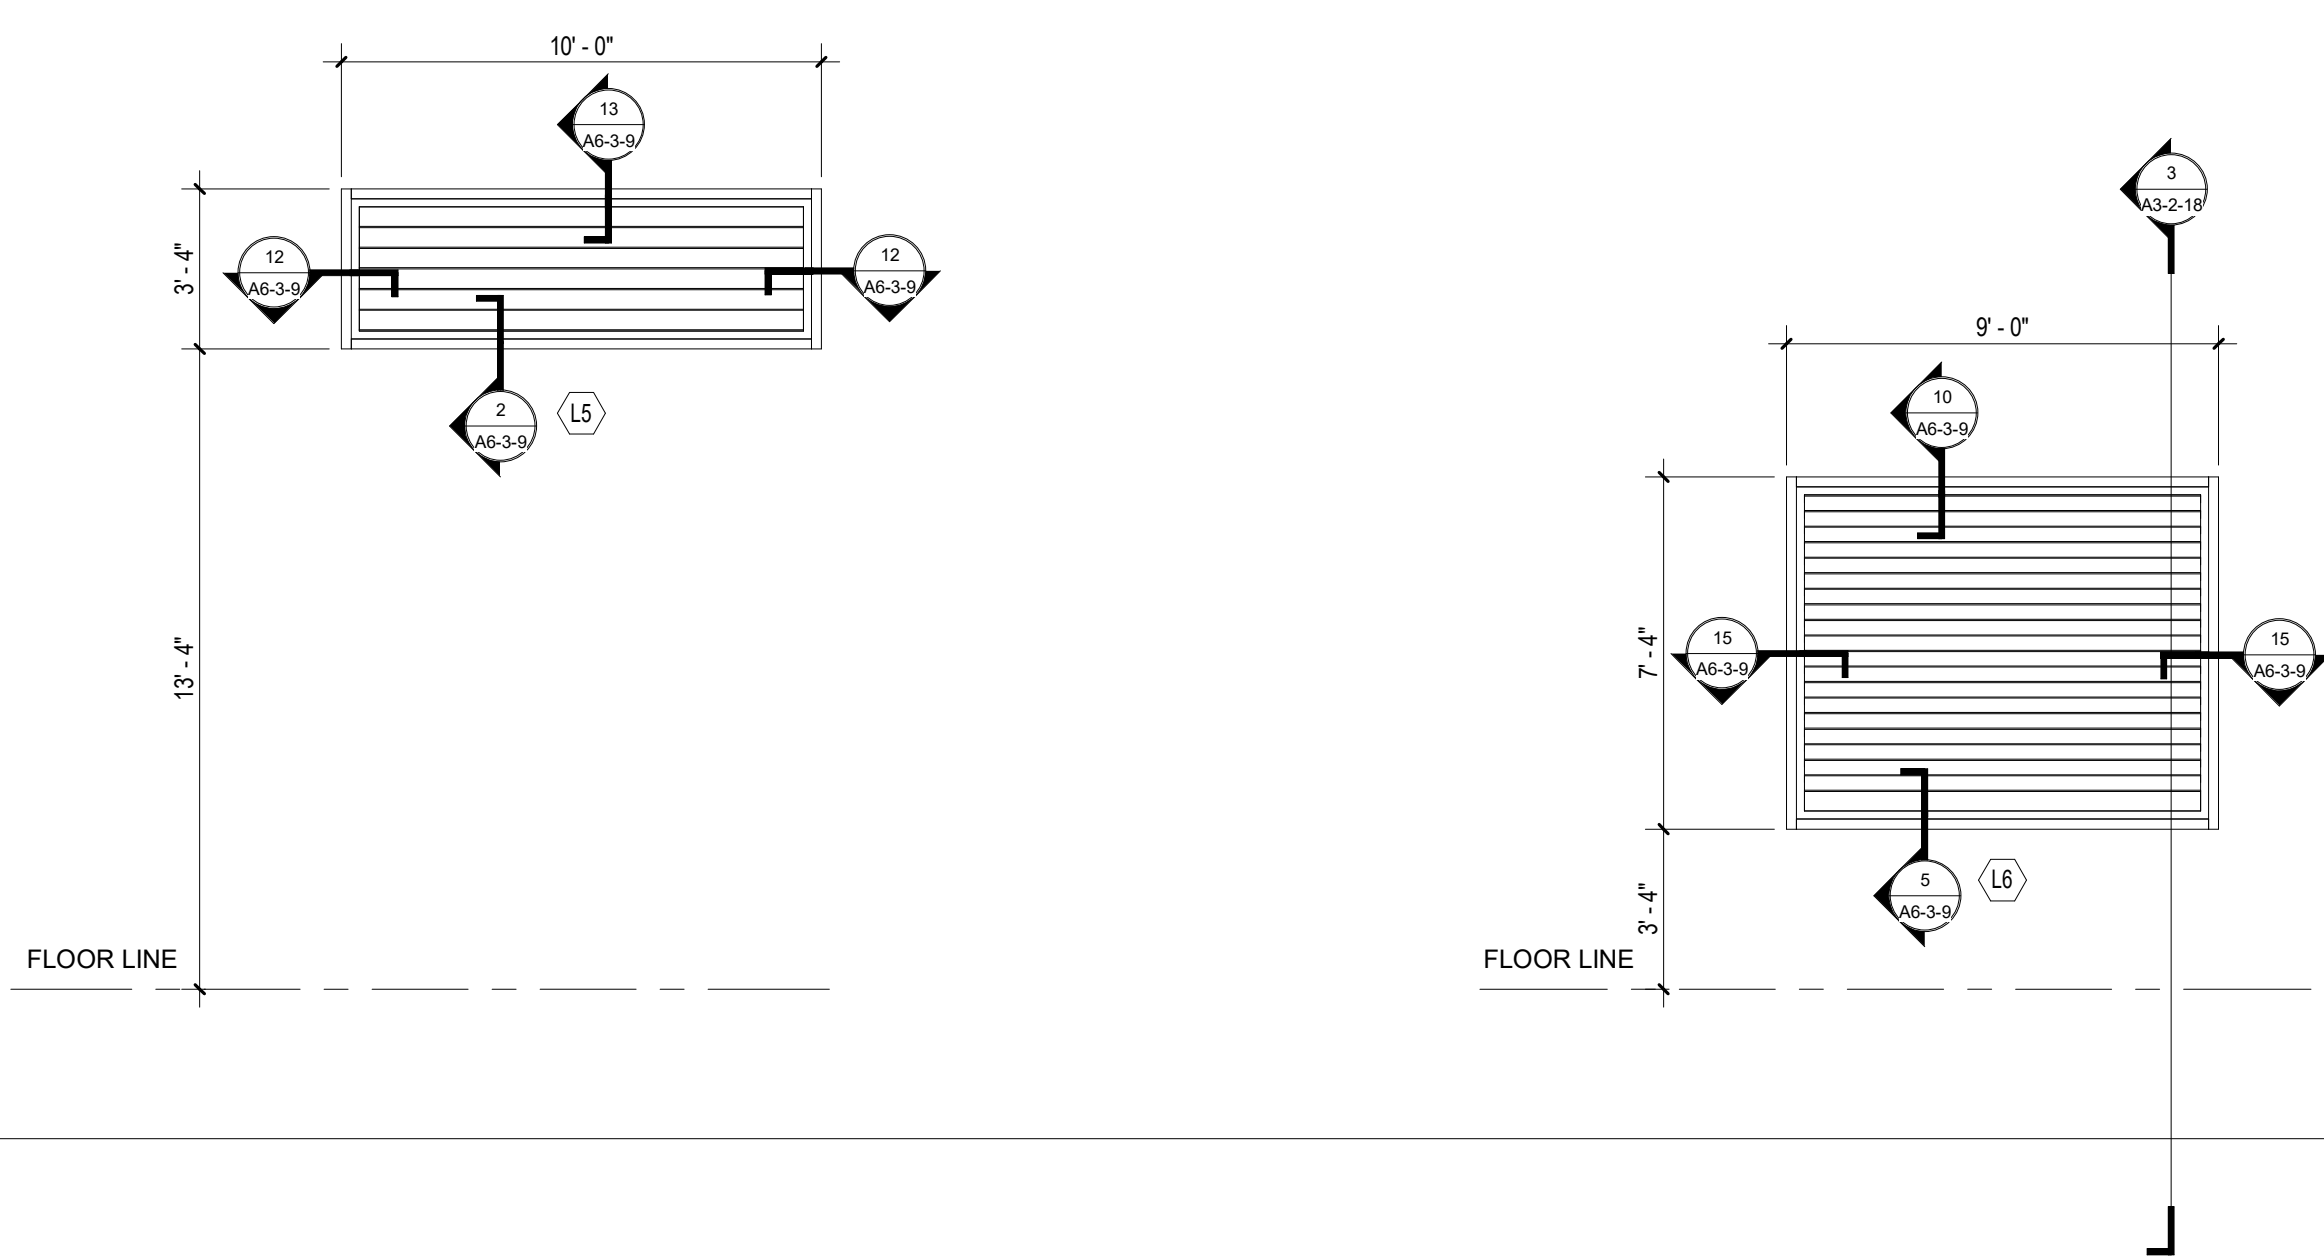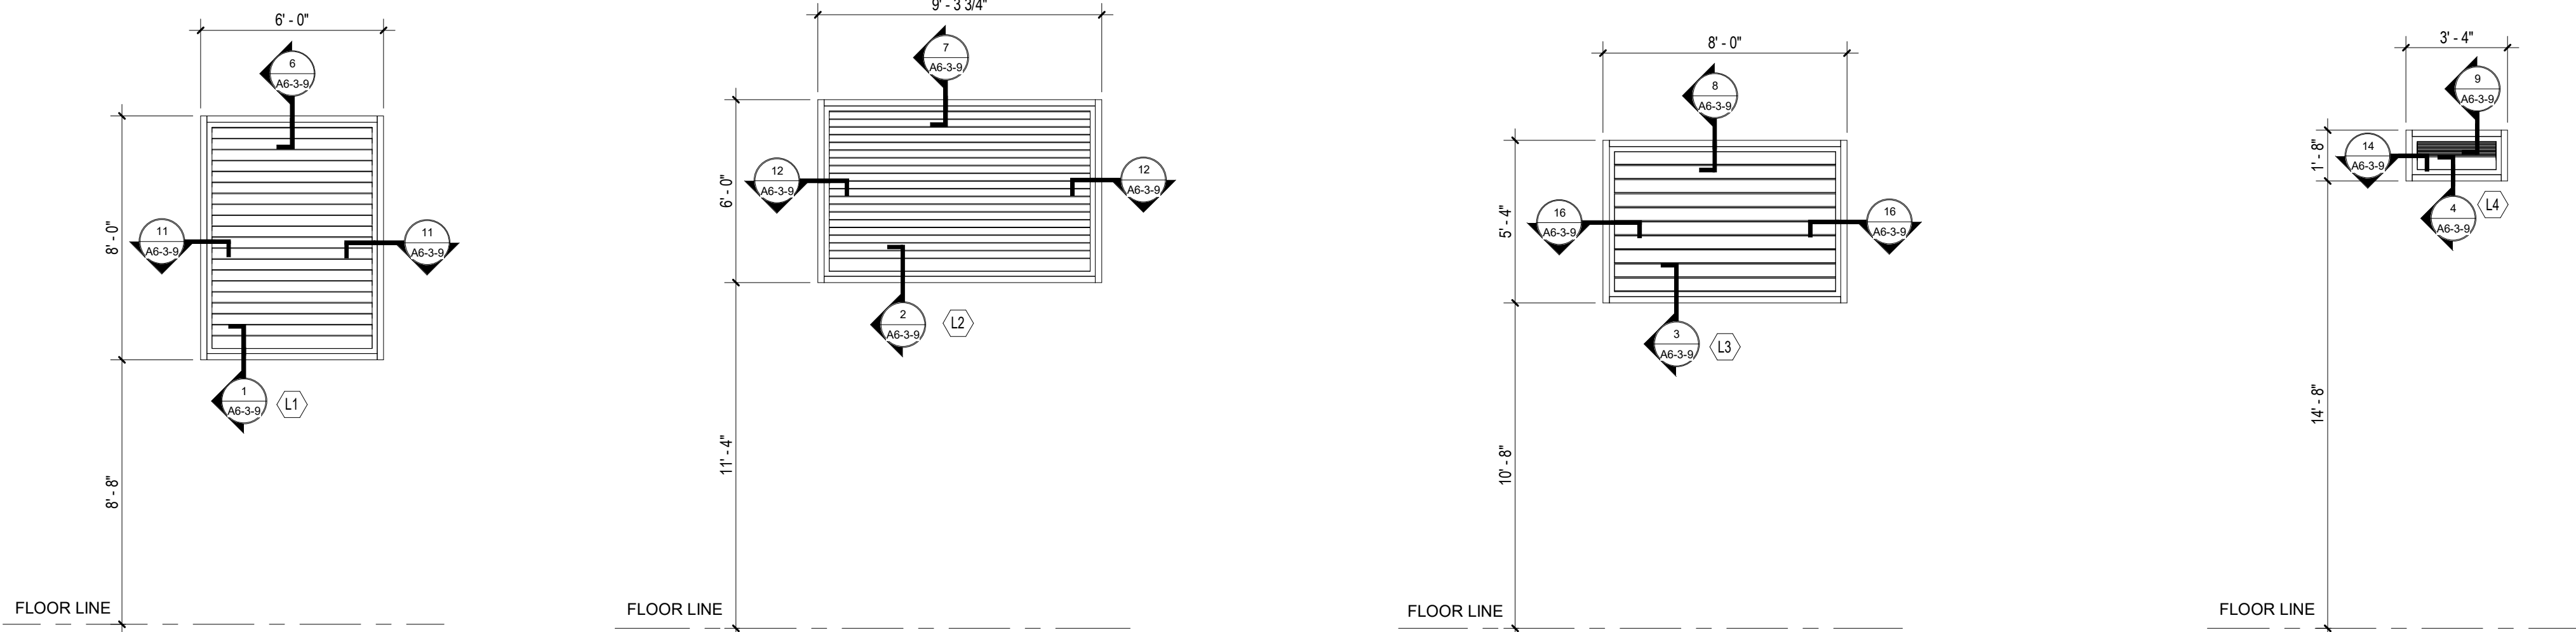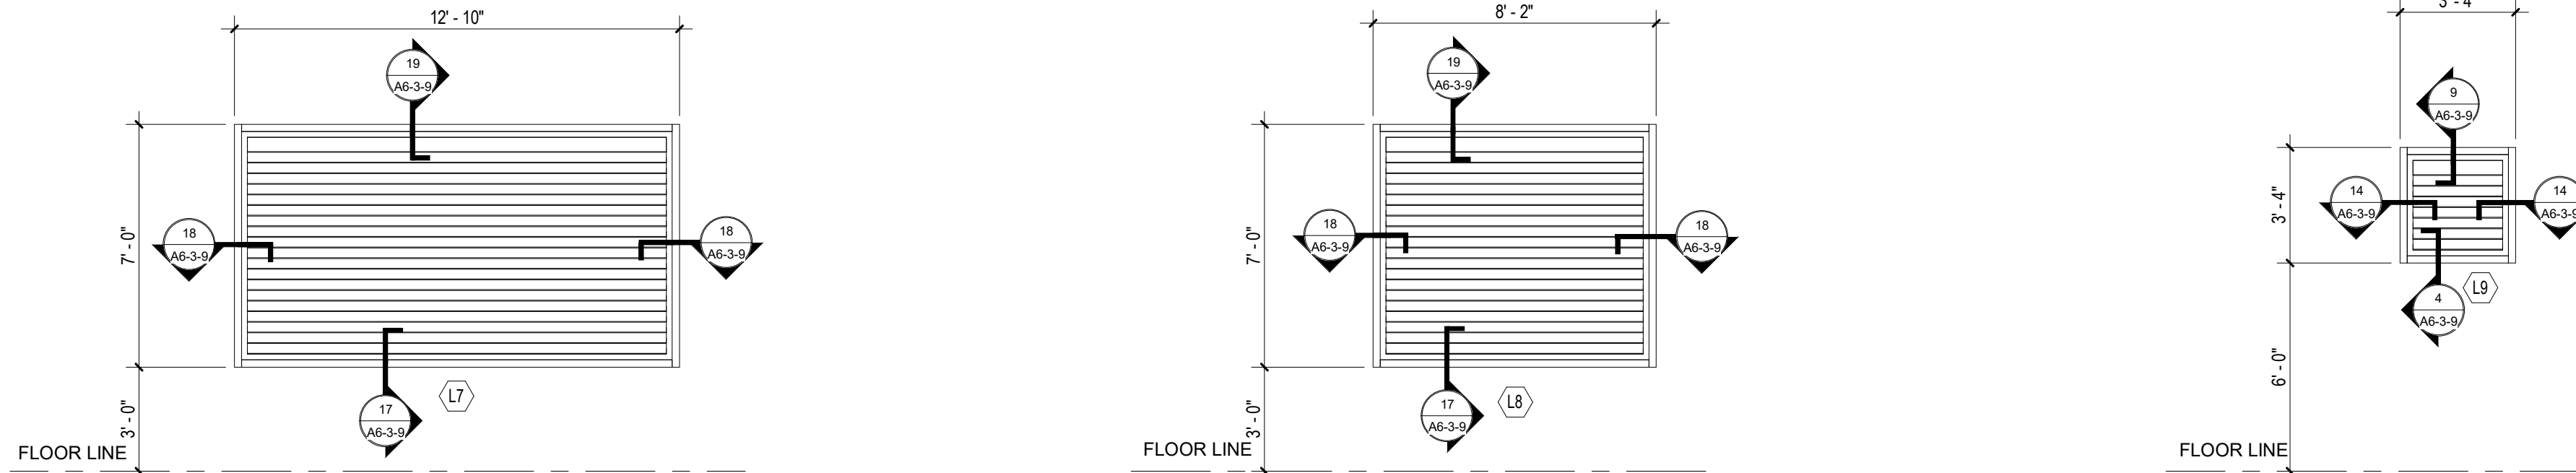

3 LOUVER TYPES
1/4" = 1'-0"

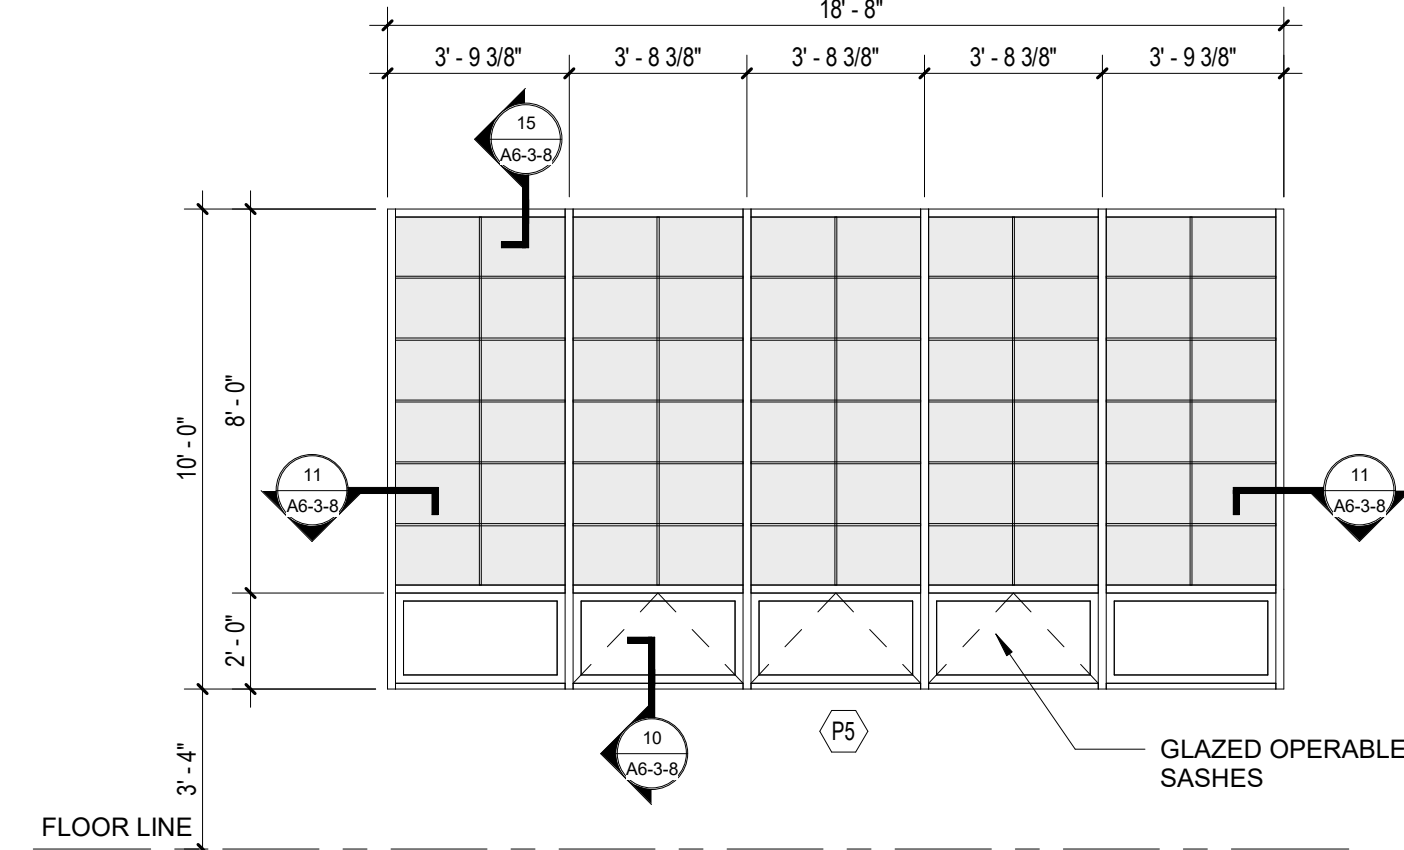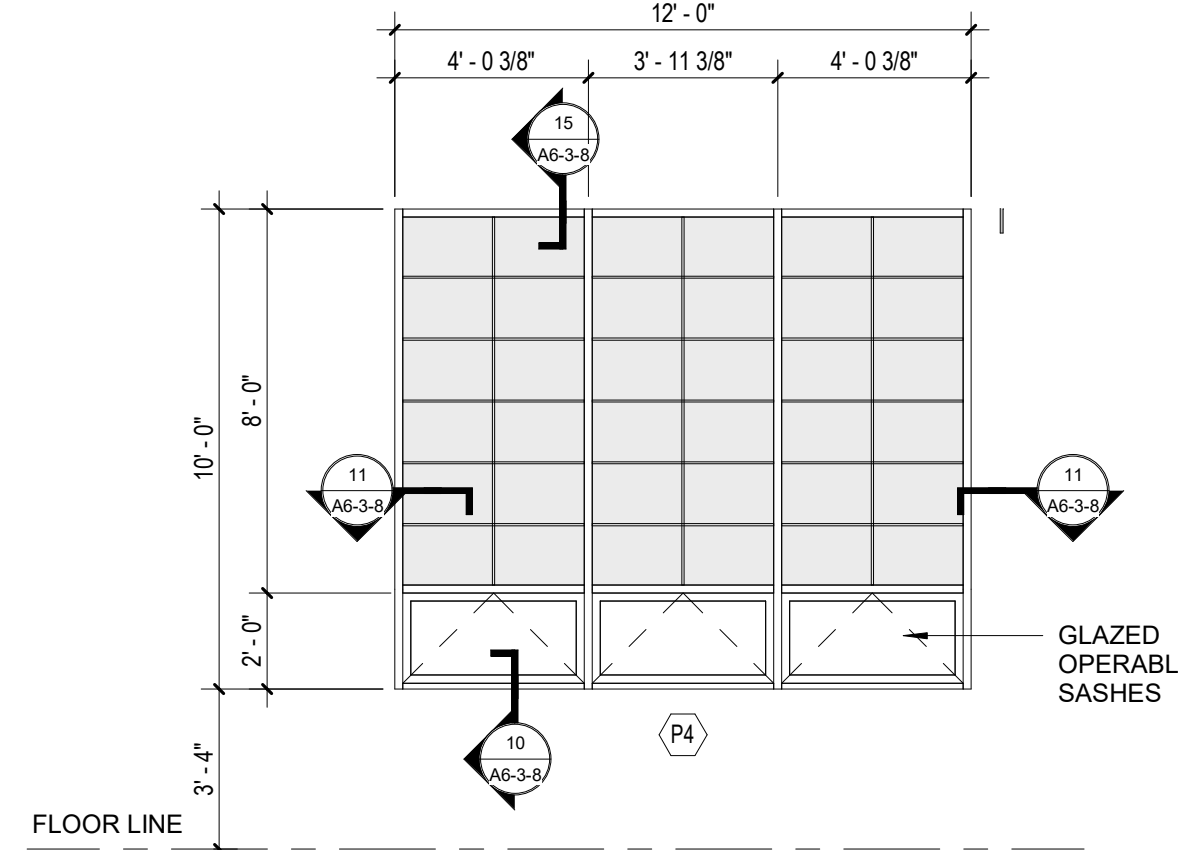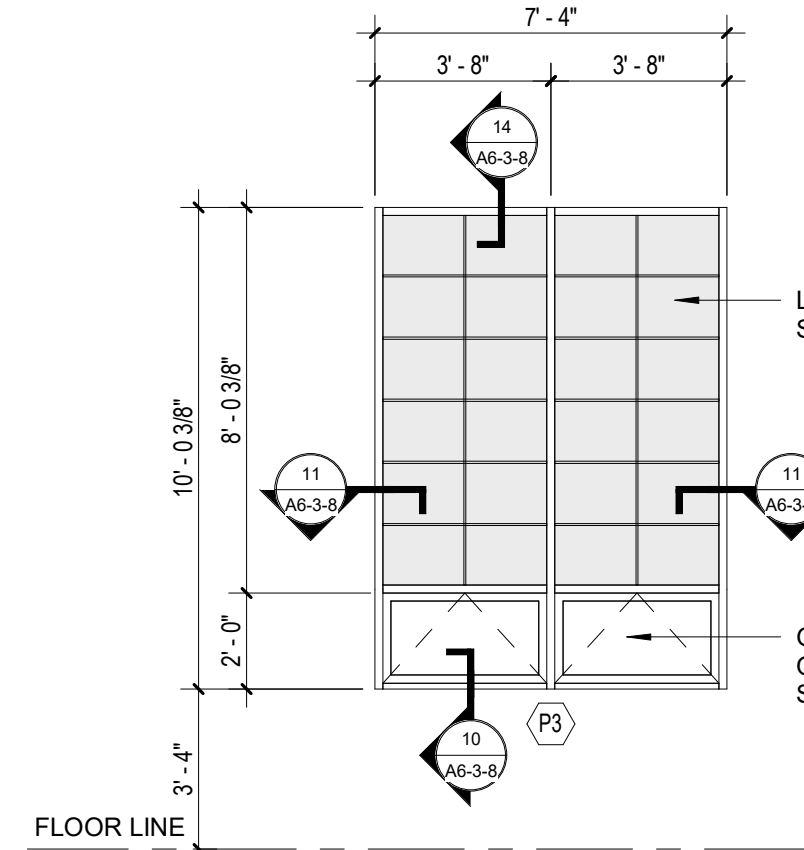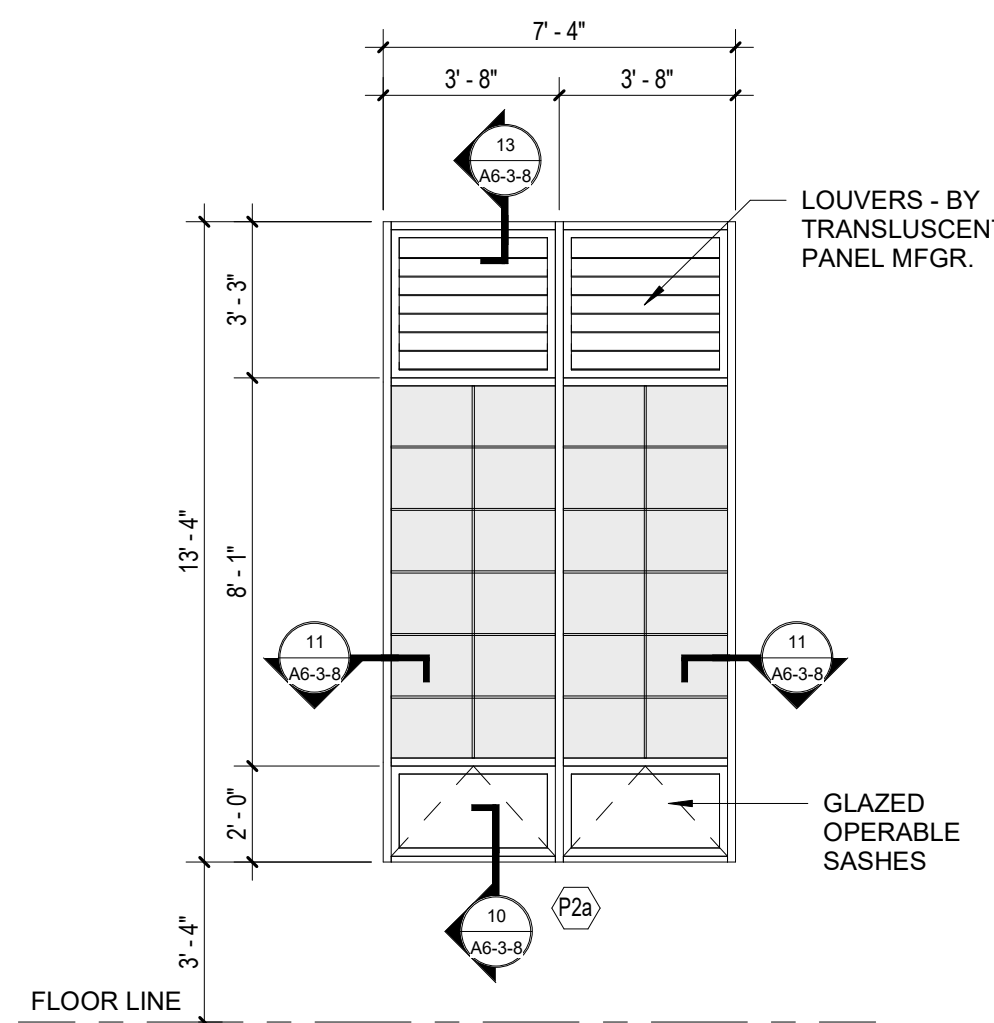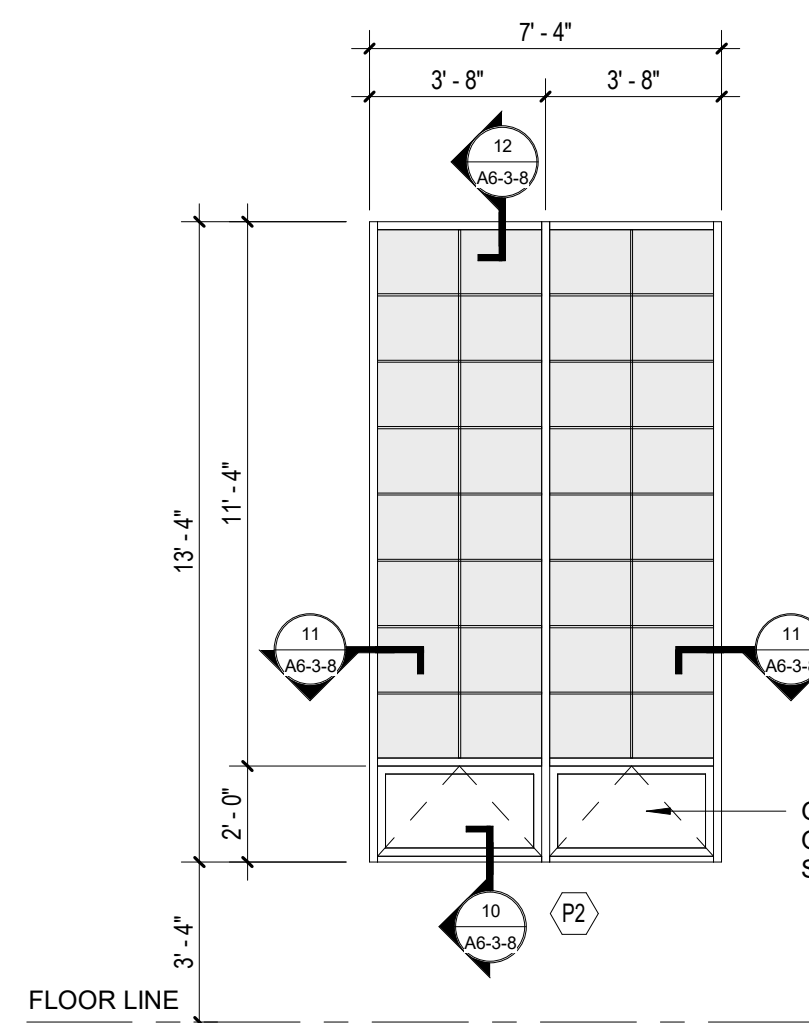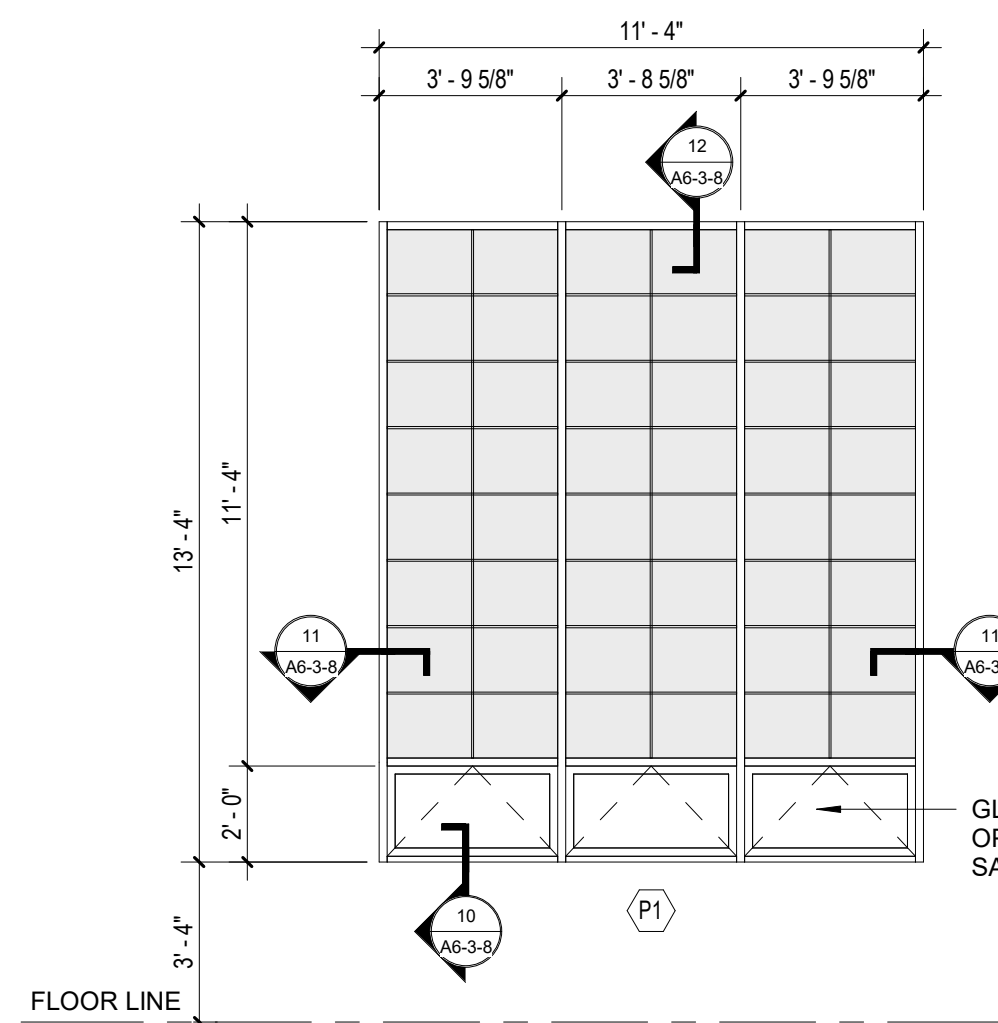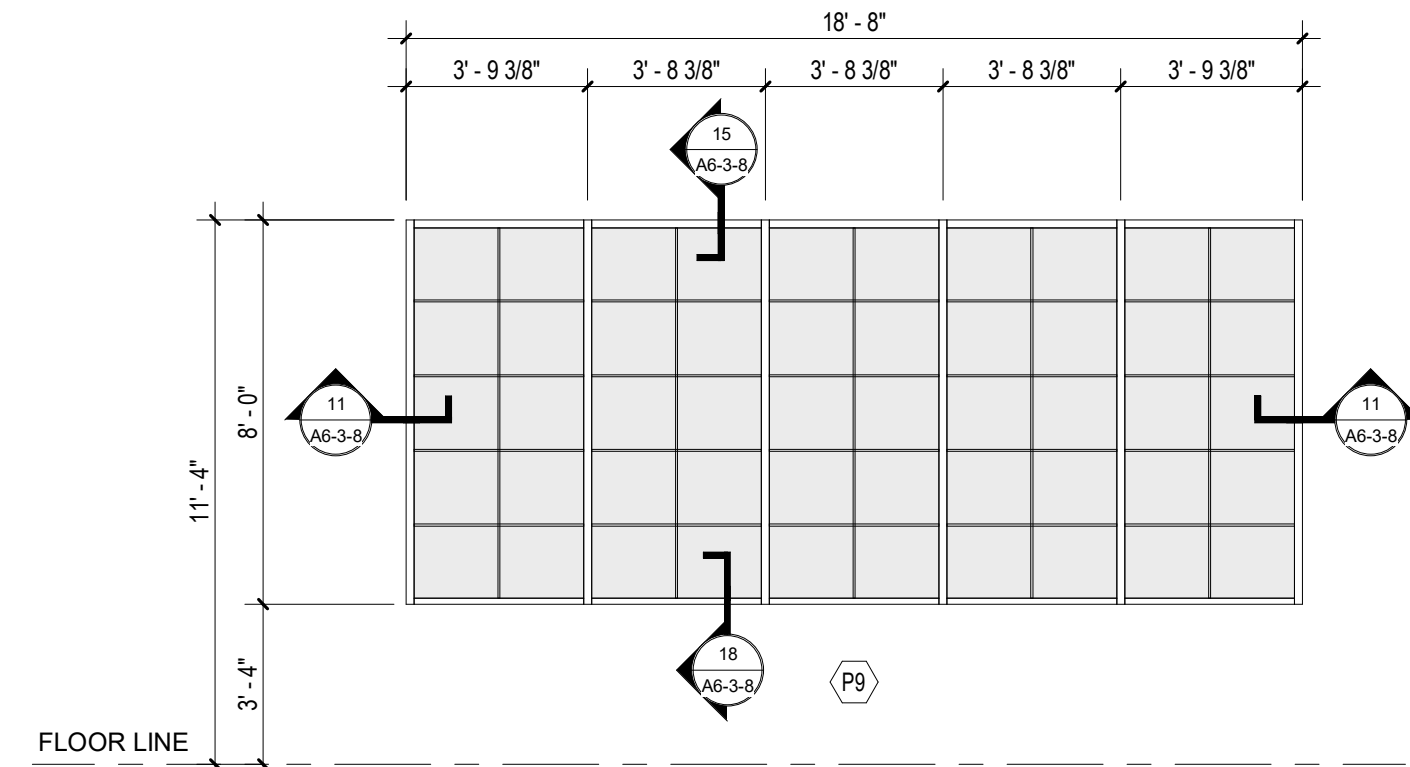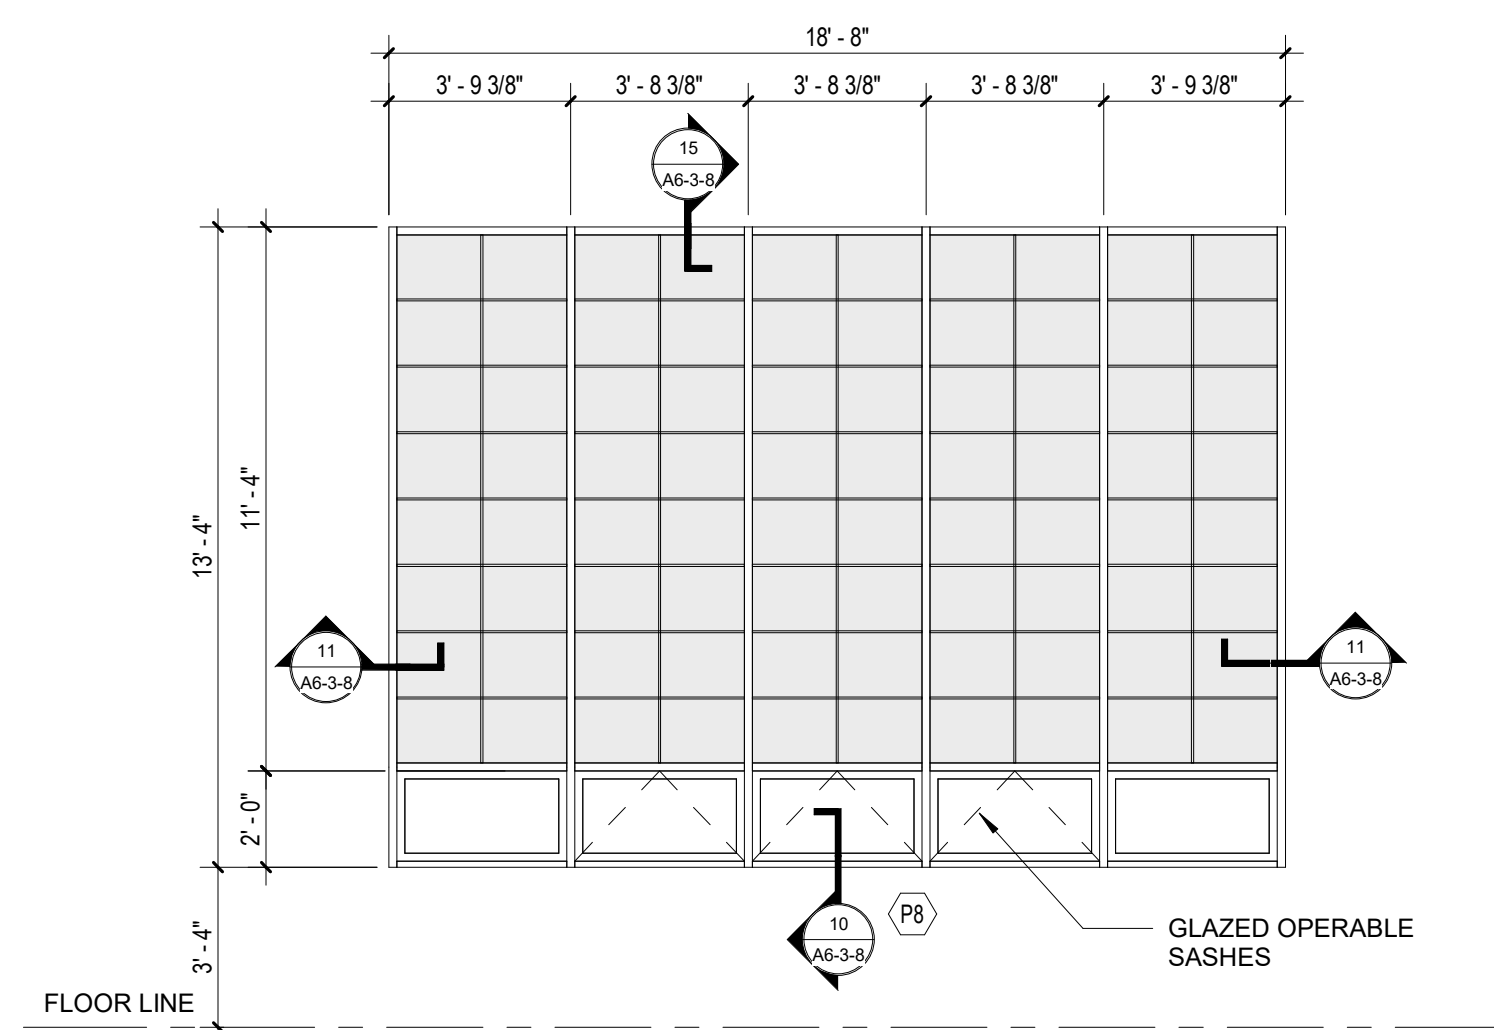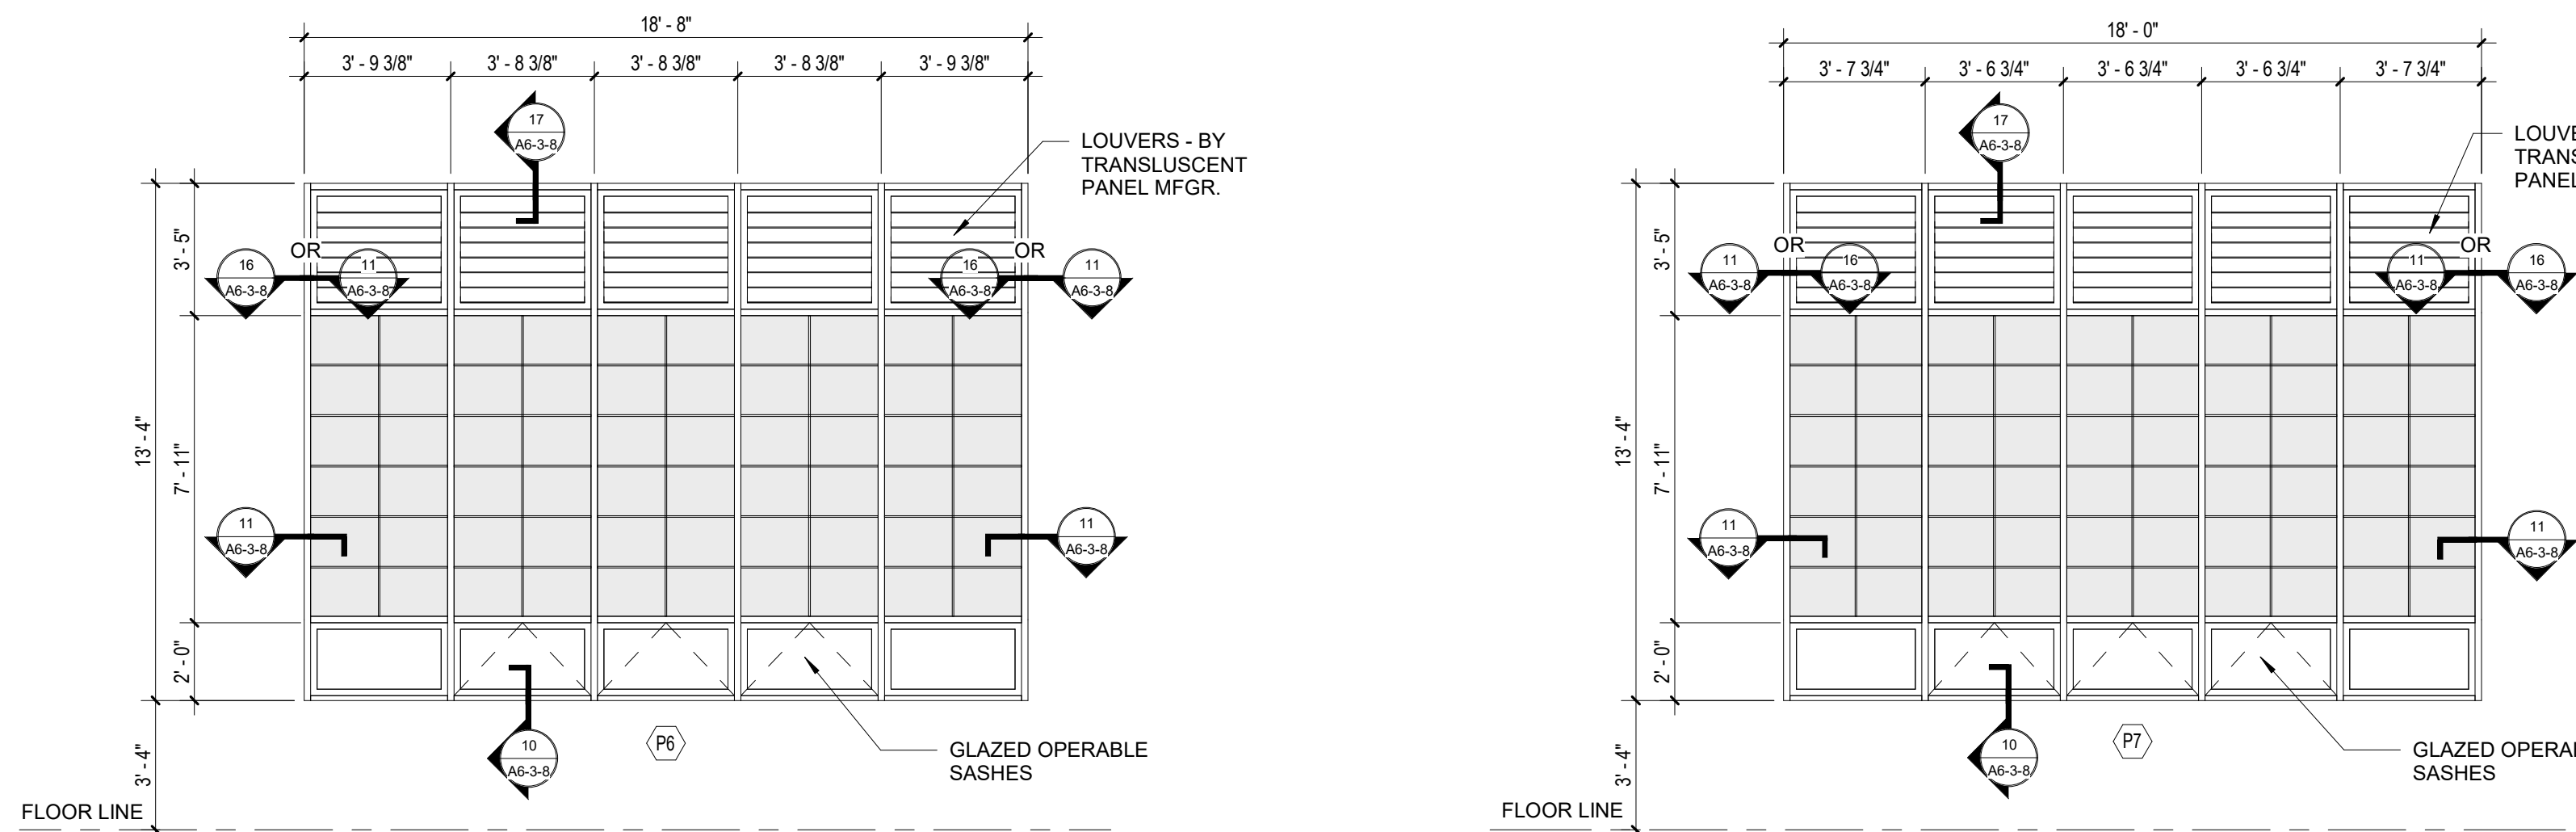


2 TRANSLUCENT WALL PANEL TYPES
1/4" = 1'-0"

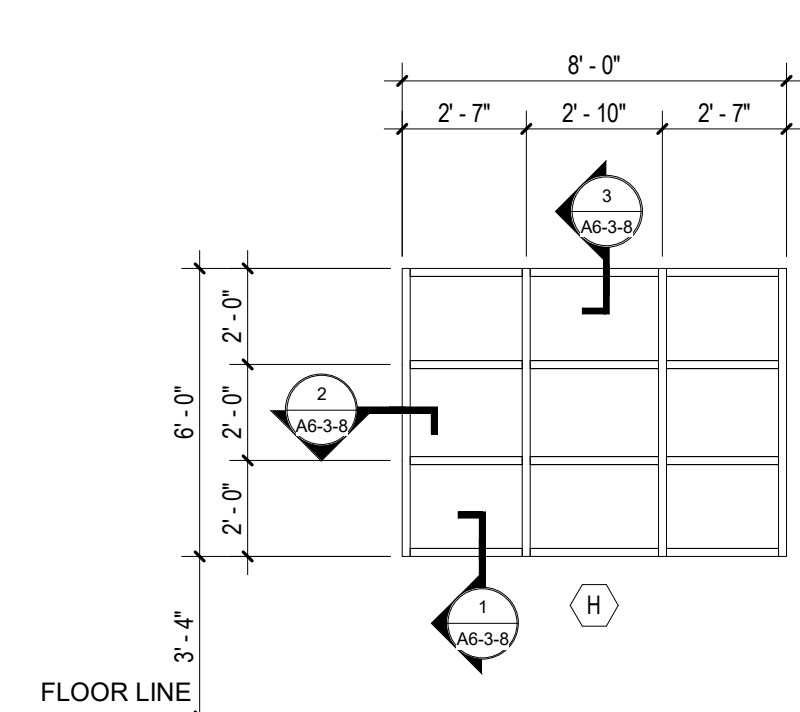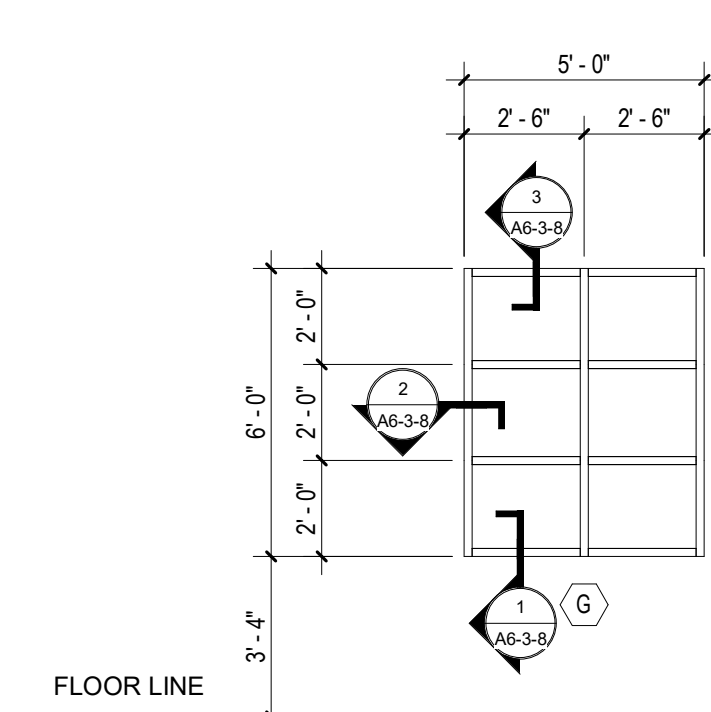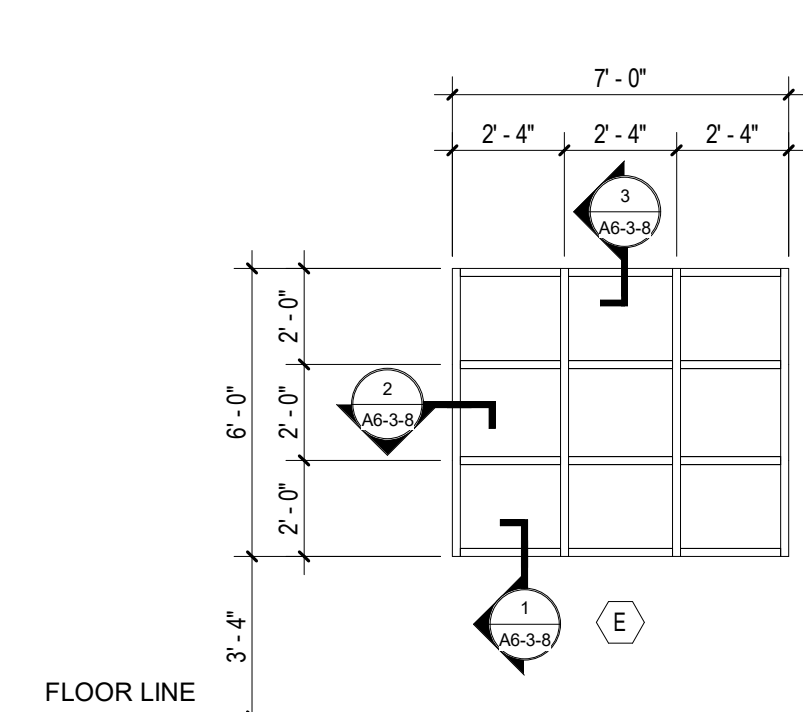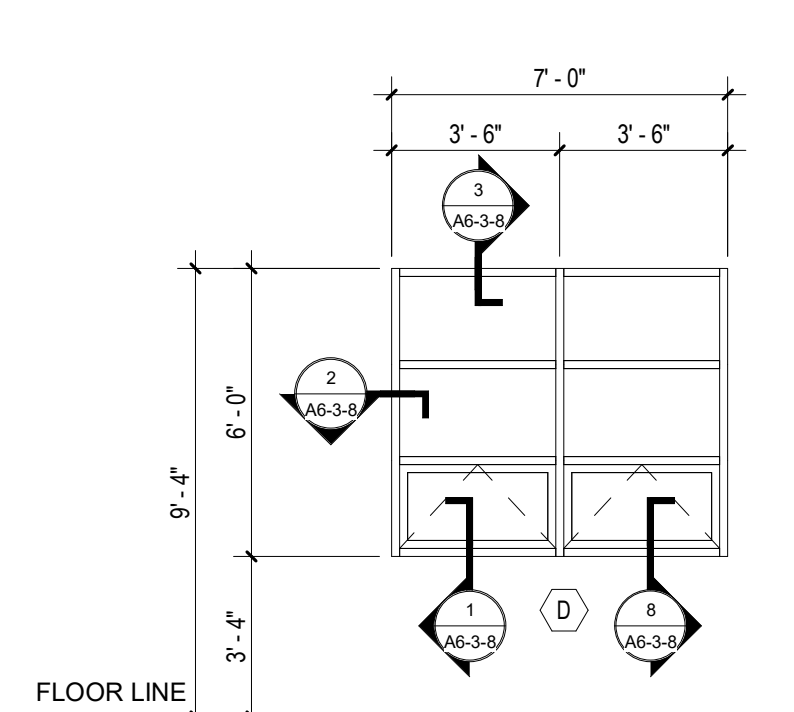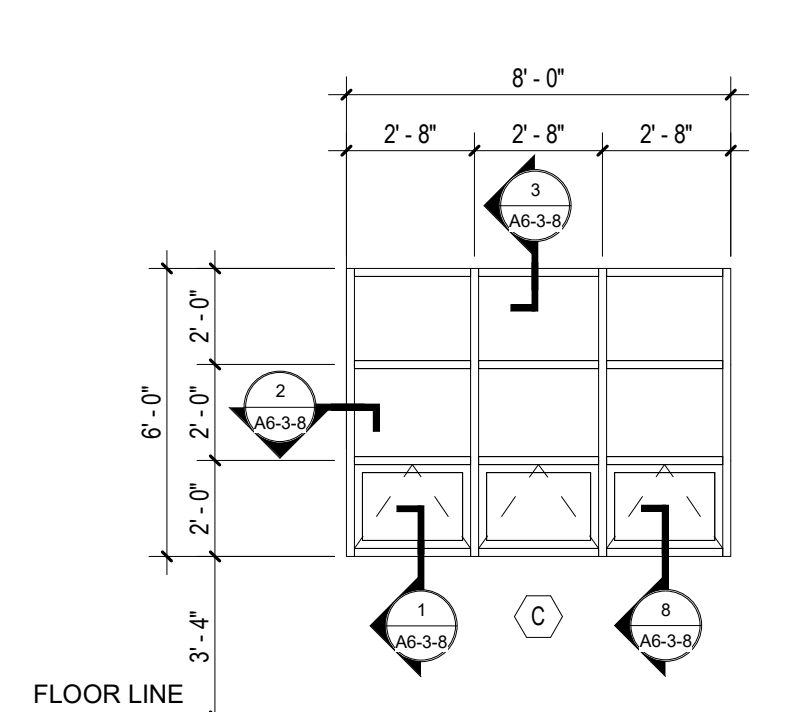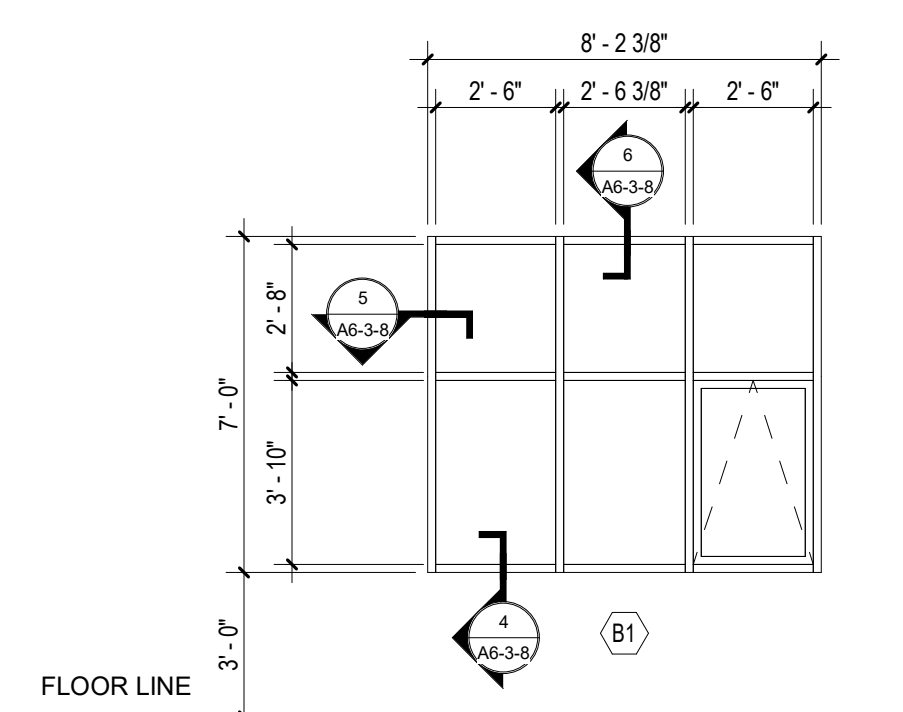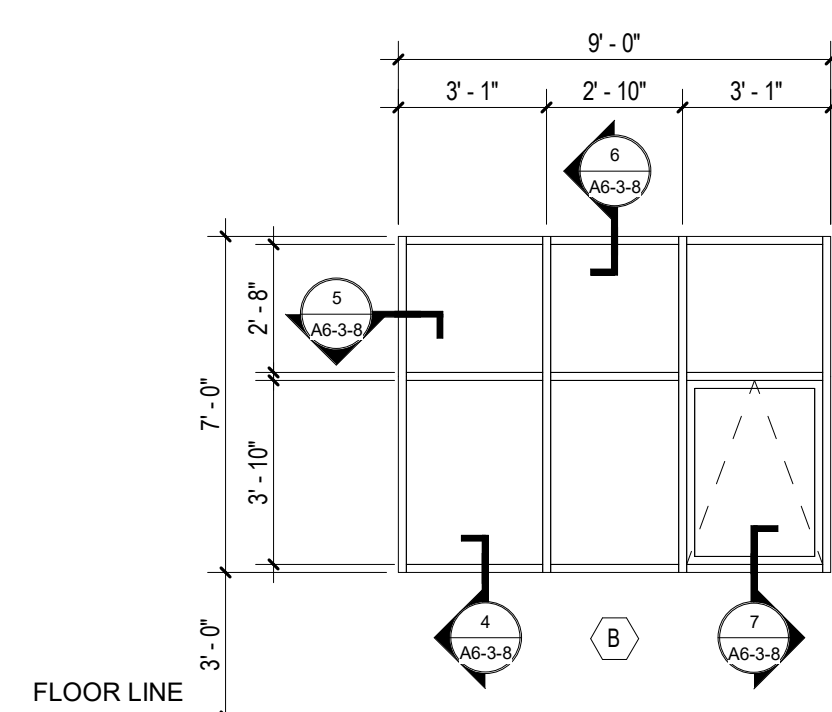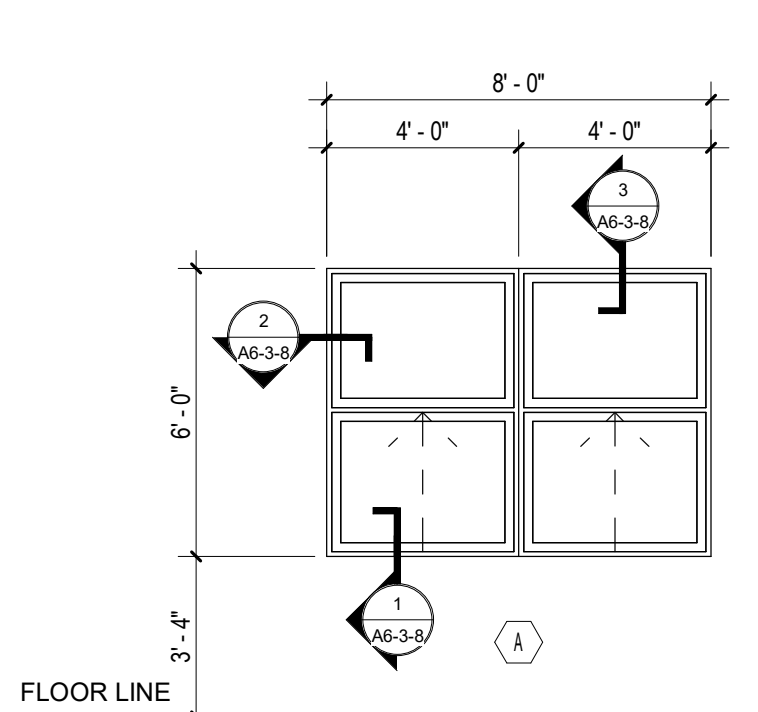

1 WINDOW TYPES
1/4" = 1'-0"

MSBA 90% CD
SUBMISSION
May 12TH, 2023

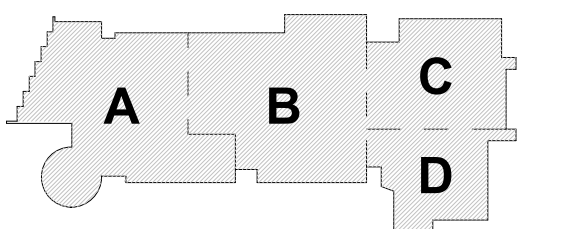

KEY PLAN
PROJECT NORTH
MAGNETIC NORTH

**WINDOW,
TRANSLUCENT
WALL PANEL
AND LOUVER
TYPES**


Scale: As indicated
Job No.: 20202
Drawn By: DRA
Date: May 12TH, 2023
Volume 3 of 4

A6-3-1


- GENERAL NOTES - STOREFRONT / CURTAIN WALL TYPES
- INTERIOR SYSTEMS: UNLESS NOTED OTHERWISE GLAZING SHALL BE TYPE G1.
 - EXTERIOR SYSTEMS: UNLESS NOTED OTHERWISE GLAZING SHALL BE TYPE G1.
 - AT ALL EXTERIOR CURTAIN WALLS AND STOREFRONTS PROVIDE MINIMUM 2" RIGID INSULATION BEHIND ALL SPANDREL GLASS AND OTHER OPAQUE GLAZING. INSULATION IS NOT SHOWN IN SOME CASES FOR CLARITY.
 - PROVIDE SAFETY GLAZING AT ALL LOCATIONS IDENTIFIED AS HAZARDOUS LOCATIONS PER THE 9TH EDITION OF THE MASSACHUSETTS STATE BUILDING CODE AND THE 2015 EDITION OF THE INTERNATIONAL BUILDING CODE.
 - PROVIDE INSECT SCREENS AT ALL OPERABLE SASH LOCATIONS.
 - "SG" DENOTES LOCATION OF SAFETY GLAZING.
 - SEE DOOR SCHEDULE FOR DOOR TYPES.

© COPYRIGHT 2023 DRUMMEY ROSANE ANDERSON, INC.

MSBA 90% CD
SUBMISSION
May 12TH, 2023

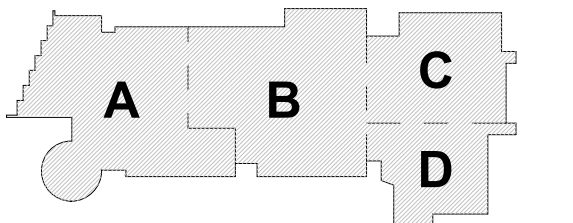









KEY PLAN













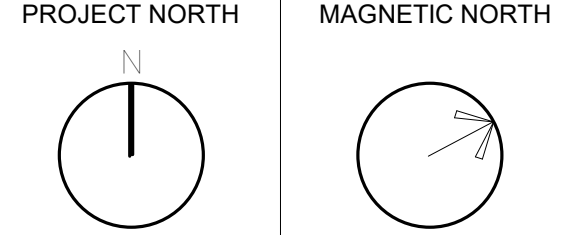


**CURTAIN WALL
TYPES**

Scale: As Indicated
Job No.: 20202
Drawn By: DRA
Date: May 12TH, 2023
Volume 3 of 4

A6-3-2

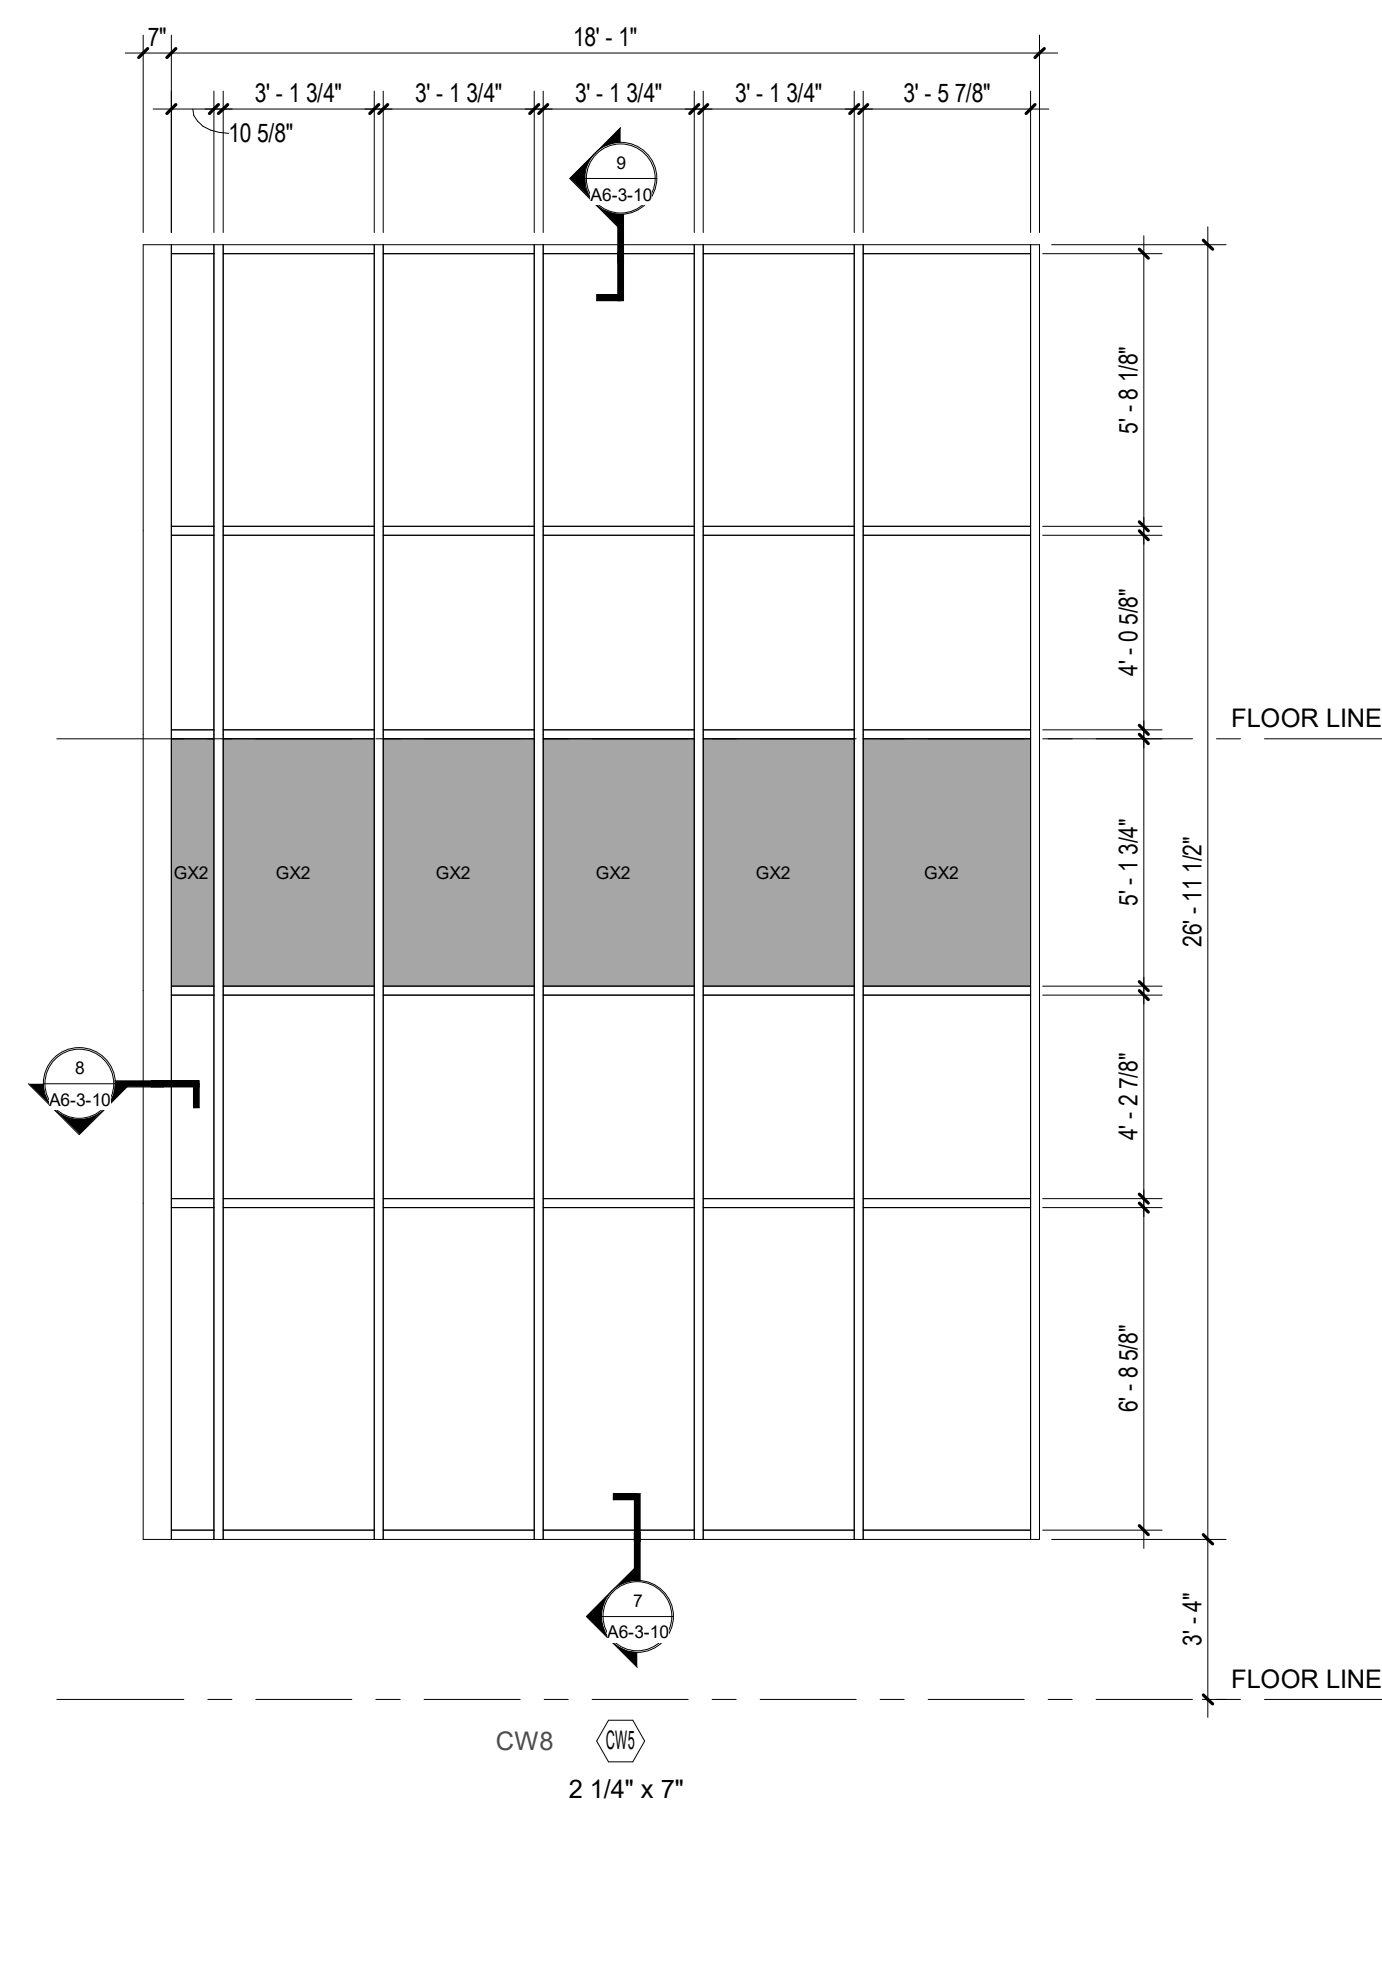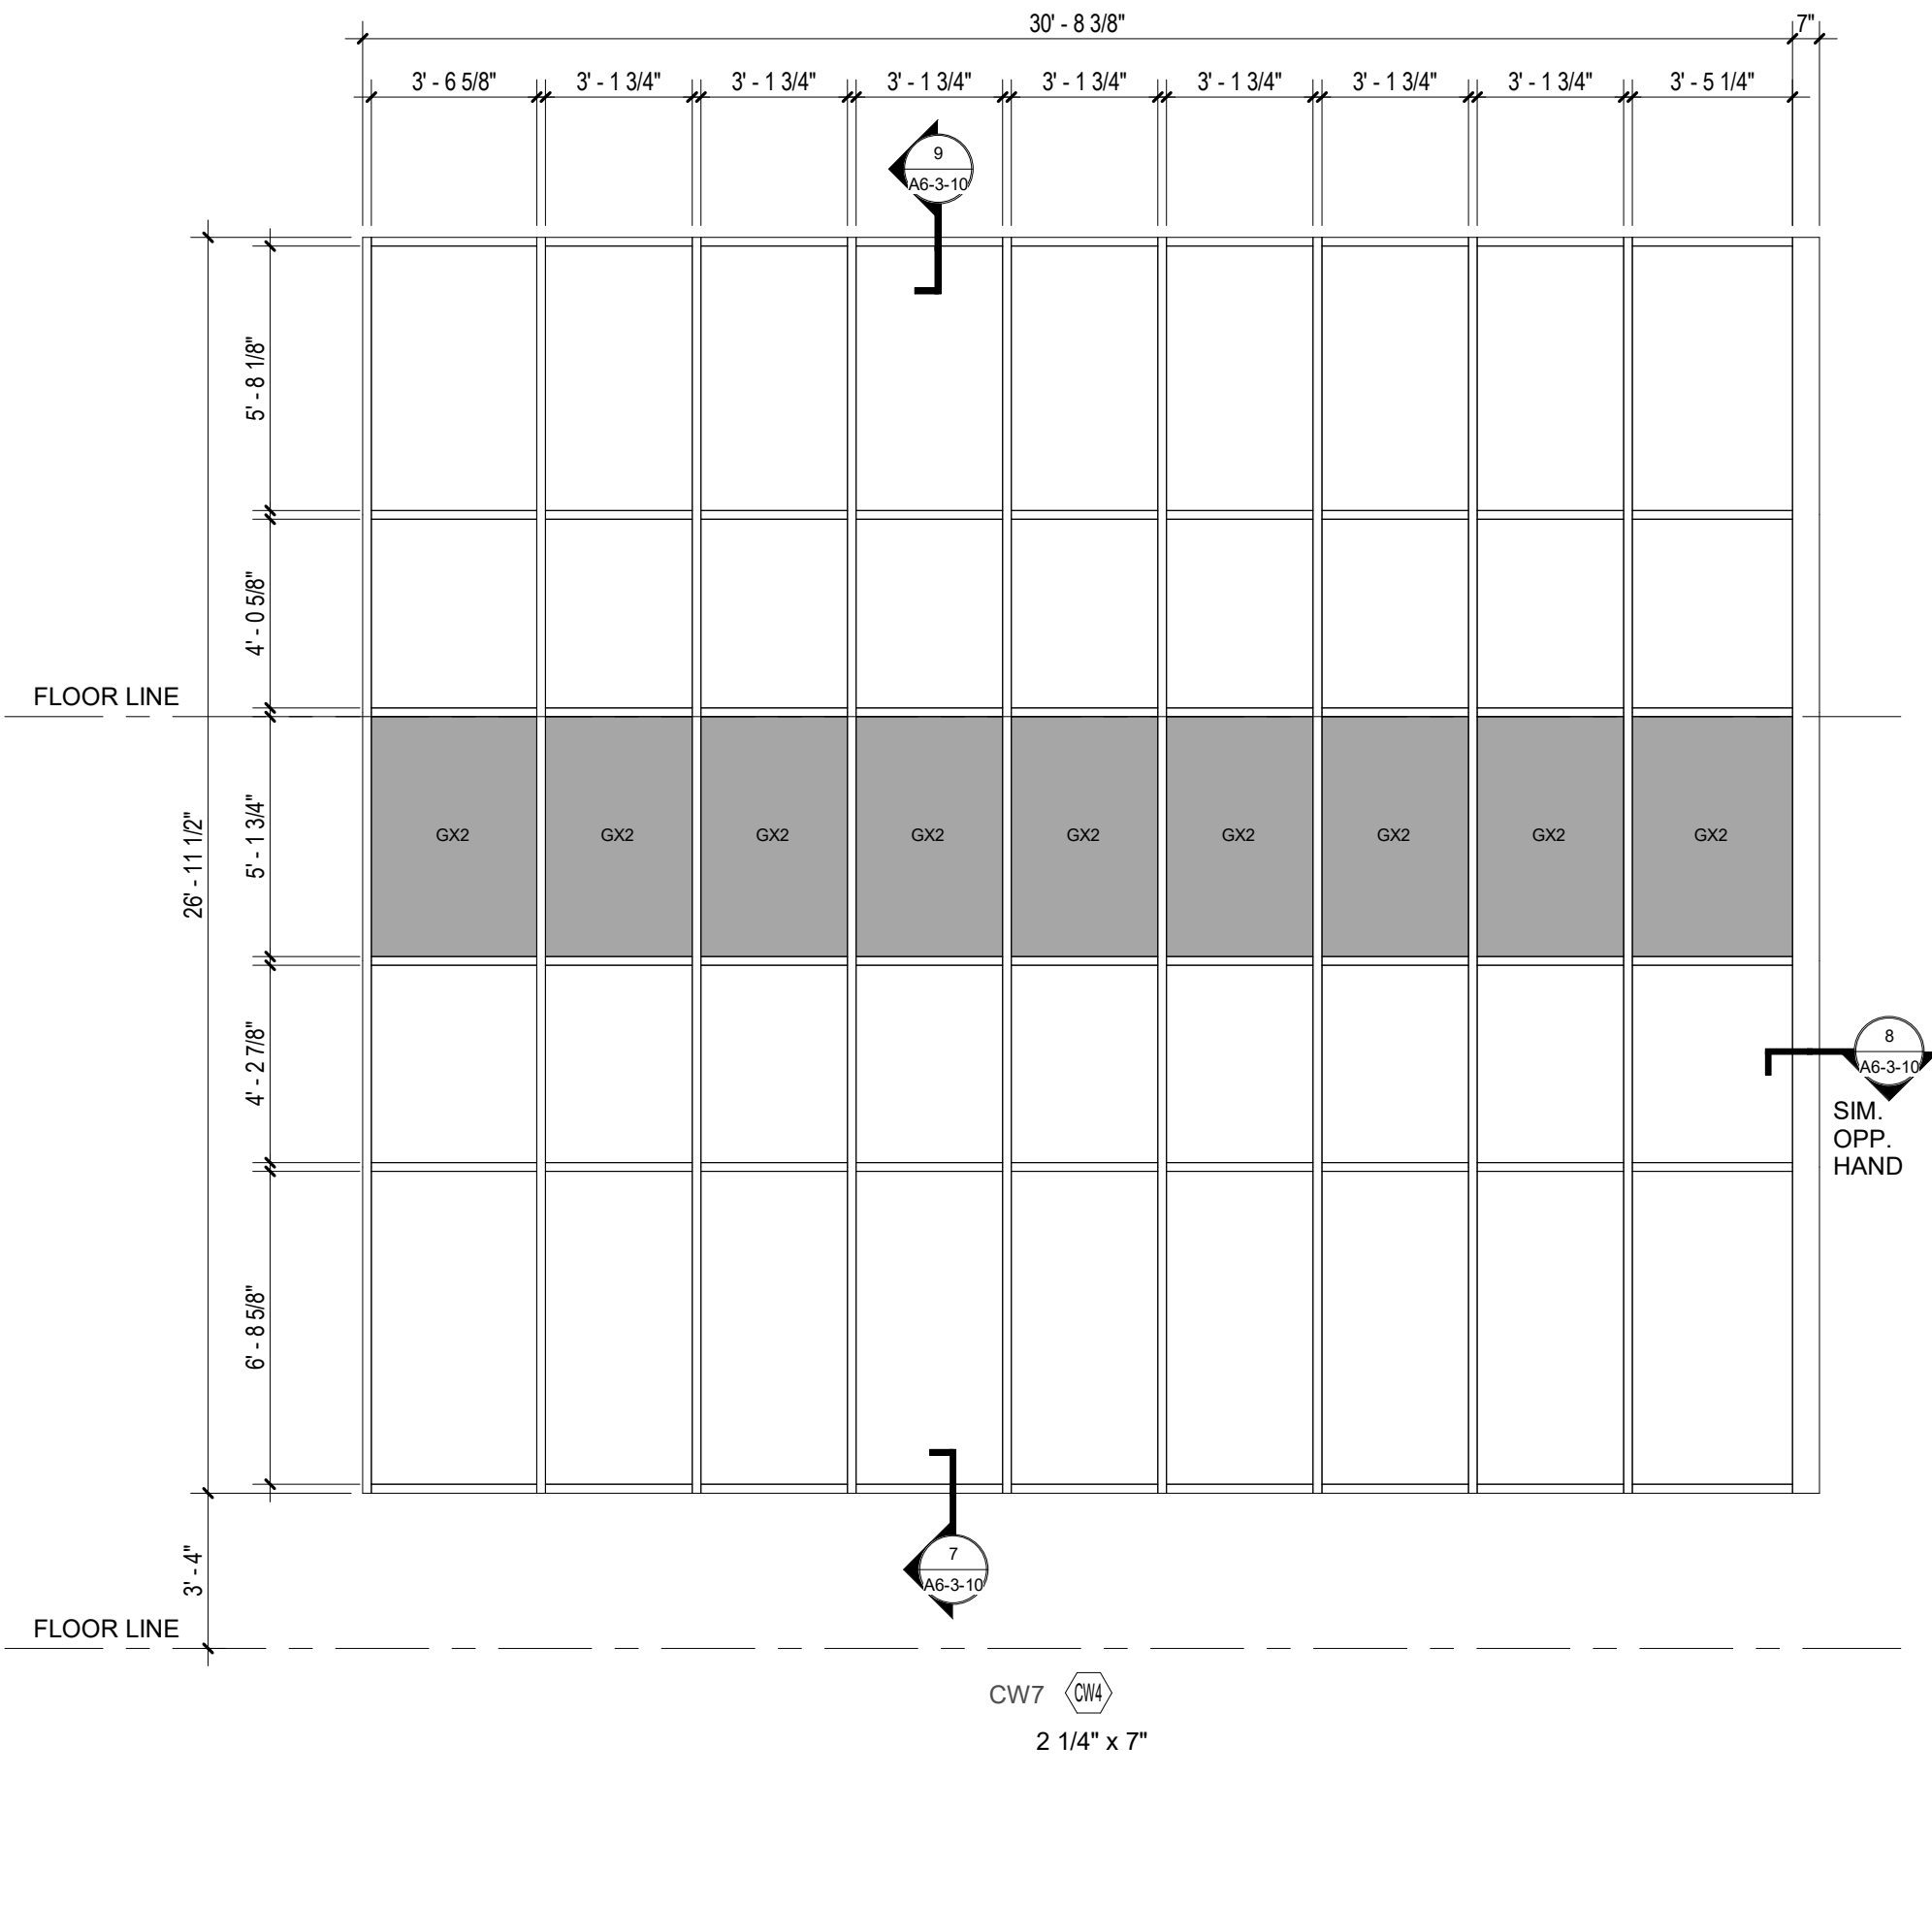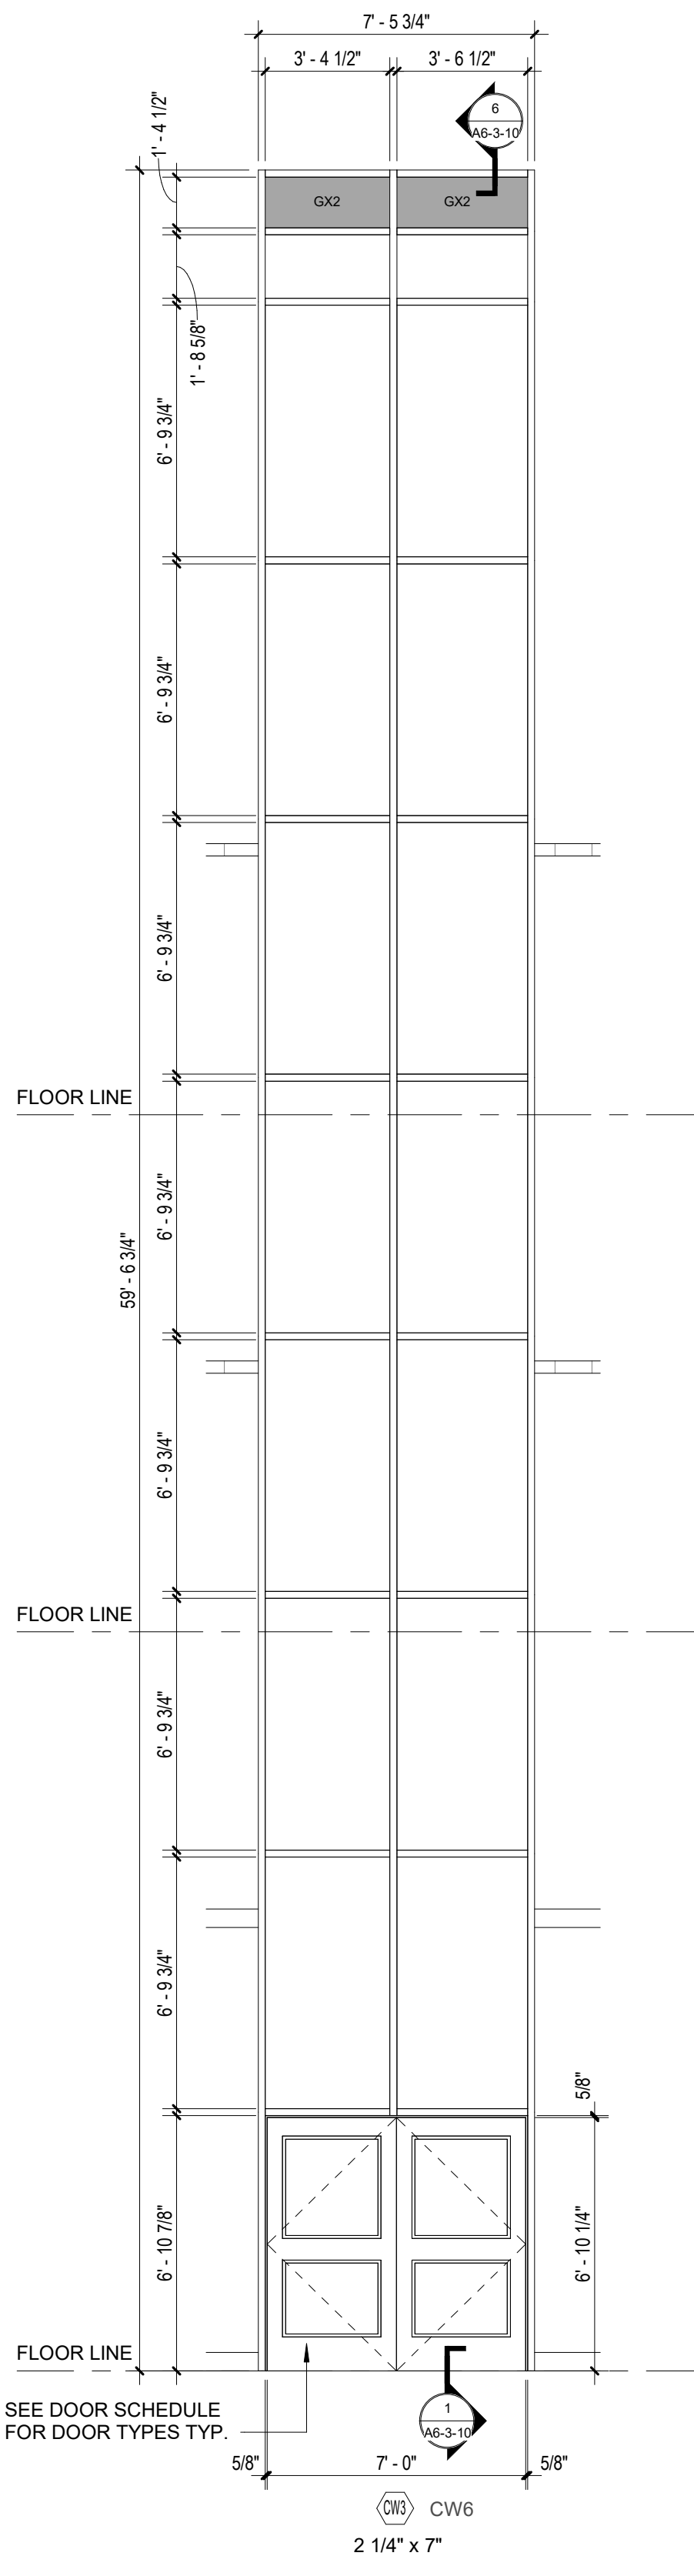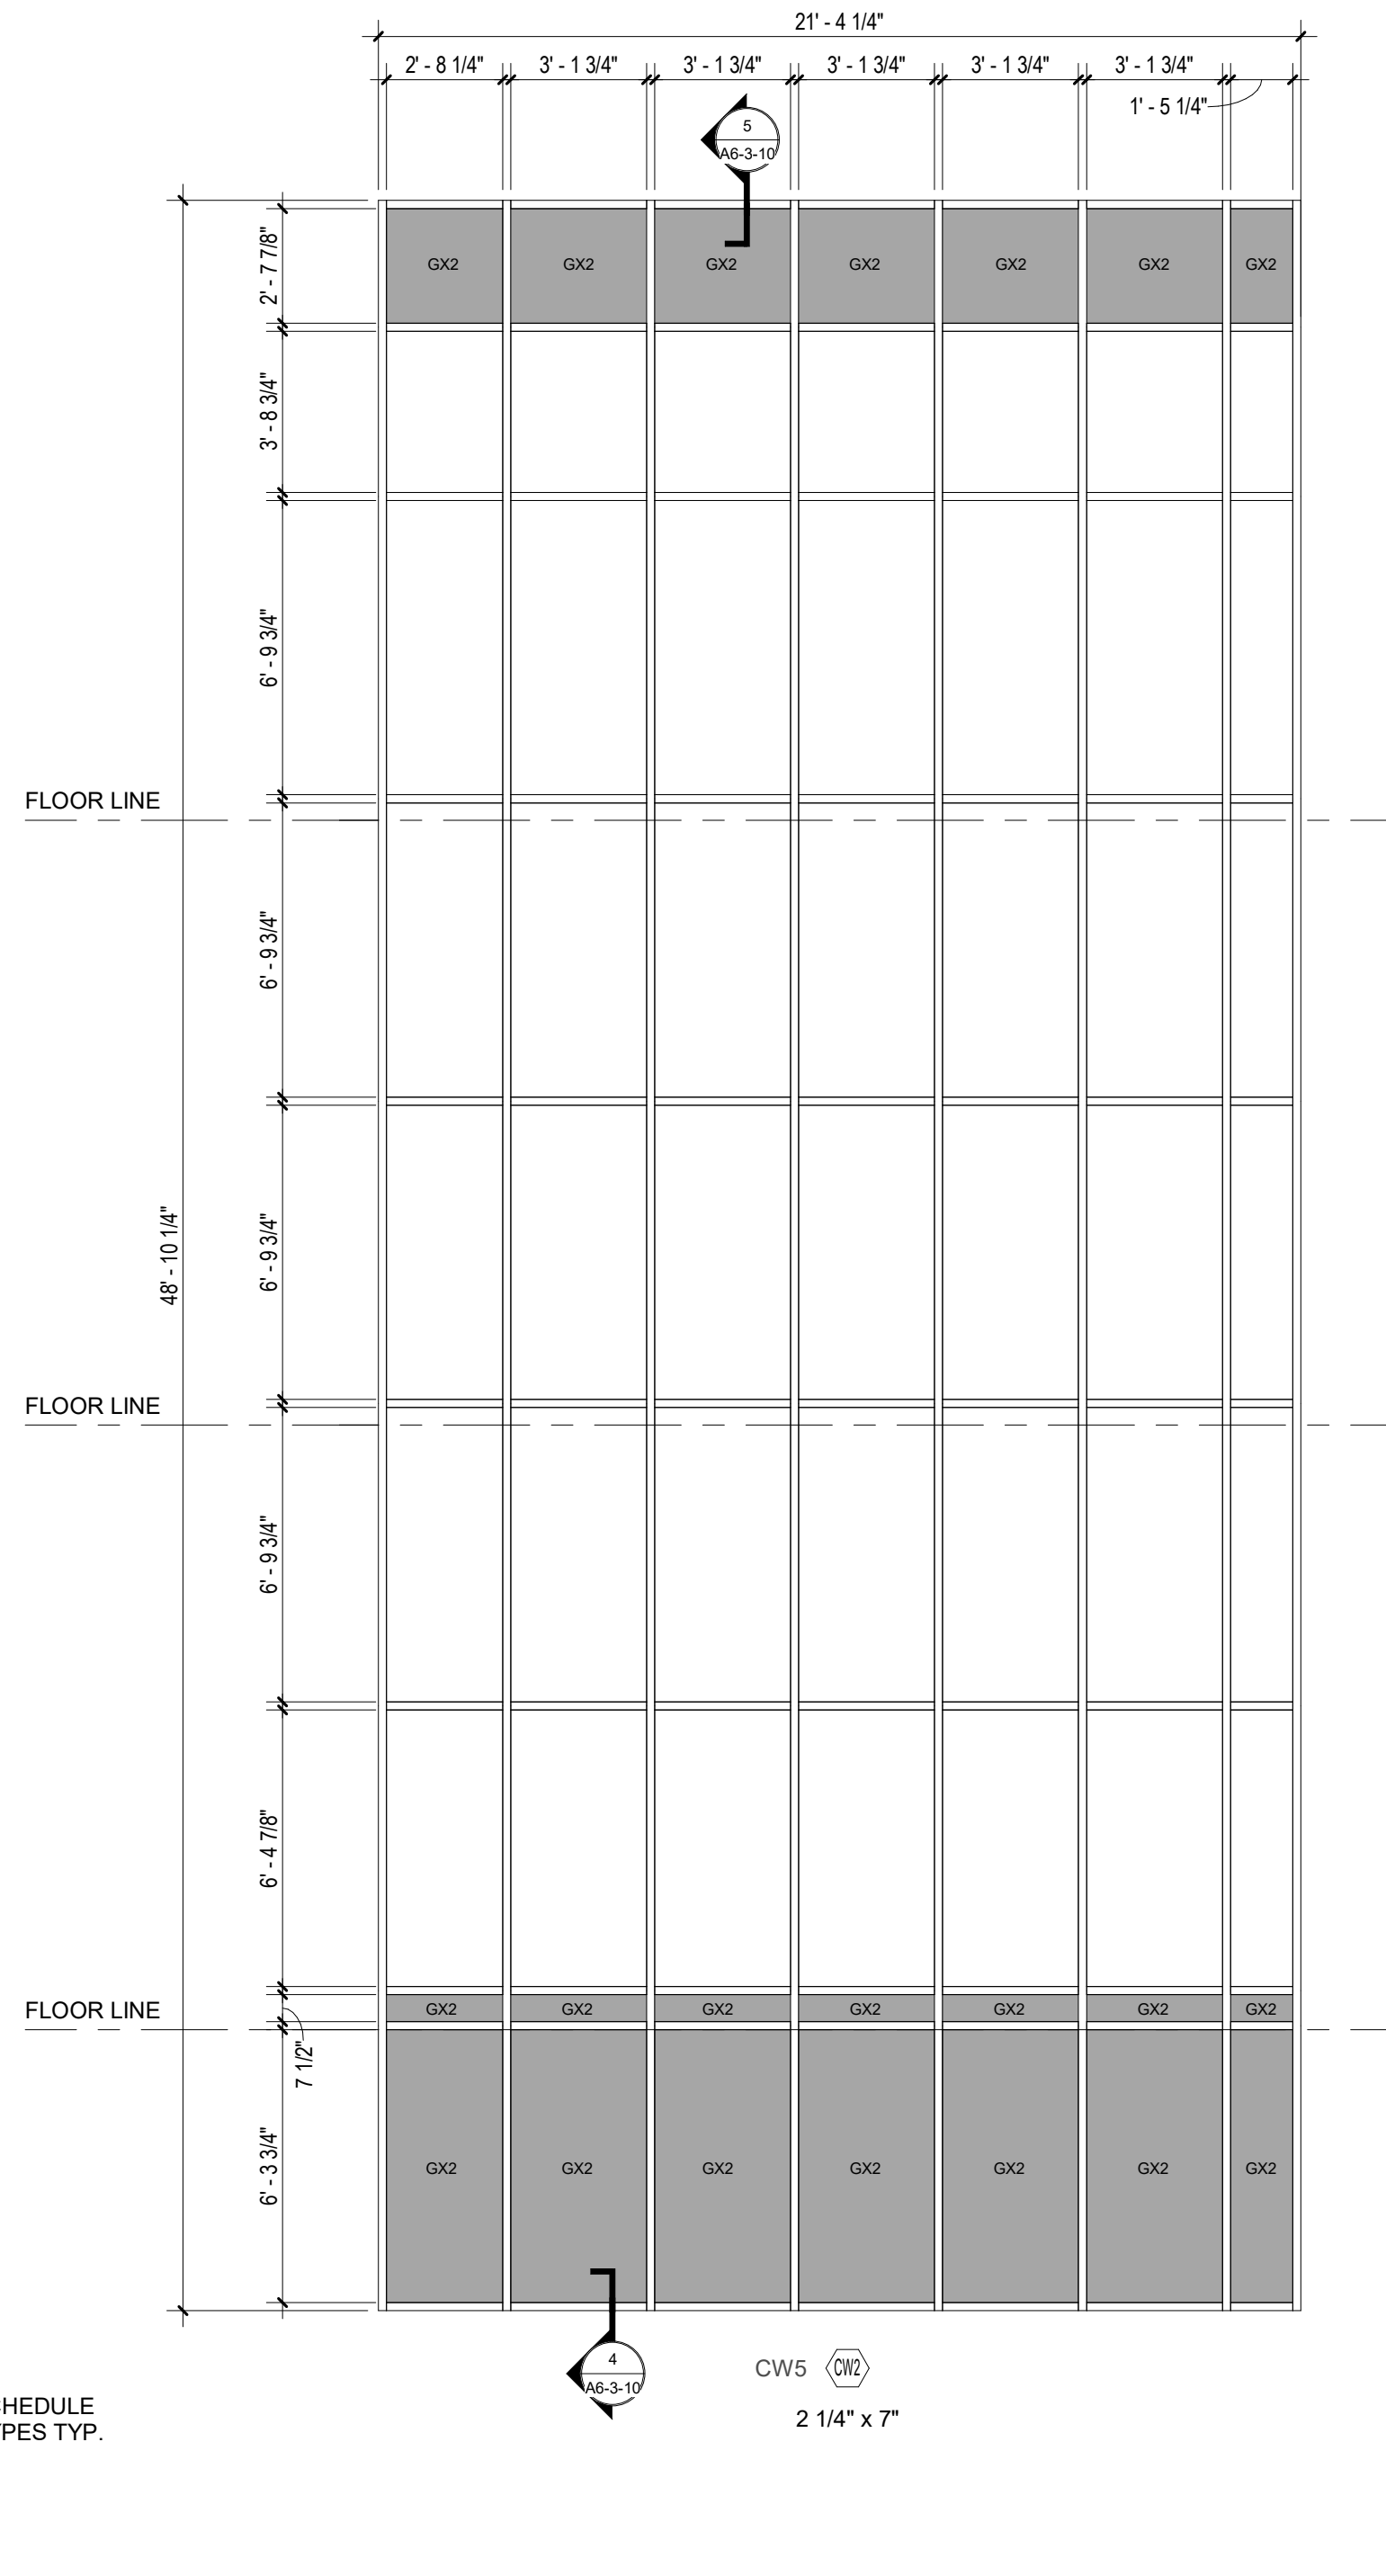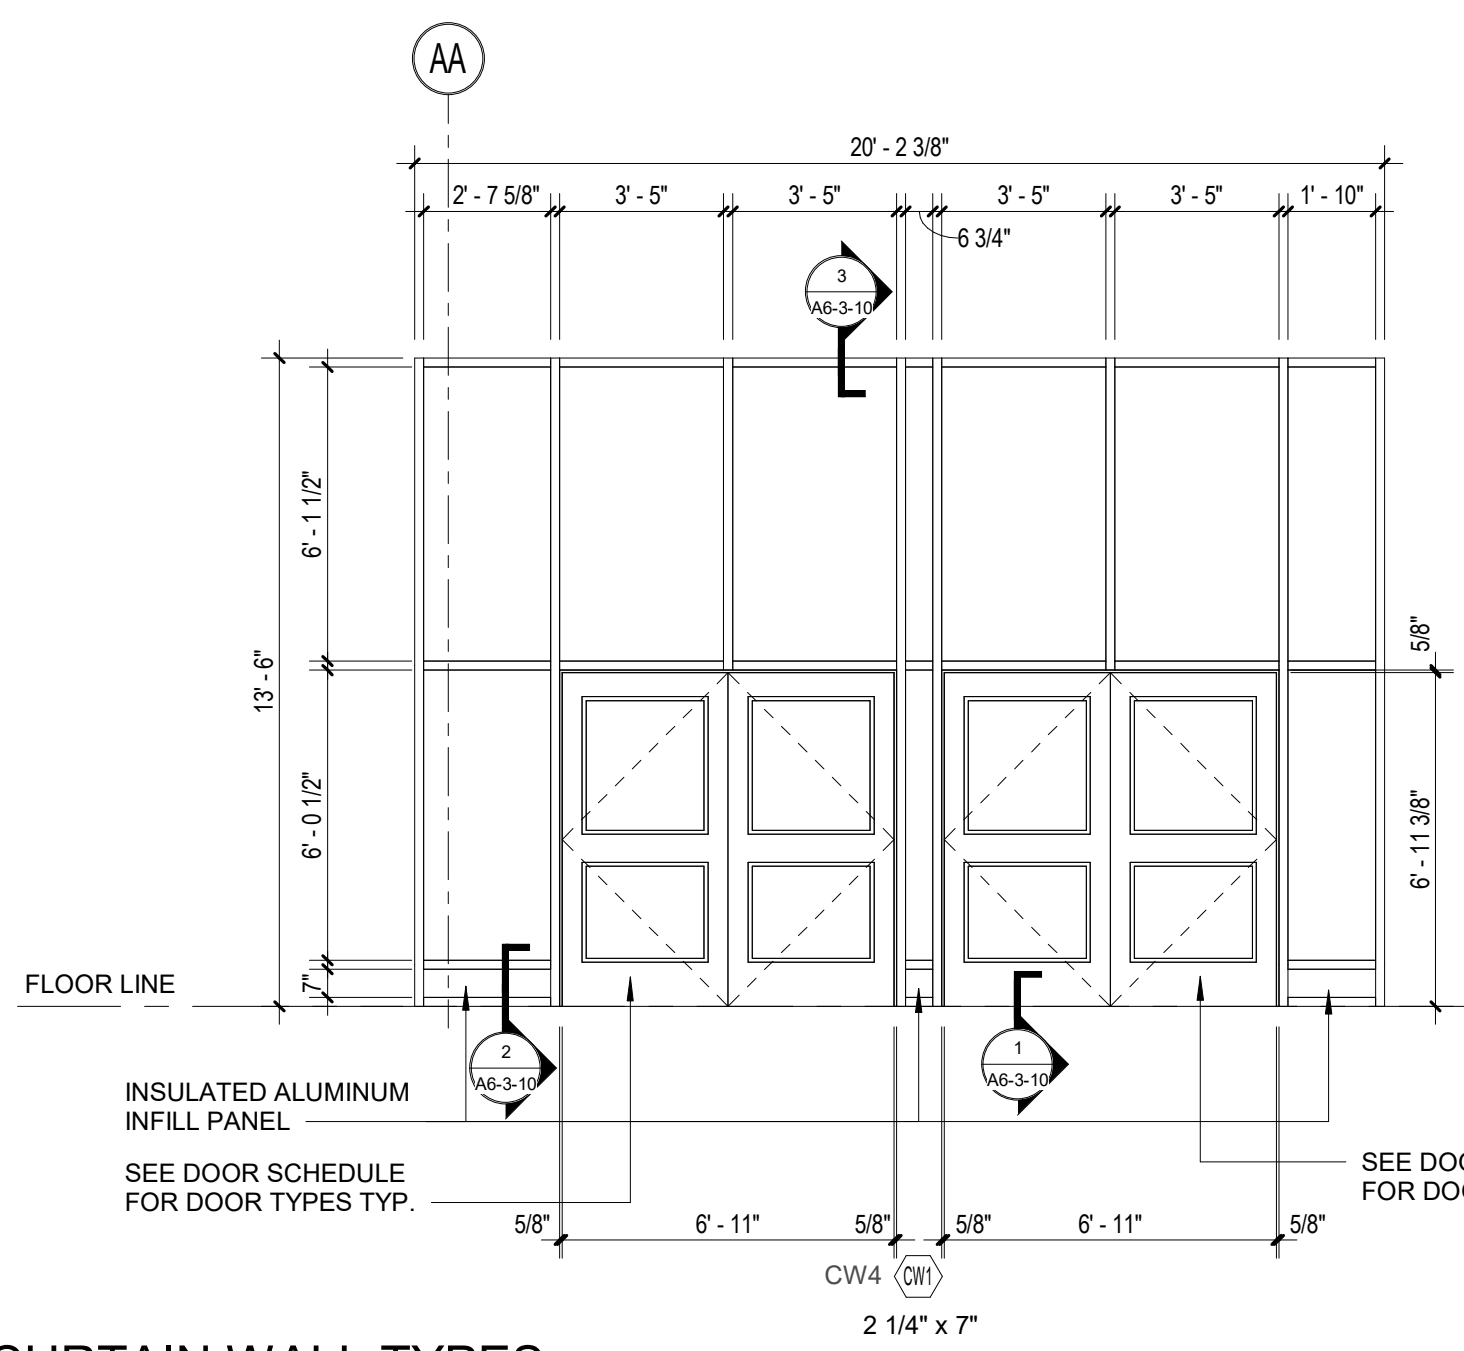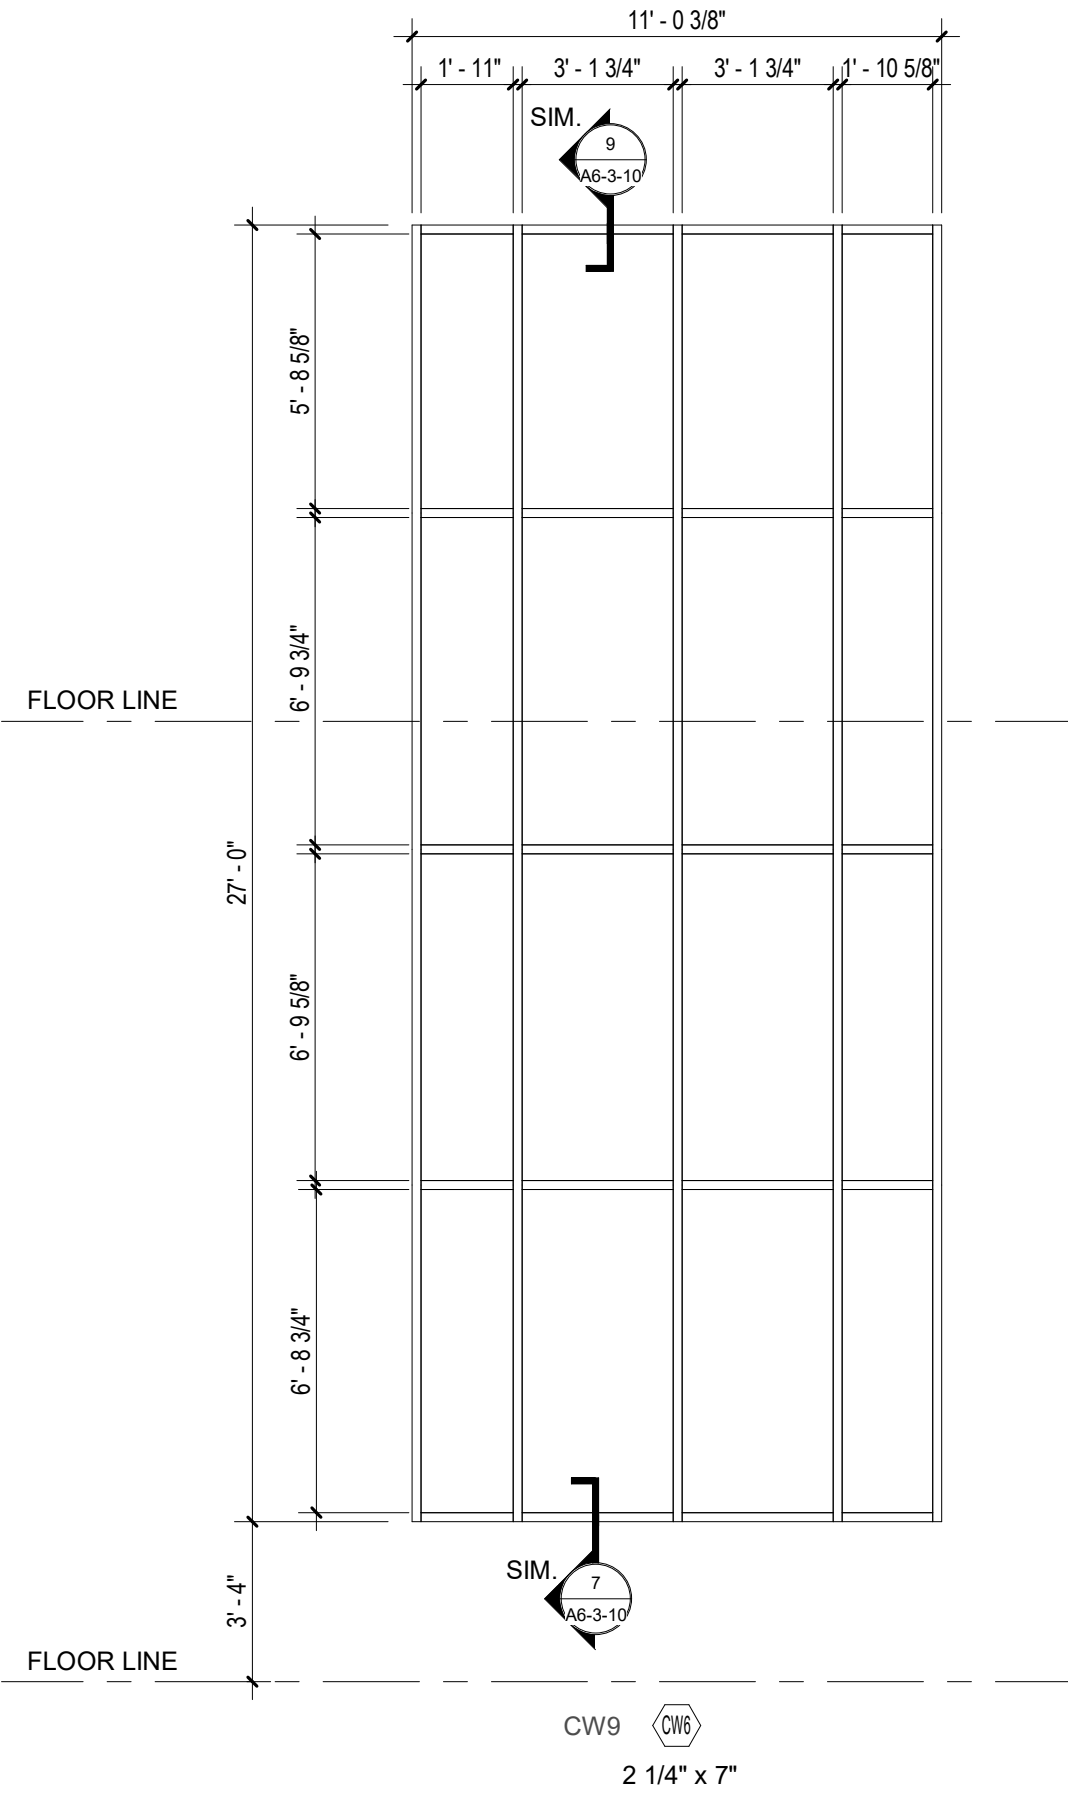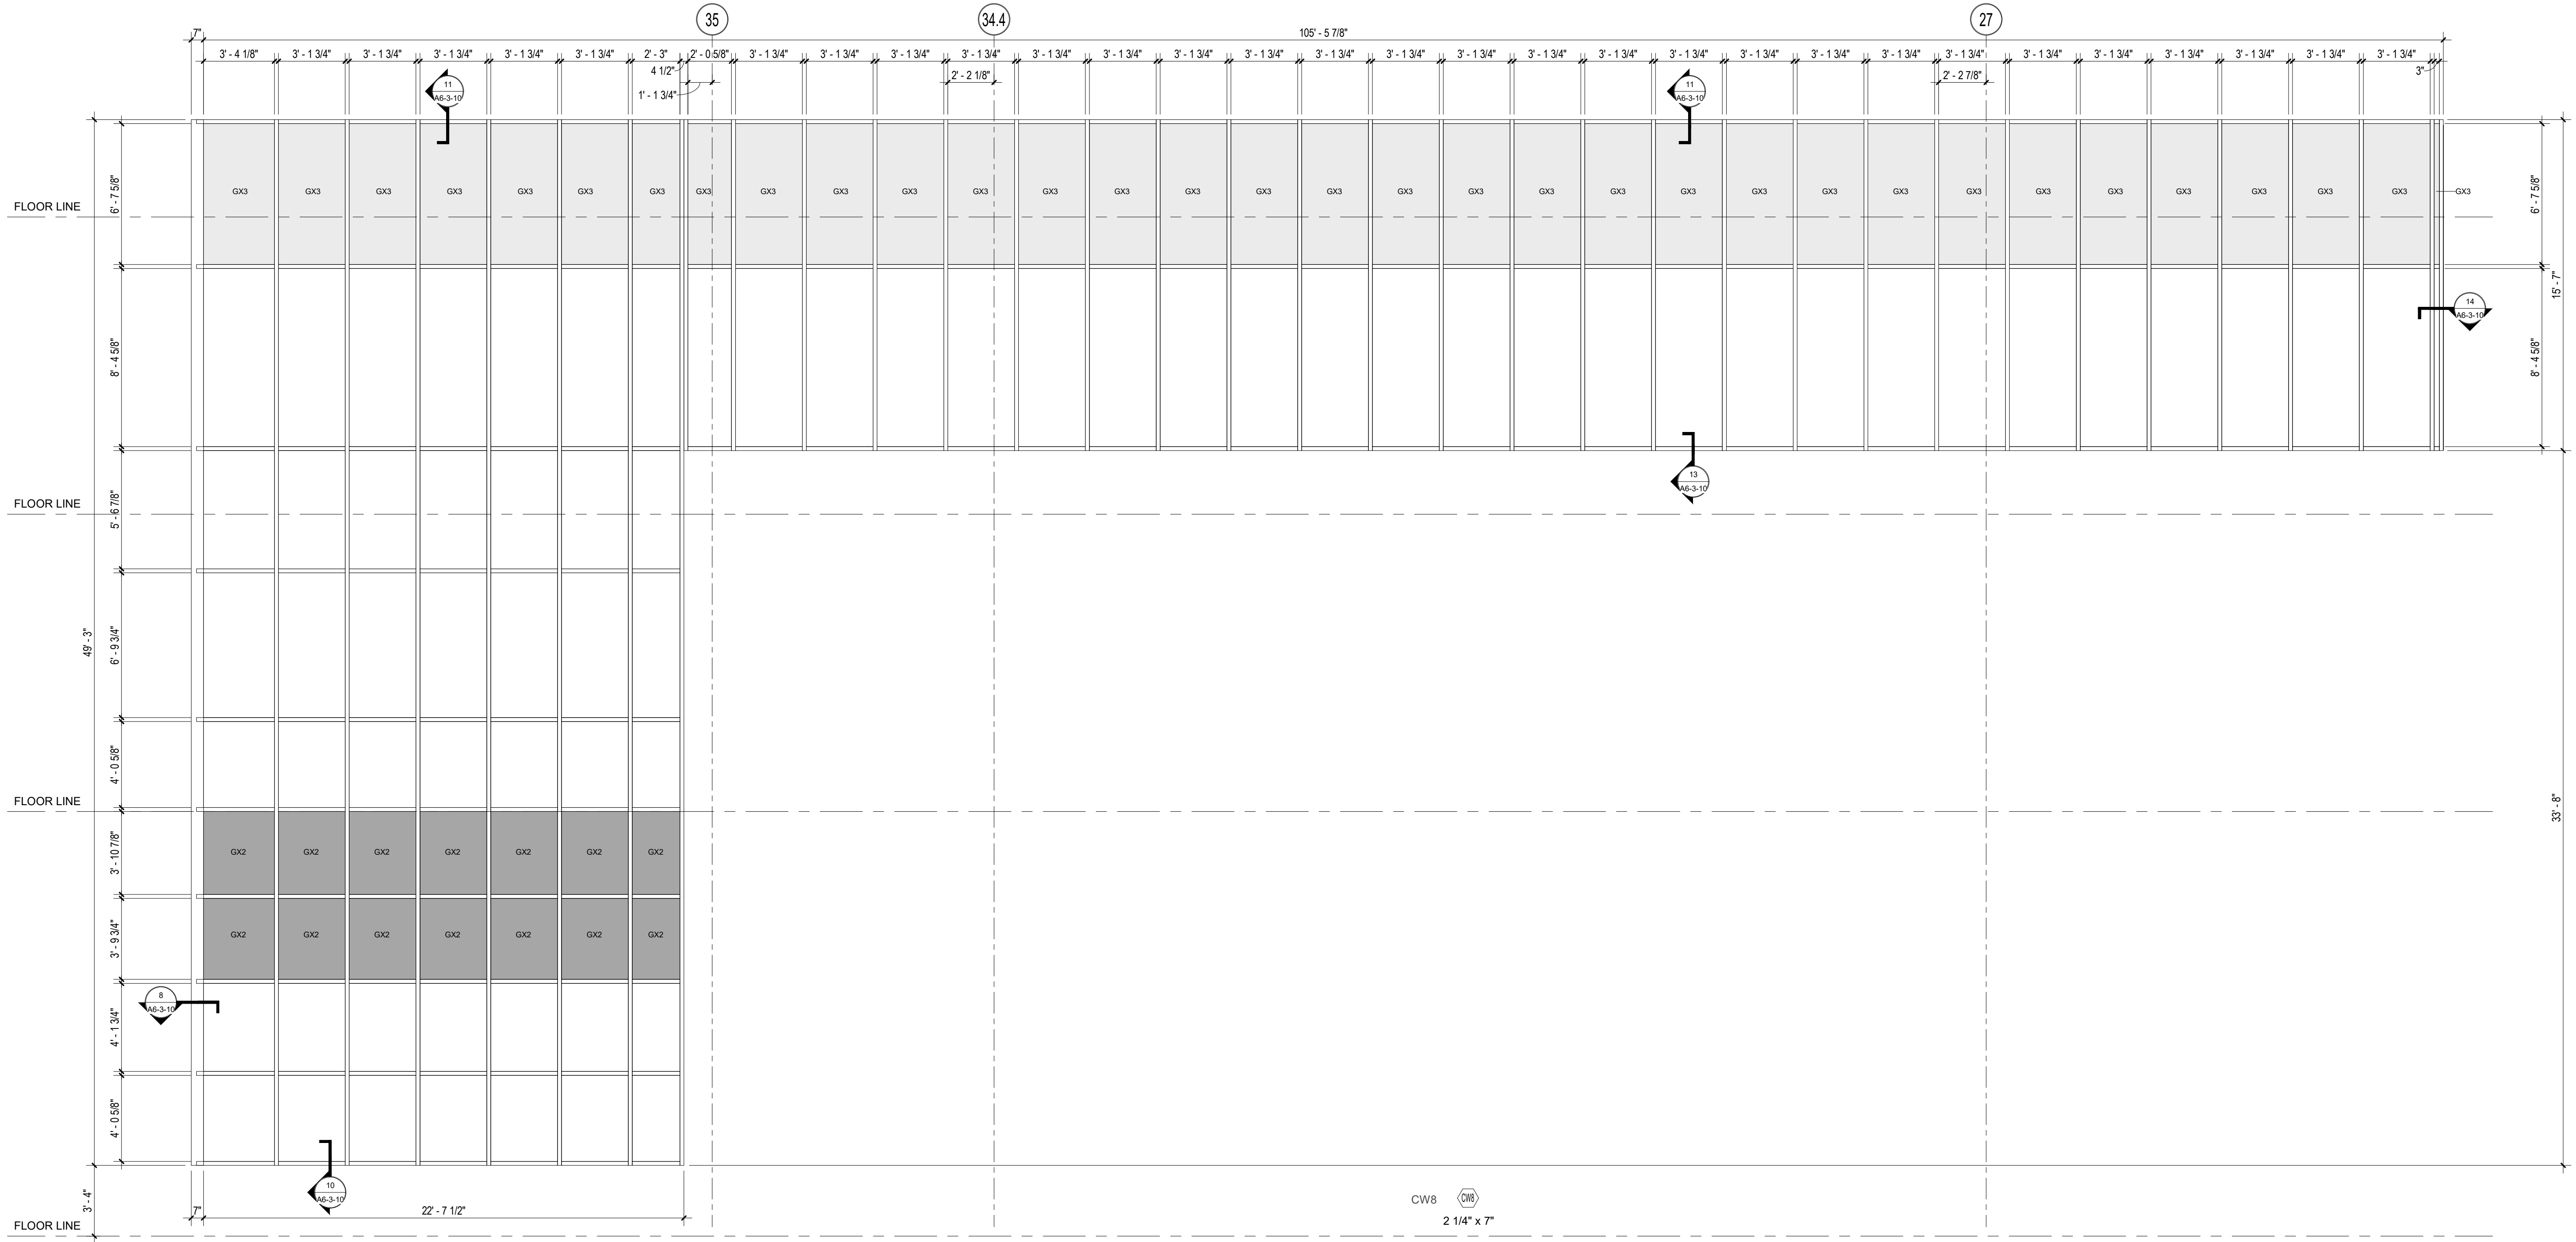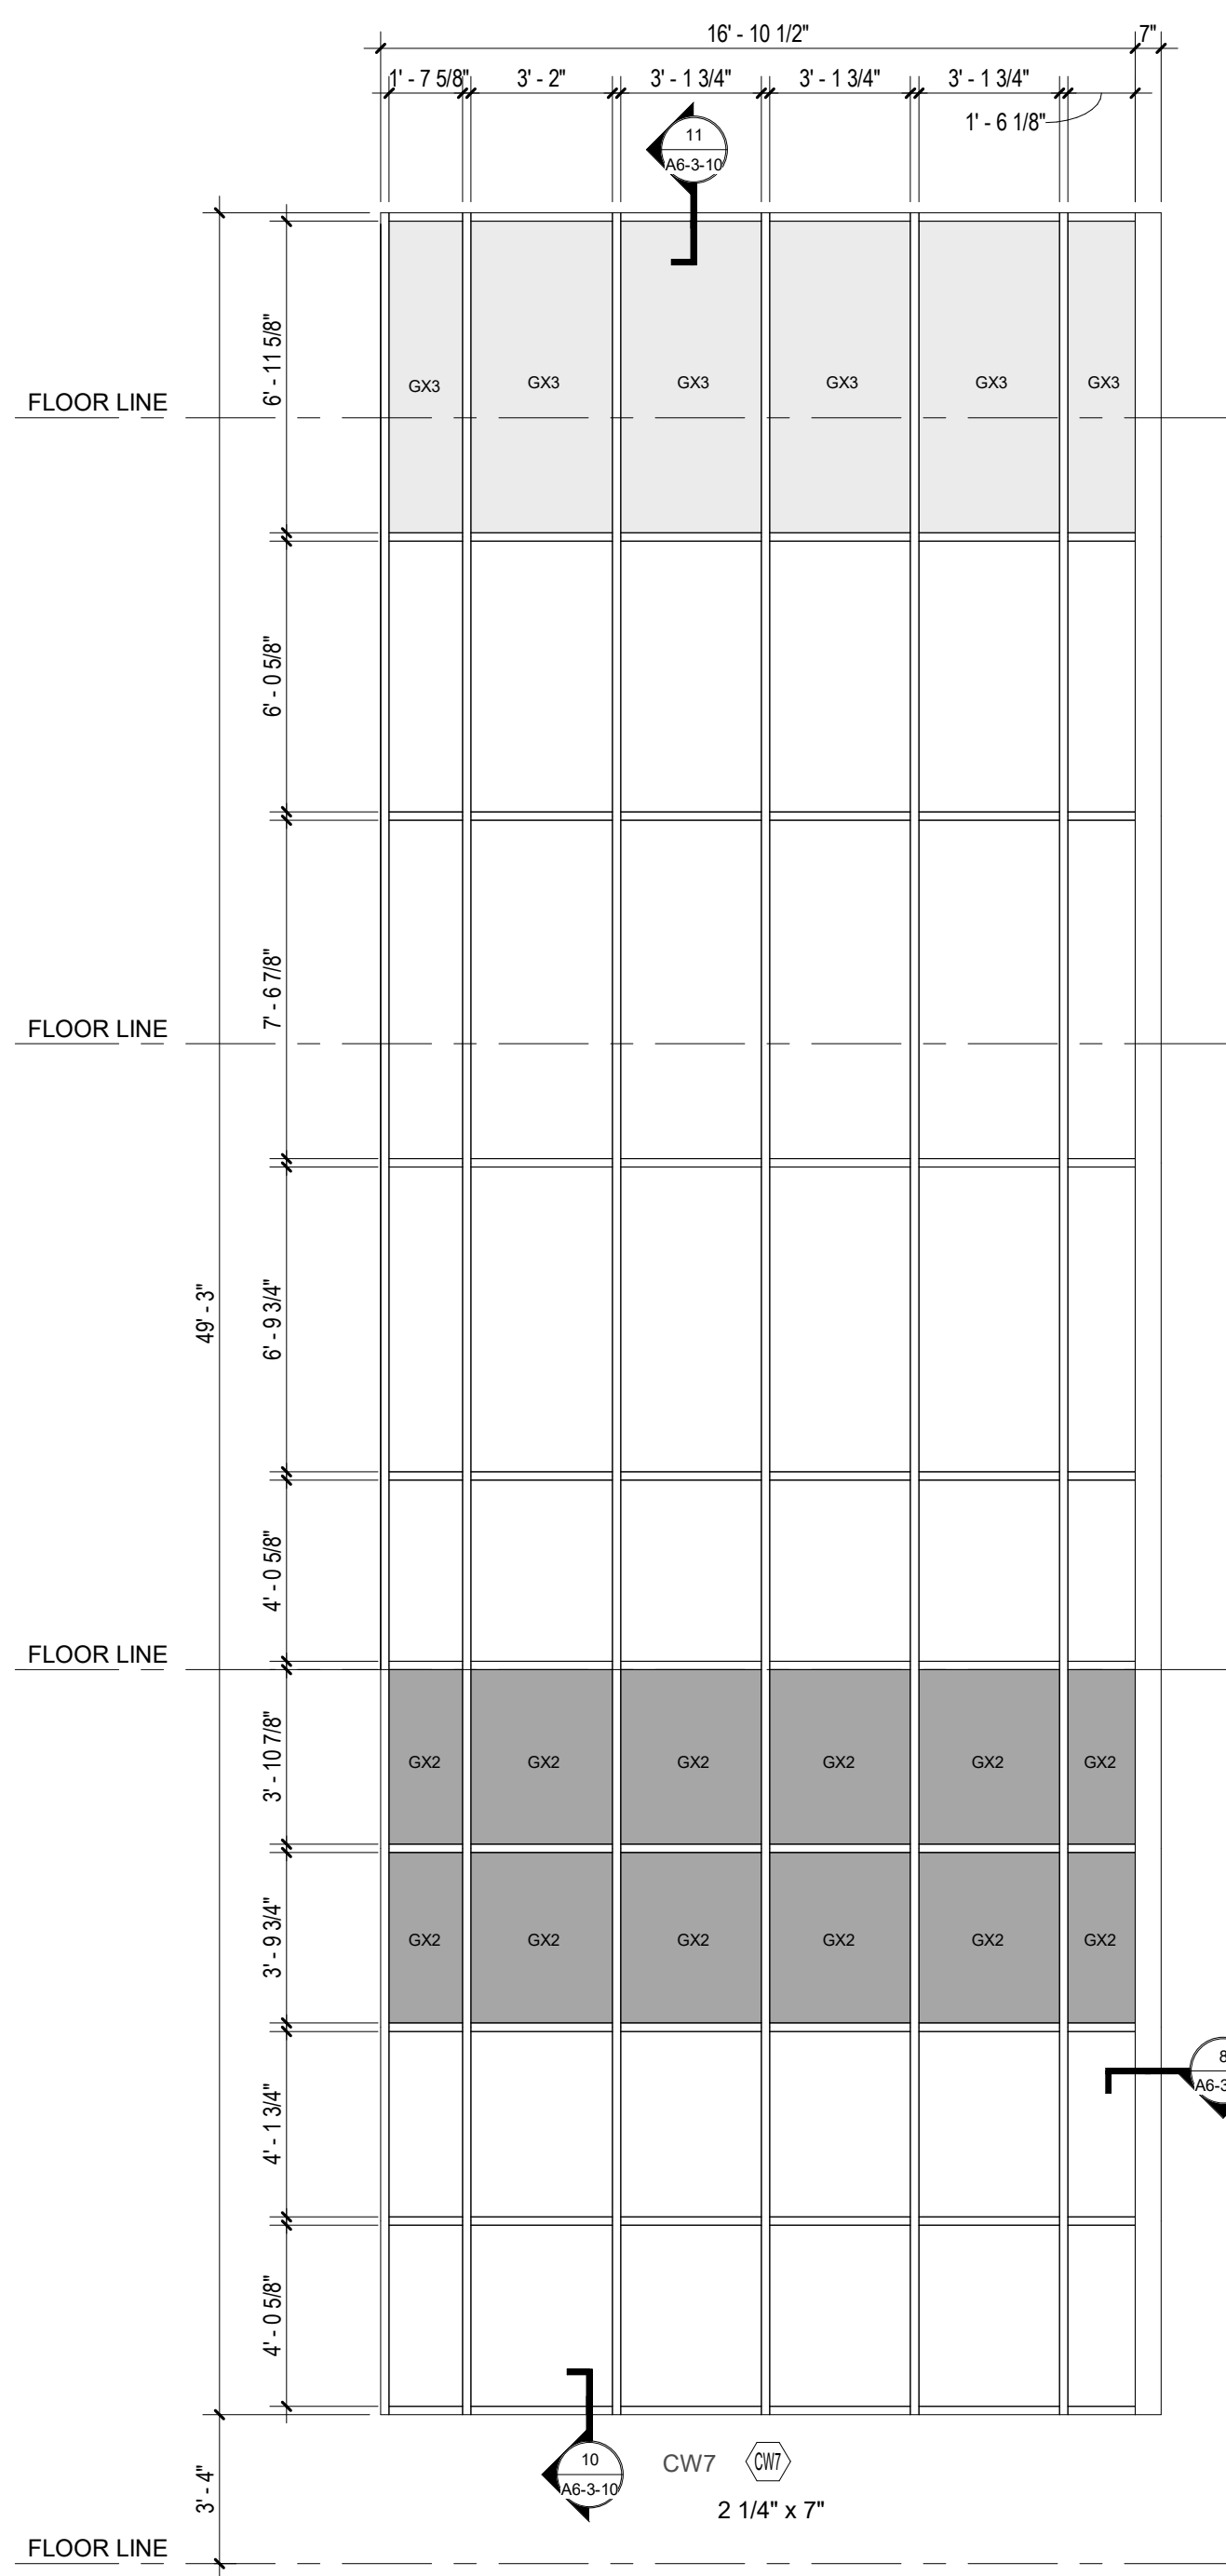

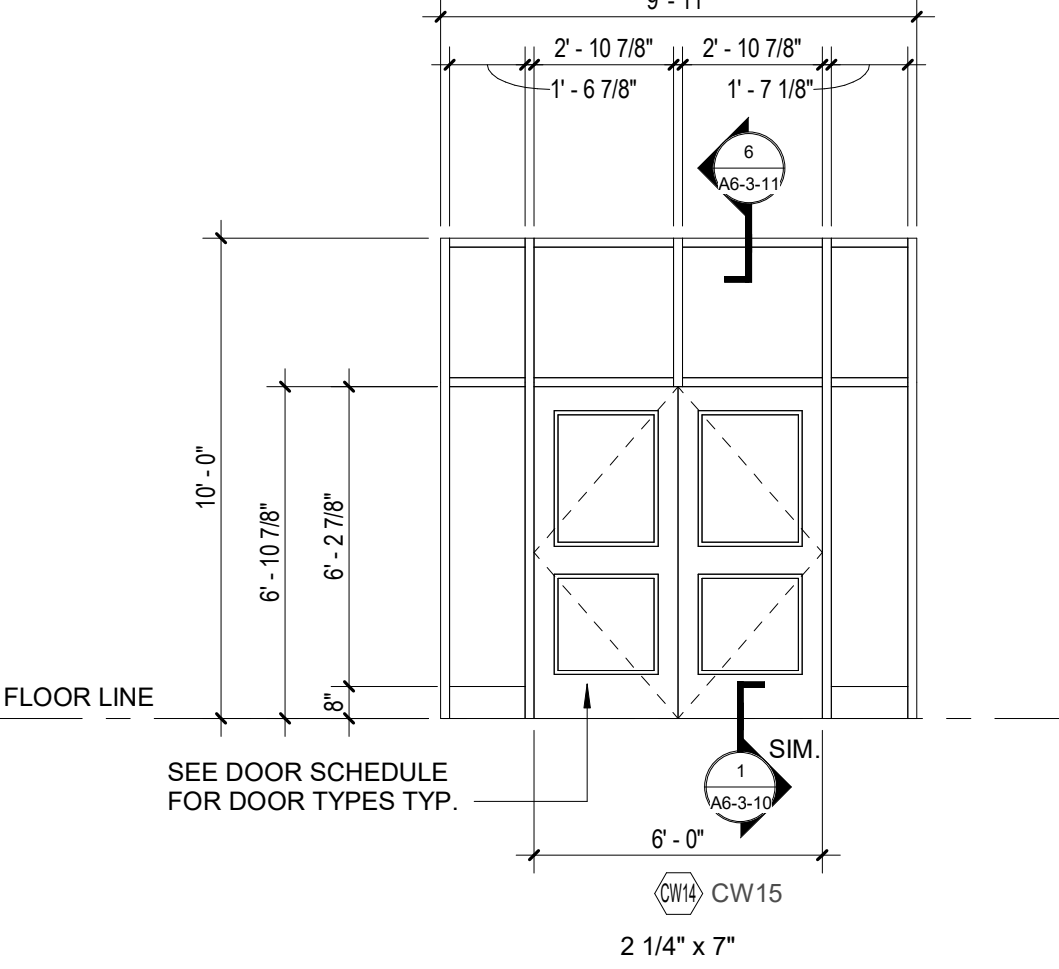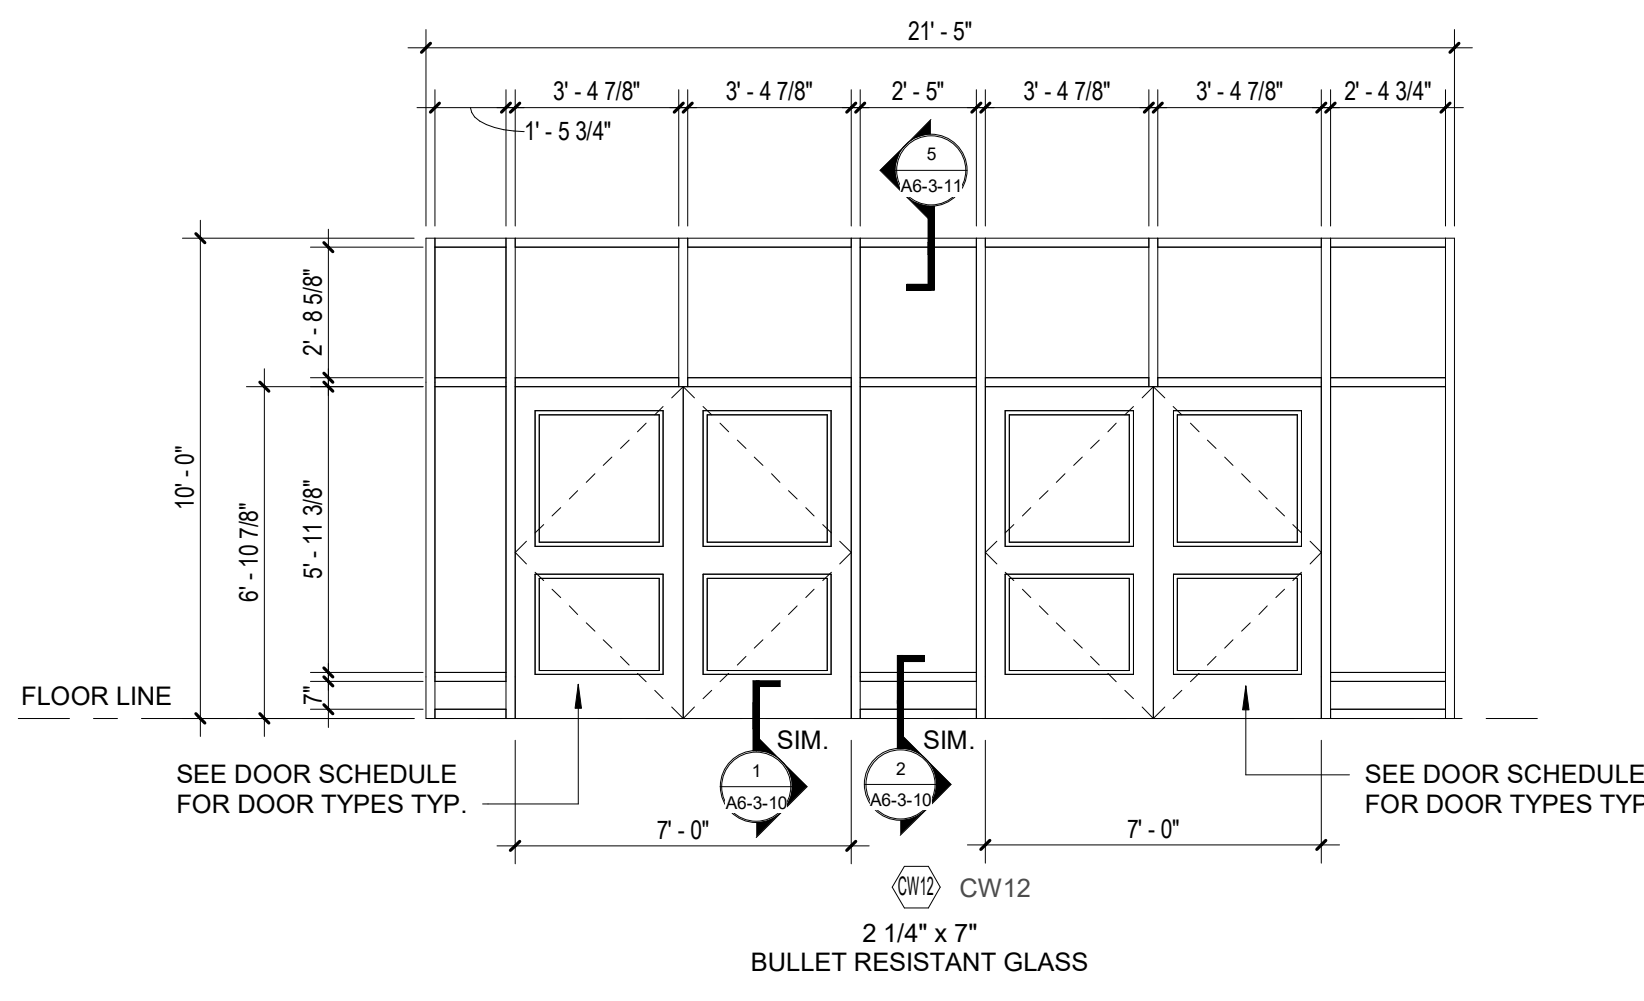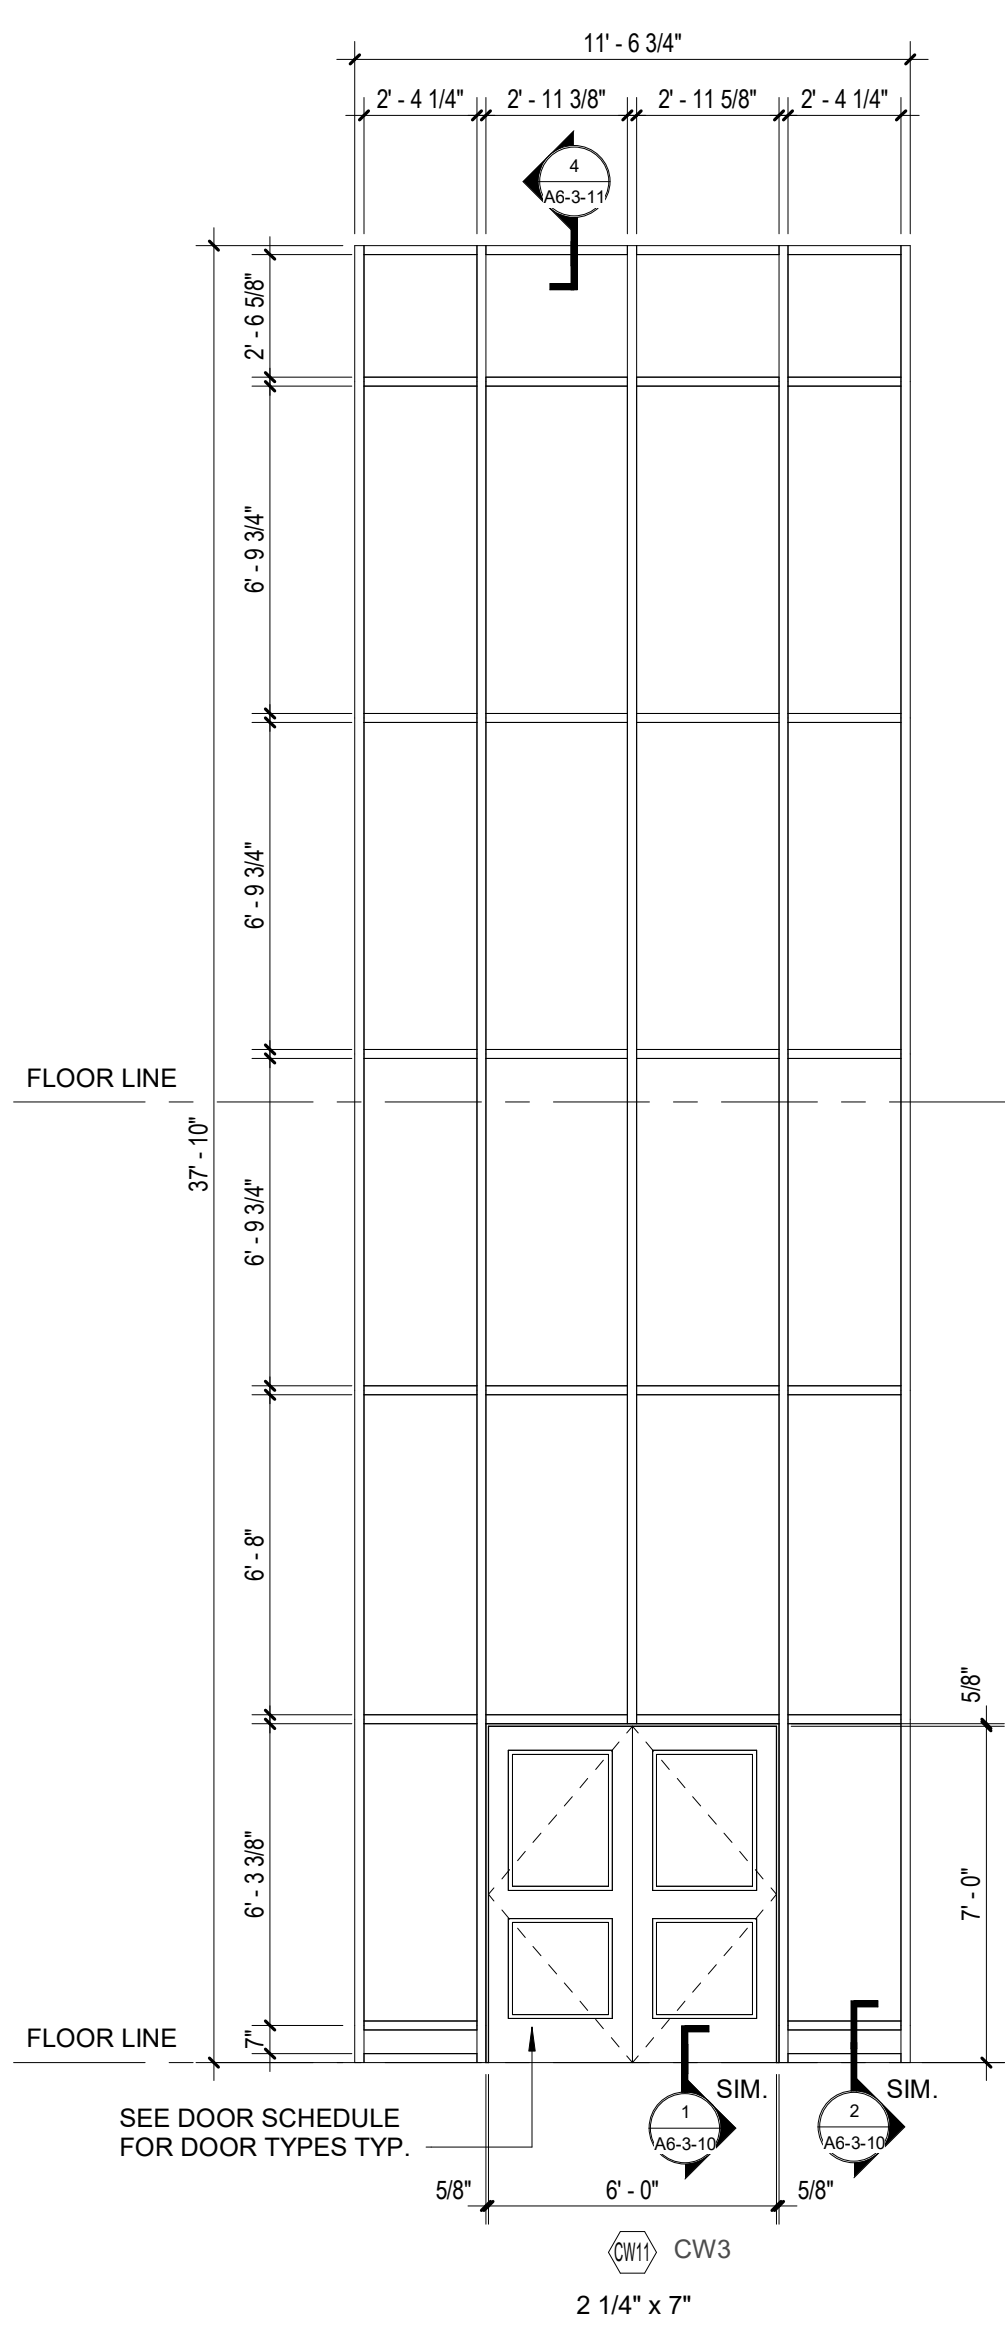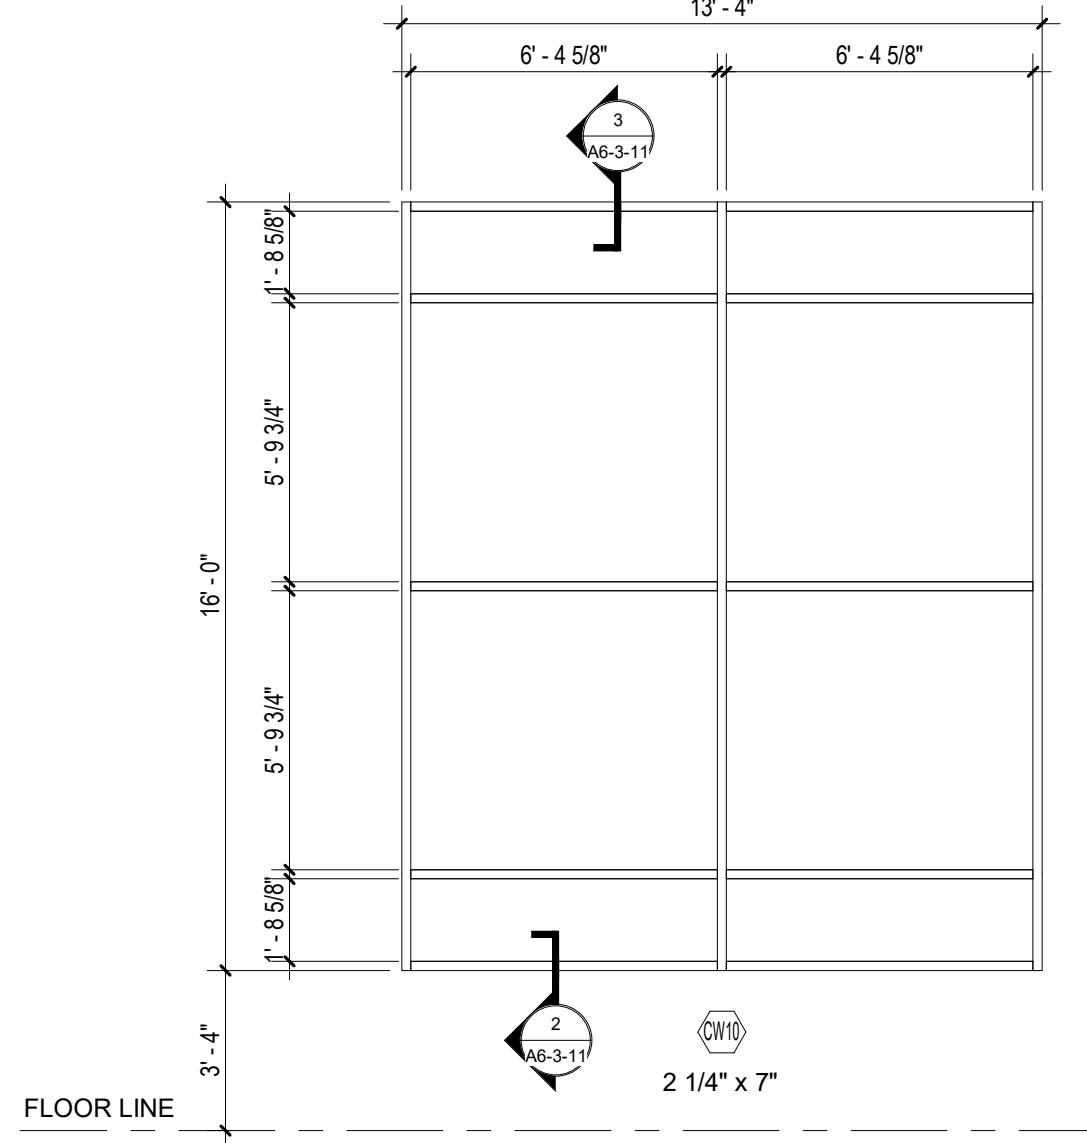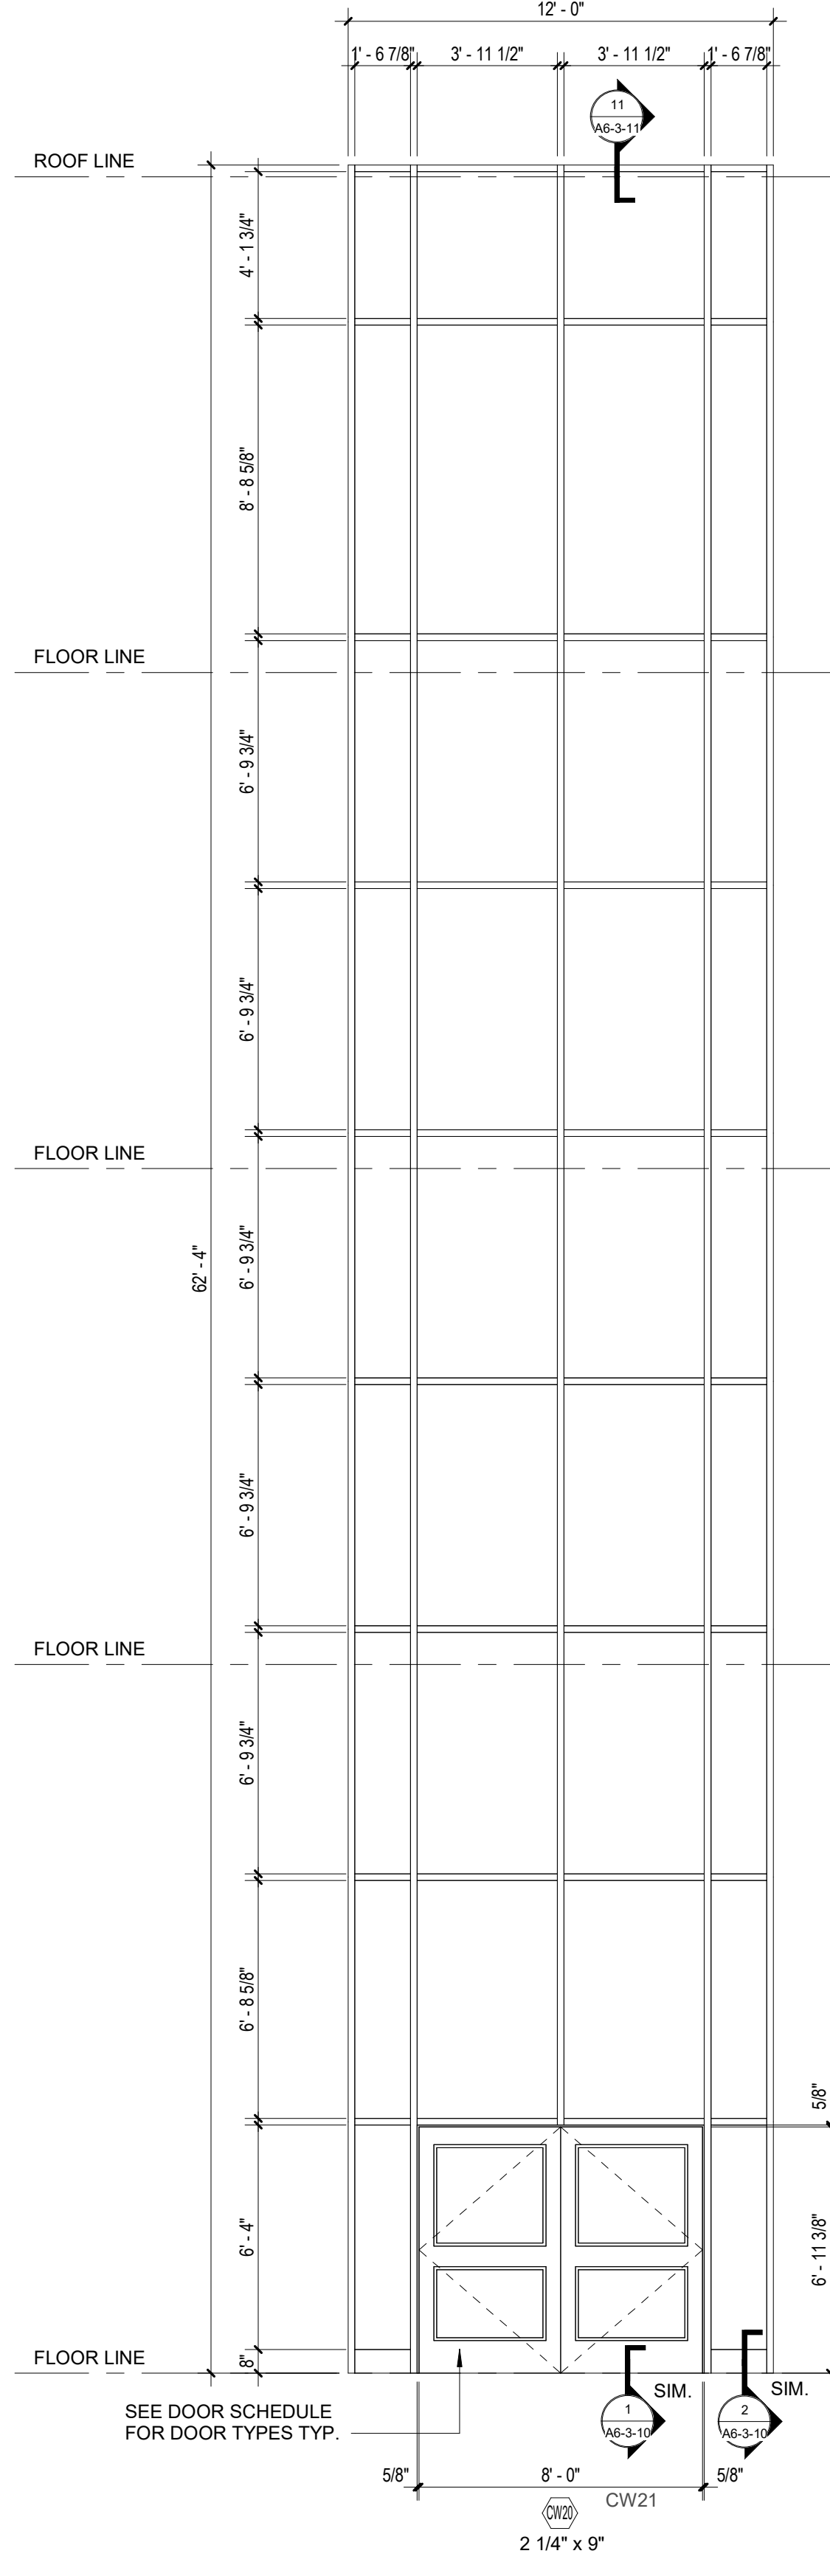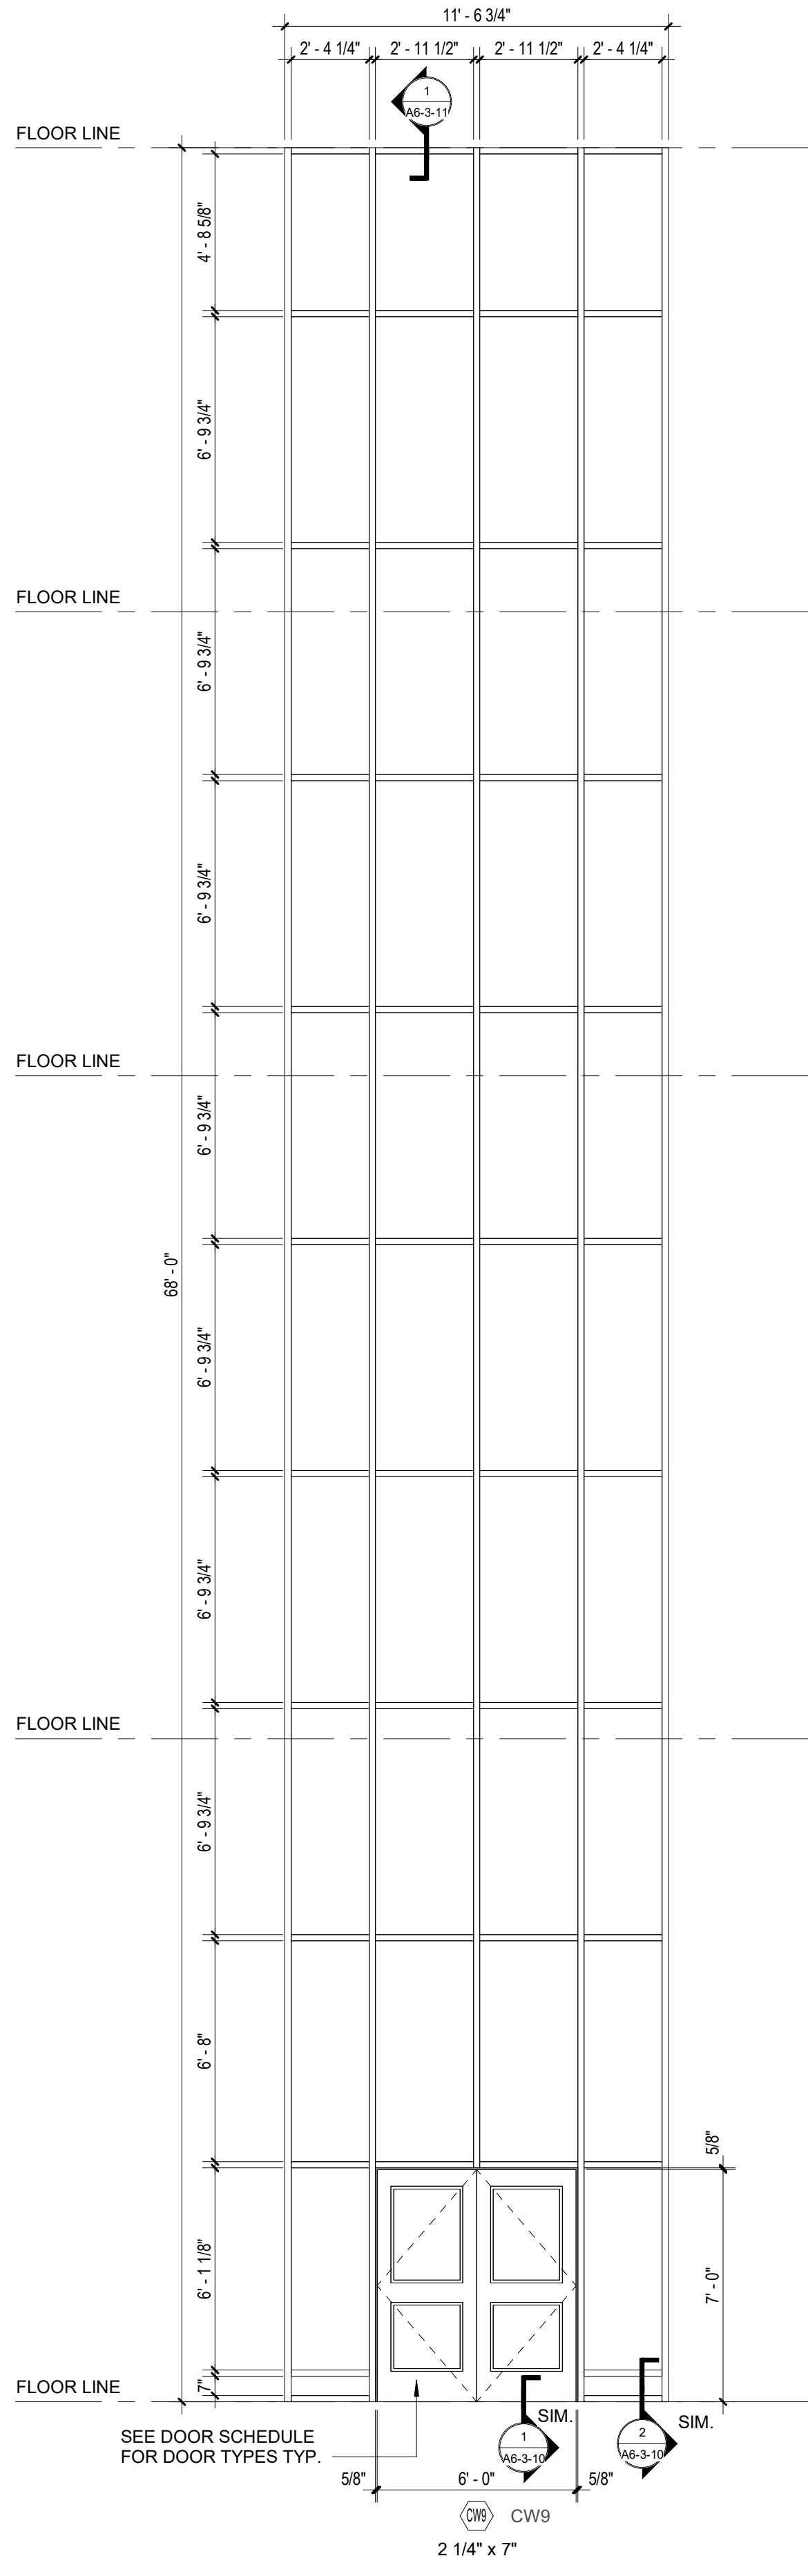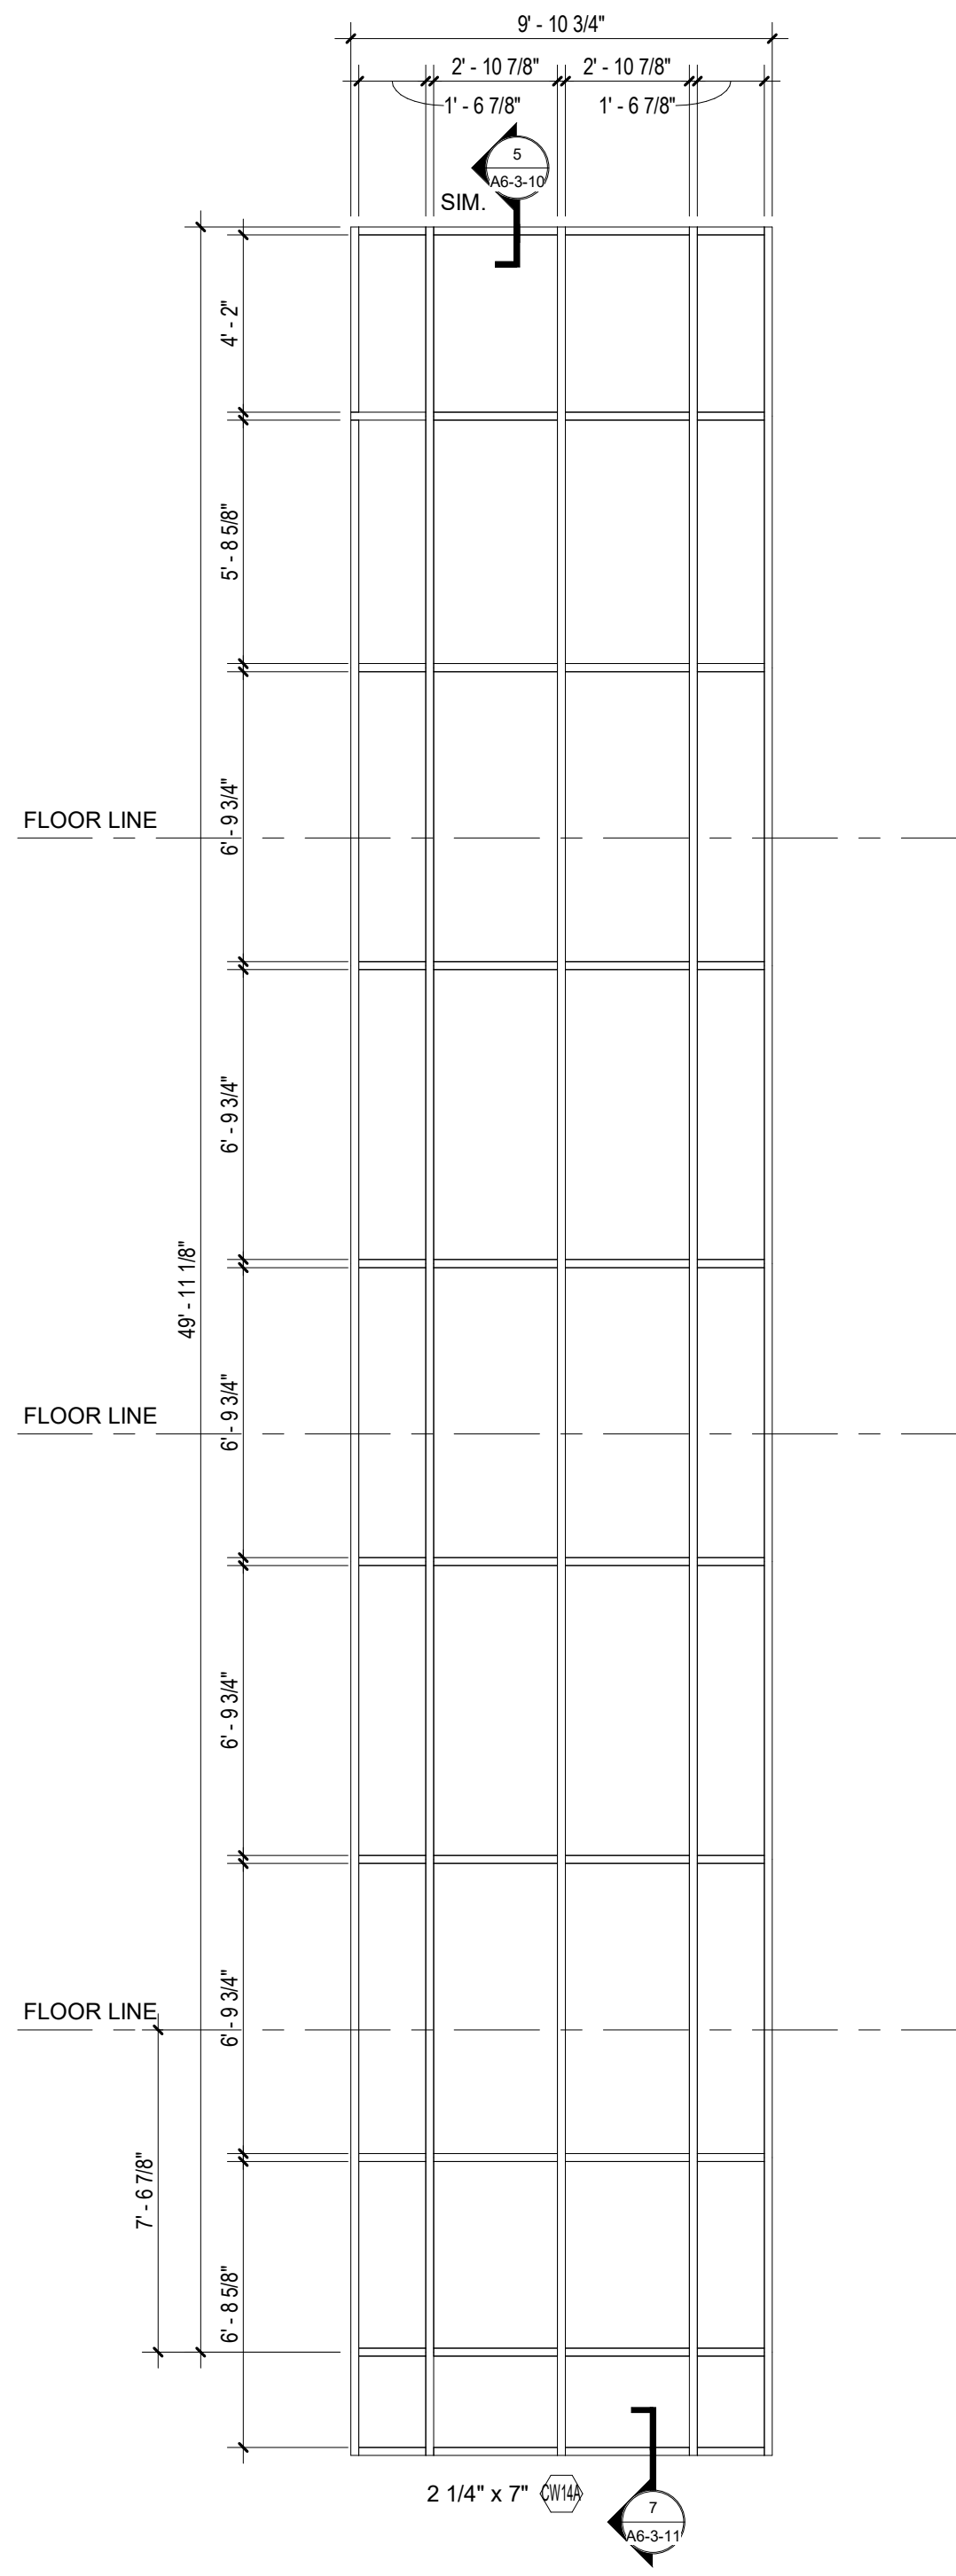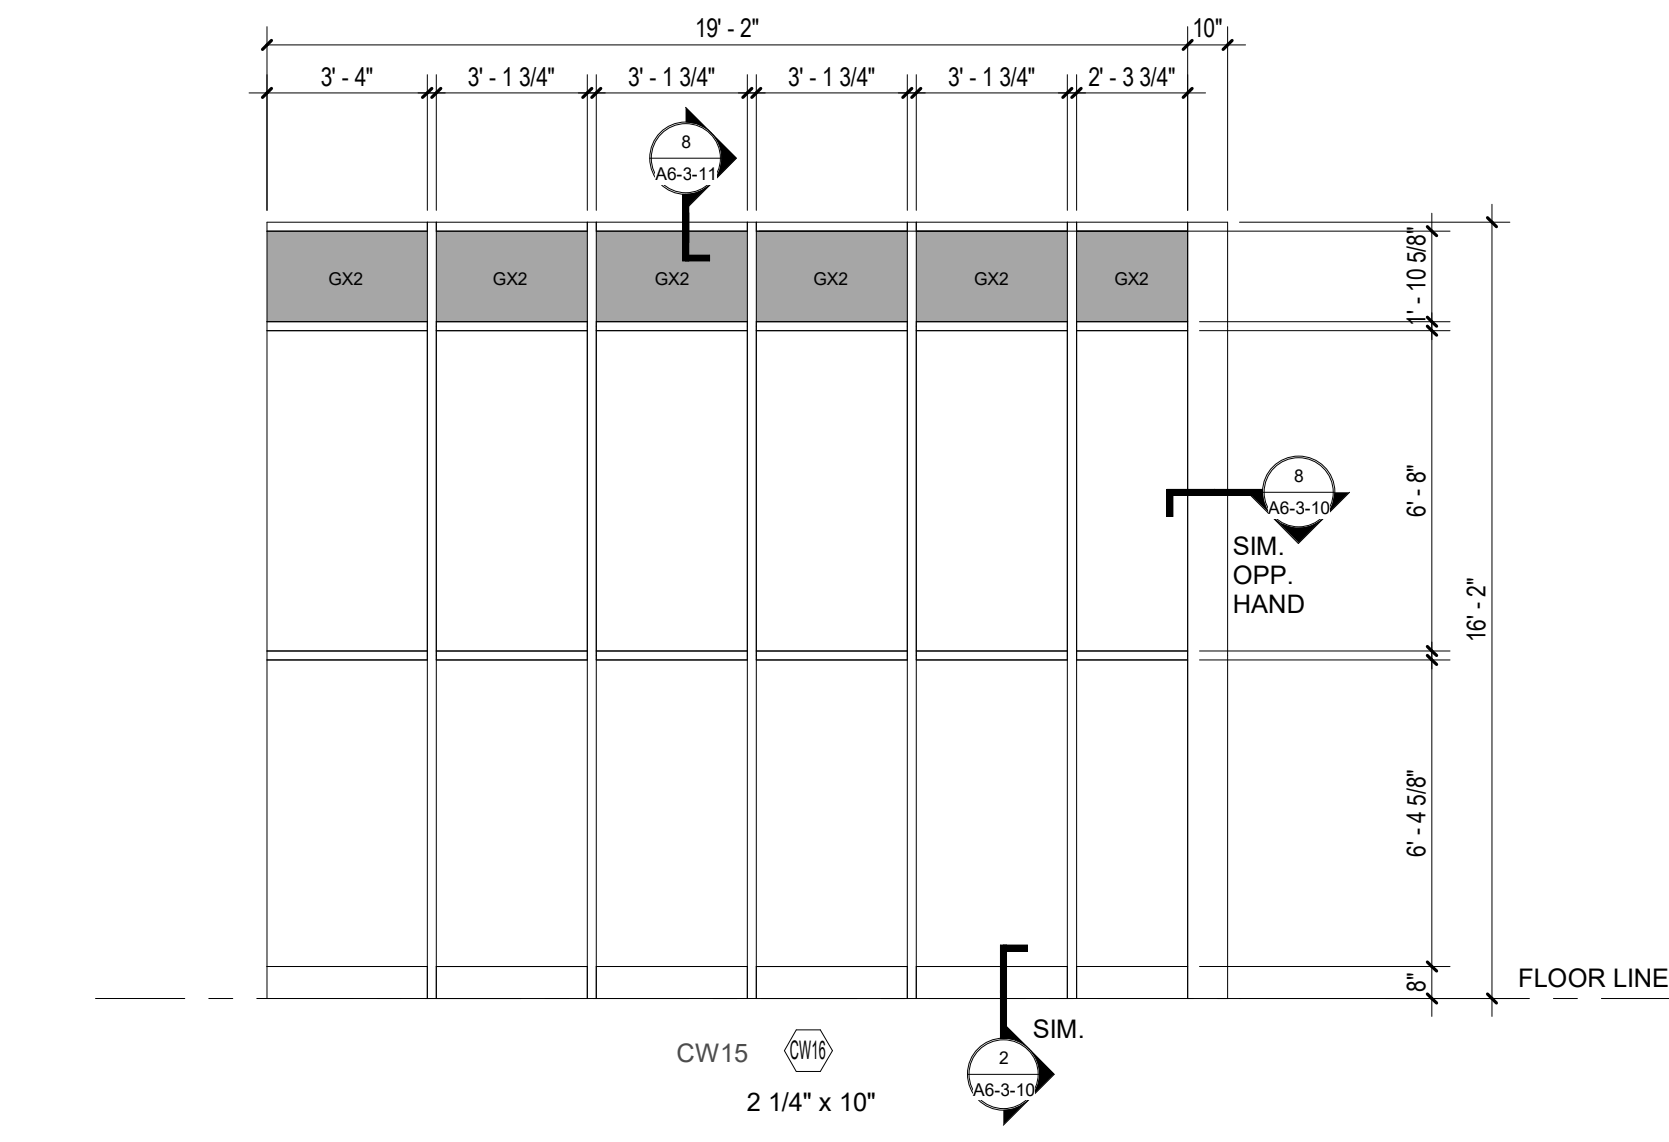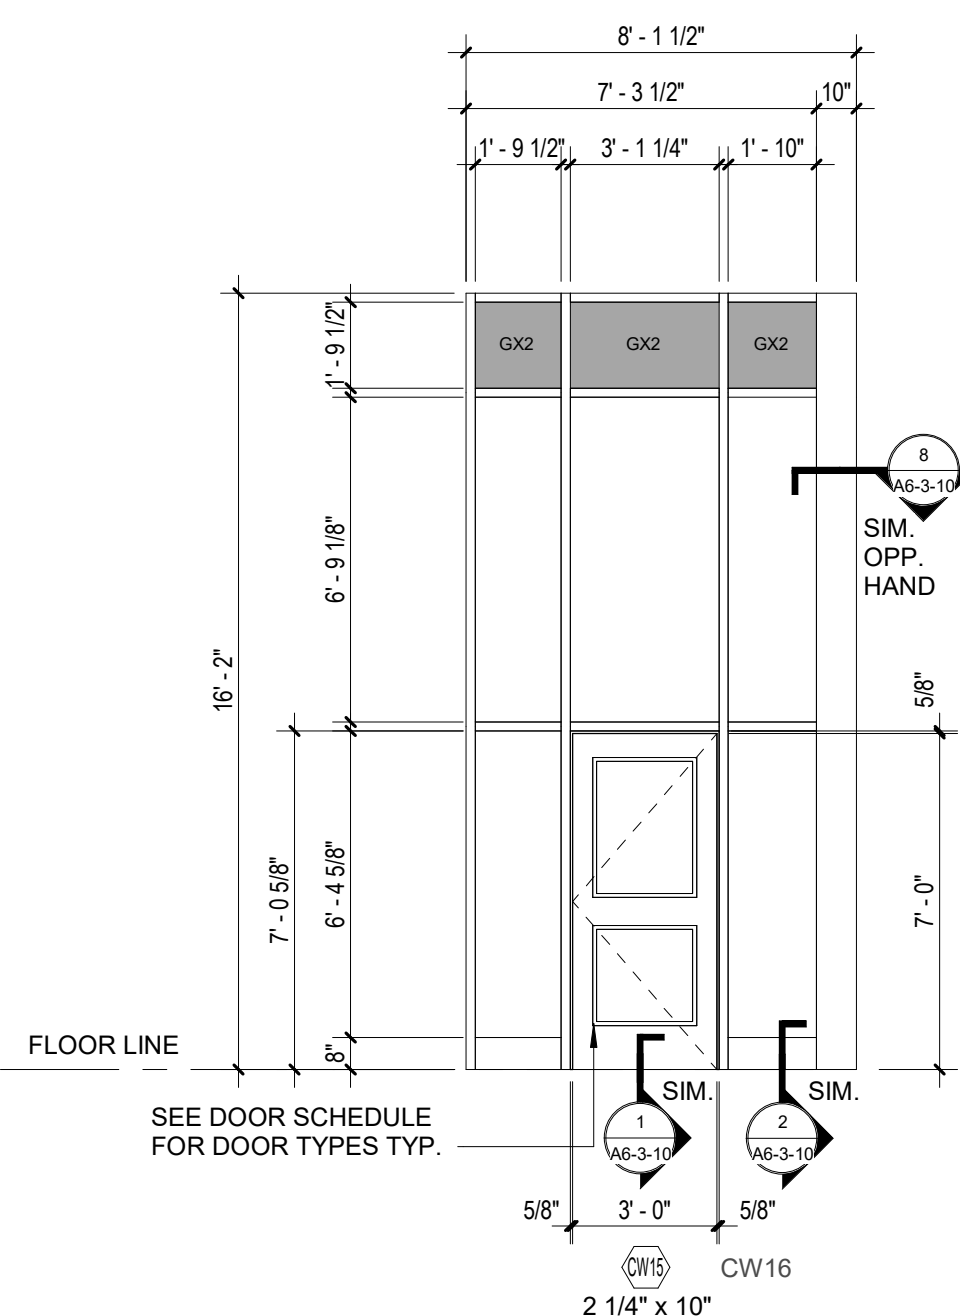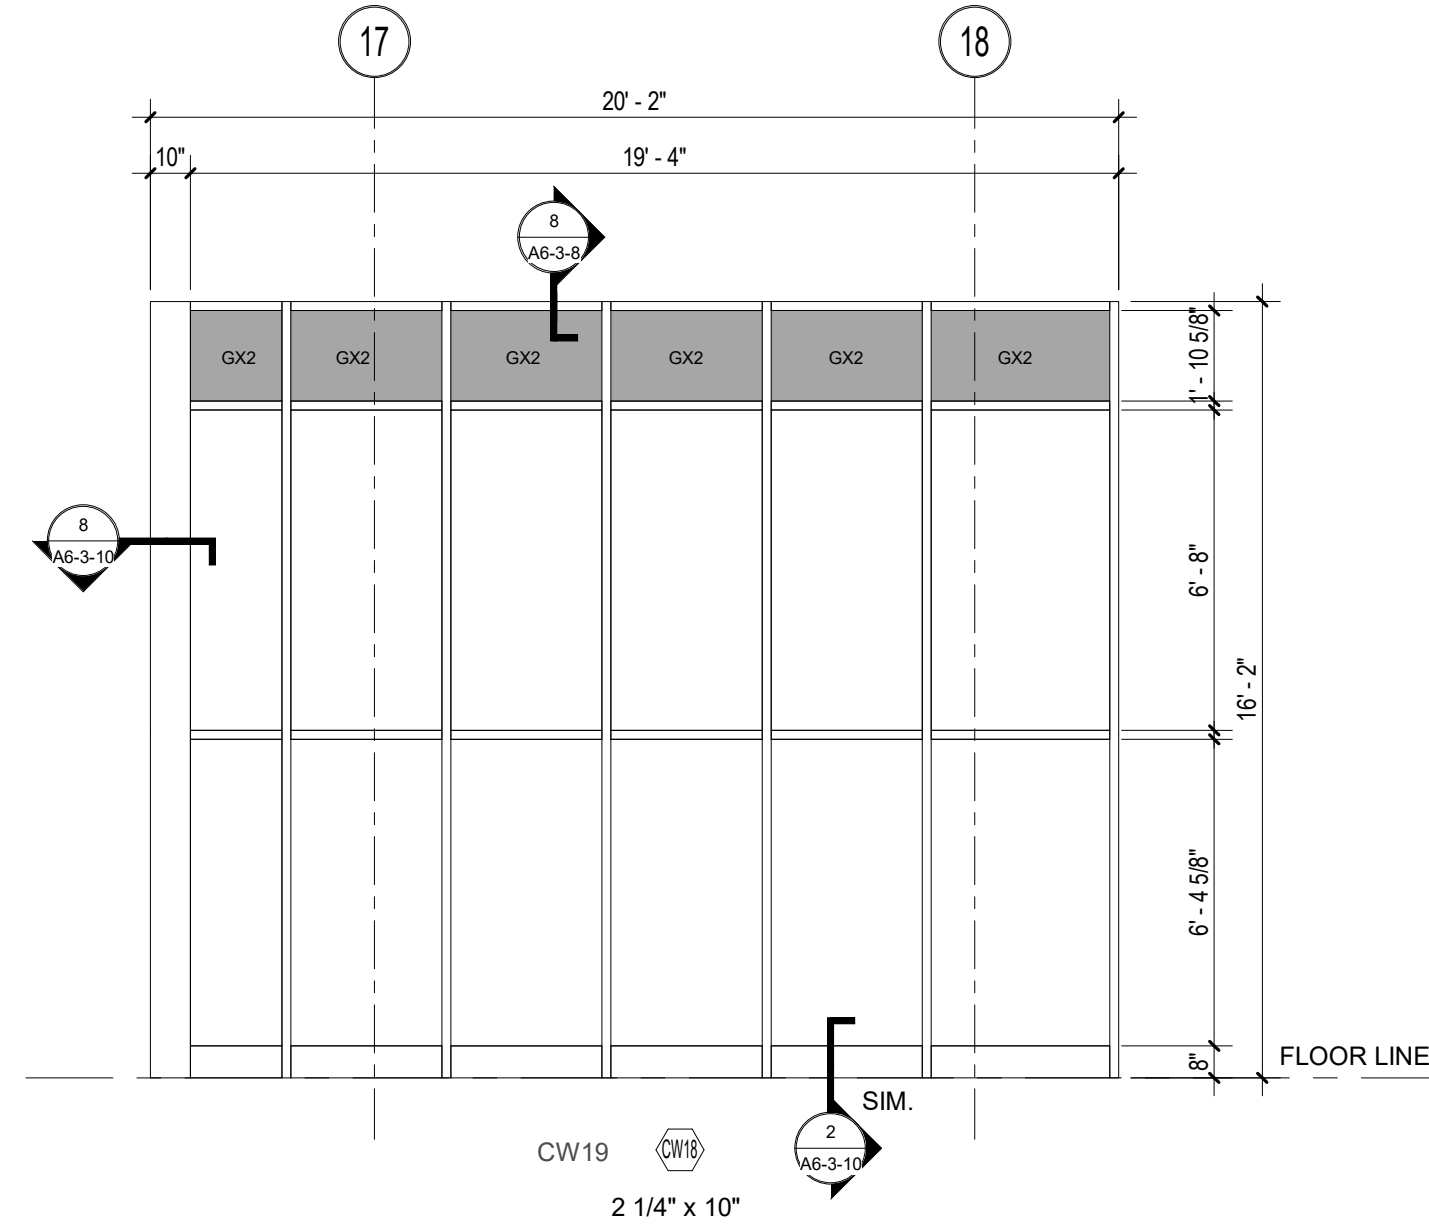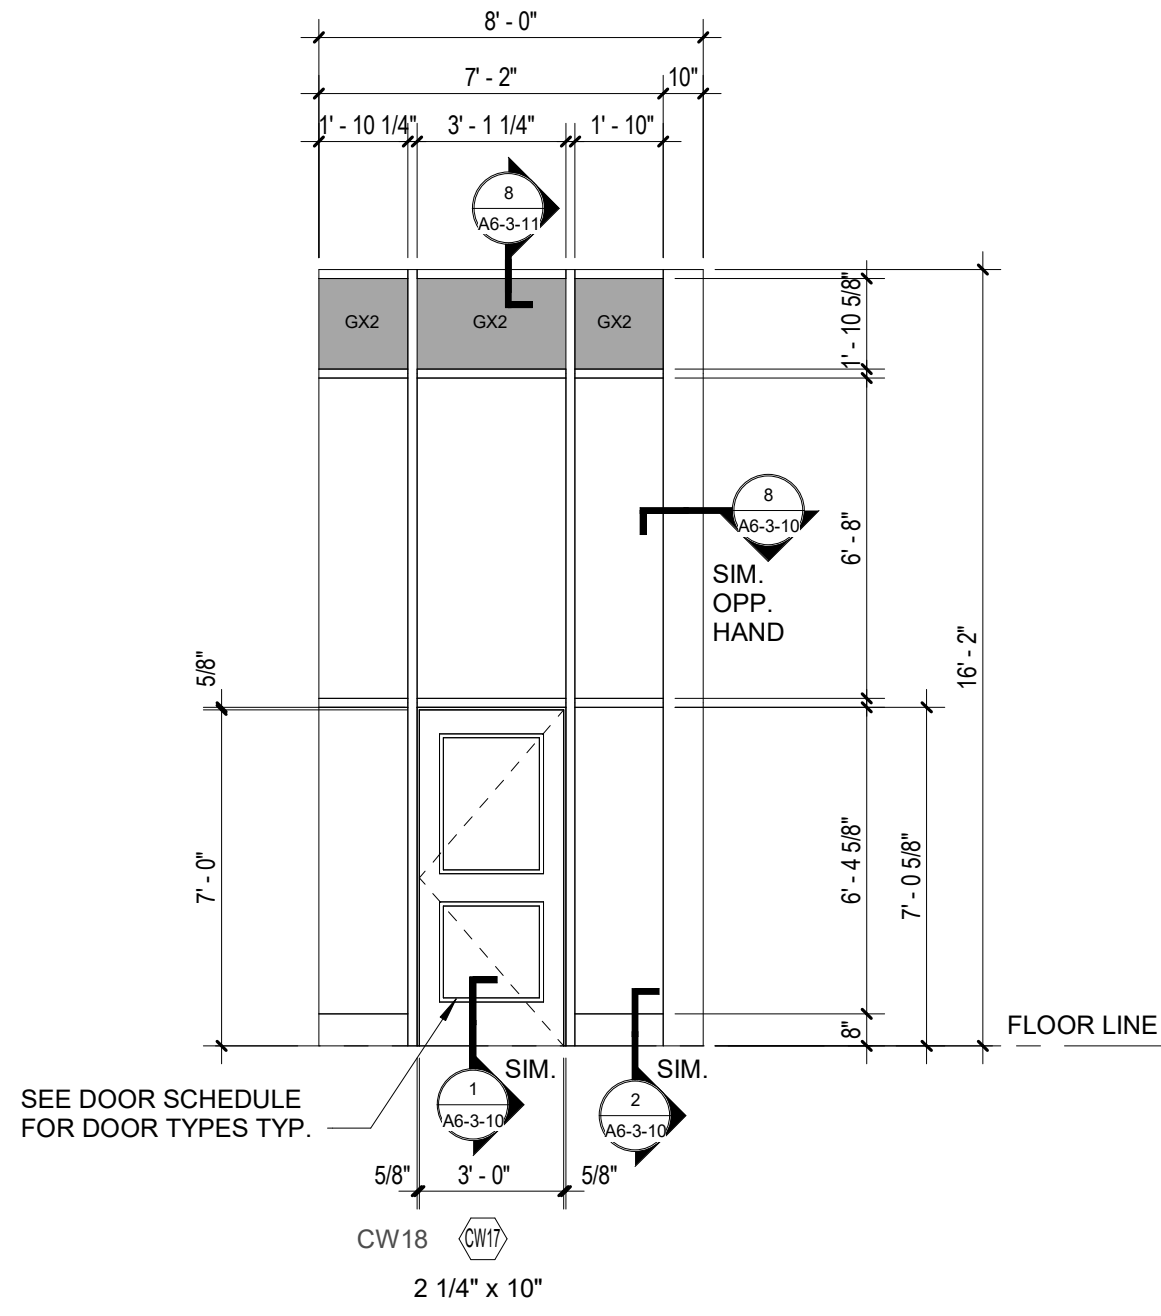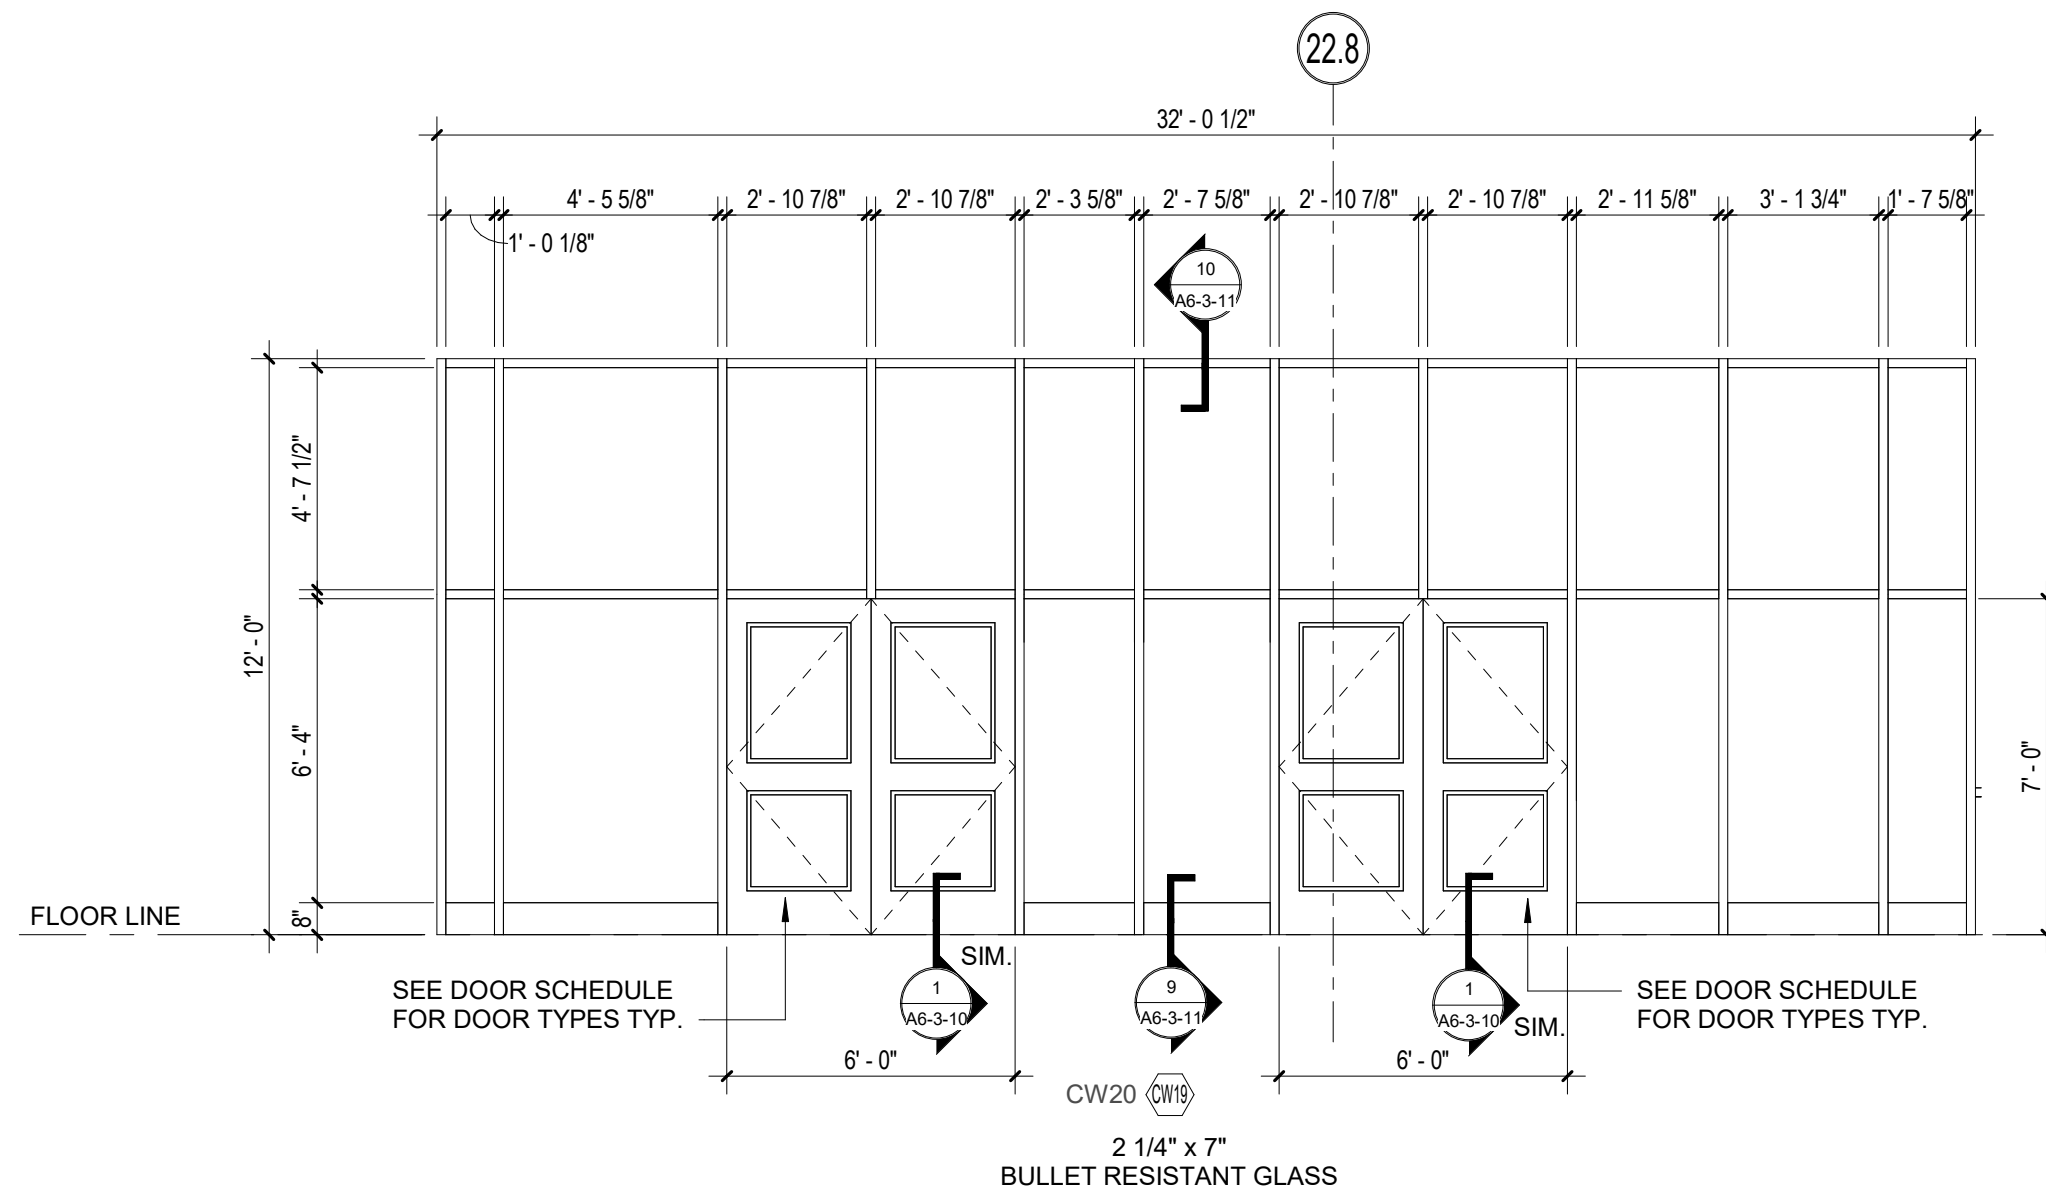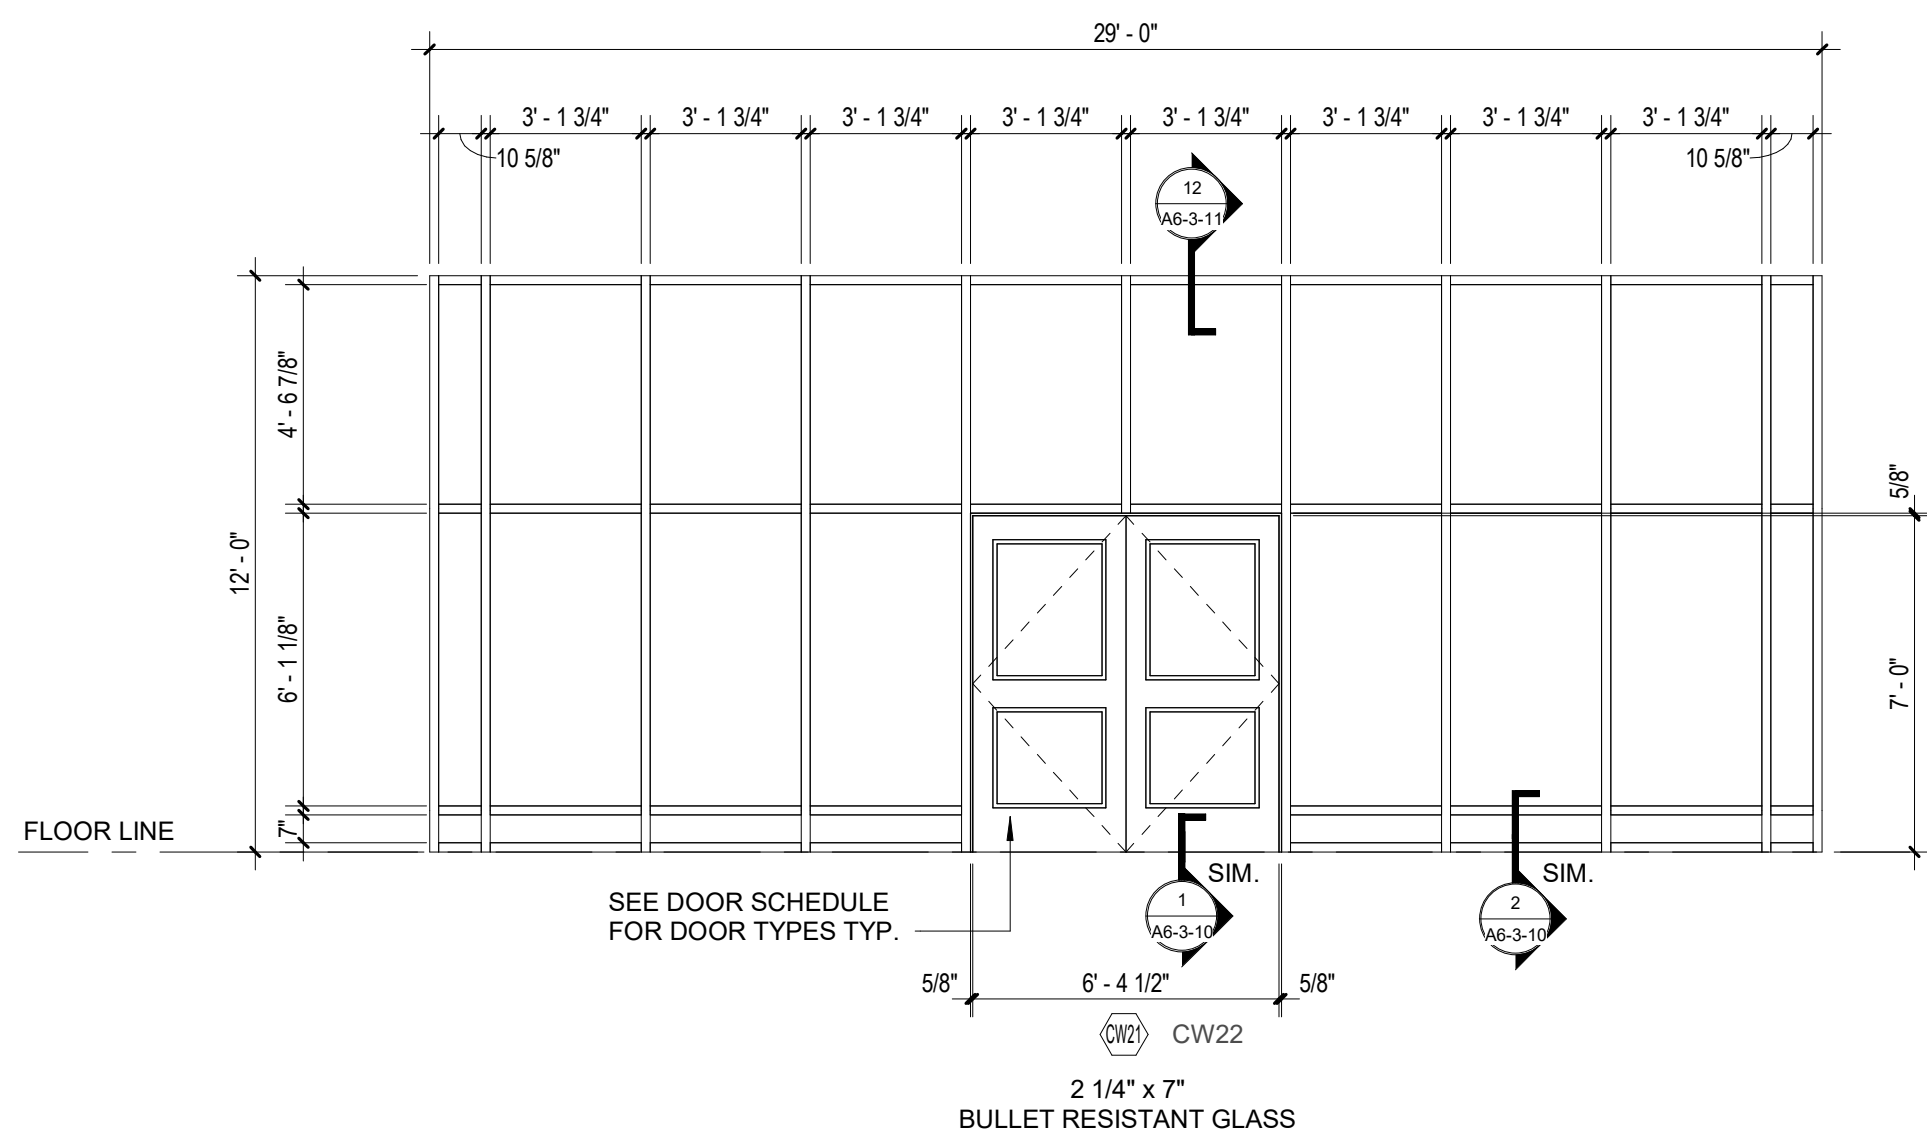

DRA

Drummeys Rosane Anderson, Inc.

225 Oakland Road
Studio 205
South Windsor, CT 06074

260 Charles Street
Studio 300
Waltham, MA 02453

Planning | Architecture | Interior Design

Tel: 617.864.1702
www.drainc.com


**Northeast
Metropolitan
Regional
Vocational High
School**

100 Hemlock Road,
Wakefield, MA 01880

- GENERAL NOTES – STOREFRONT / CURTAIN WALL TYPES
- INTERIOR SYSTEMS: UNLESS NOTED OTHERWISE GLAZING SHALL BE TYPE G1.
 - EXTERIOR SYSTEMS: UNLESS NOTED OTHERWISE GLAZING SHALL BE TYPE GX1
 - AT ALL EXTERIOR CURTAIN WALLS AND STOREFRONTS PROVIDE MINIMUM 2" RIGID INSULATION BEHIND ALL SPANDREL GLASS AND OTHER OPAQUE GLAZING. INSULATION IS NOT SHOWN IN SOME CASES FOR CLARITY.
 - PROVIDE SAFETY GLAZING AT ALL LOCATIONS IDENTIFIED AS HAZARDOUS LOCATIONS PER THE 9TH EDITION OF THE MASSACHUSETTS STATE BUILDING CODE AND THE 2015 EDITION OF THE INTERNATIONAL BUILDING CODE.
 - PROVIDE INSECT SCREENS AT ALL OPERABLE SASH LOCATIONS
 - "SG" DENOTES LOCATION OF SAFETY GLAZING
 - SEE DOOR SCHEDULE FOR DOOR TYPES

© COPYRIGHT 2023 DRUMMEY ROSANE ANDERSON, INC.




MSBA 90% CD
SUBMISSION
May 12TH, 2023

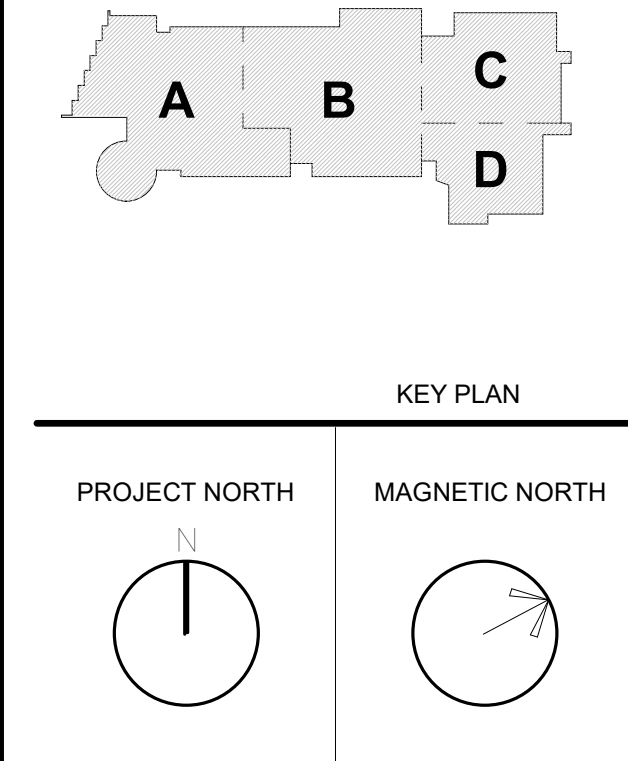

**CURTAIN WALL
TYPES**

Scale: As indicated
Job No.: 20202
Drawn By: DRA
Date: May 12TH, 2023
Volume 3 of 4

A6-3-3

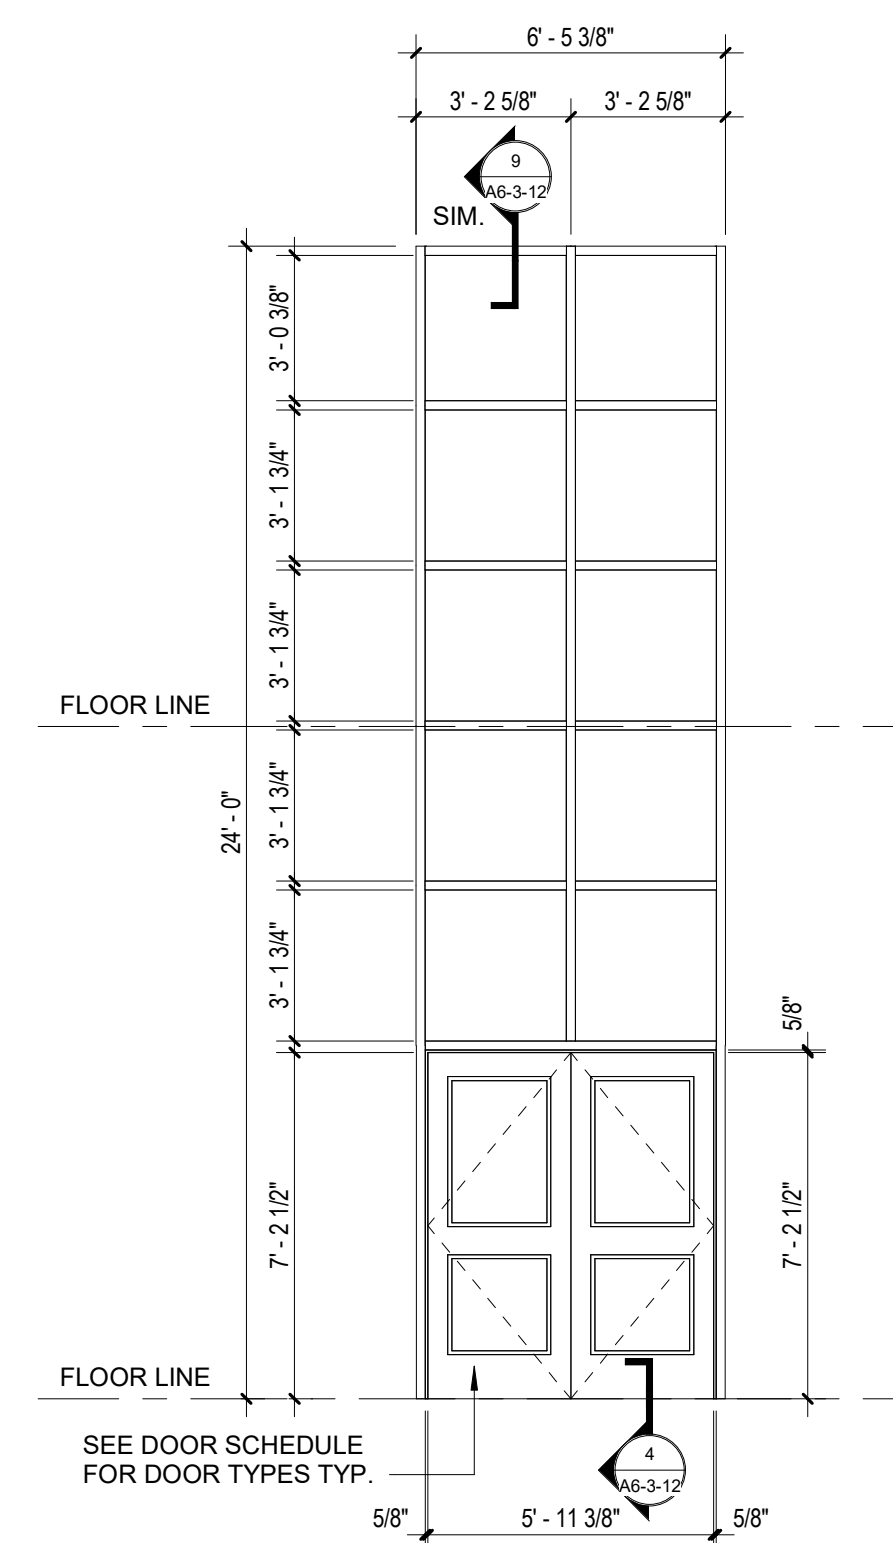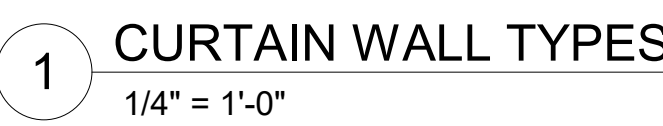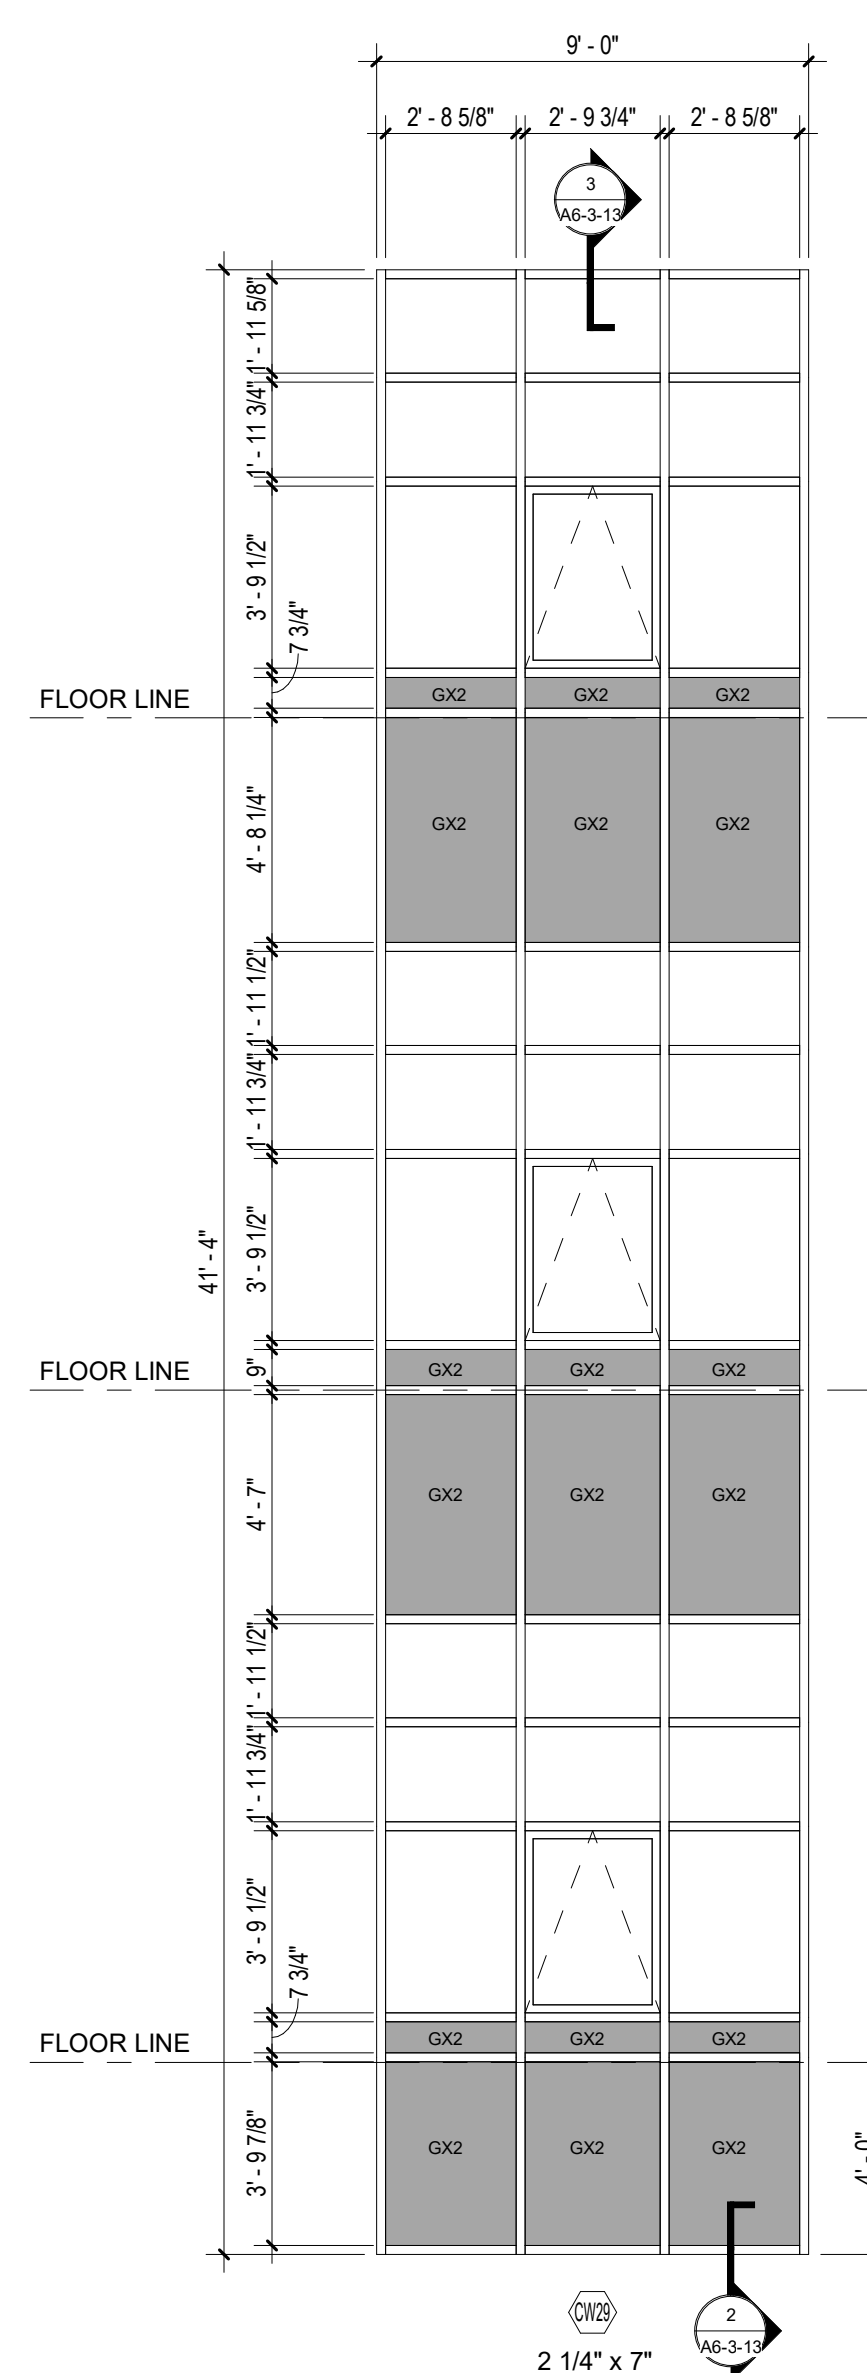

MSBA 90% CD
SUBMISSION

May 12TH, 2023



PROJECT NORTH	MAGNETIC NORTH
---------------	----------------

CURTAIN WALL TYPES

Scale: As indicated
Job No.: 20202
Drawn By: DRA
Date: May 12TH, 2023
Volume 3 of 4

100 Hemlock Road,
Wakefield, MA 01880


GENERAL NOTES – STOREFRONT / CURTAIN WALL TYPES

1. INTERIOR SYSTEMS: UNLESS NOTED OTHERWISE GLAZING SHALL BE TYPE G1.
2. EXTERIOR SYSTEMS: UNLESS NOTED OTHERWISE GLAZING SHALL BE TYPE GX1
3. AT ALL EXTERIOR CURTAIN WALLS AND STOREFRONTS PROVIDE MINIMUM 2" RIGID INSULATION BEHIND ALL SPANDREL GLASS AND OTHER OPAQUE GLAZING. INSULATION IS NOT SHOWN IN SOME CASES FOR CLARITY.
4. PROVIDE SAFETY GLAZING AT ALL LOCATIONS IDENTIFIED AS HAZARDOUS LOCATIONS PER THE 2015 IBC AND THE 2015 CALIFORNIA STATE BUILDING CODE AND THE 2015 EDITION OF THE INTERNATIONAL BUILDING CODE.
5. PROVIDE INSECT SCREENS AT ALL OPERABLE SASH LOCATIONS
6. "SG" DENOTES LOCATION OF SAFETY GLAZING
7. SEE DOOR SCHEDULE FOR DOOR TYPES

May 12TH, 2023




MAGNETIC NORTH

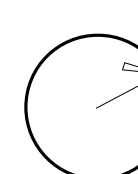

Date: May 12
Volume 3 of 4

A6-3-5

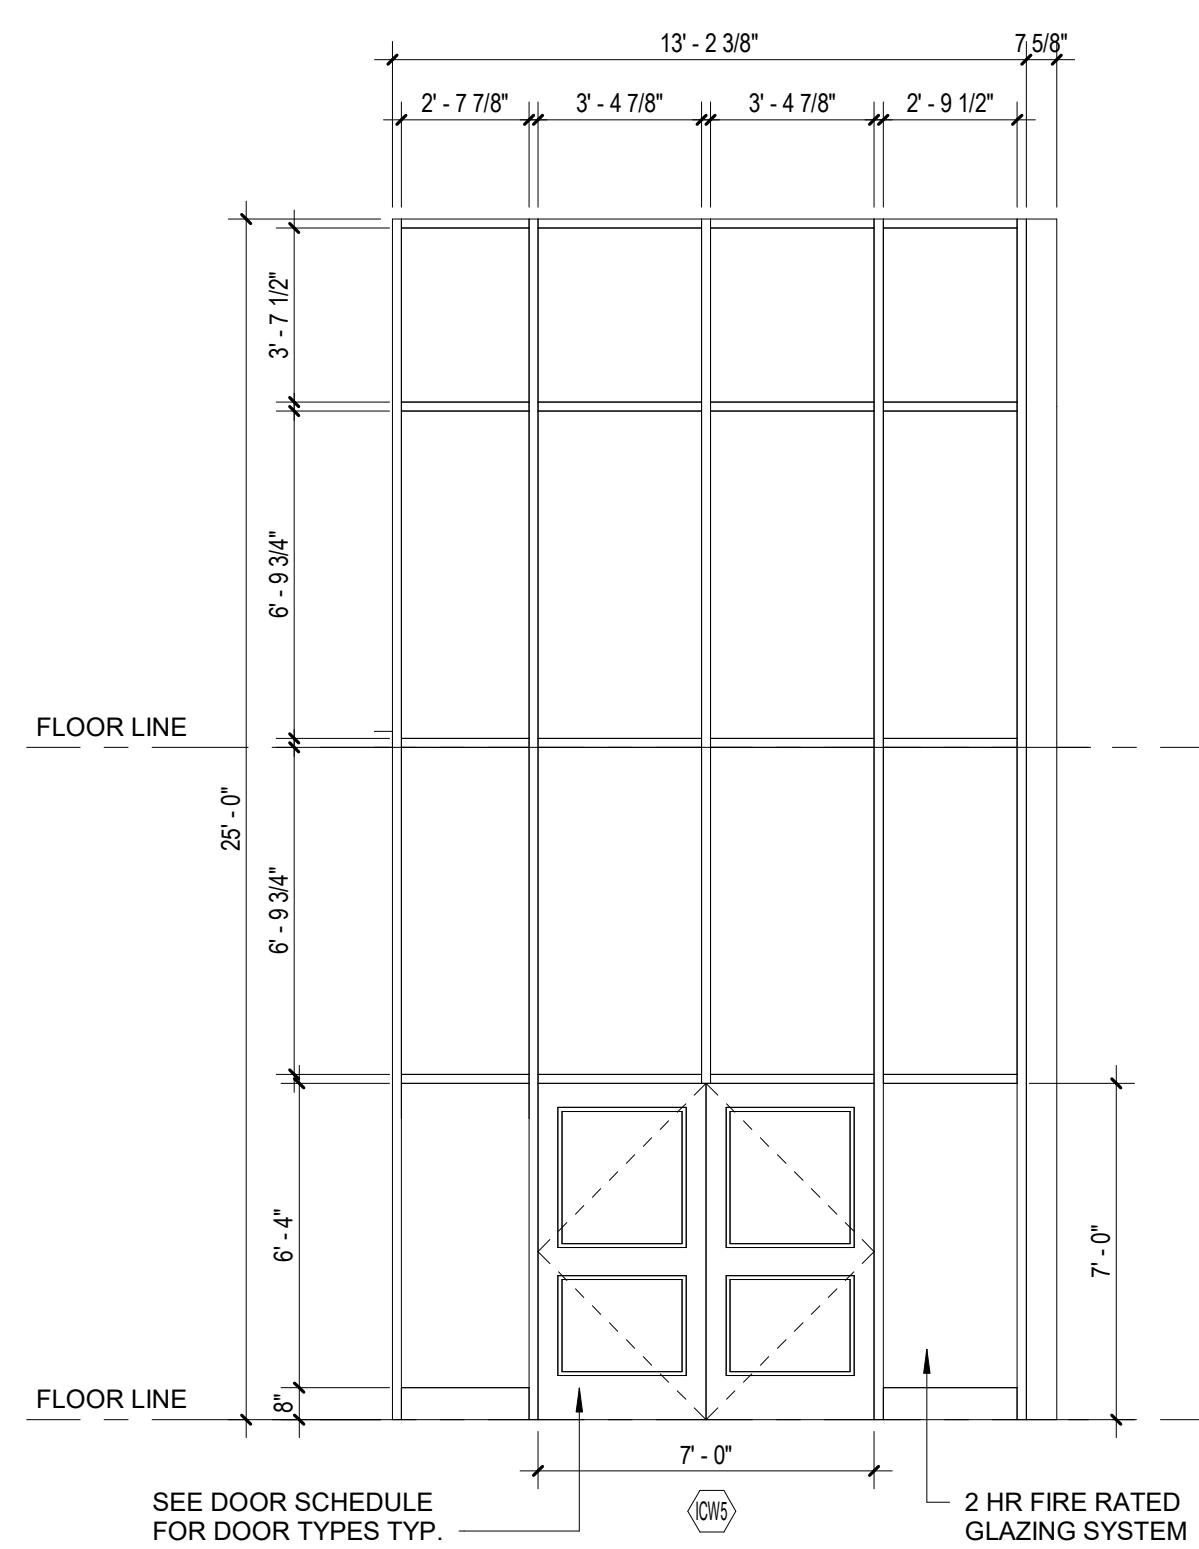

1 INTERIOR CURTAIN WALL TYPES

**Northeast
Metropolitan
Regional
Vocational High
School**
100 Hemlock Road,
Wakefield, MA 01880

GENERAL NOTES – STOREFRONT / CURTAIN WALL TYPES

1. INTERIOR SYSTEMS: UNLESS NOTED OTHERWISE GLAZING SHALL BE TYPE G1.
2. EXTERIOR SYSTEMS: UNLESS NOTED OTHERWISE GLAZING SHALL BE TYPE GX1
3. AT ALL EXTERIOR CURTAIN WALLS AND STOREFRONTS PROVIDE MINIMUM 2" RIGID INSULATION MINIMUM ALL SPANDREL GLASS AND OTHER OPAQUE GLAZING. INSULATION IS NOT SHOWN IN SOME CASES FOR CLARITY.
4. PROVIDE SAFETY GLAZING AT ALL LOCATIONS WHERE THERE IS A HAZARD TO PERSONS PER THE 8TH EDITION OF THE MASSACHUSETTS STATE BUILDING CODE AND THE 2015 EDITION OF THE INTERNATIONAL BUILDING CODE.
5. PROVIDE INSECT SCREENS AT ALL OPERABLE SASH LOCATIONS.
6. "SG" DENOTES LOCATION OF SAFETY GLAZING
7. SEE DOOR SCHEDULE FOR DOOR TYPES

[illegible][illegible]

The diagram shows a cross-section of a wall above a floor line. The total height from the floor line to the top of the wall is 8'-0". The width of the wall at the base is 3'-8 1/2". At the top, there are two horizontal segments, each 2'-4" wide, separated by a gap of 4'-0". A circular feature with a diameter of 6'-7 1/2" is centered above the gap. Below the main wall section, there is a lower section with a height of 4'-0" and a width of 2'-5 1/2". The distance from the floor line to the bottom of this lower section is 3'-4". A dimension line indicates a distance of 2'-5 1/2" from the floor line to the start of the lower section.

[illegible]

Figure 10 is a technical drawing showing the elevation of a window unit. The overall dimensions are 6'-4" in height and 6'-1 1/2" in width. The unit is composed of several rectangular sections. The top section has a width of 2'-4" and a height of 2'-4". The bottom section has a width of 2'-4" and a height of 2'-4". The middle section has a width of 2'-4" and a height of 2'-4". The unit is also divided into sections with widths of 2'-6" and 2'-4". The unit is shown with a dashed line indicating the floor line below it.


Architectural elevation drawing of a building facade. The drawing shows a series of vertical columns and horizontal beams. Key dimensions are labeled: overall height is 8'-0", overall width is 31'-0", and a section cut is indicated at the top right. A floor line is shown at the bottom. The drawing is oriented horizontally on the page.

Figure 1 shows the elevation view of a window unit. The unit is 3'-6" wide and 9'-4" high. It features a double-hung design with two main sashes. The top sash is 1'-5" high, and the bottom sash is 5'-6" high. The bottom sash has a 1'-5" high section at the bottom. The unit is shown above a dashed line labeled "FLOOR LINE".

[illegible]

© COPYRIGHT 2023 DRUMMEY ROSANE ANDERSON, INC.

MSBA 90% CD
SUBMISSION
May 12TH, 2023

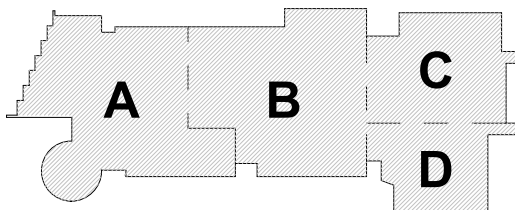

KEY PLAN

PROJECT NORT

MAGNETIC NORTH

STOREFRONT AND INTERIOR STOREFRONT TYPES

Scale: As indicated

Job No.: 20202

















Drawn By: DRA

Date: May 12TH, 2023

A6-3-6

Volume 3 of 4

- GENERAL NOTES - STOREFRONT / CURTAIN WALL TYPES
- INTERIOR SYSTEMS: UNLESS NOTED OTHERWISE GLAZING SHALL BE TYPE G1.
 - EXTERIOR SYSTEMS: UNLESS NOTED OTHERWISE GLAZING SHALL BE TYPE GX1
 - AT ALL EXTERIOR CURTAIN WALLS AND STOREFRONTS PROVIDE MINIMUM 2" RIGID INSULATION BEHIND ALL SPANDREL GLASS AND OTHER OPAQUE GLAZING. INSULATION IS NOT SHOWN IN SOME CASES FOR CLARITY.
 - PROVIDE SAFETY GLAZING AT ALL LOCATIONS IDENTIFIED AS HAZARDOUS LOCATIONS PER THE 9TH EDITION OF THE MASSACHUSETTS STATE BUILDING CODE AND THE 2015 EDITION OF THE INTERNATIONAL BUILDING CODE.
 - PROVIDE INSECT SCREENS AT ALL OPERABLE SASH LOCATIONS
 - "SG" DENOTES LOCATION OF SAFETY GLAZING
 - SEE DOOR SCHEDULE FOR DOOR TYPES

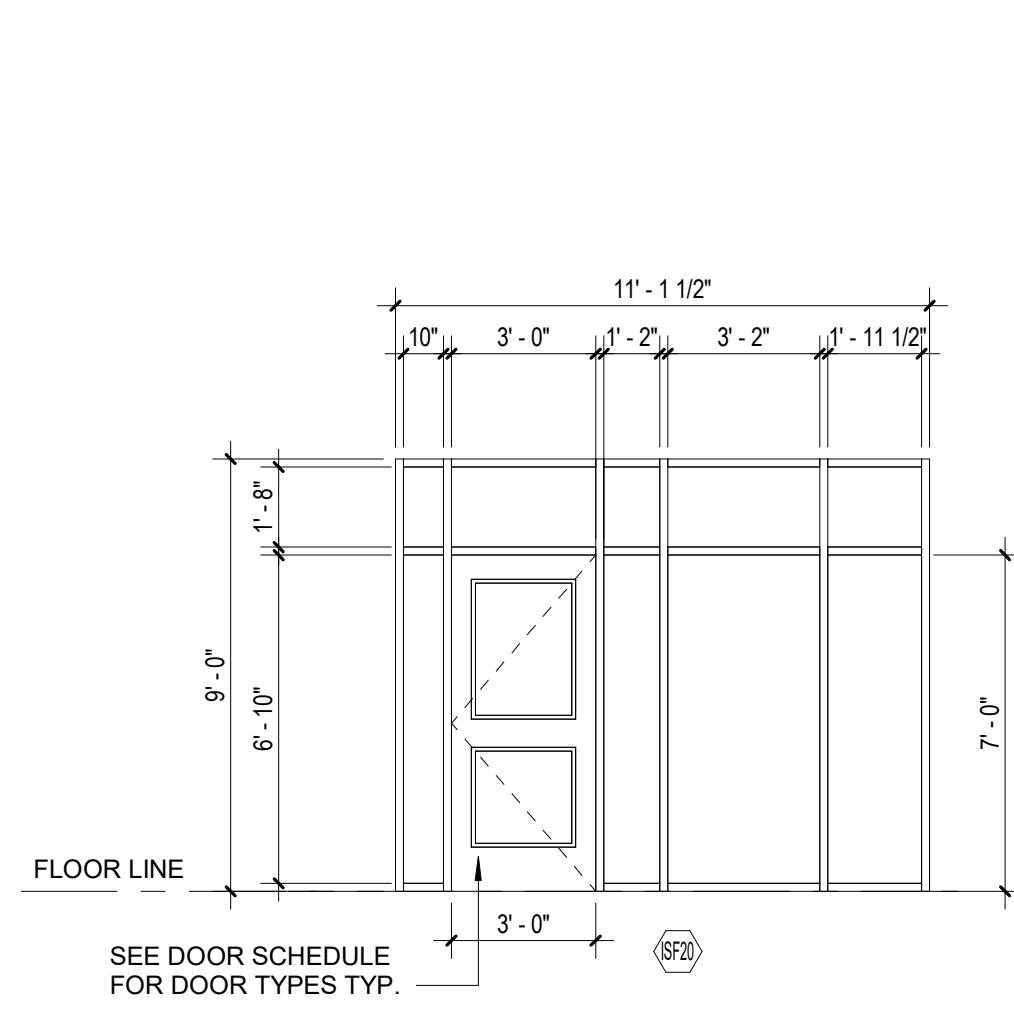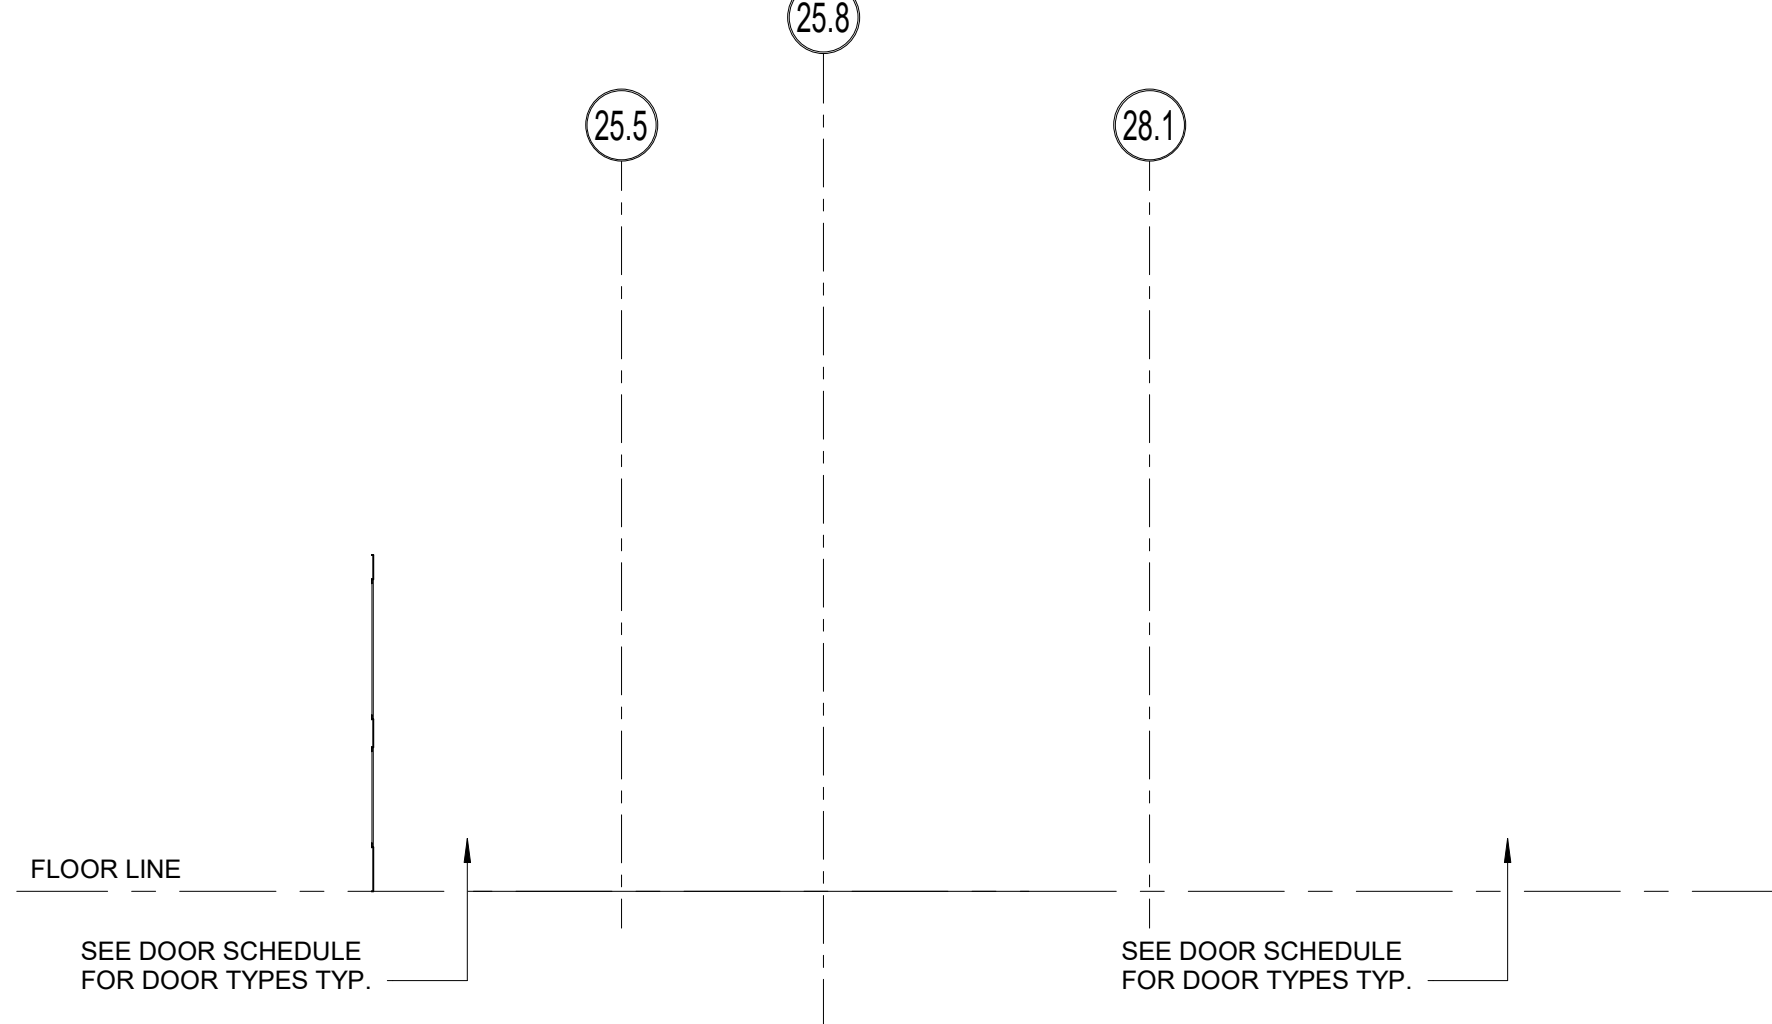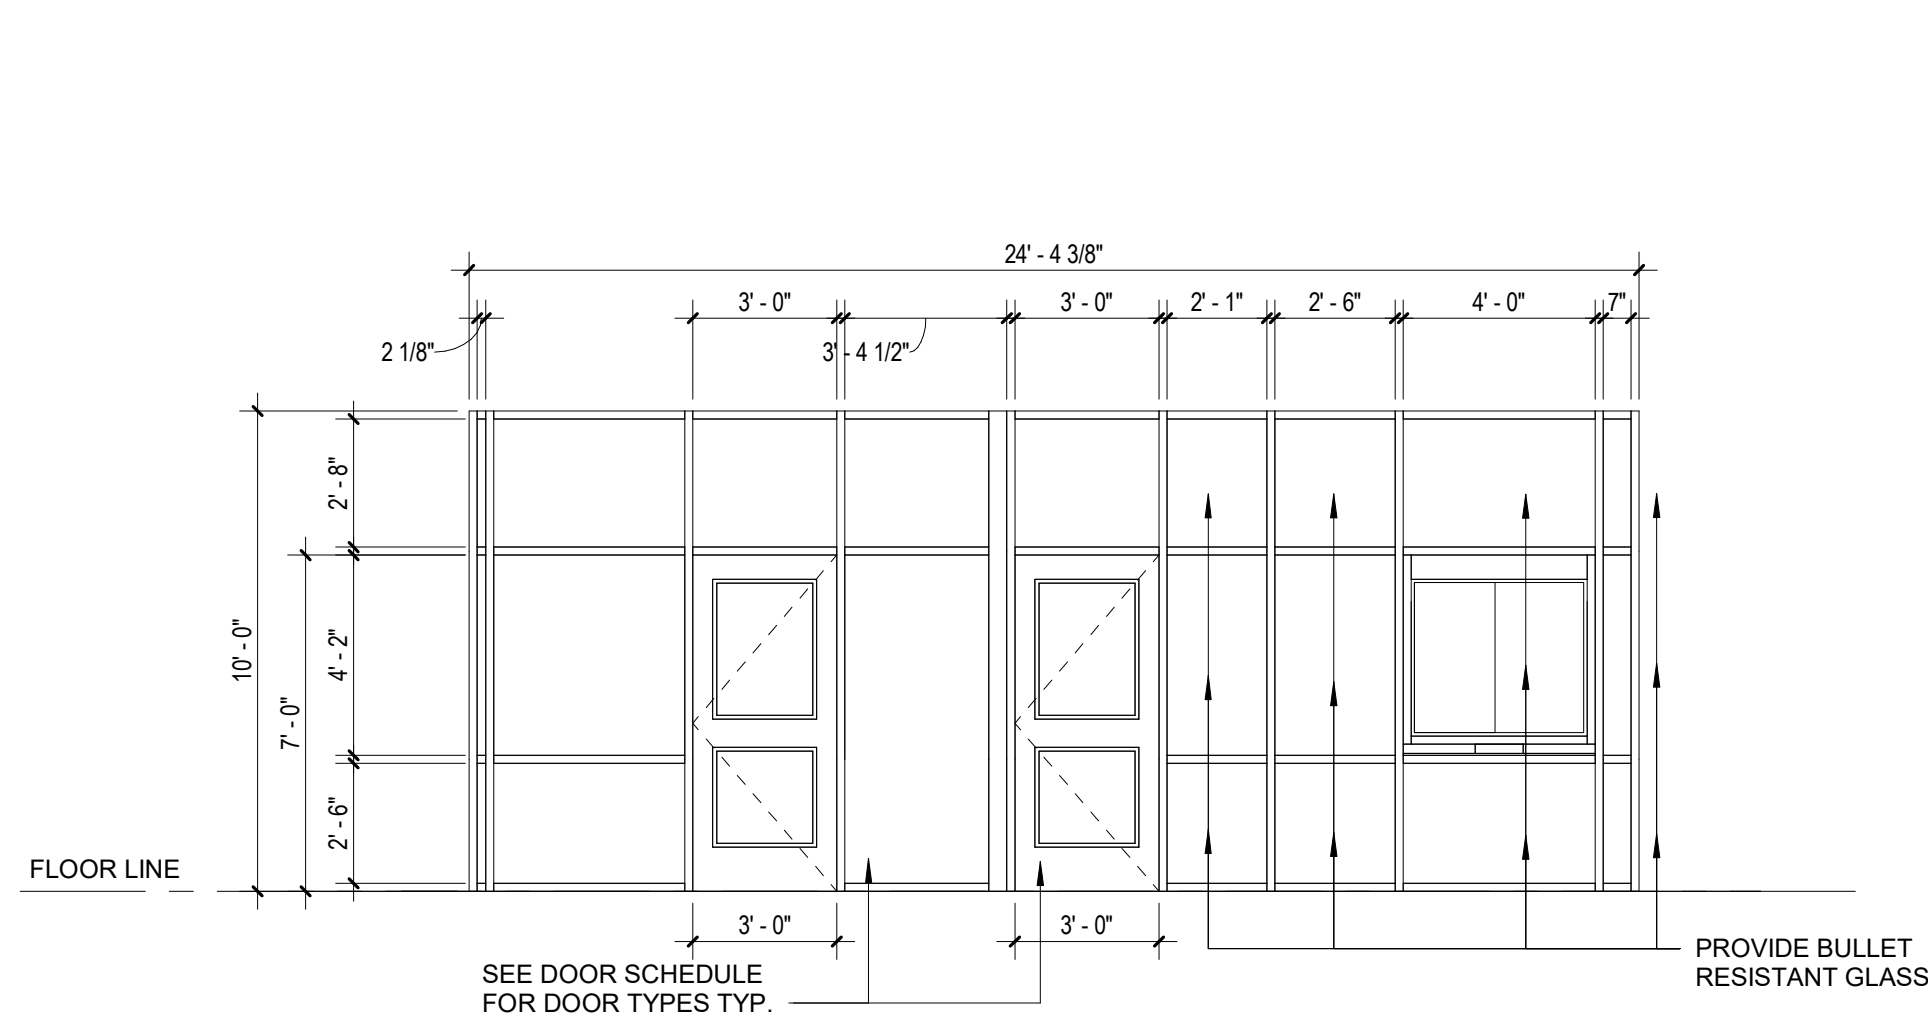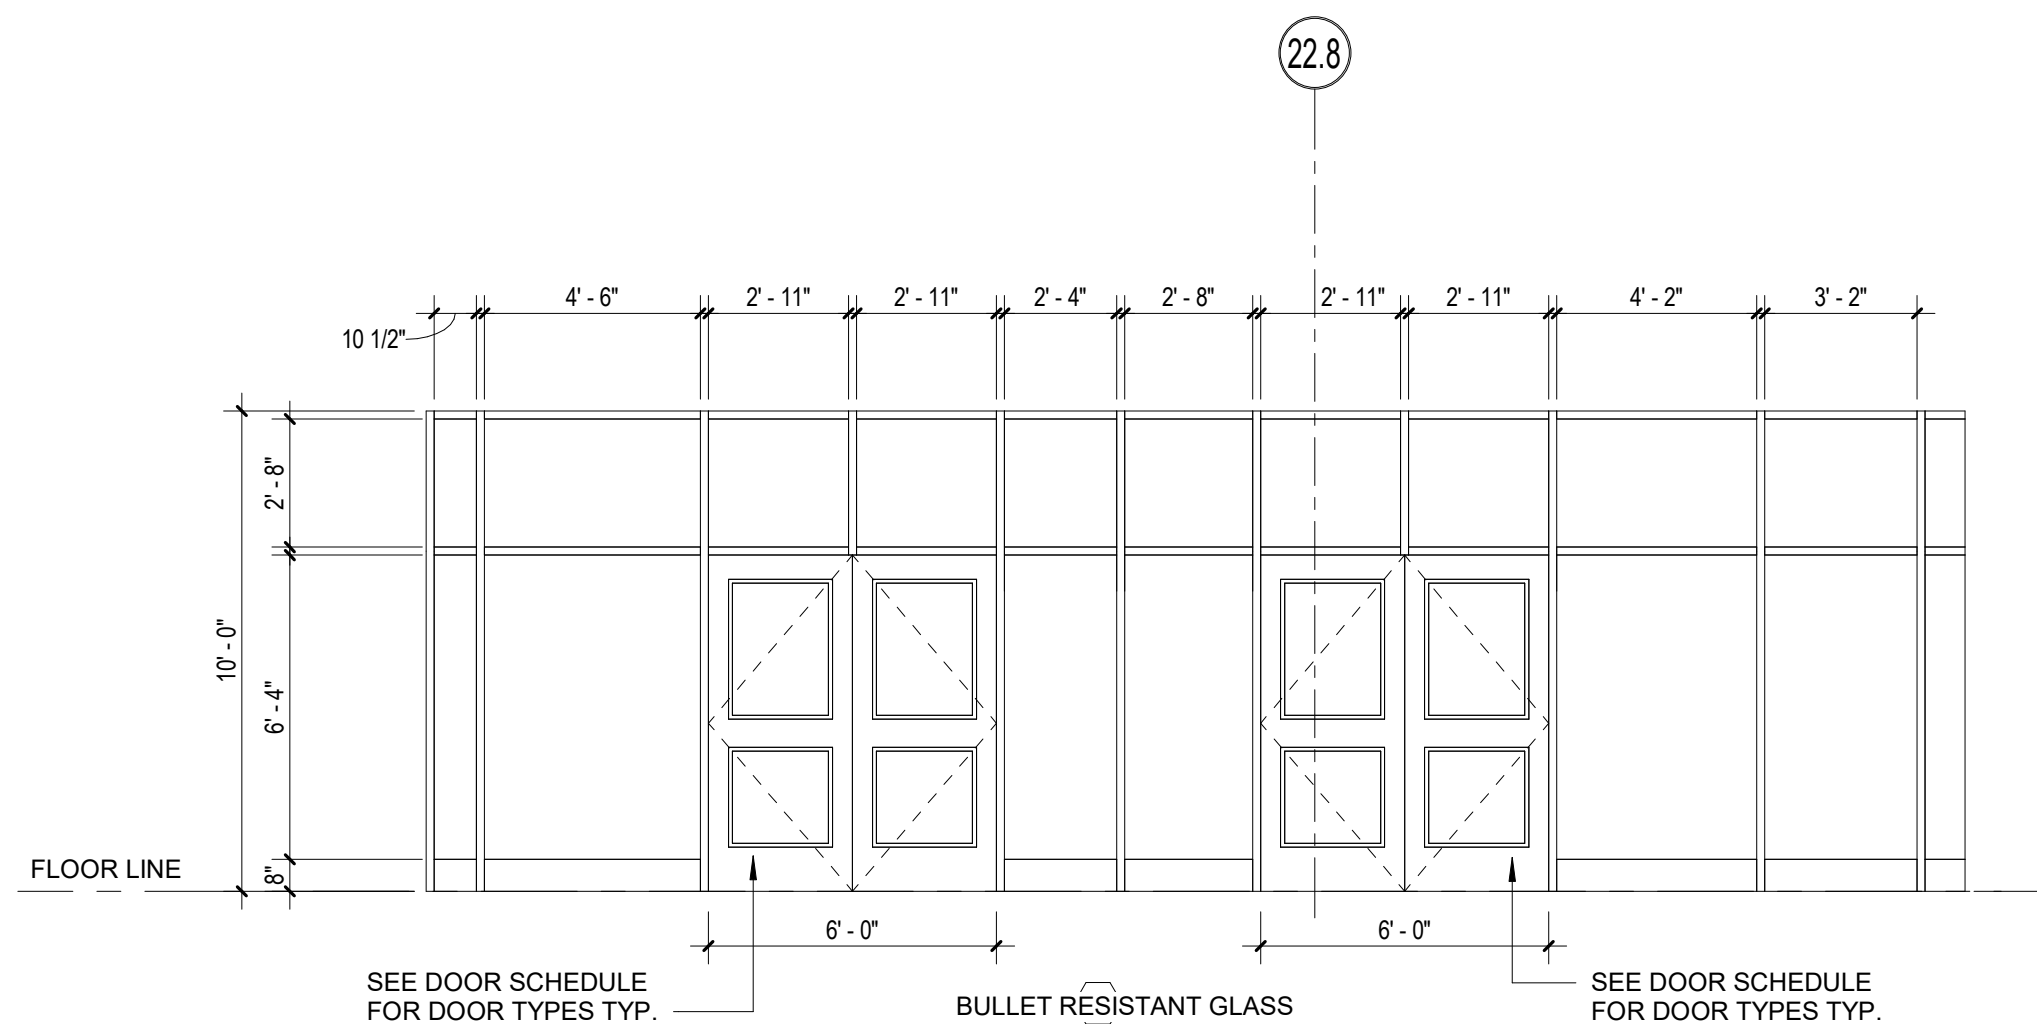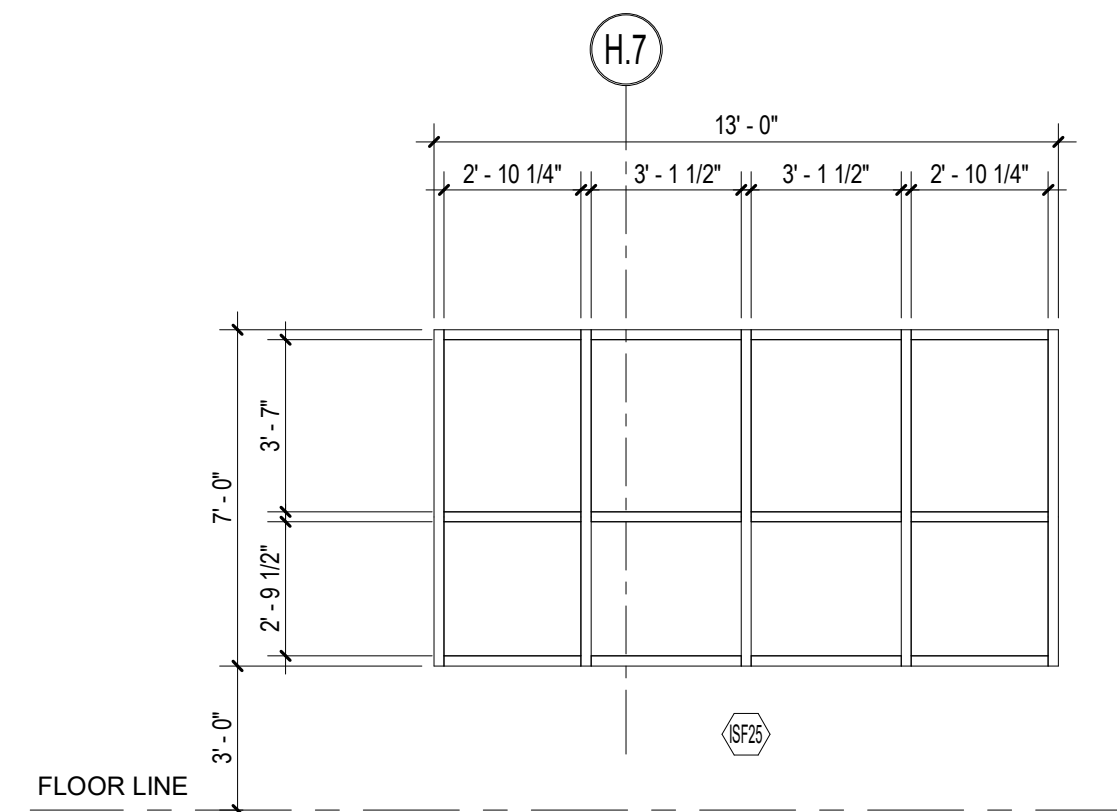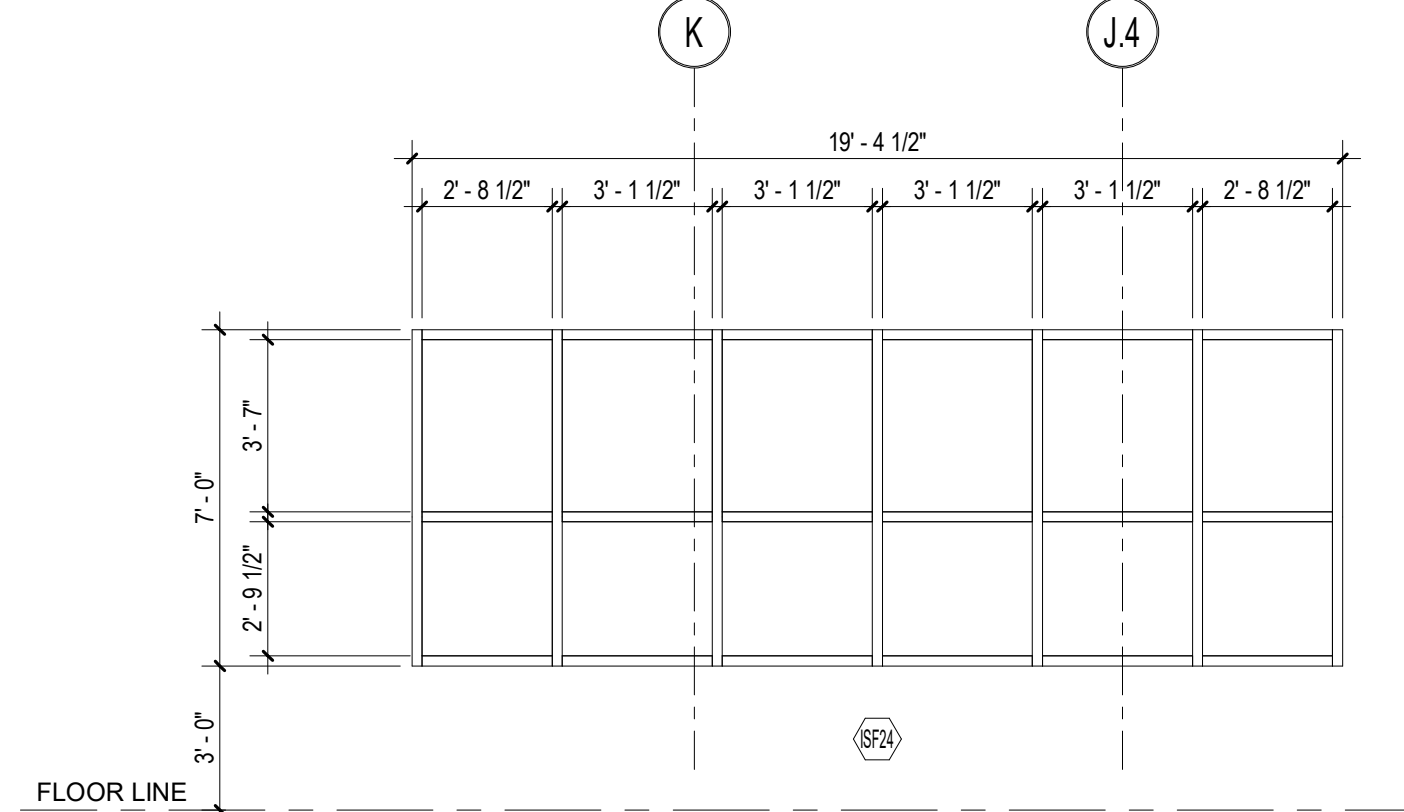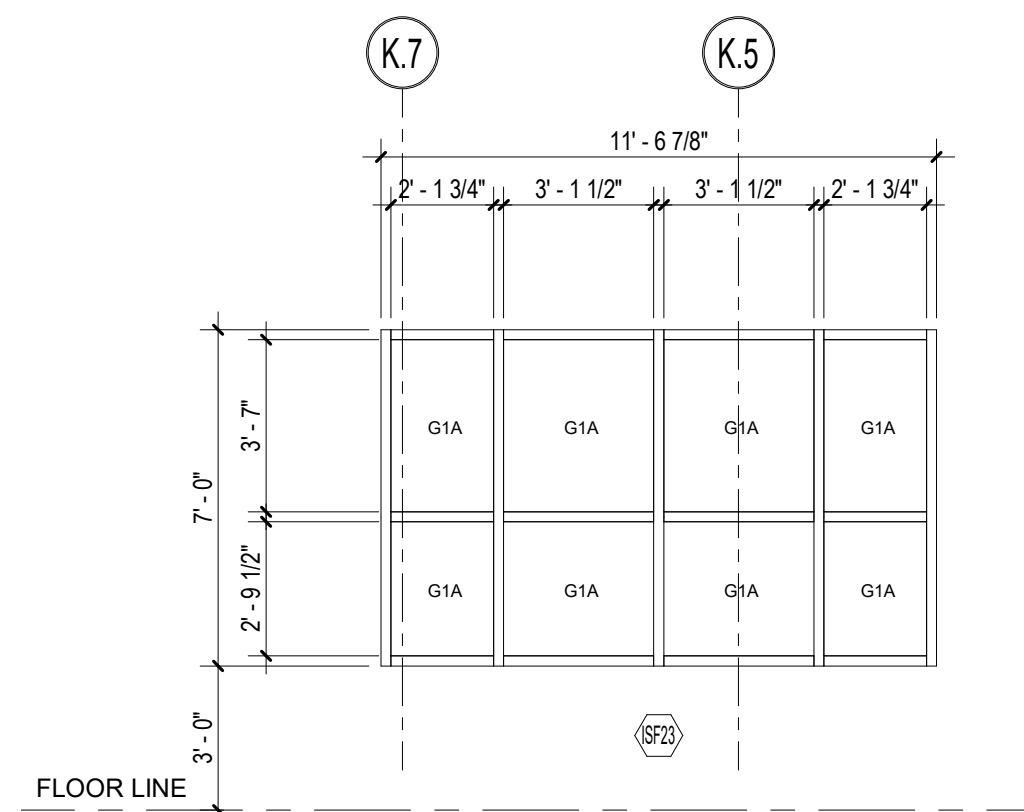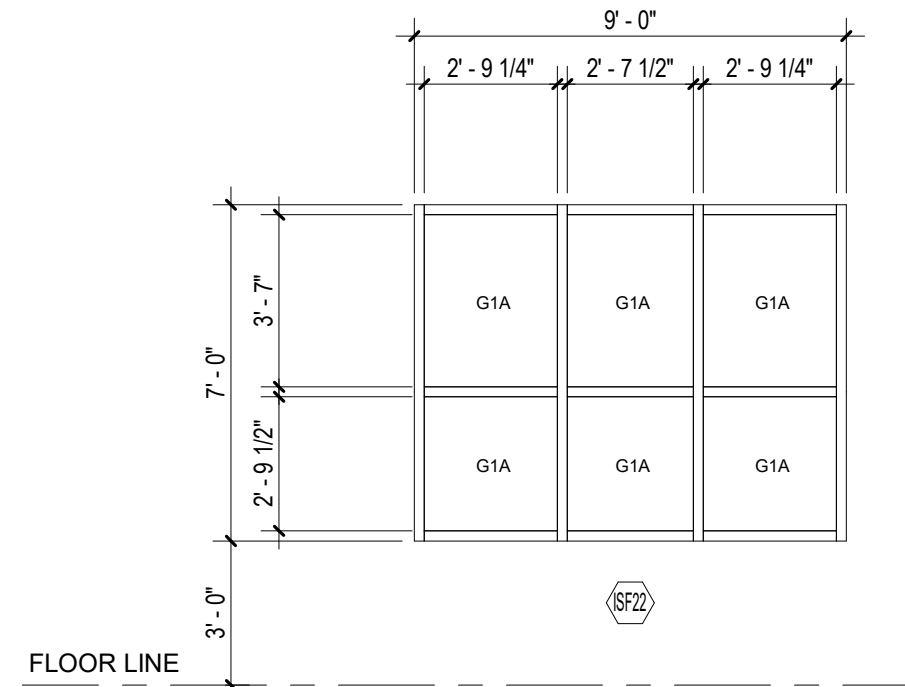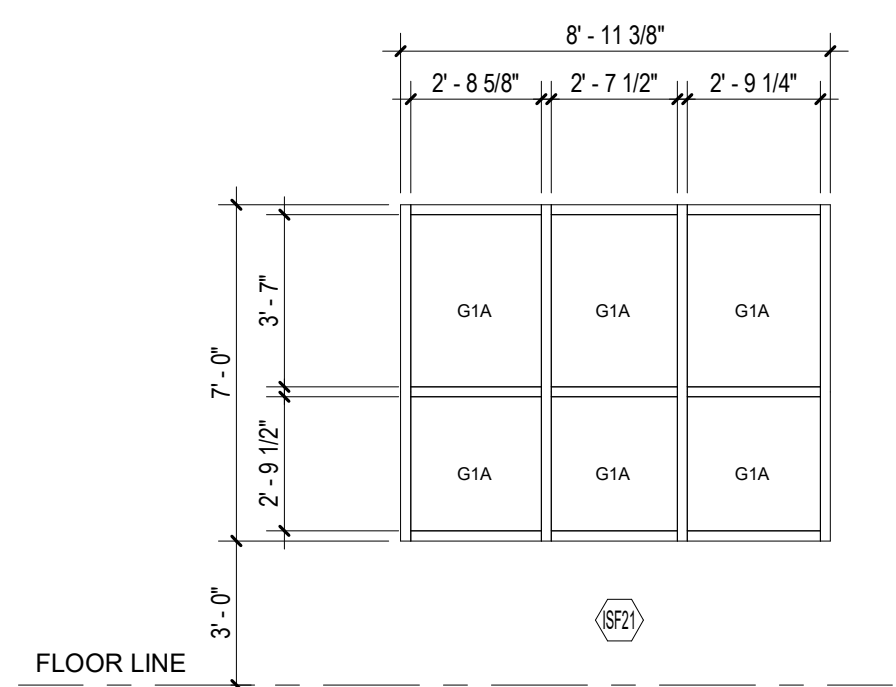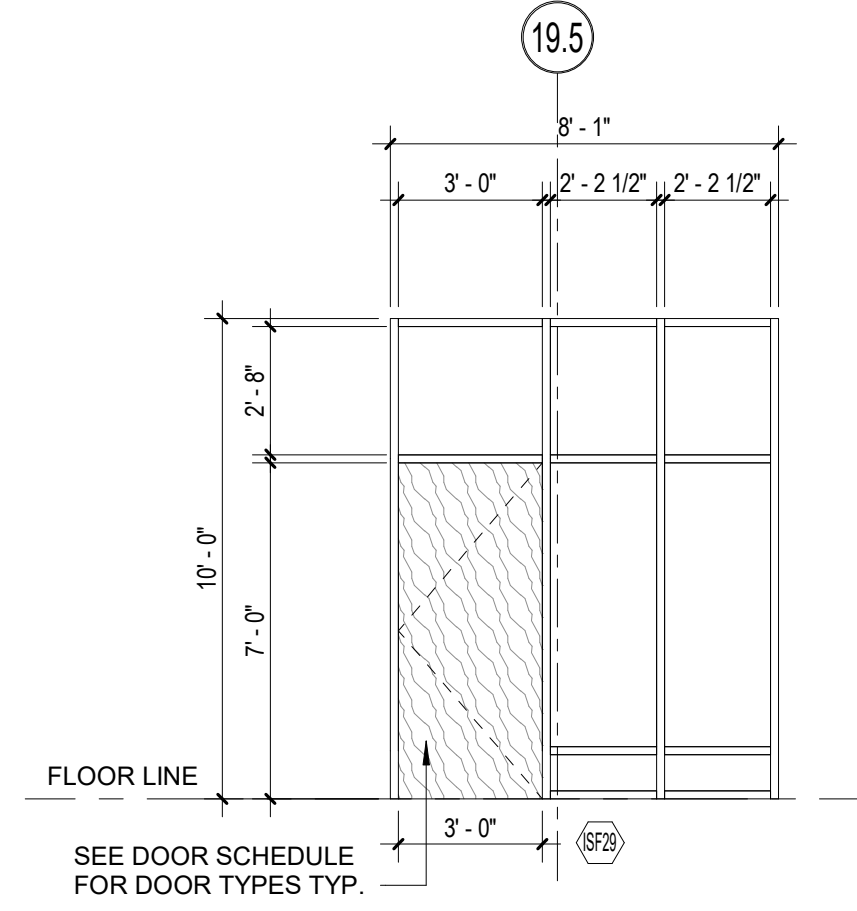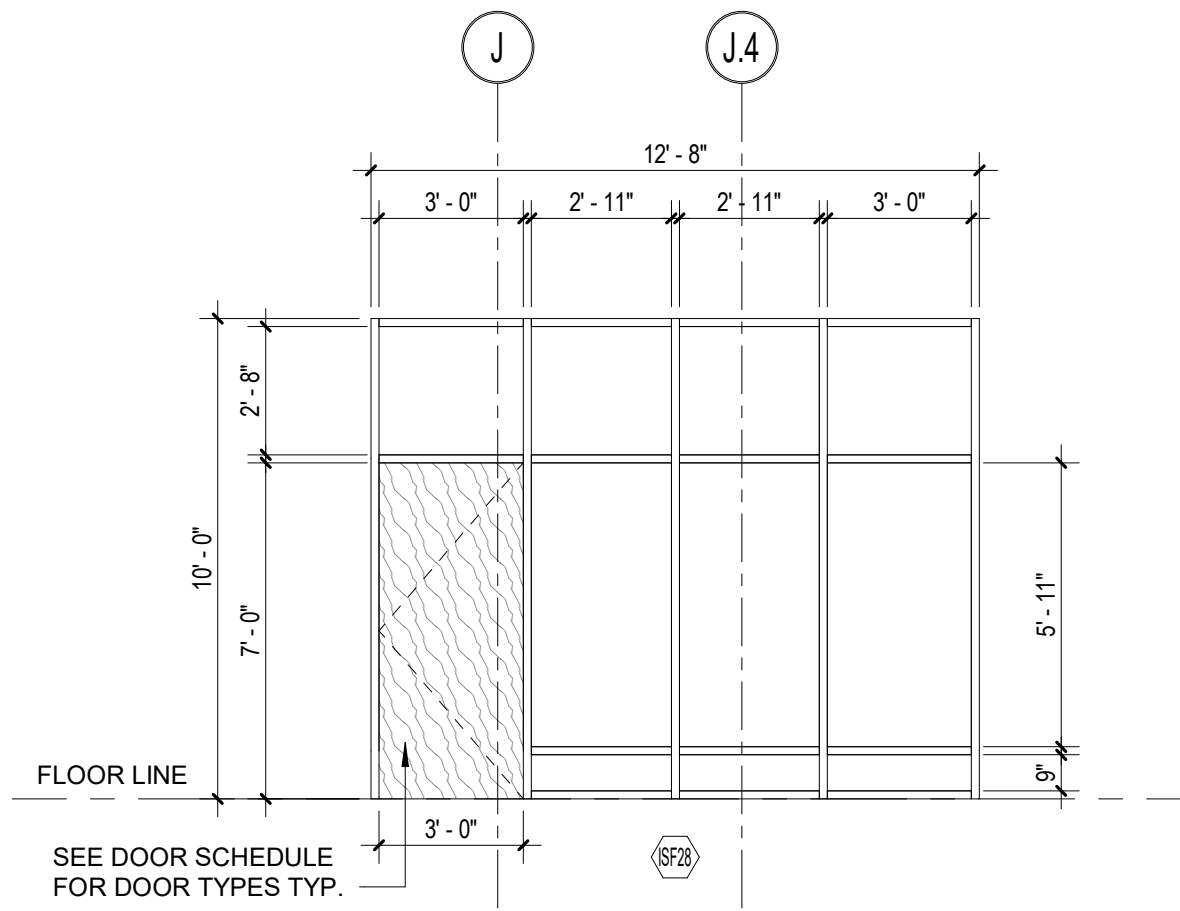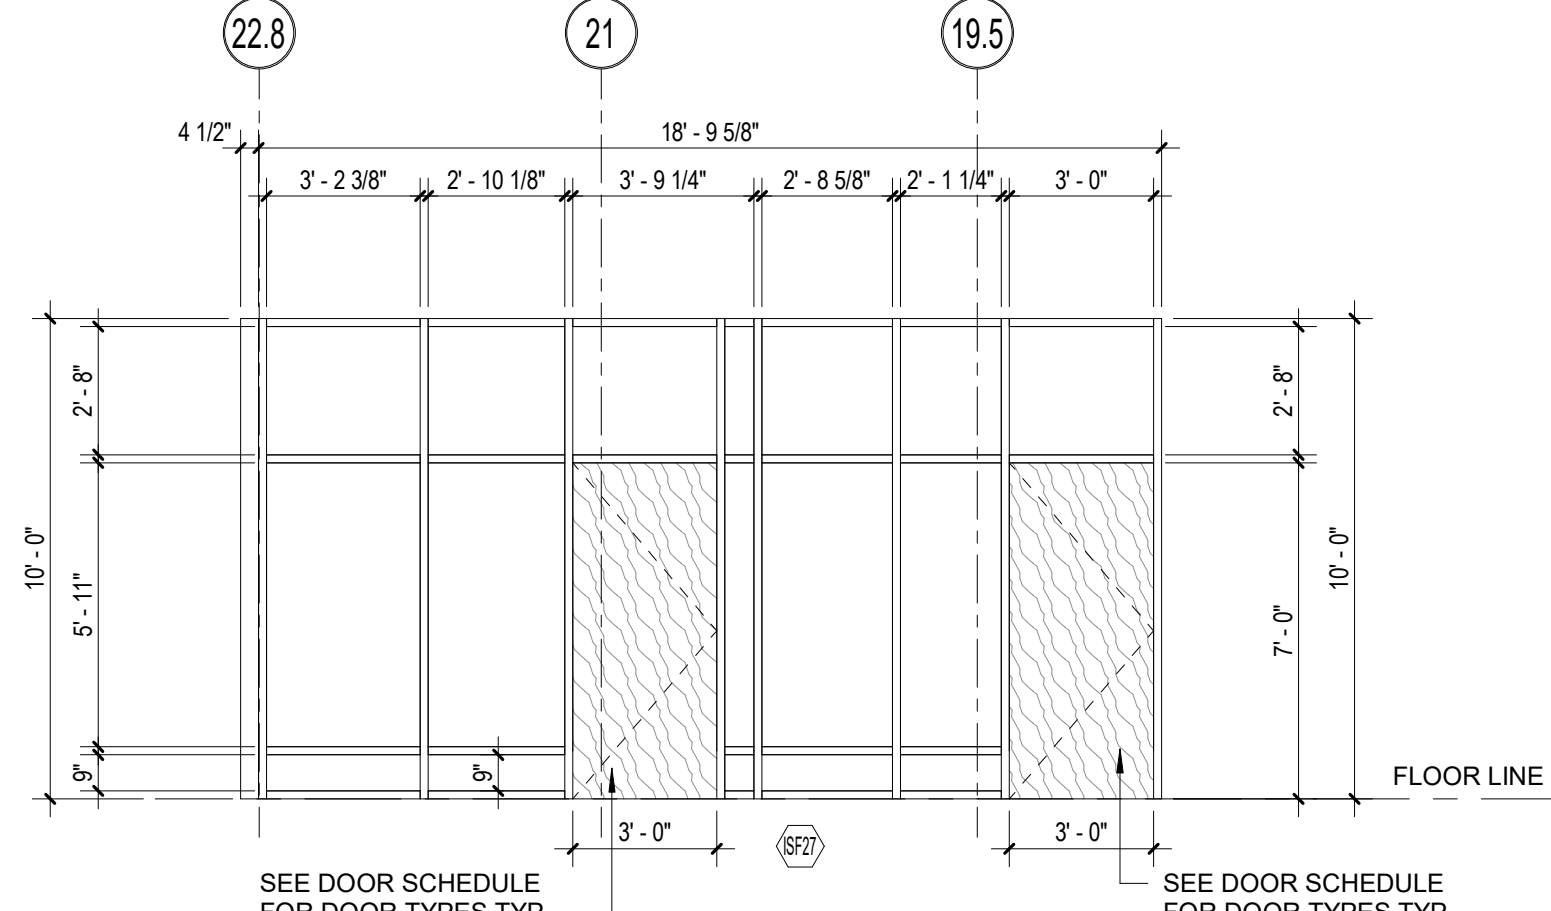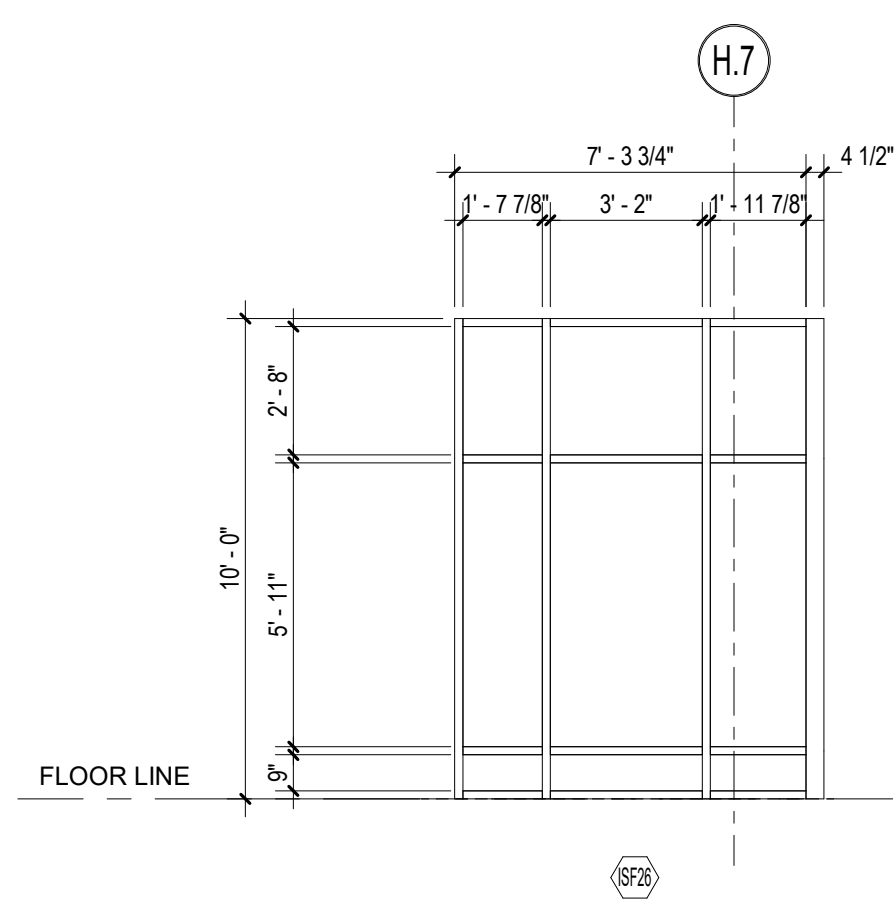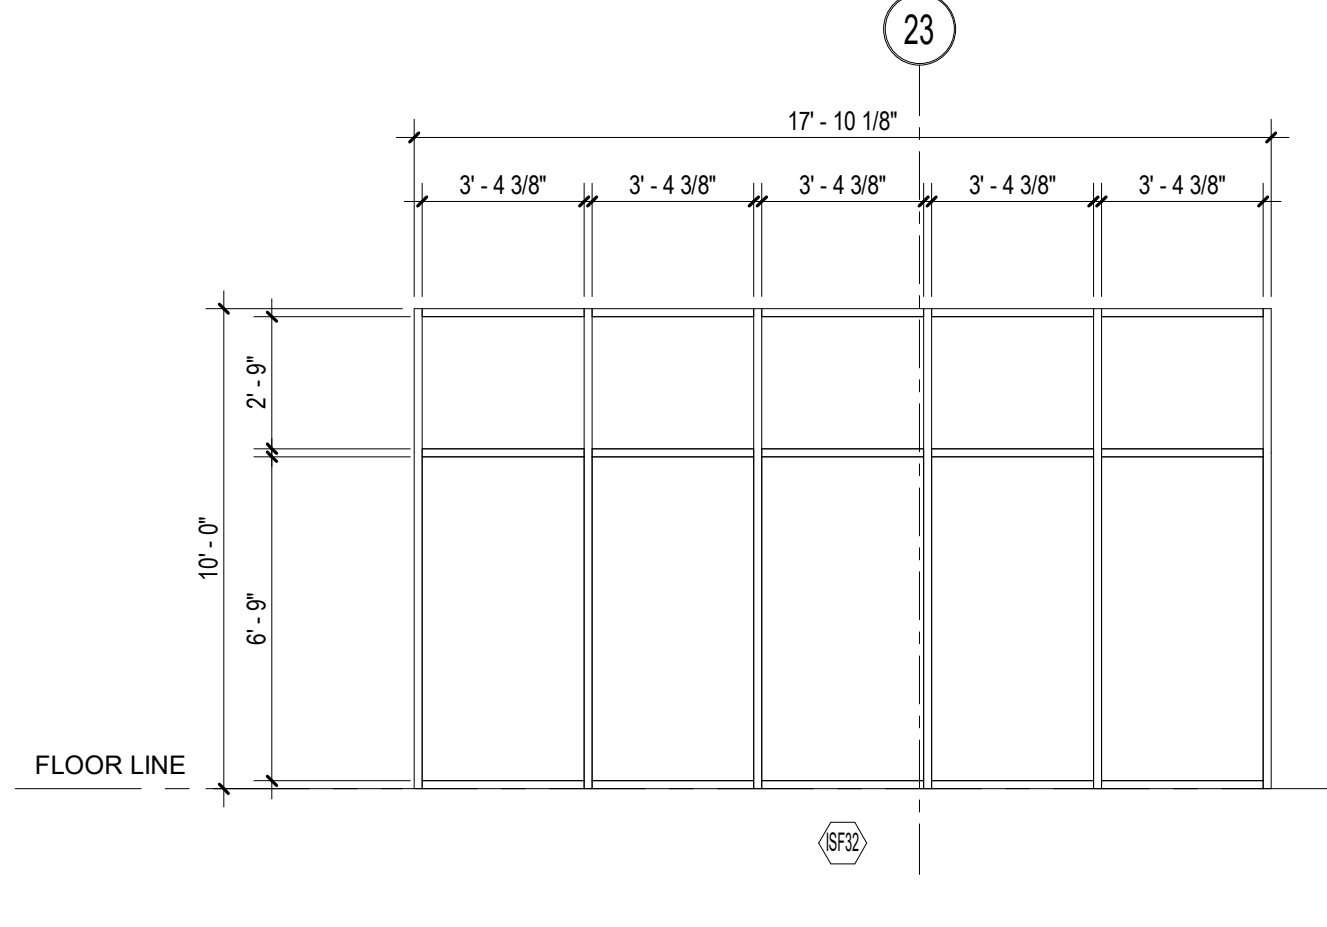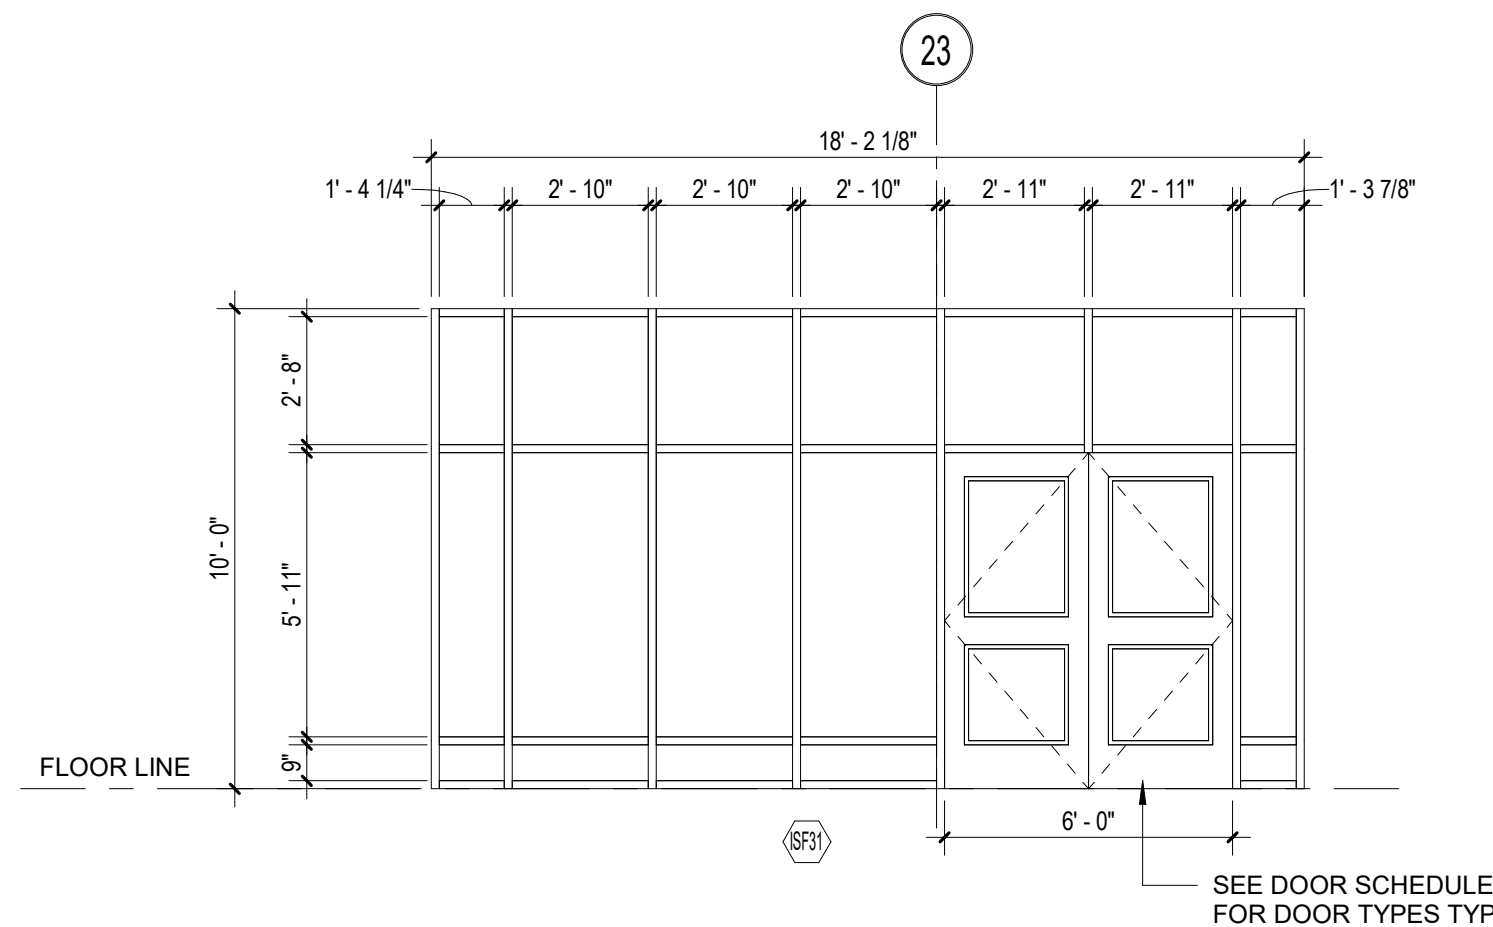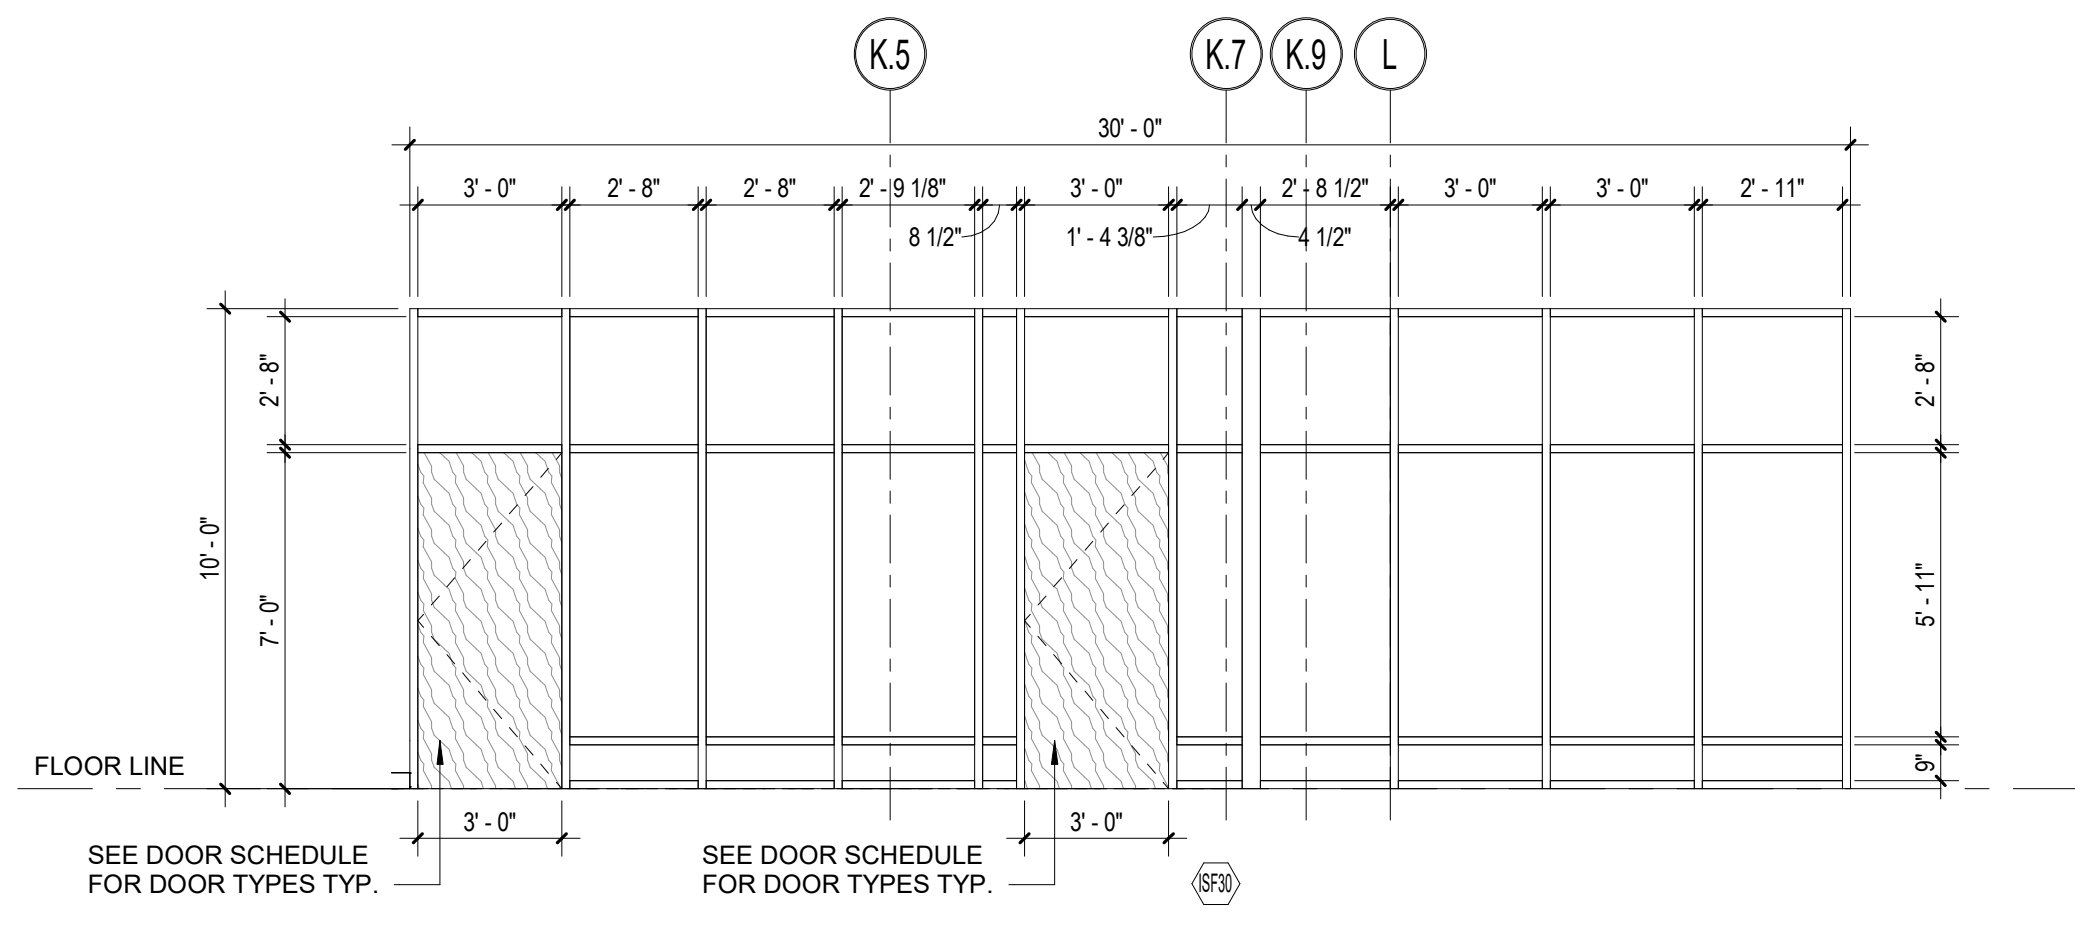

DRA


Drumme Rosane Anderson, Inc.
225 Oakland Road
Studio 205
South Windsor, CT
06074

280 Charles Street
Studio 300
Waltham, MA
02453

Planning | Architecture | Interior Design
Tel: 817.854.1700
www.draa.com

**Northeast
Metropolitan
Regional
Vocational High
School**


100 Hemlock Road,
Wakefield, MA 01880

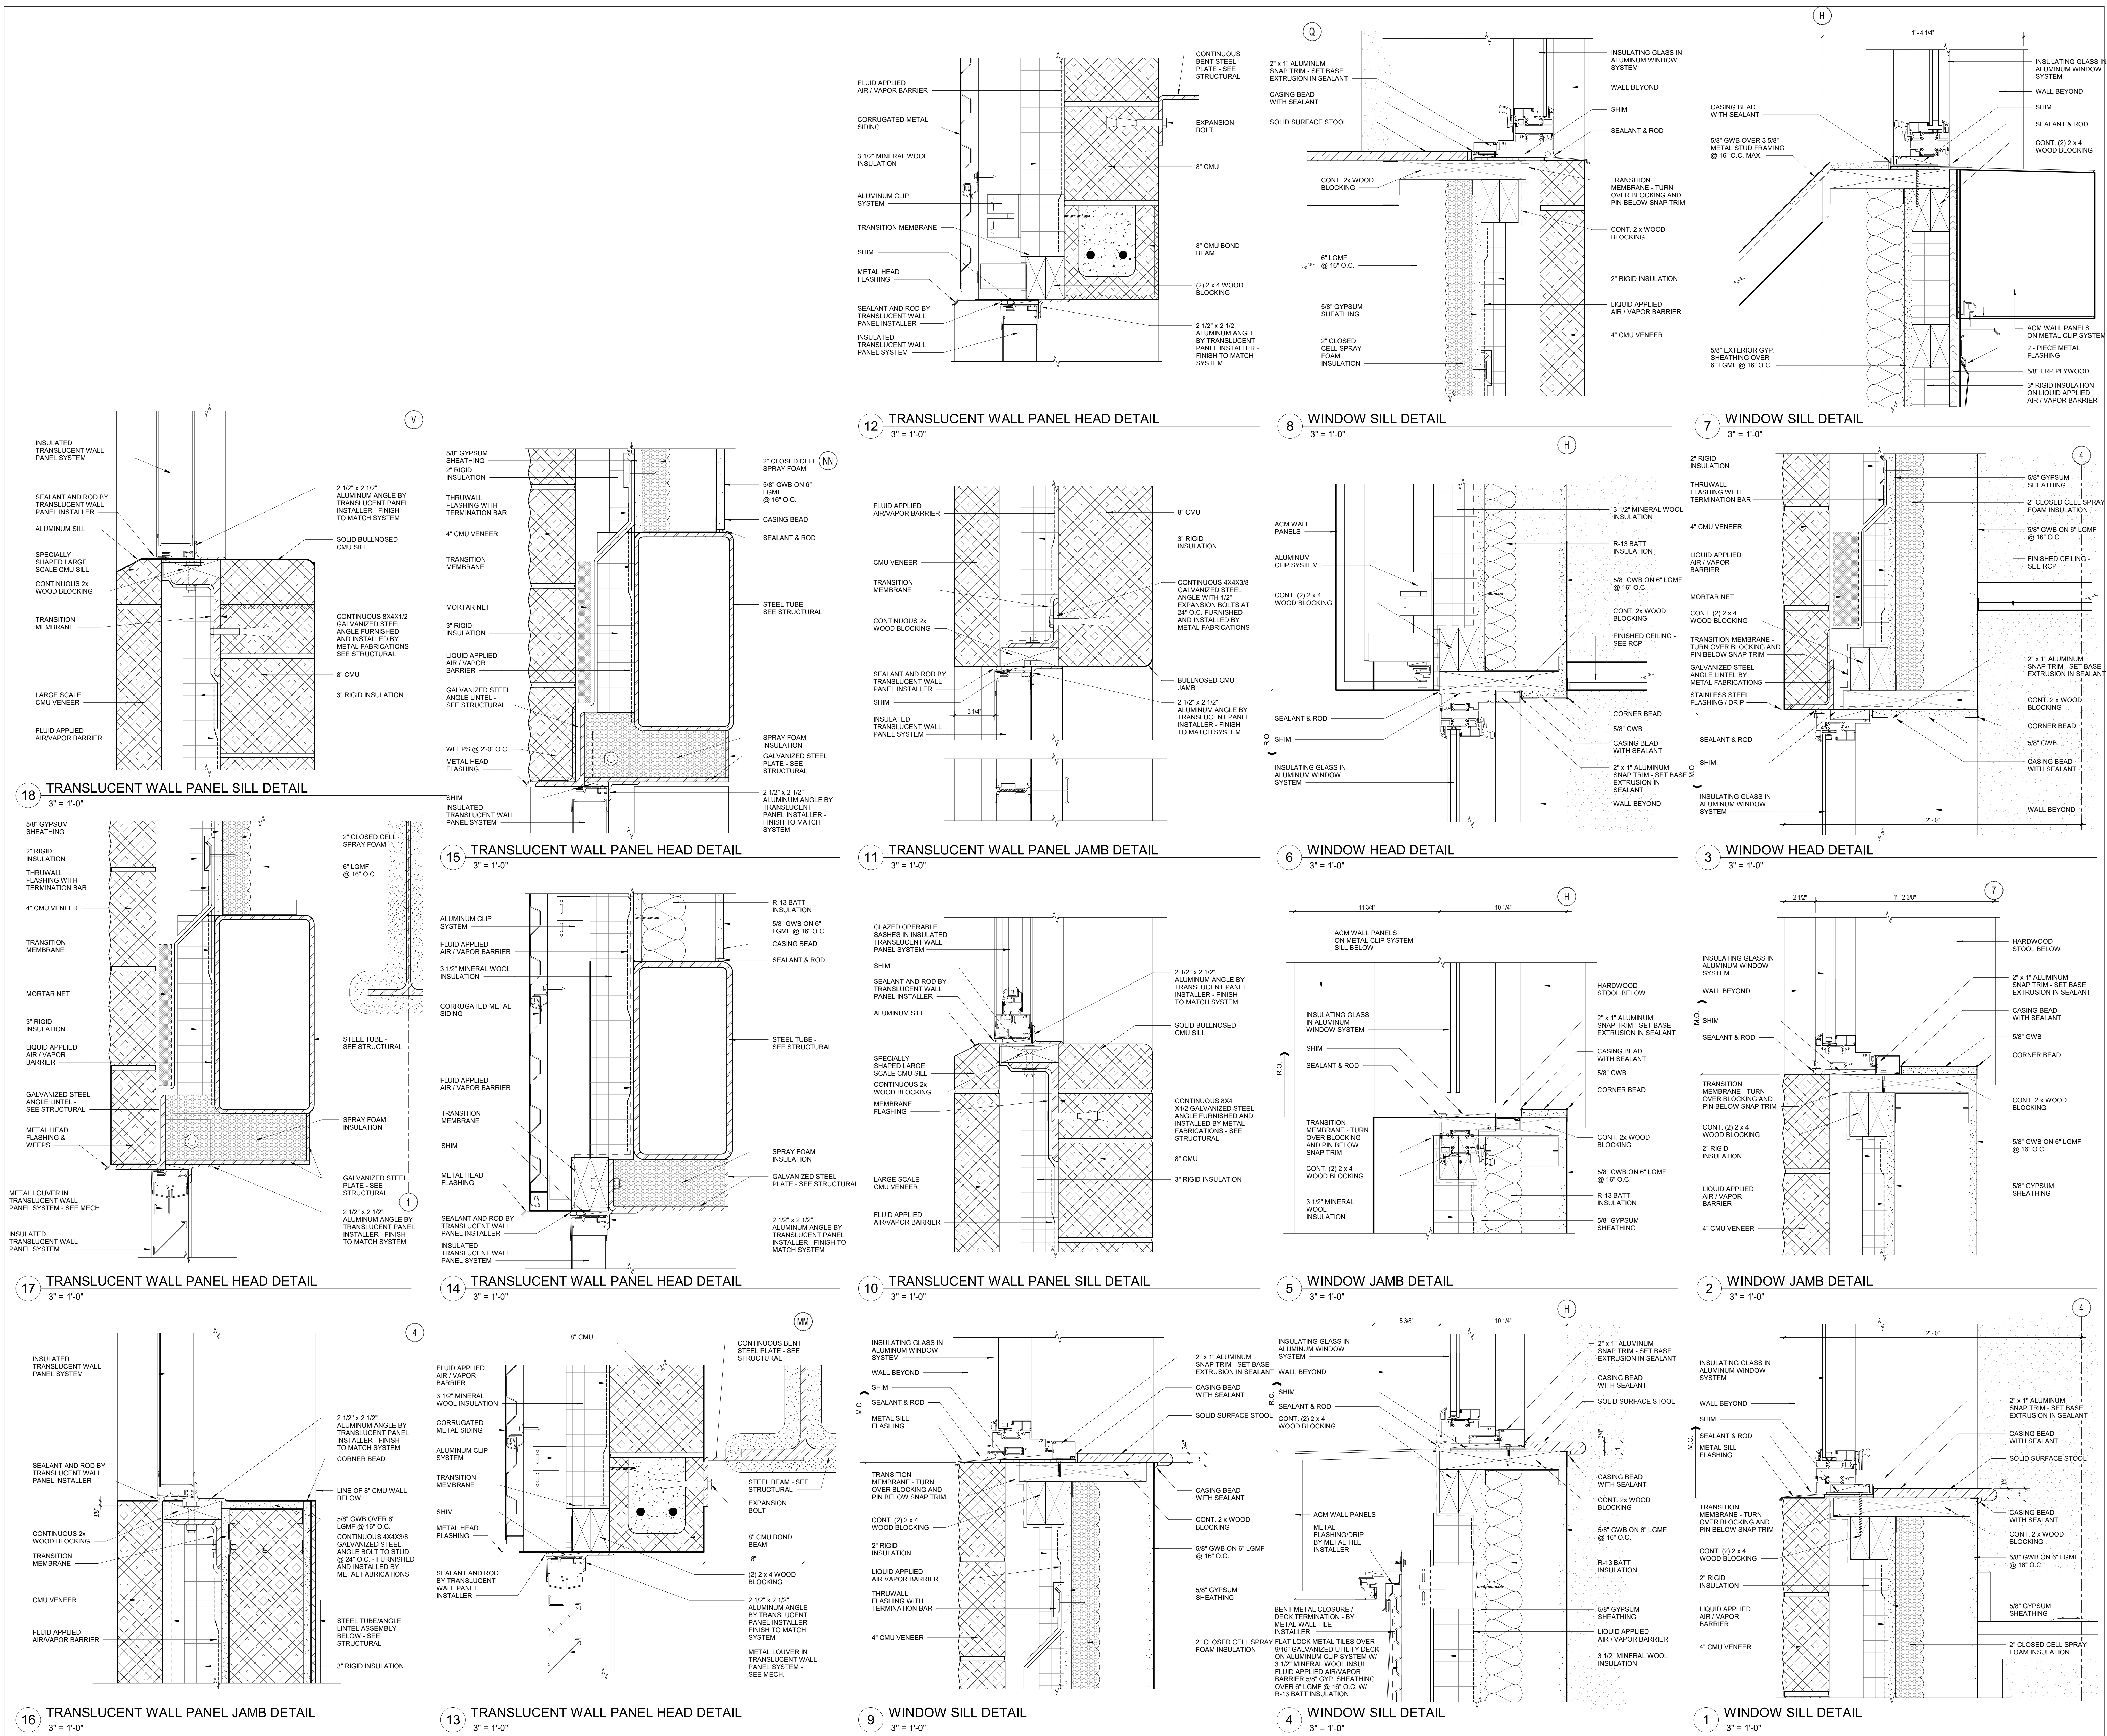

© COPYRIGHT 2023 DRUMME ROSANE ANDERSON, INC.


MSBA 90% CD
SUBMISSION

May 12TH, 2023

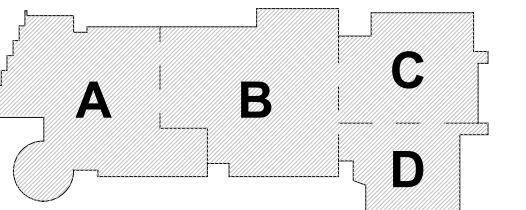

KEY PLAN

PROJECT NORTH
MAGNETIC NORTH

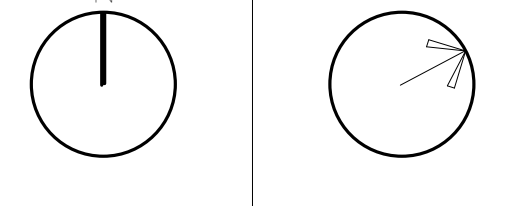

**WINDOW AND
TRANSLUCENT
WALL PANEL
DETAILS**

Scale: 3" = 1'-0"

Job No.: 20202

Drawn By: DRA


Date: May 12TH, 2023

Volume 3 of 4


A6-3-8

**Northeast
Metropolitan
Regional
Vocational High
School**


100 Hemlock Road,
Wakefield, MA 01880

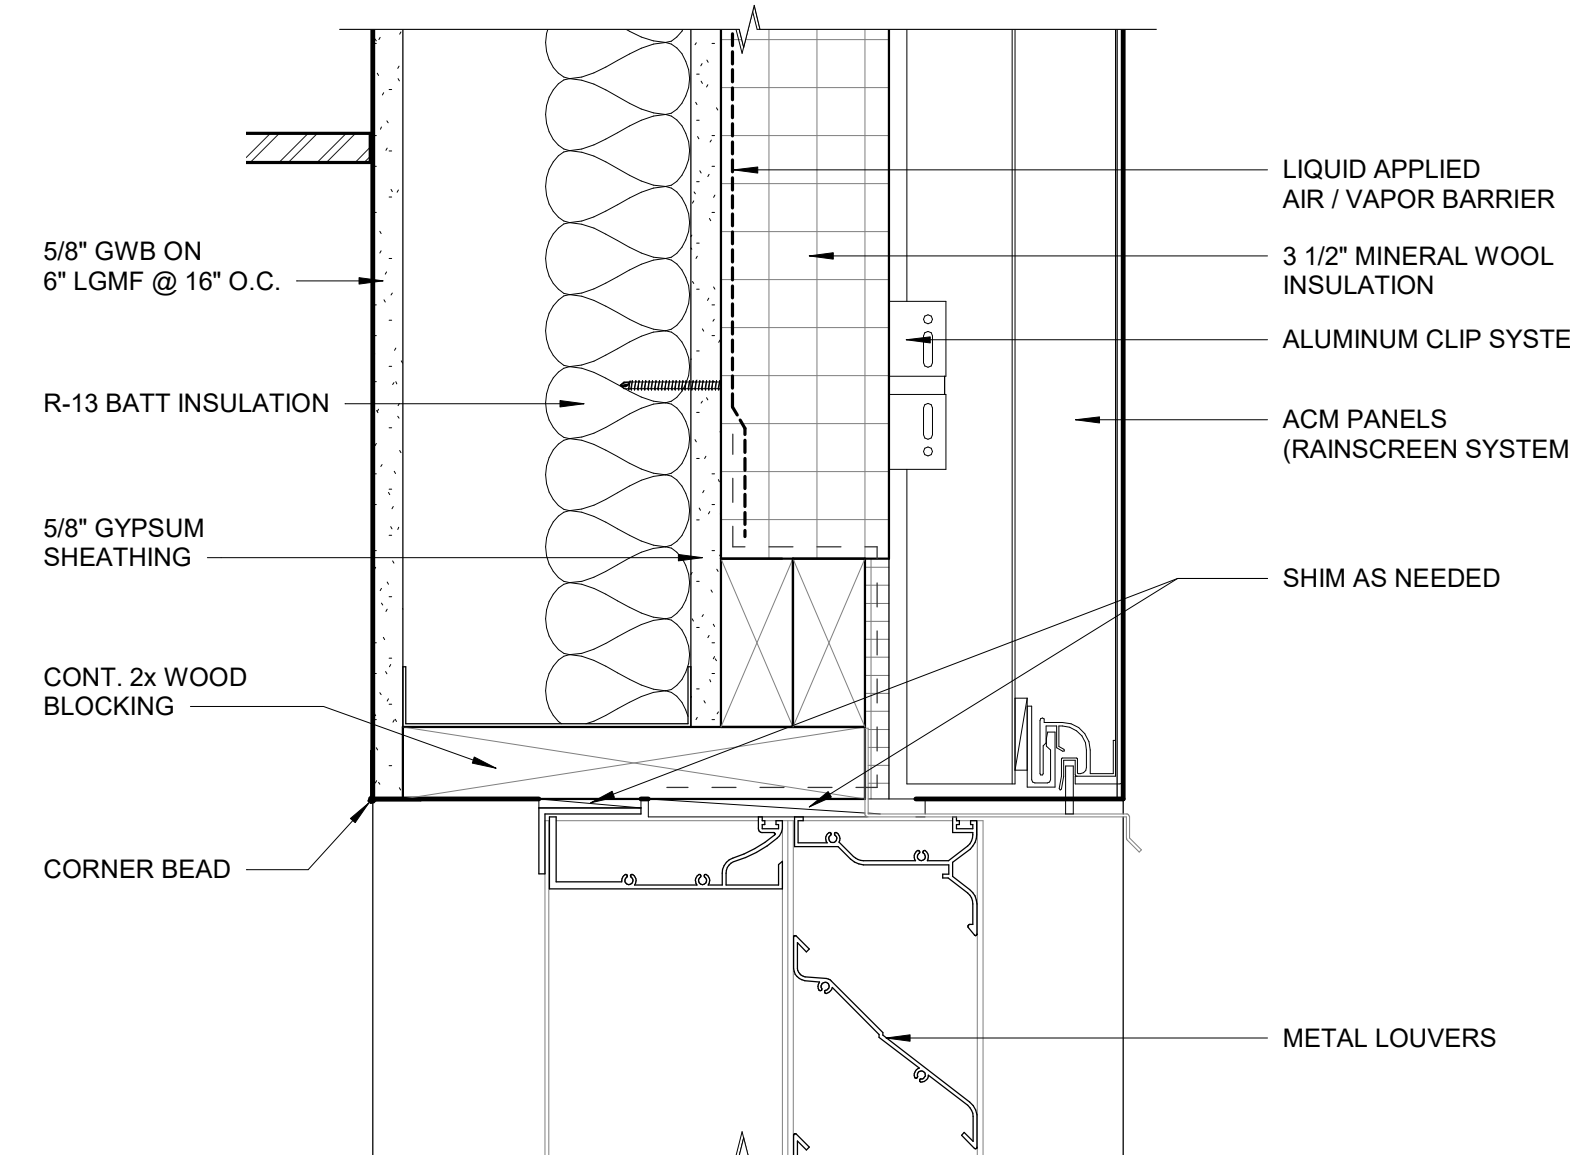


19 LOUVER - HEAD DETAIL
3" = 1'-0"

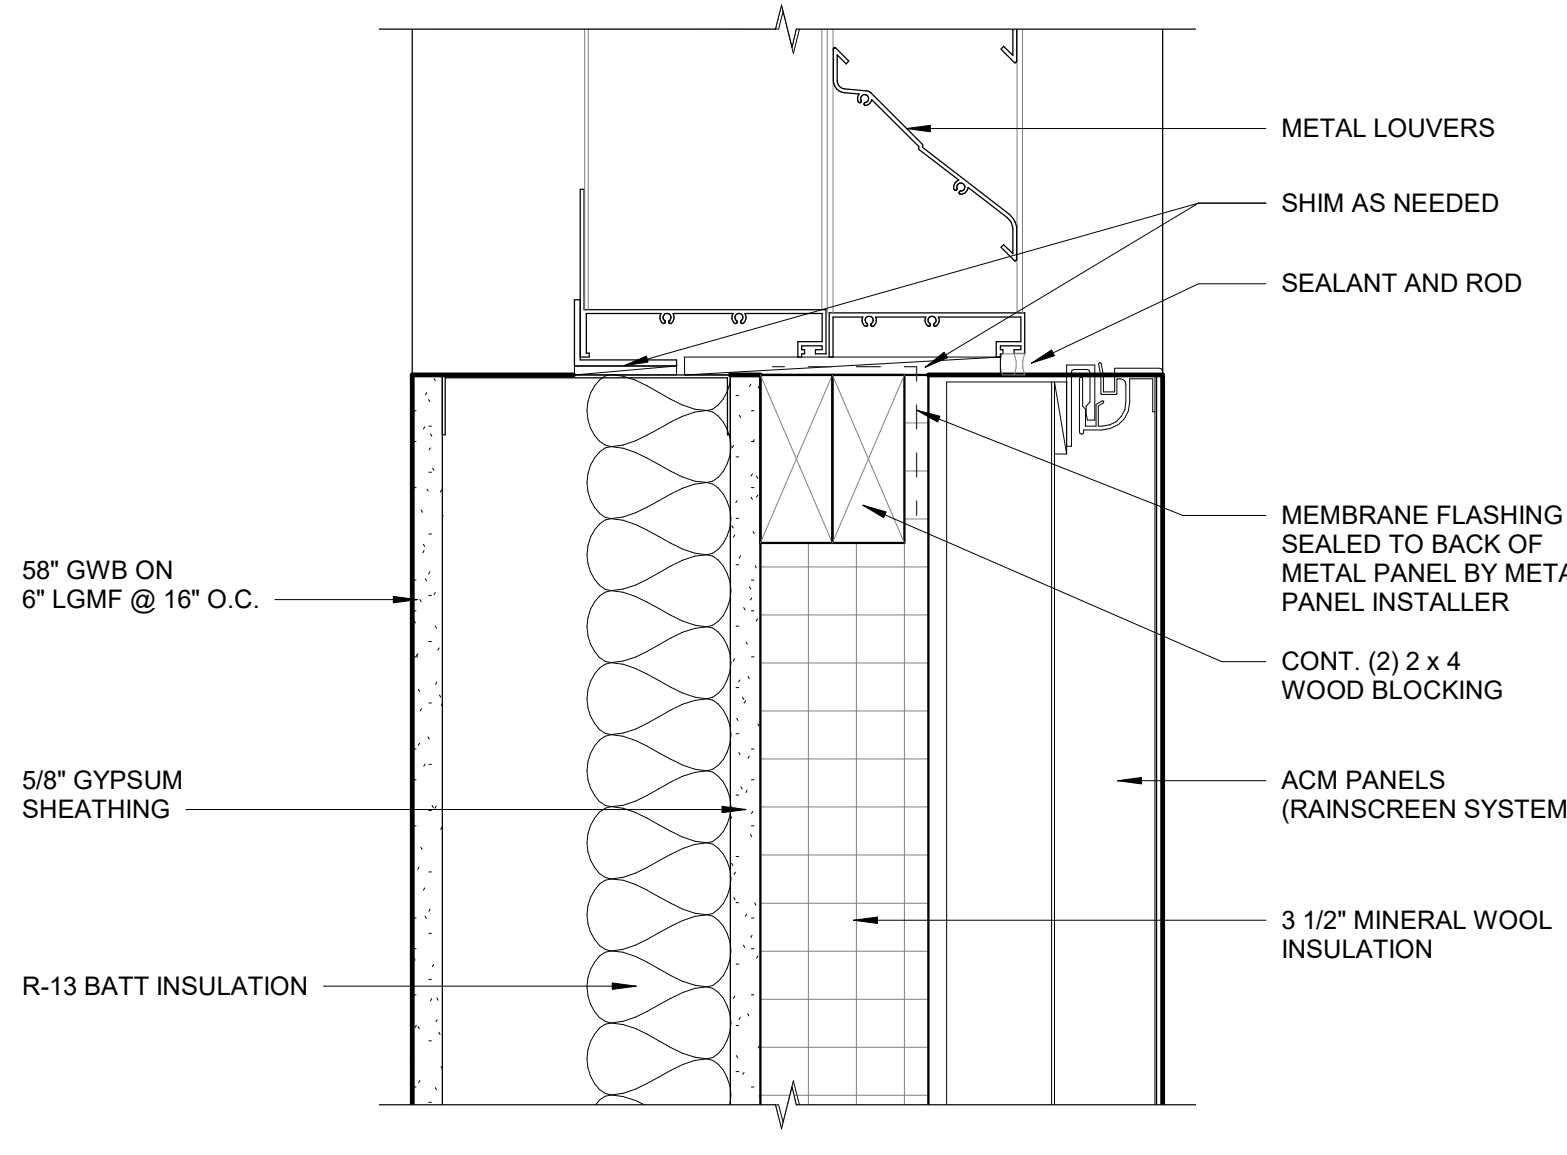


18 LOUVER - JAMB DETAIL
3" = 1'-0"

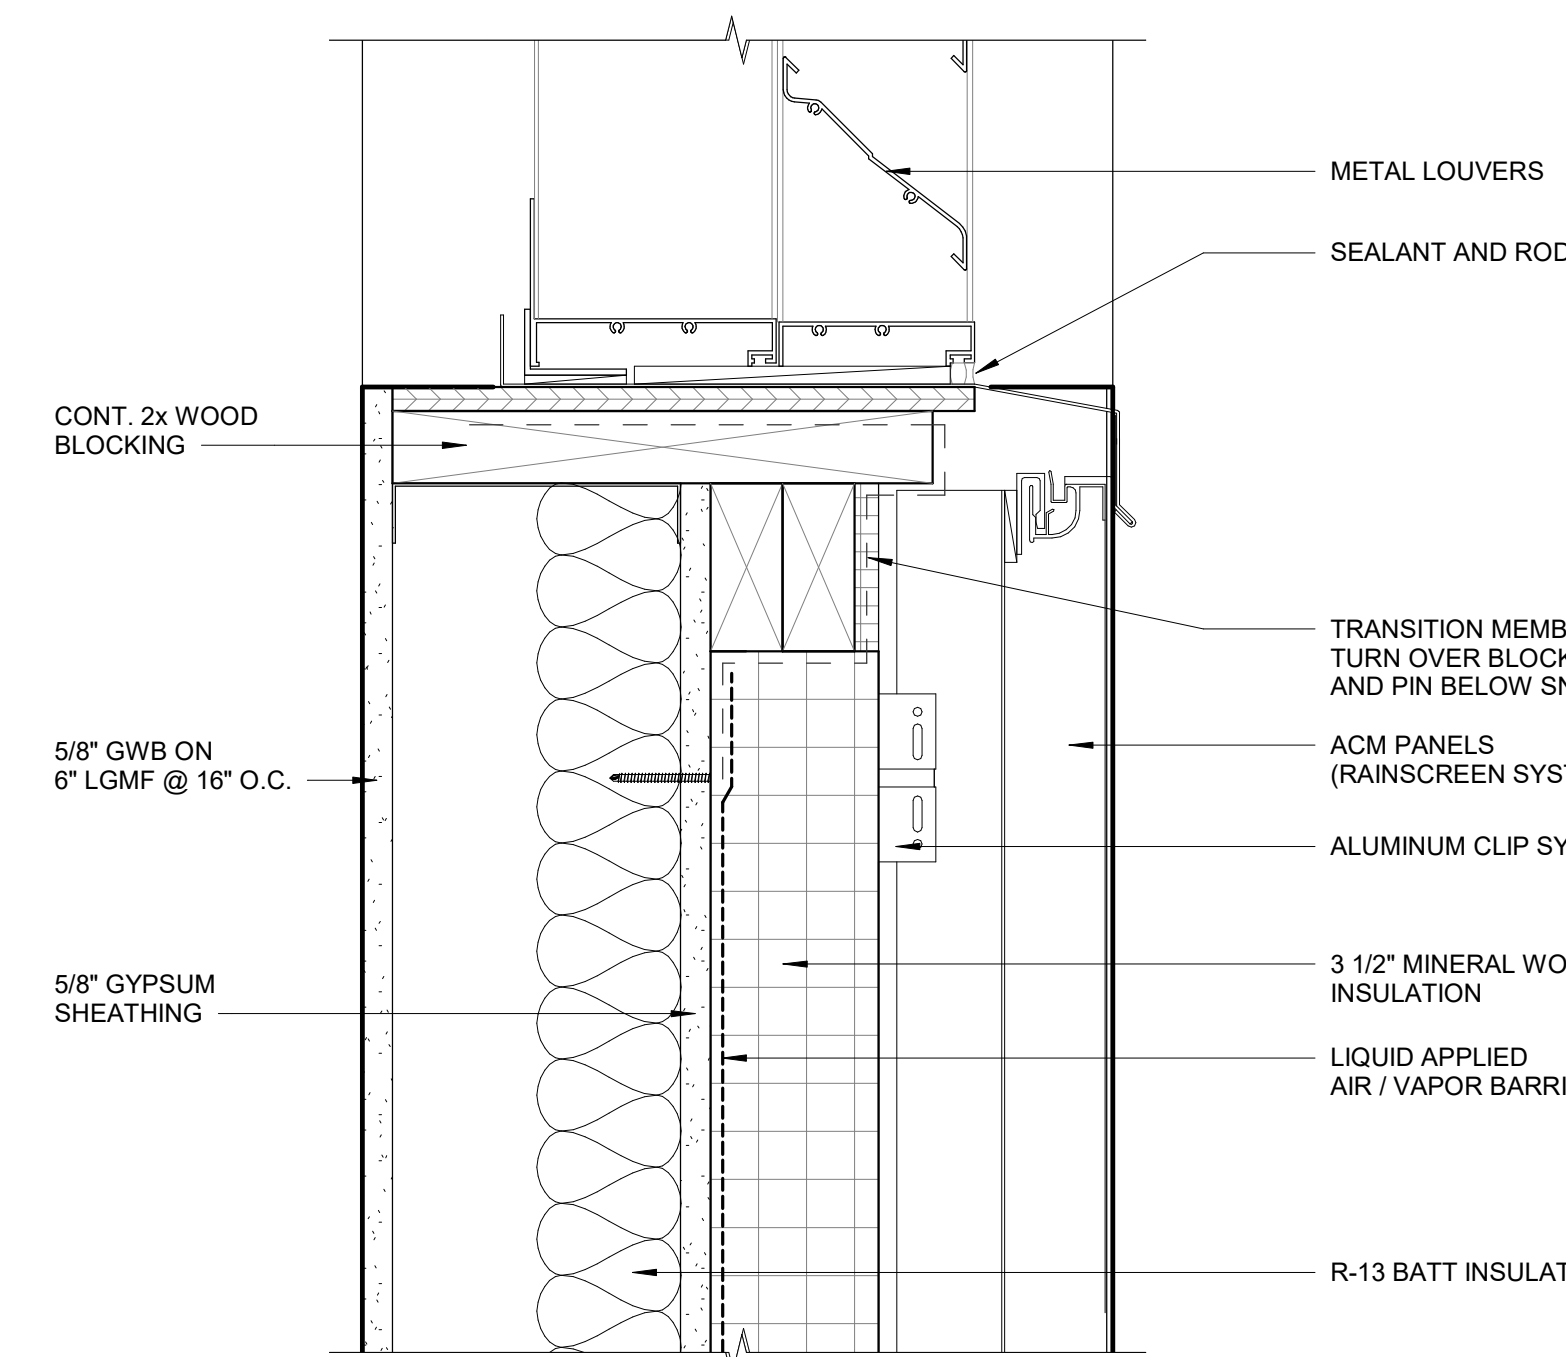


17 LOUVER - SILL DETAIL
3" = 1'-0"

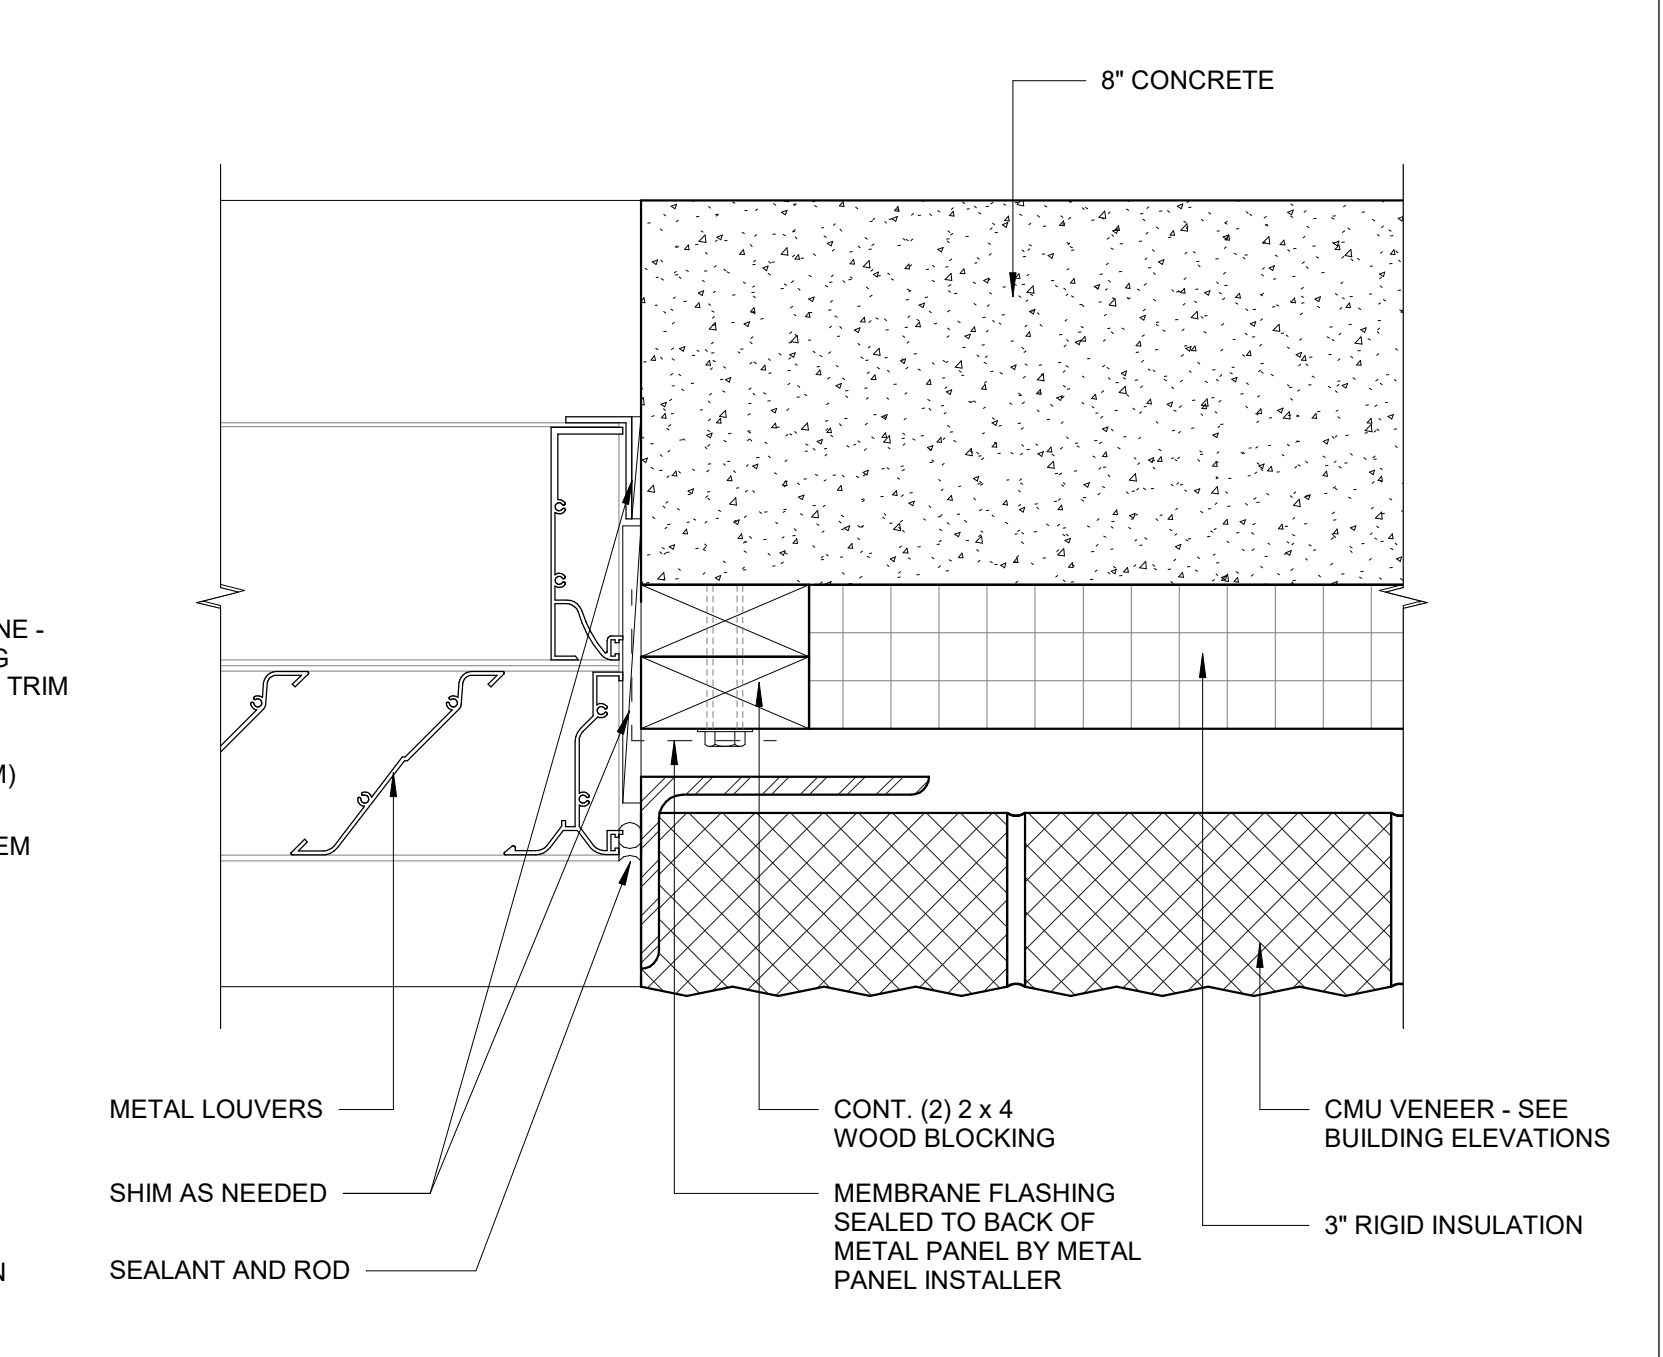


16 LOUVER - JAMB DETAIL 8" CONCRETE
3" = 1'-0"

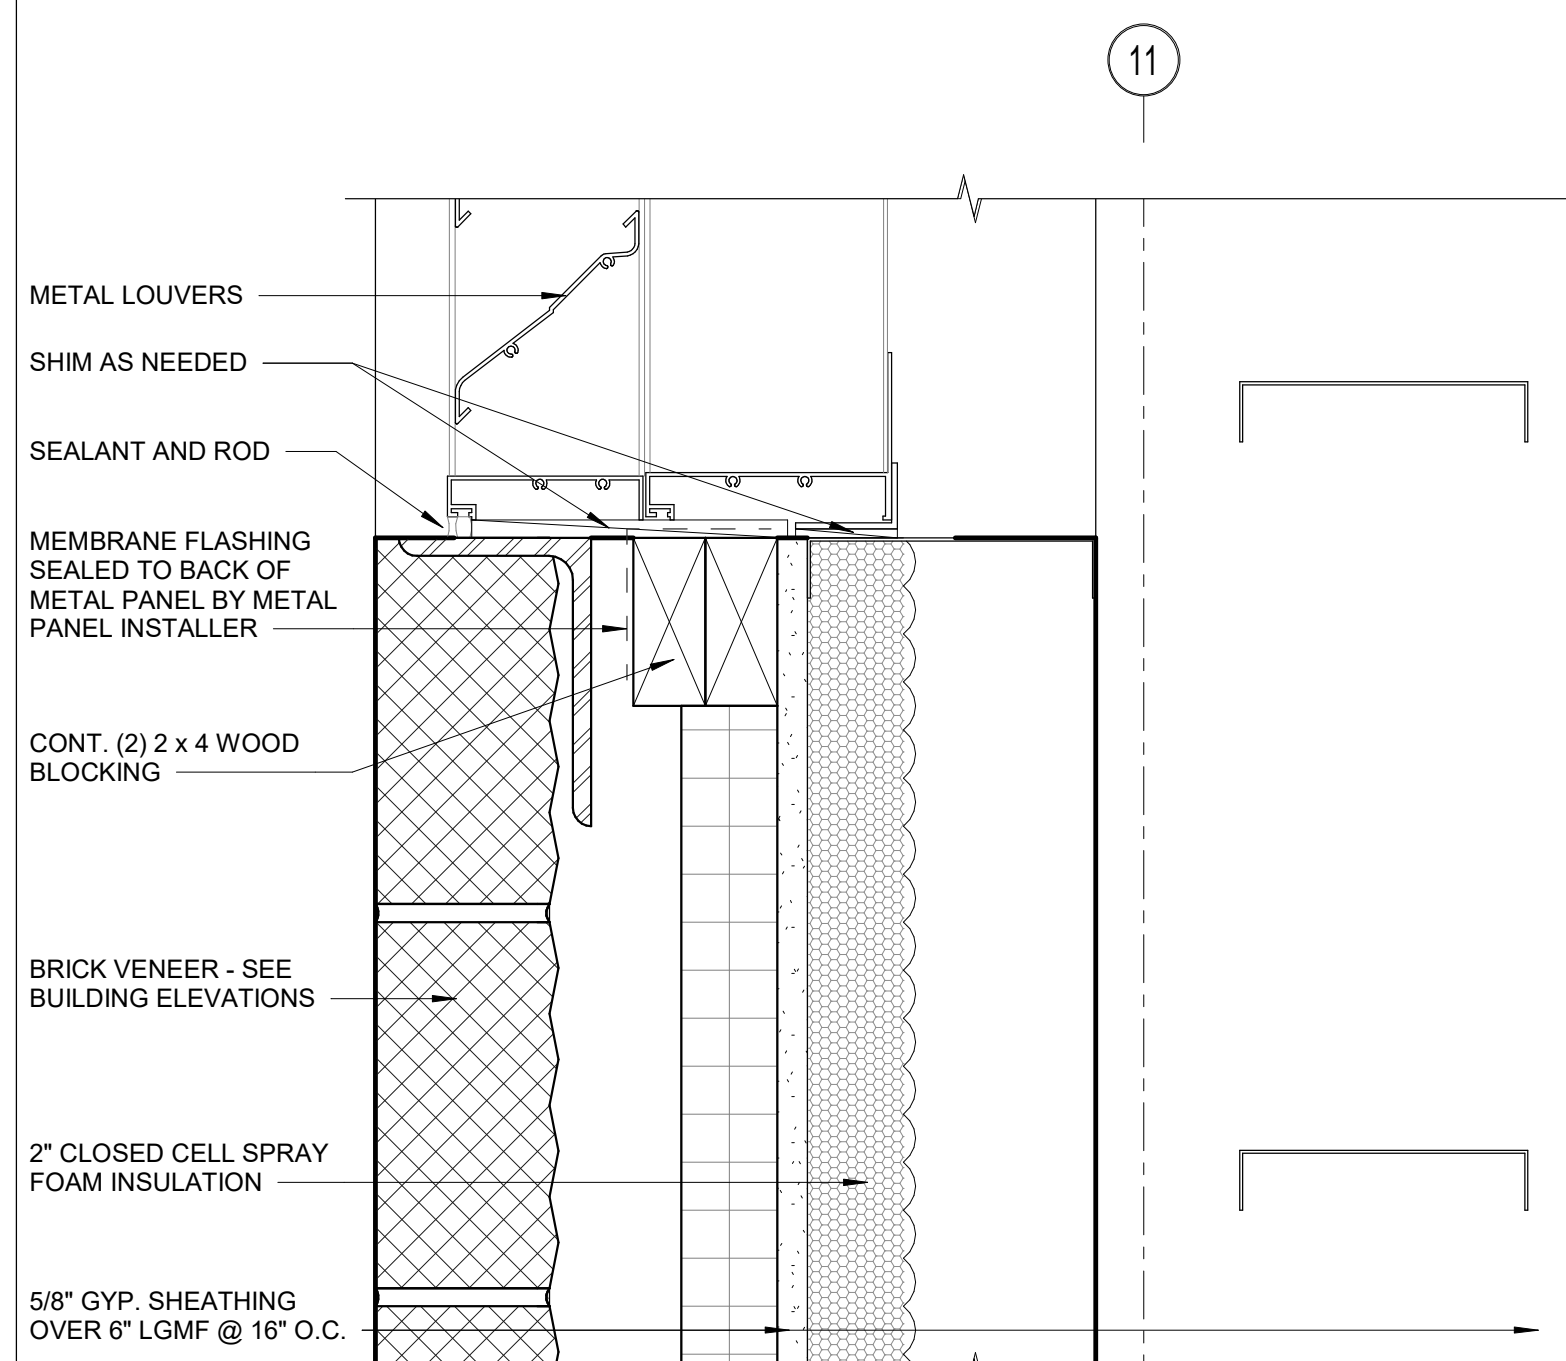


15 LOUVER - JAMB DETAIL
3" = 1'-0"

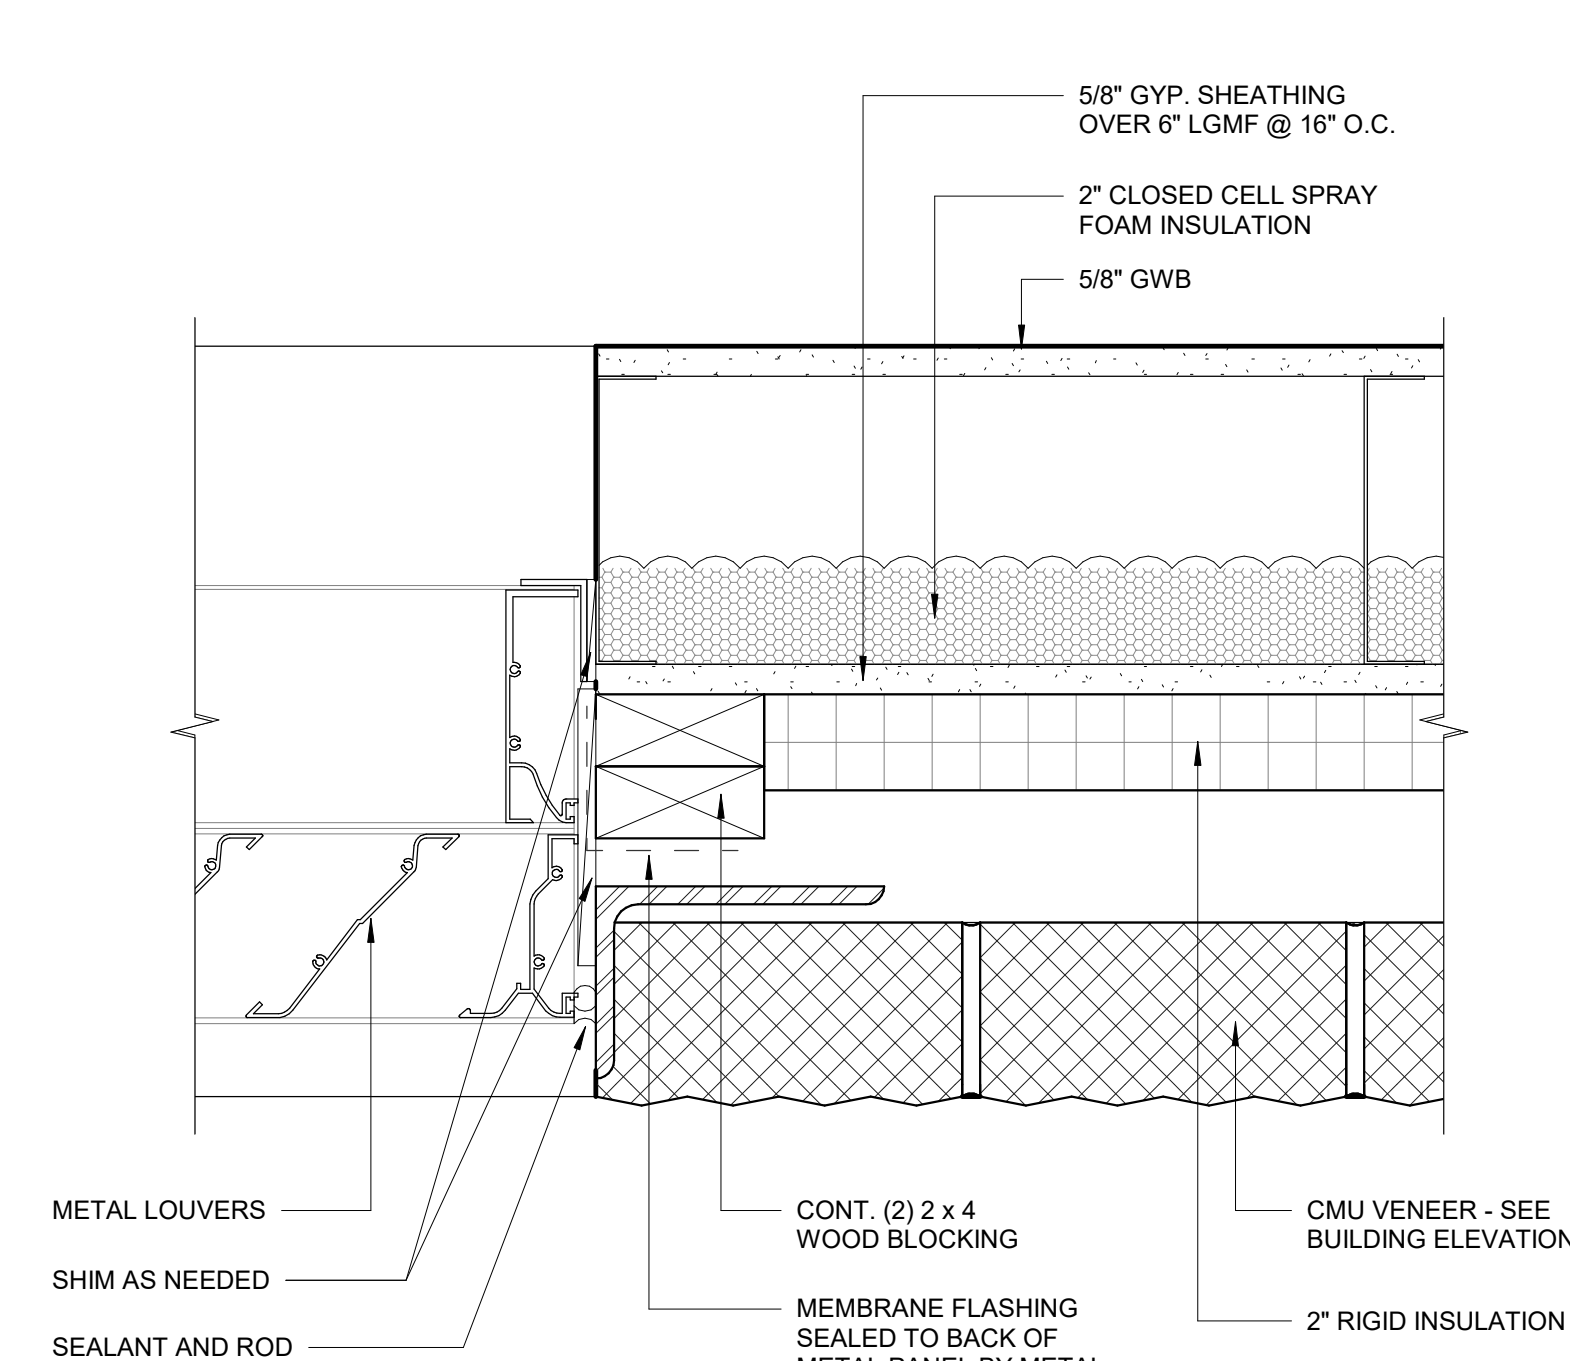


14 LOUVER - JAMB DETAIL
3" = 1'-0"

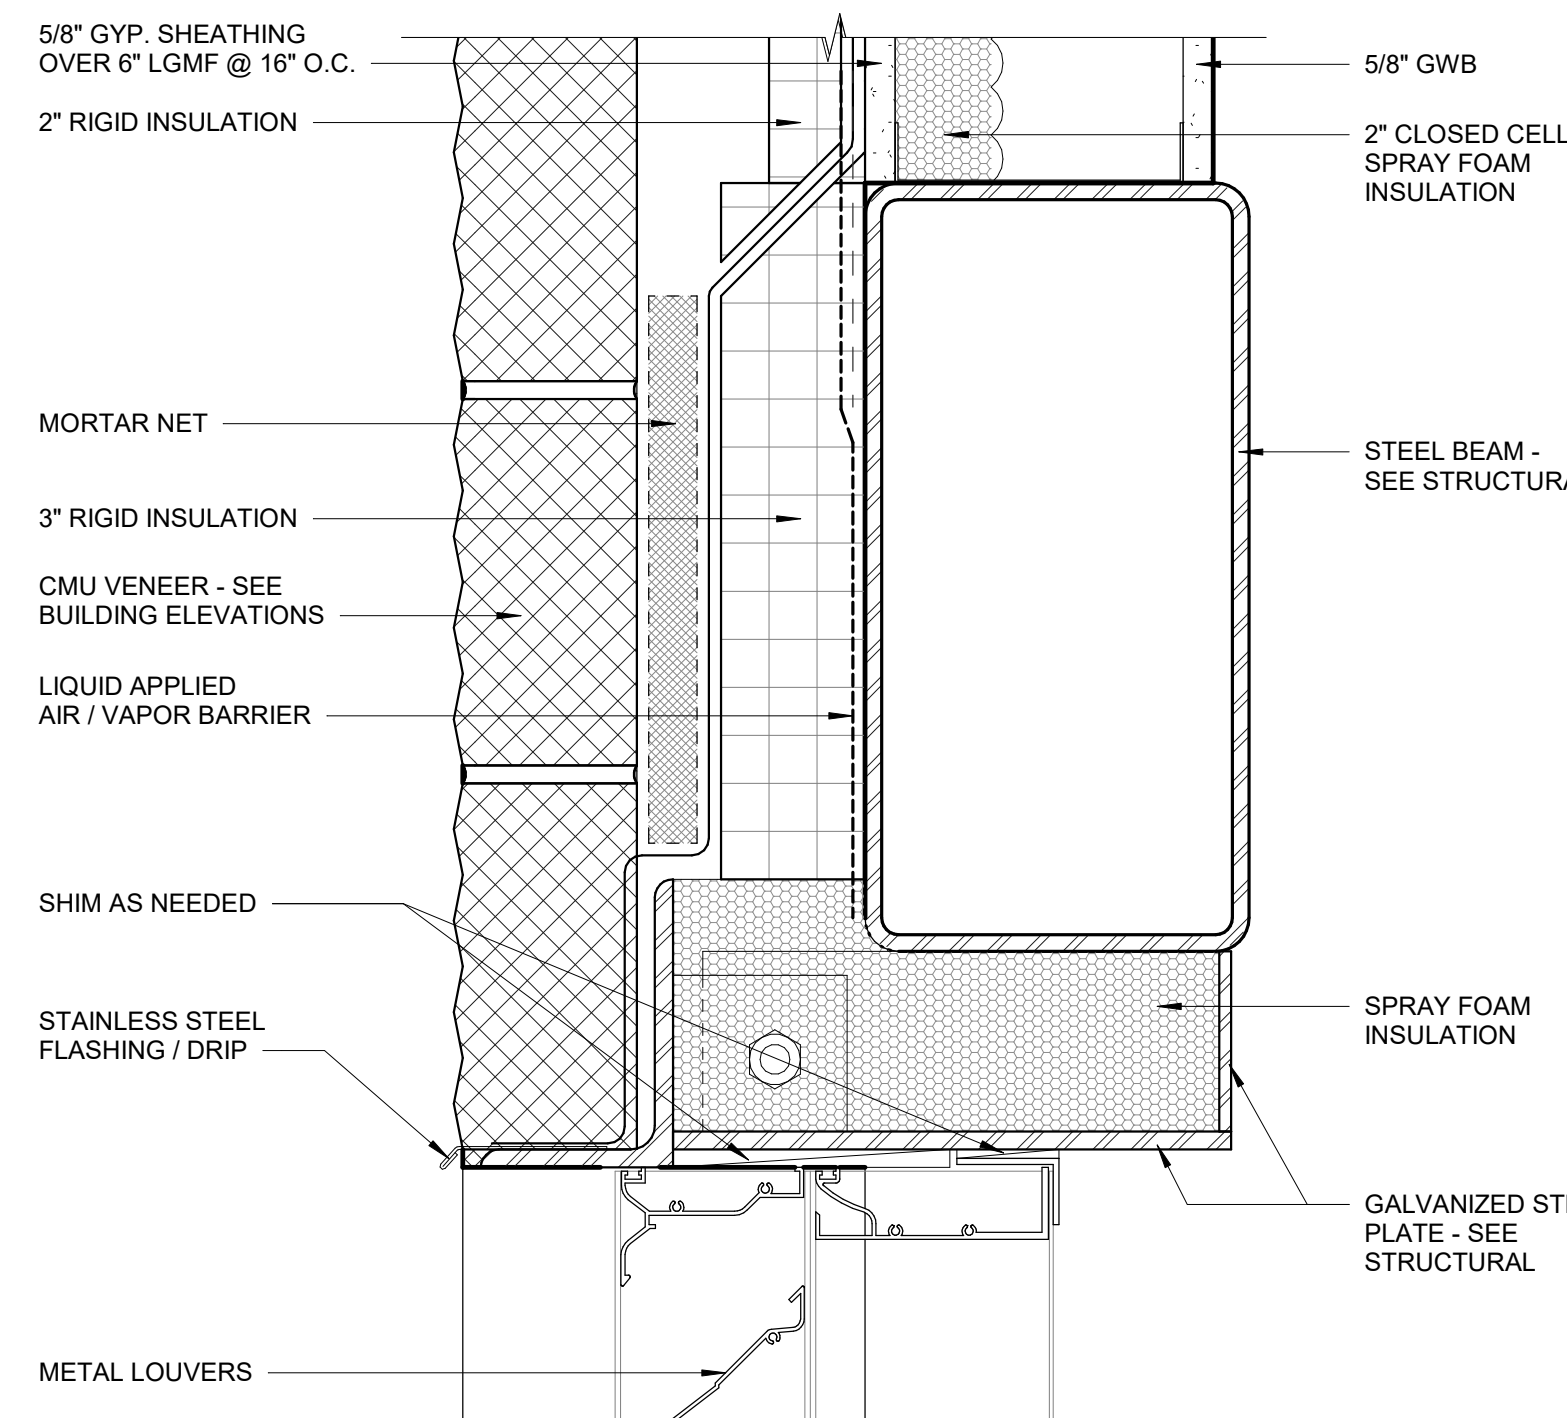


13 LOUVER - HEAD DETAIL
3" = 1'-0"

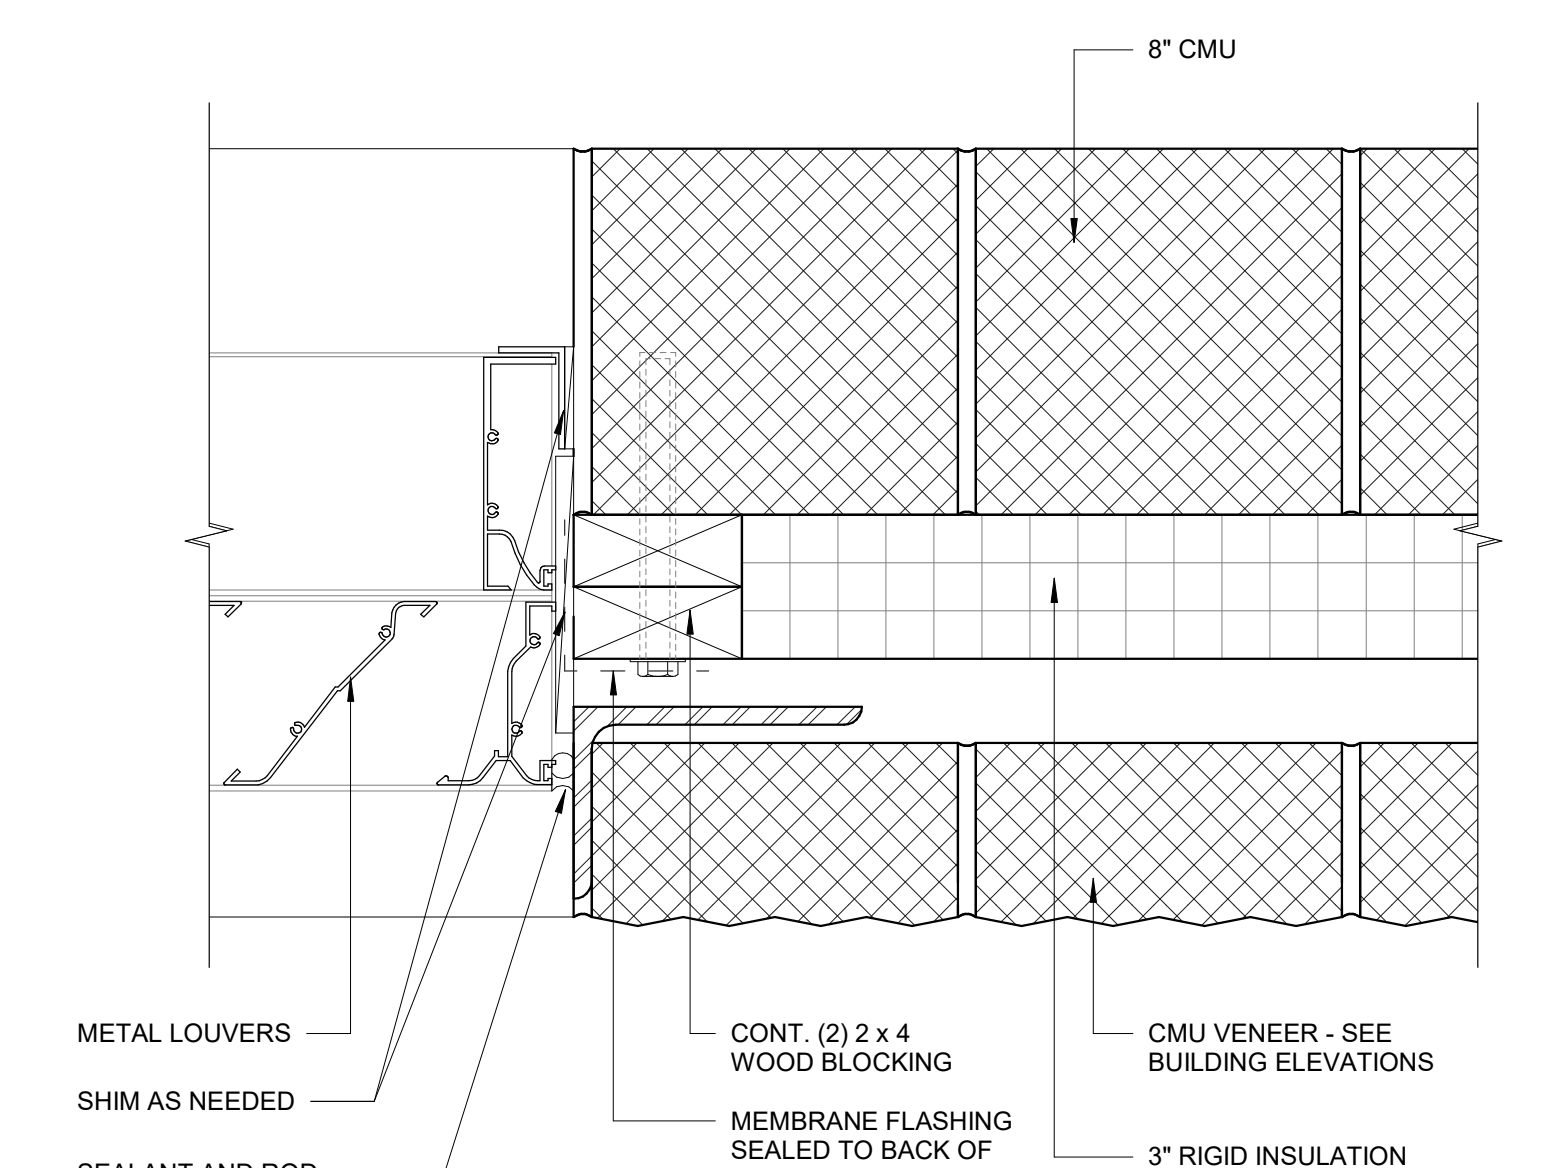


12 LOUVER - JAMB DETAIL CMU 8"
3" = 1'-0"

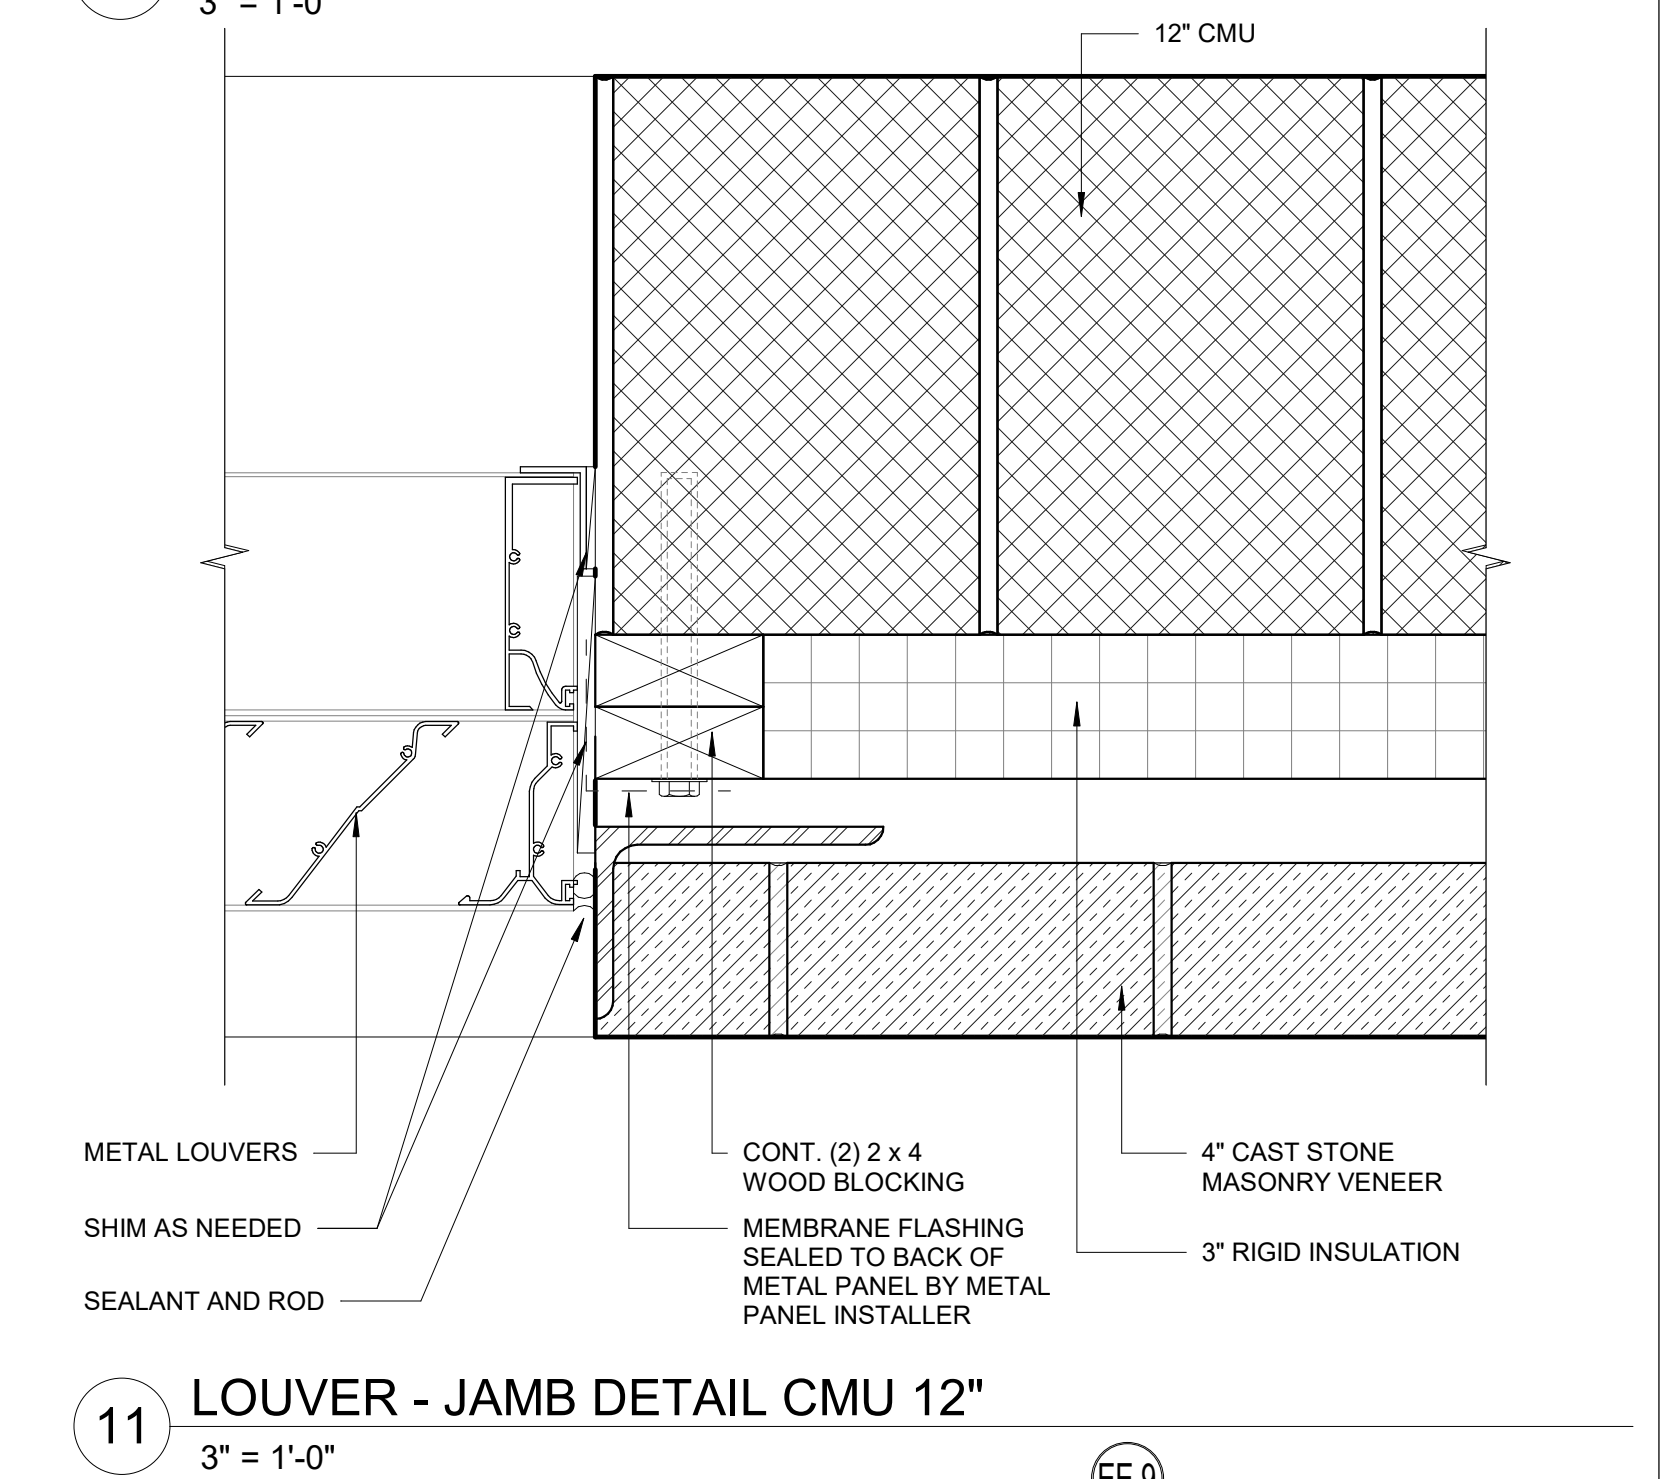


11 LOUVER - JAMB DETAIL CMU 12"
3" = 1'-0"

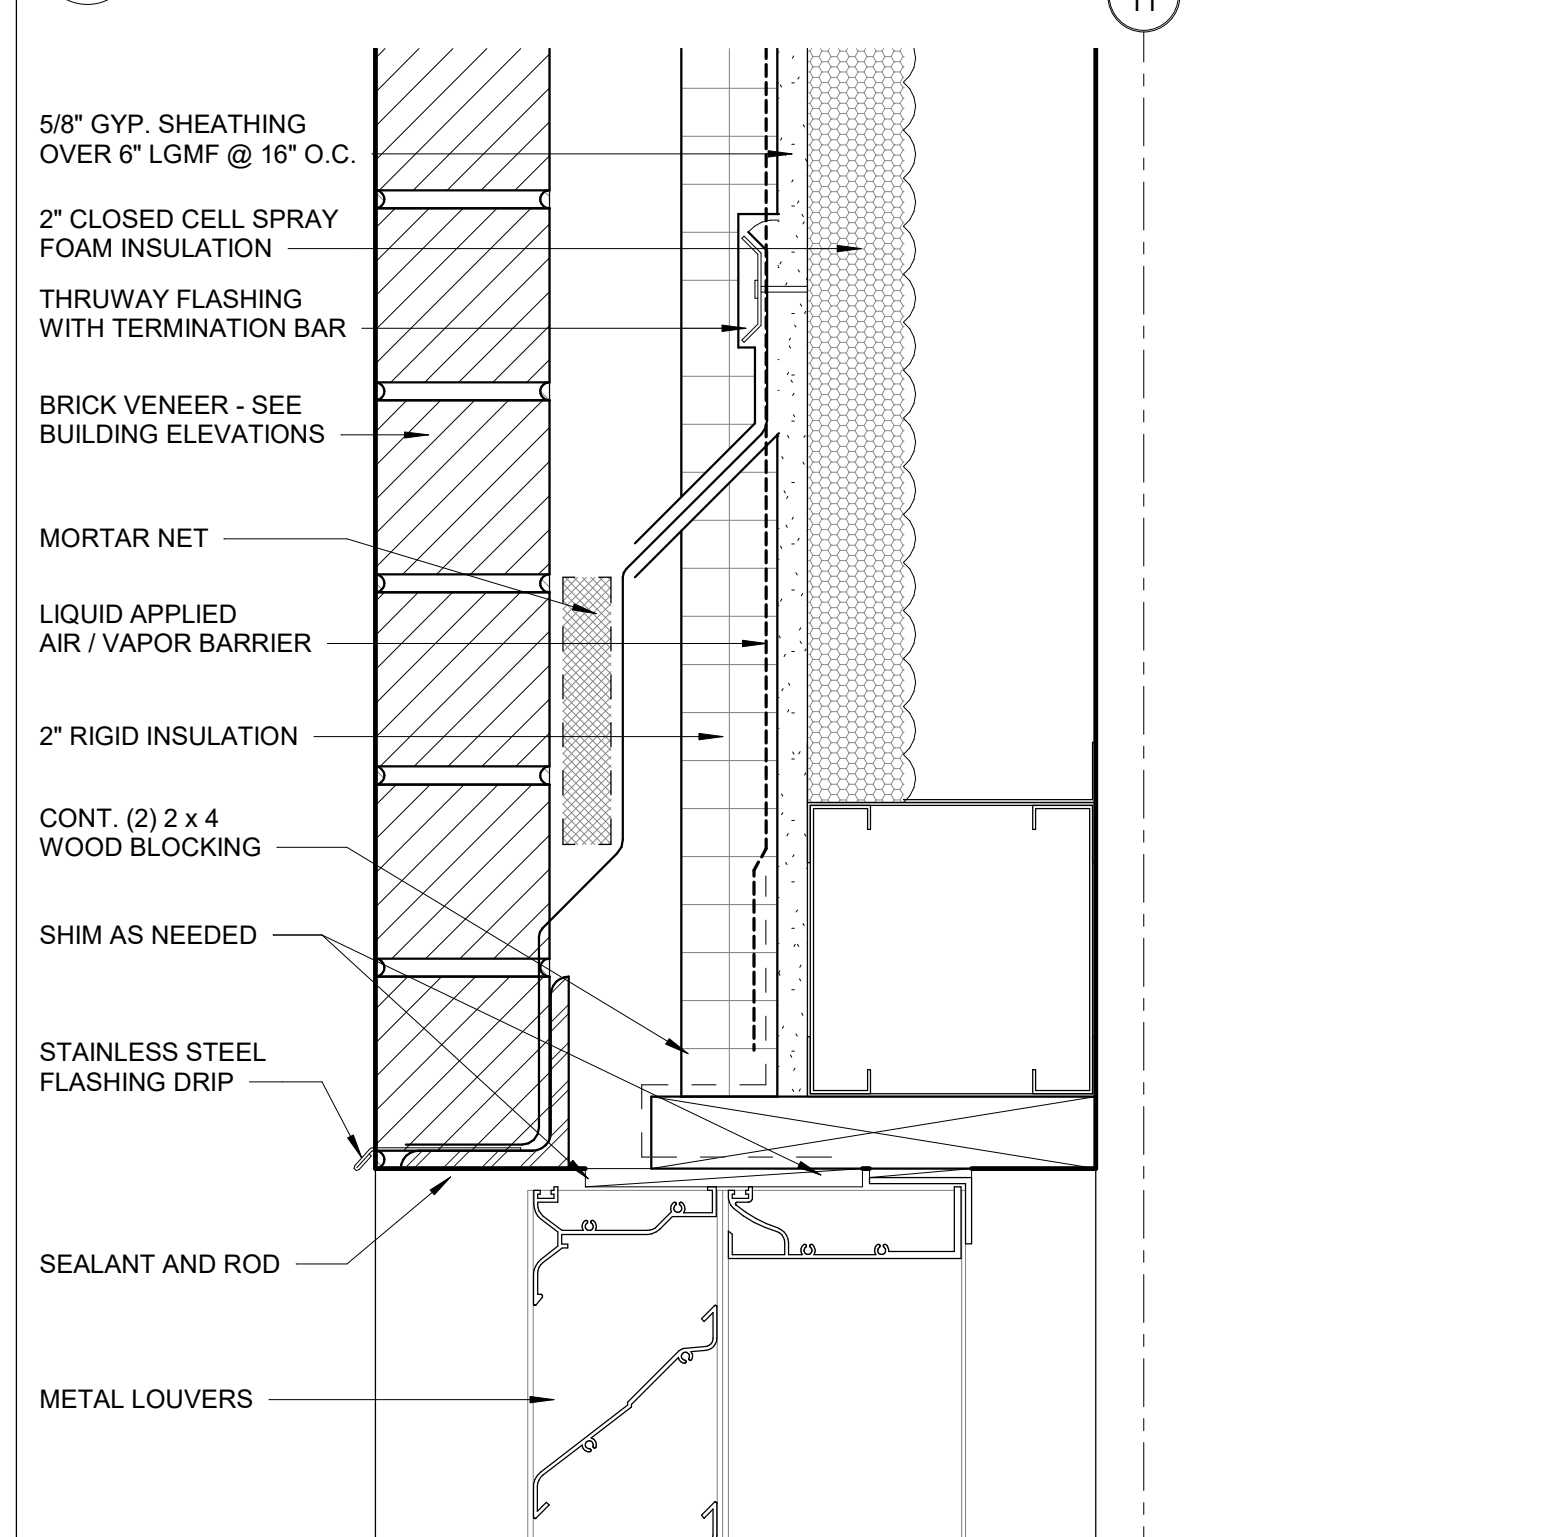


10 LOUVER - HEAD DETAIL
3" = 1'-0"

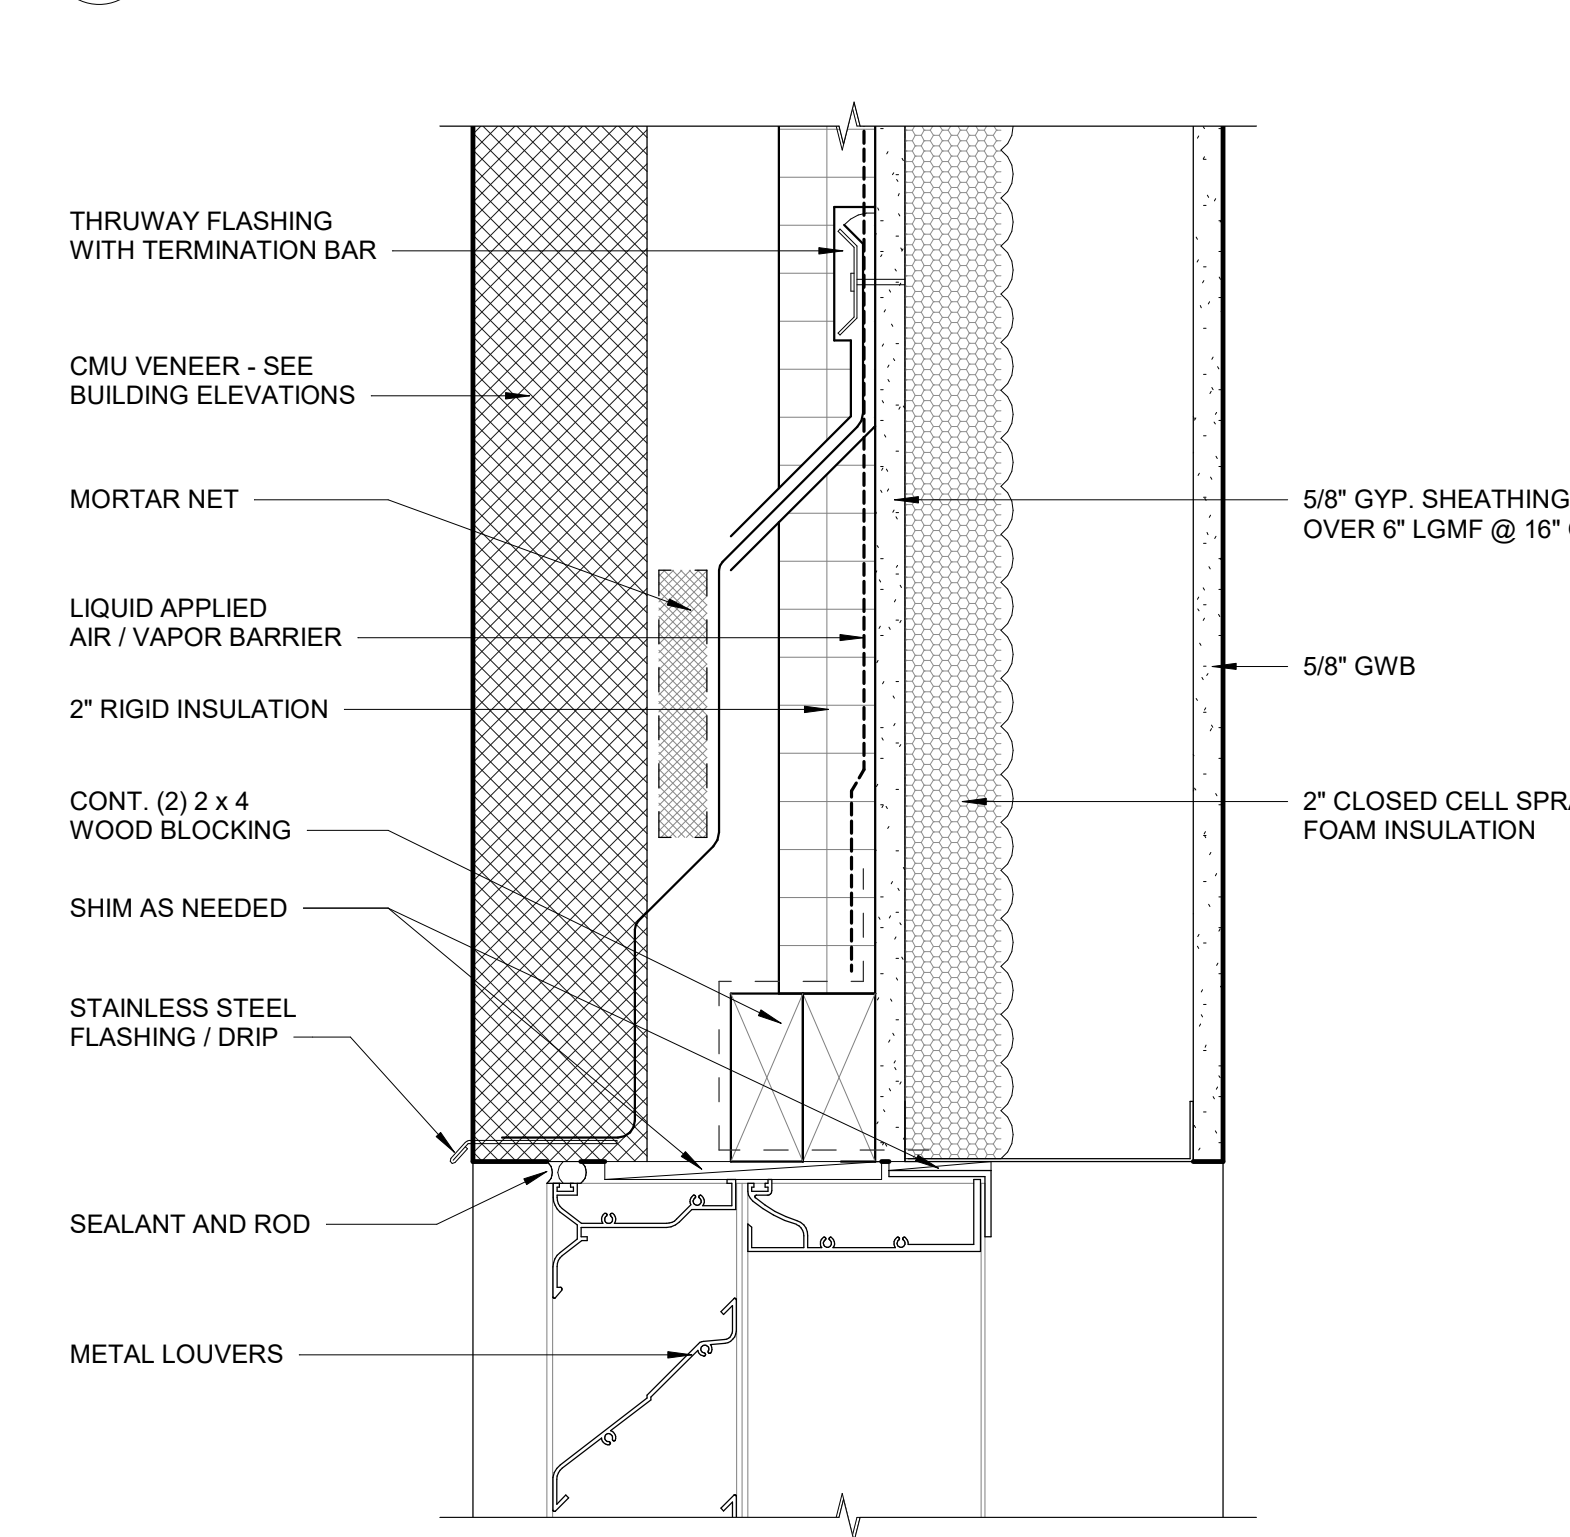


9 LOUVER - HEAD DETAIL
3" = 1'-0"

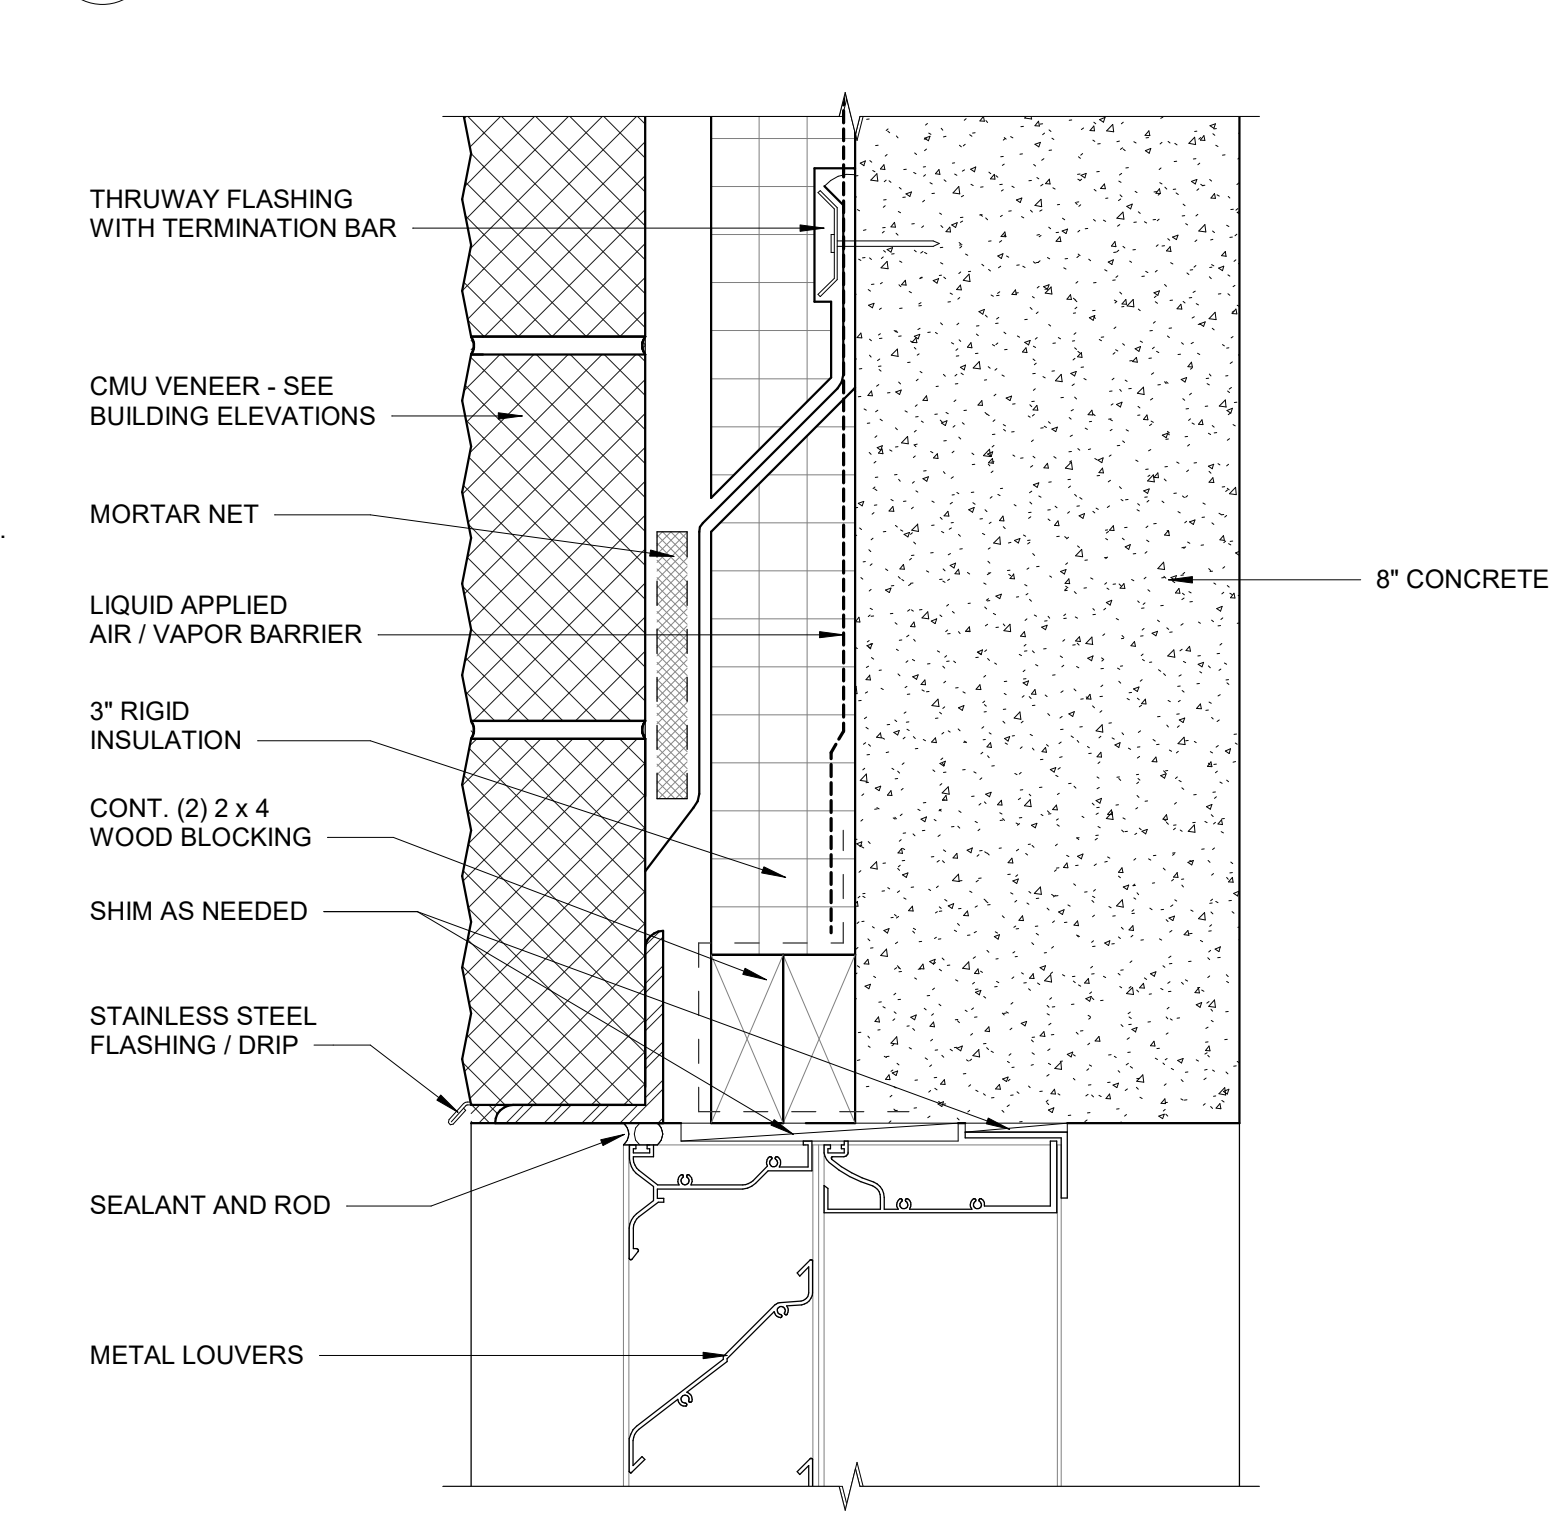


8 LOUVER - HEAD DETAIL 8" CONCRETE
3" = 1'-0"

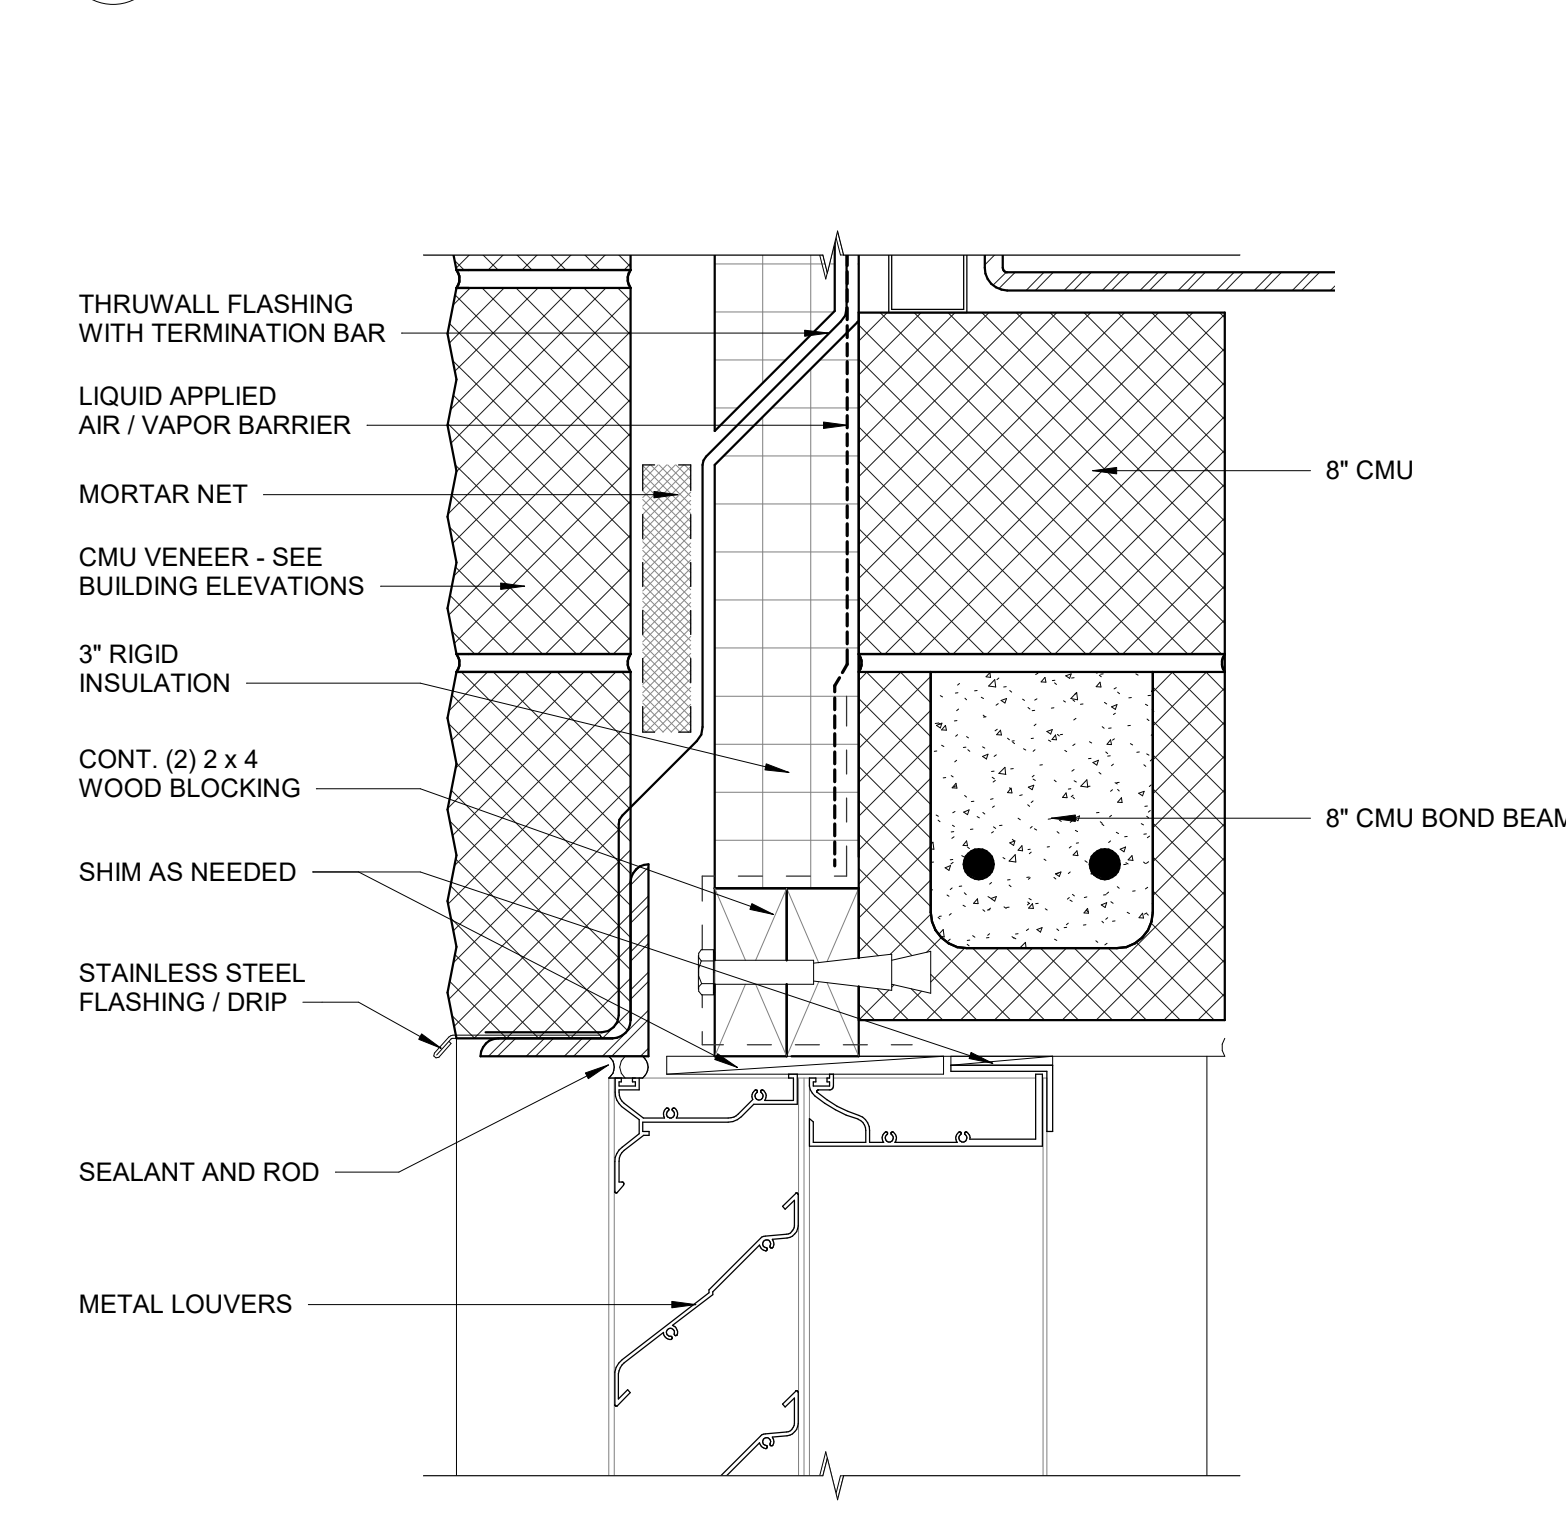


7 LOUVER - HEAD DETAIL CMU 8"
3" = 1'-0"

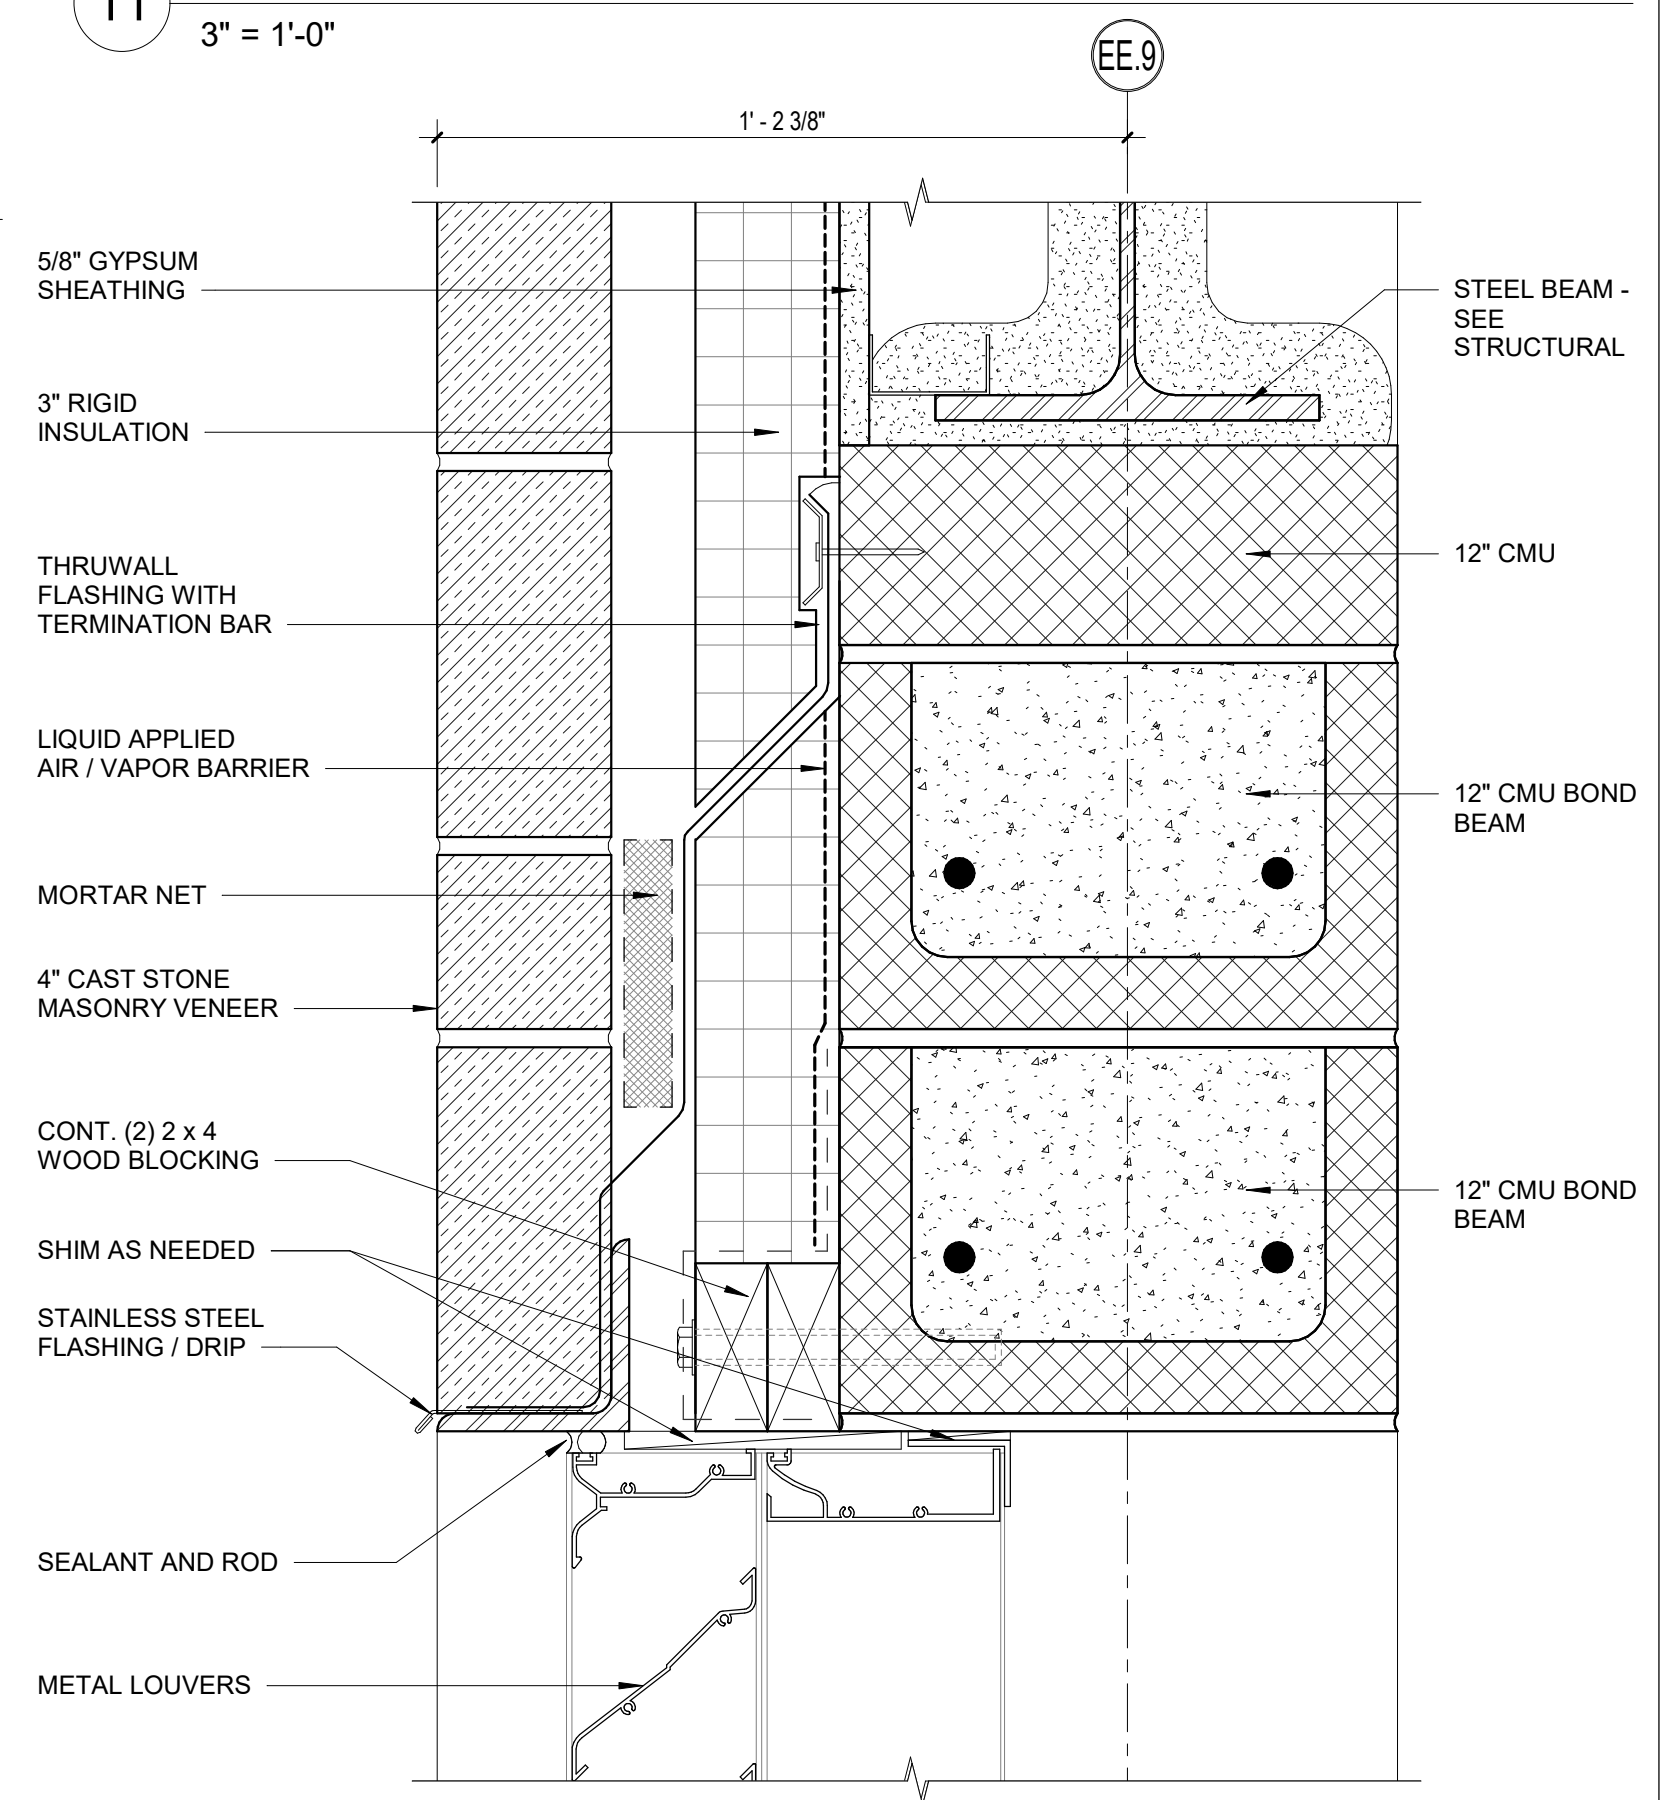


6 LOUVER - HEAD DETAIL CMU 12"
3" = 1'-0"

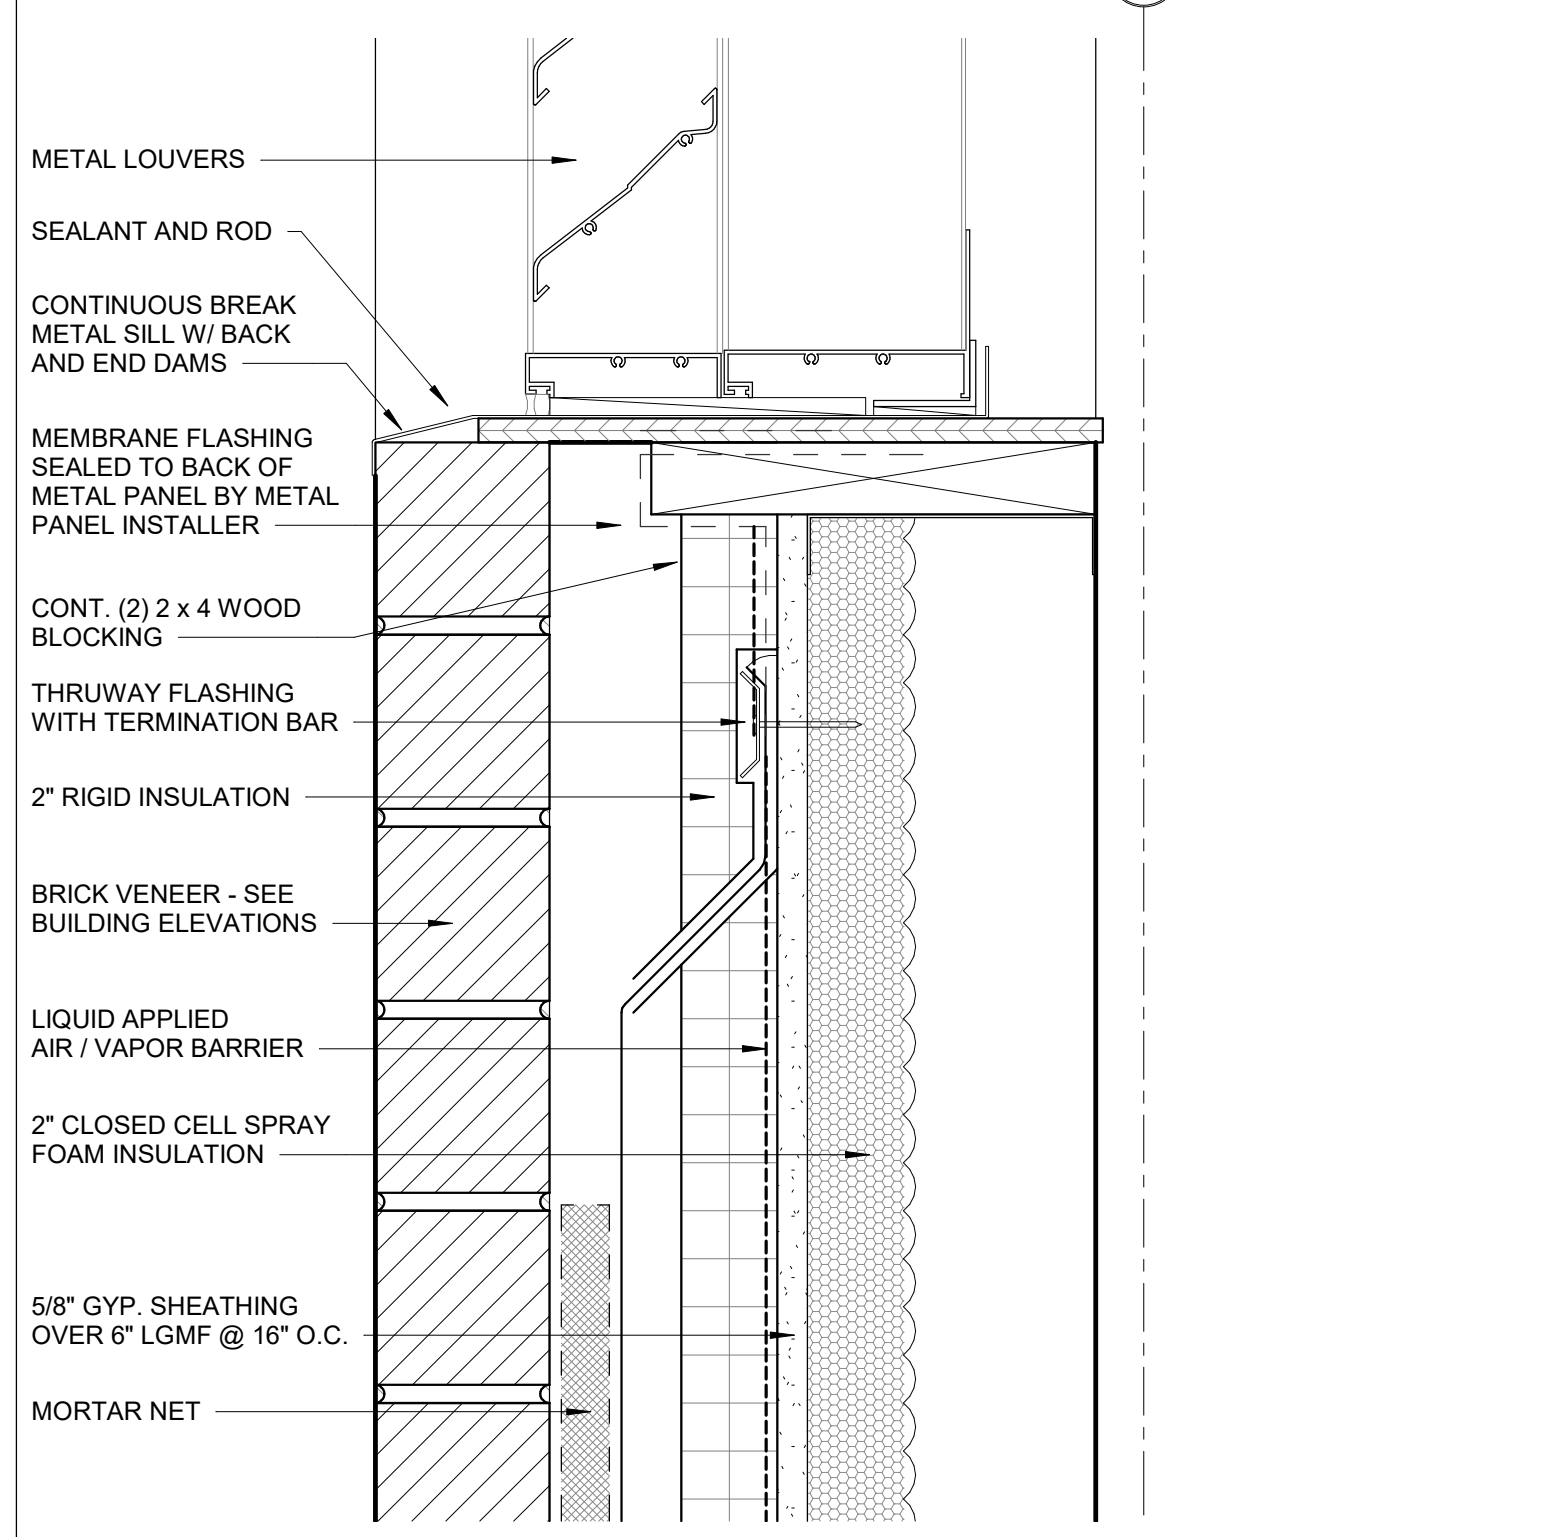


5 LOUVER - SILL DETAIL
3" = 1'-0"

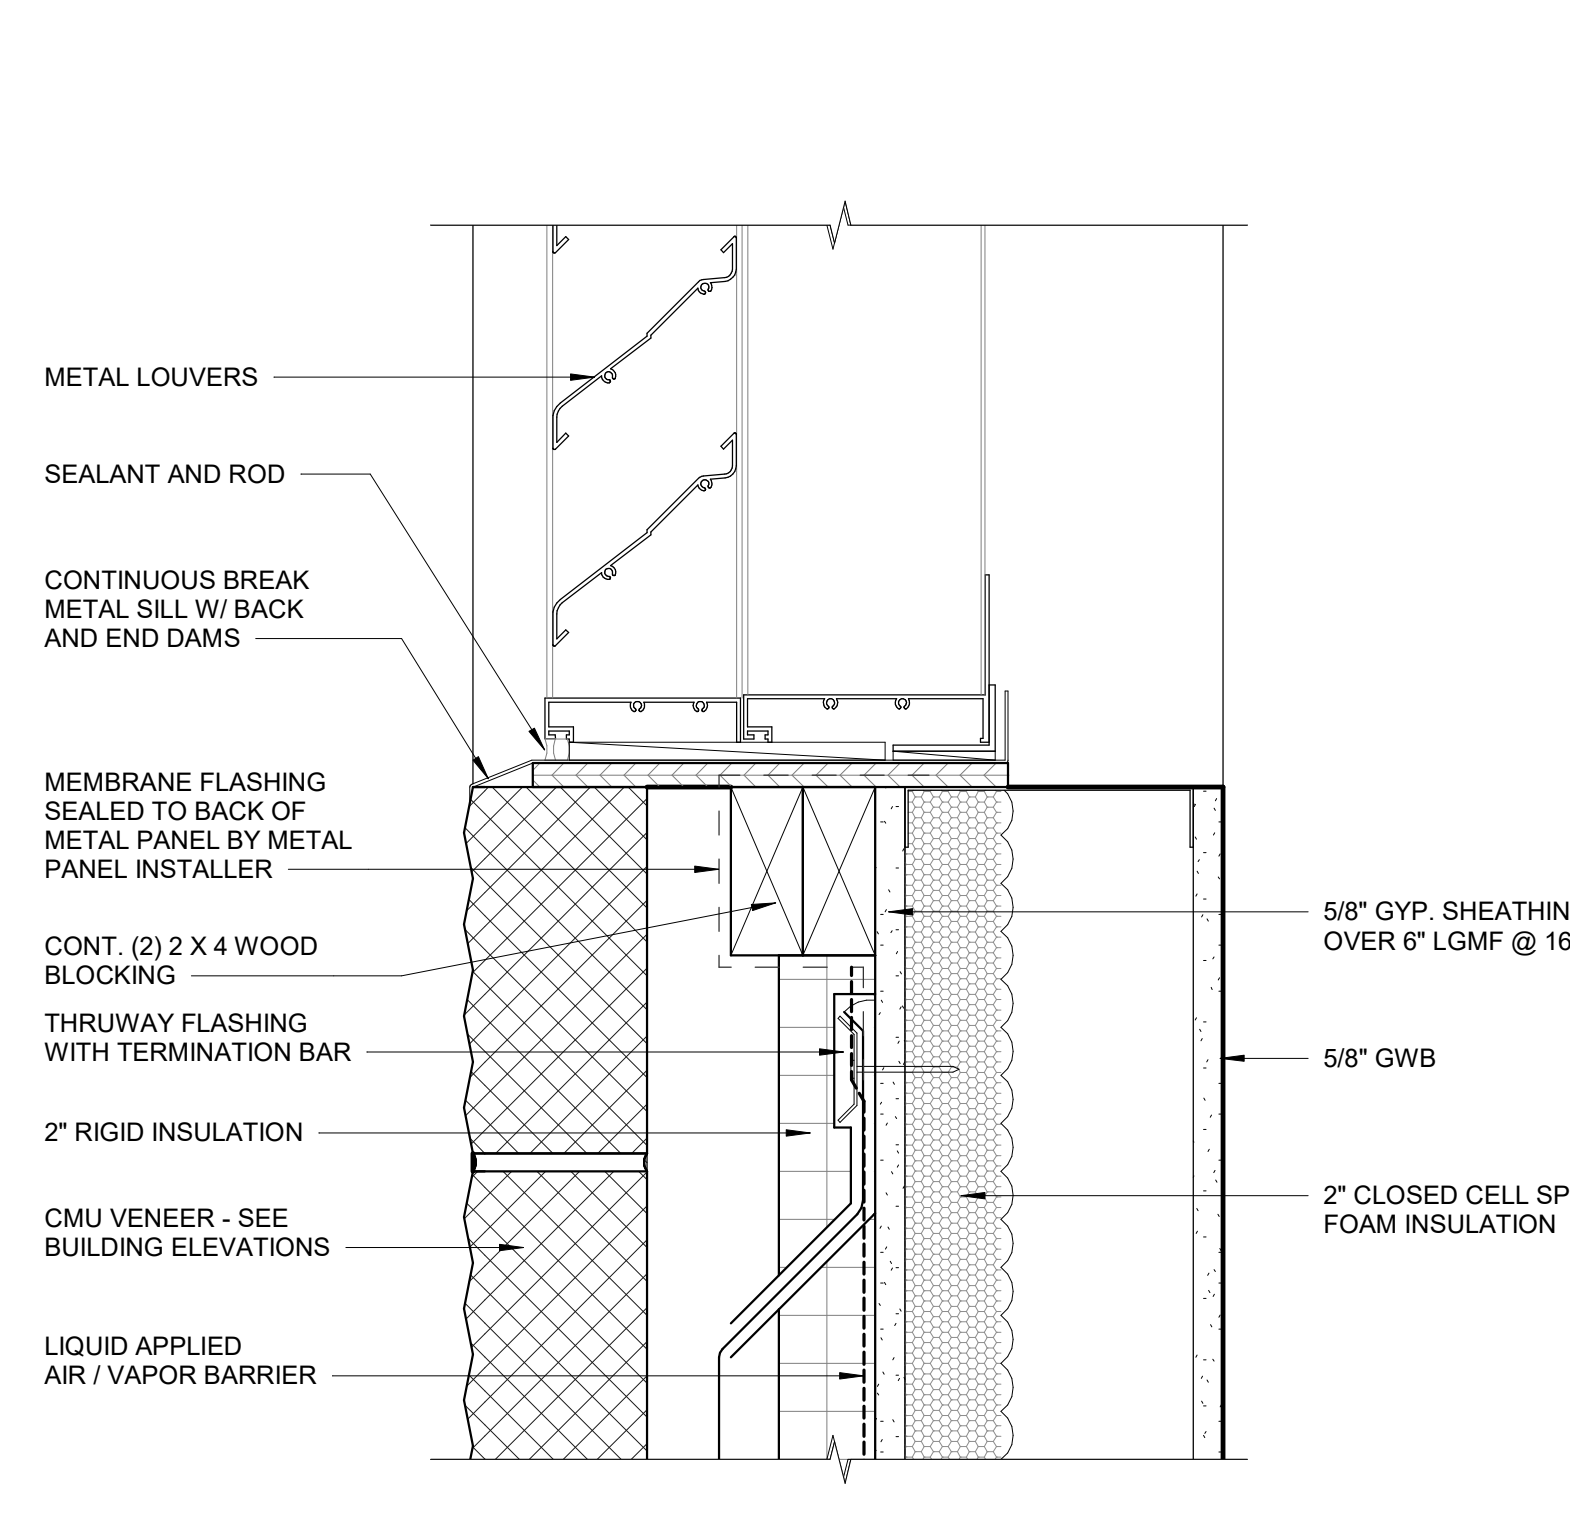


4 LOUVER - SILL DETAIL
3" = 1'-0"

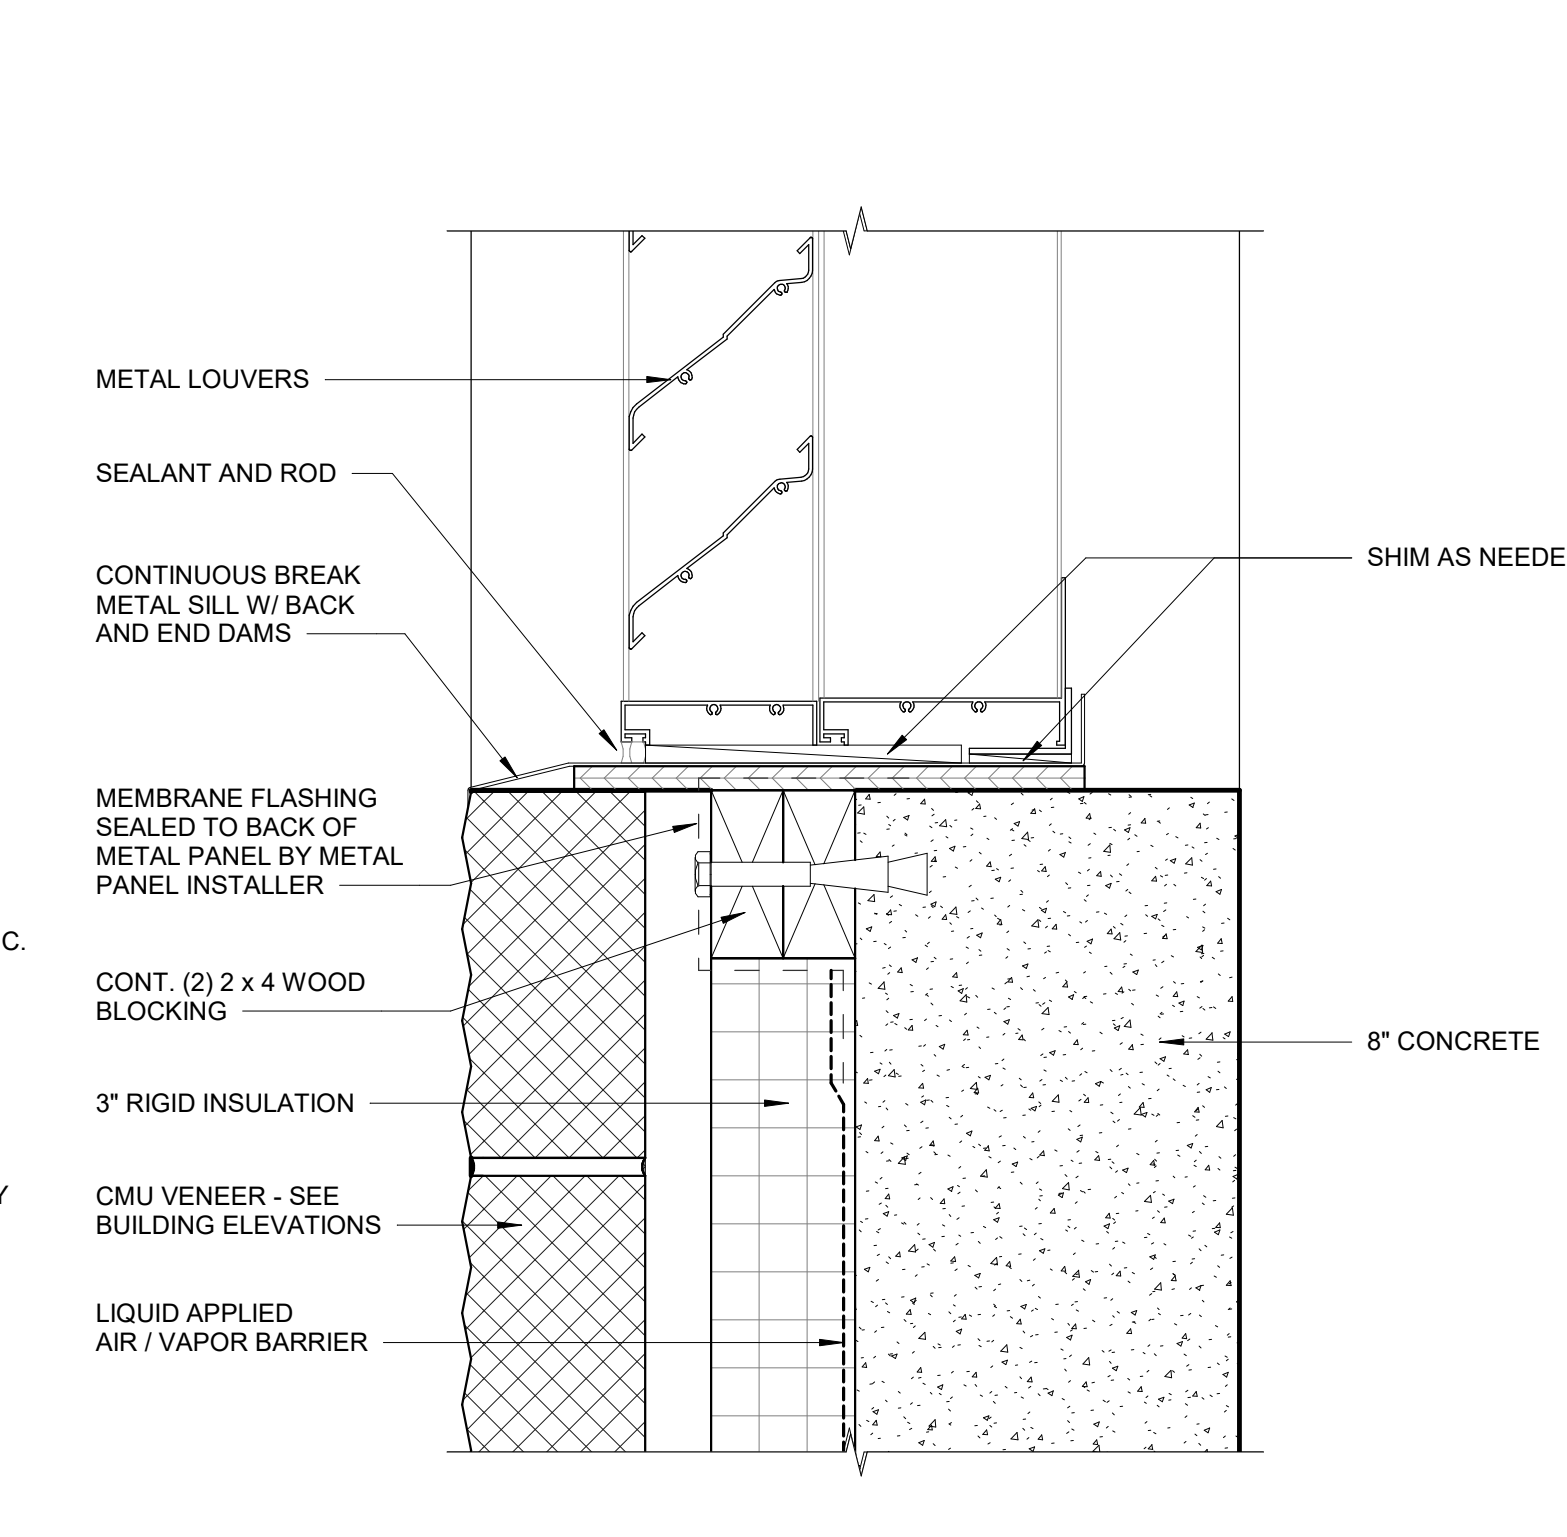

3 LOUVER - SILL DETAIL 8" CONCRETE
3" = 1'-0"

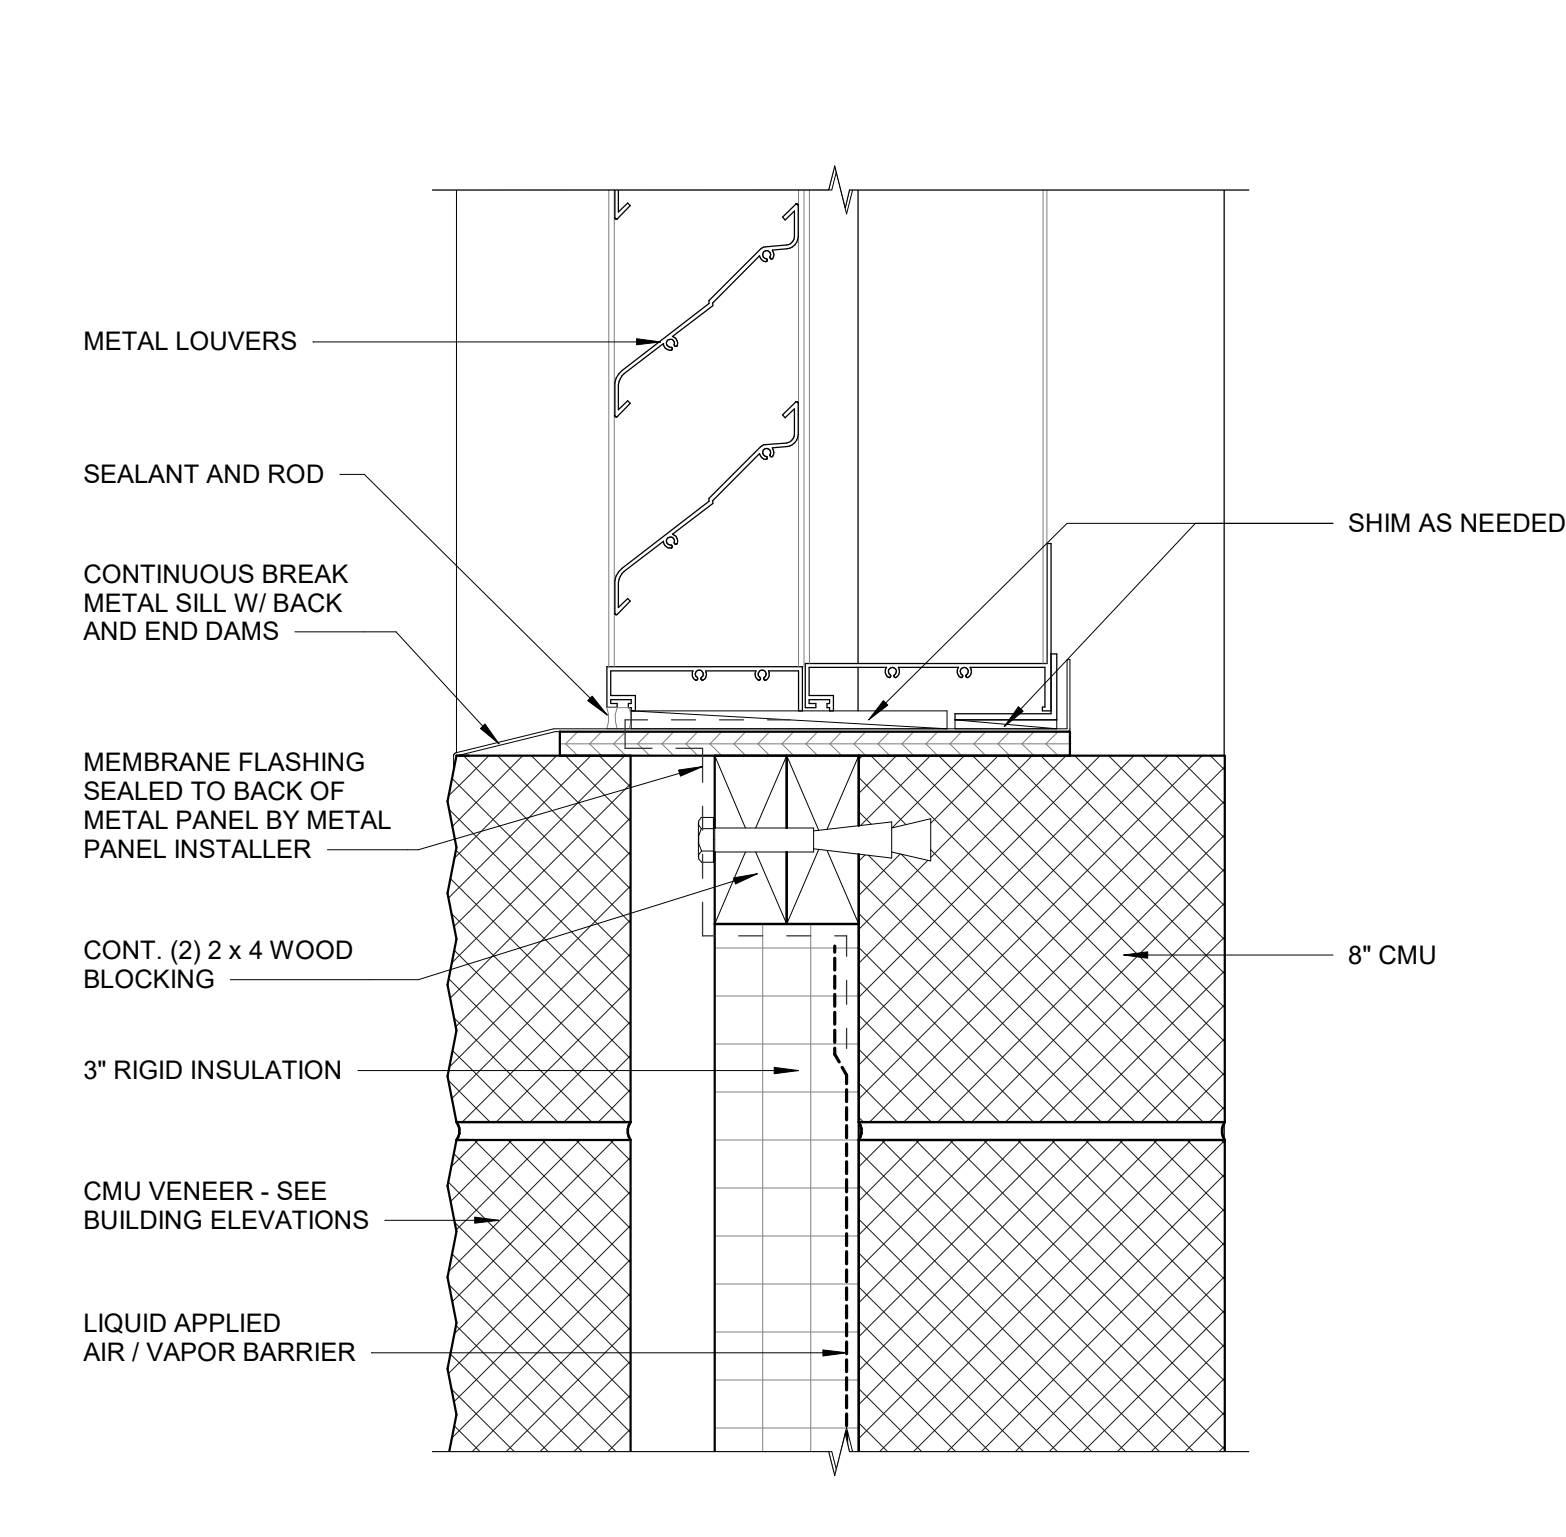

2 LOUVER - SILL DETAIL CMU 8"
3" = 1'-0"

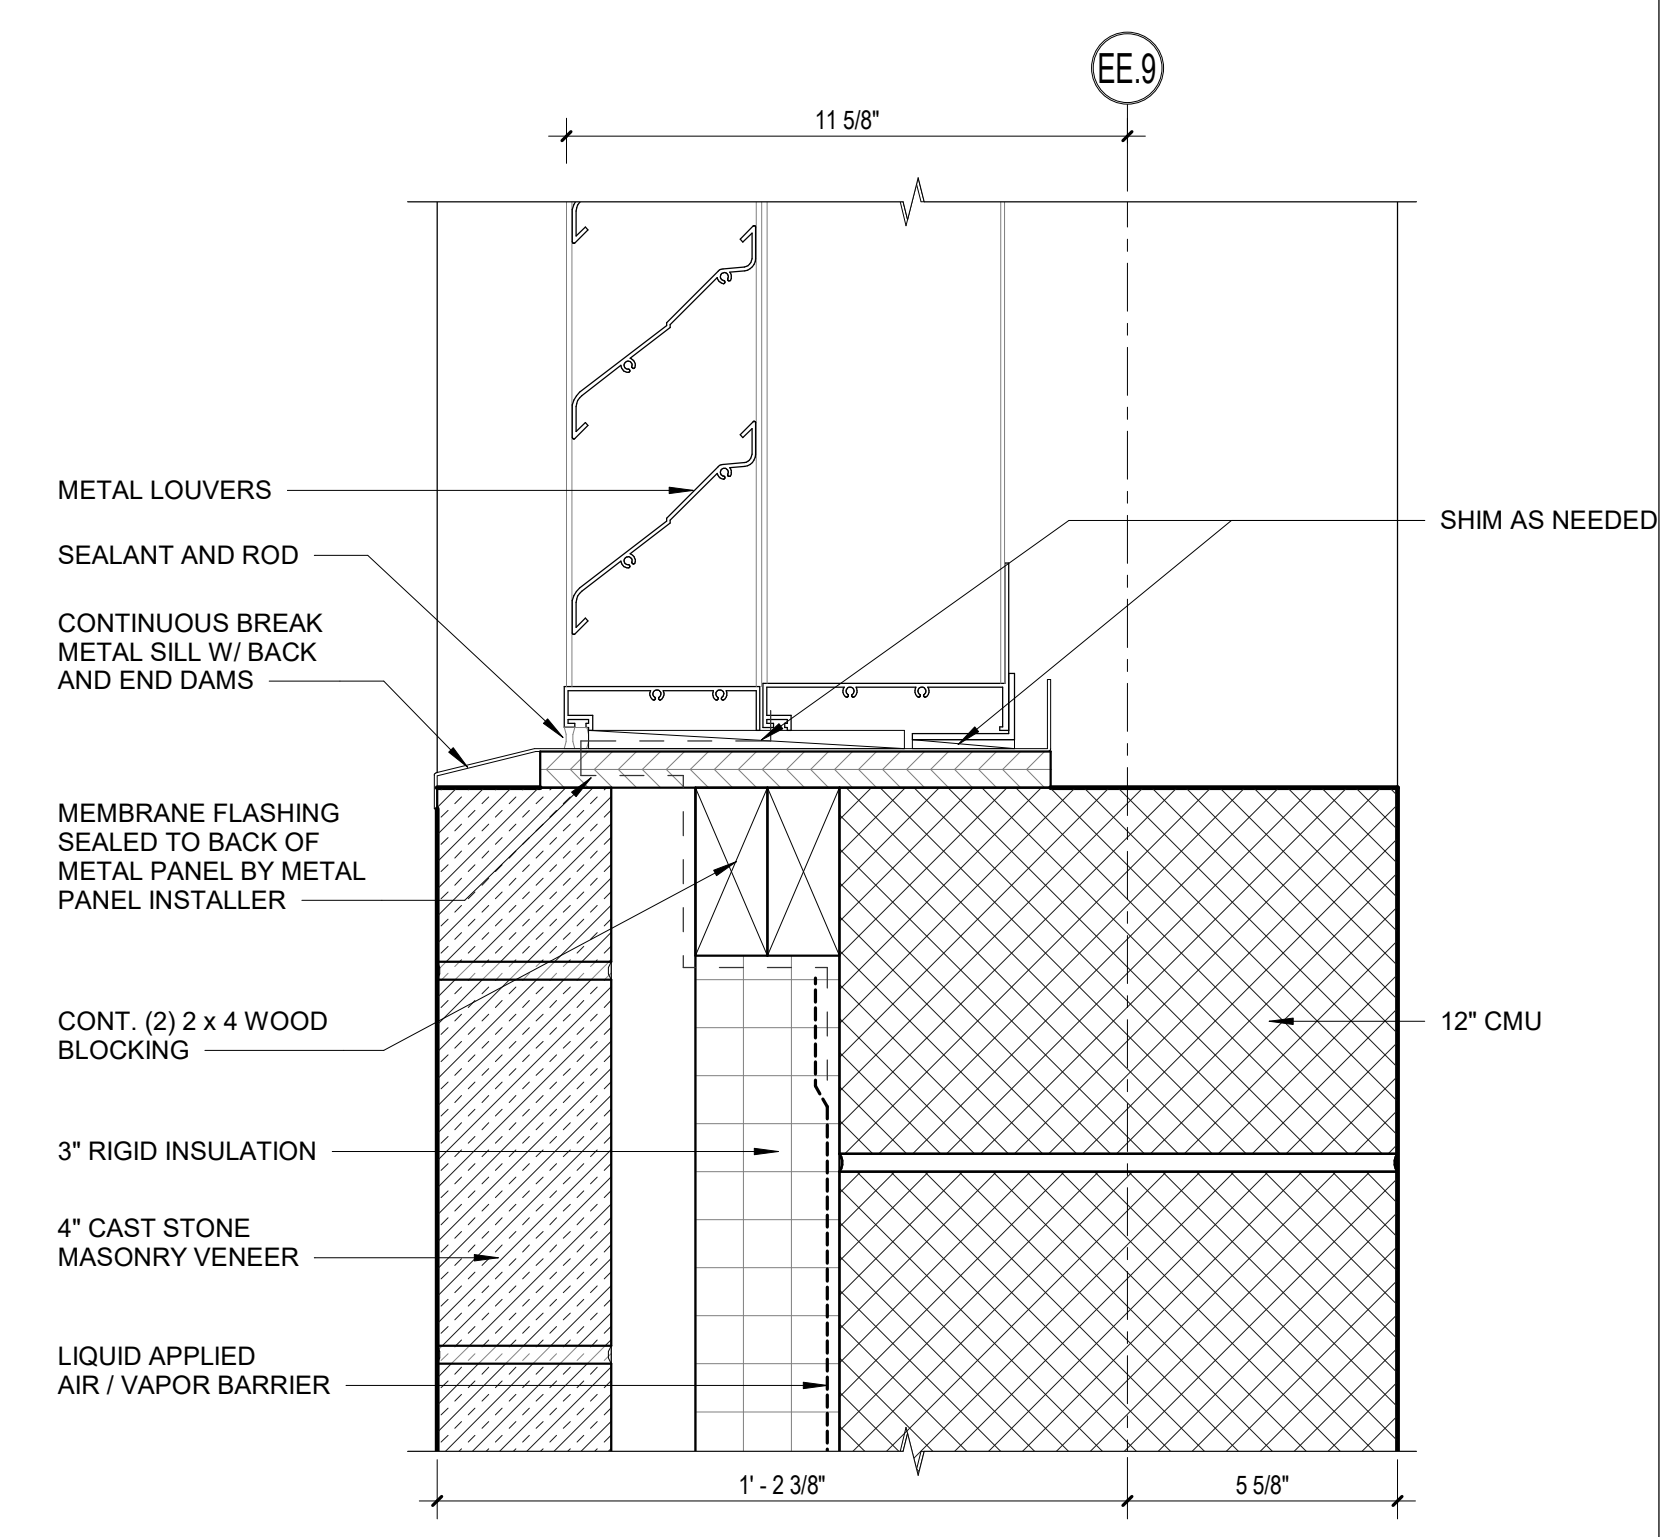


1 LOUVER - SILL DETAIL CMU 12"
3" = 1'-0"

© COPYRIGHT 2023 DRUMME ROSANE ANDERSON, INC.


MSBA 90% CD
SUBMISSION

May 12TH, 2023

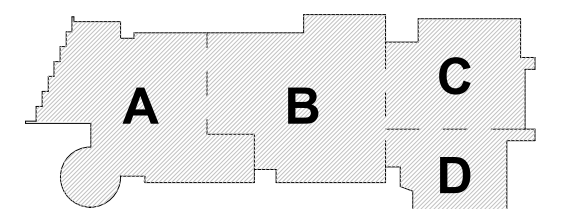


KEY PLAN

PROJECT NORTH

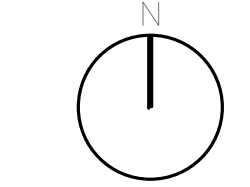

MAGNETIC NORTH

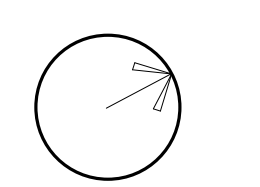

**LOUVER
DETAILS**

Scale: 3" = 1'-0"

Job No.: 20202

Drawn By: DRA


Date: May 12TH, 2023

Volume 3 of 4


A6-3-9

**Northeast
Metropolitan
Regional
Vocational High
School**


100 Hemlock Road,
Wakefield, MA 01880

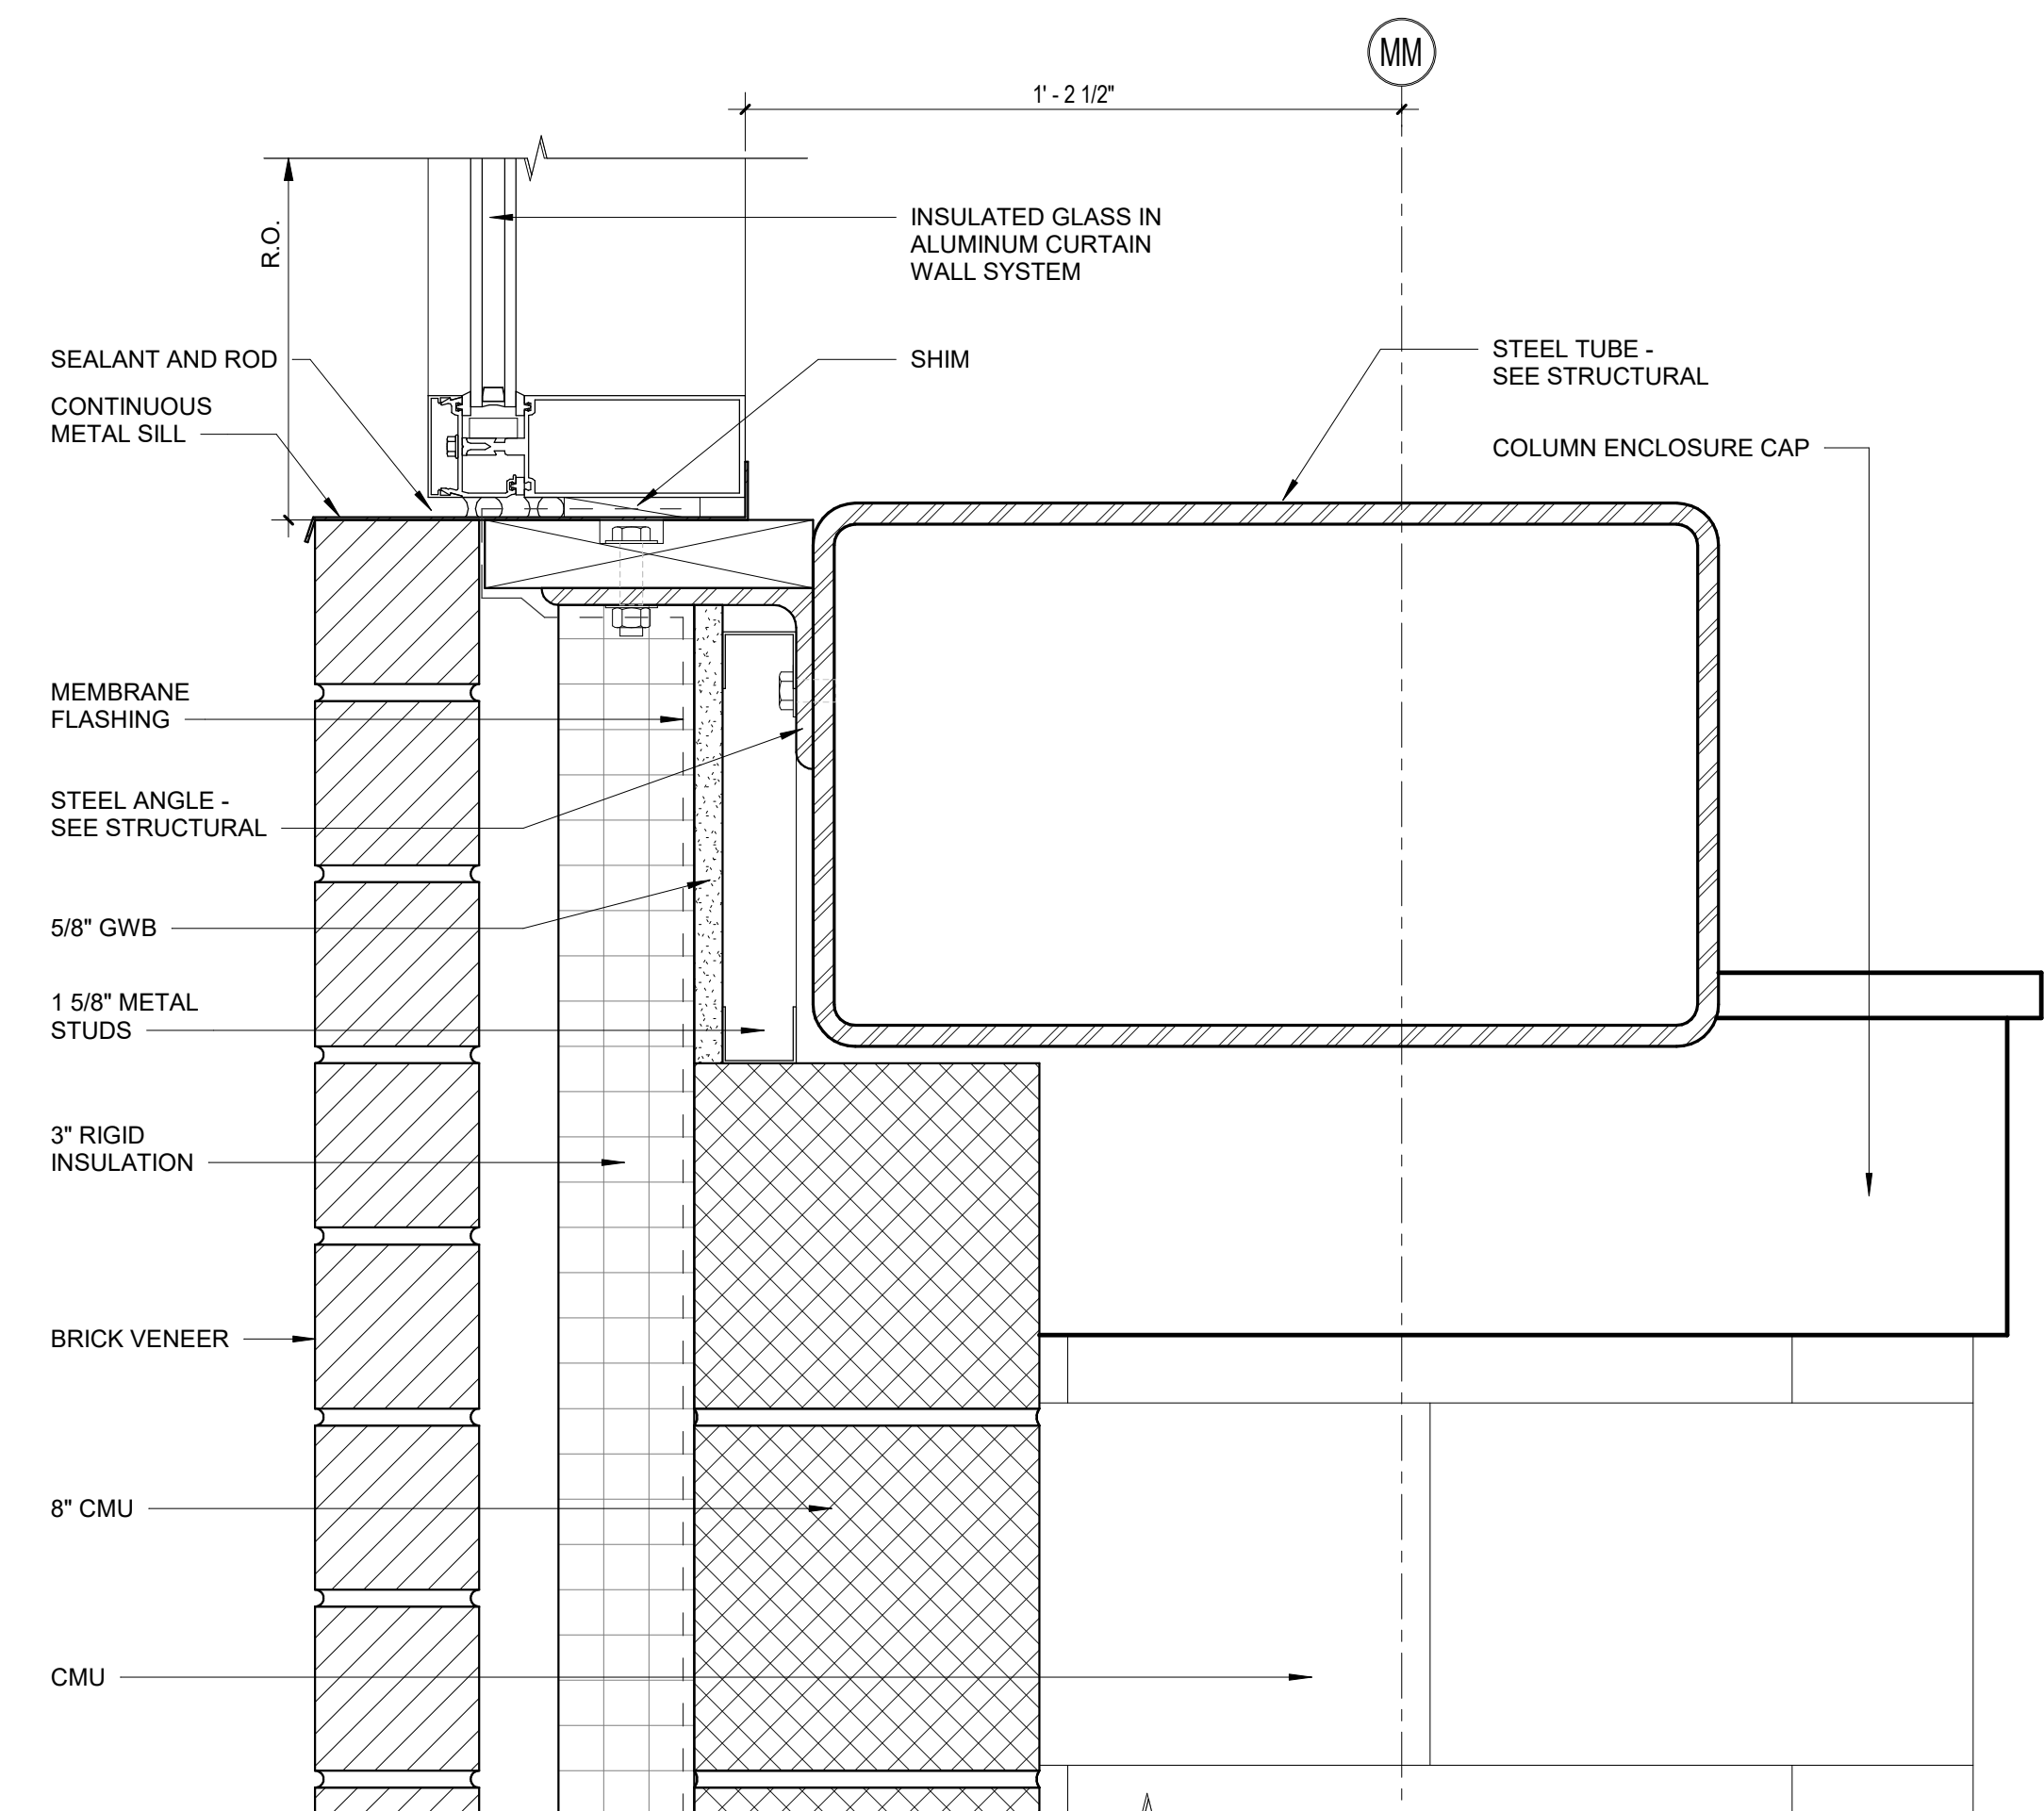

13 CURTAIN WALL SILL DETAIL
3" = 1'-0"

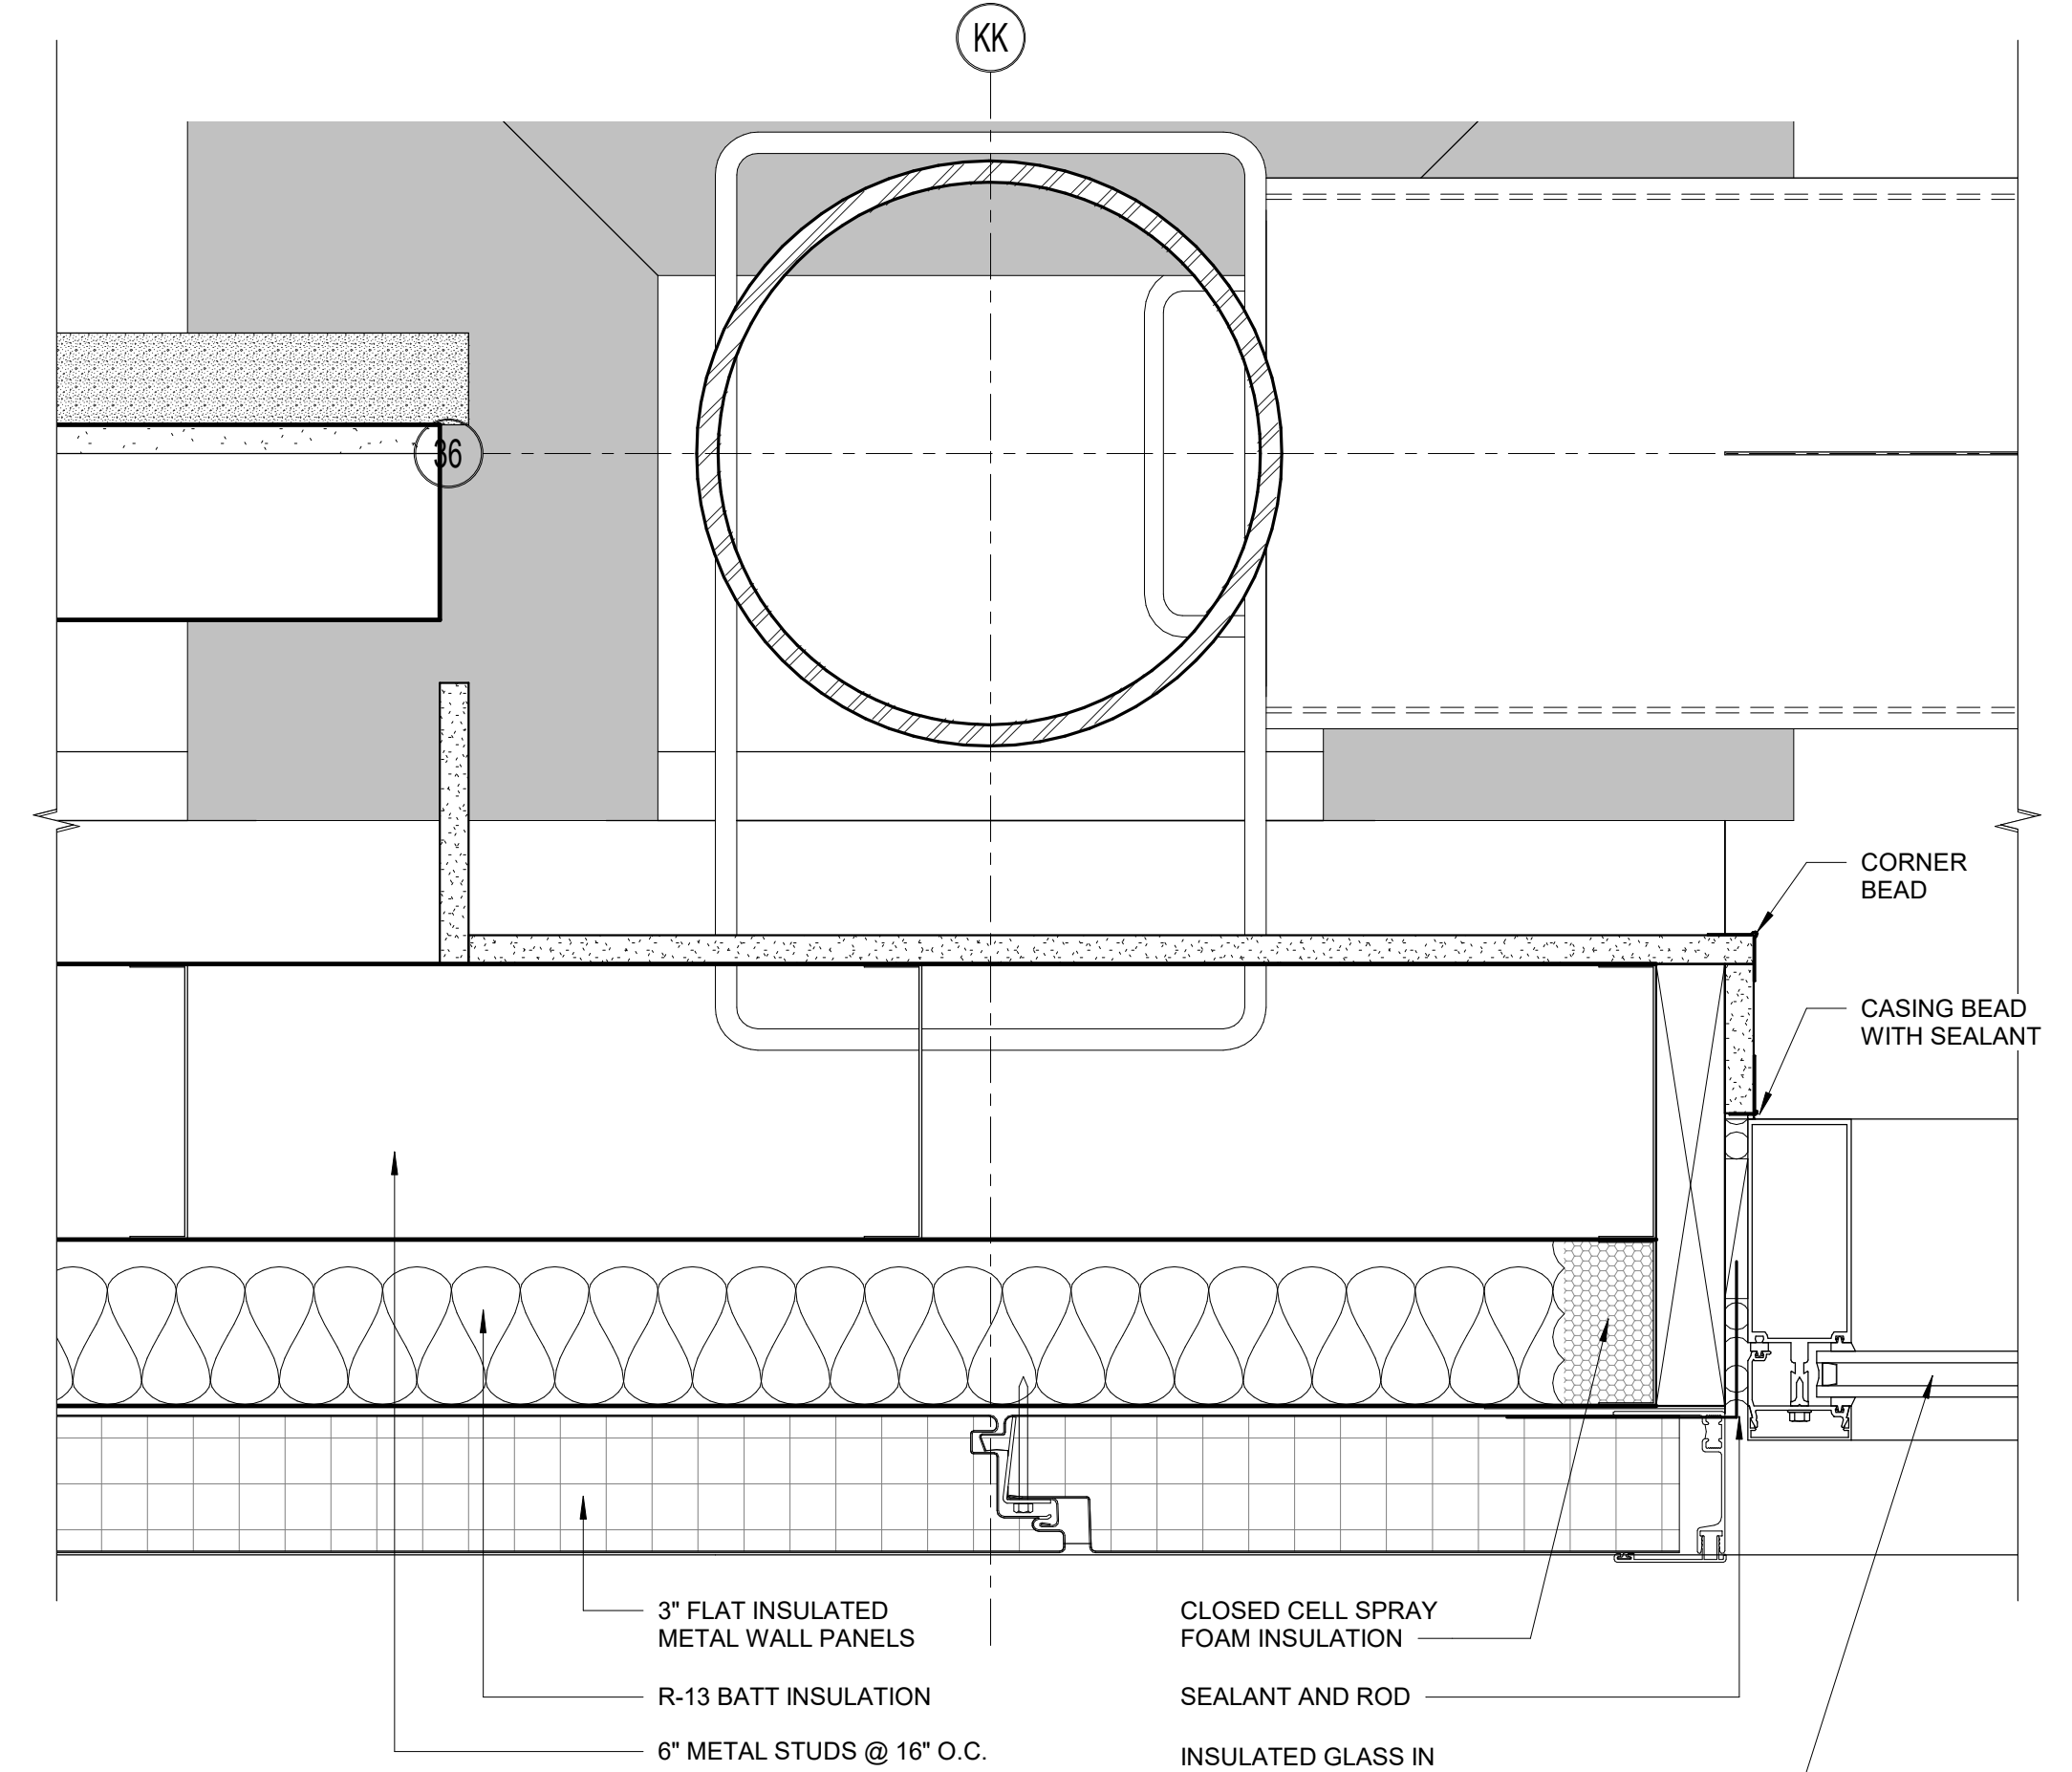


12 CURTAIN WALL JAMB DETAIL
3" = 1'-0"

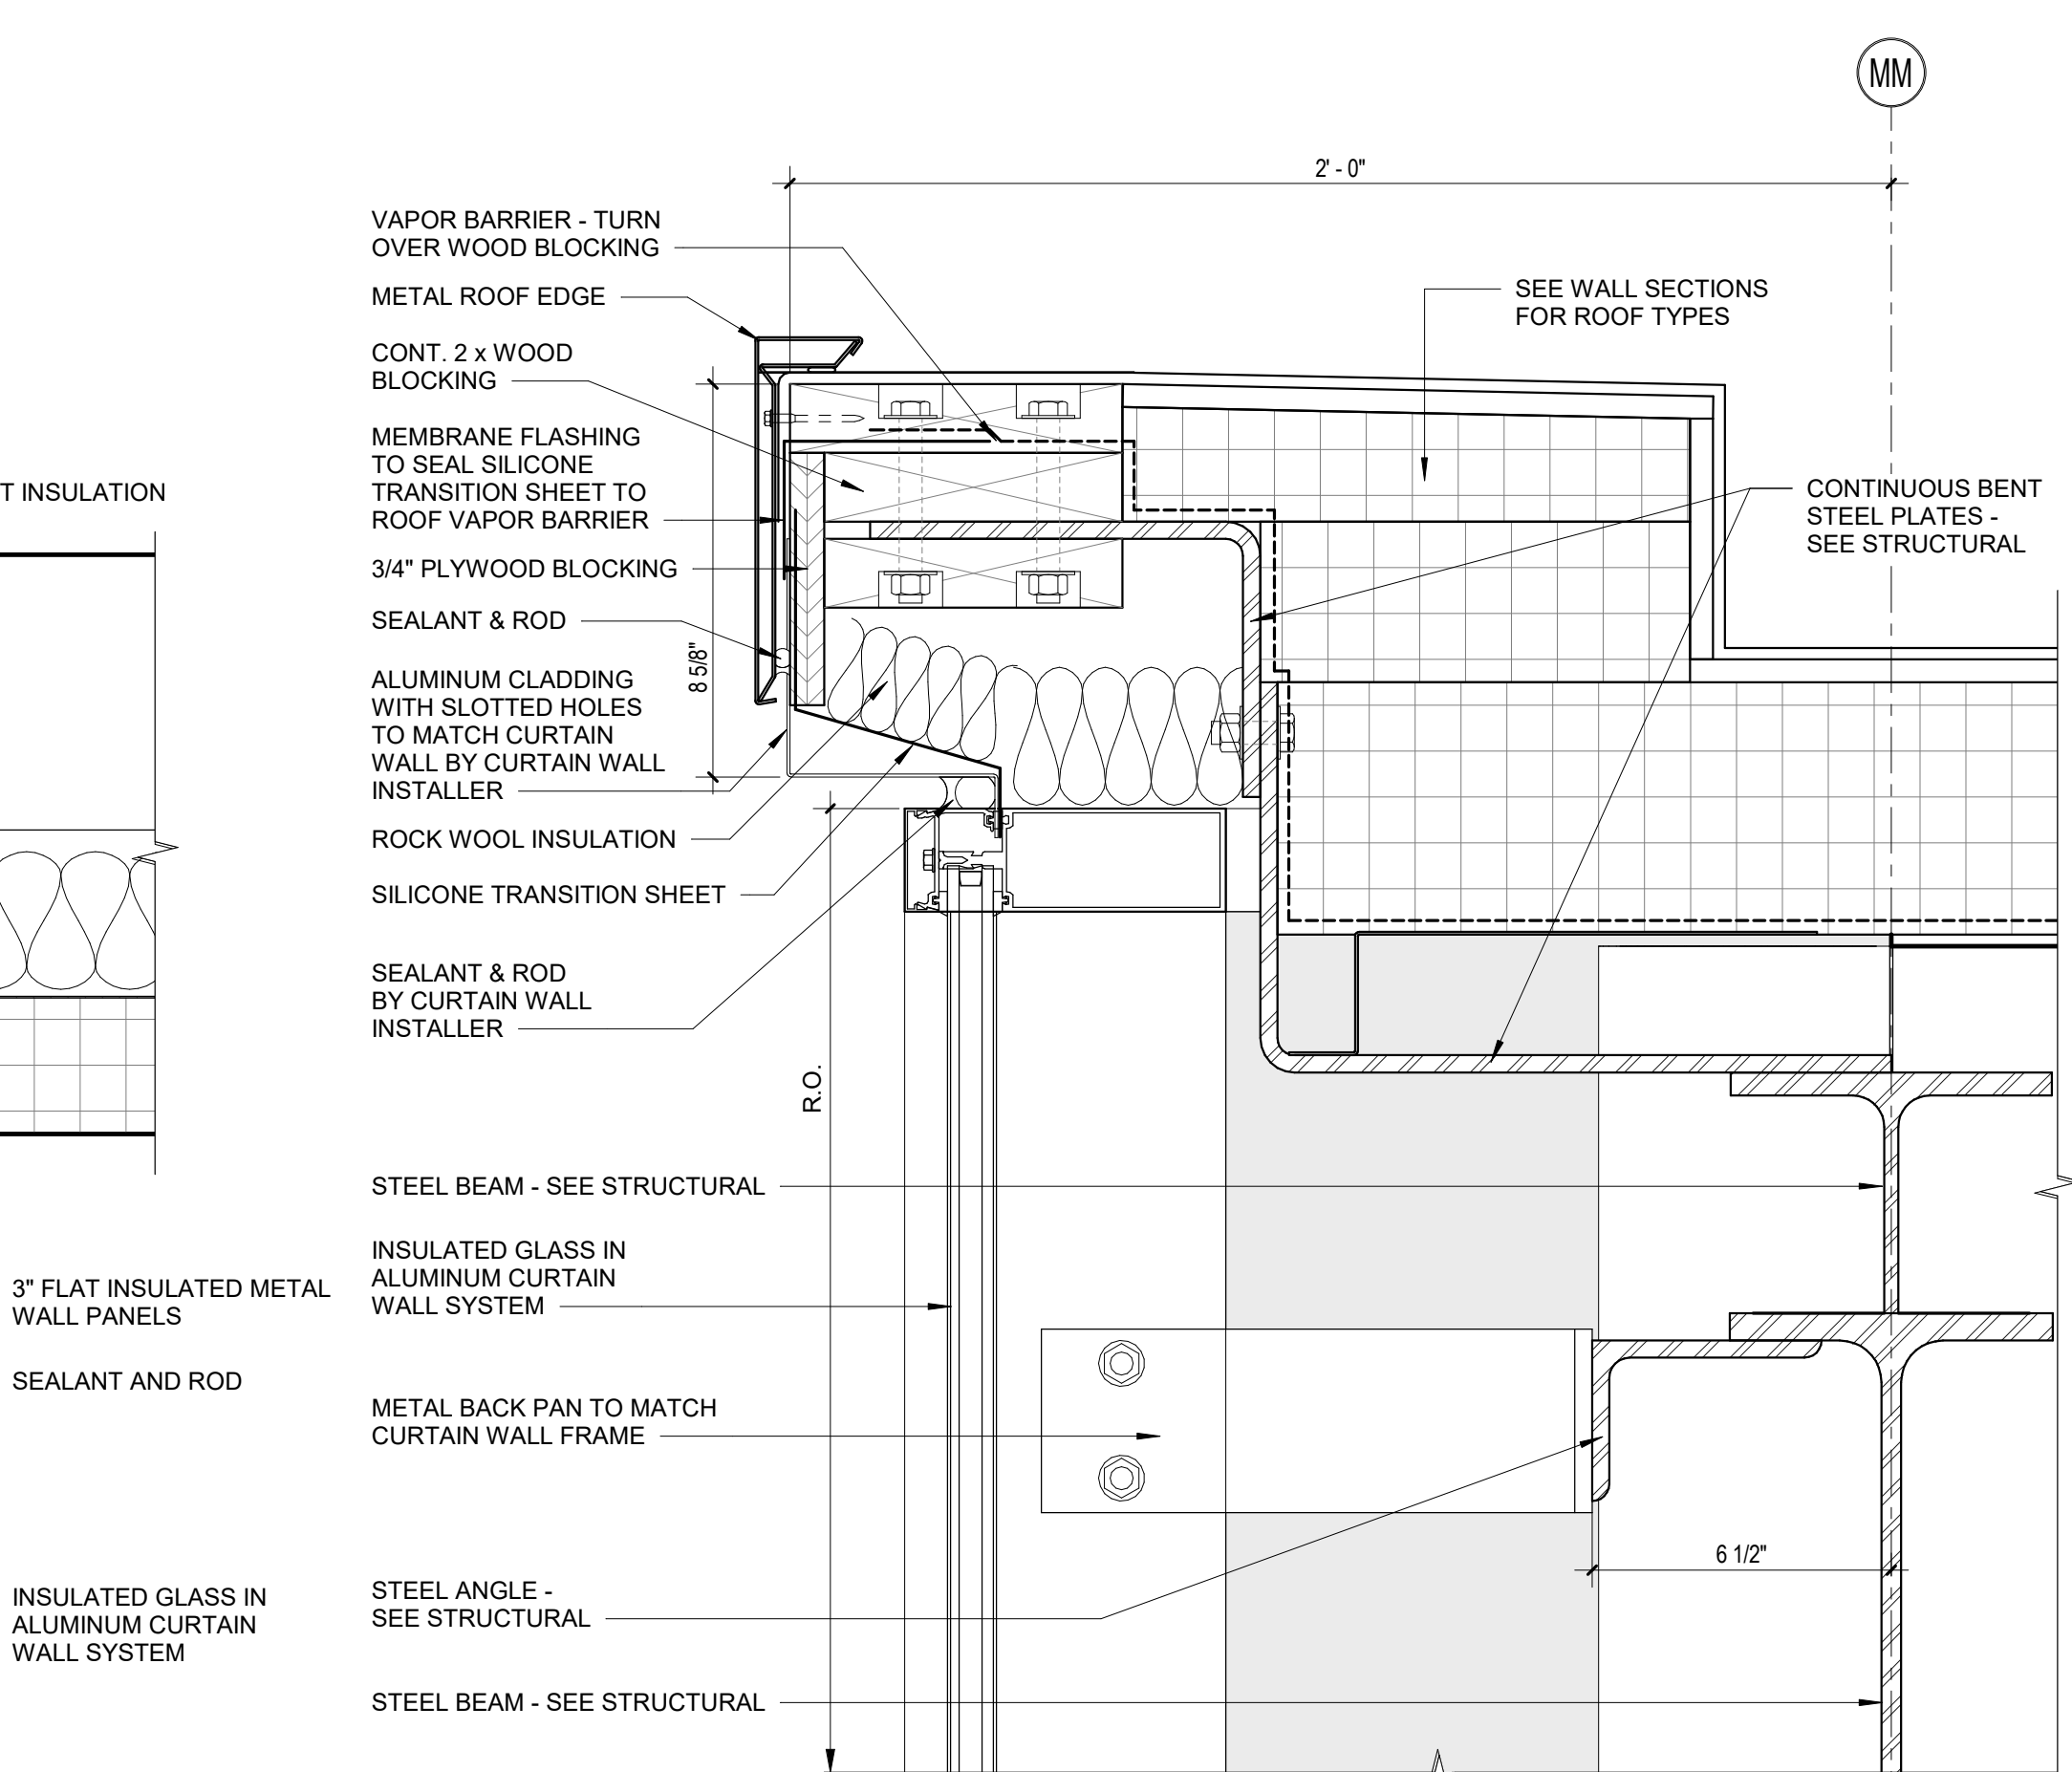


11 CURTAIN WALL HEAD DETAIL
3" = 1'-0"


14 CURTAIN WALL JAMB DETAIL
3" = 1'-0"

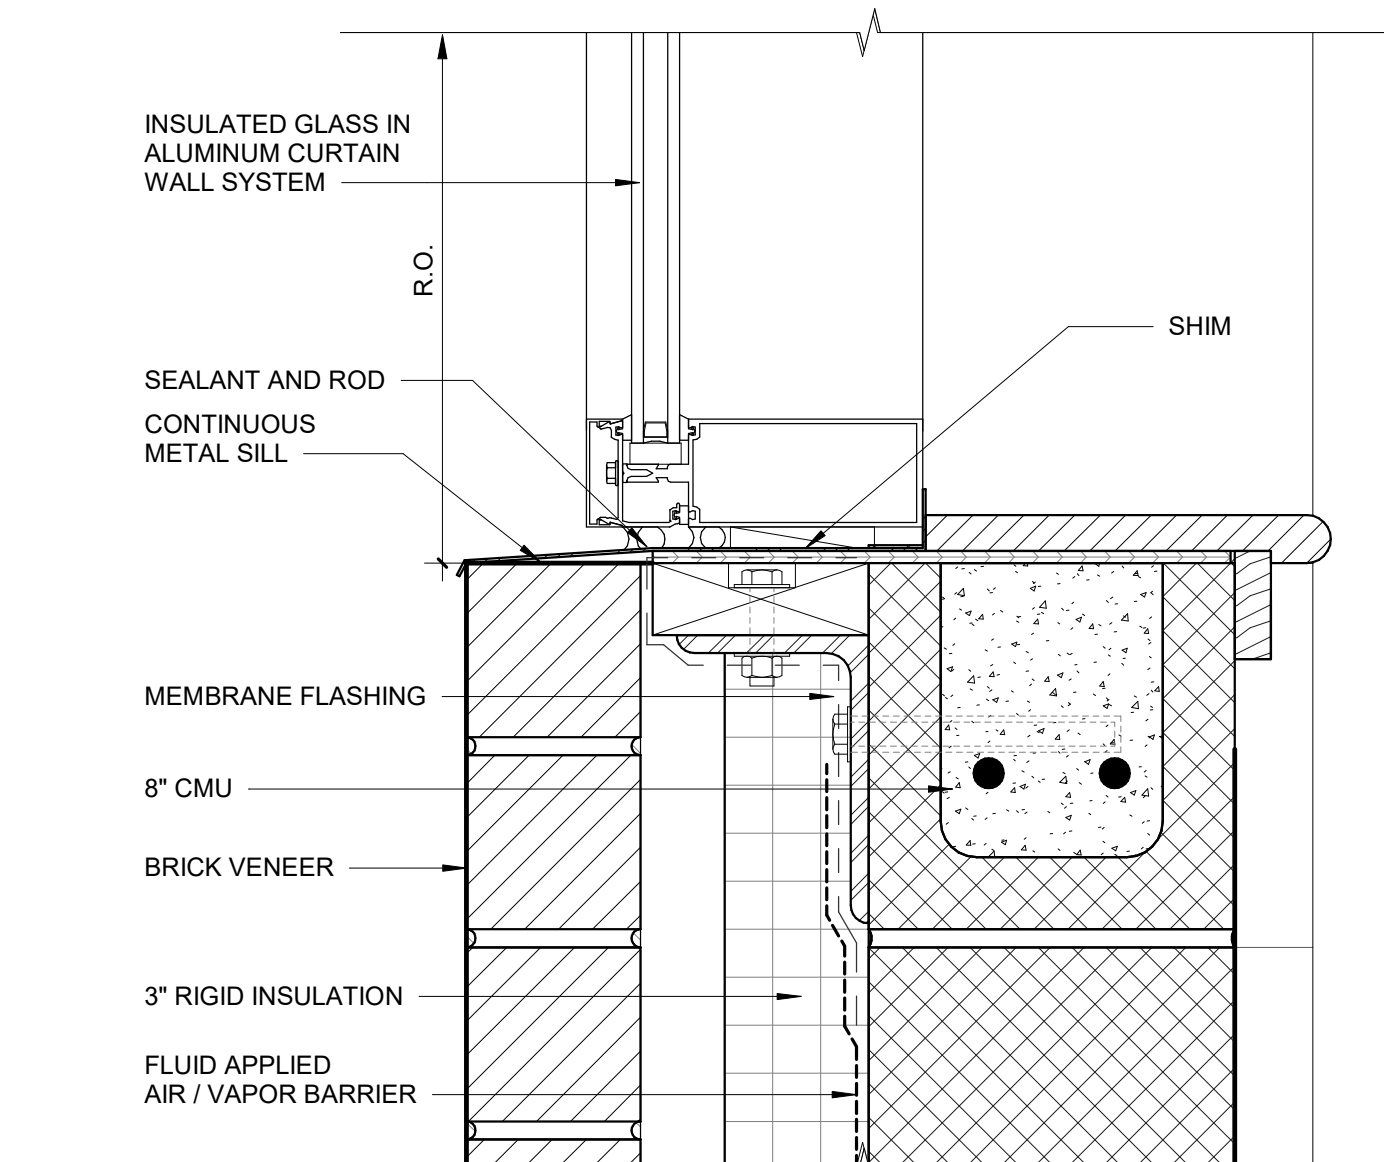


10 CURTAIN WALL SILL DETAIL
3" = 1'-0"

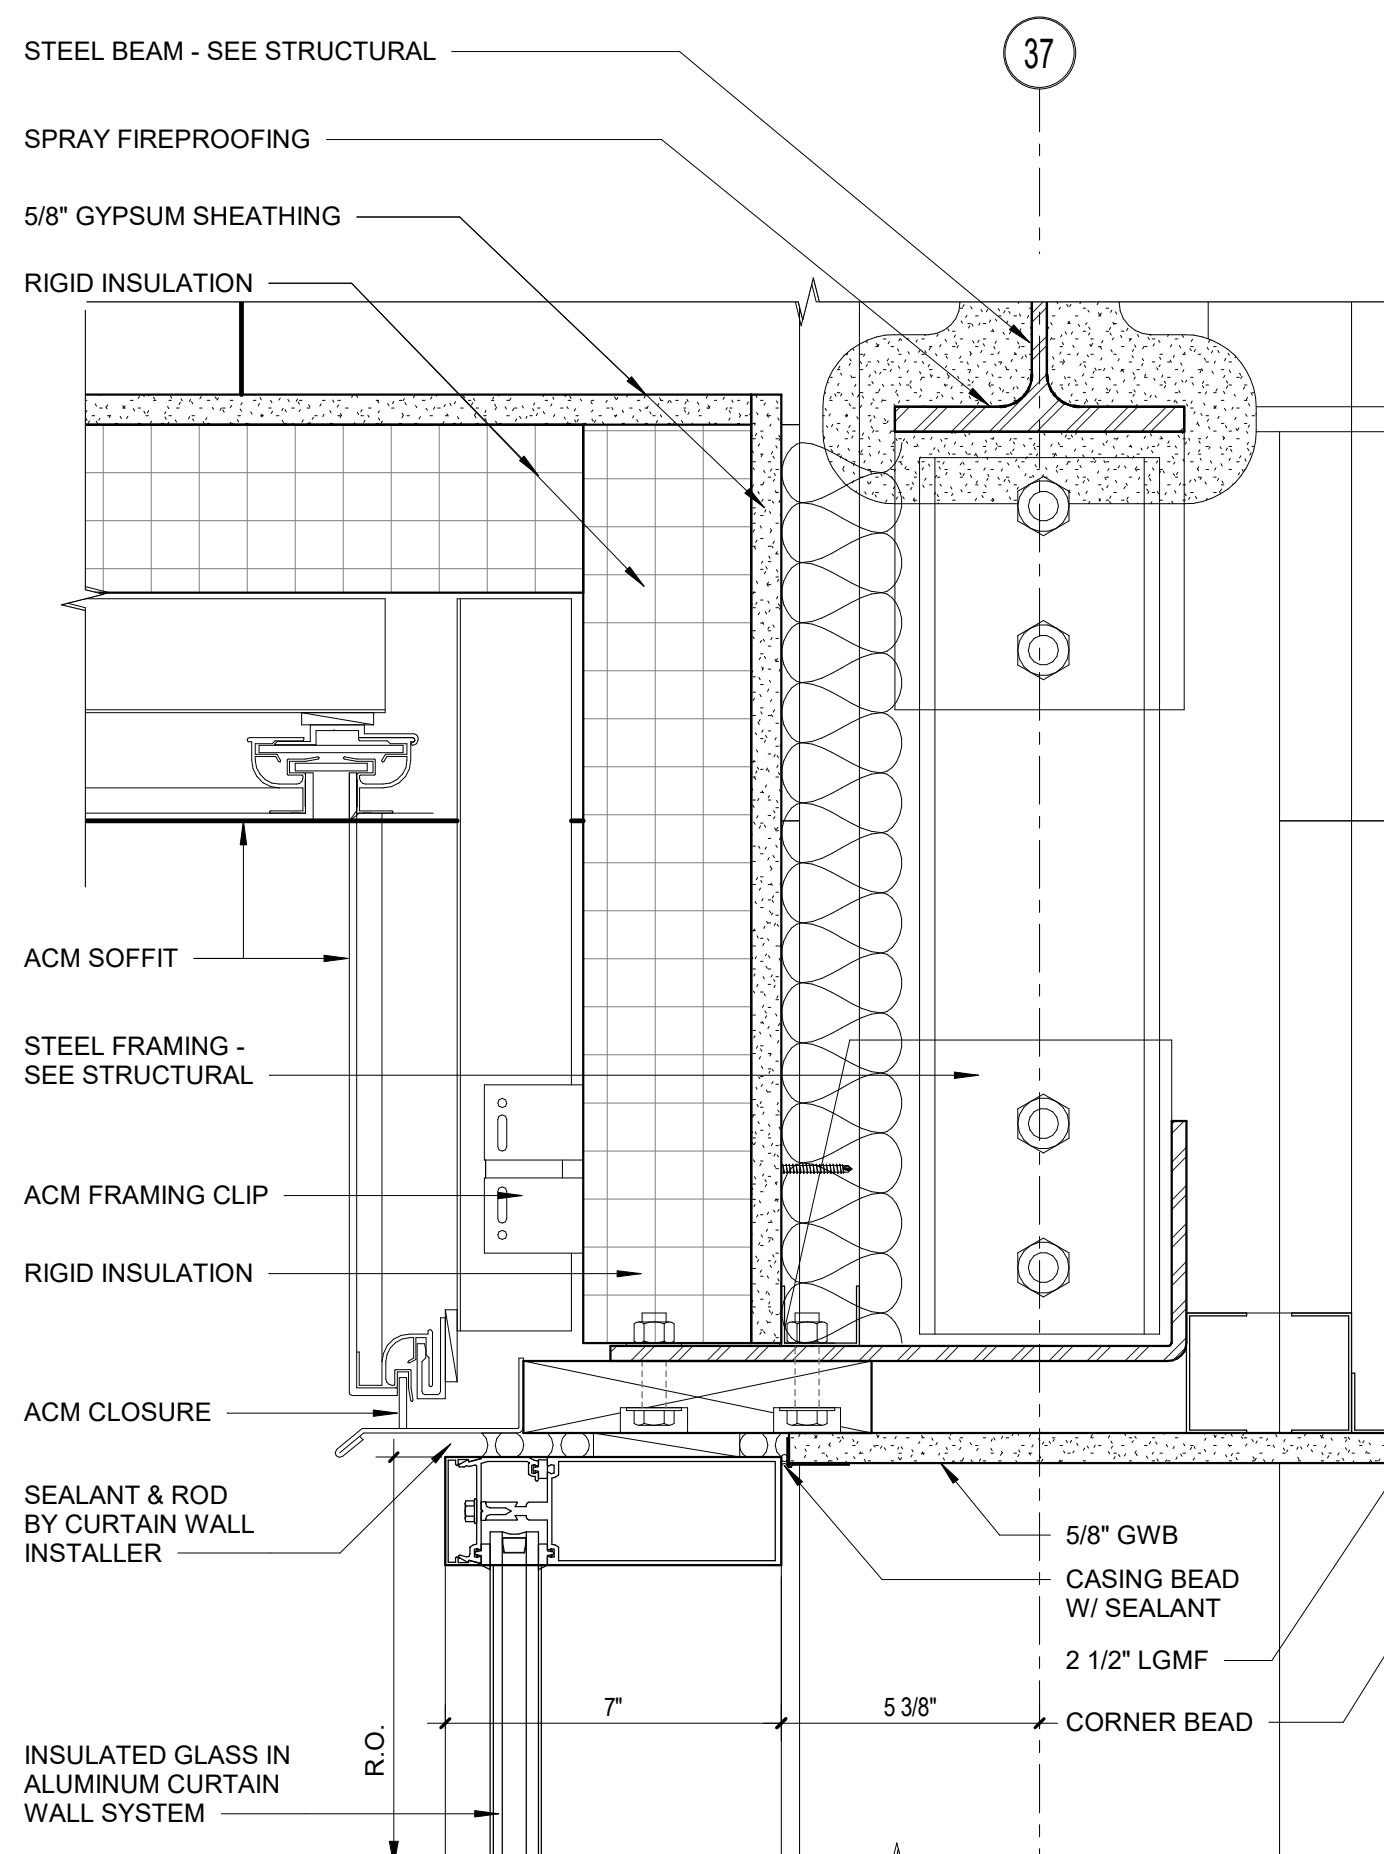


9 CURTAIN WALL HEAD DETAIL
3" = 1'-0"

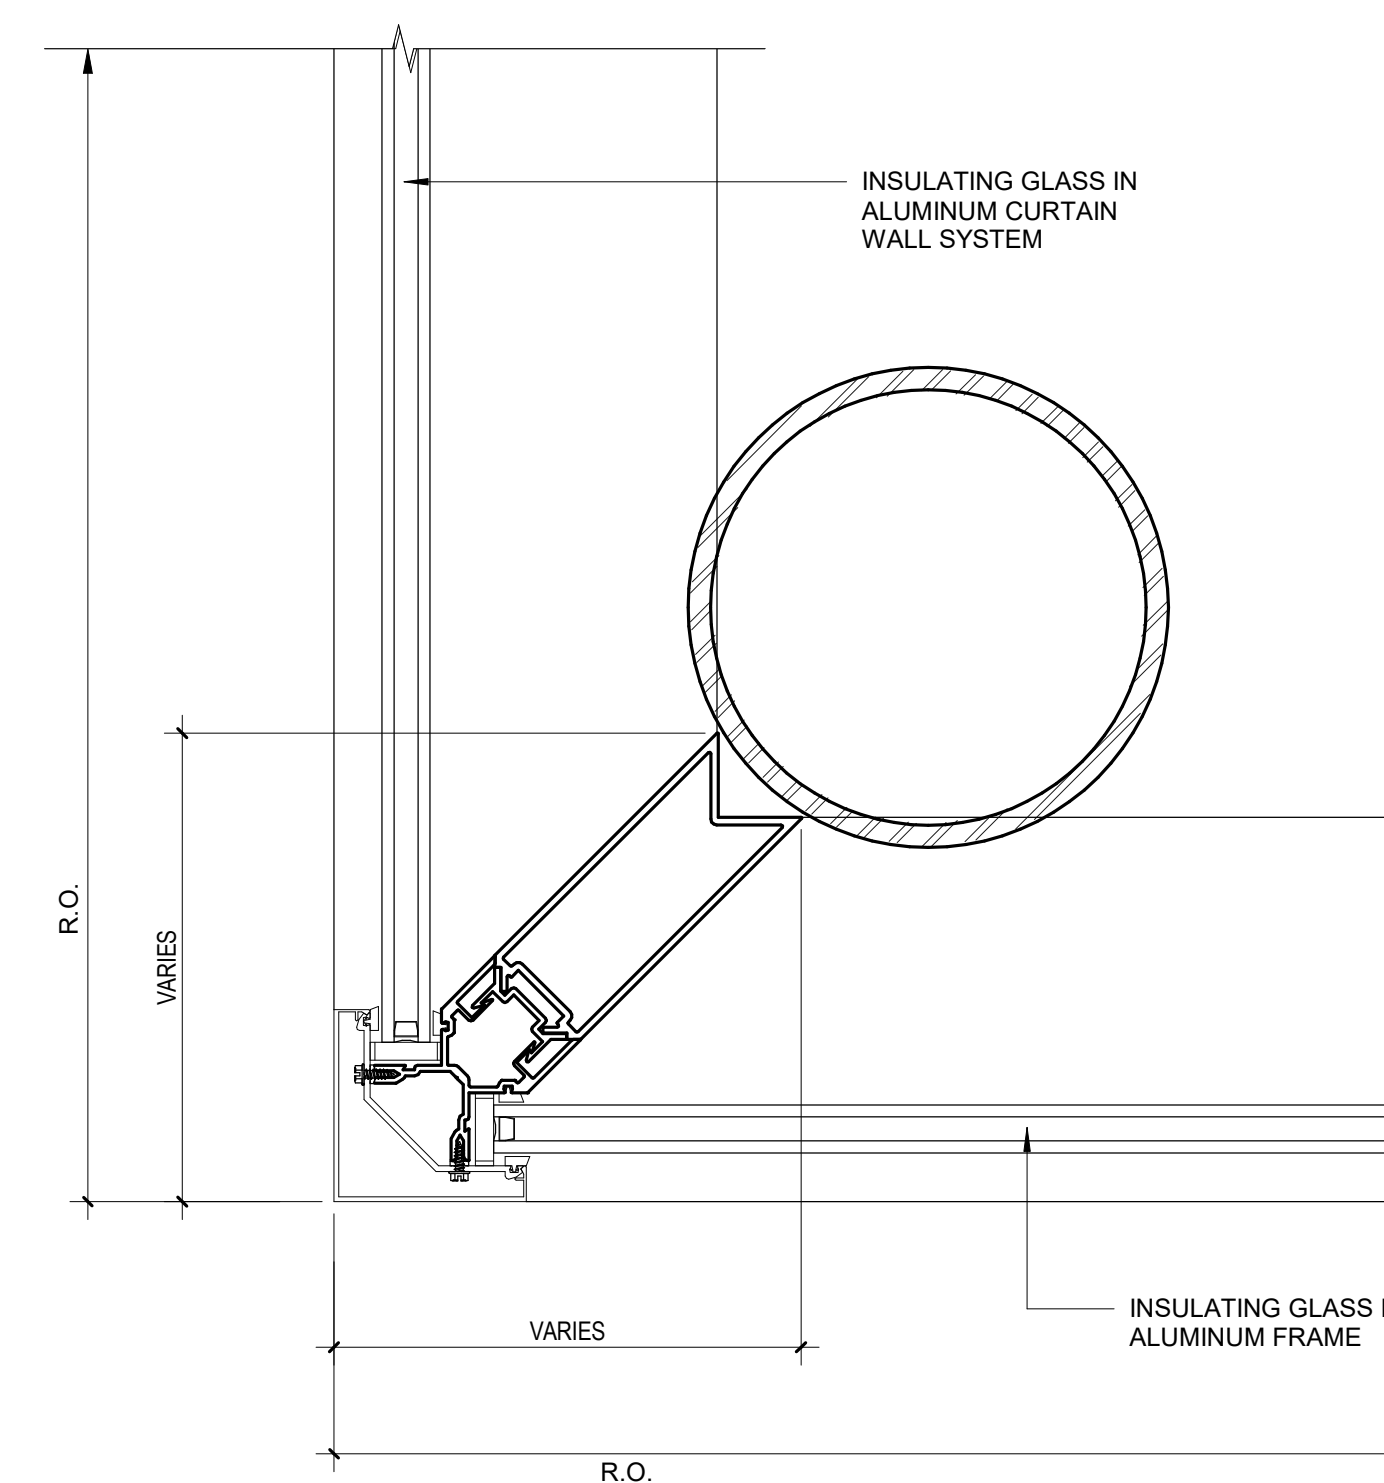


8 CURTAIN WALL JAMB DETAIL
3" = 1'-0"

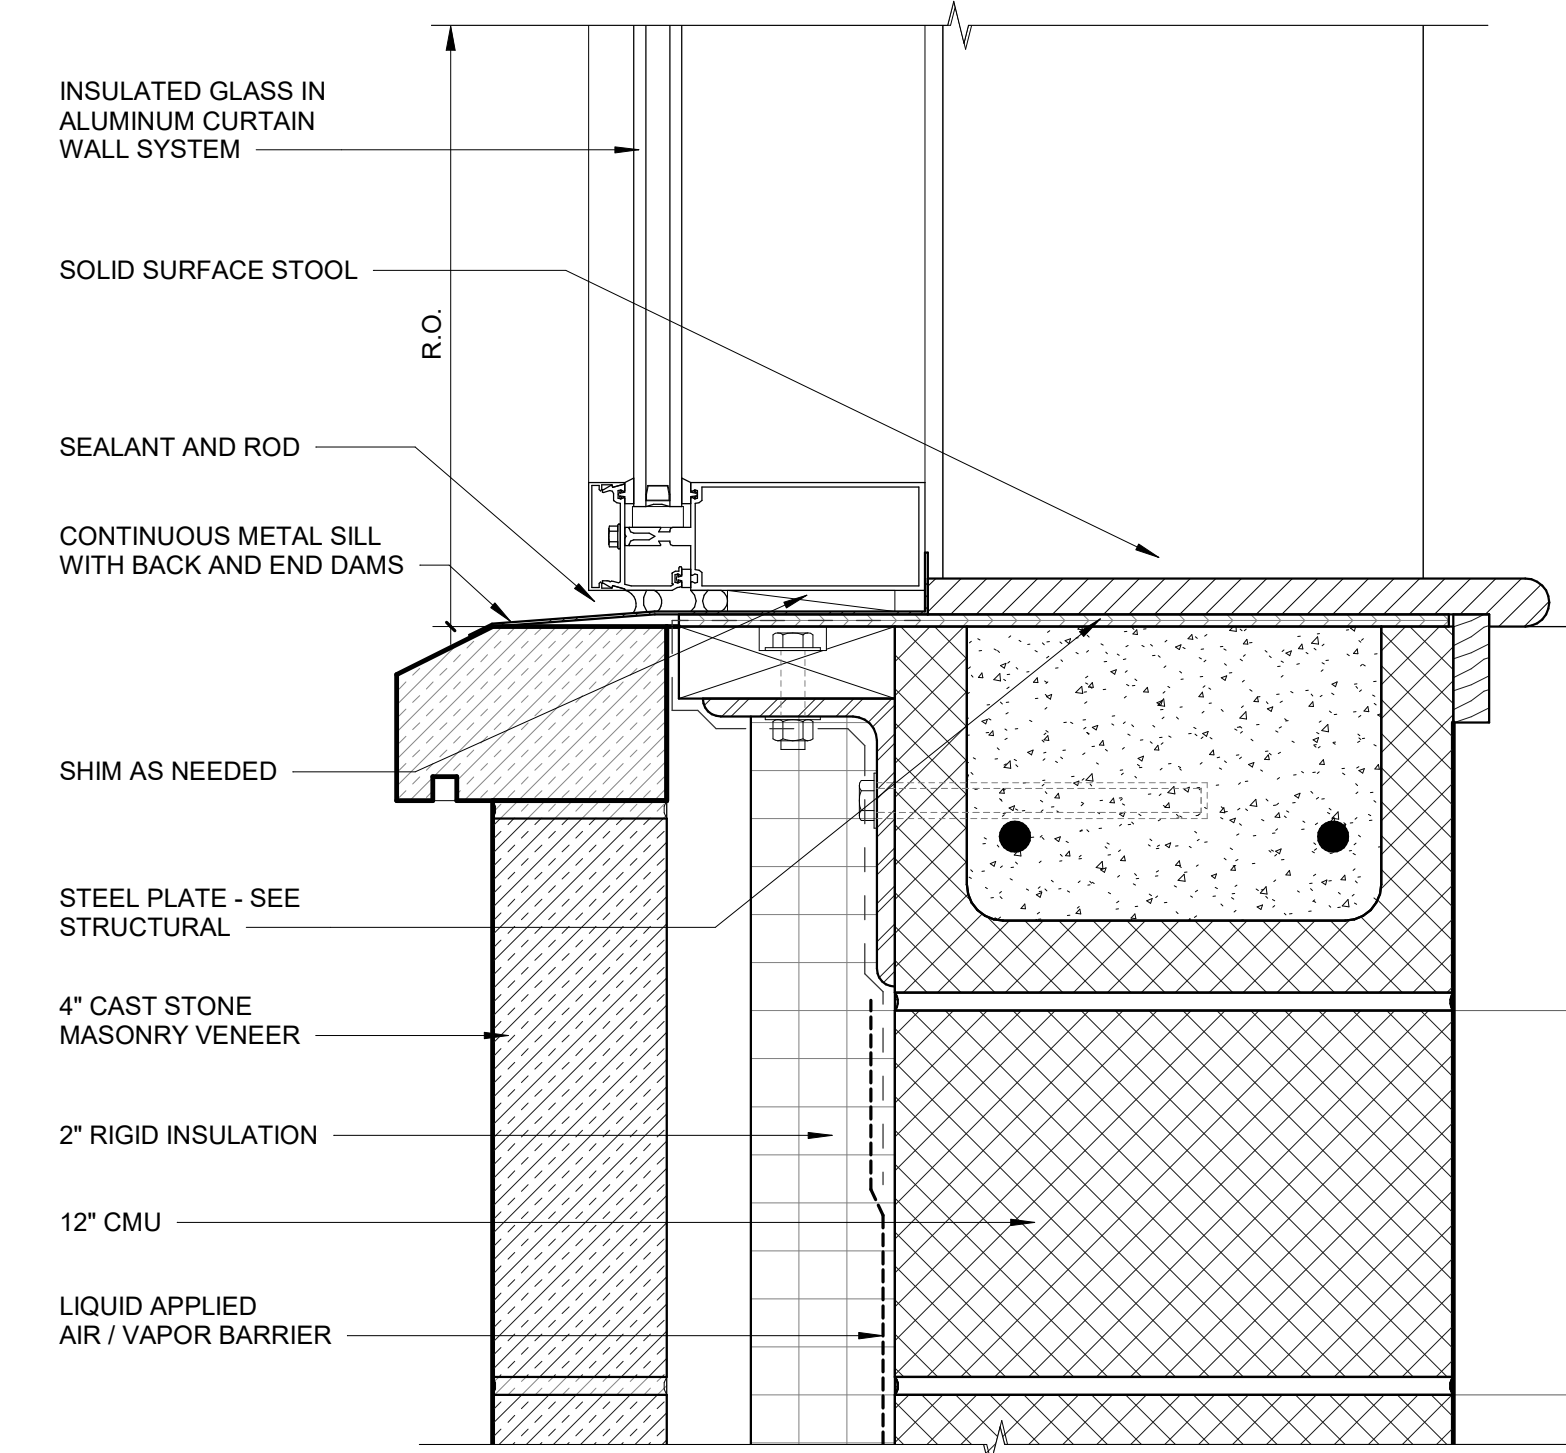


7 CURTAIN WALL SILL DETAIL
3" = 1'-0"

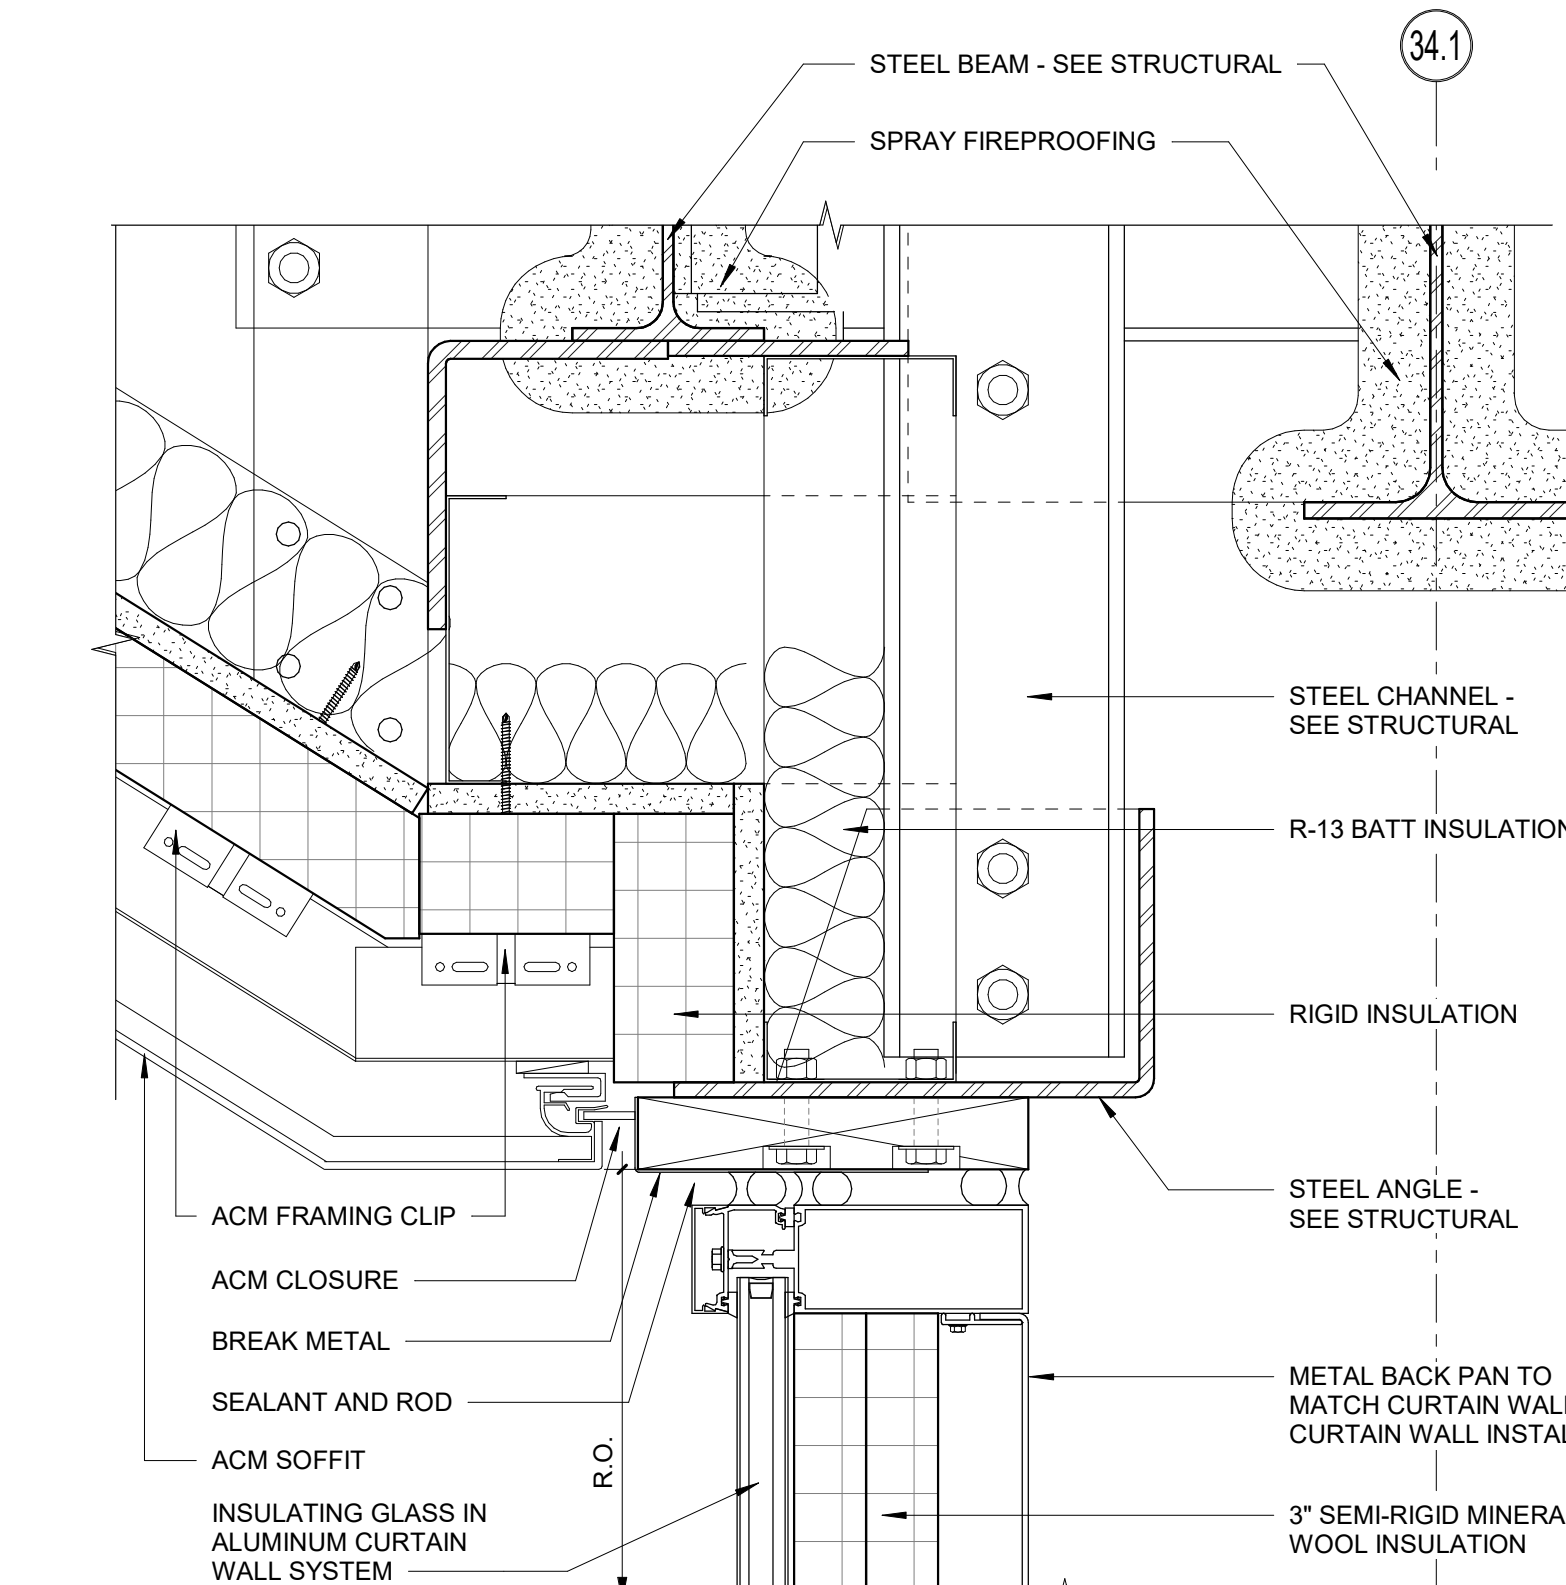


6 CURTAIN WALL HEAD DETAIL
3" = 1'-0"

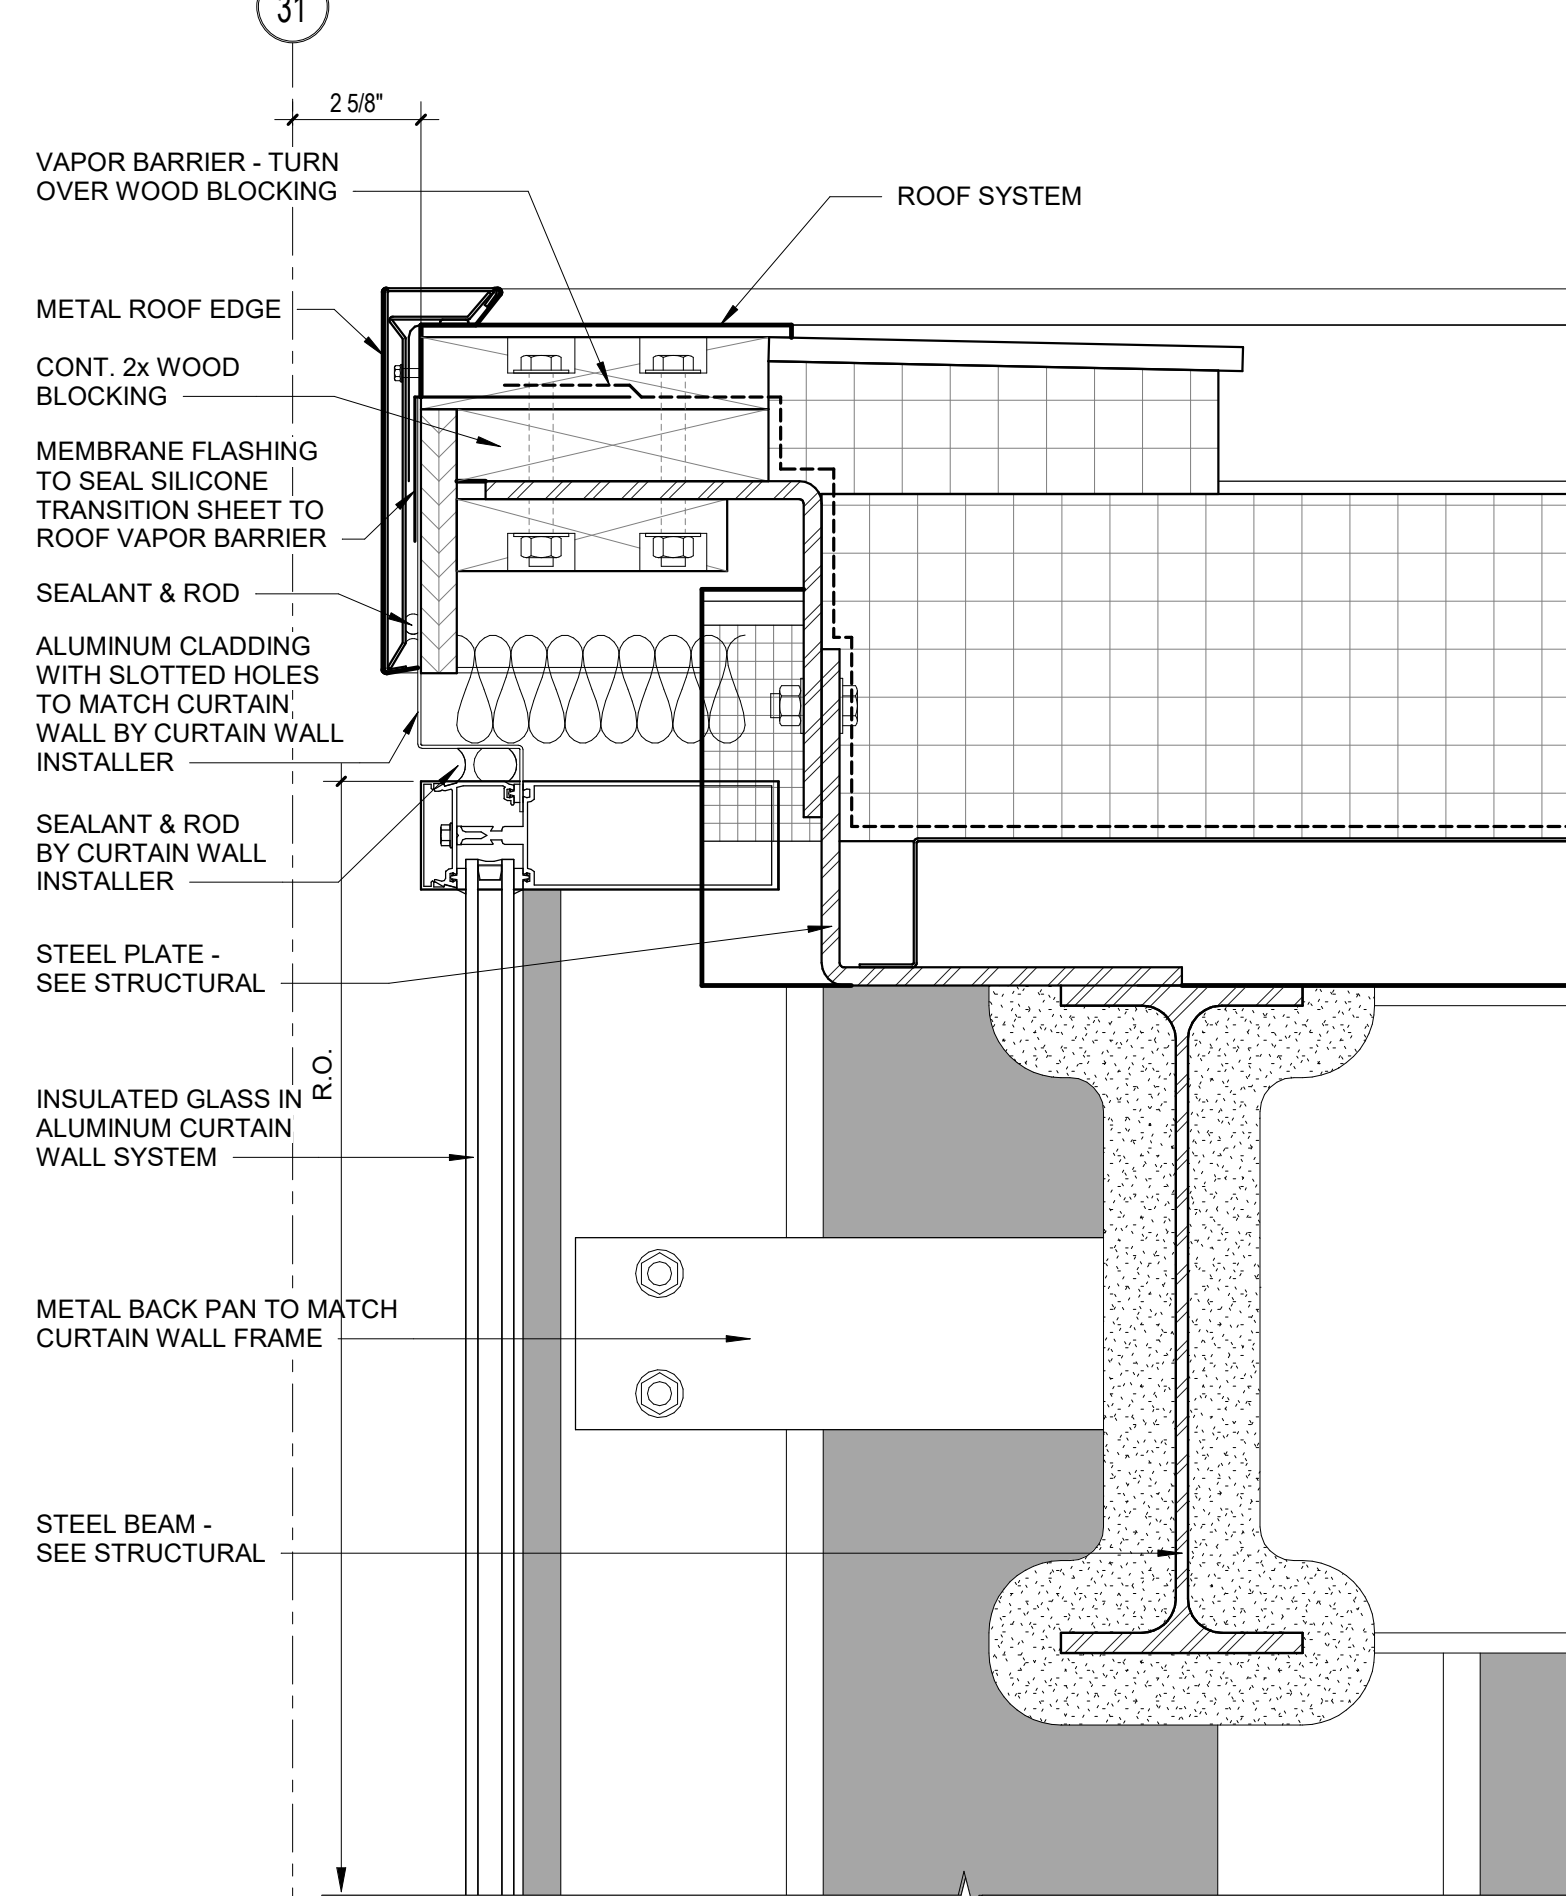


5 CURTAIN WALL HEAD DETAIL
3" = 1'-0"

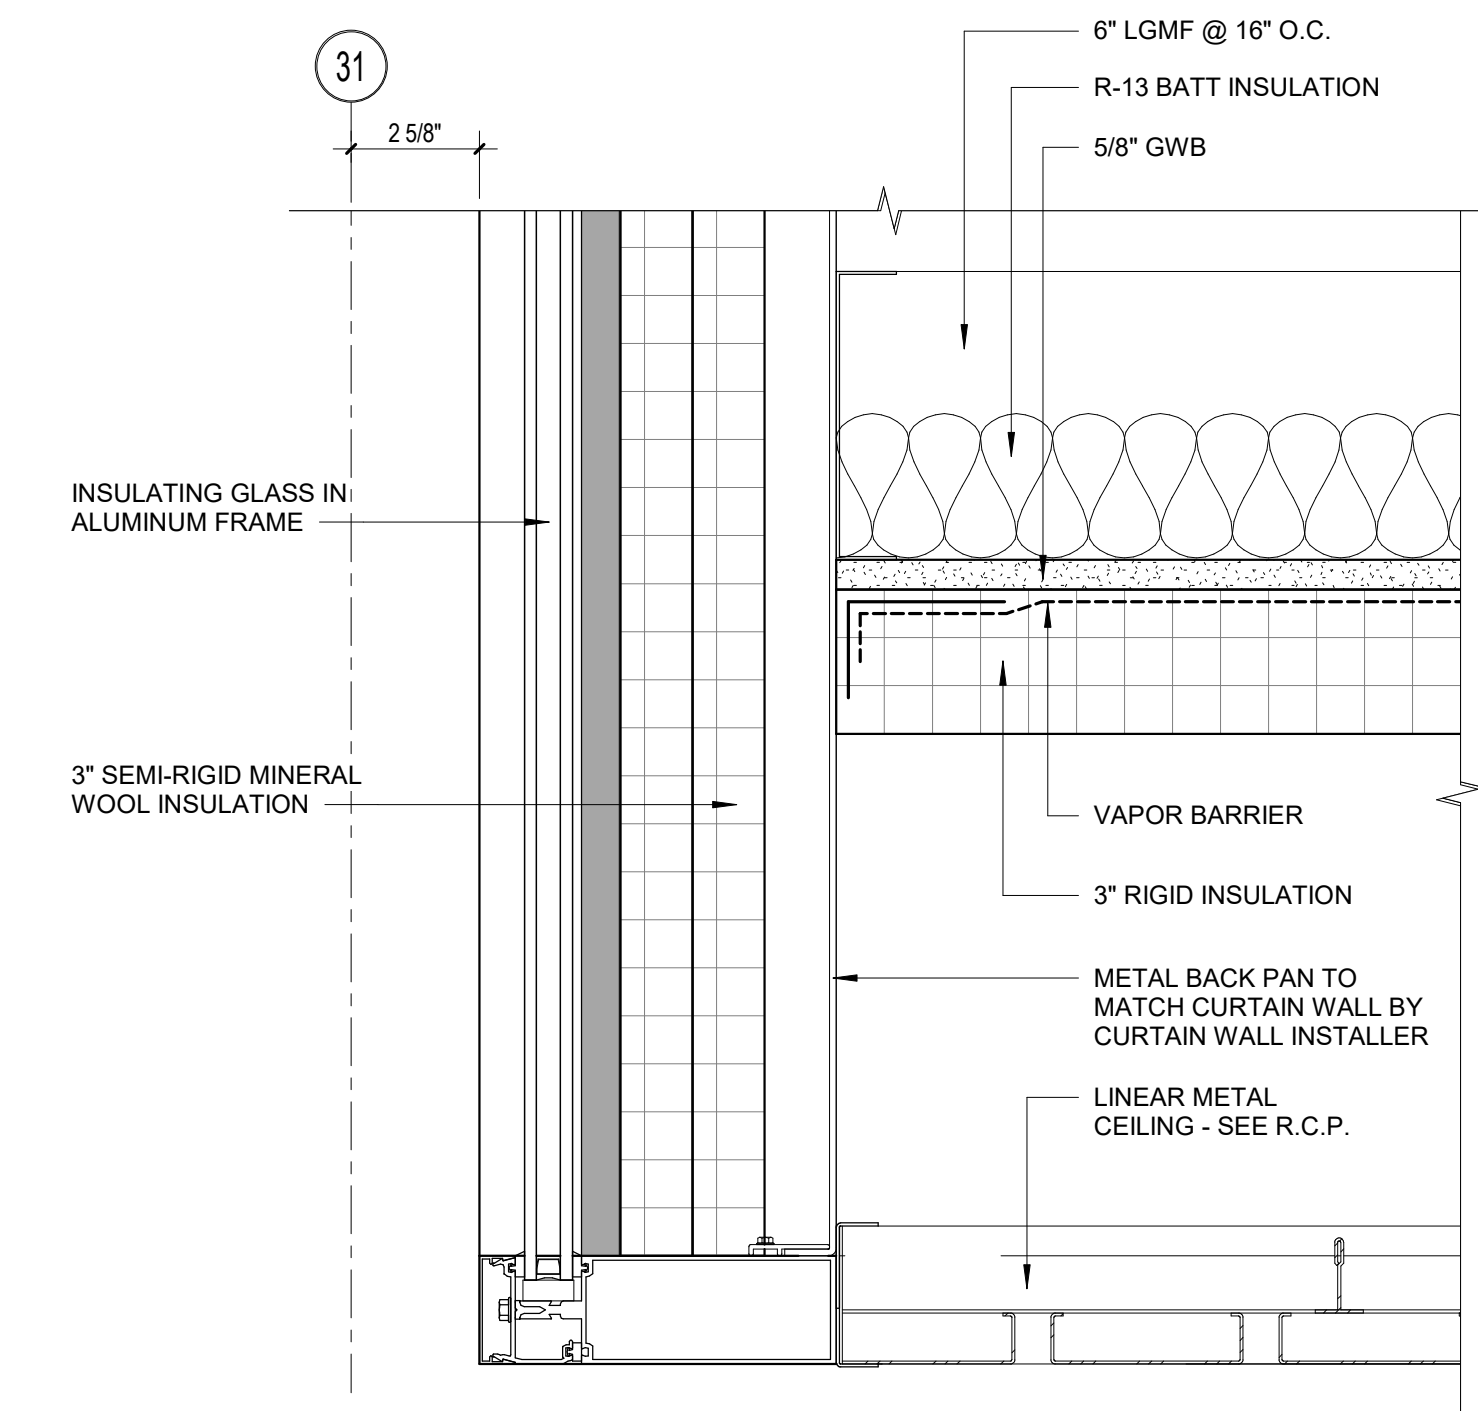


4 CURTAIN WALL SILL DETAIL
3" = 1'-0"

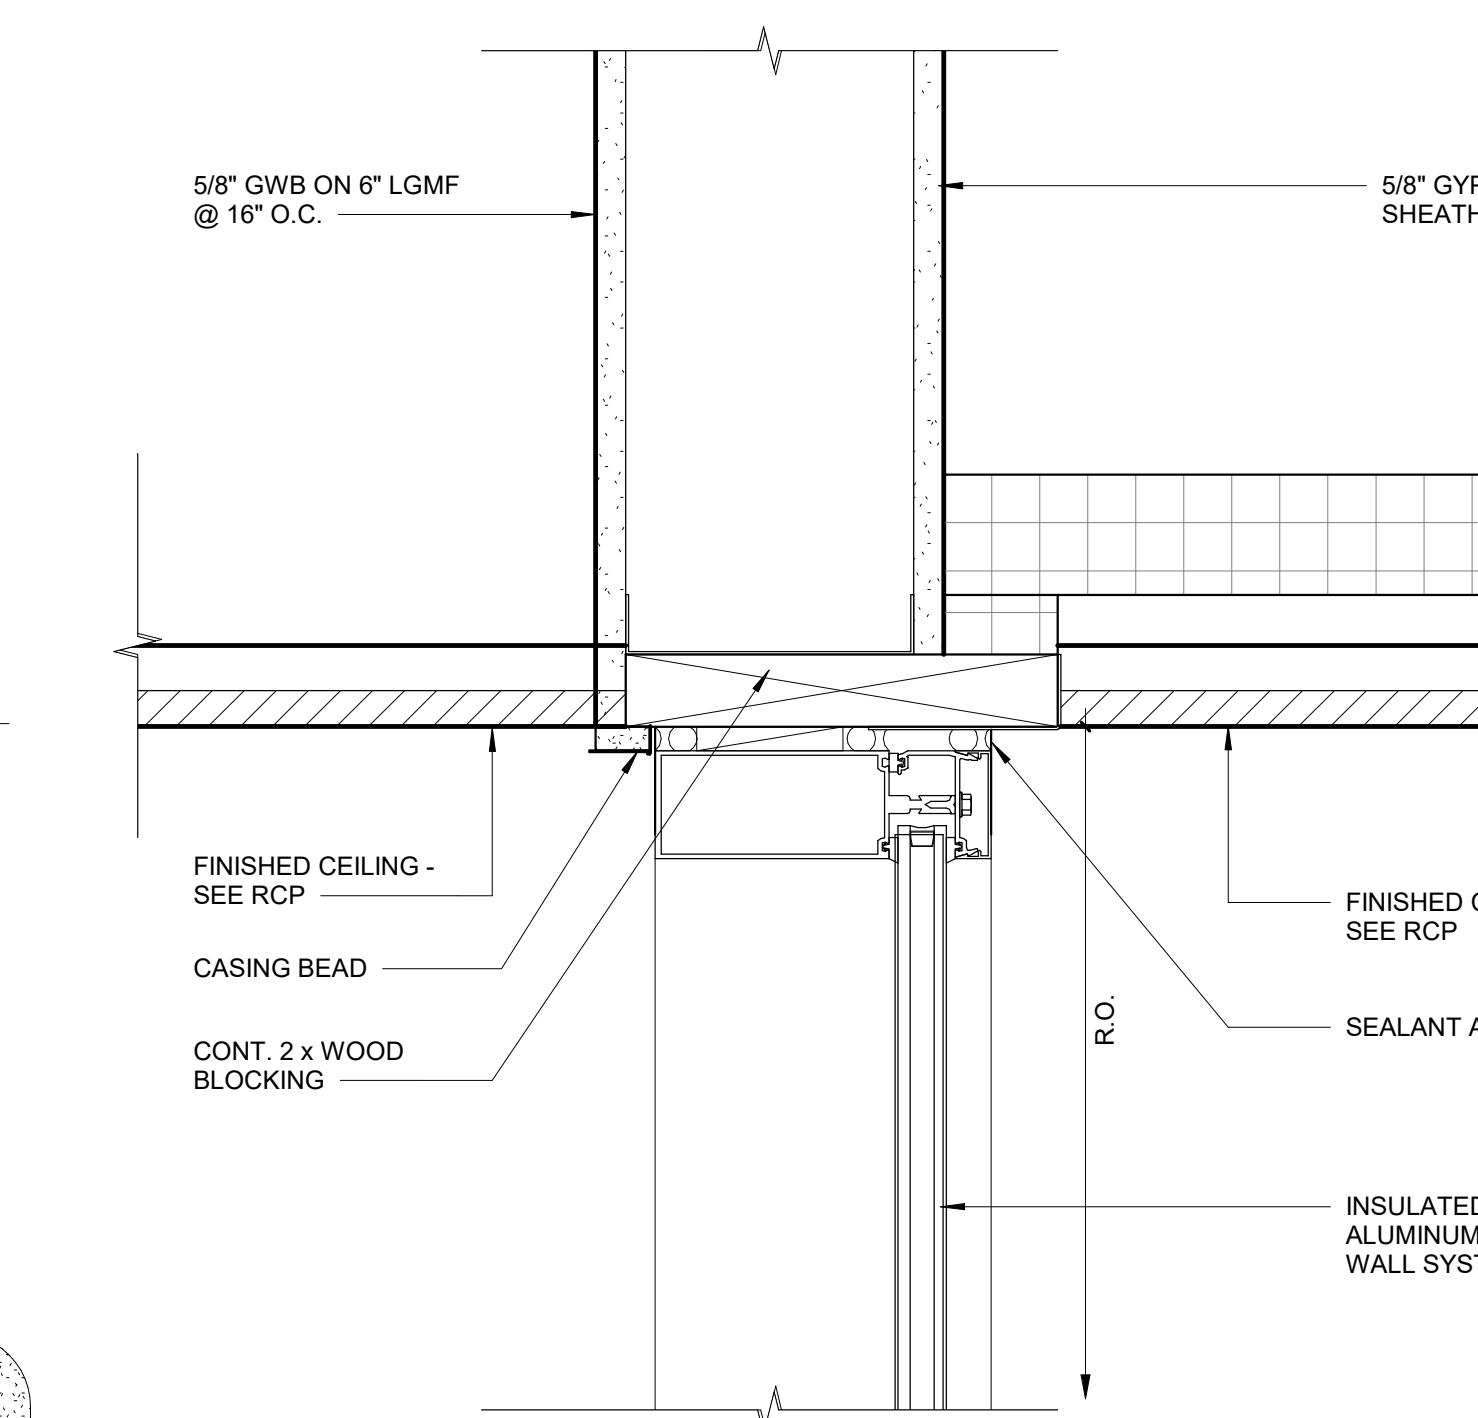

3 CURTAIN WALL HEAD DETAIL
3" = 1'-0"

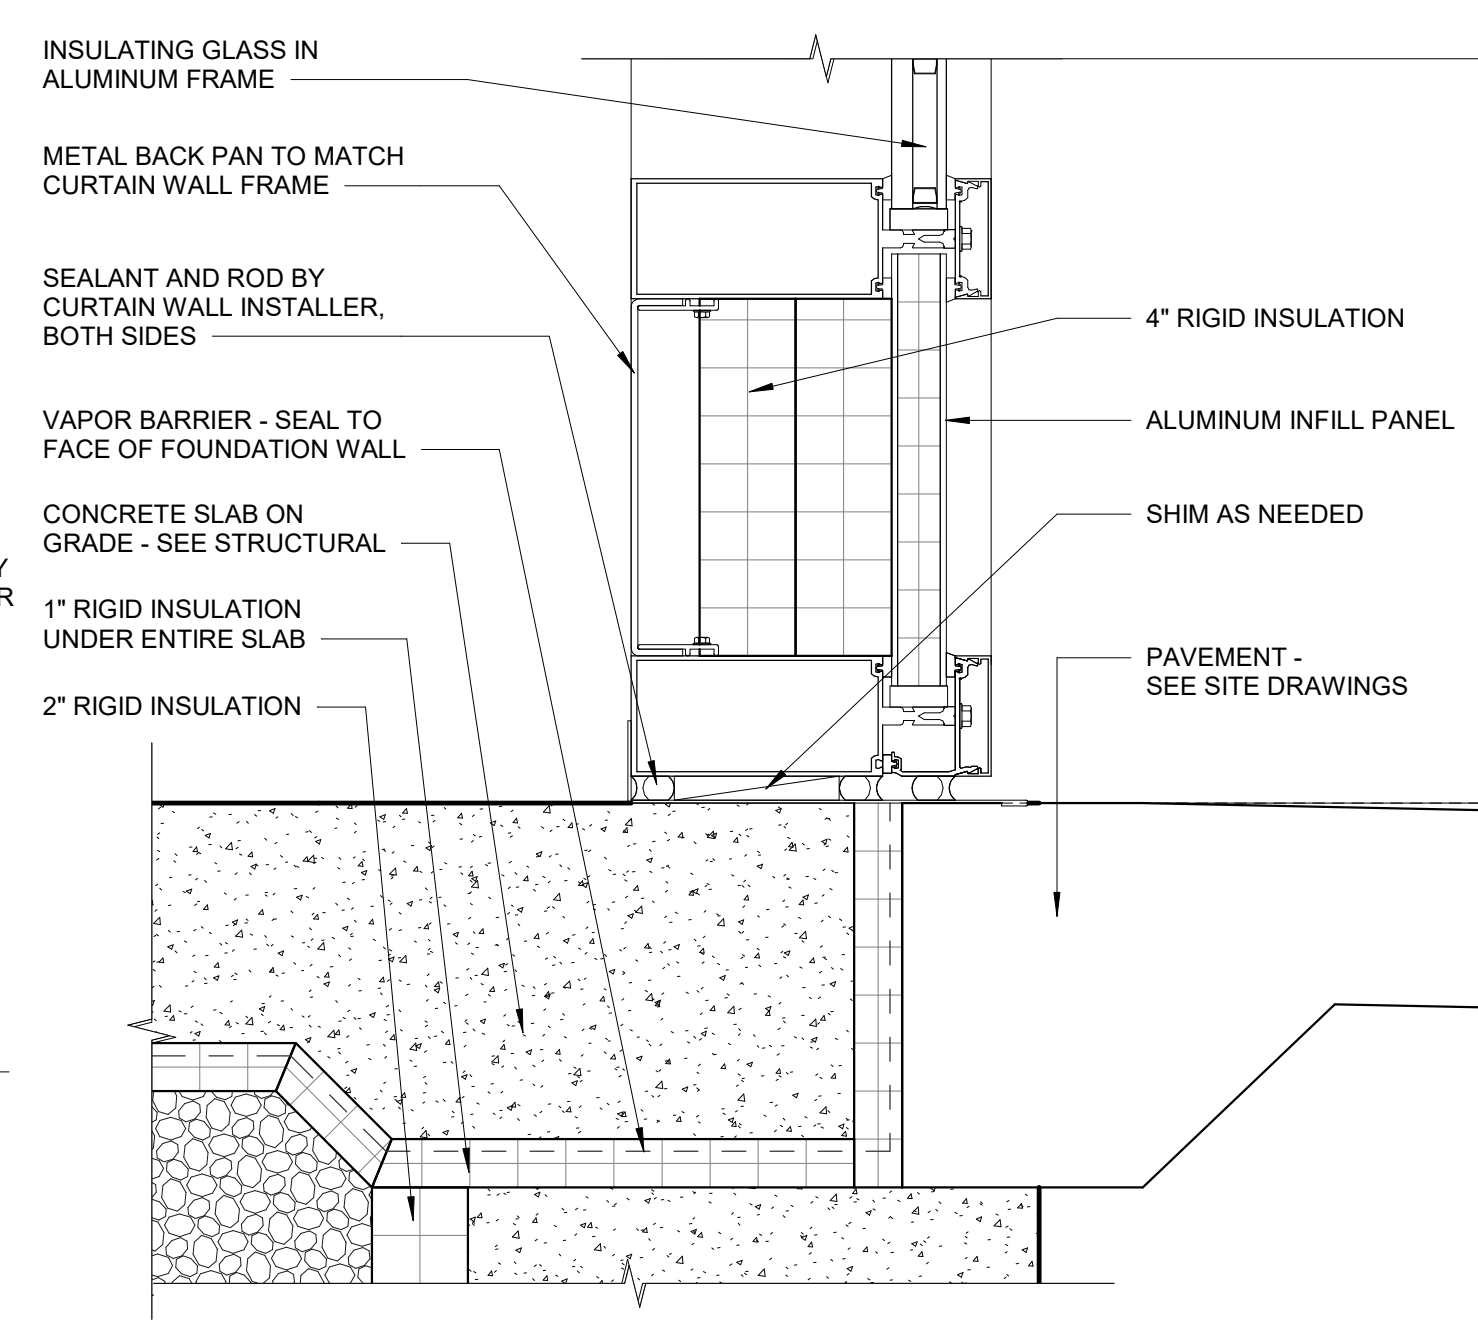

2 CURTAIN WALL SILL DETAIL
3" = 1'-0"

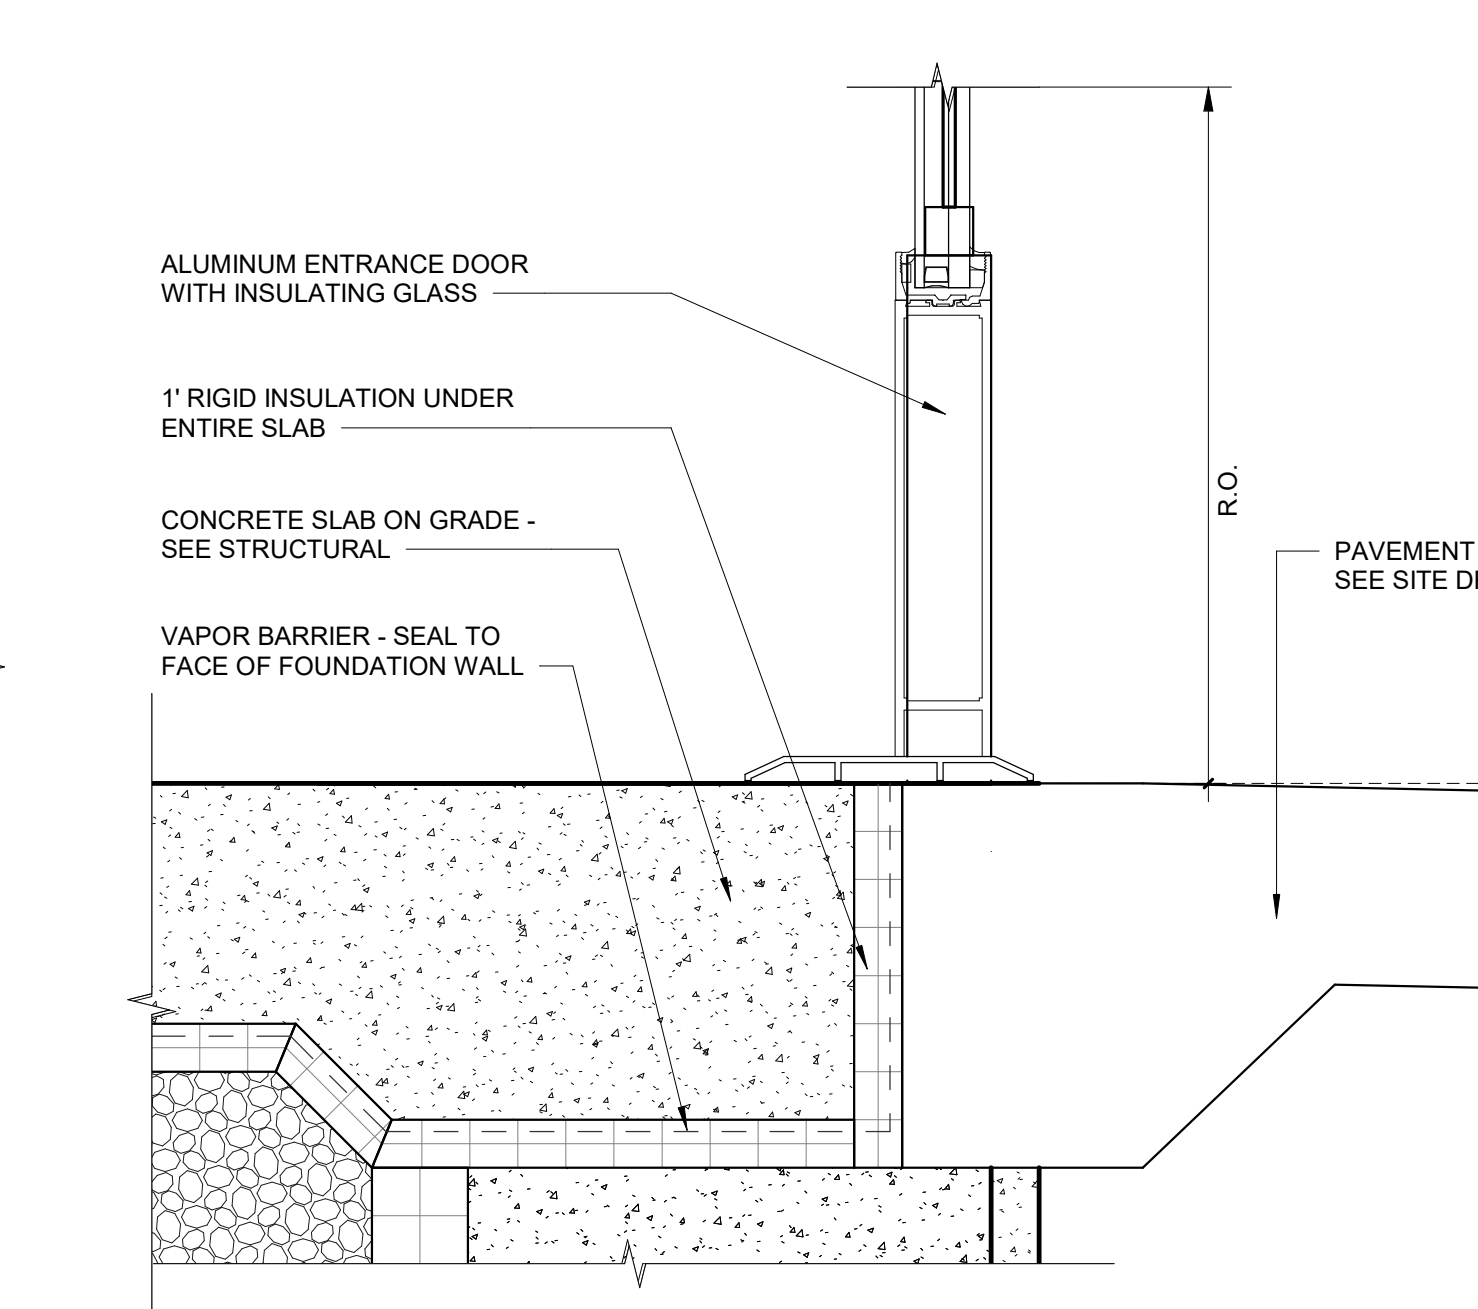


1 CURTAIN WALL SILL DETAIL
3" = 1'-0"

© COPYRIGHT 2023 DRUMME ROSANE ANDERSON, INC.


MSBA 90% CD
SUBMISSION

May 12TH, 2023

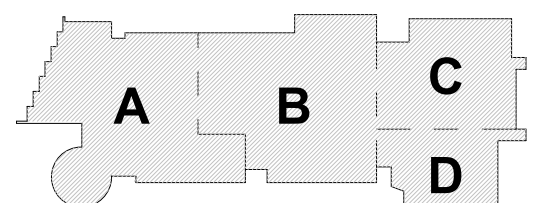


KEY PLAN

PROJECT NORTH

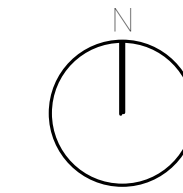

MAGNETIC NORTH

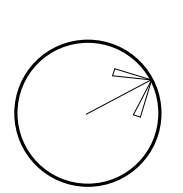

**CURTAIN WALL
DETAILS**

Scale: 3" = 1'-0"


Job No.: 20202

Drawn By: DRA


Date: May 12TH, 2023

Volume 3 of 4


A6-3-10

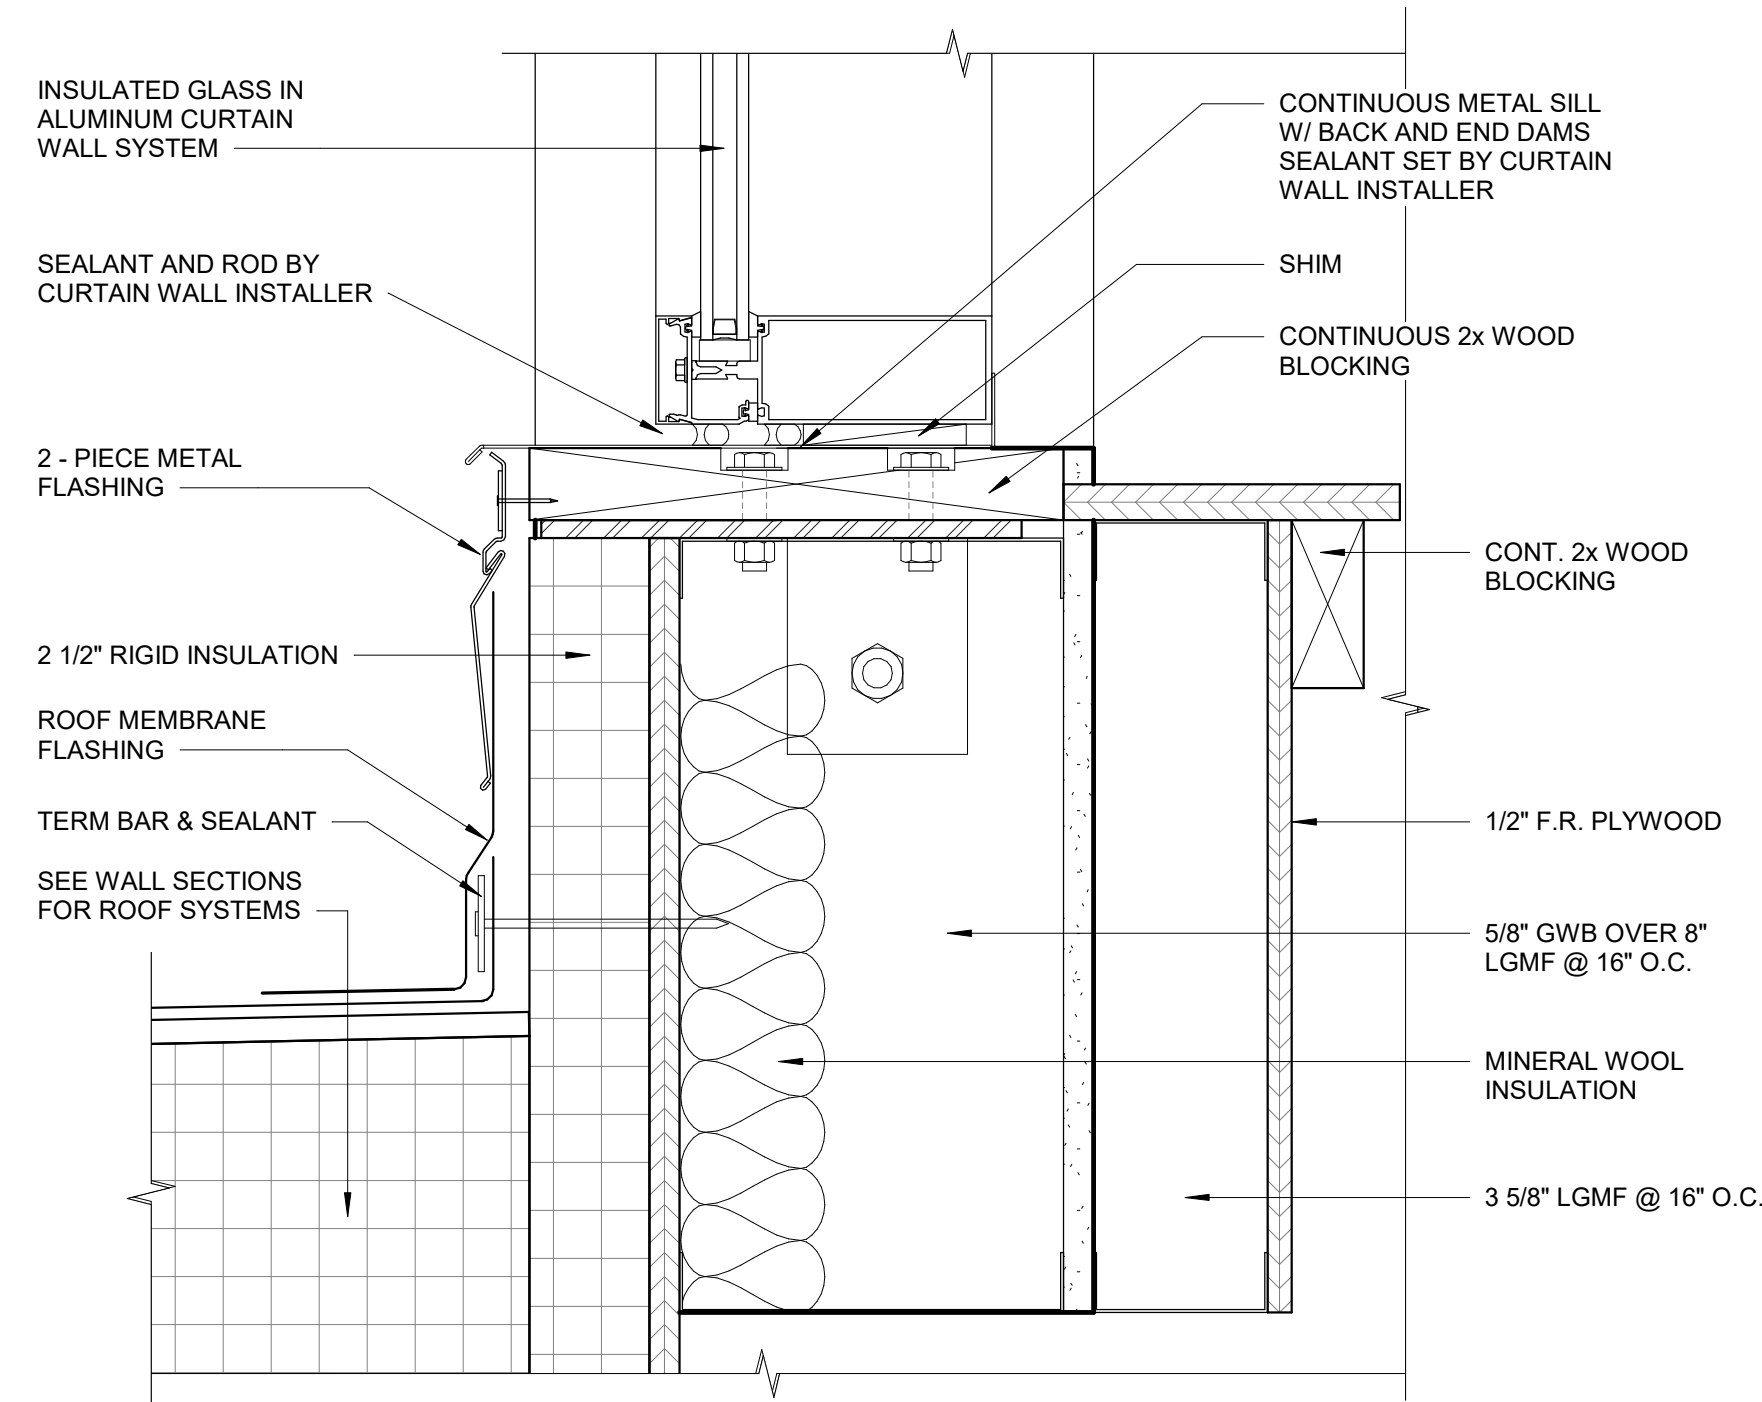


13 CURTAIN WALL SILL DETAIL
3" = 1'-0"

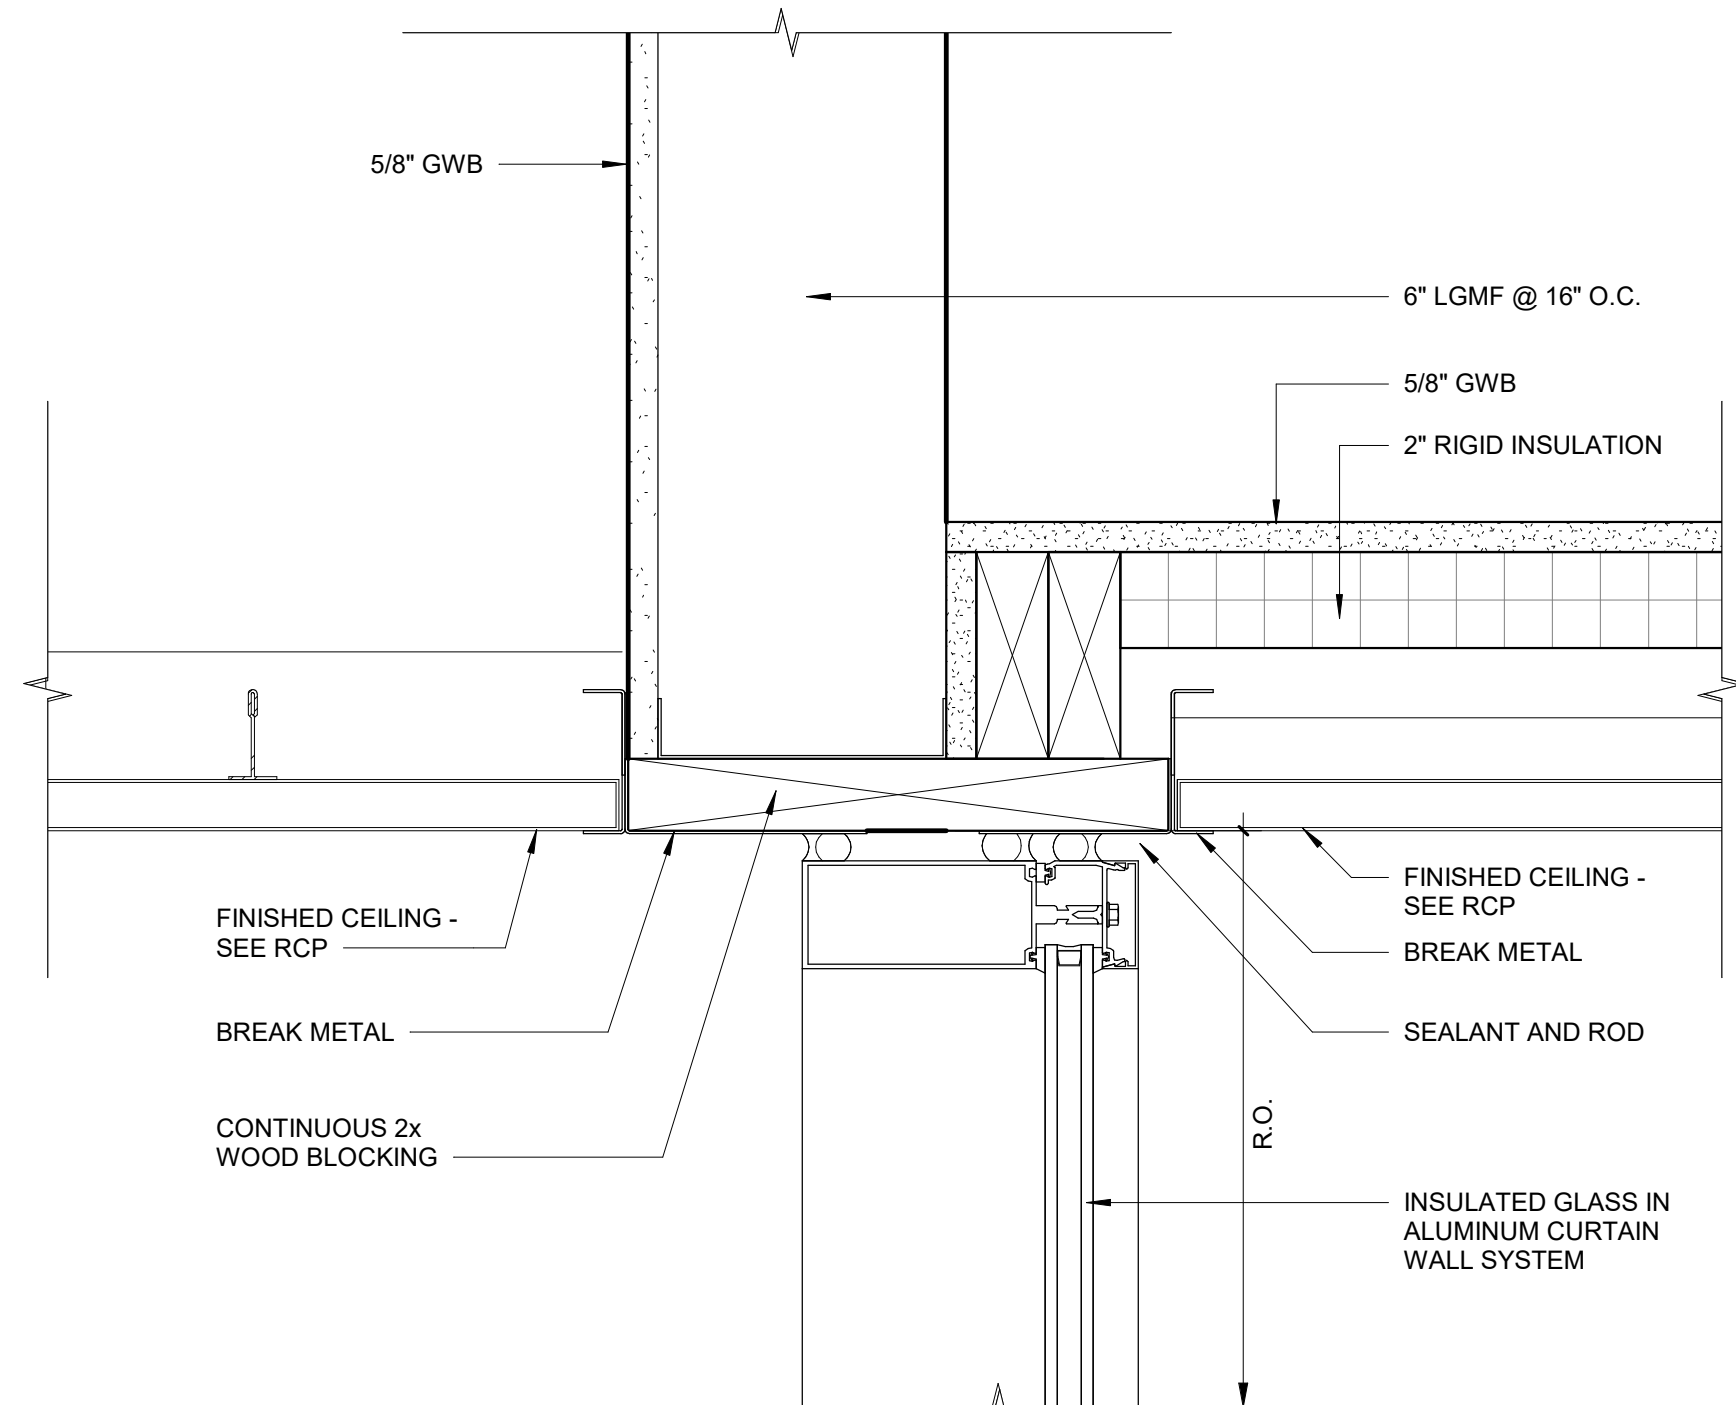


12 CURTAIN WALL HEAD DETAIL
3" = 1'-0"

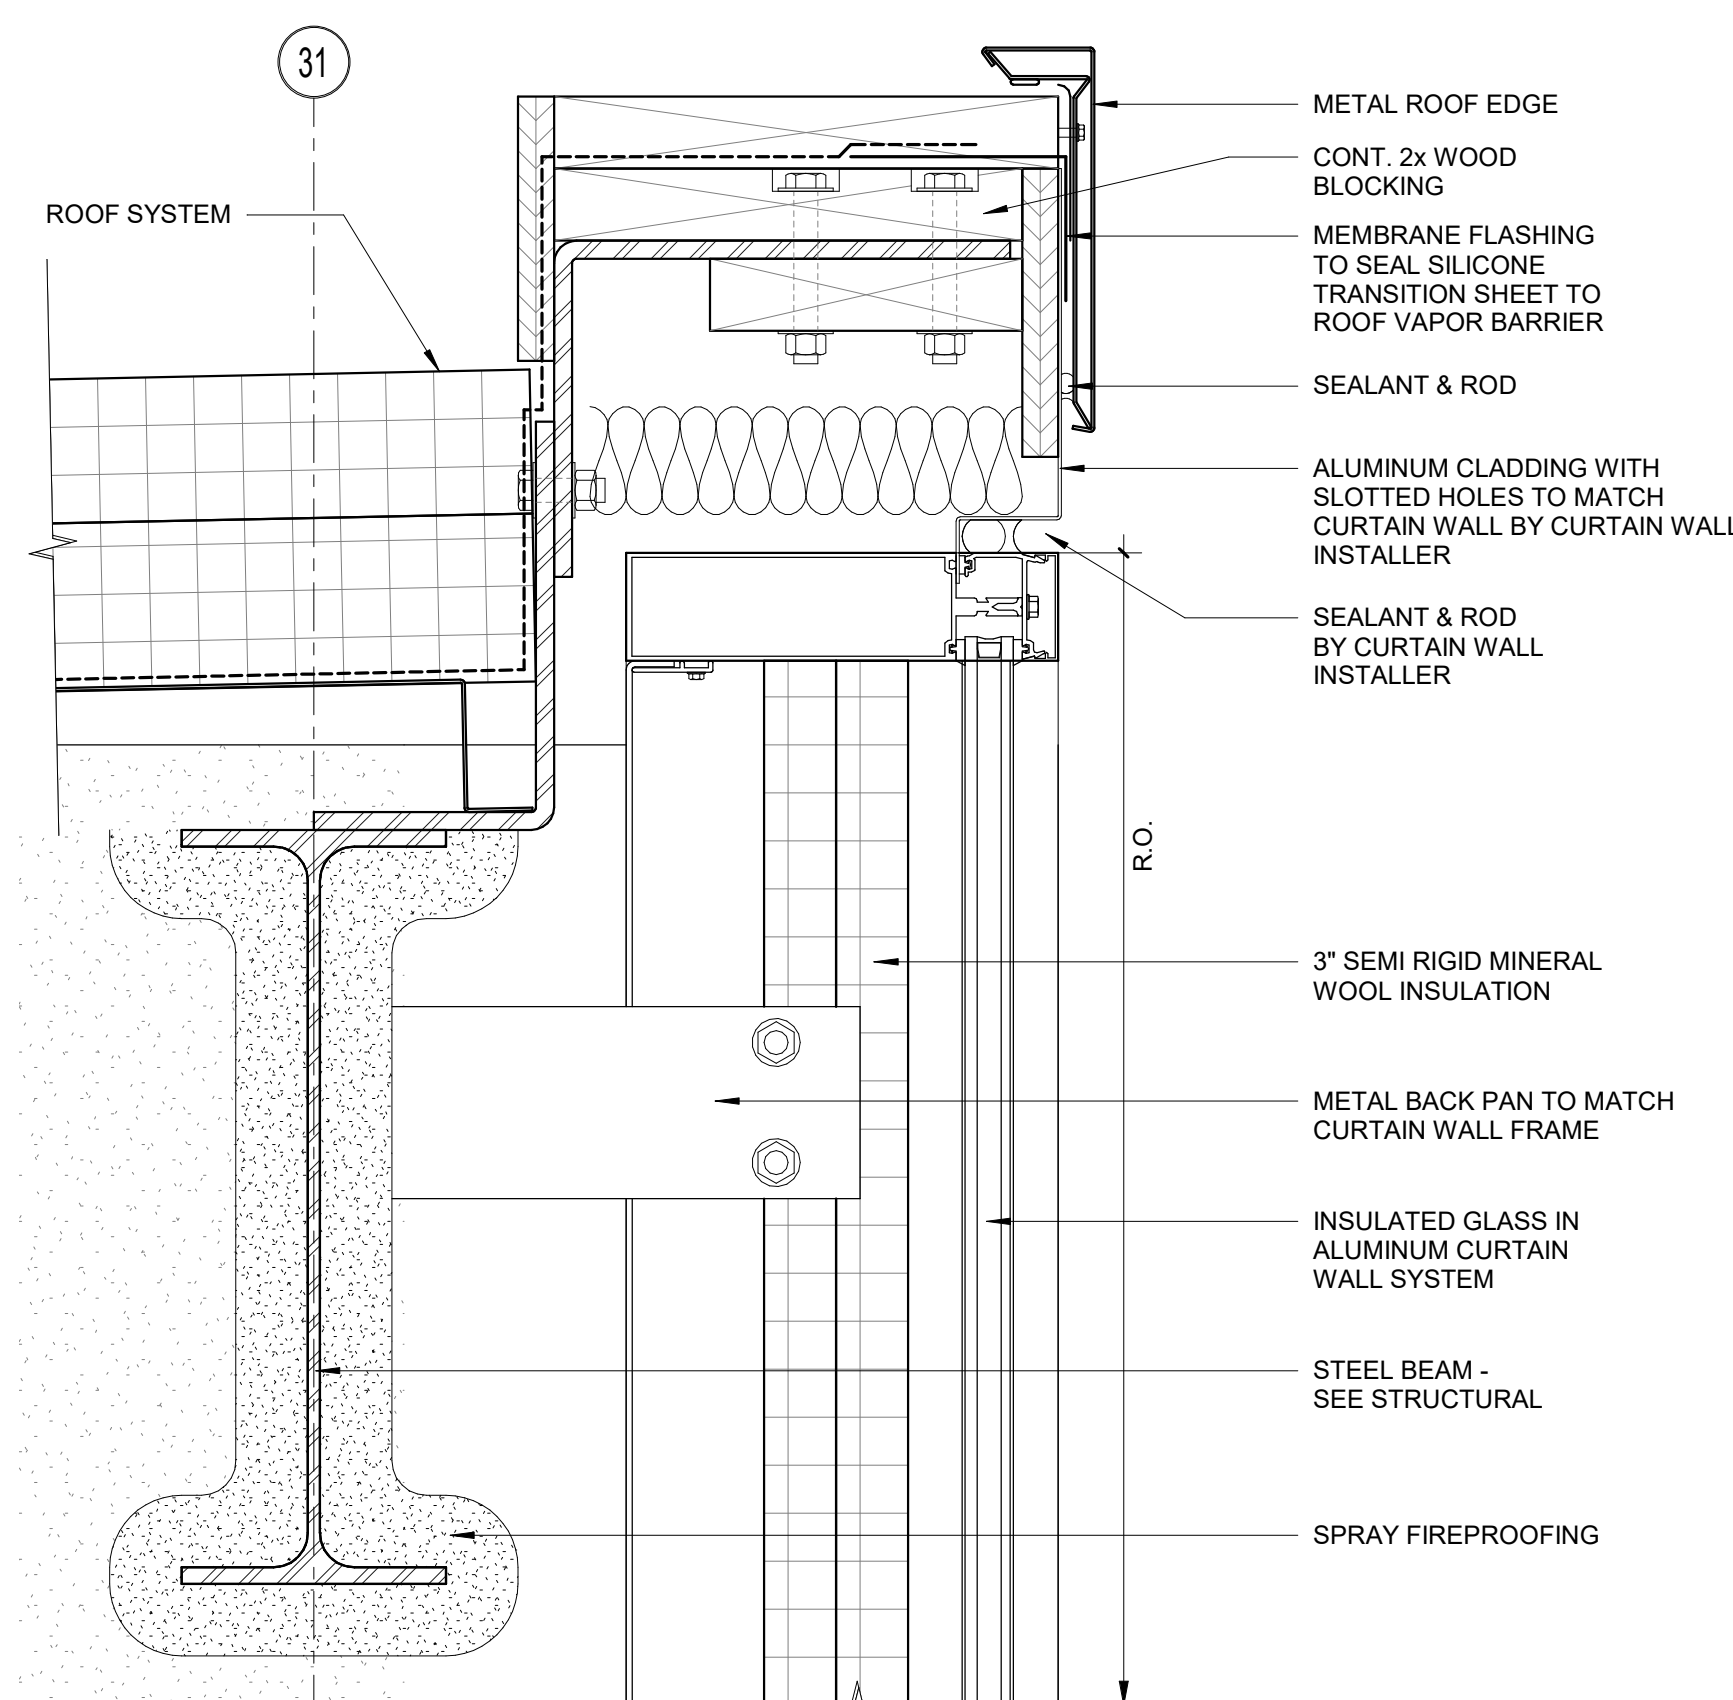


11 CURTAIN WALL HEAD DETAIL
3" = 1'-0"

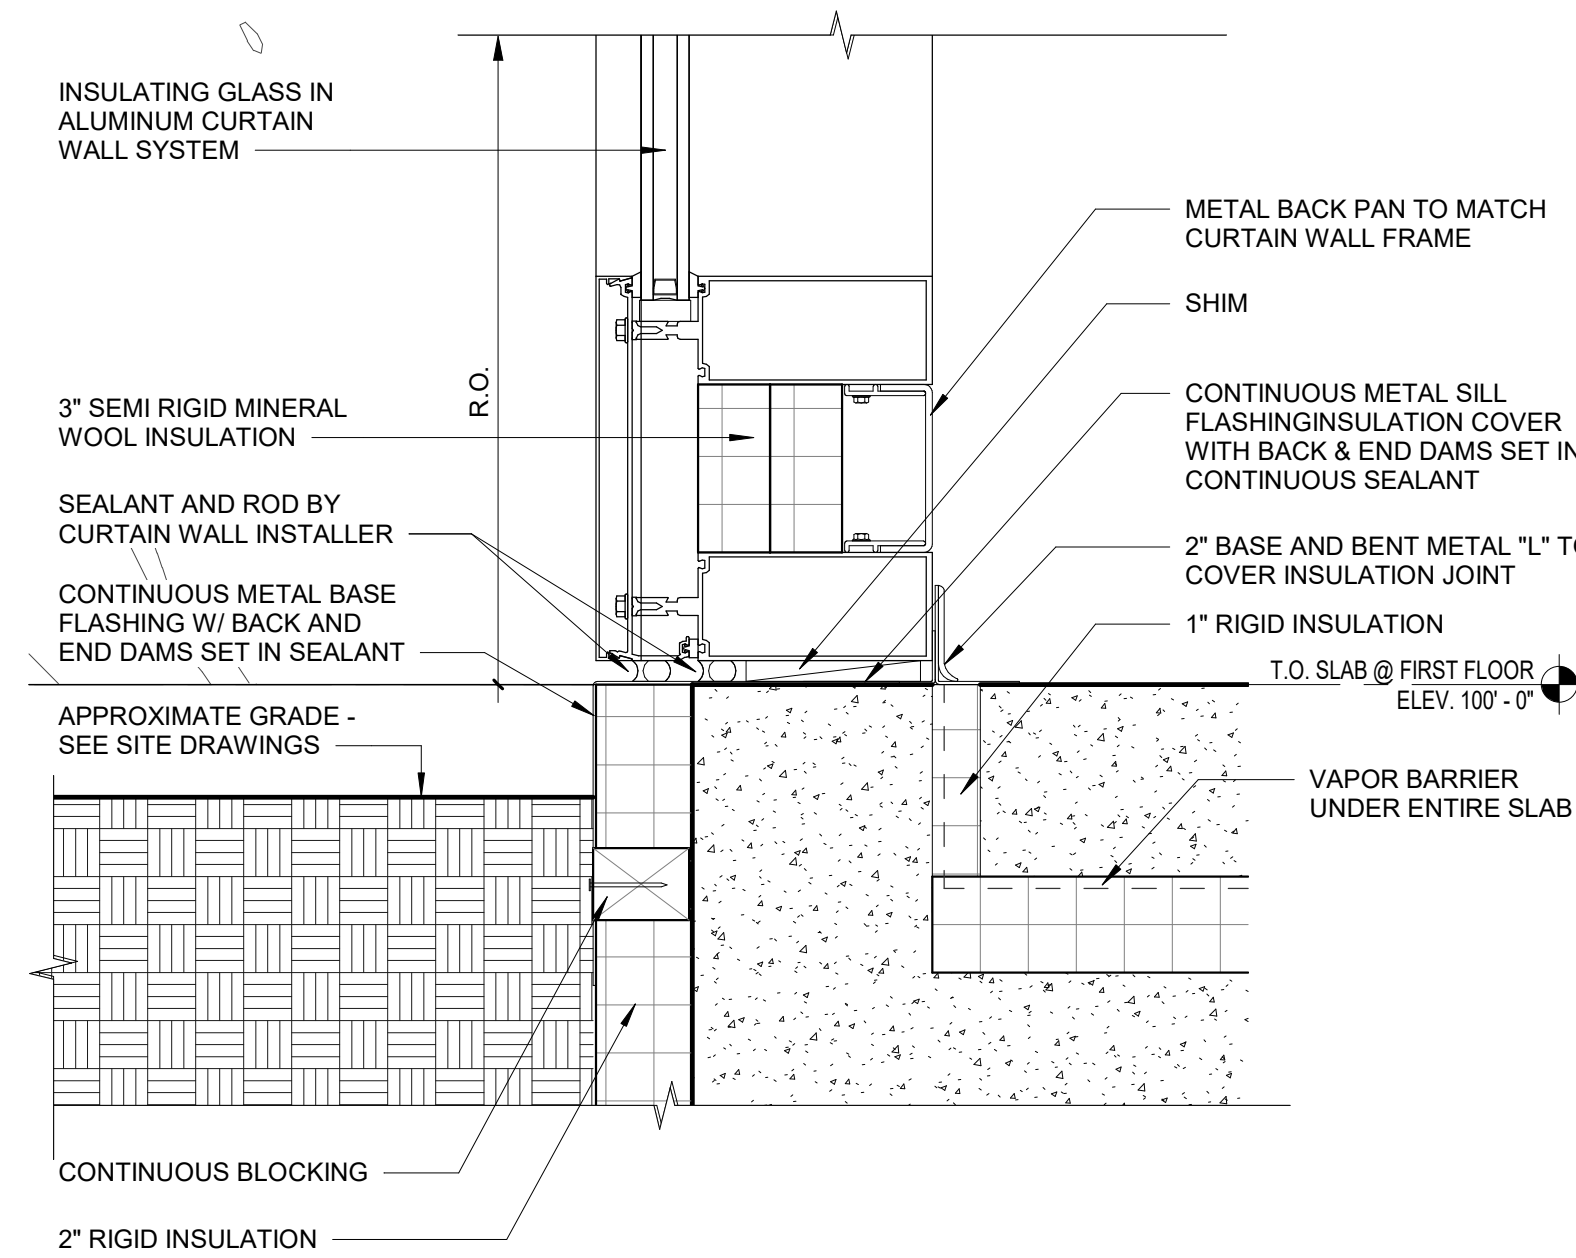


9 CURTAIN WALL SILL DETAIL
3" = 1'-0"

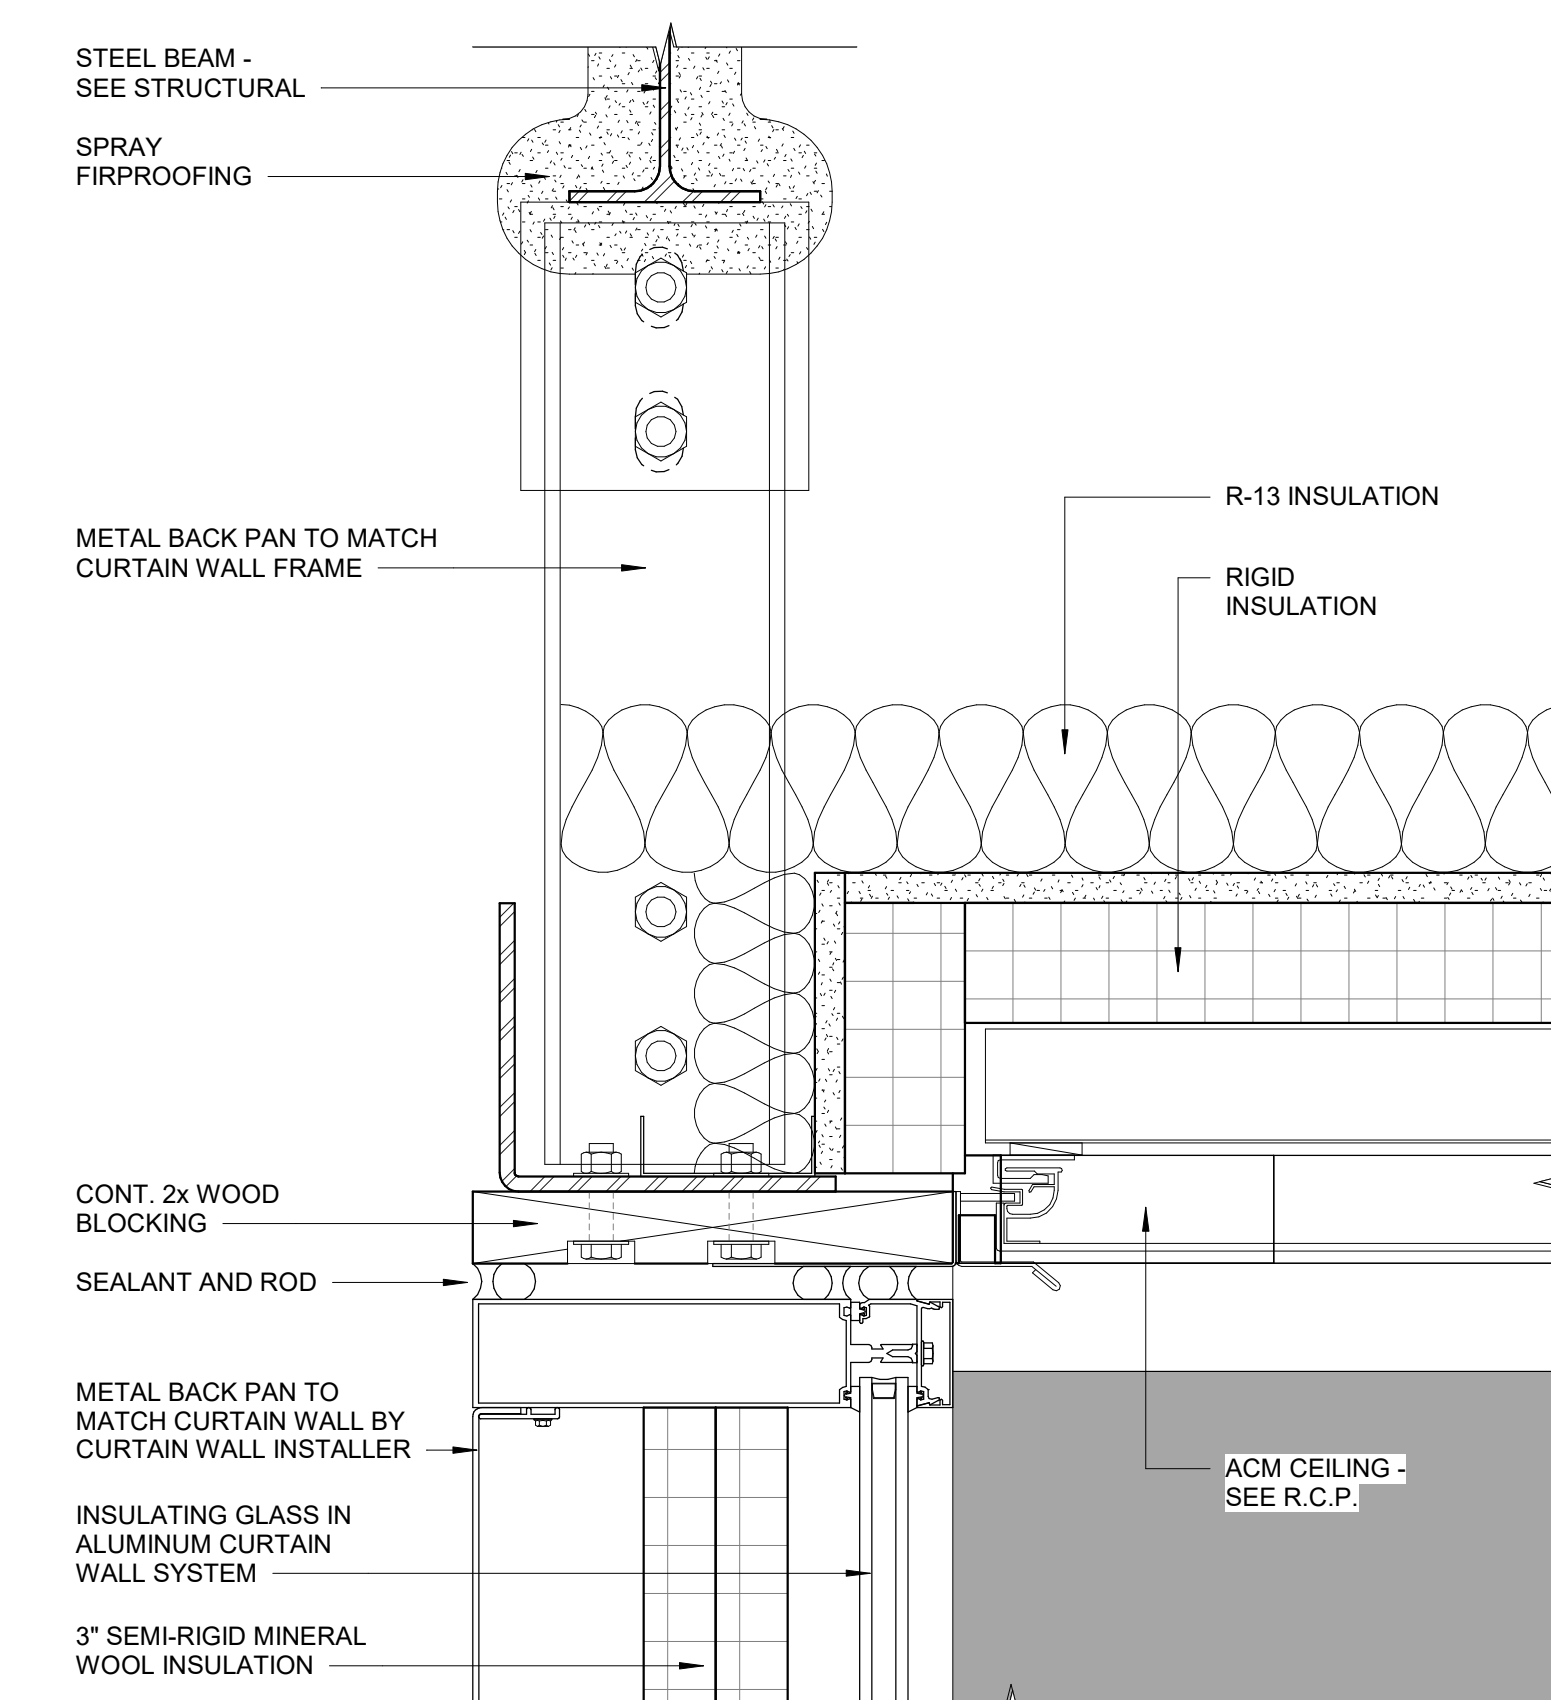


8 CURTAIN WALL HEAD DETAIL
3" = 1'-0"

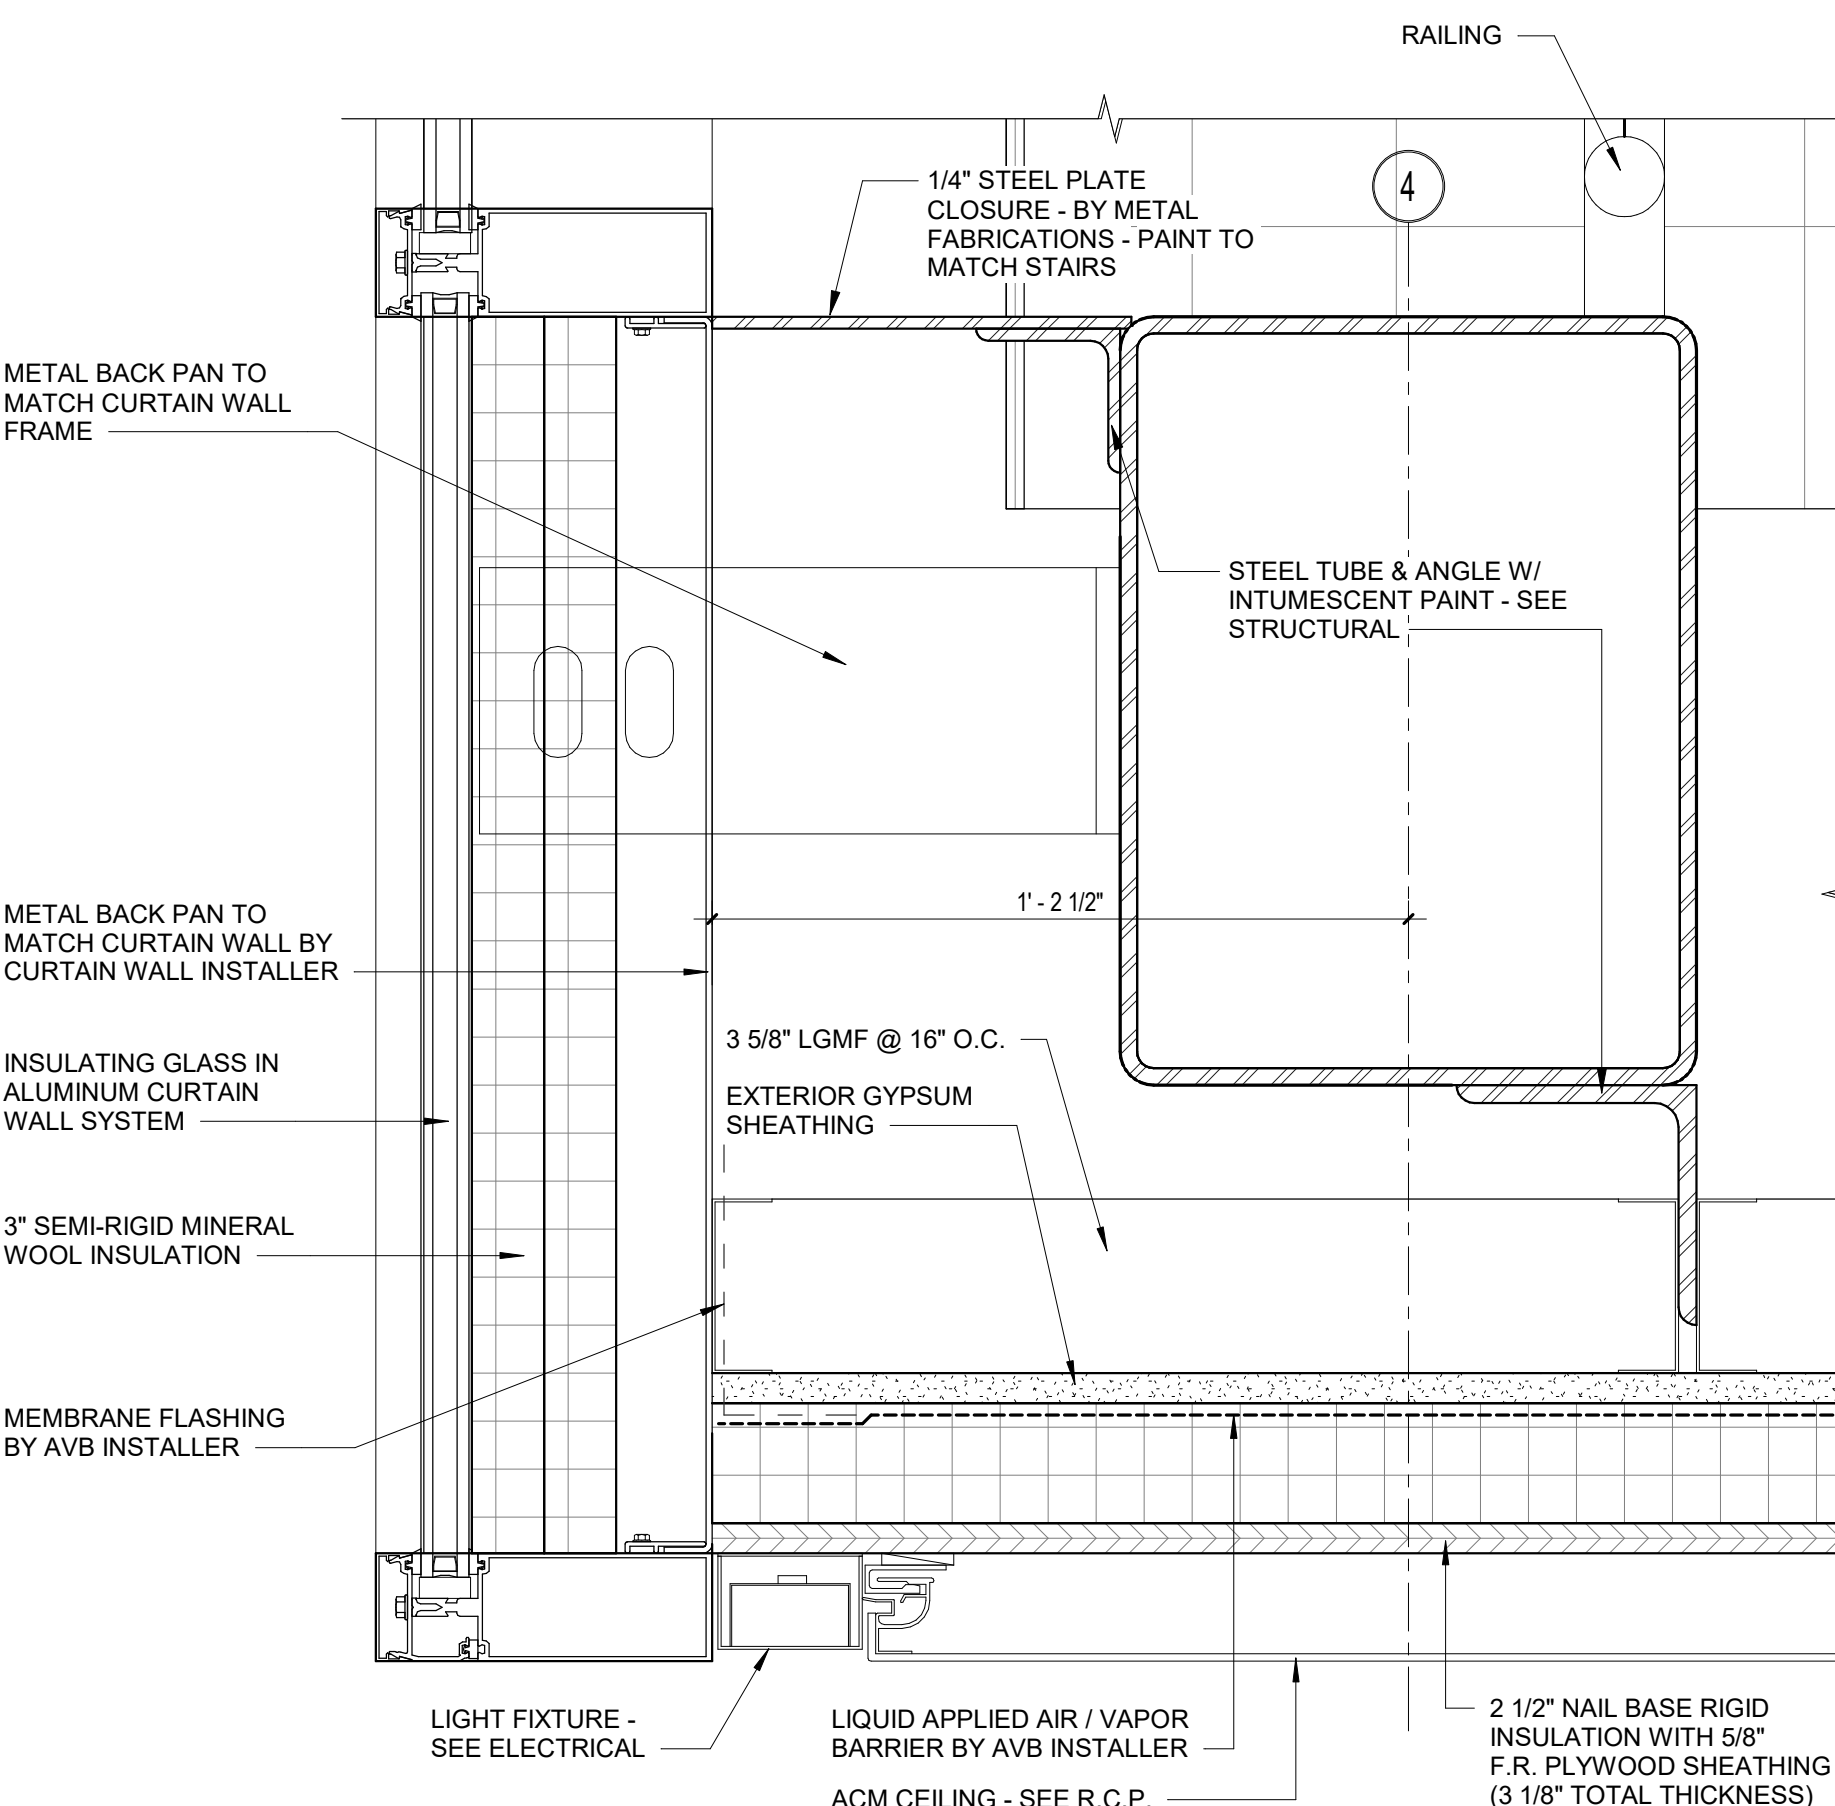


7 CURTAIN WALL SILL DETAIL
3" = 1'-0"

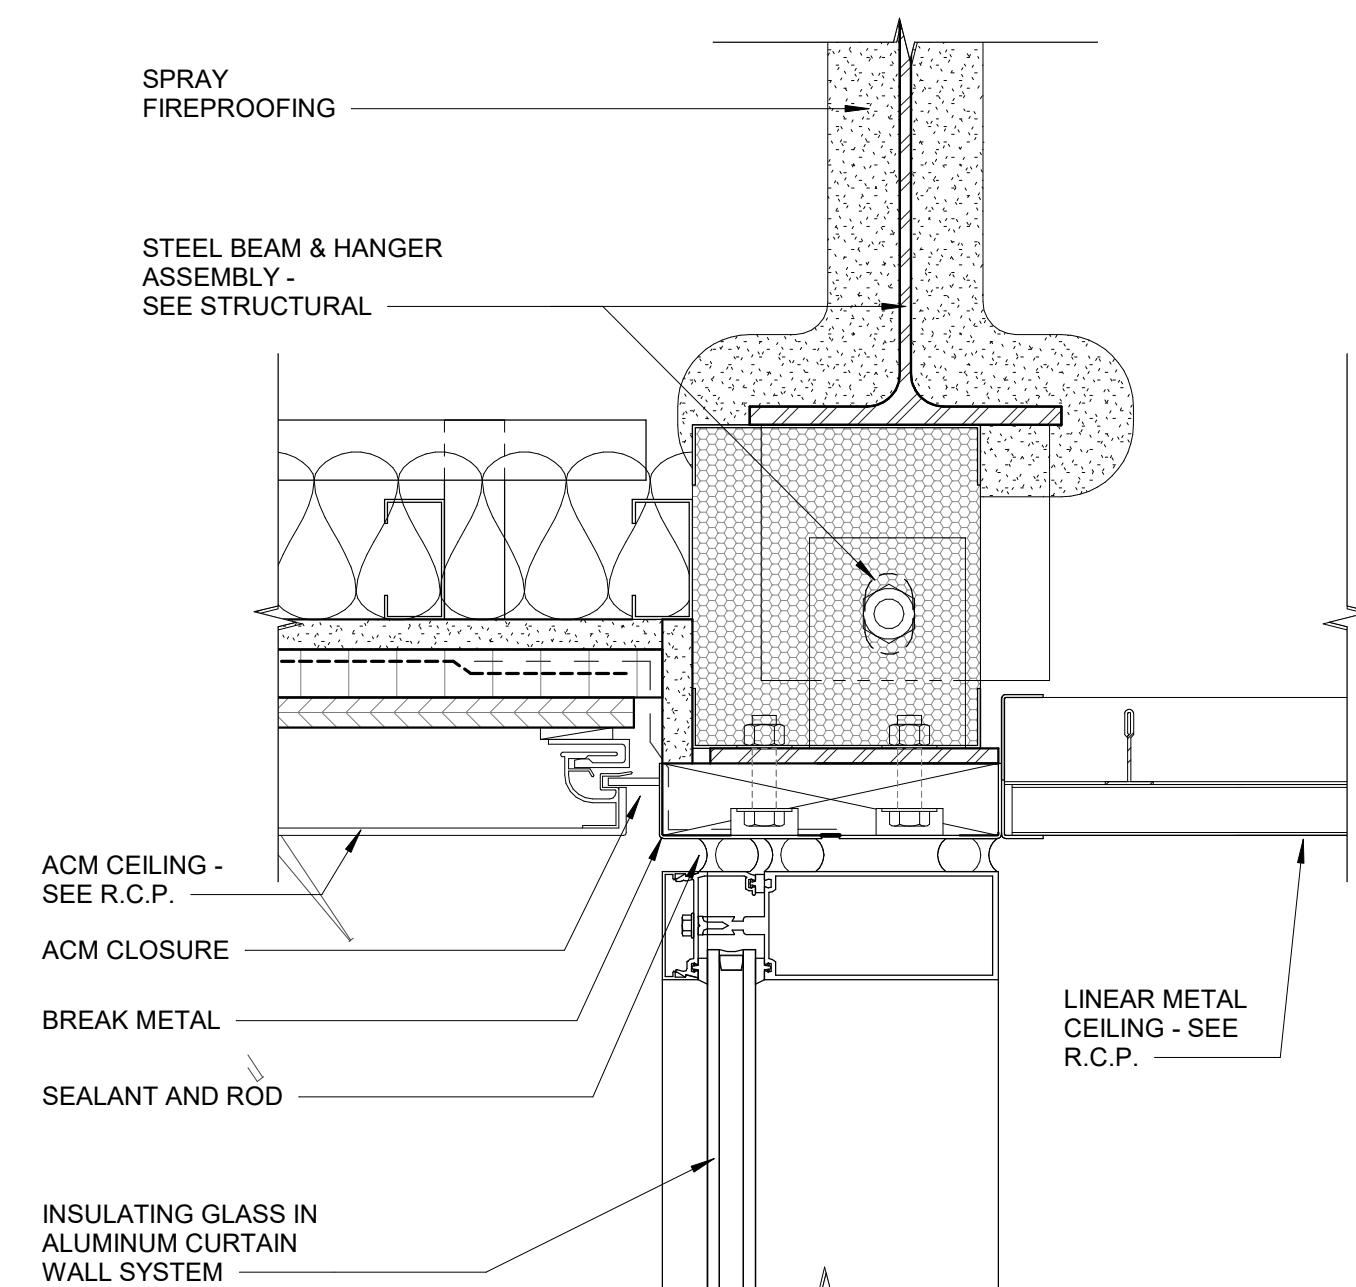


10 CURTAIN WALL HEAD DETAIL
3" = 1'-0"

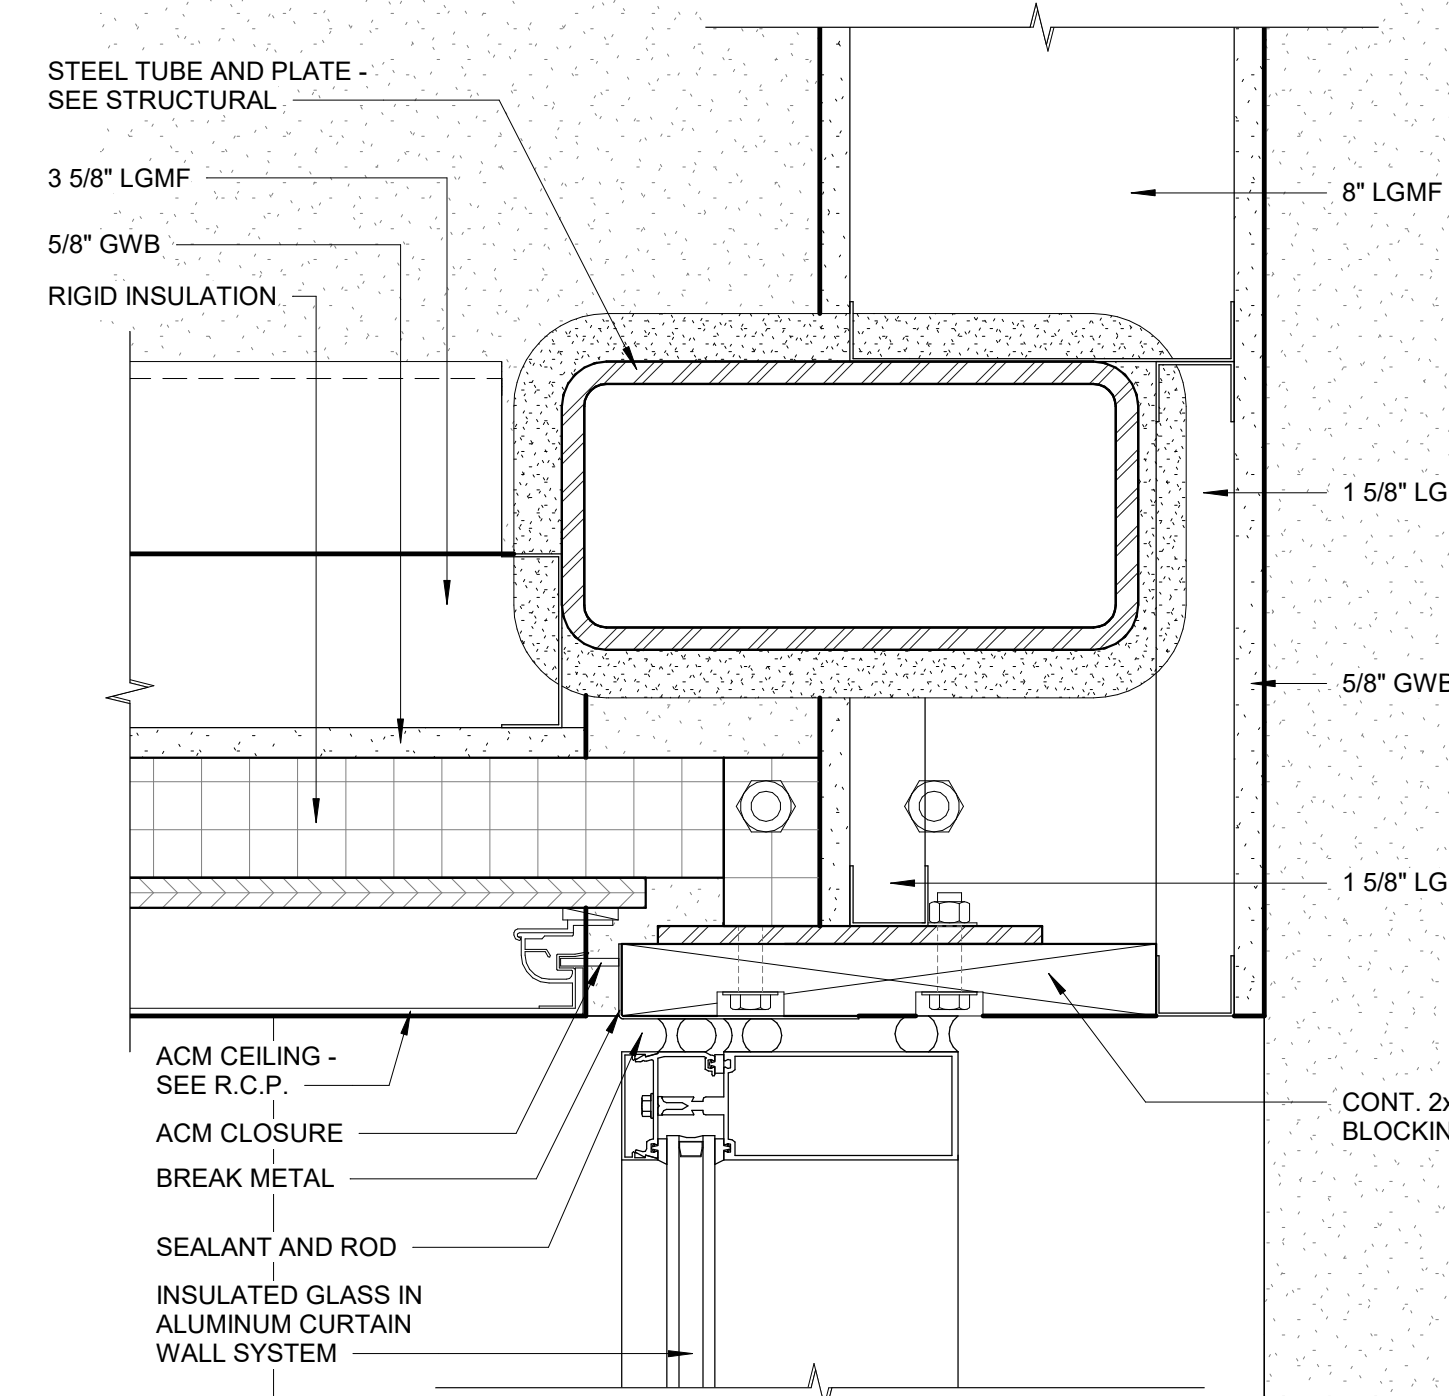


6 CURTAIN WALL HEAD DETAIL
3" = 1'-0"

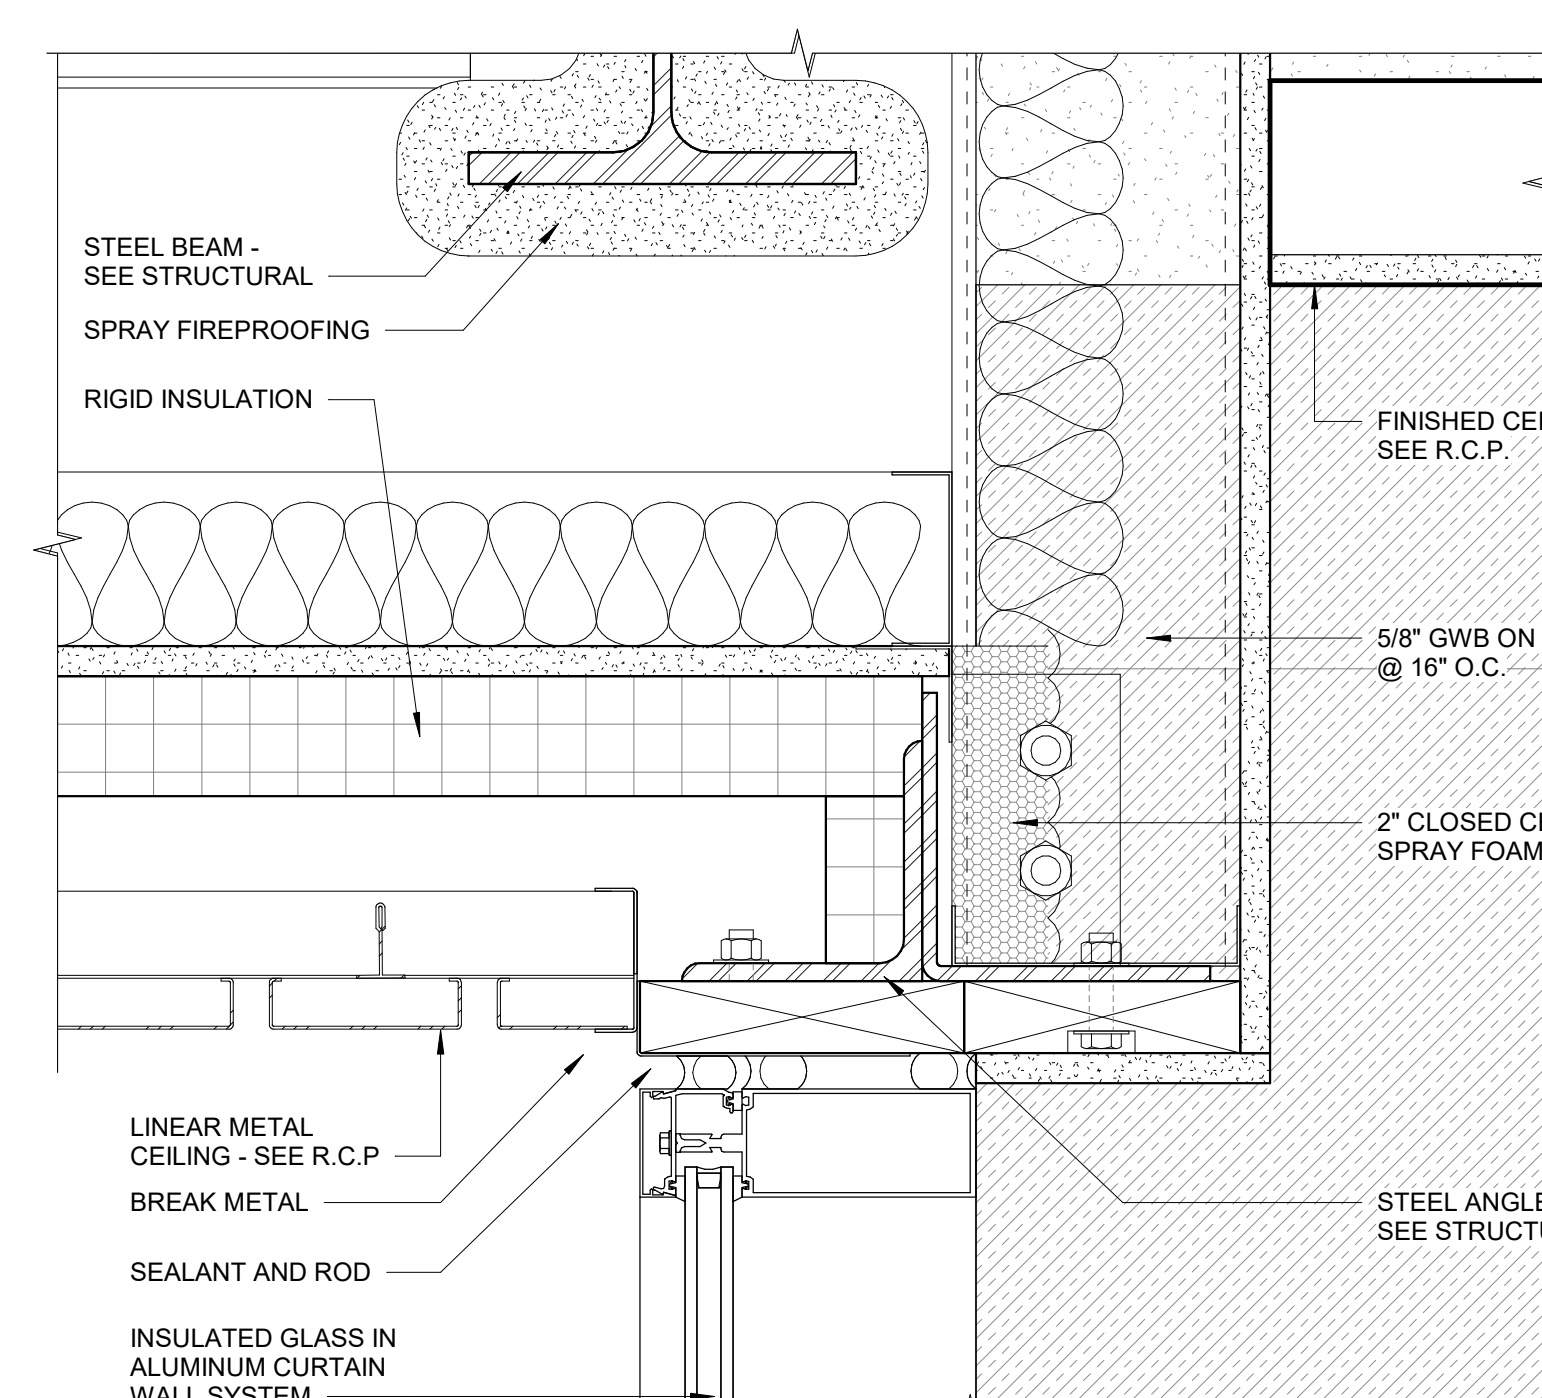


5 CURTAIN WALL HEAD DETAIL
3" = 1'-0"

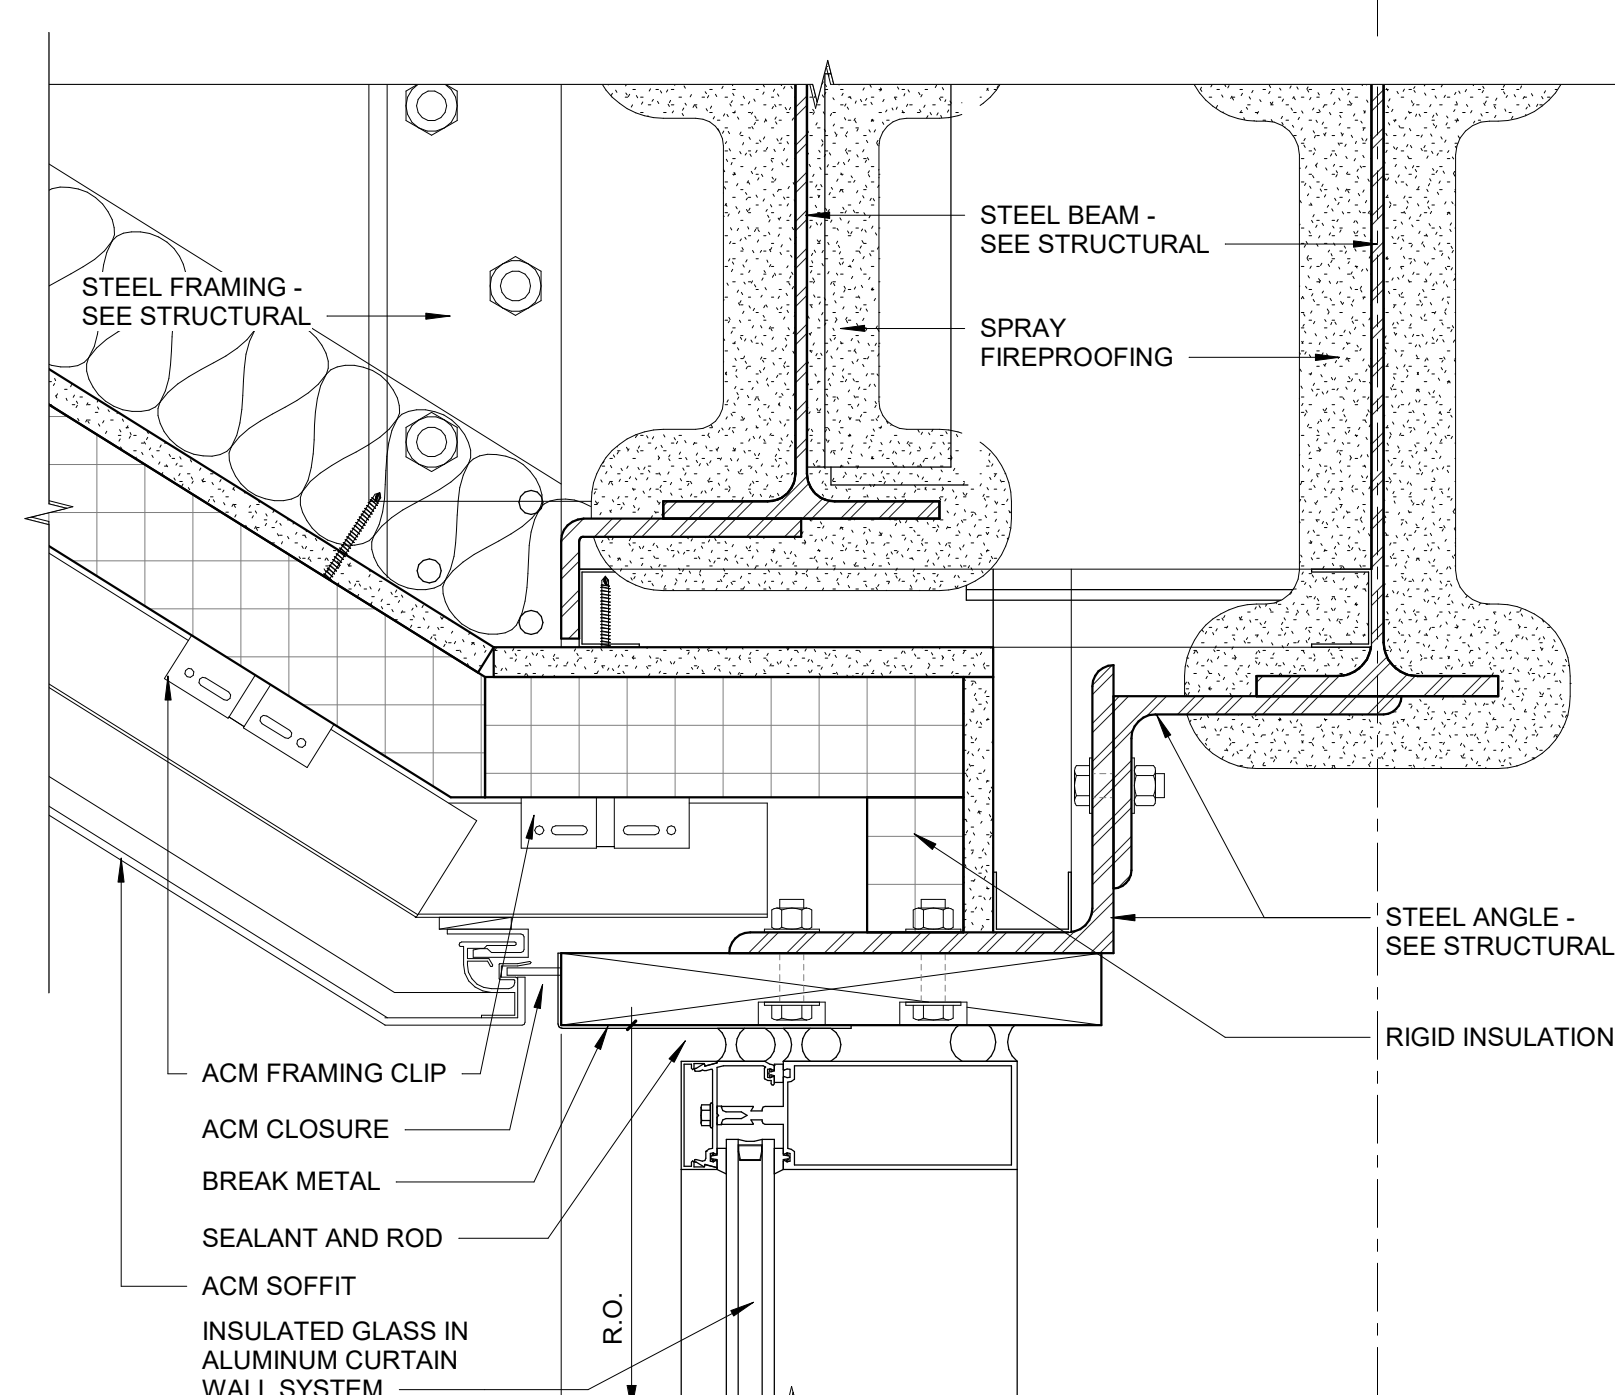


4 CURTAIN WALL HEAD DETAIL
3" = 1'-0"

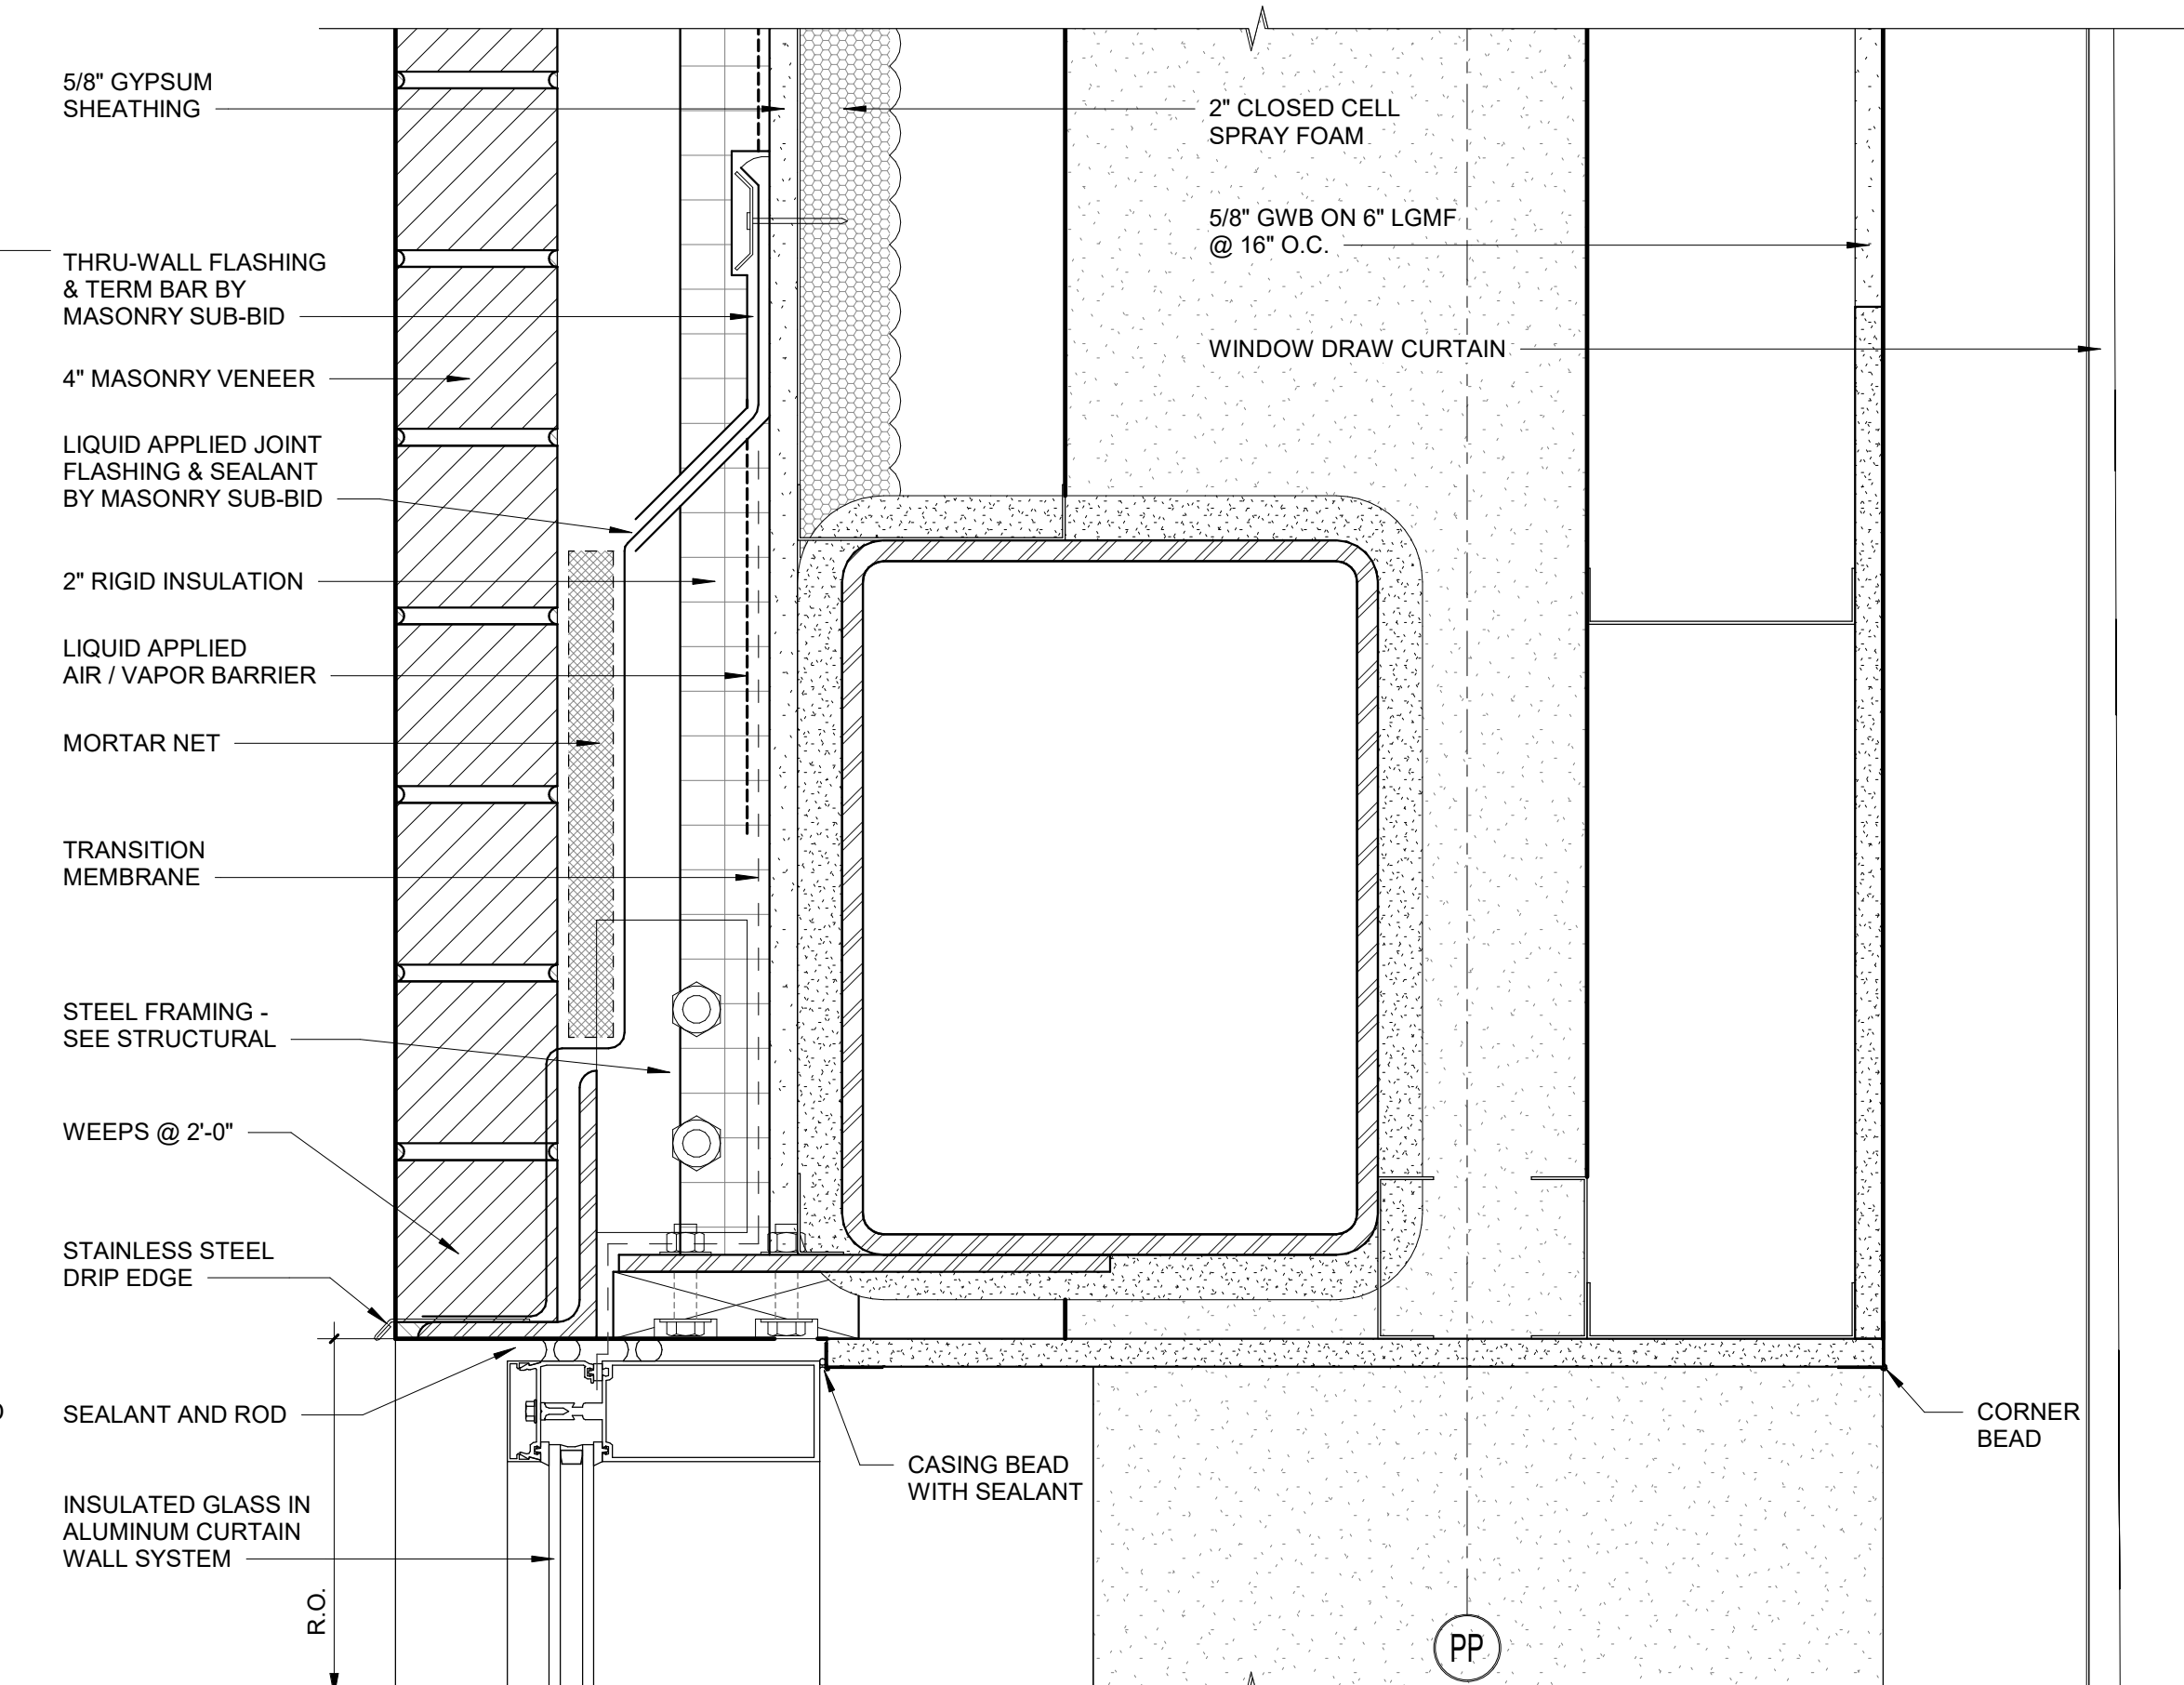

3 CURTAIN WALL HEAD DETAIL
3" = 1'-0"

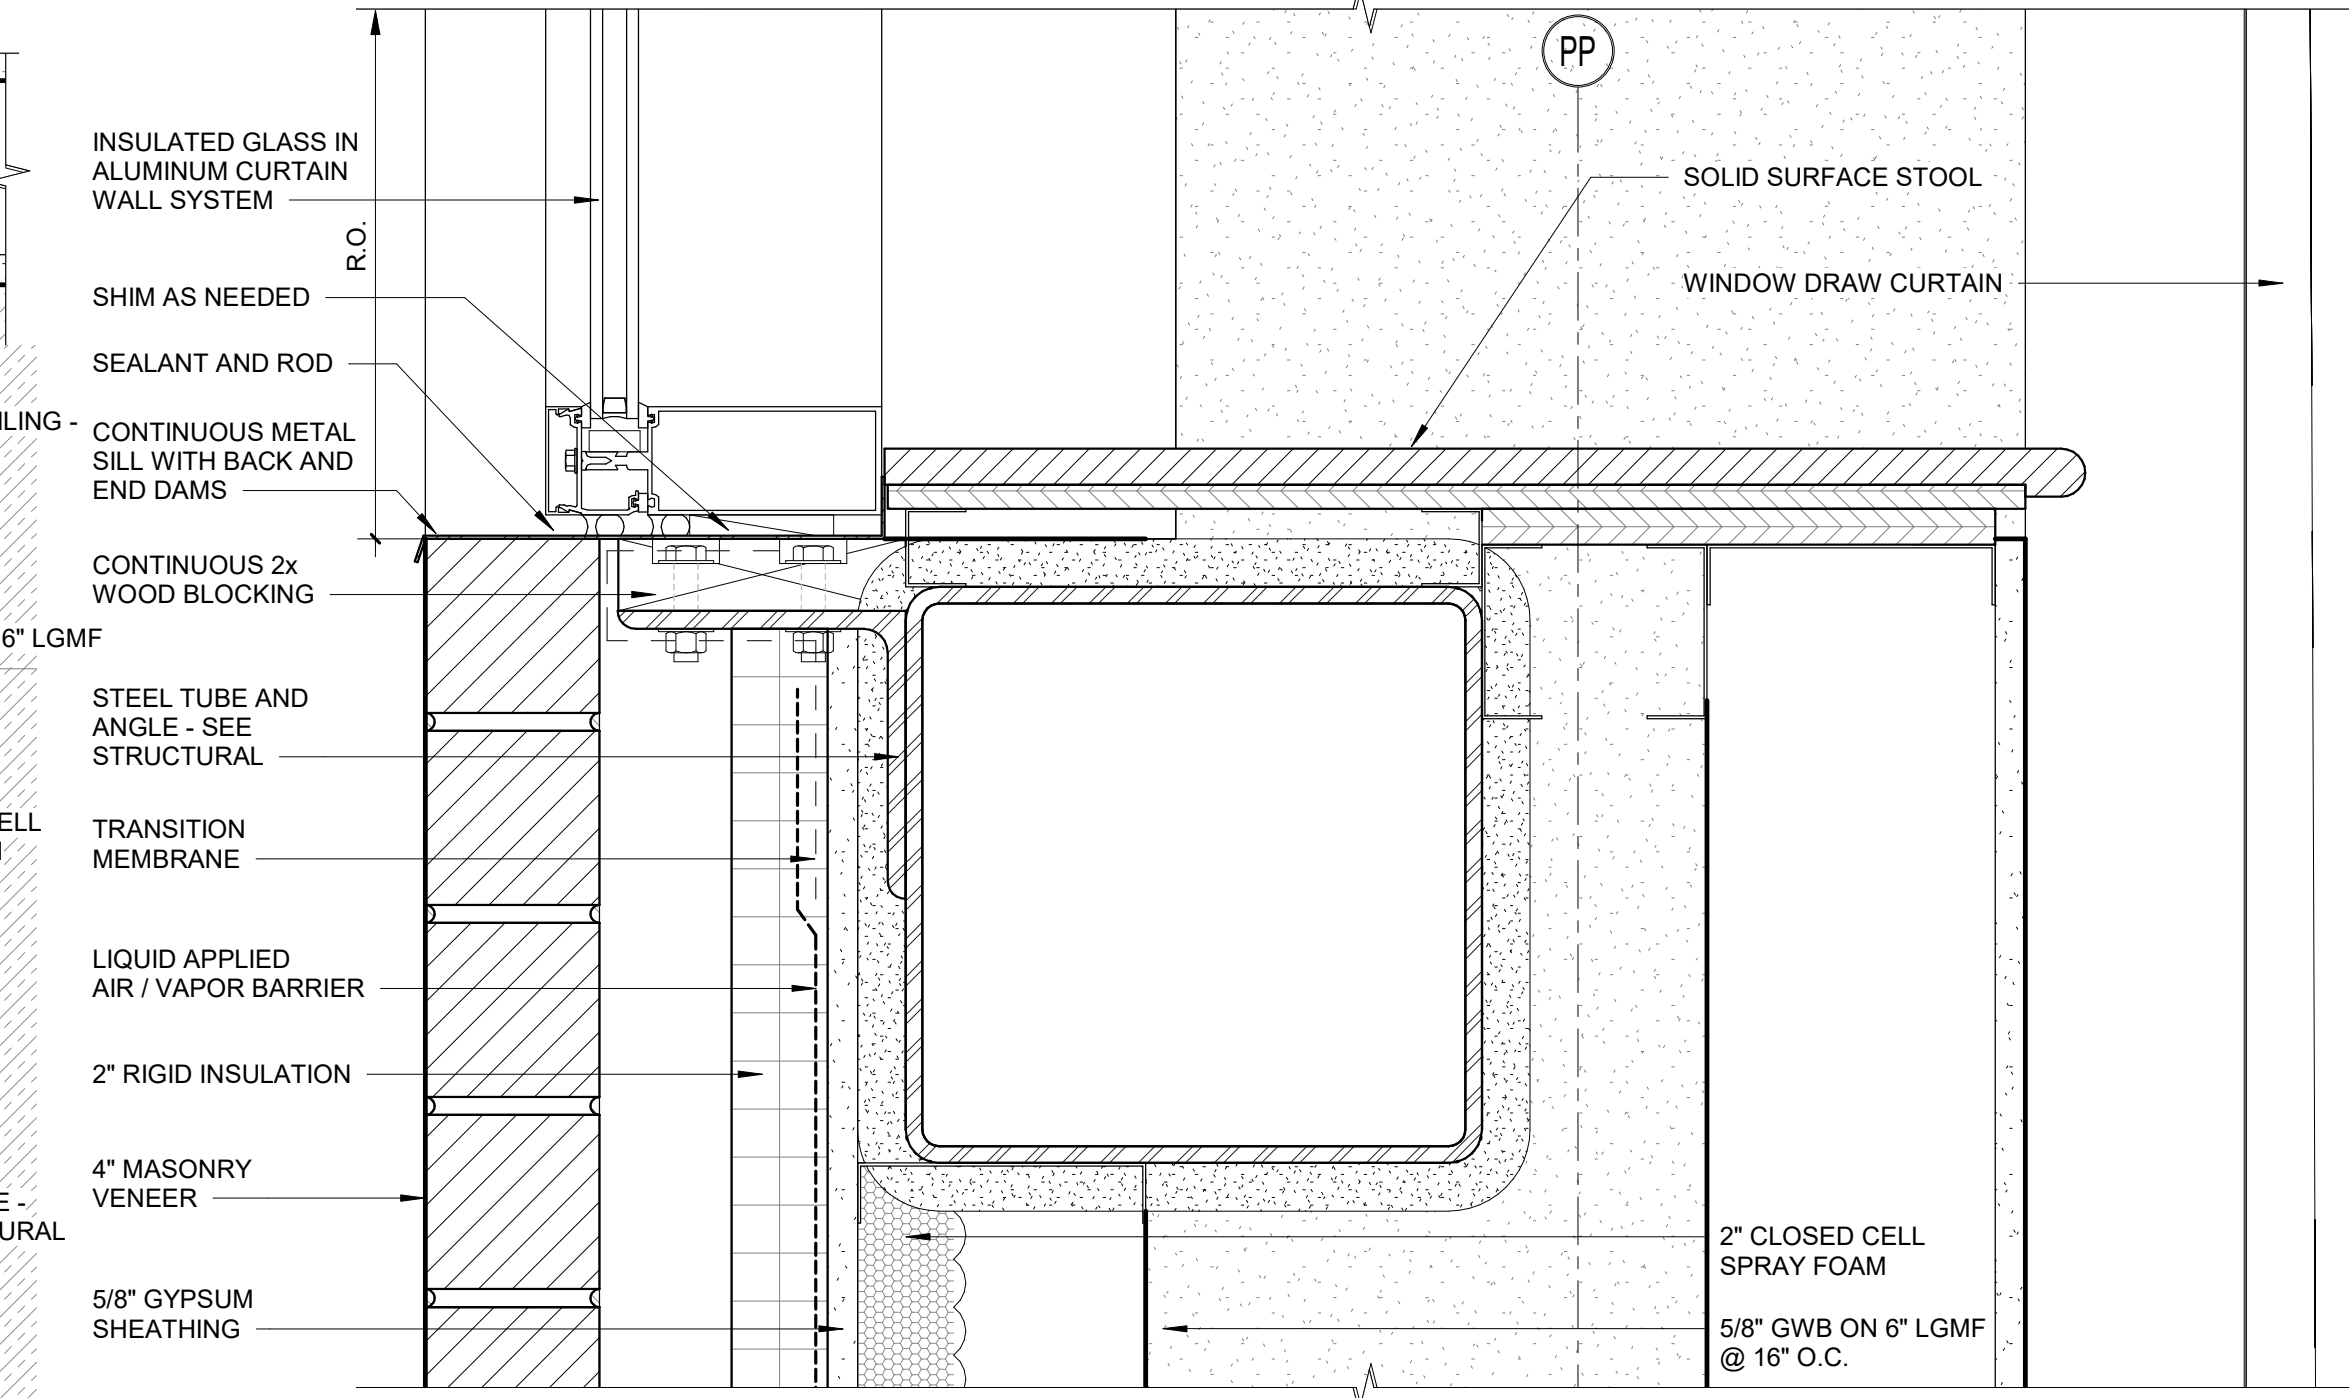

2 CURTAIN WALL SILL DETAIL
3" = 1'-0"

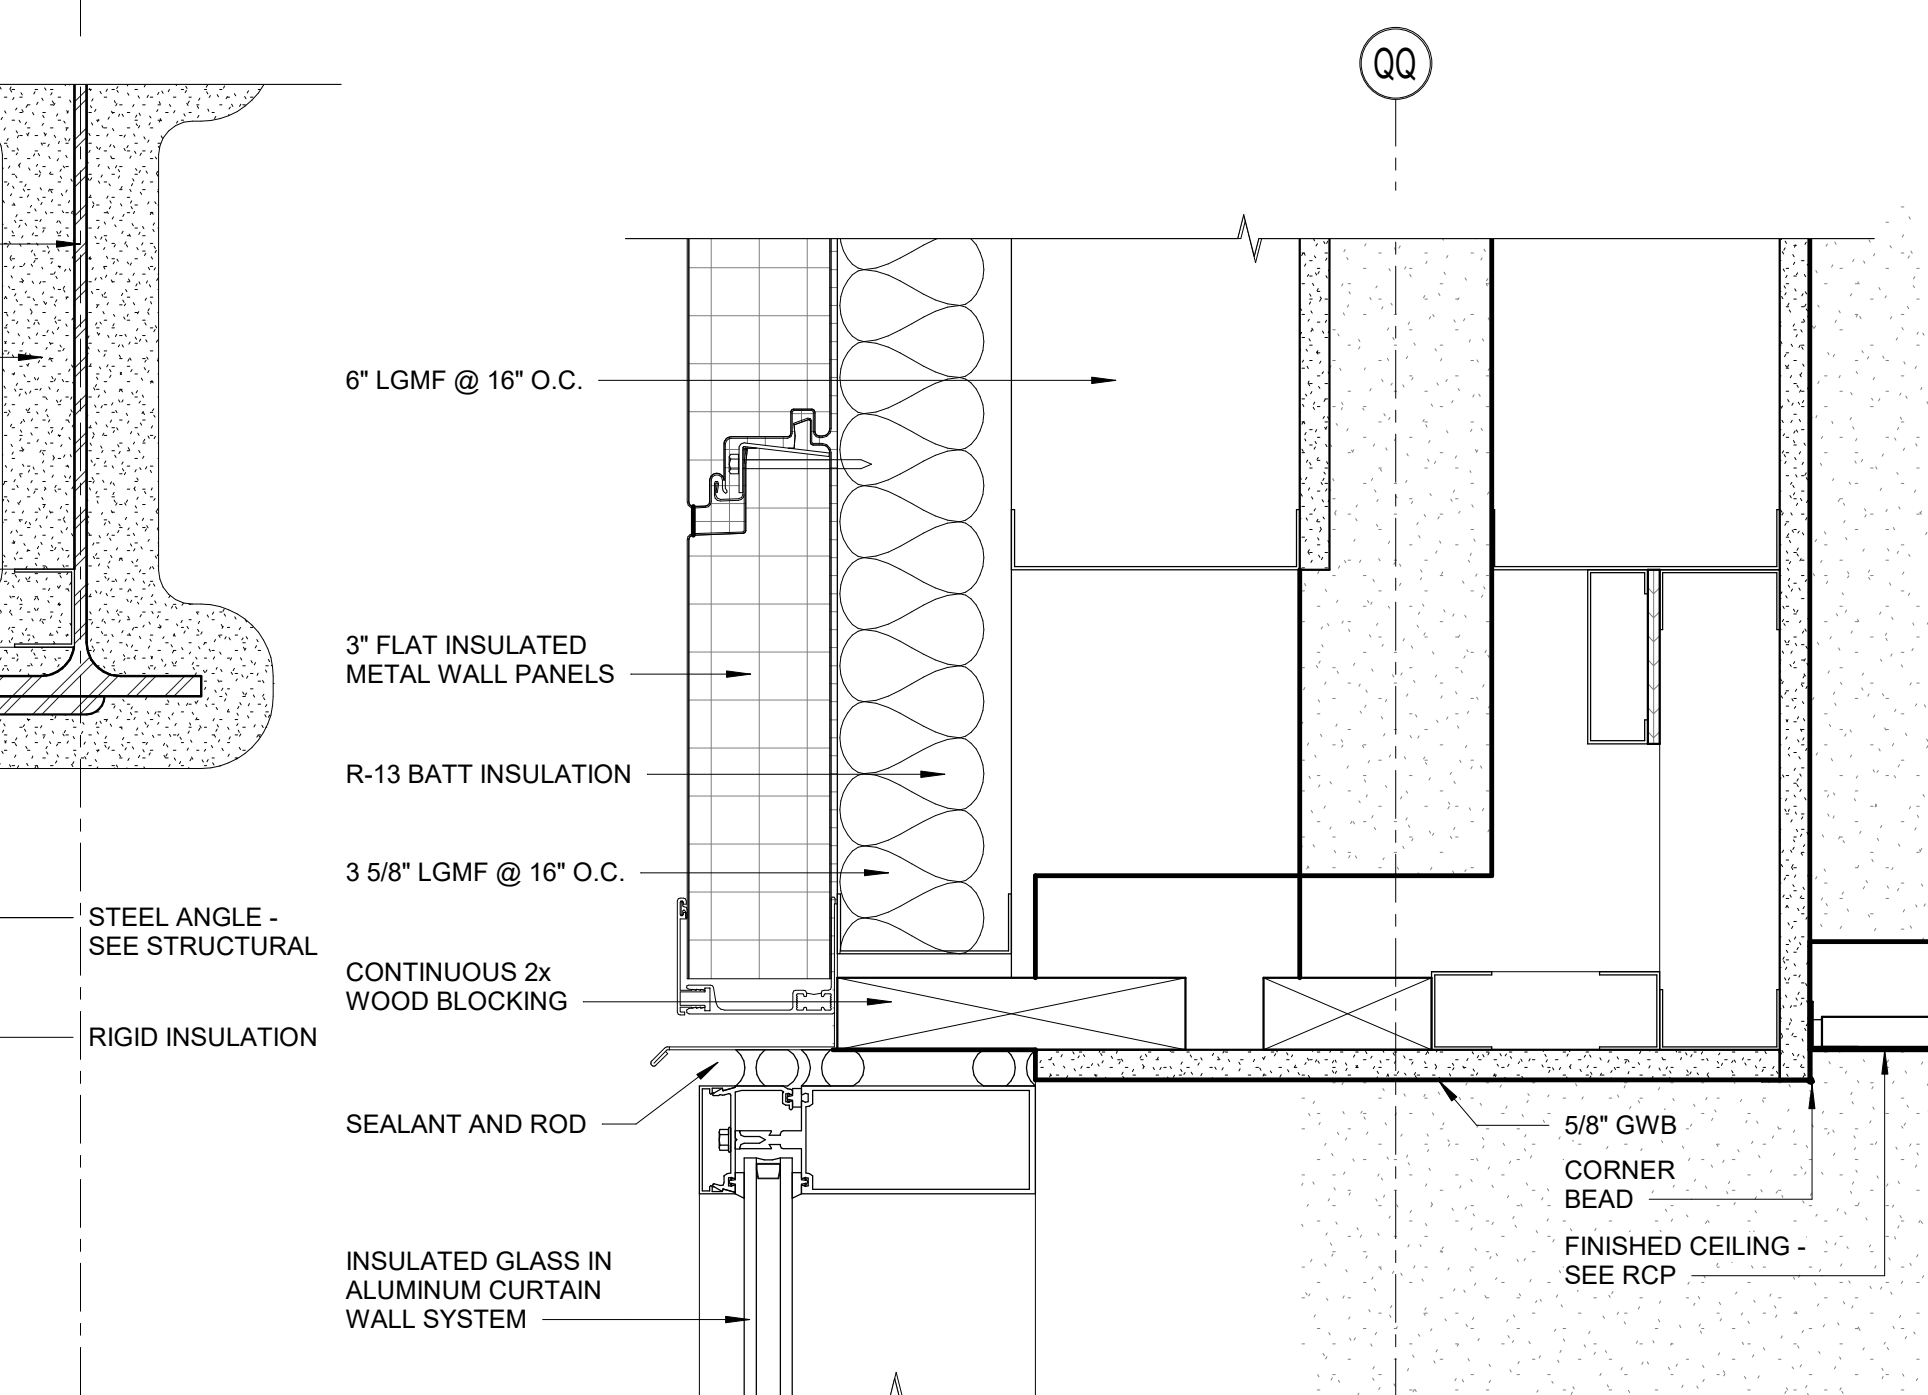


1 CURTAIN WALL HEAD DETAIL
3" = 1'-0"

© COPYRIGHT 2023 DRUMMEYS ROSANE ANDERSON, INC.


MSBA 90% CD
SUBMISSION

May 12TH, 2023

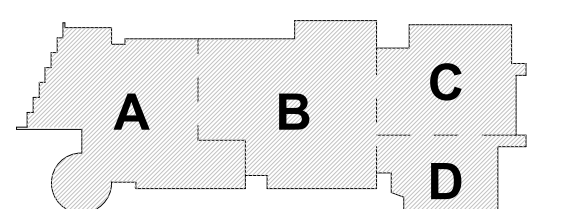

KEY PLAN

PROJECT NORTH MAGNETIC NORTH

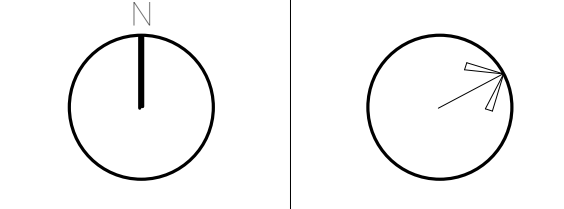

**CURTAIN WALL
DETAILS**

Scale: 3" = 1'-0"


Job No.: 20202

Drawn By: DRA


Date: May 12TH, 2023

Volume 3 of 4


A6-3-11

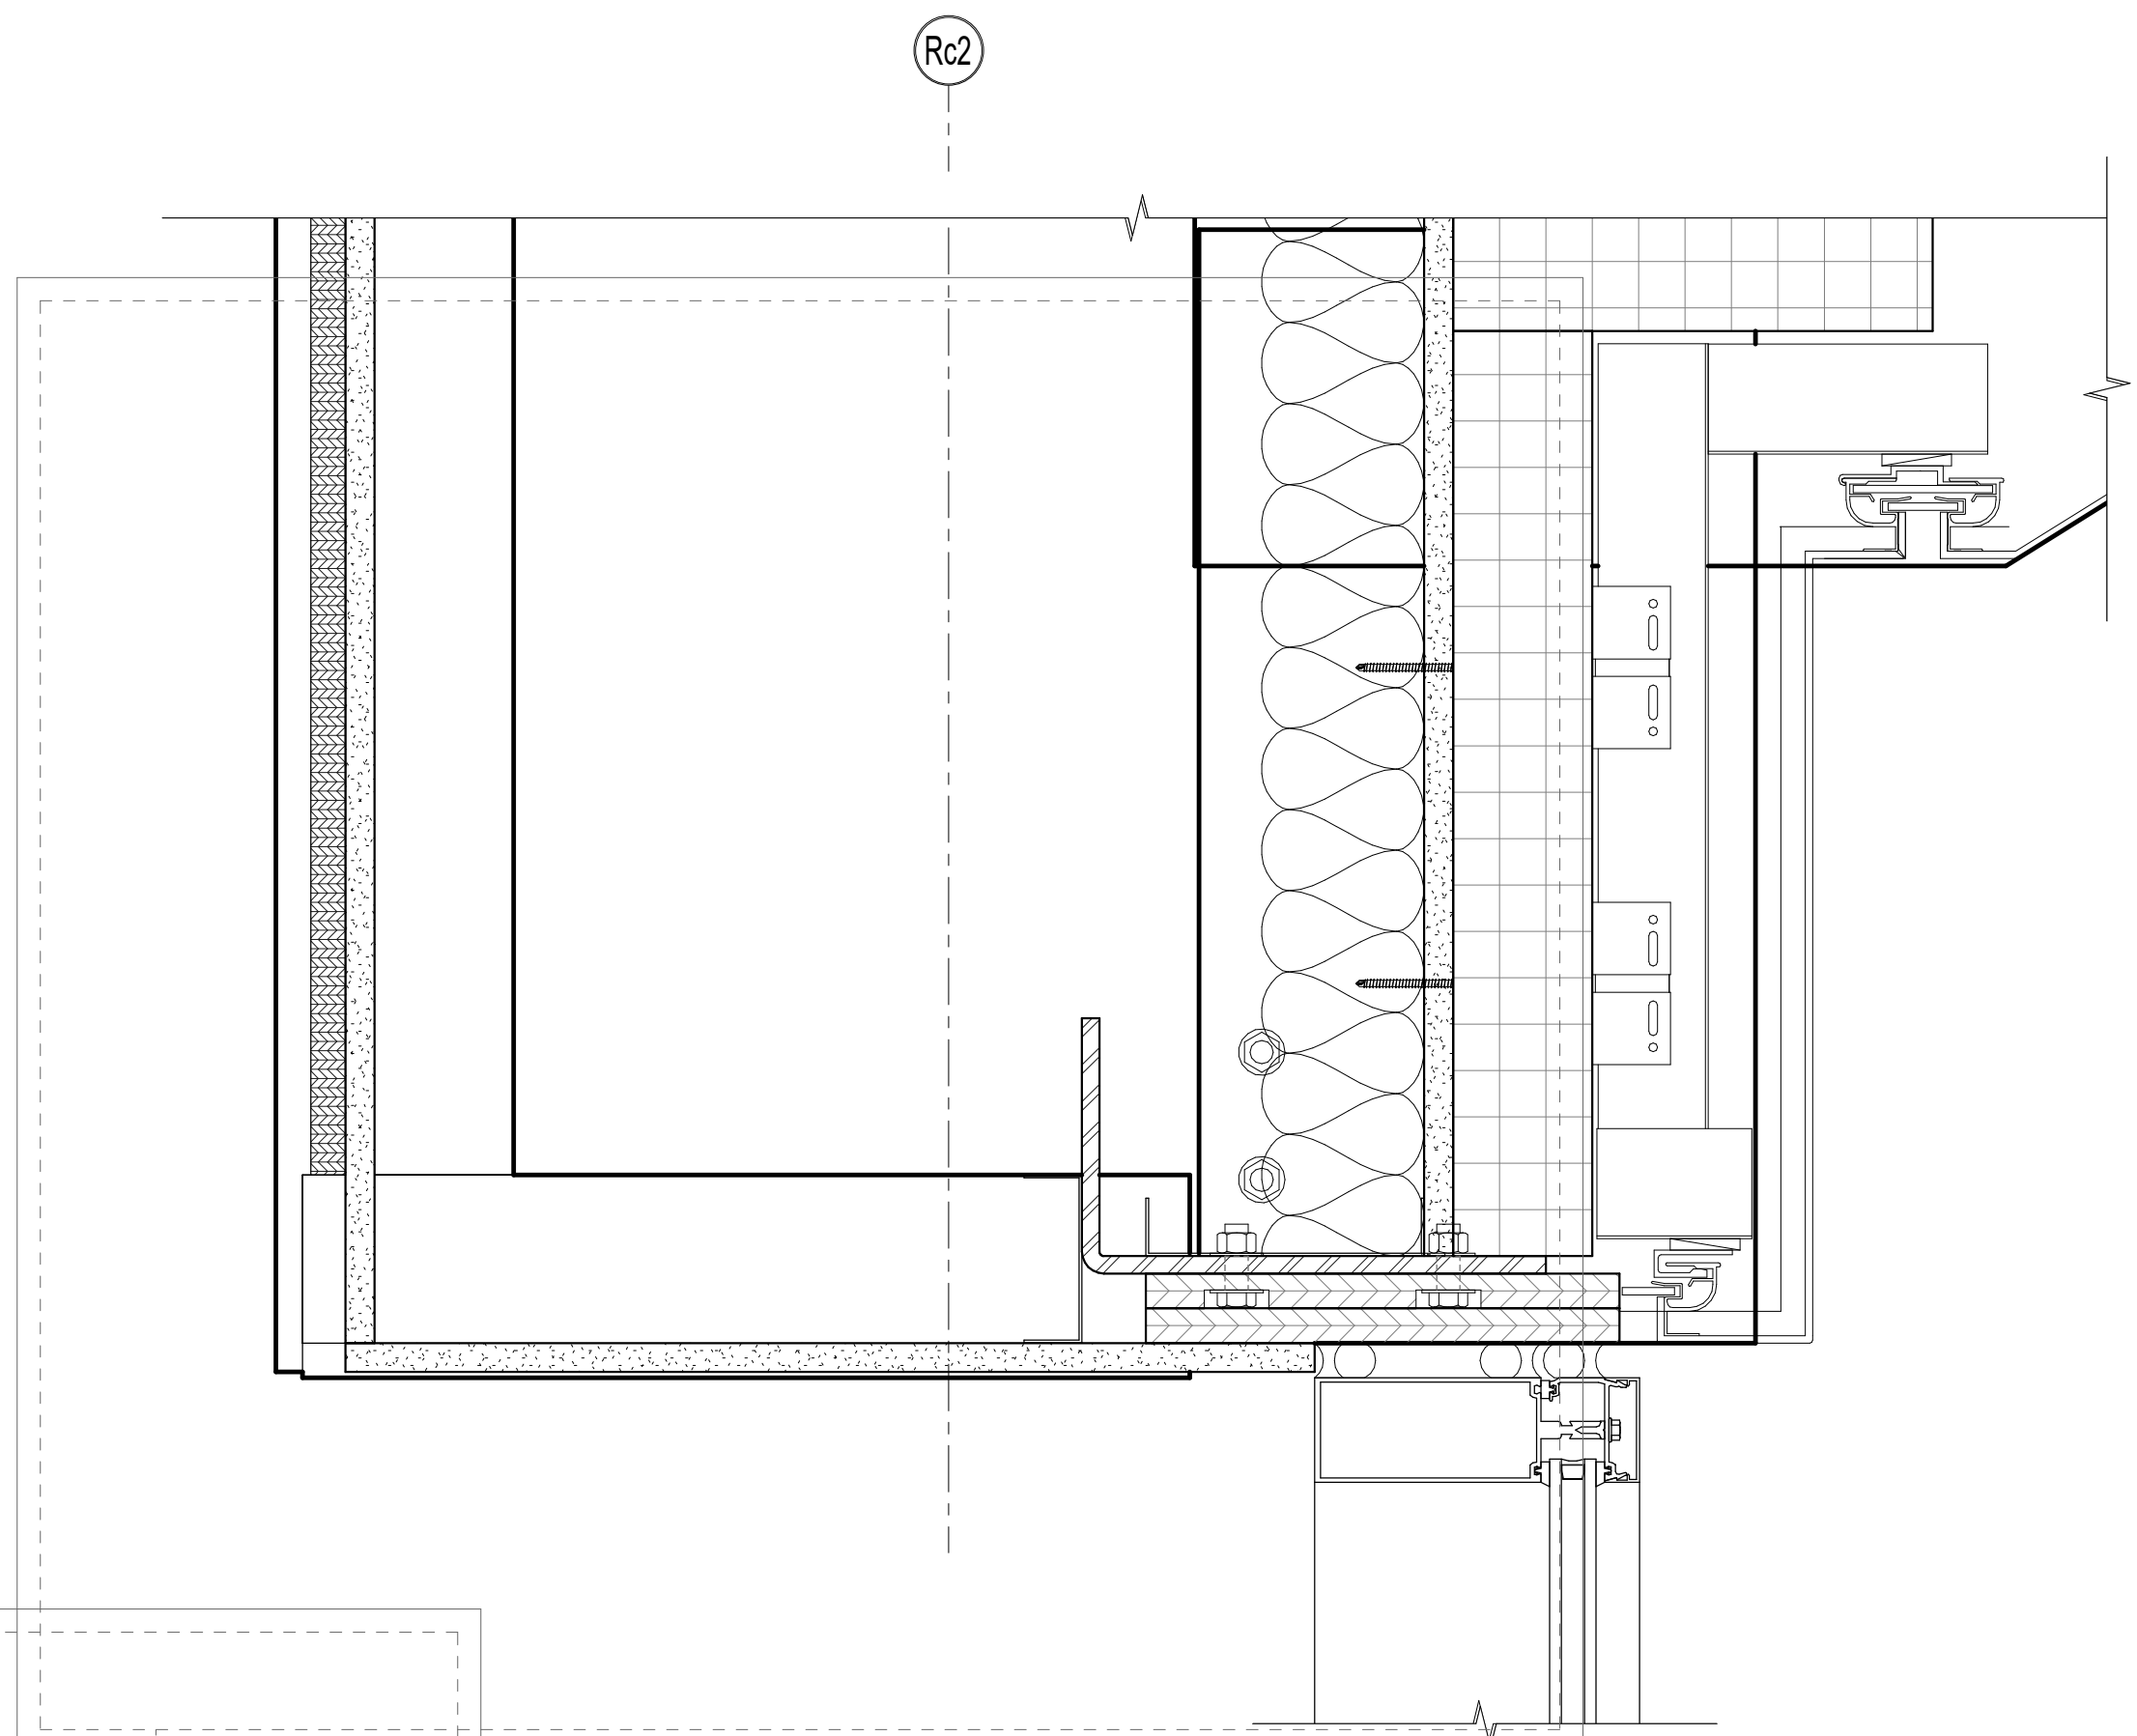


9 CURTAIN WALL HEAD DETAIL
3" = 1'-0"

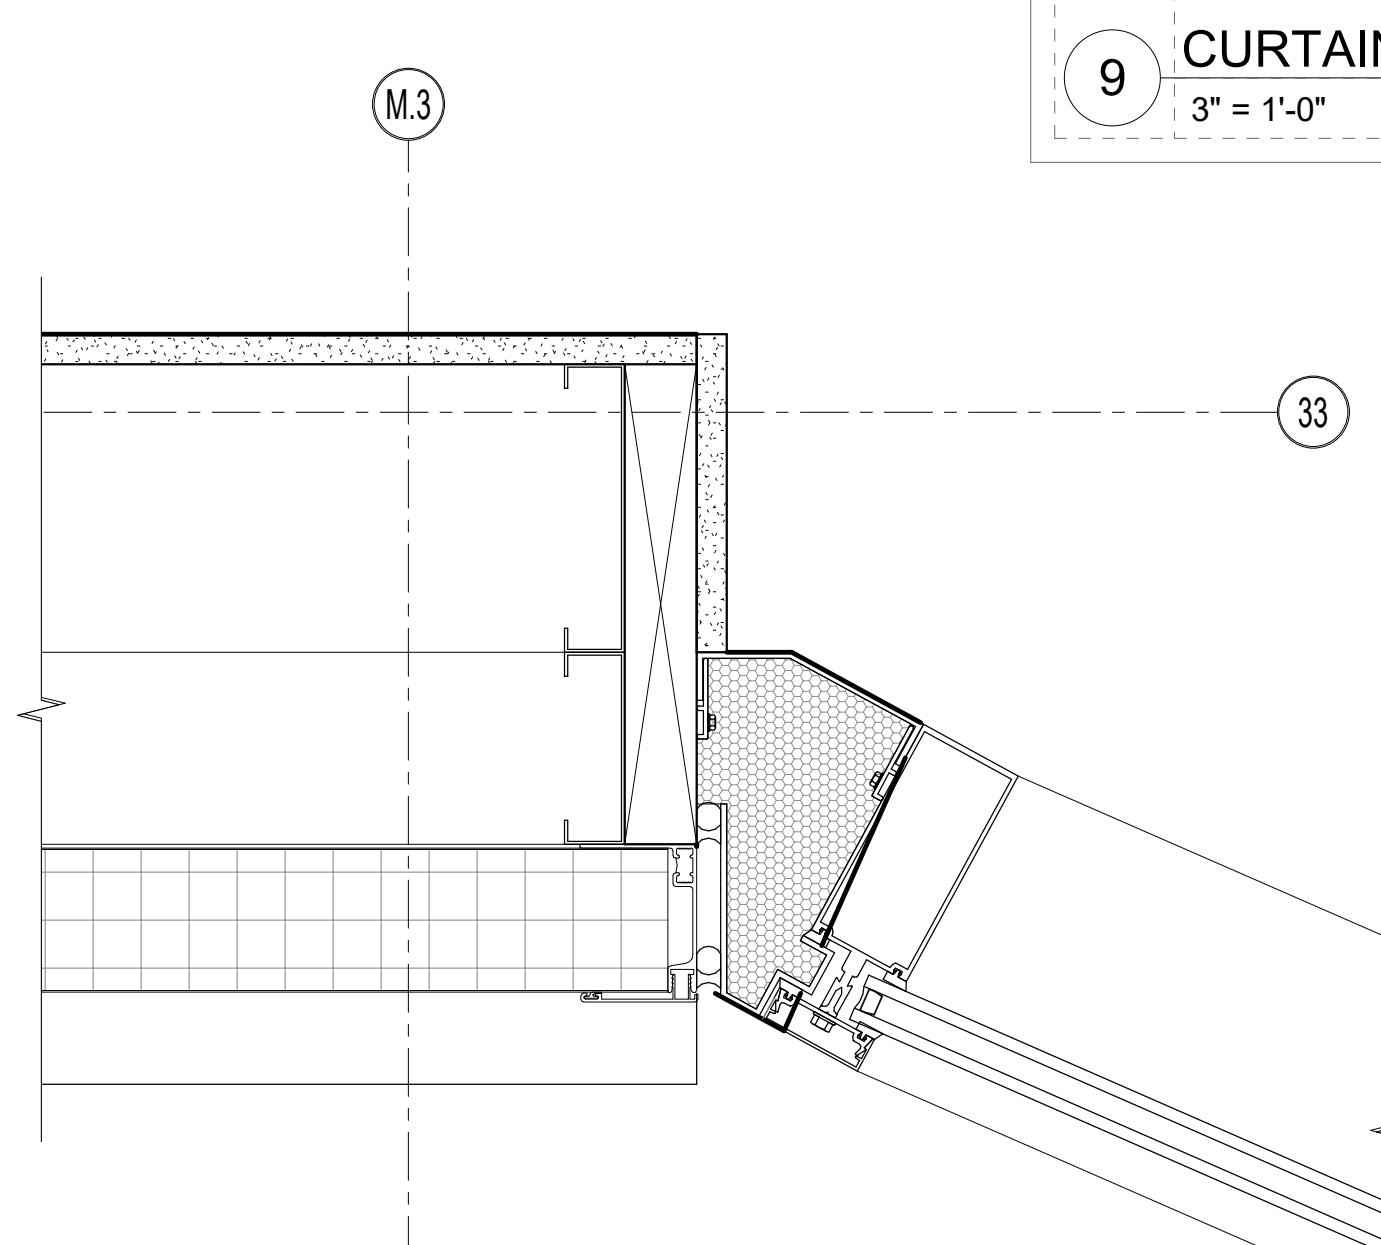


13 CURTAIN WALL JAMB DETAIL
3" = 1'-0"

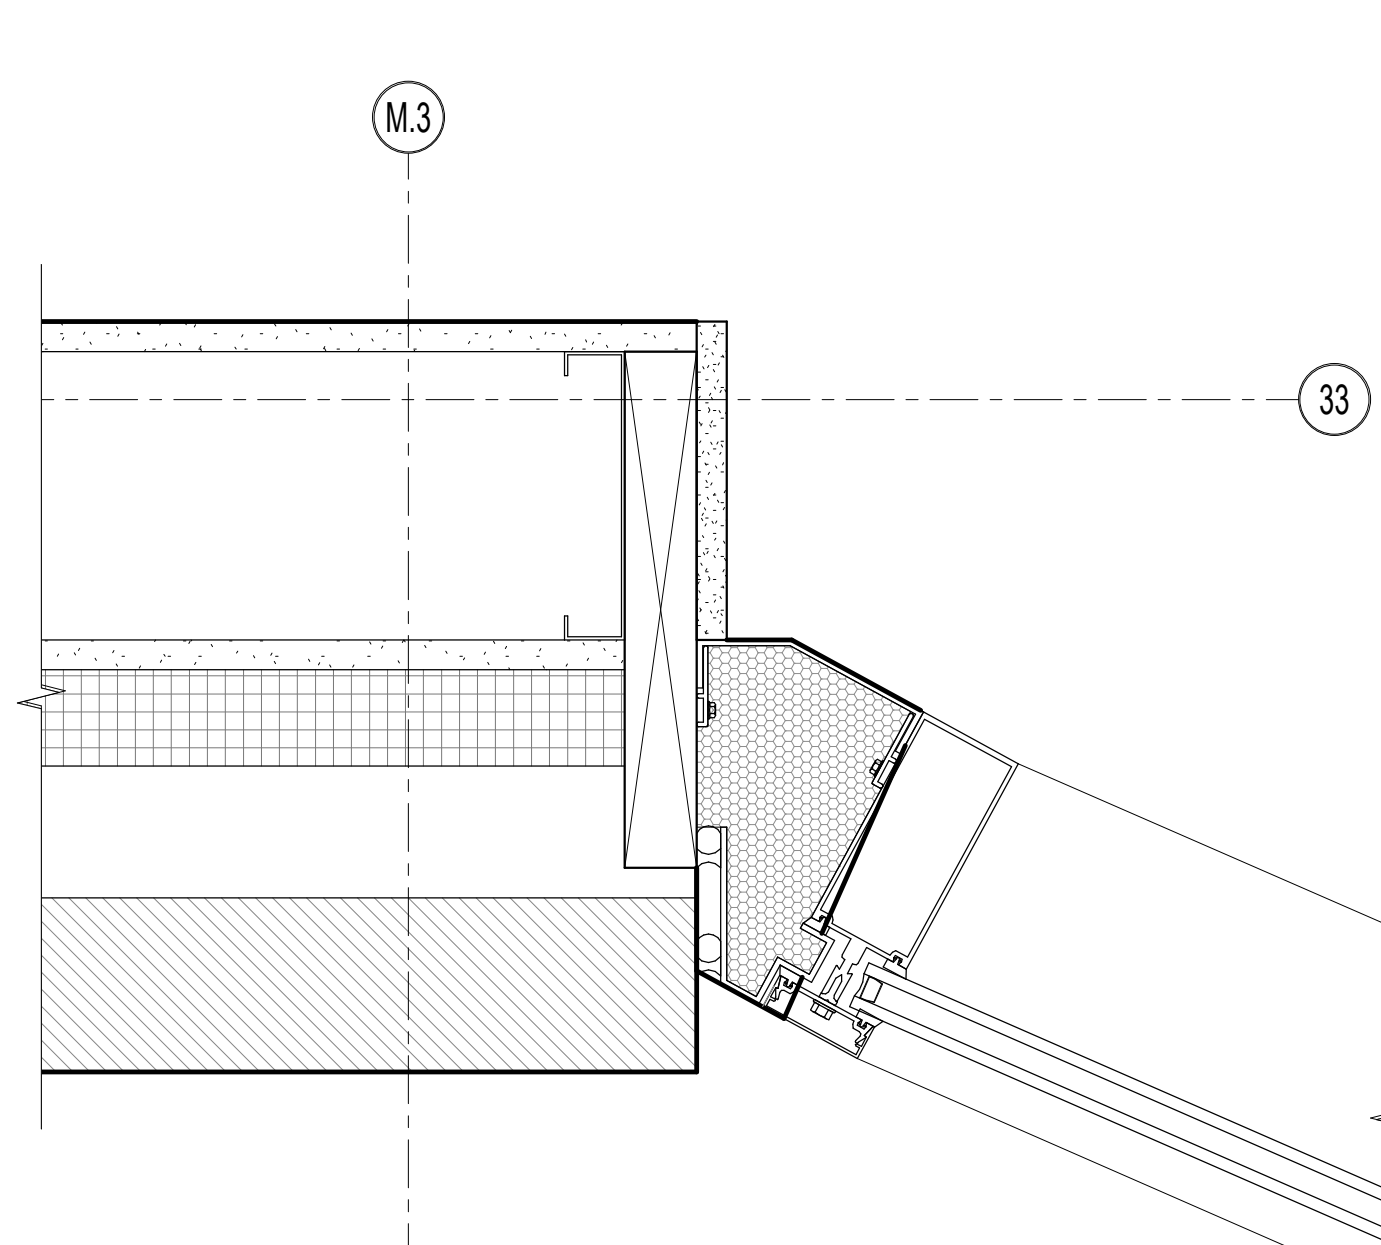


12 CURTAIN WALL JAMB DETAIL
3" = 1'-0"

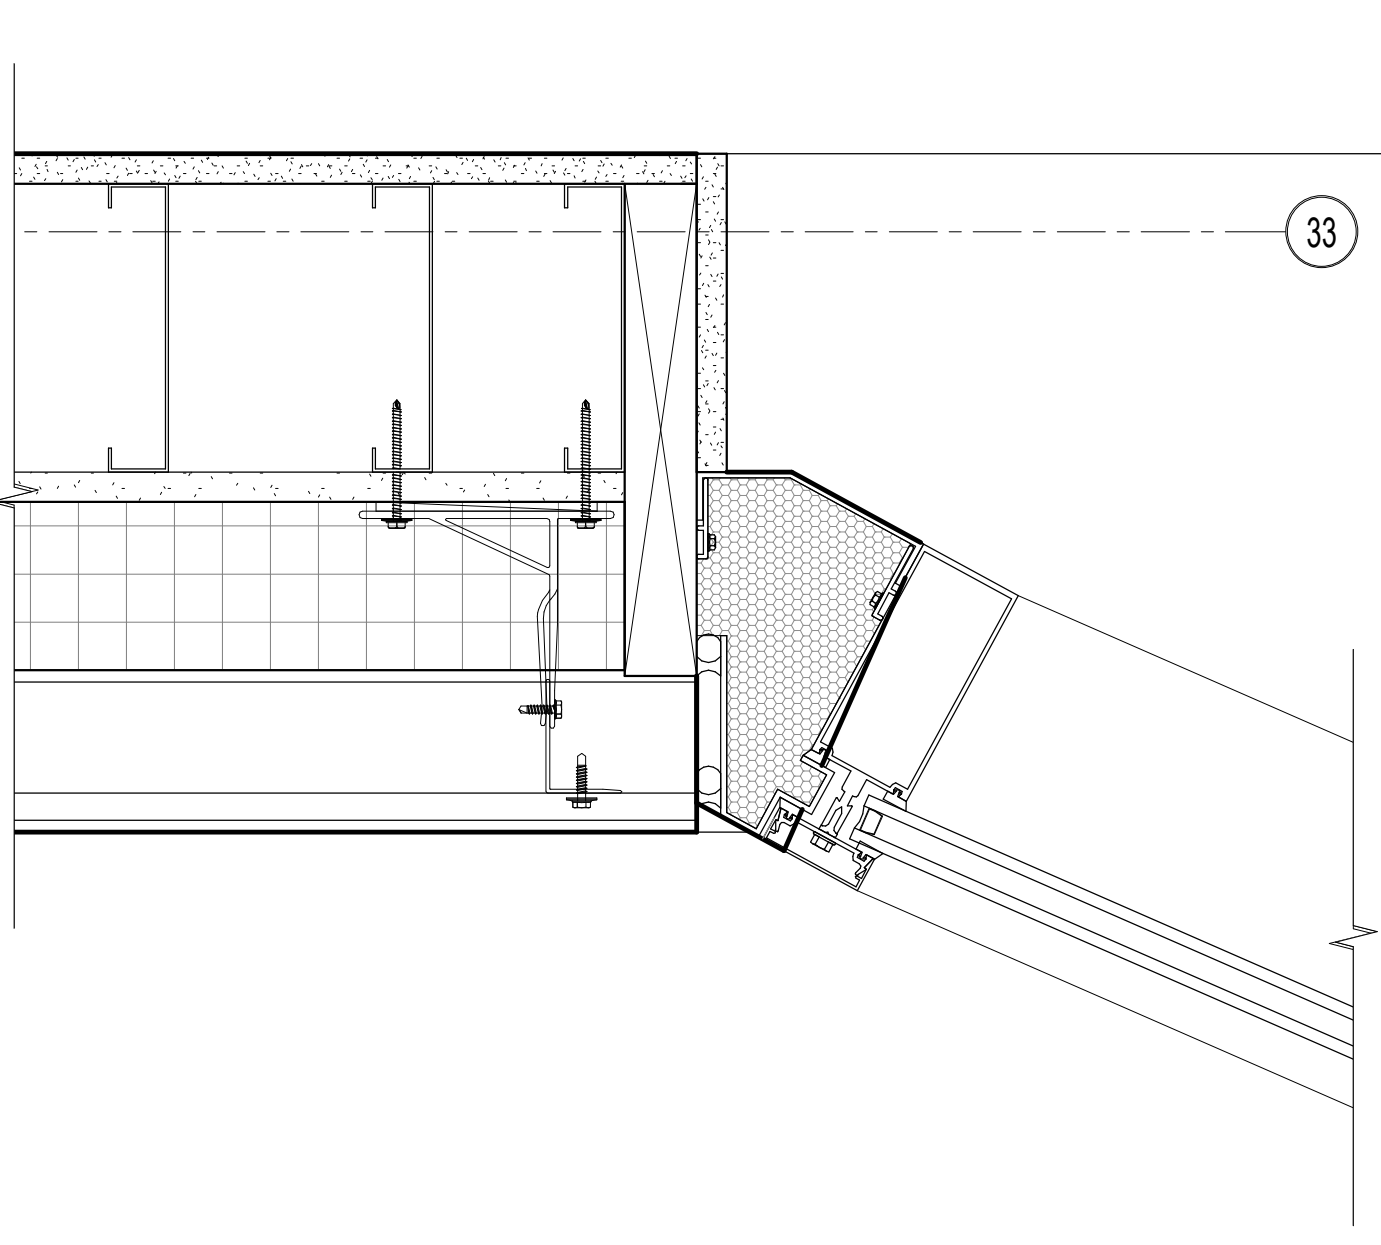


11 CURTAIN WALL JAMB DETAIL
3" = 1'-0"

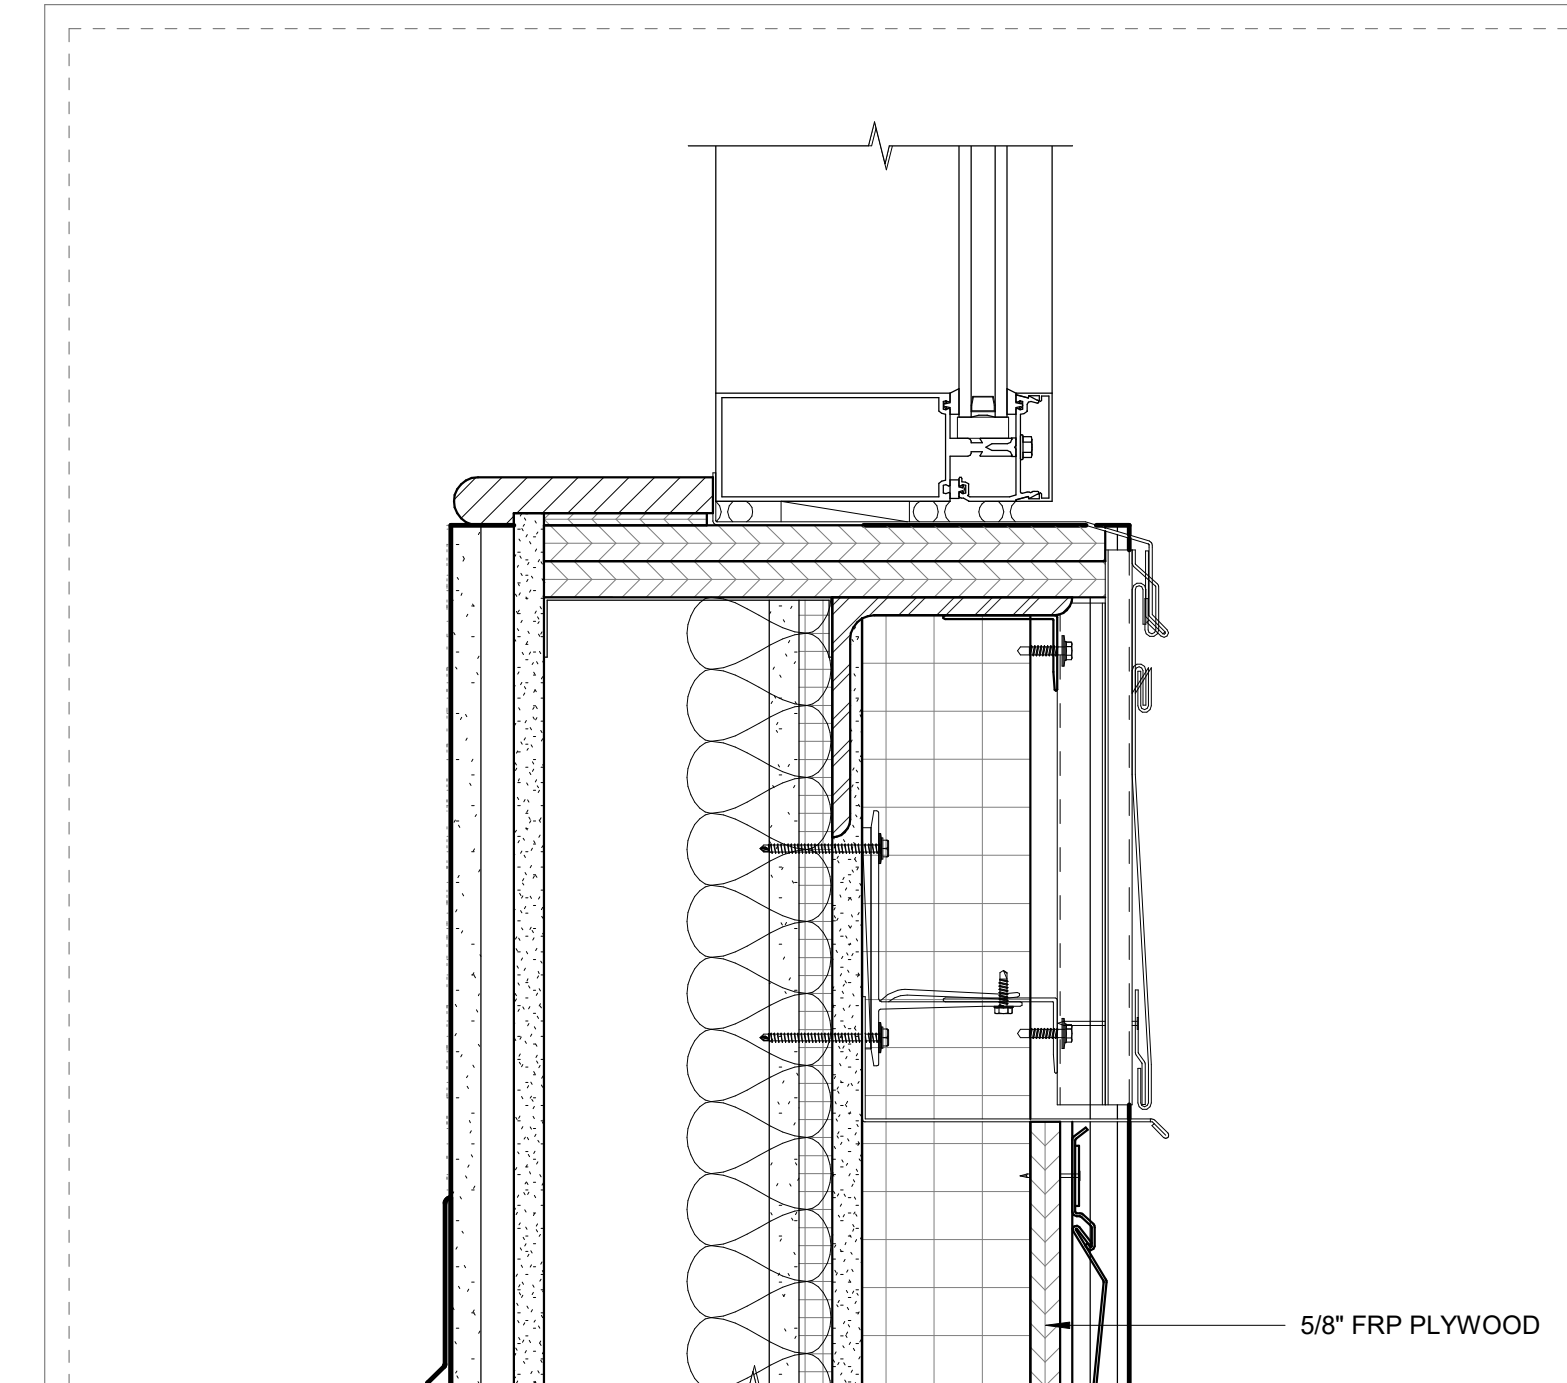


8 CURTAIN WALL SILL DETAIL
3" = 1'-0"

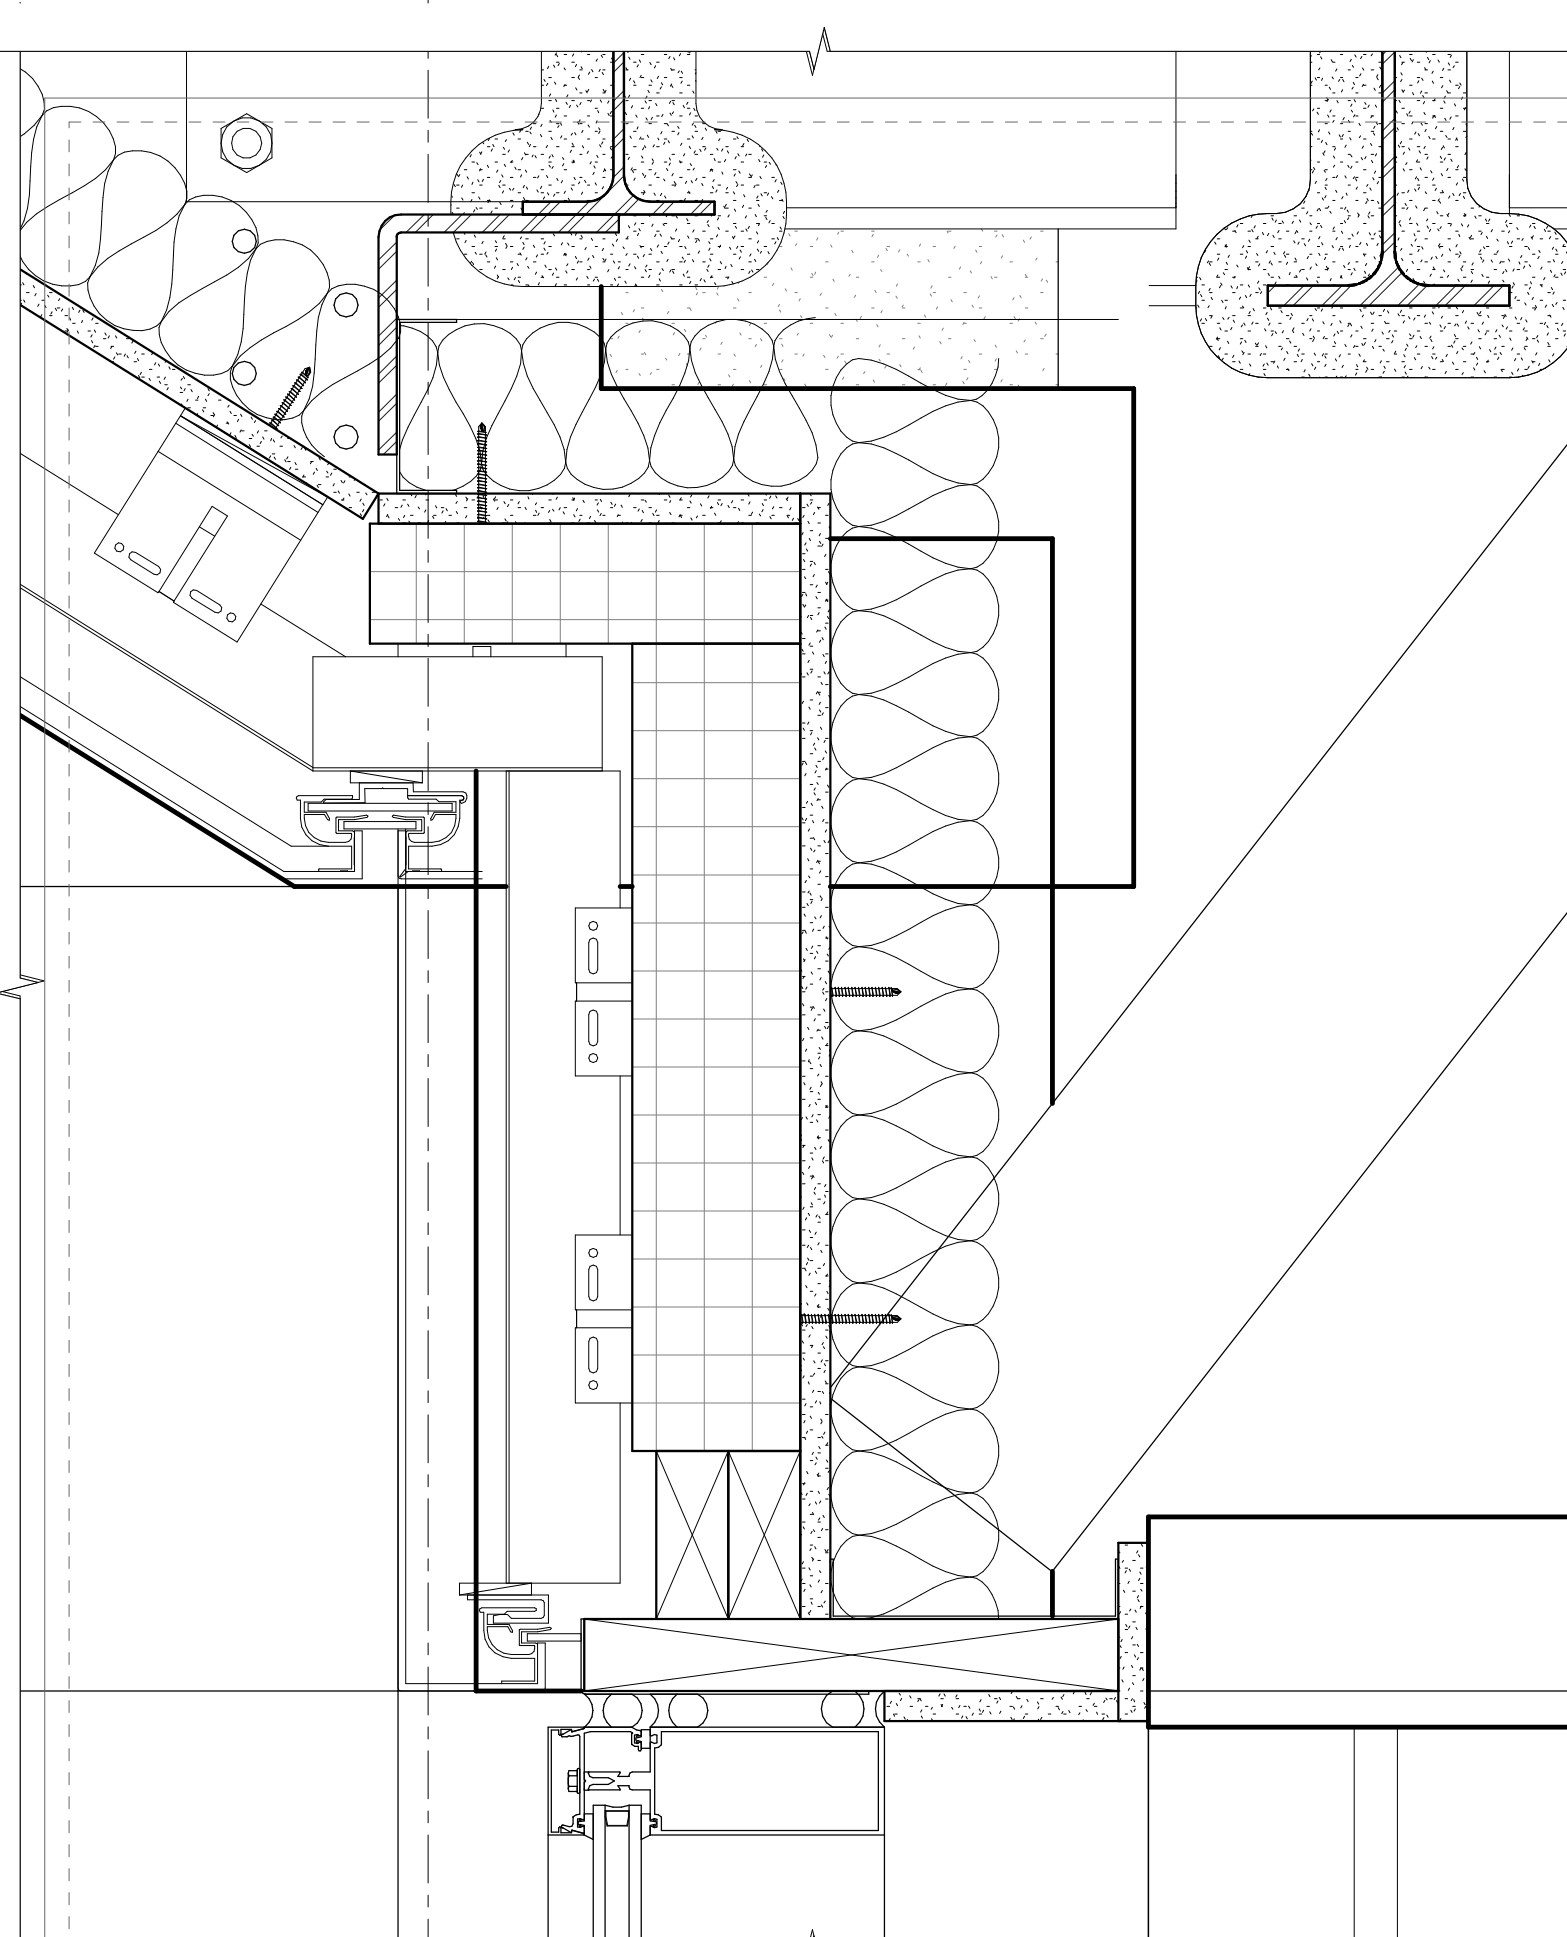


7 CURTAIN WALL HEAD DETAIL
3" = 1'-0"

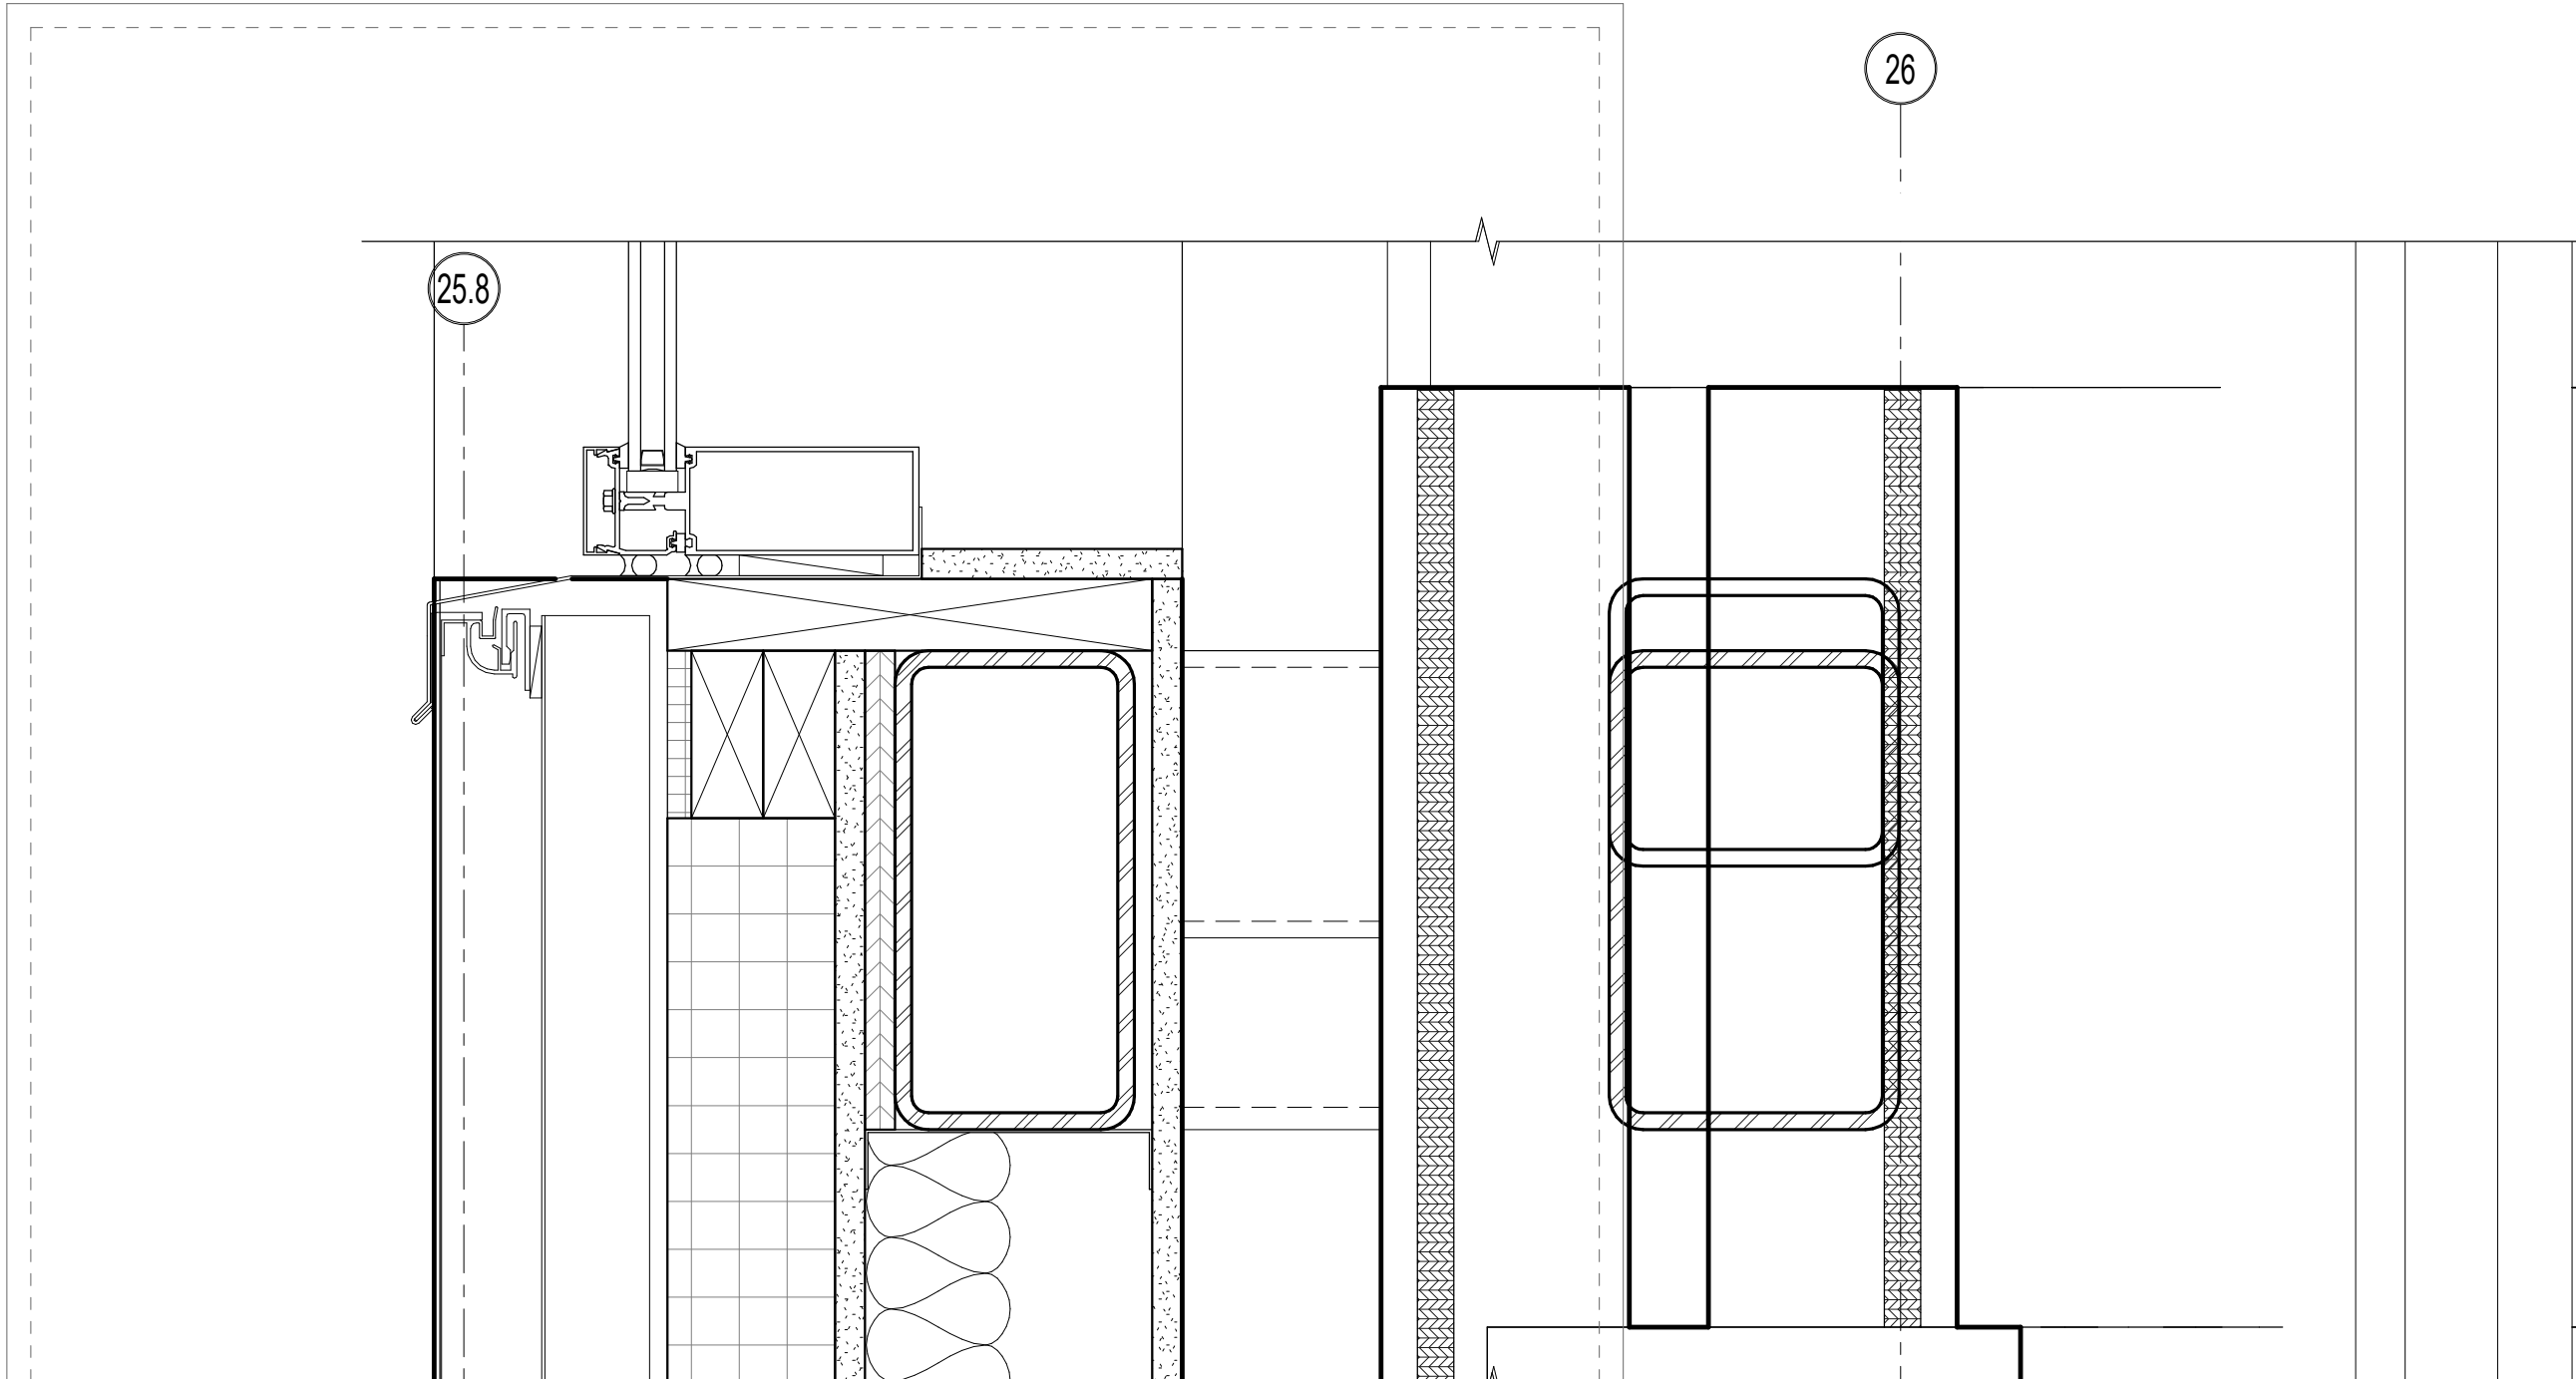


6 CURTAIN WALL SILL DETAIL
3" = 1'-0"

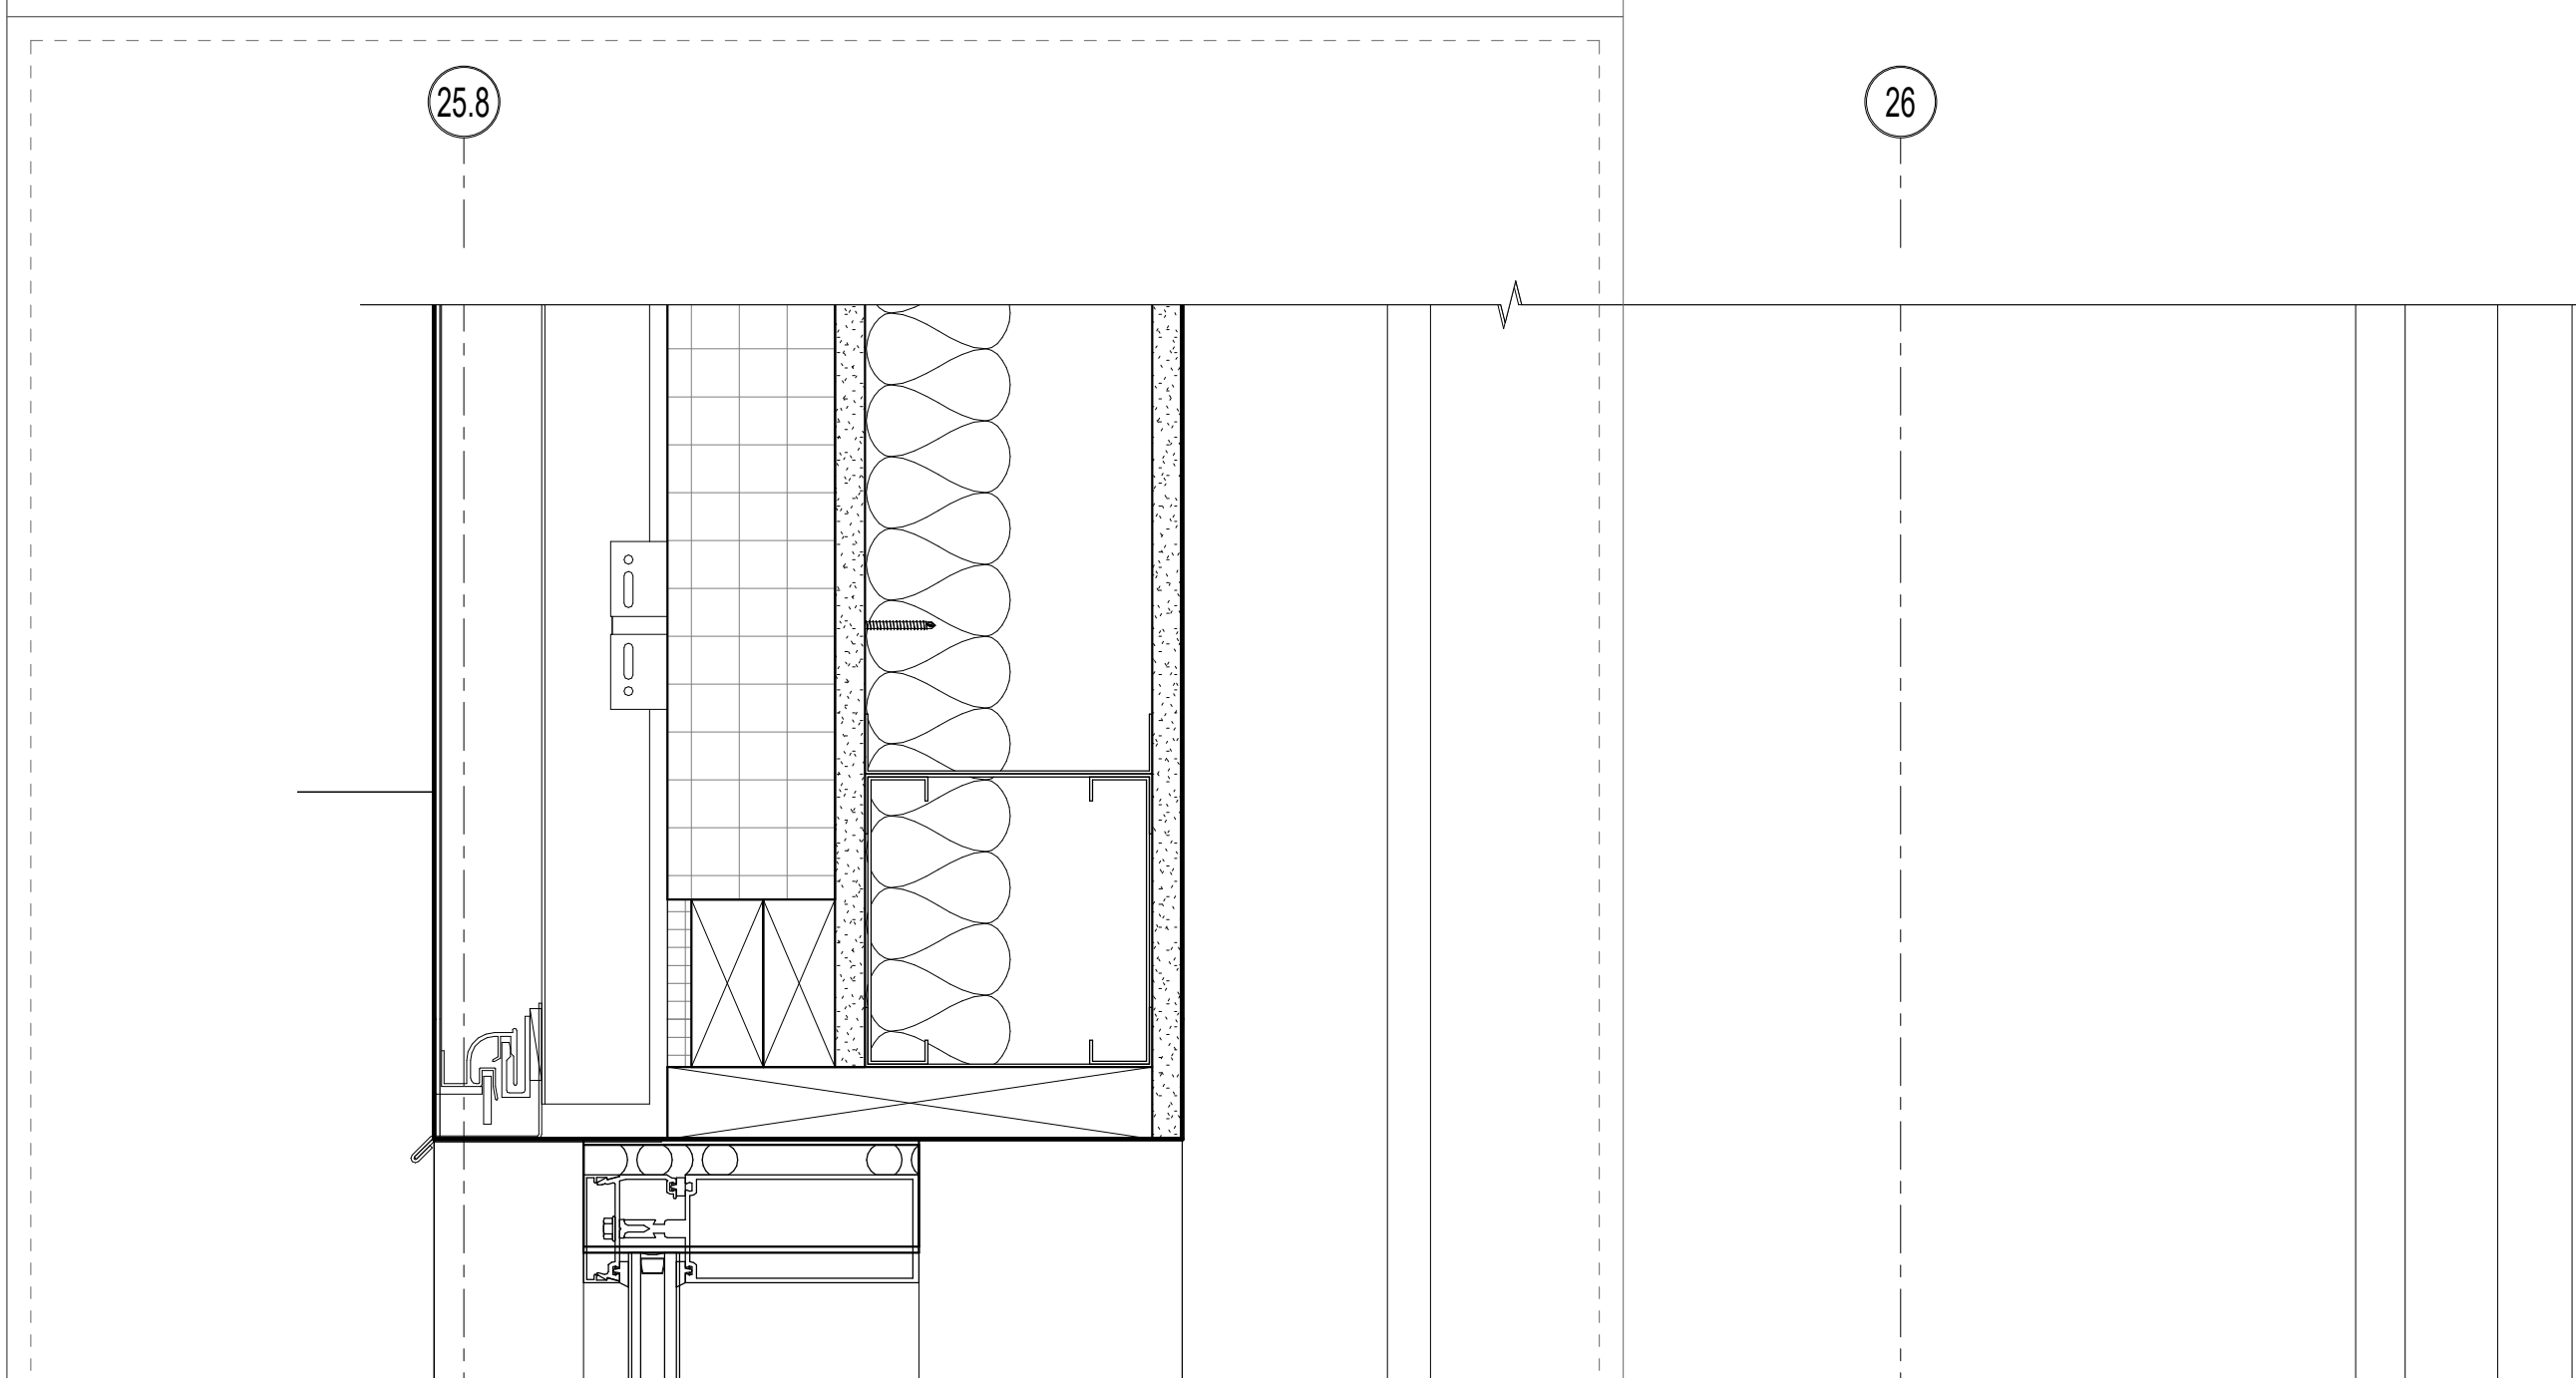


5 CURTAIN WALL HEAD DETAIL
3" = 1'-0"

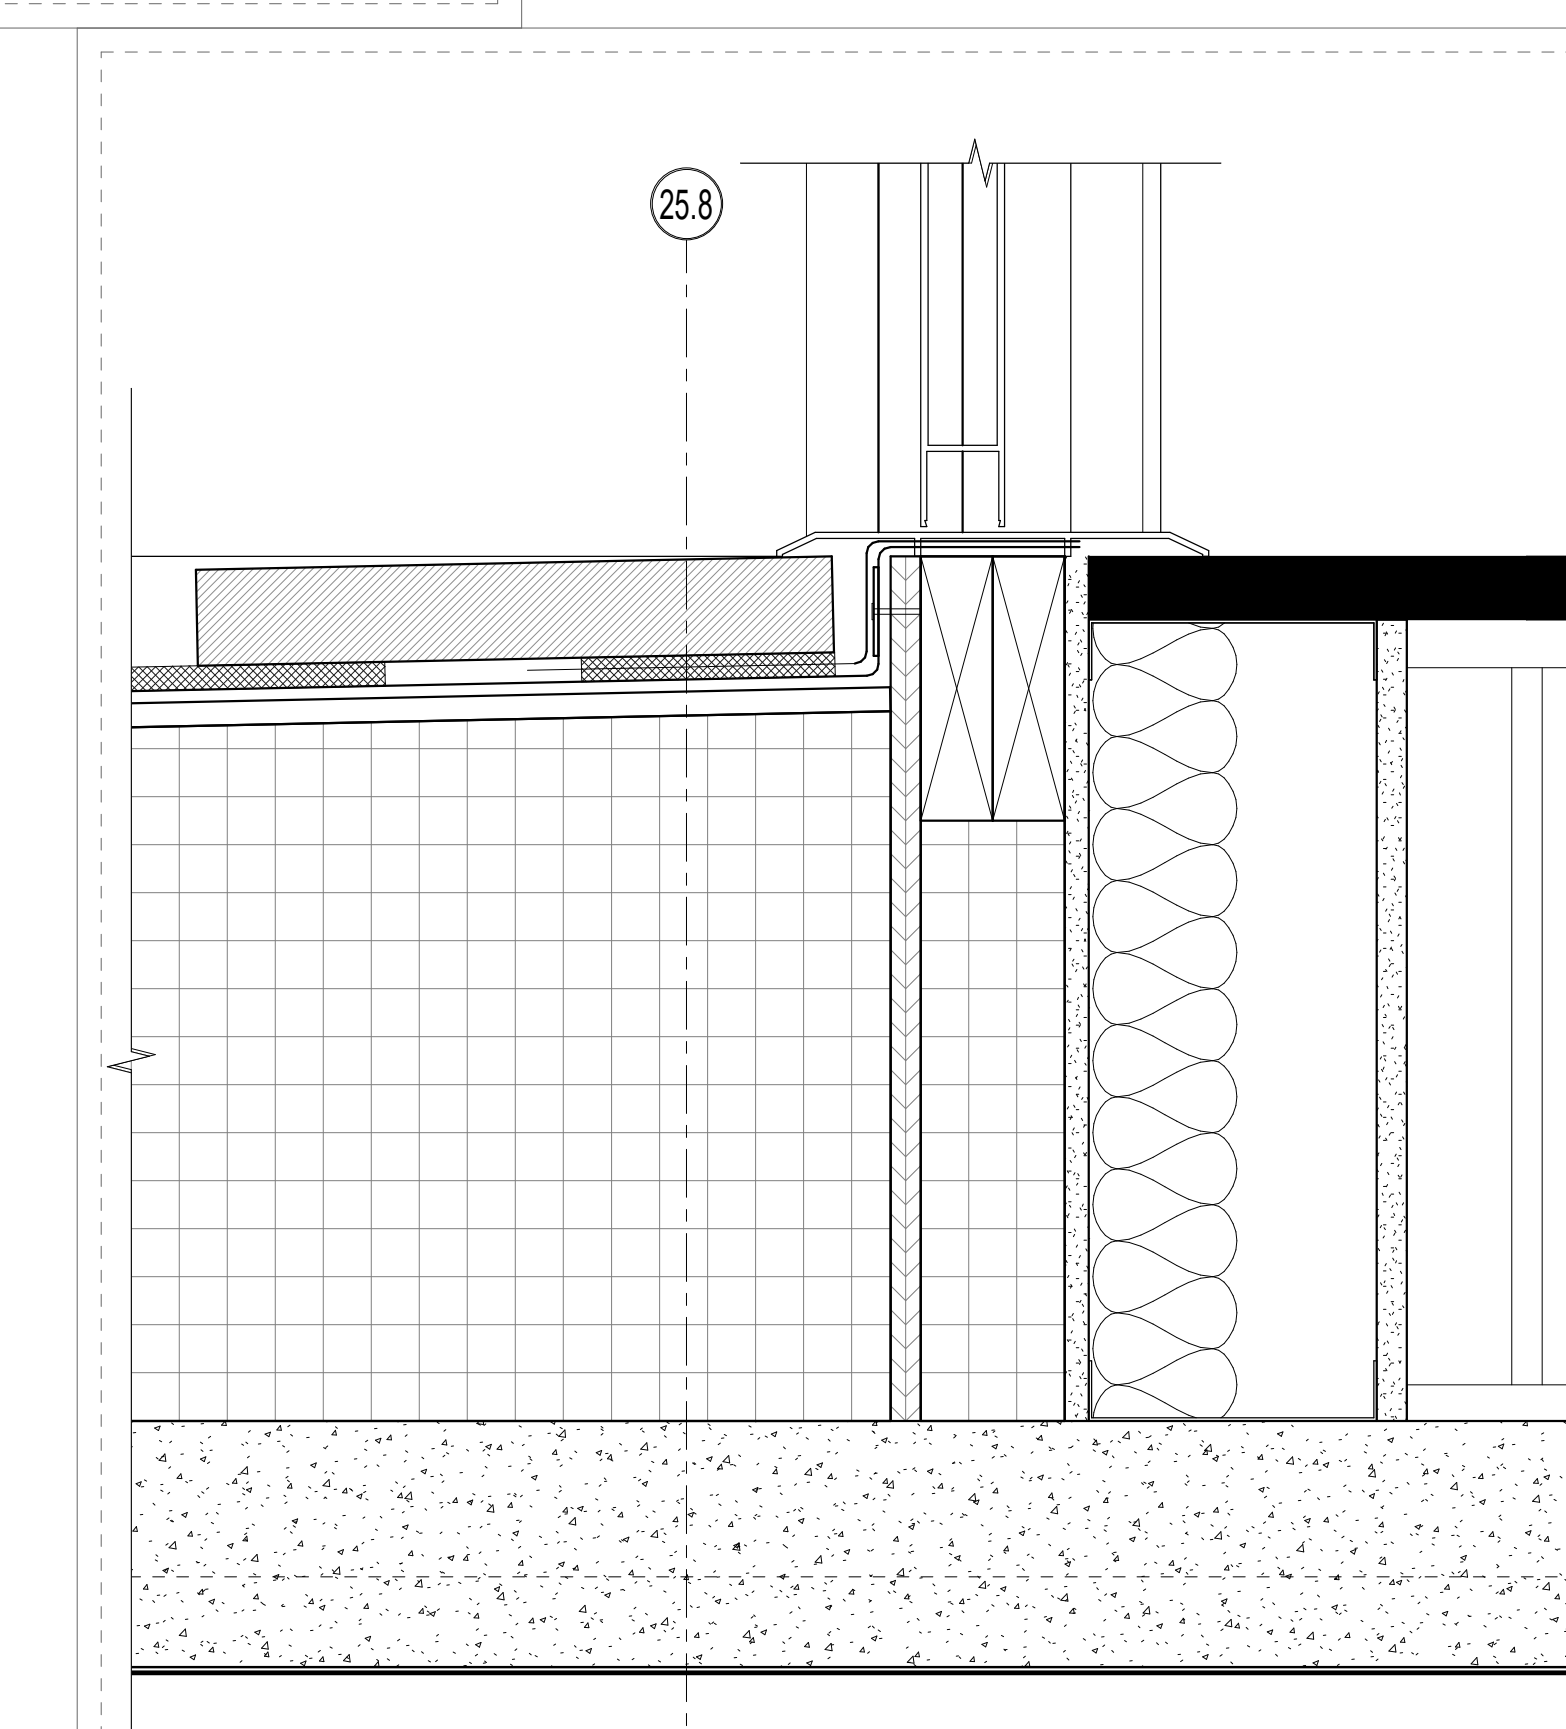


4 CURTAIN WALL SILL DETAIL
3" = 1'-0"

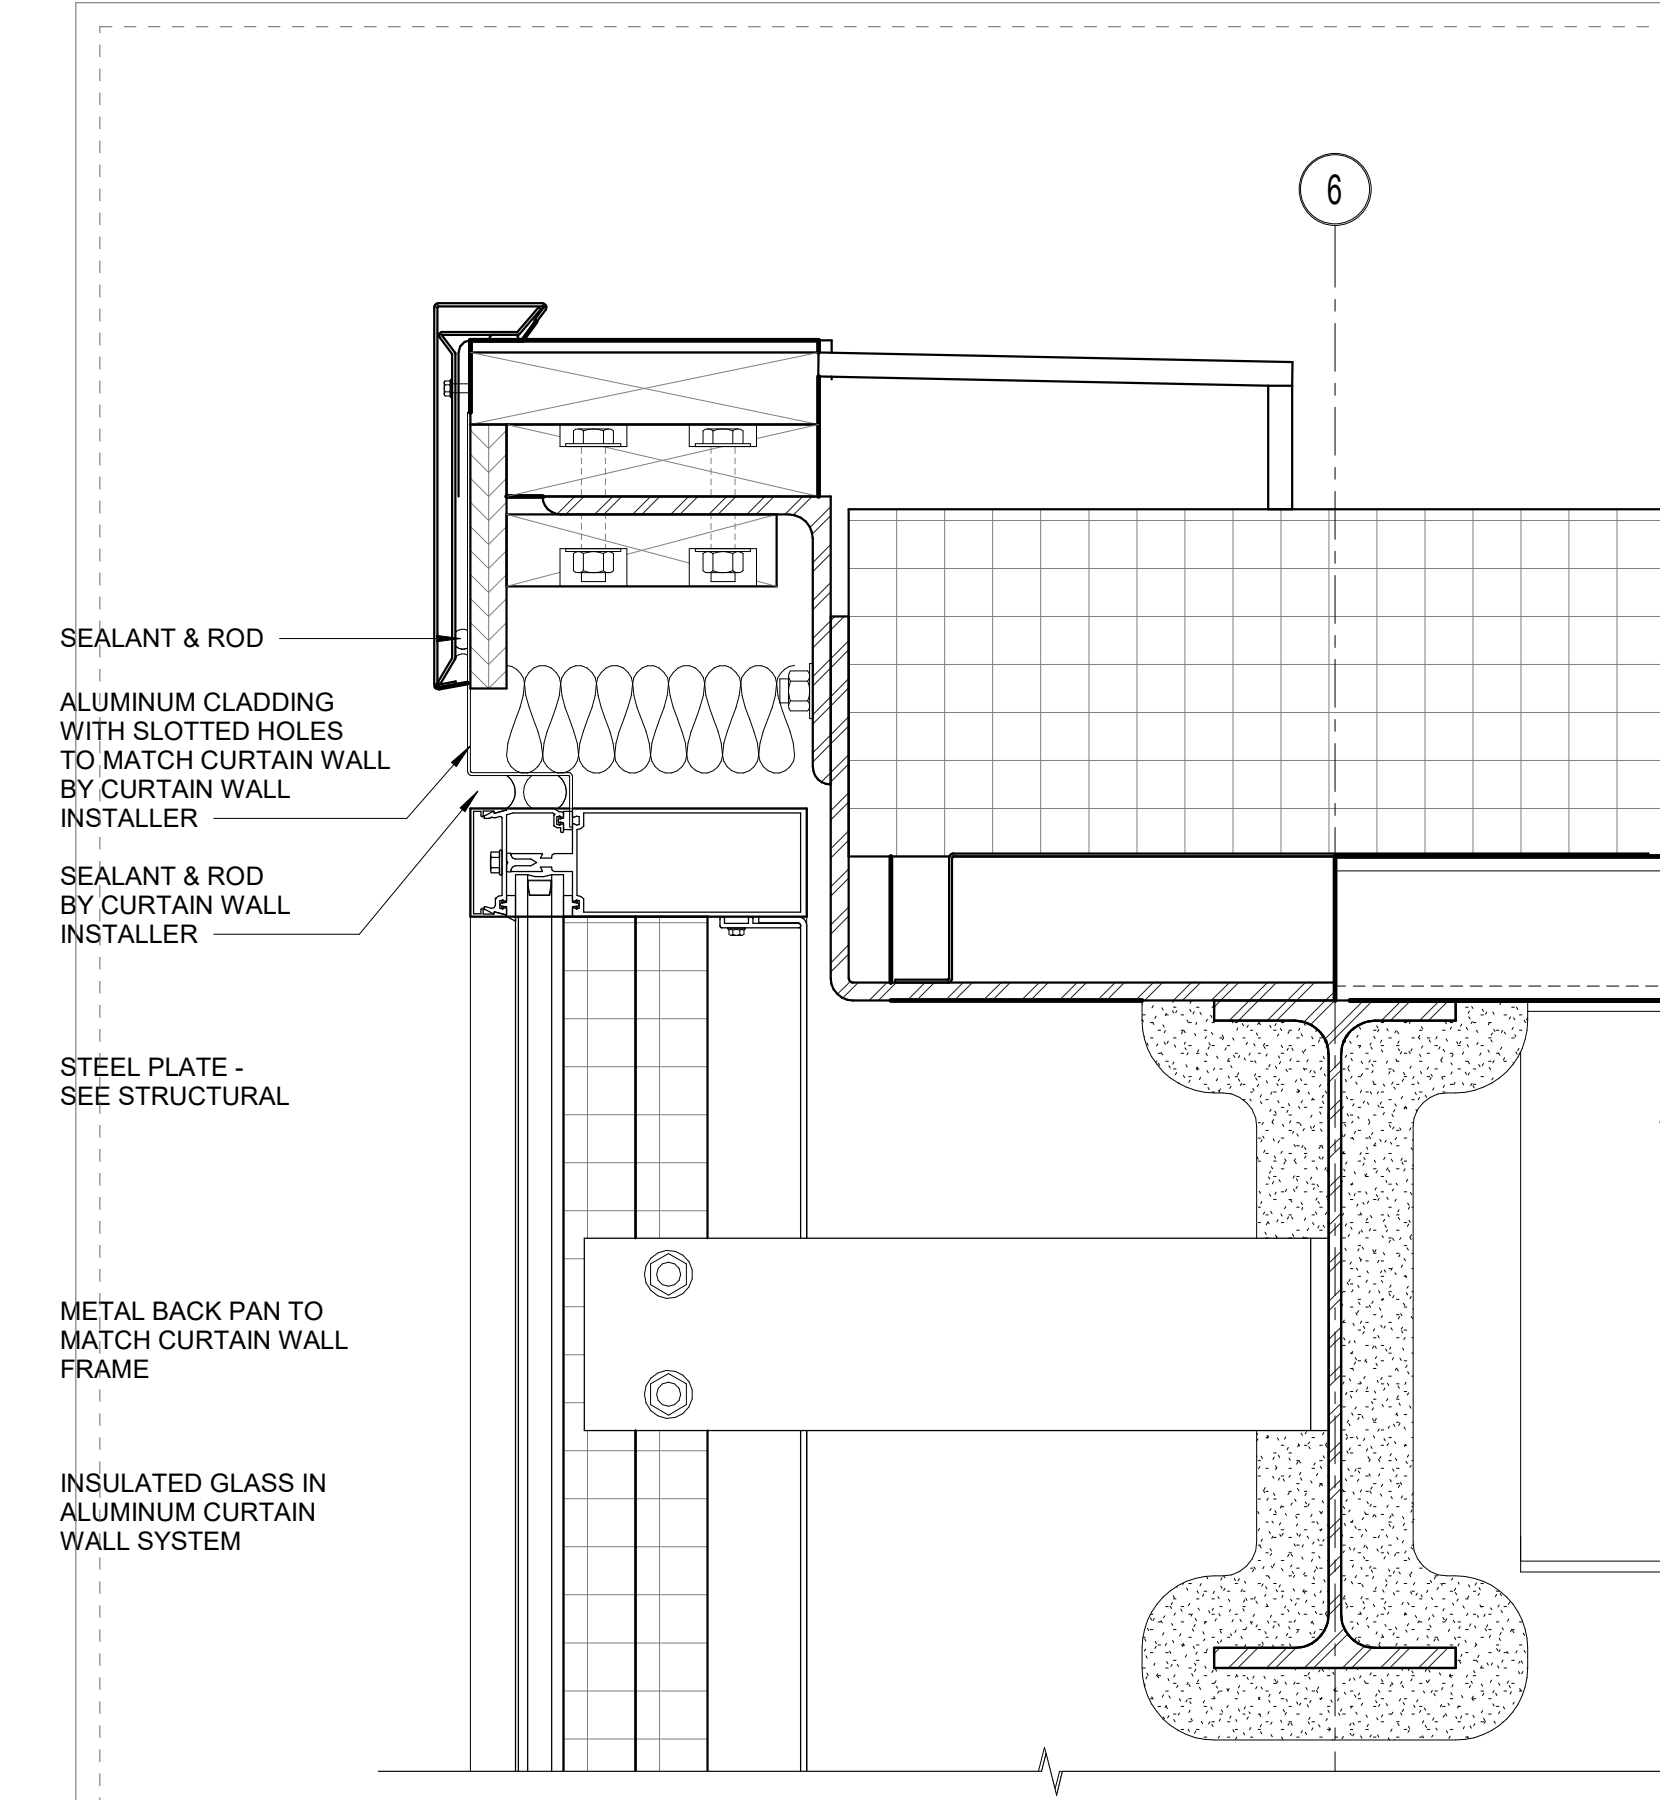

3 CURTAIN WALL HEAD DETAIL
3" = 1'-0"

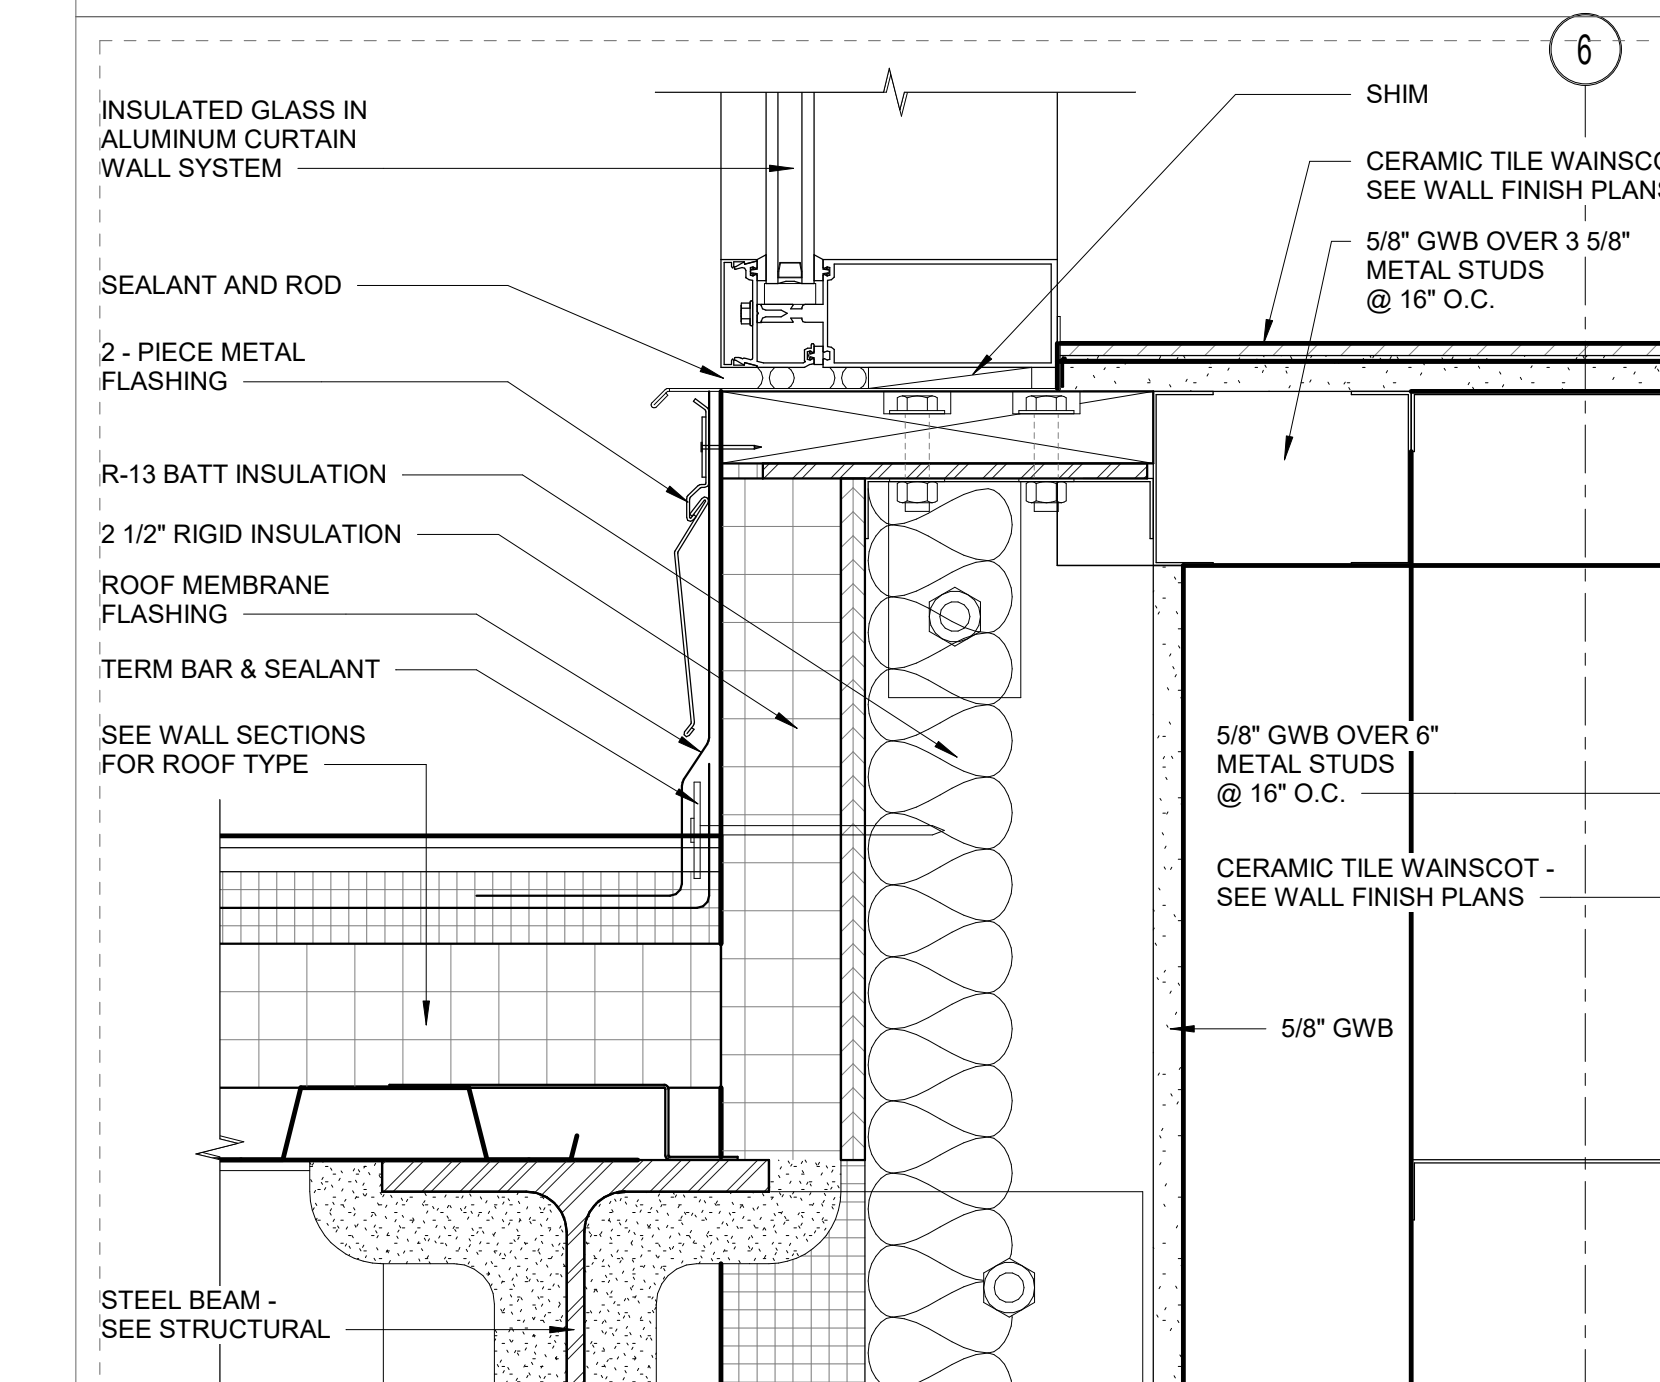

2 CURTAIN WALL SILL DETAIL
3" = 1'-0"

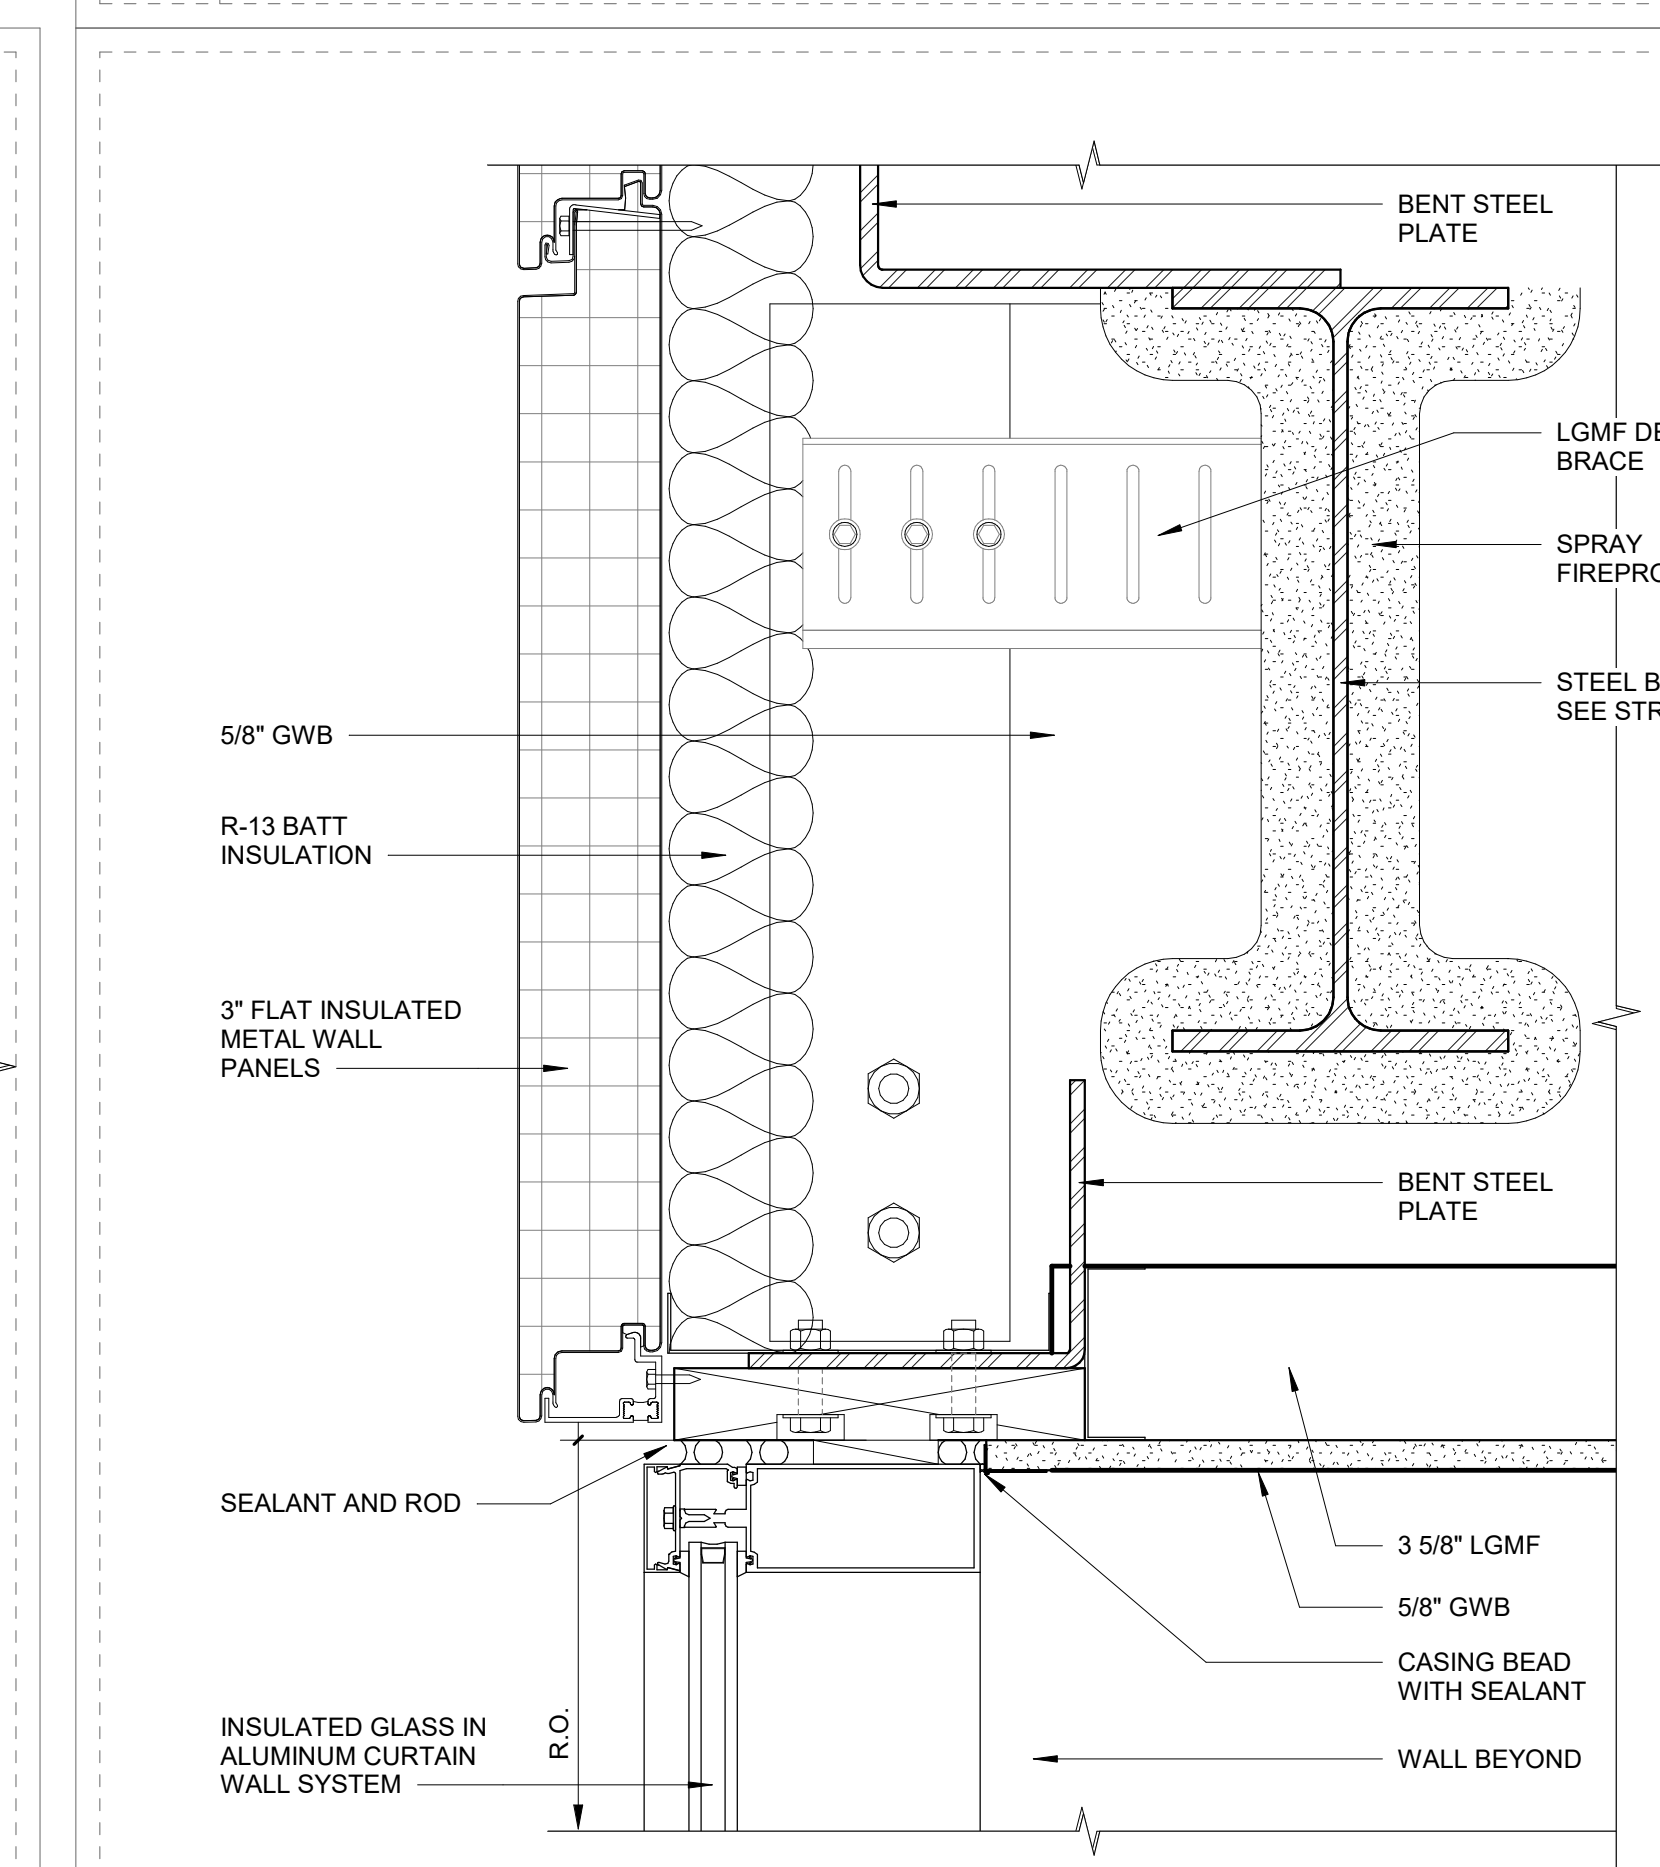


1 CURTAIN WALL HEAD DETAIL
3" = 1'-0"

© COPYRIGHT 2023 DRUMMEYS ROSANE ANDERSON, INC.


MSBA 90% CD
SUBMISSION

May 12TH, 2023

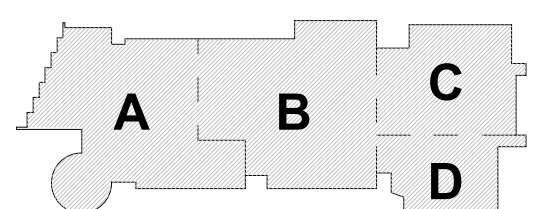


KEY PLAN

PROJECT NORTH

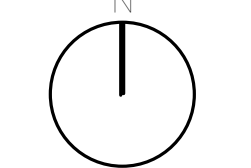

MAGNETIC NORTH

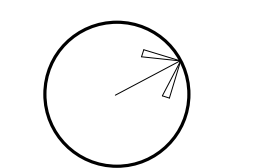

**CURTAIN WALL
DETAILS**

Scale: 3" = 1'-0"

Job No.: 20202


Drawn By: DRA

Date: May 12TH, 2023

Volume 3 of 4

A6-3-12

**Northeast
Metropolitan
Regional
Vocational High
School**
100 Hemlock Road,
Wakefield, MA 01880

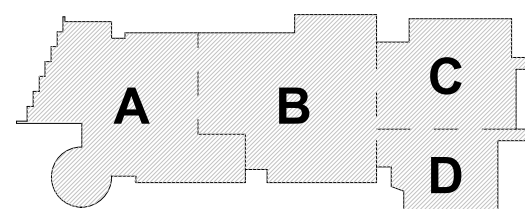

KEY PLAN

PROJECT NO.

MAGNETIC NORTH

CURTAIN WALL DETAILS

Scale: 3" = 1'-0"

Job No.: 20202

Drawn By: DF


Date: May 12TH, 2023

Volume 3 of 4


A6-3-13

**Northeast
Metropolitan
Regional
Vocational High
School**


100 Hemlock Road,
Wakefield, MA 01880

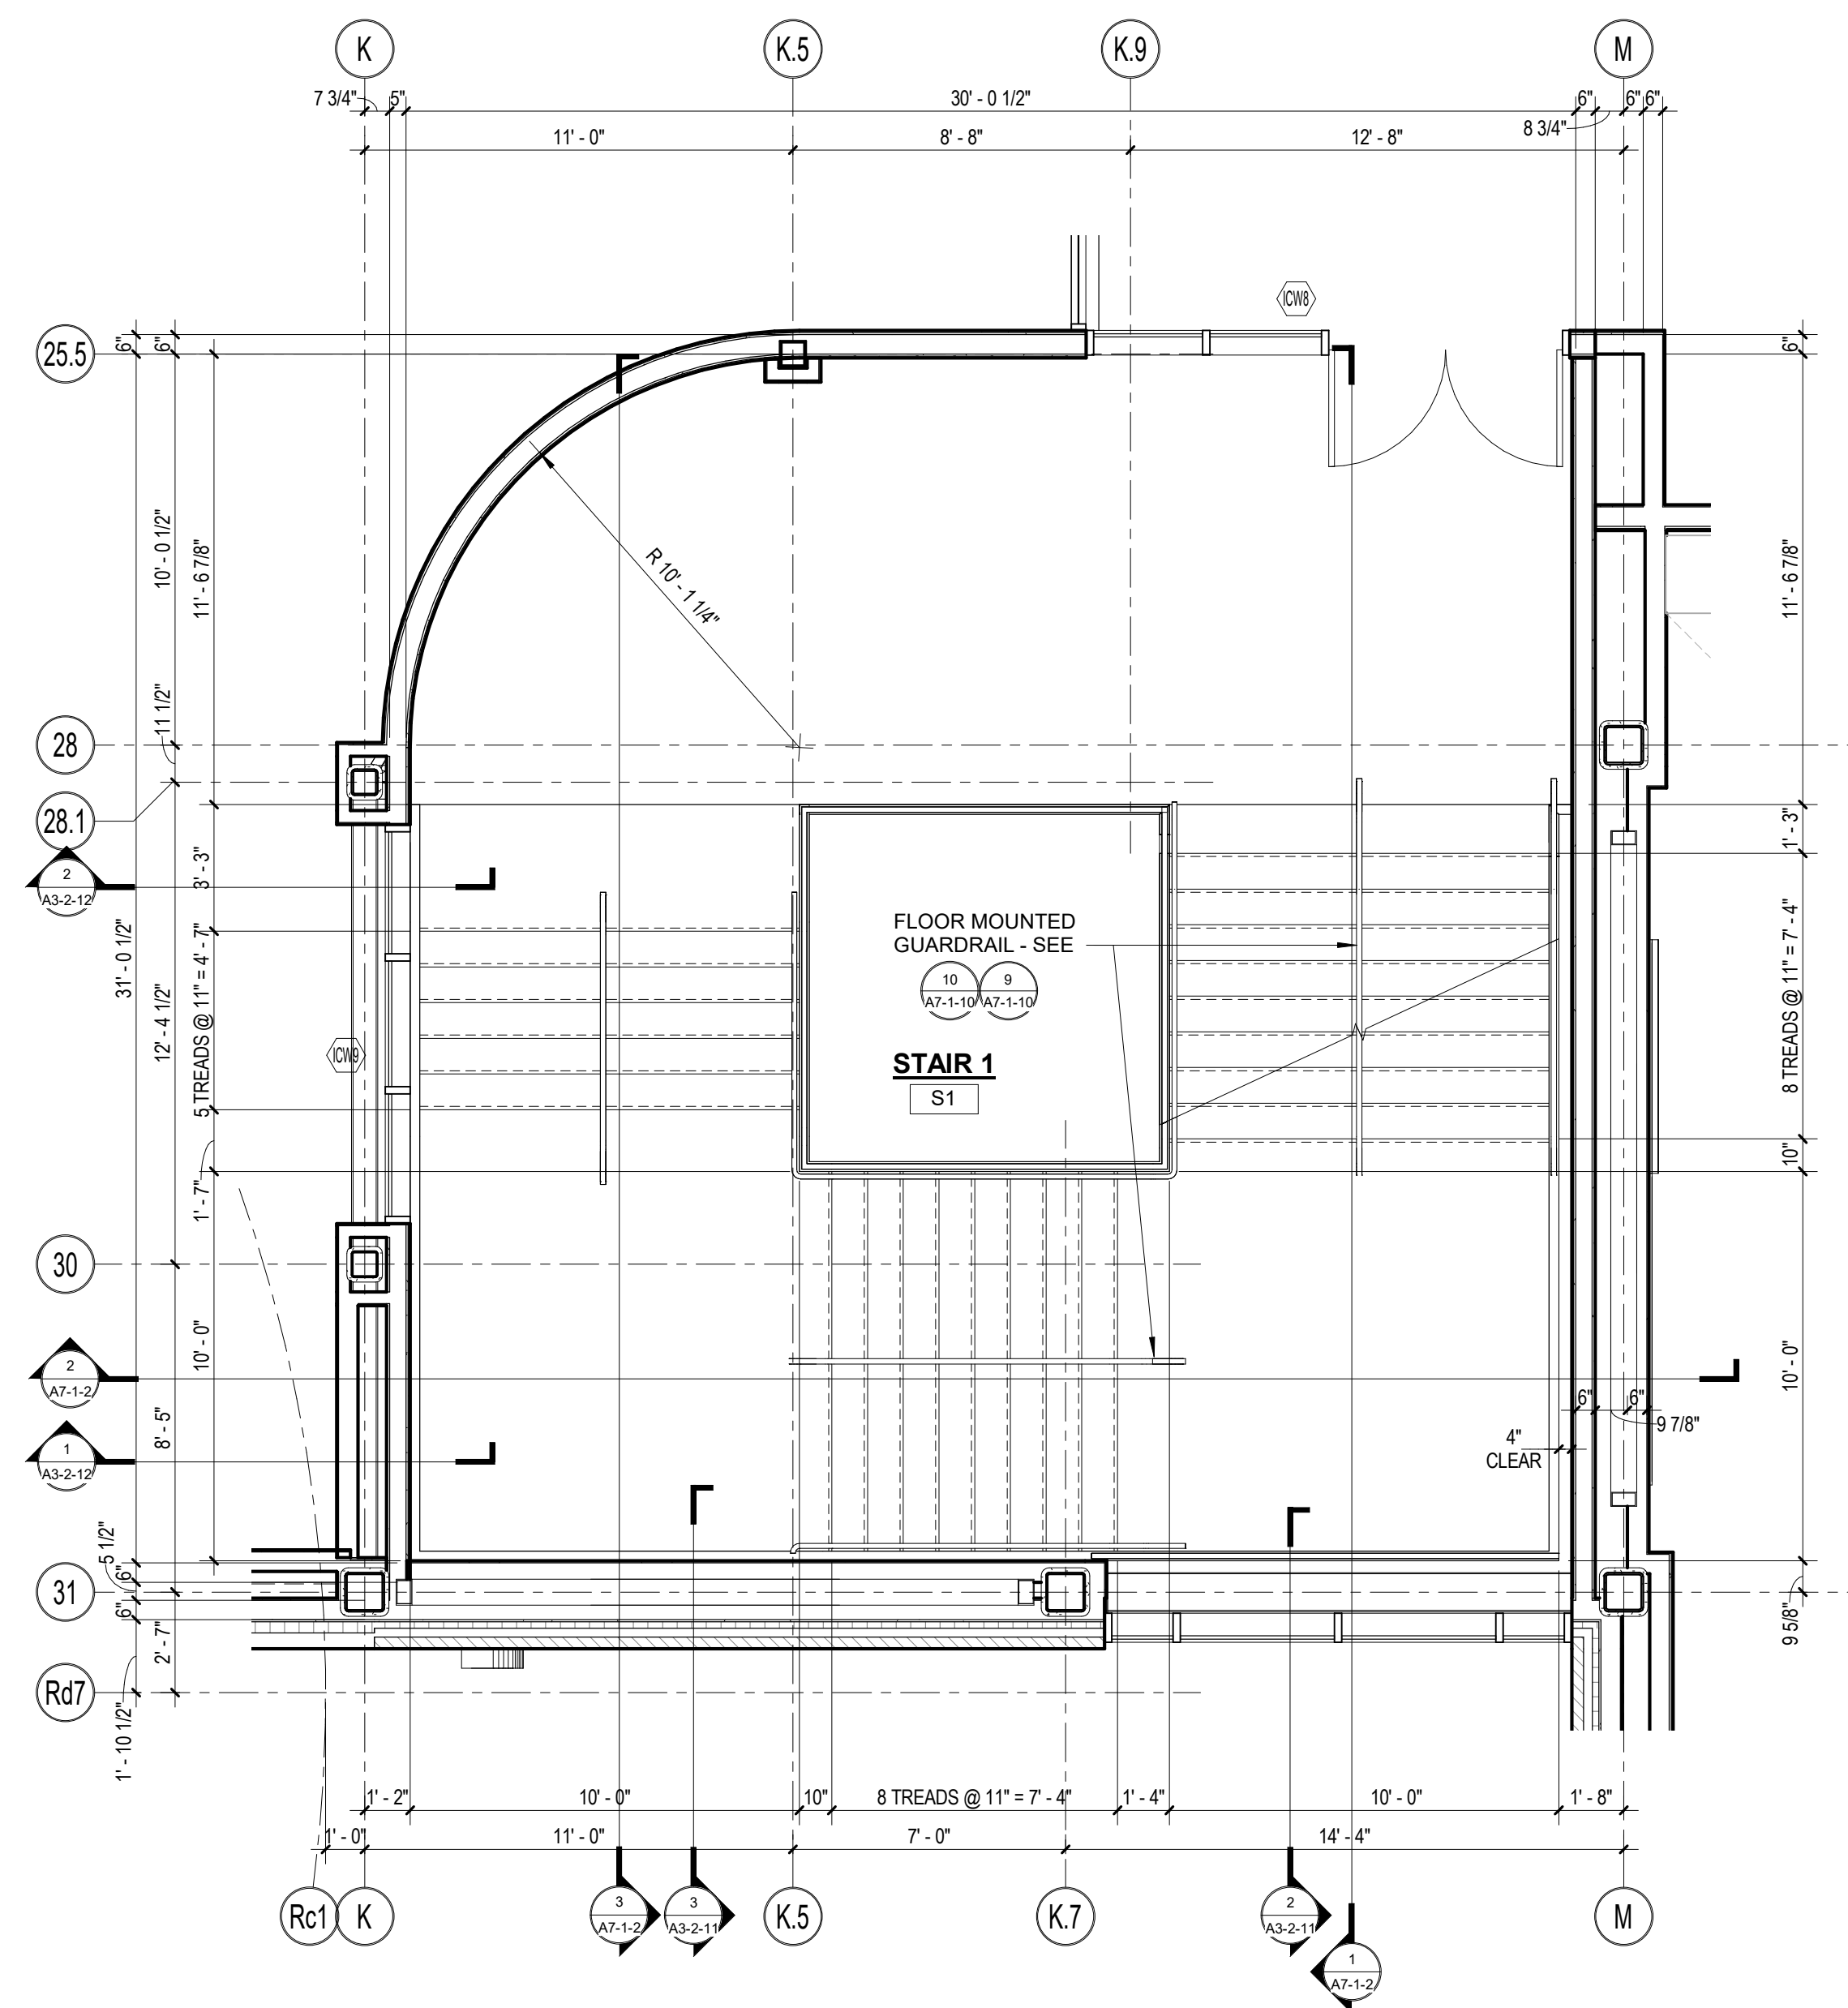


3 STAIR #1 PLAN - THIRD FLOOR
1/4" = 1'-0"

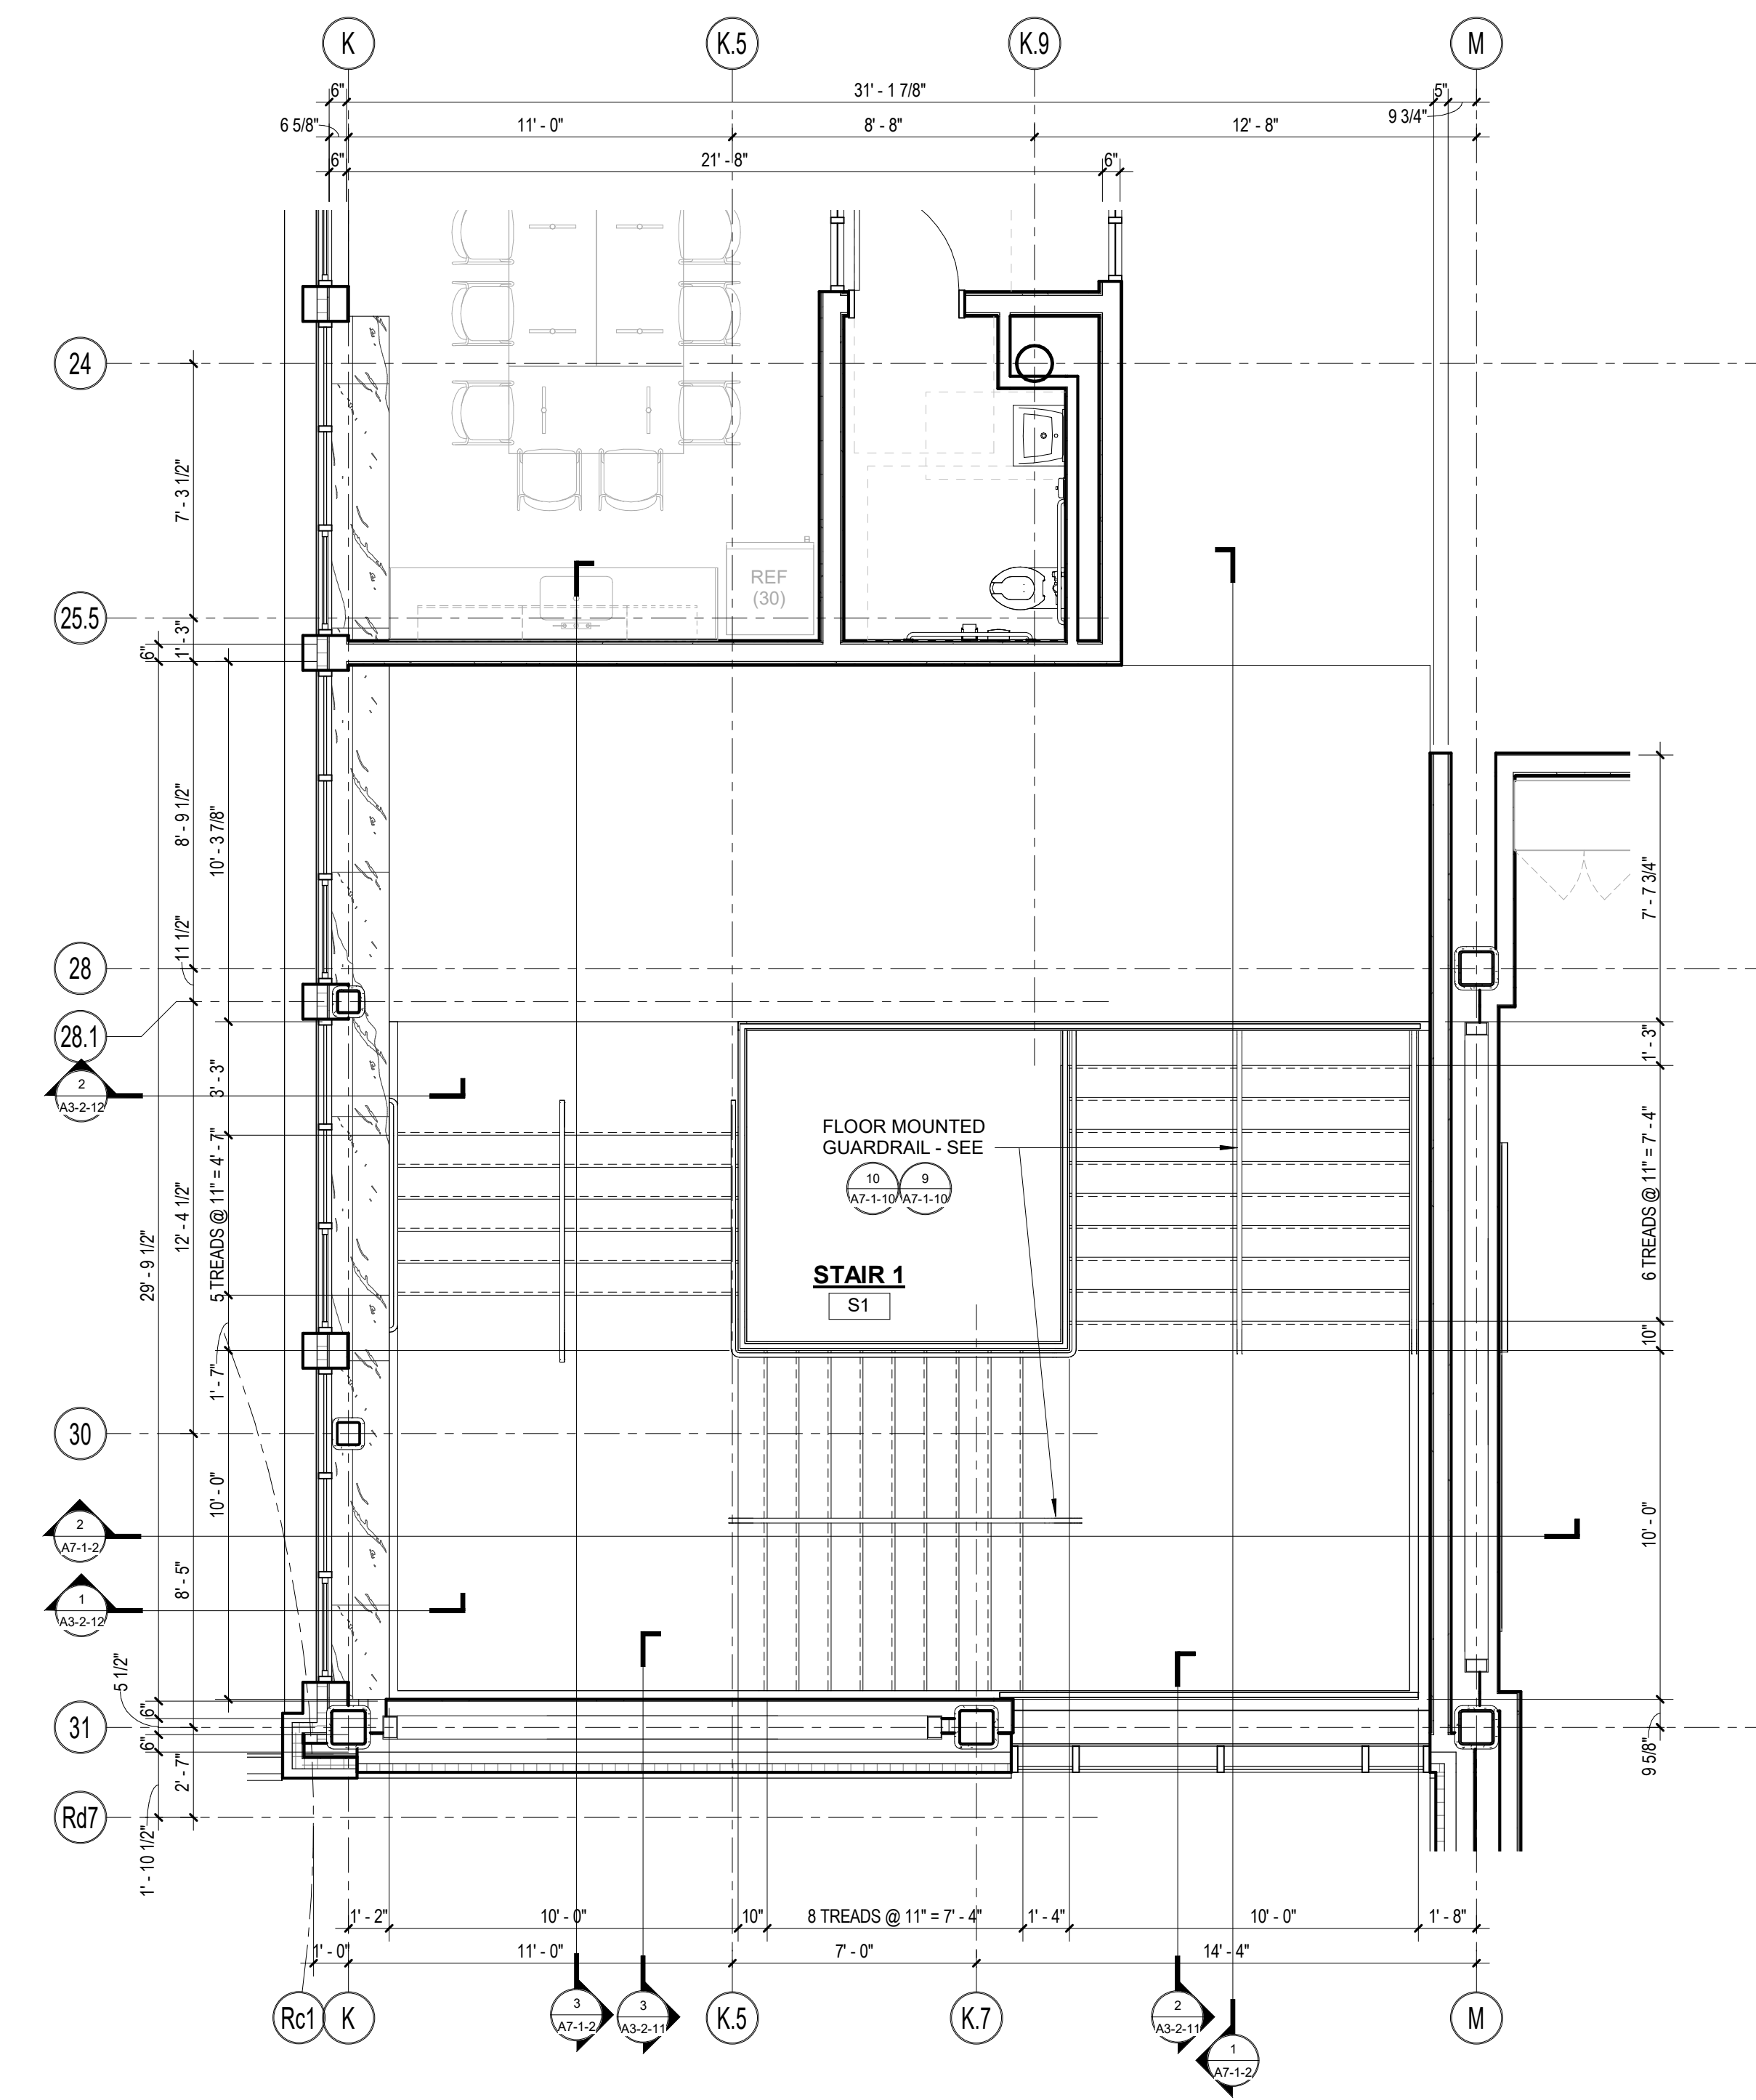

4 STAIR #1 PLAN - FORTH FLOOR
1/4" = 1'-0"

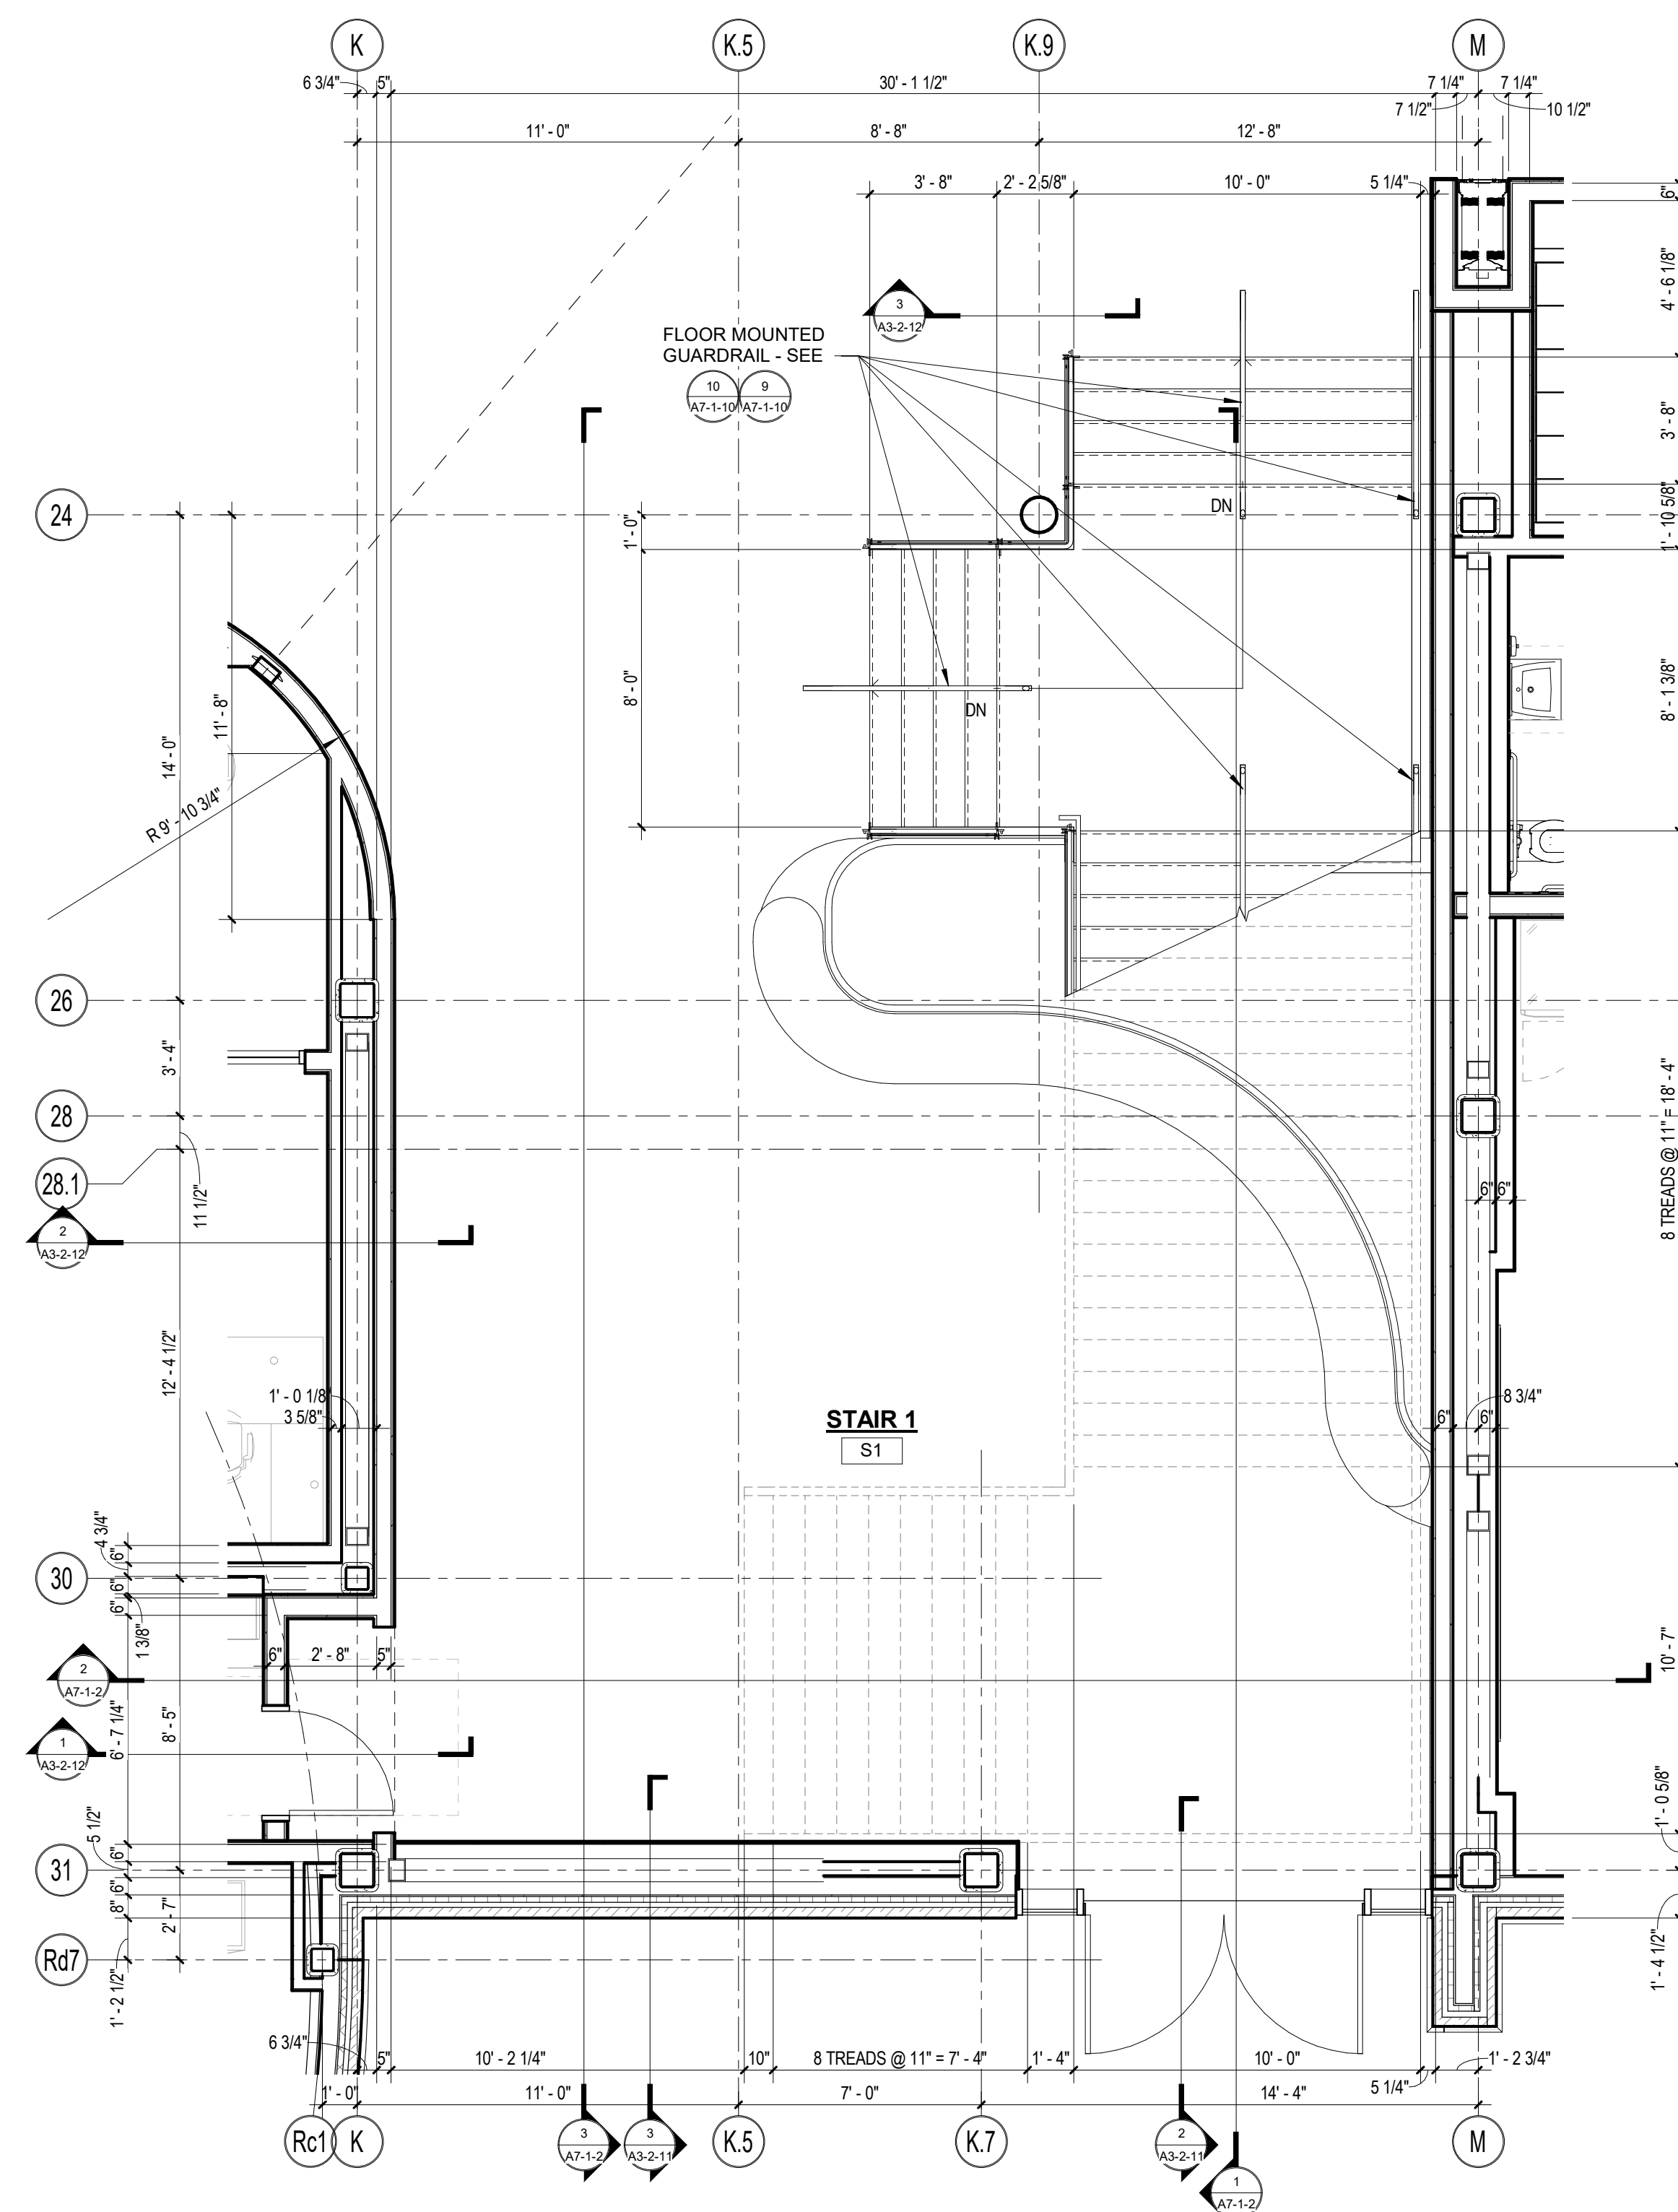

1 STAIR #1 PLAN - FIRST FLOOR
1/4" = 1'-0"

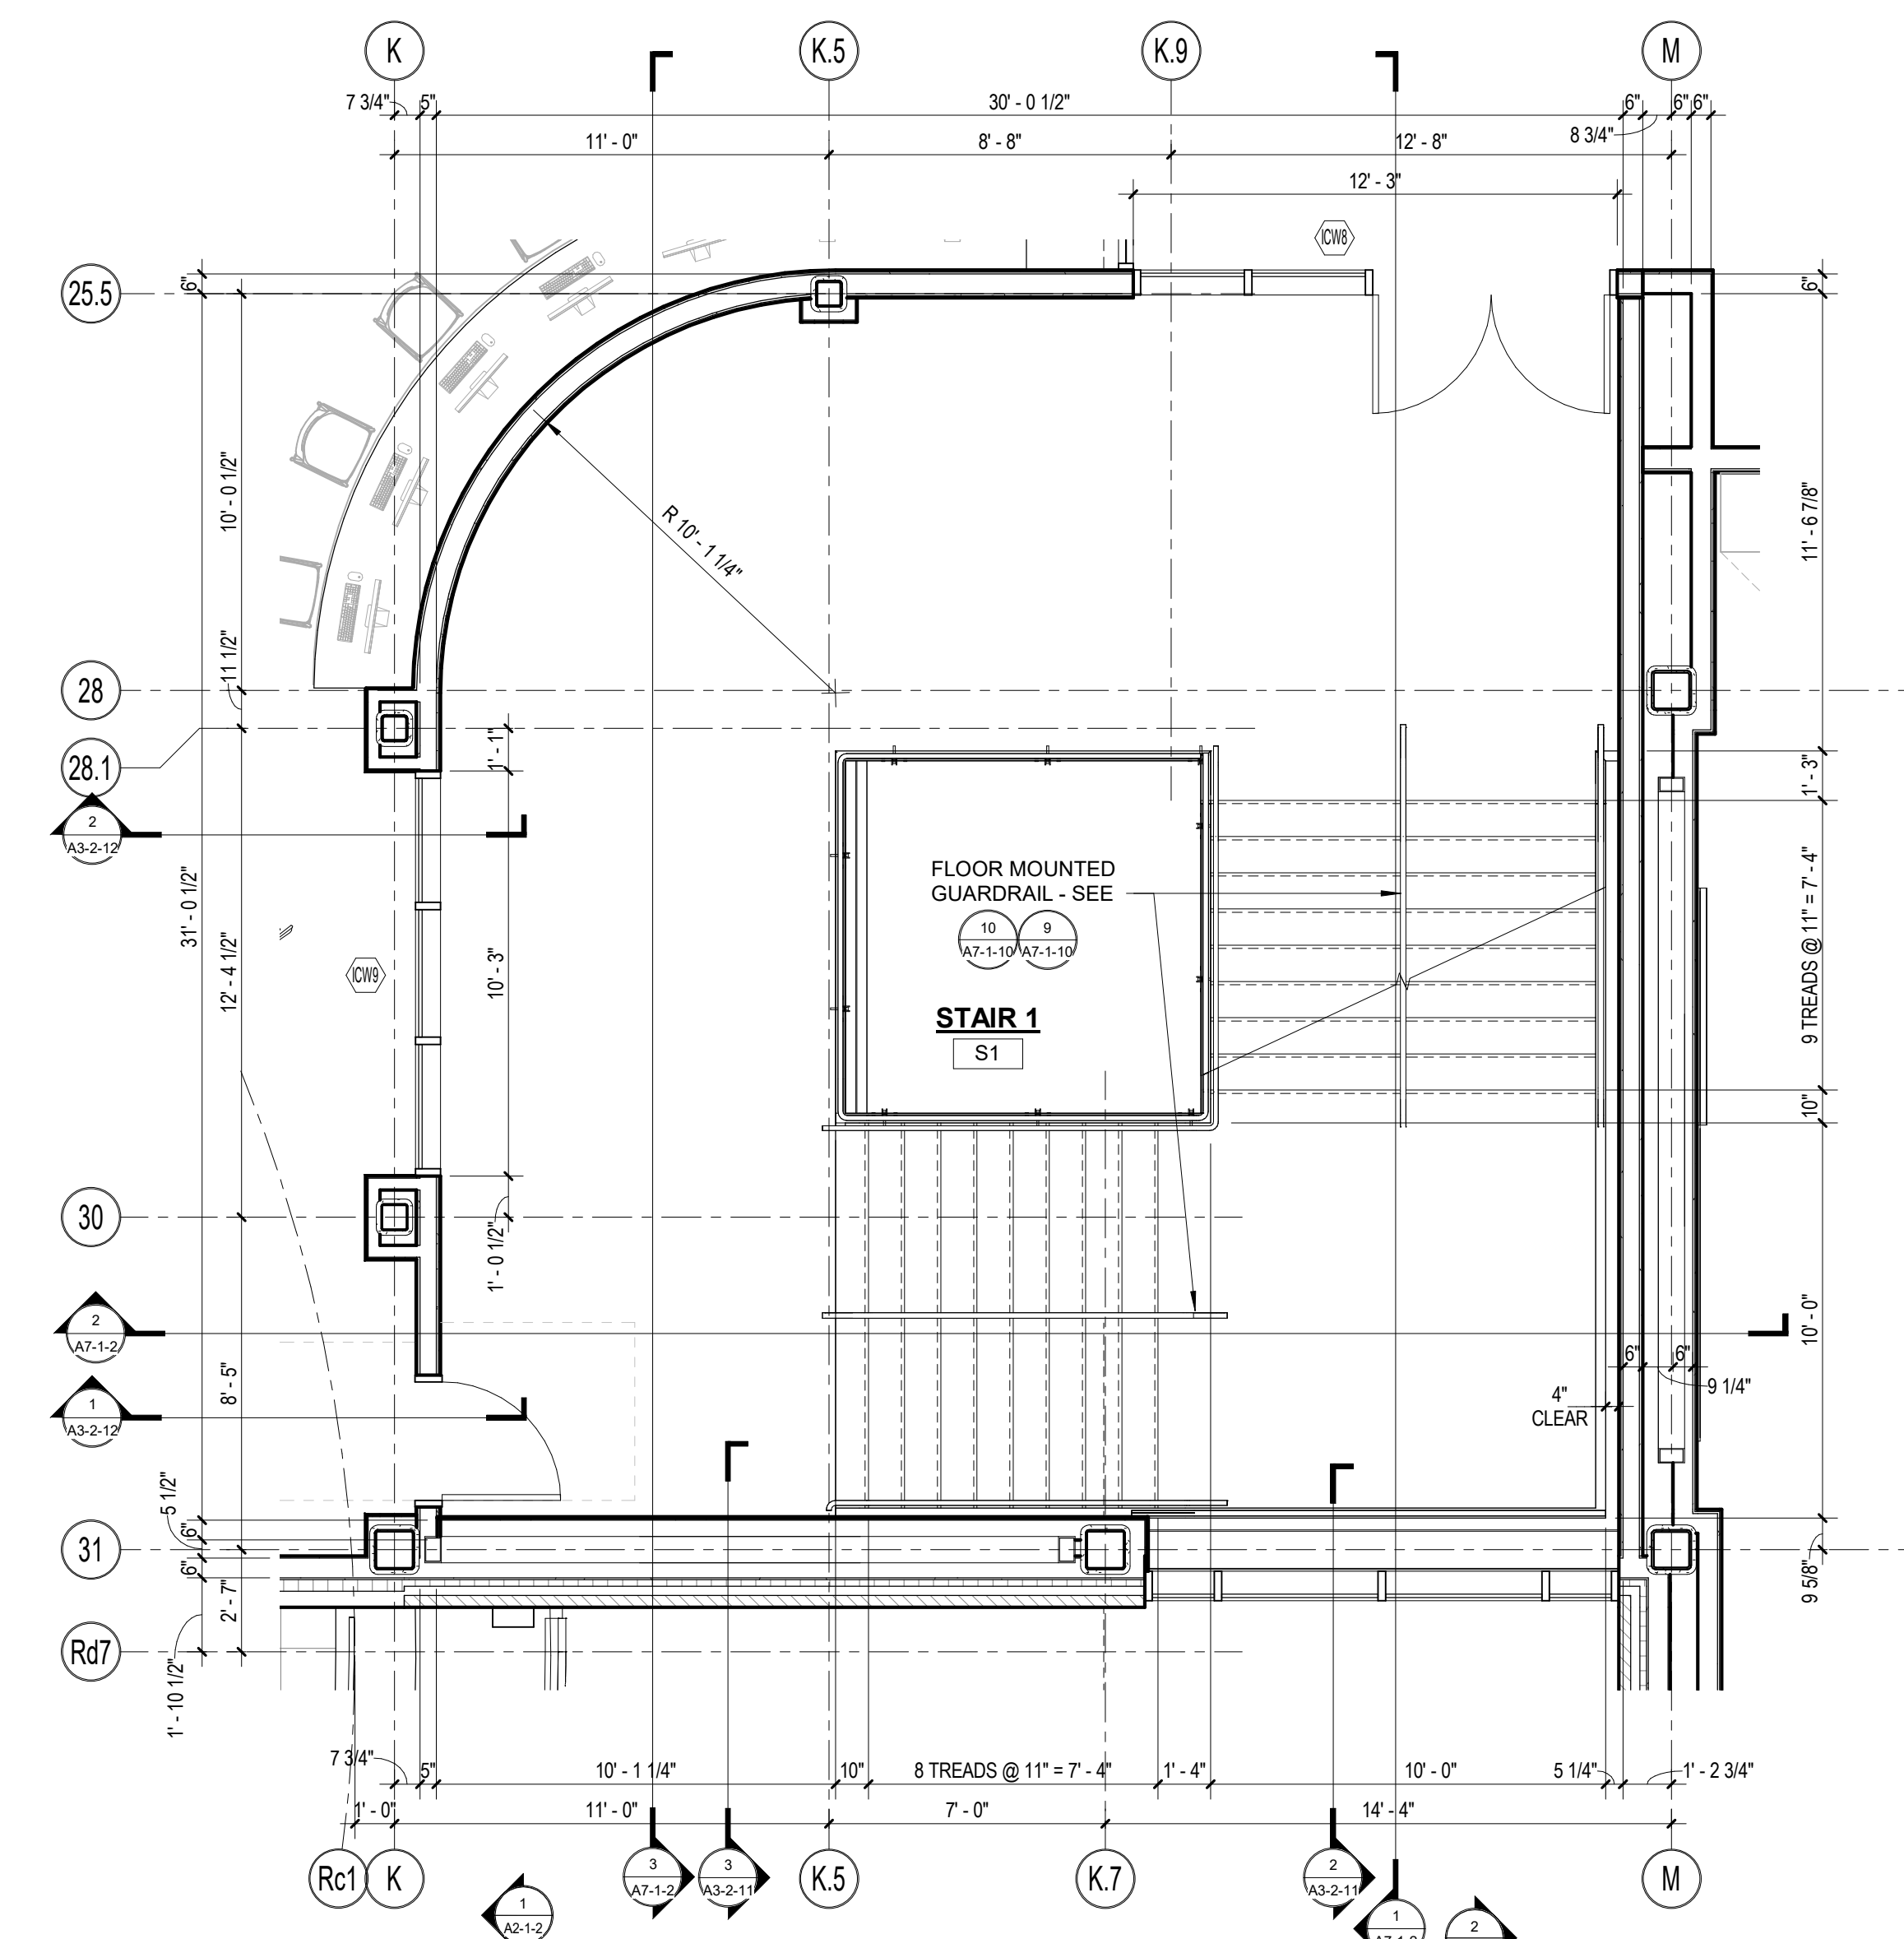


2 STAIR #1 PLAN - SECOND FLOOR
1/4" = 1'-0"

© COPYRIGHT 2023 DRUMMEY ROSANE ANDERSON, INC.


MSBA 90% CD
SUBMISSION

May 12TH, 2023

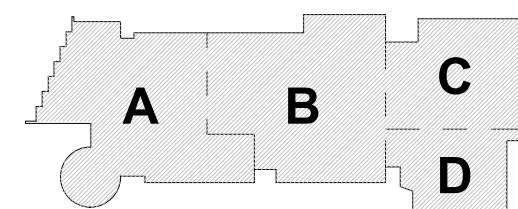


KEY PLAN

PROJECT NORTH

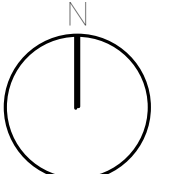

MAGNETIC NORTH

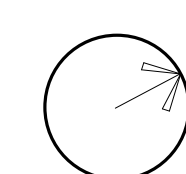

STAIR PLANS

Scale: 1/4" = 1'-0"


Job No.: 20202

Drawn By: DRA


Date: May 12TH, 2023

Volume 3 of 4


A7-1-1

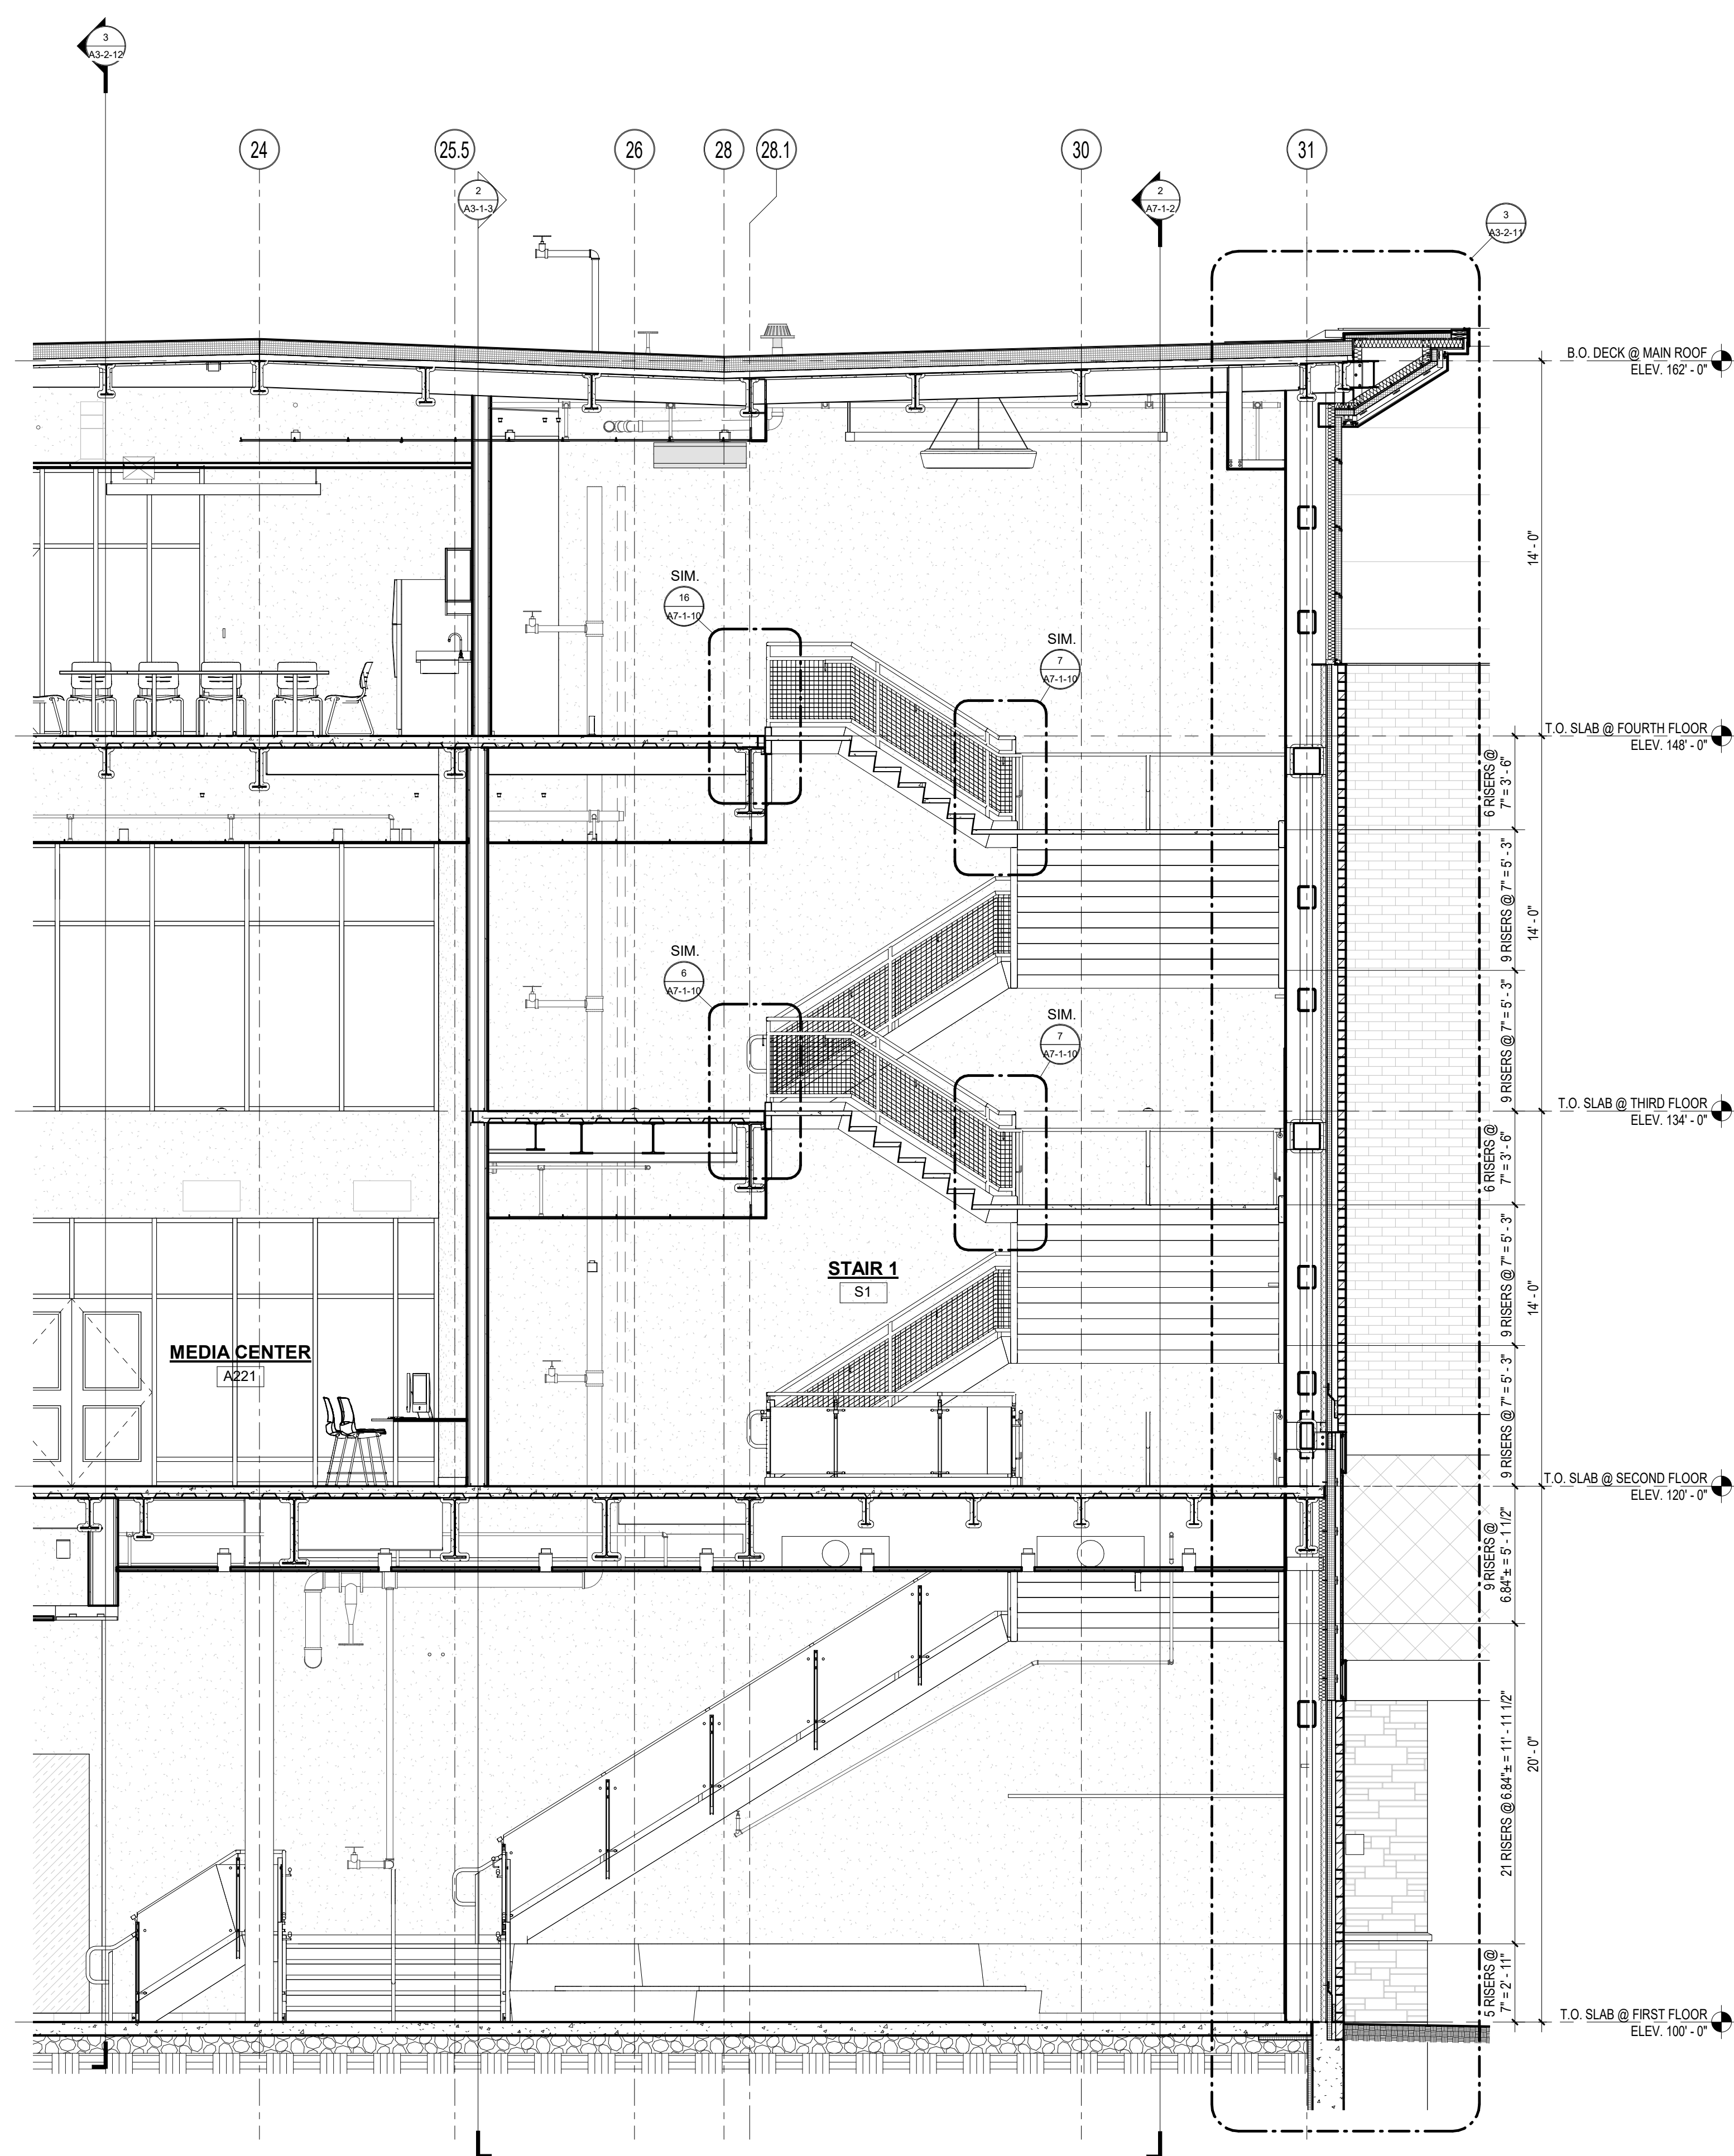

3 STAIR #1 SECTION 3
1/4" = 1'-0"

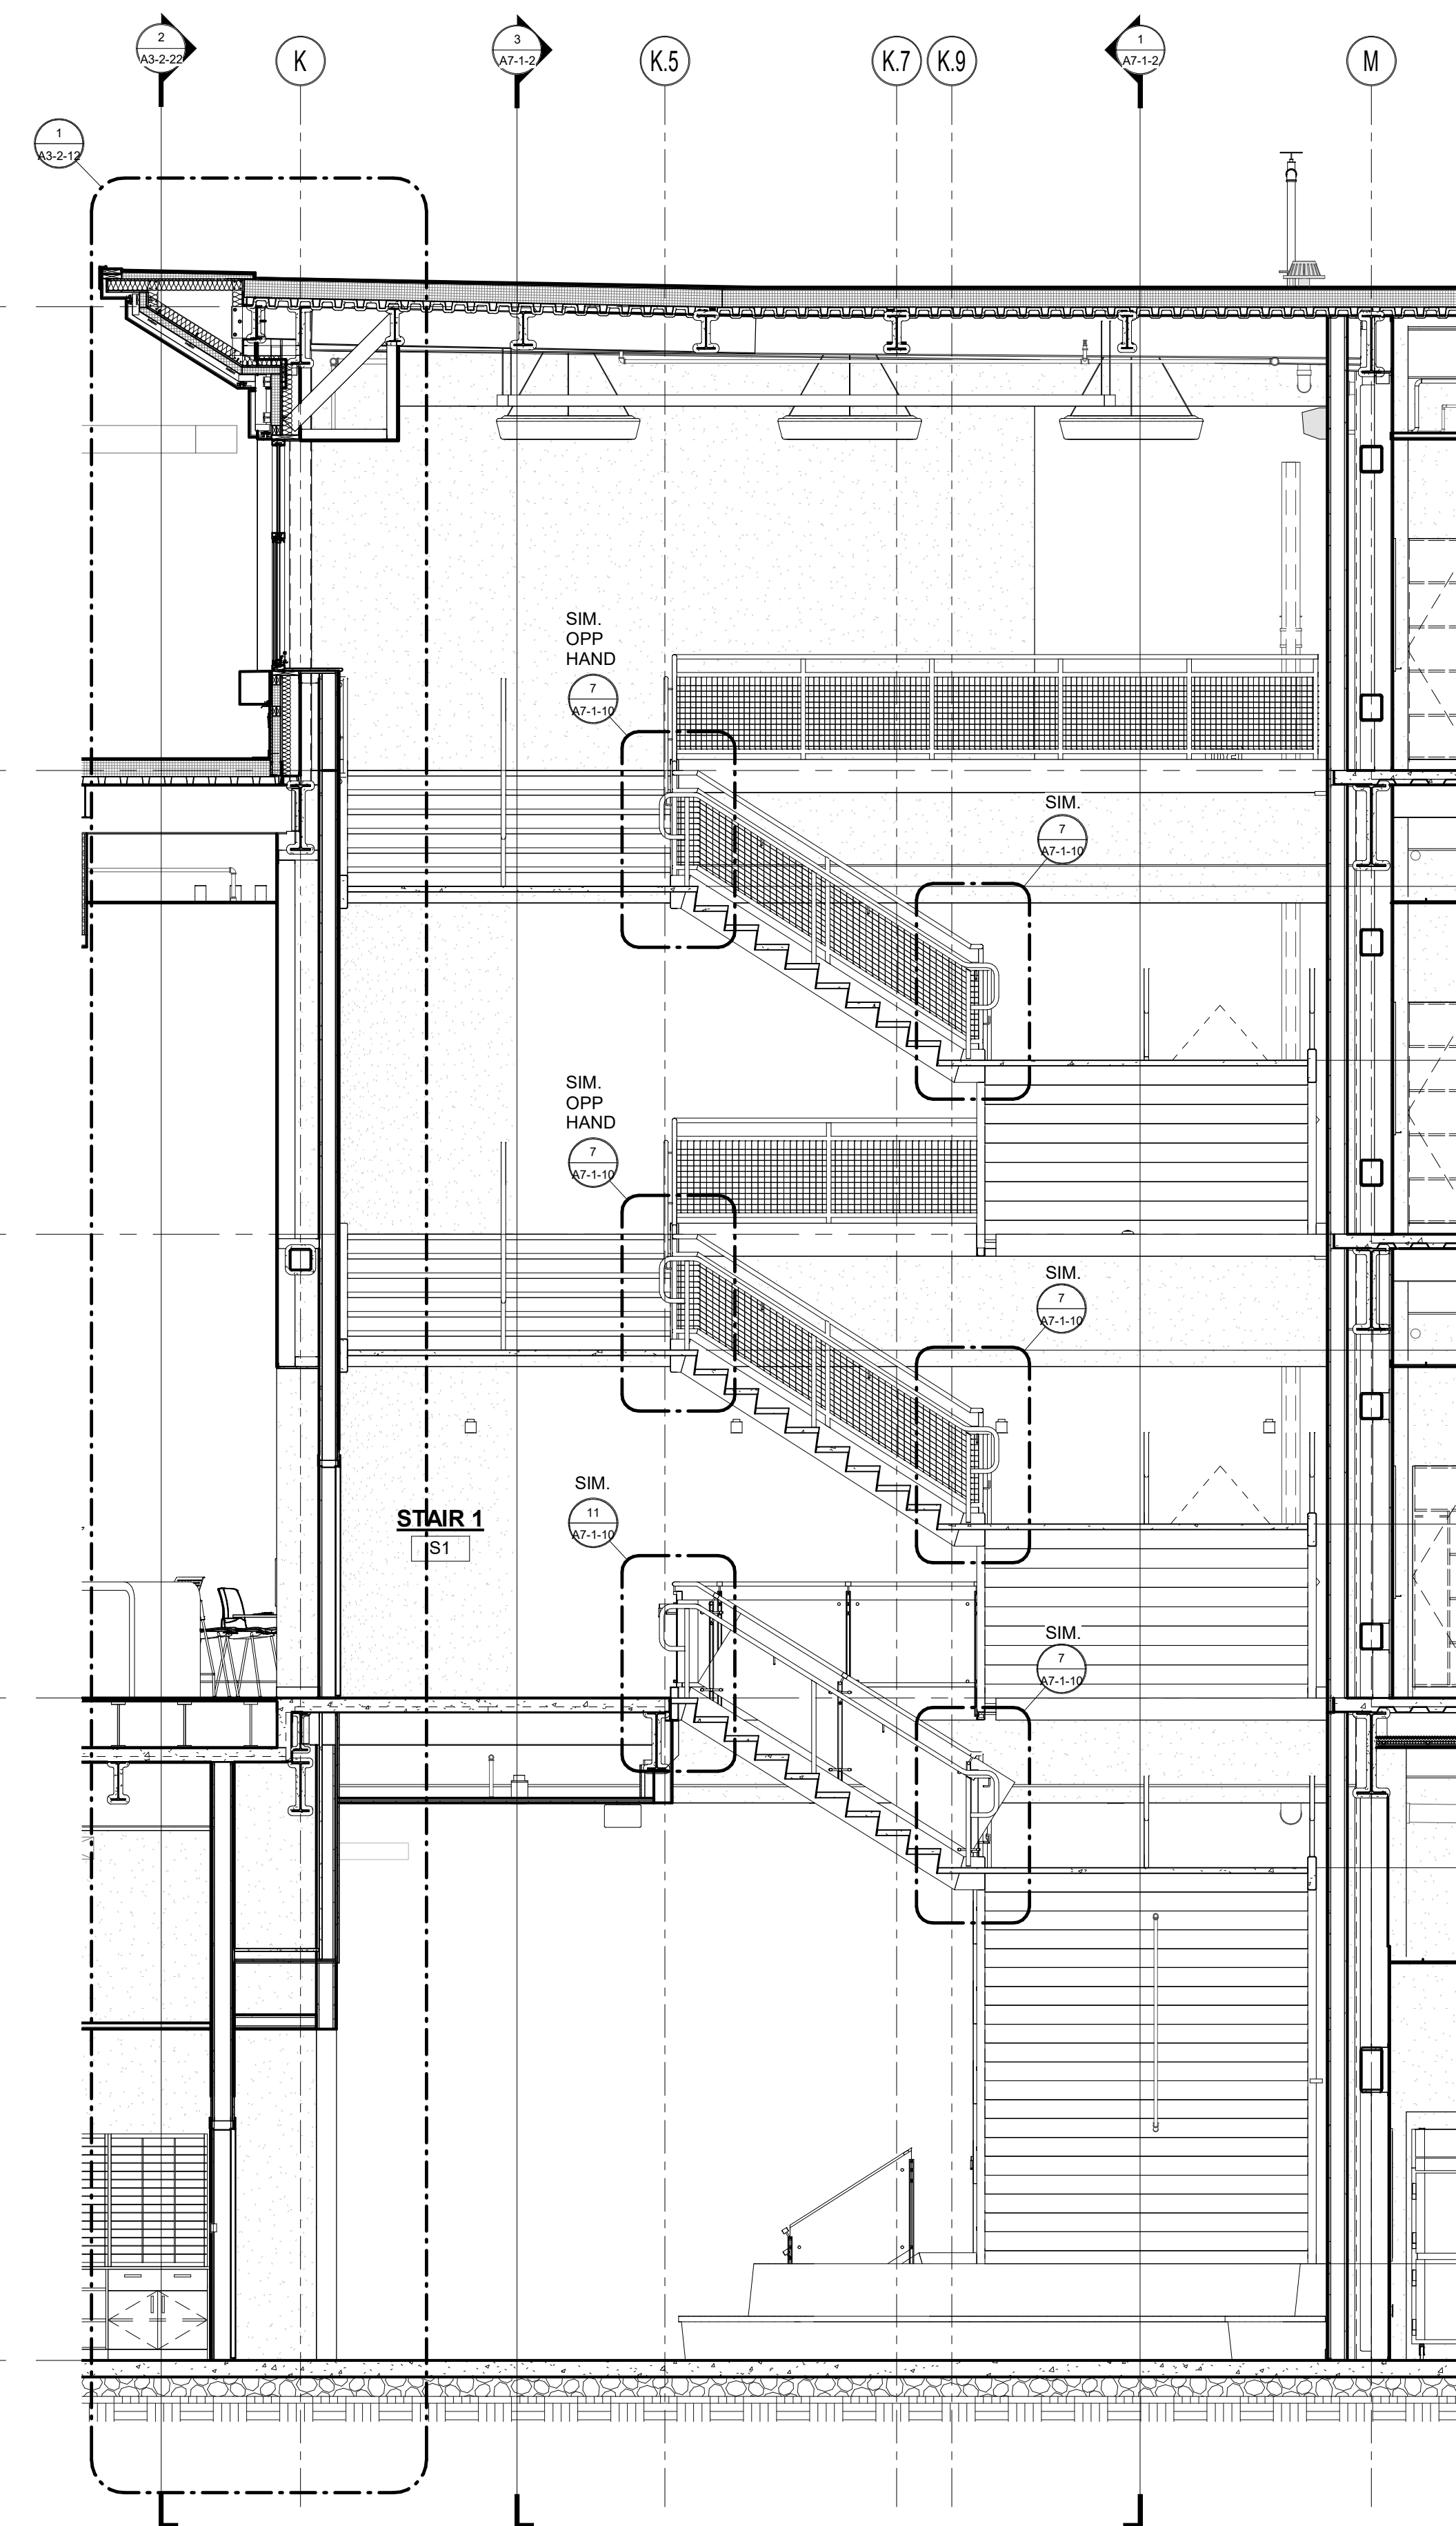


2 STAIR #1 SECTION 2
1/4" = 1'-0"

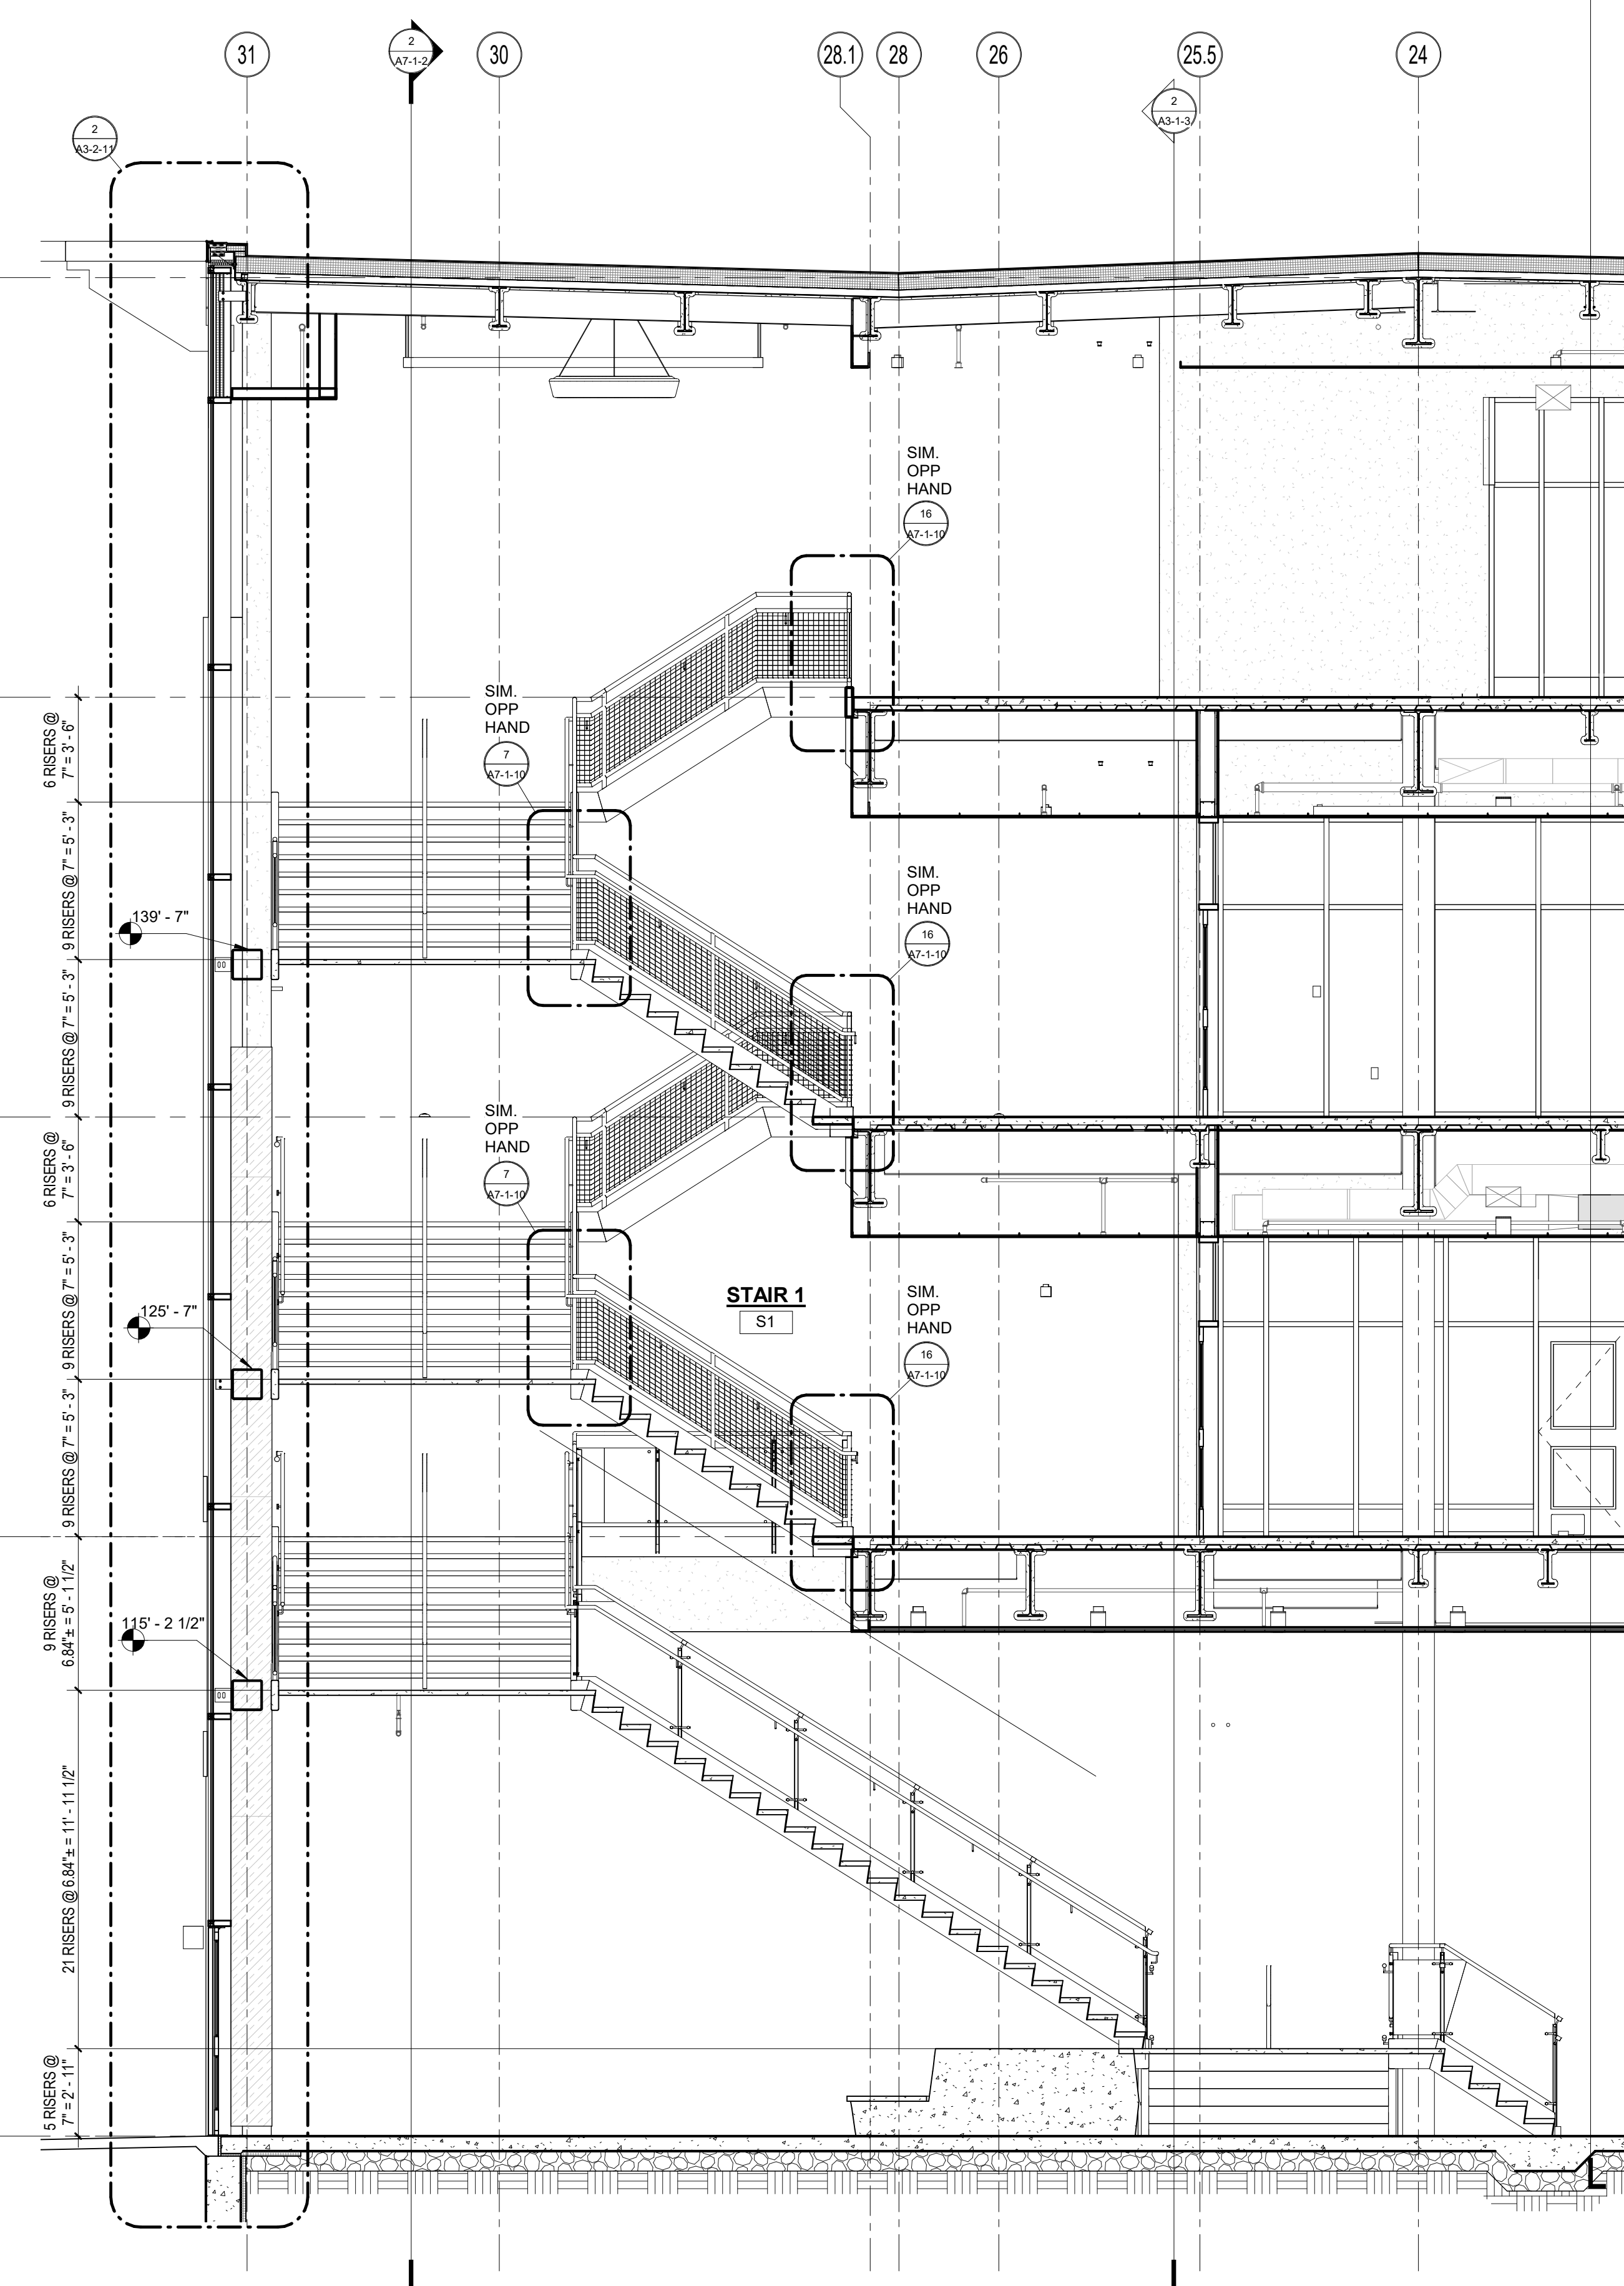

1 STAIR #1 SECTION 1
1/4" = 1'-0"


© COPYRIGHT 2023 DRUMME ROSANE ANDERSON, INC.

MSBA 90% CD
SUBMISSION
May 12TH, 2023

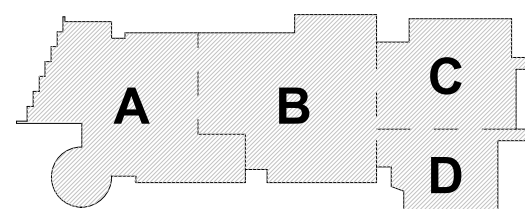

KEY PLAN

PROJECT NORTH MAGNETIC NORTH

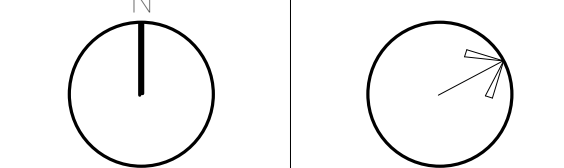

STAIR SECTIONS

Scale: 1/4" = 1'-0"


Job No.: 20202

Drawn By: DRA


Date: May 12TH, 2023

Volume 3 of 4


A7-1-2

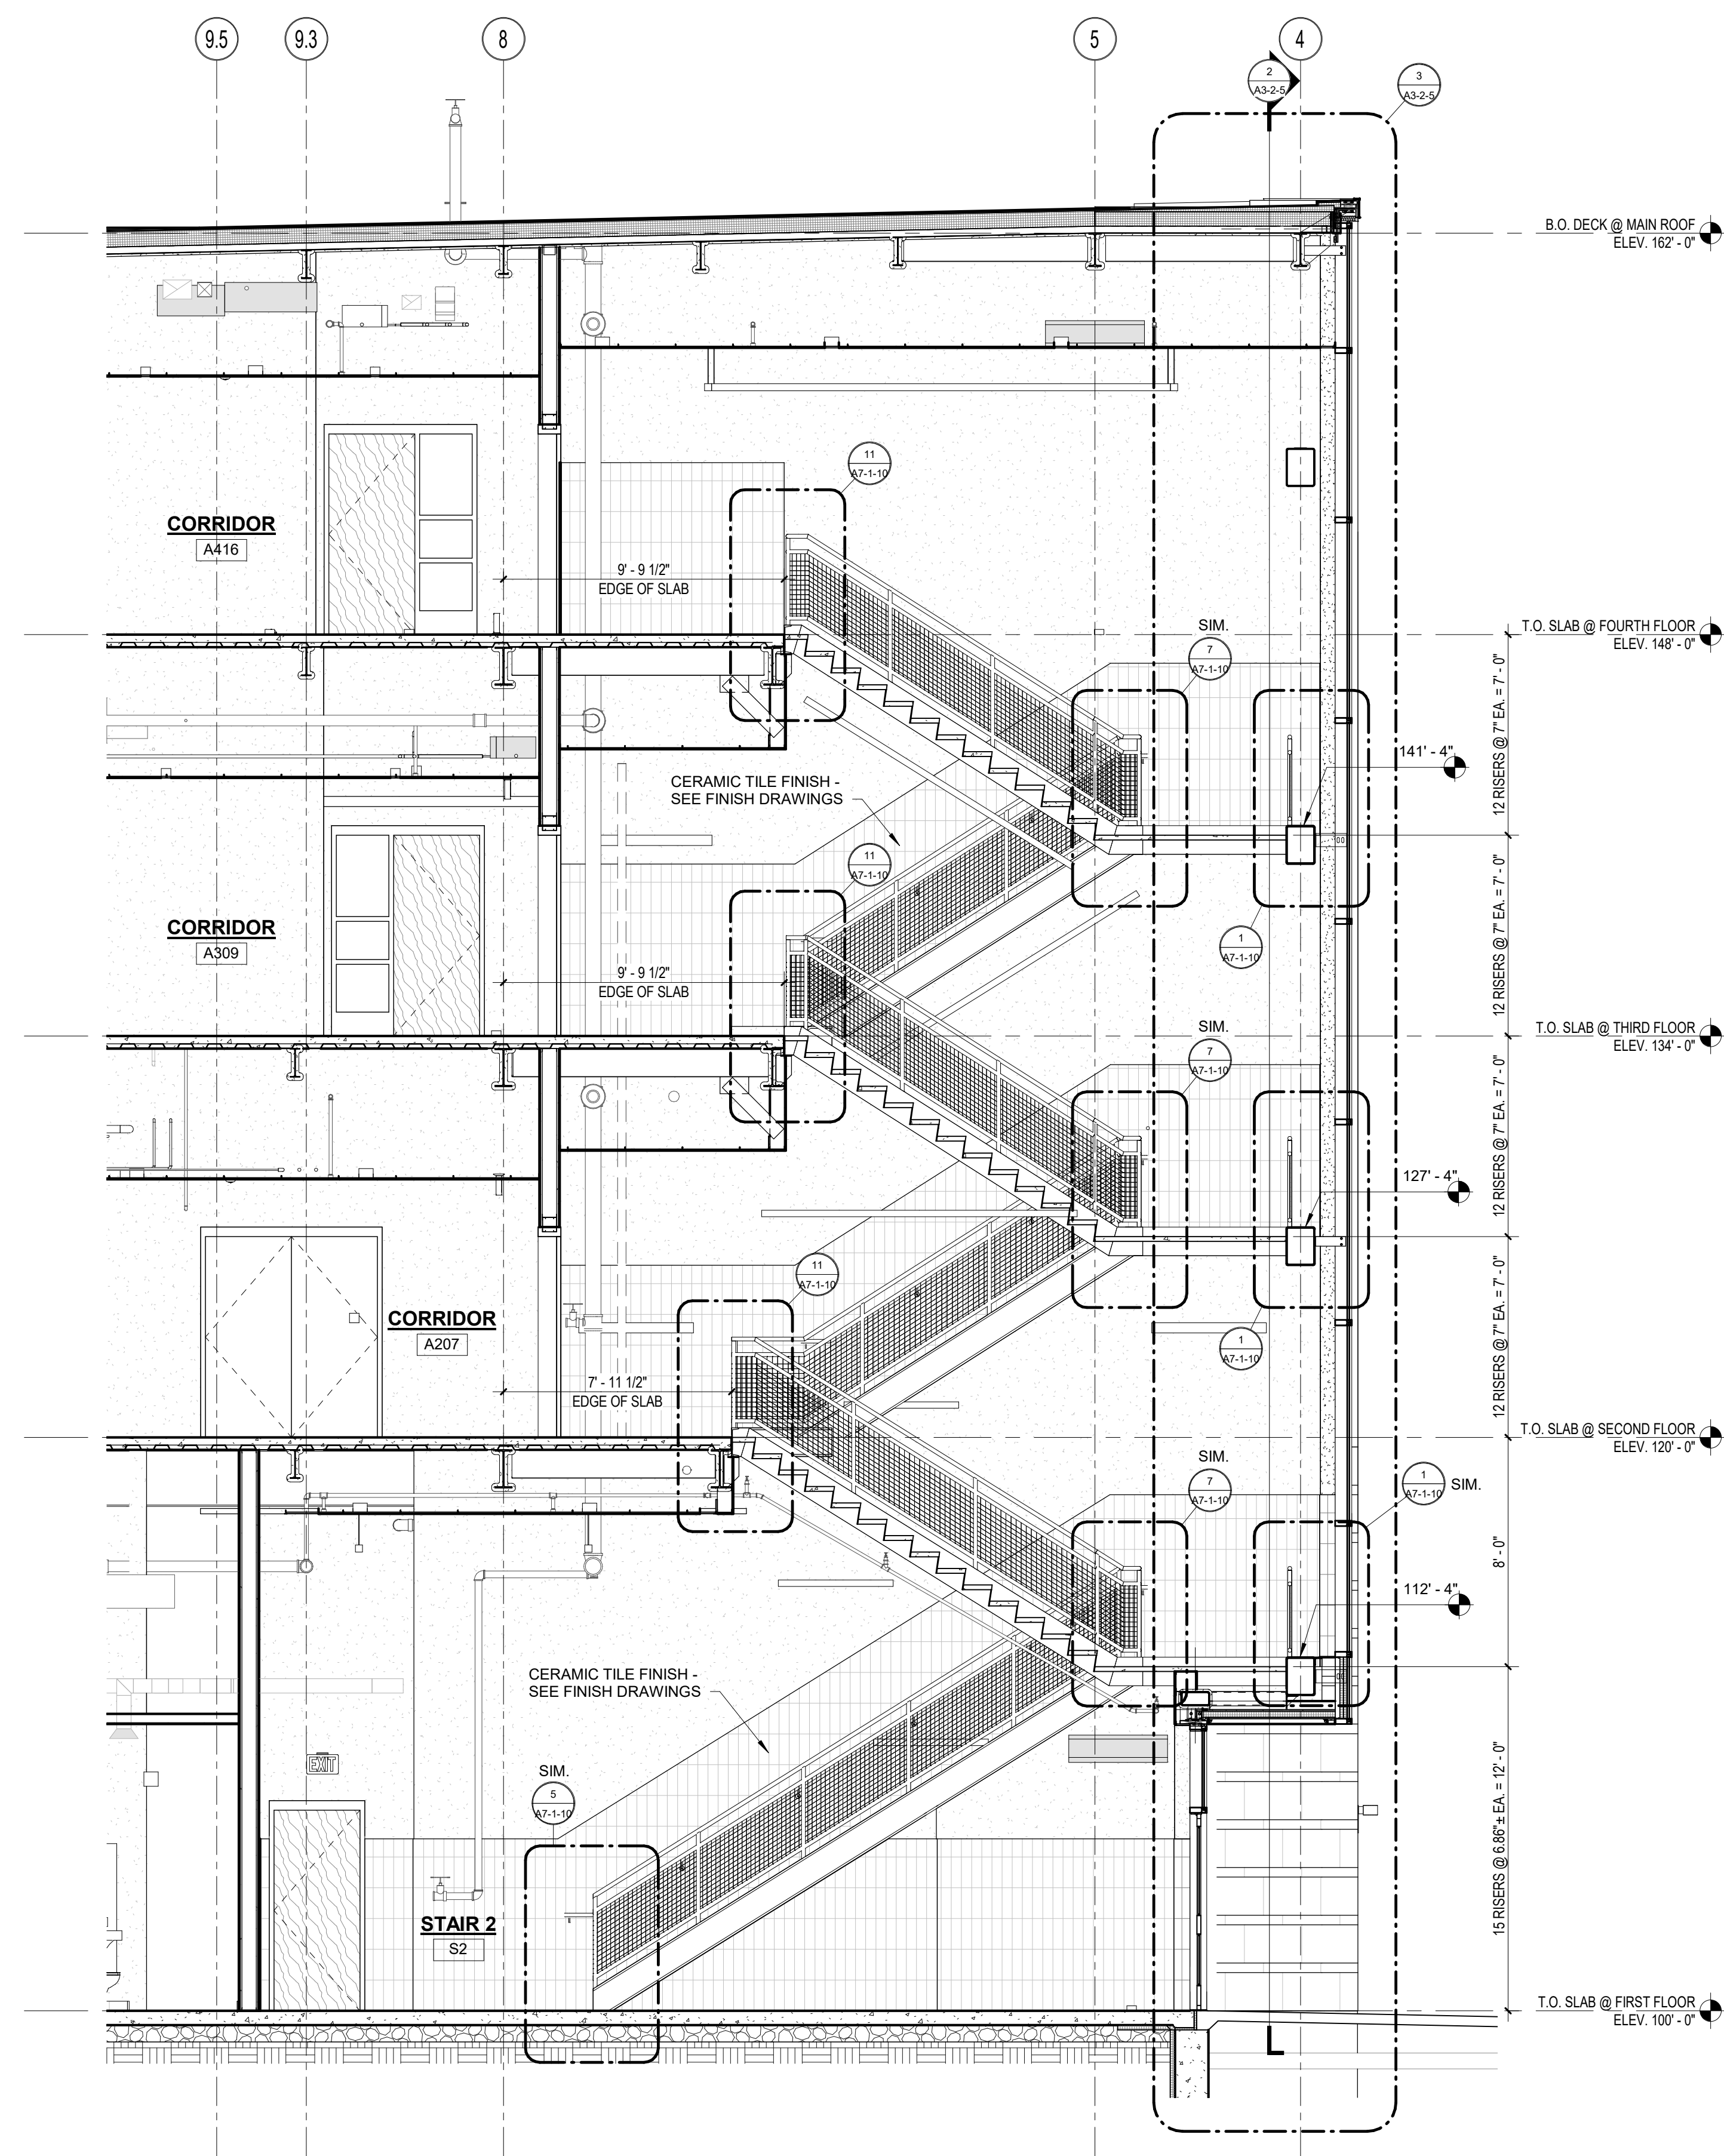


1 STAIR #2 SECTION
1/4" = 1'-0"

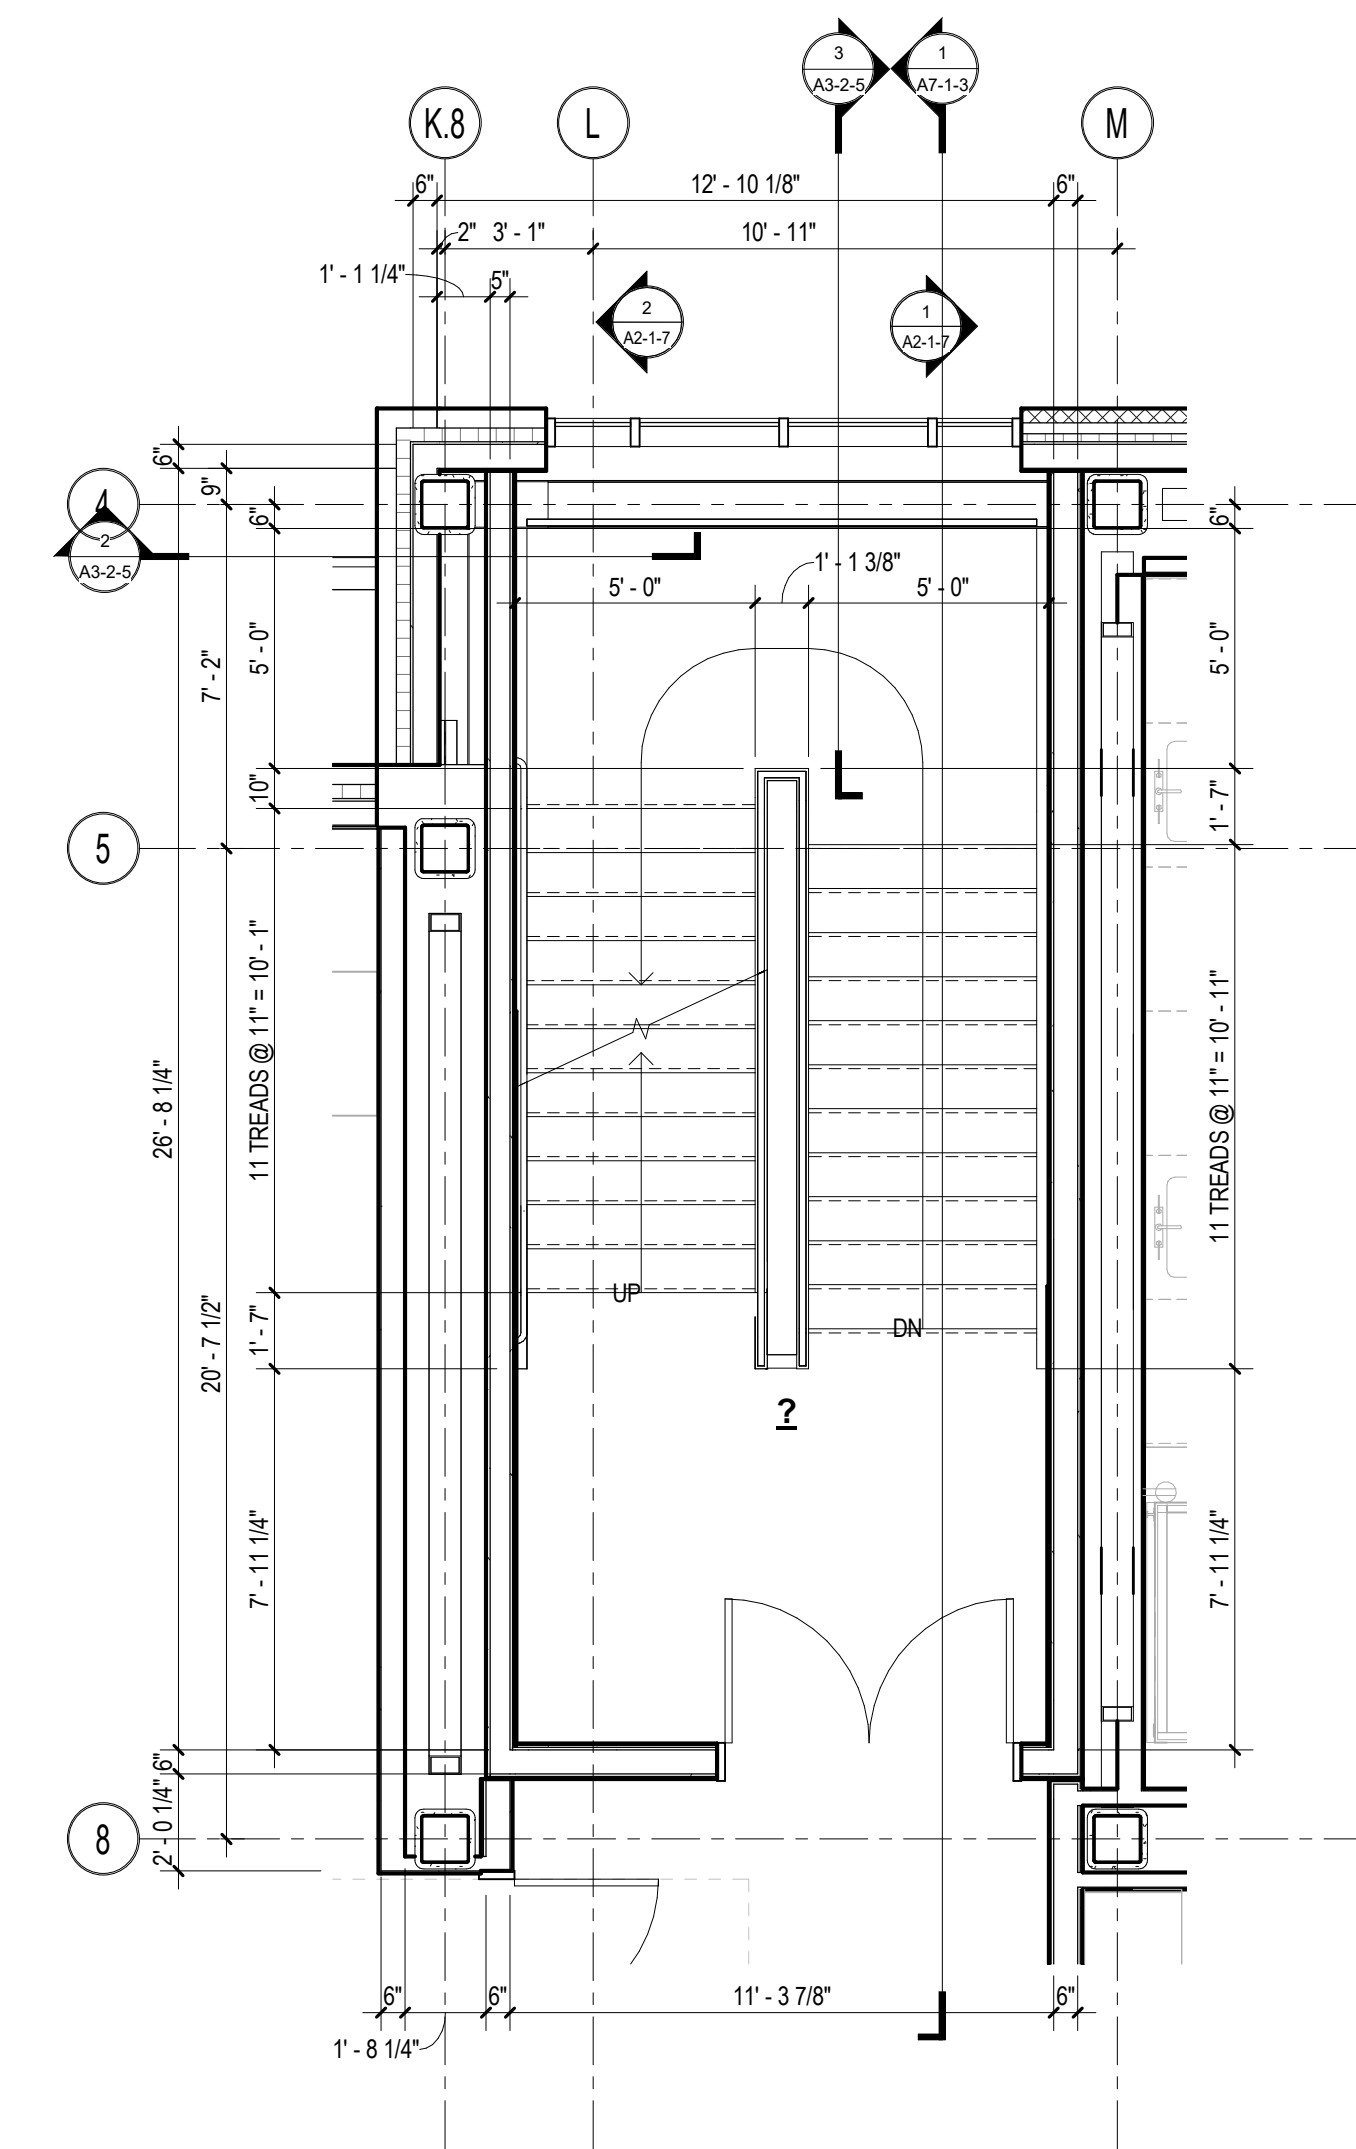


4 STAIR #2 PLAN - THIRD FLOOR
1/4" = 1'-0"

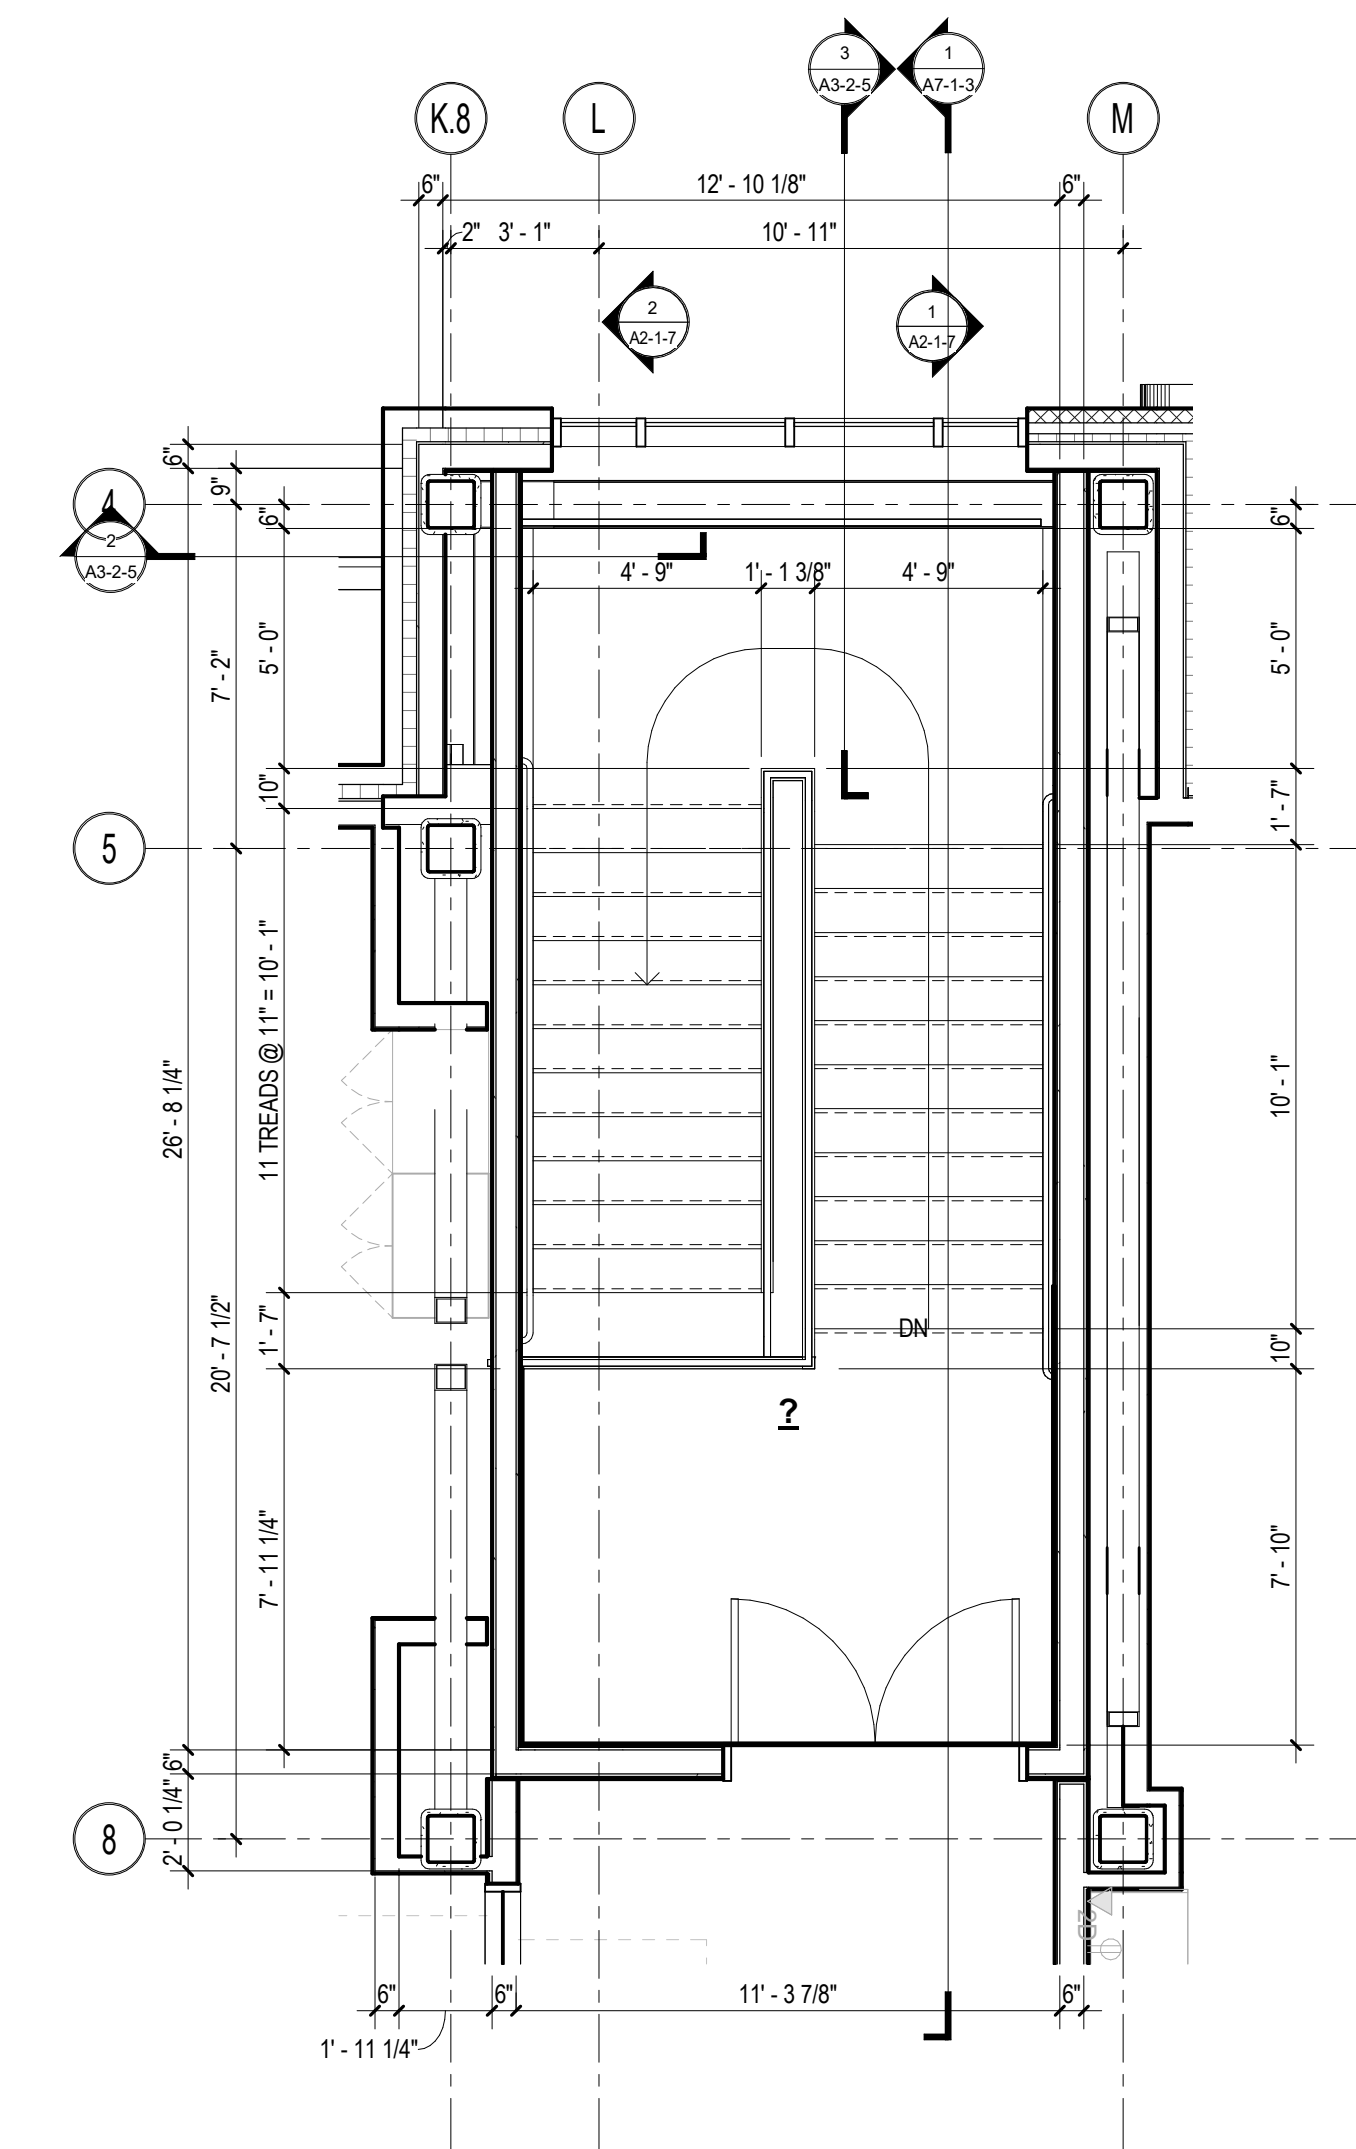

5 STAIR #2 PLAN - FOURTH FLOOR
1/4" = 1'-0"

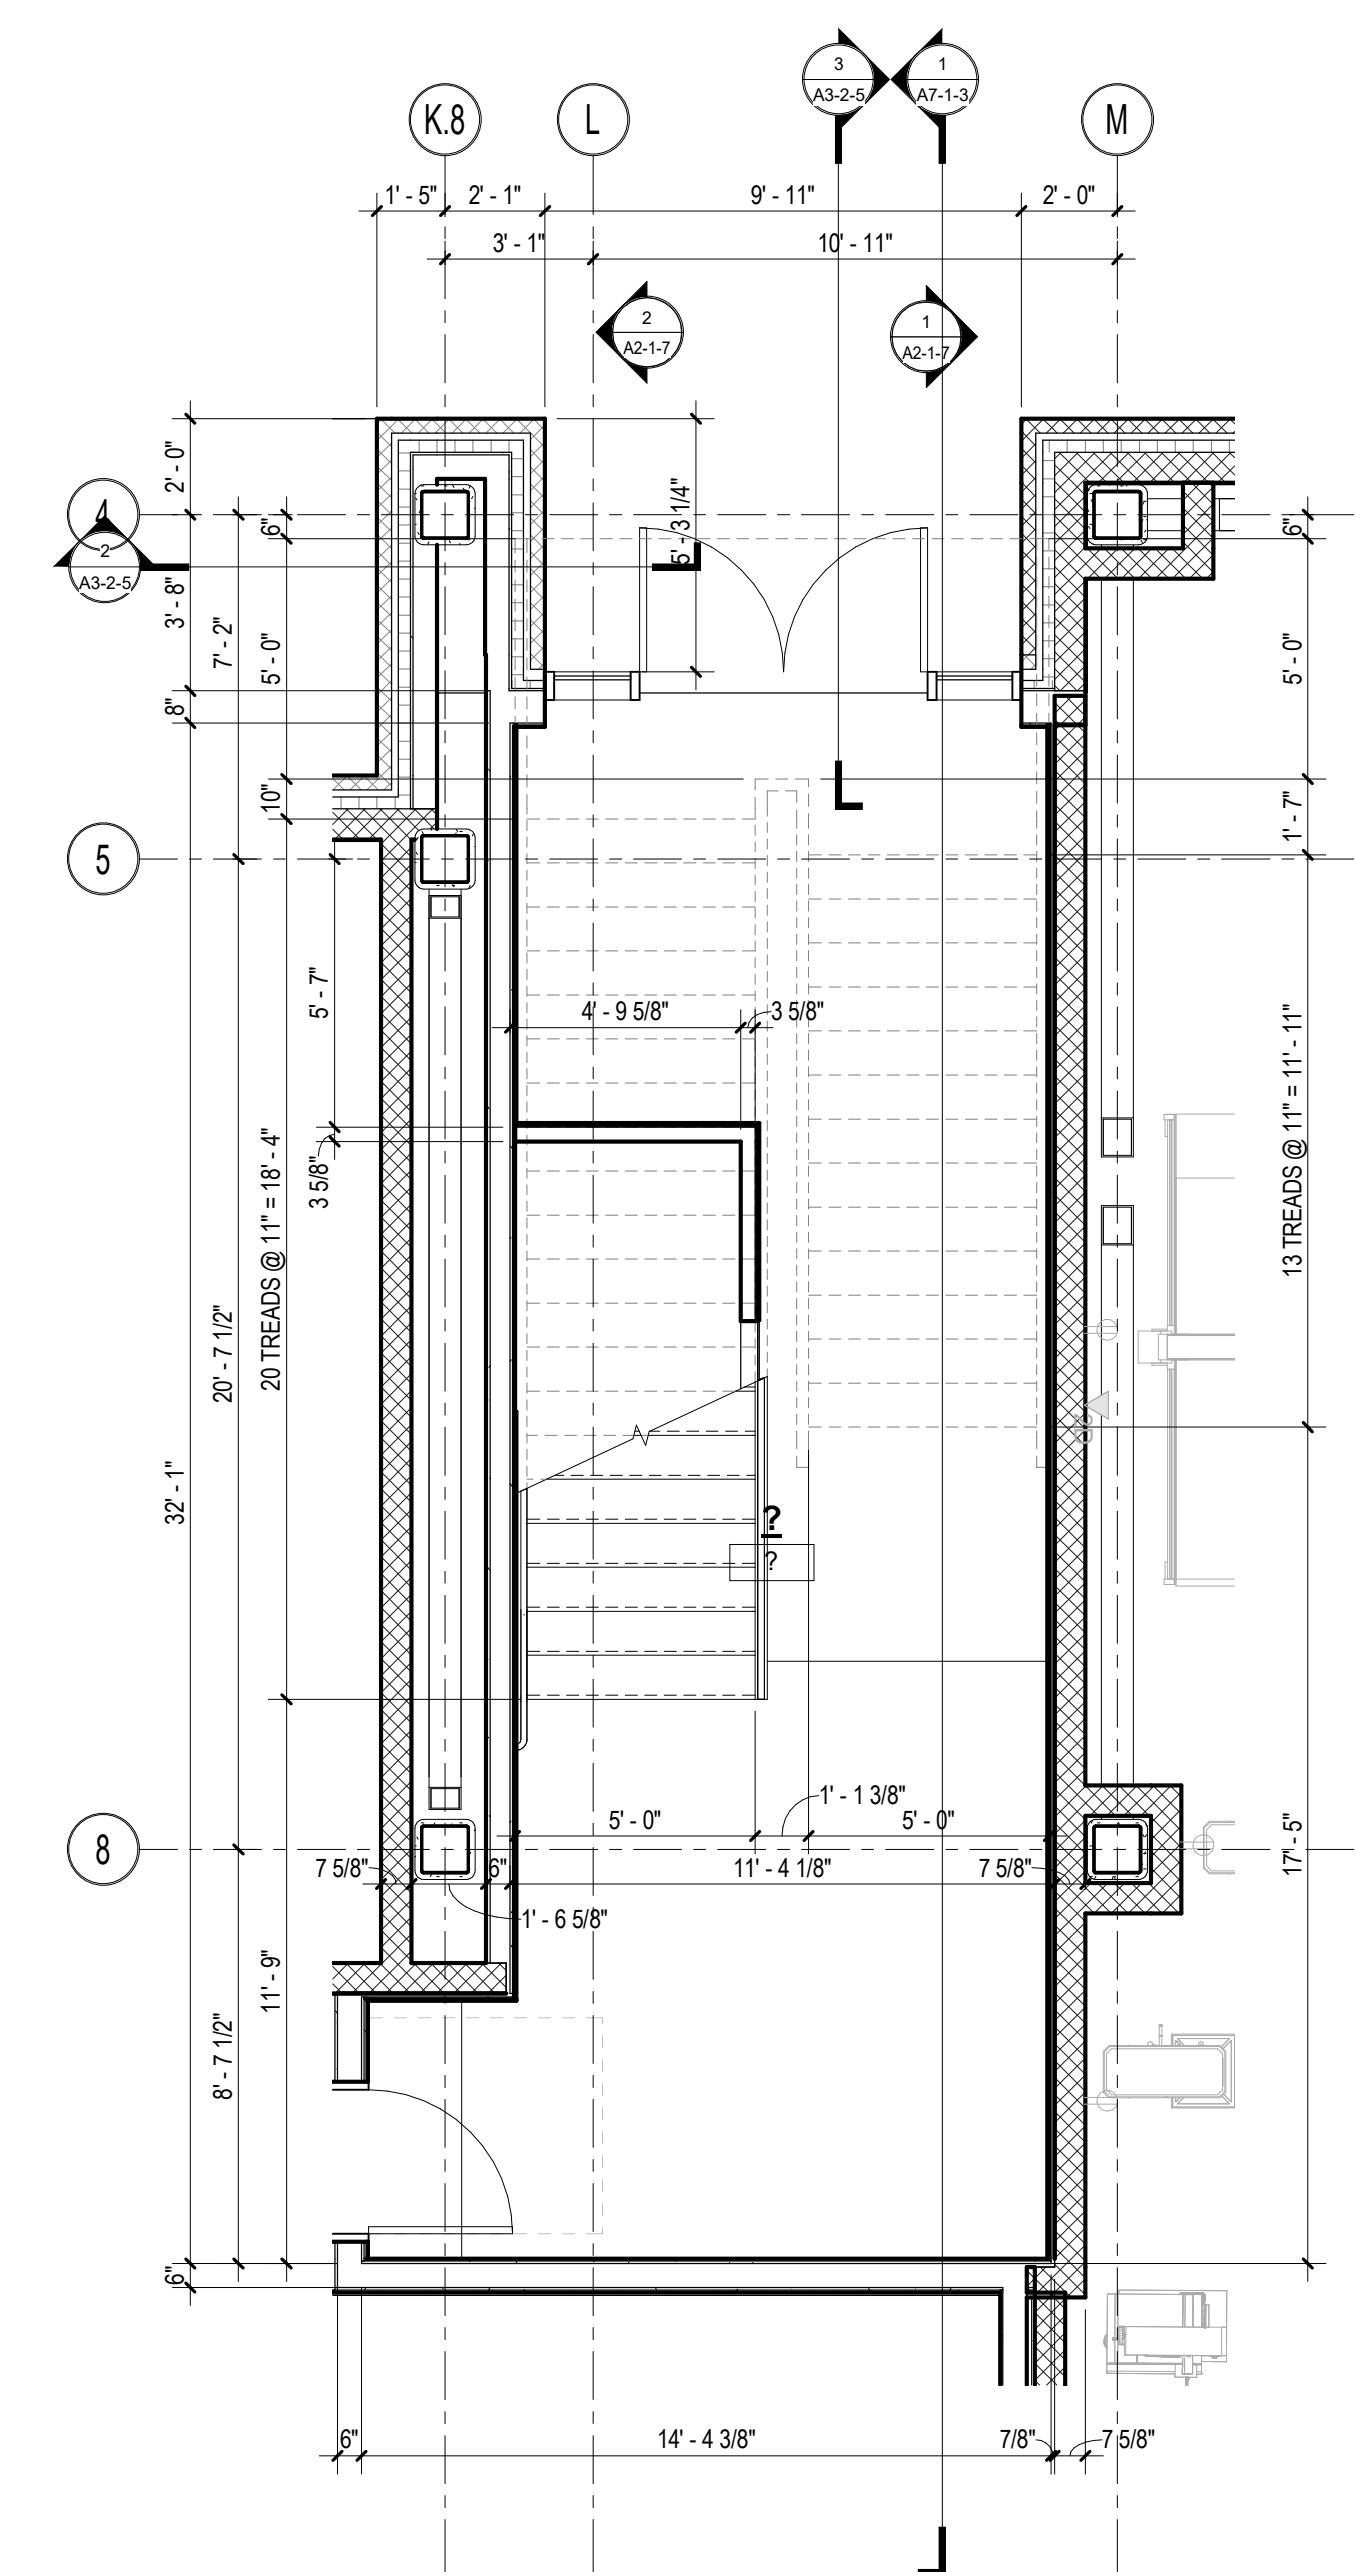


2 STAIR #2 PLAN - FIRST FLOOR
1/4" = 1'-0"

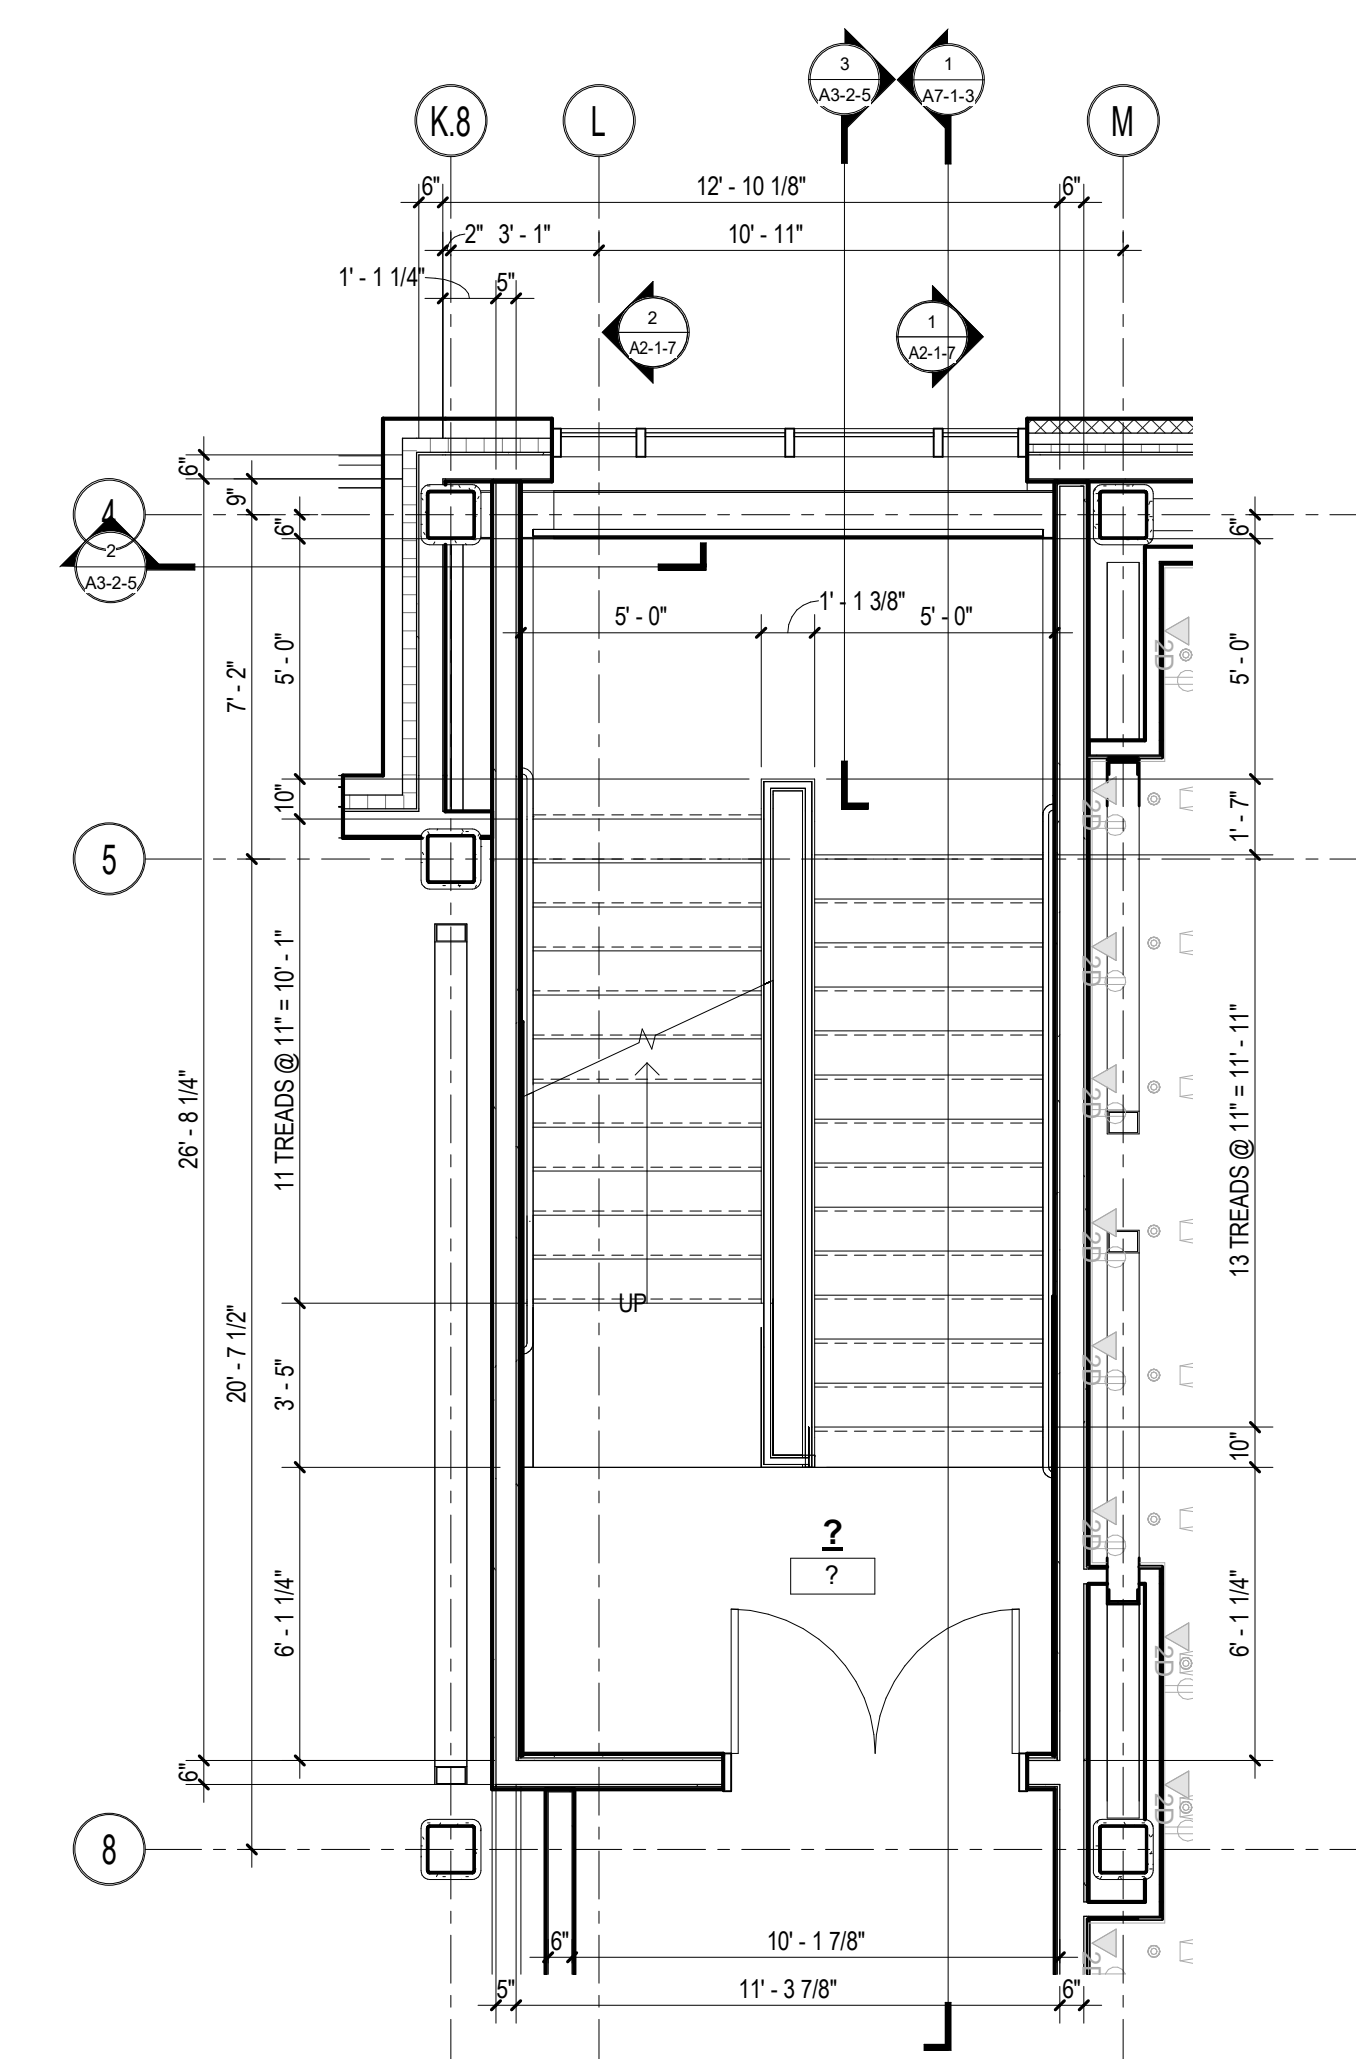

3 STAIR #2 PLAN - SECOND FLOOR
1/4" = 1'-0"


© COPYRIGHT 2023 DRUMMEY ROSANE ANDERSON, INC.

MSBA 90% CD
SUBMISSION
May 12TH, 2023

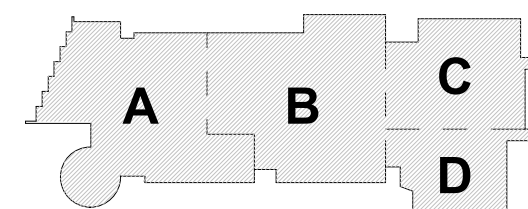

KEY PLAN

PROJECT NORTH MAGNETIC NORTH

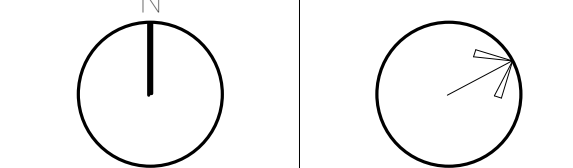

**STAIR PLANS &
SECTIONS**

Scale: 1/4" = 1'-0"





Job No.: 20202

Drawn By: DRA

Date: May 12TH, 2023


Volume 3 of 4

A7-1-3

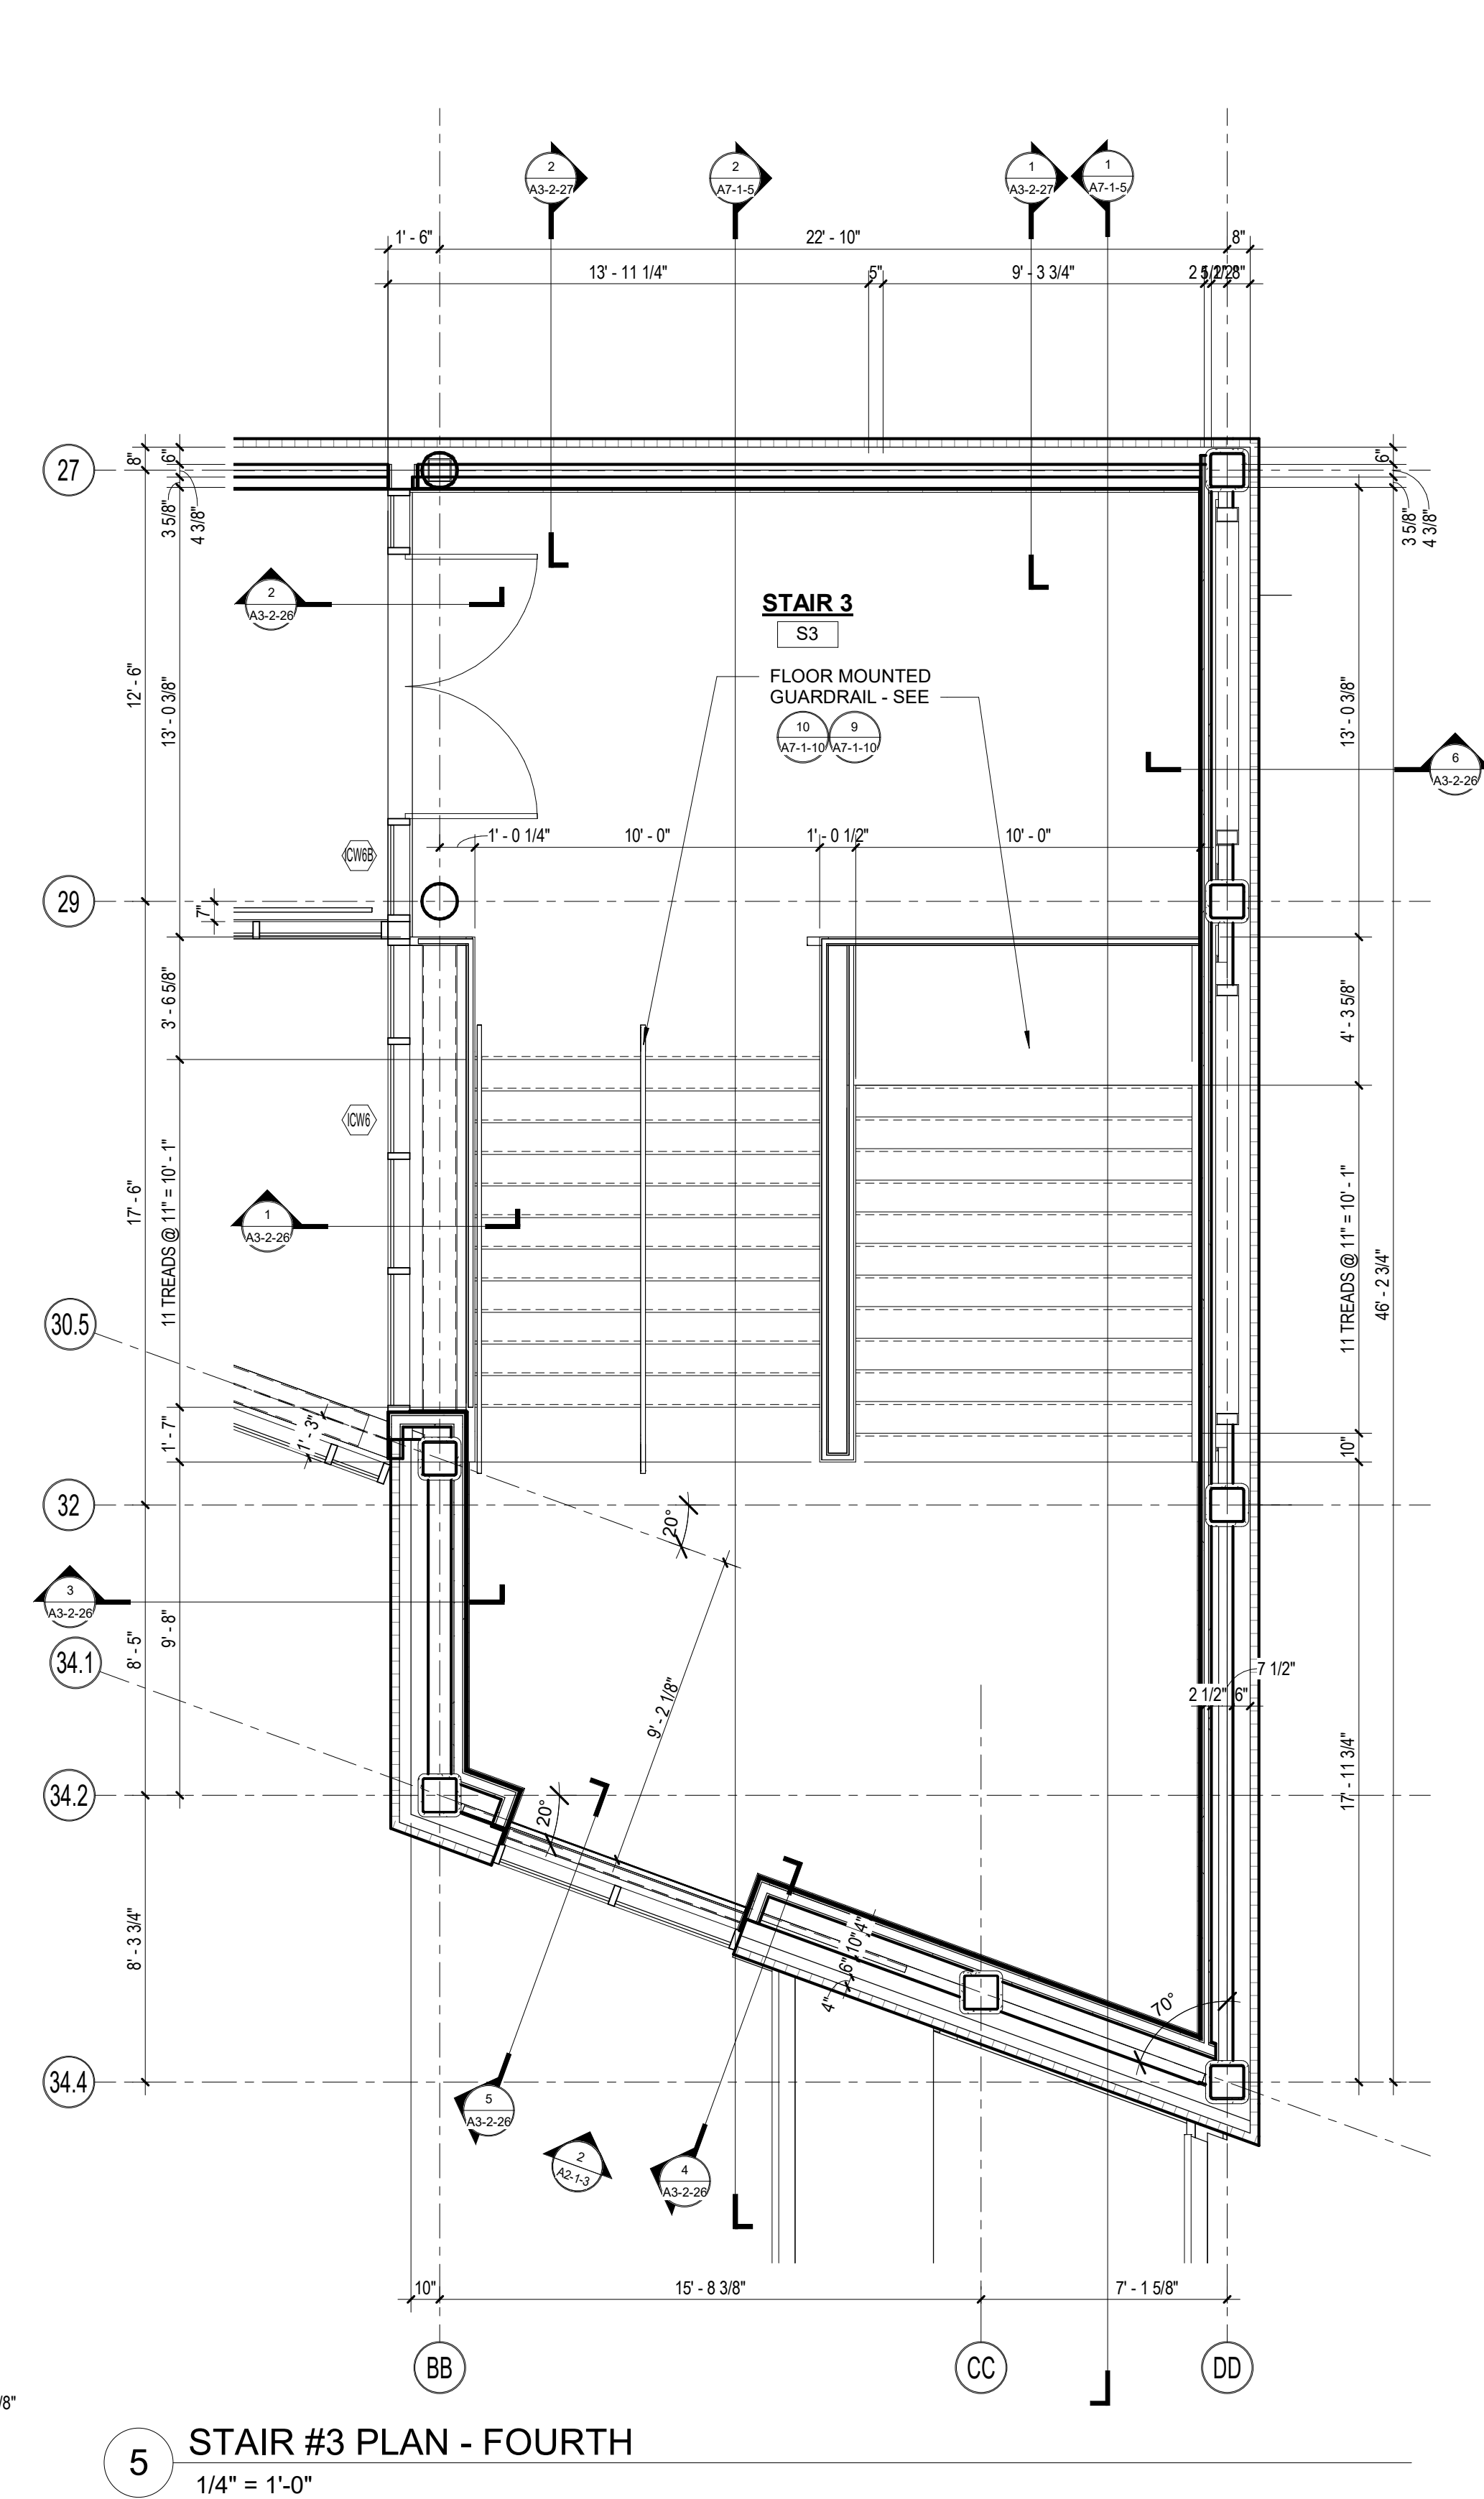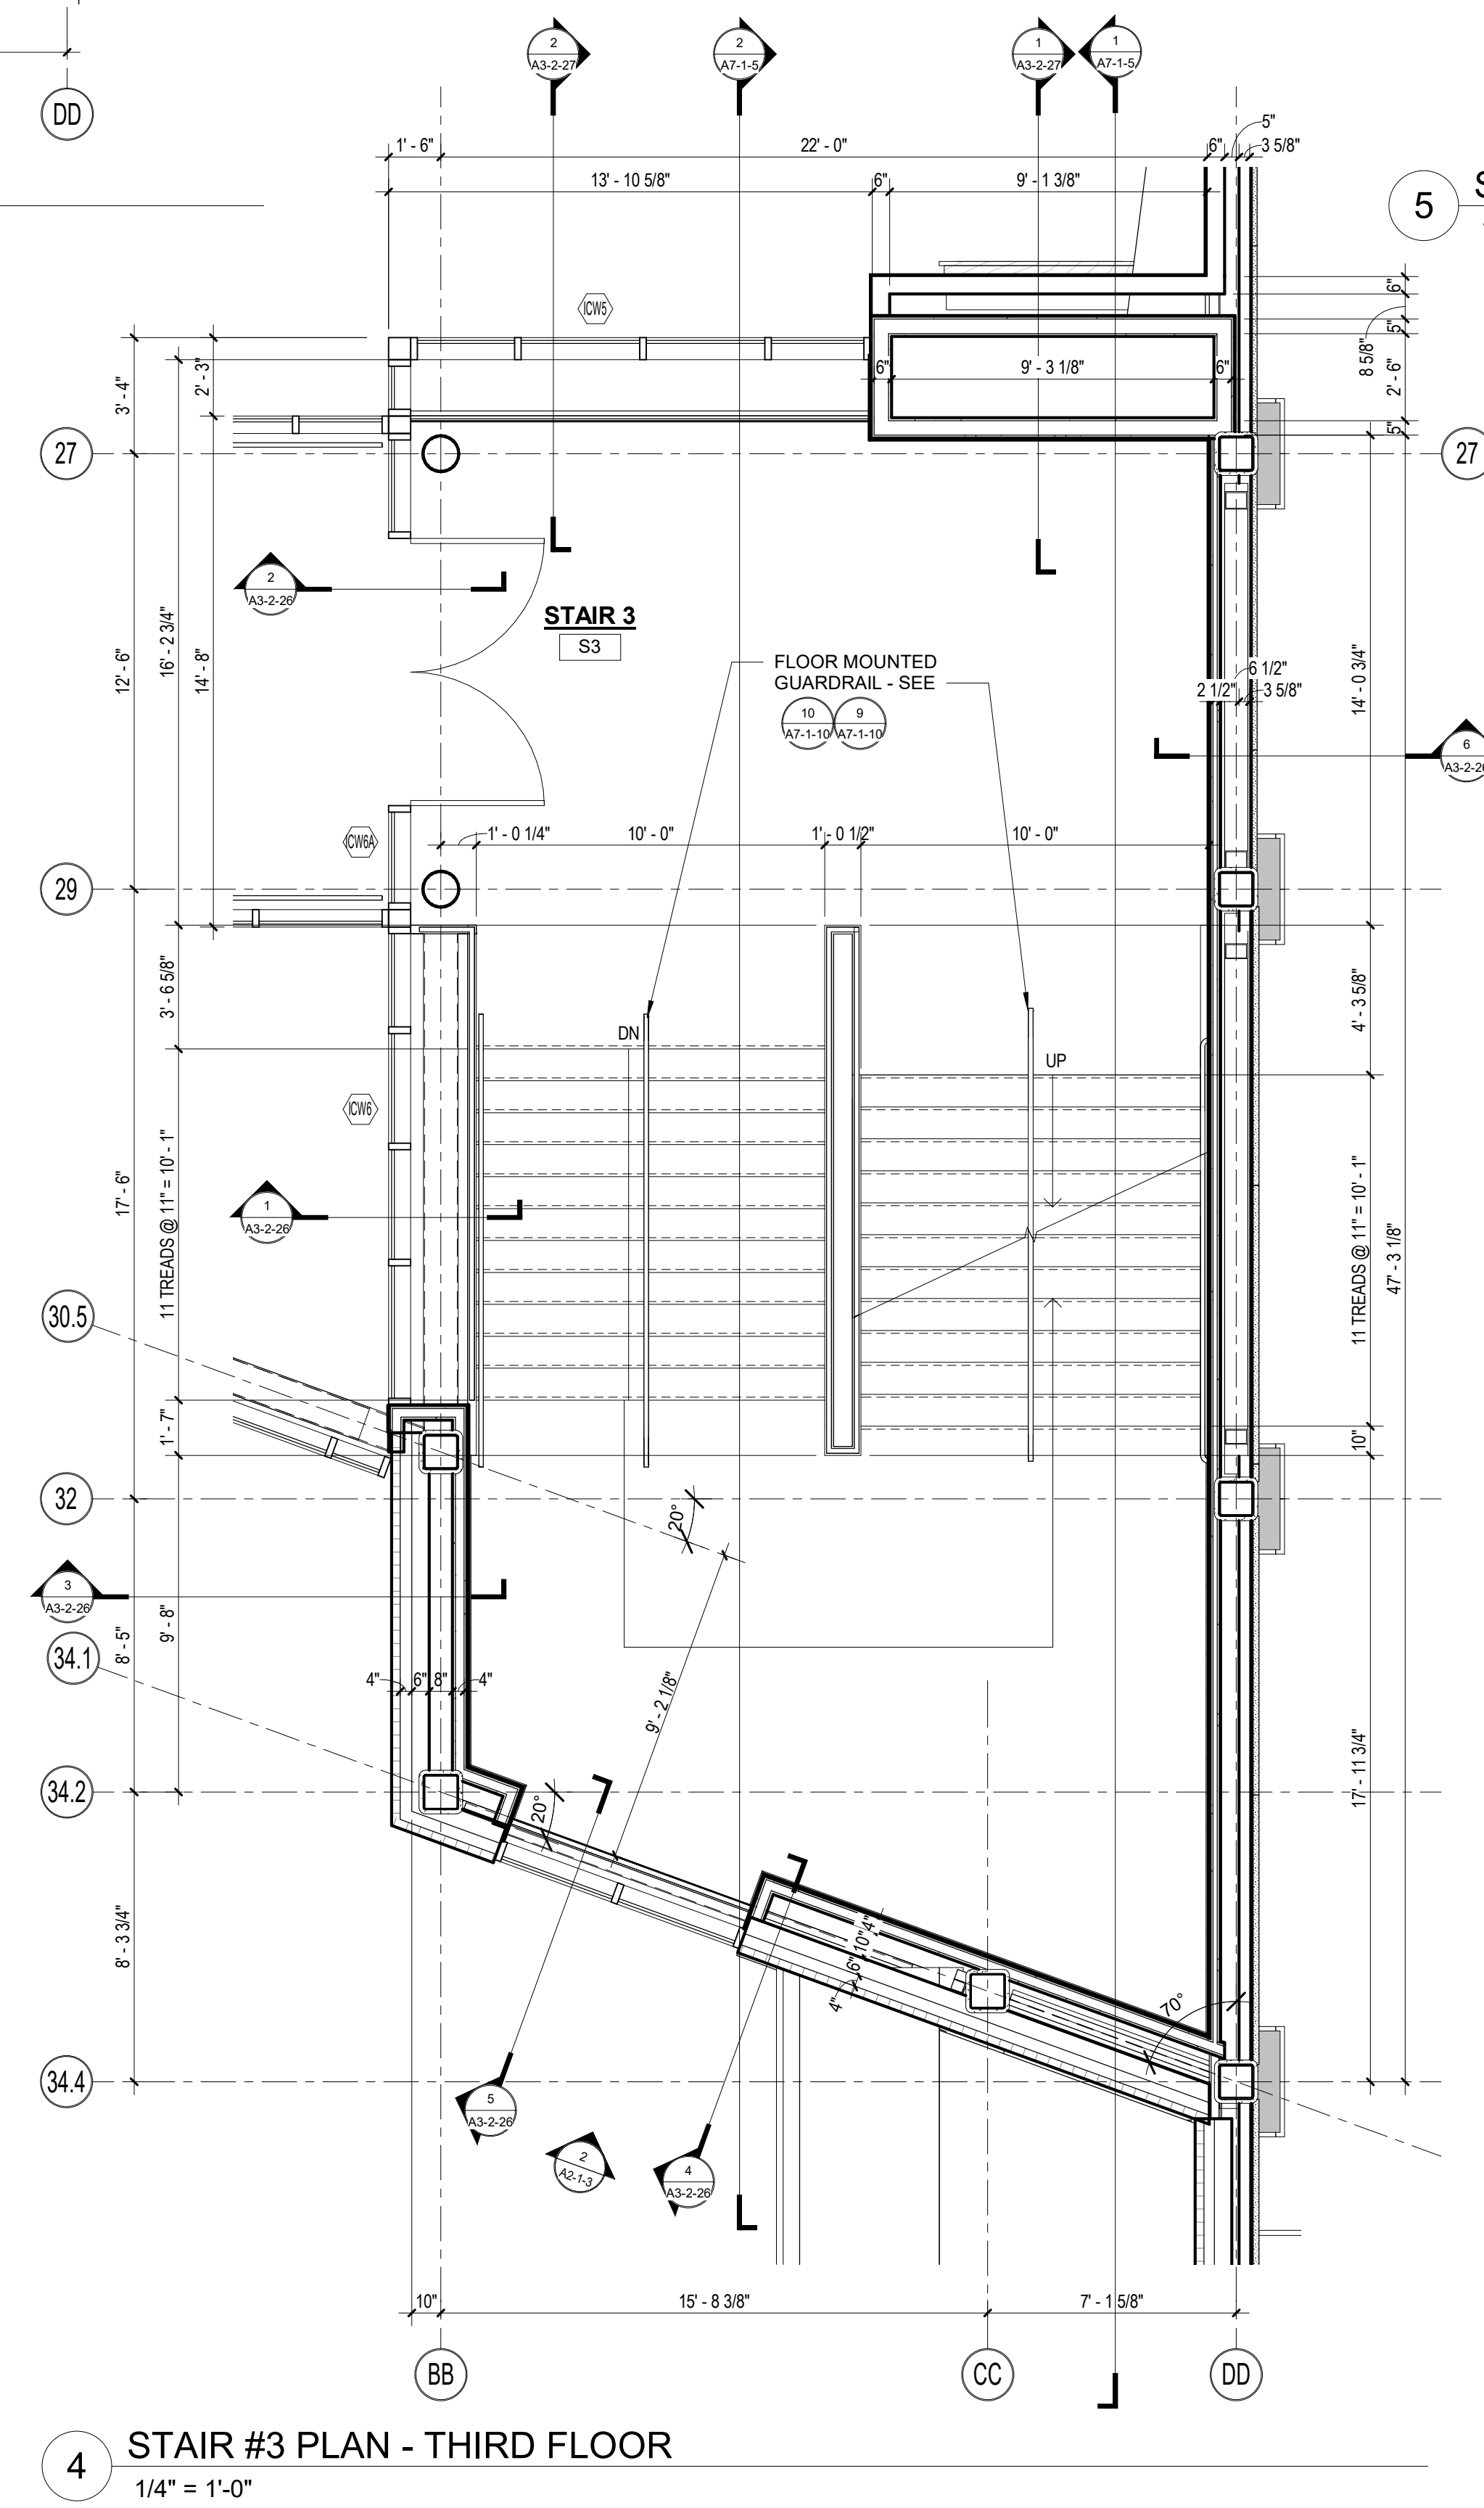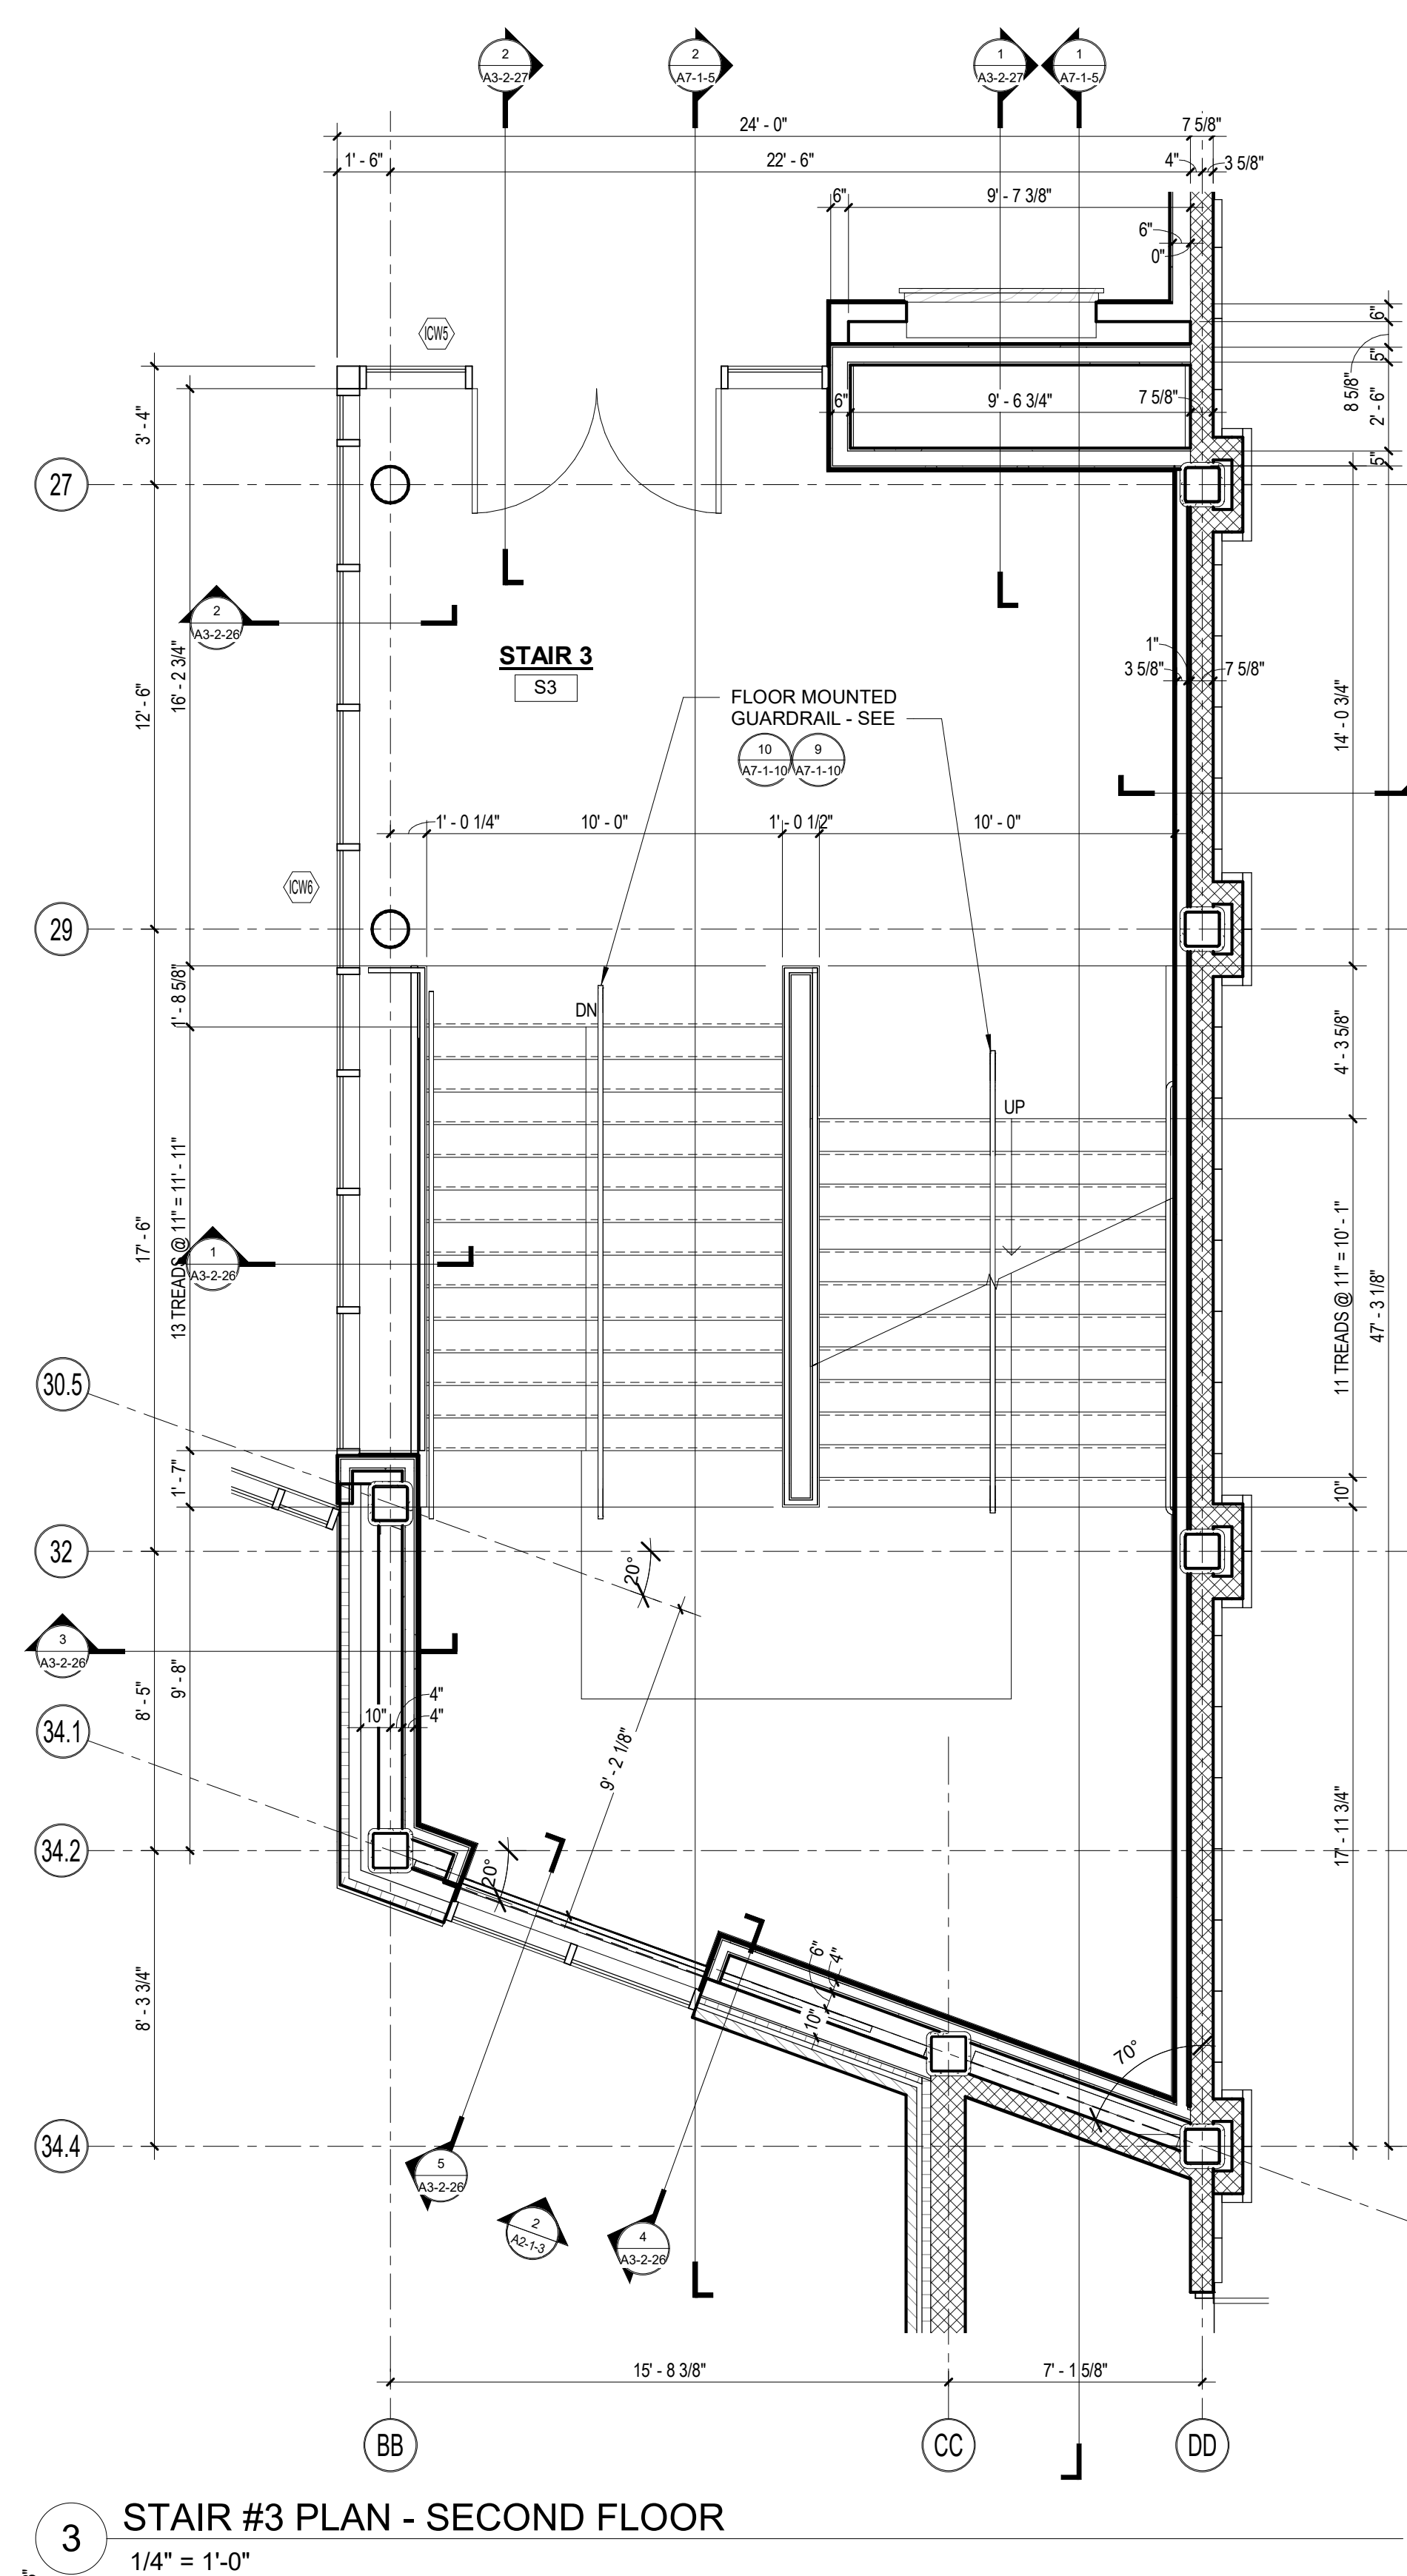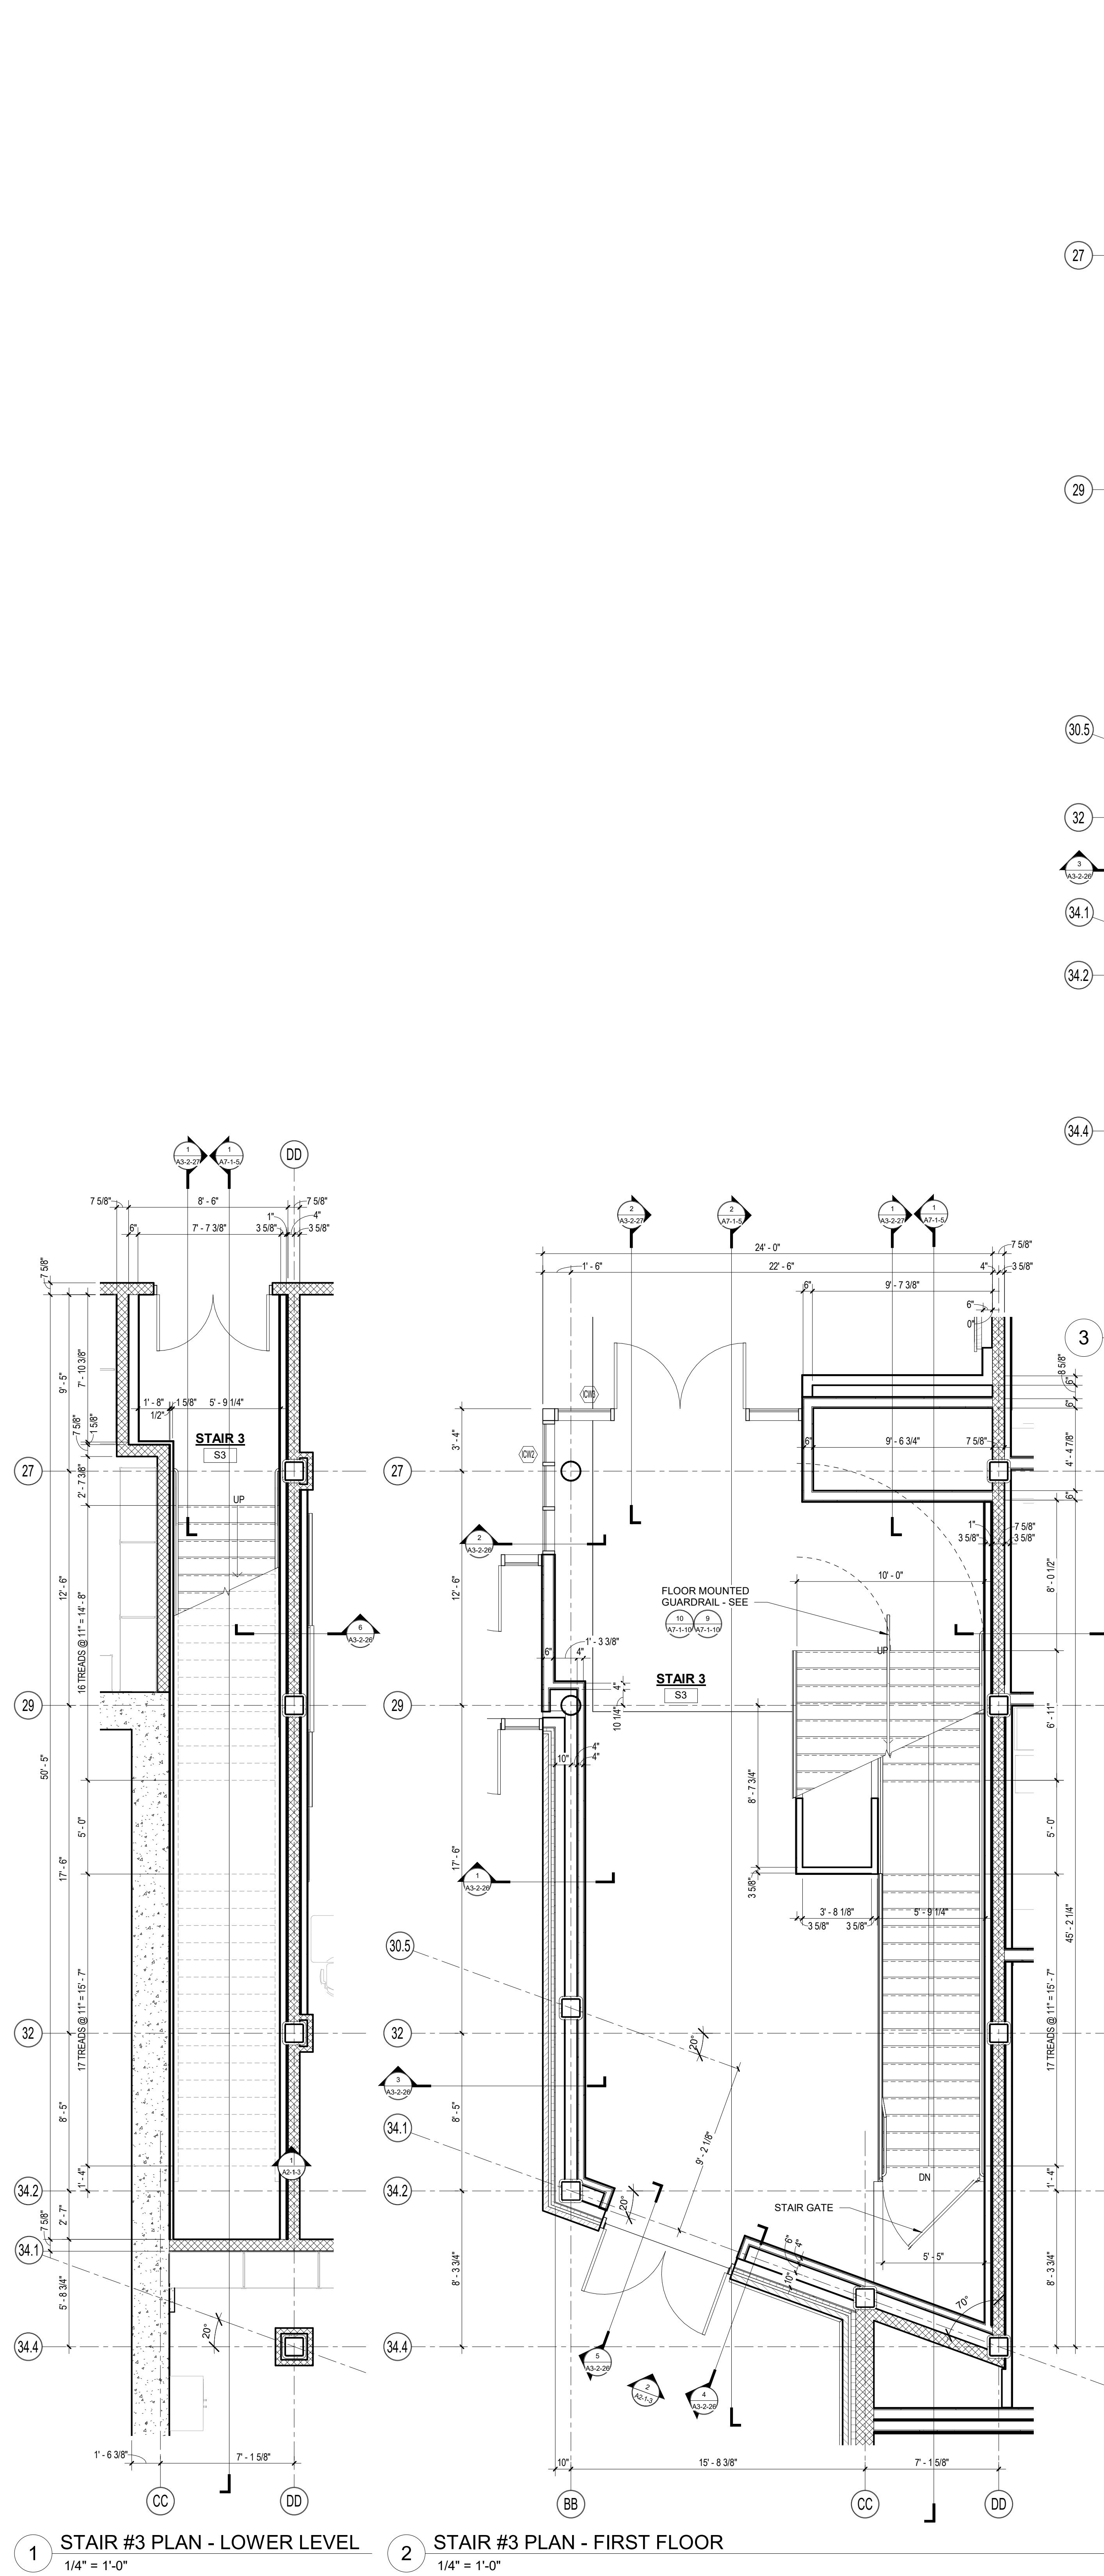


**Northeast
Metropolitan
Regional
Vocational High
School**

100 Hemlock Road,
Wakefield, MA 01880

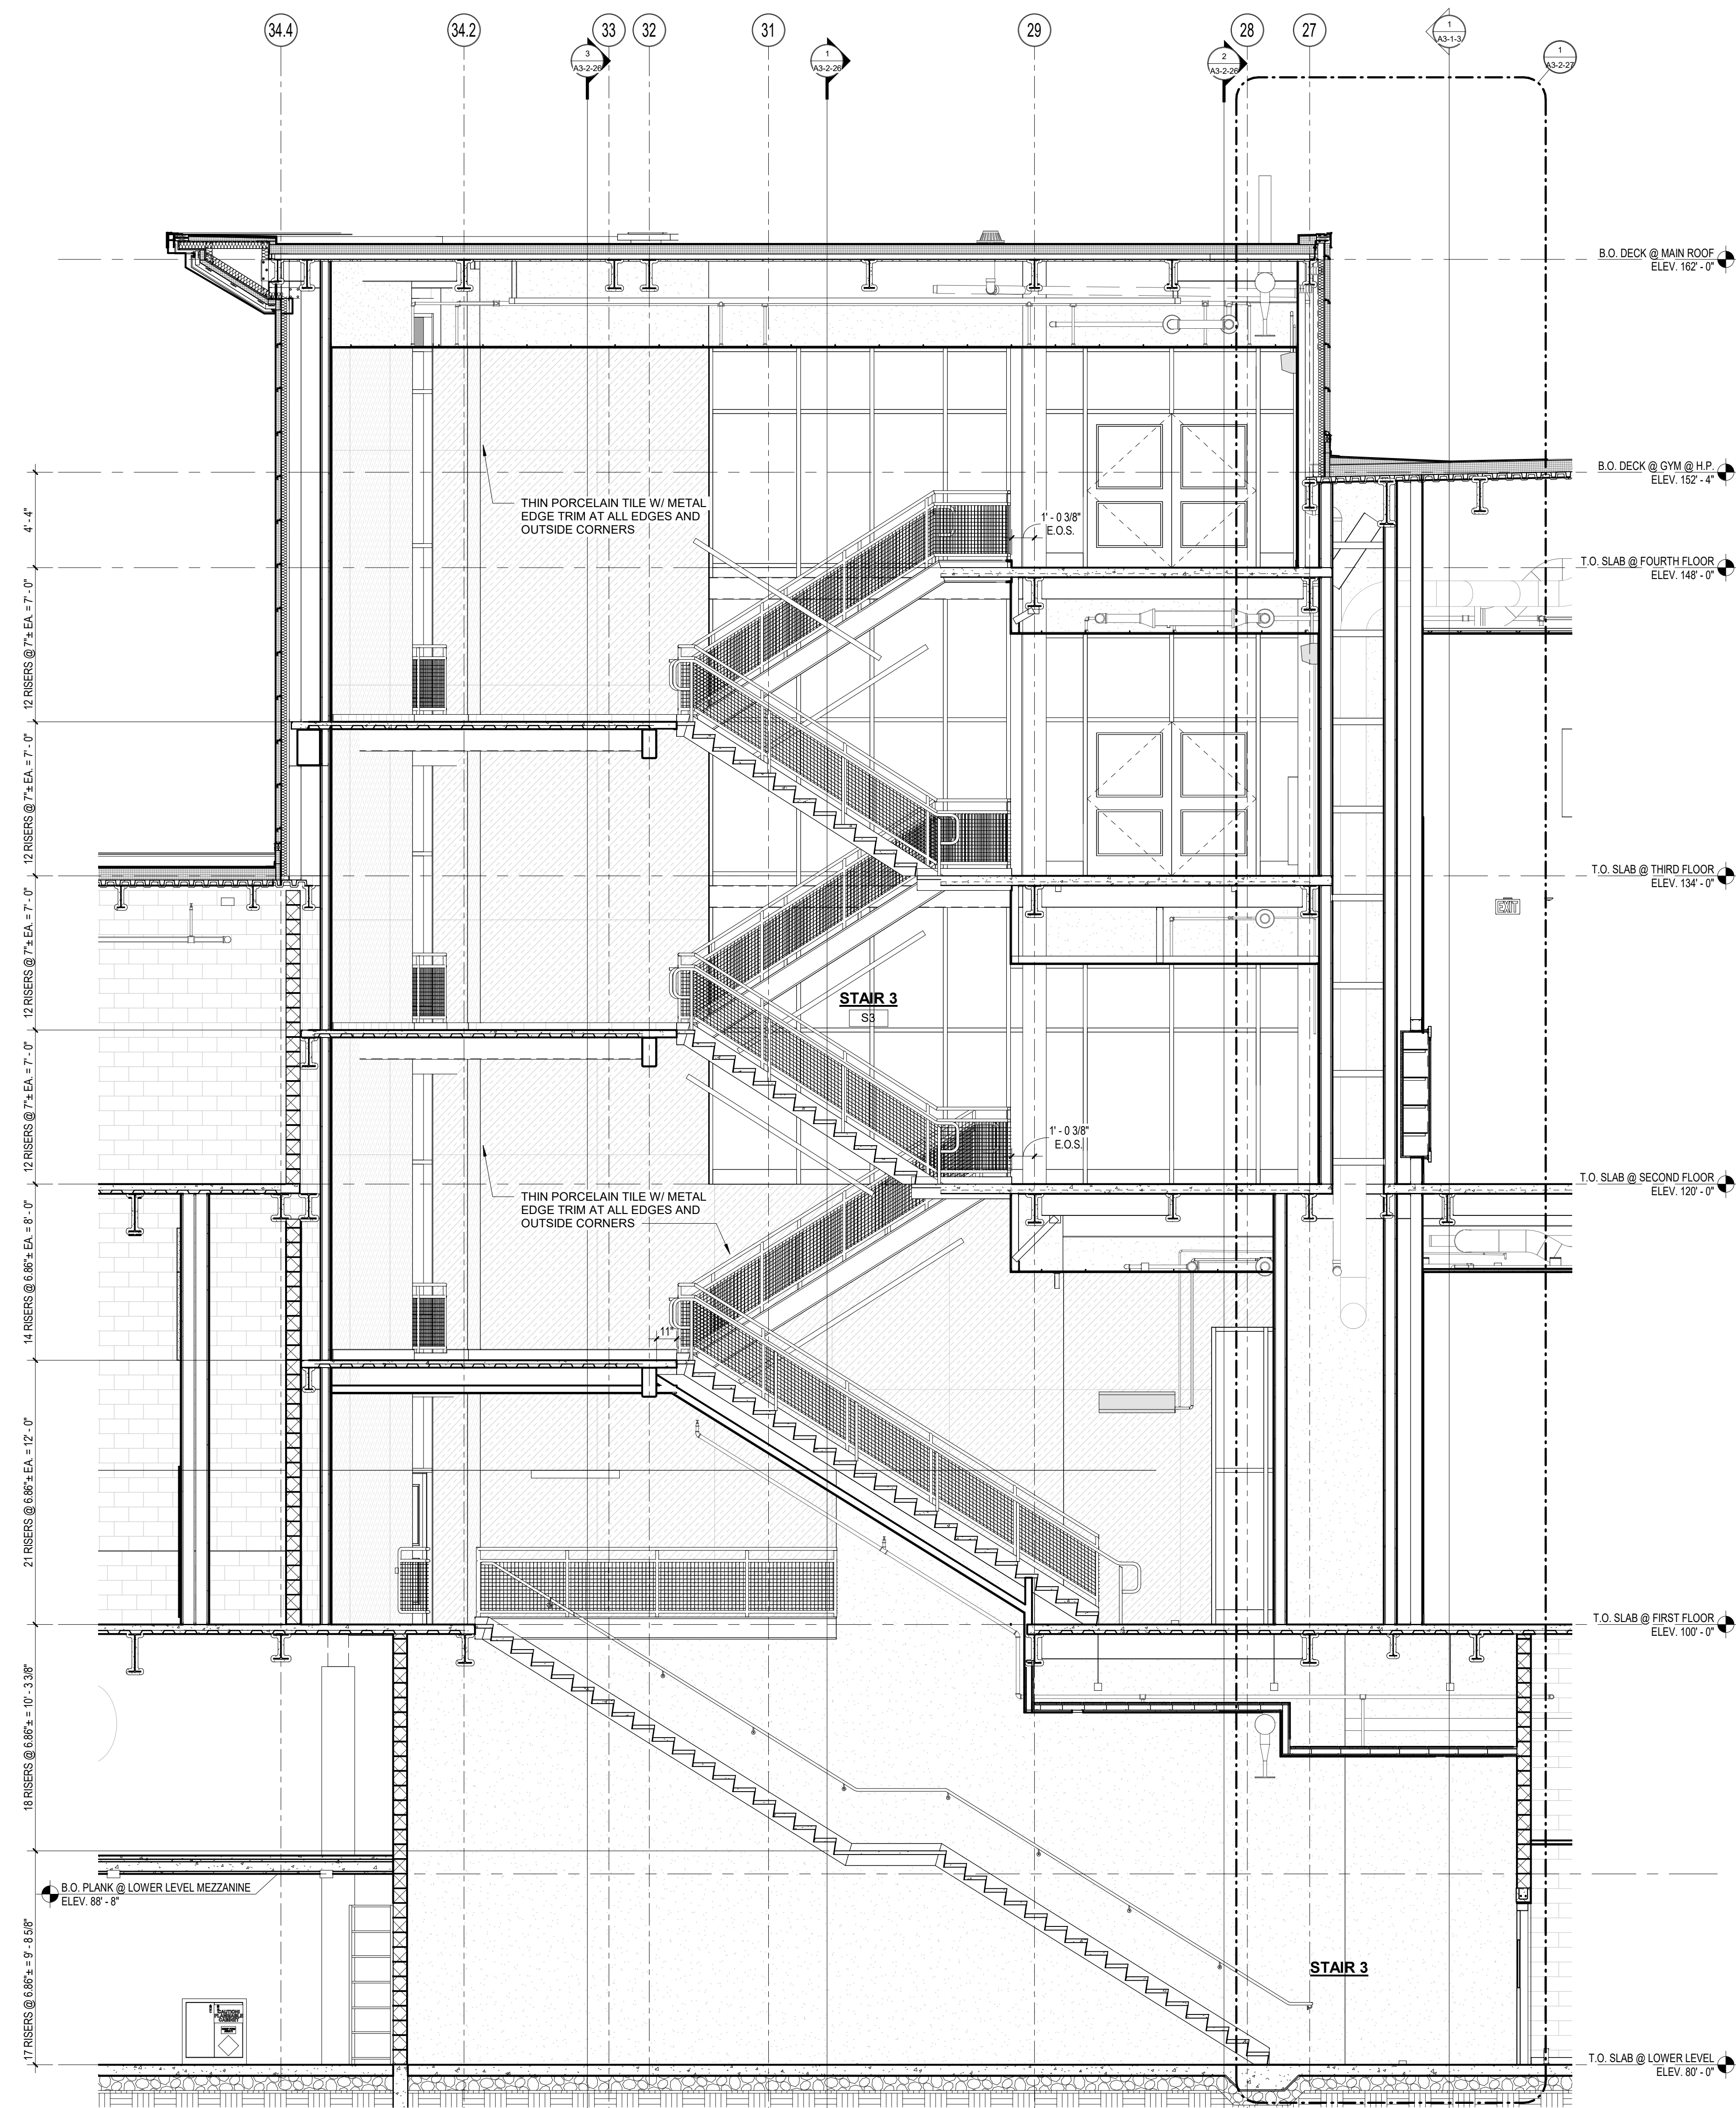

1 STAIR #3 SECTION 1
1/4" = 1'-0"

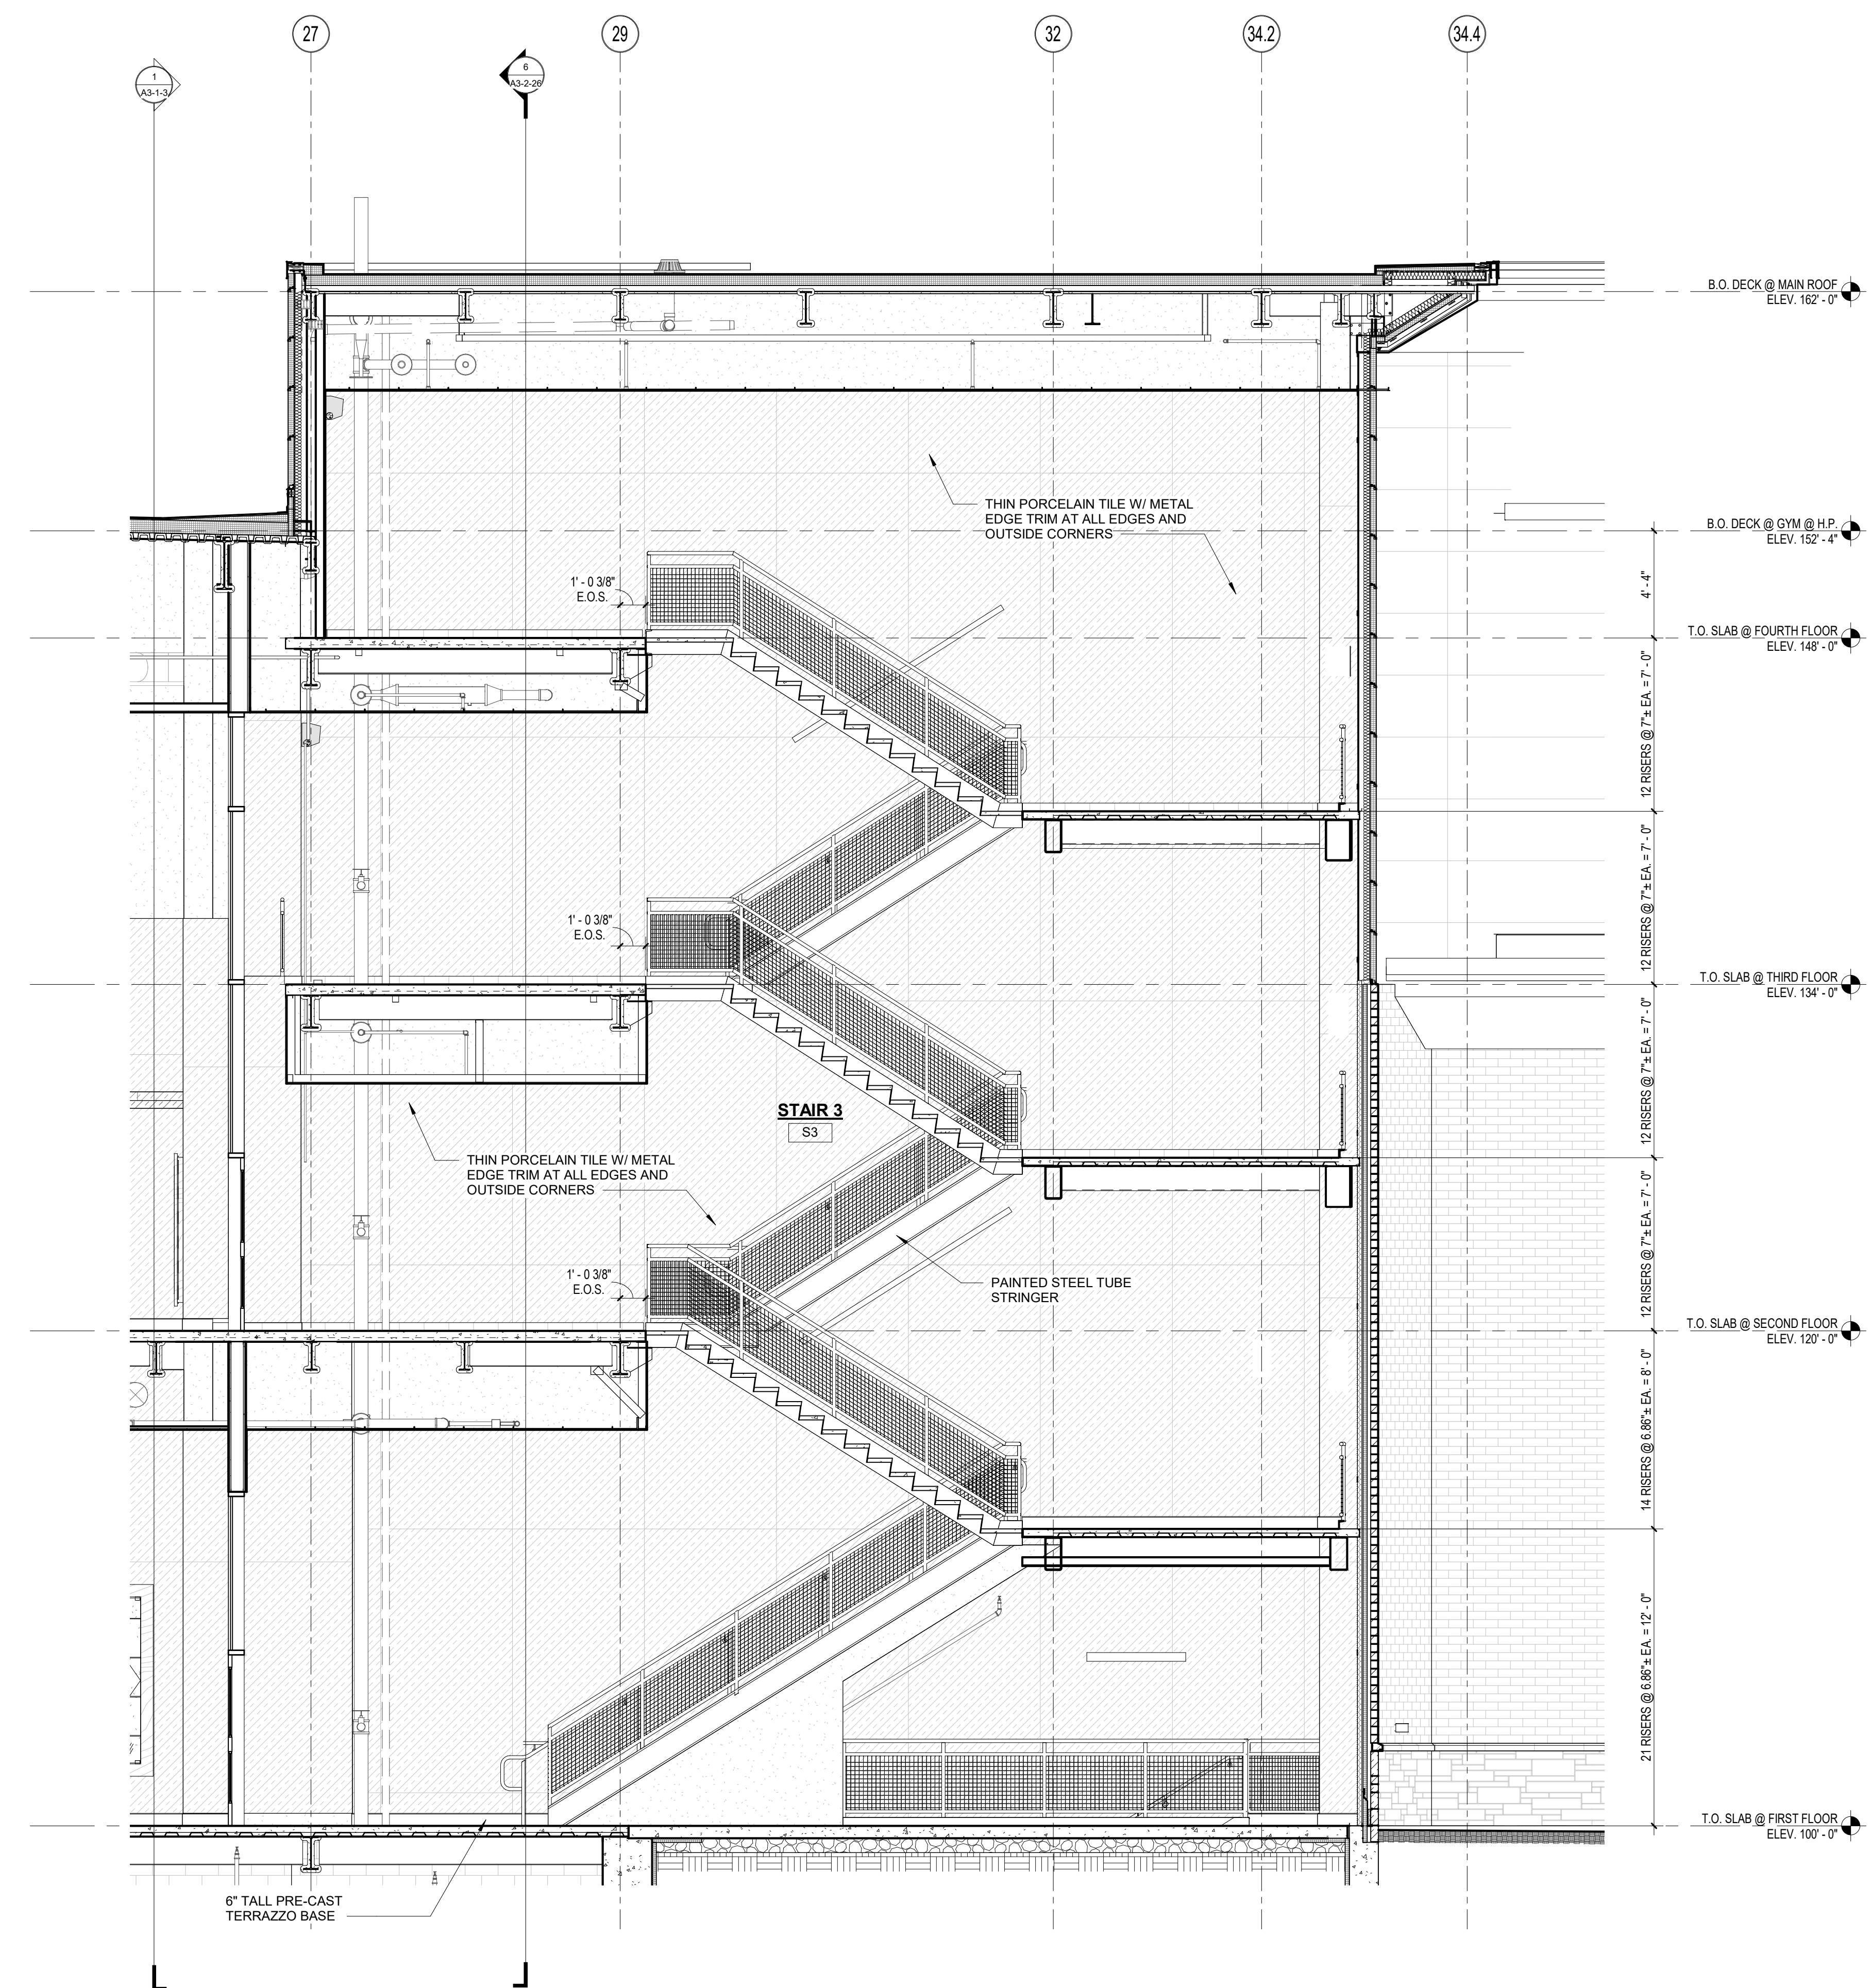


2 STAIR #3 SECTION 2
1/4" = 1'-0"

© COPYRIGHT 2023 DRUMMEYS ROSANE ANDERSON, INC.


MSBA 90% CD
SUBMISSION

May 12TH, 2023

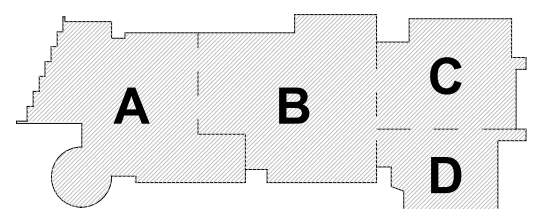


KEY PLAN

PROJECT NORTH

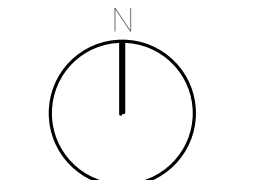

MAGNETIC NORTH

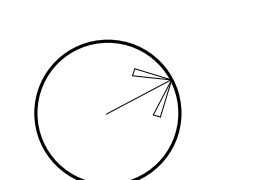

STAIR SECTIONS

Scale: 1/4" = 1'-0"


Job No.: 20202

Drawn By: DRA


Date: May 12TH, 2023

Volume 3 of 4


A7-1-5

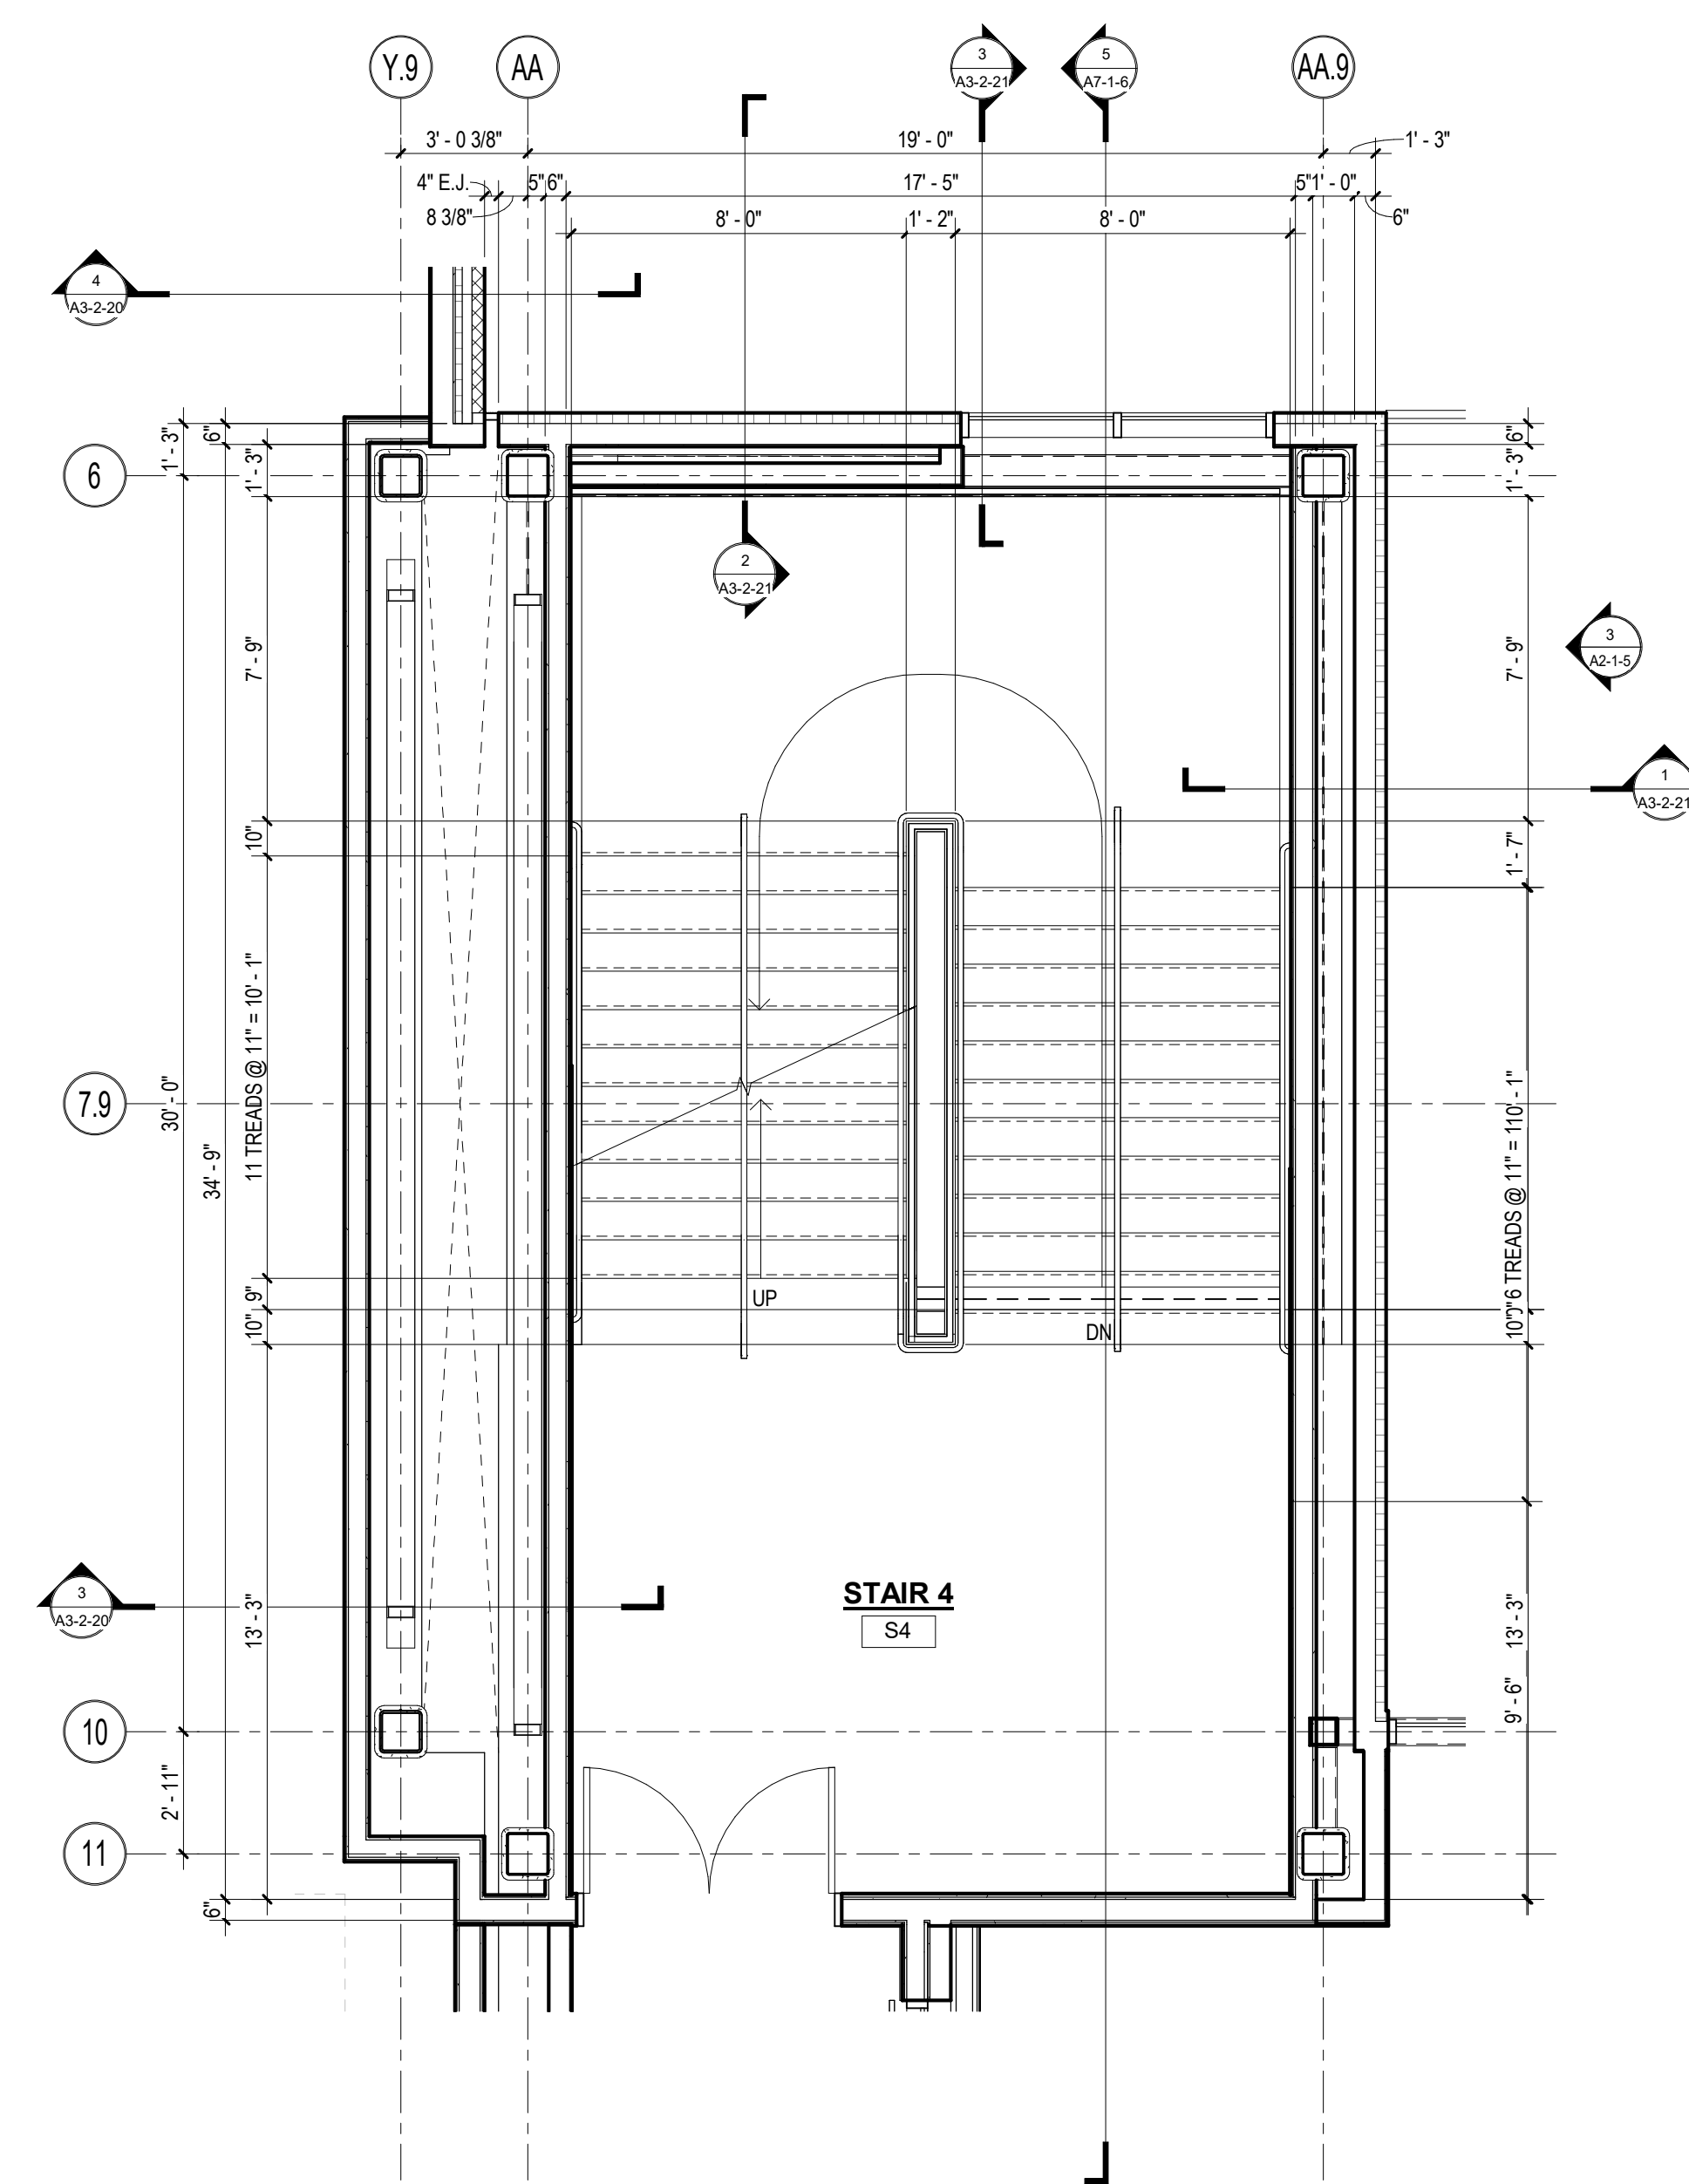


3 STAIR #4 PLAN - THIRD FLOOR
1/4" = 1'-0"

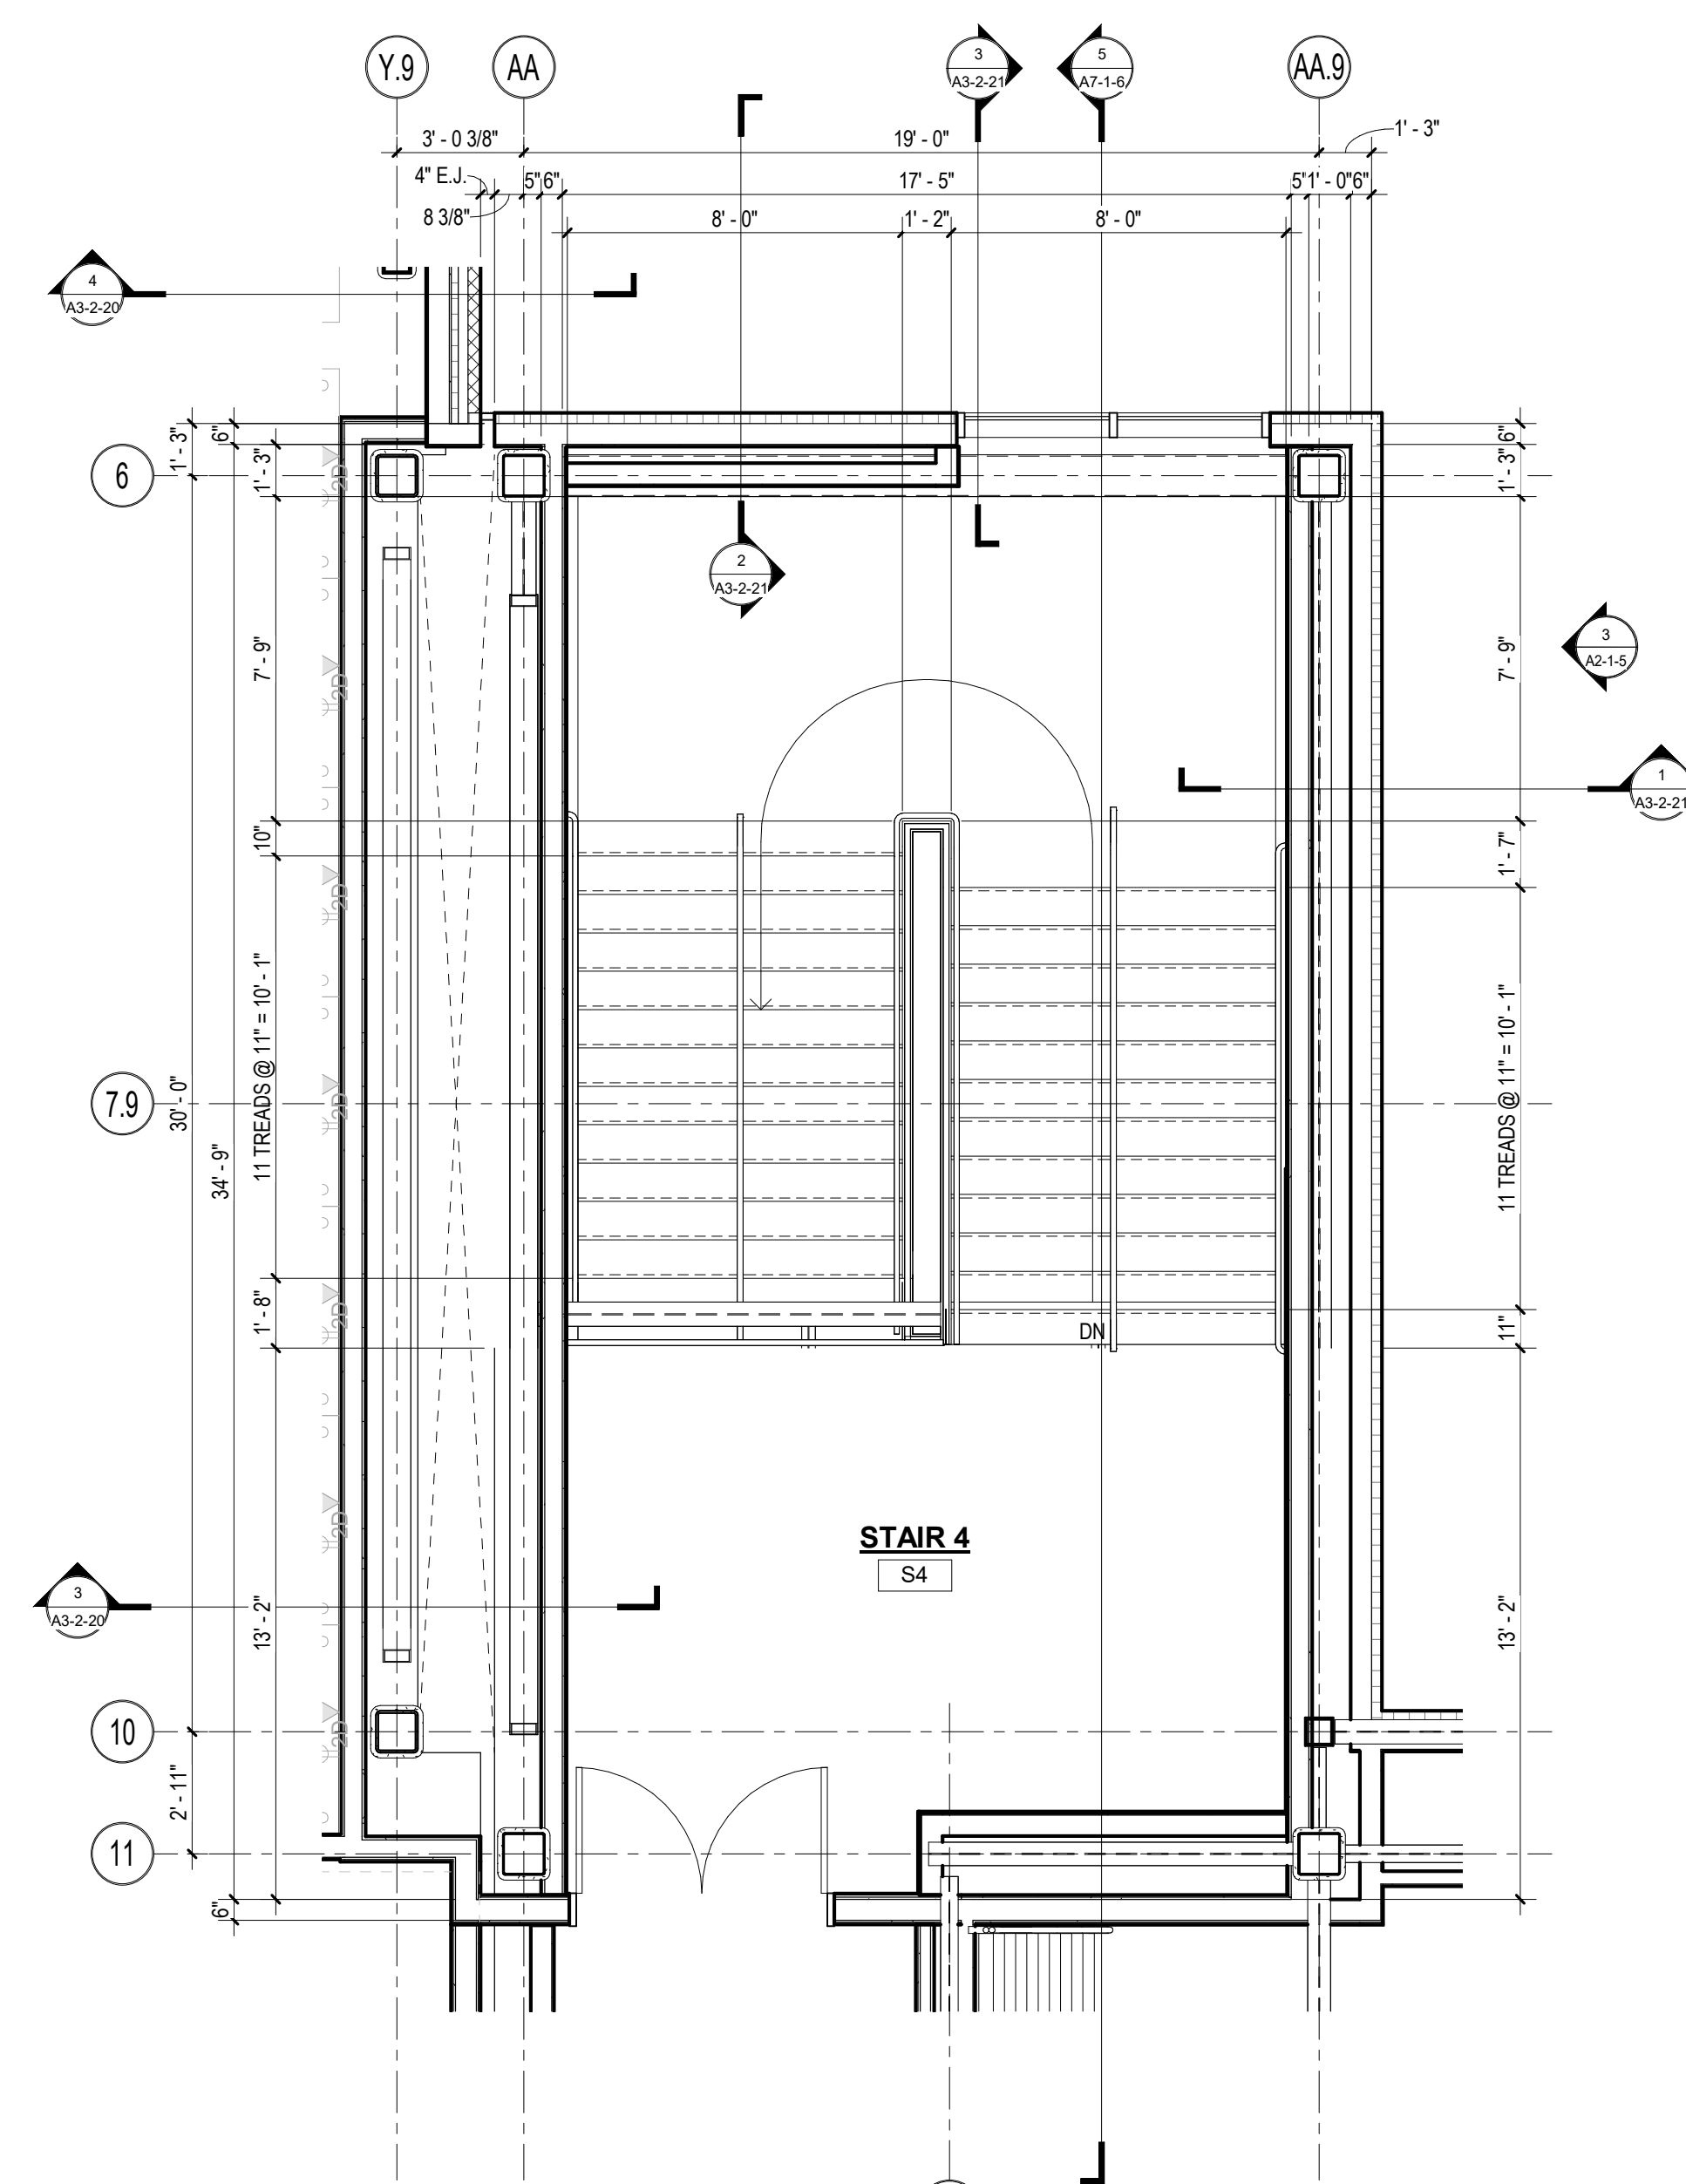


4 STAIR #4 PLAN - FOURTH FLOOR
1/4" = 1'-0"

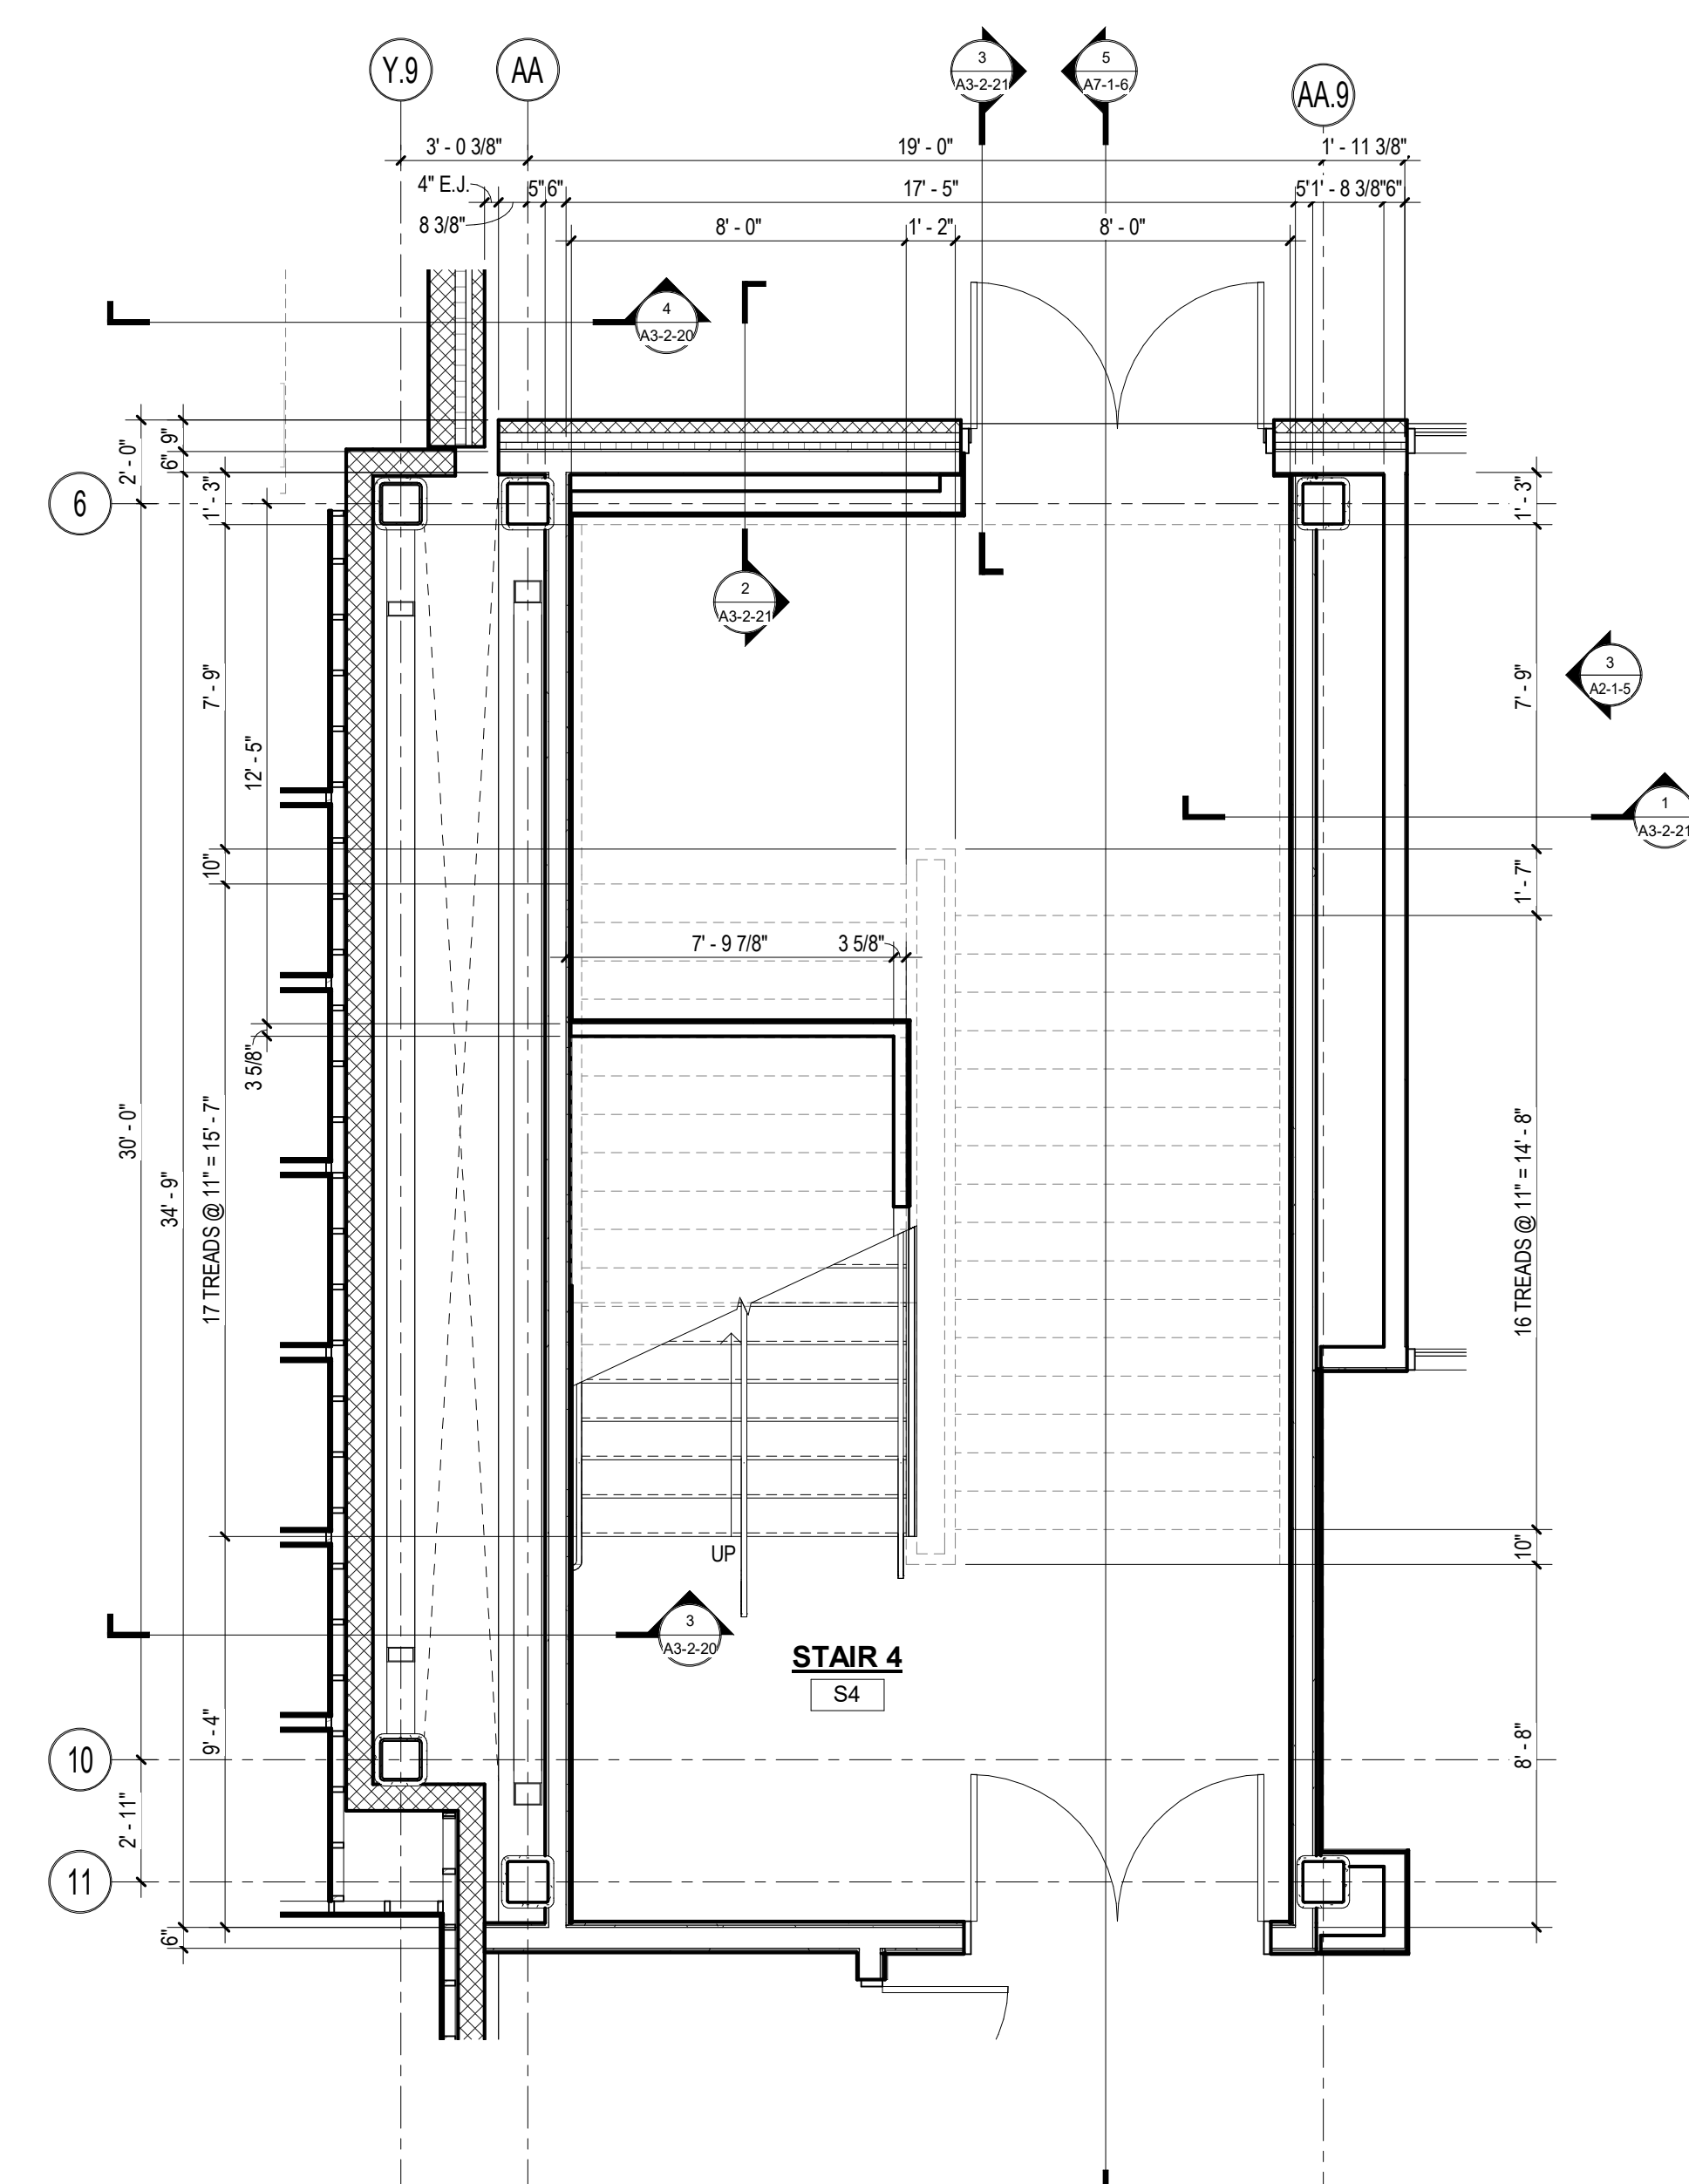

1 STAIR #4 PLAN - FIRST FLOOR
1/4" = 1'-0"

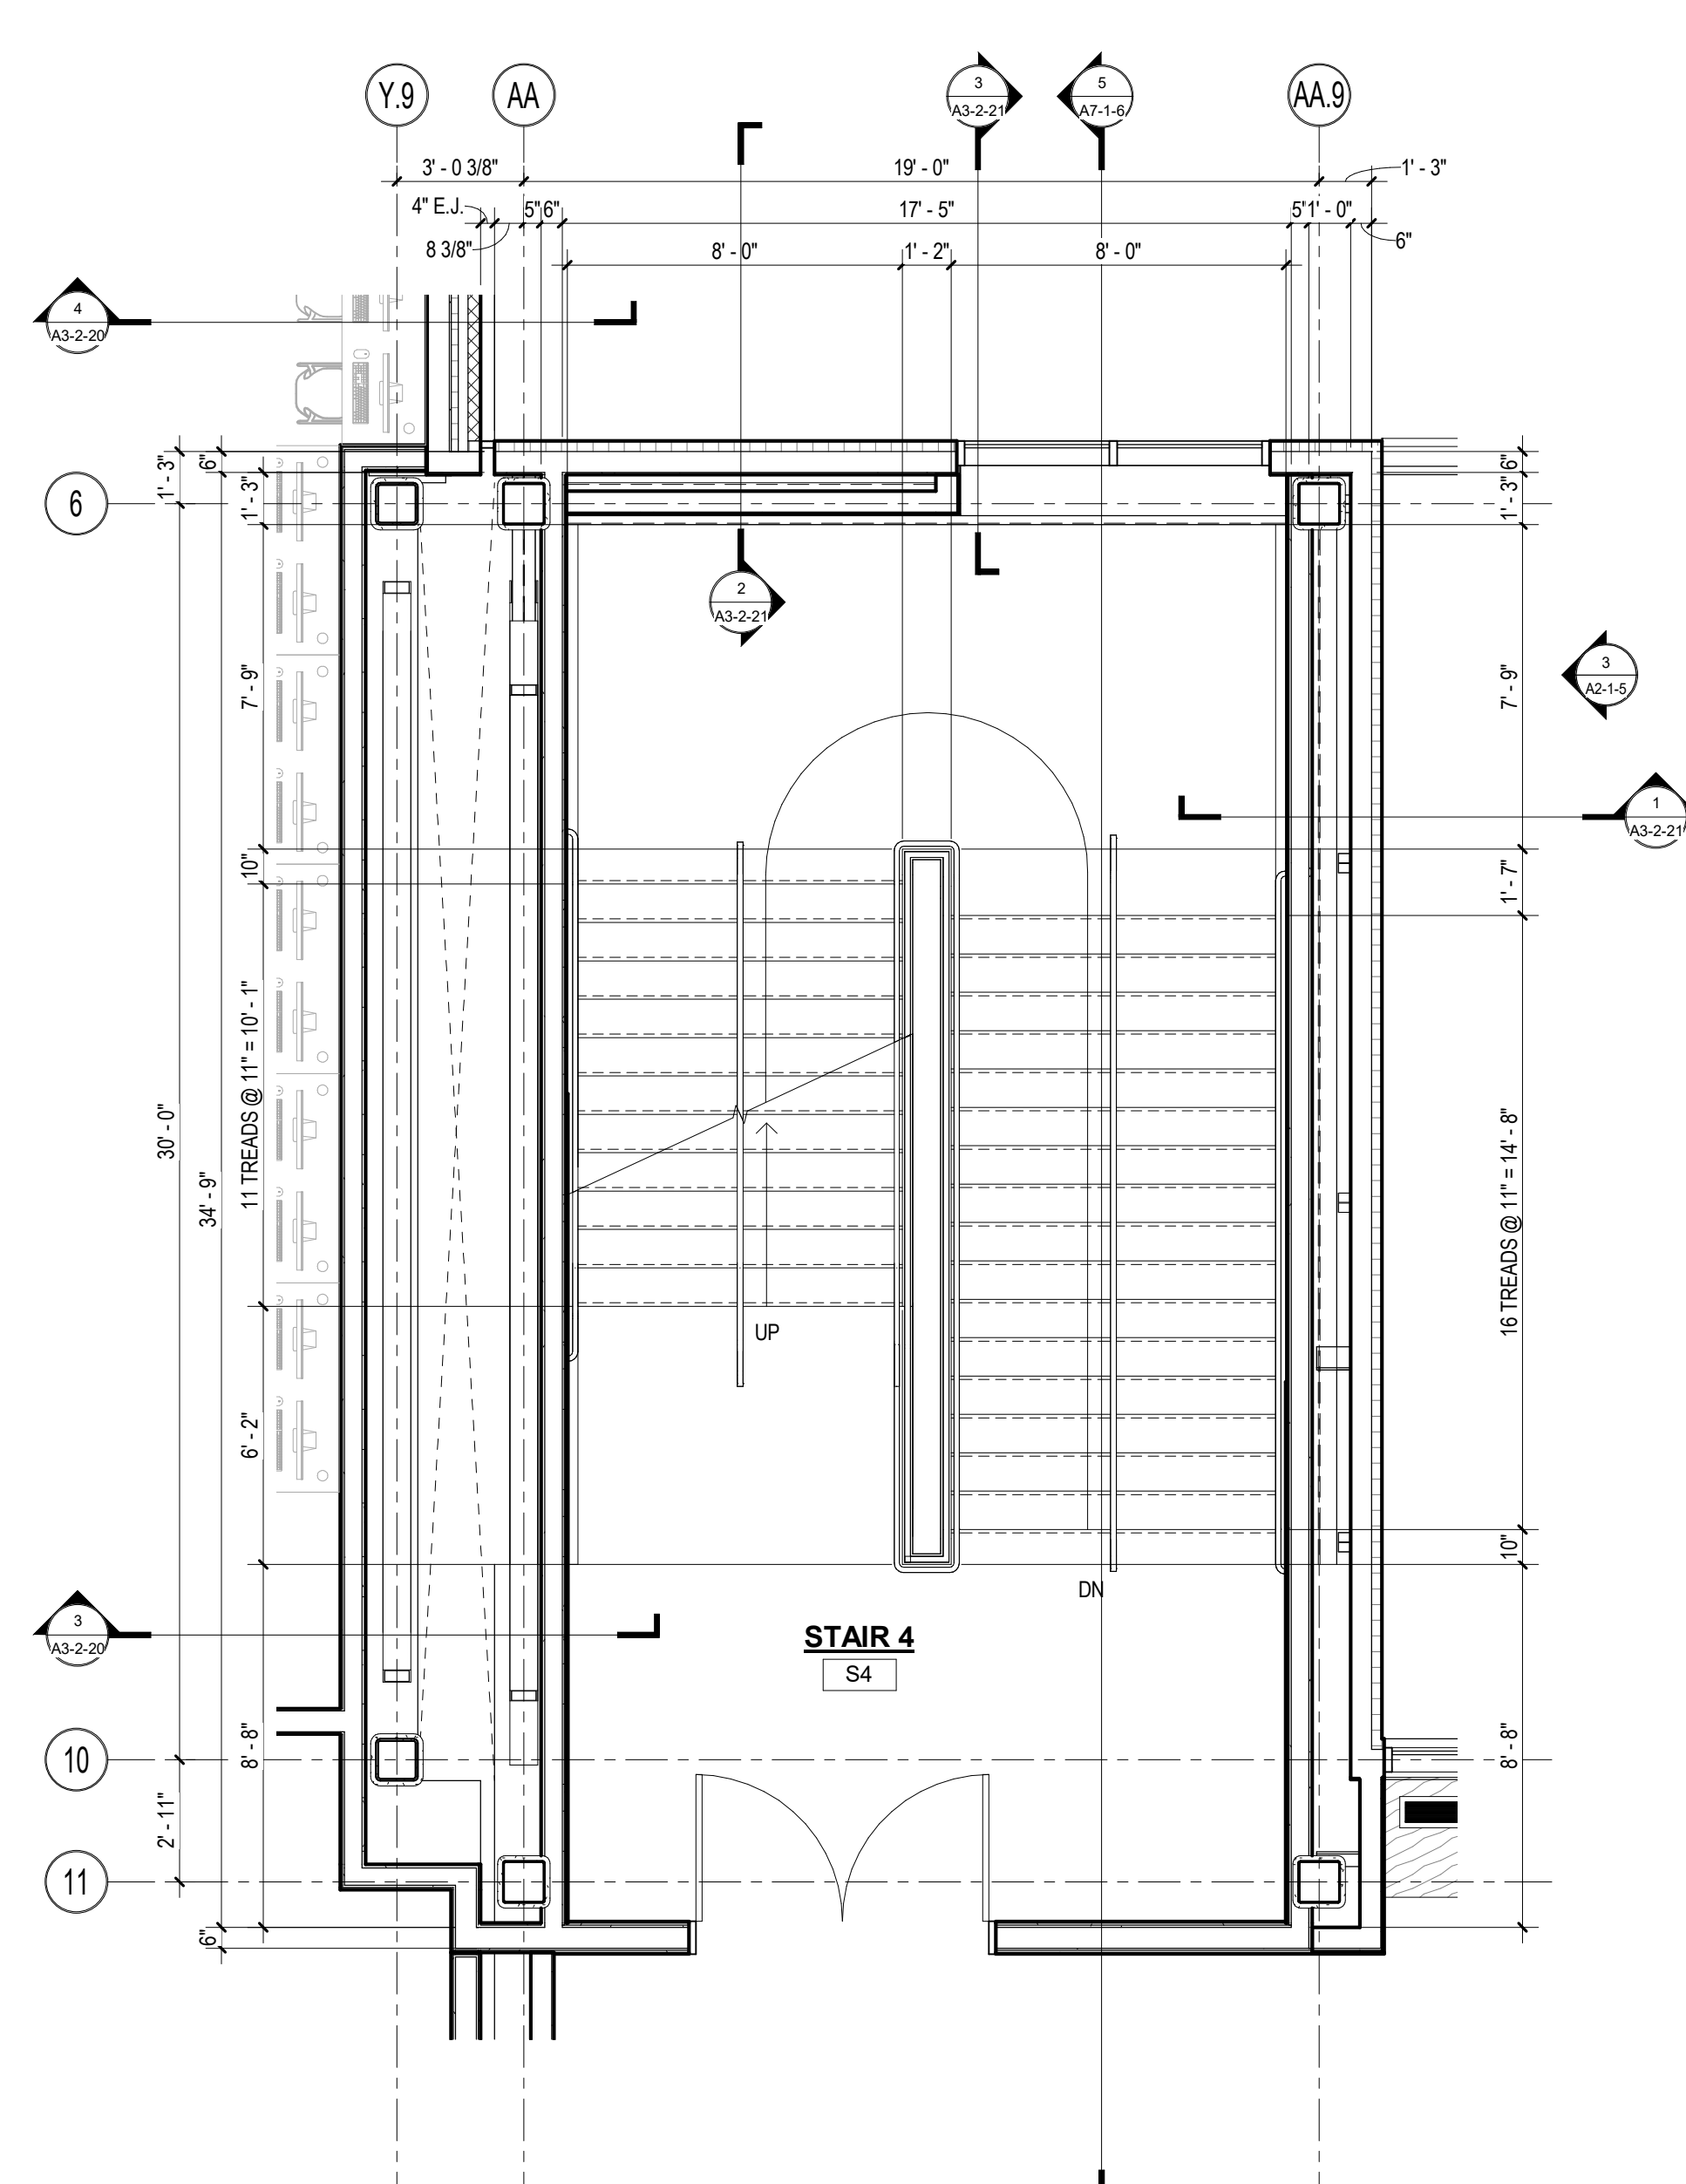


2 STAIR #4 PLAN - SECOND FLOOR
1/4" = 1'-0"

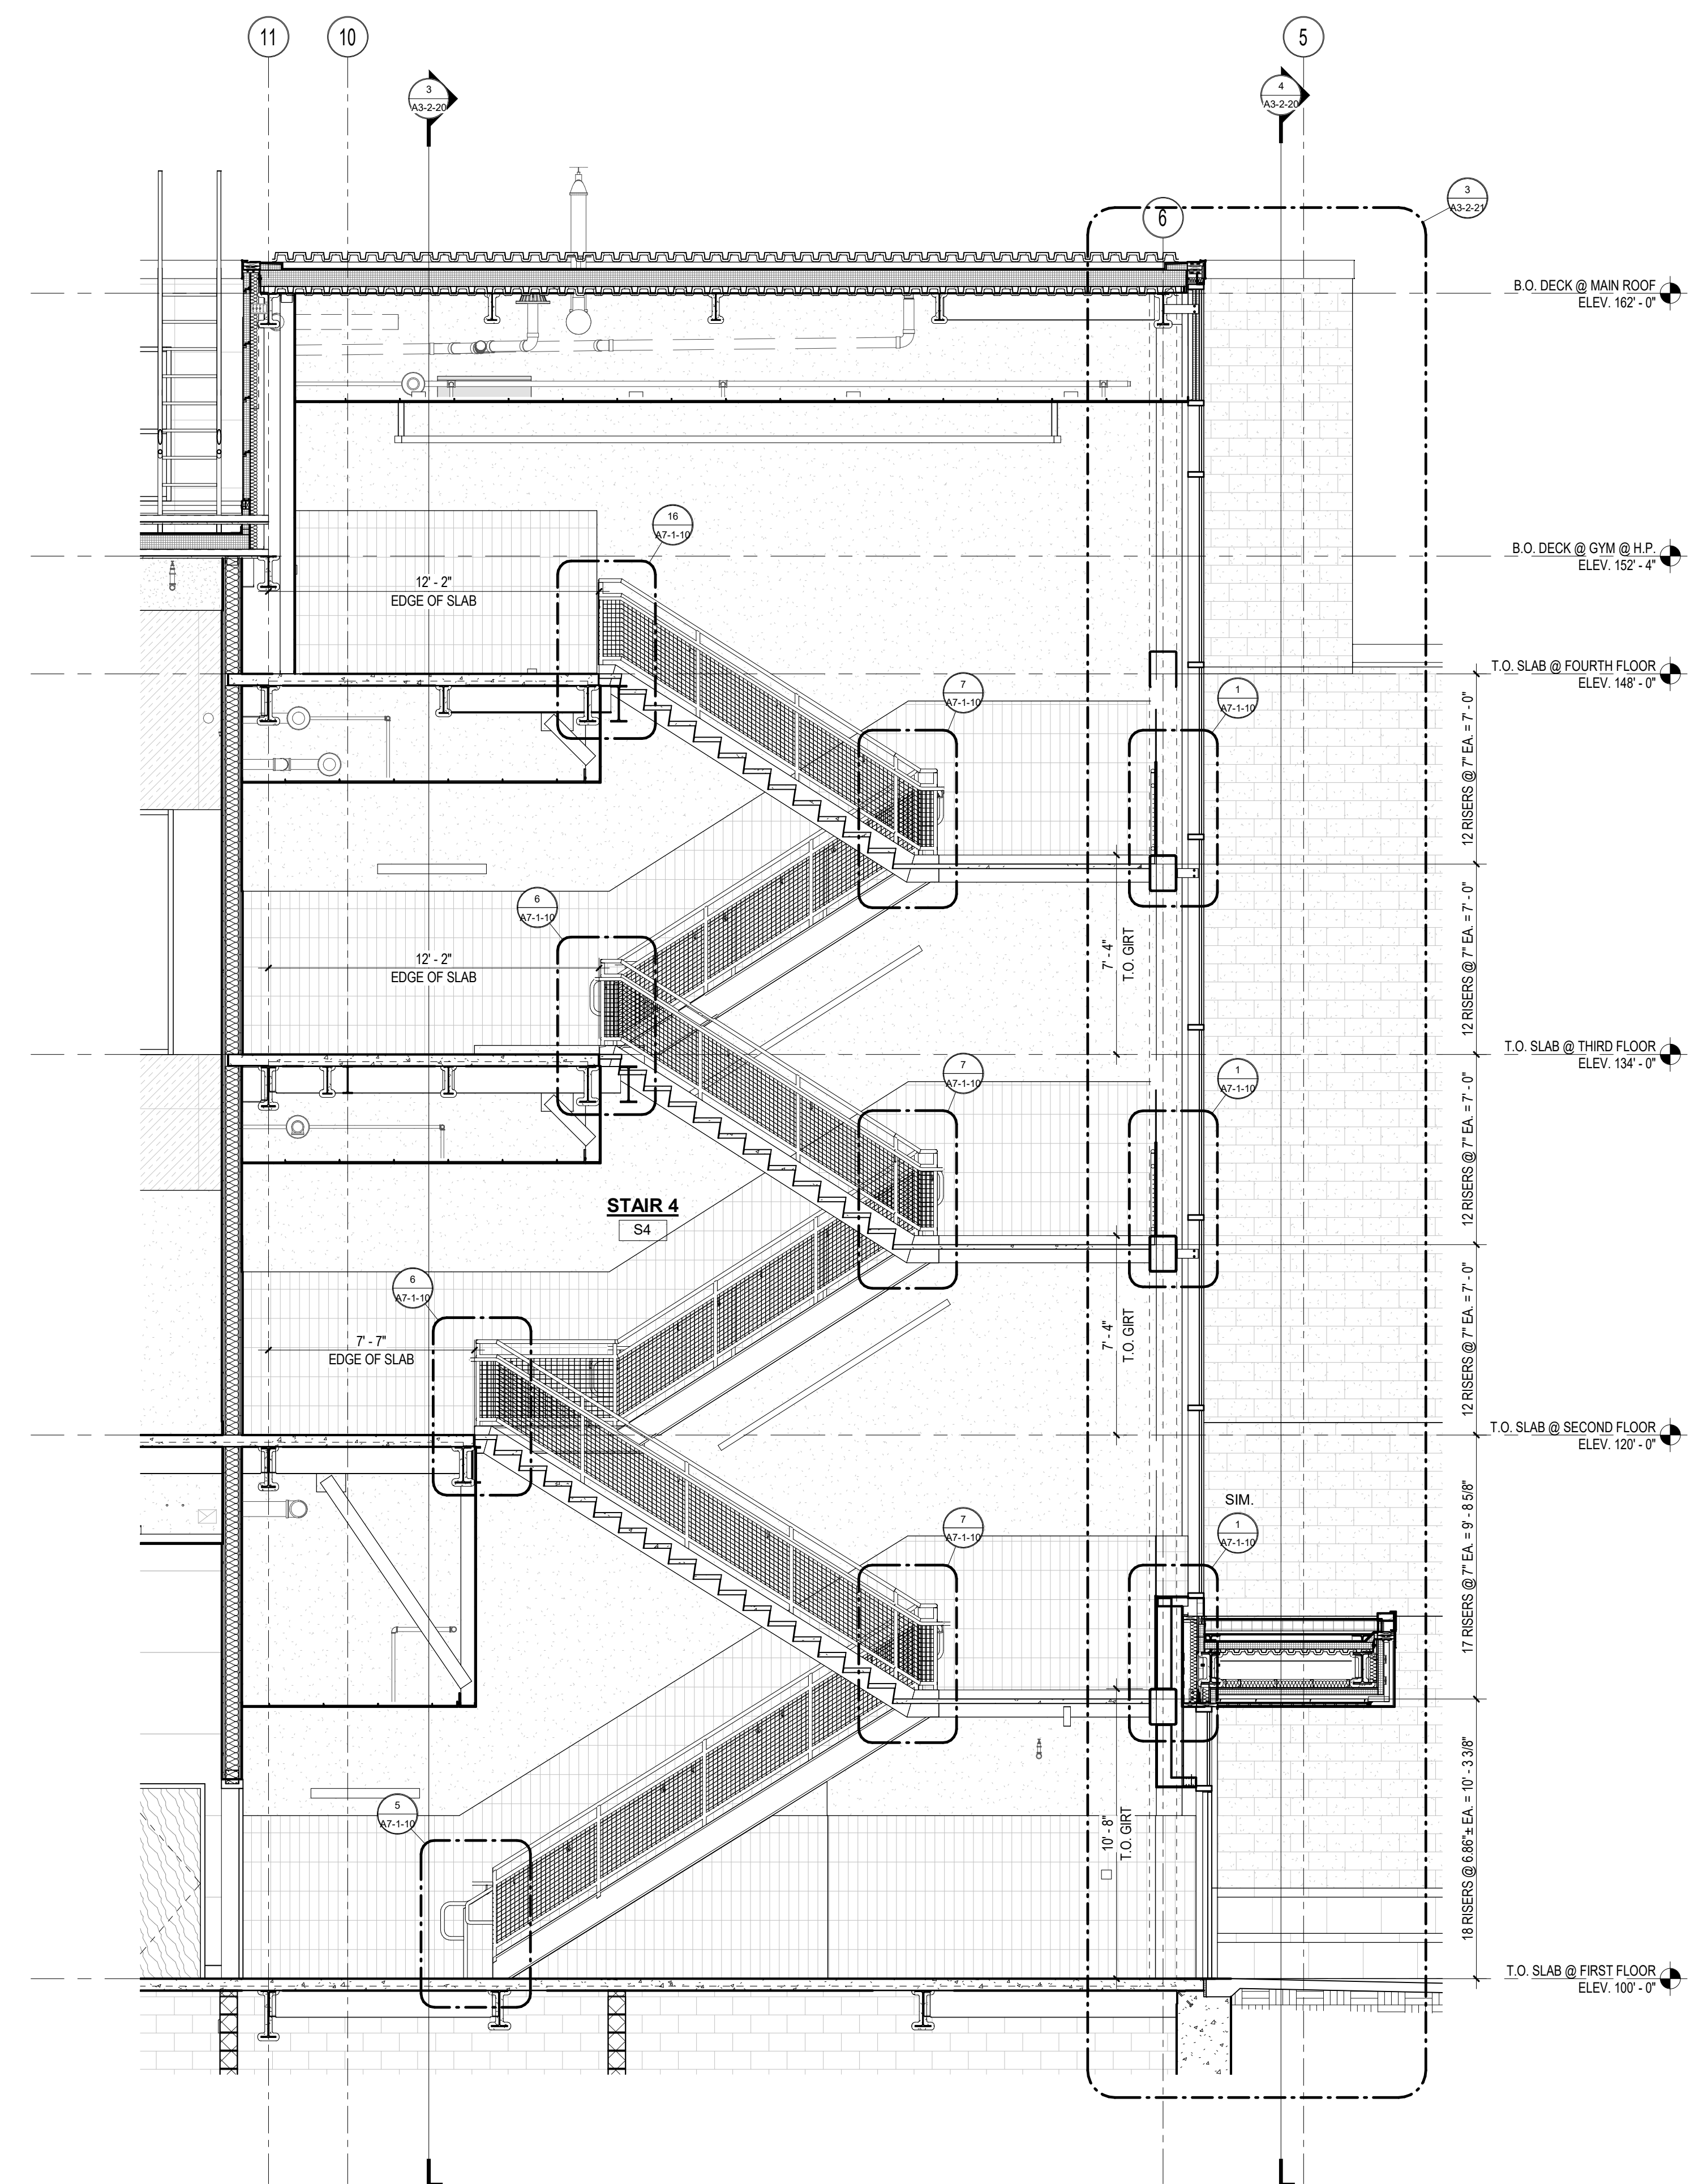

5 STAIR #4 SECTION
1/4" = 1'-0"


© COPYRIGHT 2023 DRUMMEY ROSANE ANDERSON, INC.

MSBA 90% CD
SUBMISSION
May 12TH, 2023

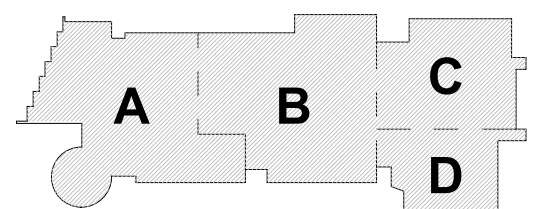


KEY PLAN

PROJECT NORTH

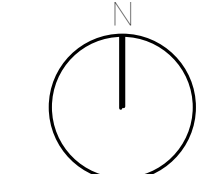

MAGNETIC NORTH

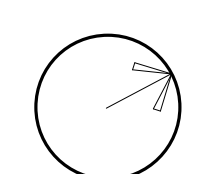

**STAIR PLANS &
SECTIONS**

Scale: 1/4" = 1'-0"

Job No.: 20202



Drawn By: DRA

Date: May 12TH, 2023


Volume 3 of 4

A7-1-6

100 Hemlock Road,
Wakefield, MA 01880

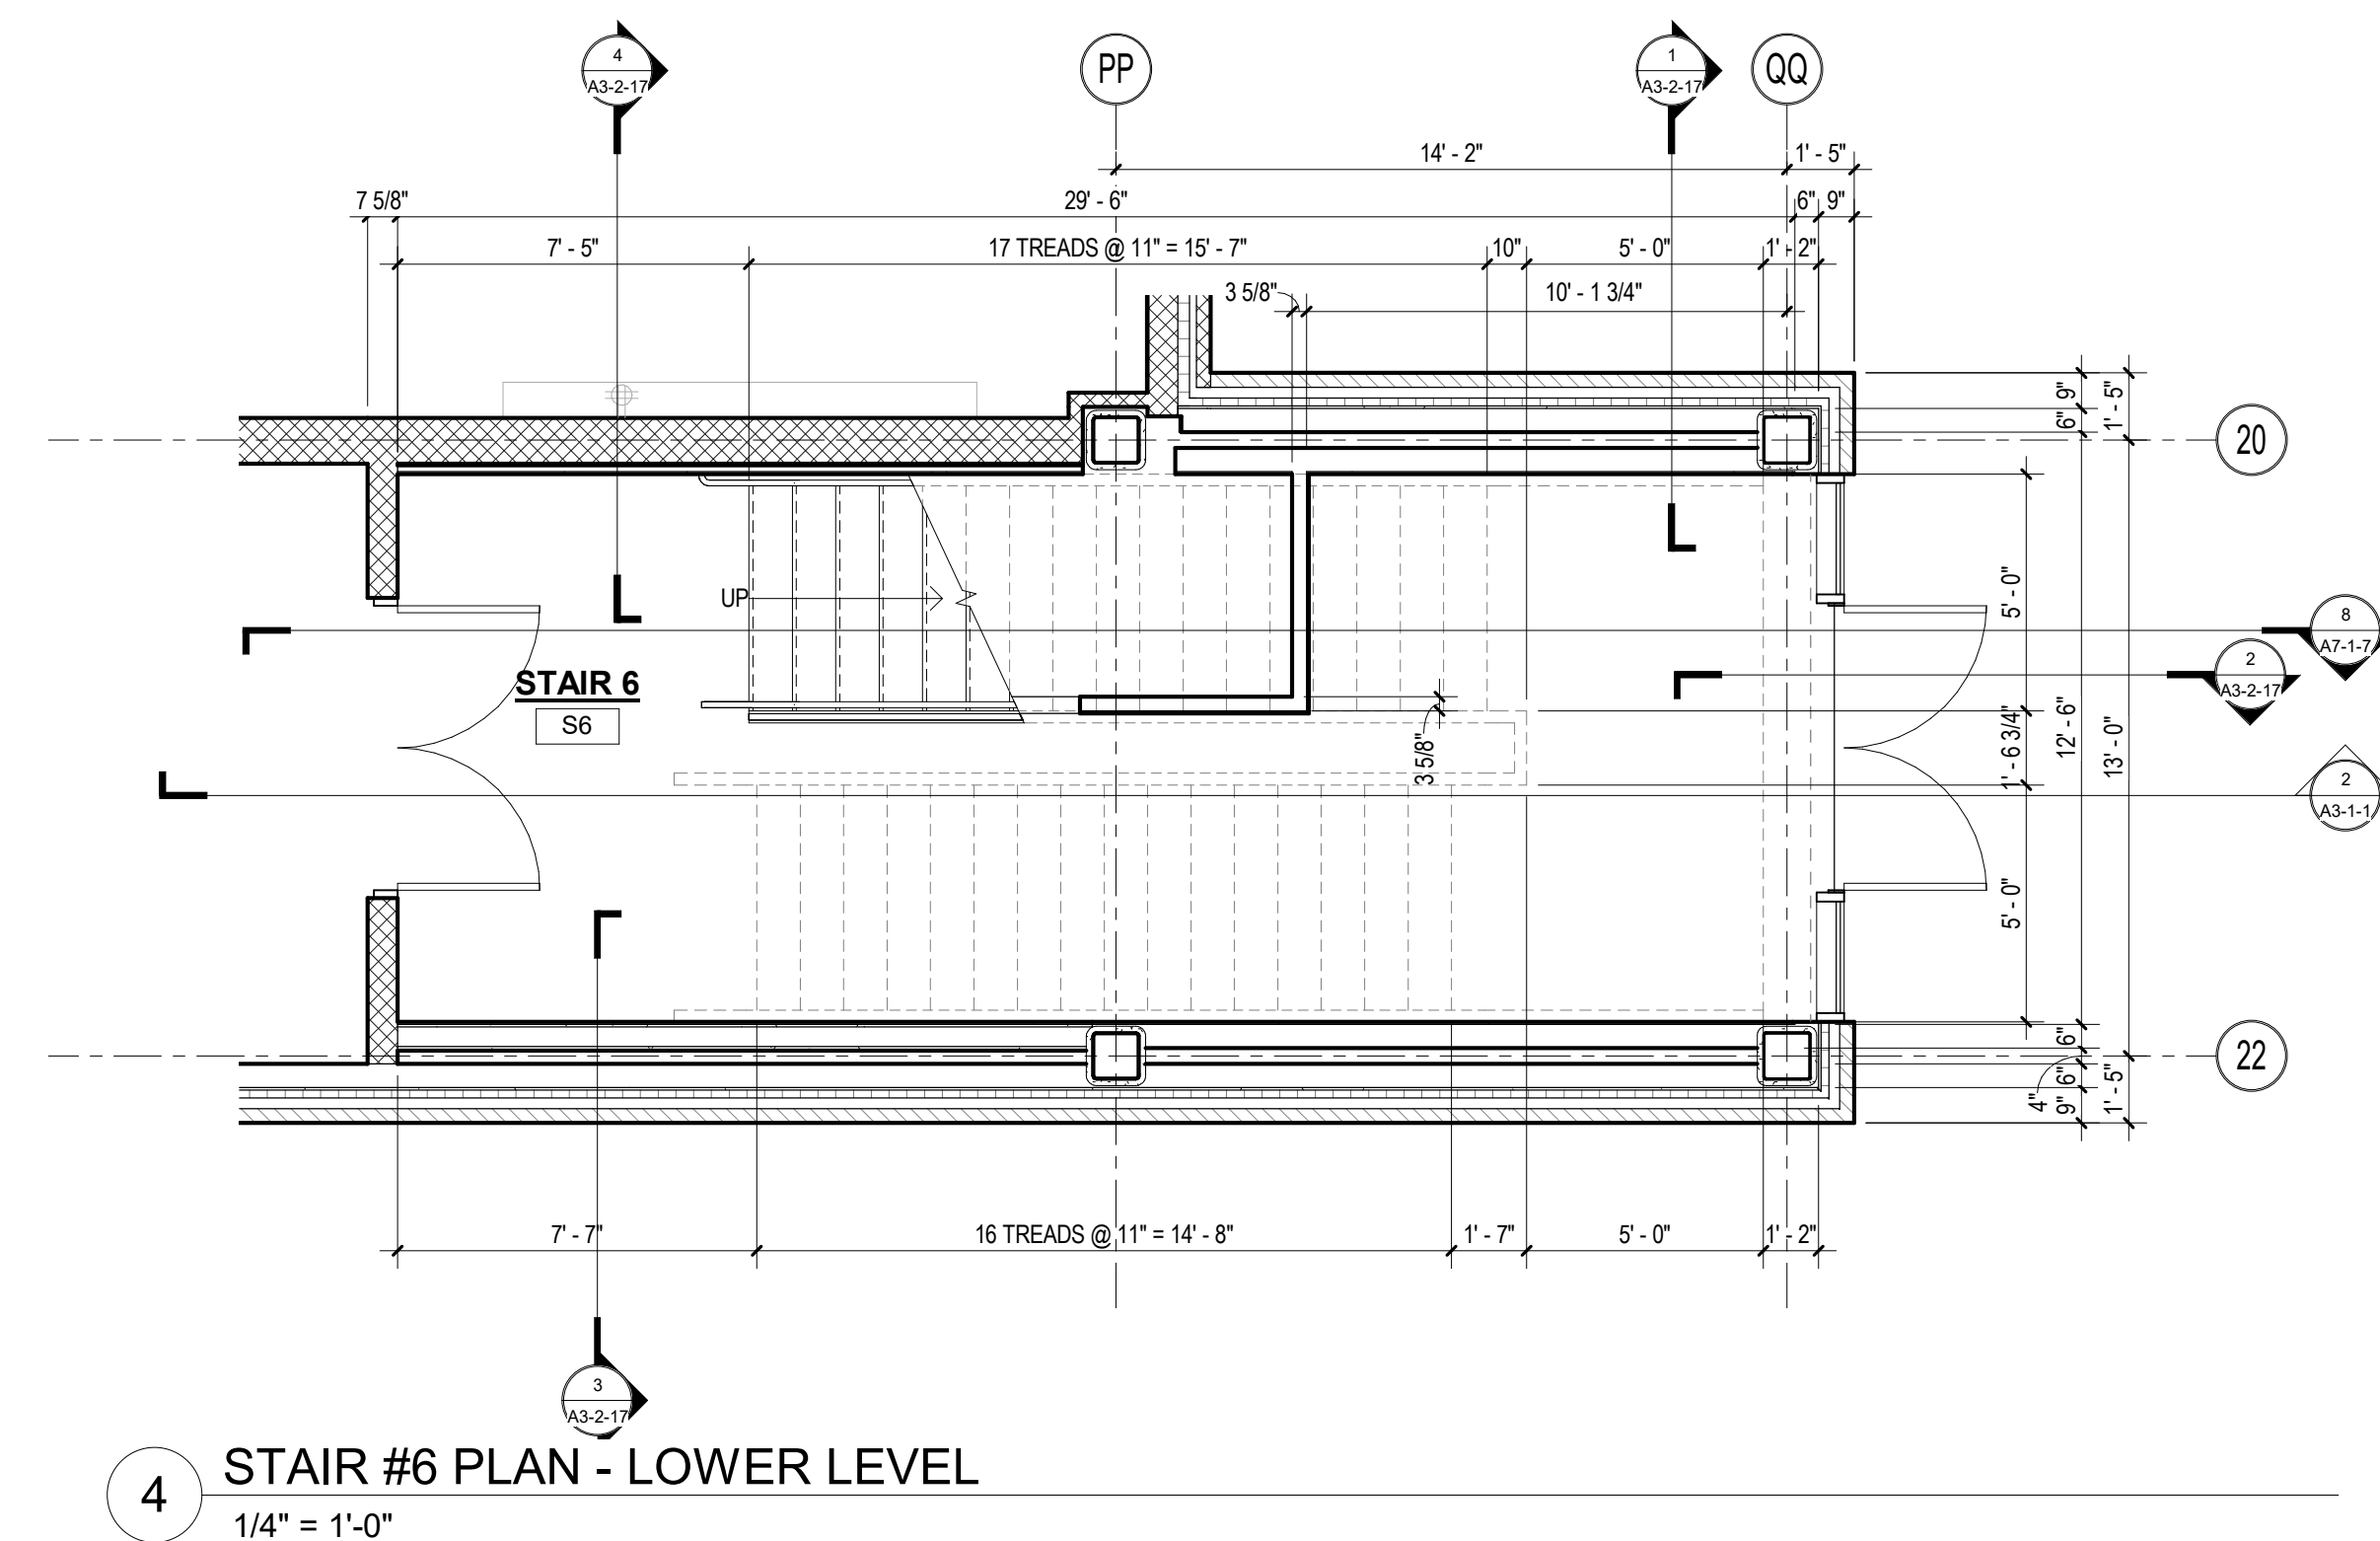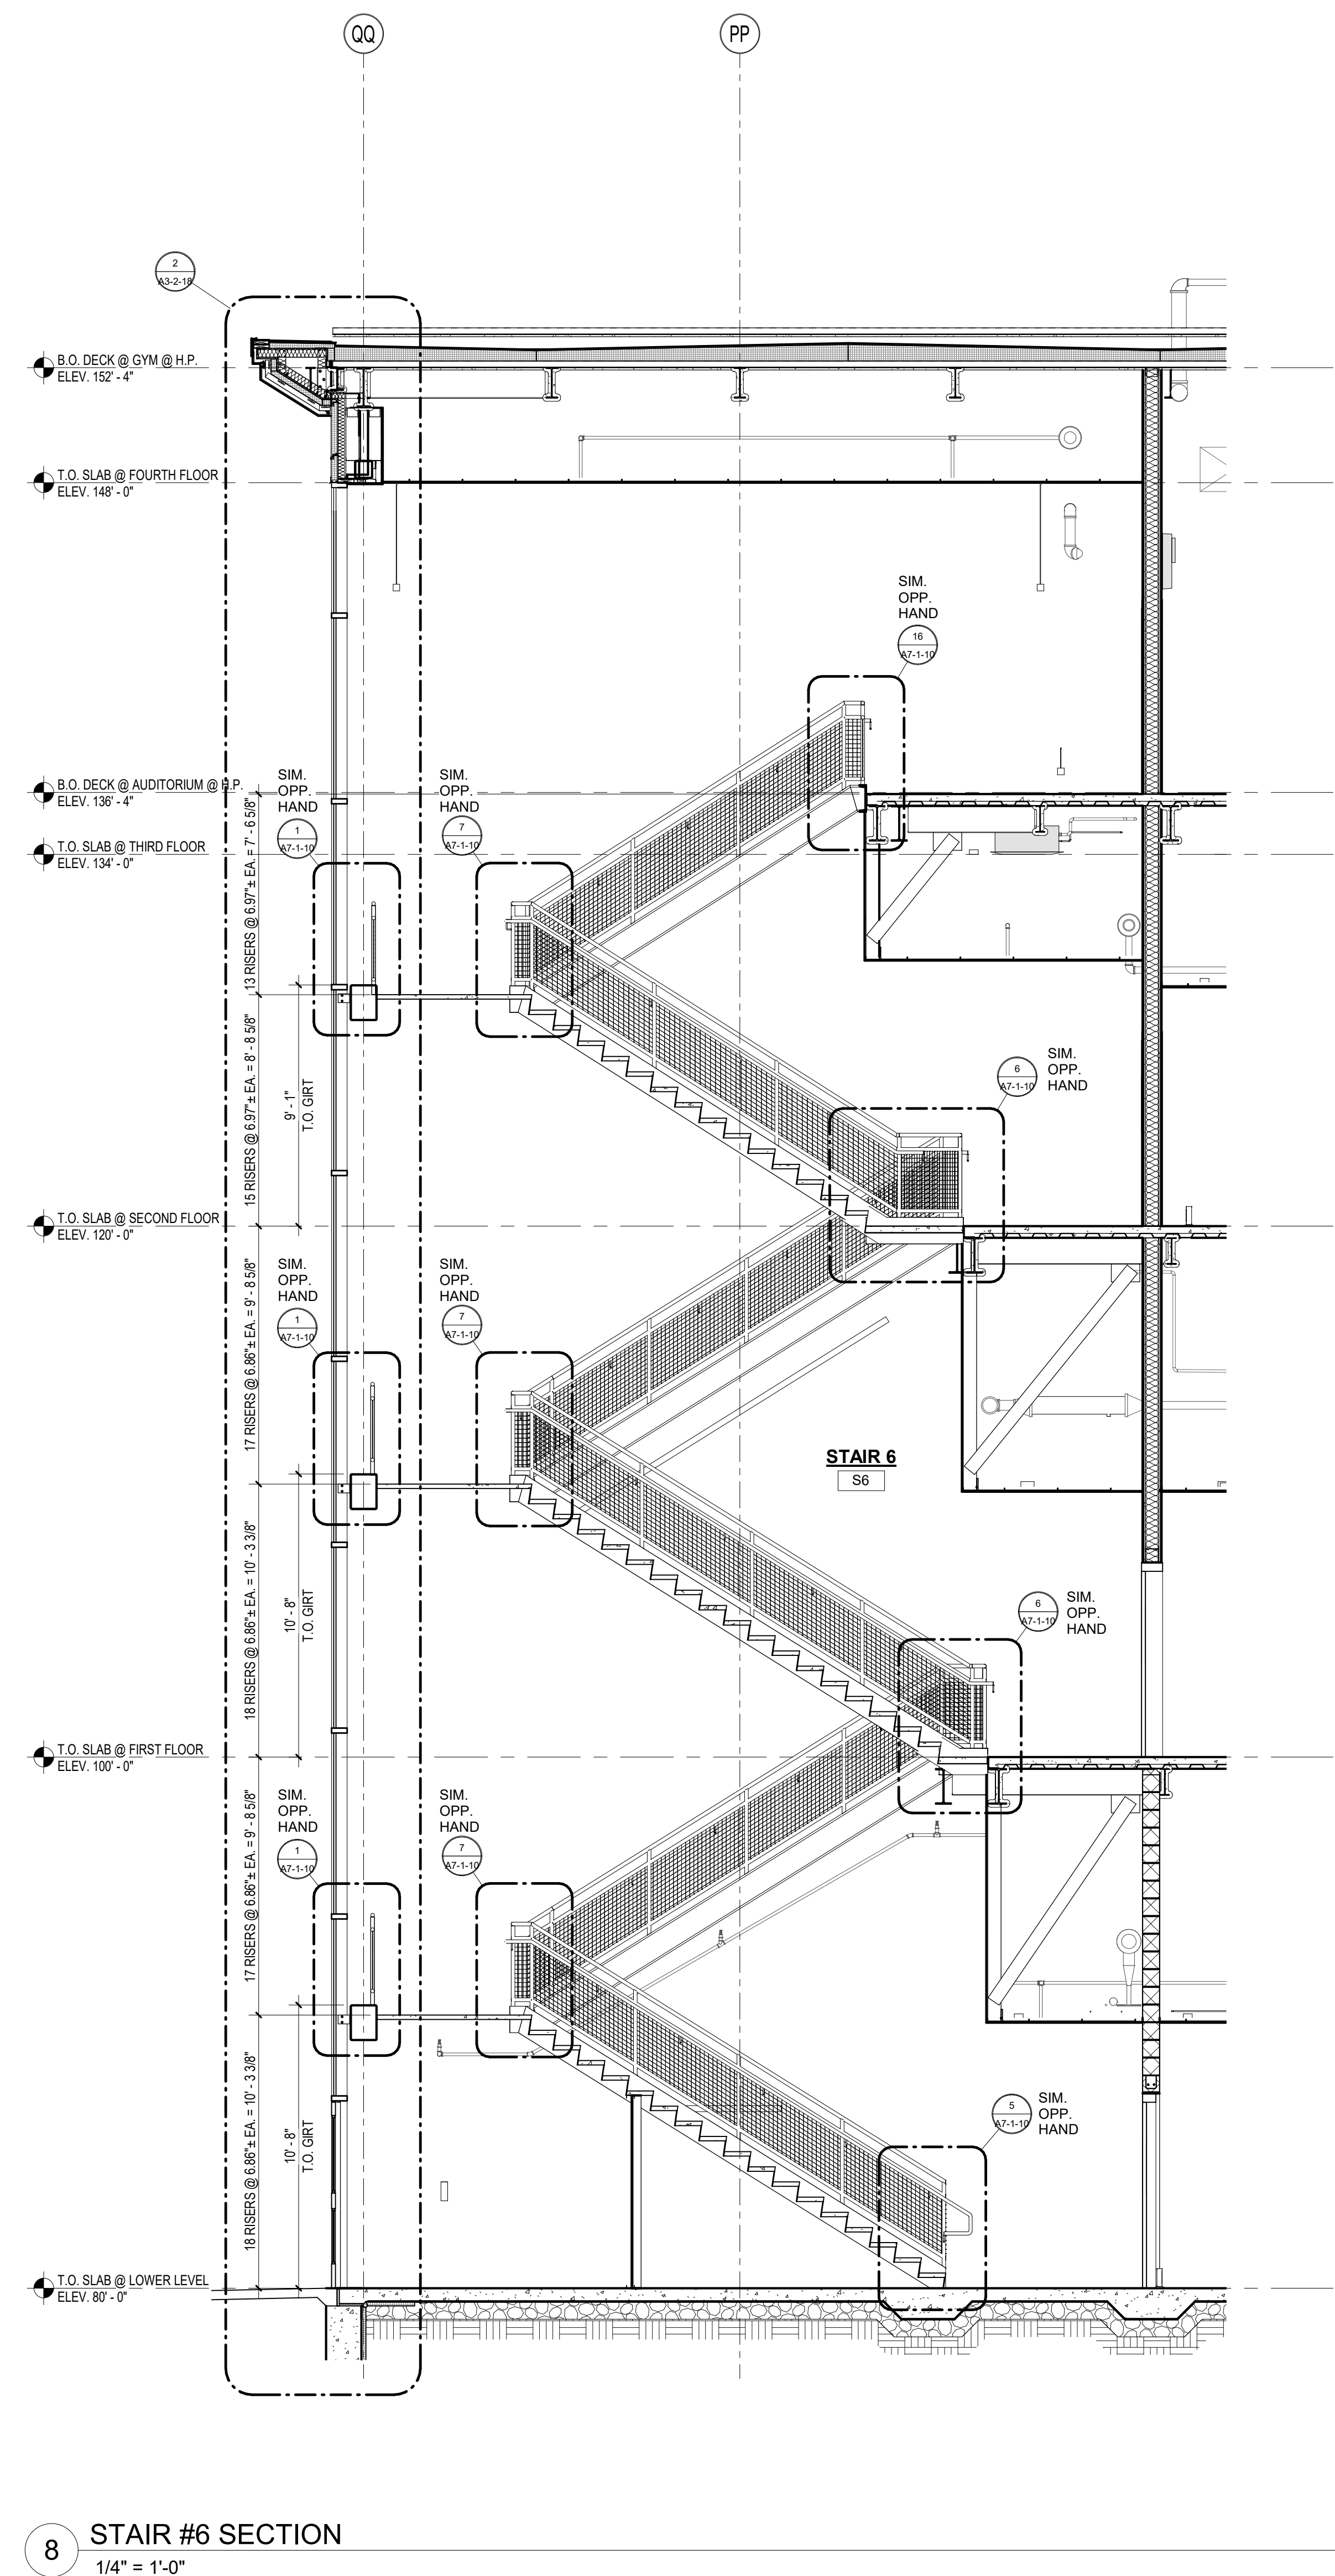



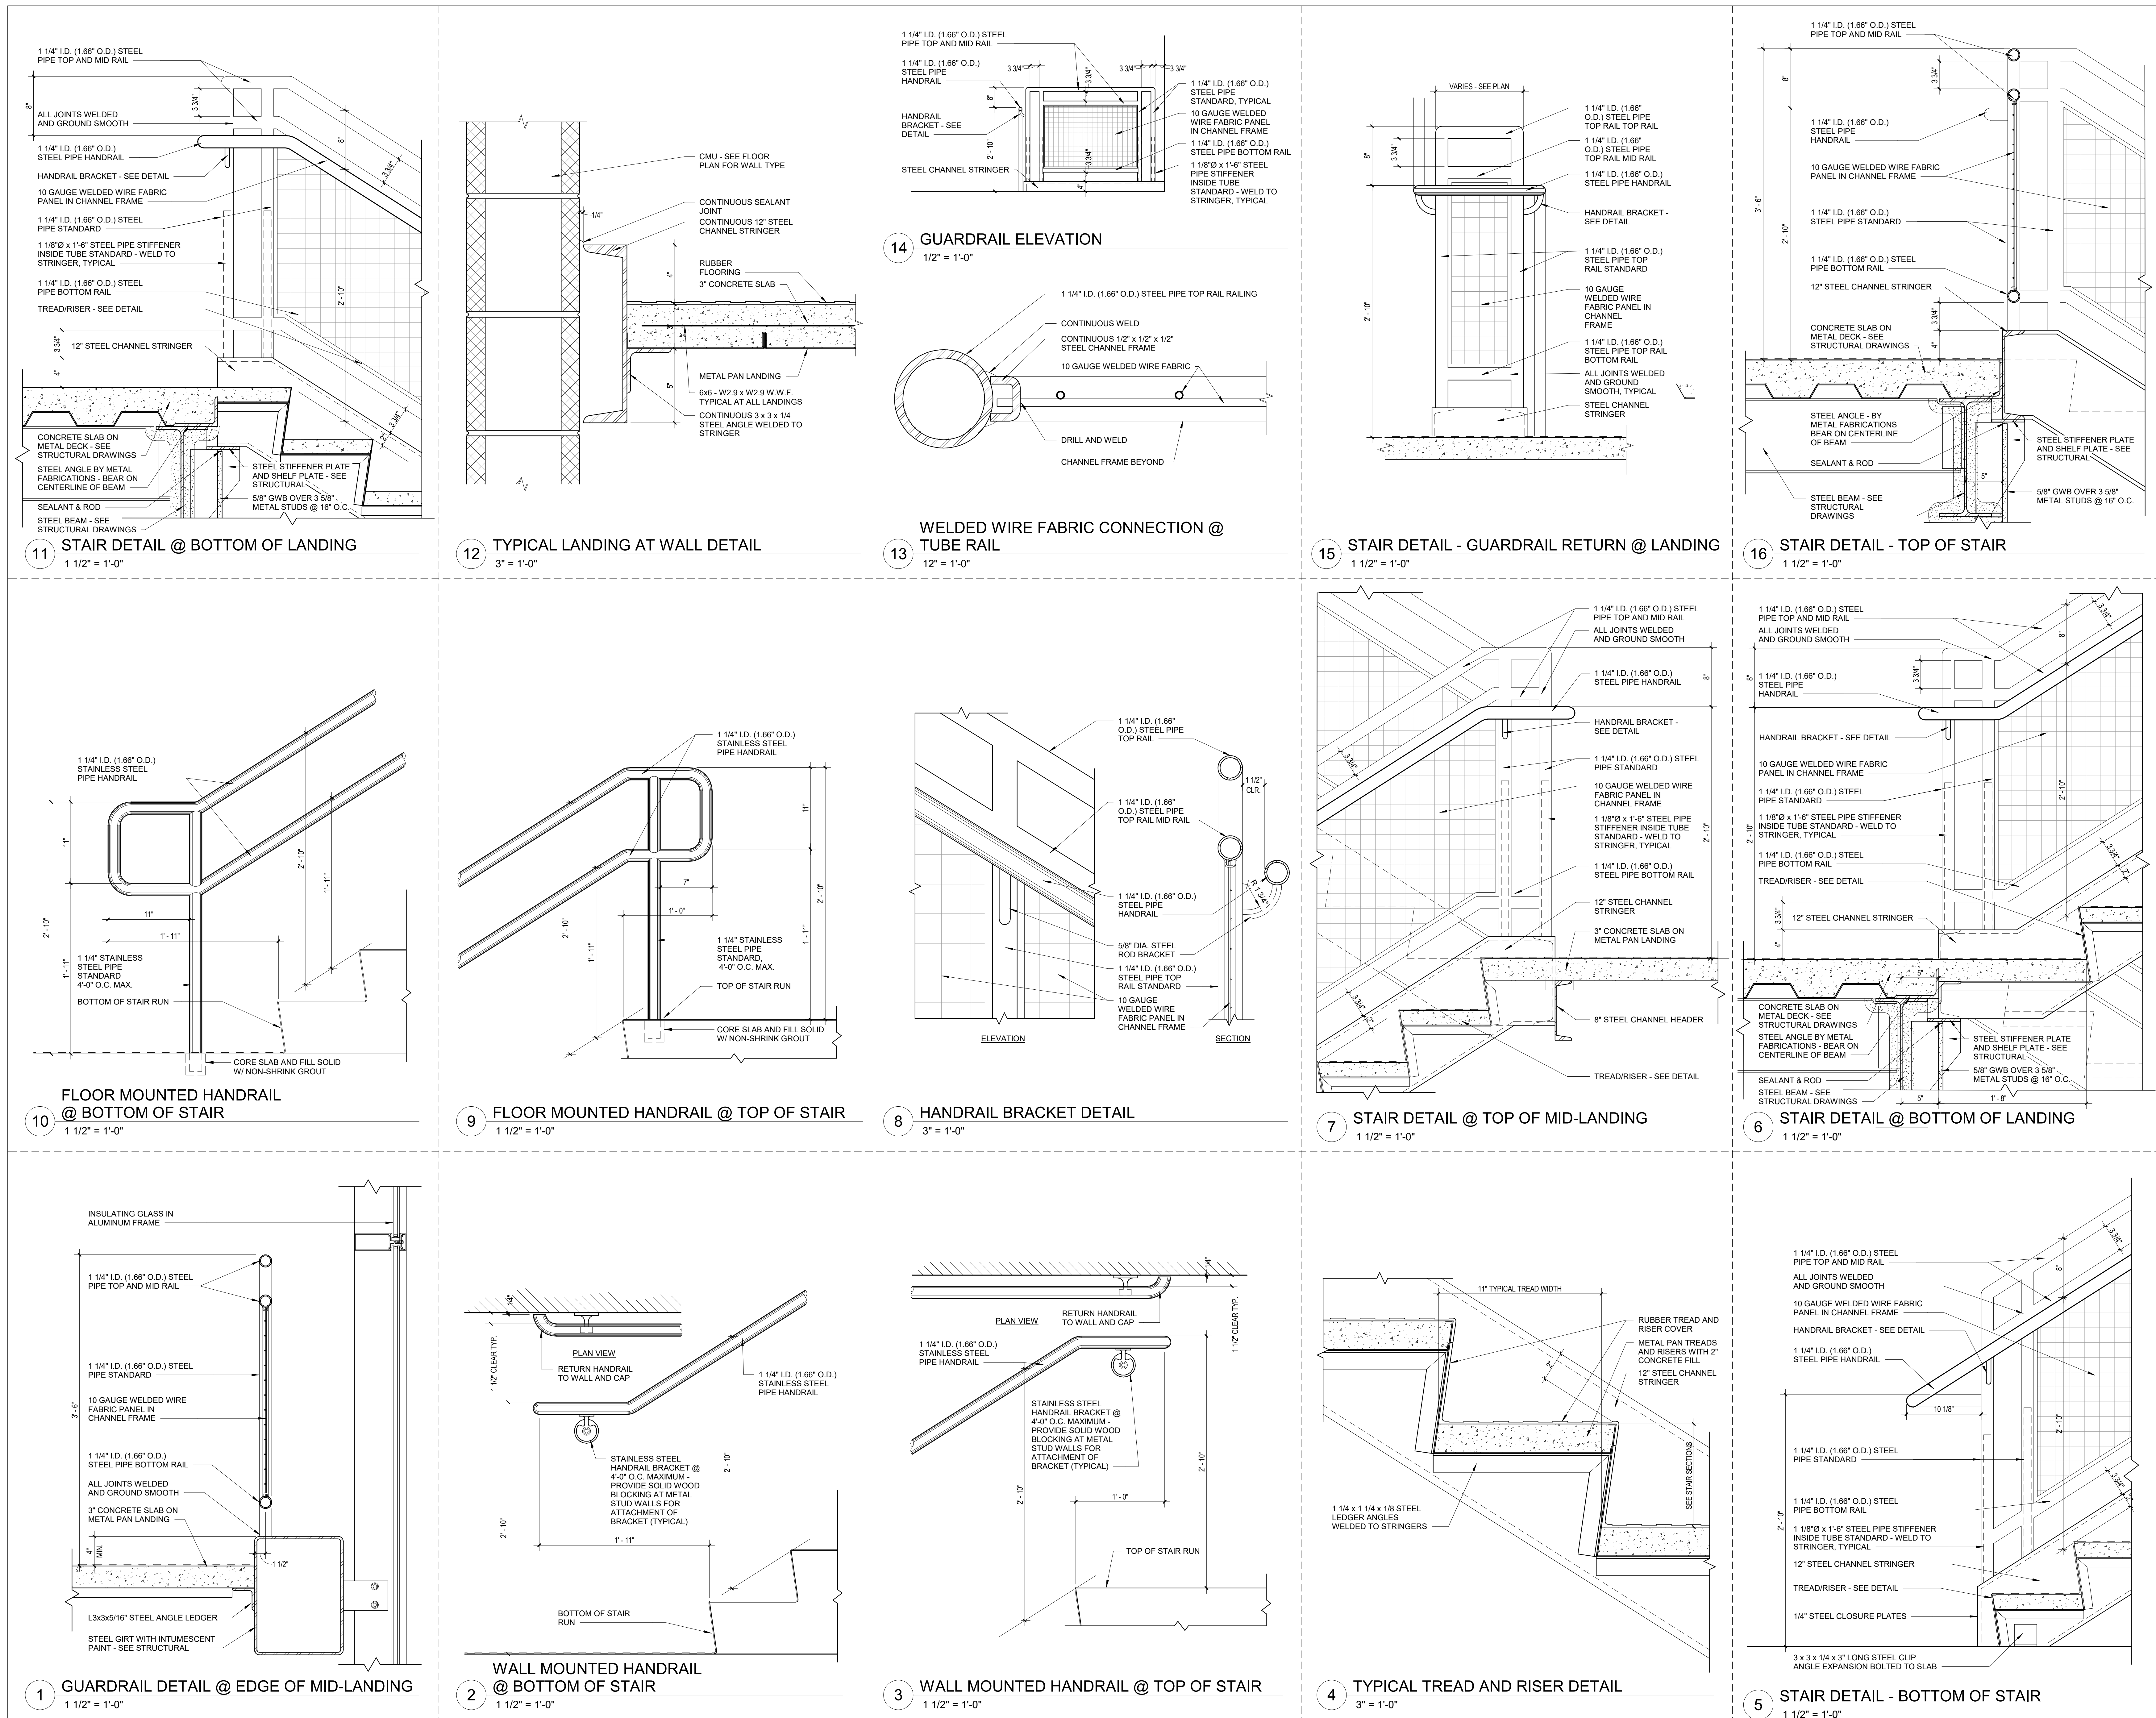

100 Hemlock Road,
Wakefield, MA 01880



STAIR DETAILS - ELEVATOR DETAILS, SPECIALTY DETAILS

100 Hemlock Road,
Wakefield, MA 01880




KEY PLAN

PROJECT NORTH

MAGNETIC NORTH

Scale: As indicated
Job No.: 20202
Drawn By: DRA
Date: May 12TH, 2023
Volume 3 of 4

A7-1-12

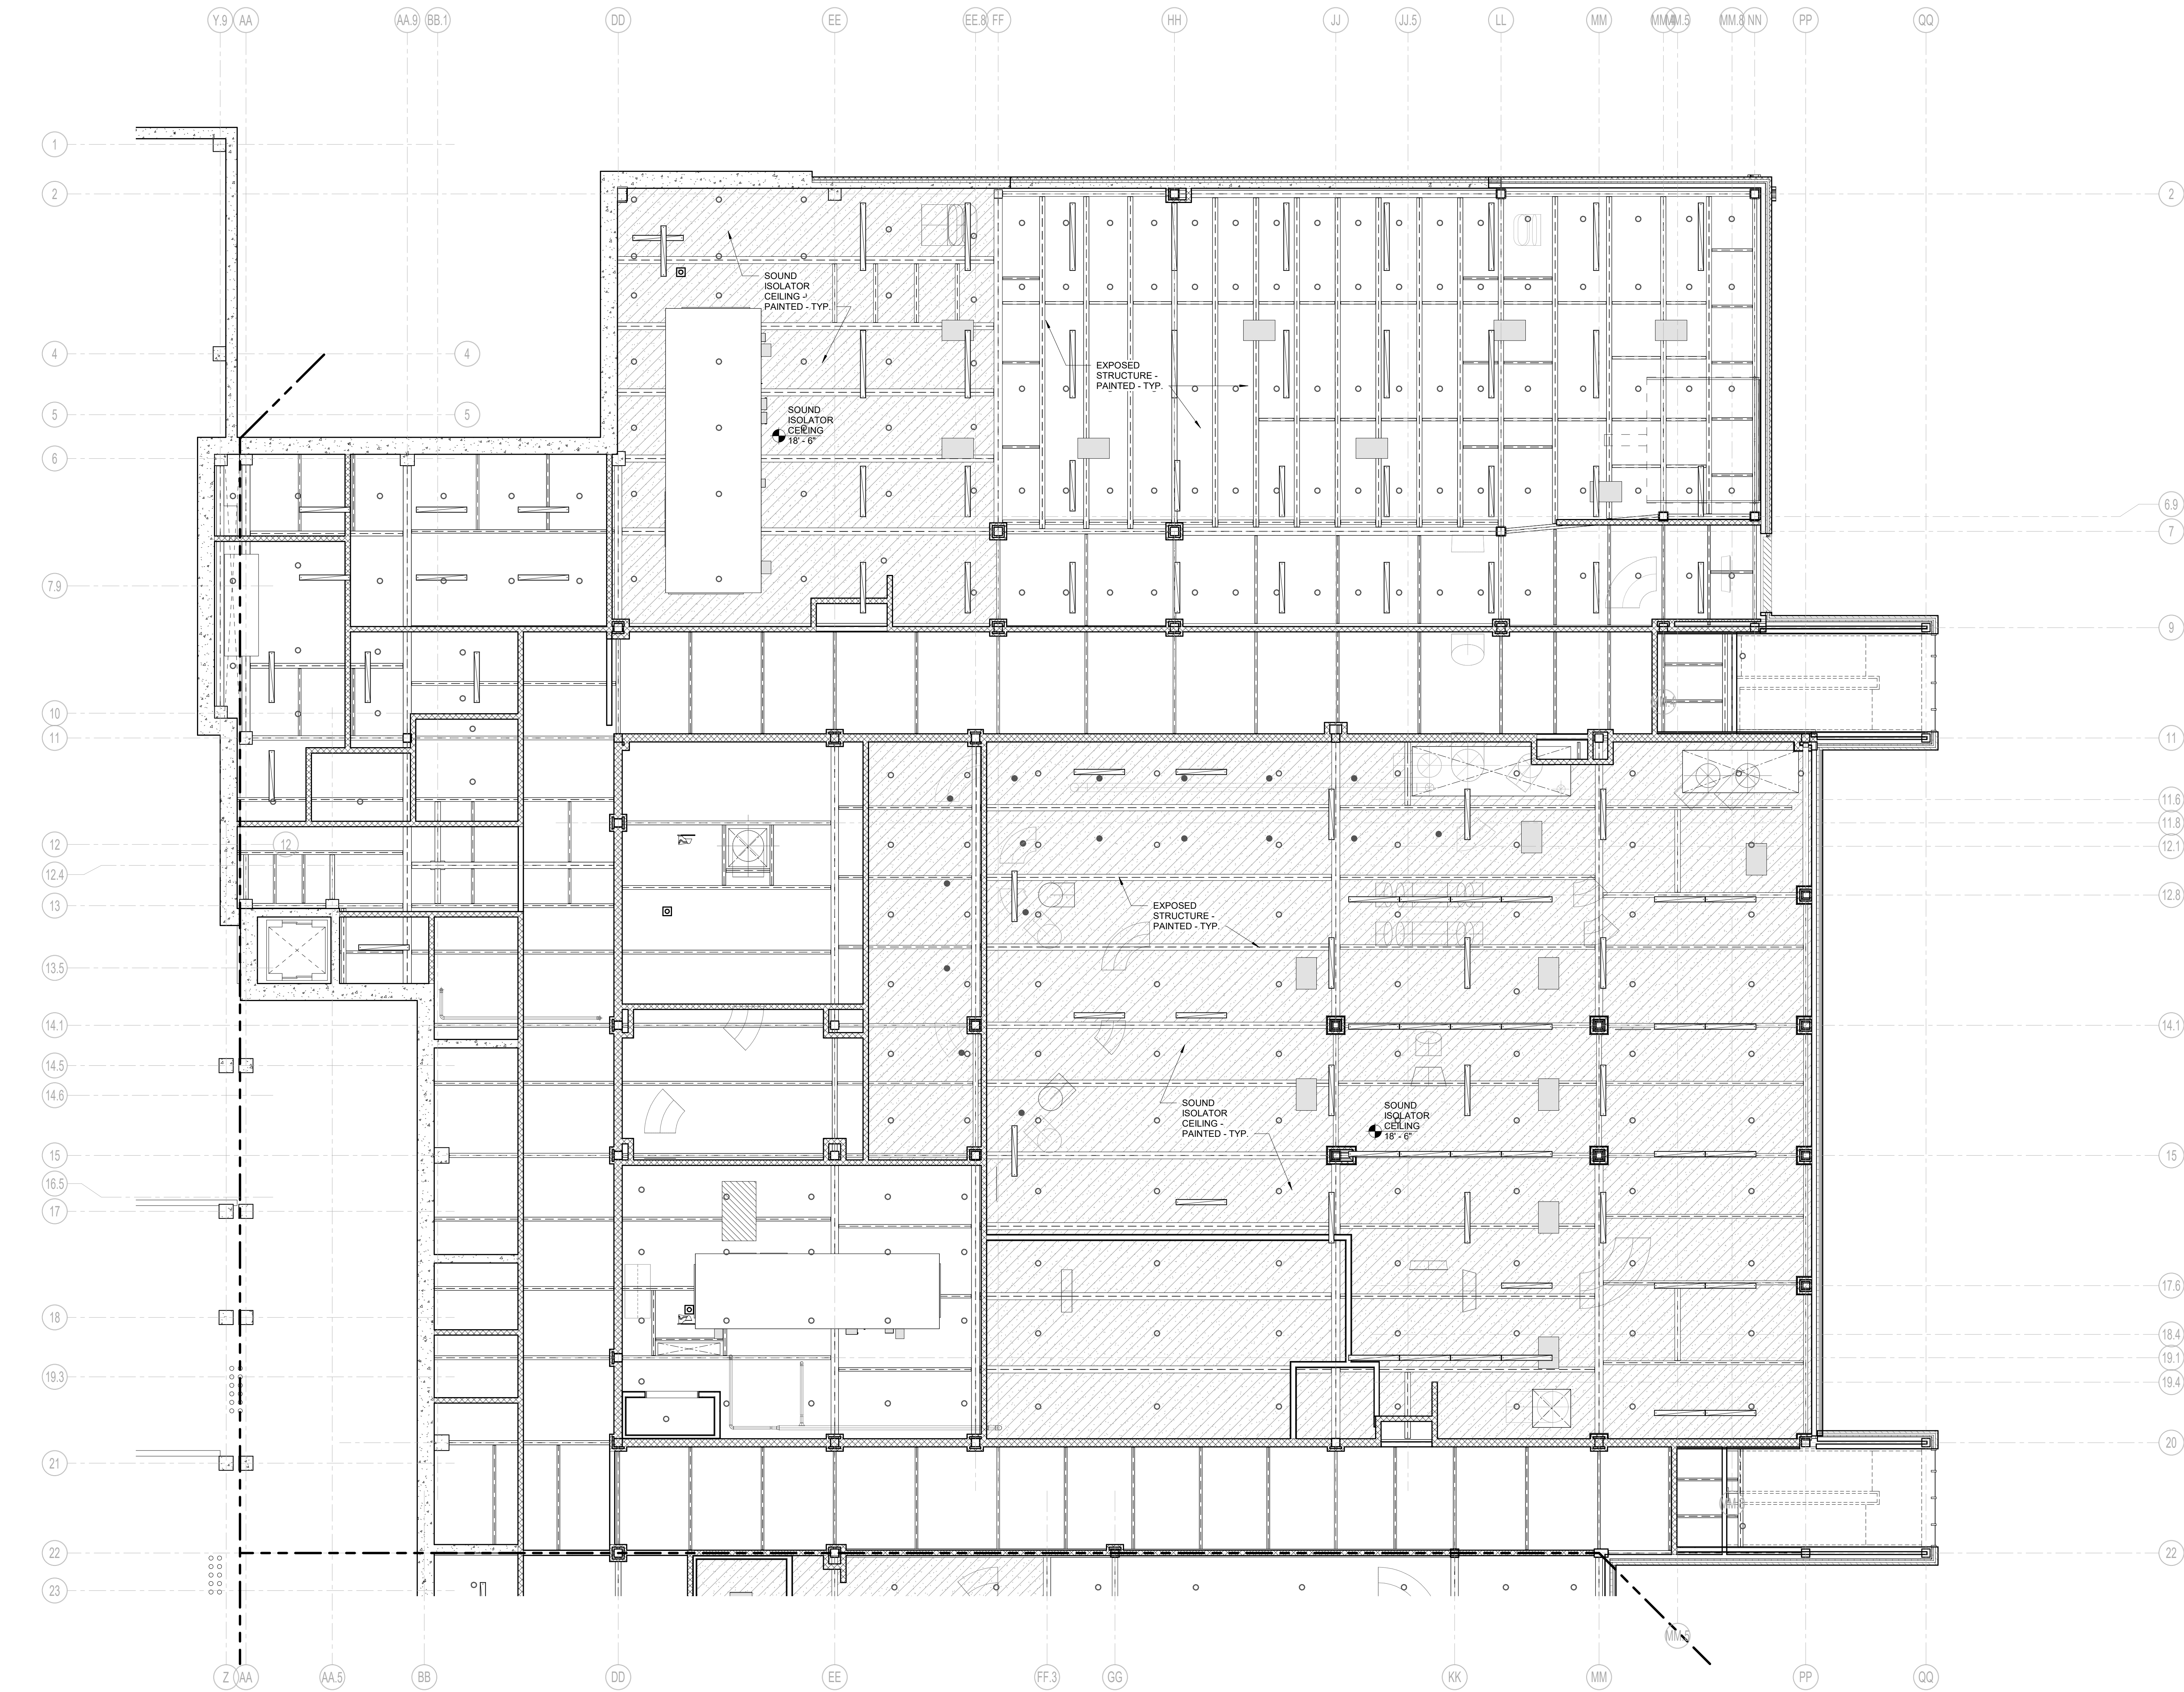

1 LOWER LEVEL MEZZANINE REFLECTED PLAN - AREA C
1/8" = 1'-0"

DRA

Drumme Rosane Anderson, Inc.
225 Oakland Road
Studio 205
South Windsor, CT
06074
Tel: 817.854.1700
www.draa.com

280 Charles Street
Studio 300
Waltham, MA
02453

Planning | Architecture | Interior Design

**Northeast
Metropolitan
Regional
Vocational High
School**
100 Hemlock Road,
Wakefield, MA 01880

CEILING NOTES:
PROVIDE SEALANT, INCLUDE BACKER ROD AS
REQUIRED, AT ALL CEILING AND WALL OR
FASCIA INTERSECTIONS WHERE GAPS
GREATER THAN 1/8" OCCUR
CONTRACTOR TO COORDINATE LIGHT FIXTURE
MOUNTING ASSEMBLY WITH CEILINGS PRIOR
TO RELEASING AND ORDERING MATERIAL

CEILING LEGEND:	
	CEILING TYPE 1' - 8"
	CEILING TYPE 2' - 8"
	CE



Drumme Rosane Anderson, Inc.
225 Oakland Road
Studio 205
South Windsor, CT
06074
Tel: 817.854.1700
www.draa.com

280 Charles Street
Studio 300
Waltham, MA
02453

Planning | Architecture | Interior Design



**Northeast
Metropolitan
Regional
Vocational High
School**
100 Hemlock Road,
Wakefield, MA 01880

CEILING NOTES:
PROVIDE SEALANT, INCLUDE BACKER ROD AS
REQUIRED, AT ALL CEILING AND WALL OR
FASCIA INTERSECTIONS WHERE GAPS
GREATER THAN 1/8" OCCUR
CONTRACTOR TO COORDINATE LIGHT FIXTURE
MOUNTING ASSEMBLY WITH CEILINGS PRIOR
TO RELEASING AND ORDERING MATERIAL

CEILING LEGEND:	
	CEILING HEIGHT RELATIVE TO FINISHED FLOOR
	SPOT ELEVATION RELATIVE TO MAIN FLOOR SLAB AT 100'-0"
	BOTTOM OF LIGHT FIXTURE ELEVATION RELATIVE TO FINISHED FLOOR, ONE SYMBOL PER ROOM UNLESS FIXTURE ELEVATIONS VARY
	GWB GYPSUM WALL BOARD
	MROWB MOISTURE RESISTANT GYPSUM WALL BOARD
	EXTOWB EXTERIOR GYPSUM WALL BOARD SOFFIT - SEE RCP FOR C.J. LOCATIONS
	ACTB ACOUSTIC CEILING TILE - SEE CEILING PLANS FOR TYPE NUMBER
	LMC LINEAR METAL CEILING
	PHN PHENOLIC PANEL CEILING
	EAVB EXTRUDED ALUMINUM VERTICAL BLADE SYSTEM SUSPENDED FROM A.C.T. GRID ABOVE. BLADES ARE SPACED AT 8" O.C. SEE CEILING PLAN FOR A.C.T. CEILING TYPE
	SOUND ISOLATOR CEILING 18" x 48"
	ACM ALUMINUM COMPOSITE MATERIAL
LIGHT FIXTURES: SEE ELECTRICAL DRAWINGS SIZES AND SHAPES MAY VARY	
	RECESSED OR COVE LIGHT
	SUSPENDED OR PENDANT
	CEILING OR WALL SURFACE MOUNTED
GRILLES, REGISTERS, AND DIFFUSERS: SEE MECHANICAL DRAWINGS. SIZES AND SHAPES MAY VARY	
	CCTV CAMERA, SEE SECURITY

© COPYRIGHT 2023 DRUMMEY ROSANE ANDERSON, INC.


MSBA 90% CD
SUBMISSION
May 12TH, 2023

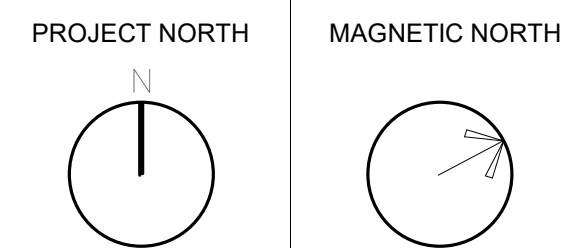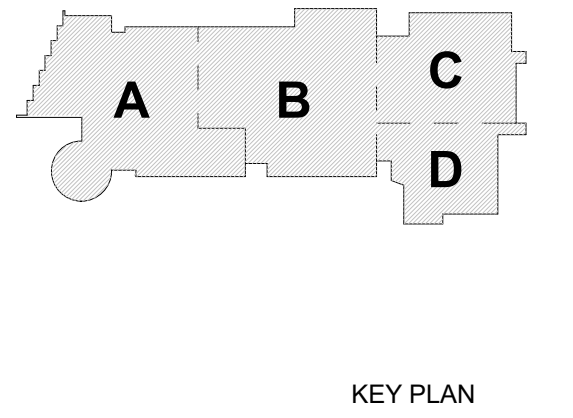

**LOWER LEVEL
MEZZANINE
REFLECTED
CEILING PLAN -
AREA D**

Scale: 1/8" = 1'-0"
Job No.: 20202
Drawn By: DRA
Date: May 12TH, 2023
Volume 3 of 4

A8-1-0MD

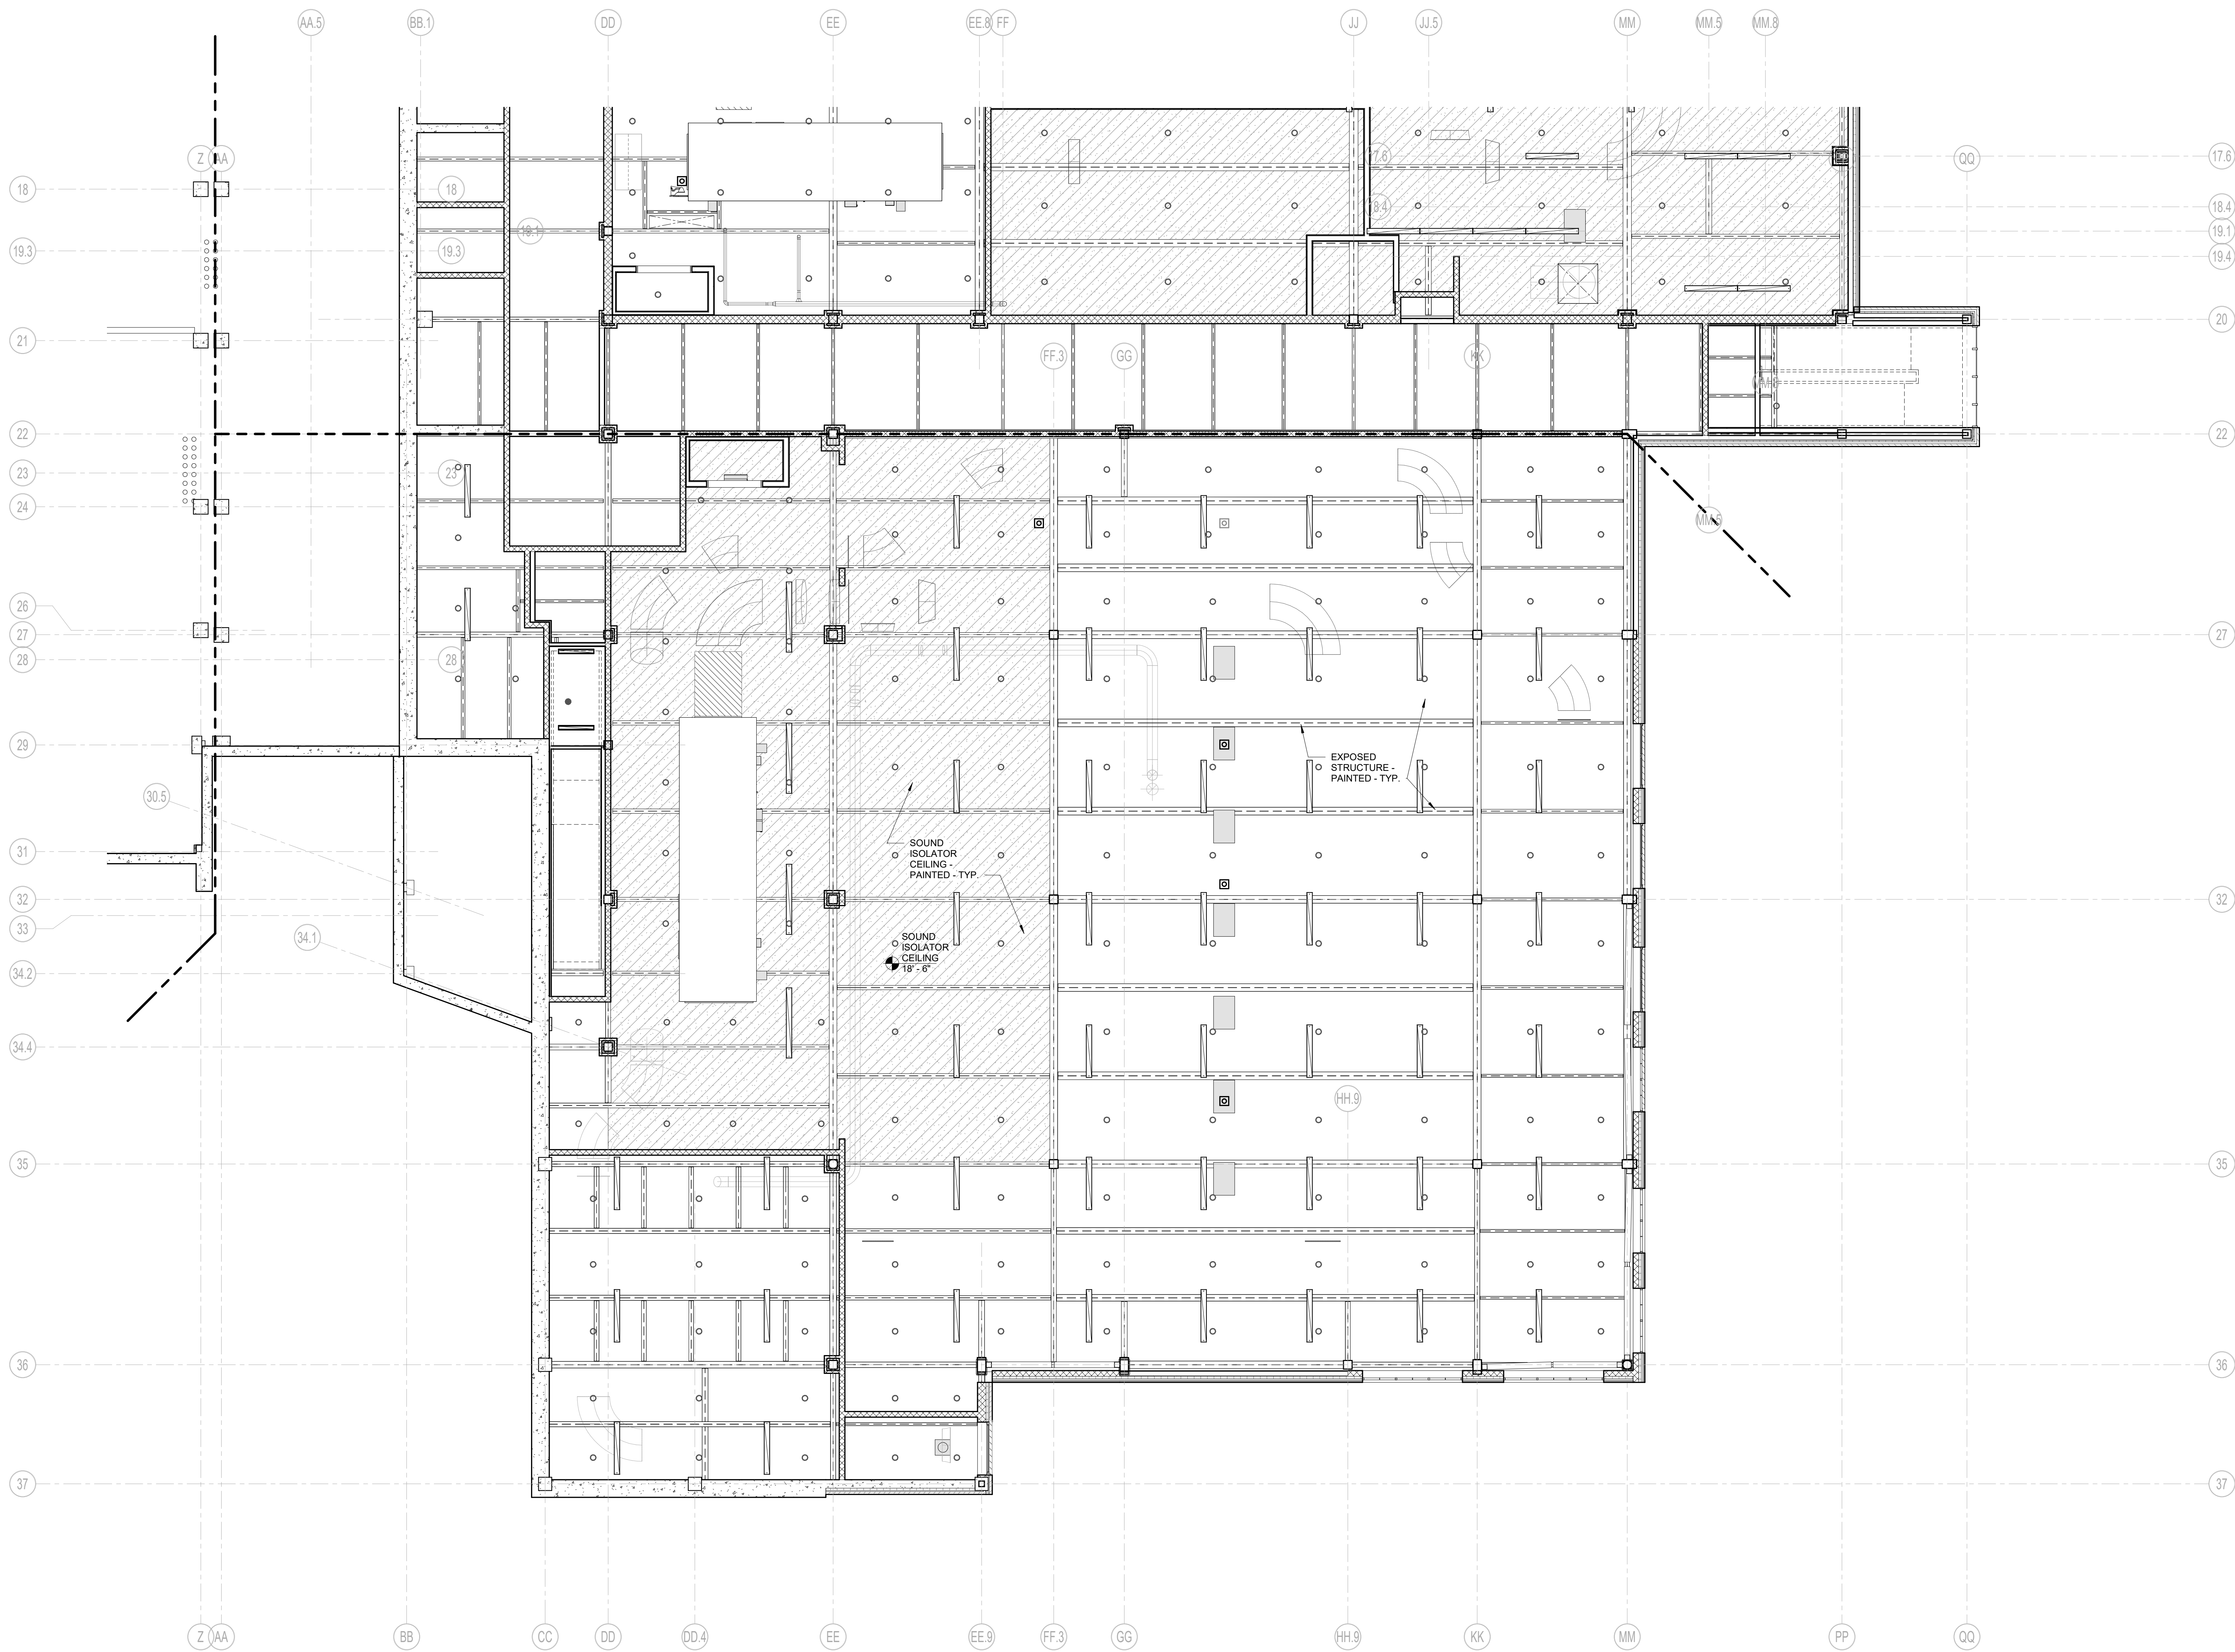

1 LOWER LEVEL MEZZANINE REFLECTED CEILING PLAN - AREA D
1/8" = 1'-0"

DRA

Drumme Rosane Anderson, Inc.
225 Oakland Road
Studio 205
South Windsor, CT
06074
Tel: 817.854.1702
www.dra.com

280 Charles Street
Studio 300
Waltham, MA
02453

Planning | Architecture | Interior Design

**Northeast
Metropolitan
Regional
Vocational High
School**

100 Hemlock Road,
Wakefield, MA 01880


CEILING NOTES:
PROVIDE SEALANT, INCLUDE BACKER ROD AS REQUIRED, AT ALL CEILING AND WALL OR FASCIA INTERSECTIONS WHERE GAPS GREATER THAN 1/8" OCCUR.
CONTRACTOR TO COORDINATE LIGHT FIXTURE MOUNTING ASSEMBLY WITH CEILINGS PRIOR TO RELEASING AND ORDERING MATERIAL.

CEILING LEGEND:	
	CEILING TYPE 1 CEILING HEIGHT RELATIVE TO FINISHED FLOOR
	CEILING TYPE 2 SPOT ELEVATION RELATIVE TO MAIN FLOOR SLAB AT 100'-0"
	CEILING TYPE 3 BOTTOM OF LIGHT FIXTURE ELEVATION RELATIVE TO FINISHED FLOOR, ONE SYMBOL PER ROOM UNLESS FIXTURE ELEVATIONS VARY
	GWB GYPSUM WALL BOARD
	MRGWB MOISTURE RESISTANT GYPSUM WALL BOARD
	EXTGWB EXTERIOR GYPSUM WALL BOARD SOFFIT - SEE RCP FOR C.J. LOCATIONS
	ACT-2 ACOUSTIC CEILING TILE - SEE CEILING PLANS FOR TYPE NUMBER
	LMC LINEAR METAL CEILING
	PHN PHENOLIC PANEL CEILING
	EAVB EXTRUDED ALUMINUM VERTICAL BLADE SYSTEM SUSPENDED FROM A.C.T. GRID ABOVE. BLADES ARE SPACED AT 8" O.C. SEE CEILING PLAN FOR A.C.T. CEILING TYPE
	SOUND ISOLATOR CEILING
	ACM ALUMINUM COMPOSITE MATERIAL
LIGHT FIXTURES: SEE ELECTRICAL DRAWINGS SIZES AND SHAPES MAY VARY	
	RECESSED OR COVE LIGHT
	SUSPENDED OR PENDANT
	CEILING OR WALL SURFACE MOUNTED
GRILLES, REGISTERS, AND DIFFUSERS: SEE MECHANICAL DRAWINGS SIZES AND SHAPES MAY VARY	
	CCTV CAMERA, SEE SECURITY

© COPYRIGHT 2023 DRUMME ROSANE ANDERSON, INC.


MSBA 90% CD
SUBMISSION

May 12TH, 2023

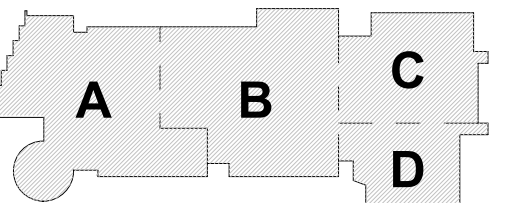


KEY PLAN

PROJECT NORTH

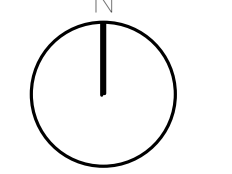

MAGNETIC NORTH

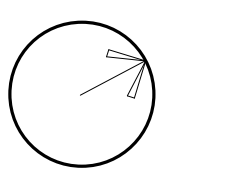

**FIRST FLOOR
REFLECTED
CEILING PLAN -
AREA A**

Scale: 1/8" = 1'-0"

Job No.: 20202

Drawn By: DRA

Date: May 12TH, 2023

Volume 3 of 4

A8-1-1A

1 FIRST FLOOR REFLECTED CEILING PLAN - AREA A

1/8" = 1'-0"

DRA

Drumme Rosane Anderson, Inc.
225 Oakland Road
Studio 205
South Windsor, CT
06074
Tel: 817.854.1702
www.dra.com

280 Charles Street
Studio 300
Waltham, MA
02453

Planning | Architecture | Interior Design

**Northeast
Metropolitan
Regional
Vocational High
School**

100 Hemlock Road,
Wakefield, MA 01880


CEILING NOTES:
PROVIDE SEALANT, INCLUDE BACKER ROD AS REQUIRED, AT ALL CEILING AND WALL OR FASCIA INTERSECTIONS WHERE GAPS GREATER THAN 1/8" OCCUR.
CONTRACTOR TO COORDINATE LIGHT FIXTURE MOUNTING ASSEMBLY WITH CEILINGS PRIOR TO RELEASING AND ORDERING MATERIAL.

CEILING LEGEND:	
	CEILING TYPE 8'-0"
	SPOT ELEVATION RELATIVE TO MAIN FLOOR SLAB AT 100'-0"
	BOTTOM OF LIGHT FIXTURE ELEVATION RELATIVE TO FINISHED FLOOR, ONE SYMBOL PER ROOM UNLESS FIXTURE ELEVATIONS VARY
	GWB GYPSUM WALL BOARD
	MRGWB MOISTURE RESISTANT GYPSUM WALL BOARD
	EXTGWB EXTERIOR GYPSUM WALL BOARD SOFFIT - SEE RCP FOR C.J. LOCATIONS
	ACT ACoustic CEILING TILE - SEE CEILING PLANS FOR TYPE NUMBER
	LMC LINEAR METAL CEILING
	PHN PHENOLIC PANEL CEILING
	EAVB EXTRUDED ALUMINUM VERTICAL BLADE SYSTEM SUSPENDED FROM A.C.T. GRID ABOVE. BLADES ARE SPACED AT 8" O.C. SEE CEILING PLAN FOR A.C.T. CEILING TYPE
	SOUND ISOLATOR CEILING
	ACM ALUMINUM COMPOSITE MATERIAL
LIGHT FIXTURES: SEE ELECTRICAL DRAWINGS SIZES AND SHAPES MAY VARY	
	RECESSED OR COVE LIGHT
	SUSPENDED OR PENDANT
	CEILING OR WALL SURFACE MOUNTED
GRILLES, REGISTERS, AND DIFFUSERS: SEE MECHANICAL DRAWINGS *SIZES AND SHAPES MAY VARY	
	CCTV CAMERA, SEE SECURITY

© COPYRIGHT 2023 DRUMMEY ROSANE ANDERSON, INC.


MSBA 90% CD
SUBMISSION

May 12TH, 2023

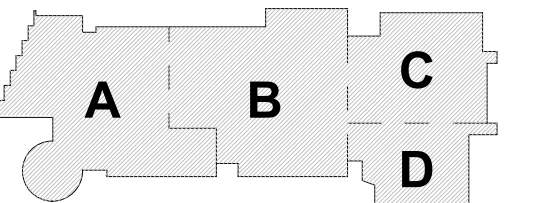

KEY PLAN


PROJECT NORTH MAGNETIC NORTH

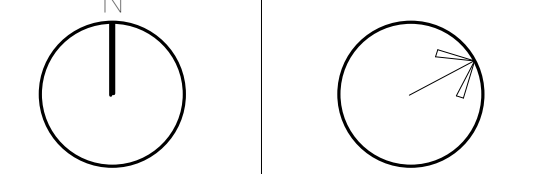

**FIRST FLOOR
REFLECTED
CEILING PLAN -
AREA B**

Scale: 1/8" = 1'-0"
Job No.: 20202
Drawn By: DRA
Date: May 12TH, 2023
Volume 3 of 4

A8-1-1B

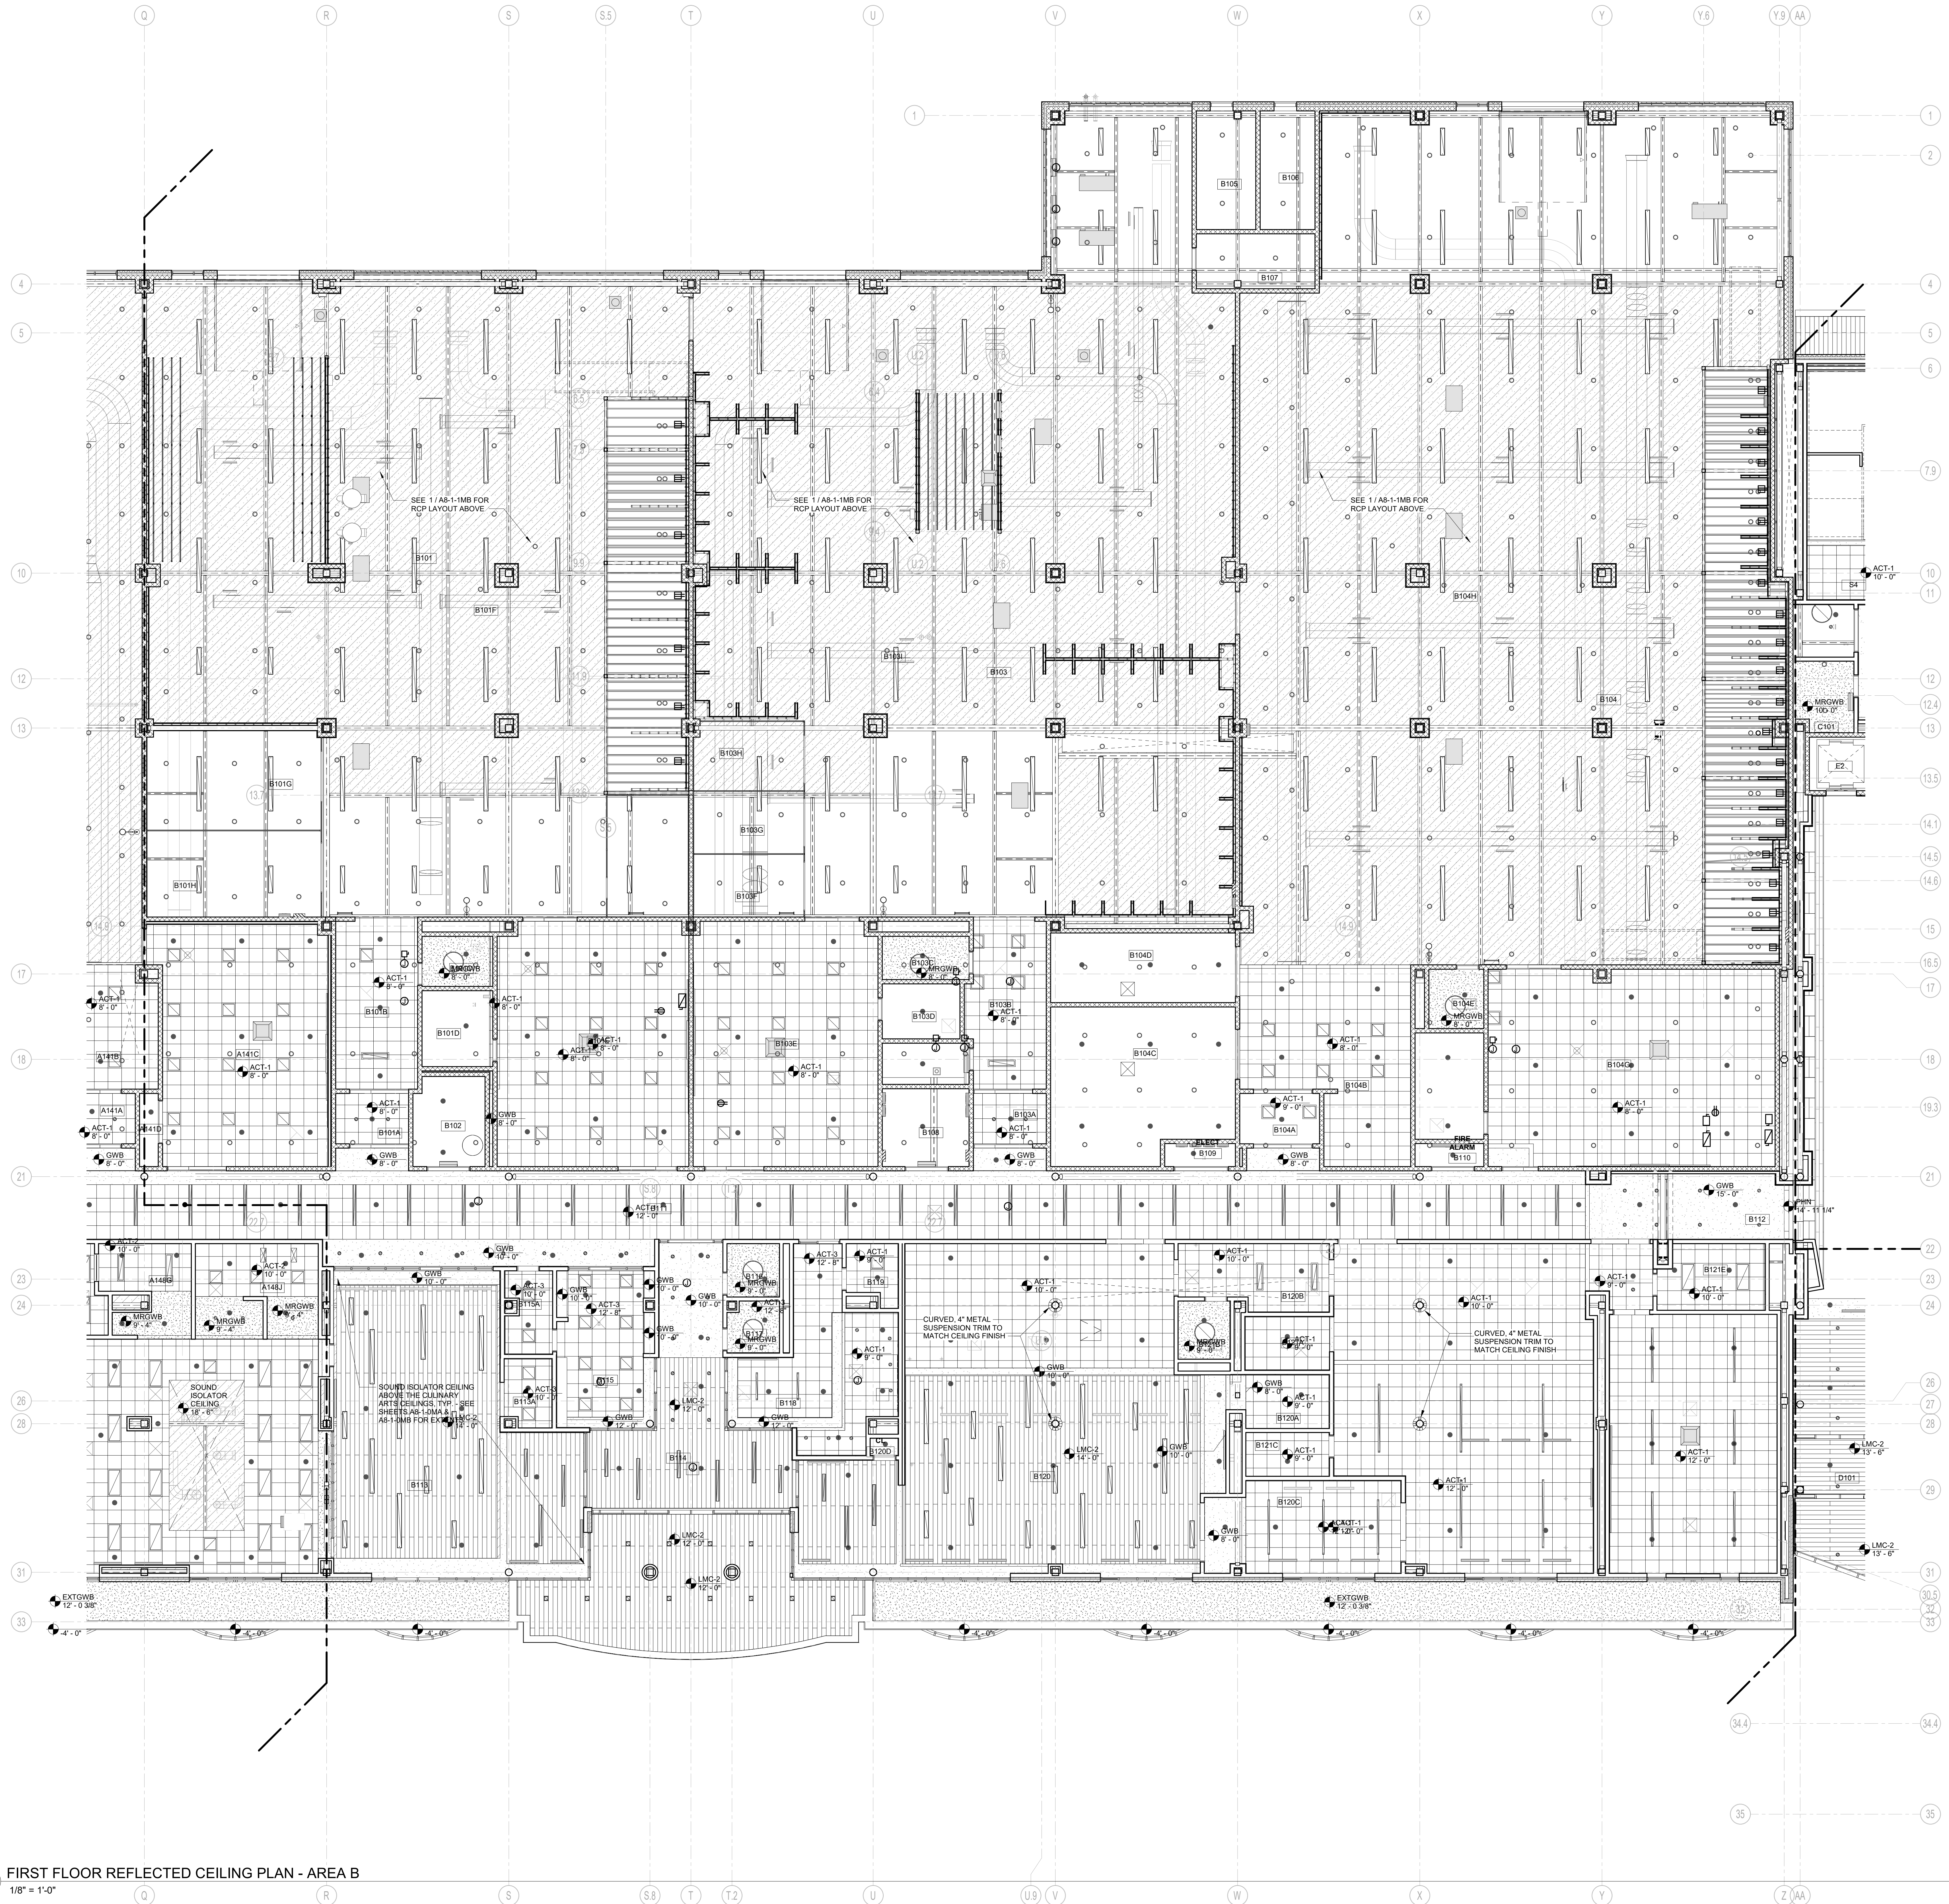

1 FIRST FLOOR REFLECTED CEILING PLAN - AREA B
1/8" = 1'-0"



Drumme Rosane Anderson, Inc.
225 Oakland Road
Studio 205
South Windsor, CT
06074
Tel: 817.854.1700
www.dra.com

280 Charles Street
Studio 300
Waltham, MA
02453

Planning | Architecture | Interior Design

**Northeast
Metropolitan
Regional
Vocational High
School**

100 Hemlock Road,
Wakefield, MA 01880

CEILING NOTES:

PROVIDE SEALANT, INCLUDE BACKER ROD AS REQUIRED, AT ALL CEILING AND WALL OR FASCIA INTERSECTIONS WHERE GAPS GREATER THAN 1/8" OCCUR



CONTRACTOR TO COORDINATE LIGHT FIXTURE MOUNTING ASSEMBLY WITH CEILINGS PRIOR TO RELEASING AND ORDERING MATERIAL

- CEILING LEGEND:**
- CEILING TYPE: CEILING HEIGHT RELATIVE TO FINISHED FLOOR
 - CEILING TYPE: SPOT ELEVATION RELATIVE TO MAIN FLOOR SLAB AT 100'-0"
 - CEILING TYPE: BOTTOM OF LIGHT FIXTURE ELEVATION RELATIVE TO FINISHED FLOOR, ONE SYMBOL PER ROOM UNLESS FIXTURE ELEVATIONS VARY
 - GWB GYPSUM WALL BOARD
 - MROGWB MOISTURE RESISTANT GYPSUM WALL BOARD
 - EXTGWB EXTERIOR GYPSUM WALL BOARD SOFFIT - SEE RCP FOR C.J. LOCATIONS
 - ACT-8 ACoustic CEILING TILE - SEE CEILING PLANS FOR TYPE NUMBER
 - LMC LINEAR METAL CEILING
 - PHN PHENOLIC PANEL CEILING
 - EAVB EXTRUDED ALUMINUM VERTICAL BLADE SYSTEM SUSPENDED FROM A.C.T. GRID ABOVE. BLADES ARE SPACED AT 8" O.C. SEE CEILING PLAN FOR A.C.T. CEILING TYPE
 - SOUND ISOLATOR CEILING
 - ACM ALUMINUM COMPOSITE MATERIAL
 - LIGHT FIXTURES: SEE ELECTRICAL DRAWINGS SIZES AND SHAPES MAY VARY
 - RECESSED OR COVE LIGHT
 - SUSPENDED OR PENDANT
 - CEILING OR WALL SURFACE MOUNTED
 - GRILLES, REGISTERS, AND DIFFUSERS: SEE MECHANICAL DRAWINGS SIZES AND SHAPES MAY VARY
 - CCTV CAMERA, SEE SECURITY

© COPYRIGHT 2023 DRUMME ROSANE ANDERSON, INC.

MSBA 90% CD
SUBMISSION

May 12TH, 2023

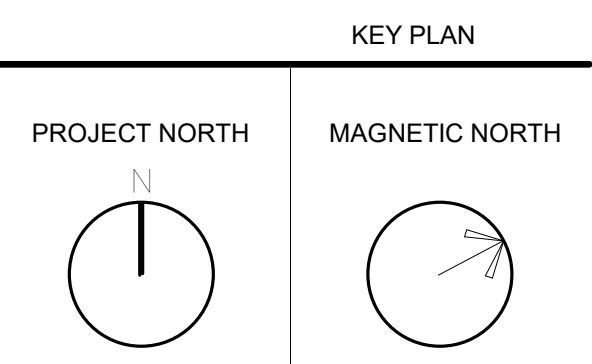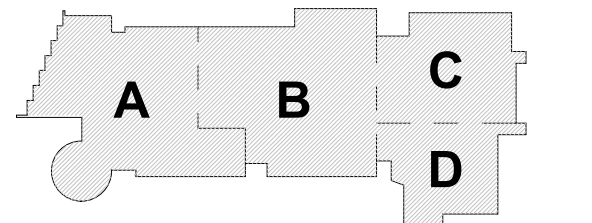

**FIRST FLOOR
REFLECTED
CEILING PLAN -
AREA C**

Scale: 1/8" = 1'-0"


Job No.: 20202

Drawn By: DRA

Date: May 12TH, 2023

Volume 3 of 4

A8-1-1C

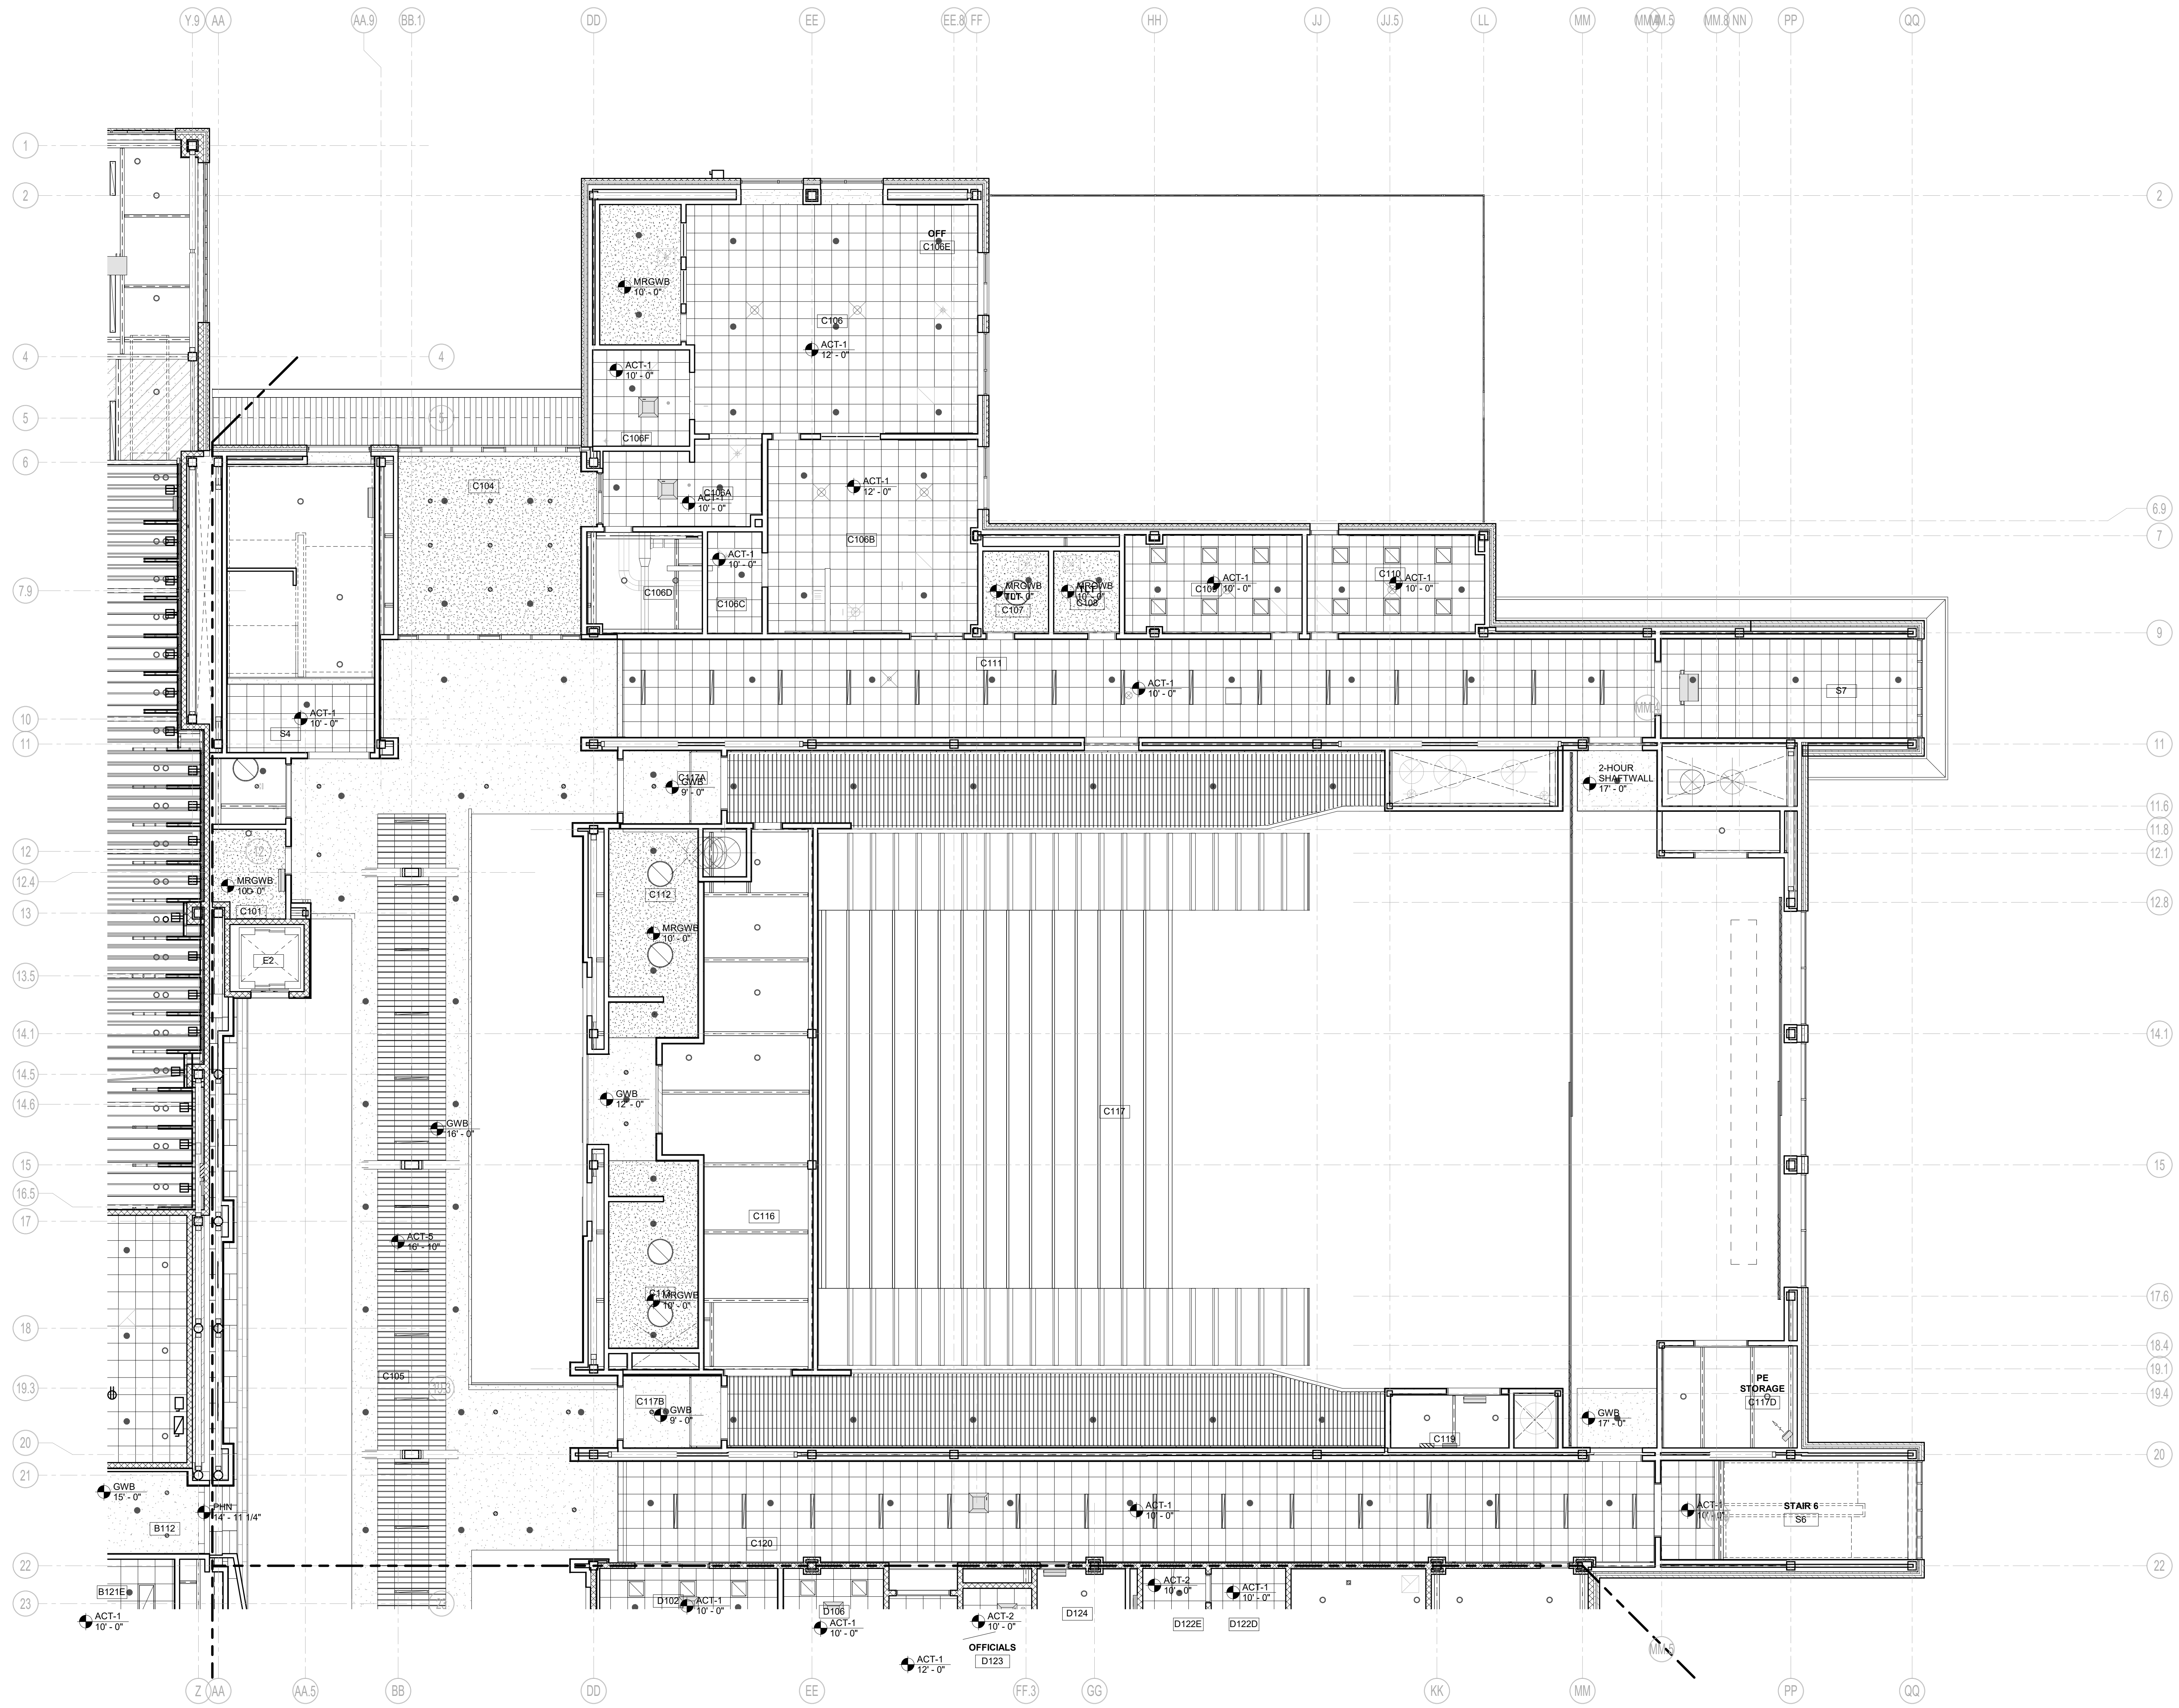



Drumme Rosane Anderson, Inc.
225 Oakland Road
Studio 205
South Windsor, CT
06074
Tel: 817.854.1702
www.dra.com

280 Charles Street
Studio 300
Waltham, MA
02453

Planning | Architecture | Interior Design



**Northeast
Metropolitan
Regional
Vocational High
School**
100 Hemlock Road,
Wakefield, MA 01880

CEILING NOTES:
PROVIDE SEALANT, INCLUDE BACKER ROD AS REQUIRED, AT ALL CEILING AND WALL OR FASCIA INTERSECTIONS WHERE GAPS GREATER THAN 1/8" OCCUR.
CONTRACTOR TO COORDINATE LIGHT FIXTURE MOUNTING ASSEMBLY WITH CEILINGS PRIOR TO RELEASING AND ORDERING MATERIAL.

- CEILING LEGEND:**
- CEILING TYPE
8' - 8" CEILING HEIGHT RELATIVE TO FINISHED FLOOR
 - CEILING TYPE
8' - 8" SPOT ELEVATION RELATIVE TO MAIN FLOOR SLAB AT 100'-0"
 - CEILING TYPE
8' - 8" BOTTOM OF LIGHT FIXTURE ELEVATION RELATIVE TO FINISHED FLOOR, ONE SYMBOL PER ROOM UNLESS FIXTURE ELEVATIONS VARY
 - GWB GYPSUM WALL BOARD
 - MROWB MOISTURE RESISTANT GYPSUM WALL BOARD
 - EXTGWB EXTERIOR GYPSUM WALL BOARD SOFFIT - SEE RCP FOR C.J. LOCATIONS
 - ACT-8 ACOUSTIC CEILING TILE - SEE CEILING PLANS FOR TYPE NUMBER
 - LMC LINEAR METAL CEILING
 - PHN PHENOLIC PANEL CEILING
 - EAVB EXTRUDED ALUMINUM VERTICAL BLADE SYSTEM SUSPENDED FROM A.C.T. GRID ABOVE BLADES ARE SPACED AT 8" O.C. SEE CEILING PLAN FOR A.C.T. CEILING TYPE
 - SOUND ISOLATOR CEILING
 - ACM ALUMINUM COMPOSITE MATERIAL
 - LIGHT FIXTURES: SEE ELECTRICAL DRAWINGS SIZES AND SHAPES MAY VARY
 - RECESSED OR COVE LIGHT
 - SUSPENDED OR PENDANT
 - CEILING OR WALL SURFACE MOUNTED
 - GRILLES, REGISTERS, AND DIFFUSERS: SEE MECHANICAL DRAWINGS SIZES AND SHAPES MAY VARY
 - CCTV CAMERA, SEE SECURITY

© COPYRIGHT 2023 DRUMME ROSANE ANDERSON, INC.


MSBA 90% CD
SUBMISSION
May 12TH, 2023

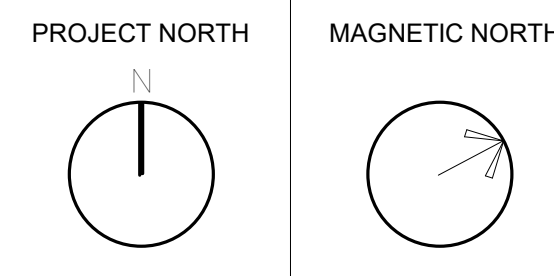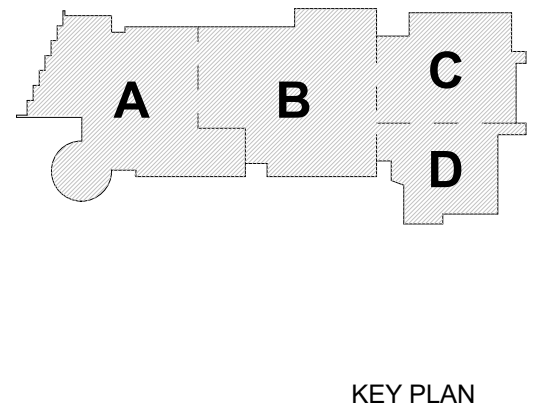


**FIRST FLOOR
REFLECTED
CEILING PLAN -
AREA D**

Scale: 1/8" = 1'-0"
Job No.: 20202
Drawn By: DRA
Date: May 12TH, 2023
Volume 3 of 4

A8-1-1D

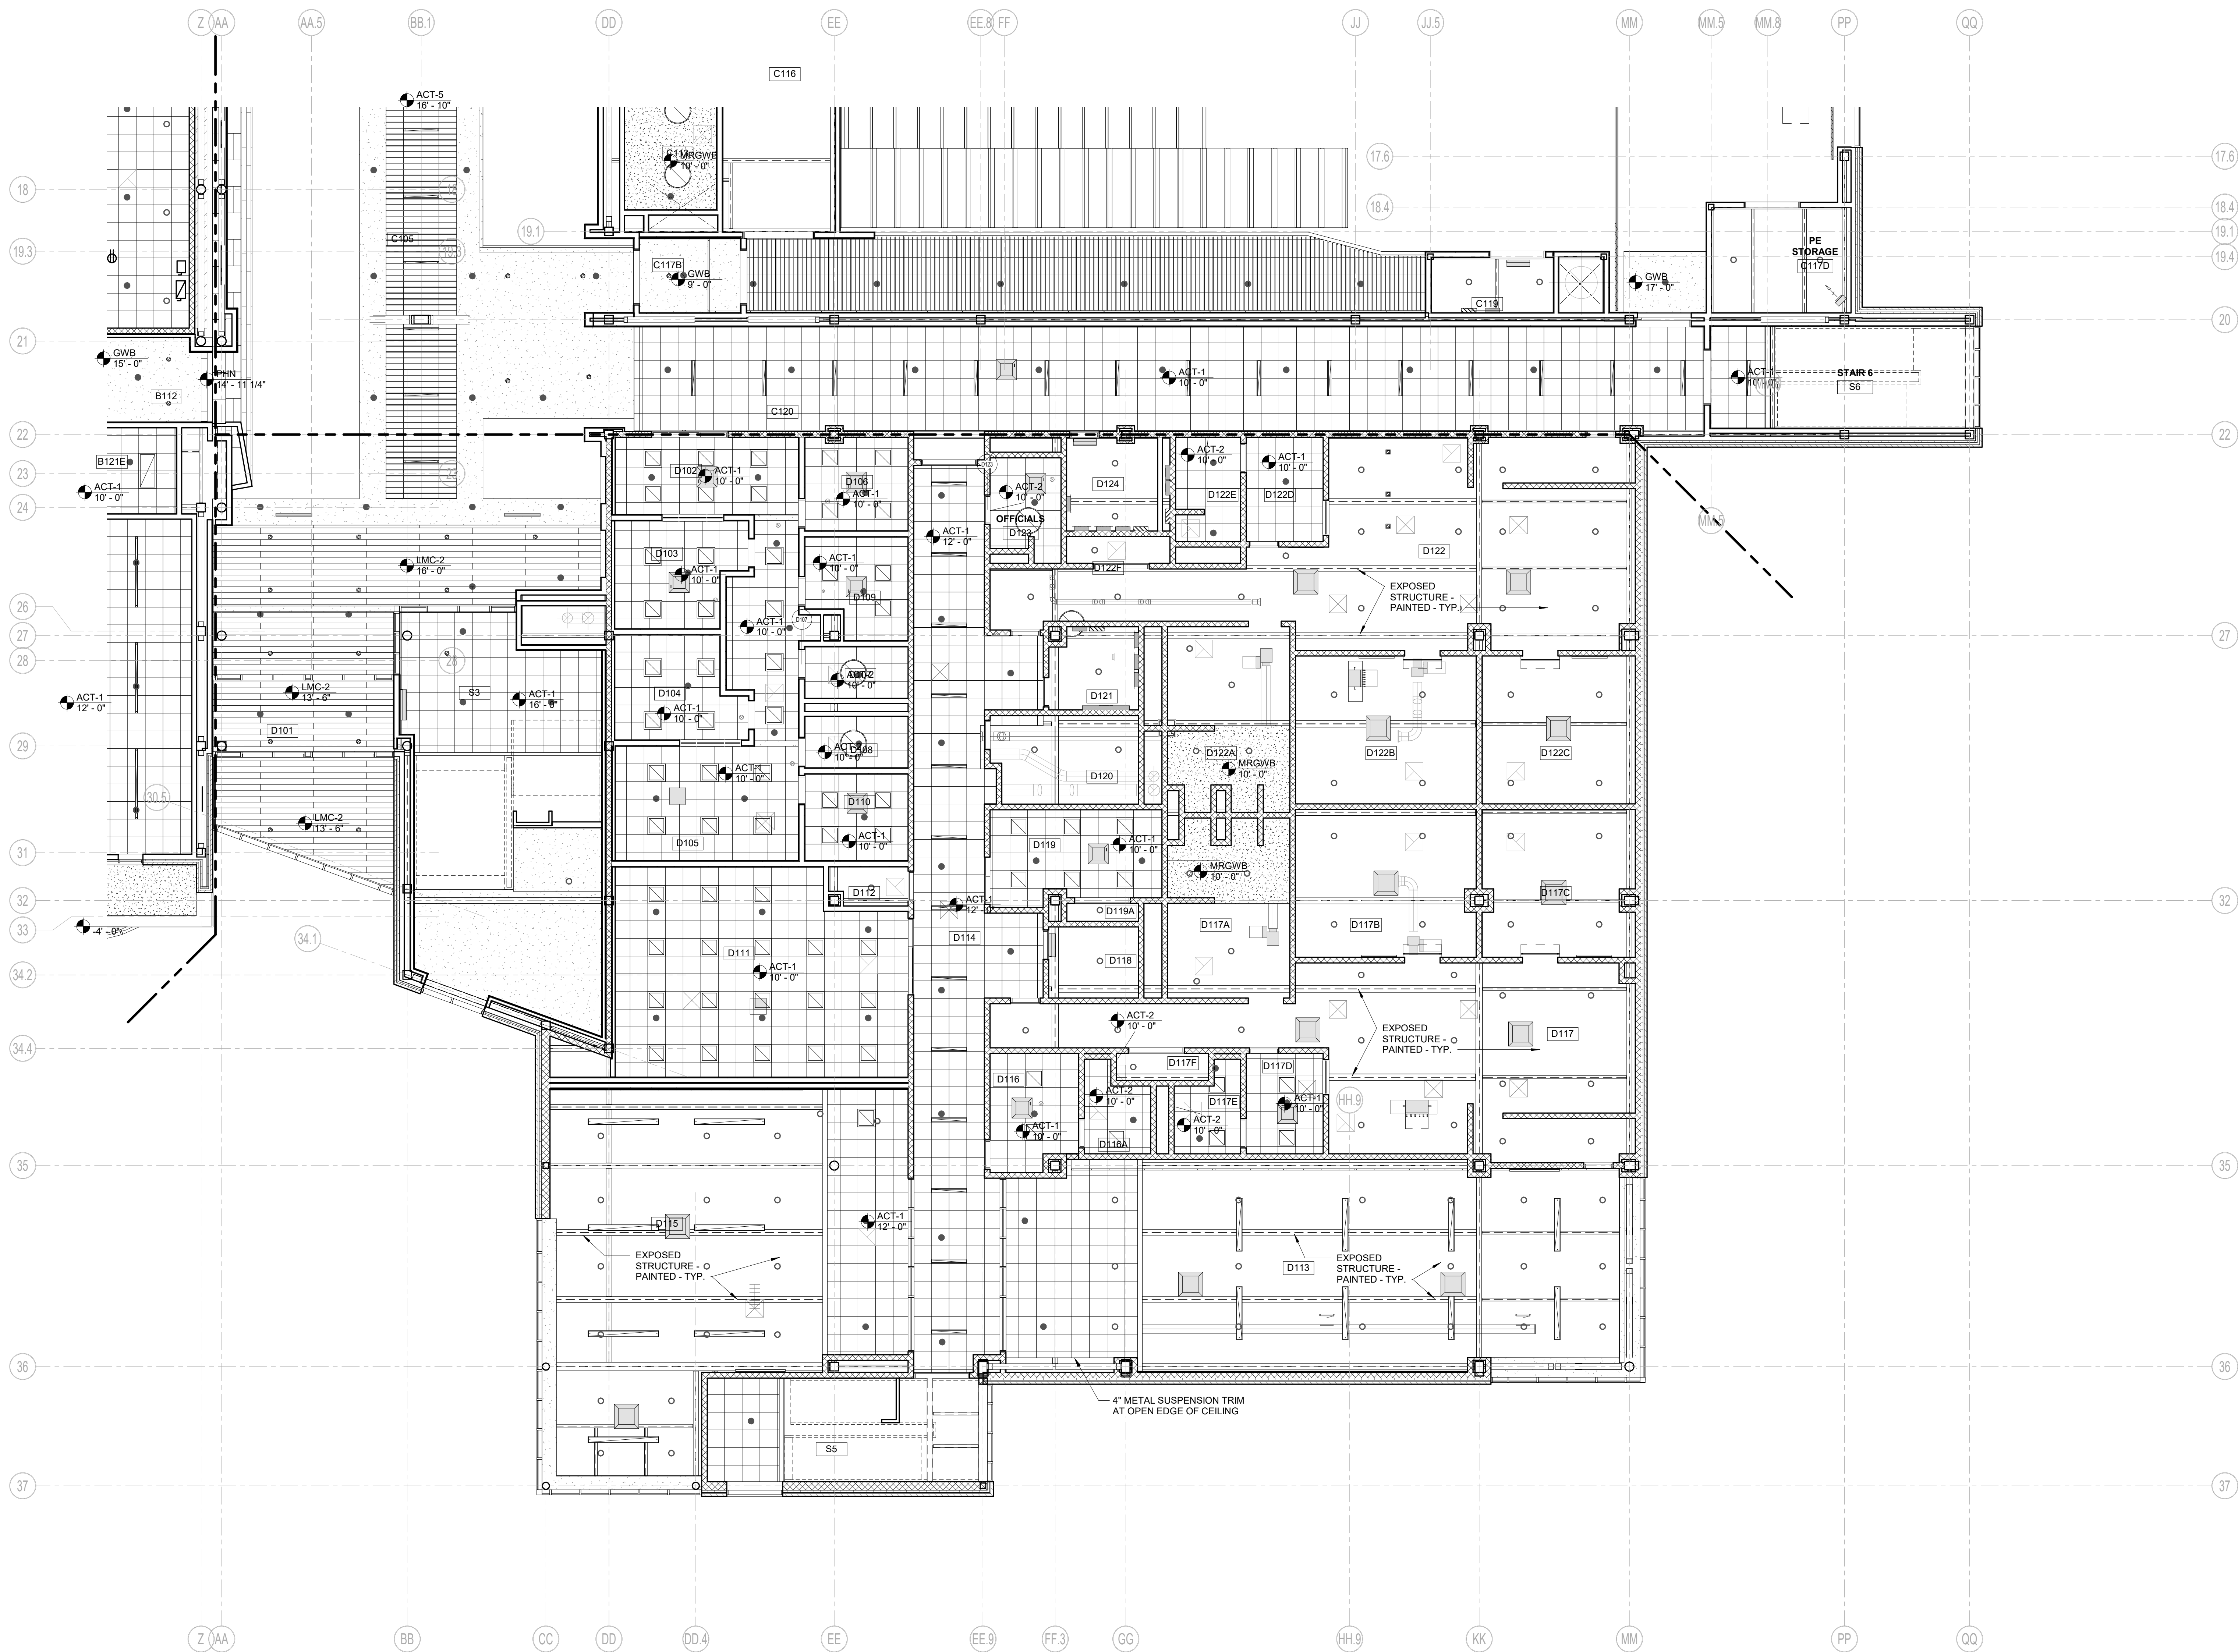

1 FIRST FLOOR REFLECTED CEILING PLAN - AREA D
1/8" = 1'-0"

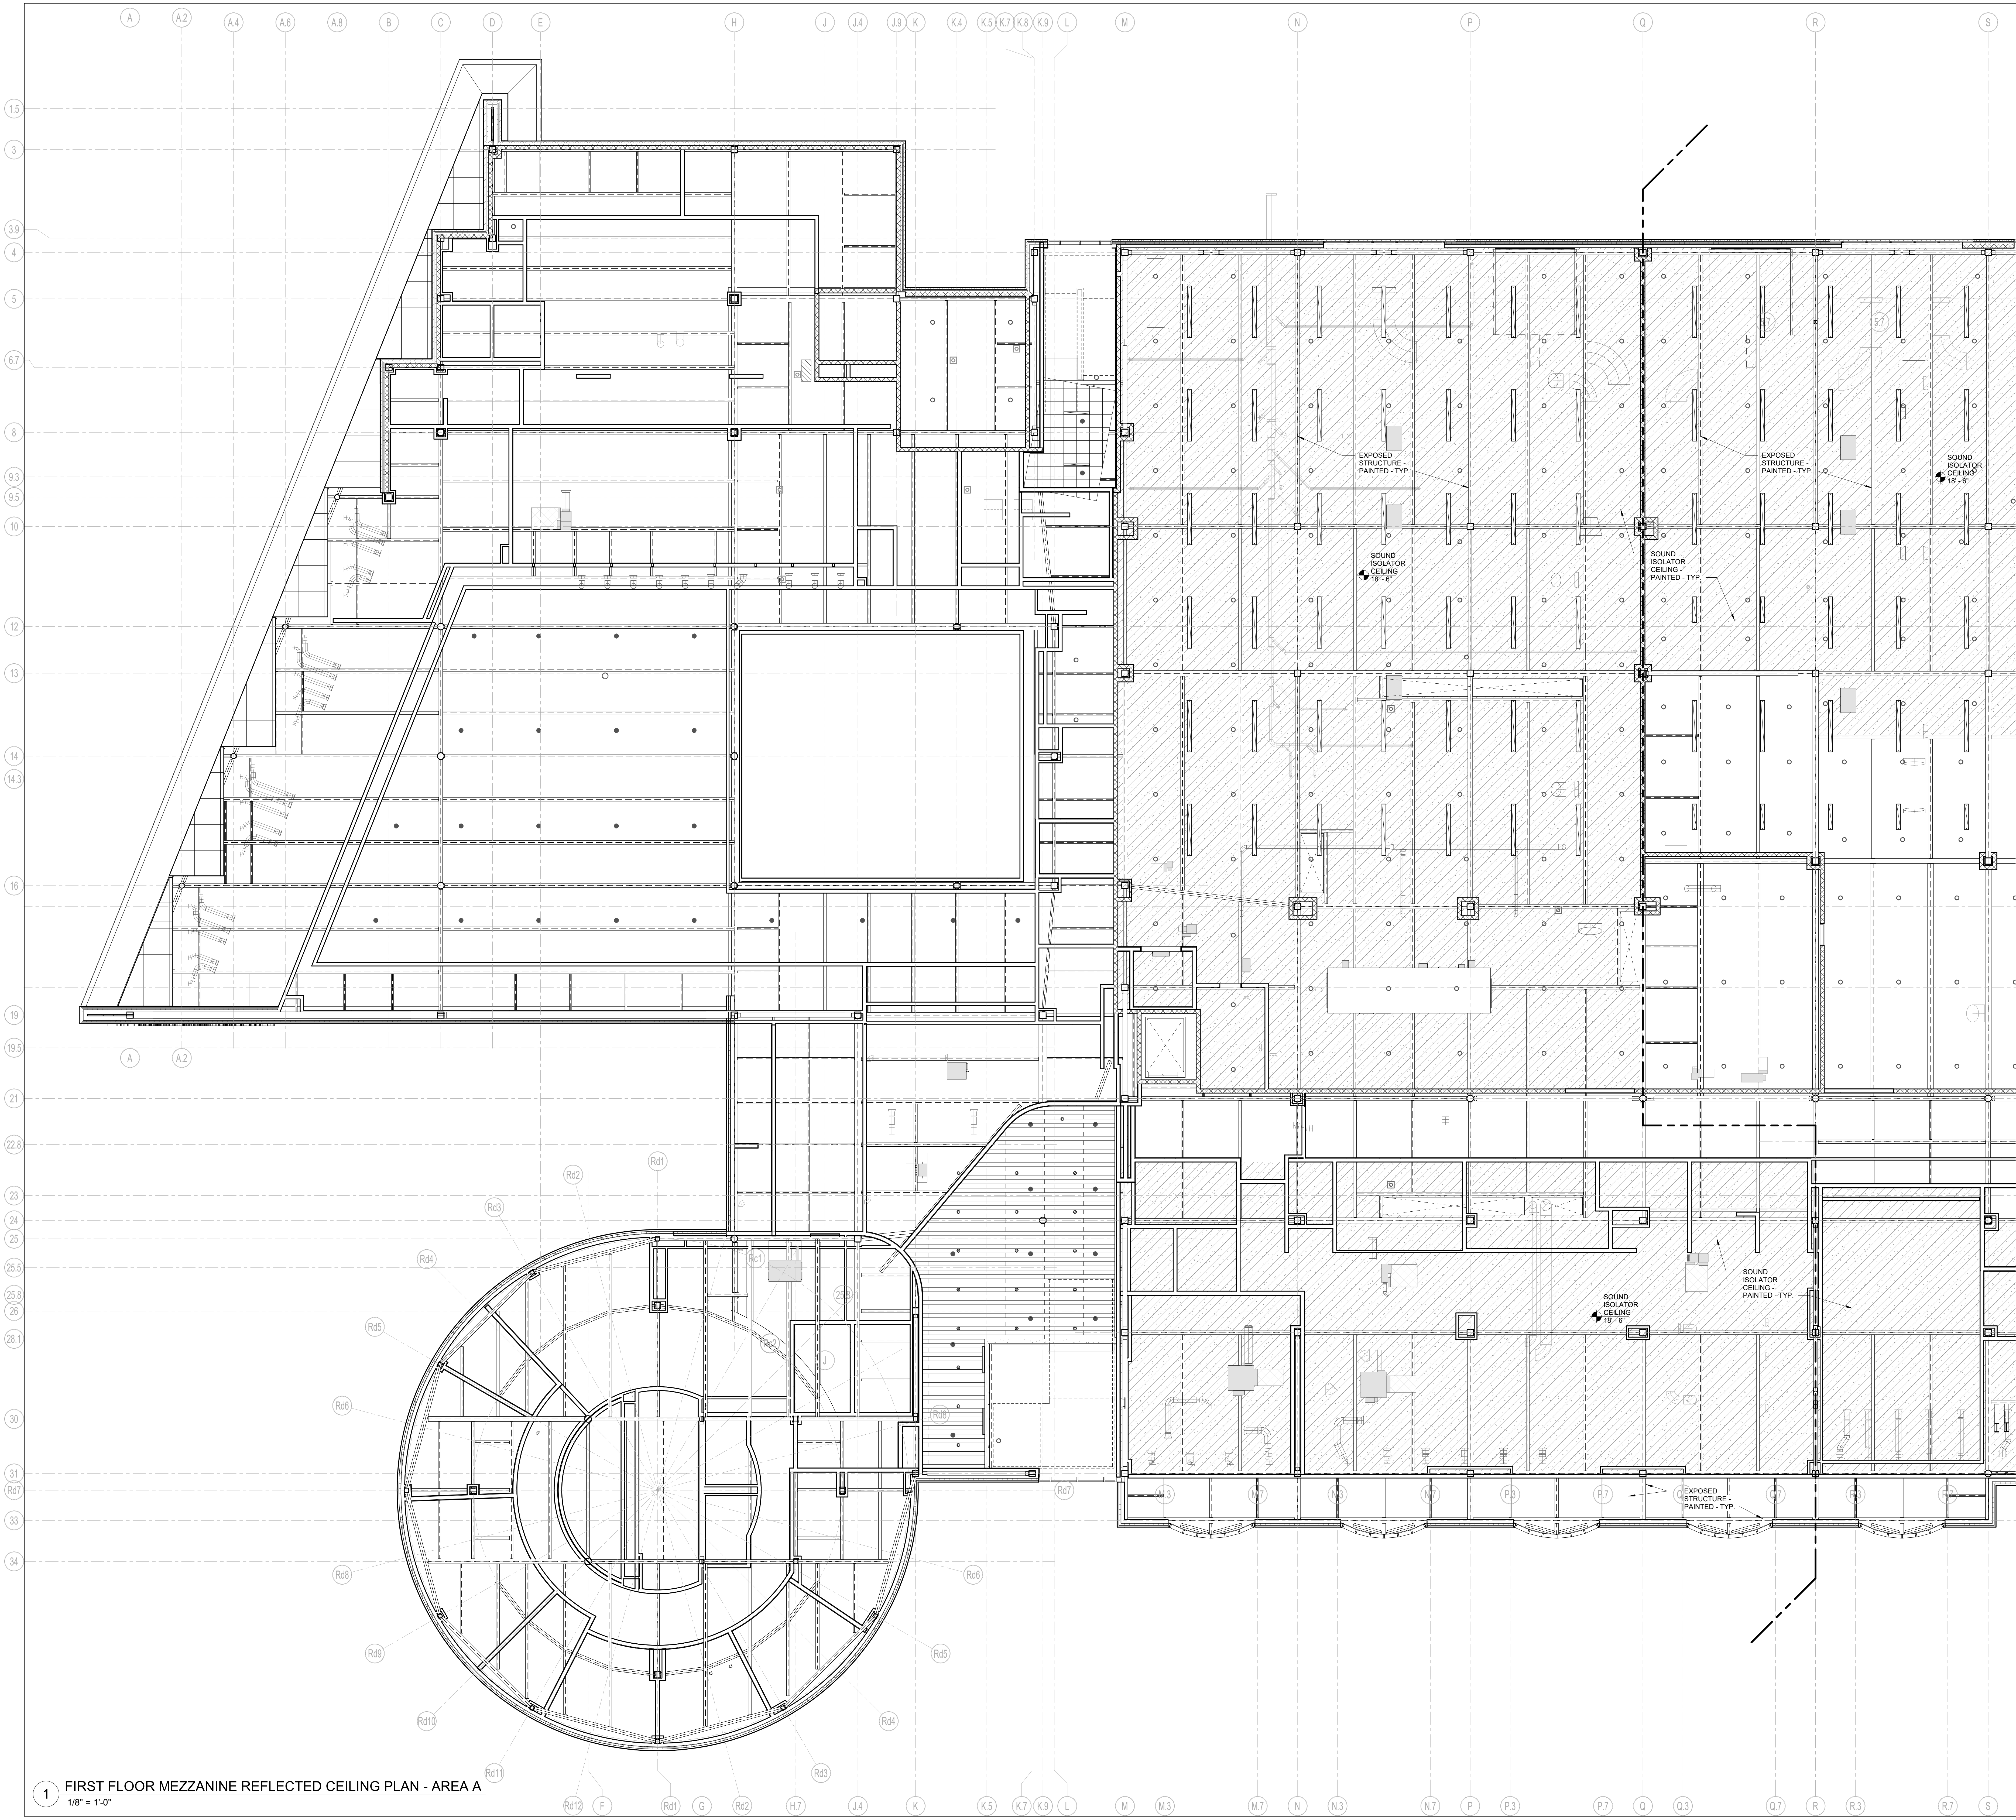

DRA

Drumme Rosane Anderson, Inc.
225 Oakland Road
Studio 205
South Windsor, CT
06074
Tel: 817.854.1702
www.dra.com

280 Charles Street
Studio 300
Waltham, MA
02453

Planning | Architecture | Interior Design

Northeast
Metropolitan
Regional
Vocational High
School

100 Hemlock Road,
Wakefield, MA 01880

CEILING NOTES:

PROVIDE SEALANT, INCLUDE BACKER ROD AS REQUIRED, AT ALL CEILING AND WALL OR FASCIA INTERSECTIONS WHERE GAPS GREATER THAN 1/8" OCCUR

CONTRACTOR TO COORDINATE LIGHT FIXTURE MOUNTING ASSEMBLY WITH CEILINGS PRIOR TO RELEASING AND ORDERING MATERIAL

CEILING LEGEND:

CEILING TYPE

CEILING HEIGHT RELATIVE TO FINISHED FLOOR

SPOT ELEVATION RELATIVE TO MAIN FLOOR SLAB AT 100'-0"

BOTTOM OF LIGHT FIXTURE ELEVATION RELATIVE TO FINISHED FLOOR, ONE SYMBOL PER ROOM UNLESS FIXTURE ELEVATIONS VARY

GWB GYPSUM WALL BOARD

MROWB MOISTURE RESISTANT GYPSUM WALL BOARD

EXTGWB EXTERIOR GYPSUM WALL BOARD SOFFIT - SEE RCP FOR C.J. LOCATIONS

ACTB ACOUSTIC CEILING TILE - SEE CEILING PLANS FOR TYPE NUMBER

LMC LINEAR METAL CEILING

PHN PHENOLIC PANEL CEILING

EAVB EXTRUDED ALUMINUM VERTICAL BLADE SYSTEM SUSPENDED FROM A.C.T. GRID ABOVE. BLADES ARE SPACED AT 8" O.C. SEE CEILING PLAN FOR A.C.T. CEILING TYPE

SOUND ISOLATOR CEILING

ACM ALUMINUM COMPOSITE MATERIAL

LIGHT FIXTURES: SEE ELECTRICAL DRAWINGS SIZES AND SHAPES MAY VARY

RECESSED OR COVE LIGHT

SUSPENDED OR PENDANT

CEILING OR WALL SURFACE MOUNTED

GRILLES, REGISTERS, AND DIFFUSERS: SEE MECHANICAL DRAWINGS SIZES AND SHAPES MAY VARY

CCTV CAMERA, SEE SECURITY

MSBA 90% CD
SUBMISSION

May 12TH, 2023

KEY PLAN

PROJECT NORTH

MAGNETIC NORTH

FIRST FLOOR
MEZZANINE
REFLECTED
CEILING PLAN -
AREA A

Scale: 1/8" = 1'-0"


Job No.: 20202

Drawn By: DRA

Date: May 12TH, 2023

Volume 3 of 4

A8-1-1MA

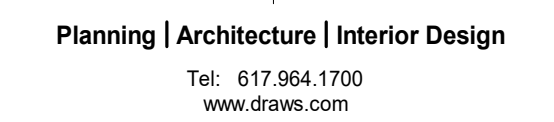

100 Hemlock Road,
Wakefield, MA 01880

FILED NOTES:

PROVIDE SEALANT, INCLUDE BACKER ROD AS REQUIRED, AT ALL CEILING AND WALL OR PLUMBING INTERSECTIONS WHERE GAPS GREATER THAN 1/8" OCCUR

CONTRACTOR TO COORDINATE LIGHT FIXTURE MOUNTING ASSEMBLY WITH CEILINGS PRIOR TO ORDERING AND ORDERING MATERIAL

CEILING LEGEND:

- | | |
|-----------------------|---|
| CEILING TYPE
- # | CEILING HEIGHT RELATIVE
TO FINISHED FLOOR |
| CEILING TYPE
- # | SPOT ELEVATION
RELATIVE TO MAIN
FLOOR SLAB AT 100'-0" |
| # - # | BOTTOM OF LIGHT FIXTURE
ELEVATION RELATIVE TO
FINISHED FLOOR; ONE
SYMBOL PER ROOM UNLESS |

- OWB** GYPSUM WALL BOARD
- MRGBW** MOISTURE RESISTANT GYPSUM WALL BOARD
- EXTGWB** EXTERIOR GYPSUM WALL BOARD SOFFIT - SEE RC FOR C.J. LOCATIONS
- ACT** ACOUSTIC CEILING TILE - SEE CEILING PLANS FOR TYPE NUMBER
- LMC** LINEAR METAL CEILING
- PHN** PHENOLIC PANEL CEILING
- EAVB** EXTRUDED ALUMINUM VERTICAL BLADE SYSTEM SUSPENDED FROM A.C.T. GRID ABOVE. BLADES ARE SPACED AT 1" O.C. - SEE CEILING PLAN FOR A.C.T. CEILING TYPE
- SOUND** ISOLATOR CEILING
- ACM** ALUMINUM COMPOSITE MATERIAL

-  RECESSED OR COVE LIGHT
 SUSPENDED OR PENDANT
 CEILING OR WALL - SURFACE MOUNTED

- 





- CCT CAMERA; SEE SECURITY


© COPYRIGHT 2023 DRILLMEY ROSANE ANDERSON INC

MSBA 90% CD
SUBMISSION

May 12TH, 2023



PROJECT NORTH	MAGNETIC NORTH
100	100
90	90
80	80
70	70
60	60
50	50
40	40
30	30
20	20
10	10
0	0
330	330
320	320
310	310
300	300
290	290
280	280
270	270
260	260
250	250
240	240
230	230
220	220
210	210
200	200
190	190
180	180
170	170
160	160
150	150
140	140
130	130
120	120
110	110
100	100

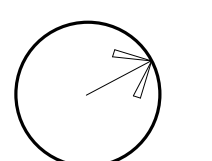

**FIRST FLOOR
MEZZANINE
REFLECTED
CEILING PLAN -
AREA B**

ale: $1/8'' = 1'-0''$

No.: 20202

Drawn By: DRA **A8-1-1M**

to: May 12TH, 2023



1 FIRST F
1/8" = 1'-0"

Northeast
Metropolitan
Regional
Vocational High
School
100 Hemlock Road,
Wakefield, MA 01880

CEILING NOTES:
PROVIDE SEALANT, INCLUDE BACKER ROD AS REQUIRED, AT ALL CEILING AND WALL OR FASCIA INTERSECTIONS WHERE GAPS GREATER THAN 1/8" OCCUR
CONTRACTOR TO COORDINATE LIGHT FIXTURE MOUNTING ASSEMBLY WITH CEILING PRIOR TO RELEASING AND ORDERING MATERIAL

CEILING LEGEND:

CEILING TYPE

8'-0"

CEILING HEIGHT RELATIVE TO FINISHED FLOOR

CEILING TYPE

8'-0"

SPOT ELEVATION RELATIVE TO MAIN FLOOR SLAB AT 100'-0"

8'-0"

BOTTOM OF LIGHT FIXTURE ELEVATION RELATIVE TO FINISHED FLOOR, ONE SYMBOL PER ROOM UNLESS FIXTURE ELEVATIONS VARY

MRGWB

GYPGUM WALL BOARD

MRGWB

MOISTURE RESISTANT GYPGUM WALL BOARD

EXTGWB

EXTERIOR GYPGUM WALL BOARD SOFFIT - SEE RCP FOR C.J. LOCATIONS

ACT-1

ACCT-1

ACCT-2

<

DRA

Drumme Rosane Anderson, Inc.
225 Oakland Road
Studio 205
South Windsor, CT
06074
Tel: 817.854.1700
www.dra.com

280 Charles Street
Studio 300
Waltham, MA
02453

Planning | Architecture | Interior Design

**Northeast
Metropolitan
Regional
Vocational High
School**
100 Hemlock Road,
Wakefield, MA 01880

CEILING NOTES:
PROVIDE SEALANT, INCLUDE BACKER ROD AS
REQUIRED, AT ALL CEILING AND WALL OR
FASCIA INTERSECTIONS WHERE GAPS
GREATER THAN 1/8" OCCUR
CONTRACTOR TO COORDINATE LIGHT FIXTURE
MOUNTING ASSEMBLY WITH CEILINGS PRIOR
TO RELEASING AND ORDERING MATERIAL

CEILING LEGEND:

CEILING TYPE
" - " CEILING HEIGHT RELATIVE
TO FINISHED FLOOR
" - " SPOT ELEVATION
RELATIVE TO MAIN
FLOOR SLAB AT 100'-0"

CEILING TYPE
" - " BOTTOM OF LIGHT FIXTURE
ELEVATION RELATIVE TO
FINISHED FLOOR, ONE
SYMBOL PER ROOM UNLESS
FIXTURE ELEVATIONS VARY

GWB GYPSUM WALL BOARD
MRGWB MOISTURE RESISTANT
GYPSUM WALL BOARD
EXTGWB EXTERIOR GYPSUM
WALL BOARD SOFFIT - SEE RCP
FOR C.J. LOCATIONS

ACT-2 ACoustic CEILING
TILE SEE CEILING PLANS
FOR TYPE NUMBER

LMC LINEAR METAL CEILING

PHN PHENOLIC PANEL CEILING

EAVB EXTRUDED ALUMINUM
VERTICAL BLADE SYSTEM
SUSPENDED FROM A.C.T. GRID
ABOVE BLADES ARE SPACED
AT 8" O.C. SEE CEILING PLAN
FOR A.C.T. CEILING TYPE

SOUND ISOLATOR CEILING

ACM ALUMINUM
COMPOSITE MATERIAL


LIGHT FIXTURES: SEE ELECTRICAL DRAWINGS
SIZES AND SHAPES MAY VARY
RECESSED OR COVE LIGHT
SUSPENDED OR PENDANT
CEILING OR WALL -
SURFACE MOUNTED

GRILLES, REGISTERS, AND DIFFUSERS: SEE
MECHANICAL DRAWINGS "SIZES AND SHAPES
MAY VARY"

CCTV CAMERA, SEE SECURITY


© COPYRIGHT 2023 DRUMMEY ROSANE ANDERSON, INC.

MSBA 90% CD
SUBMISSION
May 12TH, 2023

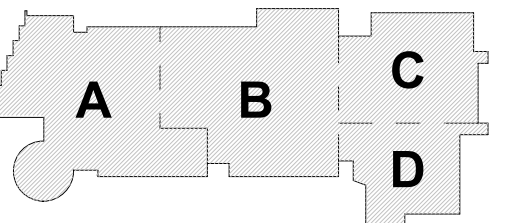

KEY PLAN

PROJECT NORTH MAGNETIC NORTH

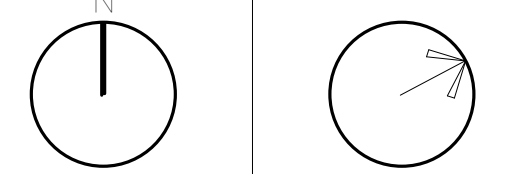

**SECOND FLOOR
REFLECTED
CEILING PLAN -
AREA B**

Scale: 1/8" = 1'-0"

Job No.: 20202

Drawn By: DRA

Date: May 12TH, 2023

Volume 3 of 4

A8-1-2B

1 SECOND FLOOR REFLECTED CEILING PLAN - AREA B
1/8" = 1'-0"



Drumme Rosane Anderson, Inc.
225 Oakland Road
Studio 205
South Windsor, CT
06074
Tel: 817.854.1700
www.drainc.com

280 Charles Street
Studio 300
Waltham, MA
02453

Planning | Architecture | Interior Design

Northeast Metropolitan Regional Vocational High School


100 Hemlock Road,
Wakefield, MA 01880

CEILING NOTES:
PROVIDE SEALANT, INCLUDE BACKER ROD AS REQUIRED, AT ALL CEILING AND WALL OR FASCIA INTERSECTIONS WHERE GAPS GREATER THAN 1/8" OCCUR
CONTRACTOR TO COORDINATE LIGHT FIXTURE MOUNTING ASSEMBLY WITH CEILINGS PRIOR TO RELEASING AND ORDERING MATERIAL


- CEILING LEGEND:**
- CEILING TYPE
8' - 8" CEILING HEIGHT RELATIVE TO FINISHED FLOOR
 - CEILING TYPE
8' - 8" SPOT ELEVATION RELATIVE TO MAIN FLOOR SLAB AT 100'-0"
 - CEILING TYPE
8' - 8" BOTTOM OF LIGHT FIXTURE ELEVATION RELATIVE TO FINISHED FLOOR, ONE SYMBOL PER ROOM UNLESS FIXTURE ELEVATIONS VARY
 - GWB GYPSUM WALL BOARD
 - MGWB MOISTURE RESISTANT GYPSUM WALL BOARD
 - EXTGWB EXTERIOR GYPSUM WALL BOARD SOFFIT - SEE RCP FOR C.J. LOCATIONS
 - ACT-8 ACOUSTIC CEILING TILE - SEE CEILING PLANS FOR TYPE NUMBER
 - LMC LINEAR METAL CEILING
 - PHN PHENOLIC PANEL CEILING
 - EAVB EXTRUDED ALUMINUM VERTICAL BLADE SYSTEM SUSPENDED FROM A.C.T. GRID ABOVE. BLADES ARE SPACED AT 8" O.C. SEE CEILING PLAN FOR A.C.T. CEILING TYPE
 - SOUND ISOLATOR CEILING
 - ACM ALUMINUM COMPOSITE MATERIAL
 - LIGHT FIXTURES: SEE ELECTRICAL DRAWINGS SIZES AND SHAPES MAY VARY
 - RECESSED OR COVE LIGHT
 - SUSPENDED OR PENDANT
 - CEILING OR WALL SURFACE MOUNTED
 - GRILLES, REGISTERS, AND DIFFUSERS: SEE MECHANICAL DRAWINGS SIZES AND SHAPES MAY VARY
 - CCTV CAMERA, SEE SECURITY

© COPYRIGHT 2023 DRUMMEY ROSANE ANDERSON, INC.

MSBA 90% CD
SUBMISSION
May 12TH, 2023

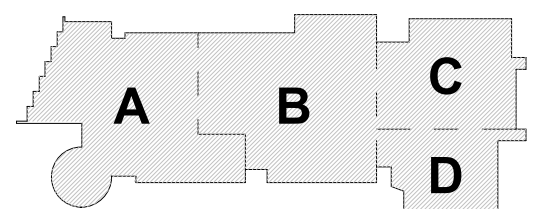


KEY PLAN

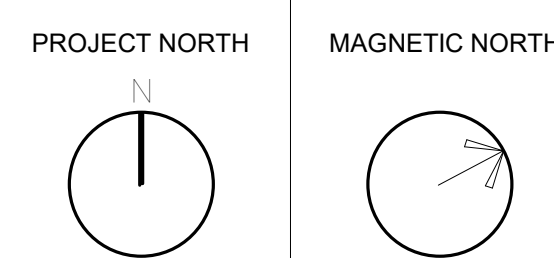

SECOND FLOOR REFLECTED CEILING PLAN - AREA C

Scale: 1/8" = 1'-0"
Job No.: 20202
Drawn By: DRA
Date: May 12TH, 2023
Volume 3 of 4

A8-1-2C

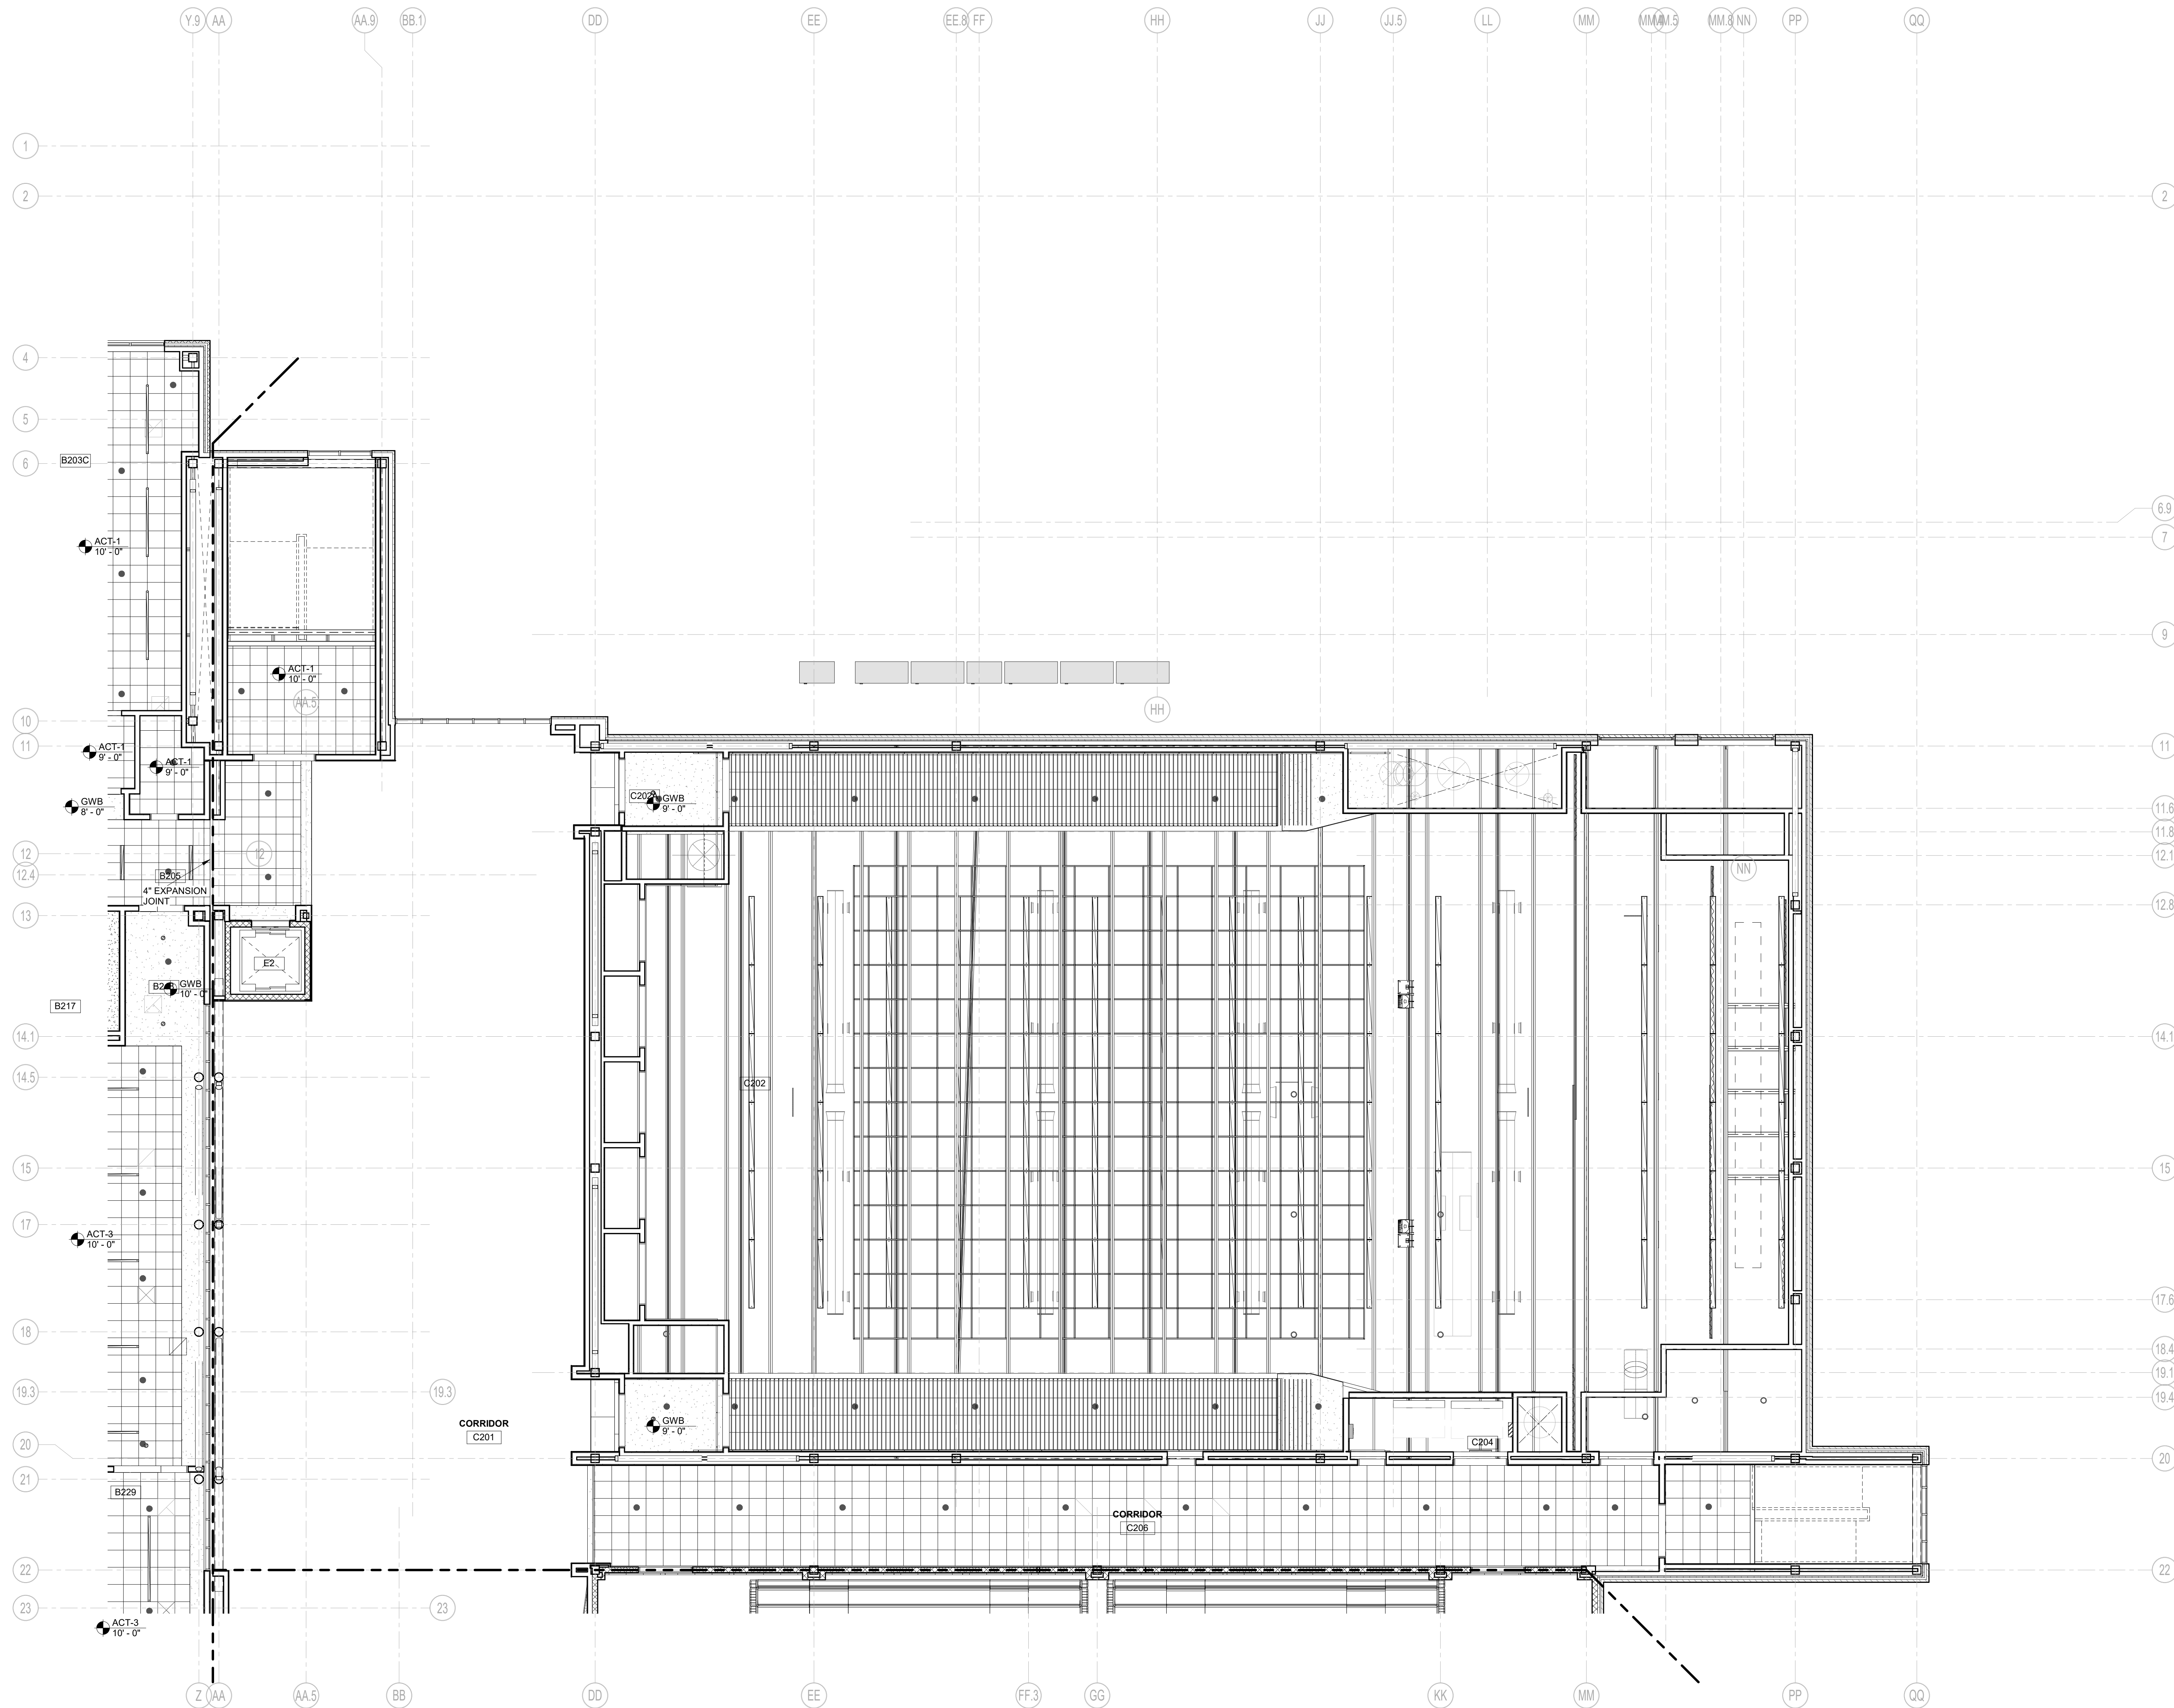



Drummeey Rosane Anderson, Inc.
225 Oakland Road
Studio 205
South Windsor, CT
06074
Tel: 817.854.1700
www.dra.com

280 Charles Street
Studio 300
Waltham, MA
02453

Planning | Architecture | Interior Design



**Northeast
Metropolitan
Regional
Vocational High
School**
100 Hemlock Road,
Wakefield, MA 01880

CEILING NOTES:
PROVIDE SEALANT, INCLUDE BACKER ROD AS
REQUIRED, AT ALL CEILING AND WALL OR
FASCIA INTERSECTIONS WHERE GAPS
GREATER THAN 1/8" OCCUR
CONTRACTOR TO COORDINATE LIGHT FIXTURE
MOUNTING ASSEMBLY WITH CEILINGS PRIOR
TO RELEASING AND ORDERING MATERIAL

CEILING LEGEND:	
	CEILING HEIGHT RELATIVE TO FINISHED FLOOR 1' - 0"
	SPOT ELEVATION RELATIVE TO MAIN FLOOR SLAB AT 100'-0"
	BOTTOM OF LIGHT FIXTURE ELEVATION RELATIVE TO FINISHED FLOOR, ONE SYMBOL PER ROOM UNLESS FIXTURE ELEVATIONS VARY
	GWB GYPSUM WALL BOARD
	MROWB MOISTURE RESISTANT GYPSUM WALL BOARD
	EXTOWB EXTERIOR GYPSUM WALL BOARD SOFFIT - SEE RCP FOR C.J. LOCATIONS
	ACT-8 ACOUSTIC CEILING TILE - SEE CEILING PLANS FOR TYPE NUMBER
	LMC LINEAR METAL CEILING
	PHN PHENOLIC PANEL CEILING
	EAVB EXTRUDED ALUMINUM VERTICAL BLADE SYSTEM SUSPENDED FROM A.C.T. GRID ABOVE. BLADES ARE SPACED AT 8" O.C. SEE CEILING PLAN FOR A.C.T. CEILING TYPE
	SOUND ISOLATOR CEILING
	ACM ALUMINUM COMPOSITE MATERIAL
LIGHT FIXTURES: SEE ELECTRICAL DRAWINGS SIZES AND SHAPES MAY VARY	
	RECESSED OR COVE LIGHT
	SUSPENDED OR PENDANT
	CEILING OR WALL SURFACE MOUNTED
GRILLES, REGISTERS, AND DIFFUSERS: SEE MECHANICAL DRAWINGS - SIZES AND SHAPES MAY VARY	
	CCTV CAMERA, SEE SECURITY

© COPYRIGHT 2023 DRUMMEY ROSANE ANDERSON, INC.


MSBA 90% CD
SUBMISSION
May 12TH, 2023

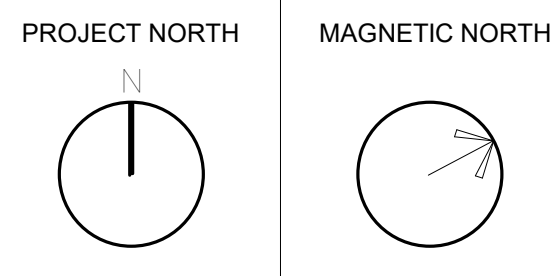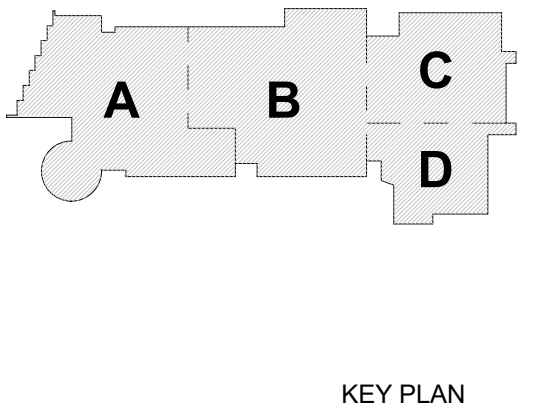


**SECOND FLOOR
REFLECTED
CEILING PLAN -
AREA D**

Scale: 1/8" = 1'-0"
Job No.: 20202
Drawn By: DRA
Date: May 12TH, 2023
Volume 3 of 4

A8-1-2D

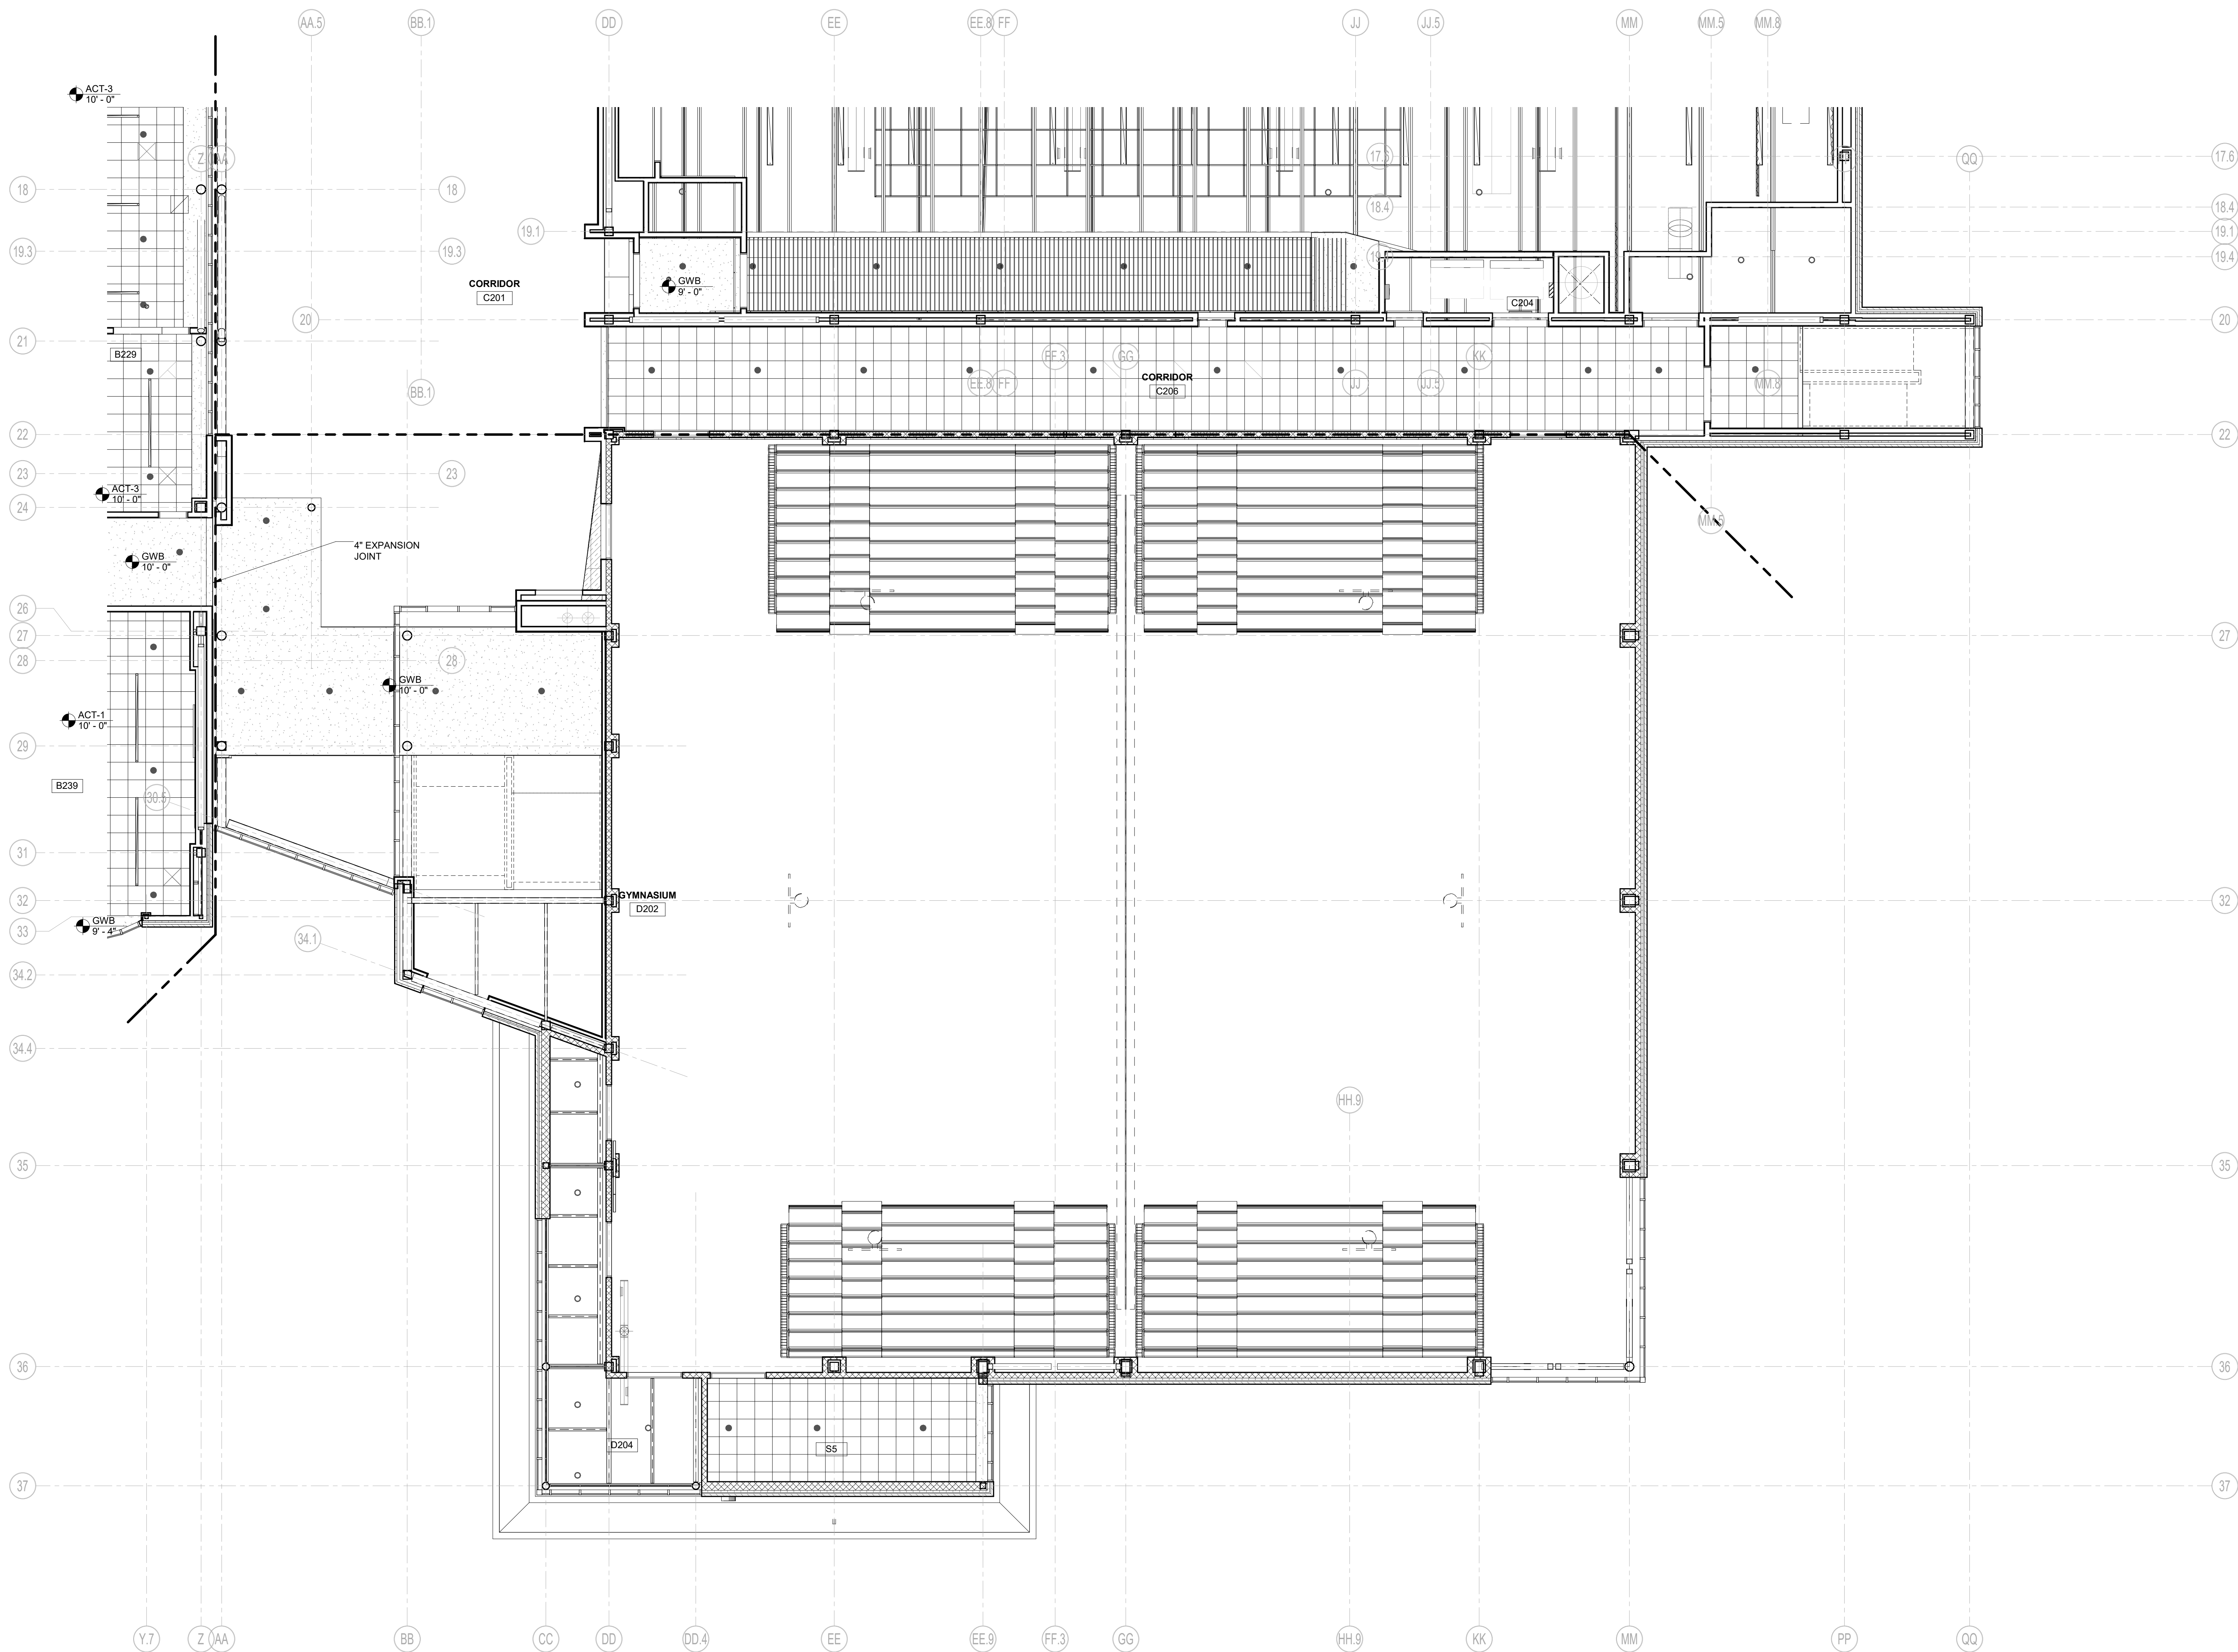

1 SECOND FLOOR REFLECTED CEILING PLAN - AREA D
1/8" = 1'-0"

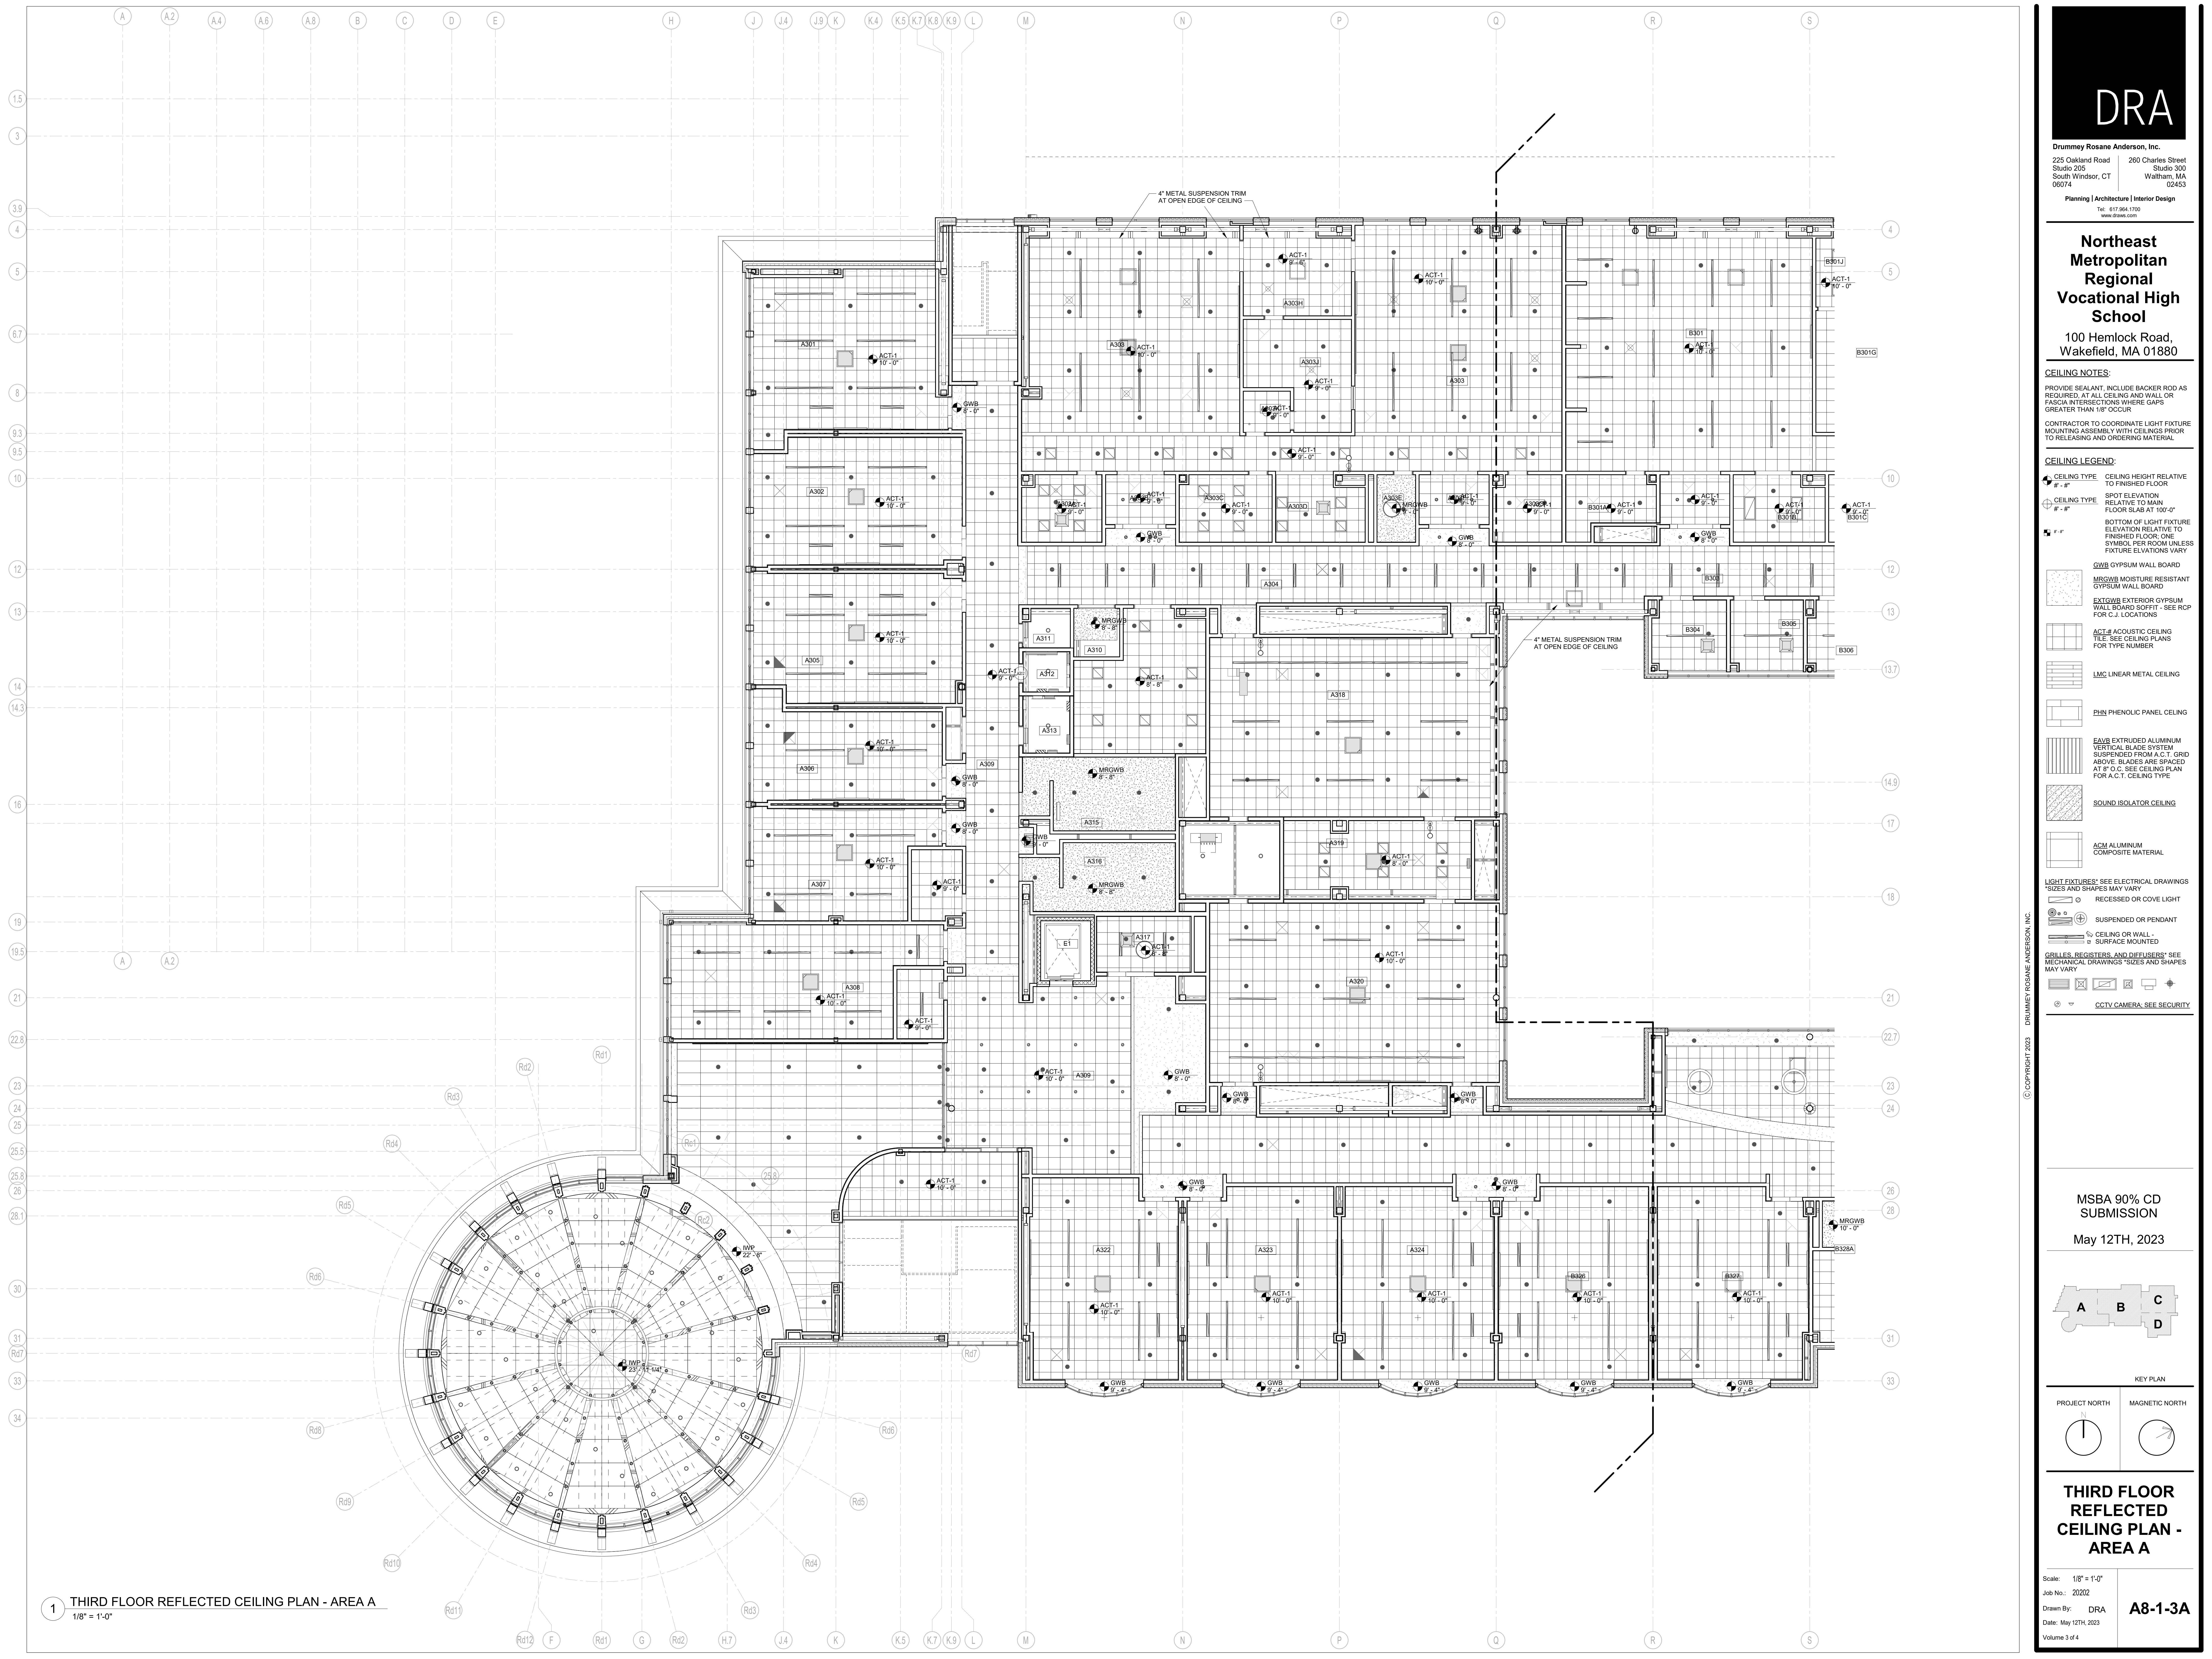

1 THIRD FLOOR REFLECTED CEILING PLAN - AREA A
1/8" = 1'-0"



Drumme Rosane Anderson, Inc.
225 Oakland Road
Studio 205
South Windsor, CT
06074
Tel: 817.854.1702
www.dra.com

280 Charles Street
Studio 300
Waltham, MA
02453

Planning | Architecture | Interior Design



**Northeast
Metropolitan
Regional
Vocational High
School**
100 Hemlock Road,
Wakefield, MA 01880

CEILING NOTES:
PROVIDE SEALANT, INCLUDE BACKER ROD AS
REQUIRED, AT ALL CEILING AND WALL OR
FASCIA INTERSECTIONS WHERE GAPS
GREATER THAN 1/8" OCCUR
CONTRACTOR TO COORDINATE LIGHT FIXTURE
MOUNTING ASSEMBLY WITH CEILINGS PRIOR
TO RELEASING AND ORDERING MATERIAL

- CEILING LEGEND:**
- CEILING TYPE 9'-0" CEILING HEIGHT RELATIVE TO FINISHED FLOOR
 - CEILING TYPE 8'-0" SPOT ELEVATION RELATIVE TO MAIN FLOOR SLAB AT 100'-0"
 - CEILING TYPE 7'-0" BOTTOM OF LIGHT FIXTURE ELEVATION RELATIVE TO FINISHED FLOOR, ONE SYMBOL PER ROOM UNLESS FIXTURE ELEVATIONS VARY
 - GWB GYPSUM WALL BOARD
 - MRGWB MOISTURE RESISTANT GYPSUM WALL BOARD
 - EXTGWB EXTERIOR GYPSUM WALL BOARD SOFFIT - SEE RCP FOR C.J. LOCATIONS
 - ACT-2 ACoustic CEILING TILE - SEE CEILING PLANS FOR TYPE NUMBER
 - LMC LINEAR METAL CEILING
 - PHN PHENOLIC PANEL CEILING
 - EAVB EXTRUDED ALUMINUM VERTICAL BLADE SYSTEM SUSPENDED FROM A.C.T. GRID ABOVE. BLADES ARE SPACED AT 8" O.C. SEE CEILING PLAN FOR A.C.T. CEILING TYPE
 - SOUND ISOLATOR CEILING
 - ACM ALUMINUM COMPOSITE MATERIAL
 - LIGHT FIXTURES: SEE ELECTRICAL DRAWINGS SIZES AND SHAPES MAY VARY
 - RECESSED OR COVE LIGHT
 - SUSPENDED OR PENDANT
 - CEILING OR WALL SURFACE MOUNTED
 - GRILLES, REGISTERS, AND DIFFUSERS: SEE MECHANICAL DRAWINGS SIZES AND SHAPES MAY VARY
 - CCTV CAMERA, SEE SECURITY

© COPYRIGHT 2023 DRUMME ROSANE ANDERSON, INC.

MSBA 90% CD
SUBMISSION
May 12TH, 2023

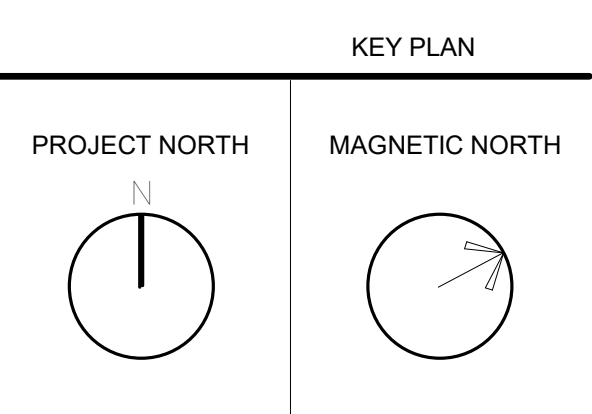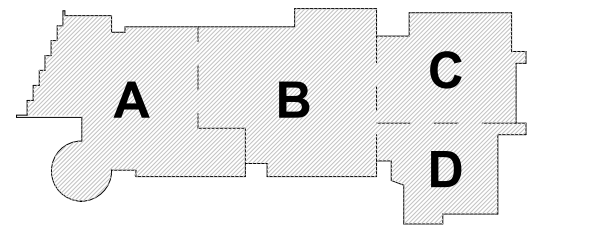

**THIRD FLOOR
REFLECTED
CEILING PLAN -
AREA A**

Scale: 1/8" = 1'-0"
Job No.: 20202
Drawn By: DRA
Date: May 12TH, 2023
Volume 3 of 4

A8-1-3A



Drumme Rosane Anderson, Inc.
225 Oakland Road
Studio 205
South Windsor, CT
06074
Tel: 817.854.1700
www.drainc.com


280 Charles Street
Studio 300
Waltham, MA
02453
Tel: 817.854.1700
www.drainc.com

Planning | Architecture | Interior Design

**Northeast
Metropolitan
Regional
Vocational High
School**
100 Hemlock Road,
Wakefield, MA 01880



CEILING NOTES:
PROVIDE SEALANT, INCLUDE BACKER ROD AS REQUIRED, AT ALL CEILING AND WALL OR FASCIA INTERSECTIONS WHERE GAPS GREATER THAN 1/8" OCCUR
CONTRACTOR TO COORDINATE LIGHT FIXTURE MOUNTING ASSEMBLY WITH CEILINGS PRIOR TO RELEASING AND ORDERING MATERIAL

- CEILING LEGEND:**
- CEILING TYPE
" - " CEILING HEIGHT RELATIVE TO FINISHED FLOOR
 - CEILING TYPE
" - " SPOT ELEVATION RELATIVE TO MAIN FLOOR SLAB AT 100'-0"
 - CEILING TYPE
" - " BOTTOM OF LIGHT FIXTURE ELEVATION RELATIVE TO FINISHED FLOOR, ONE SYMBOL PER ROOM UNLESS FIXTURE ELEVATIONS VARY
 - GWB GYPSUM WALL BOARD
 - MEOWB MOISTURE RESISTANT GYPSUM WALL BOARD
 - EXTGWB EXTERIOR GYPSUM WALL BOARD SOFFIT - SEE RCP FOR C.J. LOCATIONS
 - ACT-8 ACoustic CEILING TILE - SEE CEILING PLANS FOR TYPE NUMBER
 - LMC LINEAR METAL CEILING
 - PHN PHENOLIC PANEL CEILING
 - EAVB EXTRUDED ALUMINUM VERTICAL BLADE SYSTEM SUSPENDED FROM A.C.T. GRID ABOVE. BLADES ARE SPACED AT 8" O.C. SEE CEILING PLAN FOR A.C.T. CEILING TYPE
 - SOUND ISOLATOR CEILING
 - ACM ALUMINUM COMPOSITE MATERIAL
 - LIGHT FIXTURES: SEE ELECTRICAL DRAWINGS SIZES AND SHAPES MAY VARY
 - RECESSED OR COVE LIGHT
 - SUSPENDED OR PENDANT
 - CEILING OR WALL SURFACE MOUNTED
 - GRILLES, REGISTERS, AND DIFFUSERS: SEE MECHANICAL DRAWINGS SIZES AND SHAPES MAY VARY
 - CCTV CAMERA, SEE SECURITY

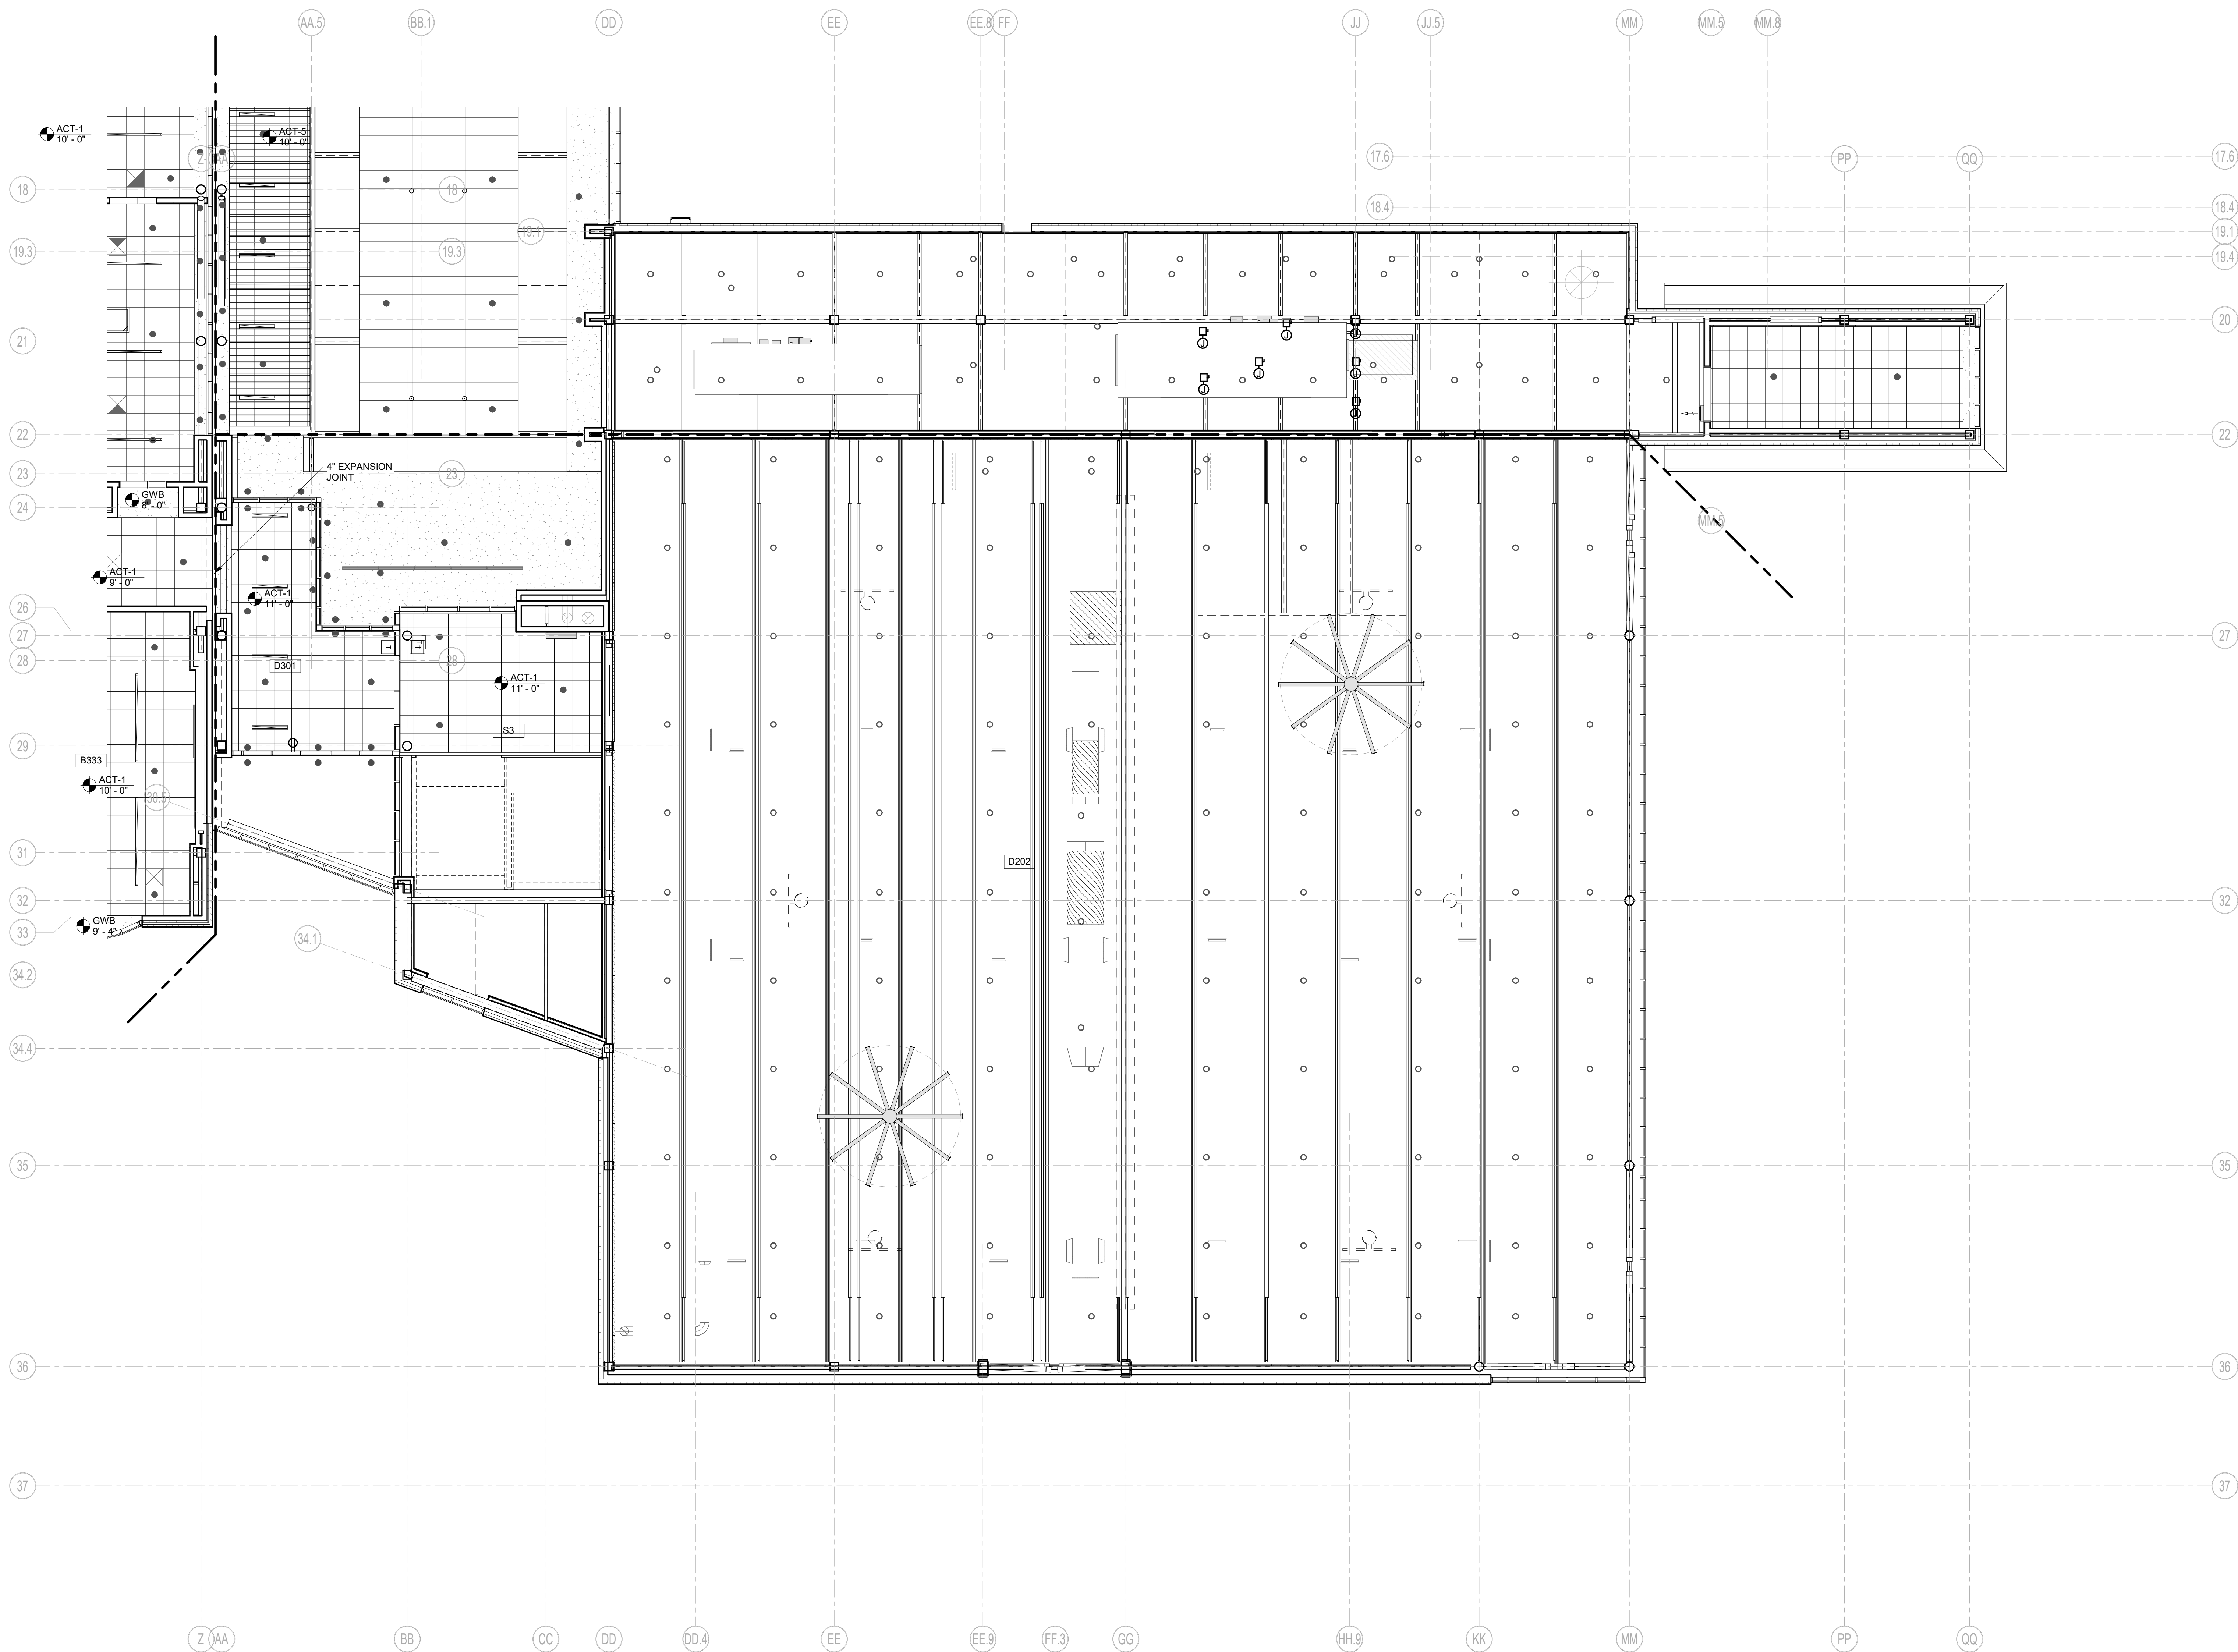

1 THIRD FLOOR REFLECTED CEILING PLAN - AREA D
1/8" = 1'-0"


MSBA 90% CD
SUBMISSION
May 12TH, 2023

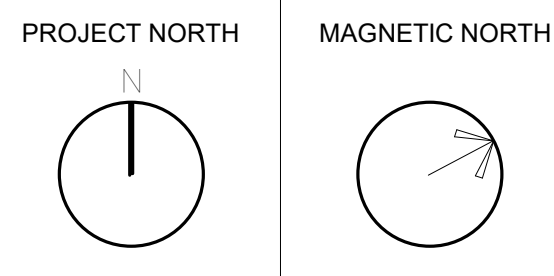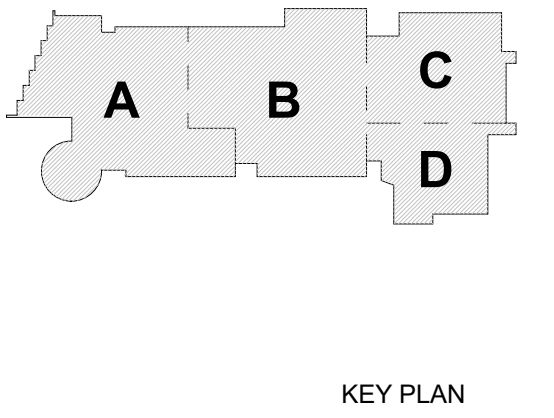

**THIRD FLOOR
REFLECTED
CEILING PLAN -
AREA D**

Scale: 1/8" = 1'-0"
Job No.: 20202
Drawn By: DRA
Date: May 12TH, 2023
Volume 3 of 4

A8-1-3D

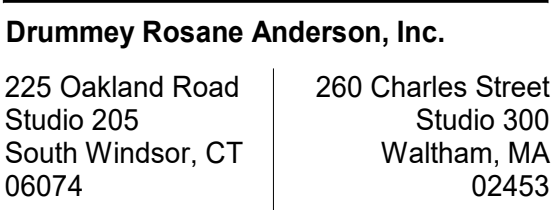

**Northeast
Metropolitan
Regional
Vocational High
School**

INSTALLATION NOTES:

PROVIDE SEALANT, INCLUDE BACKER ROD AS REQUIRED, AT ALL CEILING AND WALL OR PLUMBING INTERSECTIONS WHERE GAPS GREATER THAN 1/8" OCCUR

CONTRACTOR TO COORDINATE LIGHT FIXTURE MOUNTING ASSEMBLY WITH CEILINGS PRIOR TO ORDERING AND ORDERING MATERIAL

CEILING TYPE # - #	CEILING HEIGHT RELATIVE TO FINISHED FLOOR
CEILING TYPE # - #	SPOT ELEVATION RELATIVE TO MAIN FLOOR SLAB AT 100'-0"
# - #	BOTTOM OF LIGHT FIXTURE ELEVATION RELATIVE TO FINISHED FLOOR; ONE SYMBOL PER ROOM UNLESS

Page 3 of 4

1 FOURTH FLOOR REFLECTED CEILING PLAN - AREA A
1/8" = 1'-0"

DRA

Drumme Rosane Anderson, Inc.
225 Oakland Road
Studio 205
South Windsor, CT
06074
Tel: 817.854.1702
www.dra.com

280 Charles Street
Studio 300
Waltham, MA
02453

Planning | Architecture | Interior Design

**Northeast
Metropolitan
Regional
Vocational High
School**

100 Hemlock Road,
Wakefield, MA 01880


CEILING NOTES:
PROVIDE SEALANT, INCLUDE BACKER ROD AS REQUIRED, AT ALL CEILING AND WALL OR FASCIA INTERSECTIONS WHERE GAPS GREATER THAN 1/8" OCCUR
CONTRACTOR TO COORDINATE LIGHT FIXTURE MOUNTING ASSEMBLY WITH CEILINGS PRIOR TO RELEASING AND ORDERING MATERIAL

CEILING LEGEND:	
	CEILING TYPE 1 CEILING HEIGHT RELATIVE TO FINISHED FLOOR 8' - 0"
	CEILING TYPE 2 SPOT ELEVATION RELATIVE TO MAIN FLOOR SLAB AT 100'-0"
	CEILING TYPE 3 BOTTOM OF LIGHT FIXTURE ELEVATION RELATIVE TO FINISHED FLOOR, ONE SYMBOL PER ROOM UNLESS FIXTURE ELEVATIONS VARY
	GWB GYPSUM WALL BOARD
	MRGWB MOISTURE RESISTANT GYPSUM WALL BOARD
	EXTGWB EXTERIOR GYPSUM WALL BOARD SOFFIT - SEE RCP FOR C.J. LOCATIONS
	ACT-8 ACOUSTIC CEILING TILE - SEE CEILING PLANS FOR TYPE NUMBER
	LMC LINEAR METAL CEILING
	PHN PHENOLIC PANEL CEILING
	EAVB EXTRUDED ALUMINUM VERTICAL BLADE SYSTEM SUSPENDED FROM A.C.T. GRID ABOVE. BLADES ARE SPACED AT 8" O.C. SEE CEILING PLAN FOR A.C.T. CEILING TYPE
	SOUND ISOLATOR CEILING
	ACM ALUMINUM COMPOSITE MATERIAL
LIGHT FIXTURES: SEE ELECTRICAL DRAWINGS SIZES AND SHAPES MAY VARY	
	RECESSED OR COVE LIGHT
	SUSPENDED OR PENDANT
	CEILING OR WALL - SURFACE MOUNTED
GRILLES, REGISTERS, AND DIFFUSERS: SEE MECHANICAL DRAWINGS *SIZES AND SHAPES MAY VARY	
	CCTV CAMERA, SEE SECURITY

© COPYRIGHT 2023 DRUMMEY ROSANE ANDERSON, INC.


MSBA 90% CD
SUBMISSION

May 12TH, 2023

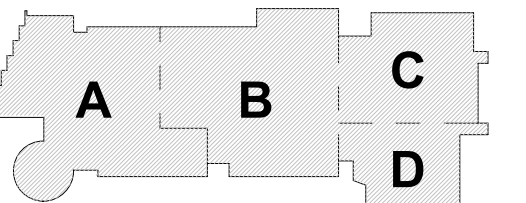


KEY PLAN

PROJECT NORTH

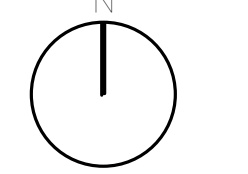

MAGNETIC NORTH

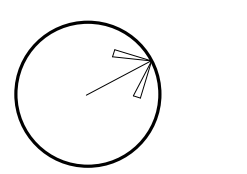

**FOURTH FLOOR
REFLECTED
CEILING PLAN -
AREA B**

Scale: 1/8" = 1'-0"

Job No.: 20202

Drawn By: DRA

Date: May 12TH, 2023

Volume 3 of 4

A8-1-4B

FOURTH FLOOR REFLECTED CEILING PLAN - AREA B
1/8" = 1'-0"



Drumme Rosane Anderson, Inc.
225 Oakland Road
Studio 205
South Windsor, CT
06074
Tel: 817.854.1700
www.dra.com

280 Charles Street
Studio 300
Waltham, MA
02453

Planning | Architecture | Interior Design


**Northeast
Metropolitan
Regional
Vocational High
School**
100 Hemlock Road,
Wakefield, MA 01880

CEILING NOTES:
PROVIDE SEALANT, INCLUDE BACKER ROD AS
REQUIRED, AT ALL CEILING AND WALL OR
FASCIA INTERSECTIONS WHERE GAPS
GREATER THAN 1/8" OCCUR
CONTRACTOR TO COORDINATE LIGHT FIXTURE
MOUNTING ASSEMBLY WITH CEILINGS PRIOR
TO RELEASING AND ORDERING MATERIAL


CEILING LEGEND:	
	CEILING HEIGHT RELATIVE TO FINISHED FLOOR
	SPOT ELEVATION RELATIVE TO MAIN FLOOR SLAB AT 100'-0"
	BOTTOM OF LIGHT FIXTURE ELEVATION RELATIVE TO FINISHED FLOOR, ONE SYMBOL PER ROOM UNLESS FIXTURE ELEVATIONS VARY
	GWB GYPSUM WALL BOARD
	MROWB MOISTURE RESISTANT GYPSUM WALL BOARD
	EXTGWB EXTERIOR GYPSUM WALL BOARD SOFFIT - SEE RCP FOR C.J. LOCATIONS
	ACT-8 ACOUSTIC CEILING TILE - SEE CEILING PLANS FOR TYPE NUMBER
	LMC LINEAR METAL CEILING
	PHN PHENOLIC PANEL CEILING
	EAVB EXTRUDED ALUMINUM VERTICAL BLADE SYSTEM SUSPENDED FROM A.C.T. GRID ABOVE. BLADES ARE SPACED AT 8" O.C. SEE CEILING PLAN FOR A.C.T. CEILING TYPE
	SOUND ISOLATOR CEILING
	ACM ALUMINUM COMPOSITE MATERIAL
LIGHT FIXTURES: SEE ELECTRICAL DRAWINGS SIZES AND SHAPES MAY VARY	
	RECESSED OR COVE LIGHT
	SUSPENDED OR PENDANT
	CEILING OR WALL SURFACE MOUNTED
GRILLES, REGISTERS, AND DIFFUSERS: SEE MECHANICAL DRAWINGS *SIZES AND SHAPES MAY VARY	
	CCTV CAMERA, SEE SECURITY

© COPYRIGHT 2023 DRUMMEY ROSANE ANDERSON, INC.

MSBA 90% CD
SUBMISSION
May 12TH, 2023

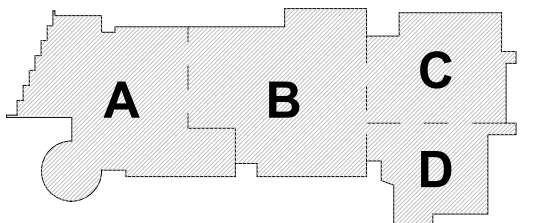


KEY PLAN

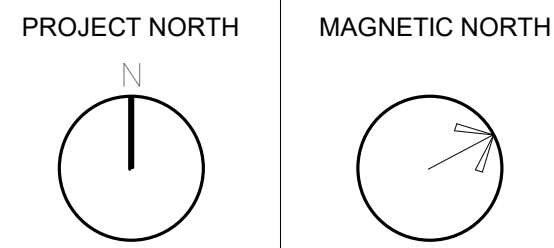

**FOURTH FLOOR
REFLECTED
CEILING PLAN -
AREA C**

Scale: 1/8" = 1'-0"
Job No.: 20202
Drawn By: DRA
Date: May 12TH, 2023
Volume 3 of 4

A8-1-4C

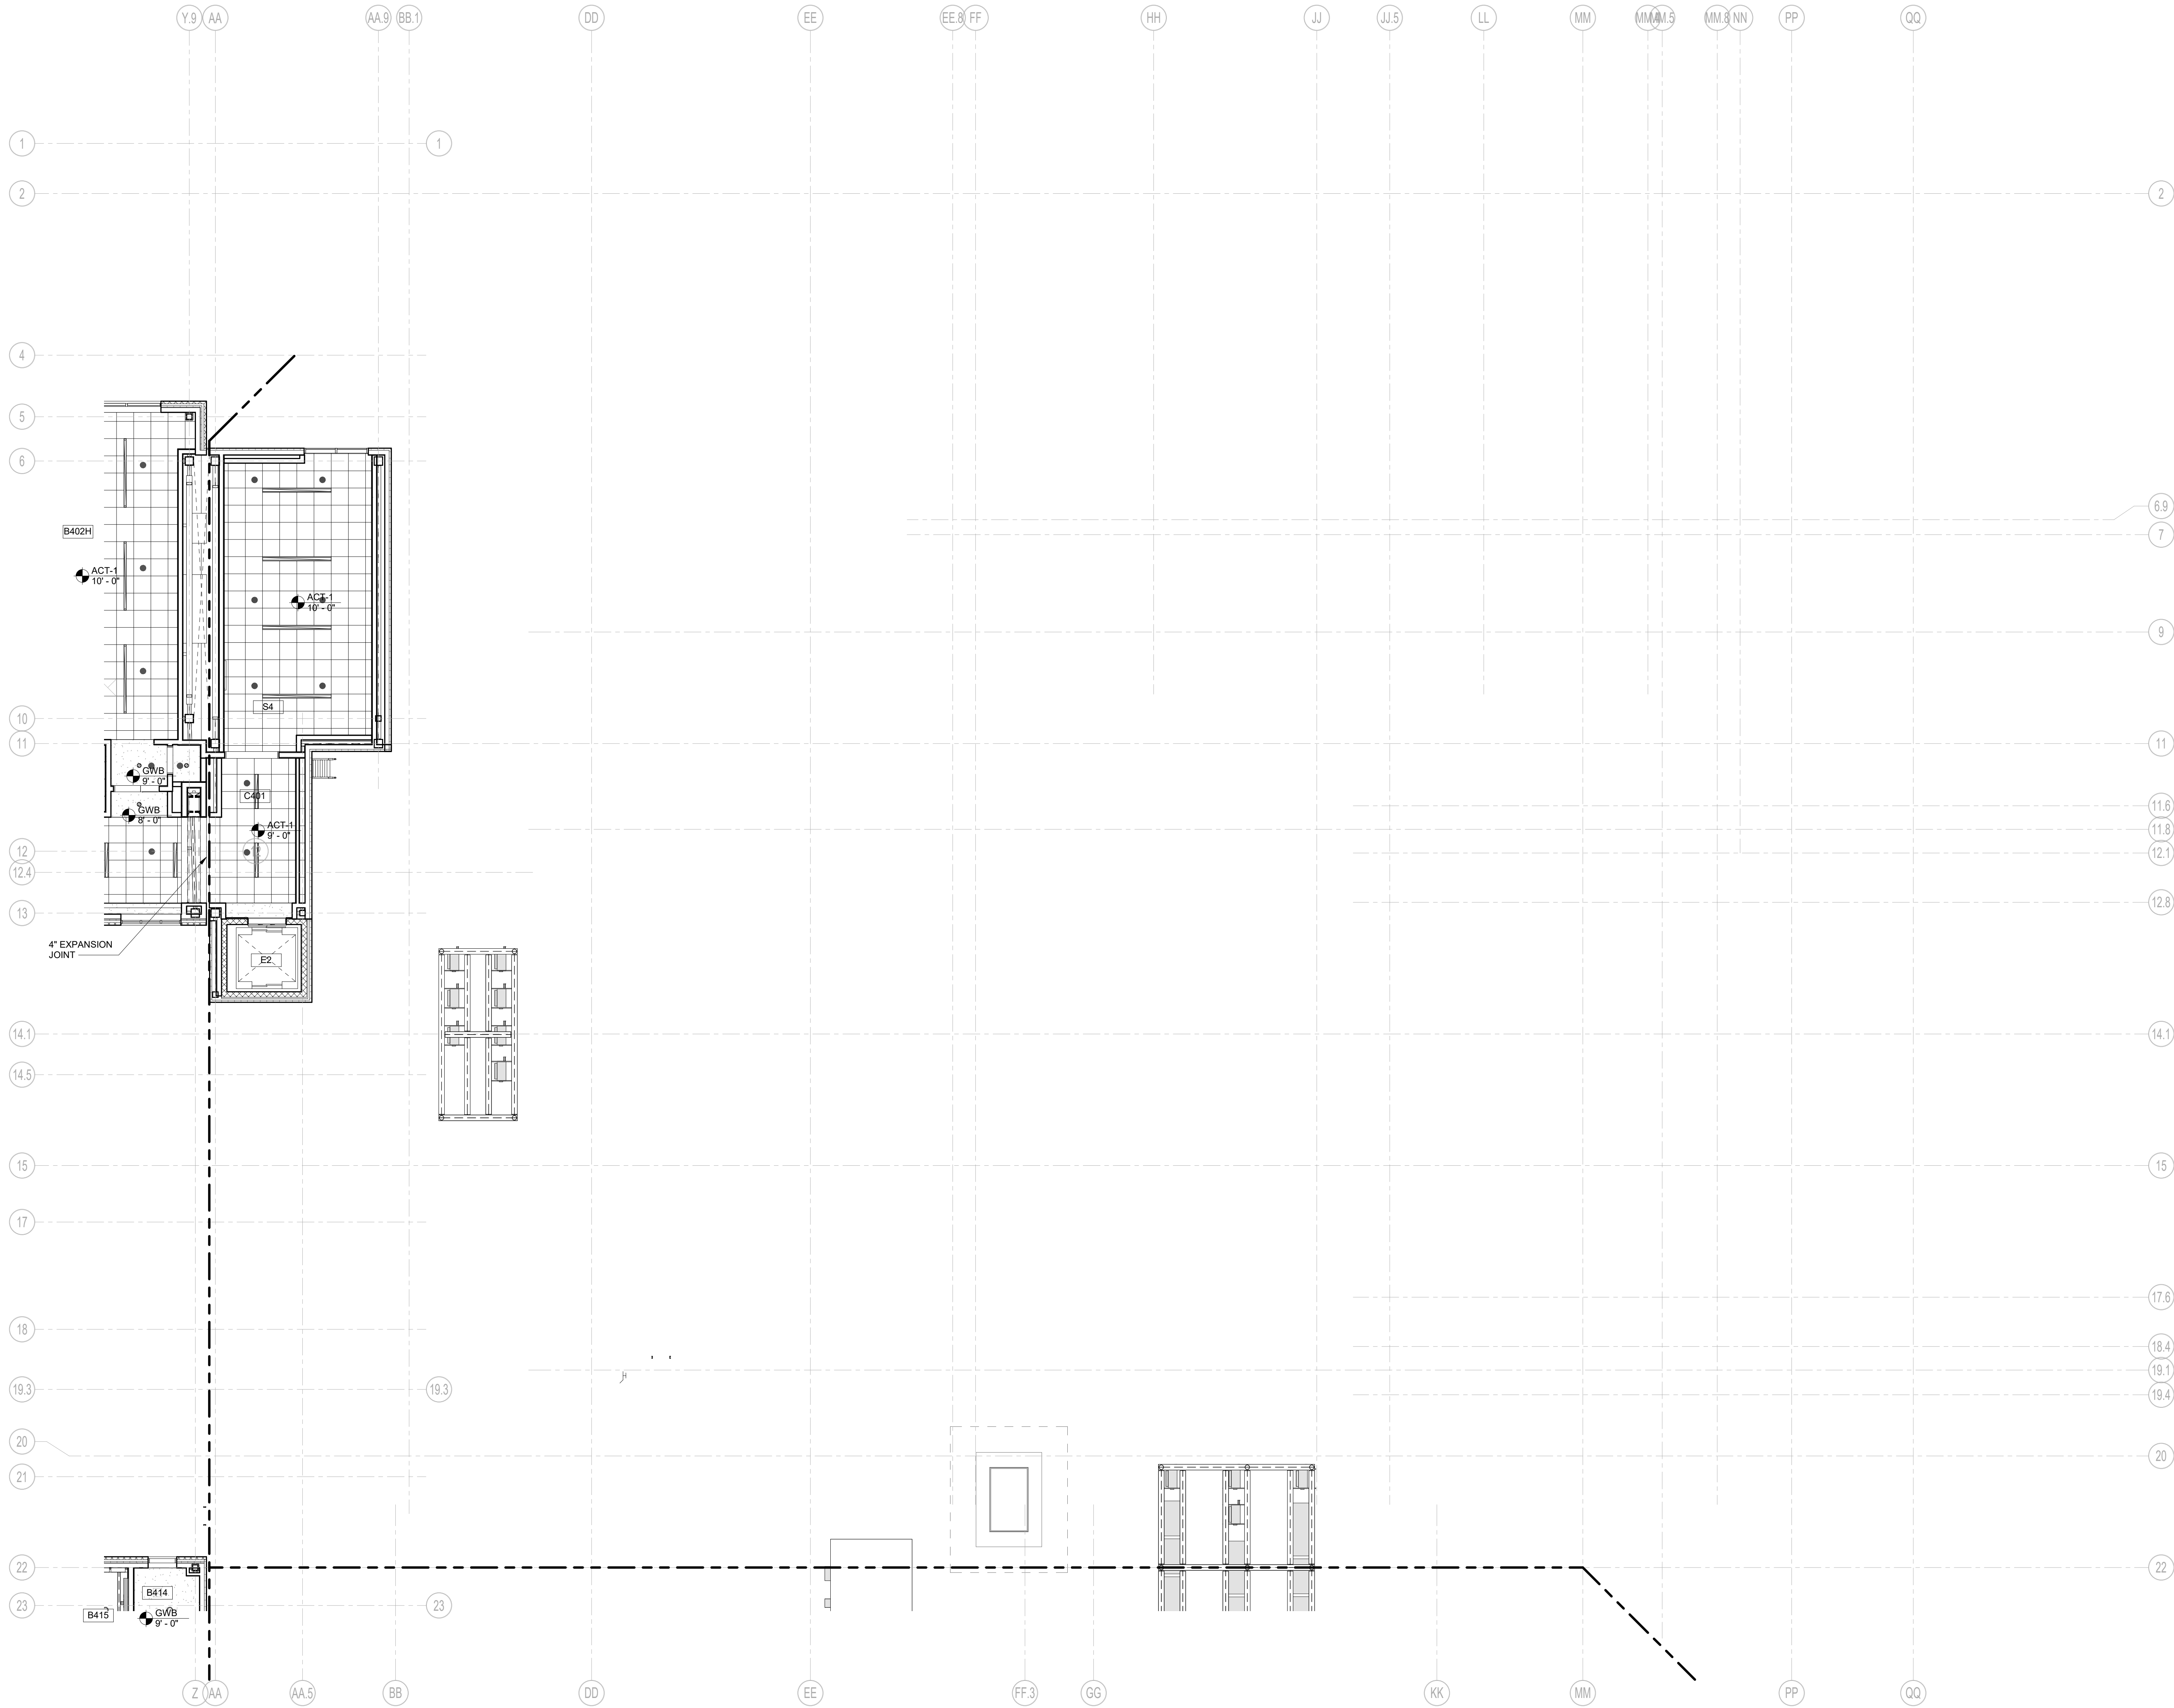



Drumme Rosane Anderson, Inc.
225 Oakland Road
Studio 205
South Windsor, CT
06074
Tel: 817.854.1700
www.drainc.com

280 Charles Street
Studio 300
Waltham, MA
02453

Planning | Architecture | Interior Design

**Northeast
Metropolitan
Regional
Vocational High
School**
100 Hemlock Road,
Wakefield, MA 01880

CEILING NOTES:
PROVIDE SEALANT, INCLUDE BACKER ROD AS REQUIRED, AT ALL CEILING AND WALL OR FASCIA INTERSECTIONS WHERE GAPS GREATER THAN 1/8" OCCUR.
CONTRACTOR TO COORDINATE LIGHT FIXTURE MOUNTING ASSEMBLY WITH CEILINGS PRIOR TO RELEASING AND ORDERING MATERIAL.

CEILING LEGEND:
▲ CEILING TYPE
#'-0" CEILING HEIGHT RELATIVE TO FINISHED FLOOR
+ CEILING TYPE
#'-0" SPOT ELEVATION RELATIVE TO MAIN FLOOR SLAB AT 100'-0"
▲ CEILING TYPE
#'-0" BOTTOM OF LIGHT FIXTURE ELEVATION RELATIVE TO FINISHED FLOOR, ONE SYMBOL PER ROOM UNLESS FIXTURE ELEVATIONS VARY

GWB GYPSUM WALL BOARD
MROWB MOISTURE RESISTANT GYPSUM WALL BOARD
EXTGWB EXTERIOR GYPSUM WALL BOARD SOFFIT - SEE RCP FOR C.J. LOCATIONS

ACT-8 ACOUSTIC CEILING TILE - SEE CEILING PLANS FOR TYPE NUMBER

LMC LINEAR METAL CEILING

PHN PHENOLIC PANEL CEILING

EAVB EXTRUDED ALUMINUM VERTICAL BLADE SYSTEM SUSPENDED FROM A.C.T. GRID ABOVE. BLADES ARE SPACED AT 8" O.C. SEE CEILING PLAN FOR A.C.T. CEILING TYPE

SOUND ISOLATOR CEILING

ACM ALUMINUM COMPOSITE MATERIAL

LIGHT FIXTURES: SEE ELECTRICAL DRAWINGS SIZES AND SHAPES MAY VARY

○ RECESSED OR COVE LIGHT


○ SUSPENDED OR PENDANT

○ CEILING OR WALL SURFACE MOUNTED


GRILLES, REGISTERS, AND DIFFUSERS: SEE MECHANICAL DRAWINGS SIZES AND SHAPES MAY VARY

○ CCTV CAMERA, SEE SECURITY

MSBA 90% CD
SUBMISSION
May 12TH, 2023

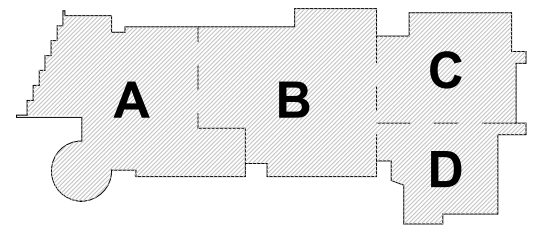


KEY PLAN

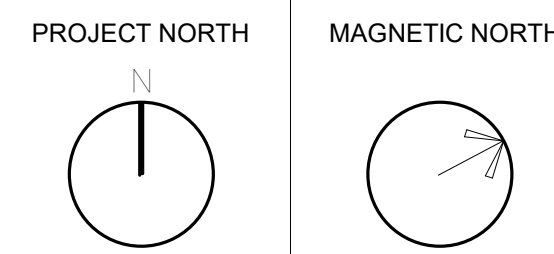


**FOURTH FLOOR
REFLECTED
CEILING PLAN -
AREA D**

Scale: 1/8" = 1'-0"
Job No.: 20202
Drawn By: DRA
Date: May 12TH, 2023
Volume 3 of 4

A8-1-4D

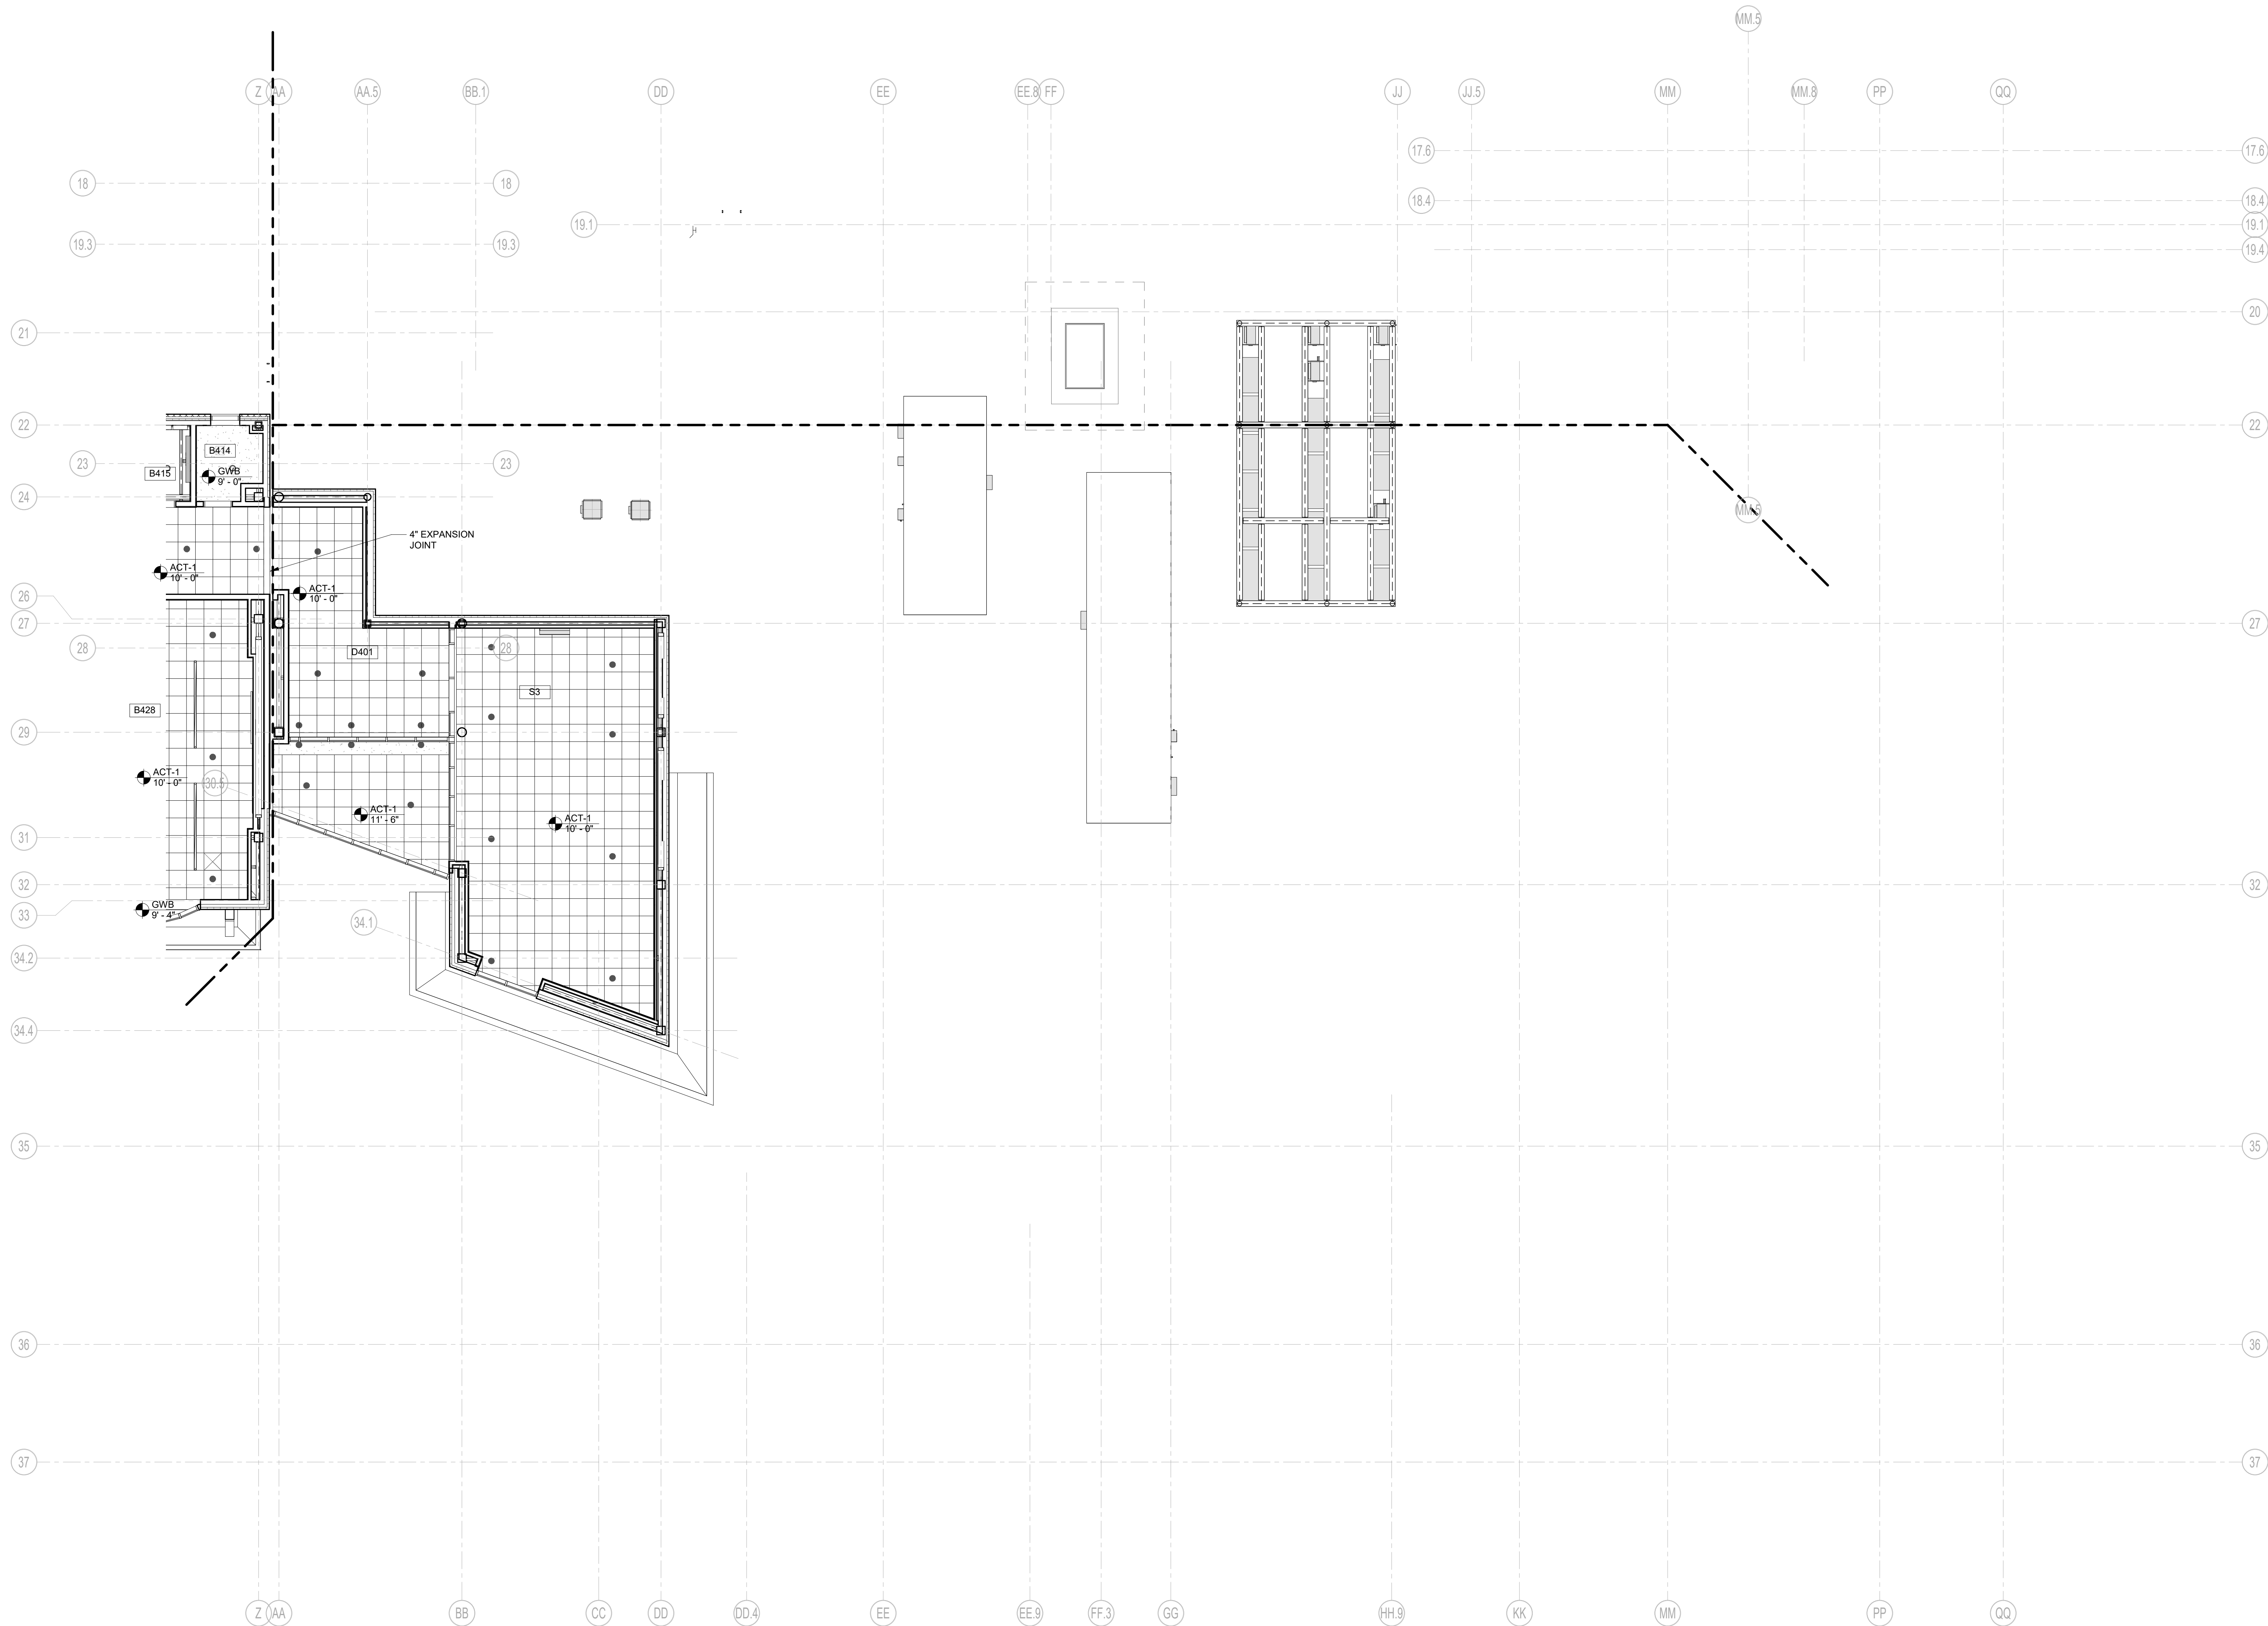

1 FOURTH FLOOR REFLECTED CEILING PLAN - AREA D
1/8" = 1'-0"

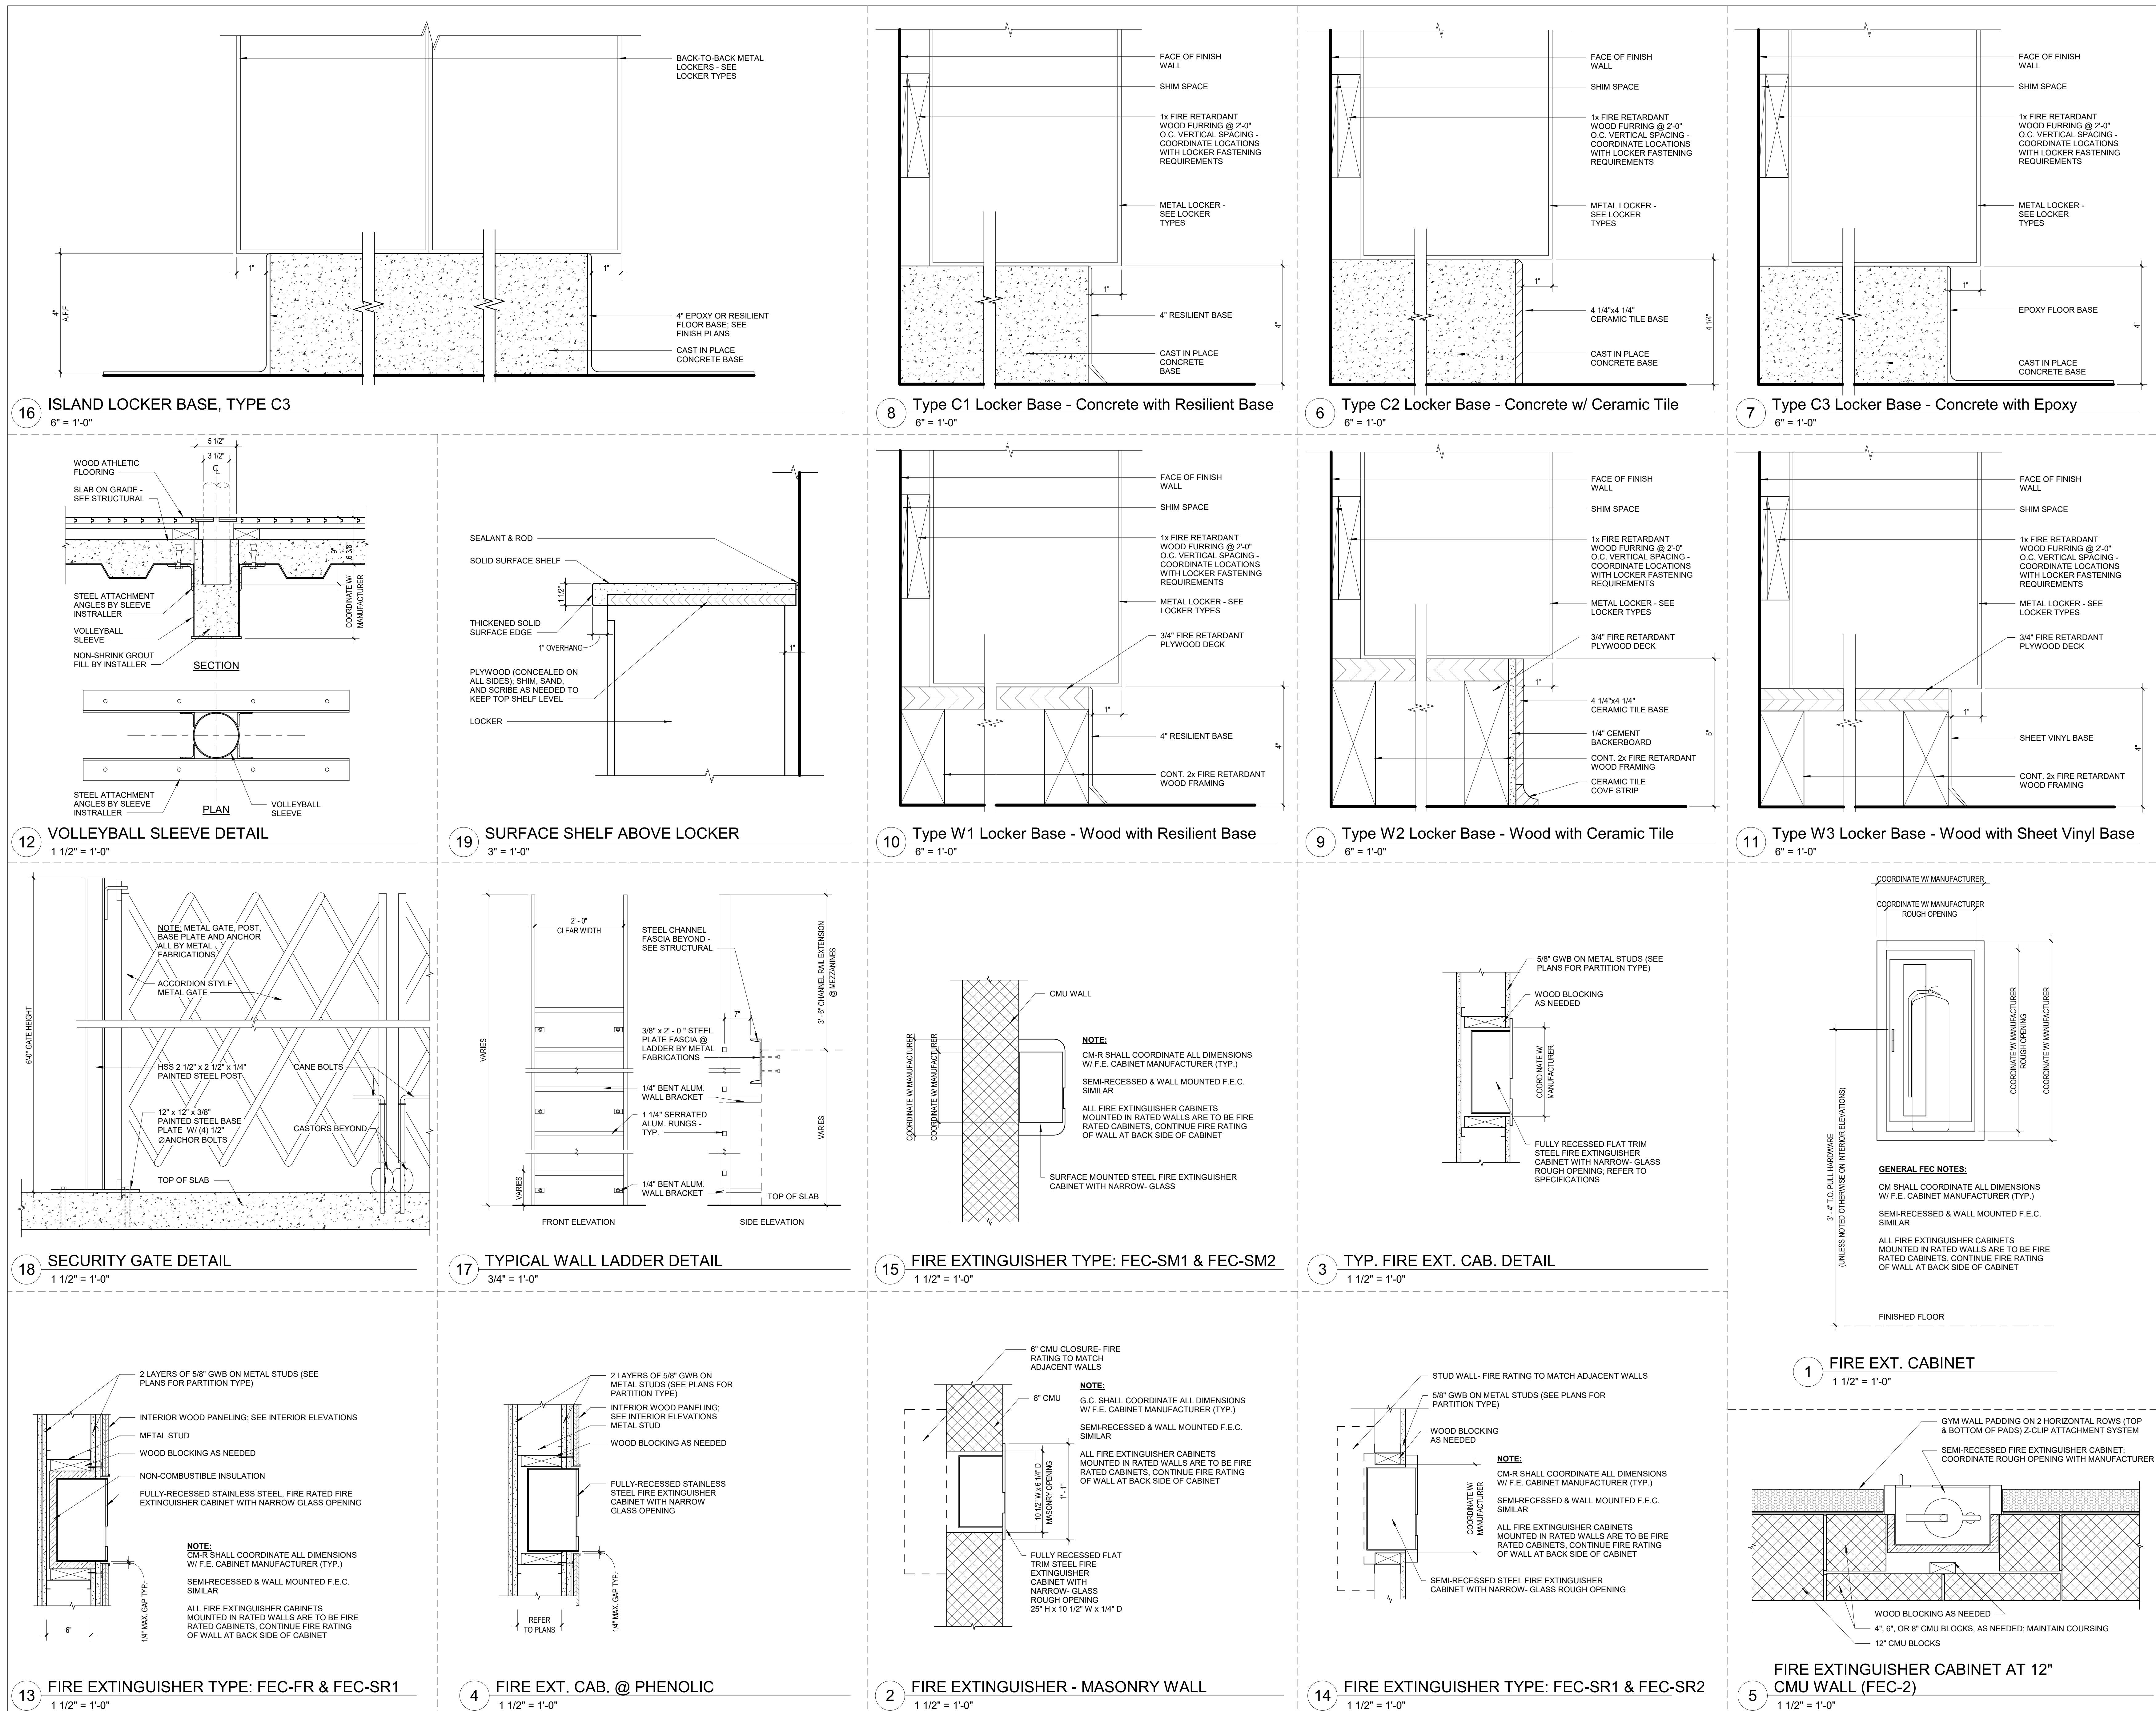


**Northeast
Metropolitan
Regional
Vocational High
School**100 Hemlock Road,
Wakefield, MA 01880

© COPYRIGHT 2023 DRUMMEYS ROSANE ANDERSON, INC.


MSBA 90% CD
SUBMISSION

May 12TH, 2023

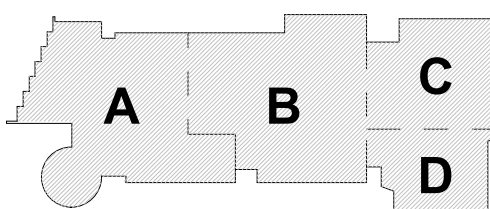


KEY PLAN

PROJECT NORTH

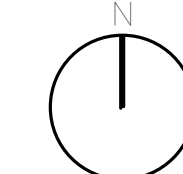

MAGNETIC NORTH

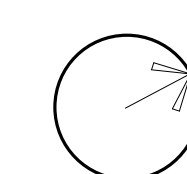**MISCELLANEOUS
DETAILS**


Scale: As indicated

Job No.: 20202


Drawn By: DRA

Date: May 12TH, 2023


Volume 3 of 4

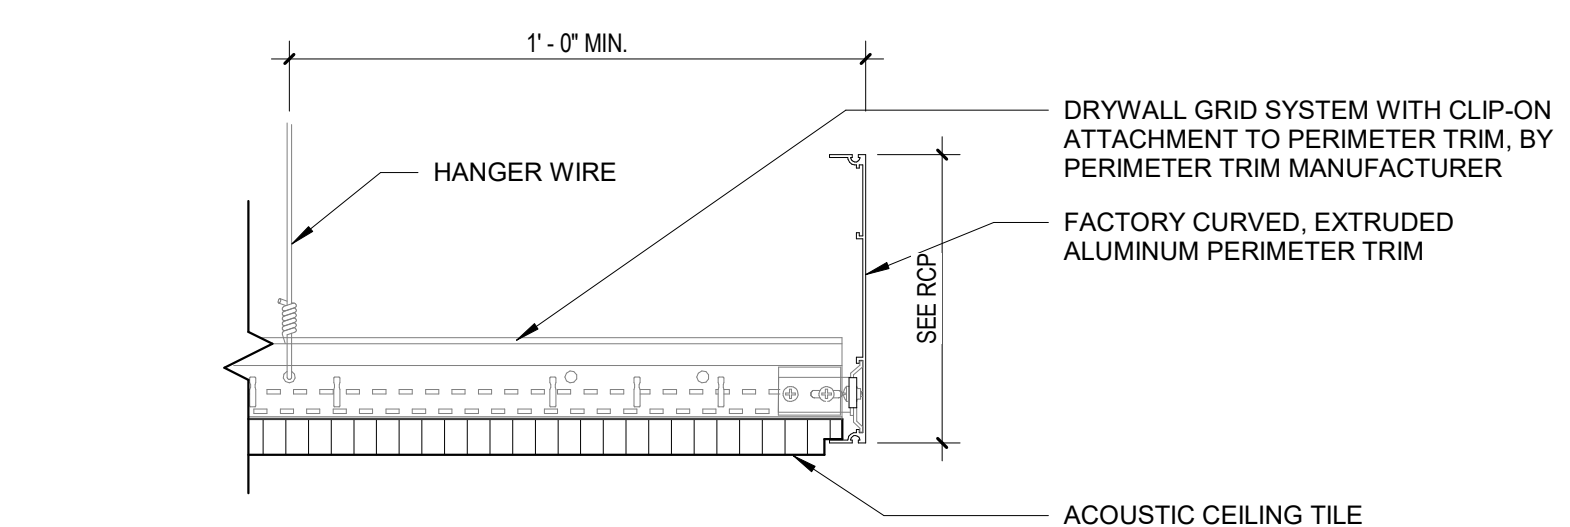A9-1-2**5 PERIMETER TRIM FOR ACT CEILING**


3" = 1'-0"

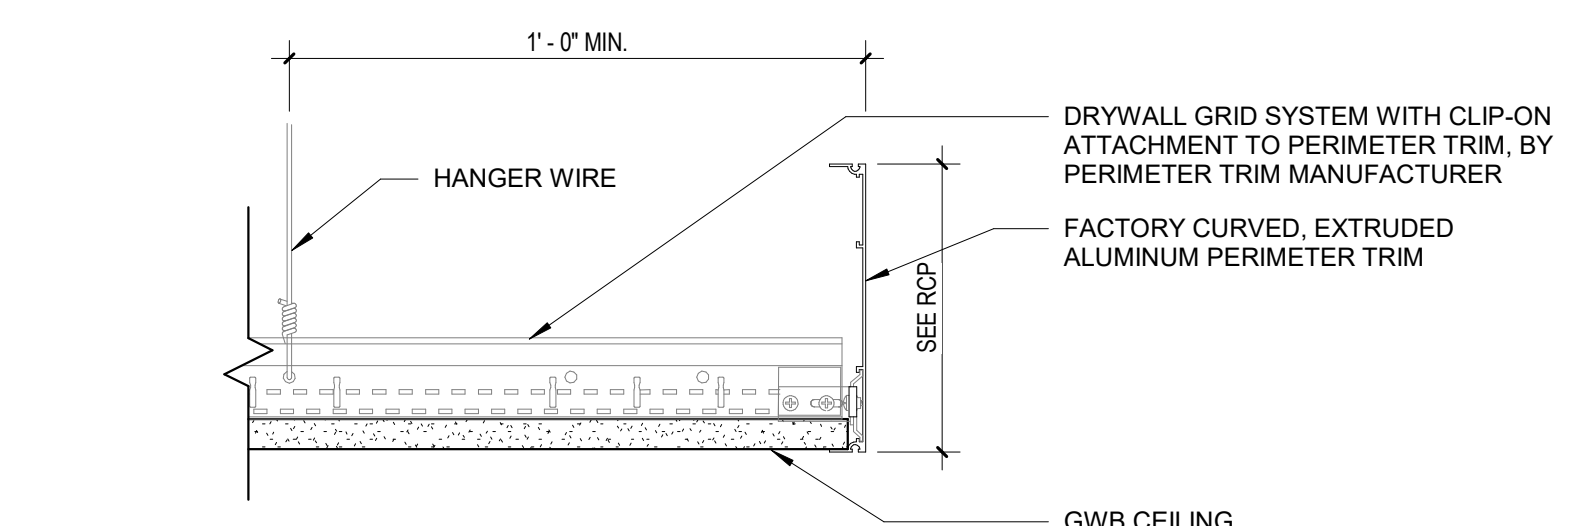**4 PERIMETER TRIM FOR GWB CEILING**


3" = 1'-0"

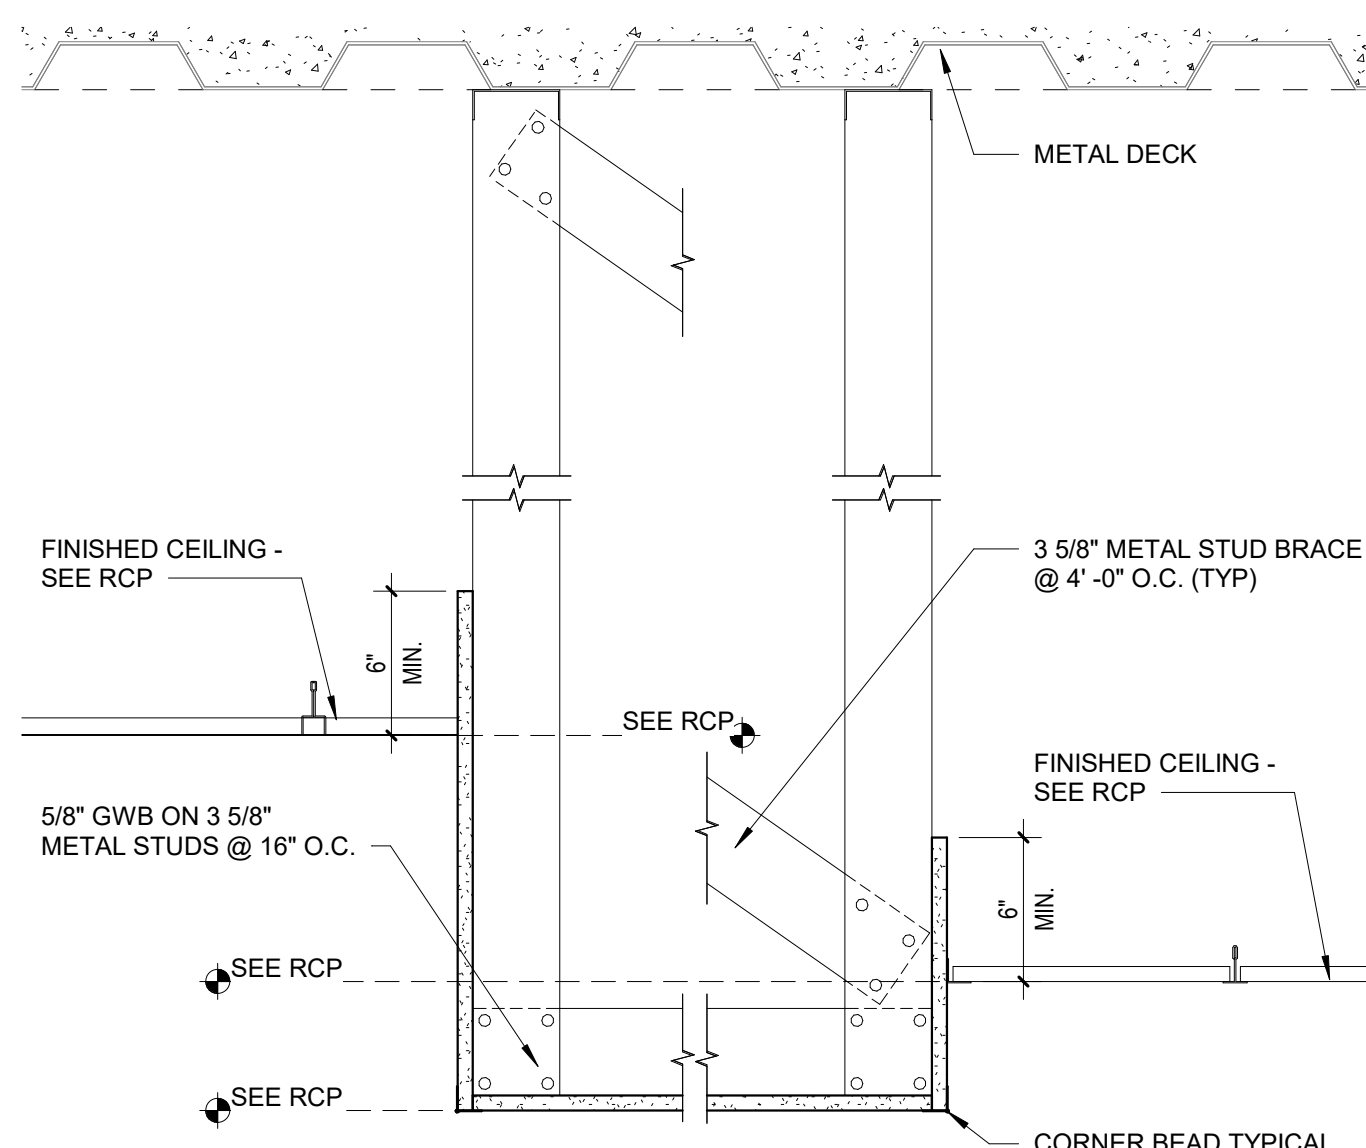**3 TYPICAL BULKHEAD DETAIL**

1 1/2" = 1'-0"

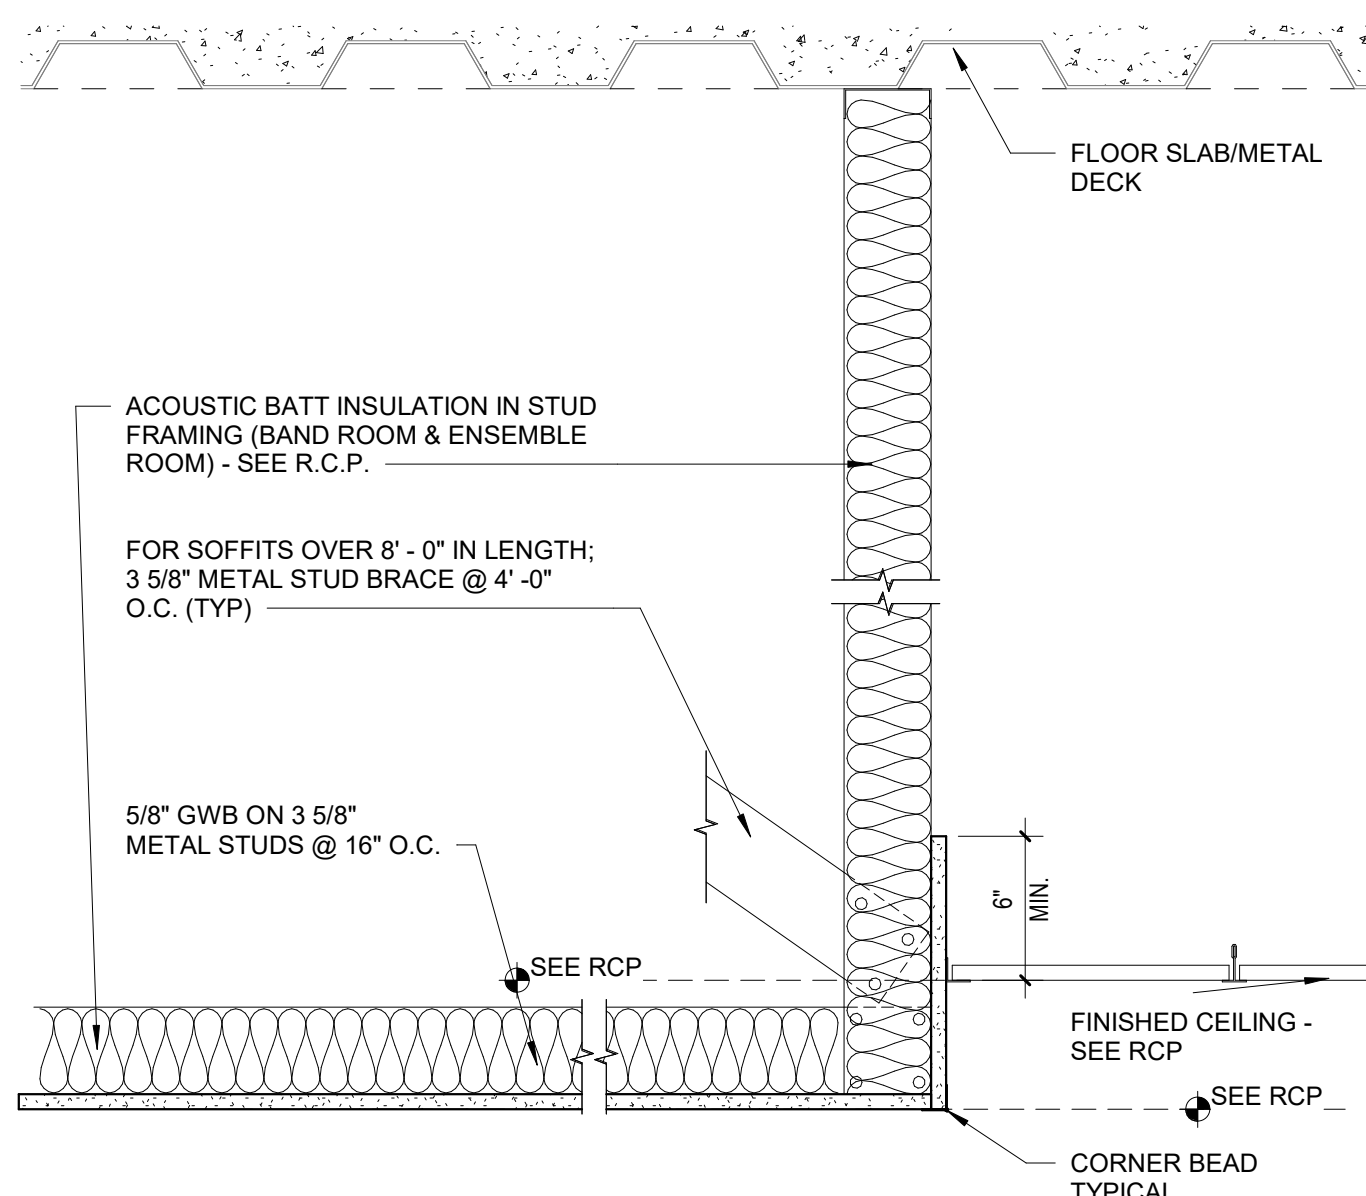**2 TYPICAL SOFFIT DETAIL**

1 1/2" = 1'-0"

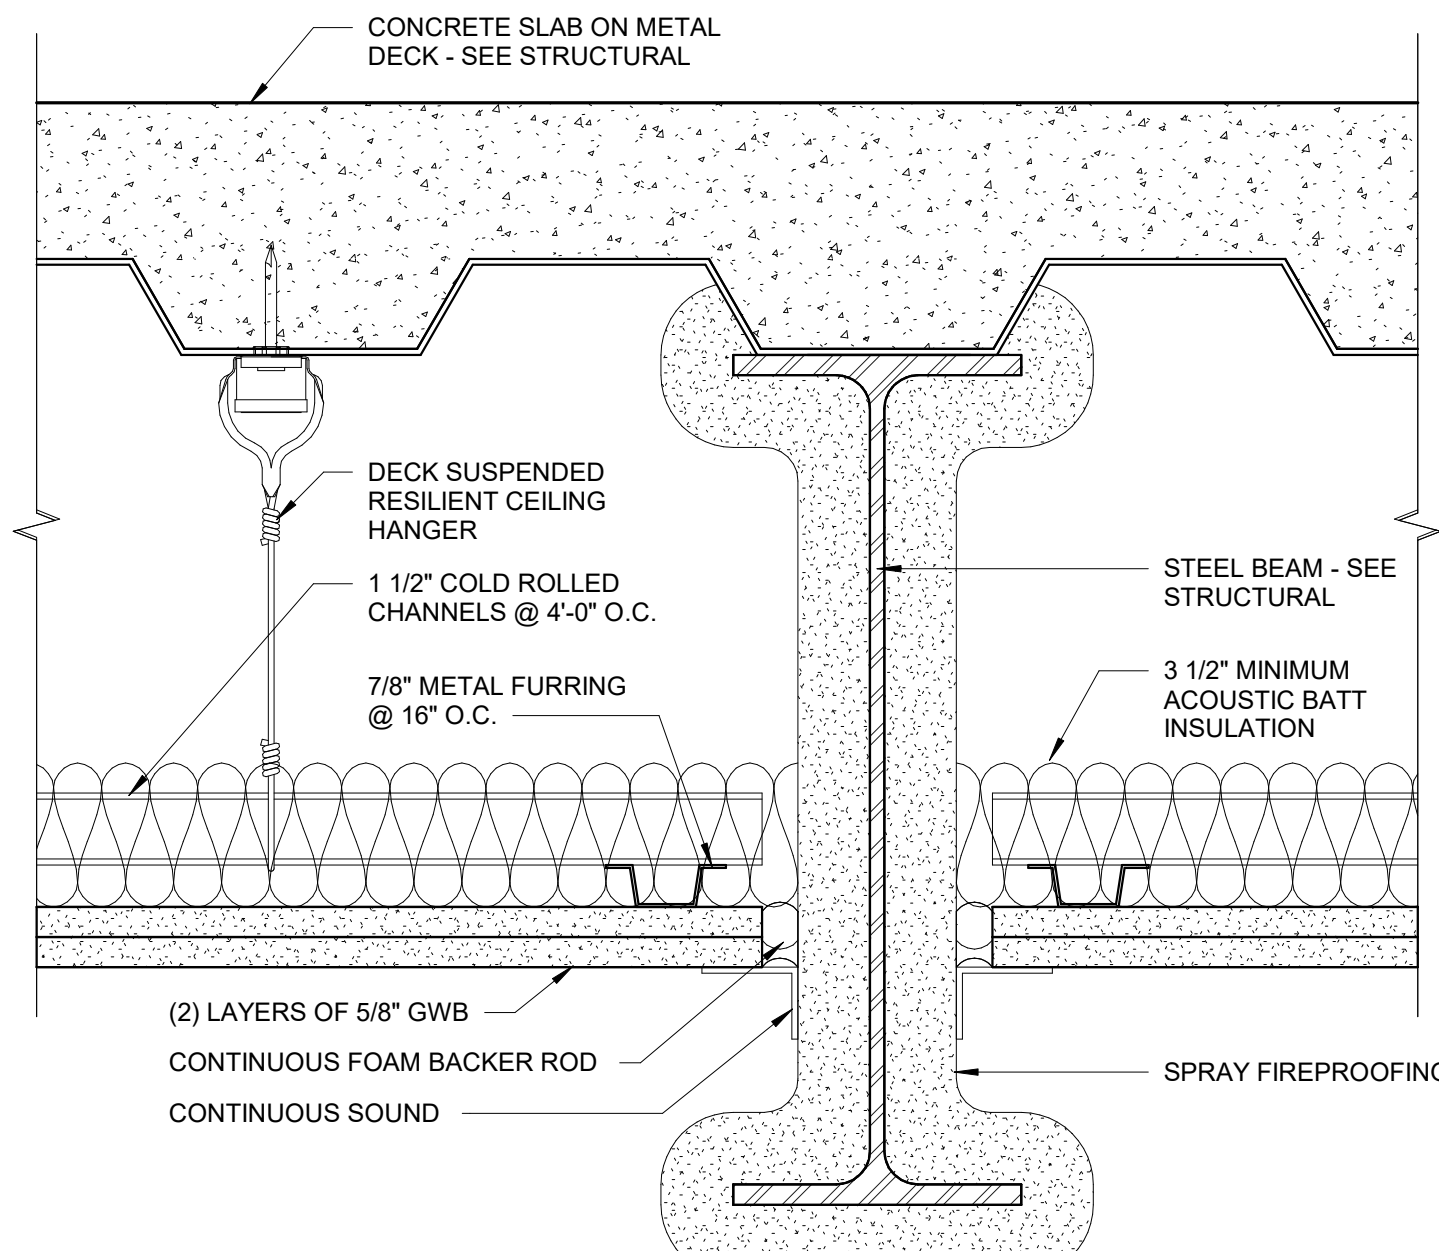**1 SOUND ISOLATOR CEILING DETAIL**

3" = 1'-0"


**Northeast
Metropolitan
Regional
Vocational High
School**100 Hemlock Road,
Wakefield, MA 01880**FLOOR PLAN GENERAL NOTES:**

1. T.O. SLAB @ FIRST FLOOR DATUM ELEVATION OF 100'-0" CORRESPONDS TO 163.50' MEAN SEA LEVEL, AS SHOWN ON SITE AND CIVIL DRAWINGS. ALL OTHER ELEVATION DATUM SHOWN IN THE ARCHITECTURAL SET IS RELATIVE TO 100'-0".
2. ALL MASONRY PARTITIONS SHALL BE 8" CMU (8.0 WALL TYPE) UNLESS OTHERWISE NOTED ON THE FLOOR PLANS.
3. ALL GWS INTERIOR PARTITIONS PROVIDE G6.0 WALL TYPE UNLESS OTHERWISE NOTED ON THE FLOOR PLANS.
4. FURNISH AND INSTALL MASONRY UNITS BY MASON (TRADE-BID CONTRACTOR) AT ALL MASONRY OPENINGS UNLESS INDICATED OTHERWISE. REFER TO PLANS, ELEVATIONS, SECTIONS, DOOR SCHEDULES AND MECHANICAL (HVAC) DRAWINGS FOR INFORMATION. REFER TO MASONRY UNITS SCHEDULE ON STRUCTURAL DRAWINGS FOR DETAILS AND INFORMATION.
5. FURNISH AND INSTALL SEISMIC RESTRAINTS BY METAL FABRICATORS (TRADE-BID CONTRACTOR) AT ALL MASONRY PARTITIONS. REFER TO DETAILS ON STRUCTURAL DRAWINGS.
6. UNLESS NOTED OTHERWISE, PROVIDE PARTITION CONSTRUCTION ABOVE ALL OPENINGS TO MATCH PARTITION TYPE CONSTRUCTION ADJACENT TO OPENING.
7. REFER TO STRUCTURAL DRAWINGS FOR ALL CMU REINFORCING REQUIREMENTS.
8. PROVIDE 1" RADIUS BULL NOSE CMU TO THE UNDERSIDE OF THE CEILING AT ALL EXPOSED INTERIOR CORNER CONDITIONS, UNLESS NOTED OTHERWISE.
9. FOR CONTROL JOINT LOCATIONS AT INTERIOR MASONRY WALLS REFER TO SPECIFICATIONS. SUBMIT PROPOSED CONTROL JOINT LAYOUT TO THE ARCHITECT FOR APPROVAL PRIOR TO INSTALLATION.
10. FOR CONTROL JOINT LOCATION AT GWS PARTITIONS, SOFFITS AND CEILINGS REFER TO SPECIFICATIONS, AND/OR INTERIOR ELEVATIONS AND/OR REFLECTIVE CEILING PLANS. SUBMIT PROPOSED CONTROL JOINT LAYOUT TO THE ARCHITECT FOR APPROVAL PRIOR TO INSTALLATION.
11. REFER TO CODE ANALYSIS CD 1-1, CD 1-2 FOR FIRE RATING REQUIREMENTS OF THE BUILDING COMPONENTS.
12. REFER TO STRUCTURAL DRAWINGS FOR NOTES/DESCRIPTIONS OF THE SPRAY APPLIED FIREPROOFING EXTENTS AND INTUMESCENT MASTIC FIREPROOFING SCOPE REQUIRED AT THE STRUCTURAL STEEL COMPONENTS. SEE INTERIOR ELEVATIONS AND SECTIONS FOR ADDITIONAL INFORMATION.
13. SEE FOODSERVICE AND EQUIPMENT DRAWINGS FOR ADDITIONAL INFORMATION.
14. PROVIDE 20 GAUGE METAL STRAPPING BEHIND GWS (CONCEALED FROM VIEW) AS REQUIRED FOR MOUNTING OF THE MARKERBOARDS, TACKBOARDS, ACoustICAL PANELS, AND MARKER WALLS OCCURRING ON METAL STUD WALLS.
15. PROVIDE 3/4" PLYWOOD BLOCKING (SIZES SHALL BE COORDINATED WITH TECHNOLOGY EQUIPMENT REQUIREMENTS) BEHIND GWS (CONCEALED FROM VIEW) AS REQUIRED FOR MOUNTING OF THE WALL MOUNTED PROJECTORS, INTERACTIVE FLAT PANELS, DISPLAYS, AND TV MONITORS OCCURRING ON METAL STUD WALLS.
16. PROVIDE WOOD BLOCKING BEHIND GWS (CONCEALED FROM VIEW) AS REQUIRED FOR MOUNTING OF HANDRAILS, TOILET ACCESSORIES AND TOILET SHOWER PARTITIONS, AND DIVIDER CURTAIN TRACKS OCCURRING ON METAL STUD WALLS AND CEILINGS.
17. ALL DIMENSIONS AT METAL STUD PARTITIONS ARE TO THE FACE OF THE STUD UNLESS NOTED AS "CLEAR".
18. AT WALL LOCATIONS WHERE PARTITIONS WITH MULTIPLE LAYERS OF 5/8" GWS TRANSITION TO THE PARTITION WITH SINGLE LAYER OF 5/8" GWS, ALIGN THE FACES OF THE FINISH WALL SURFACES. STUD FRAMING LOCATIONS SHALL BE ADJUSTED ACCORDINGLY. REFER TO THE PLAN DRAWINGS FOR PARTITION TYPES DESIGNATIONS.

NOTE: A. AT METAL STUD PARTITIONS WITHIN THE SPACE PROVIDED ABUSE RESISTANT GYPSUM BOARD (ARGB) TO 8'-0" A.F. REFER TO PARTITION TYPES FOR WALL CONSTRUCTION REQUIREMENTS.


**MSBA 90% CD
SUBMISSION**

May 12TH, 2023

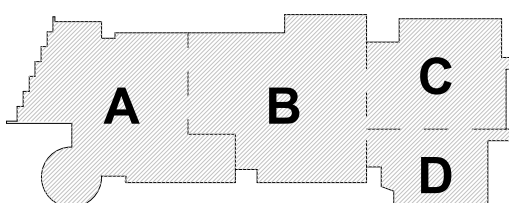

KEY PLAN

PROJECT NORTH MAGNETIC NORTH

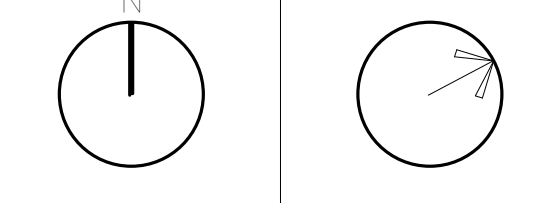**TOILET AND
CONCESSION
BUILDING PLANS
& ELEVATIONS**


Scale: As indicated

Job No.: 20202


Drawn By: DRA

Date: May 12TH, 2023


Volume 3 of 4

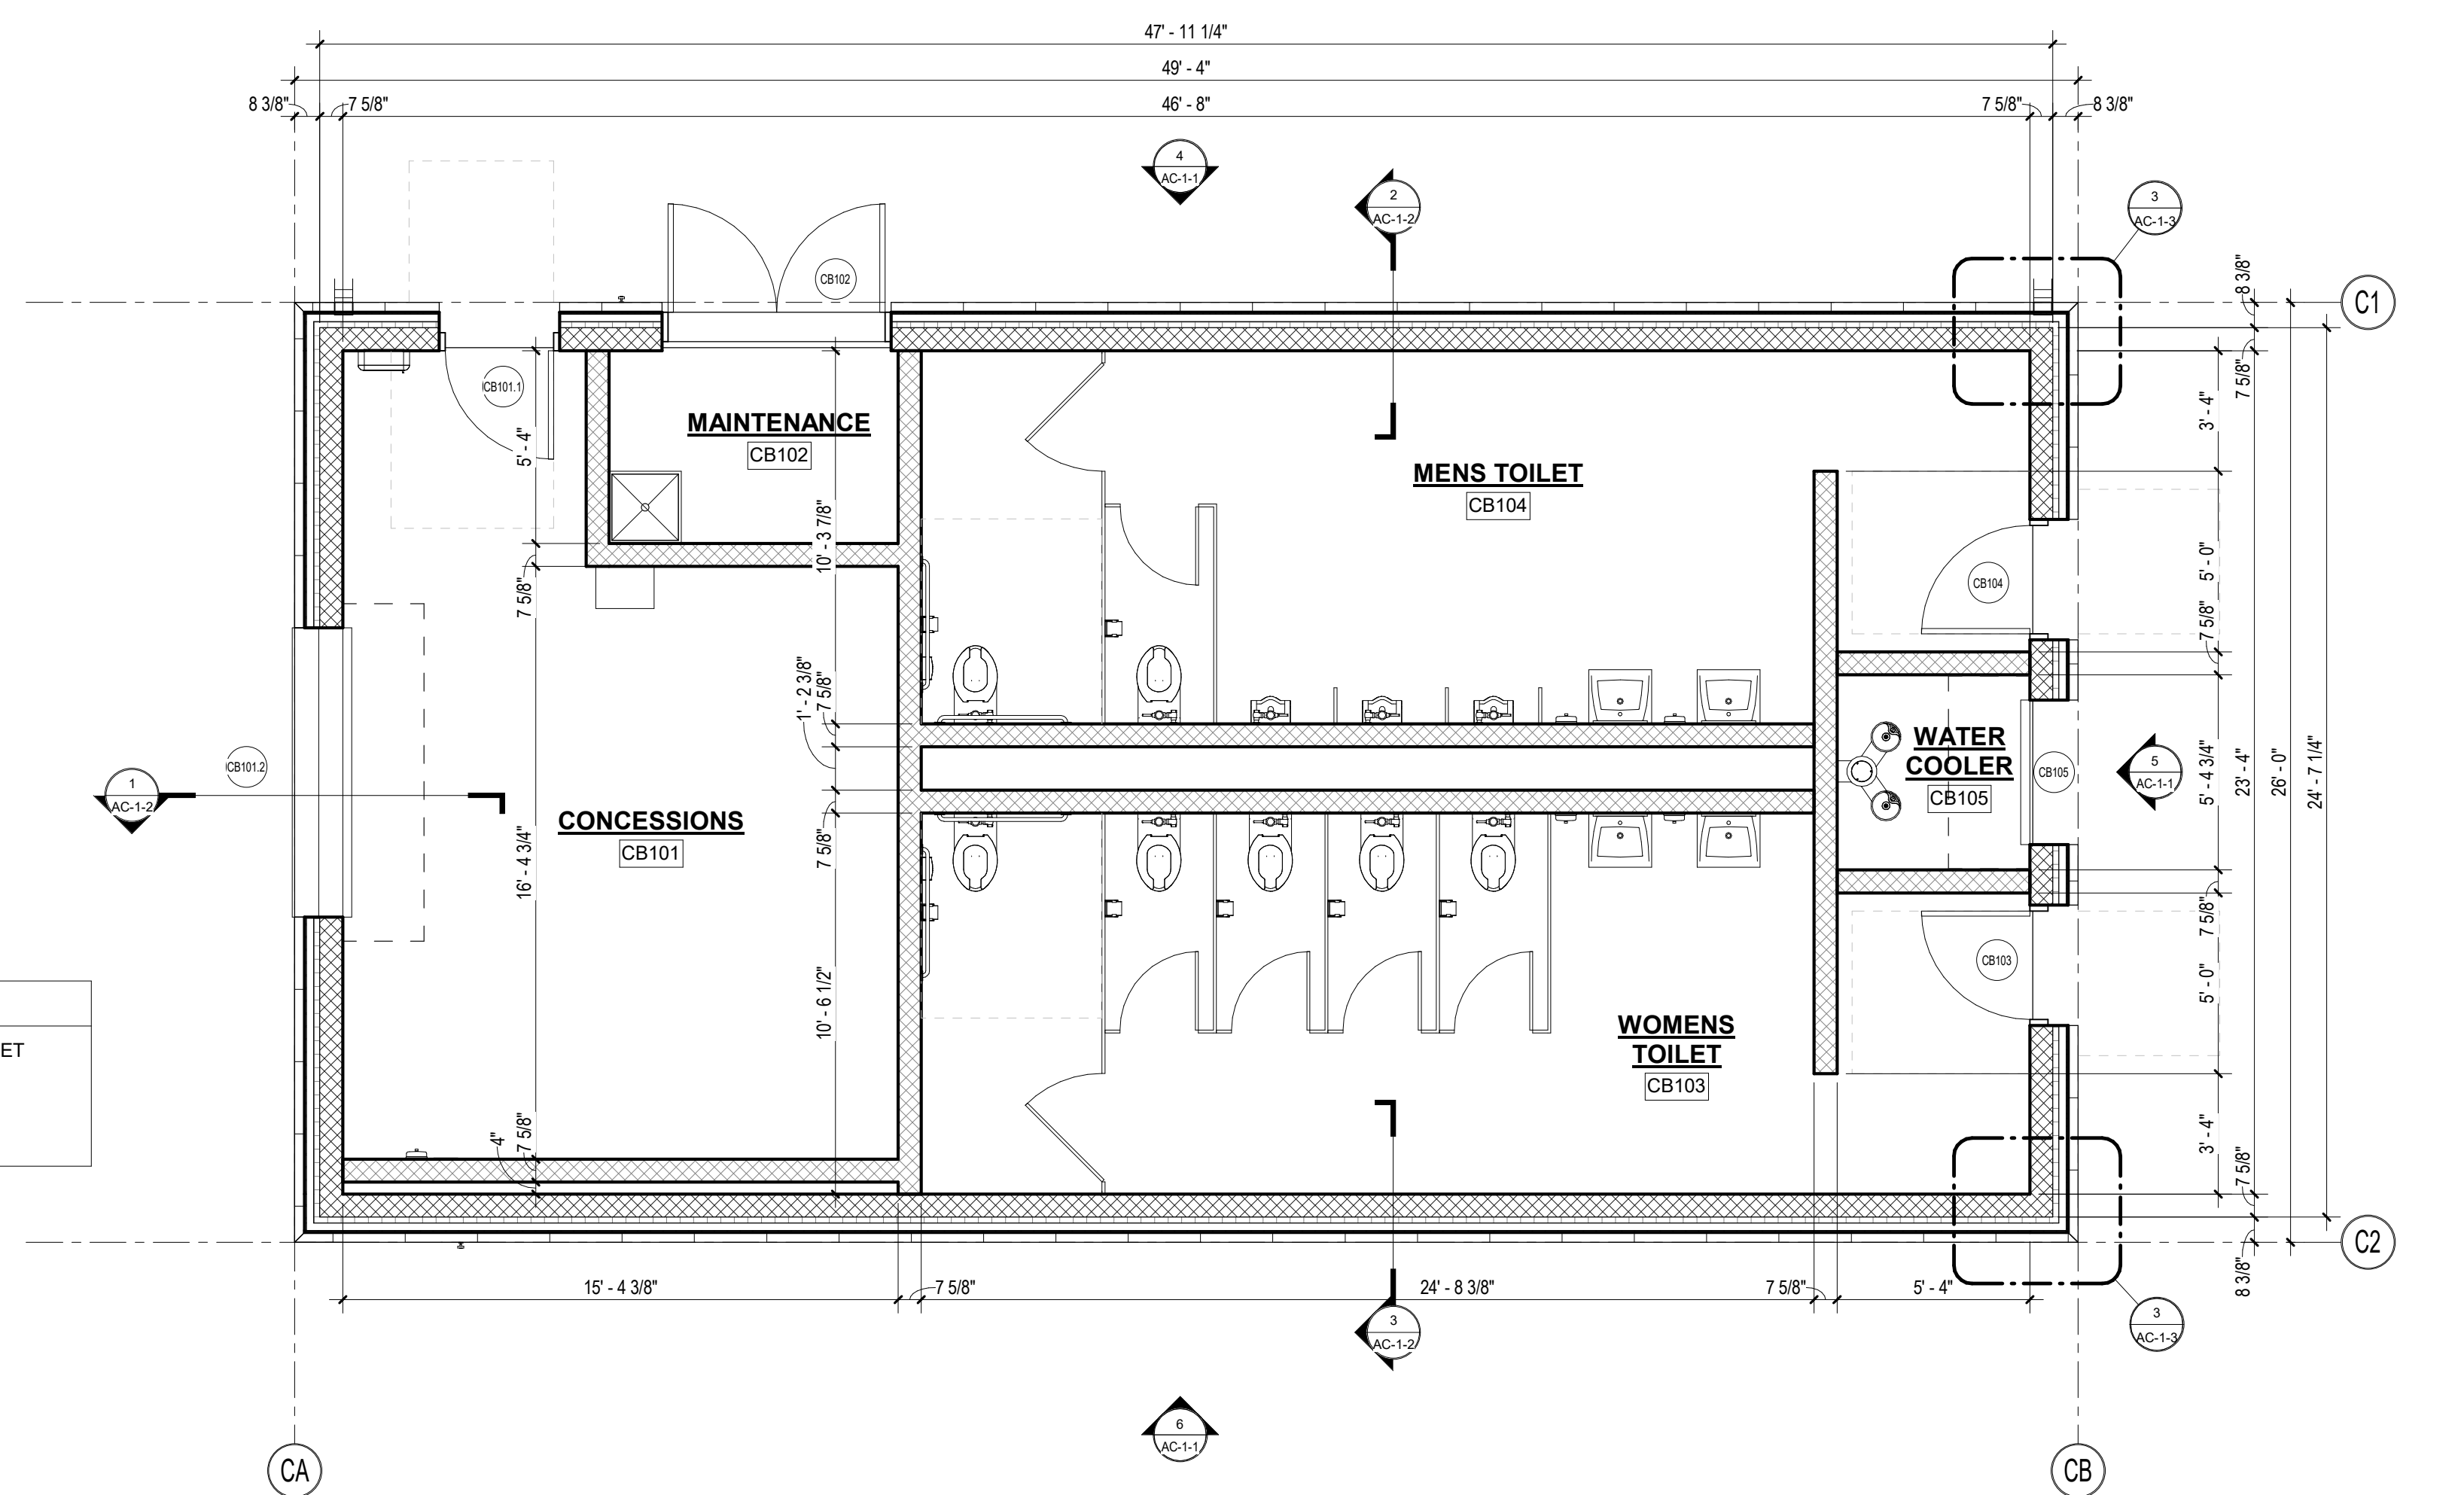AC-1-1**1 CONCESSION BUILDING FLOOR PLAN**


1/4" = 1'-0"

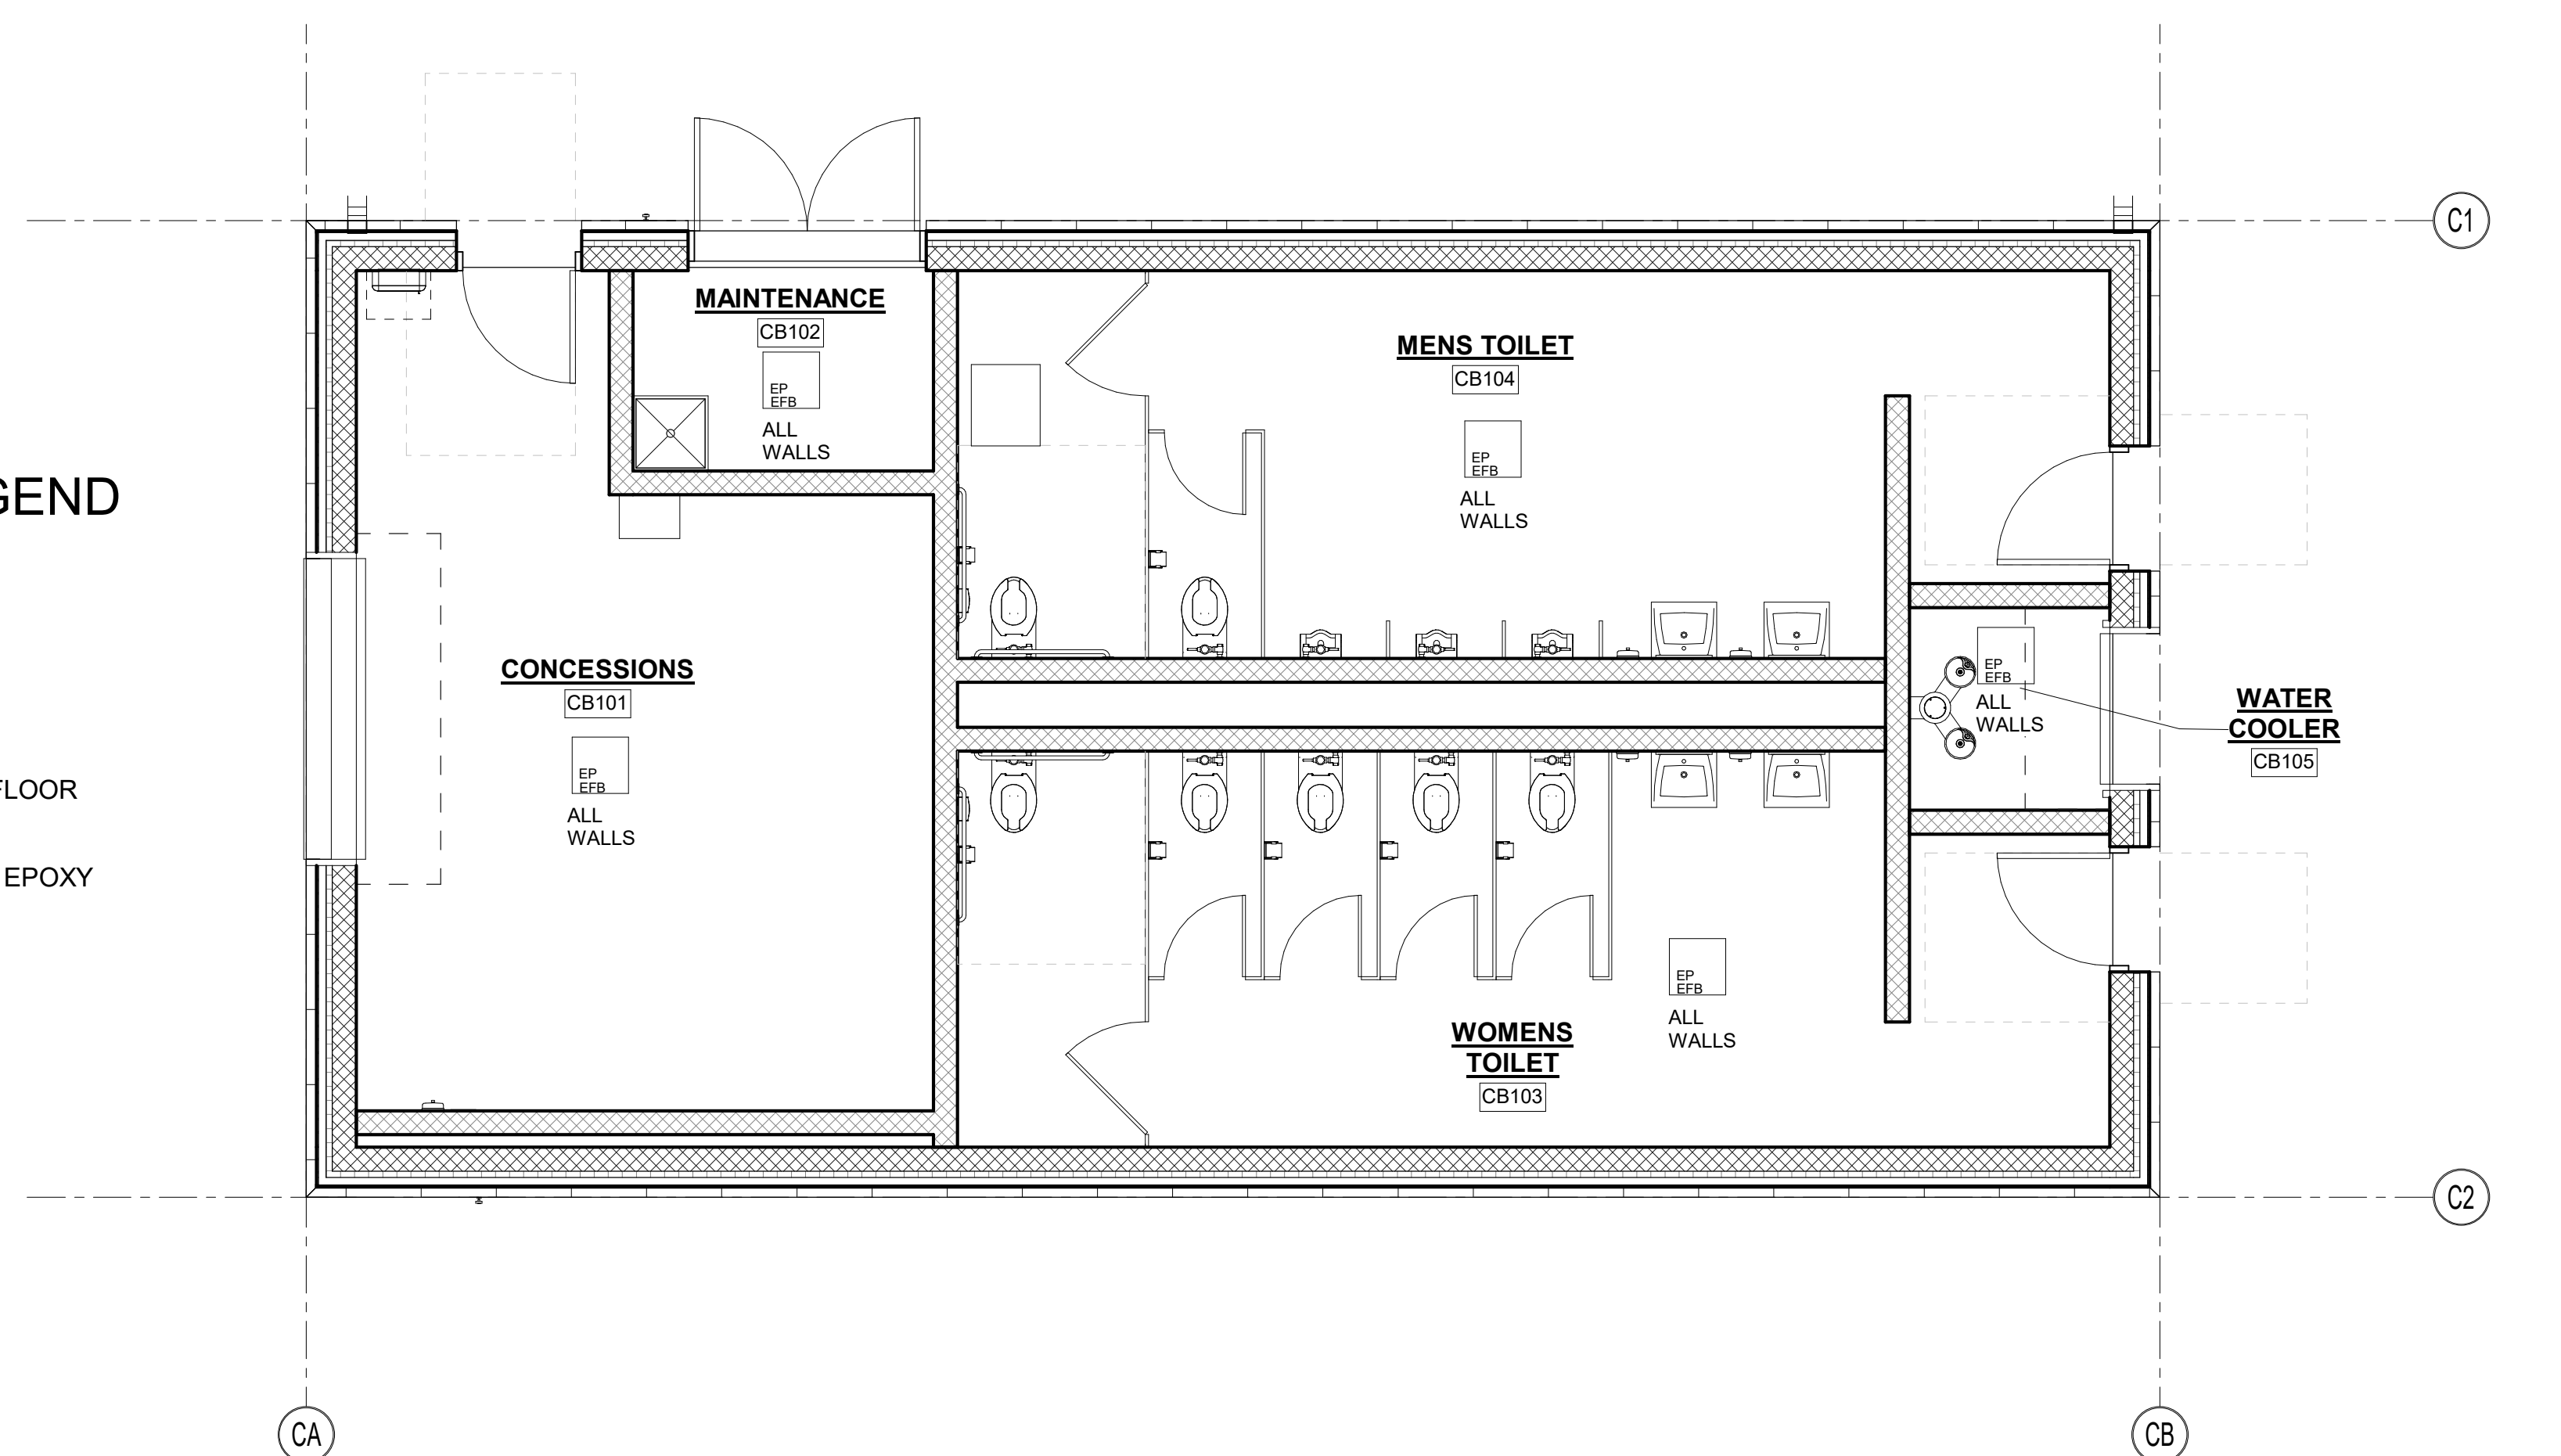**2 CONCESSION BUILDING WALL FINISHES PLAN**


1/4" = 1'-0"

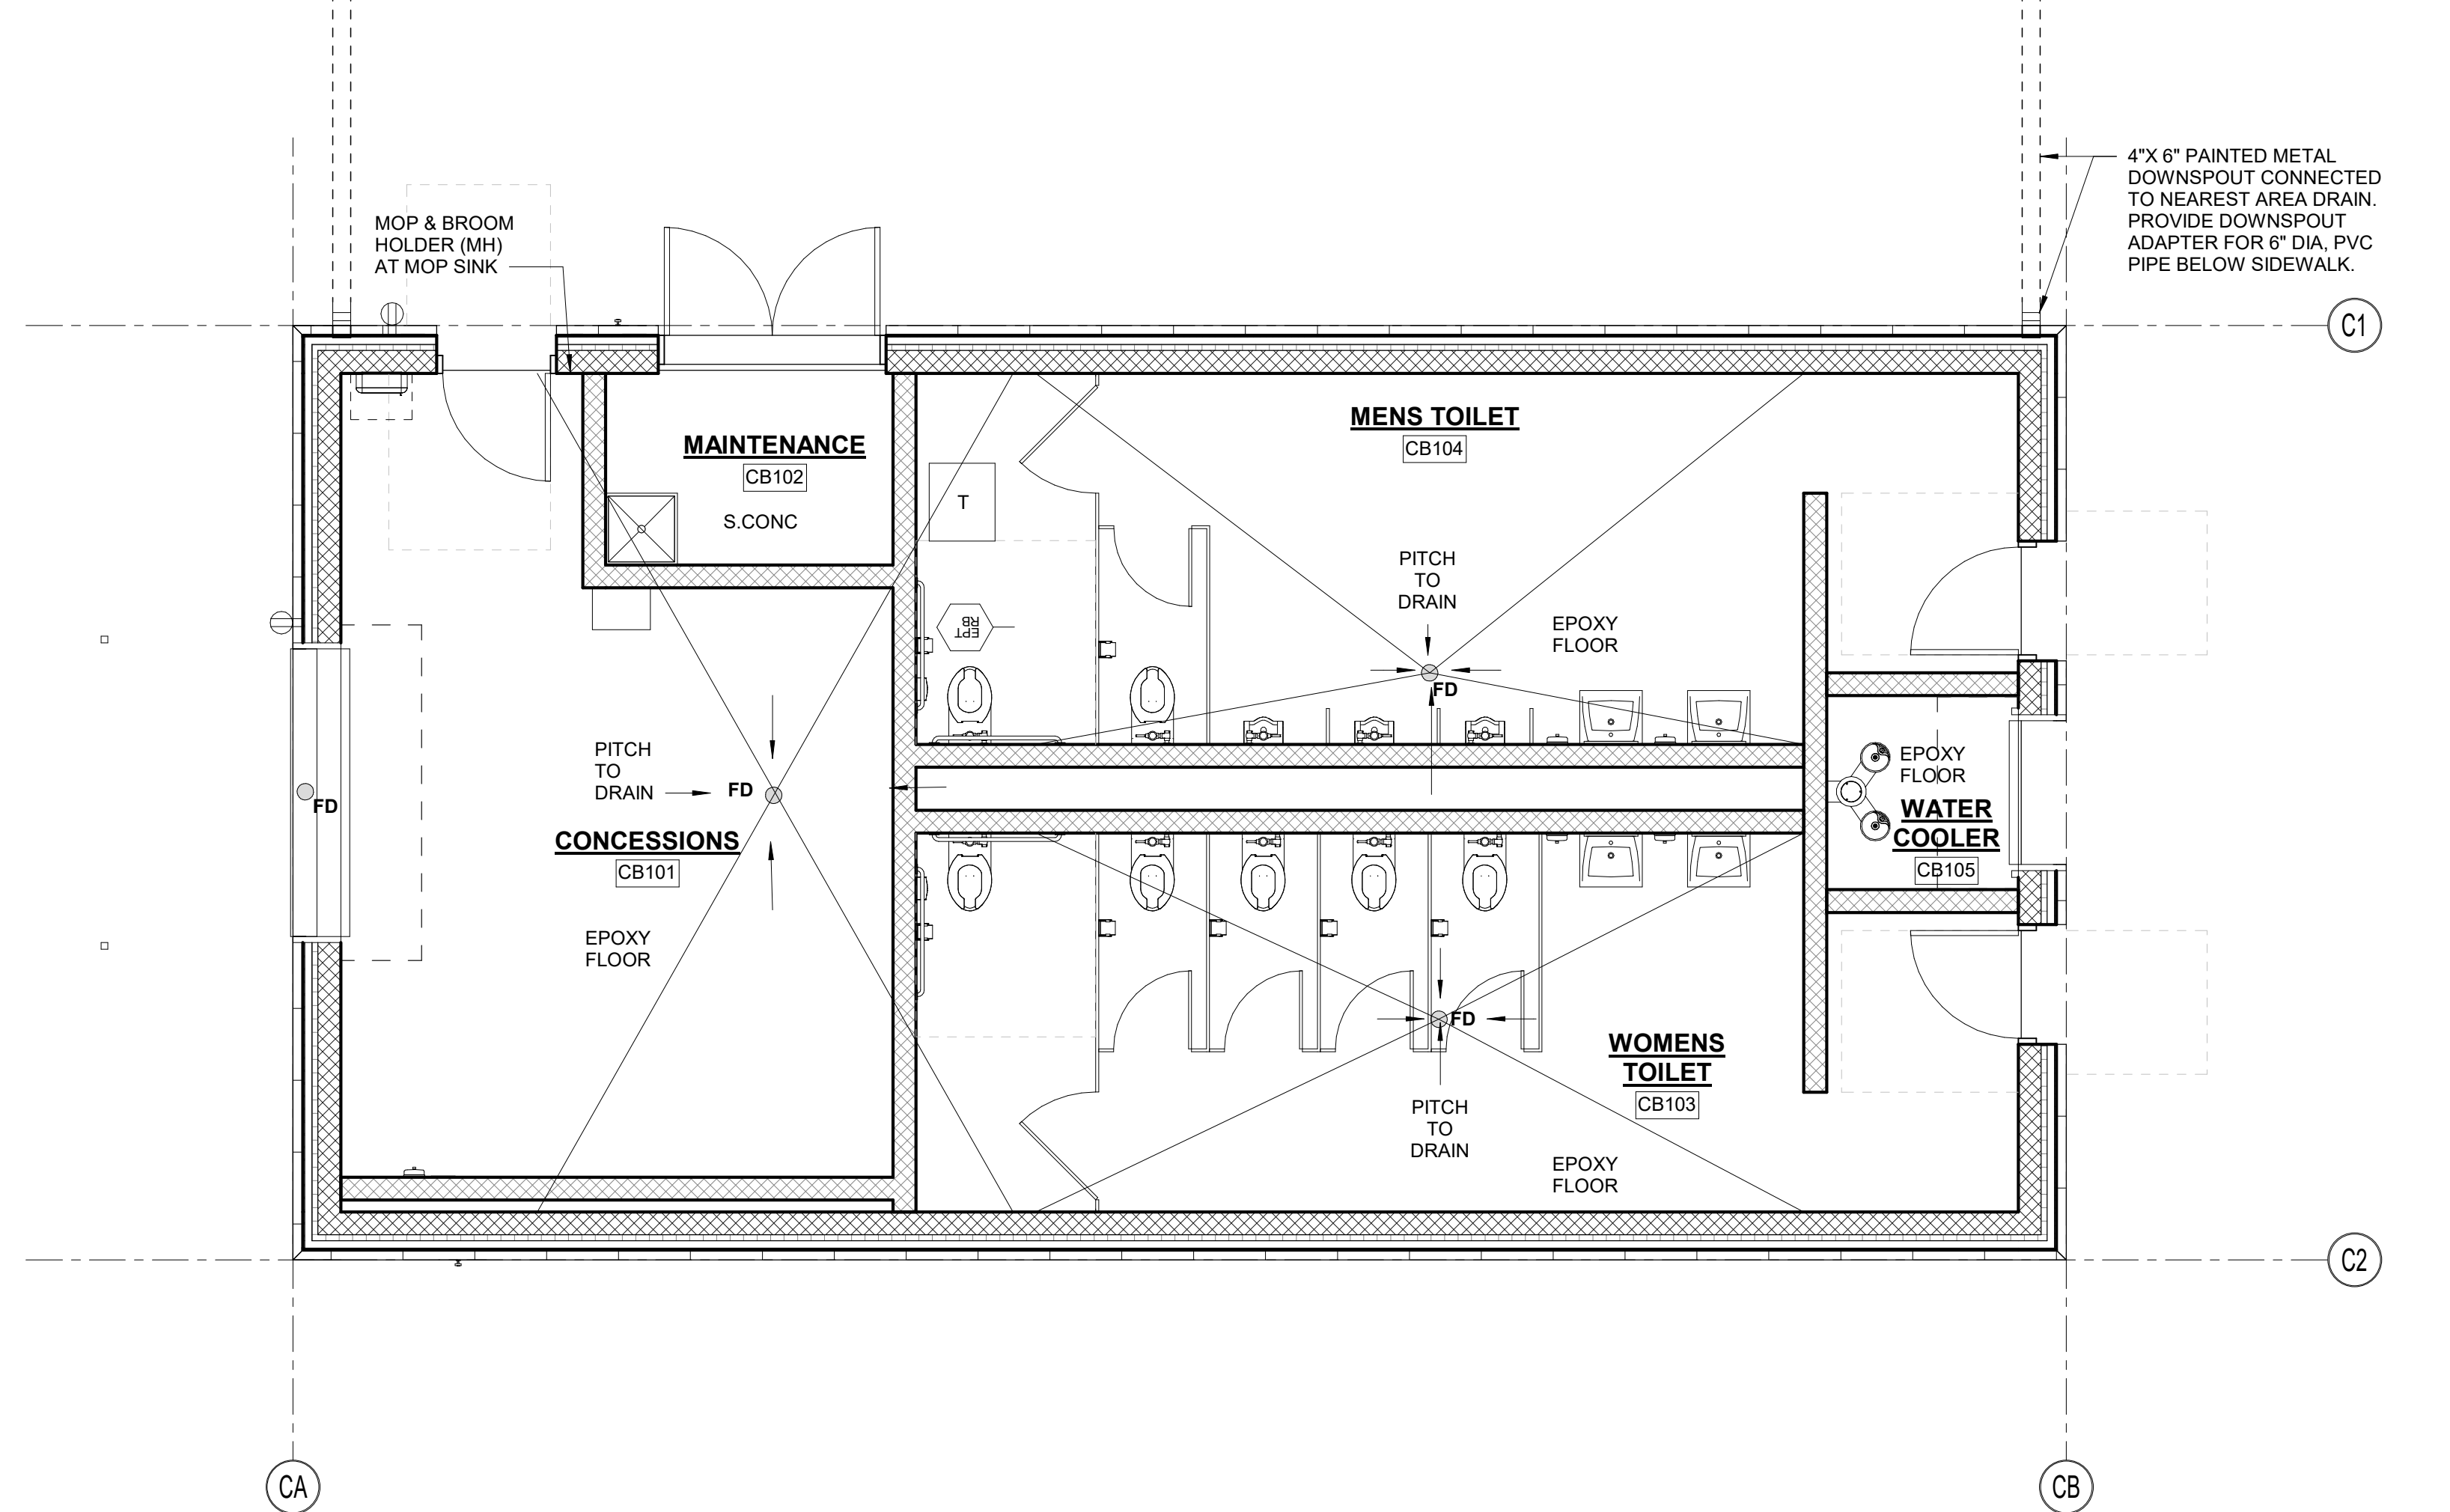**3 CONCESSION BUILDING FLOOR FINISHES PLAN**


1/4" = 1'-0"

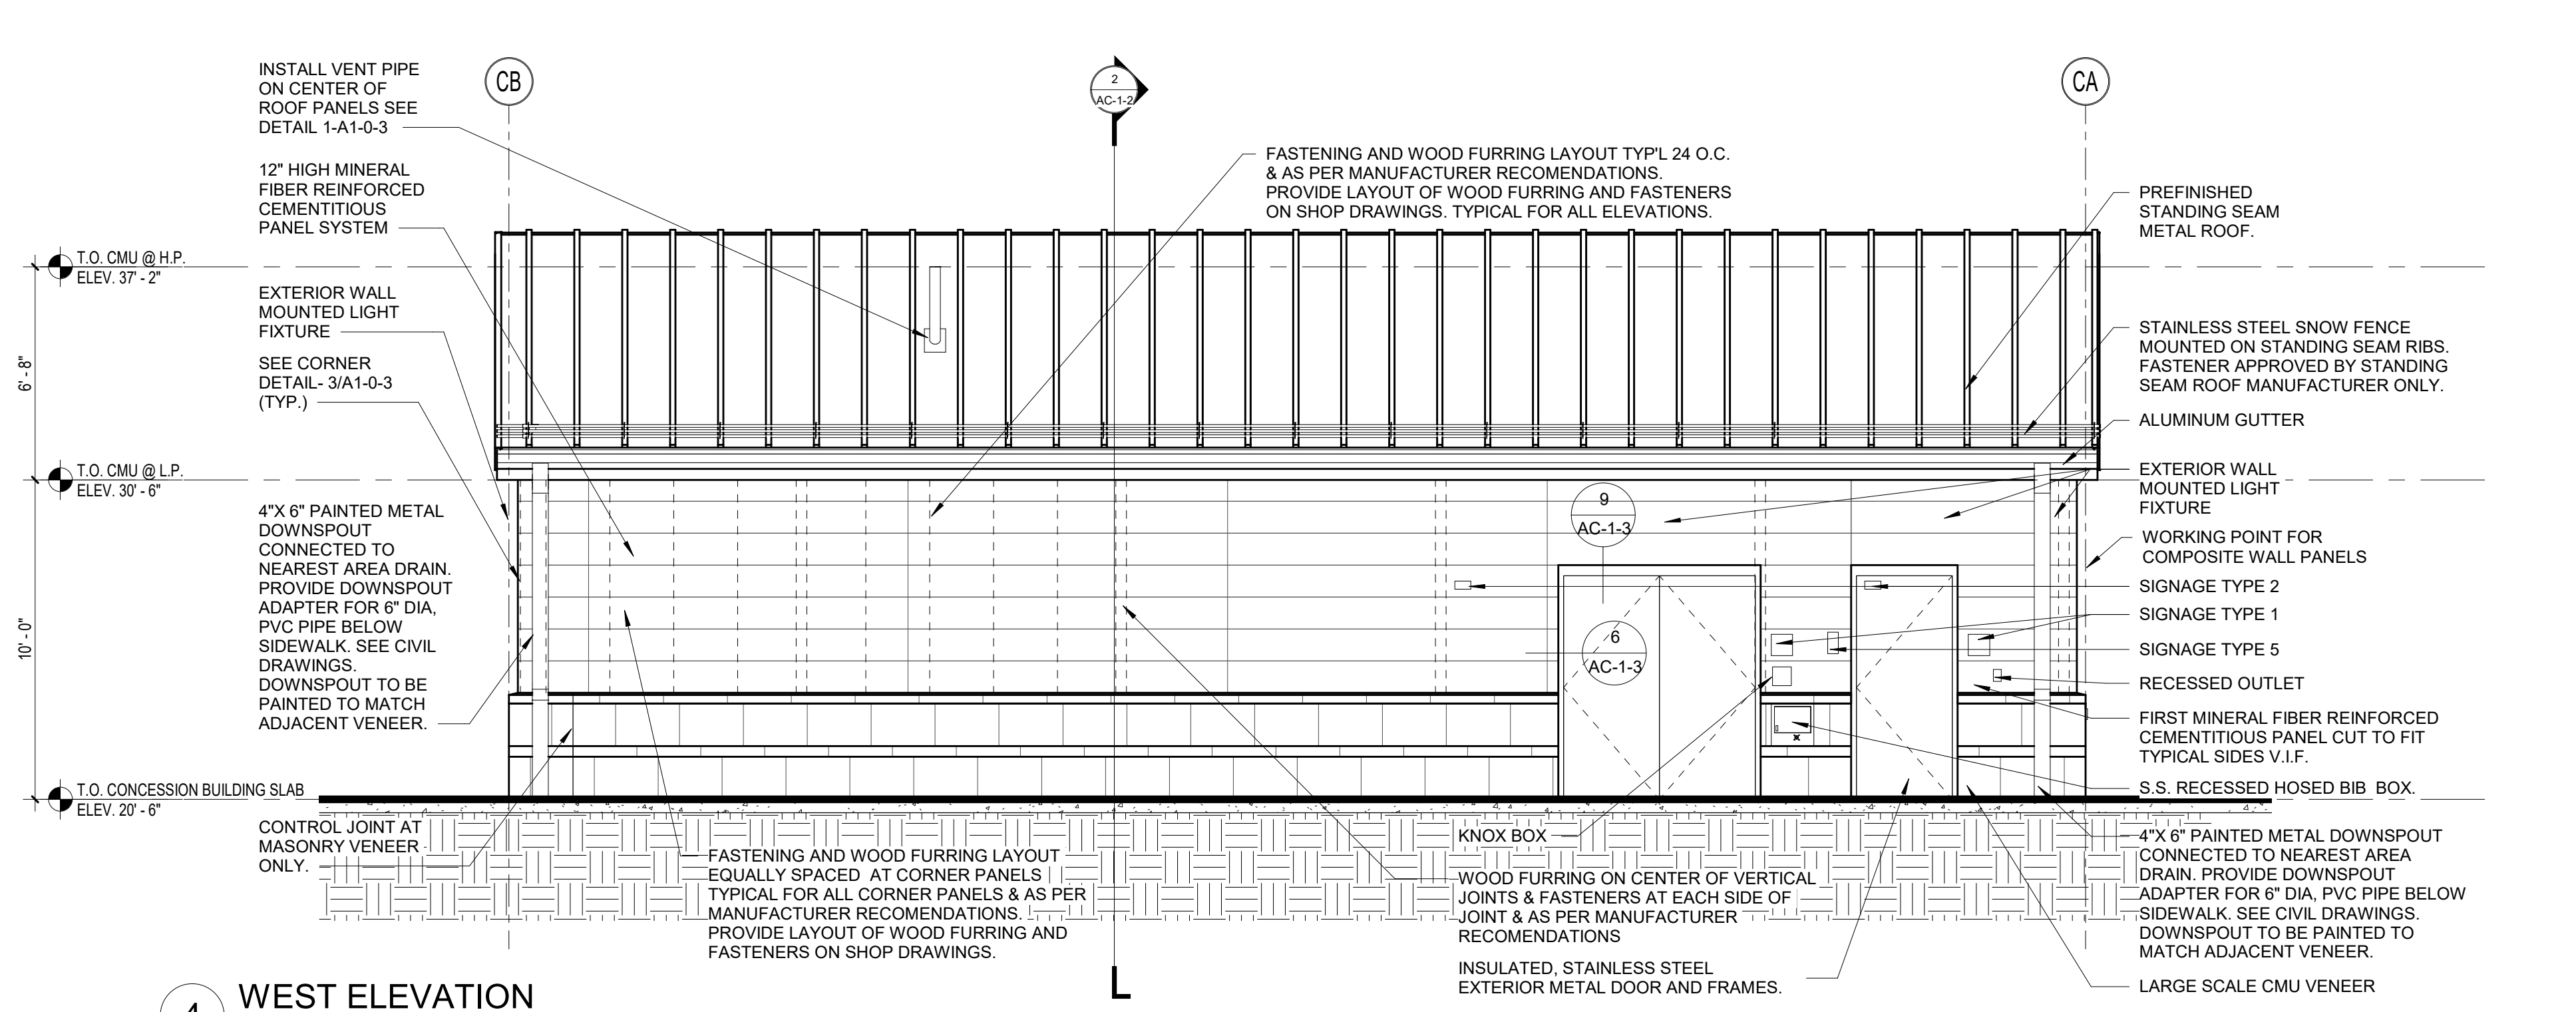**4 WEST ELEVATION**


1/4" = 1'-0"

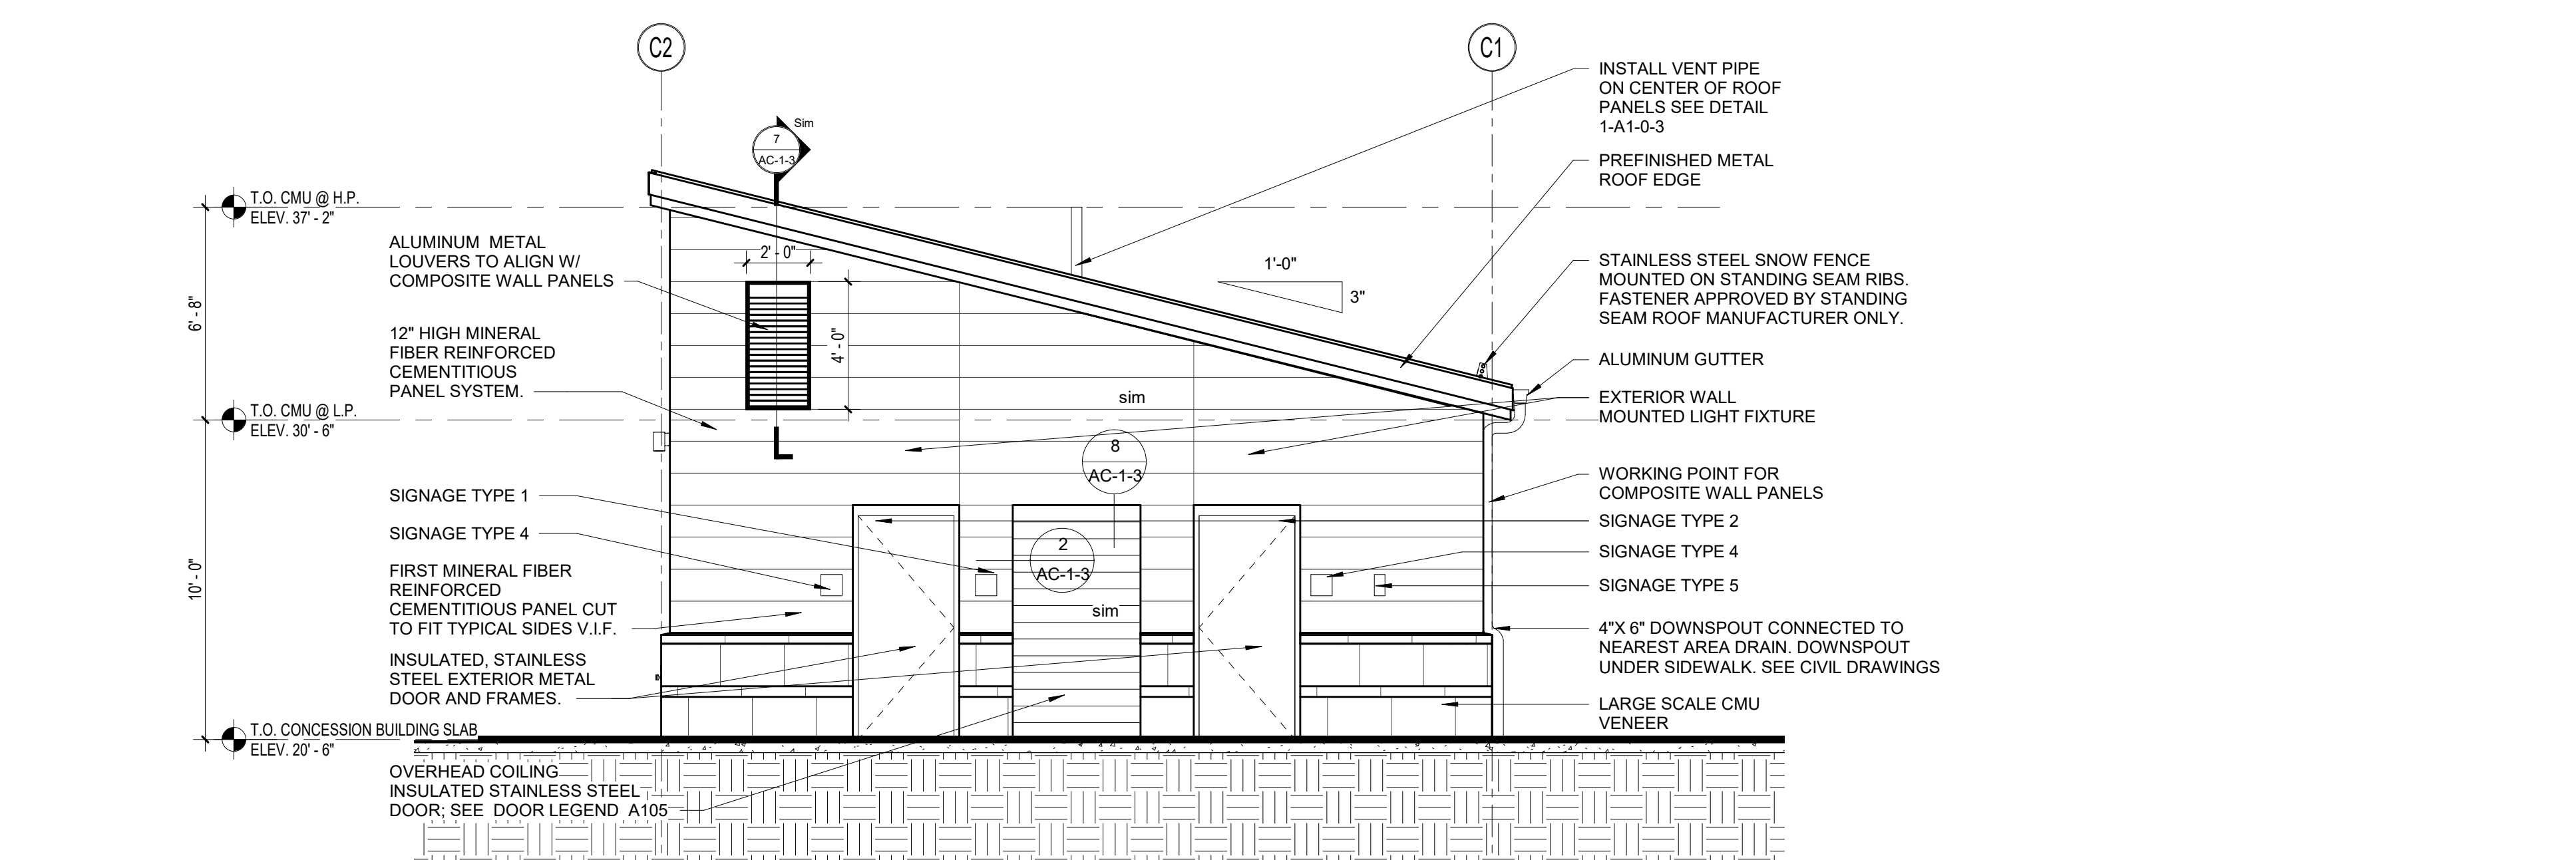**5 NORTH ELEVATION**

1/4" = 1'-0"

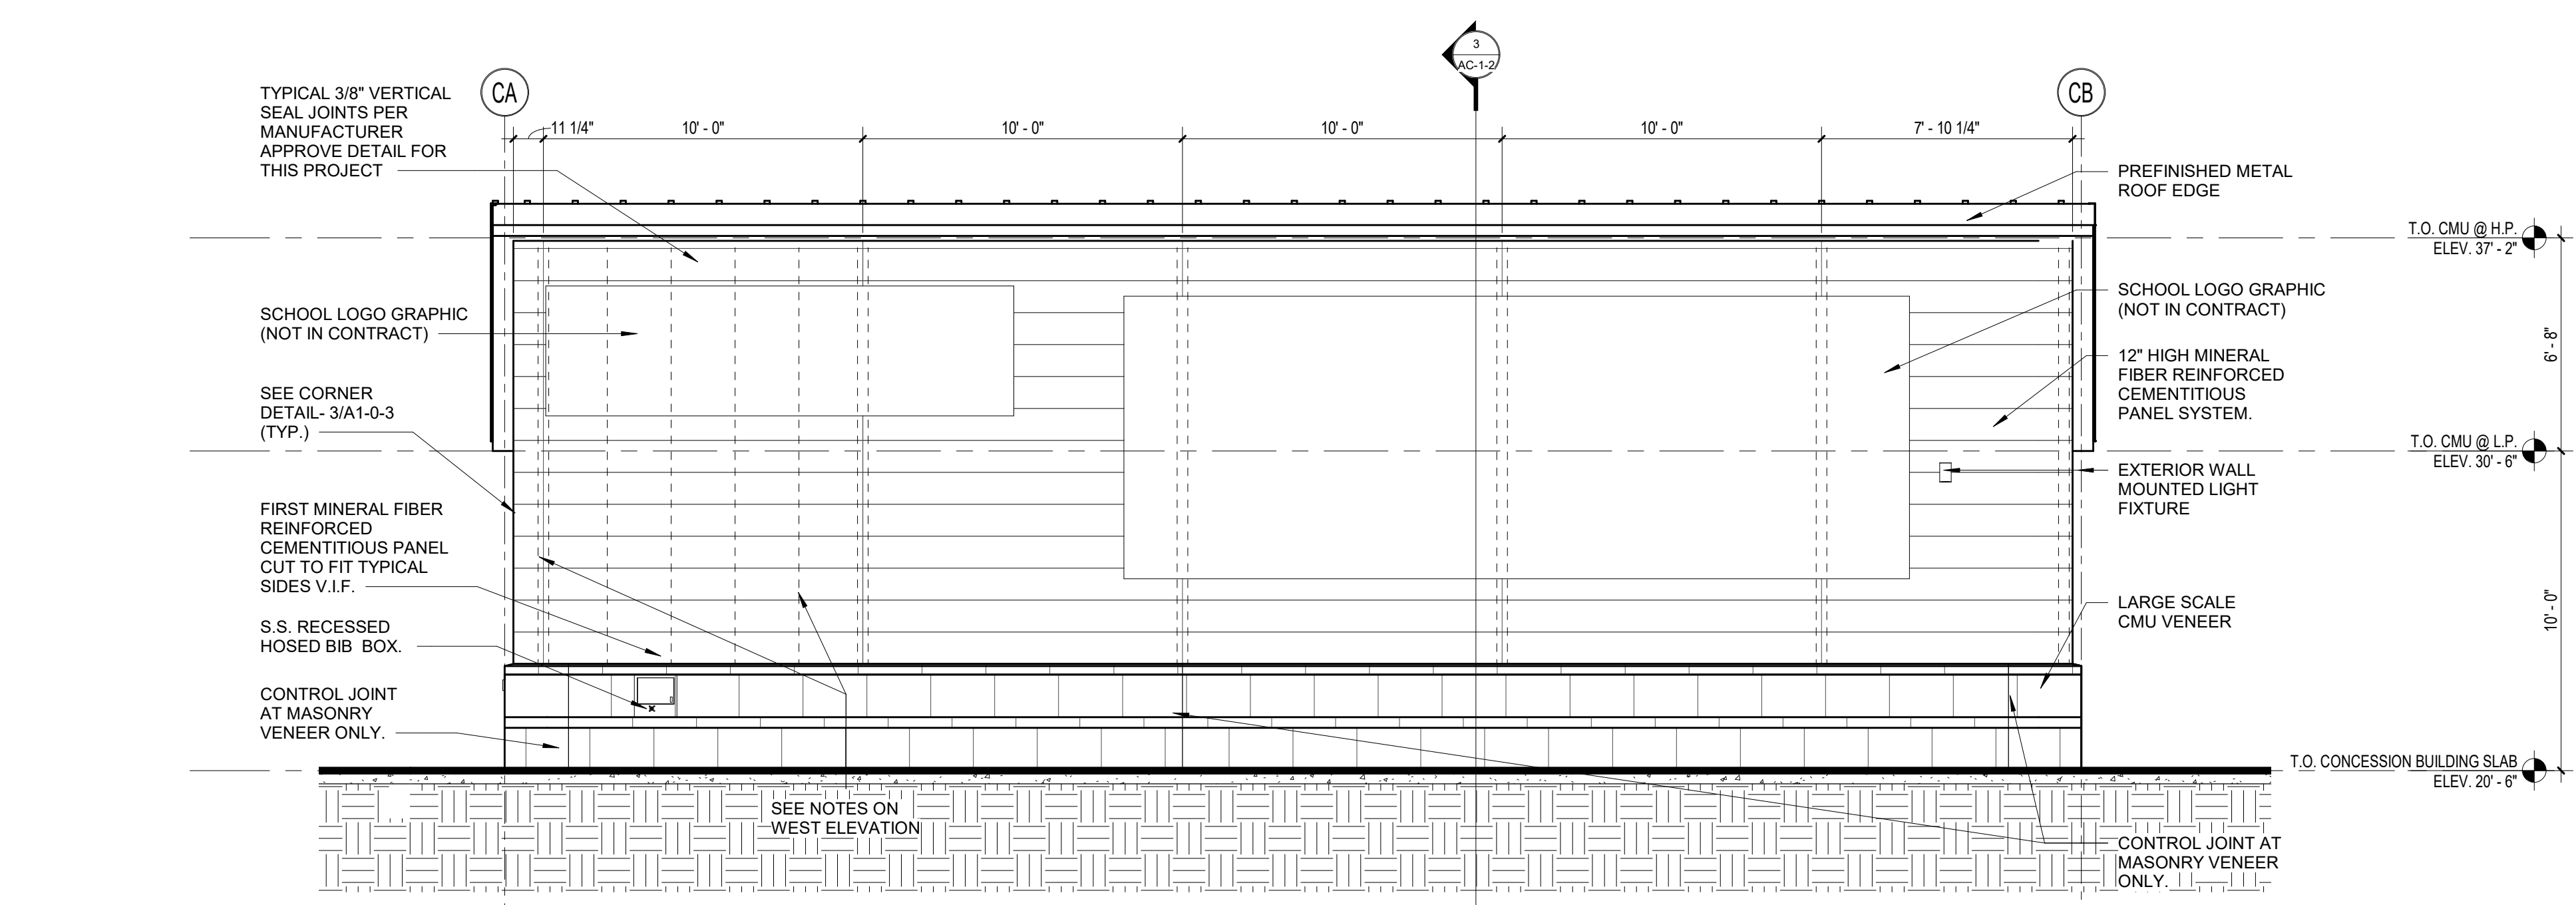**6 EAST ELEVATION**

1/4" = 1'-0"

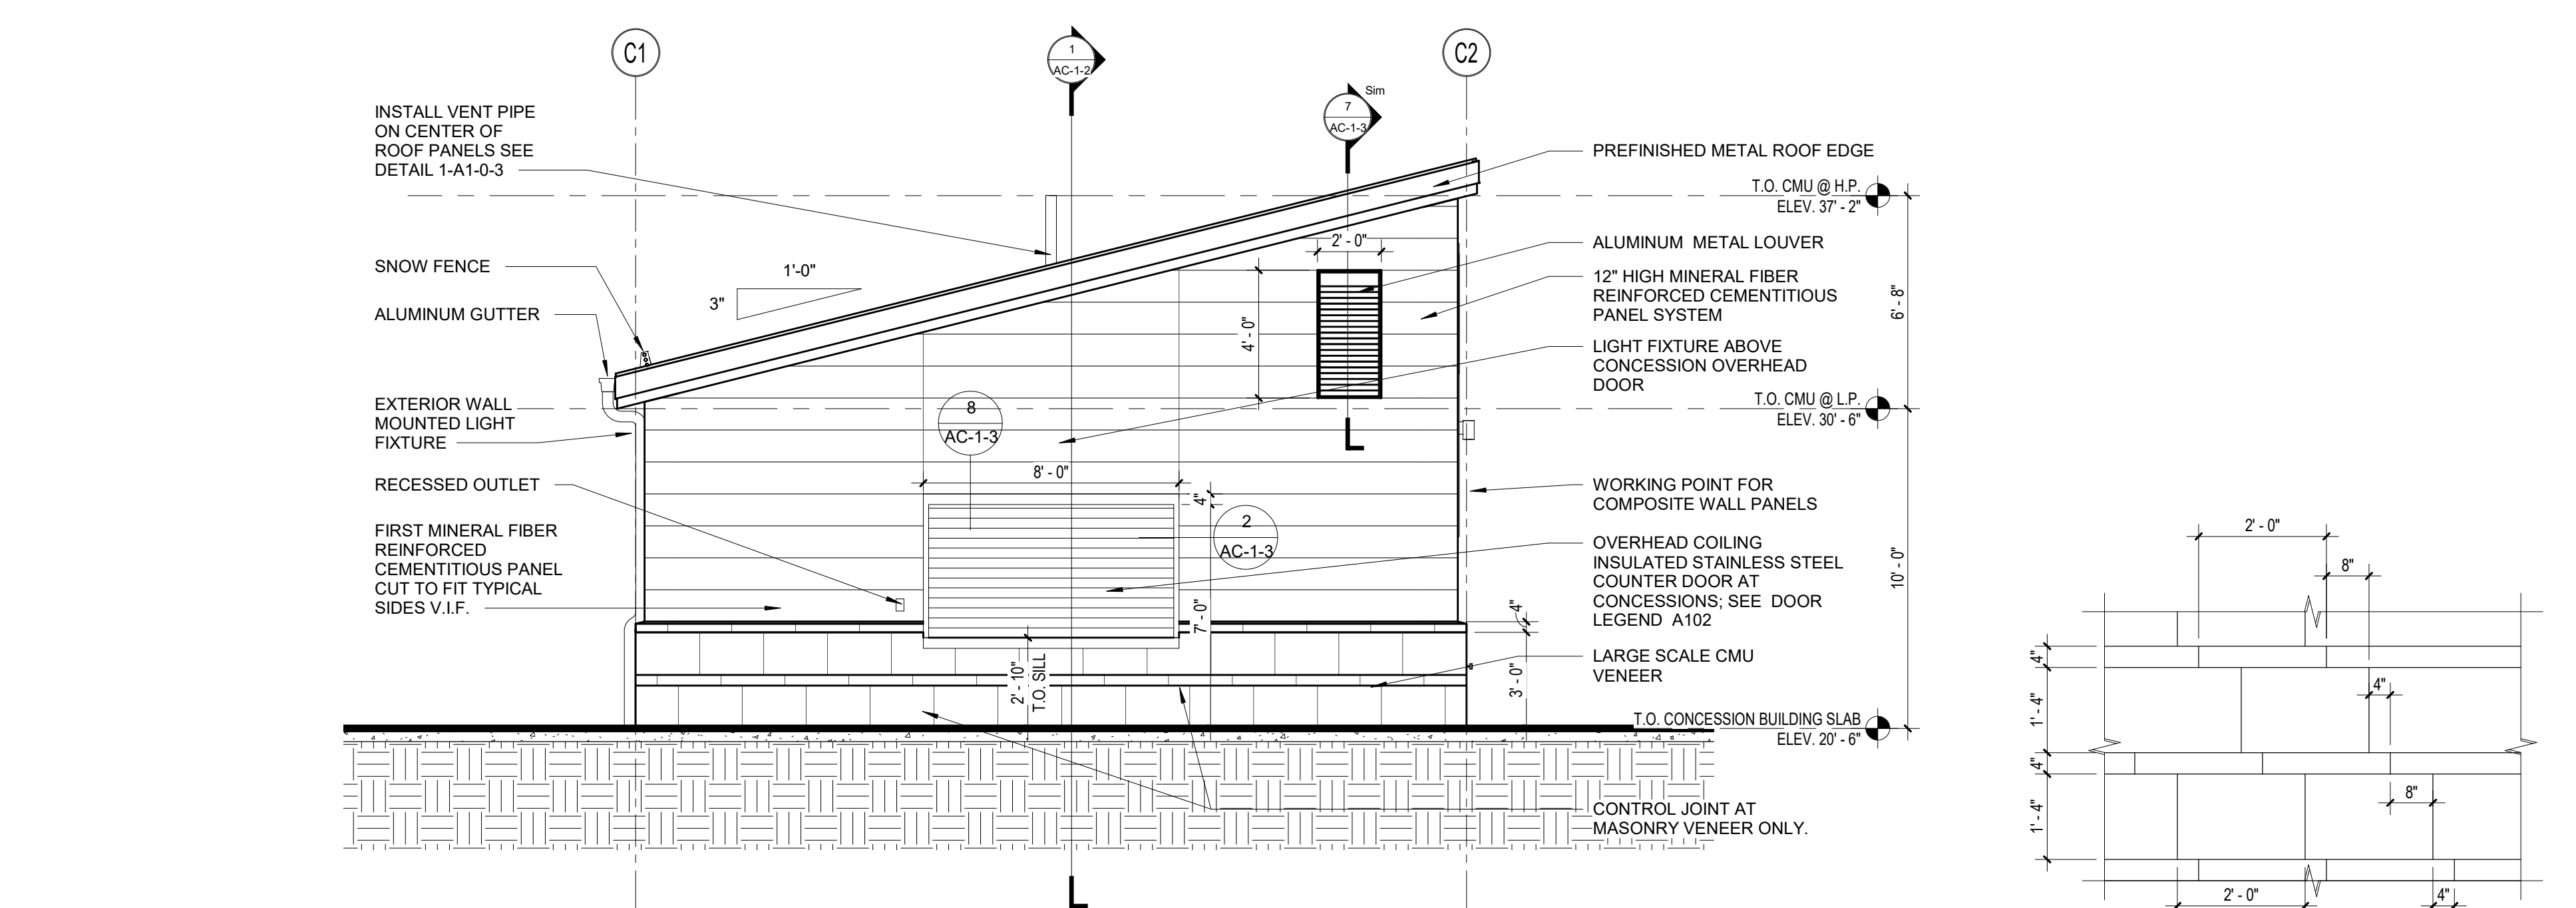**7 SOUTH ELEVATION**

1/4" = 1'-0"

8 VENEER PATTERN

1/2" = 1'-0"

- NOTE:
- 1) SEE DRAWING A1-0-2/6 FOR TYPICAL TOILET ACCESSORIES MOUNTING DIMENSIONS.
 - 2) SHEET A1-0-2 FOR TOILET ACCESSORIES SCHEDULE.

WALL FINISH LEGEND

- EPOXY PAINT =EPT / EPOXY BASE= EB
- EPOXY PAINT / EPOXY BASE FLOOR EP/ EB
- RUBBER COVE BASE FLOOR / EPOXY PAINT ABOVE RUBBER BASE- RB /EP

SIGNAGE- ALL SIGNAGE TO BE FABRICATED & INSTALLED BY SIGNAGE CONTRACTOR WITH AT LEAST FIVE YEARS OF EXPERIENCE WITH SIMILAR SCOPE.

SIGN TYPE 1,3,4 AND 5

- VINYL TEXT AND GRAPHICS
- ACRYLIC PLAQUE, PAINTED
- VHB FOAM TAPE
- STAINLESS STEEL SHIM & FASTENERS AS A MOUNTING PLATE

SIGN TYPE 2

VINYL

SIGNAGE MATERIALS

ACRYLIC SHALL BE CLEAR ACRYLITE FF ACRYLIC SHEET, SMOOTH BOTH FACES, AS MANUFACTURED BY EVONIK INDUSTRIES, WWW.ACRYLITE.NET, OR EQUAL.

PRESSURE SENSITIVE VINYL GRAPHIC FILM SHALL BE SCOTCHCAL 7125 ELECTRO CUT GRAPHIC FILM, AS MANUFACTURED BY 3M COMPANY, ST. PAUL, MN, WWW.3M.COM OR EQUAL.


PAINT SHALL BE ACRYLIC POLYURETHANE MAP, AS MANUFACTURED BY MATTHEWS PAINT, DELAWARE, OH, WWW.MATTHEWSPAINT.COM, OR EQUAL.

VHB FOAM TAPE SHALL BE 4655, AS MANUFACTURED BY 3M COMPANY, ST. PAUL, MN, WWW.3M.COM OR EQUAL.

PROVIDE PRICING FOR TWO CUSTOM PAINT AND TWO VINYL FILM. COLORS TO BE DETERMINED DURING SUBMITTAL PROCESS.


SUBMITTALS

ALL SIGN CONTENT IS PRELIMINARY; FINAL SIGN CONTENT TO BE DETERMINED DURING SUBMITTALS. PROVIDE SIGNAGE SHOP DRAWINGS SHOWING ALL TYPES, DIMENSIONS, SYMBOLS, METHOD OF GRAPHIC APPLICATION, LOCATION ON BUILDING, MATERIALS, AND MOUNTING DETAILS. PROVIDE A PHYSICAL ACRYLIC SIGN SAMPLE WITH SELECTED COLOR, FONT, GRAPHICS AND HARDWARE FOR REVIEW & APPROVAL. APPROVED SAMPLE CAN BE INSTALLED ON THE BUILDING.

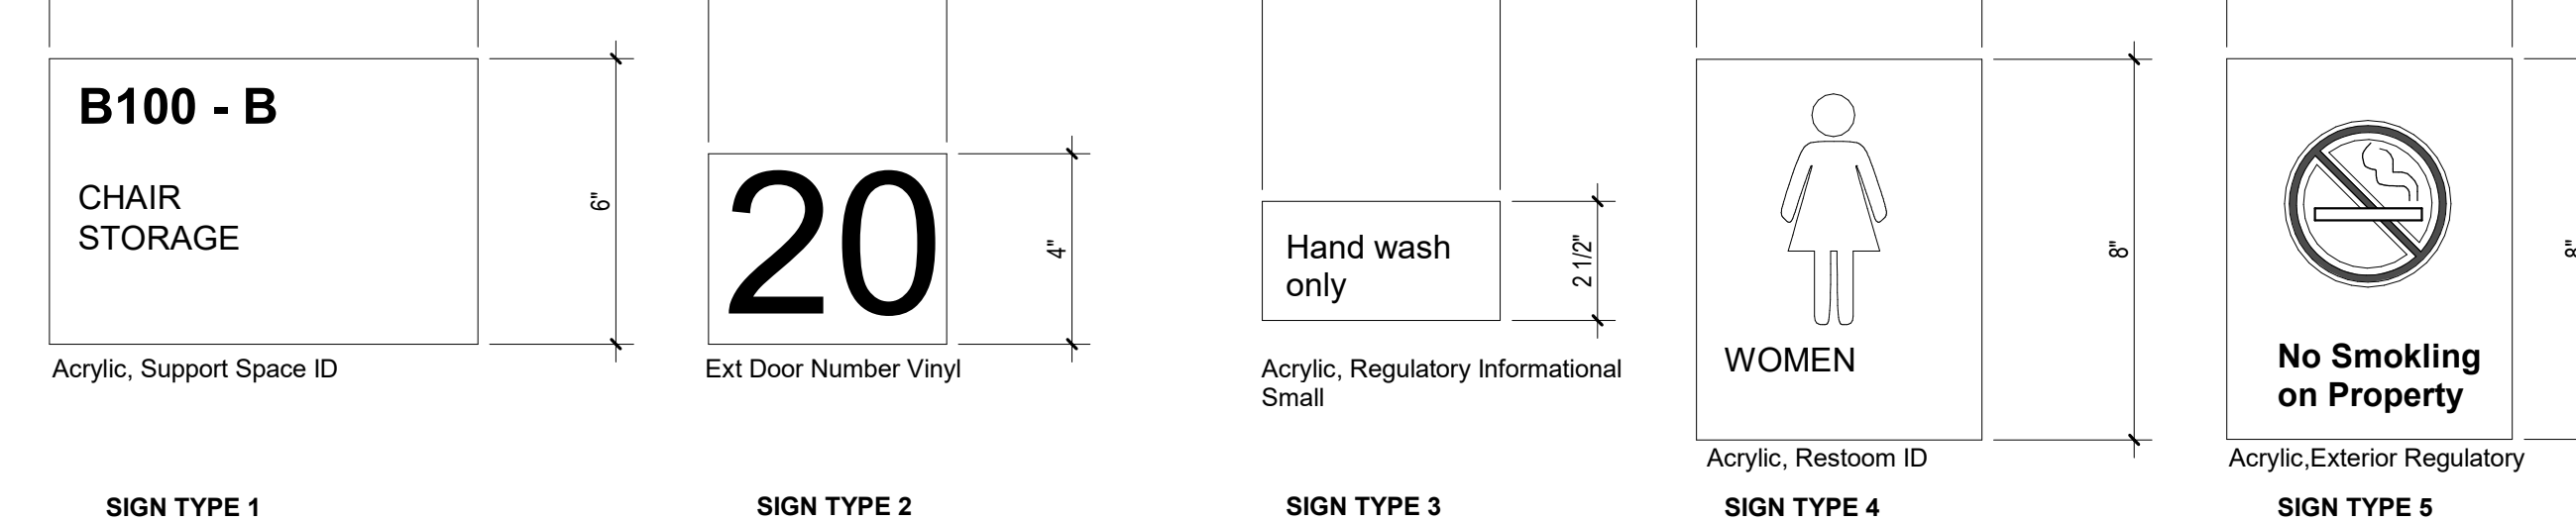

BUILDING SIGNAGE SCHEDULE


3" = 1'-0"

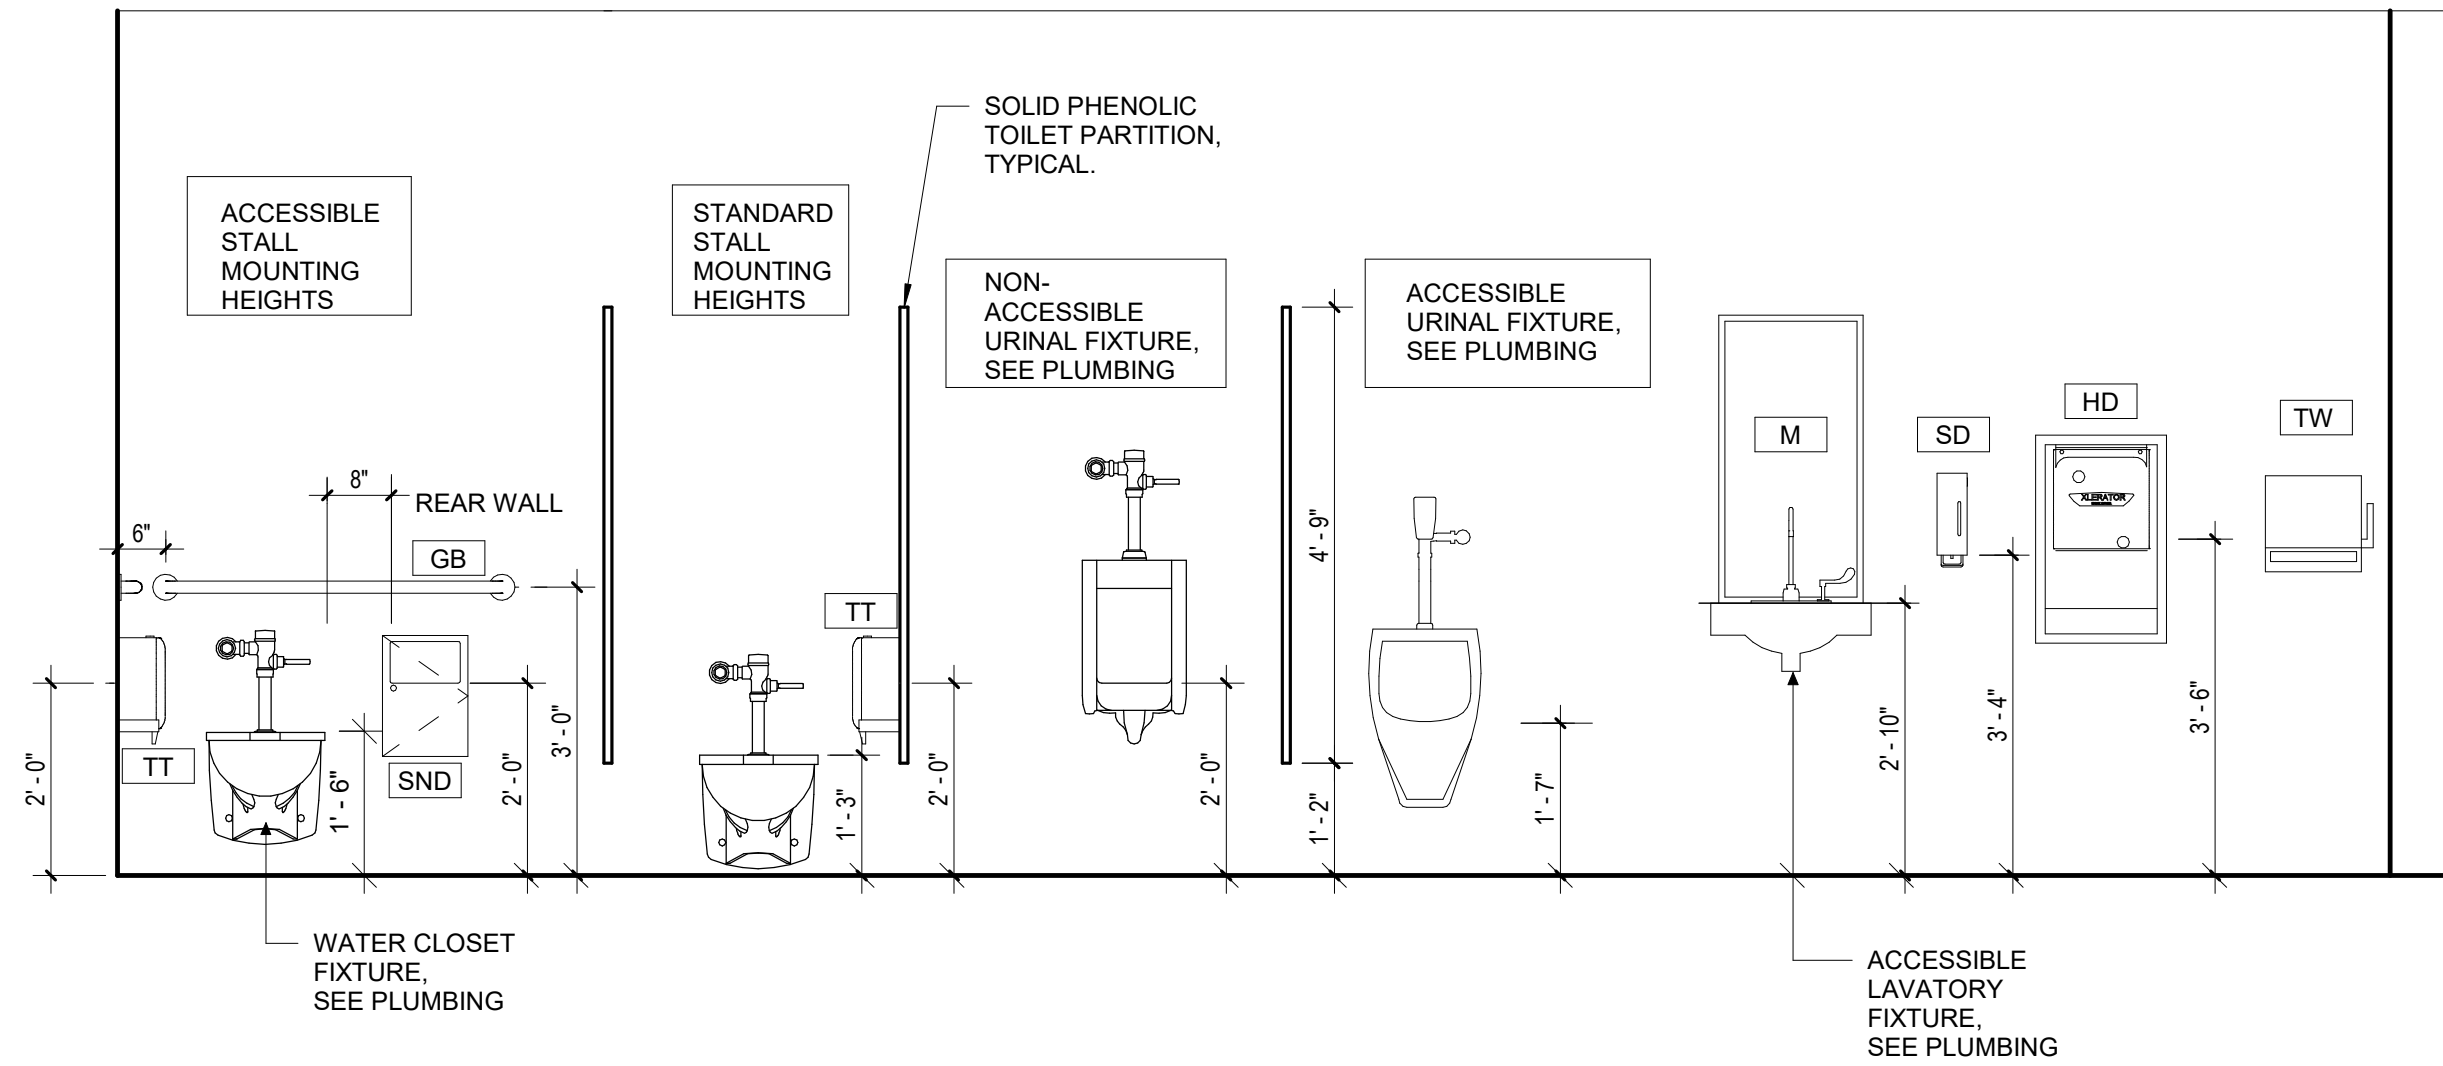

CONCESSIONS TOILET MOUNTING HEIGHTS

1/2" = 1'-0"

TOILET ACCESSORY SCHEDULE			
TYPE	DESCRIPTION	MOUNTING HEIGHT	REMARKS
GB	1 1/2" DIA. x 42" STAINLESS STEEL HORIZONTAL GRAB BAR	3'-0" AFF TO CENTER LINE OF BAR	1 1/2" CLEARANCE FROM WALL WITH CONCEALED MOUNTING
HD	SURFACE MOUNTED ELECTRICAL HAND DRYER	3'-6" AFF TO CONTROLS	
M	18" x 36" STAINLESS STEEL FRAMED MIRROR	3'-4" AFF TO BOTTOM OF MIRROR	PROVIDE ONE AT ALL LAVATORY LOCATIONS
SD	SURFACE MOUNTED SOAP DISPENSER	3'-6" AFF TO CONTROLS	FURNISHED BY OWNER. INSTALLED BY GENERAL CONTRACTOR.
TP	TOILET PARTITION PANEL, SURFACE MOUNTED	1'-8" AFF. MAX TO BOTTOM OF SURFACE	
TW	PAPER TOWEL DISPENSER	42" AFF MAX TO CONTROL HANDLE OR TOWEL OPENING	DISPENSER FURNISHED BY THE OWNER, INSTALLED BY THE GENERAL CONTRACTOR.
SND	SANITARY NAPKIN DISPOSAL	24" AFF TO DISPOSAL DOOR	
TT	SURFACE MOUNTED MULTI-ROLL TOILET TISSUE DISPENSER	24" AFF TO CENTER LINE OF DISPENSER	INSTALL ONE AT EACH TOILET FURNISHED OWNER, INSTALLED BY GENERAL CONTRACTOR.

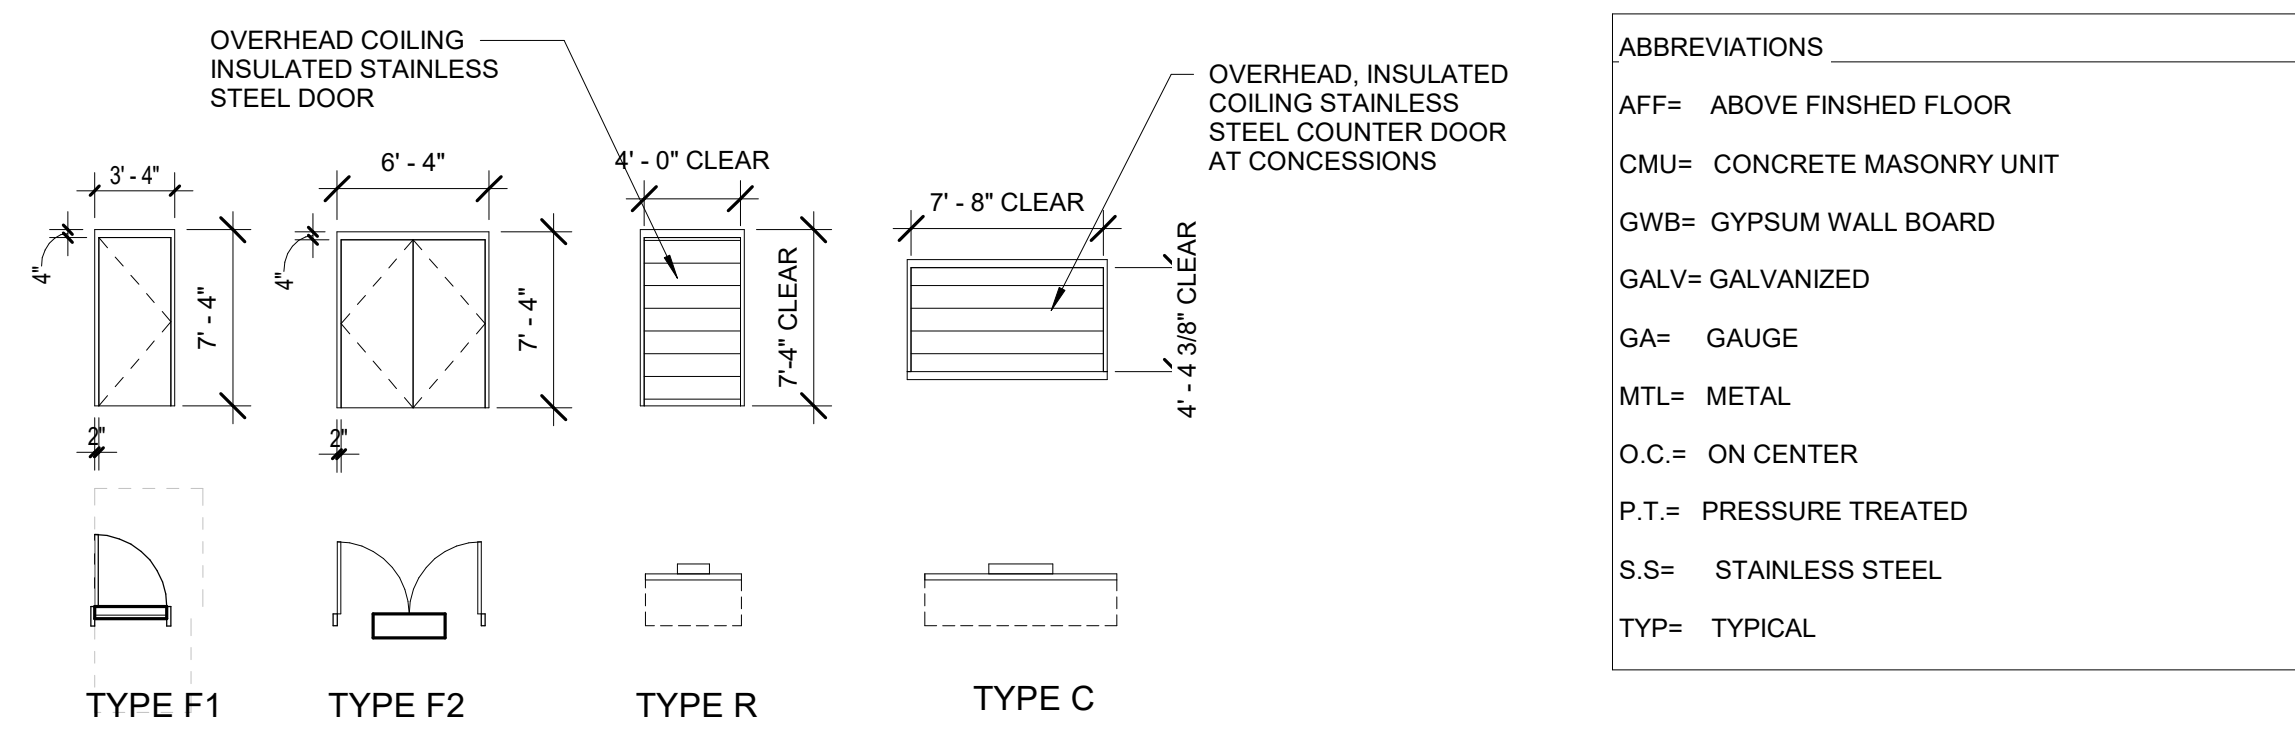


WALL SECTION LEGEND			
SYMBOL	ABBREVIATION	DESCRIPTION	REMARKS
	CMU	CONCRETE MASONRY UNIT	
	BATT	BATT INSULATION	MINERAL WOOL OR EQUAL

WALL AND BASE FINISHES			
SYMBOL	ABBREVIATION	DESCRIPTION	REMARKS
	EPT ECR	EPOXY PAINT EPOXY COVE BASE	
	EPT RB	EPOXY PAINT RESILIENT FLOOR BASE	


CEILING TYPES			
SYMBOL	ABBREVIATION	DESCRIPTION	REMARKS
	MRGWB	MOISTURE RESISTANT GYPSUM WALL BOARD. ELEVATION IS RELATIVE TO FINISHED FLOOR BELOW.	PROVIDE SEALANT & ROD AT ALL EDGES AND PERIMETERS WHERE CEILING MATERIALS ABUTT DISSIMILAR MATERIALS. TYPICAL.

WALL TYPES			
SYMBOL	ABBREVIATION	DESCRIPTION	REMARKS
	CMU	7 5/8" CMU (CONCRETE MASONRY UNIT) 6 HOUR RATED	REFER TO STRUCTURAL DRAWINGS FOR TOP OF WALL EXTENT AND TOP OF WALL ATTACHMENT DETAILS. WHERE CMU WALLS ARE TO EXTEND TO UNDERSIDE OF SLOPED DECK, CUT BLOCK TO MATCH SLOPE.

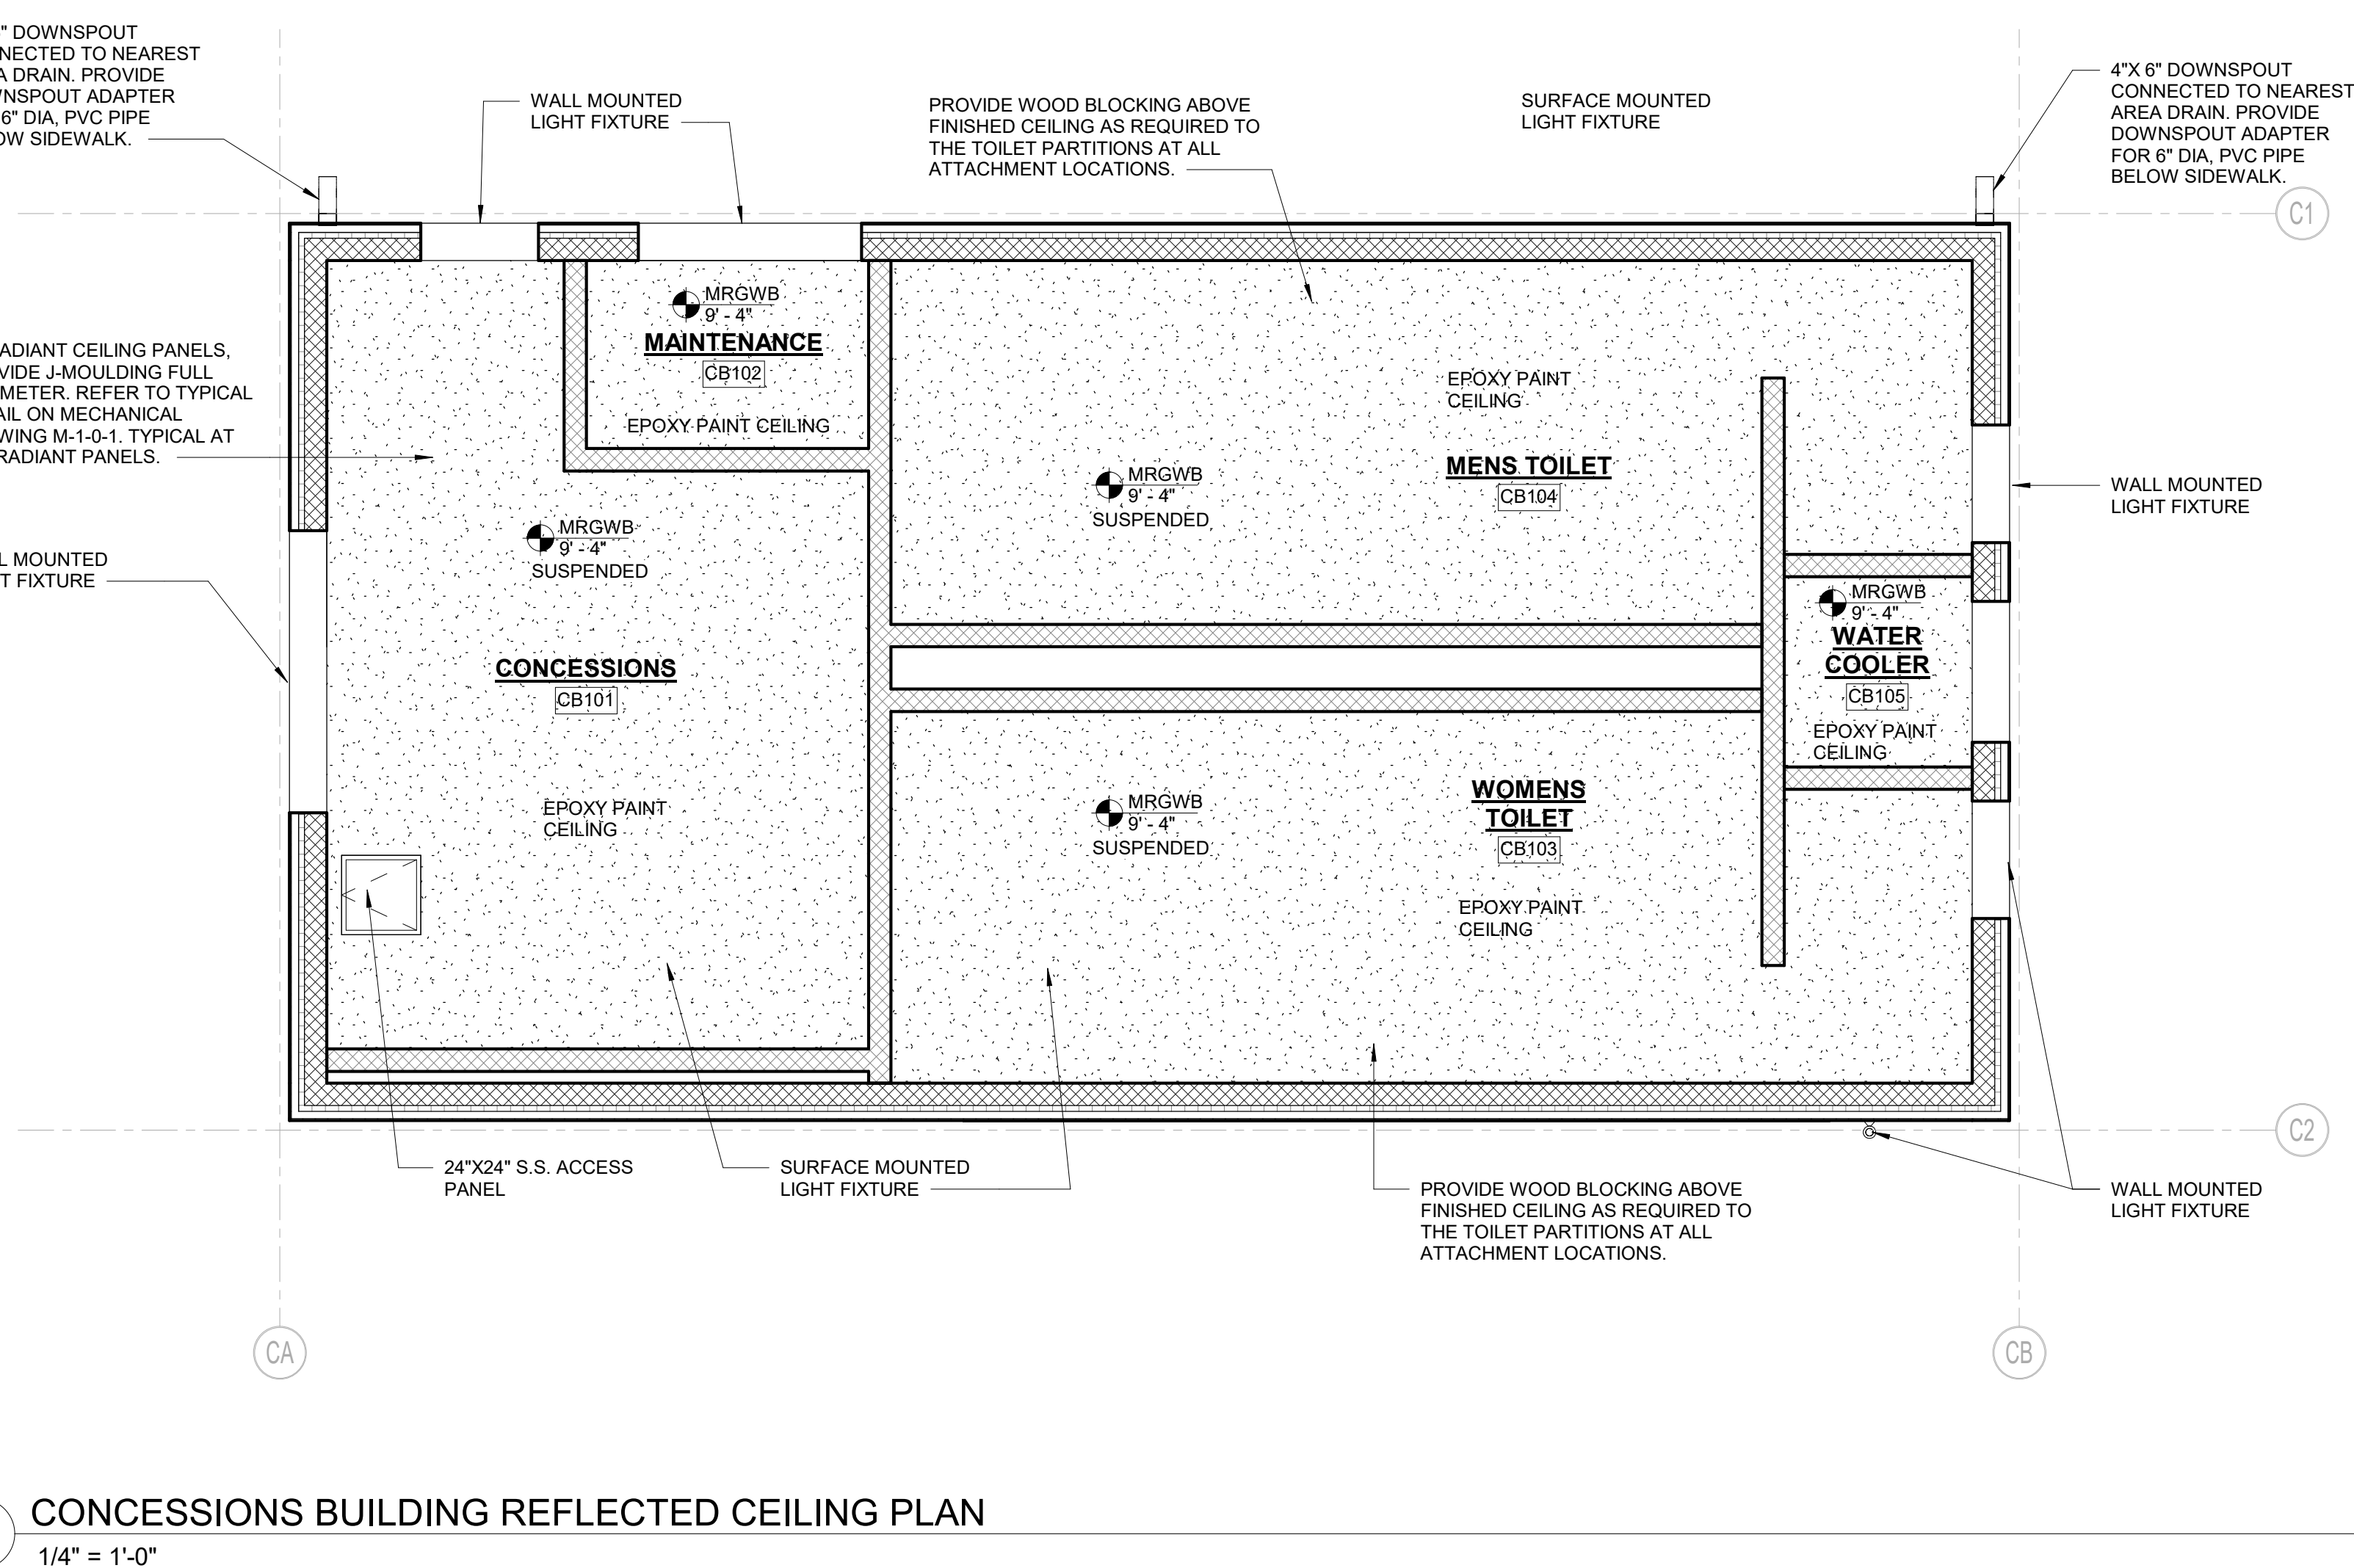


CONCESSIONS BUILDING REFLECTED CEILING PLAN

1/4" = 1'-0"

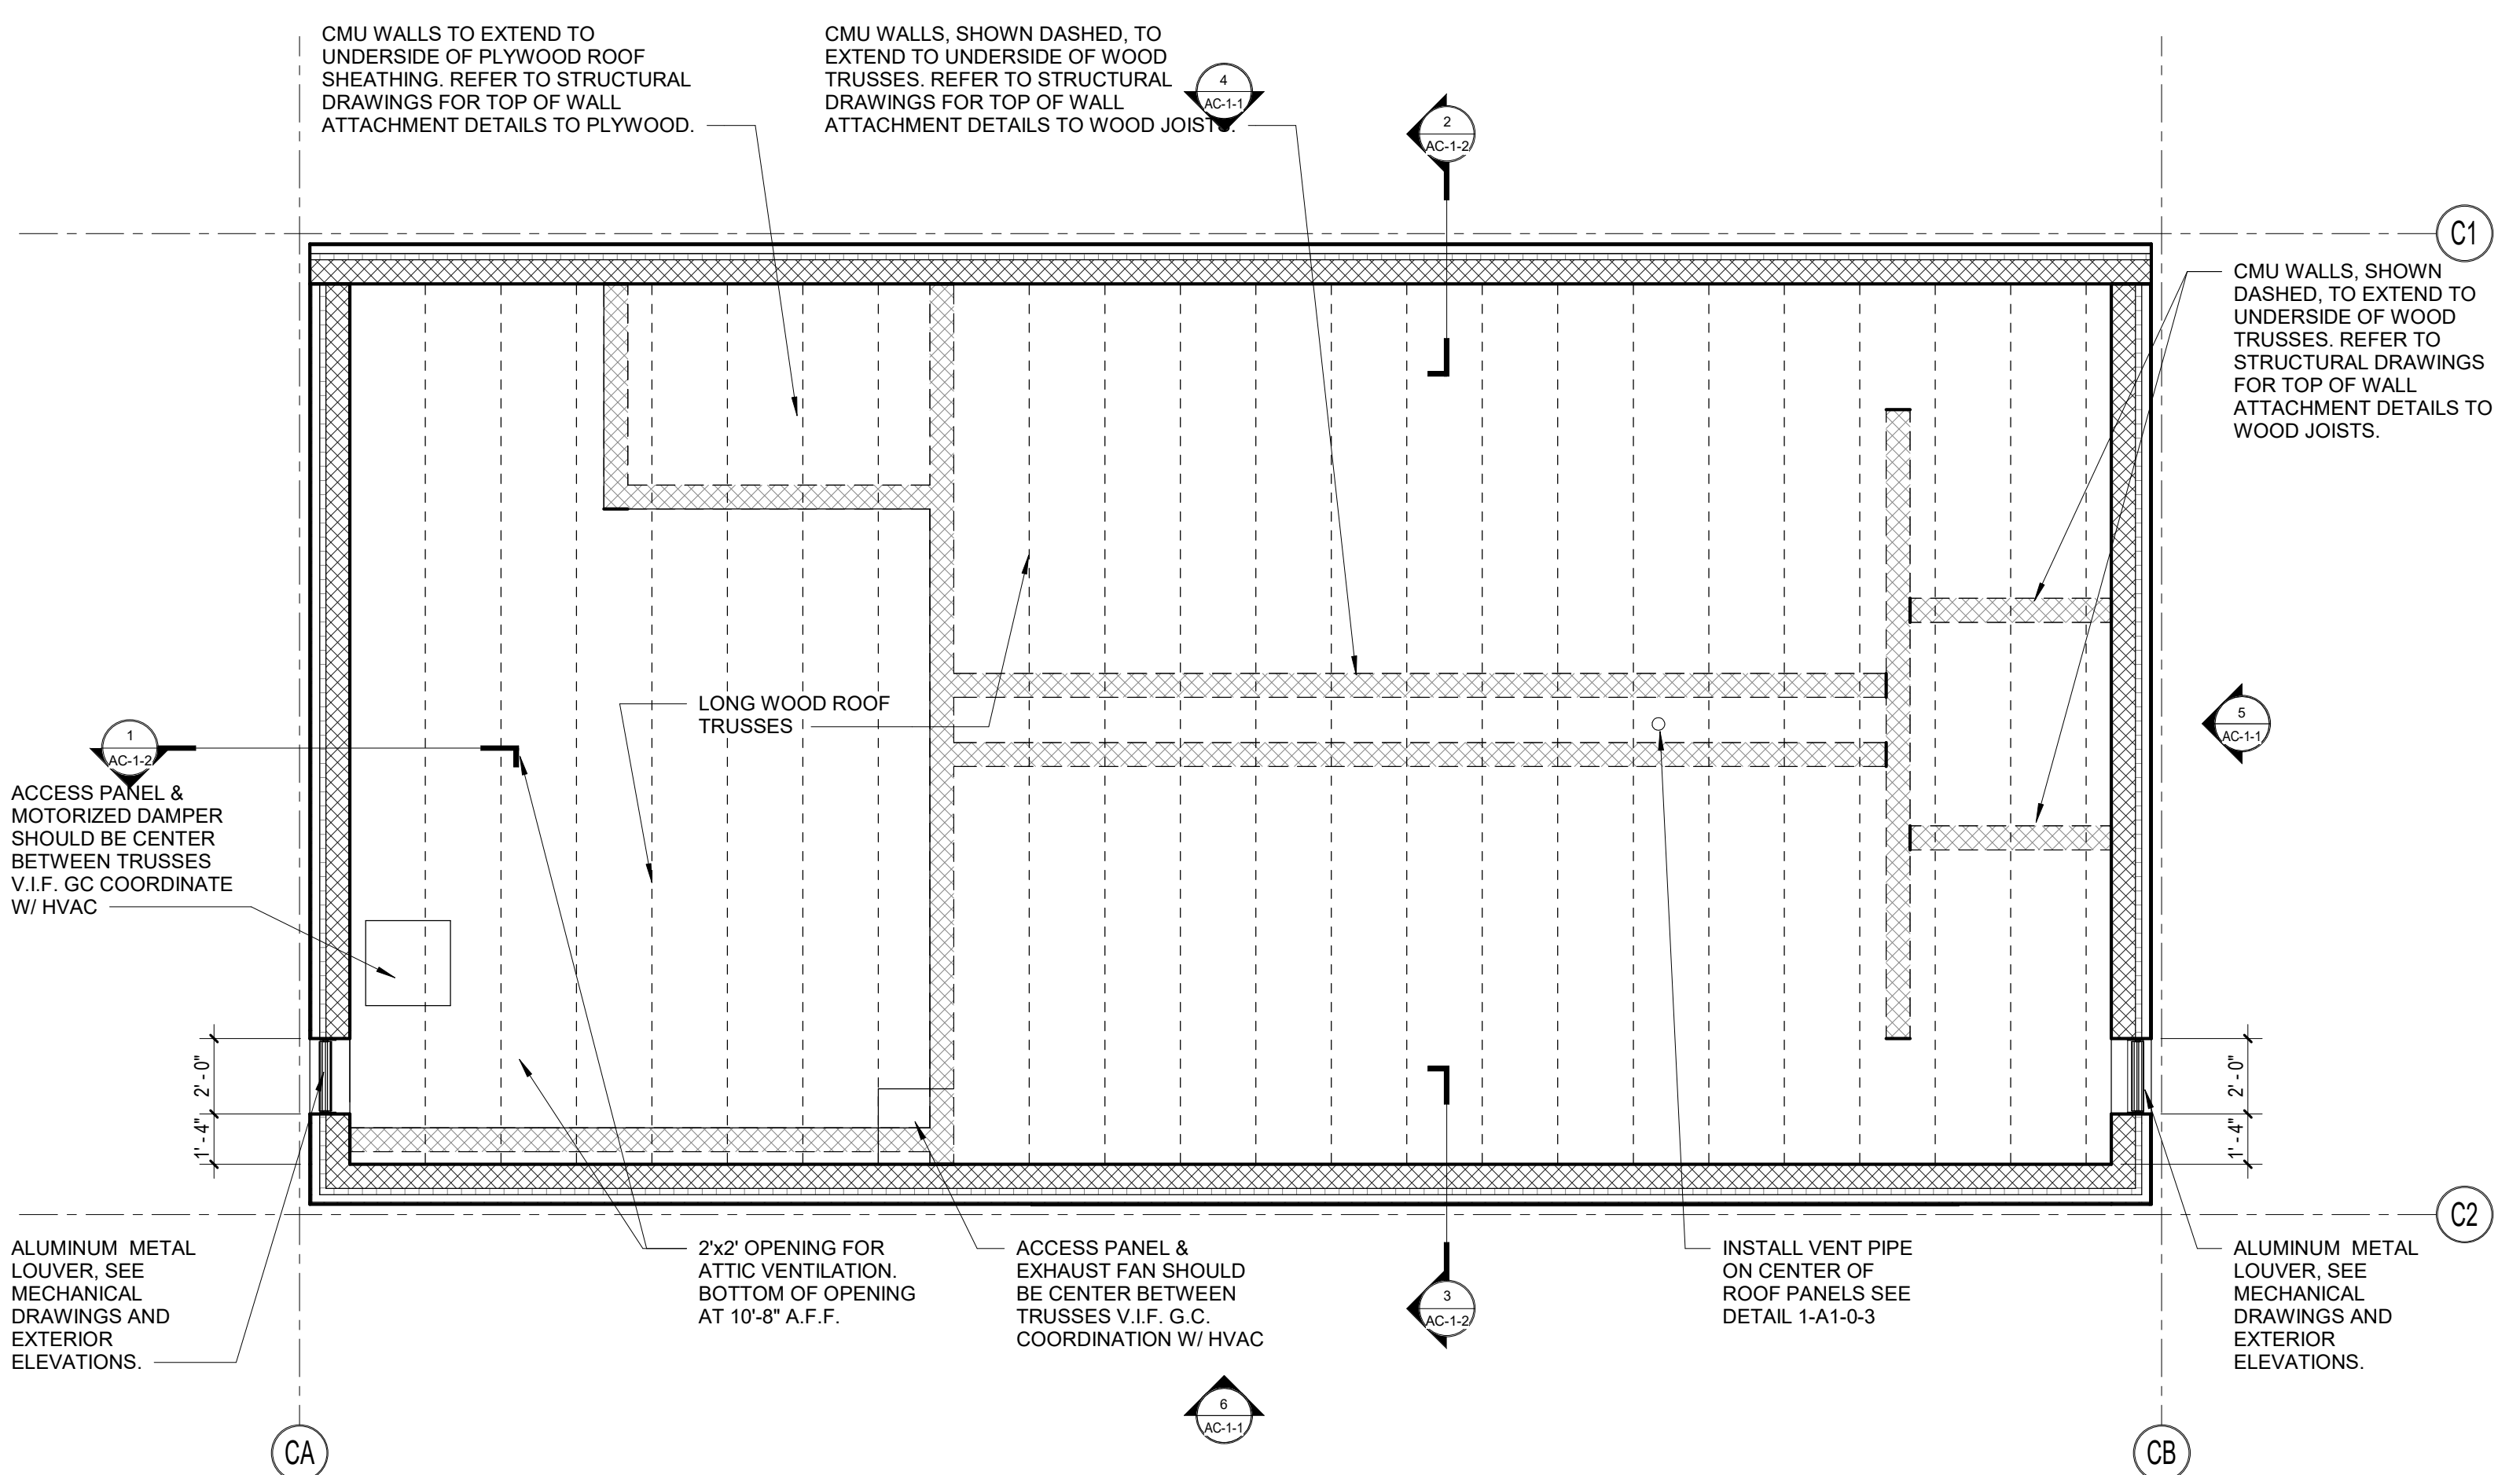


TOP OF CMU

1/4" = 1'-0"

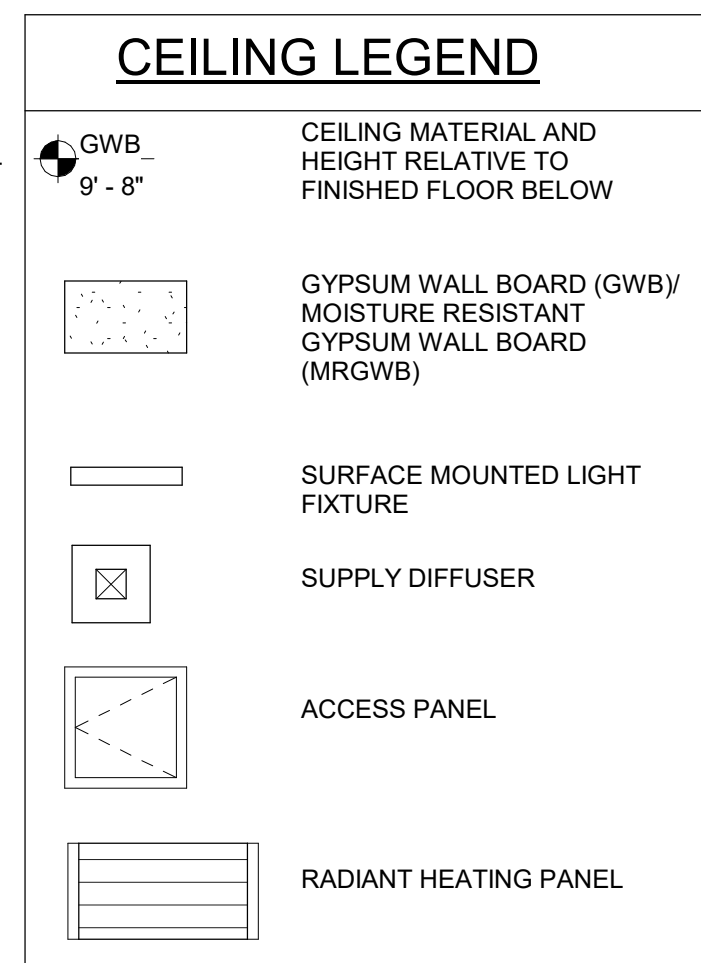

WALL SECTION 3 - CONCESSIONS

3/4" = 1'-0"

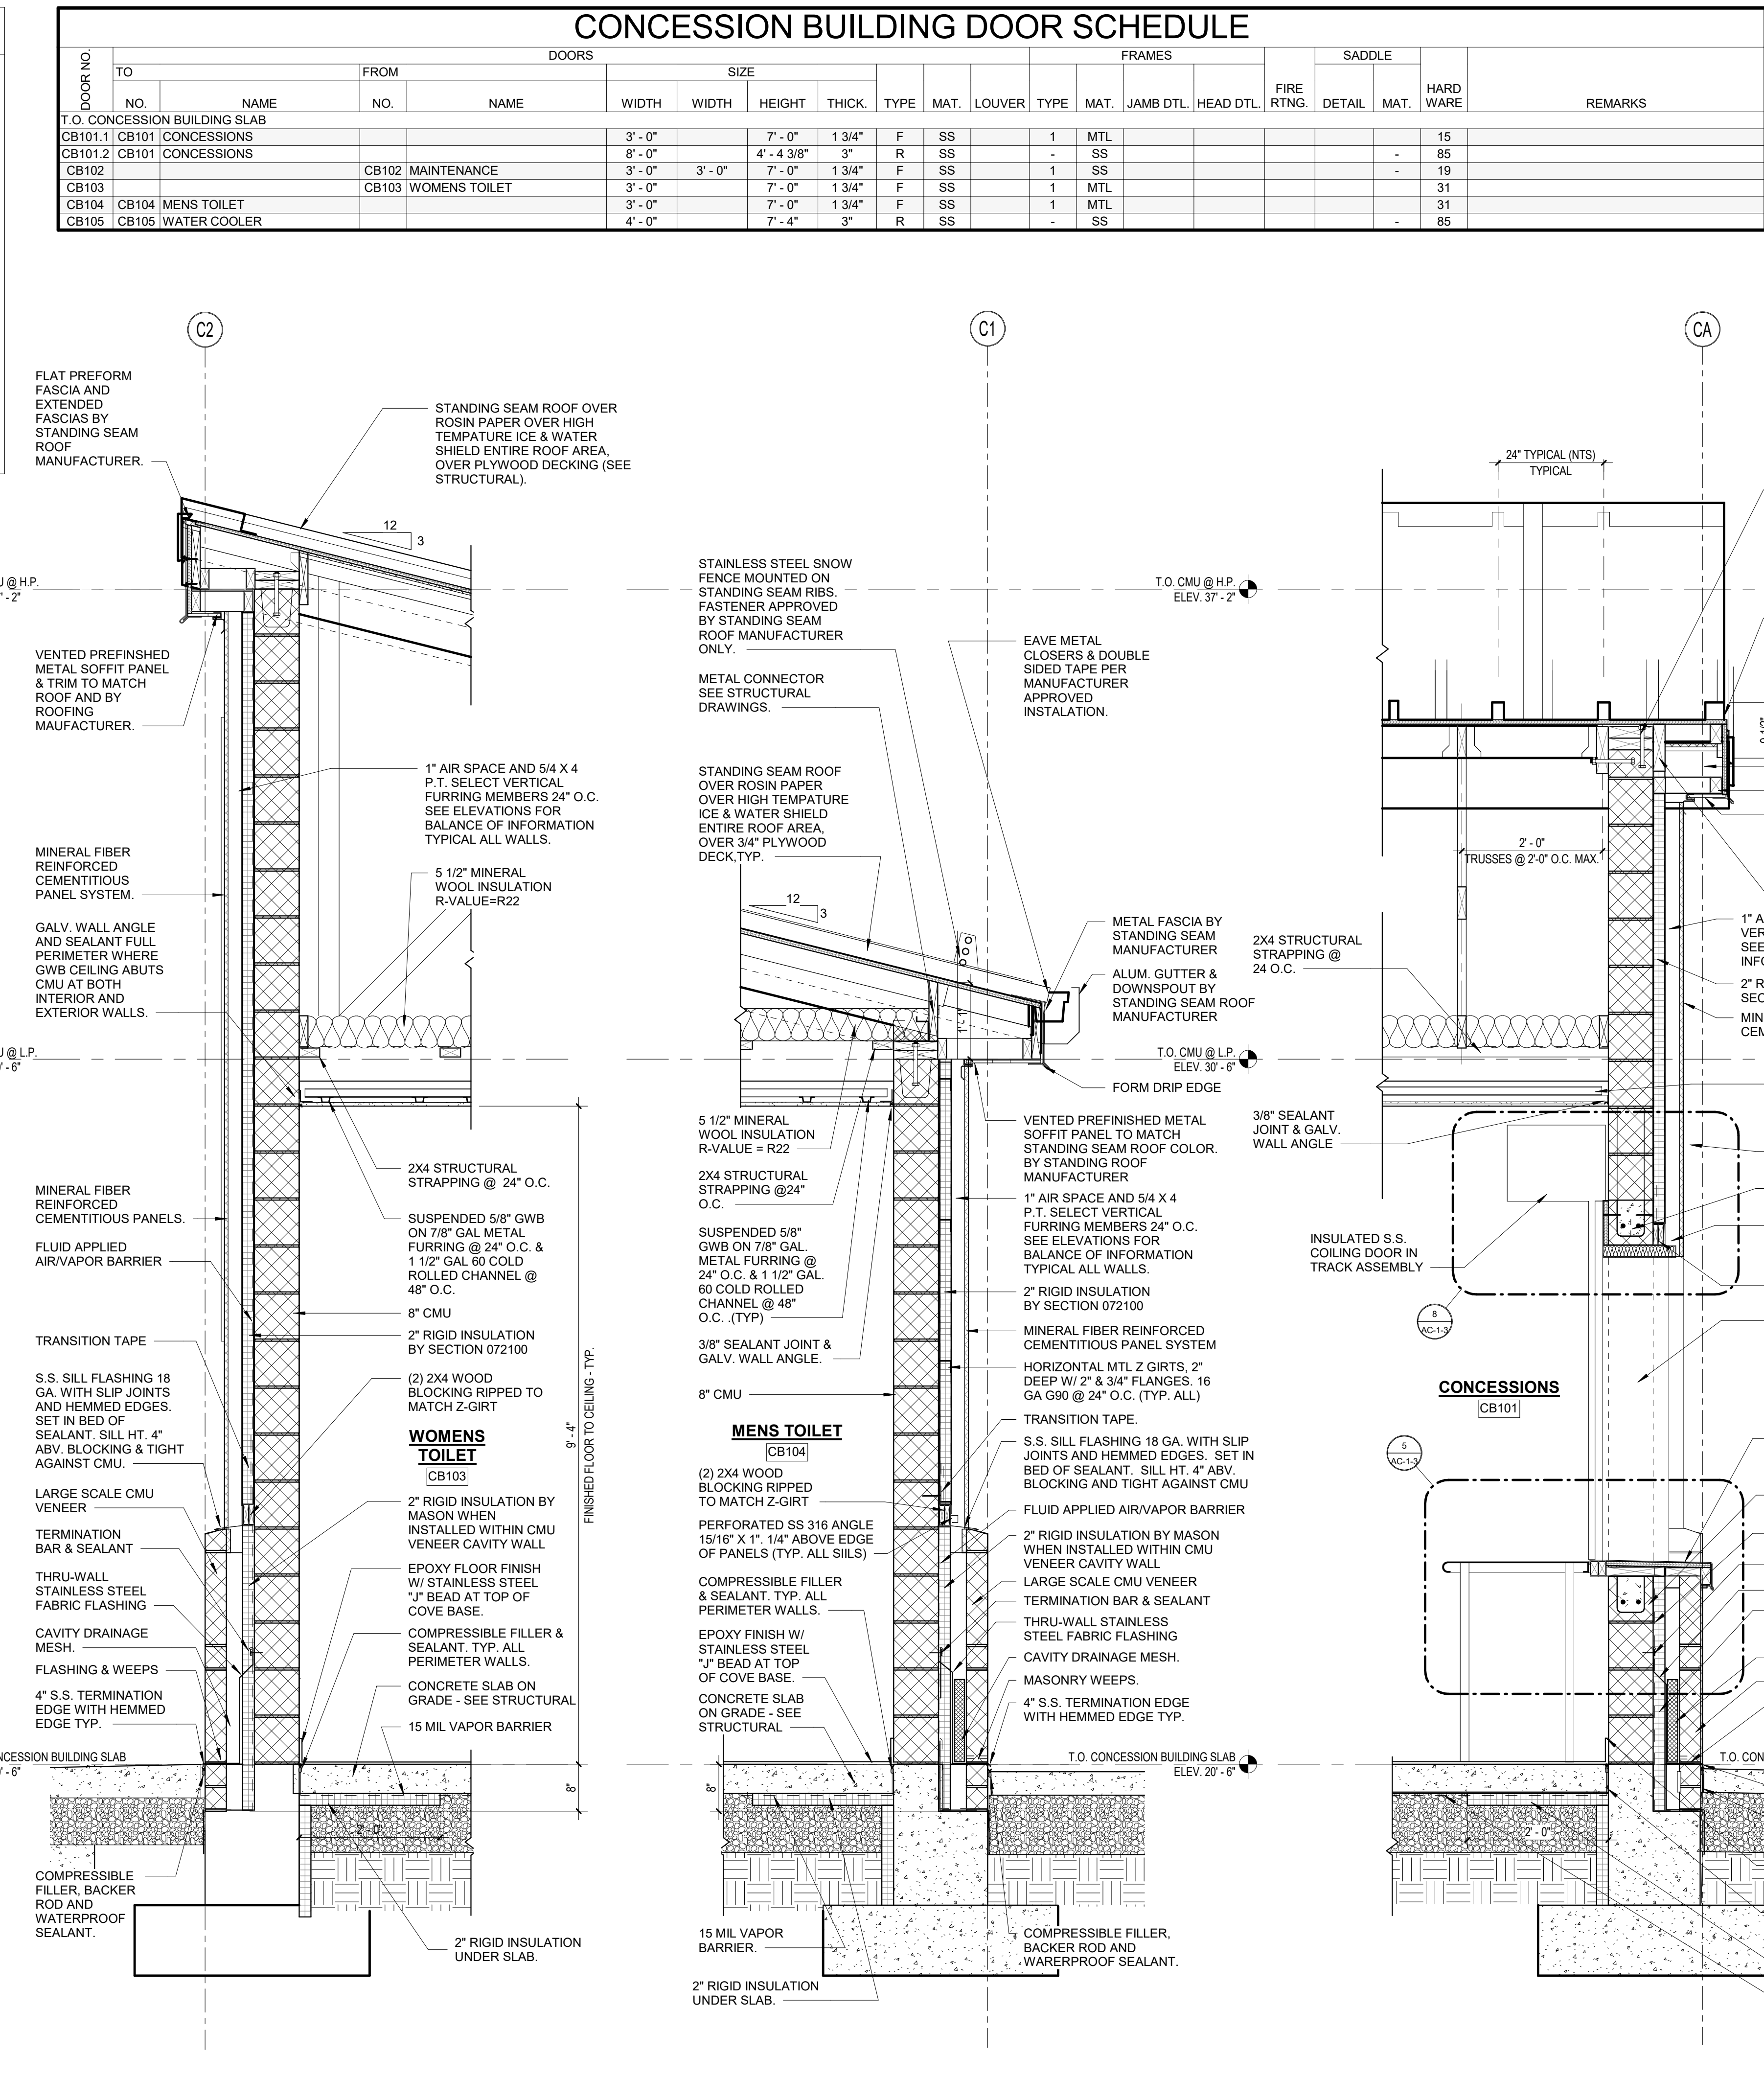

WALL SECTION 2 - CONCESSIONS

3/4" = 1'-0"


WALL SECTION 1 - CONCESSIONS

3/4" = 1'-0"

Northeast Metropolitan Regional Vocational High School
100 Hemlock Road, Wakefield, MA 01880

MSBA 90% CD SUBMISSION

May 12TH, 2023

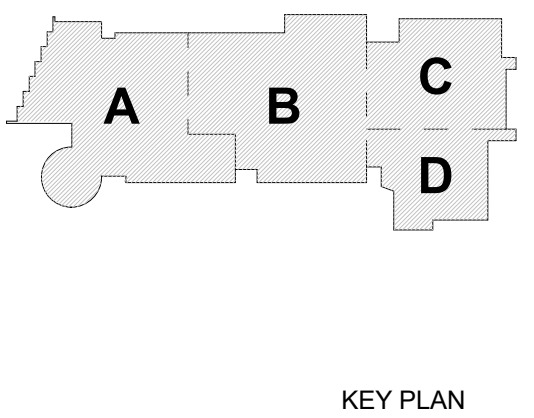

WALL SECTIONS, PLANS & SCHEDULES

Scale: As indicated

Job No.: 20202


Drawn By: DRA

Date: May 12TH, 2023


Volume 3 of 4

AC-1-2


**Northeast
Metropolitan
Regional
Vocational High
School**
100 Hemlock Road,
Wakefield, MA 01880

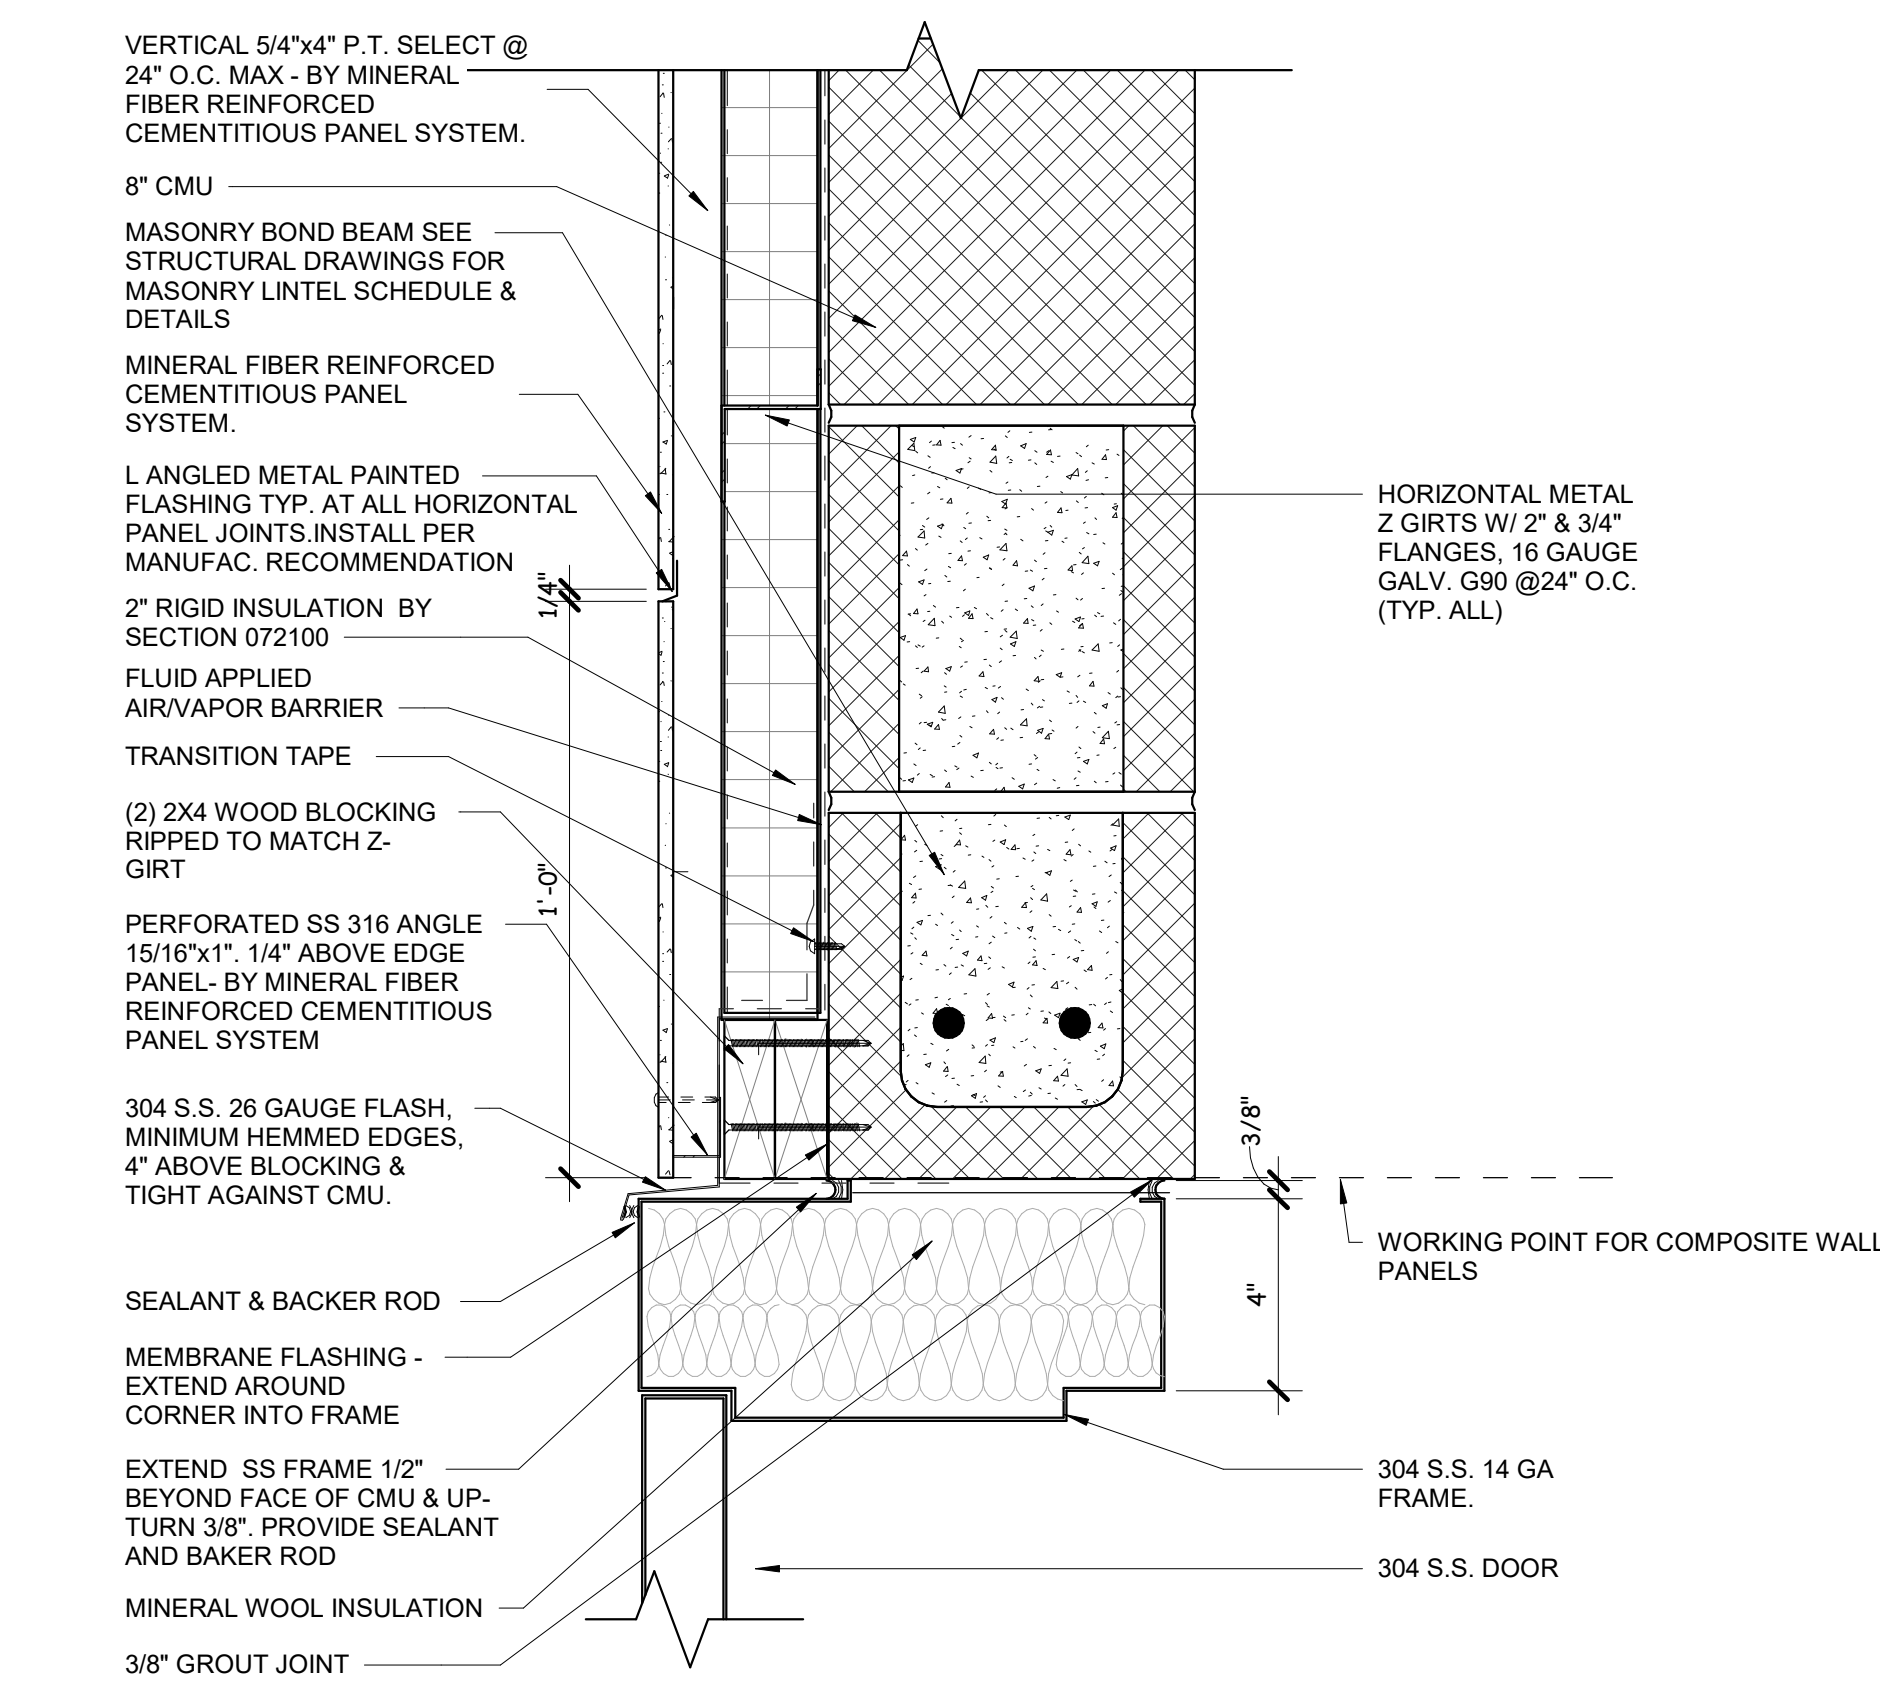


9 DOOR HEAD DETAIL
3" = 1'-0"

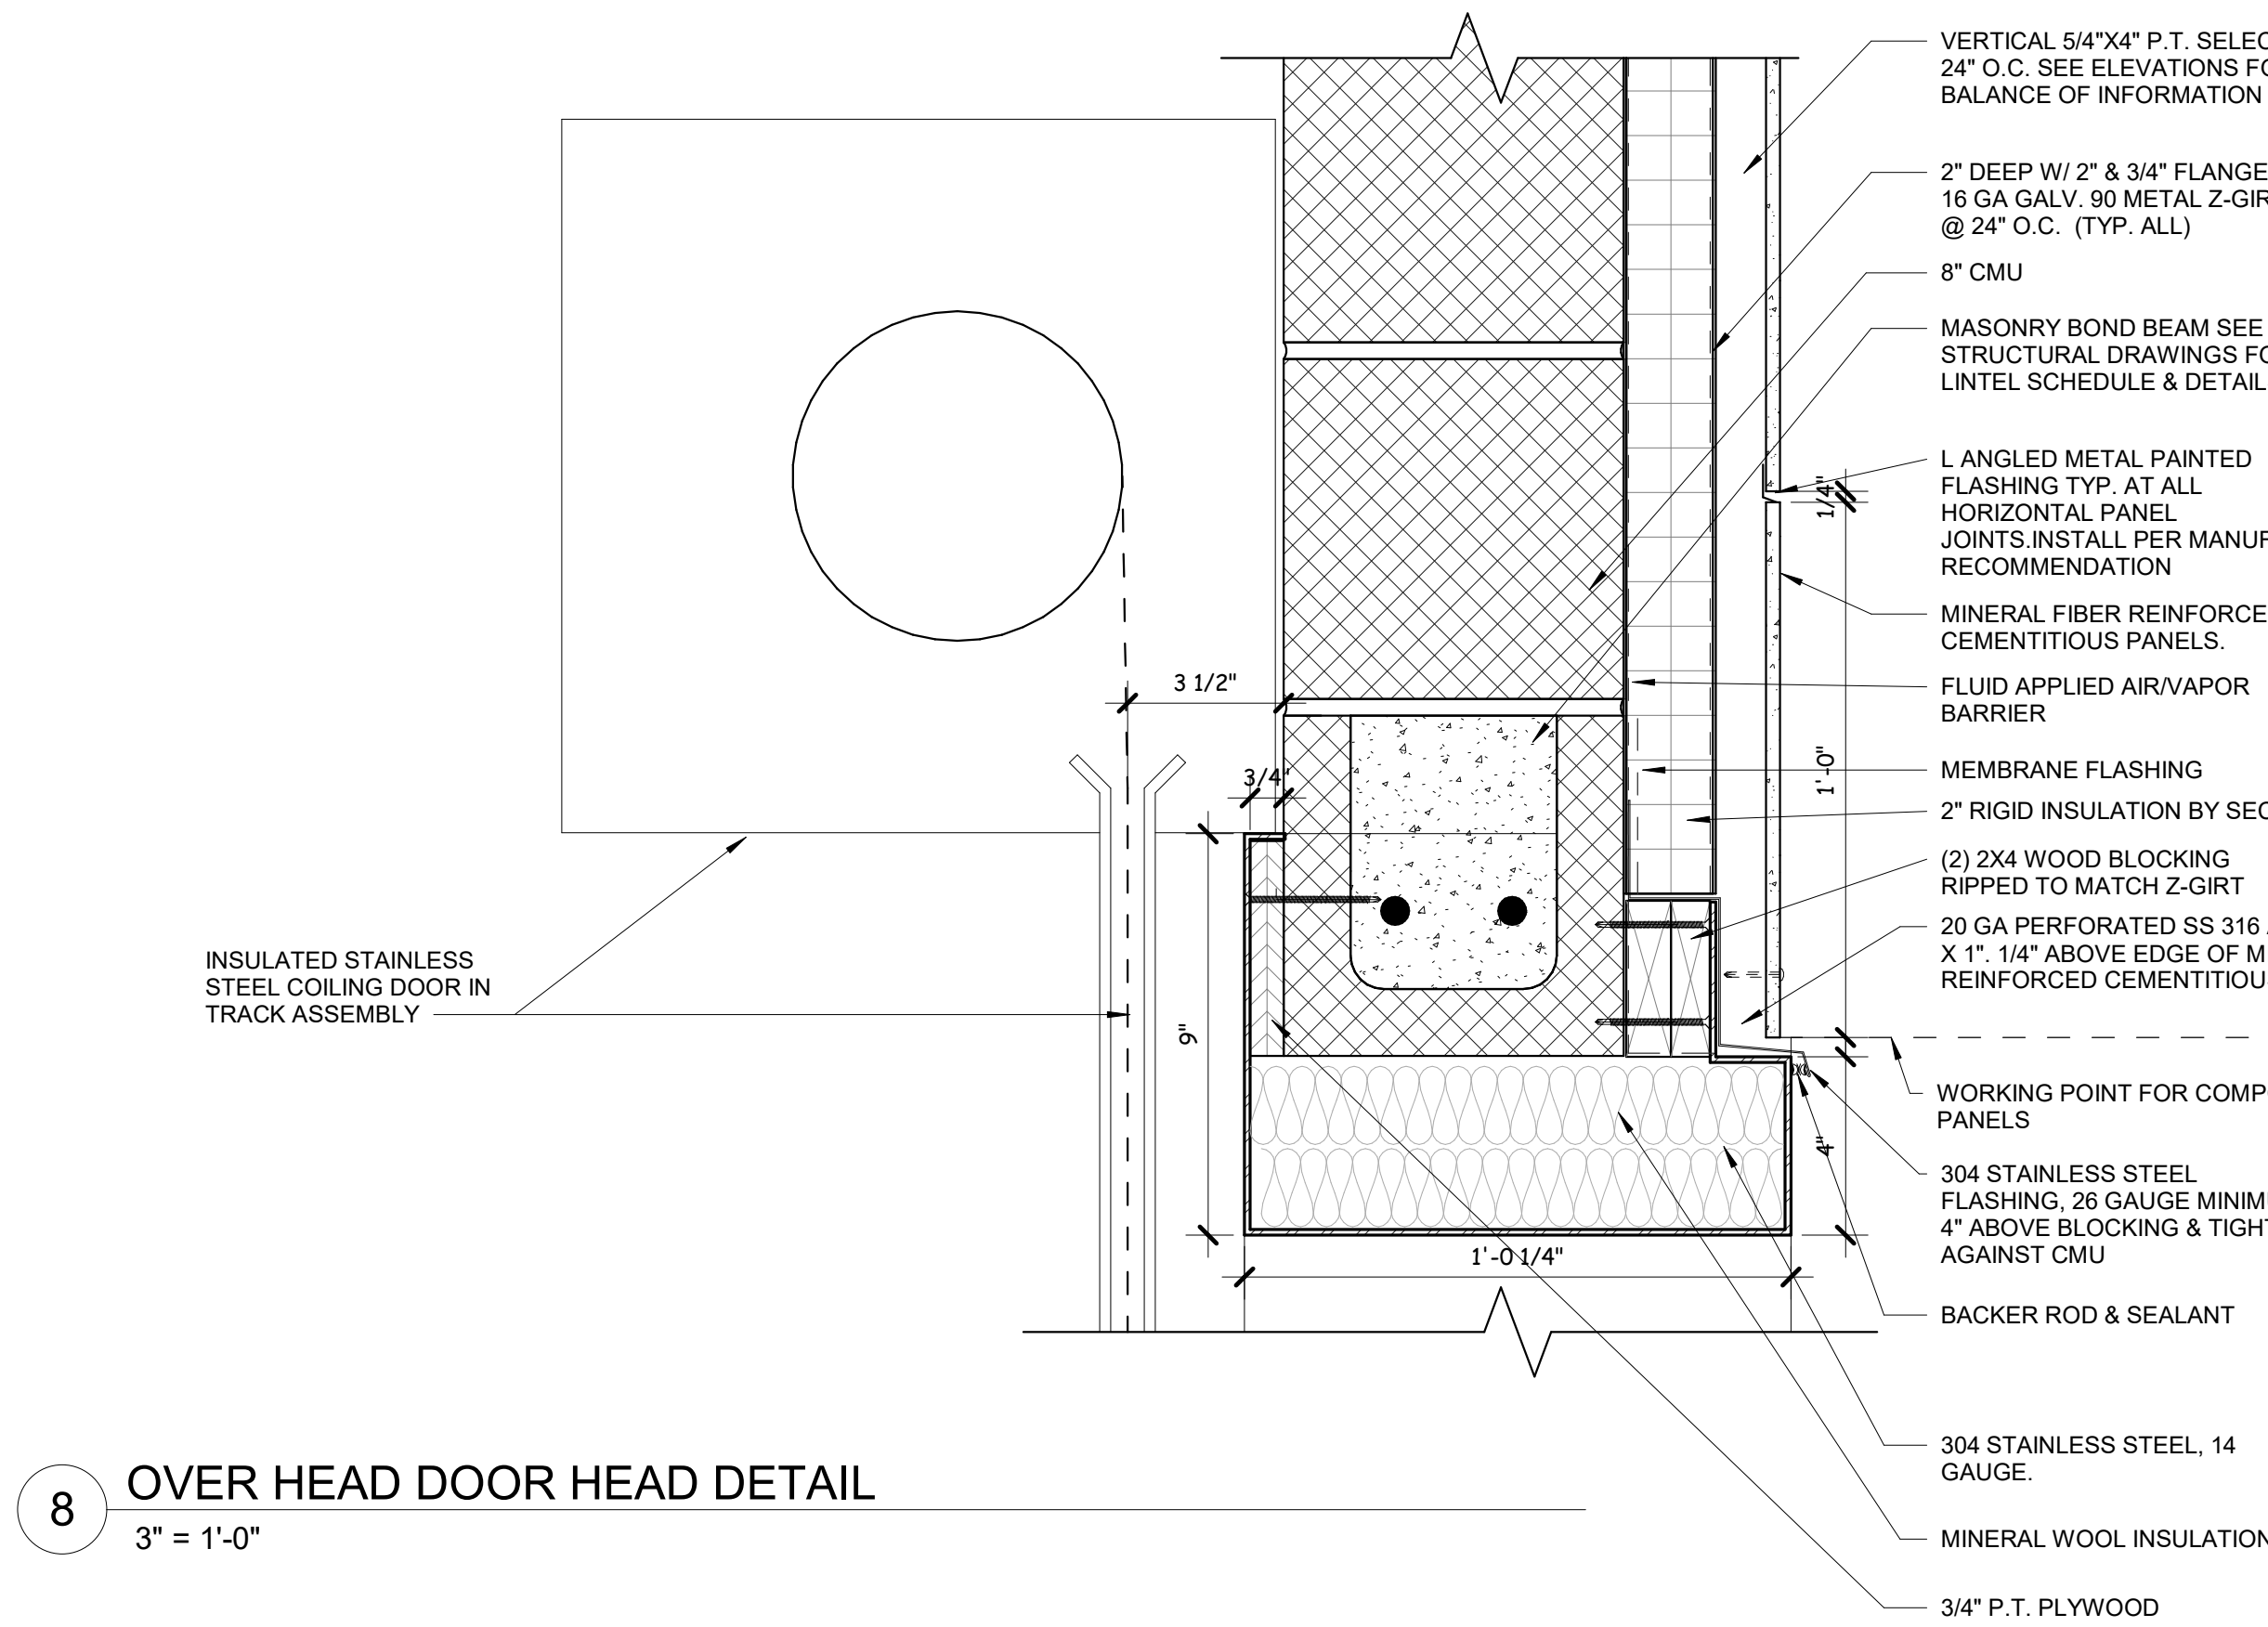


8 OVER HEAD DOOR HEAD DETAIL
3" = 1'-0"

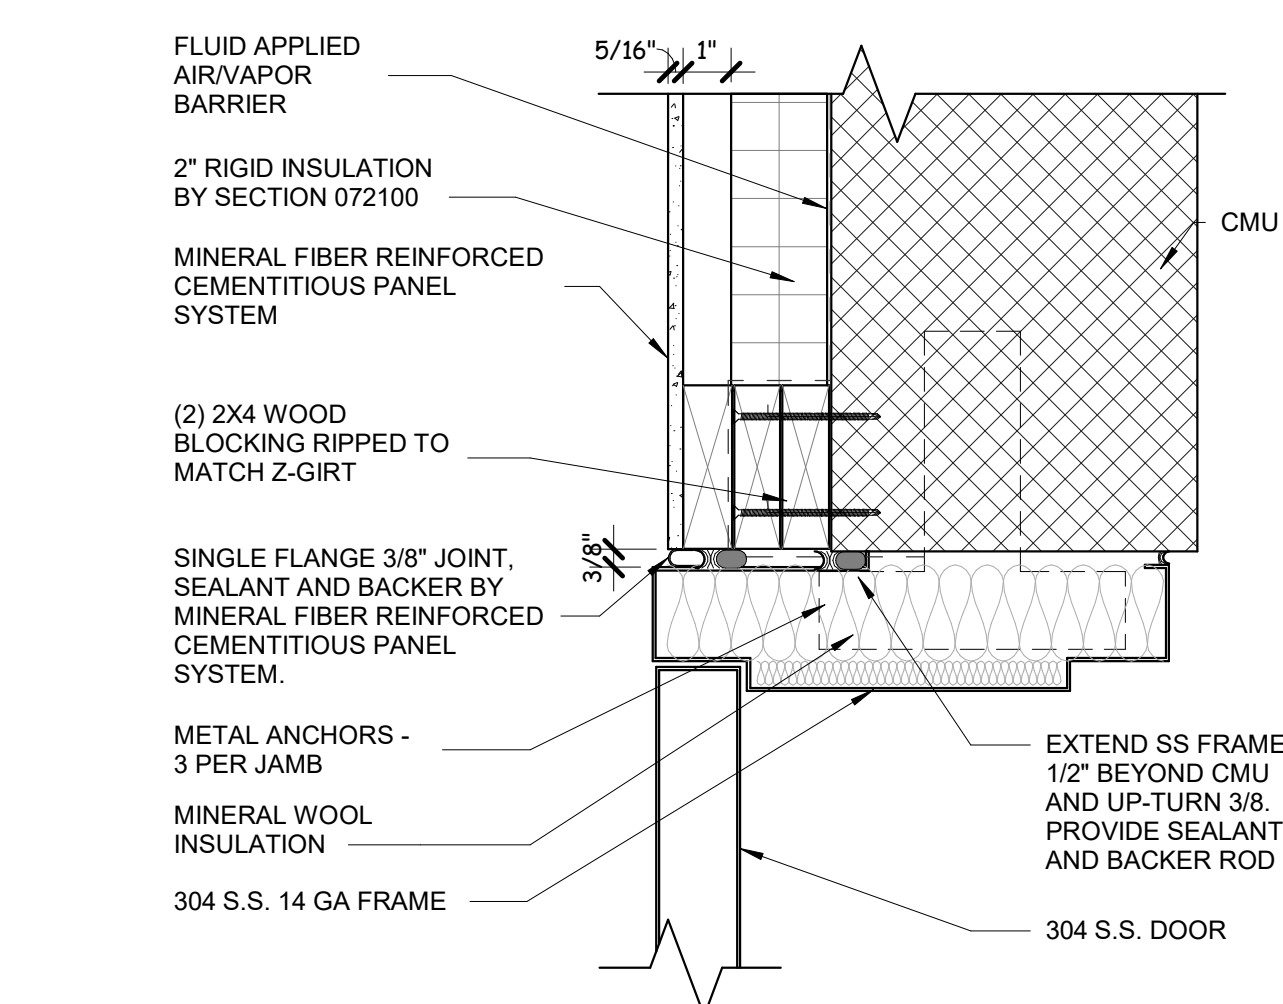

6 DOOR JAMB DETAIL
3" = 1'-0"

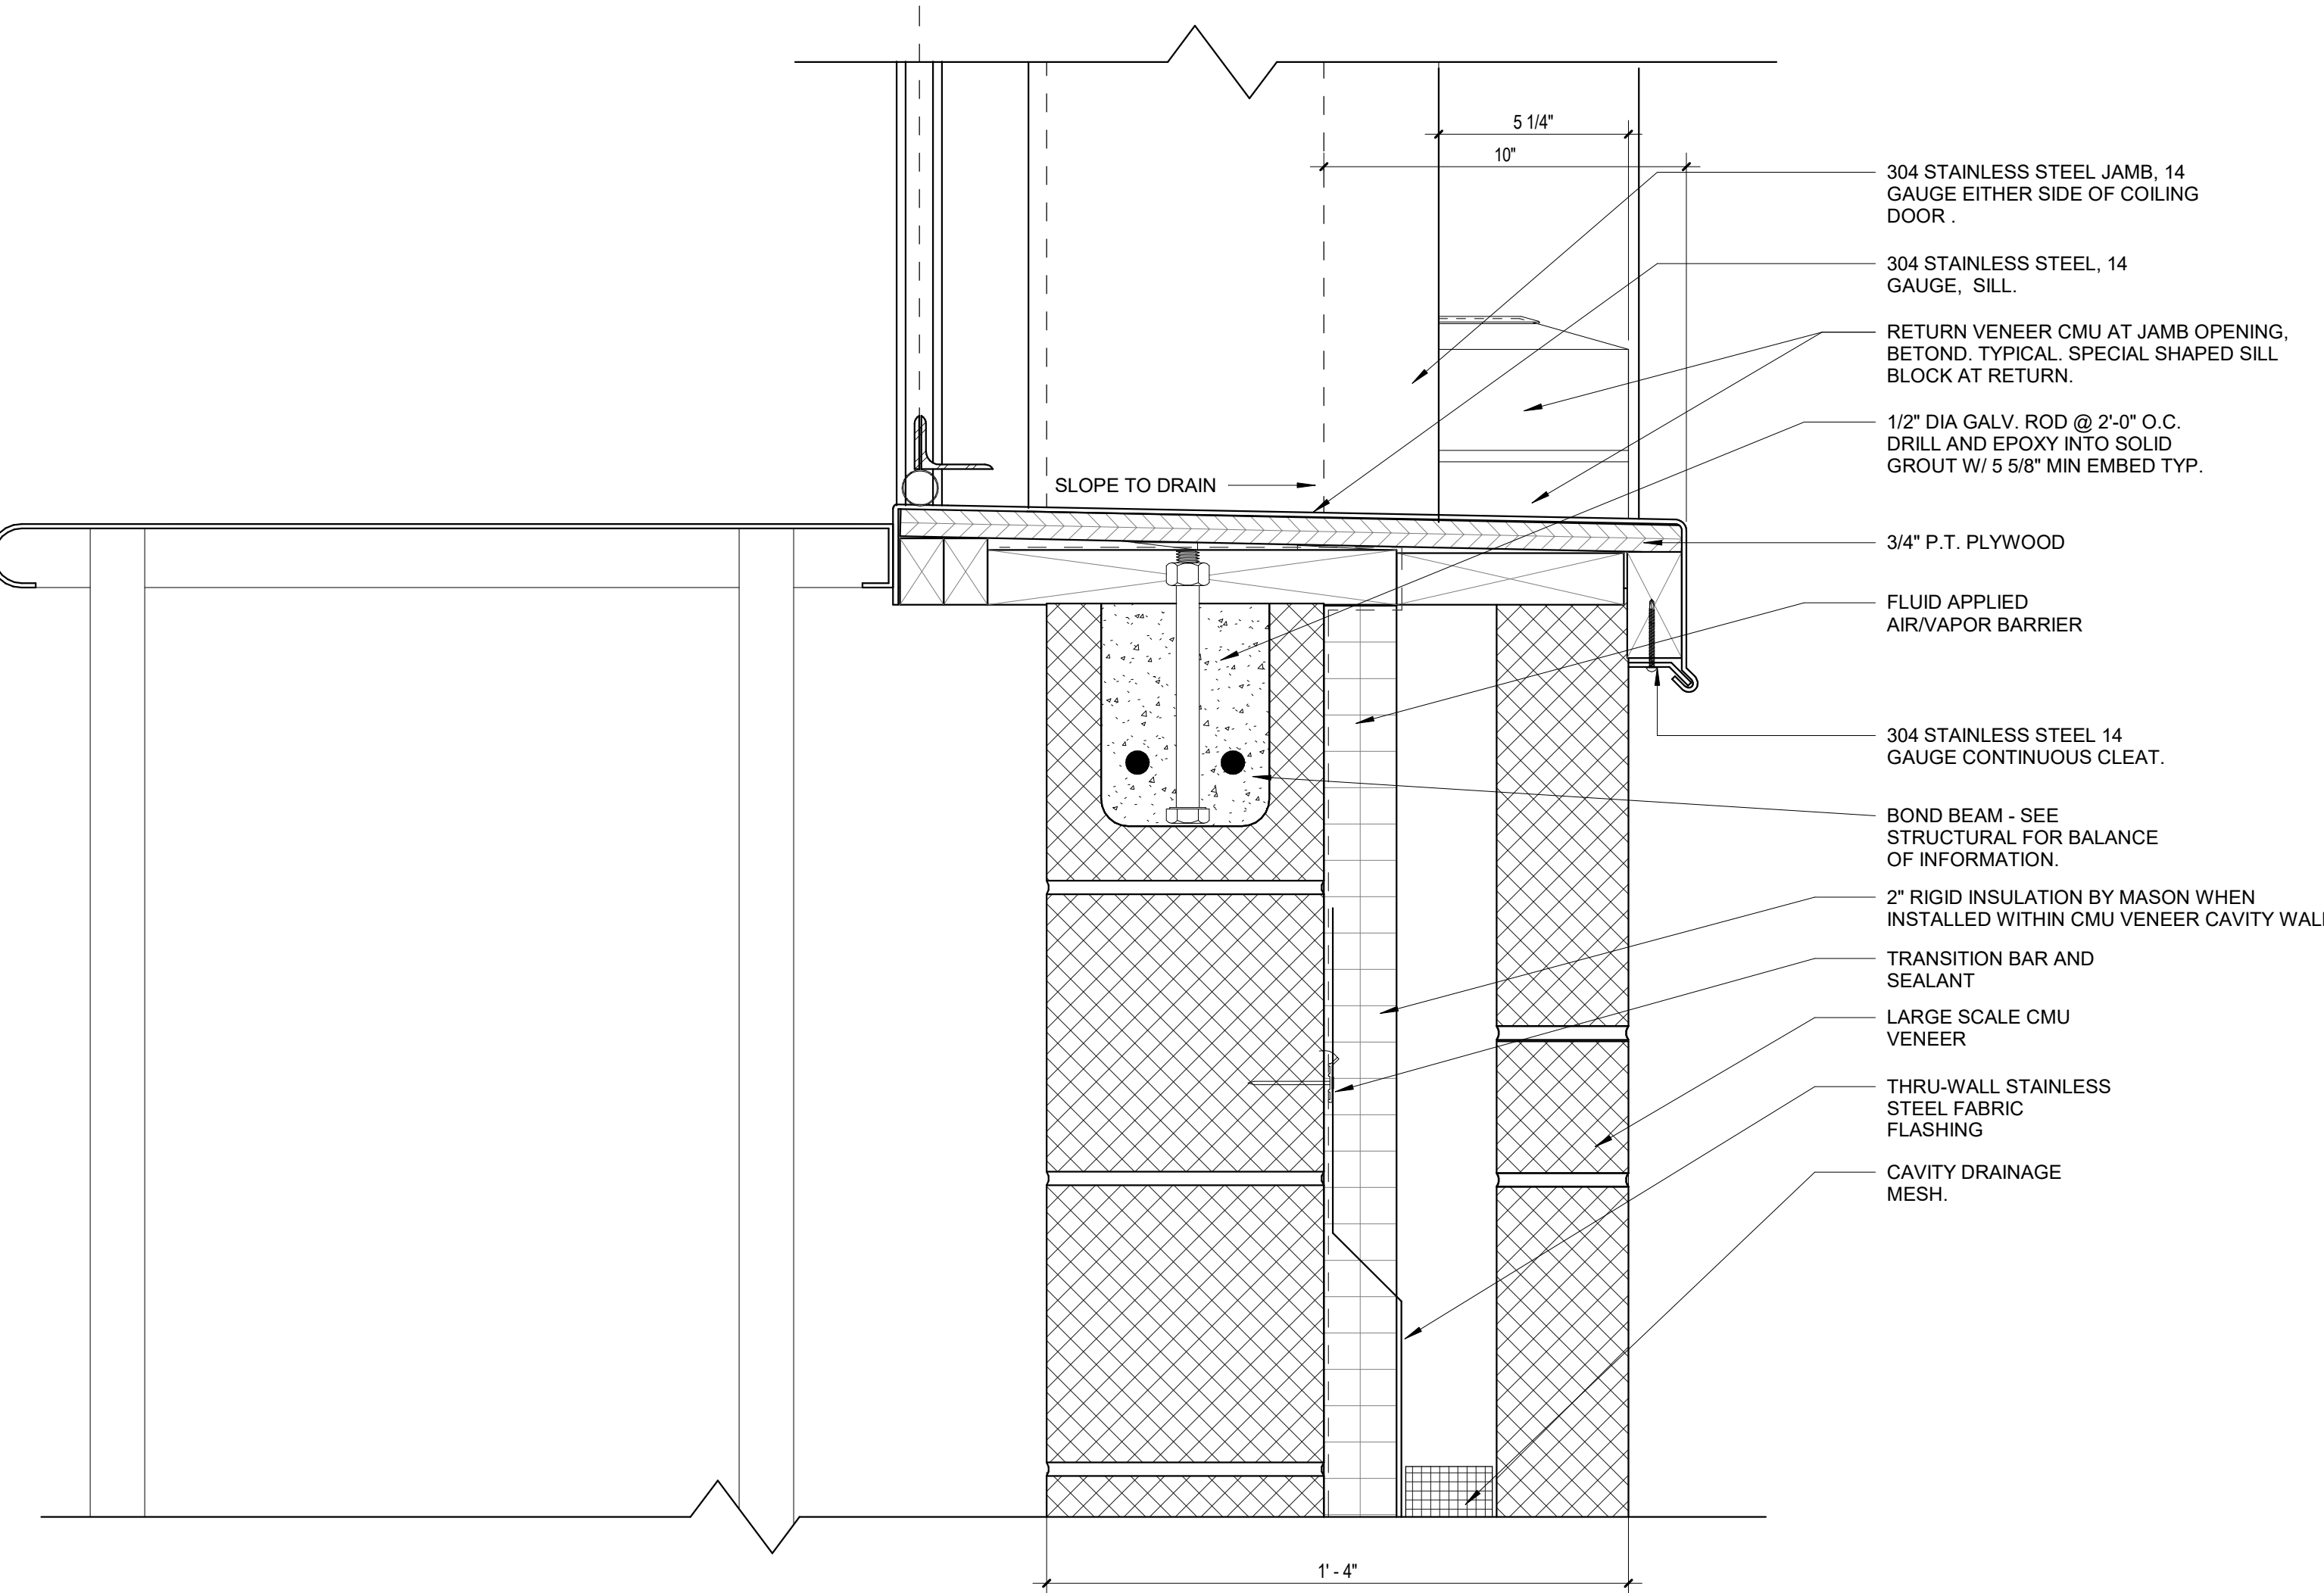


5 OVER HEAD DOOR SILL DETAIL
3" = 1'-0"

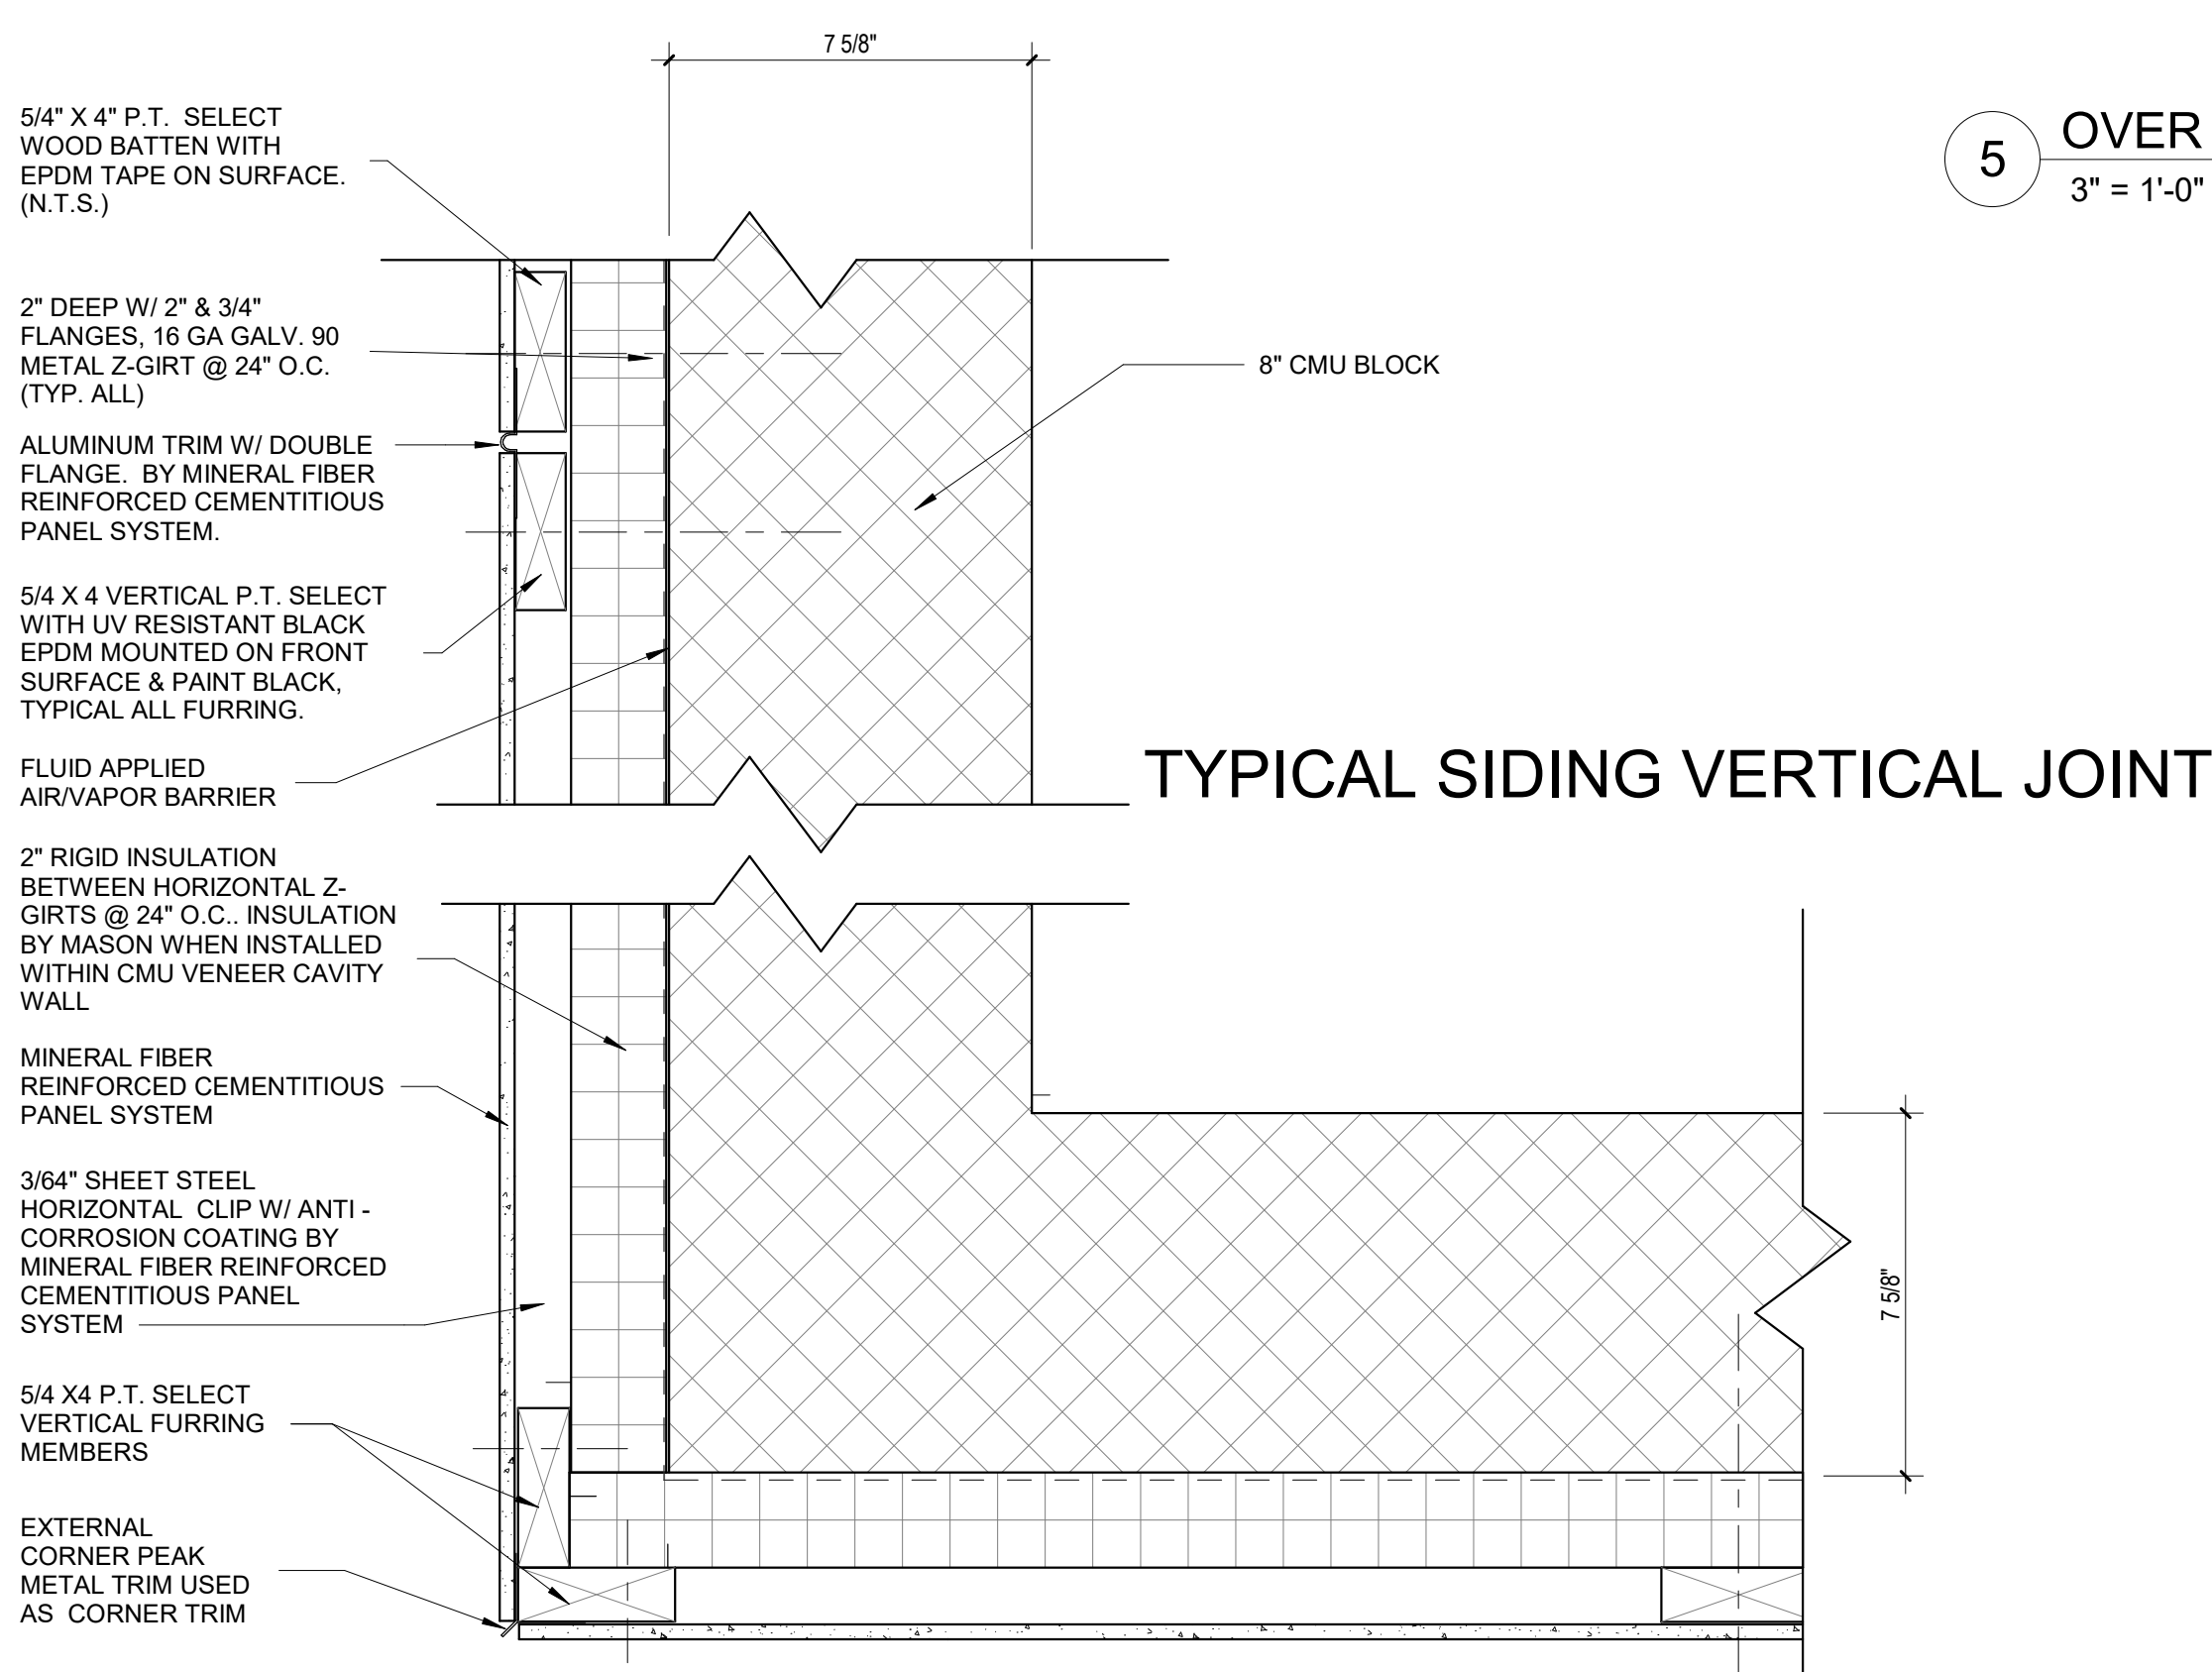



3 CORNER HEAD DETAIL
3" = 1'-0"

2 OVER HEAD DOOR JAMB DETAIL
3" = 1'-0"

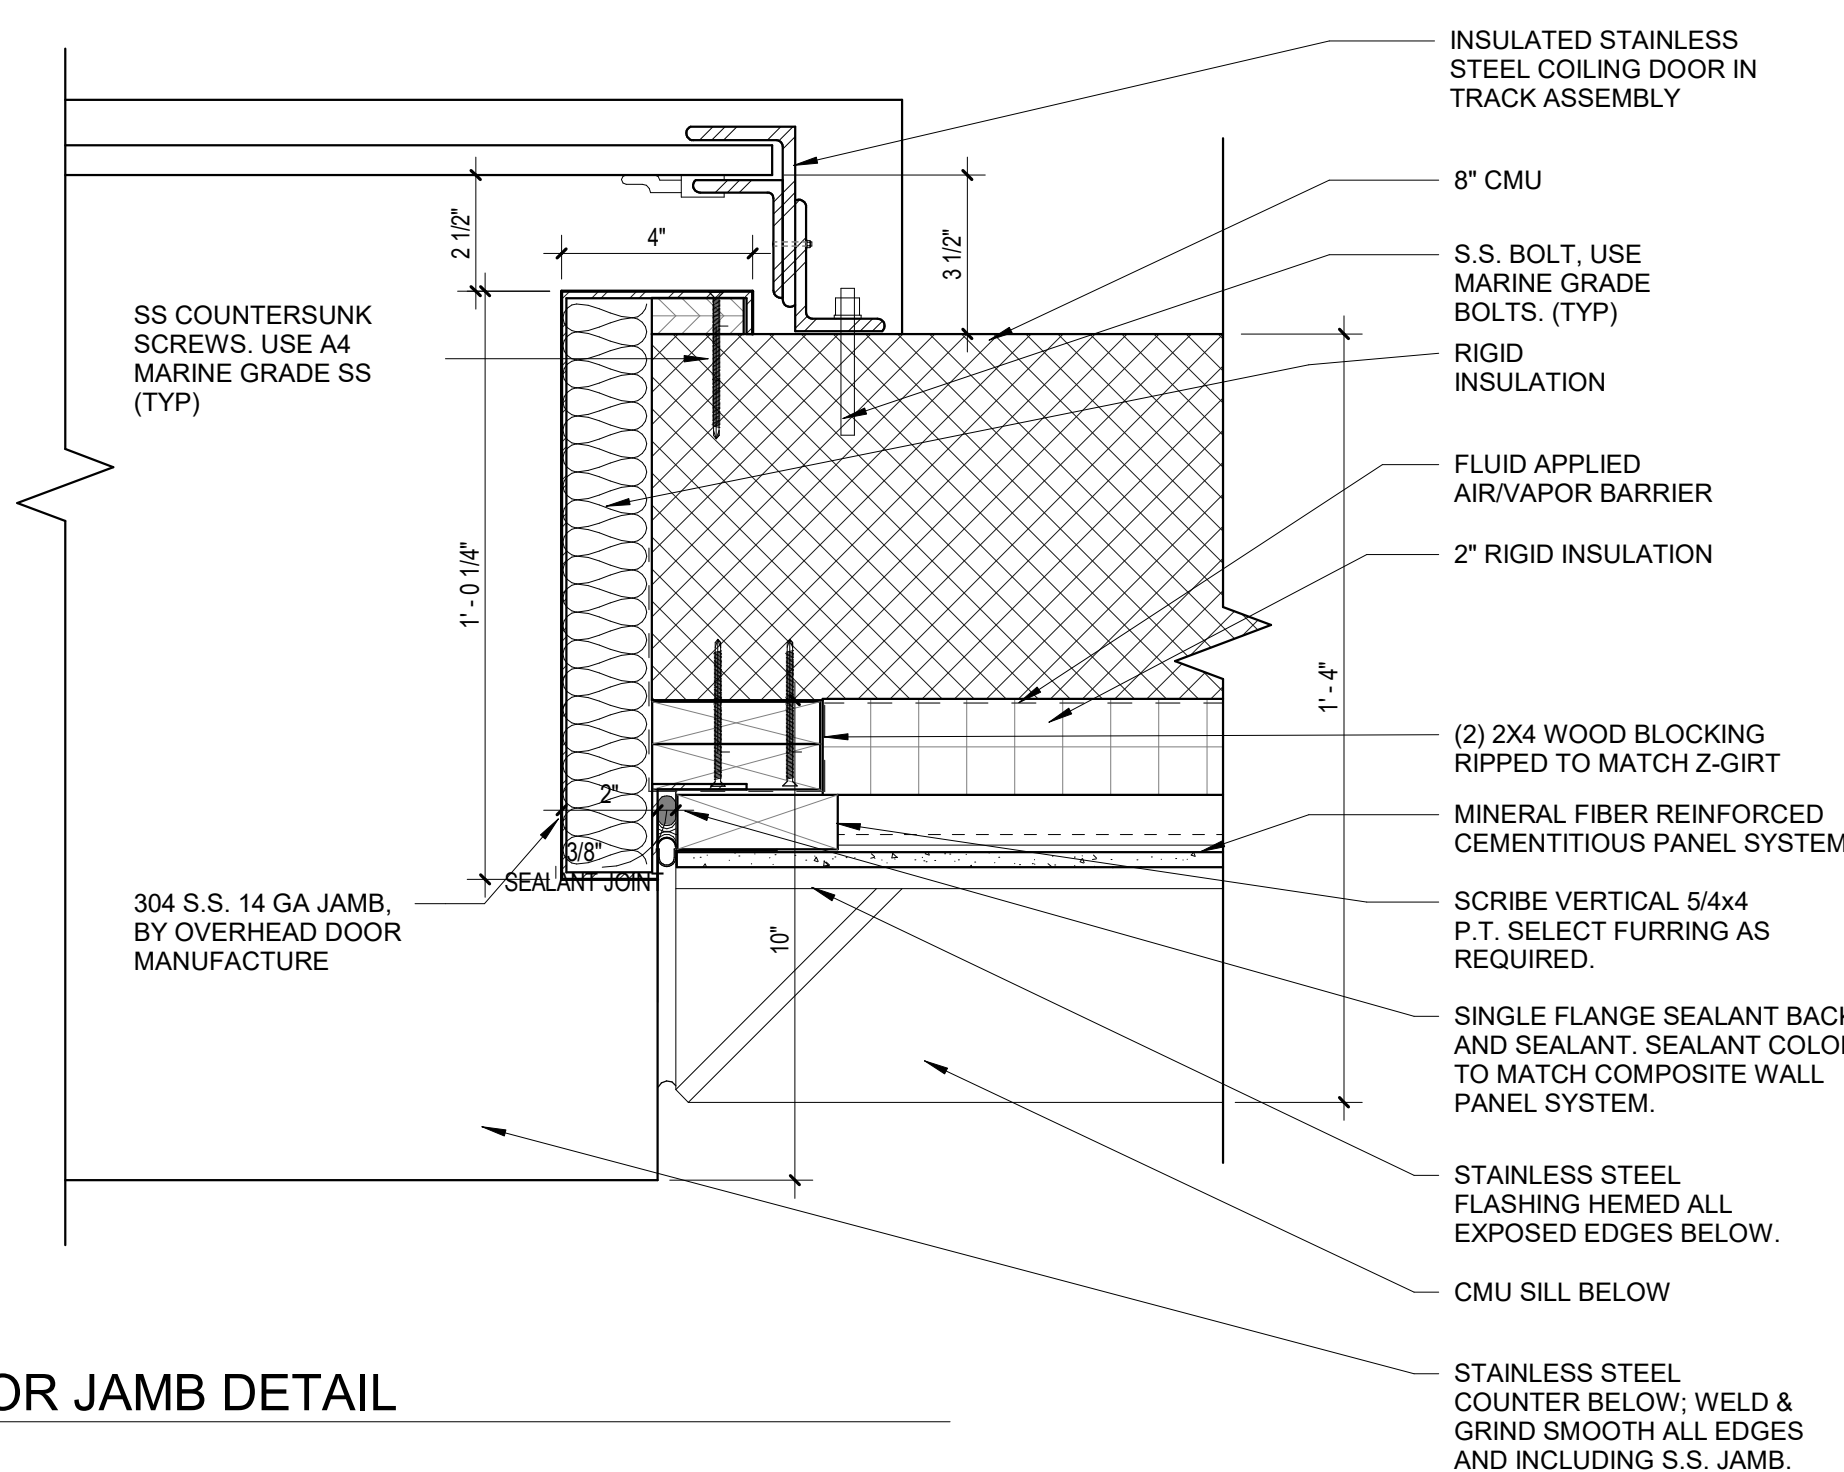

1 TYPICAL ROOF PENETRATION DETAIL
1 1/2" = 1'-0"

7 LOUVER DETAIL
3" = 1'-0"

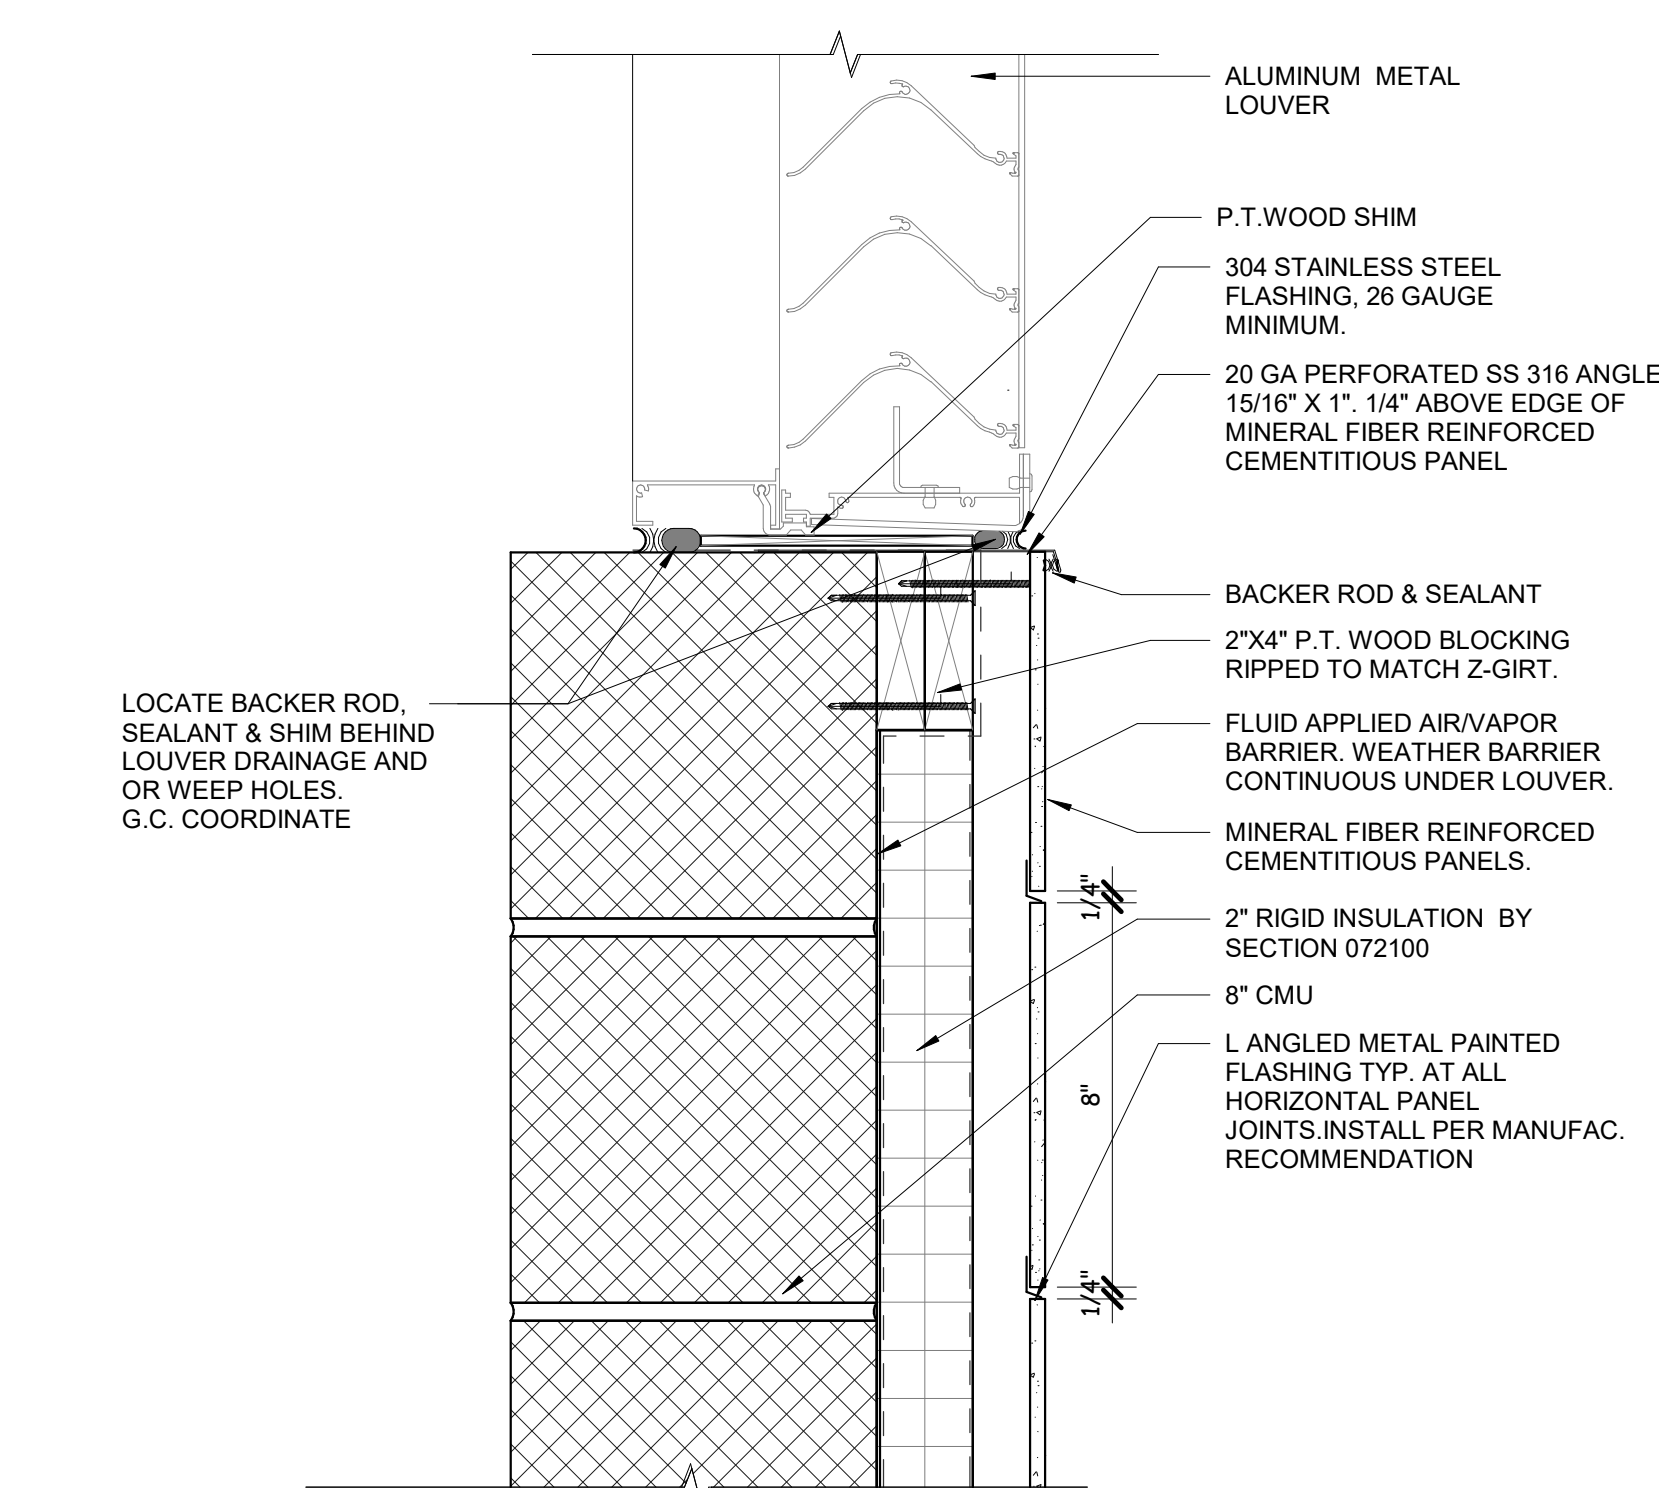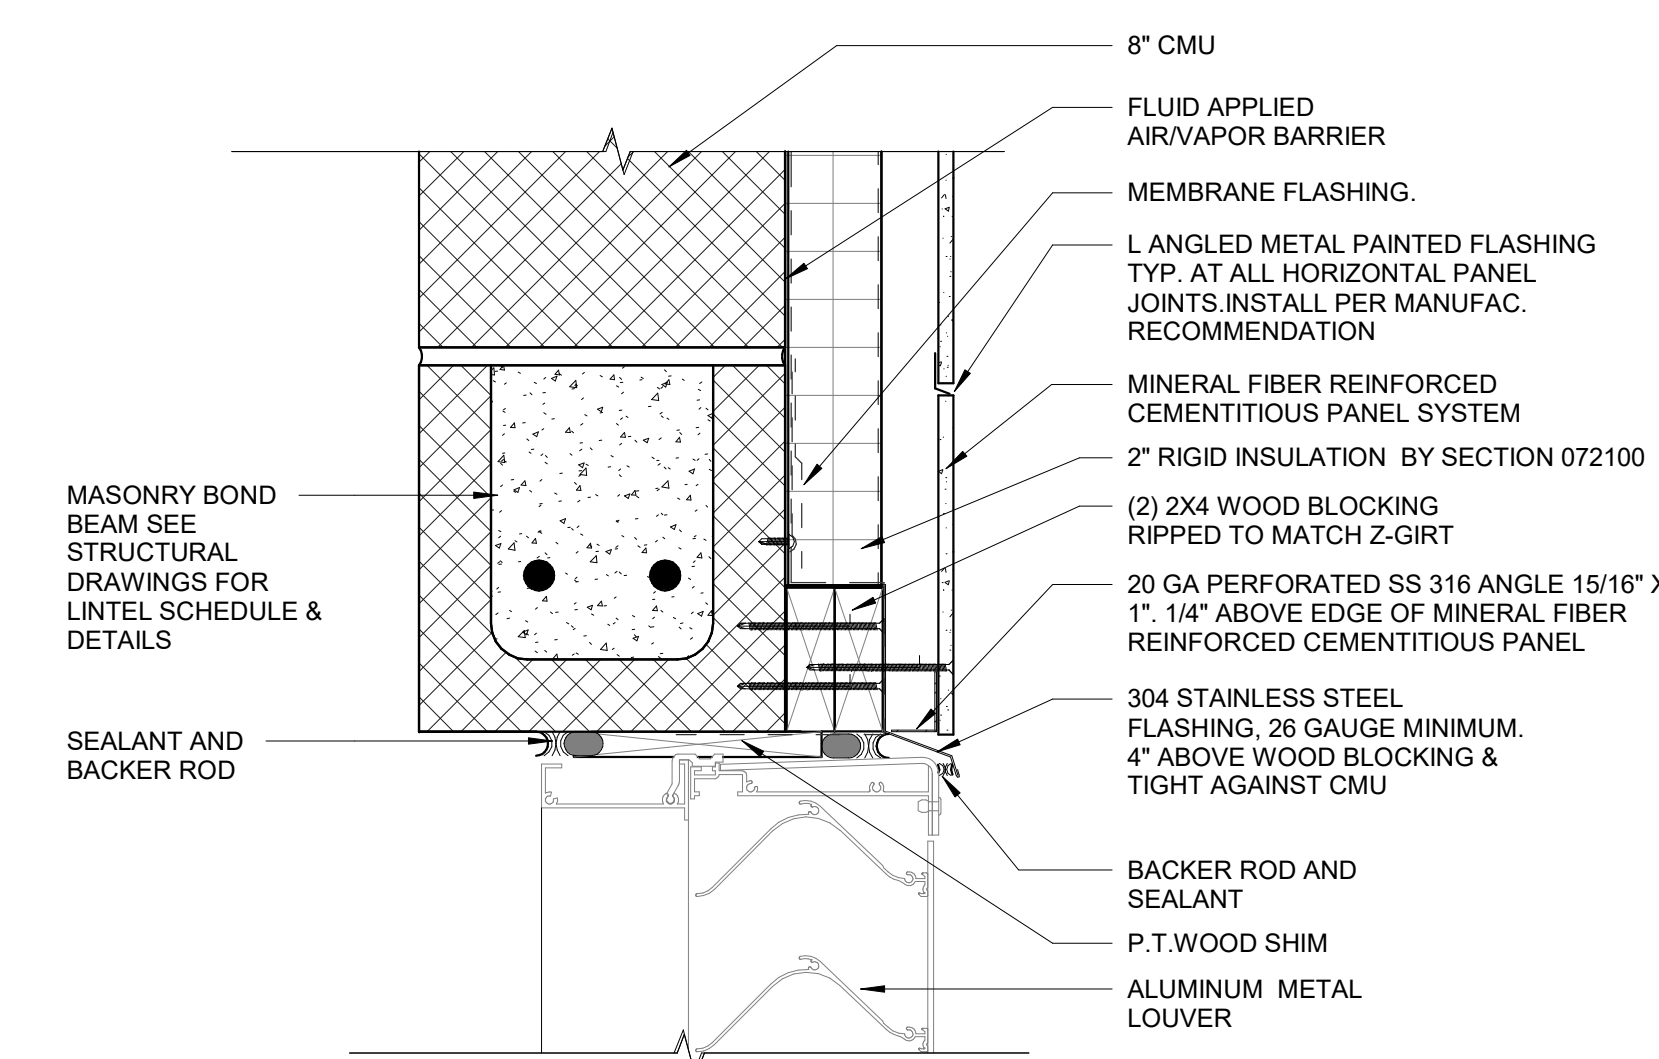


GENERAL NOTES:

1. REFER TO STRUCTURAL DRAWINGS FOR ALL MASONRY REINFORCEMENT REQUIREMENTS. COMPLETE REINFORCEMENT SCOPE IS NOT INDICATED, FOR CLARITY.
2. MASONRY TIES NOT INDICATED FOR CLARITY, REFER TO SPECIFICATIONS.


MSBA 90% CD
SUBMISSION

May 12TH, 2023

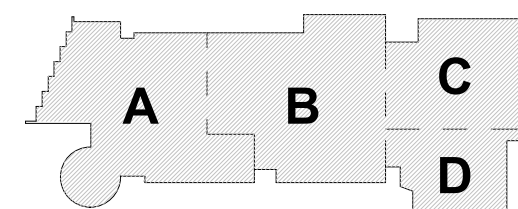

KEY PLAN

PROJECT NORTH MAGNETIC NORTH

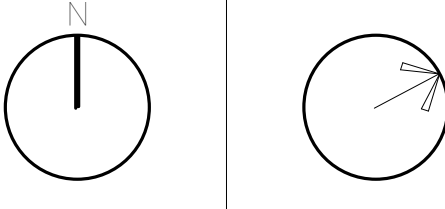

ENLARGED
DETAILS

Scale: As indicated

Job No.: 20202

Drawn By: DRA

Date: May 12TH, 2023

Volume 3 of 4

AC-1-3



DRA

Drumrey Rosane Anderson, Inc.
225 Oakland Road
Studio 205
South Windsor, CT 06074
Tel: 817.854.1700
www.dra.com

280 Charles Street
Studio 300
Waltham, MA 02453

Planning | Architecture | Interior Design

Northeast Metropolitan Regional Vocational High School

100 Hemlock Road, Wakefield, MA 01880

FLOOR PLAN GENERAL NOTES:

1. T.O. SLAB @ FIRST FLOOR DATUM ELEVATION OF 100'-0" CORRESPONDS TO 103.30' MEAN SEA LEVEL, AS SHOWN ON SITE AND CIVIL DRAWINGS. ALL OTHER ELEVATION DATUM SHOWN IN THE ARCHITECTURAL SET IS RELATIVE TO 100'-0".

2. ALL MASONRY PARTITIONS SHALL BE 8" CMU (8.0 WALL TYPE) UNLESS OTHERWISE NOTED ON THE FLOOR PLANS.

3. ALL GWB INTERIOR PARTITIONS PROVIDE G6.0 WALL TYPE UNLESS OTHERWISE NOTED ON THE FLOOR PLANS.

4. FURNISH AND INSTALL MASONRY LINTELS BY MASON (TRADE-BID CONTRACTOR) AT ALL MASONRY OPENINGS UNLESS INDICATED OTHERWISE. REFER TO PLANS, ELEVATIONS, SECTIONS, DOOR SCHEDULES AND MECHANICAL (HVAC) DRAWINGS FOR INFORMATION. REFER TO MASONRY LINTEL SCHEDULE ON STRUCTURAL DRAWINGS FOR DETAILS AND INFORMATION.

5. FURNISH AND INSTALL SEISMIC RESTRAINTS BY METAL FABRICATIONS (TRADE-BID CONTRACTOR) AT ALL MASONRY PARTITIONS. REFER TO DETAILS ON STRUCTURAL DRAWINGS.

6. UNLESS NOTED OTHERWISE, PROVIDE PARTITION CONSTRUCTION ABOVE ALL OPENINGS TO MATCH PARTITION TYPE CONSTRUCTION ADJACENT TO OPENING.

7. REFER TO STRUCTURAL DRAWINGS FOR ALL CMU REINFORCING REQUIREMENTS.

8. PROVIDE 1" RADIUS BULL NOSE CMU TO THE UNDERSIDE OF THE CEILING AT ALL EXPOSED INTERIOR CORNER CONDITIONS, UNLESS NOTED OTHERWISE.

9. FOR CONTROL JOINT LOCATIONS AT INTERIOR PARTITIONS, SOFFITS AND CEILINGS REFER TO SPECIFICATIONS. SUBMIT PROPOSED CONTROL JOINT LAYOUT TO THE ARCHITECT FOR APPROVAL PRIOR TO INSTALLATION.

10. FOR CONTROL JOINT LOCATION AT GWB PARTITIONS, SOFFITS AND CEILINGS REFER TO SPECIFICATIONS. SUBMIT PROPOSED CONTROL JOINT LAYOUT TO THE ARCHITECT FOR APPROVAL PRIOR TO INSTALLATION.

11. REFER TO CODE ANALYSIS CD 1-1, CD 1-2 FOR FIRE RATING REQUIREMENTS OF THE BUILDING COMPONENTS.

12. REFER TO STRUCTURAL DRAWINGS FOR NOTES/DESCRIPTIONS OF THE SPRAY APPLIED FIREPROOFING EXTENTS AND INTUMESCENT MASTIC FIREPROOFING SCOPE REQUIRED AT THE STRUCTURAL STEEL COMPONENTS. SEE INTERIOR ELEVATIONS AND SECTIONS FOR ADDITIONAL INFORMATION.

13. SEE FOODSERVICE AND EQUIPMENT DRAWINGS FOR ADDITIONAL INFORMATION.

14. PROVIDE 20 GAUGE METAL STRAPPING BEHIND GWB (CONCEALED FROM VIEW) AS REQUIRED FOR MOUNTING OF THE MARKERBOARDS, TACKBOARDS, ACOUSTICAL PANELS, AND MARKER WALLS OCCURRING ON METAL STUD WALLS.

15. PROVIDE 3/4" PLYWOOD BLOCKING (SIZES SHALL BE COORDINATED WITH TECHNOLOGY EQUIPMENT REQUIREMENTS) BEHIND GWB (CONCEALED FROM VIEW) AS REQUIRED FOR MOUNTING OF THE WALL MOUNTED PROJECTORS, INTERACTIVE FLAT PANELS, DISPLAYS, AND TV MONITORS OCCURRING ON METAL STUD WALLS.

16. PROVIDE WOOD BLOCKING BEHIND GWB (CONCEALED FROM VIEW) AS REQUIRED FOR MOUNTING OF HANDRAILS, TOILET ACCESSORIES AND TOILETSHOWER PARTITIONS, AND DIVIDER CURTAIN TRACKS OCCURRING ON METAL STUD WALLS AND CEILINGS.

17. ALL DIMENSIONS AT METAL STUD PARTITIONS ARE TO THE FACE OF THE STUD UNLESS NOTED AS "CLEAR".

NOTE A: AT METAL STUD PARTITIONS WITHIN THE SPACE PROVIDE ABUSE RESISTANT GYPSUM BOARD (ARB) TO 8'-0" A.F.F. REFER TO PARTITION TYPES FOR WALL CONSTRUCTION REQUIREMENTS.

ADD ALTERNATE SUBMISSION

MSBA 90% CD SUBMISSION

May 12TH, 2023

A B C D

KEY PLAN

PROJECT NORTH

MAGNETIC NORTH

LOCKER BUILDING PLANS

Scale: 1/8" = 1'-0"


Job No.: 20202

Drawn By: DRA


Date: May 12TH, 2023

Volume 3 of 4


AL-1-1

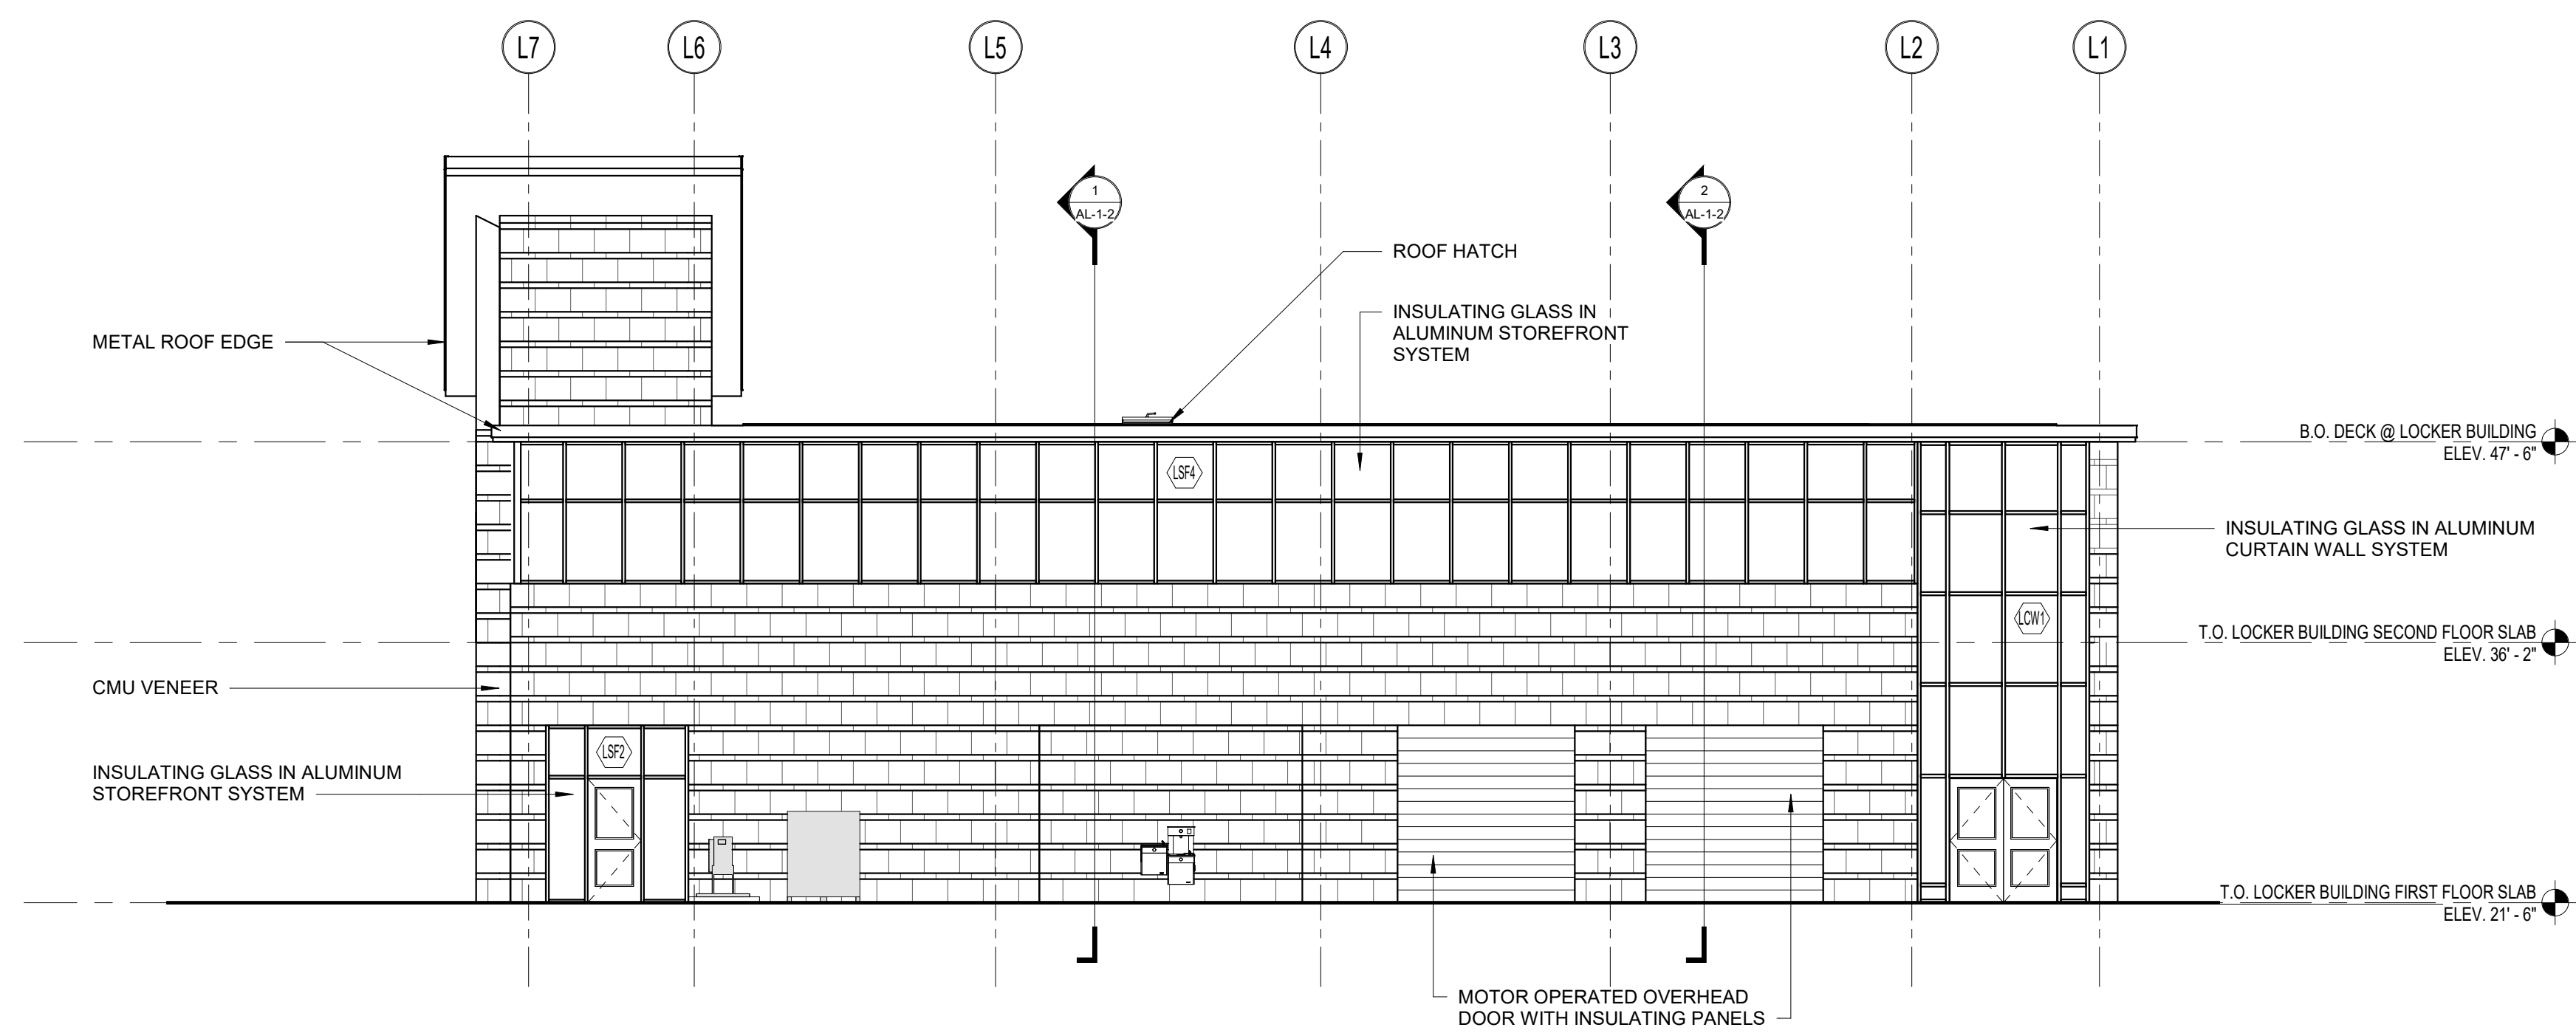


7 LOCKER BUILDING ELEVATION - NORTH
1/8" = 1'-0"

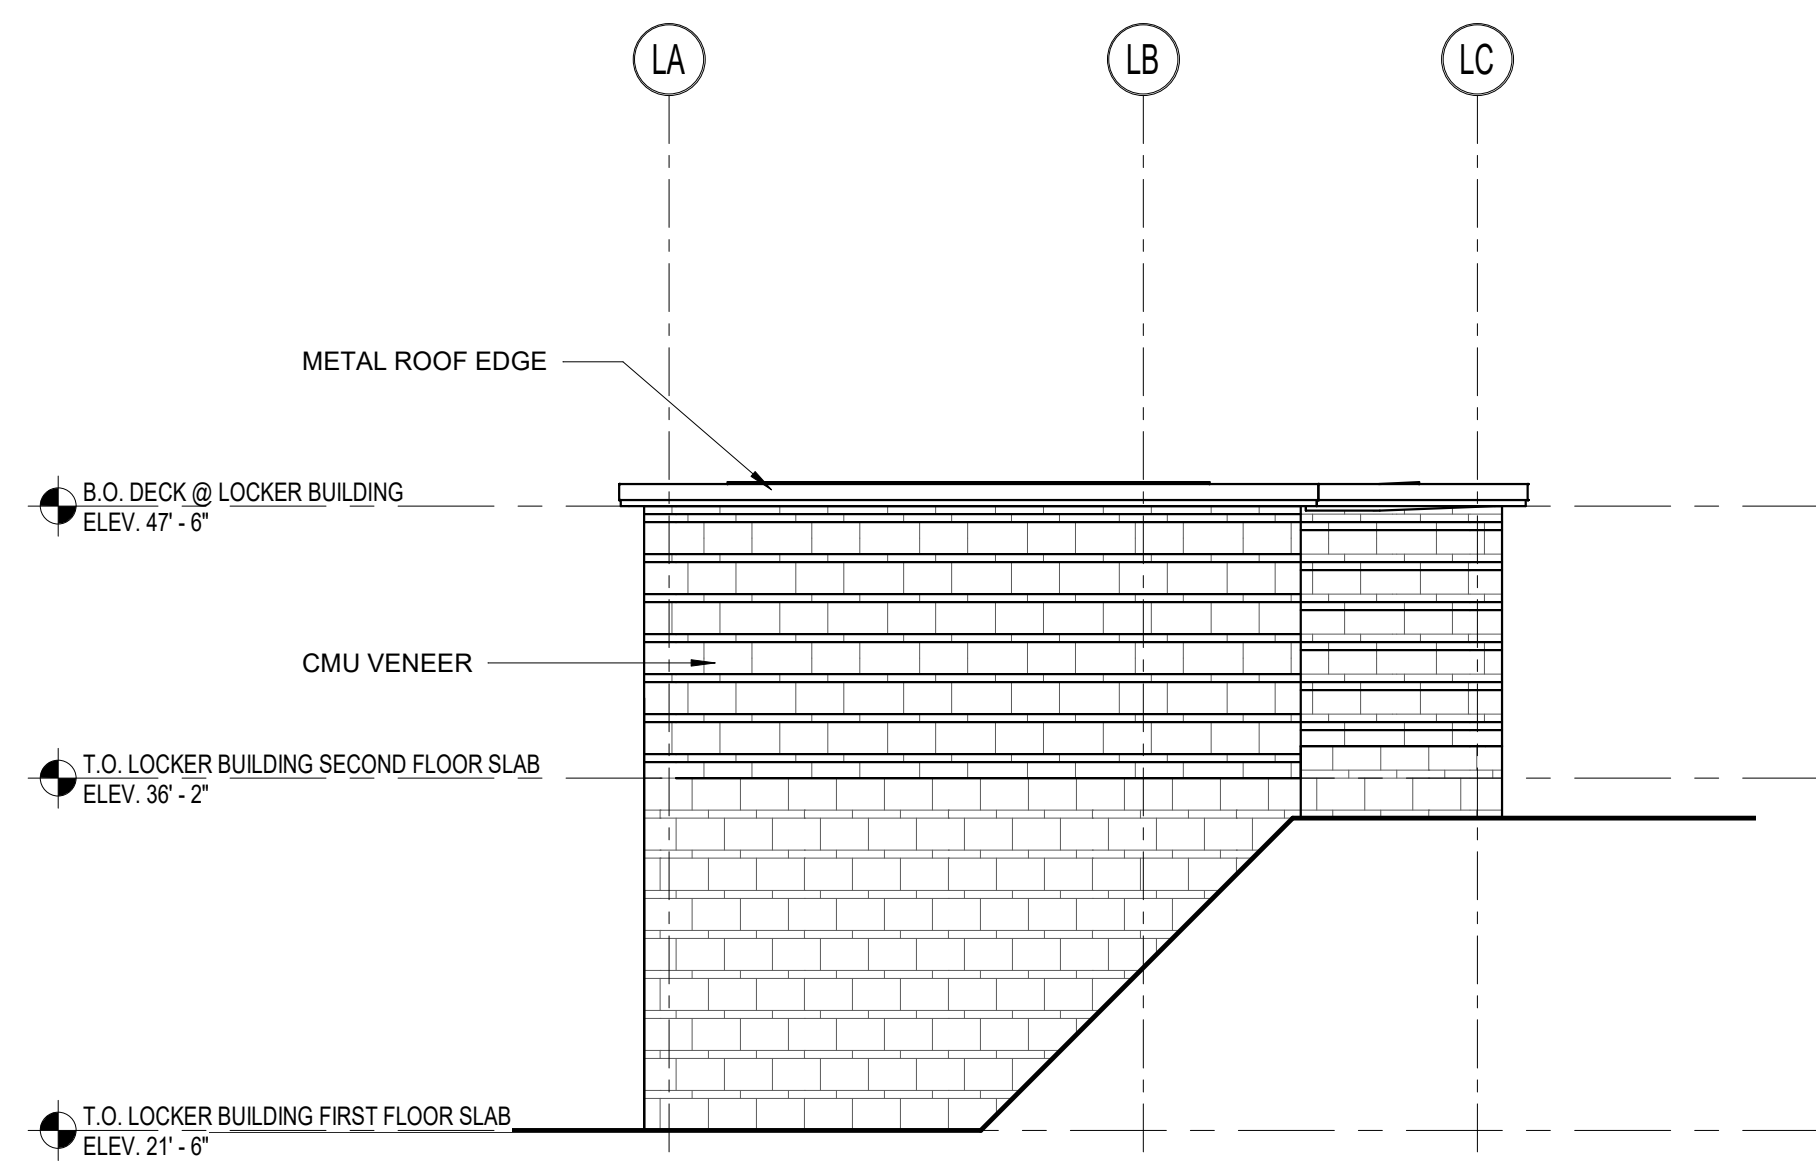


6 LOCKER BUILDING ELEVATION - WEST
1/8" = 1'-0"

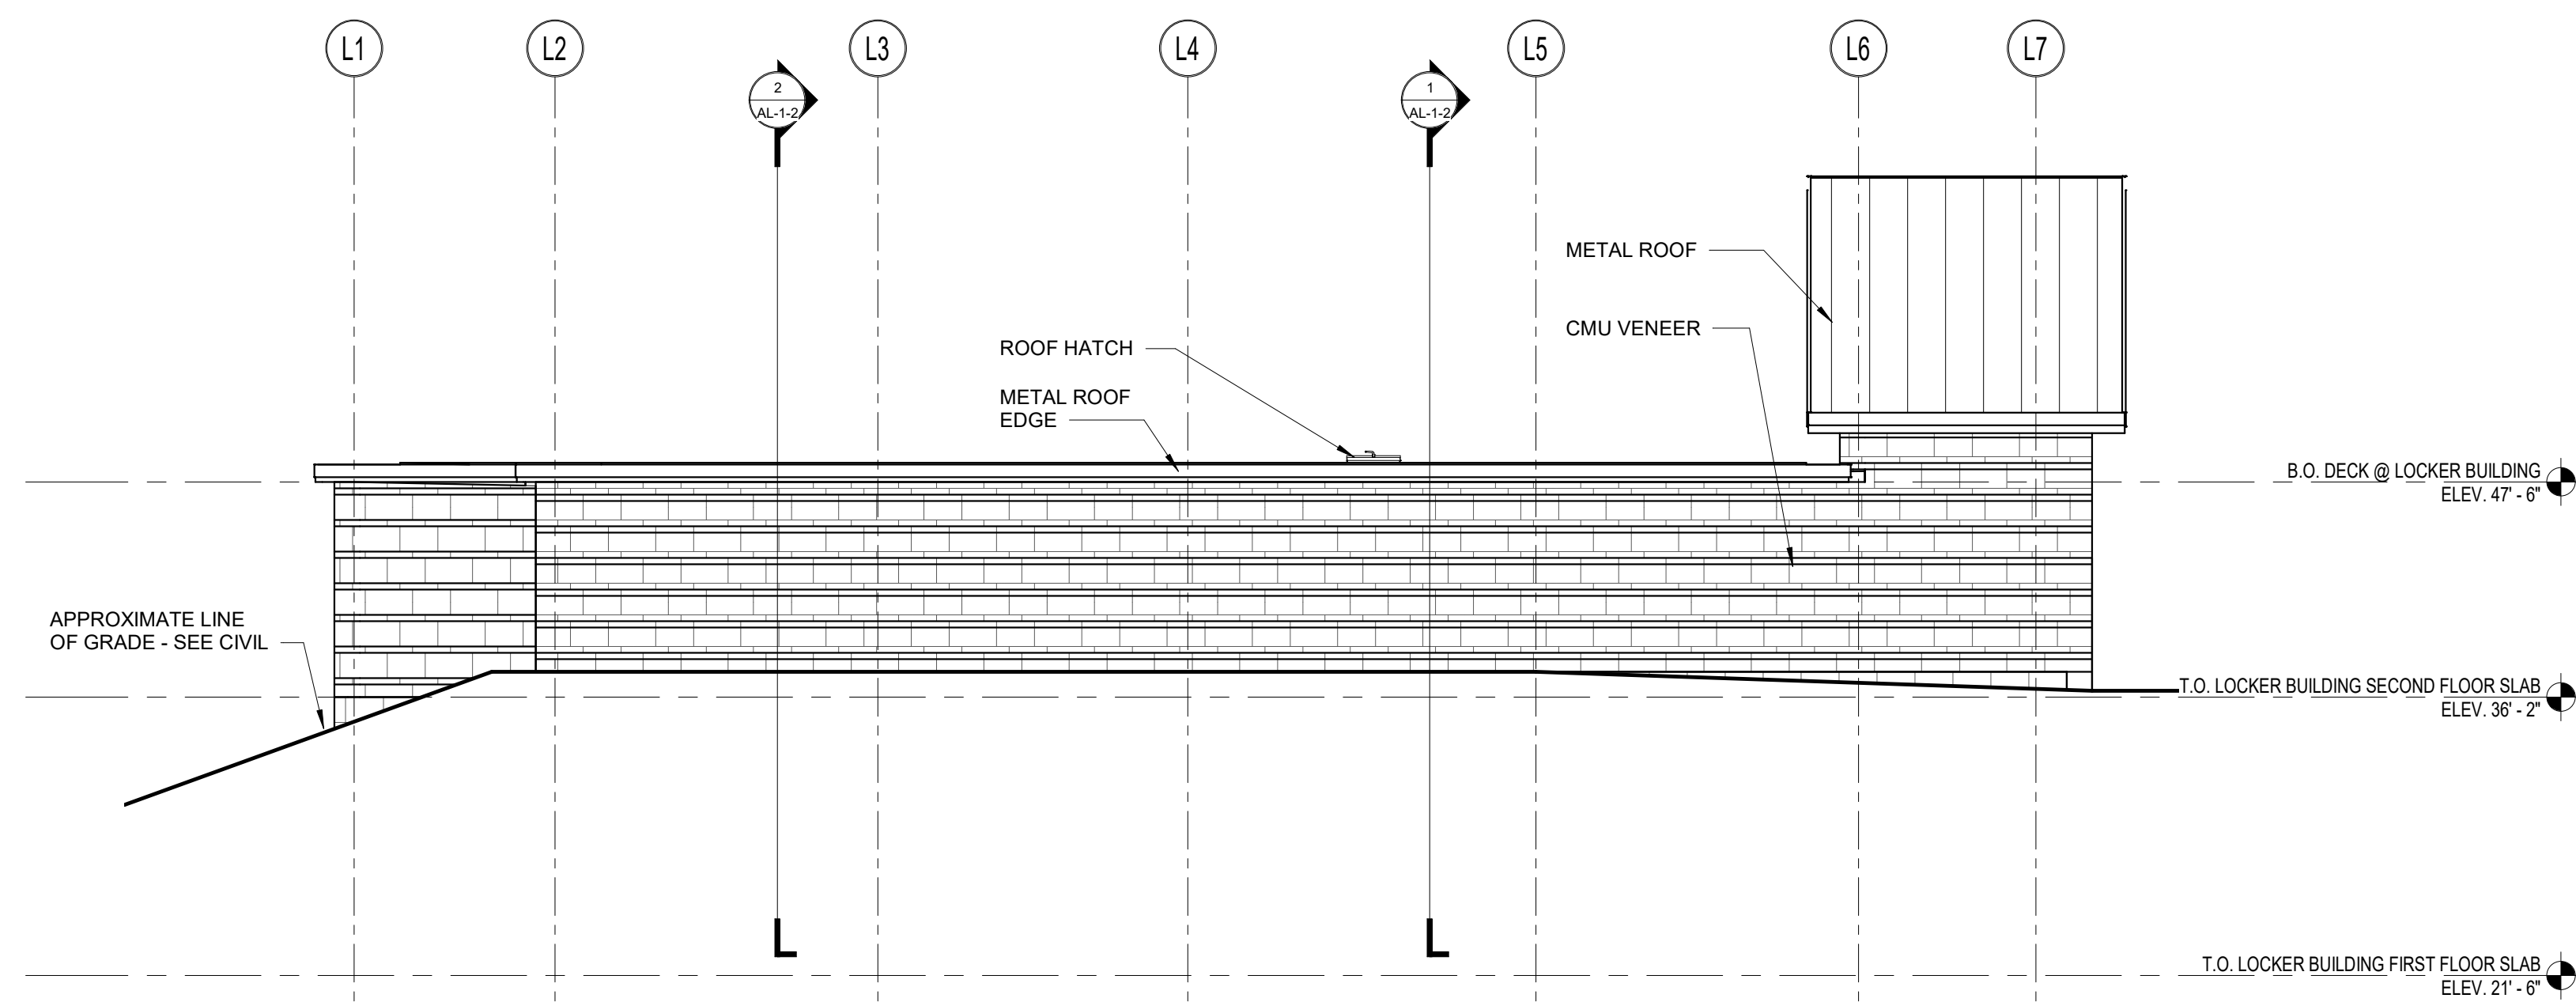


5 LOCKER BUILDING ELEVATION - SOUTH
1/8" = 1'-0"

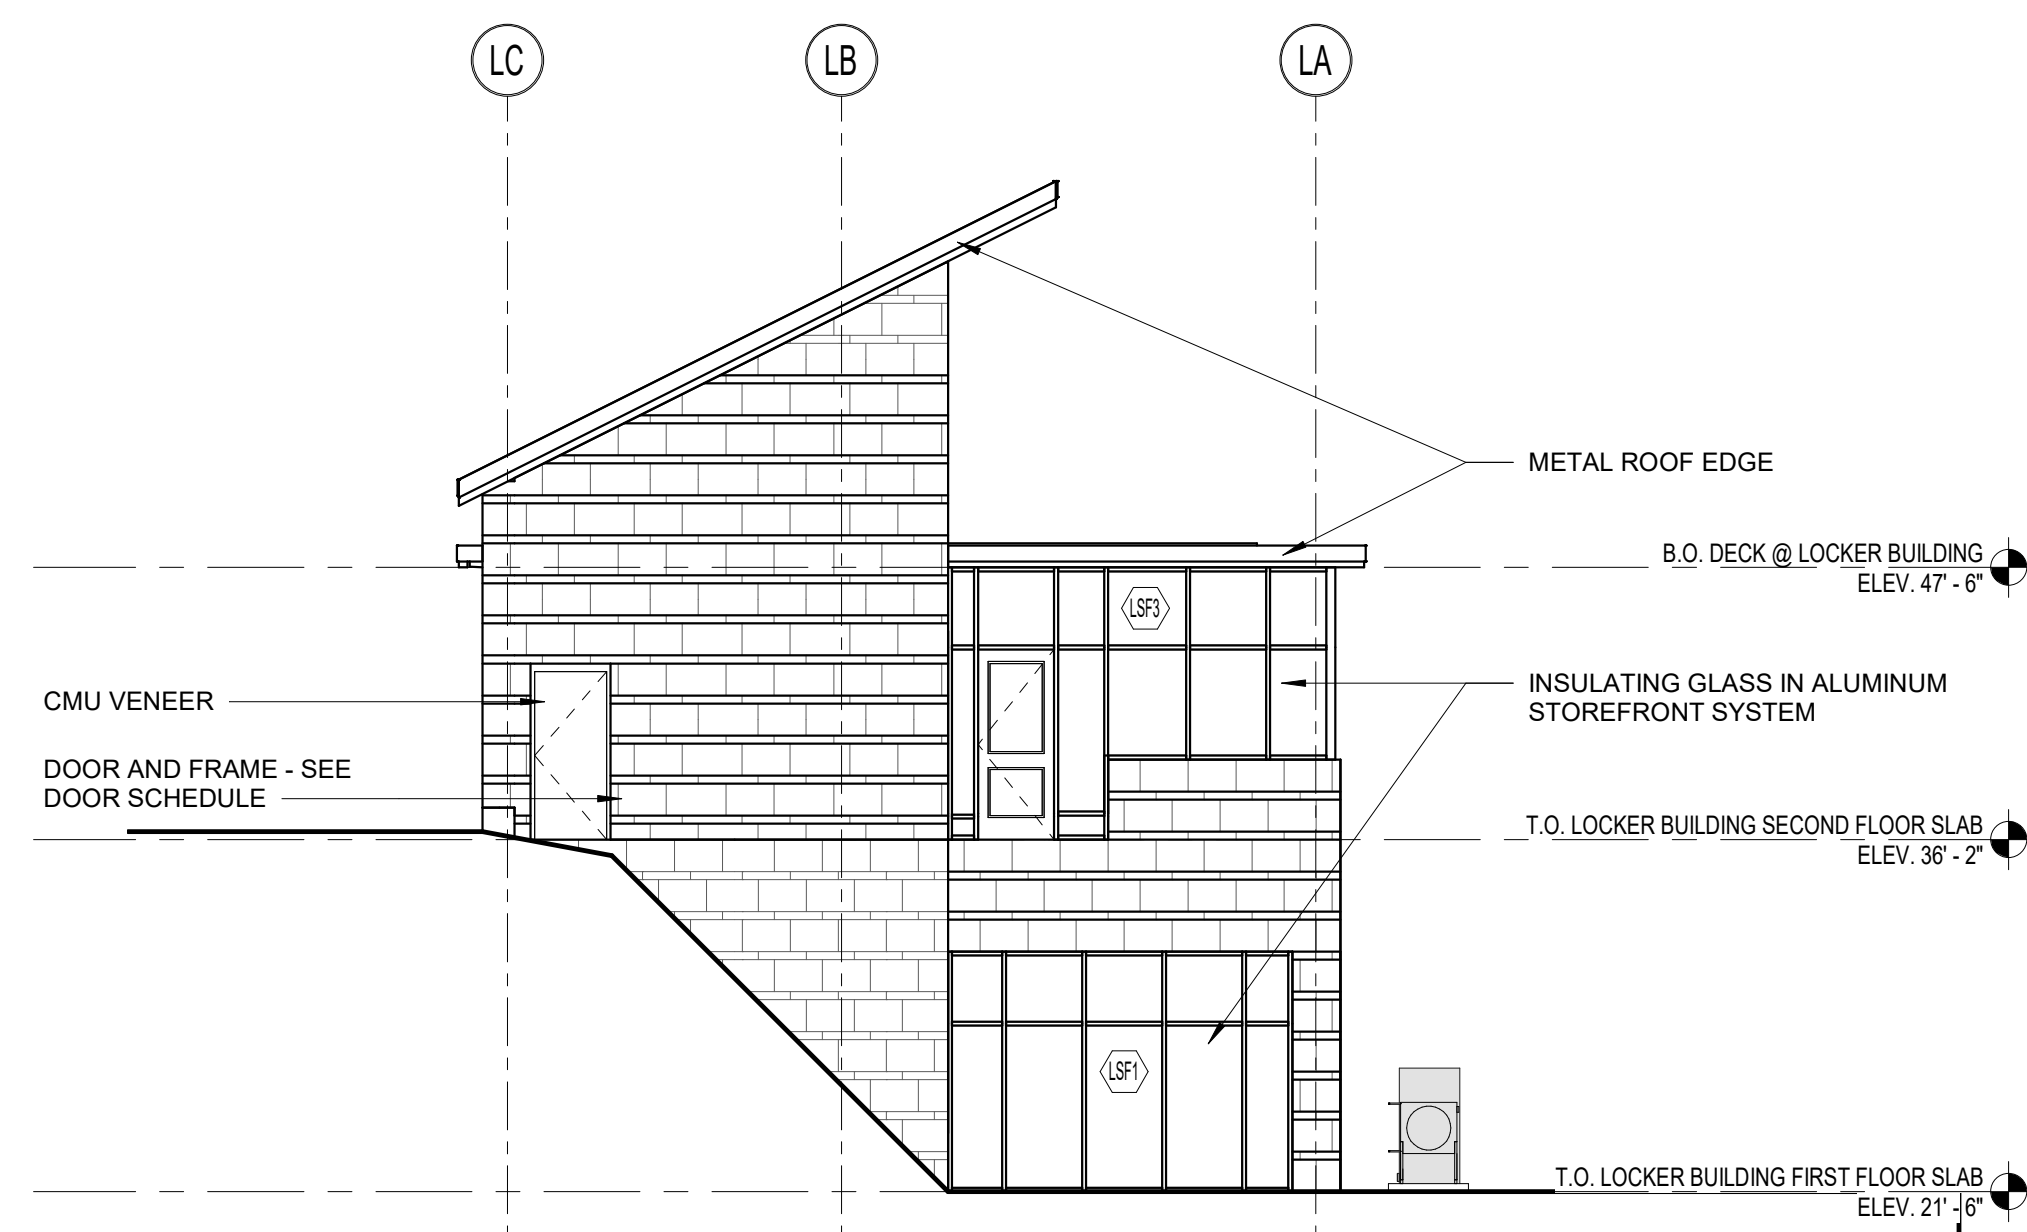

4 LOCKER BUILDING ELEVATION - EAST
1/8" = 1'-0"

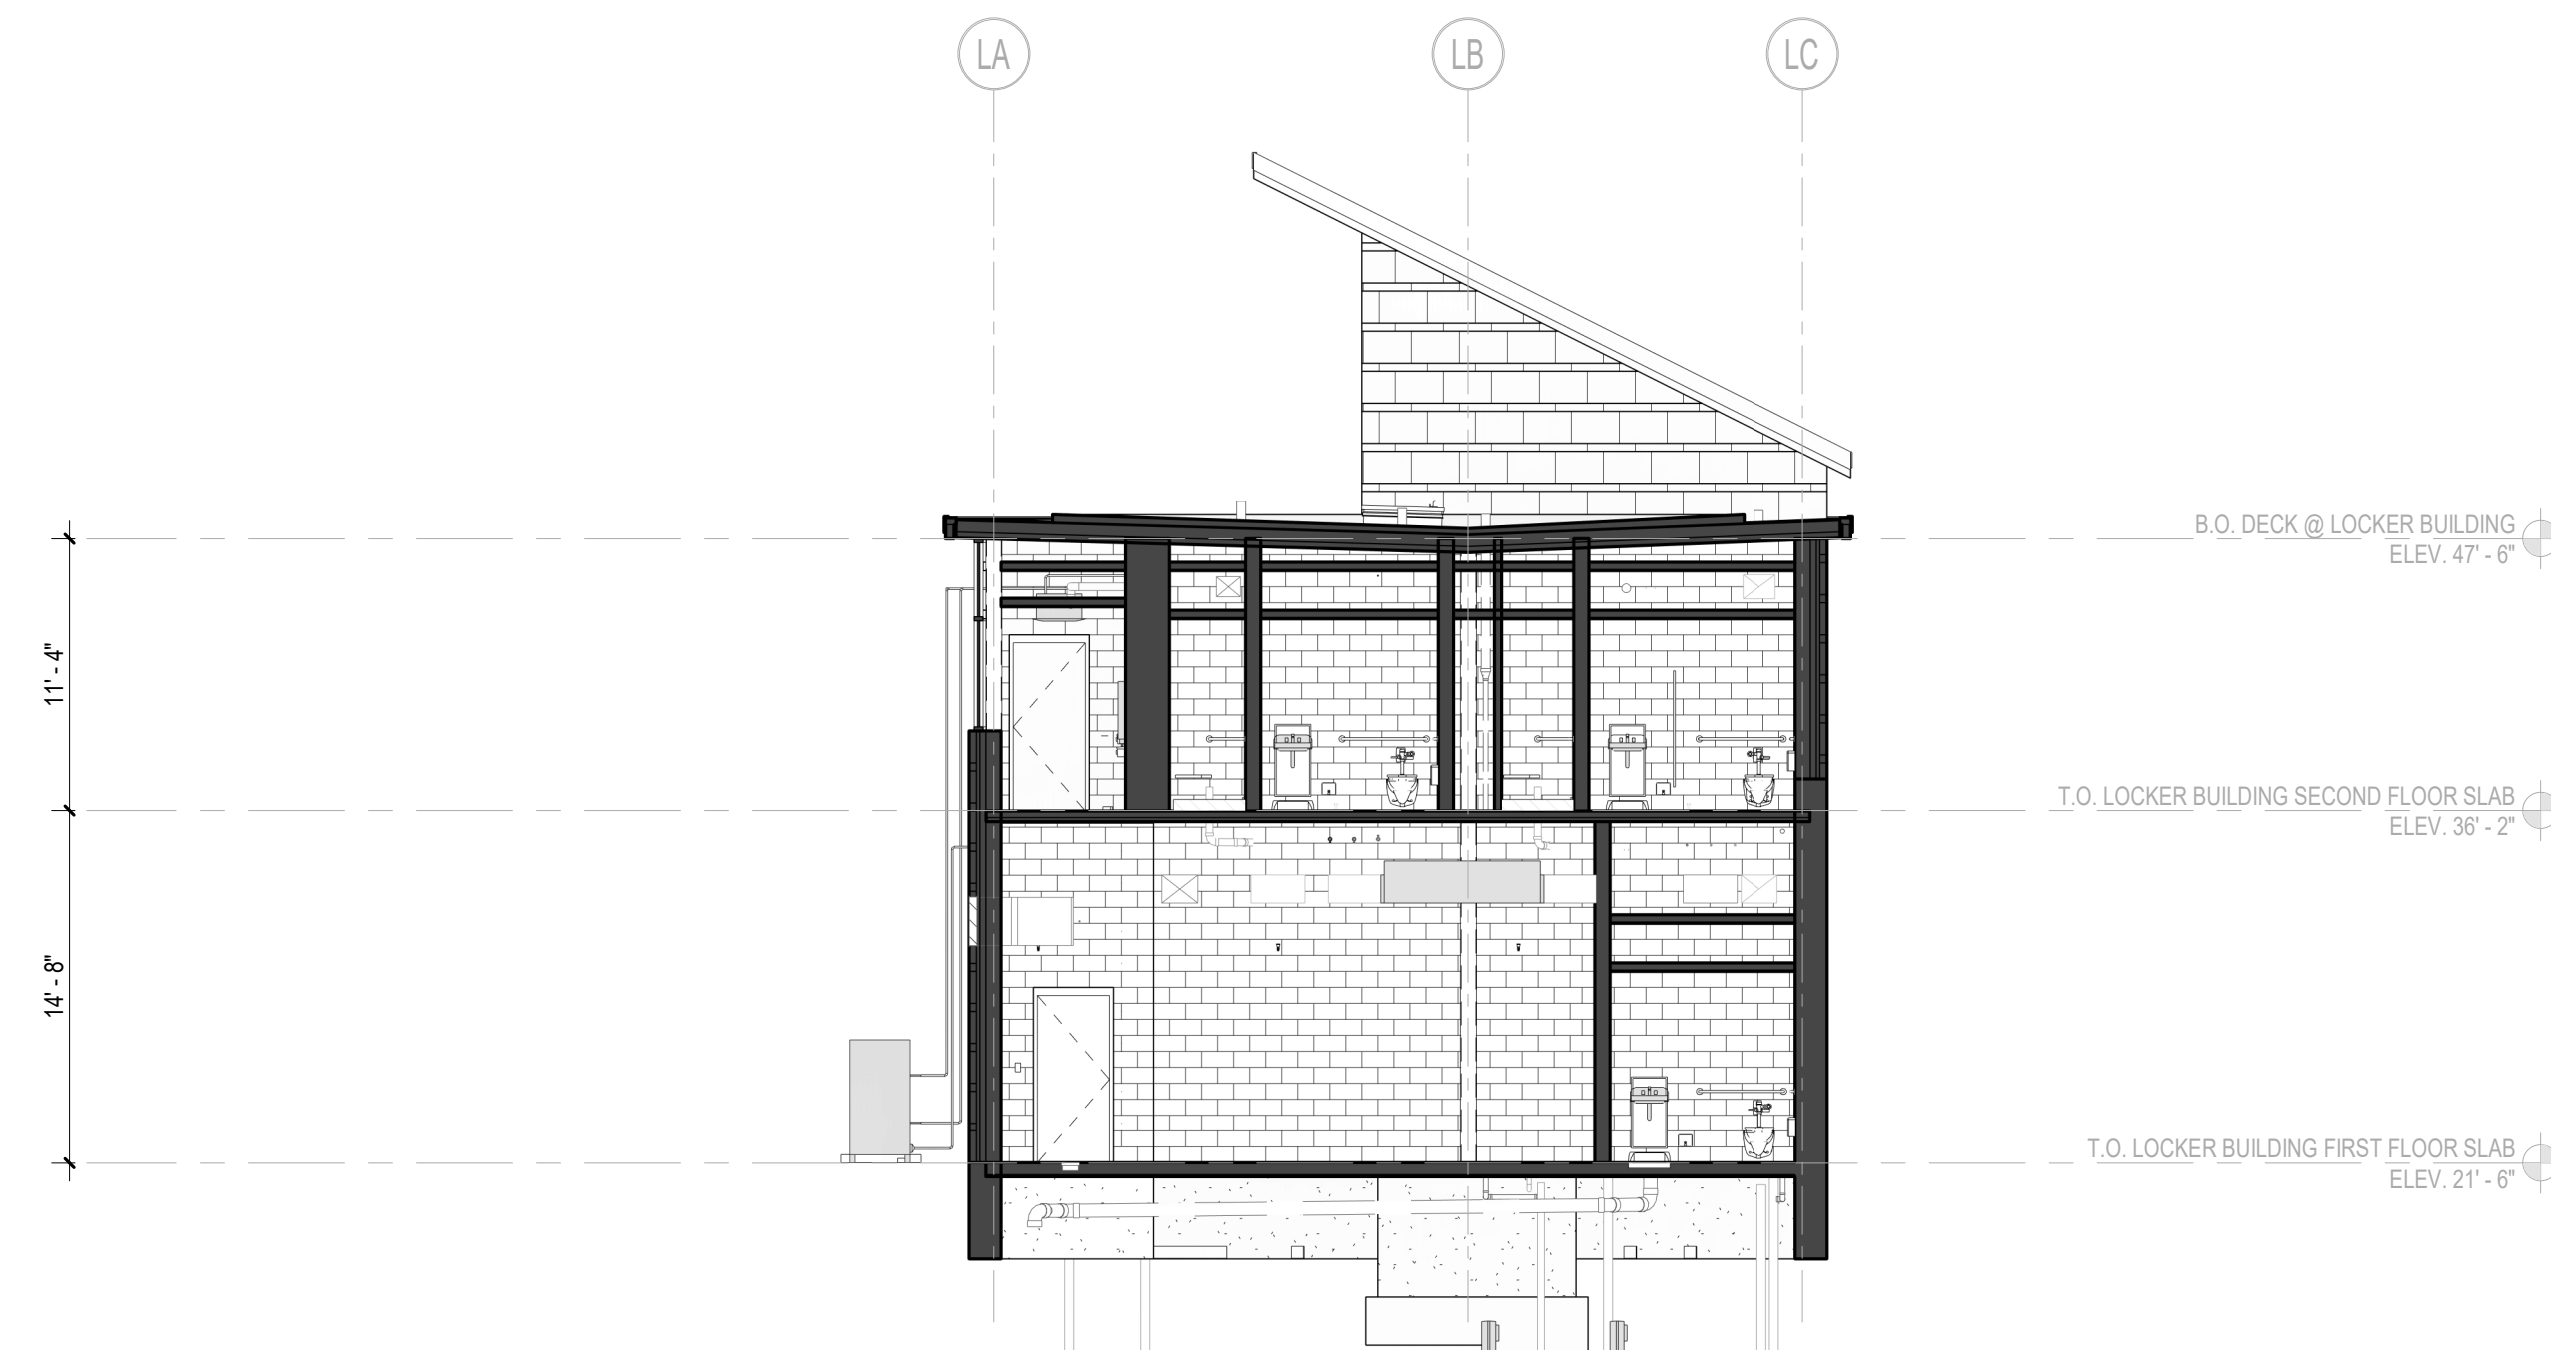

3 LOCKER BUILDING SECTION
1/8" = 1'-0"

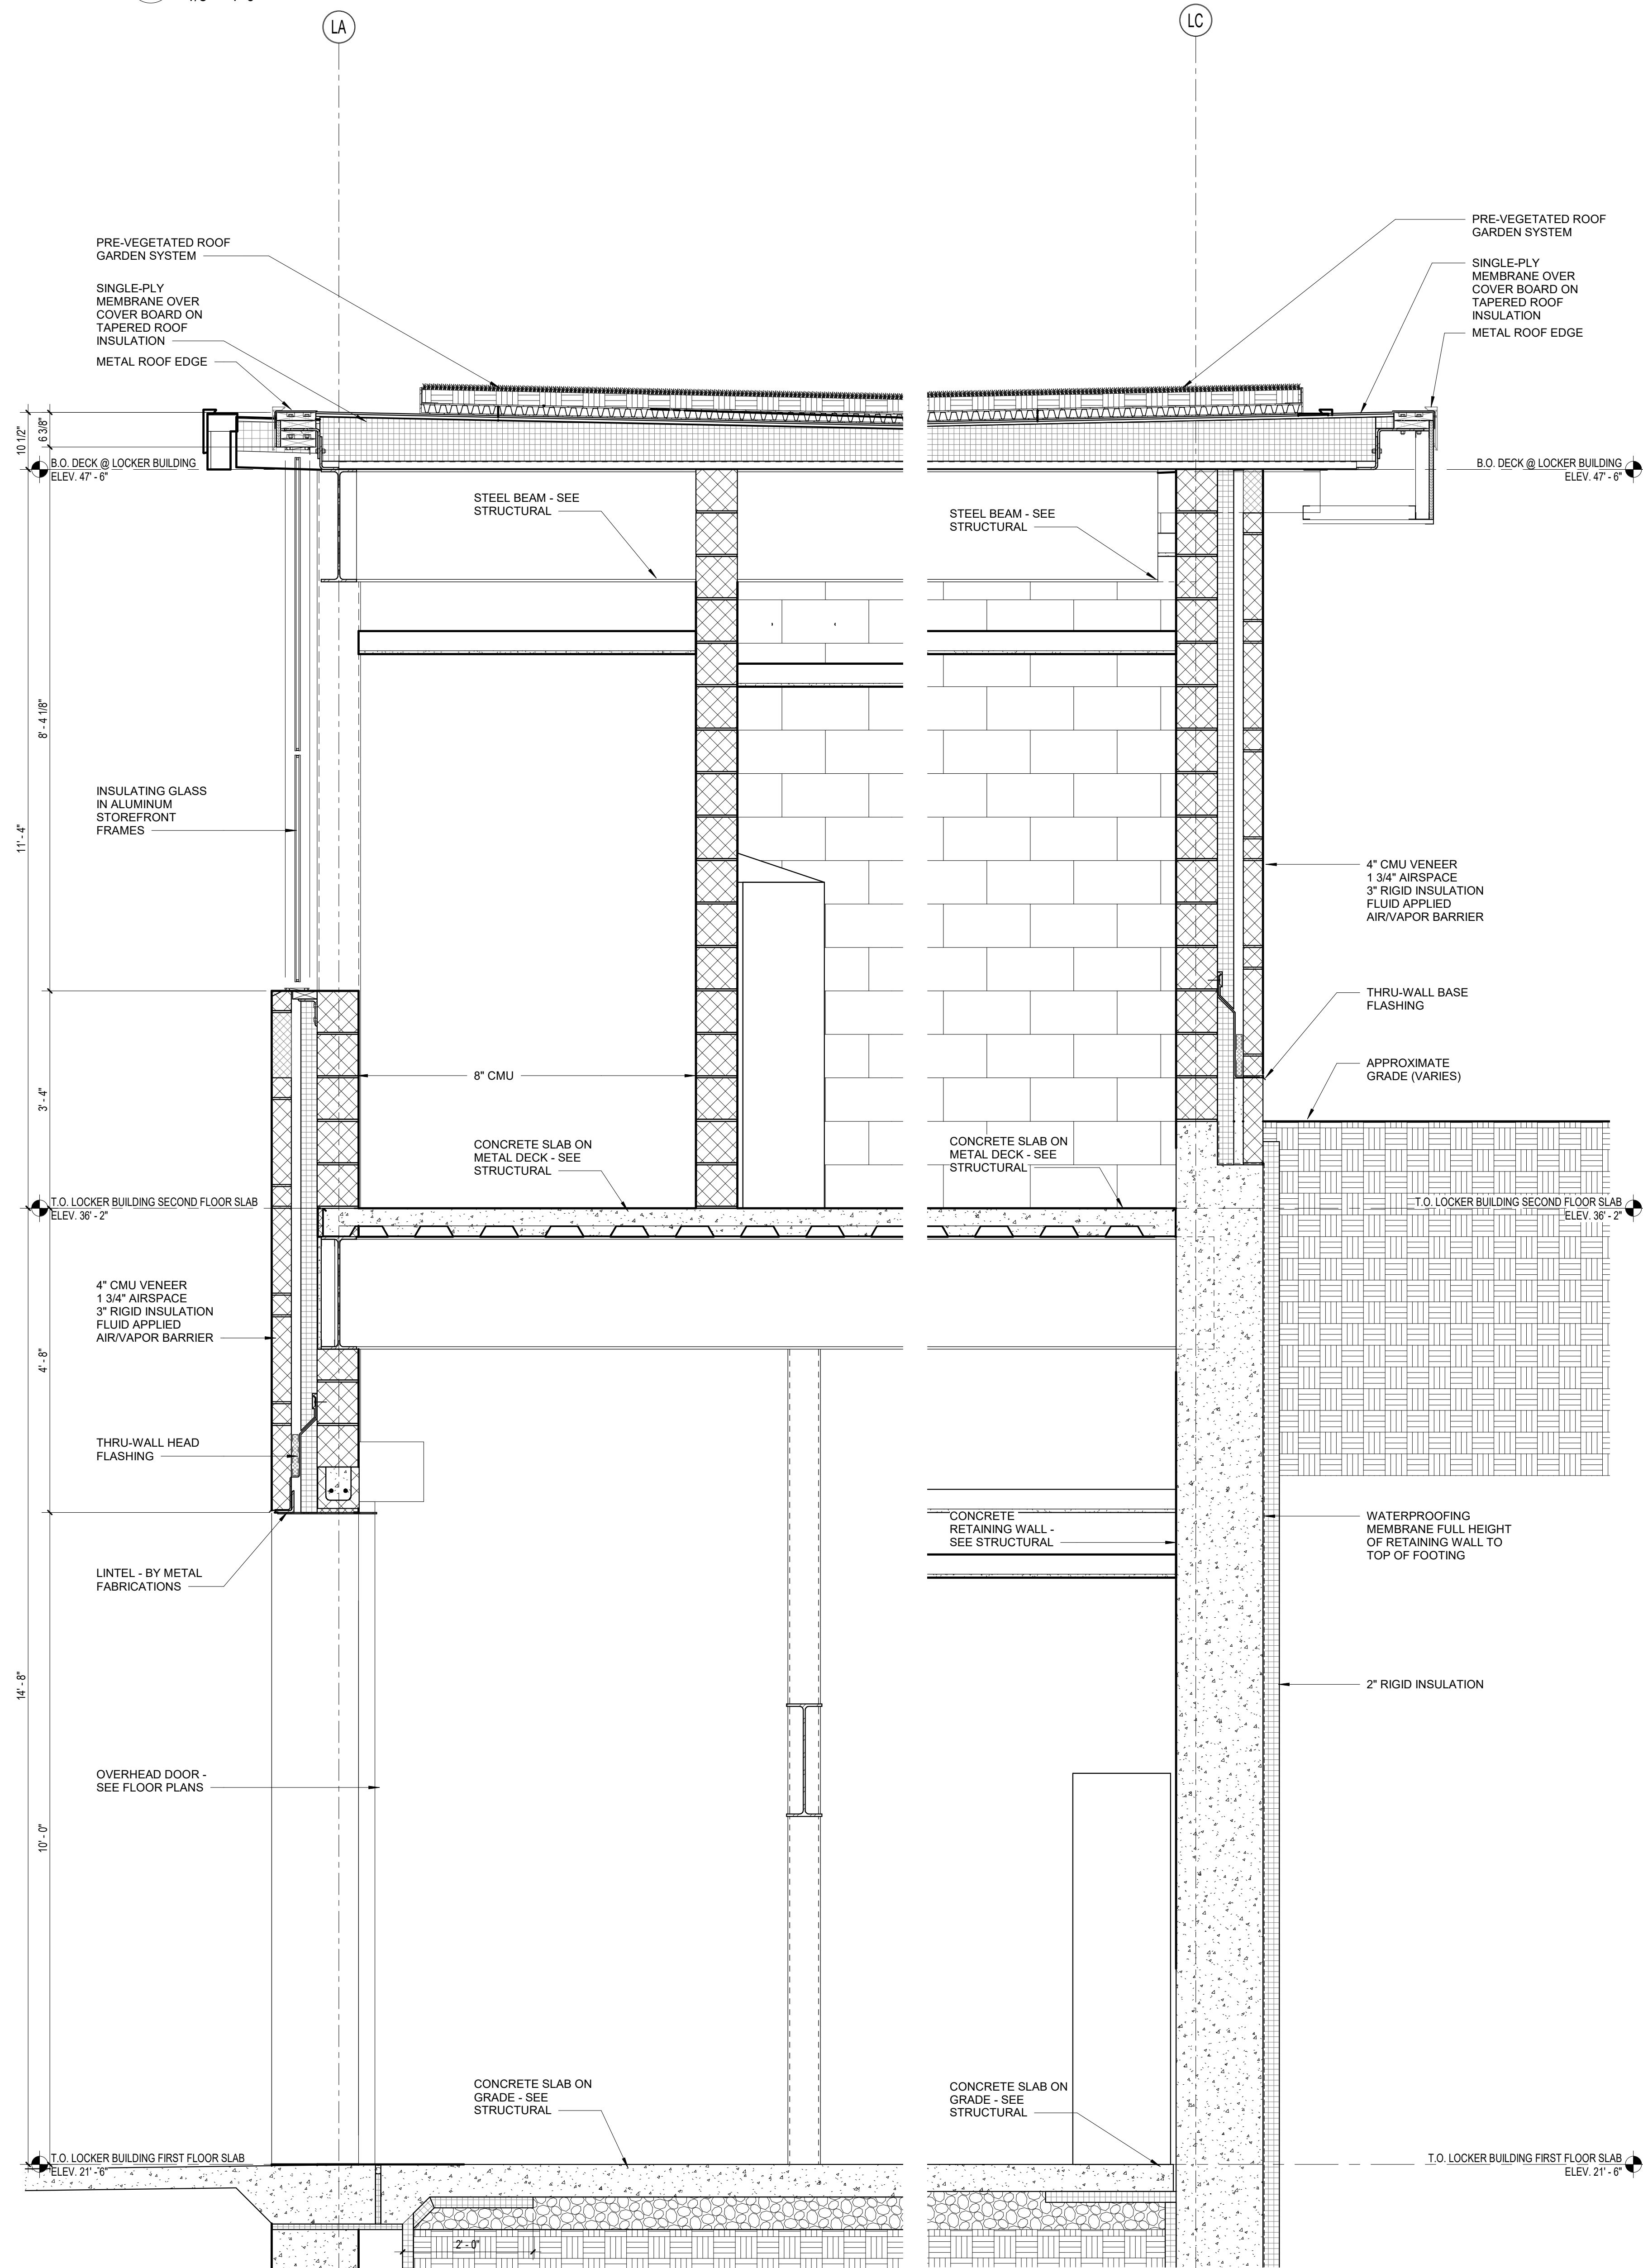

2 WALL SECTION - SATELLITE LOCKER BUILDING
3/4" = 1'-0"

1 WALL SECTION - SATELLITE LOCKER BUILDING
3/4" = 1'-0"

DRA

Drumme Rosane Anderson, Inc.
225 Oakland Road
Studio 205
South Windsor, CT
06074
Tel: 817.854.1700
www.dra.com

280 Charles Street
Studio 300
Waltham, MA
02453

Planning | Architecture | Interior Design

Northeast
Metropolitan
Regional
Vocational High
School

100 Hemlock Road,
Wakefield, MA 01880

ADD ALTERNATE
MSBA 90% CD
SUBMISSION
May 12TH, 2023

A B C
D

KEY PLAN

PROJECT NORTH
MAGNETIC NORTH


LOCKER
BUILDING
ELEVATIONS &
SECTIONS

Scale: As indicated
Job No.: 20202
Drawn By: DRA
Date: May 12TH, 2023
Volume 3 of 4


AL-1-2

LOCKER BUILDING DOOR SCHEDULE


DOOR NO.	TO	DOORS				SIZE				FRAMES						SADDLE			HARD WARE	REMARKS			
		NO.	NAME	NO.	NAME	WIDTH	HEIGHT	THICK.	TYPE	MAT.	LOUVER	TYPE	MAT.	JAMB DTL	HEAD DTL	FIRE RTNG	DETAIL	MAT.					
T.O. LOCKER BUILDING FIRST FLOOR SLAB																							
LR101		LR101	VEST			3'-0"	7'-0"	1 3/4"	AL2	ALUM		SF	ALUM					-	01				
LR102.1	LR102	TEAM ROOM				3'-0"	7'-0"	1 3/4"	F	MTL	1	MTL						-	15				
LR102.2	LR102	TEAM ROOM				3'-0"	7'-0"	1 3/4"	F	WD	1	MTL						-	21				
LR103	LR103	STOR				3'-0"	7'-0"	1 3/4"	F	WD	1	MTL						-	47				
LR104.1	LR104	FIELD MAINT. GARAGE & STO				3'-0"	7'-0"	1 3/4"	F	MTL	1	MTL						-	15				
LR104.2	LR104	FIELD MAINT. GARAGE & STO				10'-0"	10'-0"	3"	R	MTL	-	MTL						-	85				
LR104.3	LR104	FIELD MAINT. GARAGE & STO				10'-0"	10'-0"	3"	R	MTL	-	MTL						-	85				
LR105	LR104	FIELD MAINT. GARAGE & STO				3'-0"	7'-0"	1 3/4"	F	MTL	1	MTL						-	35				
LR3.1	LR3	ELEV				3'-0"	7'-6"	1 1/8"	F	MTL	1	MTL						-	86				
LR8.1	LR8	STAIR				3'-0"	3'-0"	1 3/4"	AL2	ALUM		CW	ALUM					-	08				
T.O. LOCKER BUILDING SECOND FLOOR SLAB																							
LR201	LR201	VEST				3'-2"	7'-11"	1 3/4"	AL2	ALUM		SF	ALUM					-	01				
LR202	LR201	VEST				3'-0"	7'-0"	1 3/4"	F	WD	1	MTL						-	21				
LR203	LR203	TEAM ROOM				3'-0"	7'-0"	1 3/4"	F	WD	1	MTL						-	22				
LR204	LR204	COACH/OFFICIAL				3'-0"	7'-0"	1 3/4"	F	WD	1	MTL						-	35				
LR205	LR205	COACH/OFFICIAL				3'-0"	7'-0"	1 3/4"	F	WD	1	MTL						-	35				
LR206	LR202	Corridor				3'-0"	7'-0"	1 3/4"	F	WD	1	MTL						-	22				
LR209	LR209	ELEV MACH				3'-0"	7'-0"	1 3/4"	F	WD	1	MTL						-	51				
LR3.2	LR208	TLT / SHOWER				3'-0"	7'-0"	1 3/4"	F	WD	1	MTL						-	57				
LR81.2	LR81	STAIR				3'-0"	7'-0"	1 3/4"	F	WD	1	MTL						-	51				

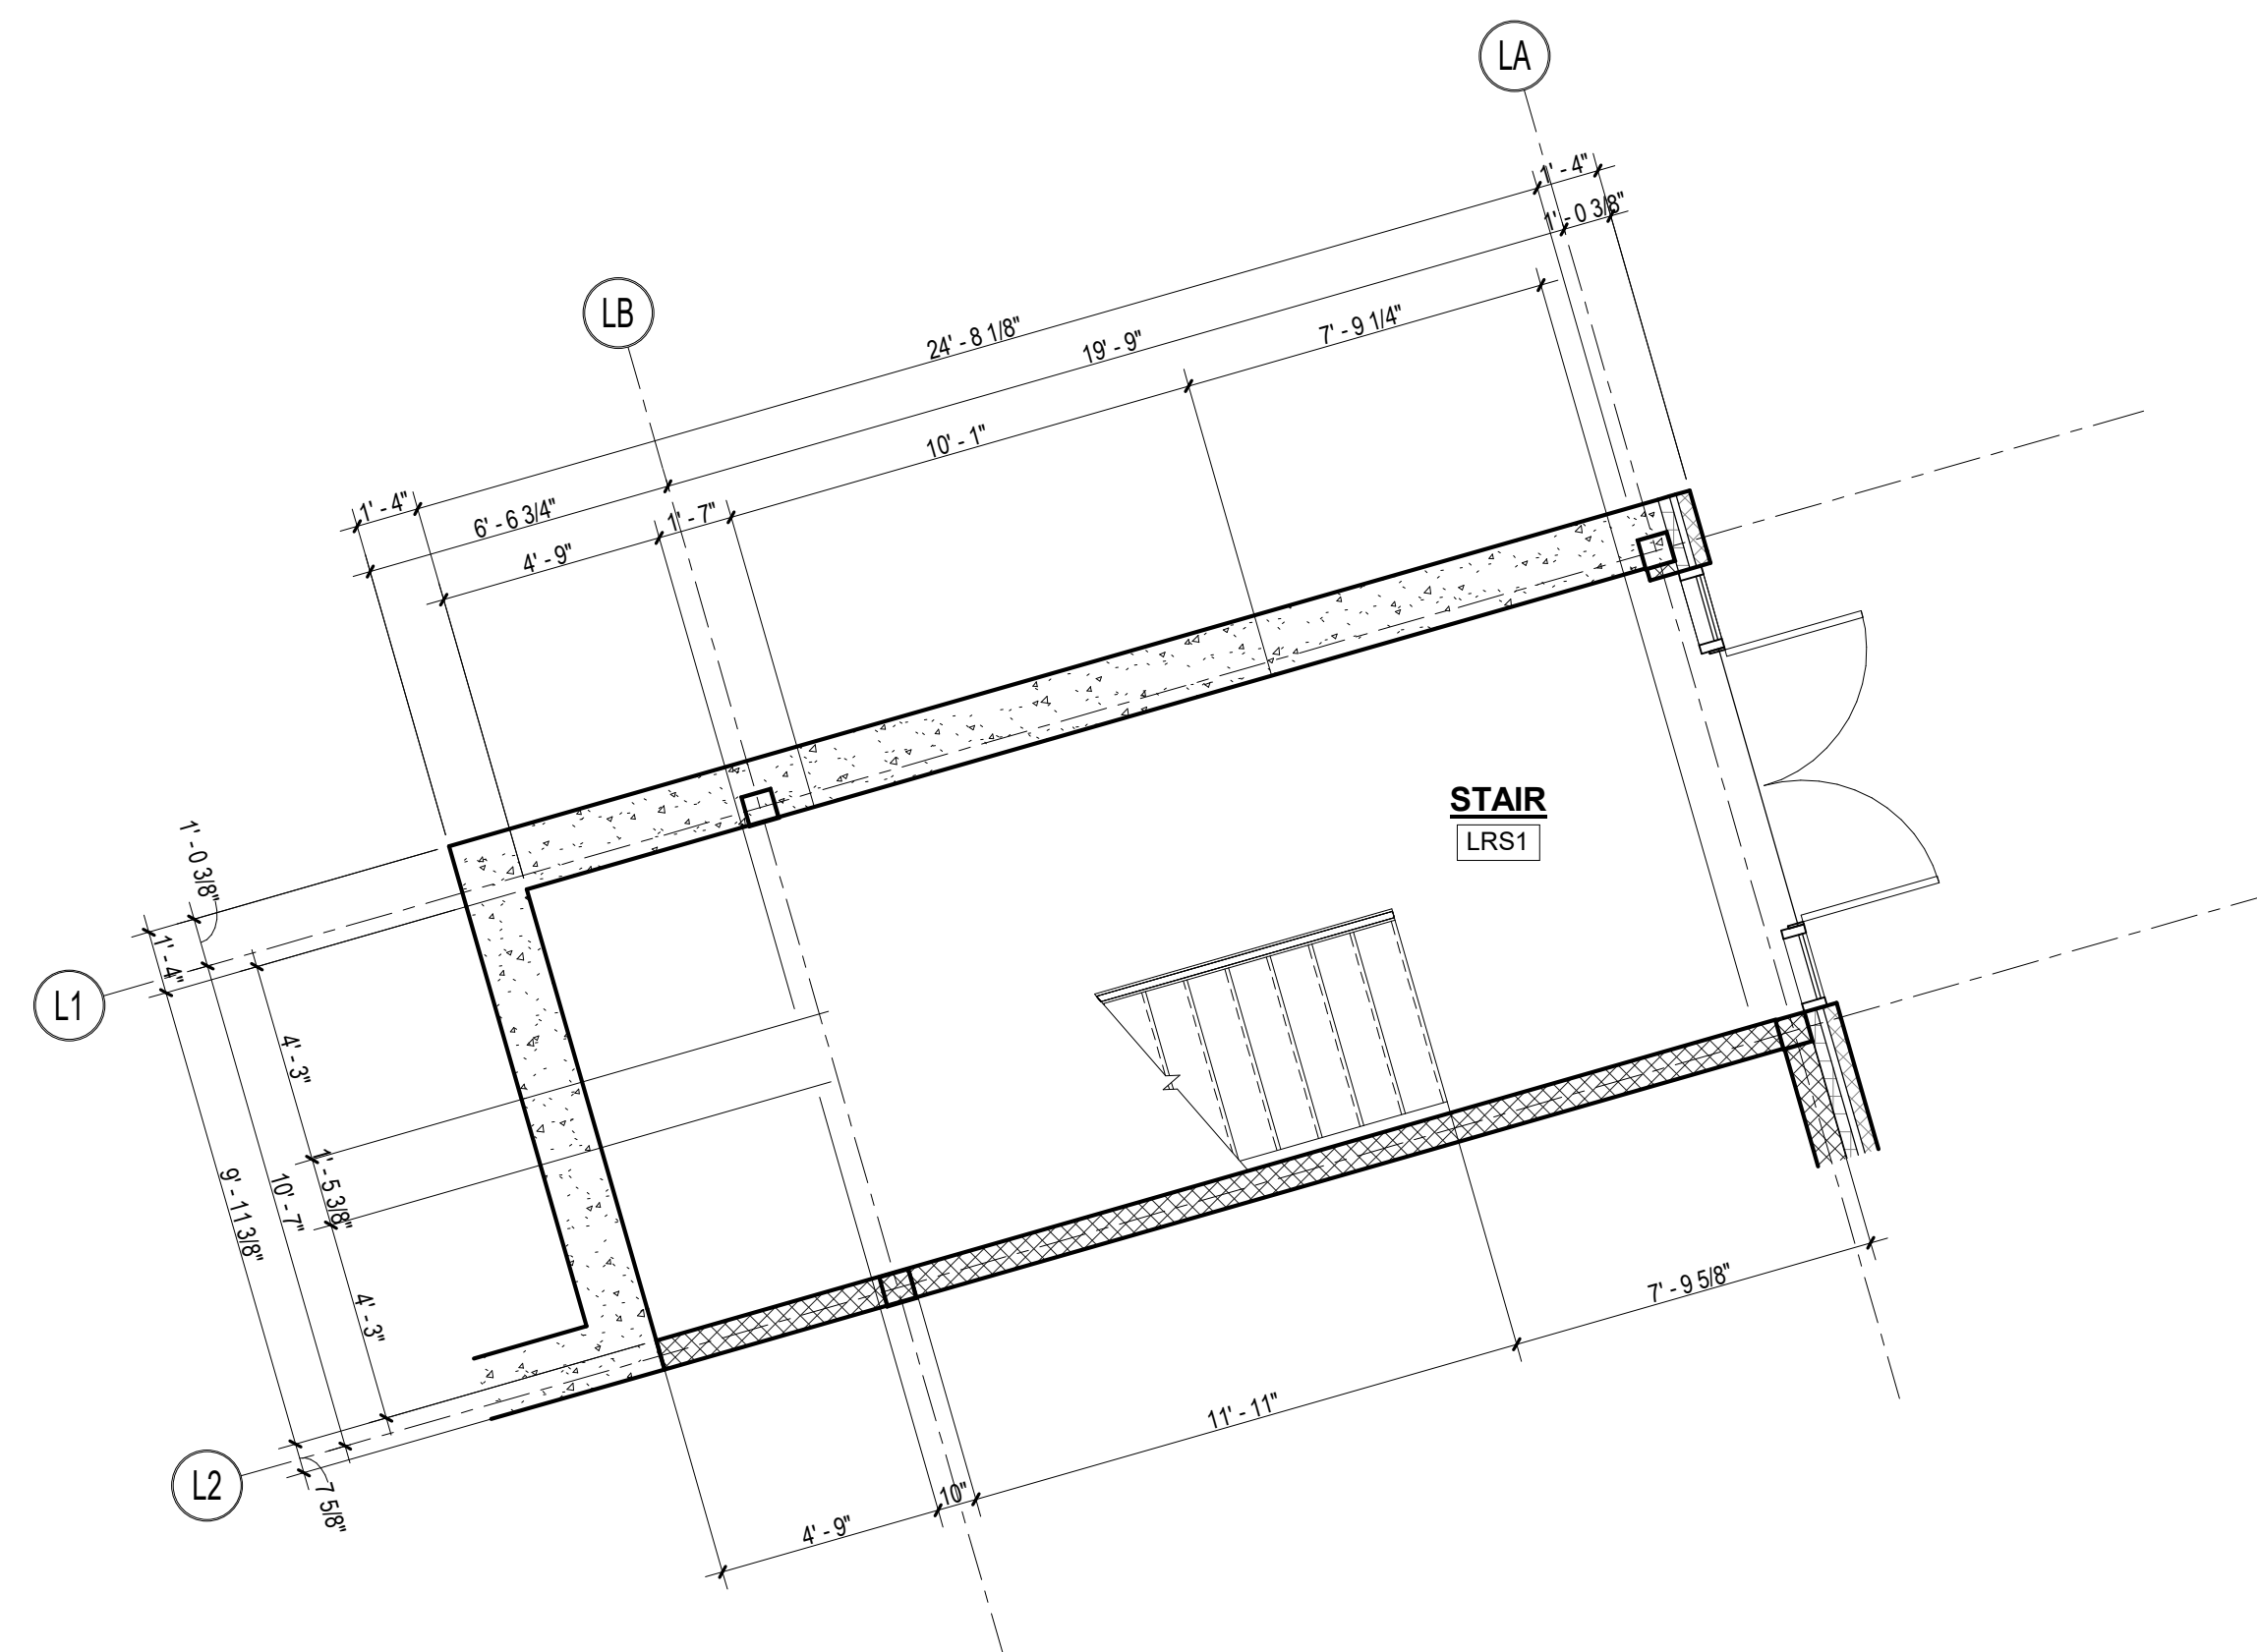


1 STAIR PLAN - LOCKER BUILDING FIRST FLOOR
1/4" = 1'-0"

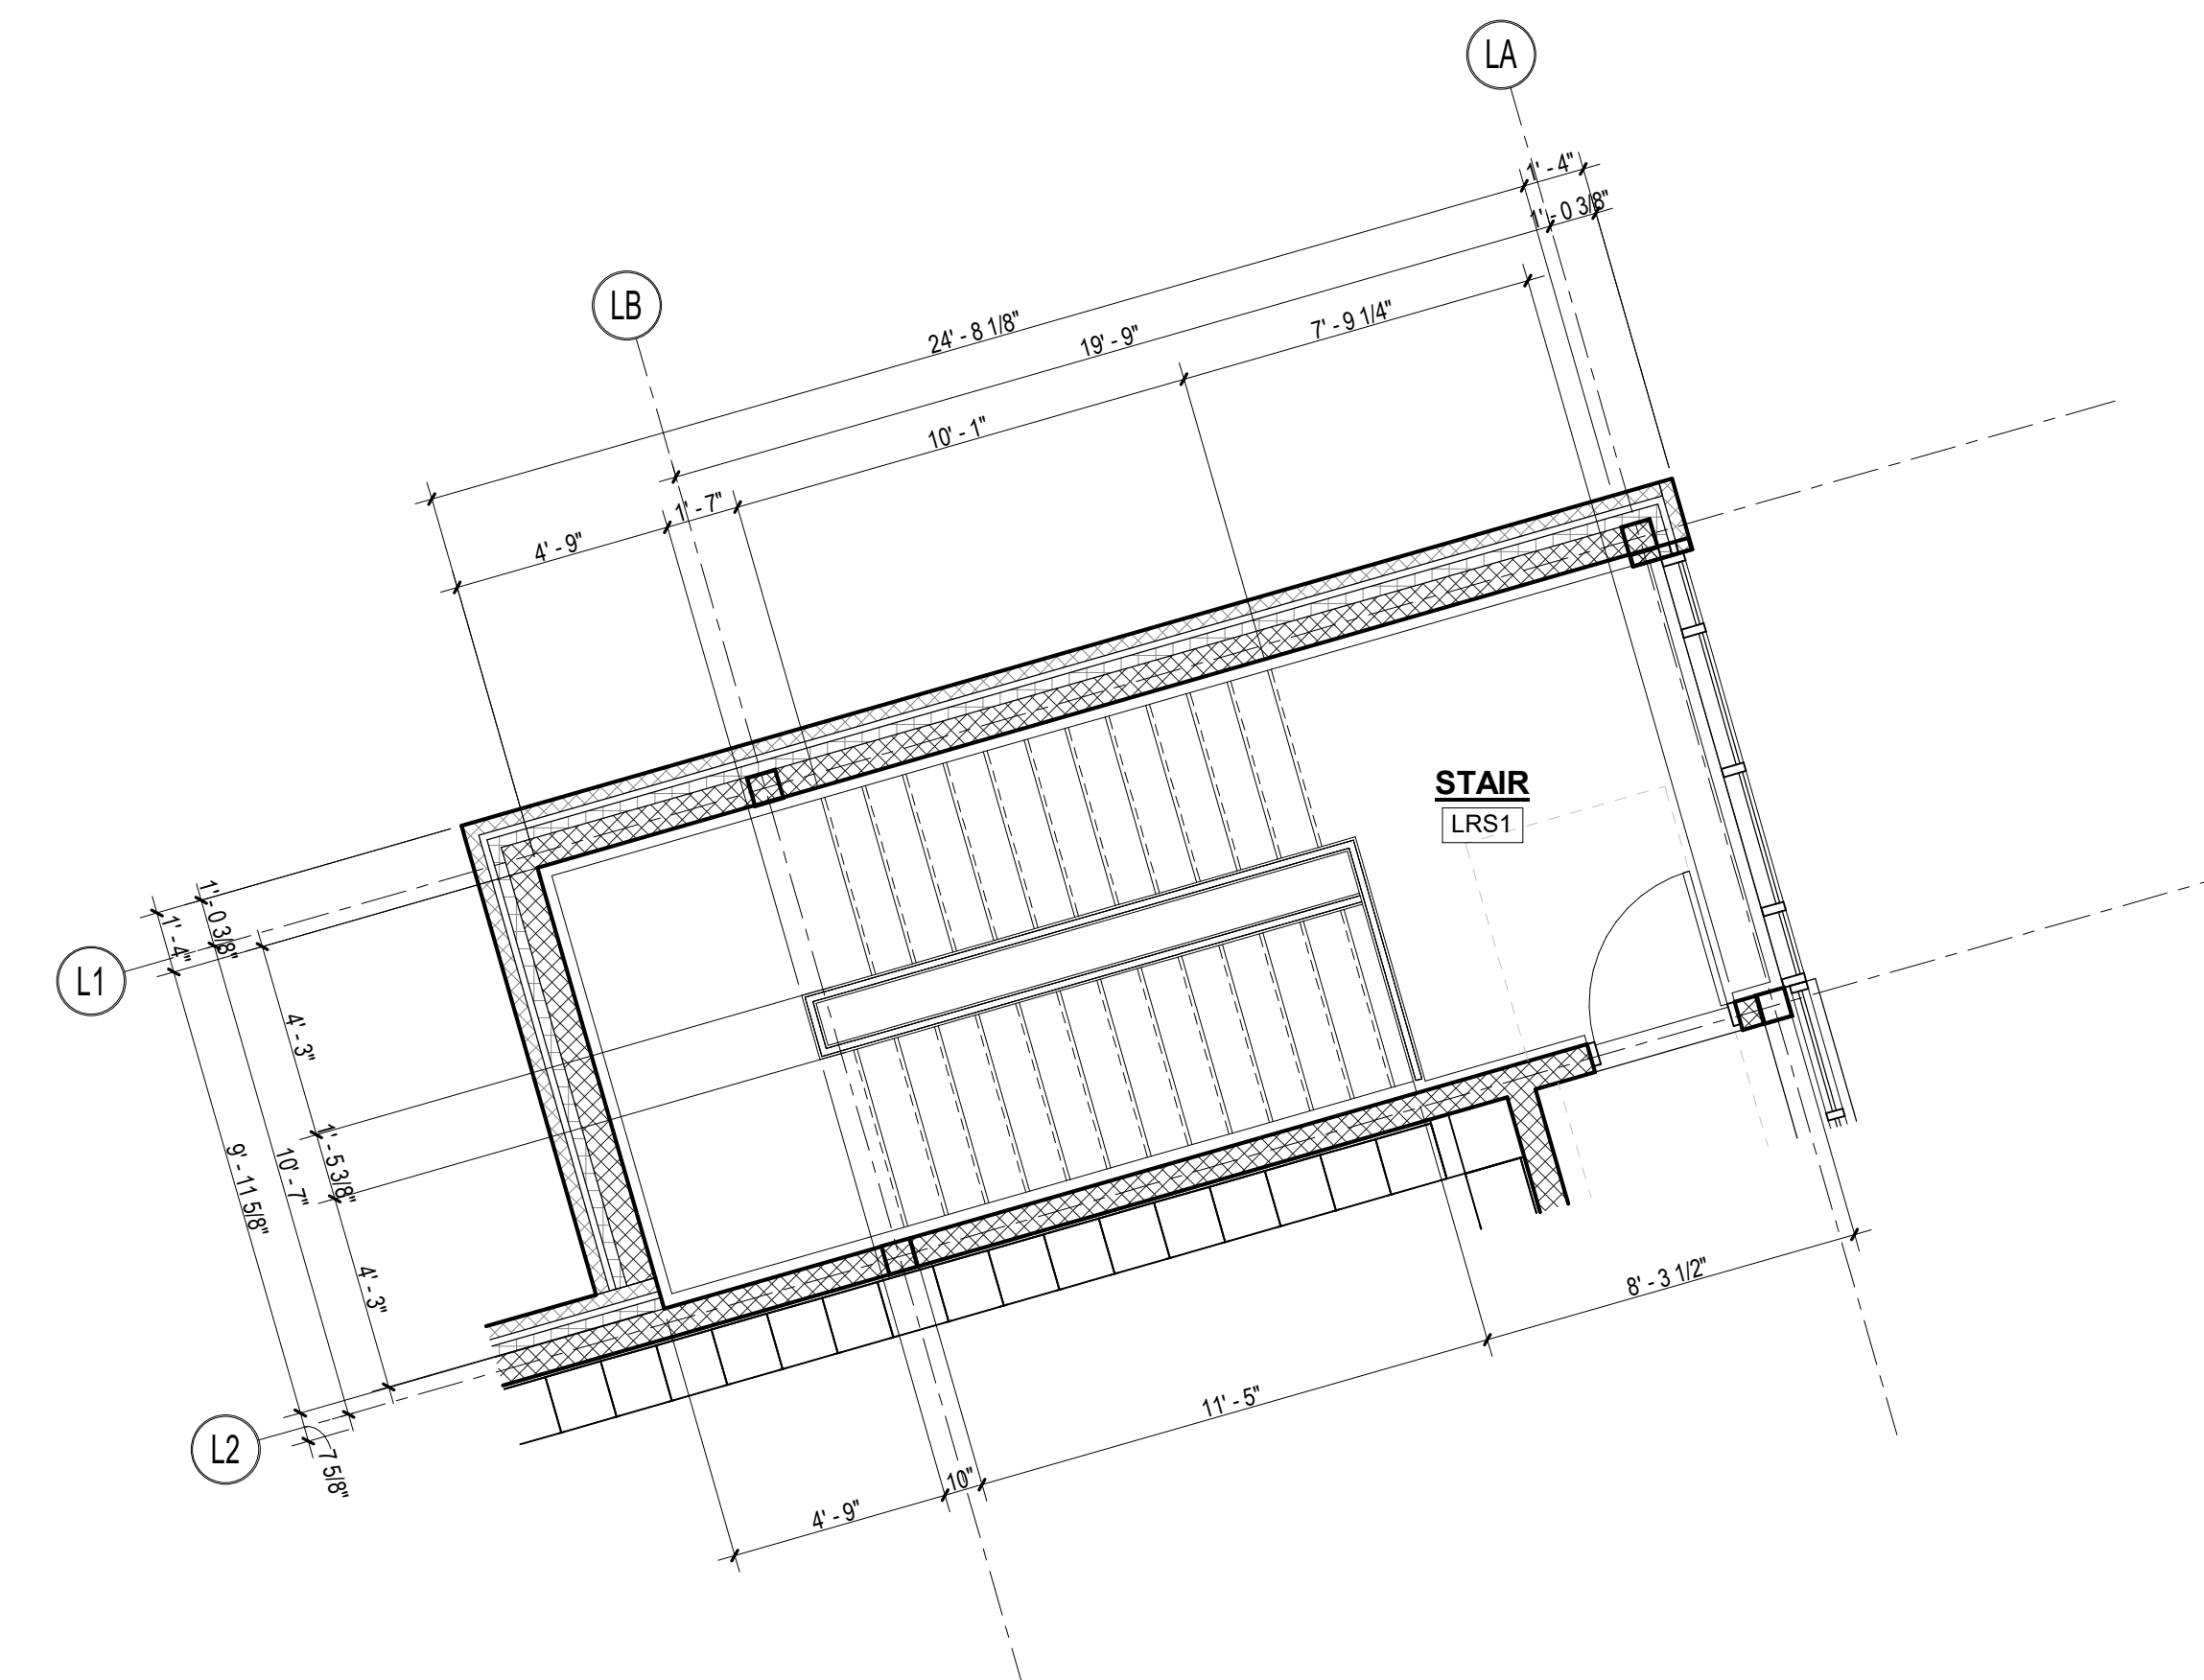

2 STAIR PLAN - LOCKER BUILDING SECOND FLOOR
1/4" = 1'-0"

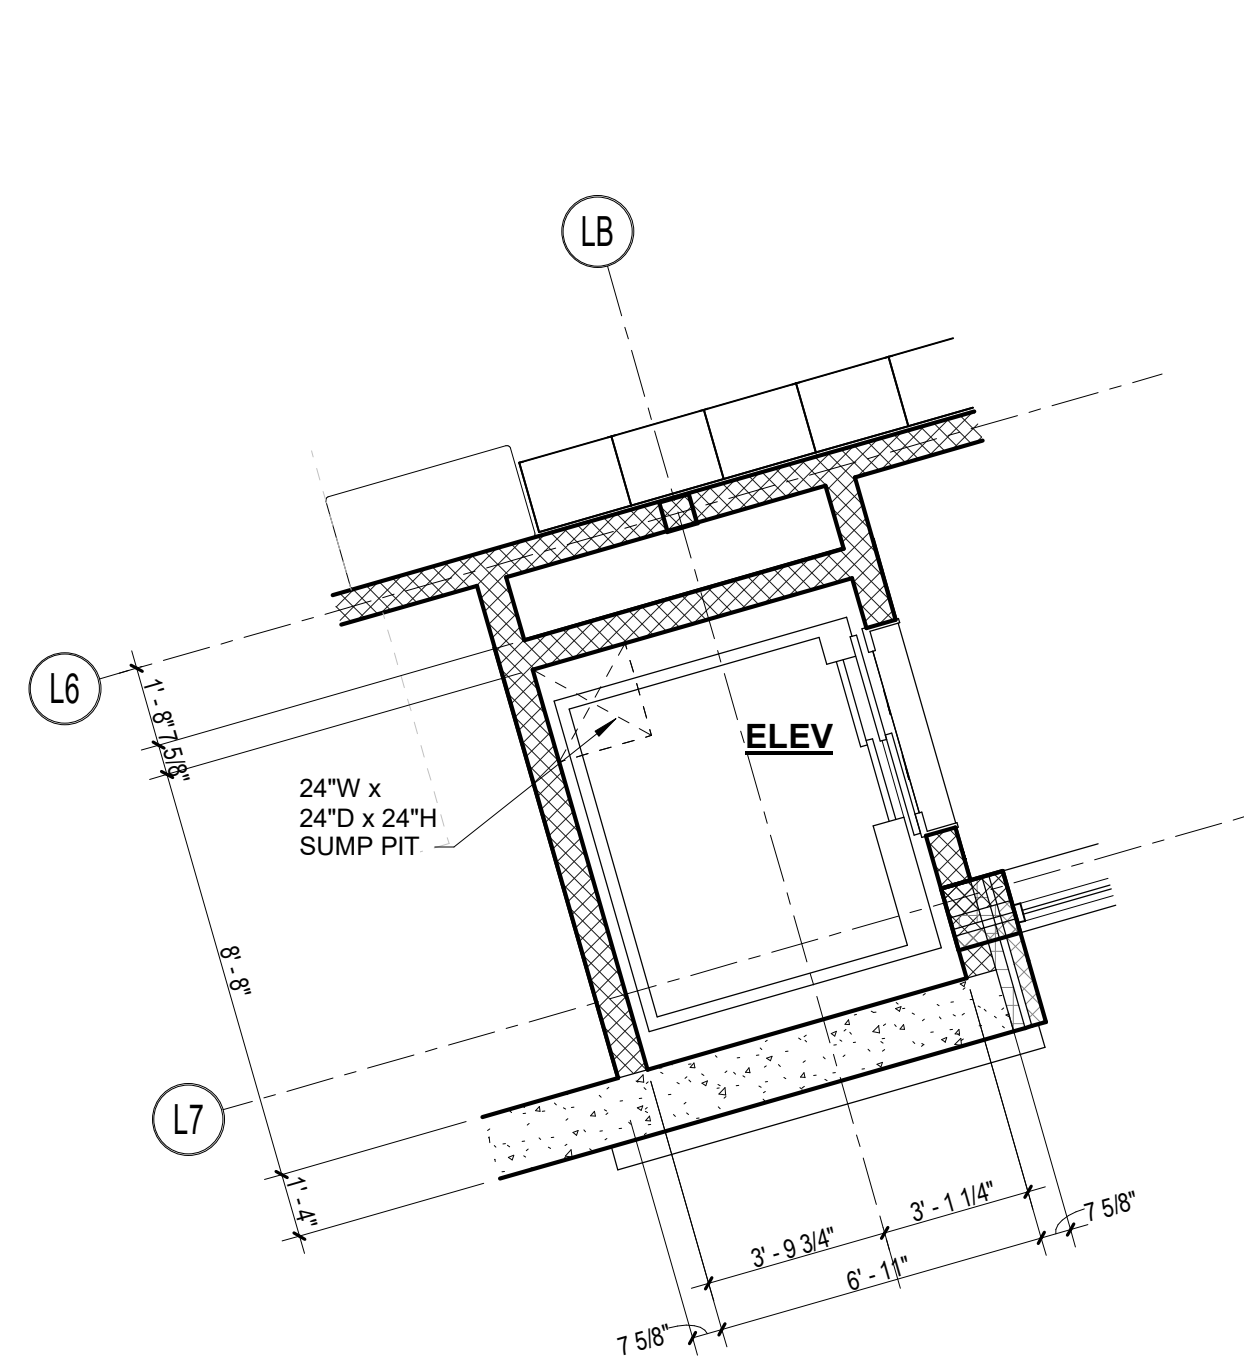


3 ELEVATOR PLAN - LOCKER BUILDING FIRST FLOOR
1/4" = 1'-0"

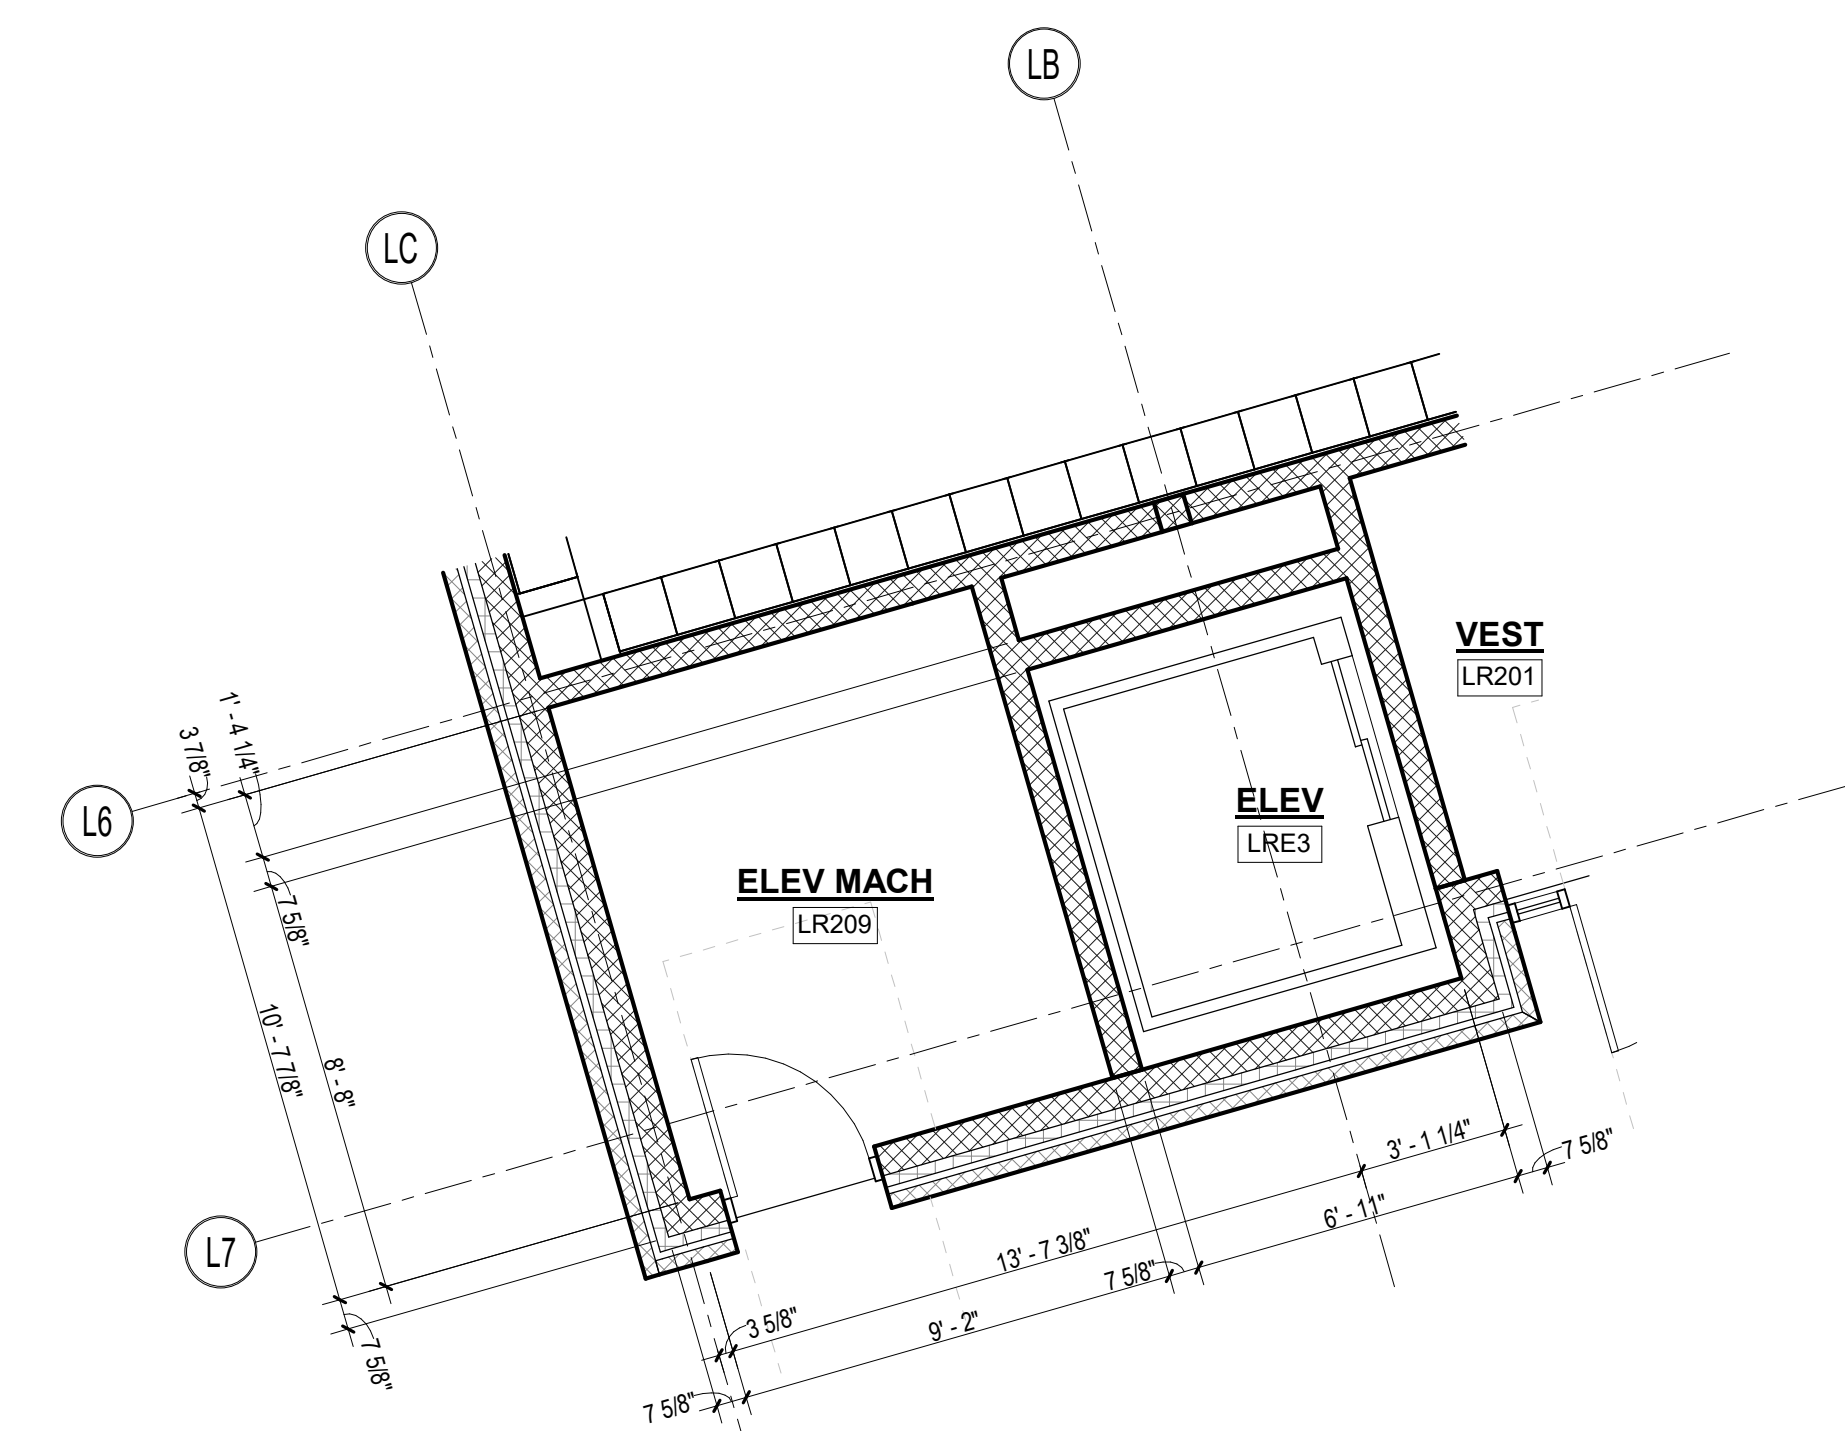

4 ELEVATOR PLAN - LOCKER BUILDING SECOND FLOOR
1/4" = 1'-0"

MSBA 90% CD
SUBMISSION


May 12TH, 2023

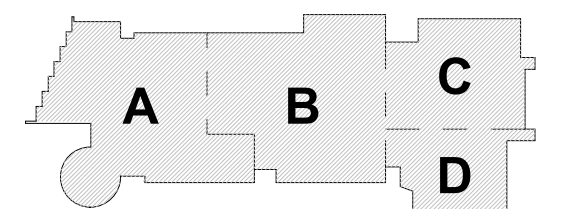

KEY PLAN

PROJECT NORTH

MAGNETIC NORTH

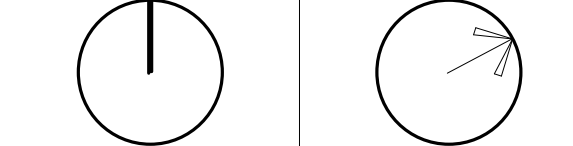

**LOCKER
BUILDING STAIR
& ELEVATOR
DRAWINGS**

Scale: 1/4" = 1'-0"






Job No.: 20202

Drawn By: DRA

Date: May 12TH, 2023

Volume 3 of 4

AL-1-3

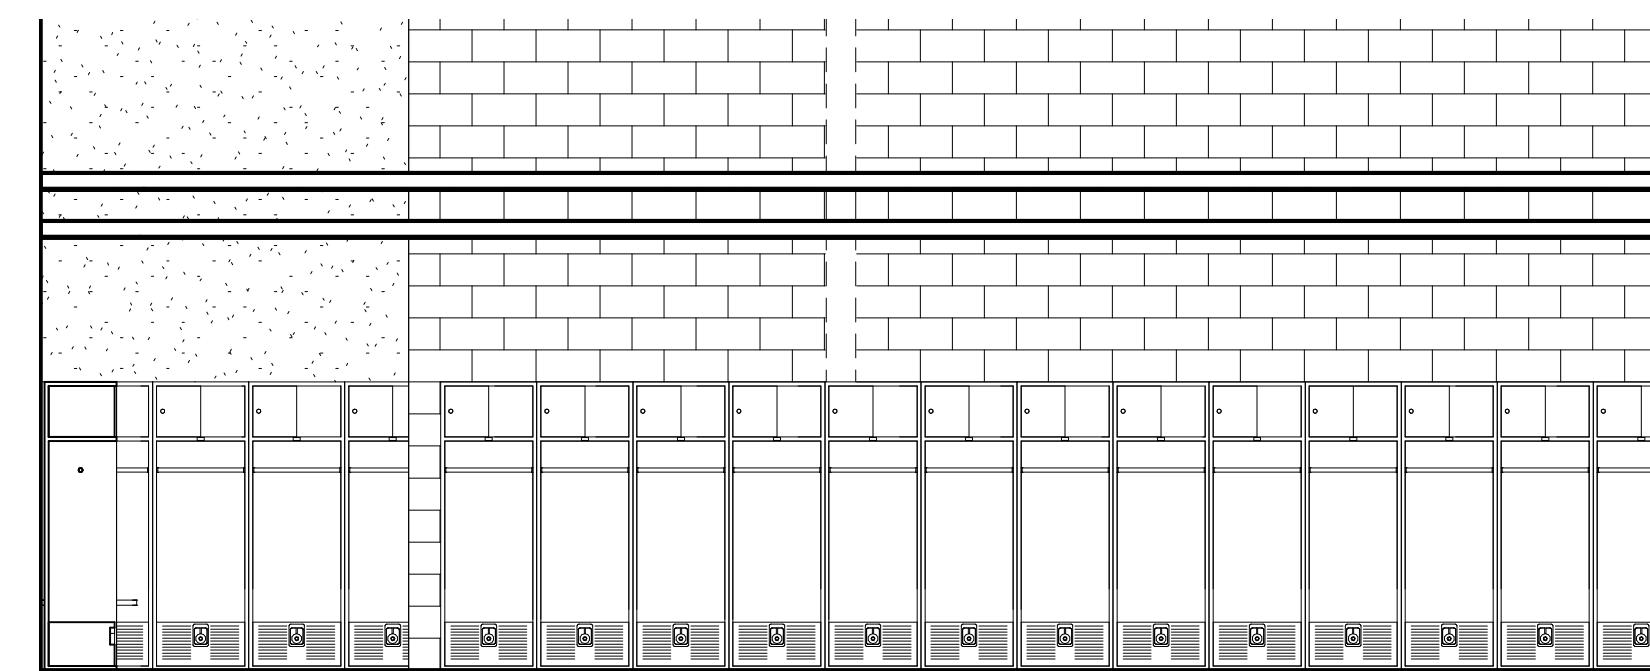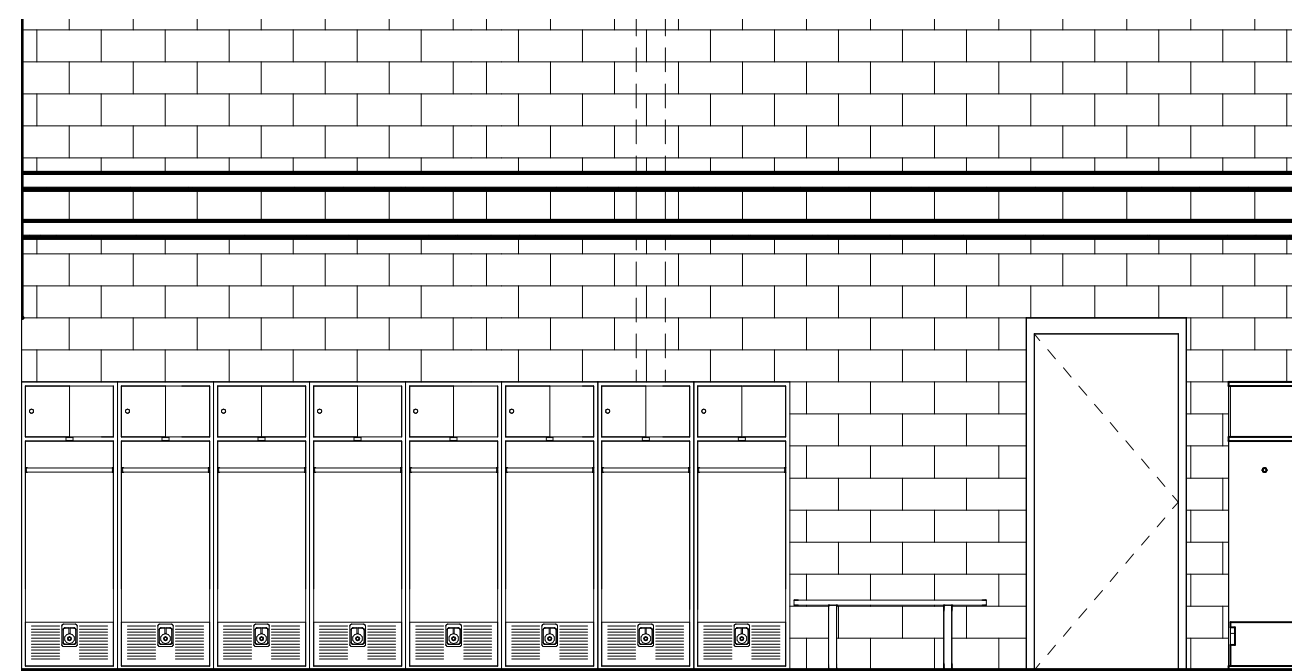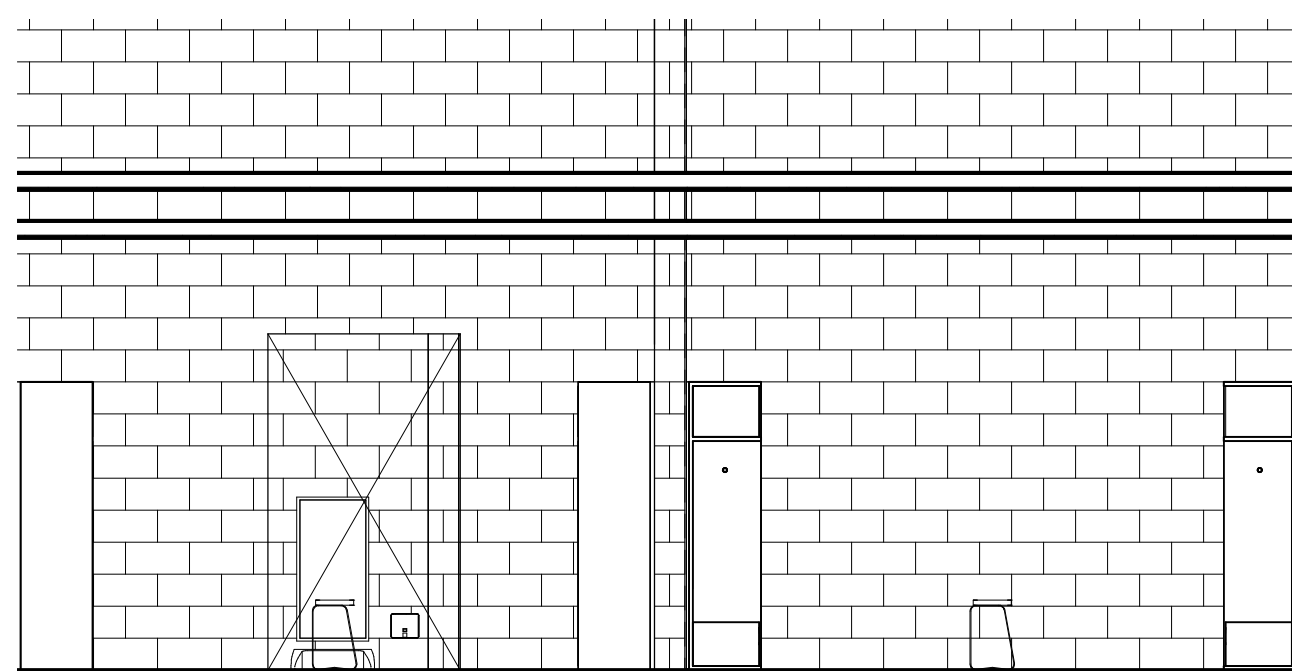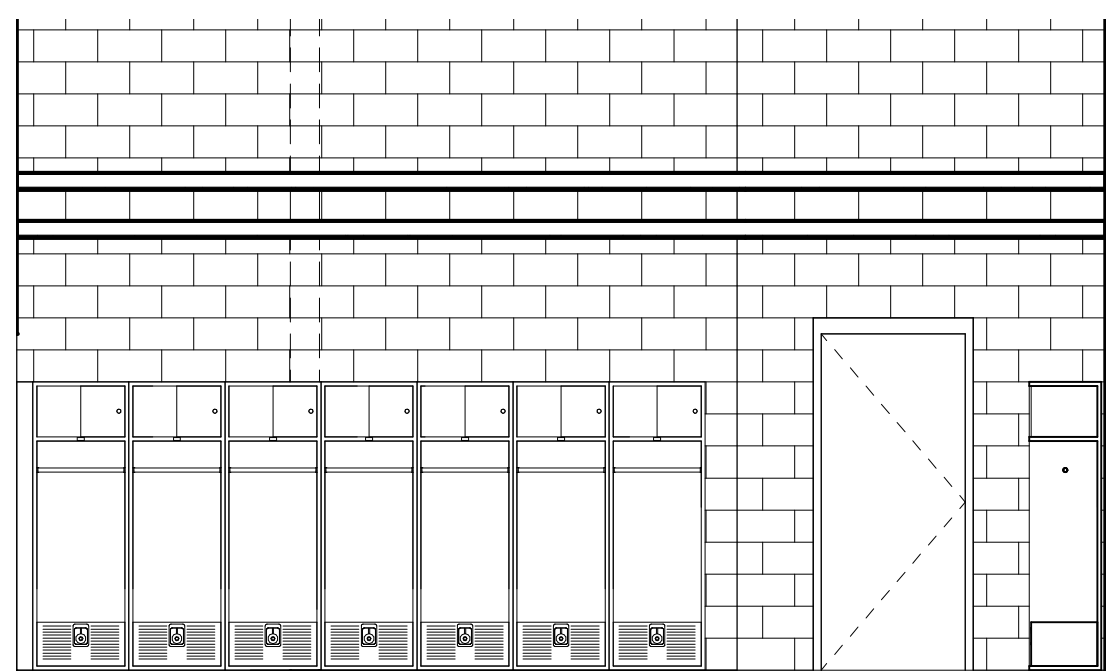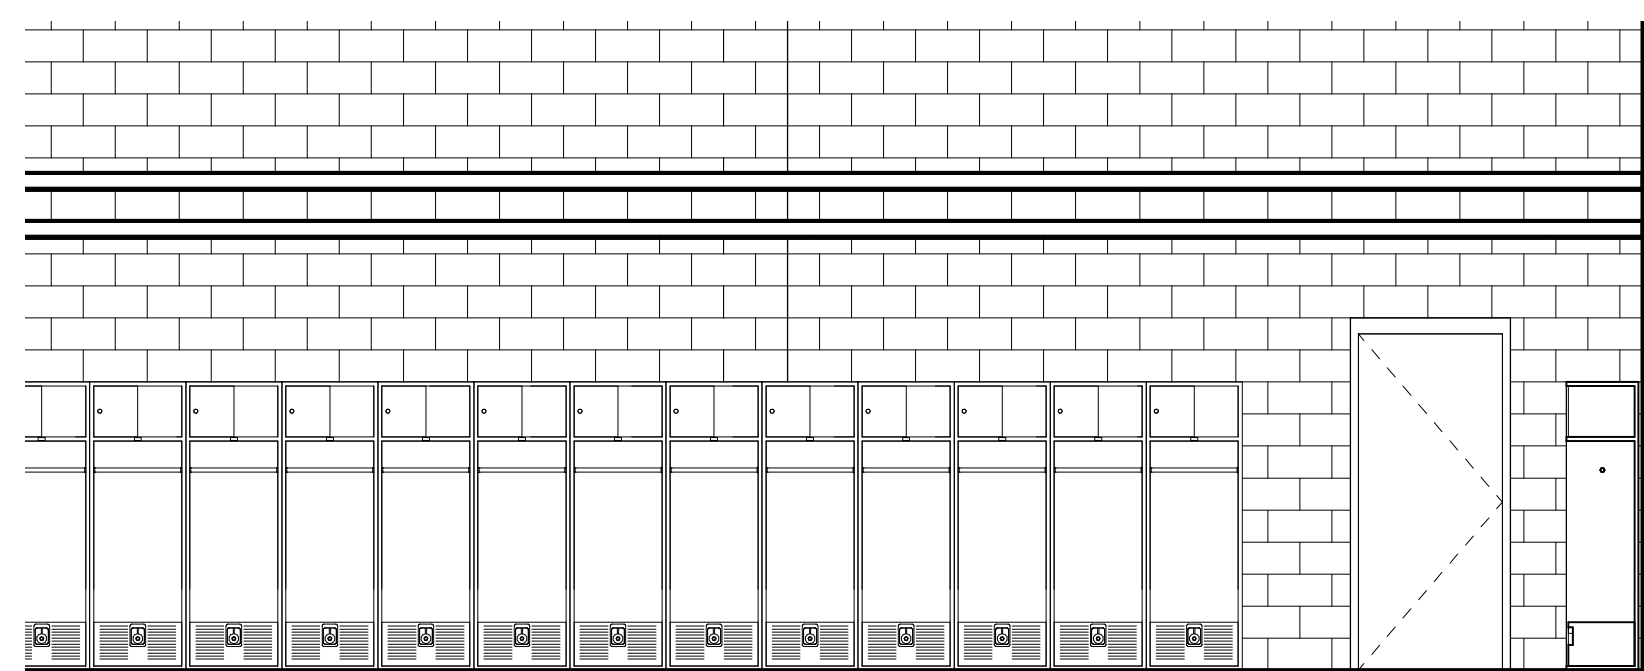






3 TEAM ROOM LR102 - EAST
1/4" = 1'-0"

4 TEAM ROOM LR102 - EAST
1/4" = 1'-0"

5 TEAM ROOM LR102 - NORTH
1/4" = 1'-0"

6 TEAM ROOM LR102 - SOUTH
1/4" = 1'-0"

7 TEAM ROOM LR102 - WEST
1/4" = 1'-0"

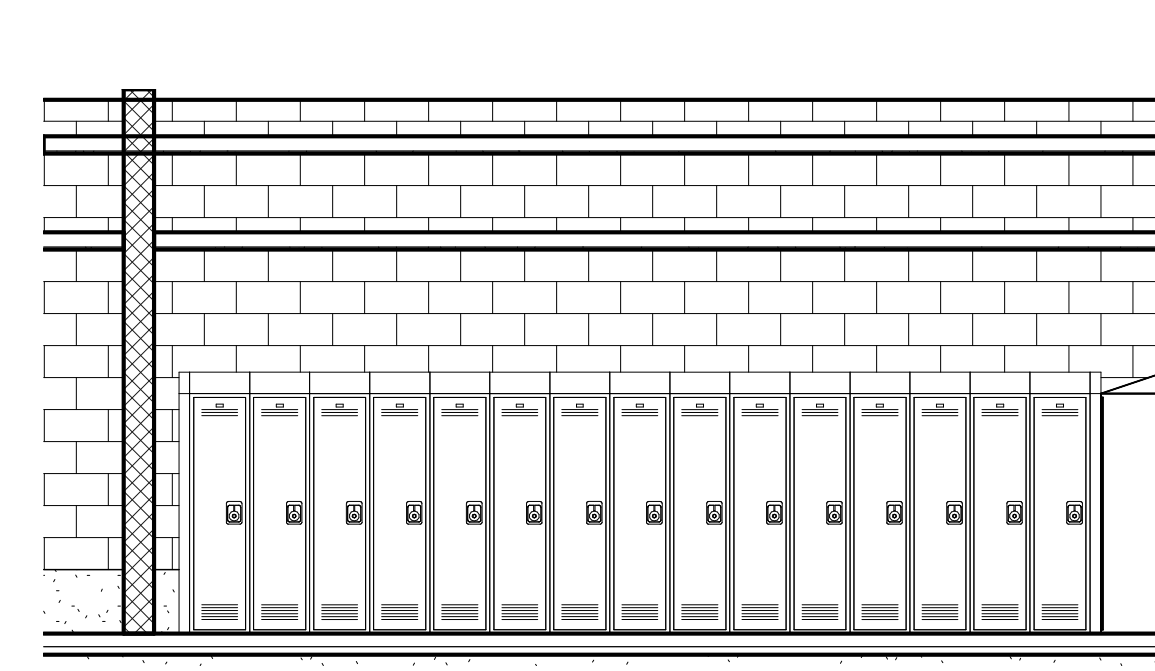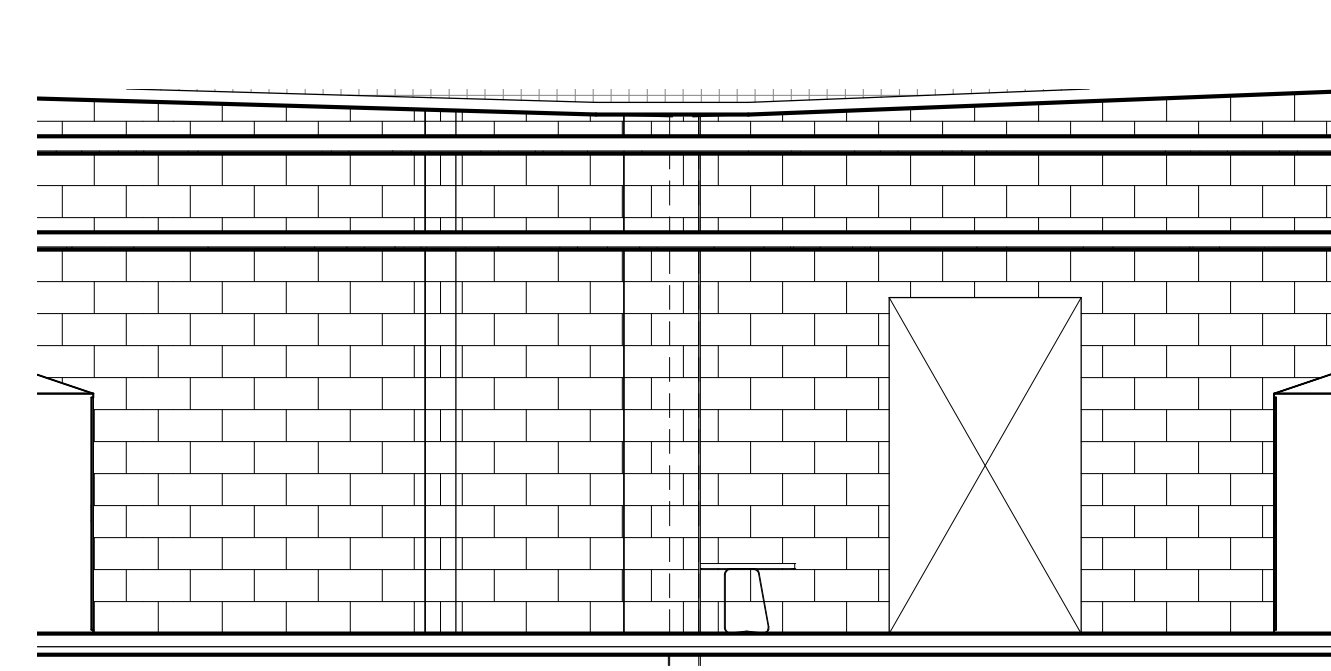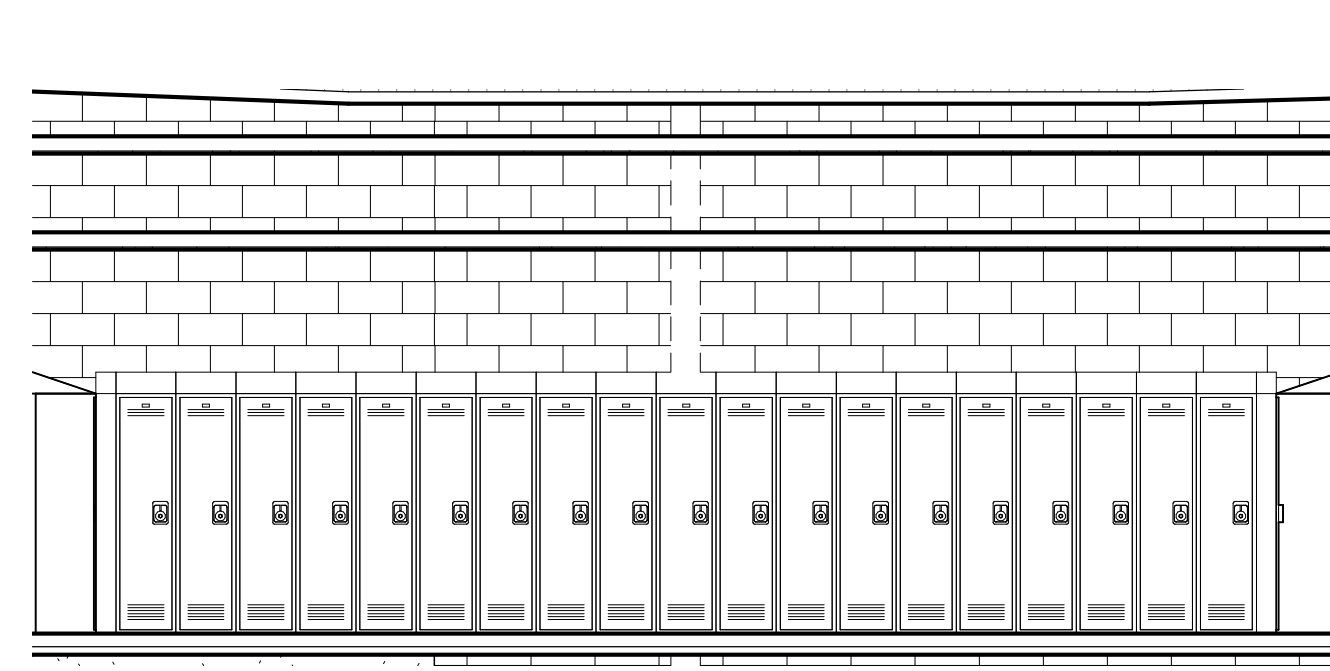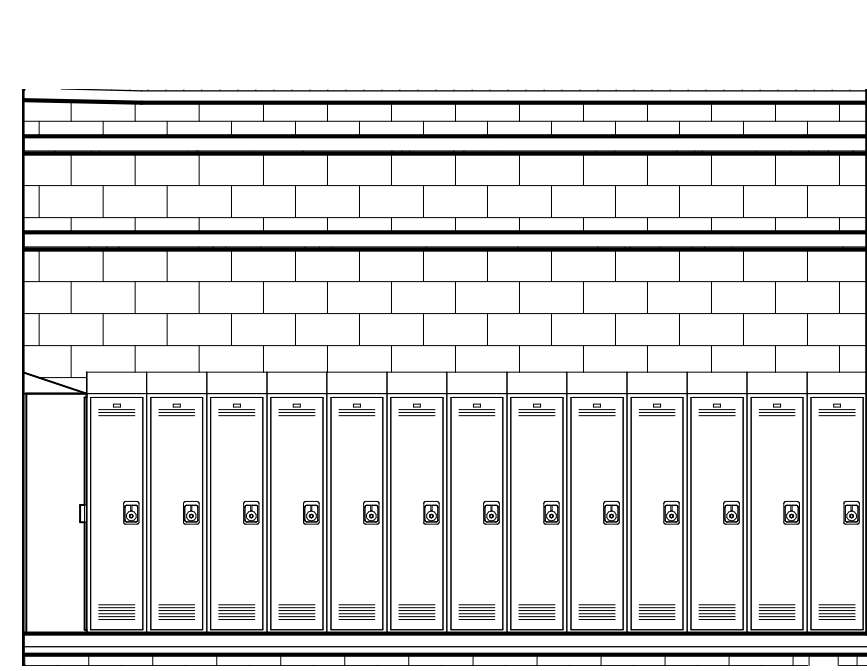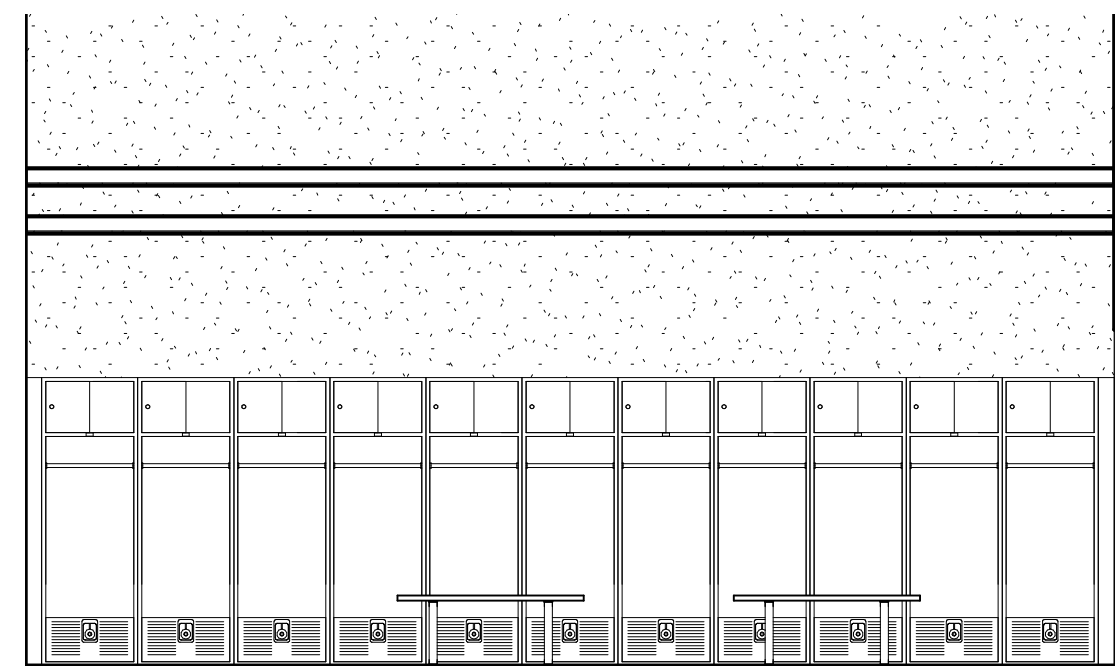







8 TEAM ROOM LR102 - WEST
1/4" = 1'-0"

9 TEAM ROOM LR206 - EAST
1/4" = 1'-0"

10 TEAM ROOM LR206 - NORTH
1/4" = 1'-0"

11 TEAM ROOM LR206 - SOUTH
1/4" = 1'-0"

12 TEAM ROOM LR206 - WEST
1/4" = 1'-0"

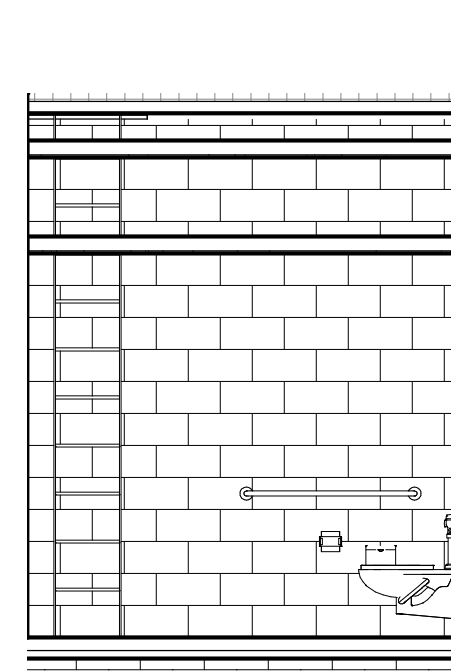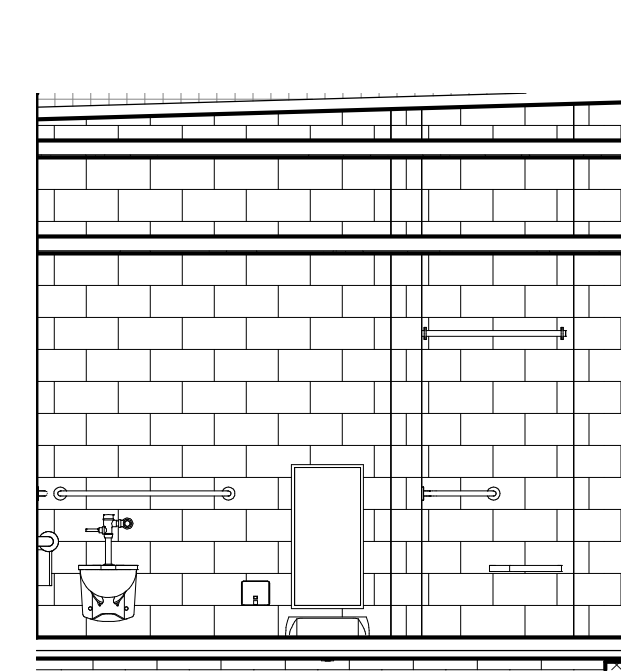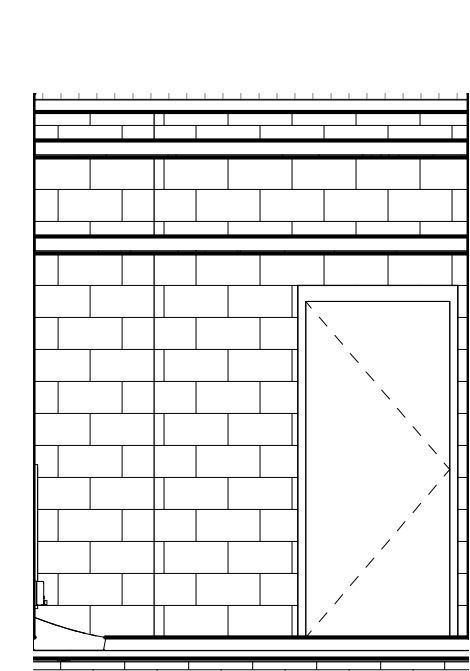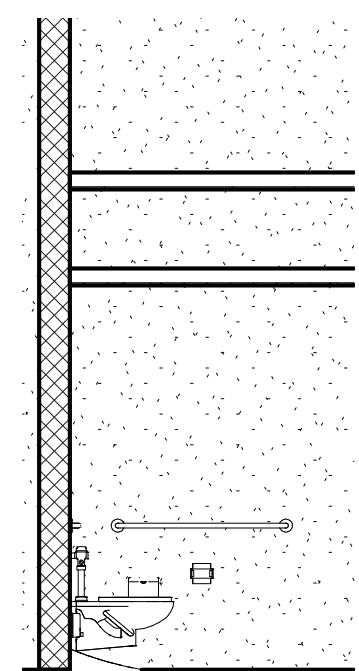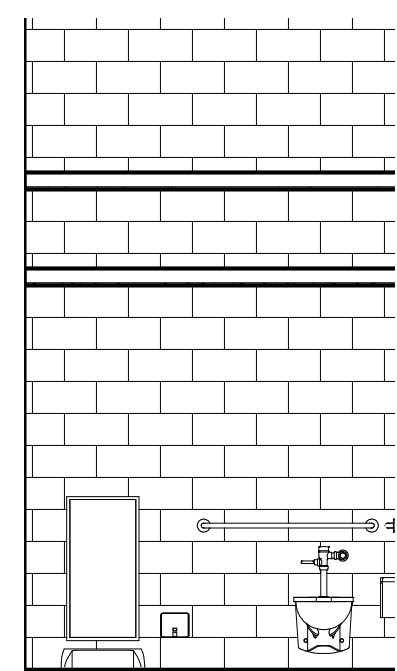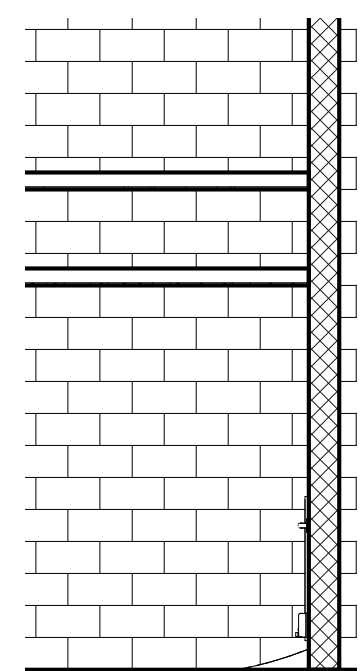

13 TLT LR105 - EAST
1/4" = 1'-0"




14 TLT LR105 - SOUTH
1/4" = 1'-0"

15 TLT LR105 - WEST
1/4" = 1'-0"

16 COACH / OFFICIAL LR204 - EAST
1/4" = 1'-0"

17 COACH / OFFICIAL LR204 - NORTH
1/4" = 1'-0"




18 COACH / OFFICIAL LR204 - WEST
1/4" = 1'-0"

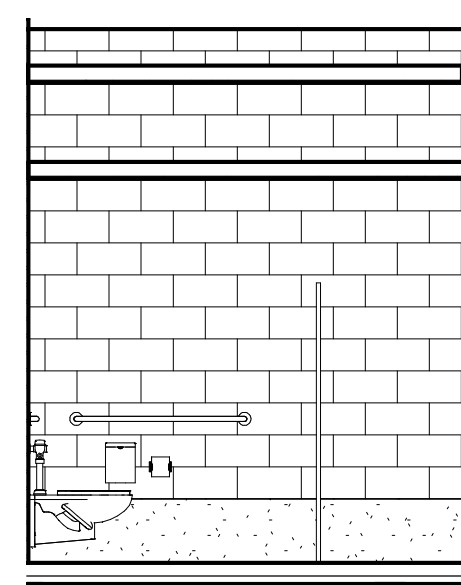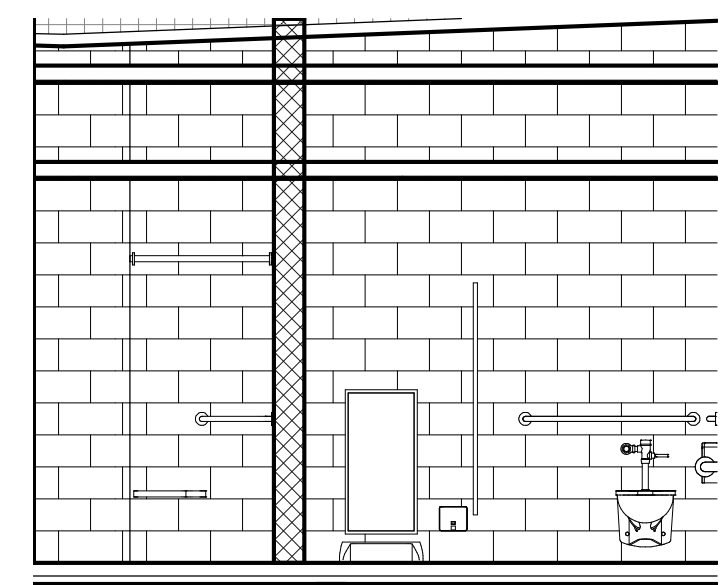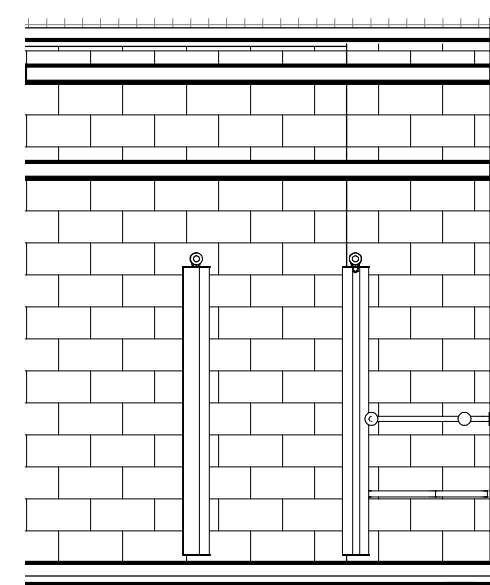

19 TLT / SHOWER E5 - EAST
1/4" = 1'-0"

20 TLT / SHOWER E5 - SOUTH
1/4" = 1'-0"


21 TLT / SHOWER E5 - EAST
1/4" = 1'-0"

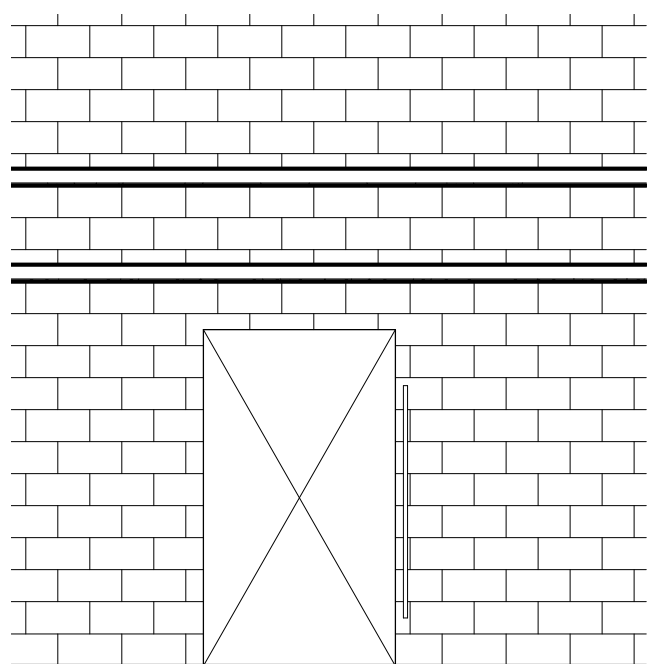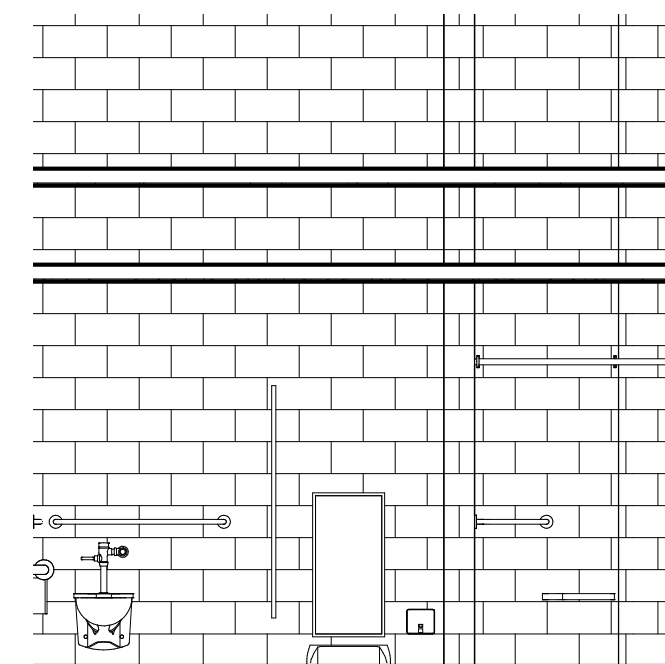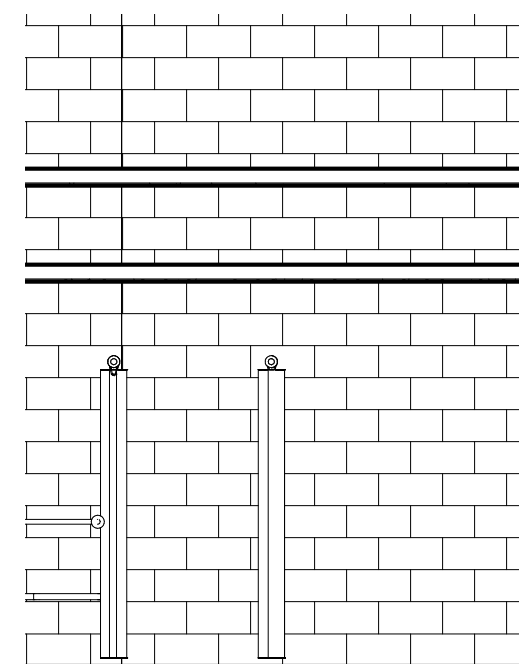

22 TLT / SHOWER E7 - EAST
1/4" = 1'-0"

23 TLT / SHOWER E7 - NORTH
1/4" = 1'-0"

24 TLT / SHOWER E7 - SOUTH
1/4" = 1'-0"

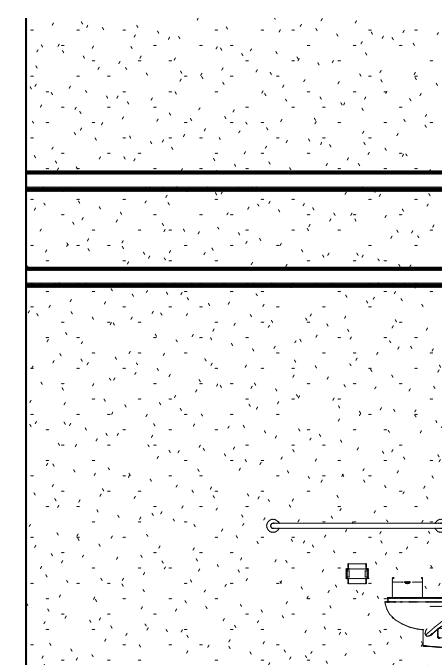

25 TLT / SHOWER E7 - WEST
1/4" = 1'-0"



1 LOCKER ROOM LR102 - FIRST FLOOR LOCKER BUILDING
1/4" = 1'-0"


2 LOCKER ROOM LR203 - SECOND FLOOR LOCKER BUILDING
1/4" = 1'-0"

DRA

Drumme Rosane Anderson, Inc.
225 Oakland Road
Studio 205
South Windsor, CT
06074
Tel: 617.854.1700
www.dra.com


Northeast
Metropolitan
Regional
Vocational High
School
100 Hemlock Road,
Wakefield, MA 01880

ADD ALTERNATE
MSBA 90% CD
SUBMISSION
May 12TH, 2023

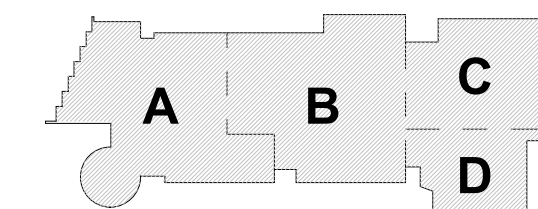

KEY PLAN

PROJECT NORTH


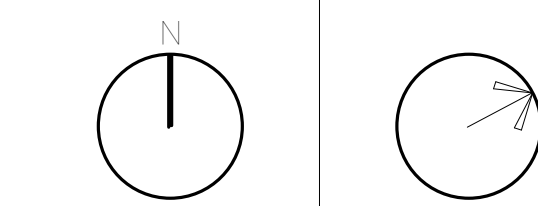


TOILET AND
LOCKER ROOM
PLANS


Scale: 1/4" = 1'-0"
Job No.: 20202
Drawn By: DRA
Date: May 12TH, 2023
Volume 3 of 4

AL-1-4


100 Hemlock Road,
Wakefield, MA 01880

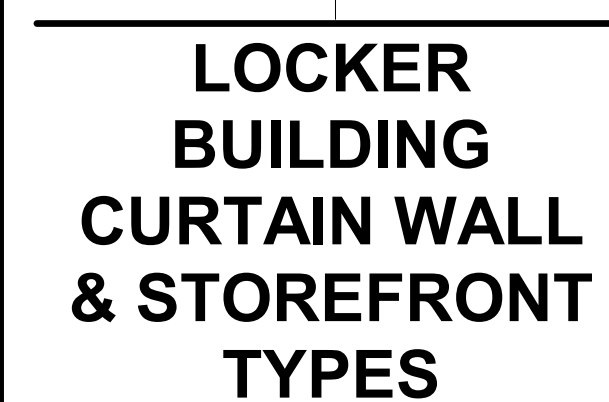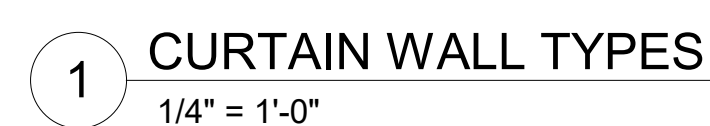


Scale: 1/4" = 1'-0"
Job No.: 20202
Drawn By: DRA
Date: May 12TH, 2023
Volume 3 of 4

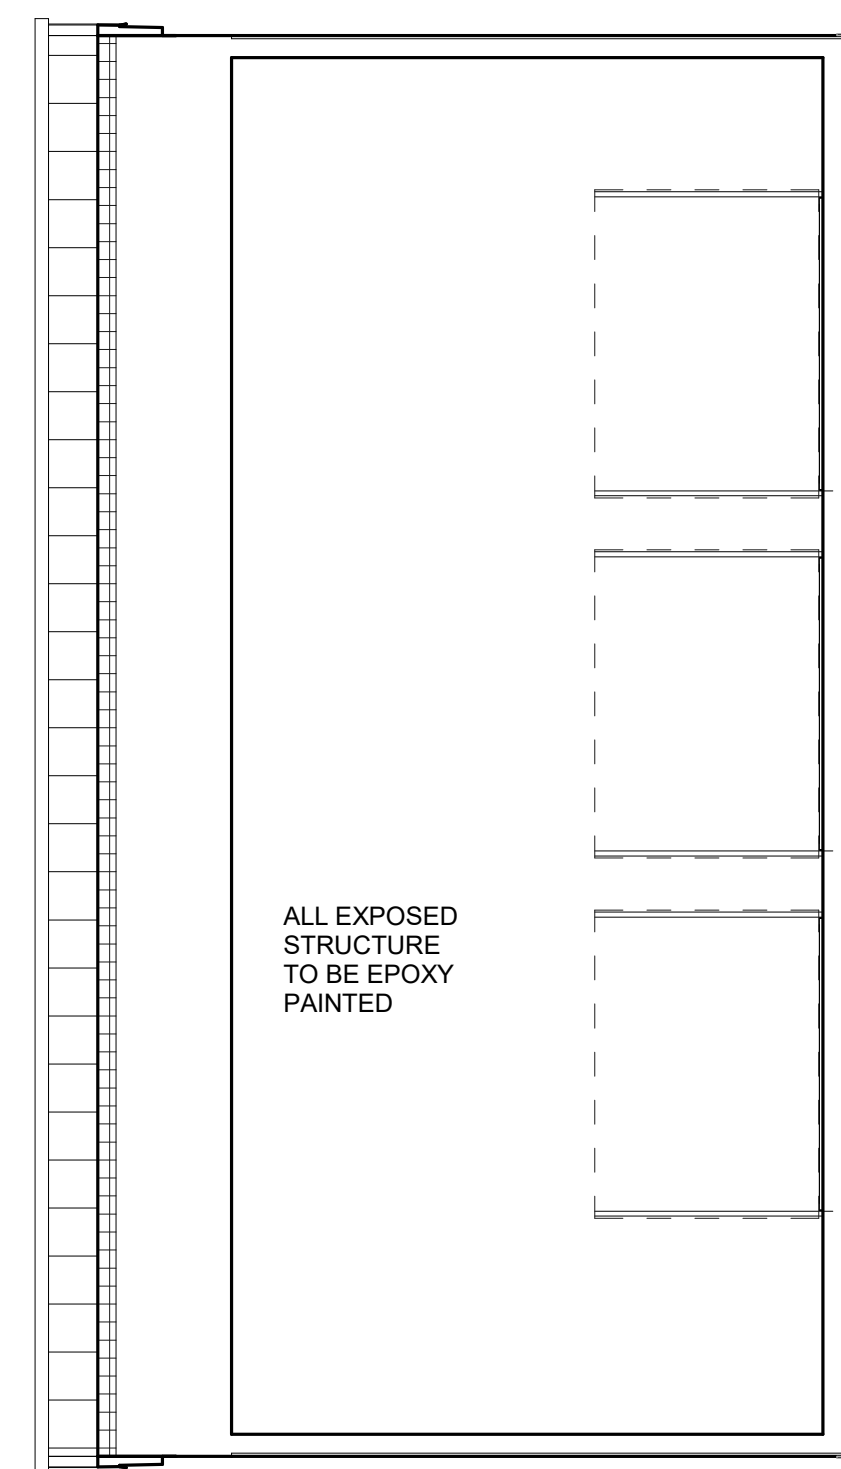


11 MAINTENANCE BUILDING REFLECTED CEILING PLAN
1/8" = 1'-0"

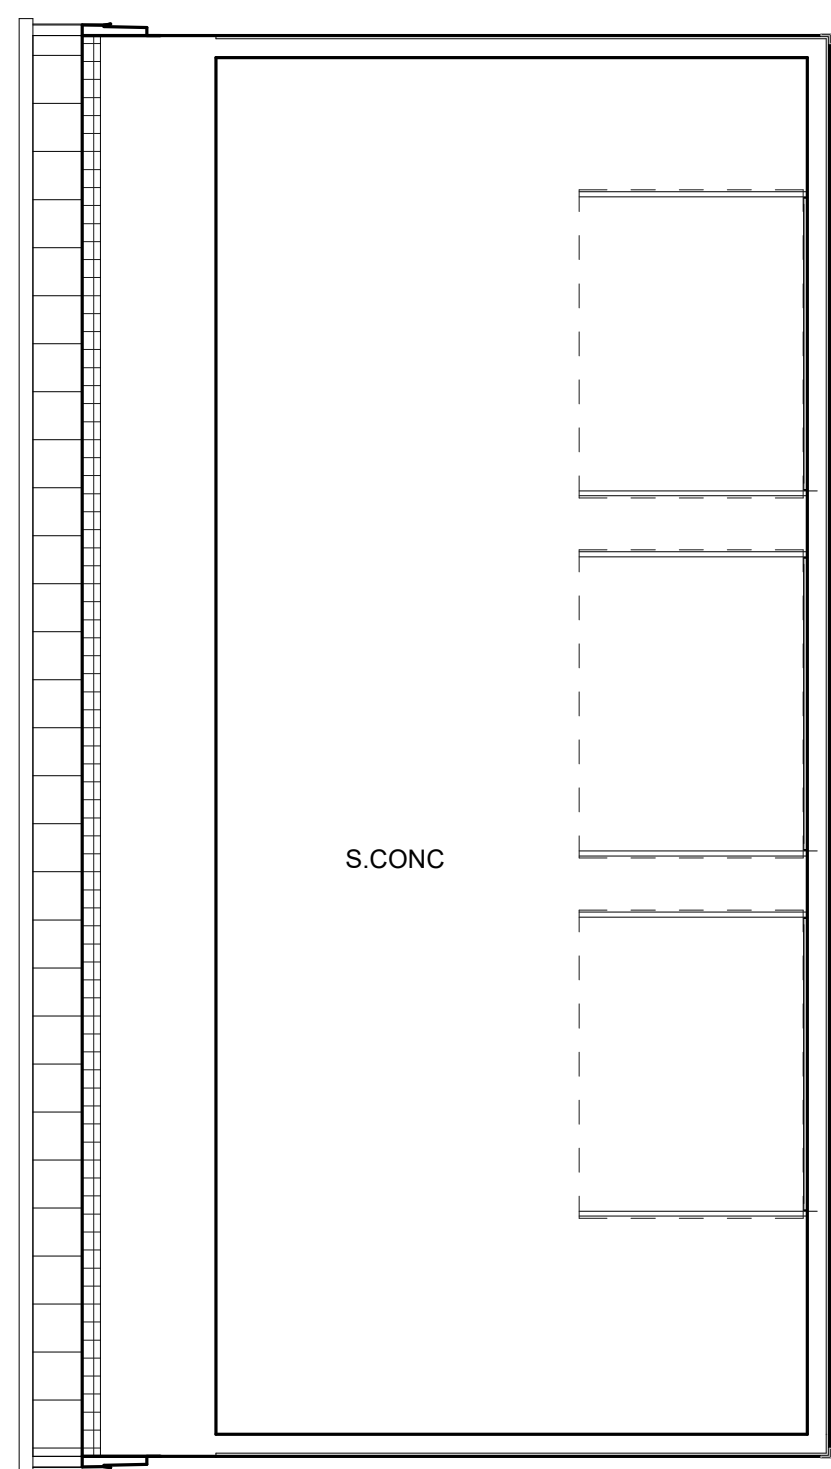

10 MAINTENANCE FLOOR FINISHES PLAN
1/8" = 1'-0"

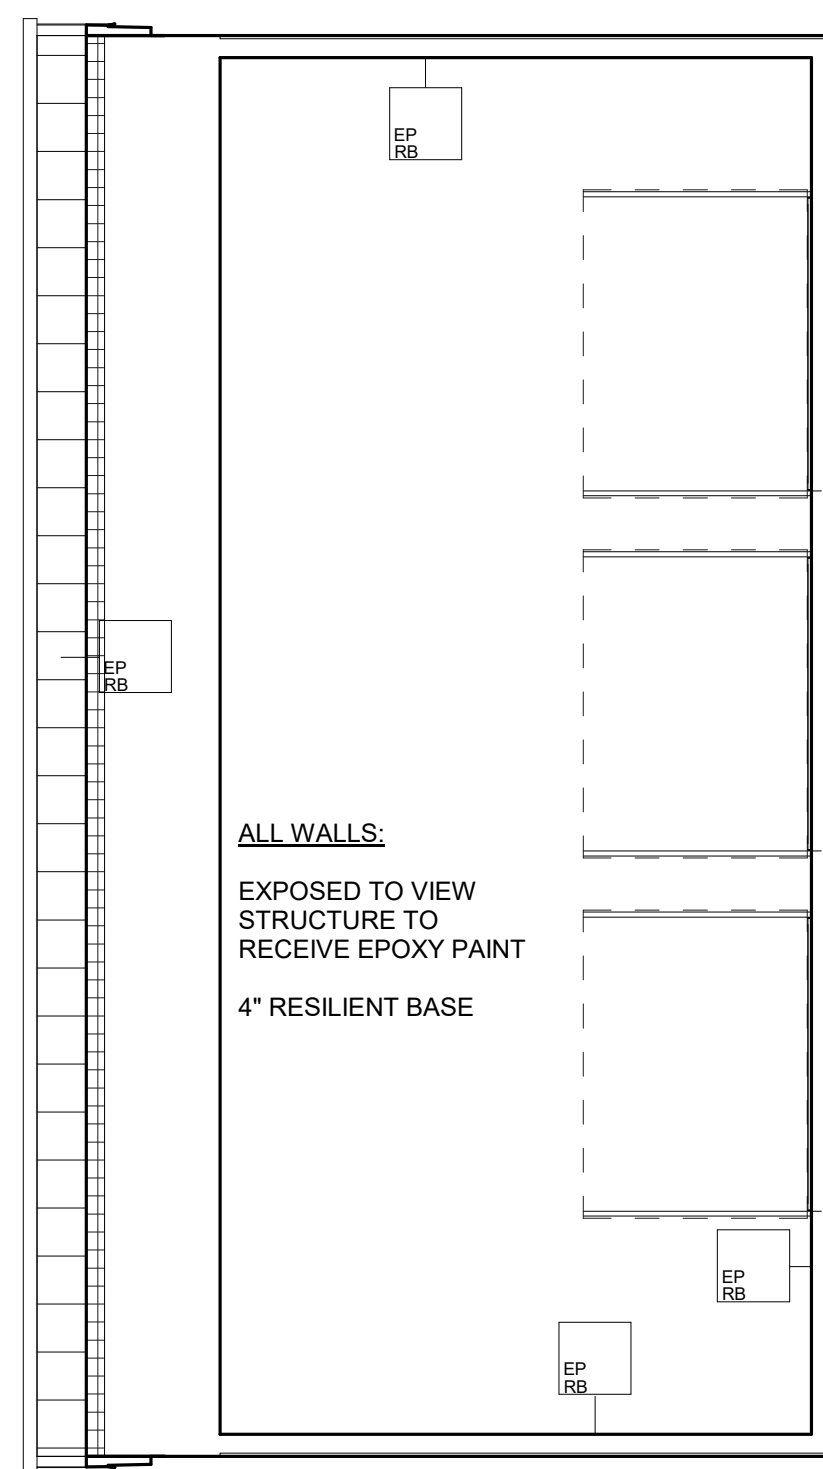


9 MAINTENANCE WALL FINISHES PLAN
1/8" = 1'-0"

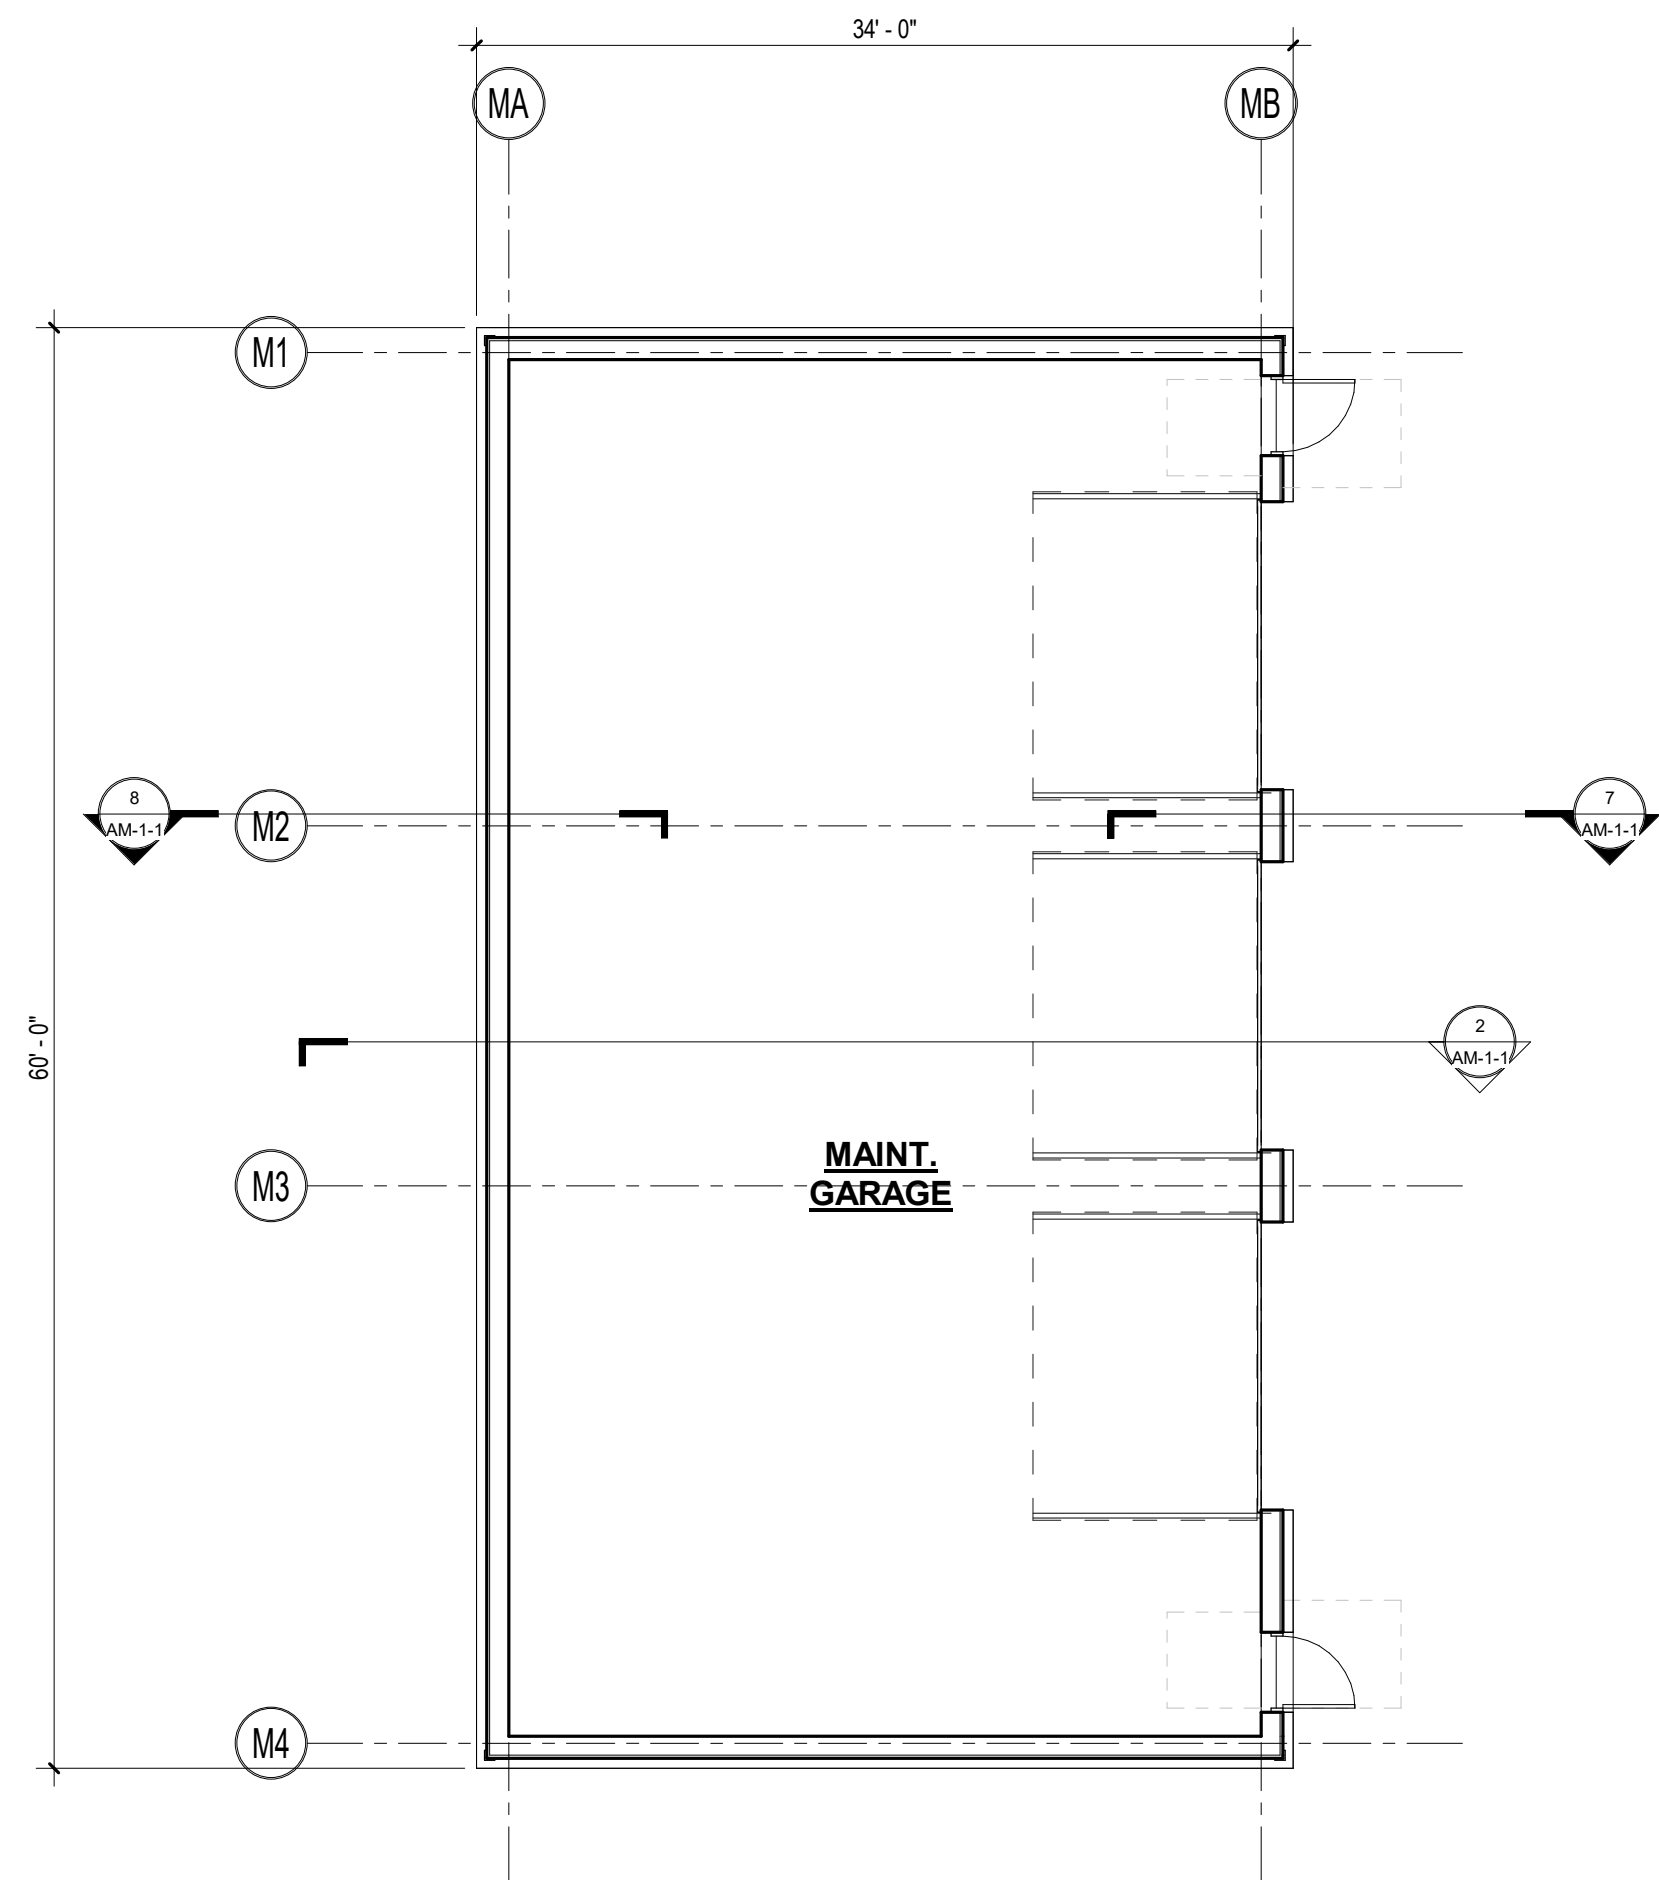


1 MAINTENANCE BUILDING PLAN
1/8" = 1'-0"

MAINTENANCE BUILDING DOOR SCHEDULE																			
DOOR NO.	DOORS				FRAMES				SADDLE				REMARKS						
	TO	FROM	NAME	SIZE	WIDTH	HEIGHT	THICK.	TYPE	MAT.	LOUVER	TYPE	MAT.	JAMB DTL.	HEAD DTL.	FIRE RTNG.	DETAIL	MAT.	HARD WARE	
T.O. MAINTENANCE BUILDING SLAB	M101.1	M101	MAINT. GARAGE	3'-0"	7'-0"	1 3/4"	F	MTL			1	MTL						15	
M101.2		M101	MAINT. GARAGE	12'-0"	12'-0"	1 3/4"	OH2	ALUM			-	MTL						85	
M101.3		M101	MAINT. GARAGE	12'-0"	12'-0"	1 3/4"	OH2	ALUM			-	MTL						85	
M101.4		M101	MAINT. GARAGE	12'-0"	12'-0"	1 3/4"	OH2	ALUM			-	MTL						85	
M101.5		M101	MAINT. GARAGE	3'-0"	7'-0"	1 3/4"	F	MTL			1	MTL						15	

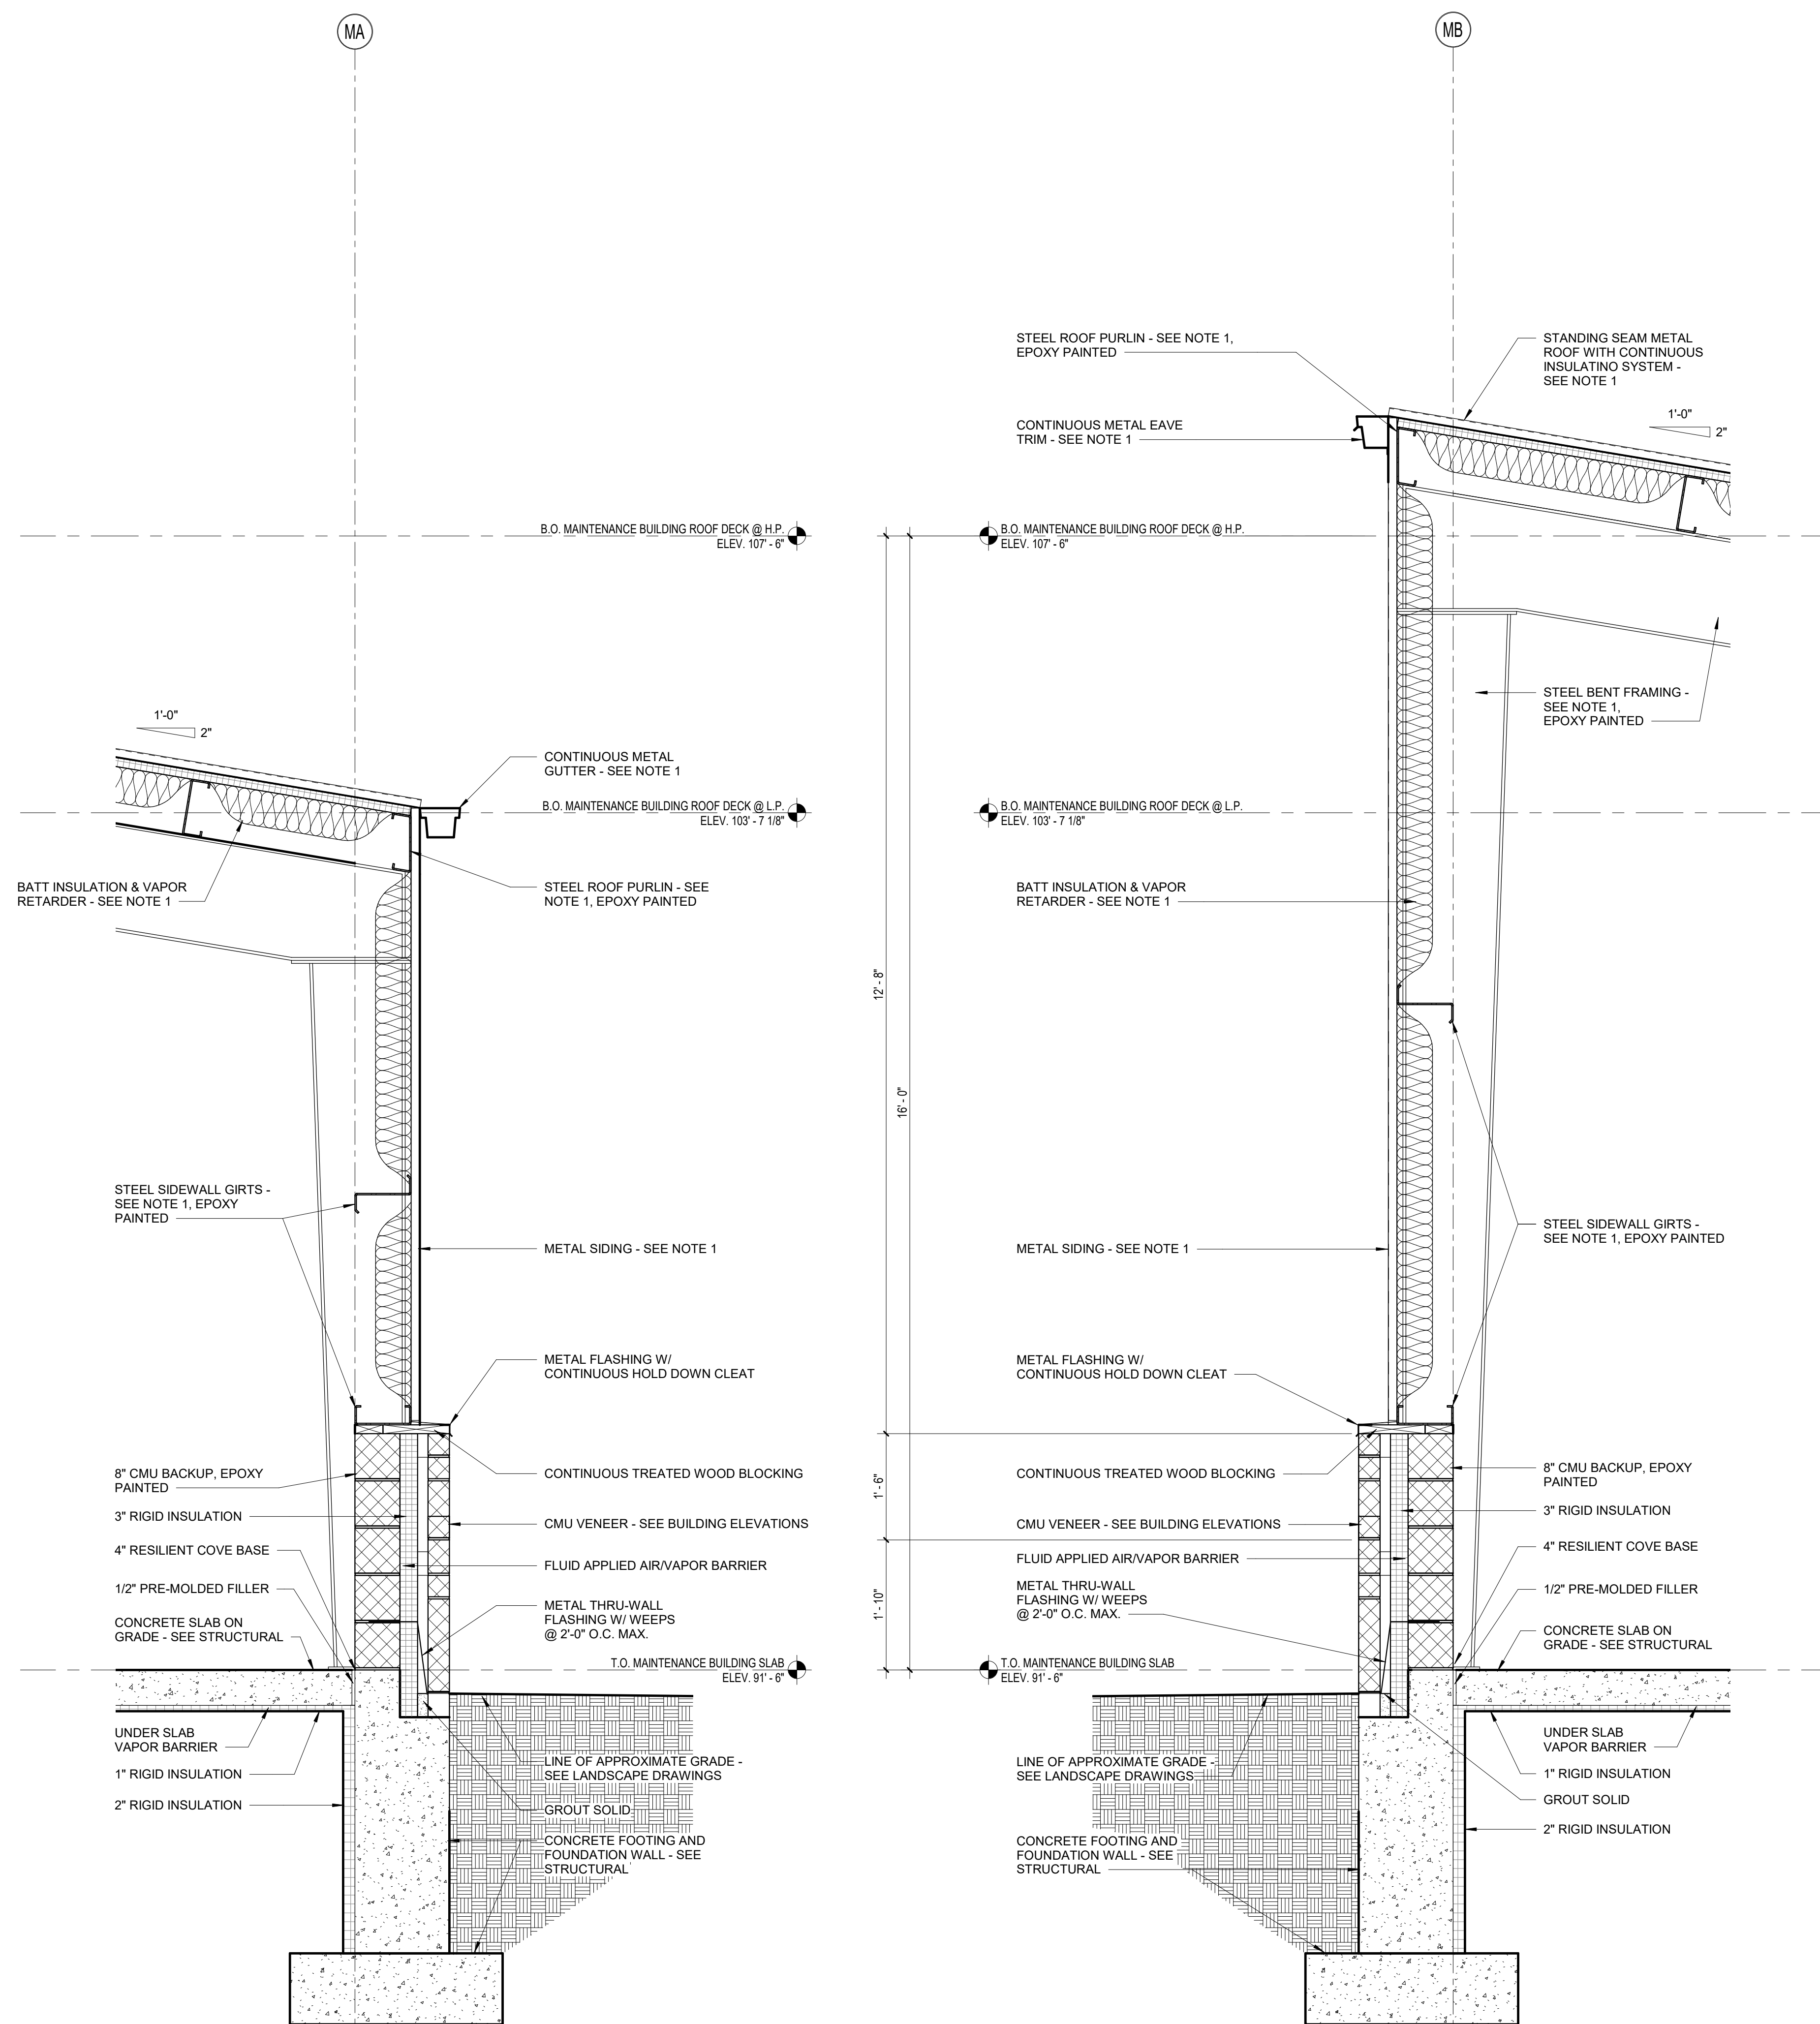


8 WALL SECTION
3/4" = 1'-0"


7 WALL SECTION
3/4" = 1'-0"

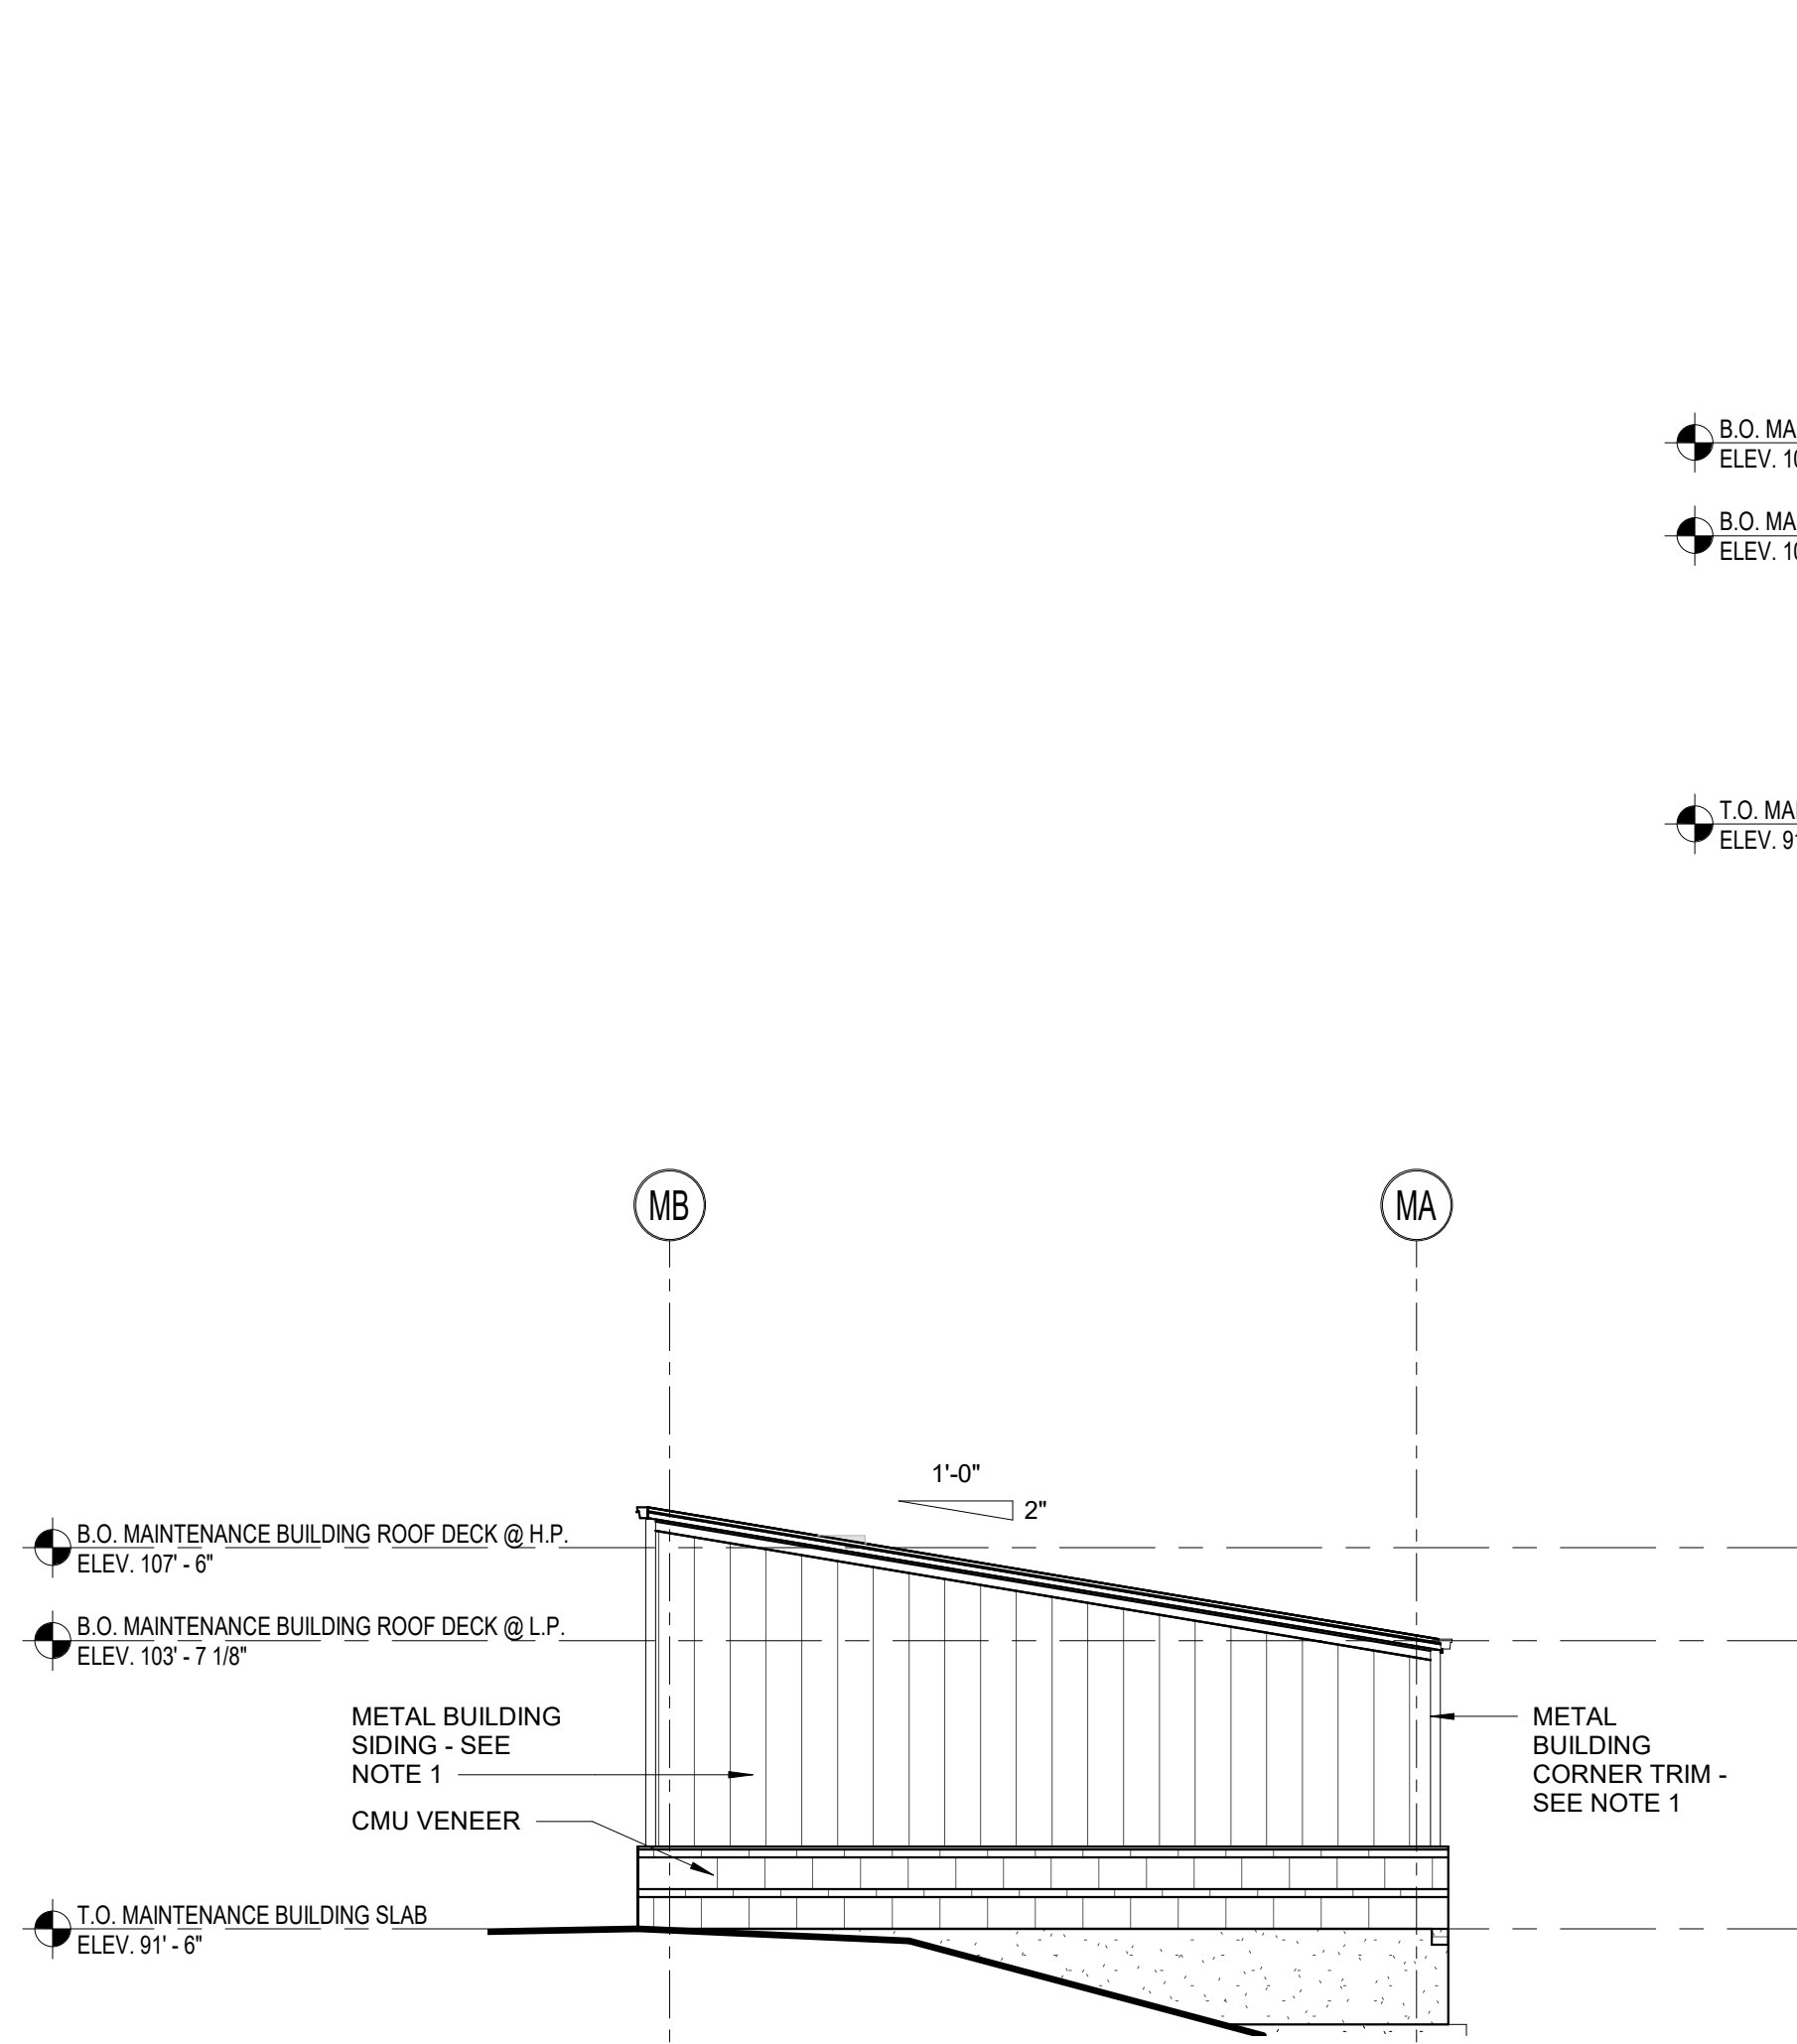


6 MAINTENANCE BUILDING ELEVATION - WEST
1/8" = 1'-0"

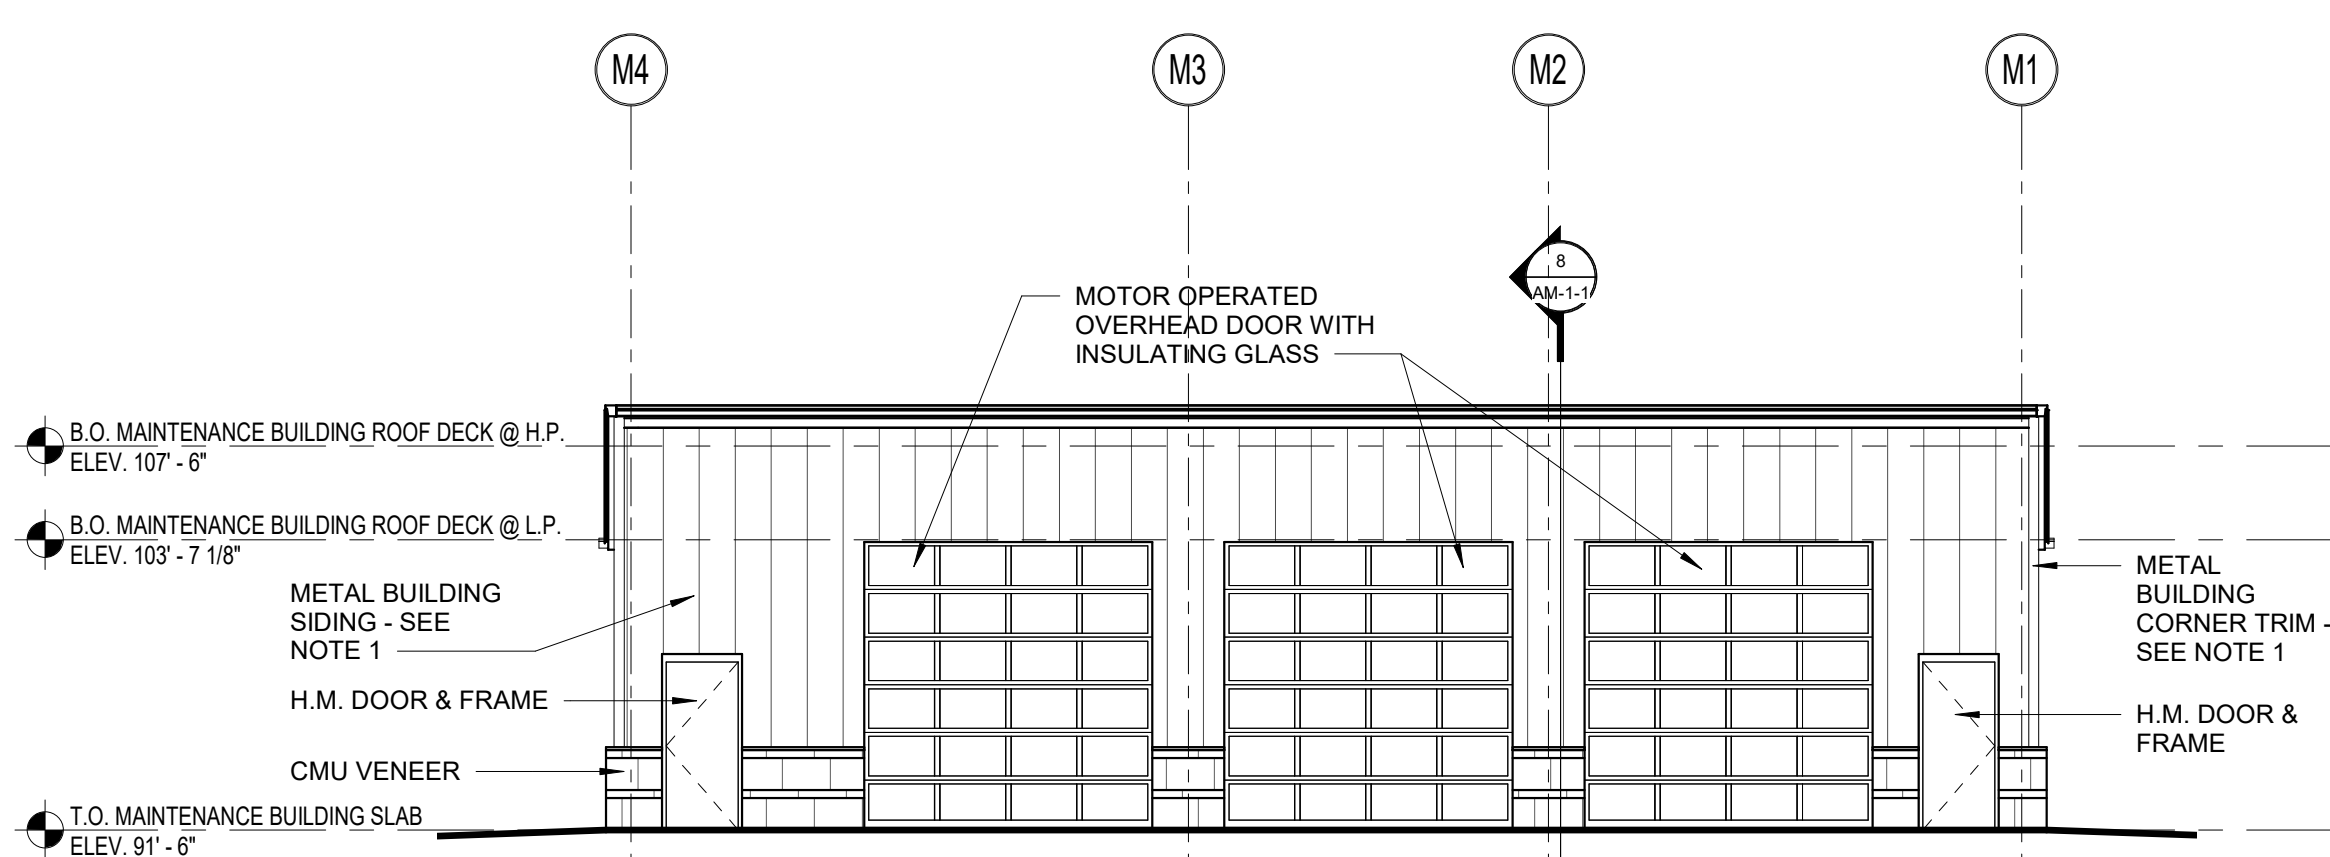


3 MAINTENANCE BUILDING ELEVATION - NORTH
1/8" = 1'-0"

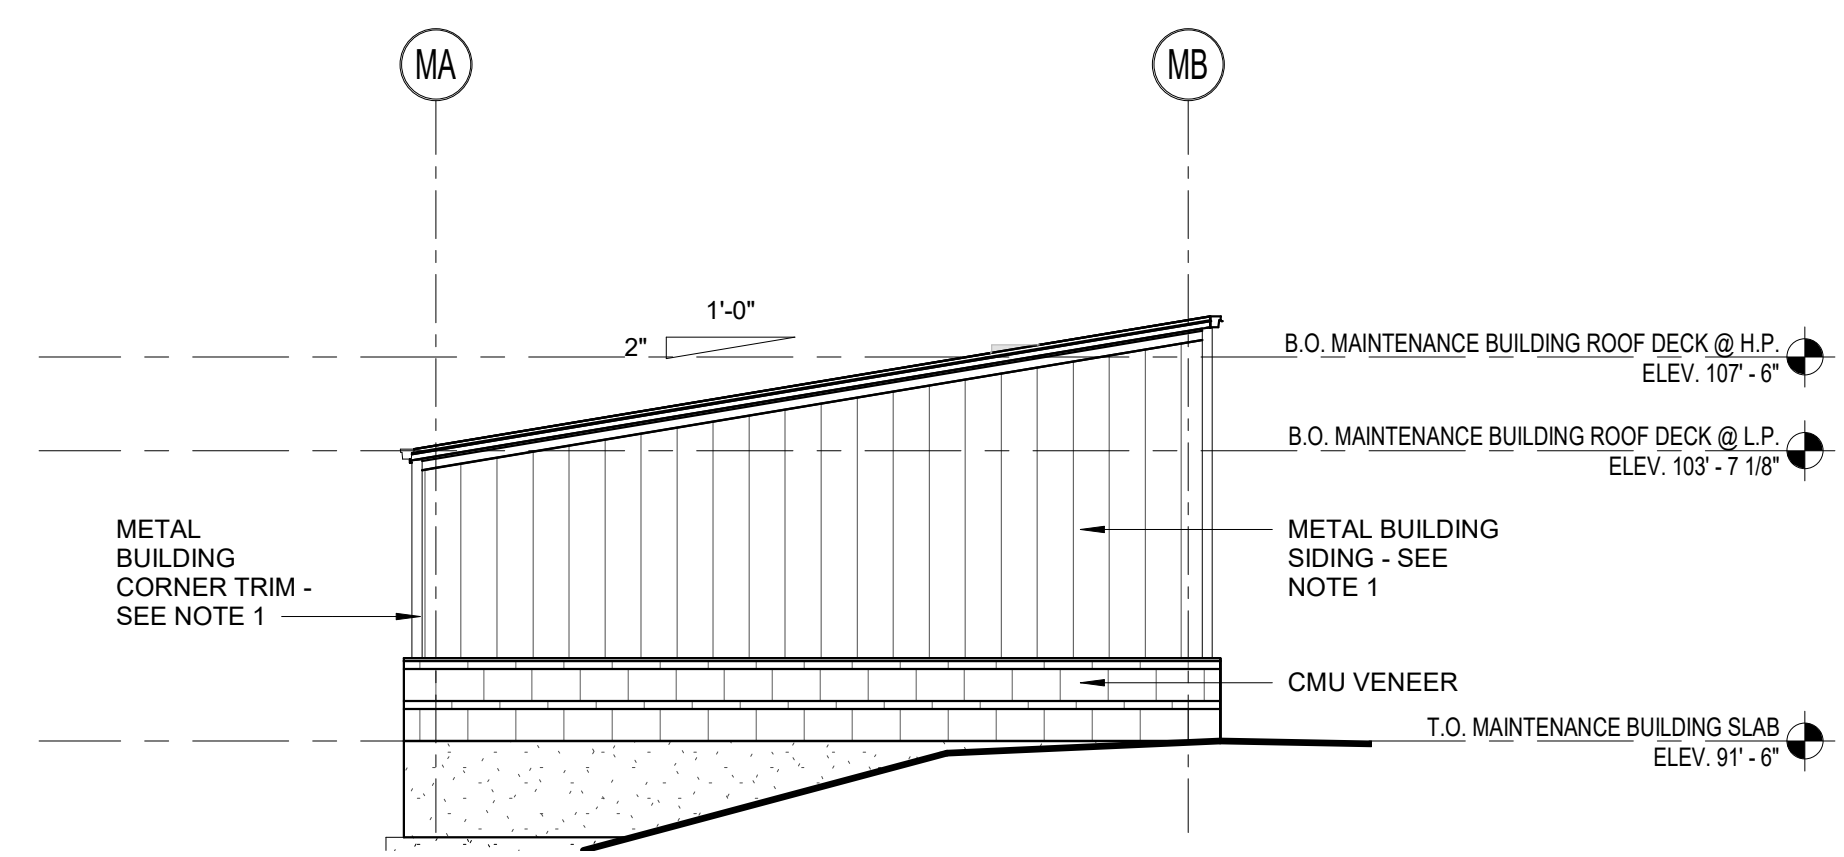

4 MAINTENANCE BUILDING ELEVATION - EAST
1/8" = 1'-0"

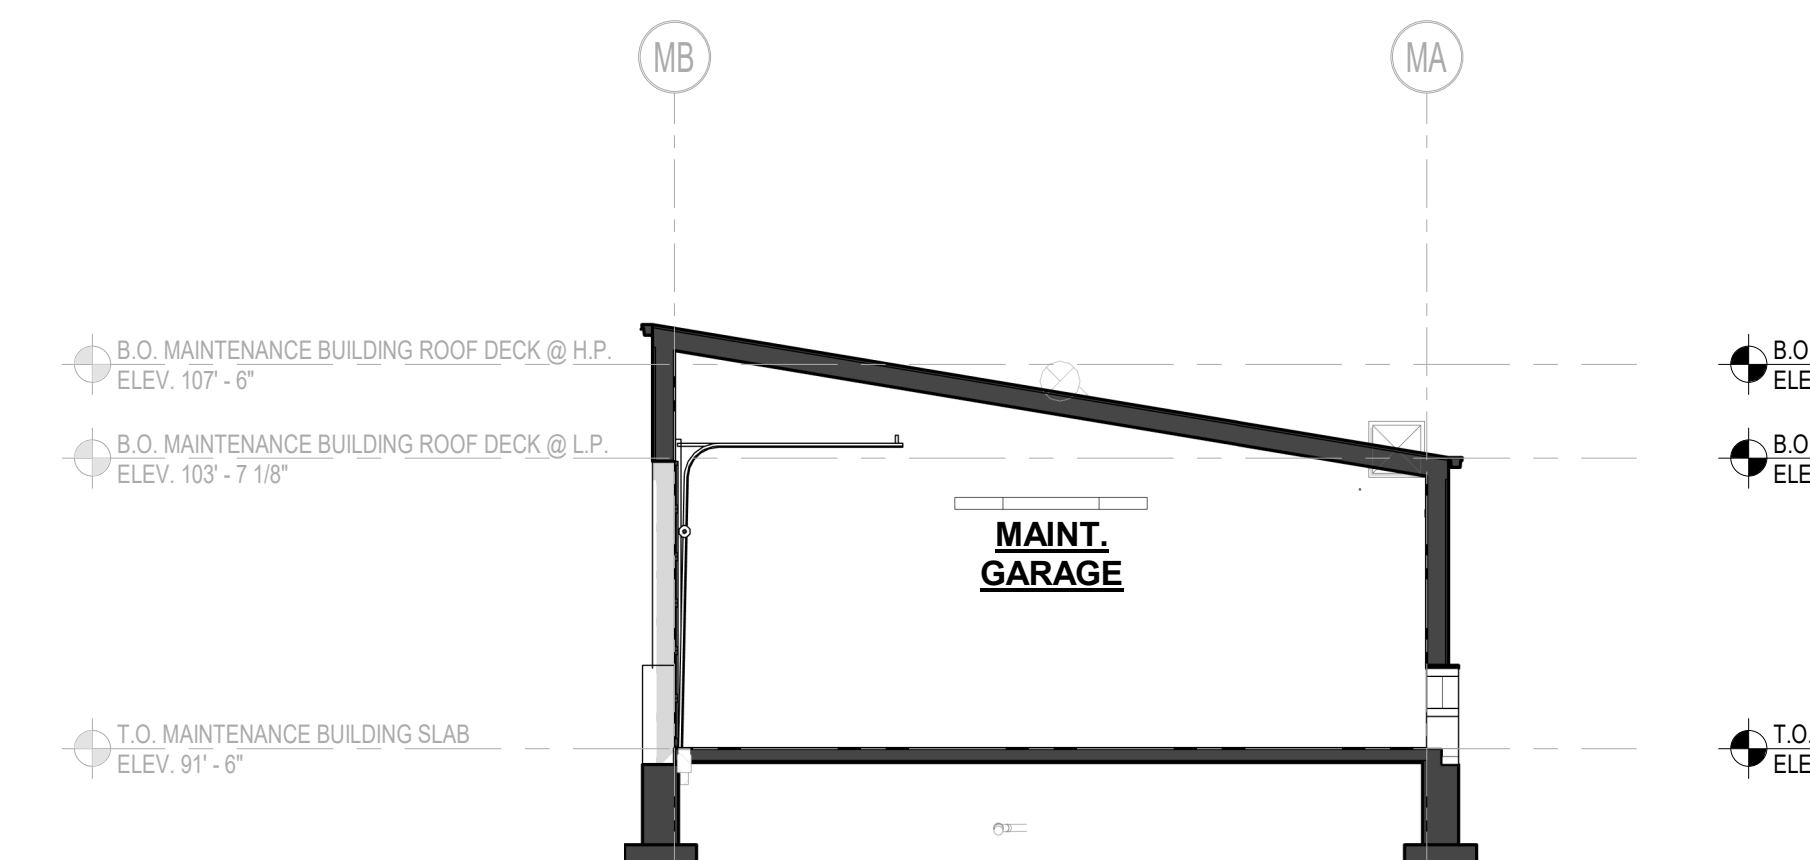

2 MAINTENANCE BUILDING SECTION
1/8" = 1'-0"

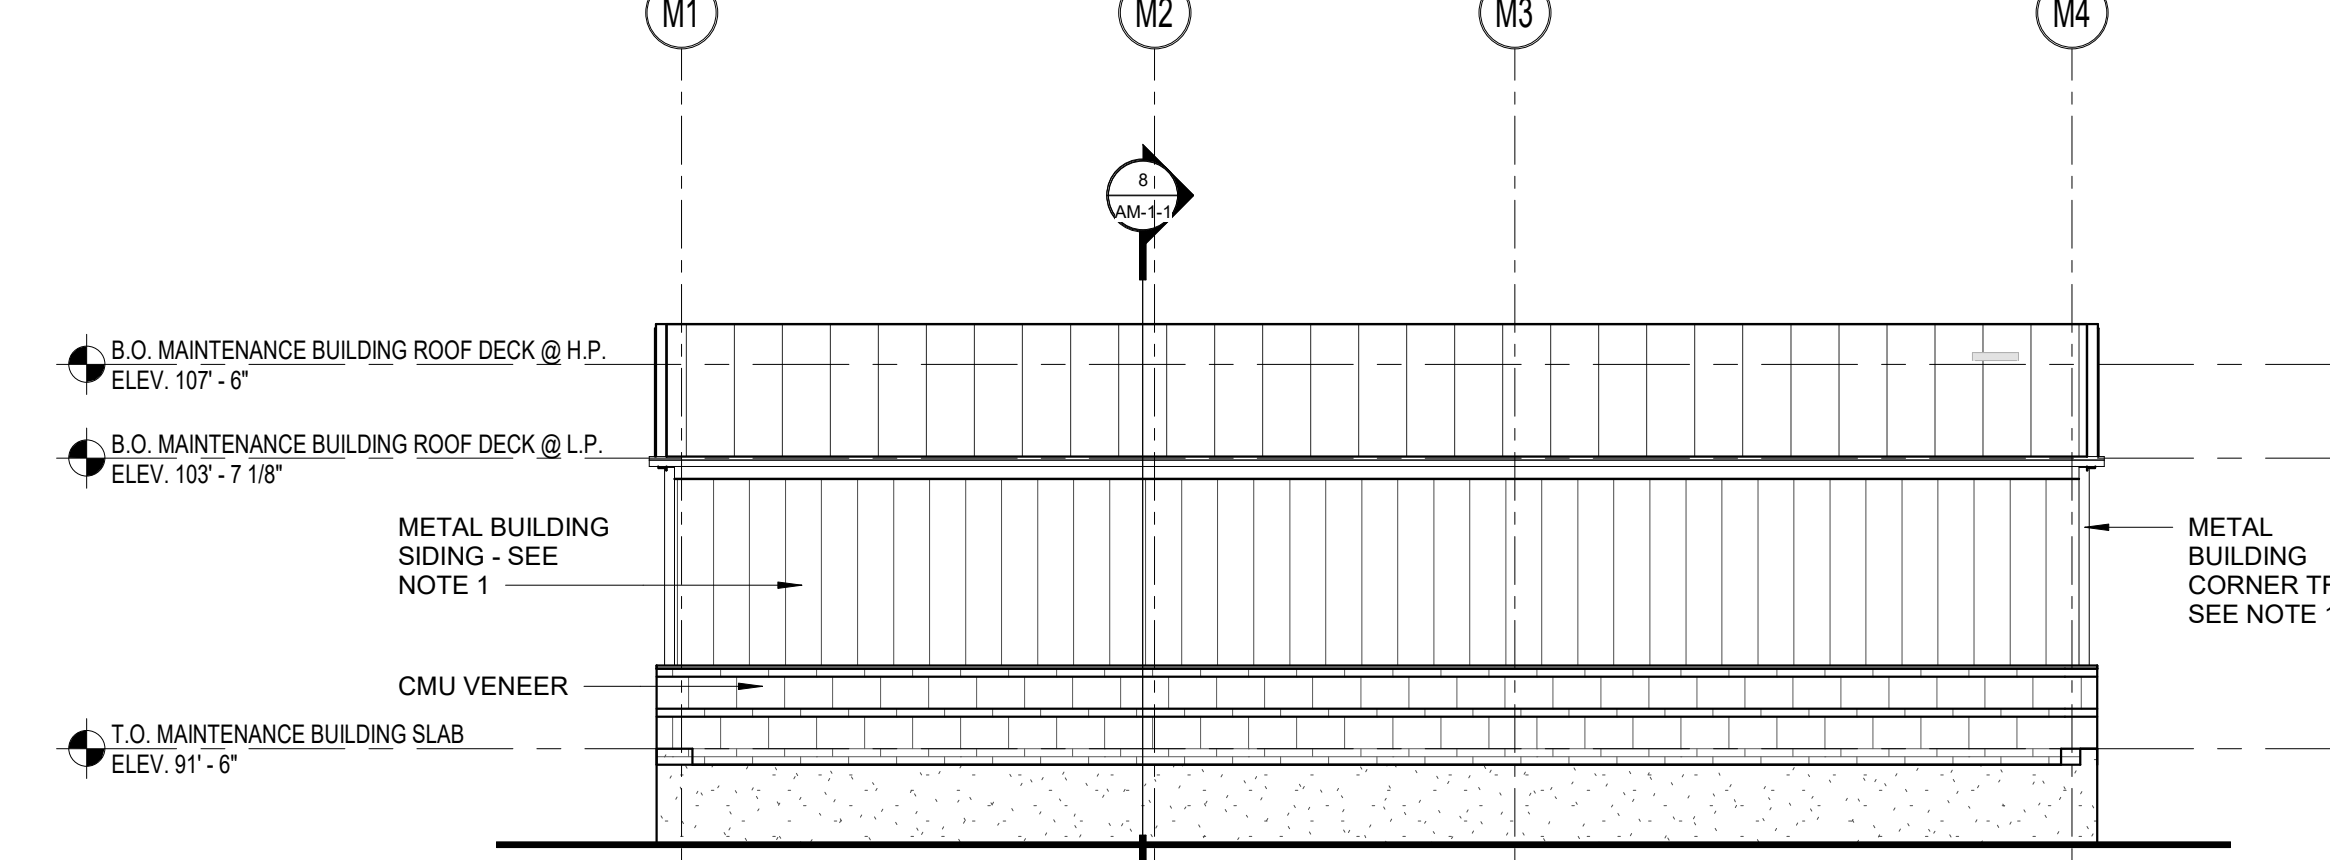

5 MAINTENANCE BUILDING ELEVATION - SOUTH
1/8" = 1'-0"

DRA

Drumme Rosane Anderson, Inc.
225 Oakland Road
Studio 205
South Windsor, CT
06074

280 Charles Street
Studio 300
Waltham, MA
02453

Planning | Architecture | Interior Design
Tel: 617.854.1700
www.dra.com

Northeast
Metropolitan
Regional
Vocational High
School

100 Hemlock Road,
Wakefield, MA 01880

FLOOR PLAN GENERAL NOTES:

1. T.O. SLAB @ FIRST FLOOR DATUM ELEVATION OF 100'-0" CORRESPONDS TO 103.00' MEAN SEA LEVEL, AS SHOWN ON SITE AND CIVIL DRAWINGS. ALL OTHER ELEVATION DATUM SHOWN IN THE ARCHITECTURAL SET IS RELATIVE TO 100'-0"

2. ALL MASONRY PARTITIONS SHALL BE 8" CMU (8.0 WALL TYPE) UNLESS OTHERWISE NOTED ON THE FLOOR PLANS.

3. ALL GWB INTERIOR PARTITIONS PROVIDE G6.0 WALL TYPE UNLESS OTHERWISE NOTED ON THE FLOOR PLANS.

4. FURNISH AND INSTALL MASONRY LINTELS BY MASON (TRADE-BID CONTRACTOR) AT ALL MASONRY OPENINGS UNLESS INDICATED OTHERWISE. REFER TO PLANS, ELEVATIONS, SECTIONS, DOOR SCHEDULES AND MECHANICAL (HVAC) DRAWINGS FOR INFORMATION. REFER TO MASONRY LINTEL SCHEDULE ON STRUCTURAL DRAWINGS FOR DETAILS AND INFORMATION.

5. FURNISH AND INSTALL SEISMIC RESTRAINTS BY METAL FABRICATIONS (TRADE-BID CONTRACTOR) AT ALL MASONRY PARTITIONS. REFER TO DETAILS ON STRUCTURAL DRAWINGS.

6. UNLESS NOTED OTHERWISE, PROVIDE PARTITION CONSTRUCTION ABOVE ALL OPENINGS TO MATCH PARTITION TYPE CONSTRUCTION ADJACENT TO OPENING.

7. REFER TO STRUCTURAL DRAWINGS FOR ALL CMU REINFORCING REQUIREMENTS.

8. PROVIDE 1" RADIUS BULL NOSE CMU TO THE UNDERSIDE OF THE CEILING AT ALL EXPOSED INTERIOR CORNER CONDITIONS, UNLESS NOTED OTHERWISE.

9. FOR CONTROL JOINT LOCATIONS AT INTERIOR MASONRY WALLS REFER TO SPECIFICATIONS. SUBMIT PROPOSED CONTROL JOINT LAYOUT TO THE ARCHITECT FOR APPROVAL PRIOR TO INSTALLATION.

10. FOR CONTROL JOINT LOCATION AT GWR PARTITIONS, SOFFITS AND CEILINGS REFER TO SPECIFICATIONS. AND/OR INTERIOR ELEVATIONS AND/OR REFLECTIVE CEILING PLANS. SUBMIT PROPOSED CONTROL JOINT LAYOUT TO THE ARCHITECT FOR APPROVAL PRIOR TO INSTALLATION.

11. REFER TO CODE ANALYSIS CD 1-1, CD 1-2 FOR FIRE RATING REQUIREMENTS OF THE BUILDING COMPONENTS.

12. REFER TO STRUCTURAL DRAWINGS FOR NOTED DESCRIPTIONS OF THE SPRAY APPLIED FIREPROOFING EXTENTS AND INTUMESCENT MASTIC FIREPROOFING SCOPE REQUIRED AT THE STRUCTURAL STEEL COMPONENTS. SEE INTERIOR ELEVATIONS AND SECTIONS FOR ADDITIONAL INFORMATION.

13. SEE FOODSERVICE AND EQUIPMENT DRAWINGS FOR ADDITIONAL INFORMATION.

14. PROVIDE 20 GAUGE METAL STRAPPING BEHIND GWB (CONCEALED FROM VIEW) AS REQUIRED FOR MOUNTING OF THE MARKERBOARDS, TACKBOARDS, ACOUSTICAL PANELS, AND MARKER WALLS OCCURRING ON METAL STUD WALLS.

15. PROVIDE 3/4" PLYWOOD BLOCKING (SIZES SHALL BE COORDINATED WITH TECHNOLOGY EQUIPMENT REQUIREMENTS) BEHIND GWB (CONCEALED FROM VIEW) AS REQUIRED FOR MOUNTING OF THE WALL MOUNTED PROJECTORS, INTERACTIVE FLAT PANELS, DISPLAYS, AND TV MONITORS OCCURRING ON METAL STUD WALLS.

16. PROVIDE WOOD BLOCKING BEHIND GWB (CONCEALED FROM VIEW) AS REQUIRED FOR MOUNTING OF HANDRAILS, TOILET ACCESSORIES AND TOILETSHOWER PARTITIONS, AND DIVIDER CURTAIN TRACKS OCCURRING ON METAL STUD WALLS AND CEILINGS.


17. ALL DIMENSIONS AT METAL STUD PARTITIONS ARE TO THE FACE OF THE STUD UNLESS NOTED AS "CLEAR".

18. AT WALL LOCATIONS WHERE PARTITIONS WITH MULTIPLE LAYERS OF 5/8" GWB TRANSITION TO THE PARTITION WITH SINGLE LAYER OF 5/8" GWB, ALIGN THE FACES OF THE FINISH WALL SURFACES. STUD FRAMING LOCATIONS SHALL BE ADJUSTED ACCORDINGLY. REFER TO THE PLAN DRAWINGS FOR PARTITION TYPES DESIGNATIONS.

NOTE A: AT METAL STUD PARTITIONS WITHIN THE SPACE PROVIDE ABUSE RESISTANT GYPSUM BOARD (ARGB) TO 8'-0" A.F.F. REFER TO PARTITION TYPES FOR WALL CONSTRUCTION REQUIREMENTS.


MSBA 90% CD
SUBMISSION

May 12TH, 2023

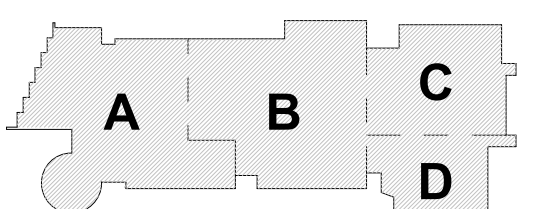

PROJECT NORTH

MAGNETIC NORTH

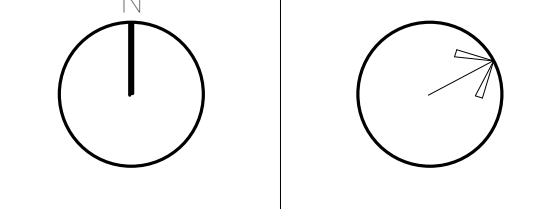

MAINTENANCE
BUILDING
DRAWINGS

Scale: As indicated

Job No.: 20202

Drawn By: DRA

Date: May 12TH, 2023

Volume 3 of 4